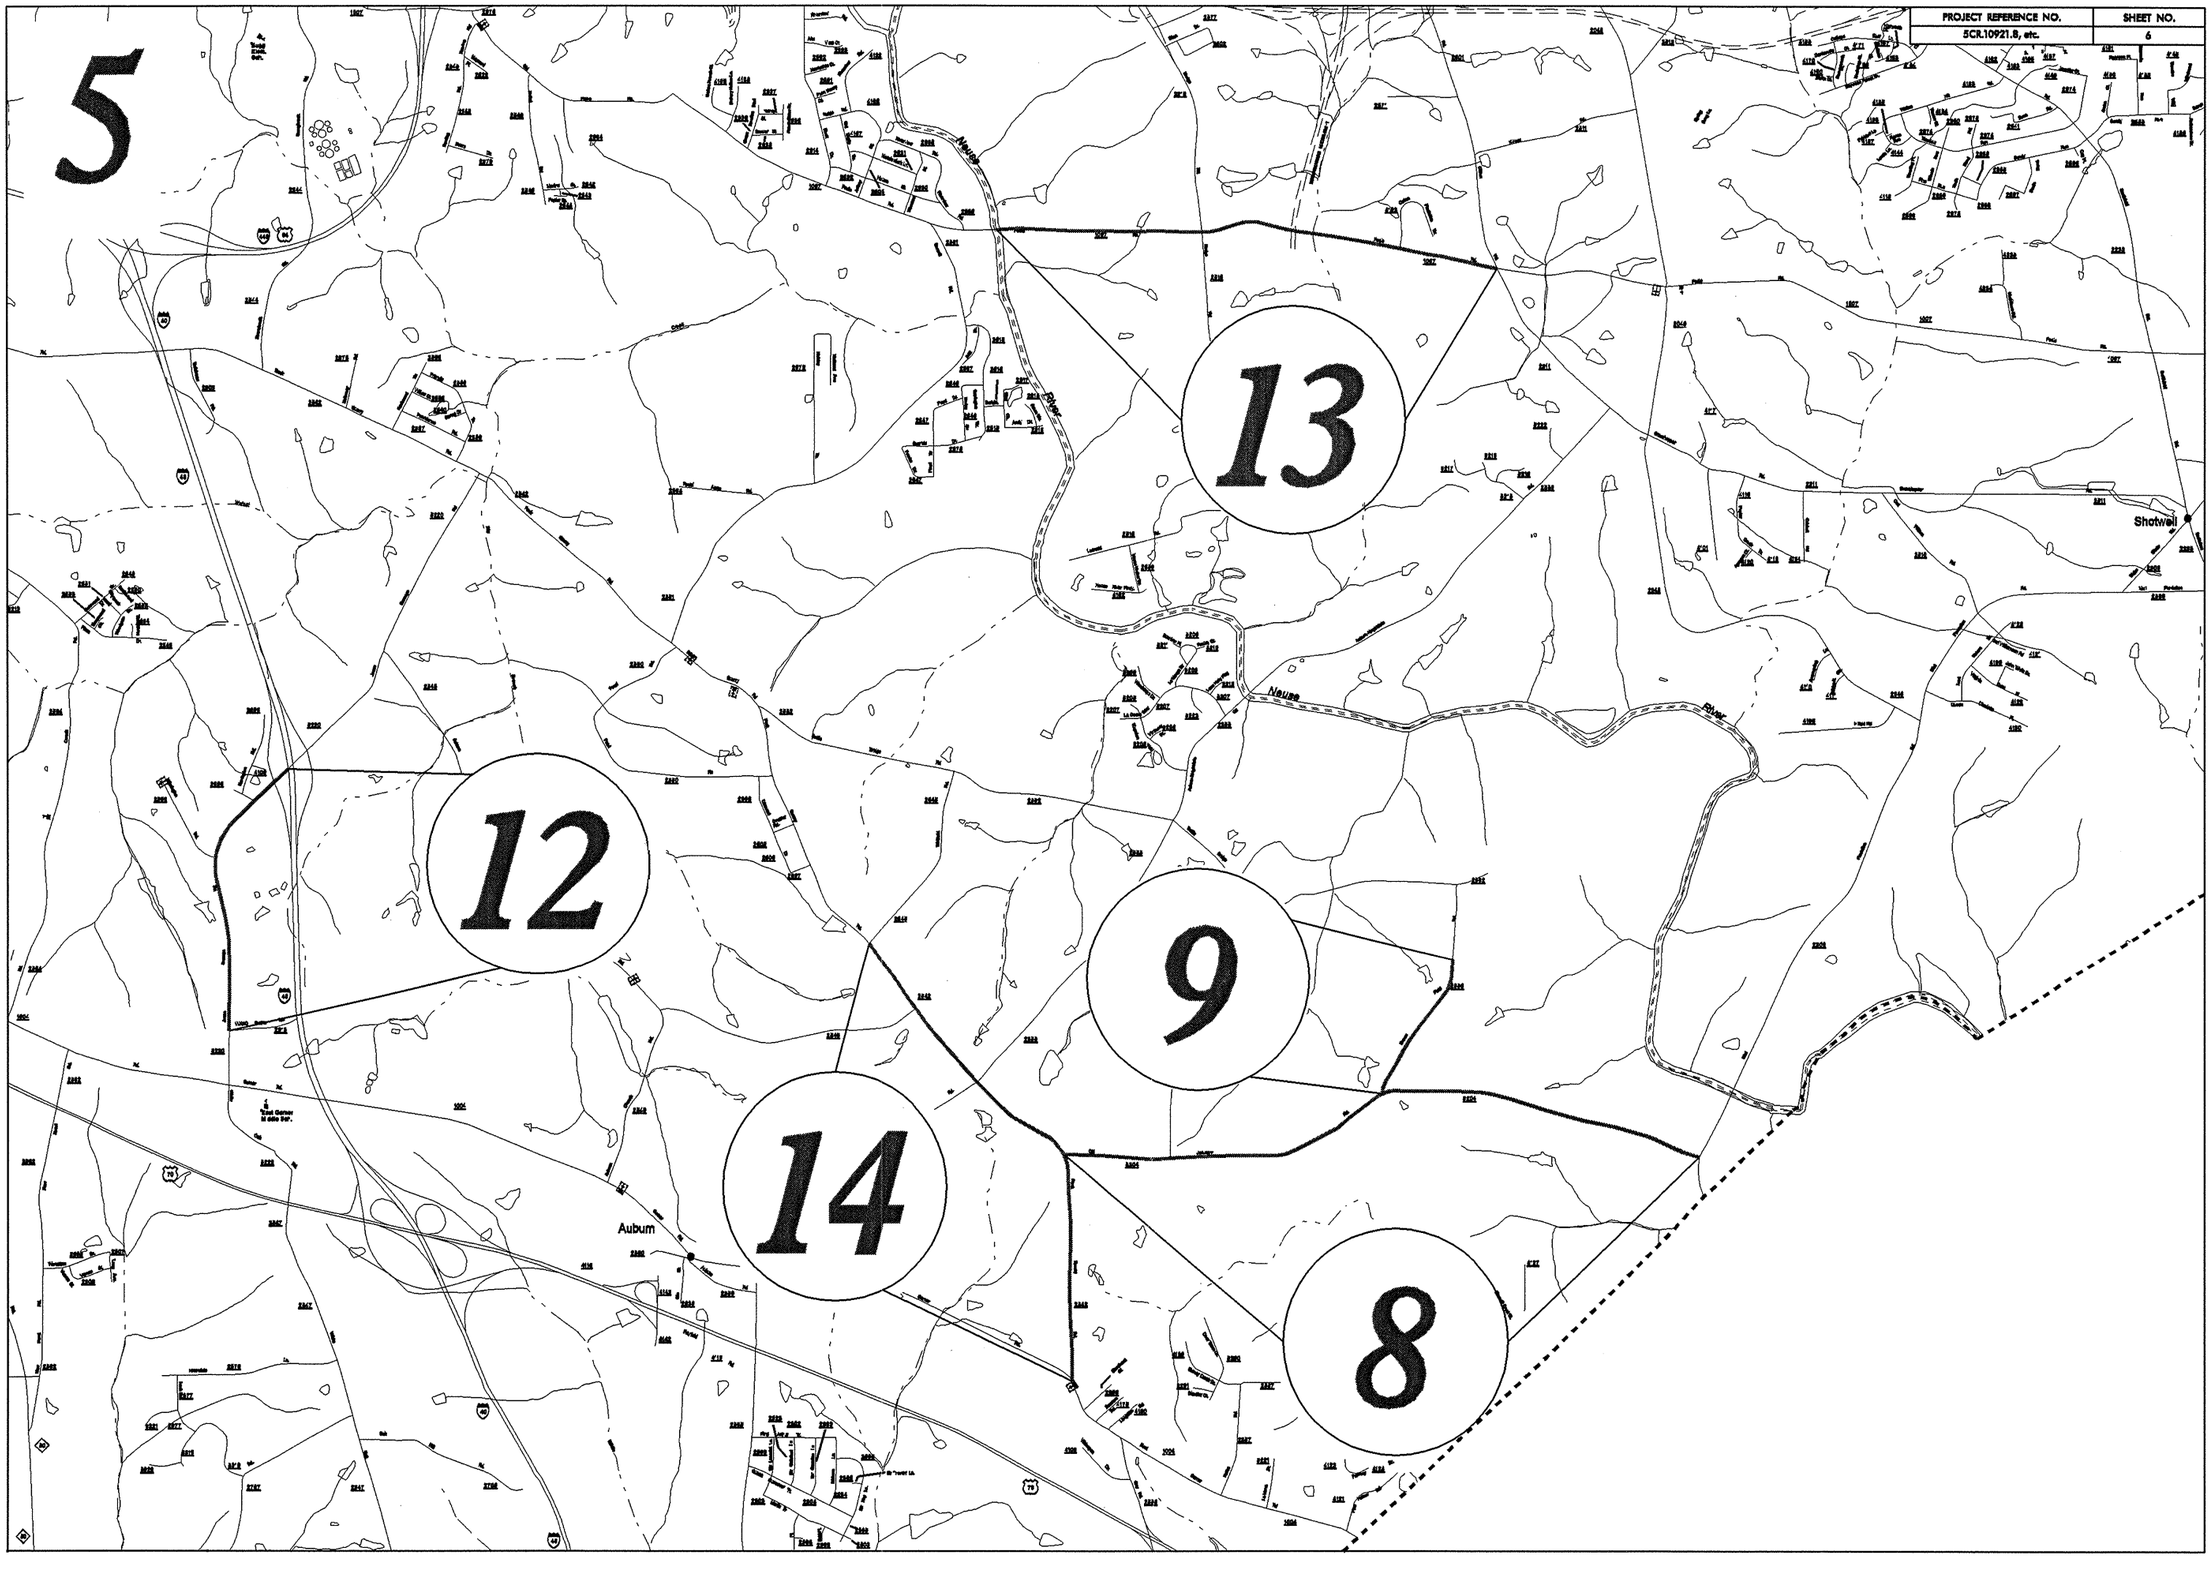
PROJECT REFERENCE NO.
5CR.10921.8, etc.
SHEET NO.
6
5
13
12
9
14
8
Neuse
River
Shotwell
Auburn