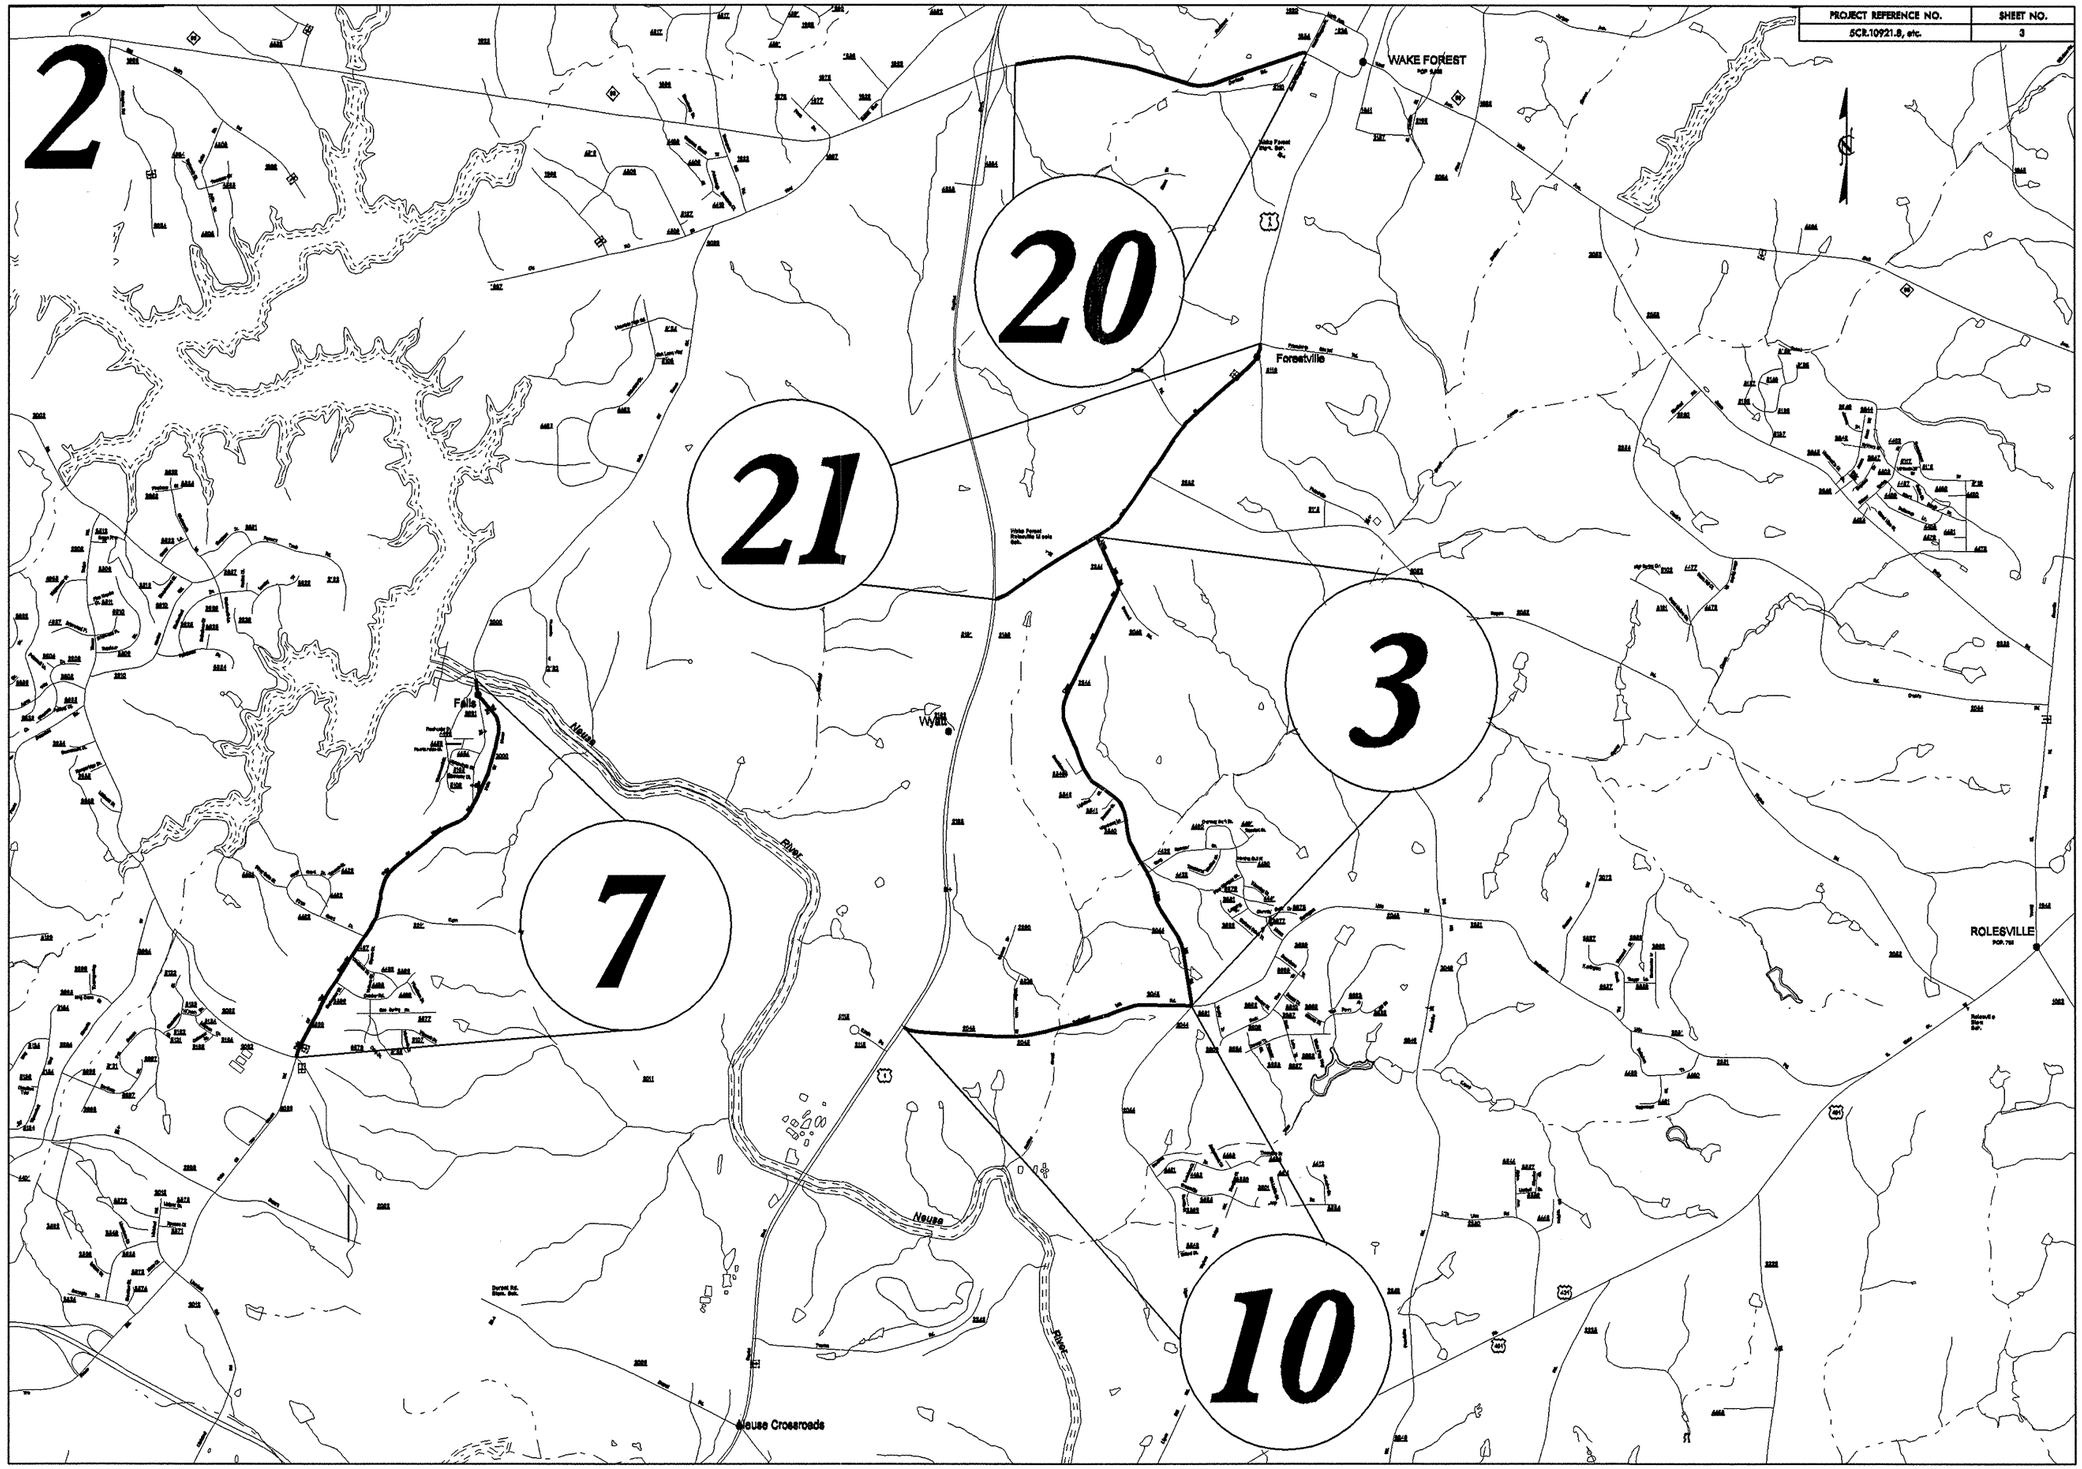PROJECT REFERENCE NO.	SHEET NO.
5CR.10921.8, etc.	3