PROFILE THROUGH BORINGS PROJECTED ALONG -L-

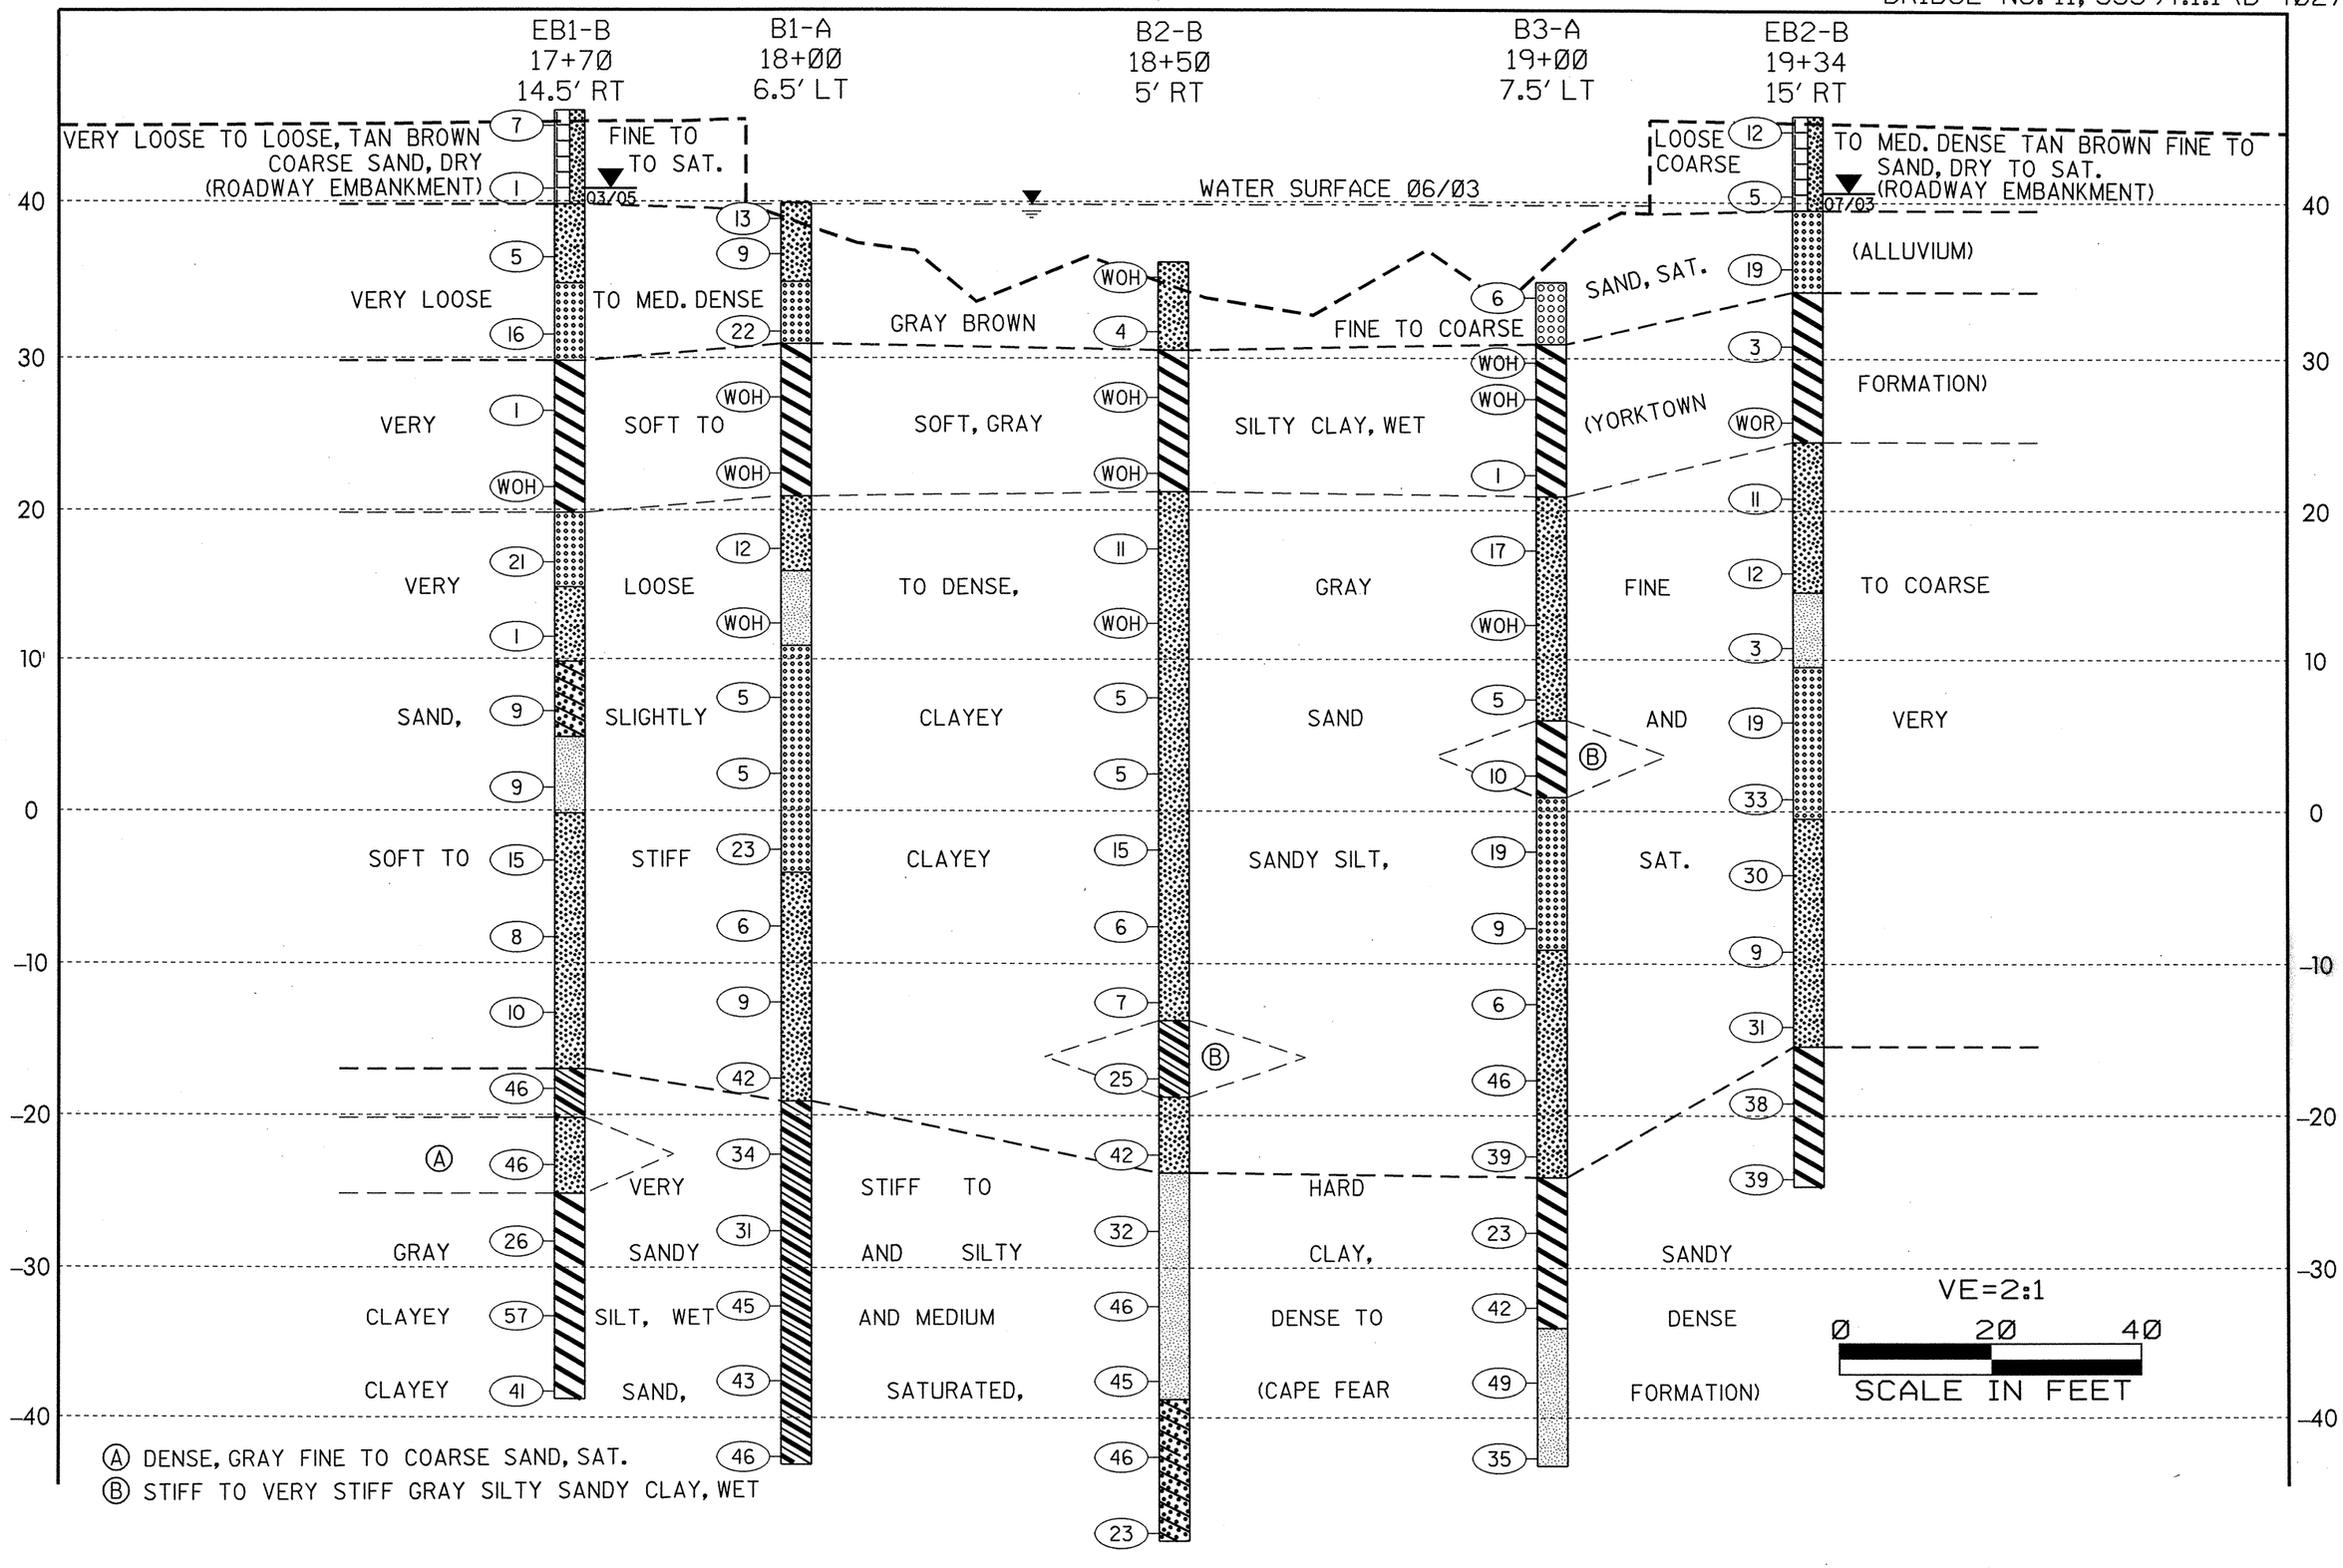

Ⓐ DENSE, GRAY FINE TO COARSE SAND, SAT.
Ⓑ STIFF TO VERY STIFF GRAY SILTY SANDY CLAY, WET