8/17/99

REVISIONS

MAP #11
US 64 / SR 1424

RALPH WHITEHEAD ASSOCIATES
CONSULTING ENGINEERS
P.O. BOX 35624
CHARLOTTE, NORTH CAROLINA 28235

V&M
Vaughn & Melton
Consulting Engineers
Middlesboro, Kentucky 606-248-6600
Greeneville, Tennessee 423-639-0271
Asheville, North Carolina 828-253-2796

Copyright© 1994 Vaughn & Melton, Inc. All Rights Reserved
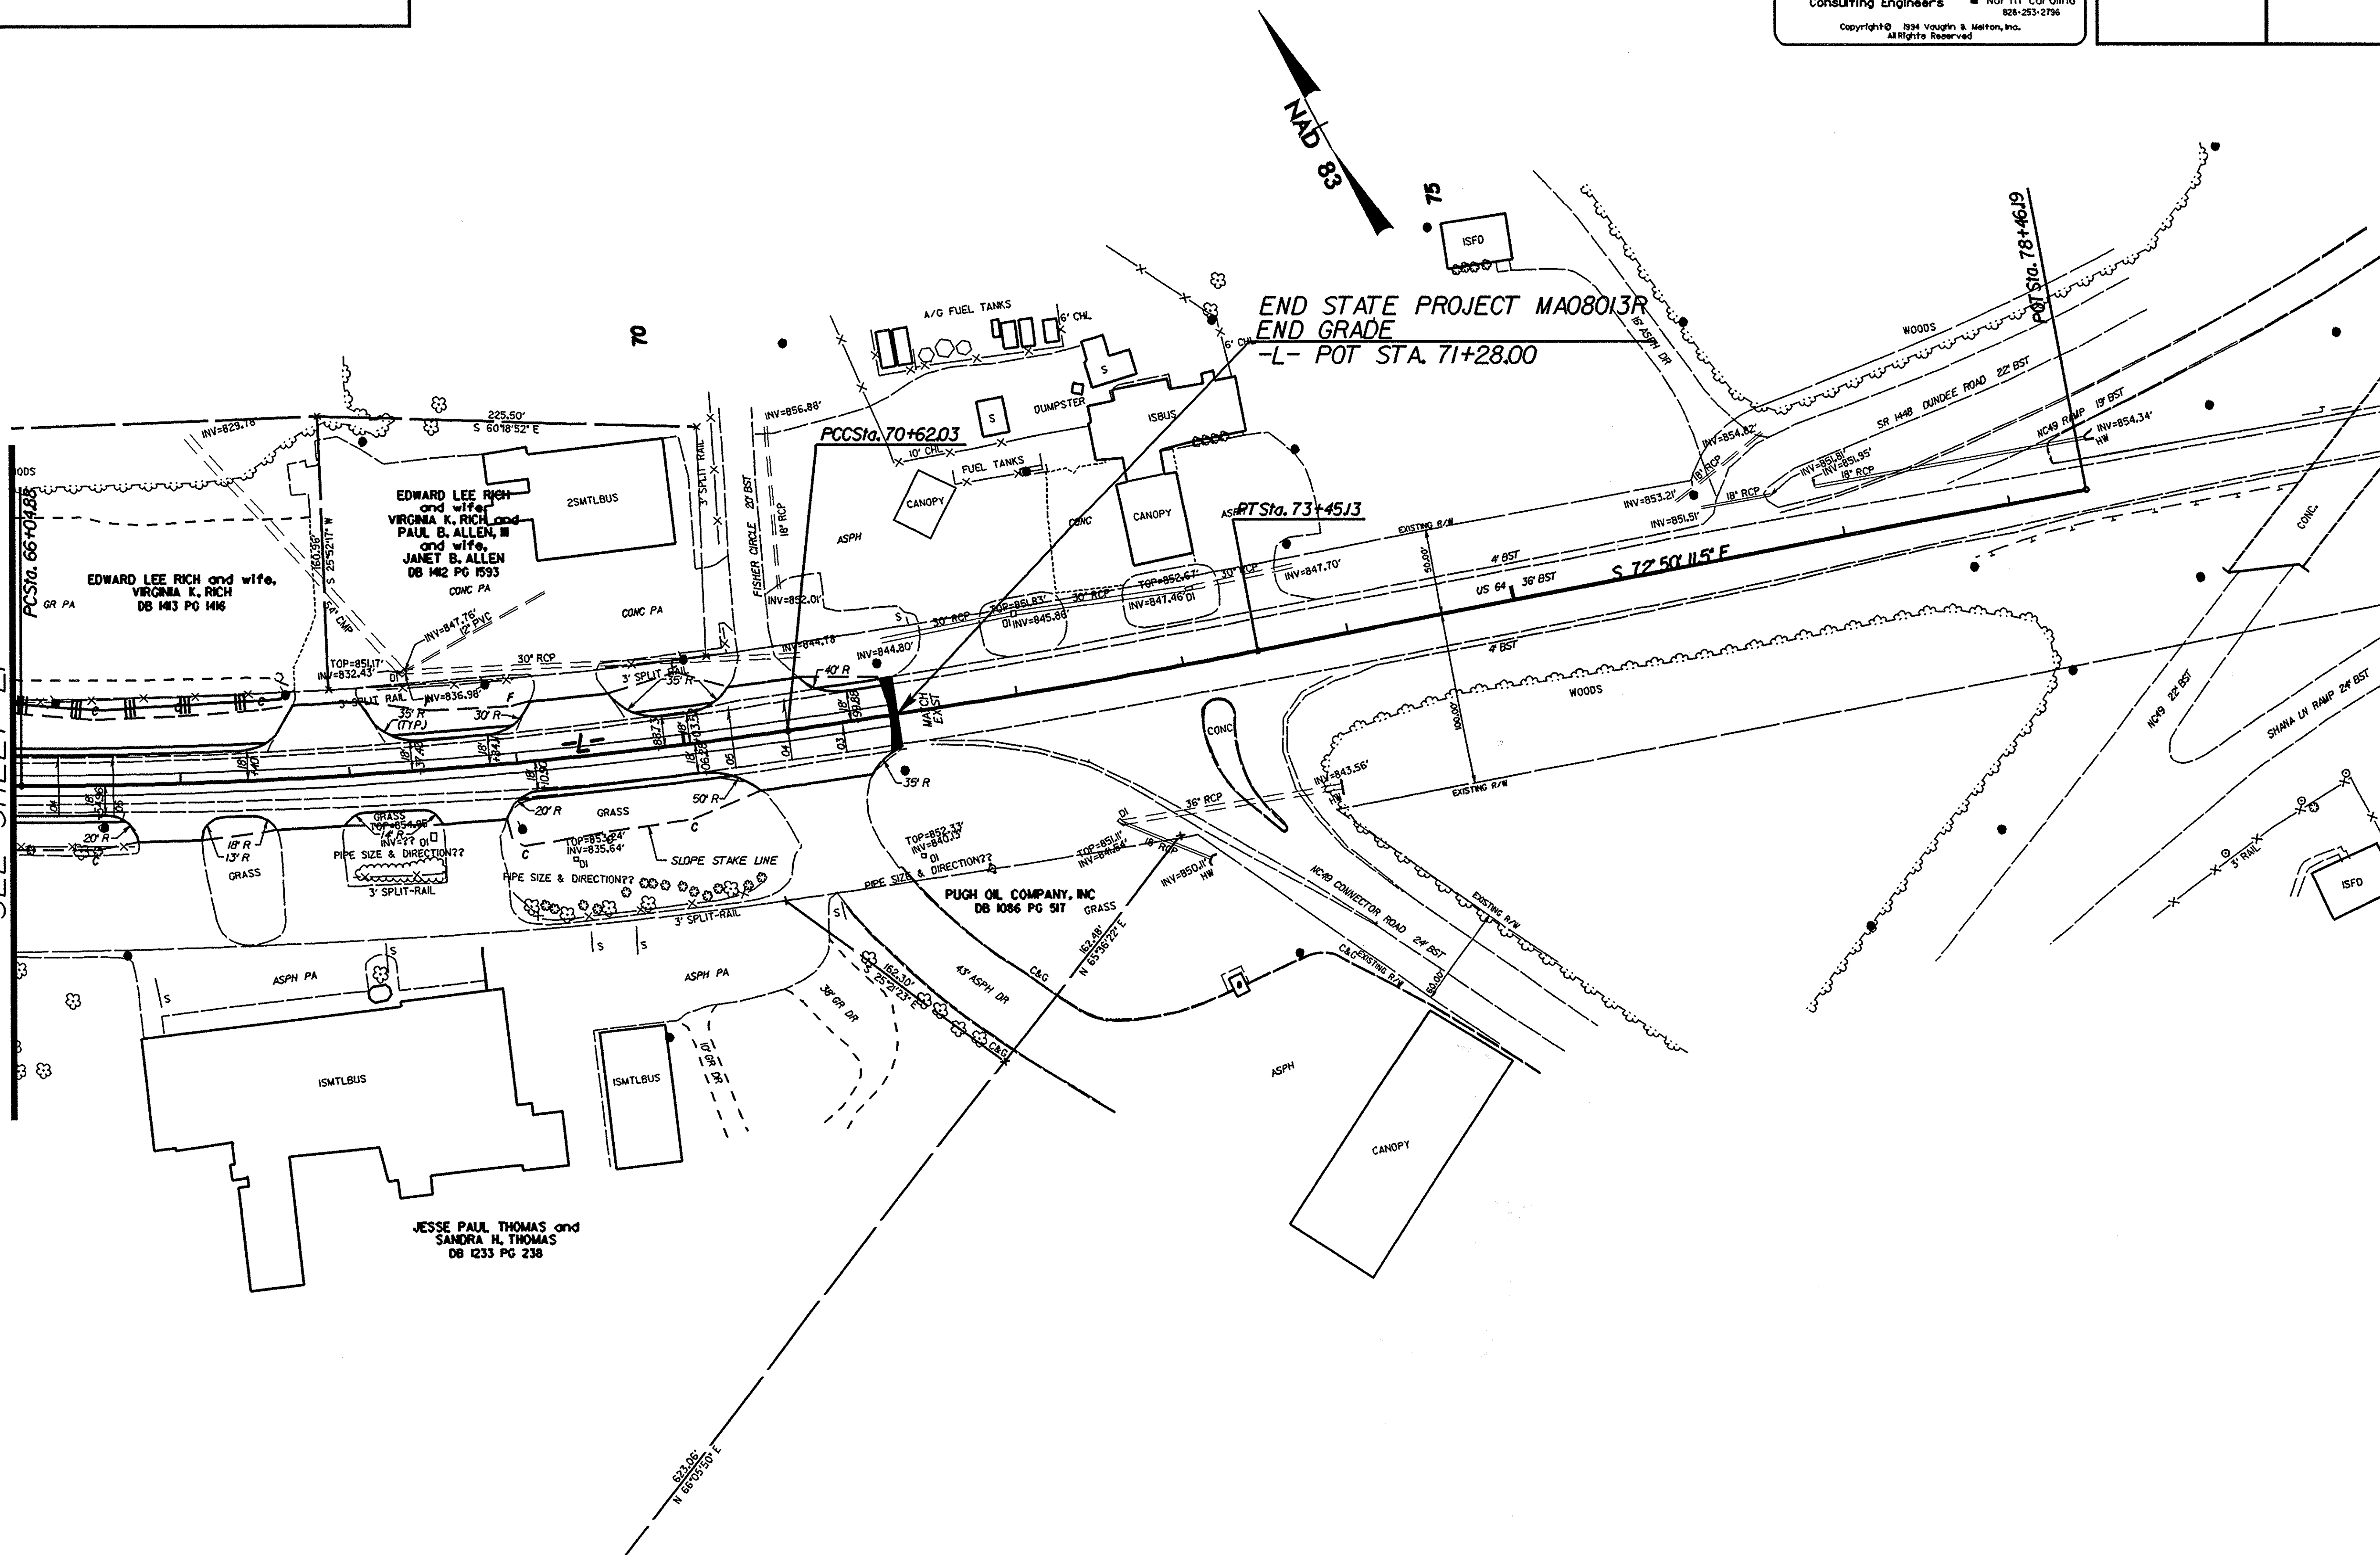
PROJECT REFERENCE NO.	SHEET NO.
37613, ETC.	EC-22
R/W SHEET NO.	
ROADWAY DESIGN ENGINEER	HYDRAULICS ENGINEER