8/17/99

REVISIONS

RALPH WHITEHEAD ASSOCIATES
CONSULTING ENGINEERS
P.O. BOX 35624
CHARLOTTE, NORTH CAROLINA 28235

Vaughn & Melton
Consulting Engineers
Middlesboro, Kentucky 606-248-6600
Greeneville, Tennessee 423-639-0211
Asheville, North Carolina 828-253-2796
Copyright © 1994 Vaughn & Melton, Inc. All Rights Reserved

PROJECT REFERENCE NO.	SHEET NO.
37613, ETC.	EC-17
R/W SHEET NO.	
ROADWAY DESIGN ENGINEER	HYDRAULICS ENGINEER
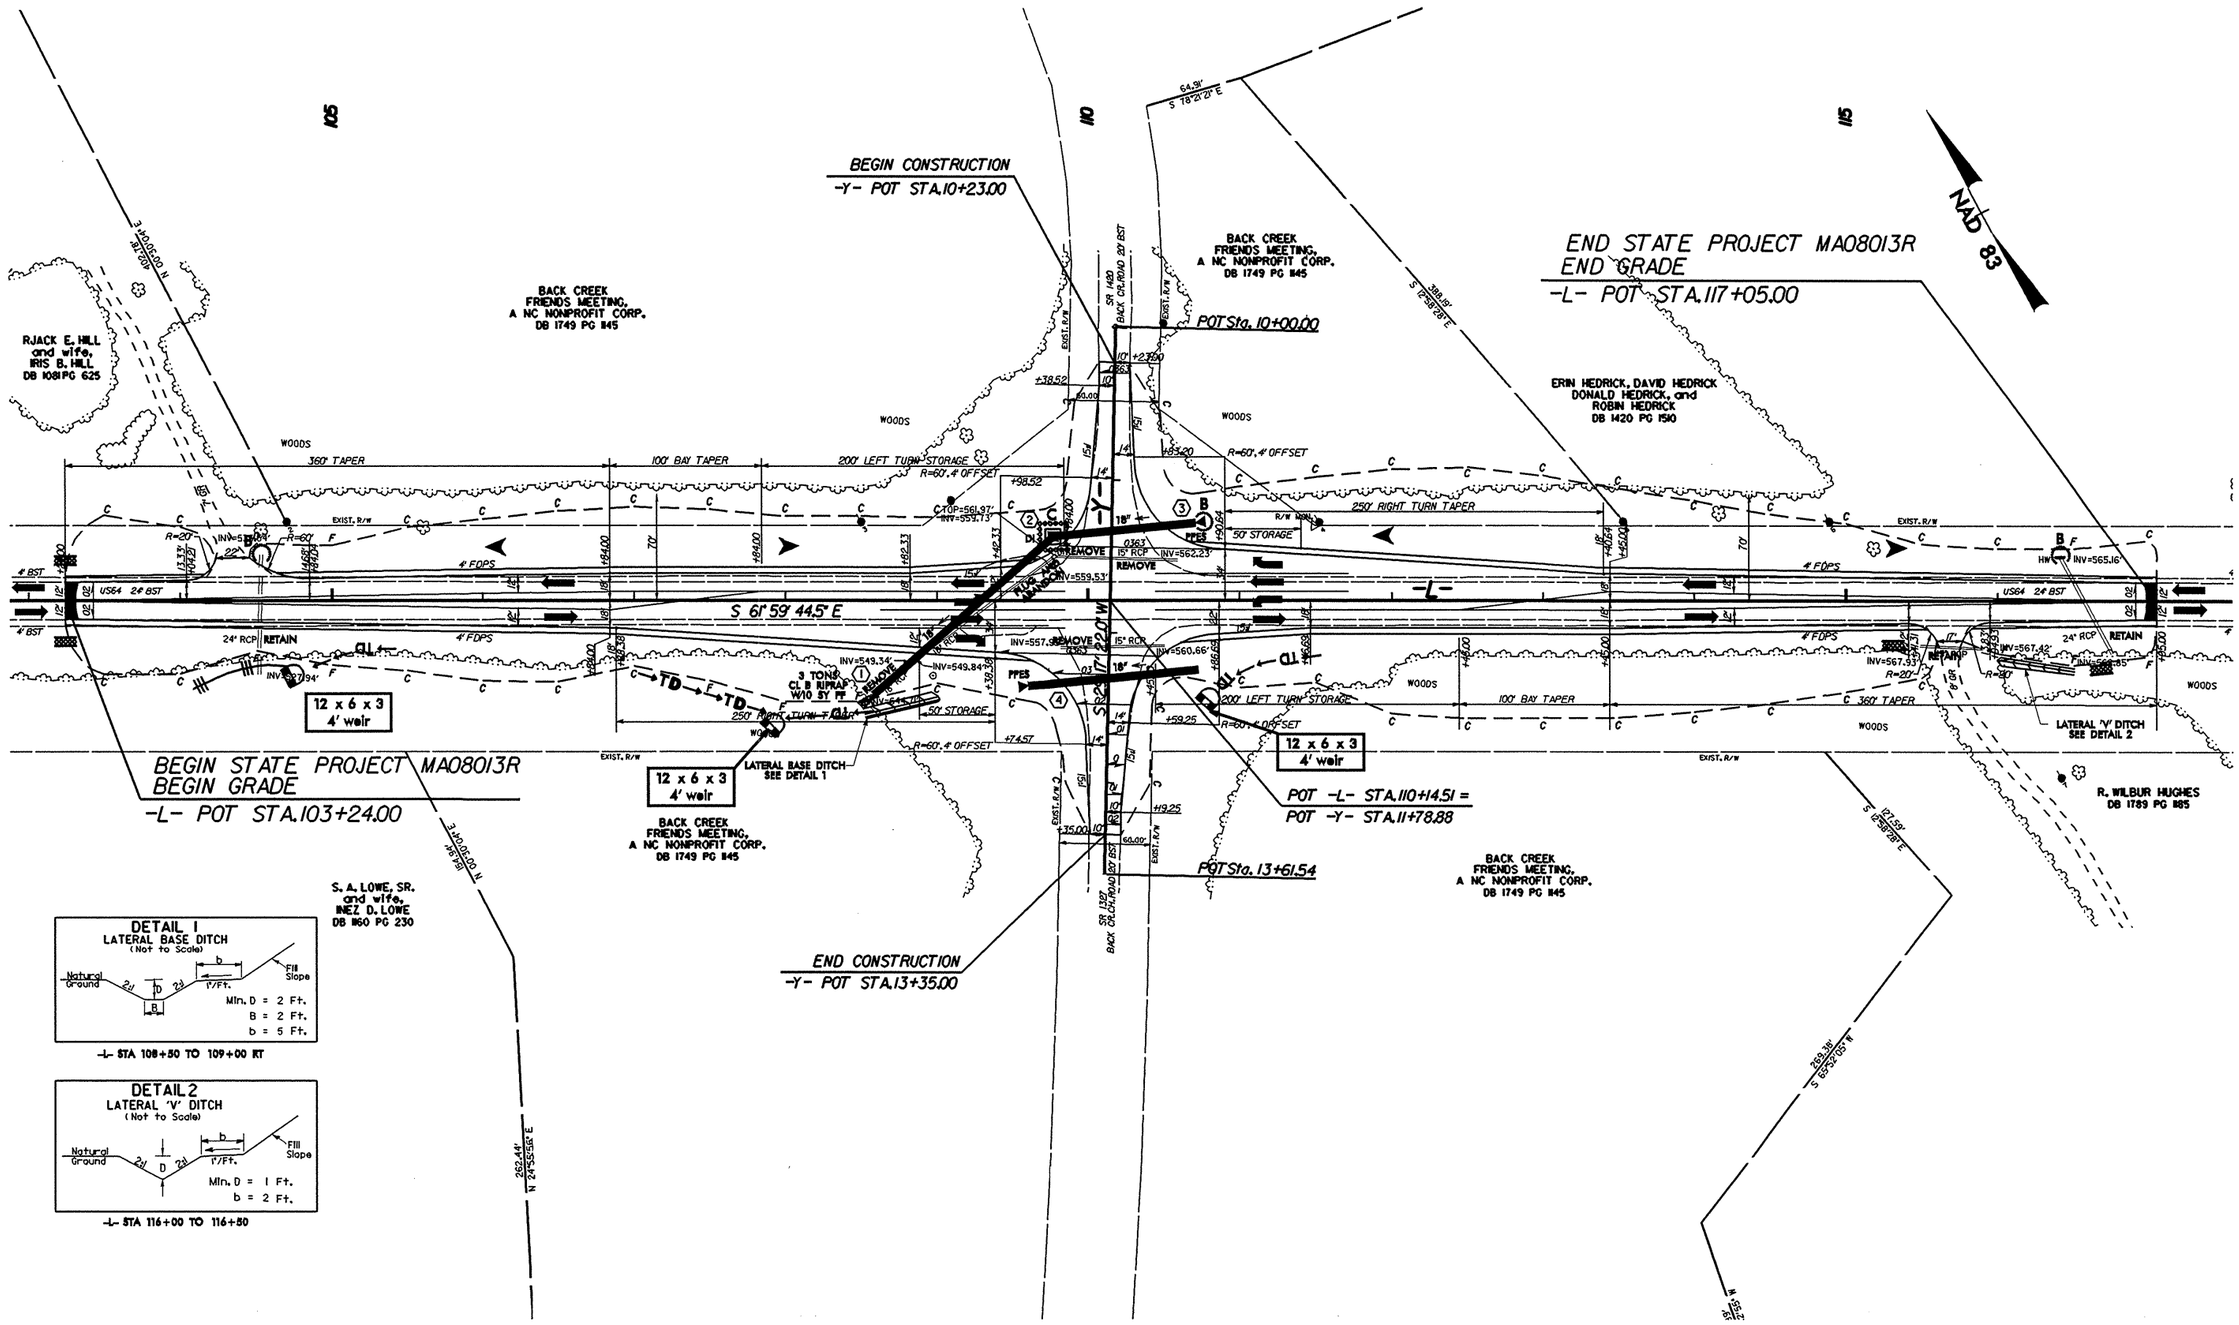
MAP #10
US 64 / SR 1327, SR 1420