8/17/99

REVISIONS

MAP #7
US 64 / SR 1416,1318

RALPH WHITEHEAD ASSOCIATES
CONSULTING ENGINEERS
P.O. BOX 35624
CHARLOTTE, NORTH CAROLINA 28235

V&M Vaughn & Melton Consulting Engineers
- Middlesboro, Kentucky 606-248-6600
- Greeneville, Tennessee 423-639-0271
- Asheville, North Carolina 828-253-2796

Copyright© 1994 Vaughn & Melton, Inc. All Rights Reserved

PROJECT REFERENCE NO.	SHEET NO.
37613, ETC.	EC-12
R/W SHEET NO.	
ROADWAY DESIGN ENGINEER	HYDRAULICS ENGINEER

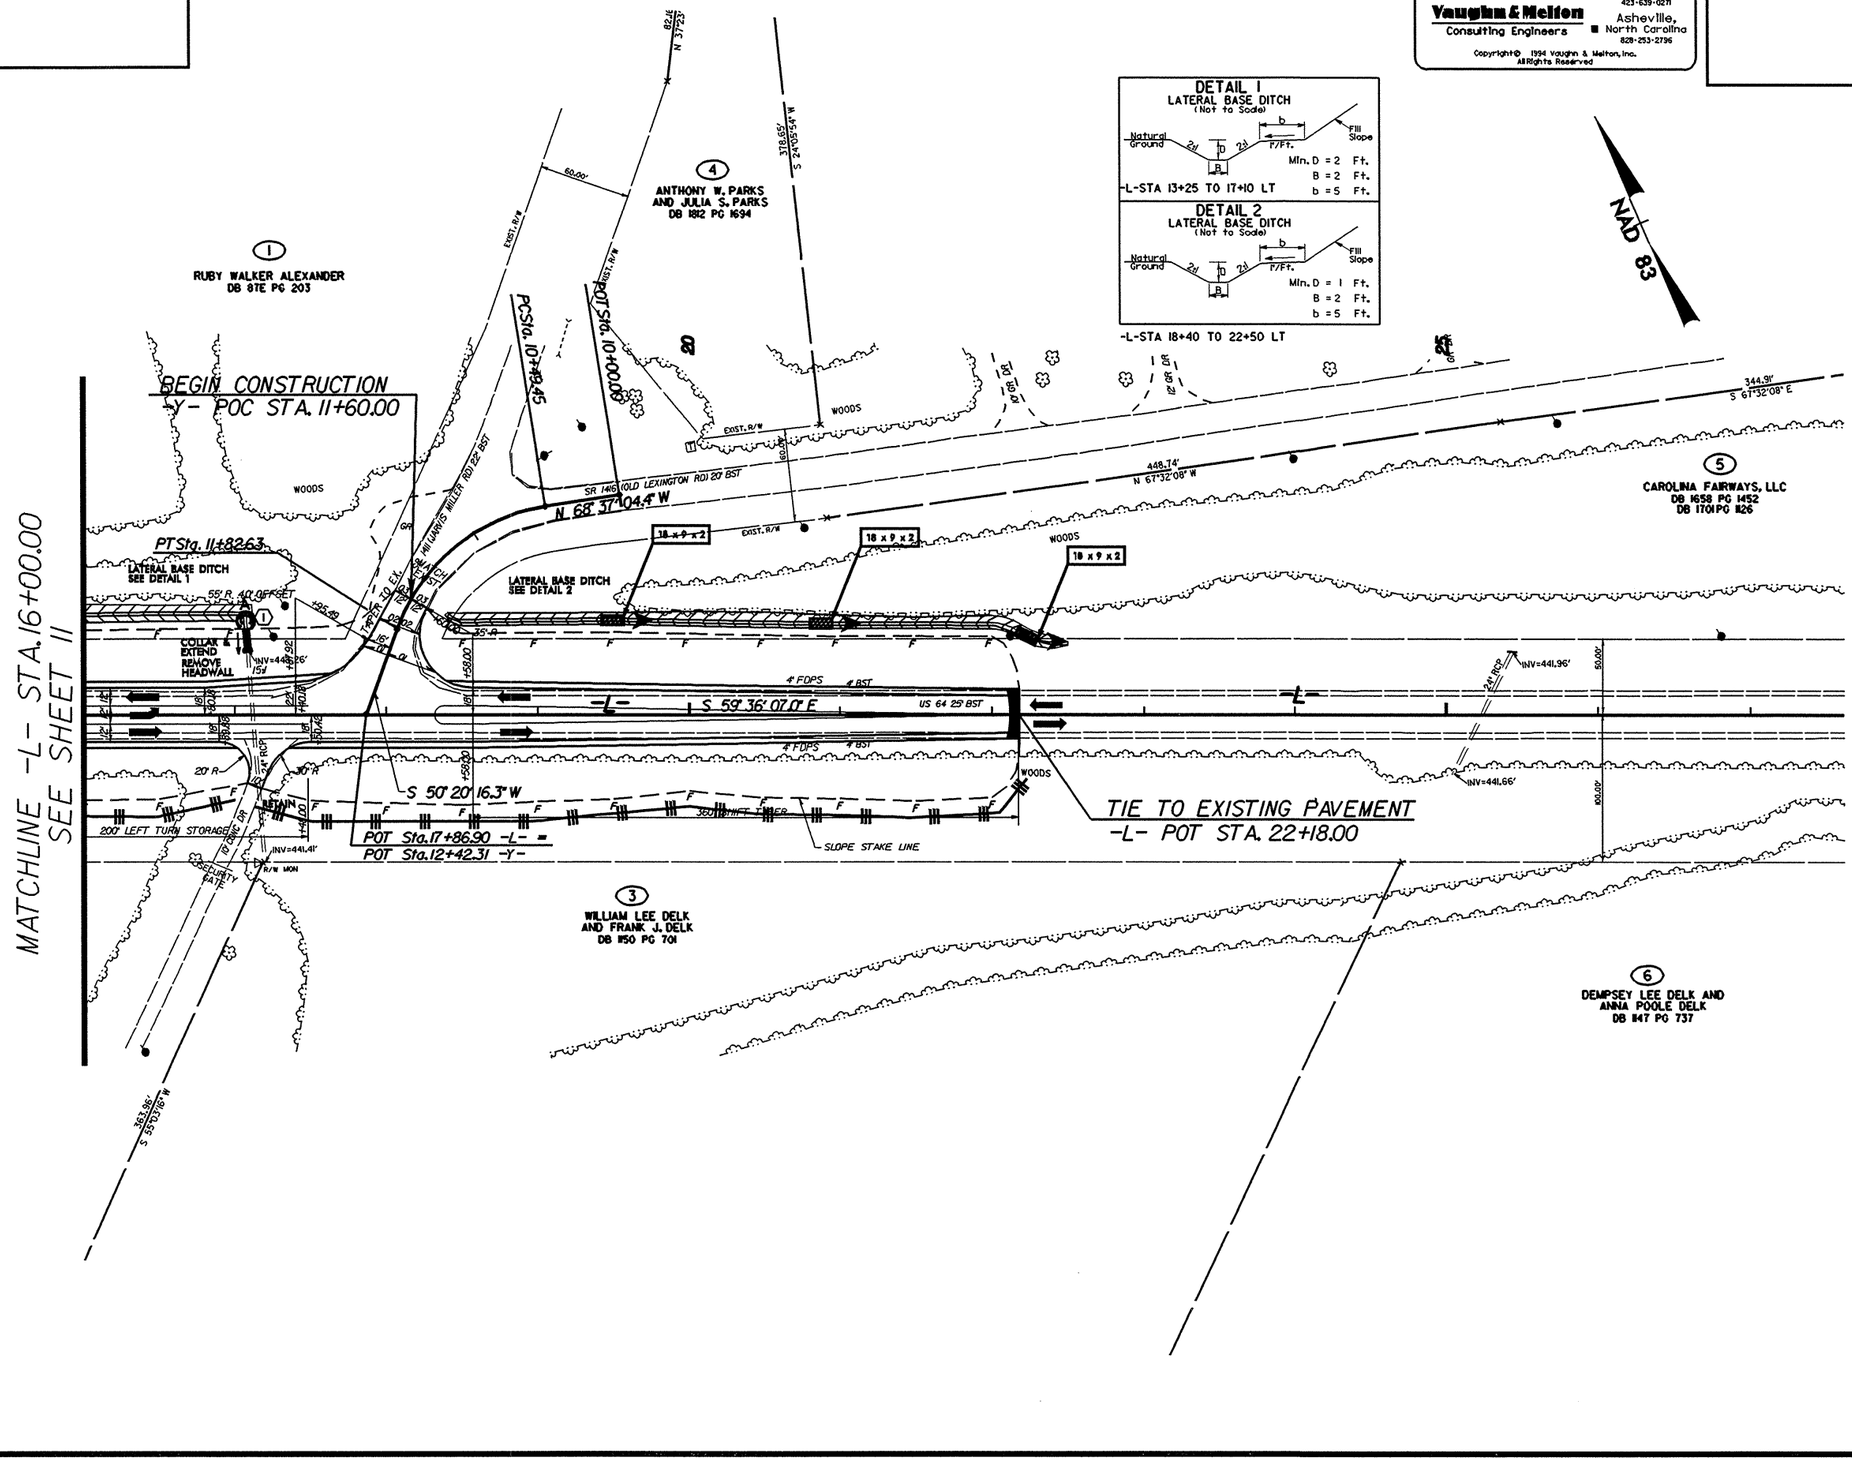

$$$$$$$$SYSTIME$$$$$$
$$$$$$$$DGN$$$$$$$$$$$$$$$$$$$$
$$$$$$$$USERNAME$$$$