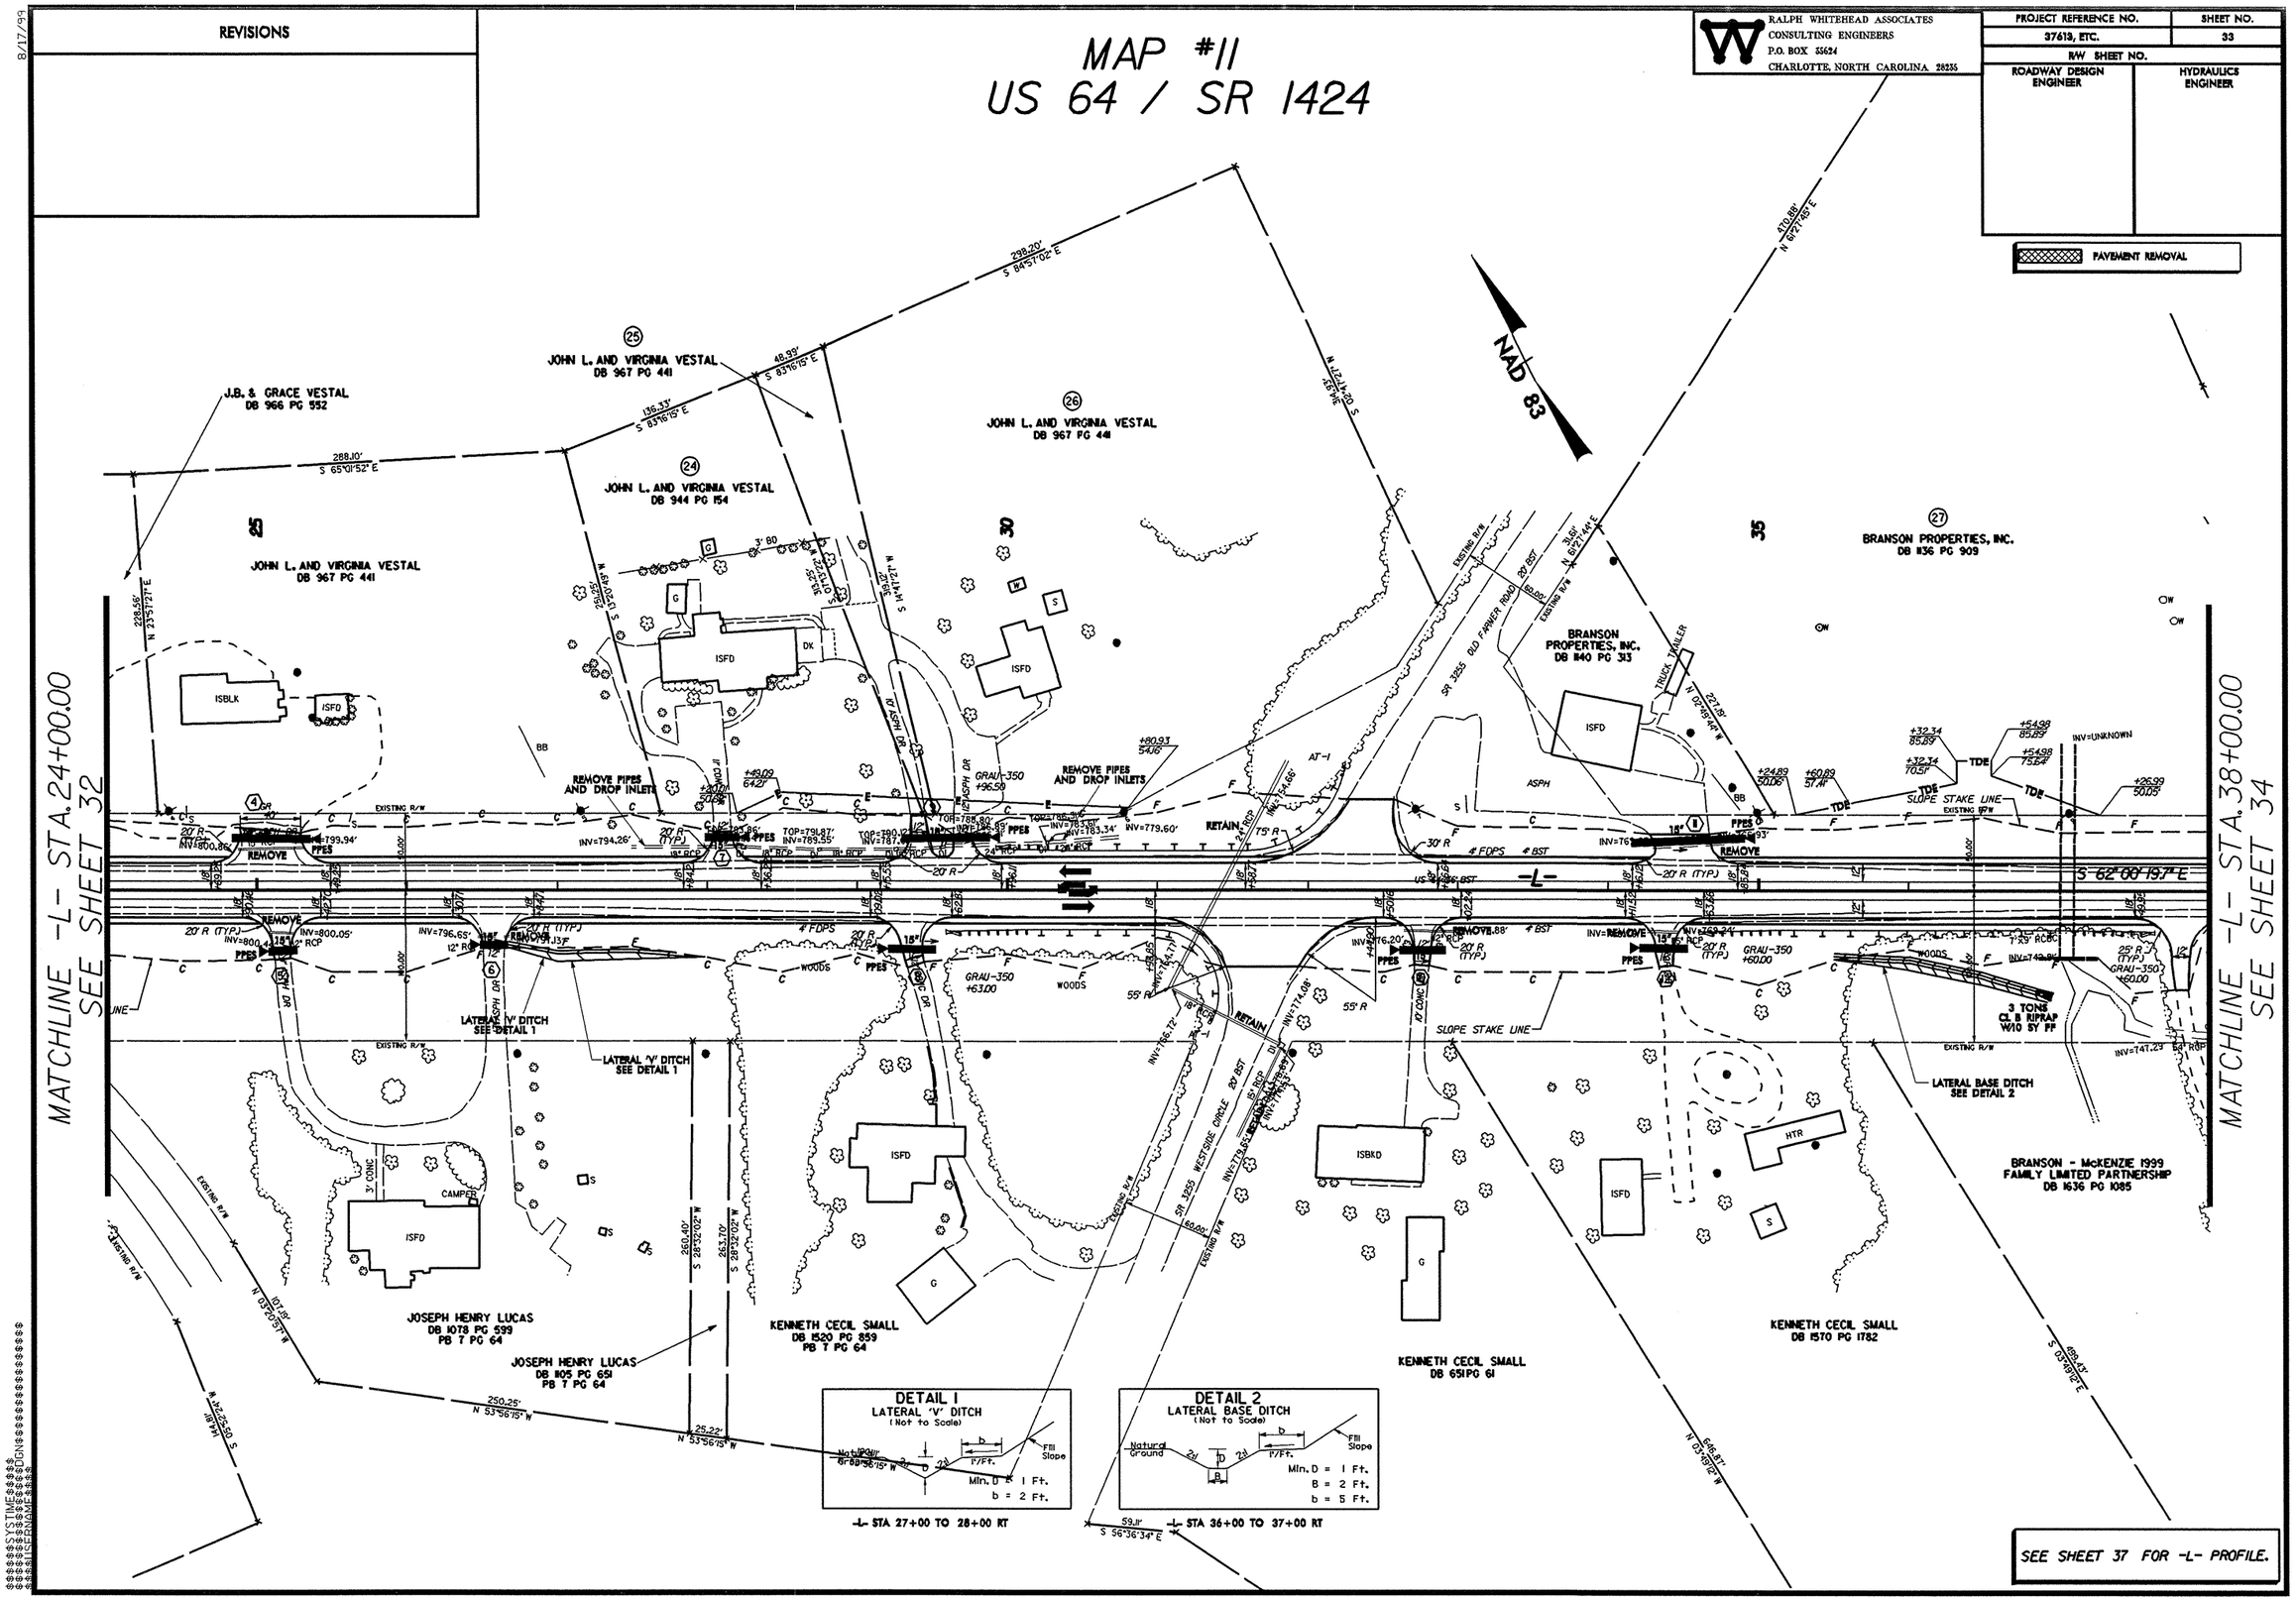

REVISIONS
MAP #11
US 64 / SR 1424
RALPH WHITEHEAD ASSOCIATES
CONSULTING ENGINEERS
P.O. BOX 35624
CHARLOTTE, NORTH CAROLINA 28235
PROJECT REFERENCE NO.
37613, ETC.
SHEET NO.
33
R/W SHEET NO.
ROADWAY DESIGN ENGINEER
HYDRAULICS ENGINEER
PAVEMENT REMOVAL
NAD 83
MATCHLINE -L- STA.24+00.00
SEE SHEET 32
MATCHLINE -L- STA.38+00.00
SEE SHEET 34
JOHN L. AND VIRGINIA VESTAL
DB 967 PG 441
J.B. & GRACE VESTAL
DB 966 PG 552
JOHN L. AND VIRGINIA VESTAL
DB 944 PG 154
BRANSON PROPERTIES, INC.
DB 1136 PG 909
BRANSON PROPERTIES, INC.
DB 1140 PG 313
BRANSON - McKENZIE 1999
FAMILY LIMITED PARTNERSHIP
DB 1636 PG 1085
JOSEPH HENRY LUCAS
DB 1078 PG 599
PB 7 PG 64
JOSEPH HENRY LUCAS
DB 1105 PG 651
PB 7 PG 64
KENNETH CECIL SMALL
DB 1520 PG 859
PB 7 PG 64
KENNETH CECIL SMALL
DB 651PG 61
KENNETH CECIL SMALL
DB 1570 PG 1782
REMOVE PIPES AND DROP INLETS
LATERAL 'V' DITCH SEE DETAIL 1
LATERAL BASE DITCH SEE DETAIL 2
3 TONS CL B RIPRAP W/10 SY FF
SLOPE STAKE LINE
SR 3255 OLD FARMER ROAD
SR 3255 WESTSIDE CIRCLE
DETAIL 1
LATERAL 'V' DITCH
(Not to Scale)
Min. D = 1 Ft.
b = 2 Ft.
-L- STA 27+00 TO 28+00 RT
DETAIL 2
LATERAL BASE DITCH
(Not to Scale)
Min. D = 1 Ft.
B = 2 Ft.
b = 5 Ft.
-L- STA 36+00 TO 37+00 RT
SEE SHEET 37 FOR -L- PROFILE.