8/17/99

REVISIONS

MAP #9
US 64 / SR 1419

RALPH WHITEHEAD ASSOCIATES
CONSULTING ENGINEERS
P.O. BOX 35624
CHARLOTTE, NORTH CAROLINA 28235

PROJECT REFERENCE NO.	SHEET NO.
37613, ETC.	28
R/W SHEET NO.	
ROADWAY DESIGN ENGINEER	HYDRAULICS ENGINEER

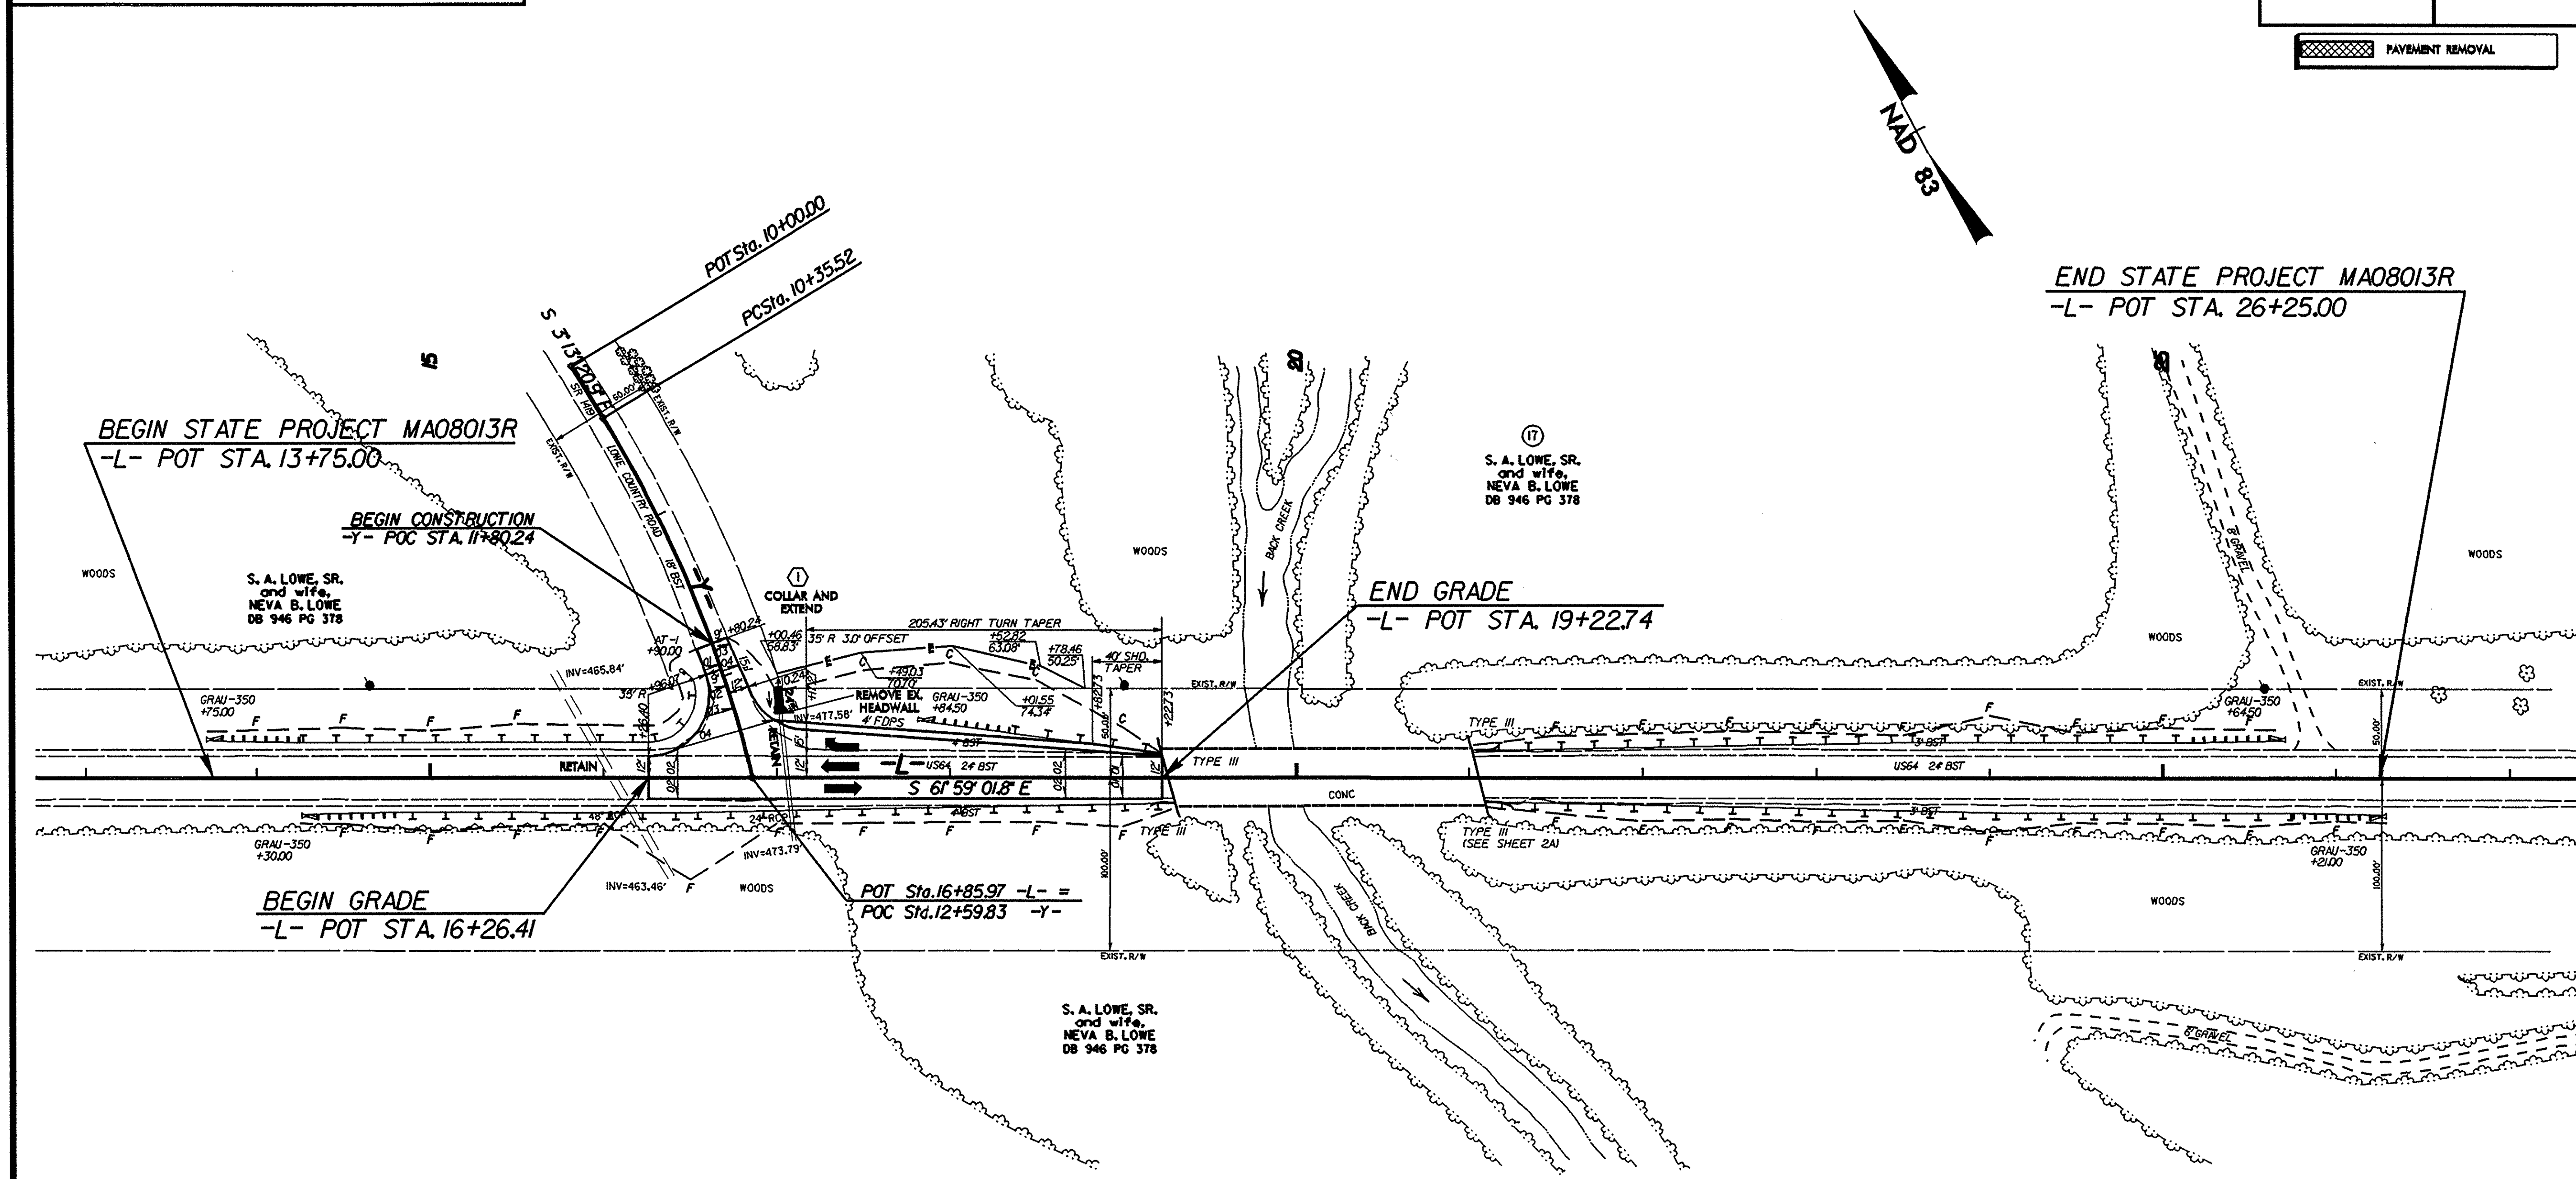

-Y-

PI Sta 11+48.55
Δ = 17° 23' 02.8" (RT)
D = 7° 45' 00.0"
L = 224.31'
T = 113.02'
R = 739.30'

NOTE: RESURFACE AND ADJUST SHOULDER ON RIGHT SIDE OF -L-
AS DIRECTED BY THE ENGINEER.

SEE SHEET 29 FOR -L- PROFILE.
SEE SHEET 29 FOR -Y- PROFILE.

$$$$$$SYSTIME$$$$$ $$$$$$$$$$DGN$$$$$$$$$$$$$$$$$$ $$$$USERNAME$$$$