5/28/99

RALPH WHITEHEAD ASSOCIATES
CONSULTING ENGINEERS
P.O. BOX 35624
CHARLOTTE, NORTH CAROLINA 28235

PROJECT REFERENCE NO.	SHEET NO.
37613, ETC.	18

HORIZ. 25 0 50
VERT. 5 0 10

CONST.REV.

R/W REV.

ROADWAY DESIGN ENGINEER

HYDRAULICS ENGINEER

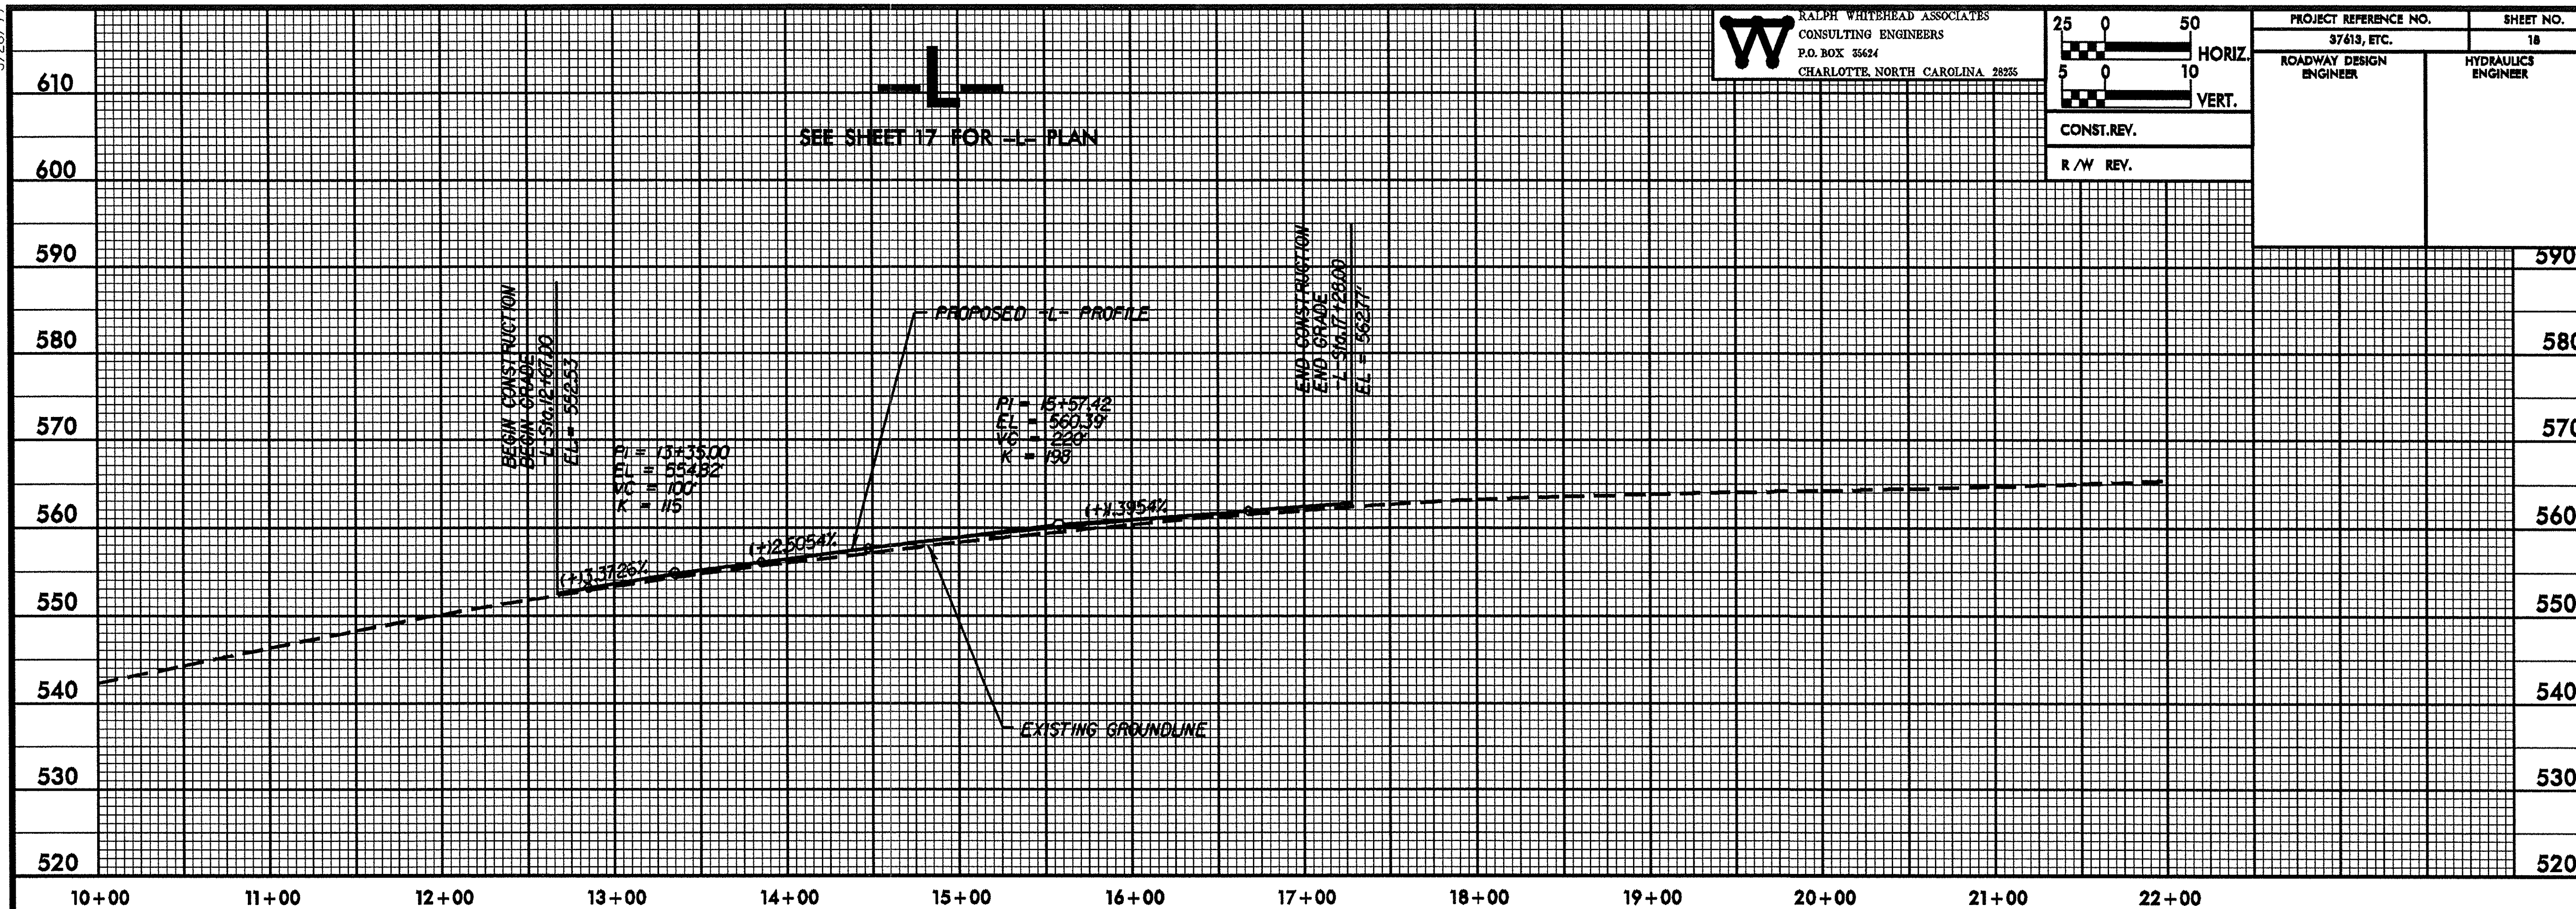

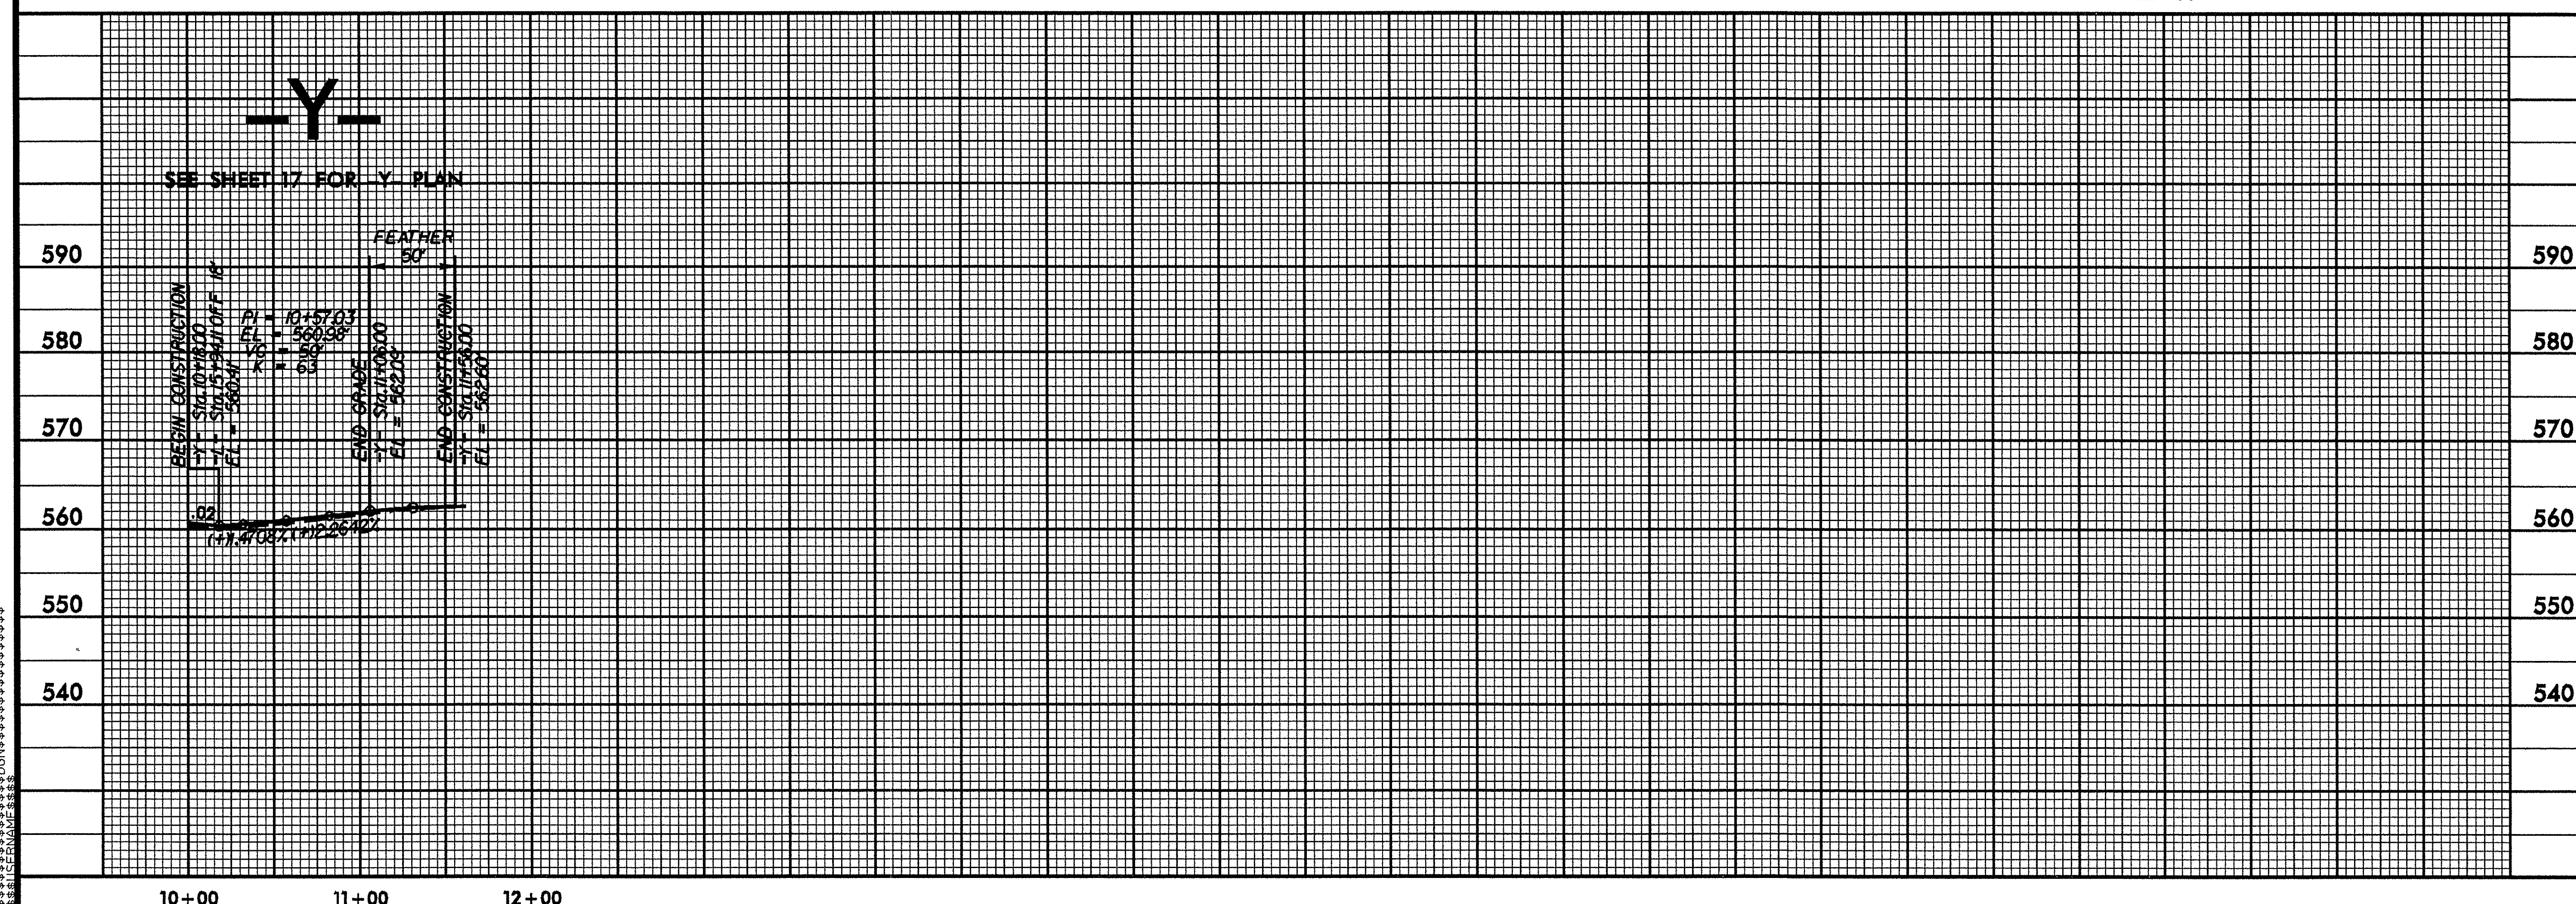

$$$$SYSTIME$$$$
$$$$$$$$DGN$$$$$$$$$$$$$$$$$$$$$$
$$$$USERNAME$$$$