STATE PROJECT NO.	COUNTY	BRIDGE NO.	SHEET NO.	TOTAL SHEETS
8.1080601	HYDE	52	4	12
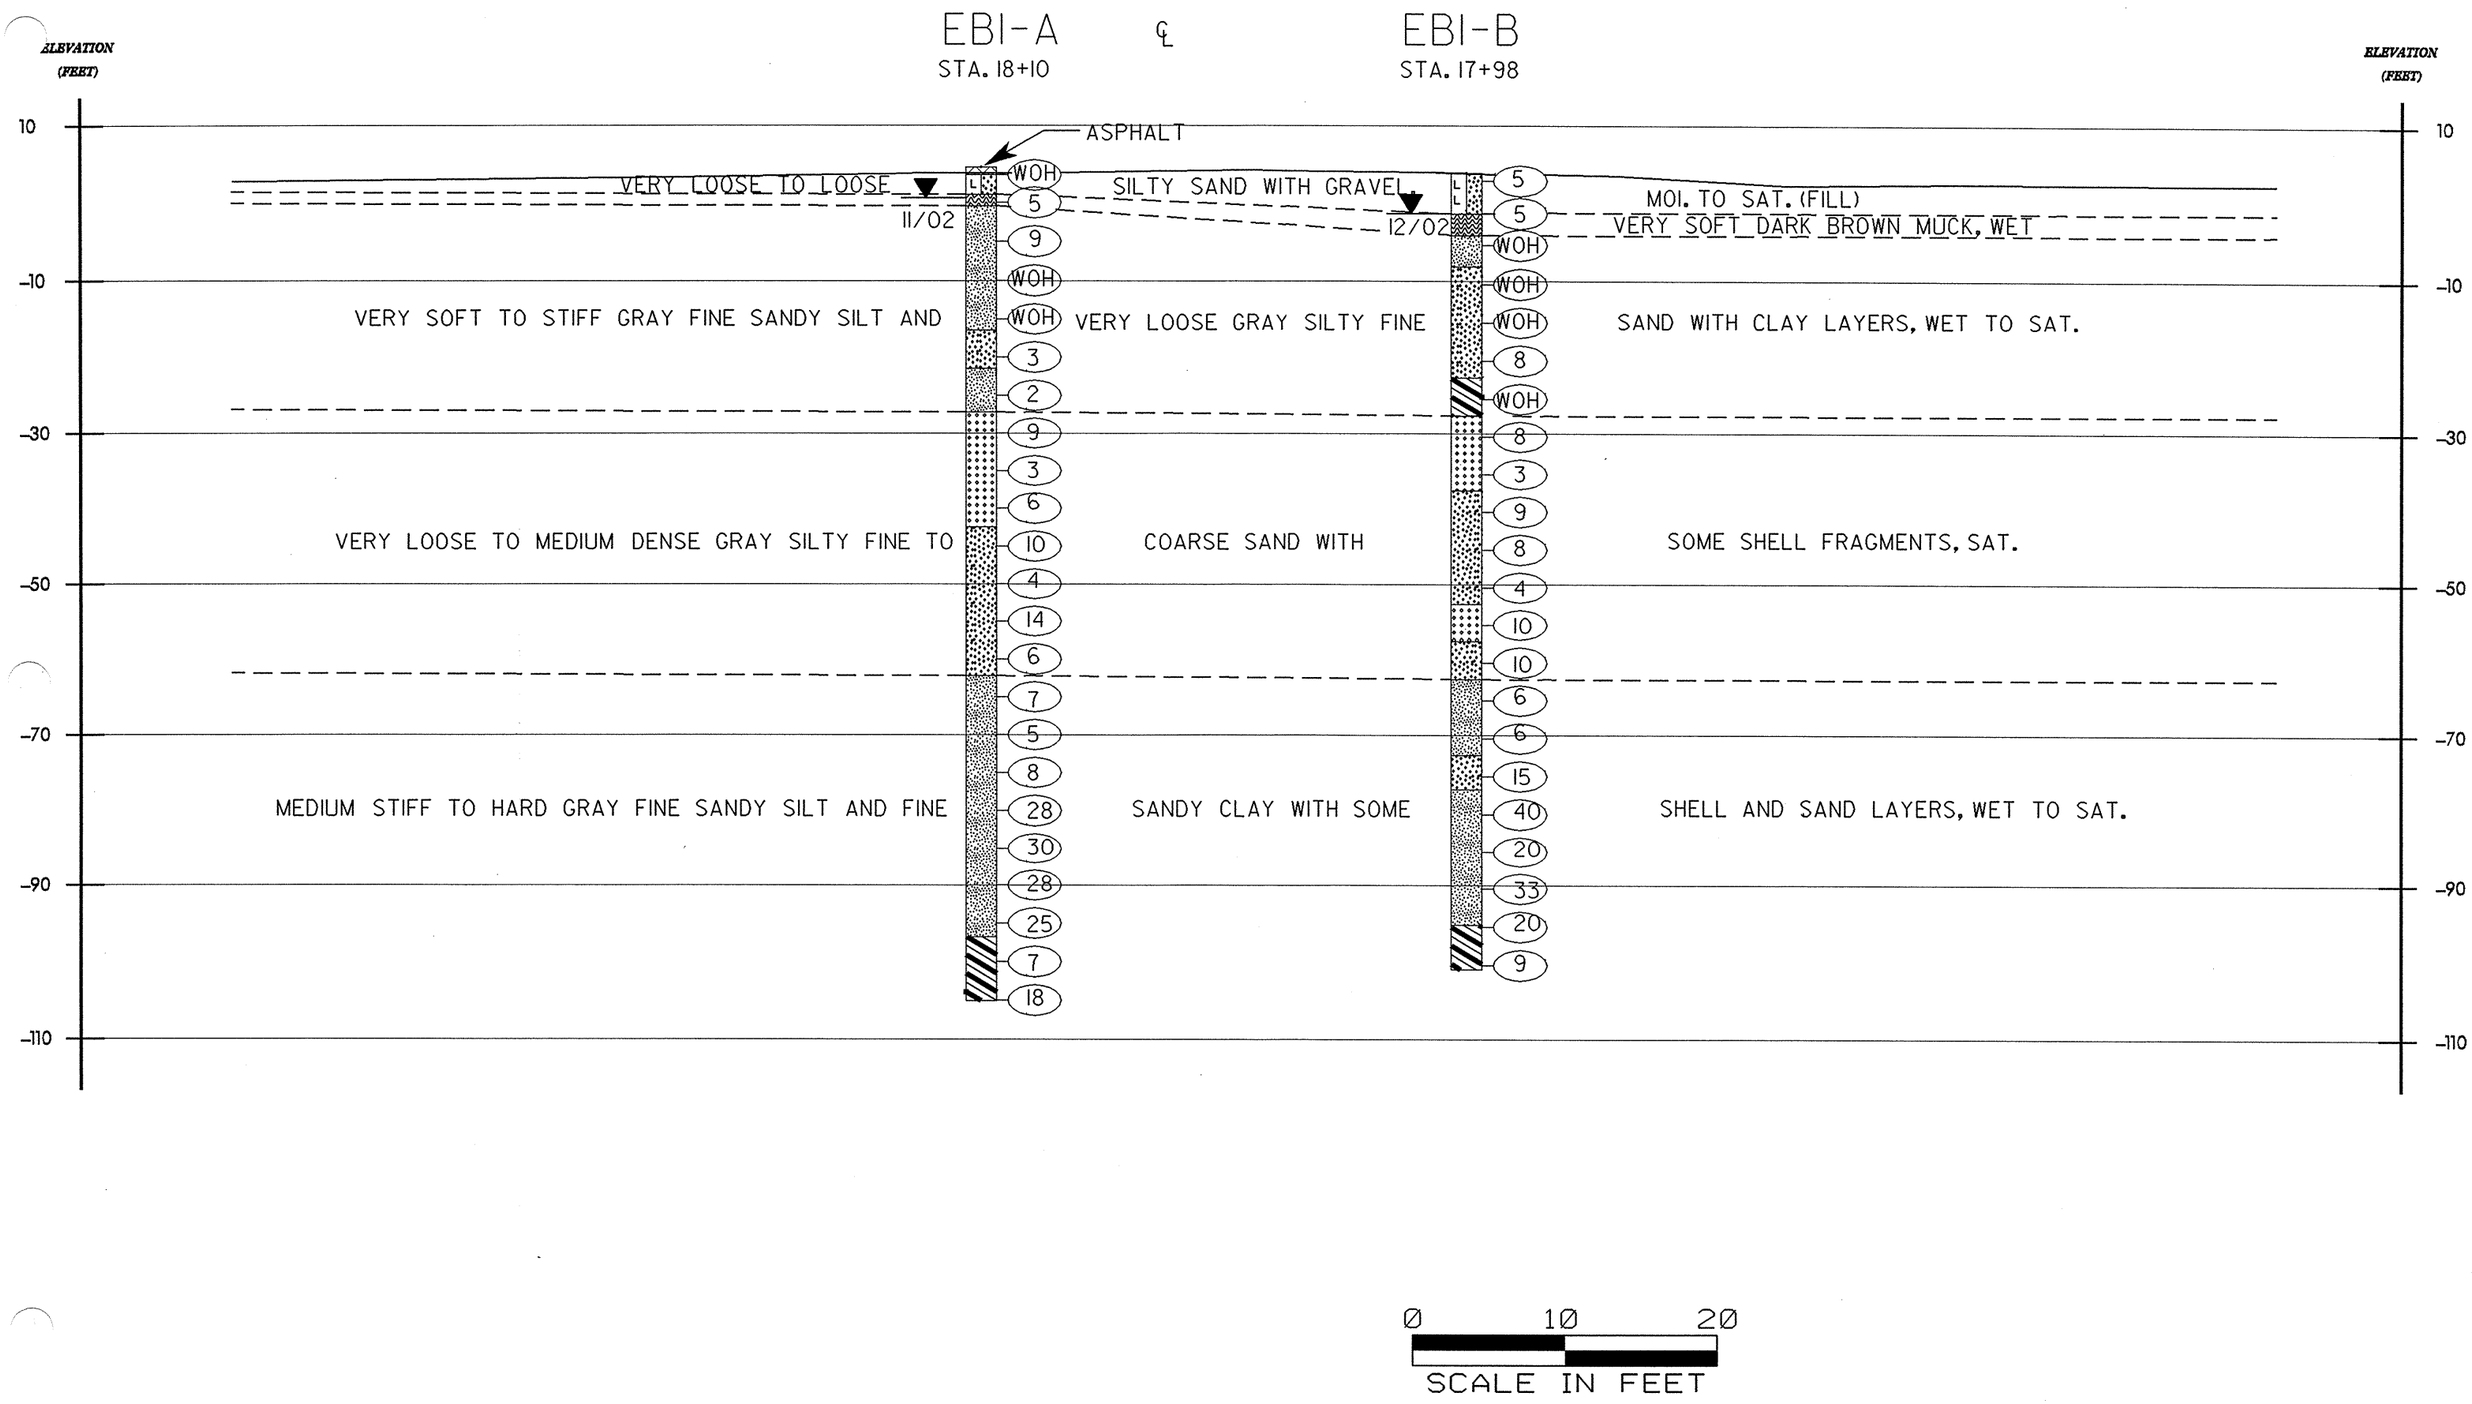
CROSS SECTION ALONG END BENT 1