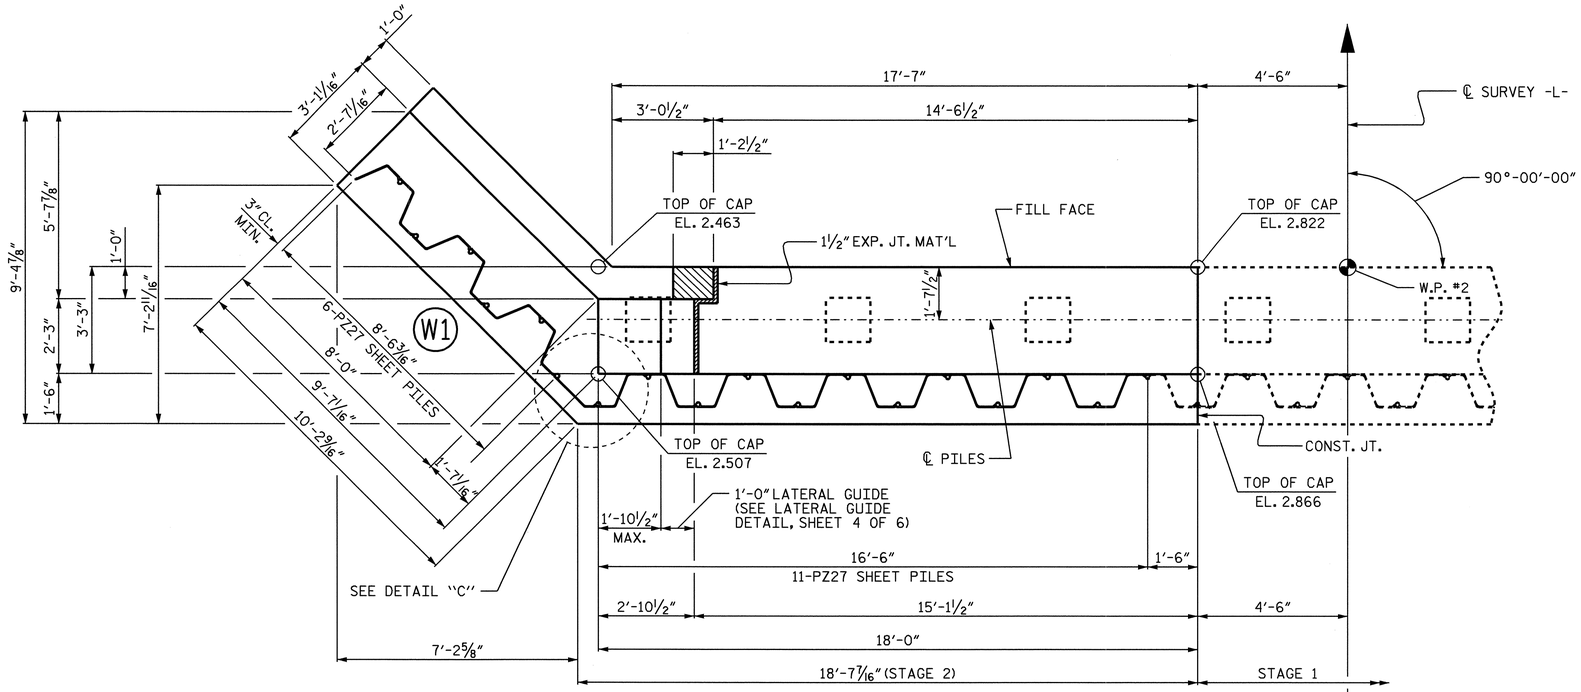

PLAN (STAGE 2)

(FOR CLARITY, BEARING PADS & DOWELS NOT SHOWN IN PLAN VIEW)

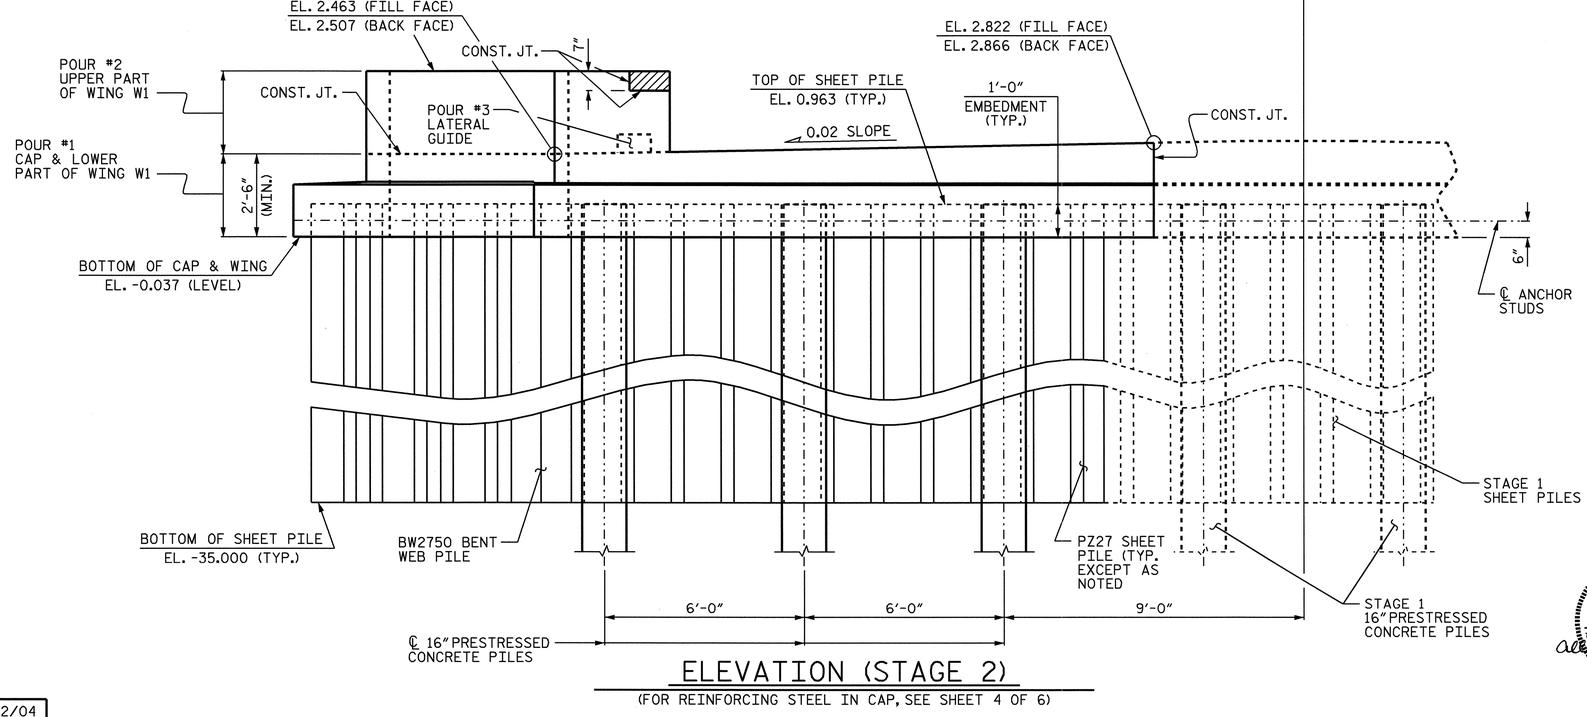

ELEVATION (STAGE 2)

(FOR REINFORCING STEEL IN CAP, SEE SHEET 4 OF 6)

NOTES:

SEE END ELEVATION ON SHEET 1 OF 6.

FOR ANCHOR STUD DETAIL, SEE SHEET 1 OF 6.

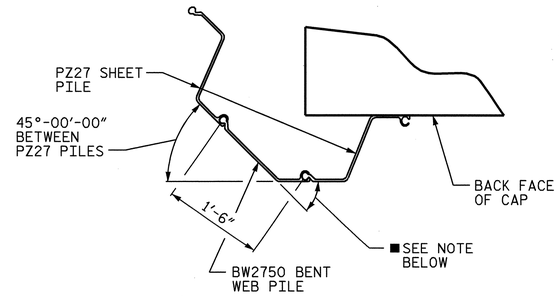

DETAIL "C"

■ NOTE:
THE BEND IN THE BENT WEB PILE SHALL BE DETERMINED BY THE FABRICATOR.

PROJECT NO. B-3348

HYDE COUNTY

STATION: 18+34.00 -L-

SHEET 3 OF 6

STATE OF NORTH CAROLINA
DEPARTMENT OF TRANSPORTATION
RALEIGH

SUBSTRUCTURE

END BENT No. 2

STAGE 2

REVISIONS						SHEET NO.
NO.	BY:	DATE:	NO.	BY:	DATE:	S-25
1			3			TOTAL SHEETS
2			4			76

STR. #1

NORTH CAROLINA PROFESSIONAL SEAL 10757 ENGINEER P. C. OUTLAW
5/26/04

DRAWN BY : P.C. BREWER DATE : 3/2/04
CHECKED BY : C.H. SIMPSON DATE : 4/5/04

26-MAY-2004 07:09
W:\squadv\b3348\str1\pbrewer\Microstation\B3348_sd_EB2_01.dgn
pbrewer