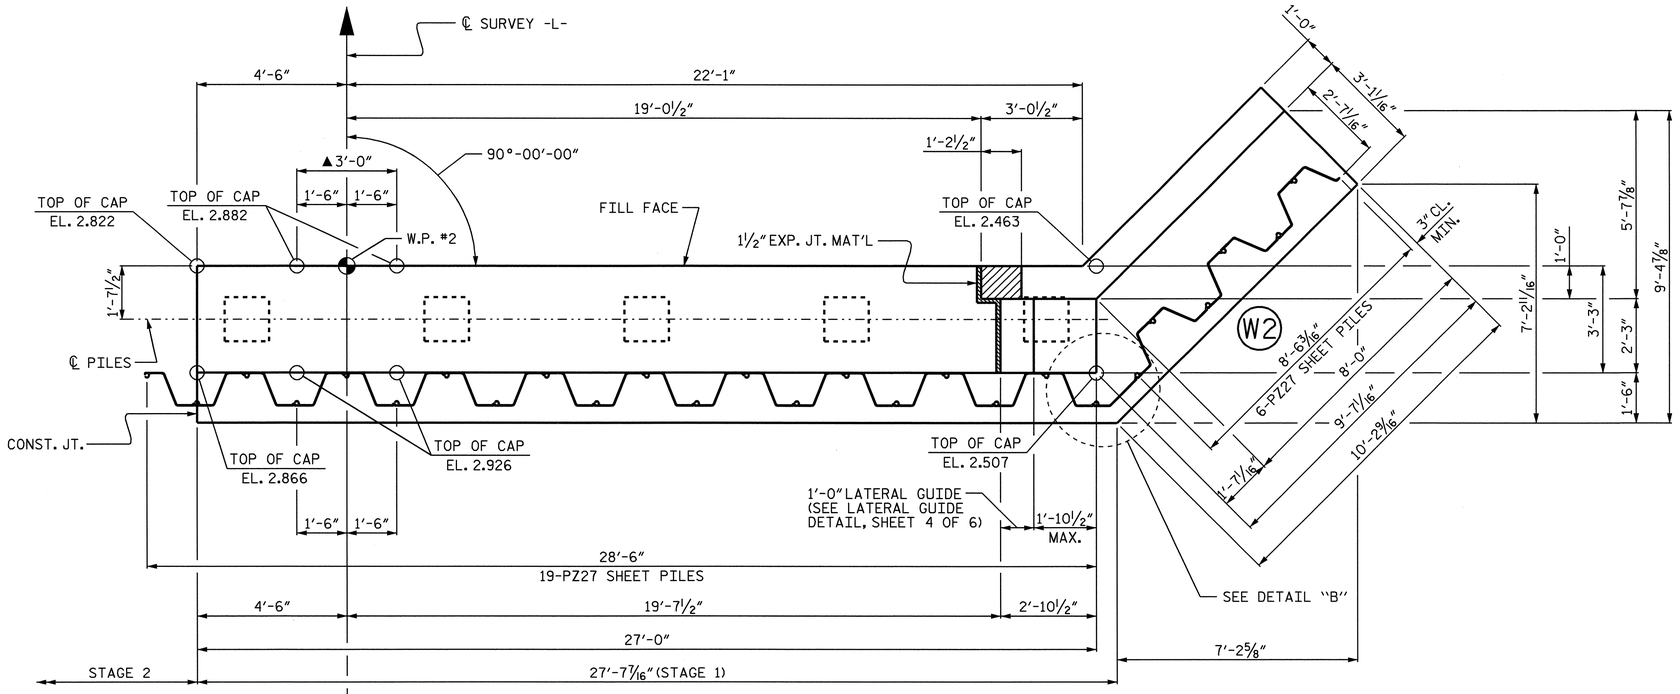

PLAN (STAGE 1)

(FOR CLARITY, BEARING PADS & DOWELS NOT SHOWN IN PLAN VIEW)

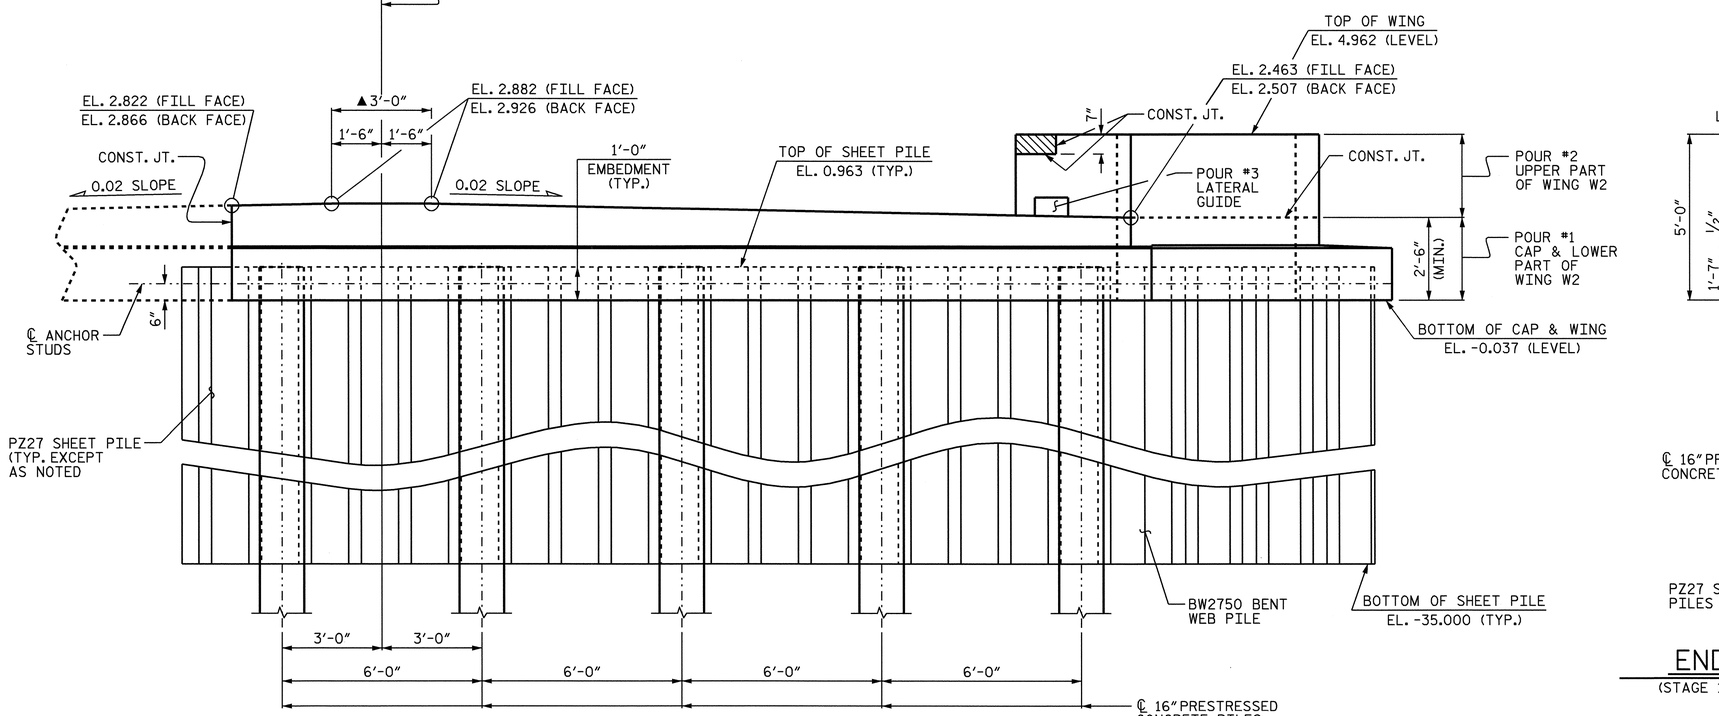

ELEVATION (STAGE 1)

(FOR REINFORCING STEEL IN CAP, SEE SHEET 2 OF 6)

▲THIS AREA OF THE CAP IS LEVEL IN THE TRANSVERSE DIRECTION.

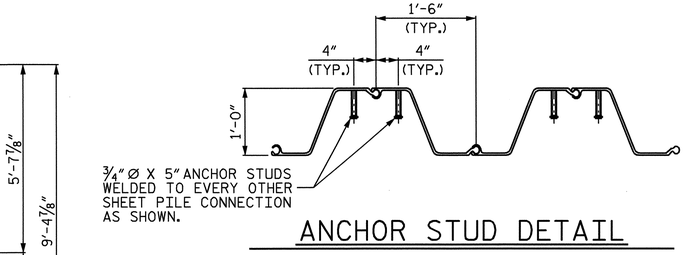

ANCHOR STUD DETAIL

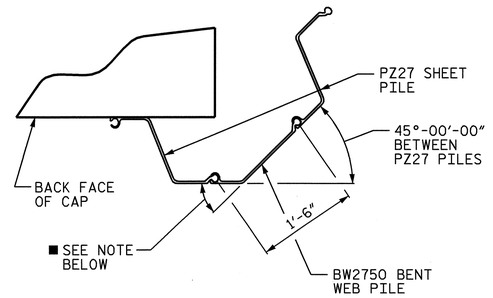

DETAIL "B"

■ NOTE:
THE BEND IN THE BENT WEB PILE SHALL BE DETERMINED BY THE FABRICATOR.

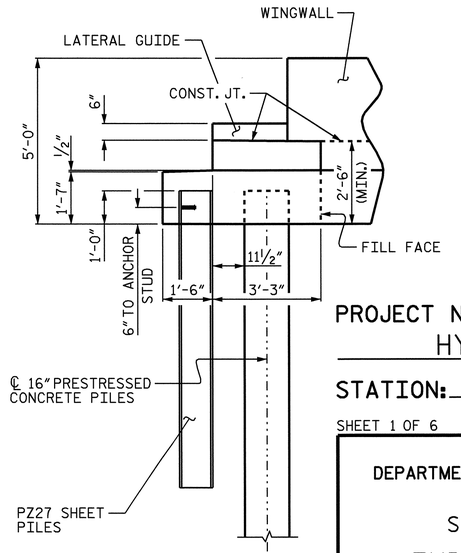

END ELEVATION

(STAGE 1 SHOWN, STAGE 2 SIMILAR)

NORTH CAROLINA PROFESSIONAL SEAL 10757 ENGINEER P. C. OUTLAW Jr. 5/26/04

PROJECT NO. B-3348

HYDE COUNTY

STATION: 18+34.00 -L-

SHEET 1 OF 6

STATE OF NORTH CAROLINA
DEPARTMENT OF TRANSPORTATION
RALEIGH

SUBSTRUCTURE

END BENT No. 2

STAGE 1

REVISIONS						SHEET NO.
NO.	BY:	DATE:	NO.	BY:	DATE:	S-23
1			3			TOTAL SHEETS
2			4			76

DRAWN BY : P.C. BREWER DATE : 3/2/04
CHECKED BY : C.H. SIMPSON DATE : 4/5/04

26-MAY-2004 07:09
W:\squadv\b3348\stri\pbrewer\Microstation\B3348_sd_EB2_01.dgn
pbrewer

STR. #1