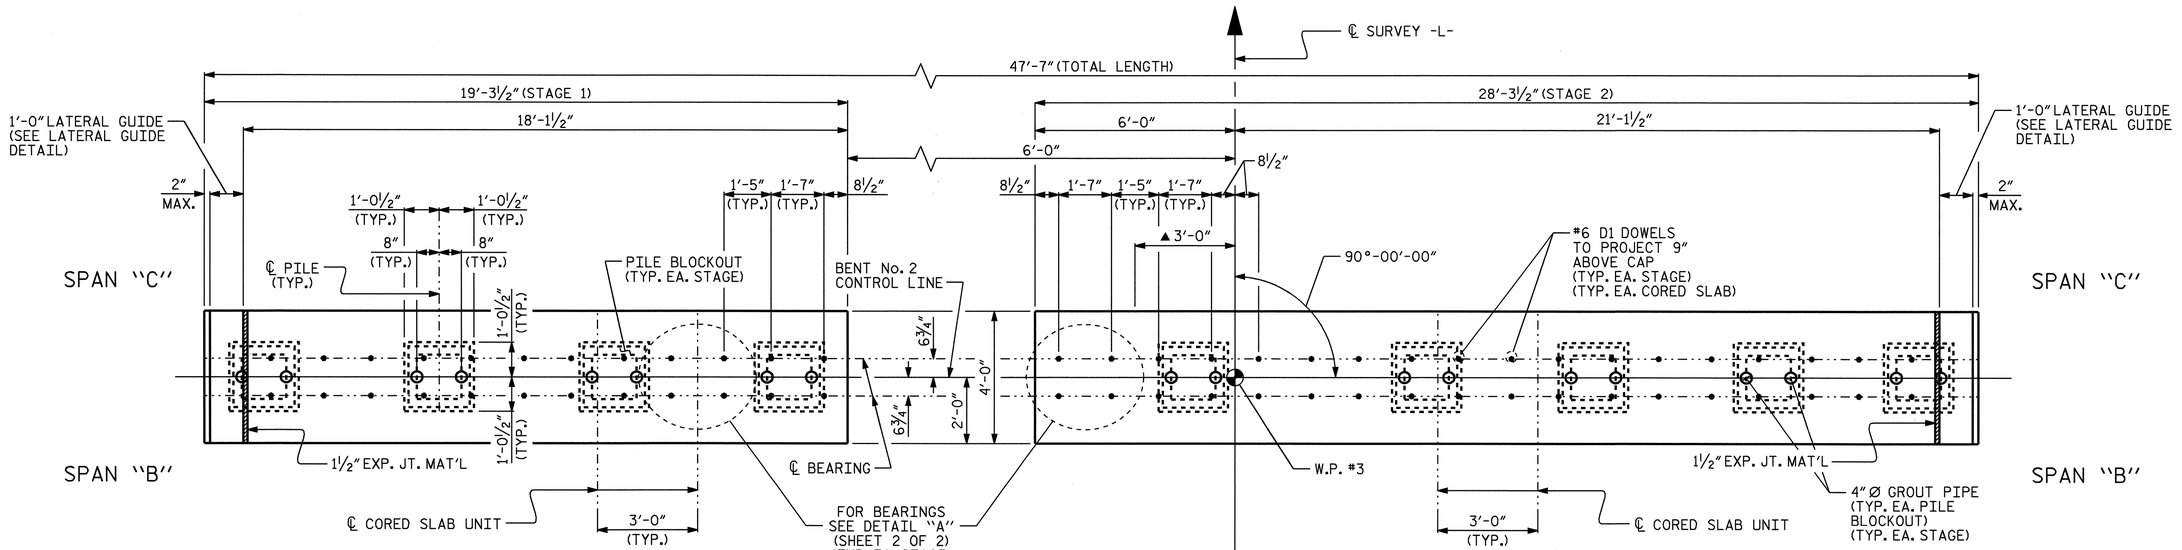

■ ALL PILES MAY BE DRIVEN DURING STAGE 1 CONSTRUCTION (SEE "GENERAL DRAWING" SHEET 2 OF 4)

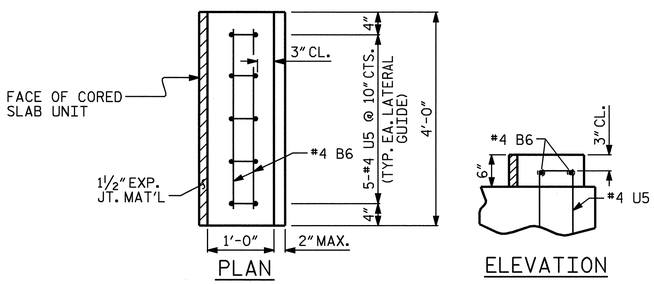

LATERAL GUIDE DETAIL

(STAGE 2 SHOWN, STAGE 1 SIMILAR)

▲ THIS AREA OF THE CAP IS LEVEL.

★ INVERT ALTERNATE STIRRUPS AS SHOWN.

■ THE CONTRACTOR SHALL VERIFY THE LOCATION OF THE PILES DRIVEN THROUGH THE EXISTING BRIDGE DECK PRIOR TO CASTING THE PRECAST CAP FOR STAGE 2.

PROJECT NO. B-3349

HYDE COUNTY

STATION: 15+69.00 -L-

SHEET 1 OF 2

STATE OF NORTH CAROLINA
DEPARTMENT OF TRANSPORTATION
RALEIGH

SUBSTRUCTURE

BENT No. 2 PRECAST OPTION

NORTH CAROLINA PROFESSIONAL SEAL 24390 ENGINEER THEO J. BEACH

3/1/06

REVISIONS						SHEET NO.
NO.	BY:	DATE:	NO.	BY:	DATE:	S-33
1			3			TOTAL SHEETS
2			4			44

DRAWN BY : P.C. BREWER DATE : 6/8/04
CHECKED BY : S.B. WILLIAMS DATE : 8/18/04

07-MAR-2006 08:58
X:\Structures\b3349\pbrewer\V8\B3349_sd_BPC2_01.dgn
mbritt