F.A. PROJECT NO. BRSTP-222(2)

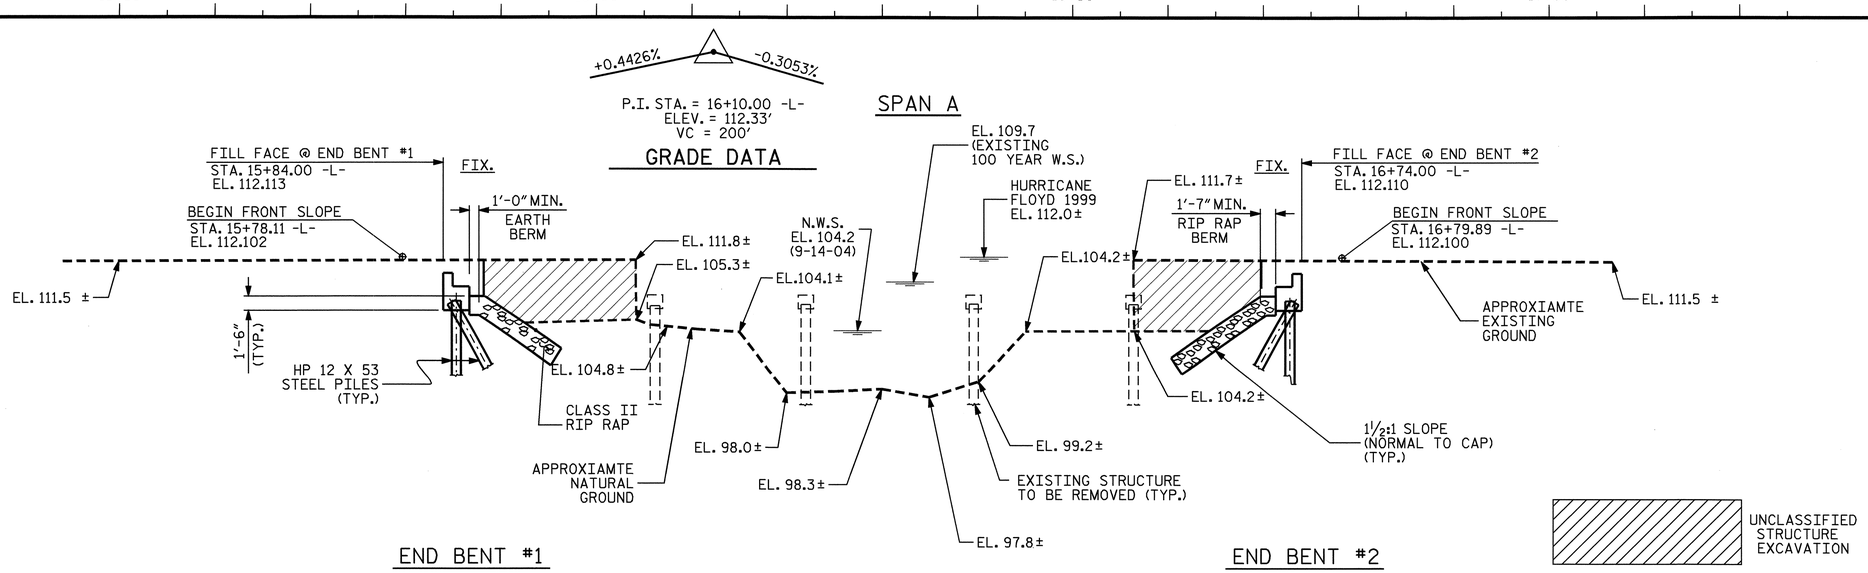

SECTION ALONG ℄ -L-

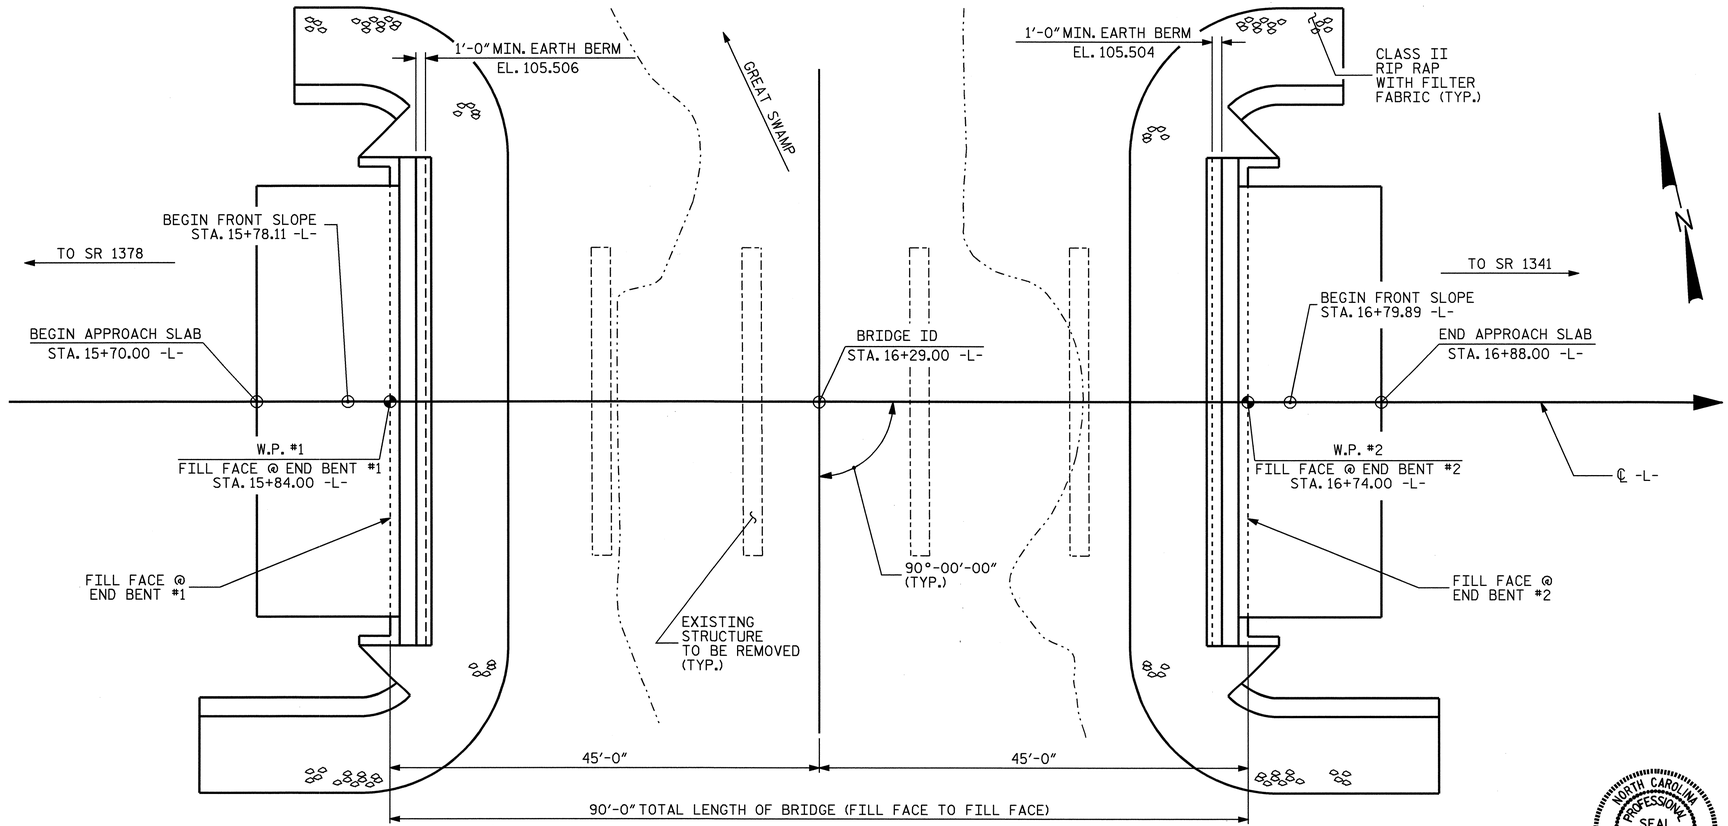

PLAN

(PILES NOT SHOWN FOR CLARITY)

NORTH CAROLINA PROFESSIONAL SEAL 12274 ENGINEER OMAR R. AZIZ
3-2-06

NORTH CAROLINA PROFESSIONAL SEAL 025516 ENGINEER EMILY E. MURRAY
3-2-06

PROJECT NO. B-4319

WAYNE COUNTY

STATION: 16+29.00 -L-

SHEET 1 OF 3 REPLACES BRIDGE NO.21

STATE OF NORTH CAROLINA
DEPARTMENT OF TRANSPORTATION
RALEIGH

GENERAL DRAWING
FOR BRIDGE ON NC 222
OVER GREAT SWAMP
BETWEEN SR 1378
AND SR 1341

REVISIONS						SHEET NO.
NO.	BY:	DATE:	NO.	BY:	DATE:	S-1
1			3			TOTAL SHEETS
2			4			18

DRAWN BY : ZION J. RORIE DATE : 8/2/05
CHECKED BY : P. ADKINS DATE : 12/05

02-MAR-2006 10:58
F:\STRUCTØ1\b4319\FINALPØ1\B4319_Ø3.DGN
zrorie