R:\xsc\Lear.log

PROJ. REFERENCE NO.	SHEET NO.
U-4008	X-0

STATE OF NORTH CAROLINA
DIVISION OF HIGHWAYS

CROSS-SECTION SUMMARY

Approximate quantities only. Unclassified excavation, shoulder borrow, fine grading, clearing and grubbing, and removal of existing pavement will be paid for at the lump sum price for "Grading".

NOTE: EMBANKMENT COLUMN INCLUDES BACKFILL FOR UNDERCUT

Station L	Uncl. Exc. (cu. yd.)	Embt (cu. yd.)
16+00.00	0	0
16+50.00	22	143
17+00.00	17	125
17+50.00	13	8
18+00.00	12	6
18+50.00	14	56
19+00.00	17	94
19+50.00	20	77
20+00.00	23	54
20+50.00	26	46
21+00.00	26	49
21+50.00	22	62
22+00.00	20	101
22+50.00	28	150
23+00.00	35	244
23+50.00	28	291
24+00.00	16	162
24+50.00	16	38
25+00.00	22	20
25+50.00	20	99
26+00.00	16	135
26+50.00	13	73
27+00.00	13	116
27+50.00	16	126
28+00.00	90	44
28+50.00	183	17
29+00.00	204	18
29+50.00	204	14
30+00.00	225	11
30+50.00	242	9
31+00.00	307	6
31+25.00	186	2
31+50.00	191	2
32+00.00	362	4
32+50.00	289	8
33+00.00	141	6
33+50.00	26	1
34+00.00	25	6
34+50.00	31	8
35+00.00	32	10
35+50.00	26	16
36+00.00	18	13
35+00.00	23	5
36+70.13	6	0

Station Y	Uncl. Exc. (cu. yd.)	Embt (cu. yd.)
10+27.00	0	0
10+50.00	0	128
11+00.00	0	591
11+50.00	0	1254
12+00.00	0	1126

Station Y	Uncl. Exc. (cu. yd.)	Embt (cu. yd.)
12+69.00	2	641
13+19.00	4	233

Station Y2A	Uncl. Exc. (cu. yd.)	Embt (cu. yd.)
14+77.14	0	0
15+00.00	28	12
15+50.00	135	54
16+00.00	149	36
16+50.00	137	15
17+00.00	125	12
17+50.00	128	17
18+00.00	136	13
18+50.00	153	8
19+00.00	173	17
19+50.00	189	12
20+00.00	280	2
20+50.00	361	2
21+00.00	281	38
21+50.00	171	75
22+00.00	189	84

Station Y2A	Uncl. Exc. (cu. yd.)	Embt (cu. yd.)
22+13.43	59	44
22+64.07	118	158
23+14.60	38	52
23+65.72	44	23
24+15.42	62	33
24+65.72	81	74
25+15.98	96	92
25+66.20	69	75
26+16.39	24	97
26+66.54	19	120
27+16.84	26	112
27+66.93	26	100
28+17.00	22	79
28+67.05	24	88
29+17.09	21	110
29+67.11	18	130
30+17.12	15	139
30+42.12	6	62
30+67.13	7	53
31+17.13	14	76
31+67.13	18	42
32+17.13	45	26
32+67.13	66	18
33+17.13	60	24
33+67.13	50	29
34+17.13	39	27
34+67.13	33	23

Station Y2A	Uncl. Exc. (cu. yd.)	Embt (cu. yd.)
35+17.13	30	8
35+74.00	17	0

Station Y3	Uncl. Exc. (cu. yd.)	Embt (cu. yd.)
19+40.00	0	0
19+50.00	0	0
20+00.00	0	0
20+50.00	0	1
21+00.00	0	1
21+50.00	0	1
22+00.00	0	1
22+50.00	0	1
22+61.83	0	0

Station Y4A	Uncl. Exc. (cu. yd.)	Embt (cu. yd.)
10+12.00	0	0
10+50.00	31	7
11+00.00	28	33
11+50.00	66	47
12+00.00	109	37
12+50.00	190	20
13+00.00	171	38
13+50.00	202	118
14+00.00	434	95
14+50.00	412	13
15+00.00	492	0
15+50.00	701	0
16+00.00	688	0

Station Y4A	Uncl. Exc. (cu. yd.)	Embt (cu. yd.)
16+24.45	315	0
16+49.66	301	0
16+74.88	301	0
17+25.31	635	0
17+75.74	601	0
18+26.17	407	0
18+76.60	221	0
19+27.03	140	2
19+77.41	100	14
20+27.61	112	28
20+77.69	119	30
21+27.71	82	20
21+77.71	35	7
22+37.28	13	2

Station Y6	Uncl. Exc. (cu. yd.)	Embt (cu. yd.)
10+17.00	0	0
10+50.00	40	0
11+00.00	60	0
11+50.00	36	12
12+00.00	6	63
12+50.00	0	193
12+70.00	0	114

Station Y1	Uncl. Exc. (cu. yd.)	Embt (cu. yd.)
10+29.00	0	0
11+20.00	47	0
11+47.80	15	0

PROJ. REFERENCE NO.	SHEET NO.
U-4008	X-1

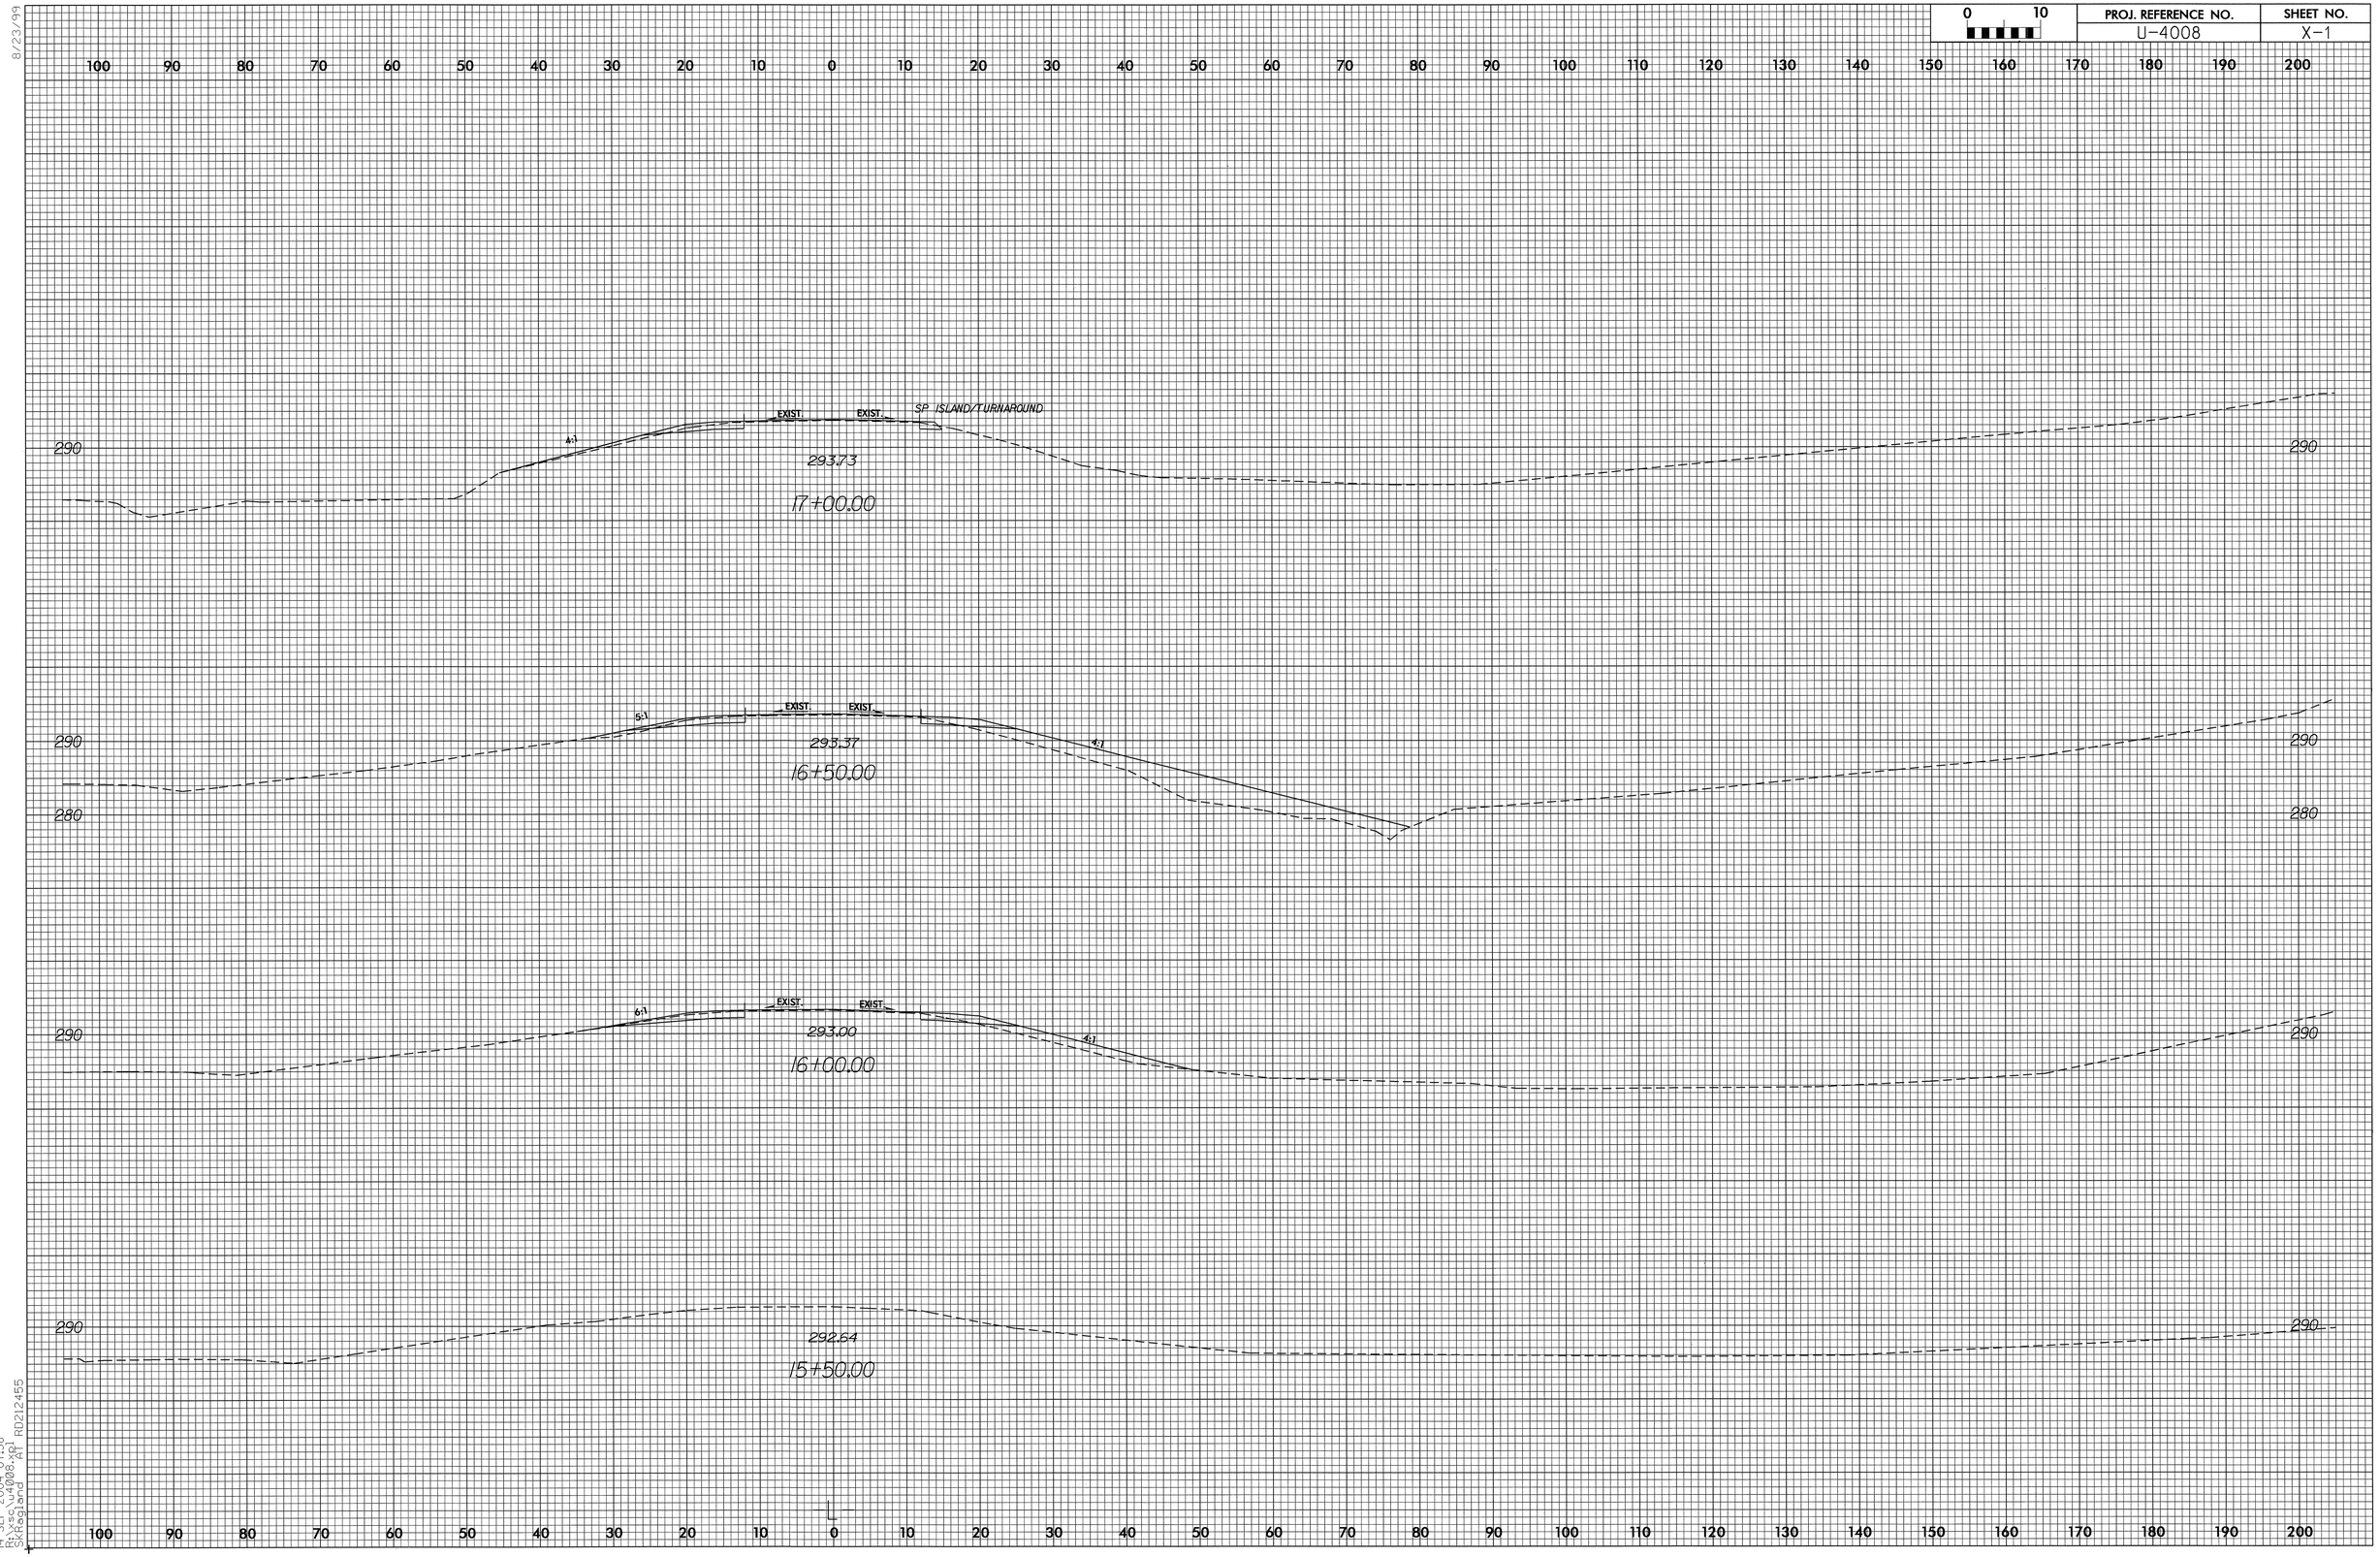

8/23/99

14-SEP-2004 07:58
R:\xsc\u4008.xpl
SKRagland AT RD212455

PROJ. REFERENCE NO.	SHEET NO.
U-4008	X-2

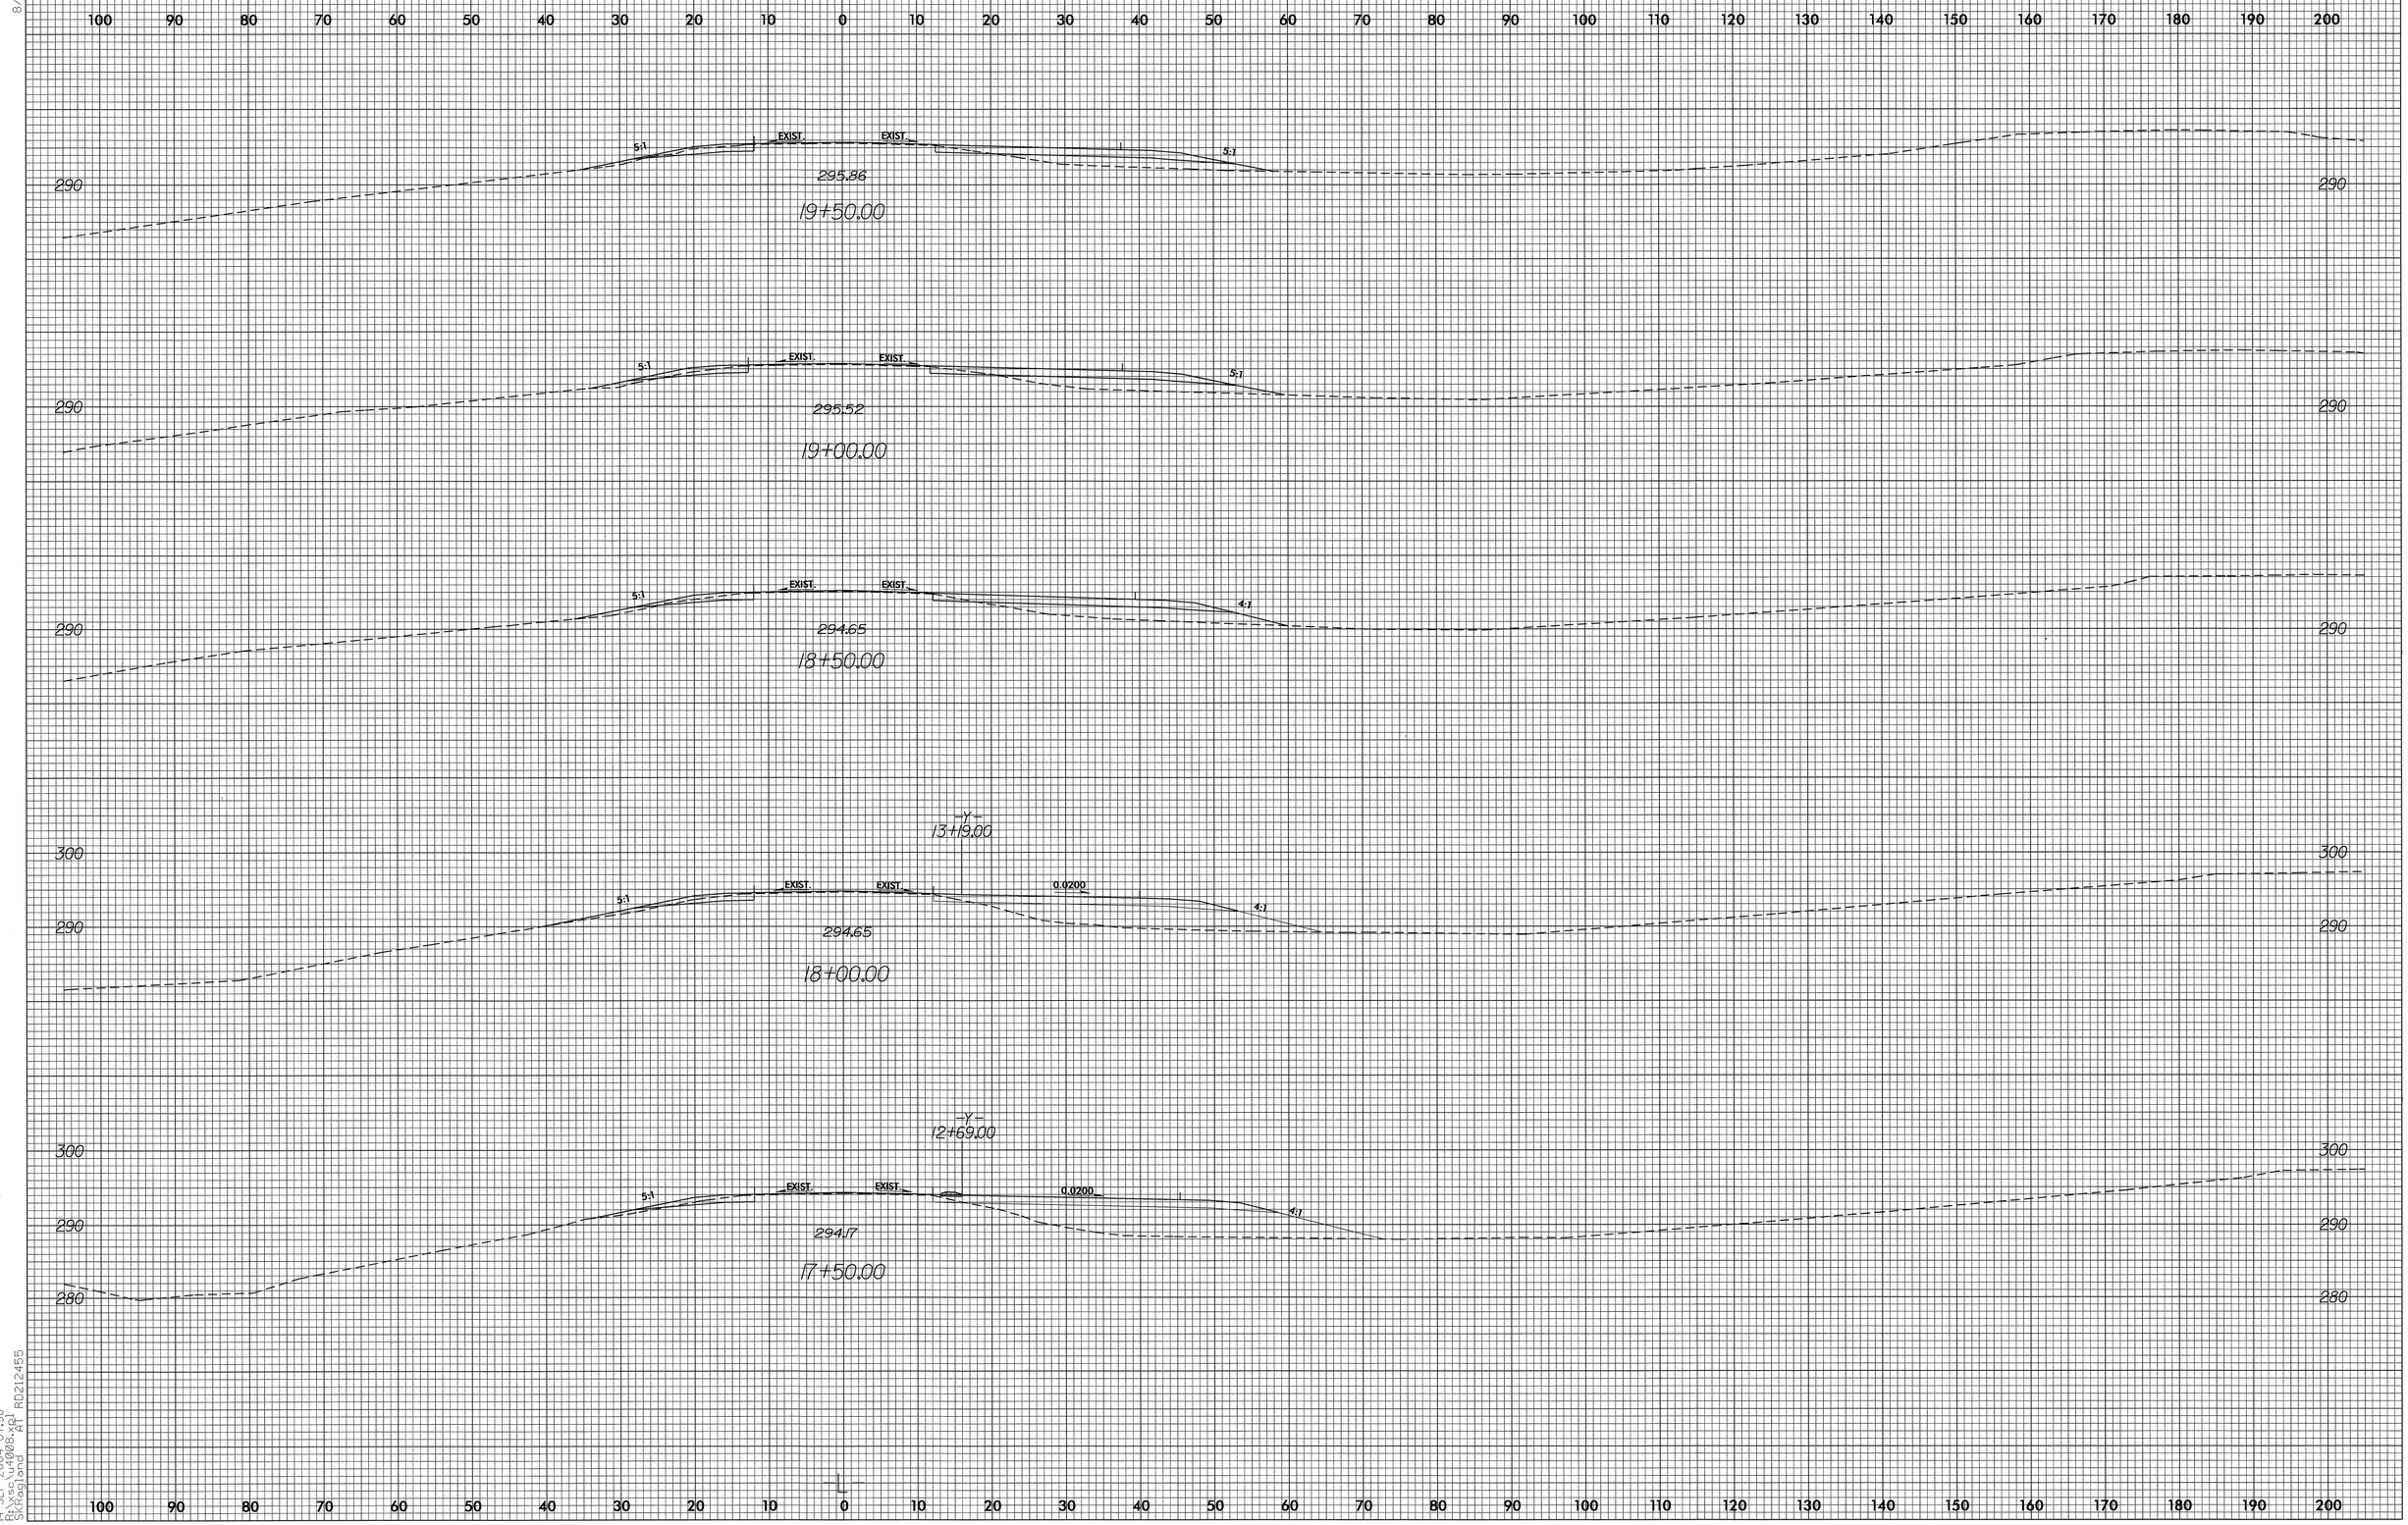

8/23/99

14-SEP-2004 07:58
R:\xsc\u4008.xpl
SKRagland AT RD212455

8/23/99

0 10	PROJ. REFERENCE NO.	SHEET NO.
	U-4008	X-3

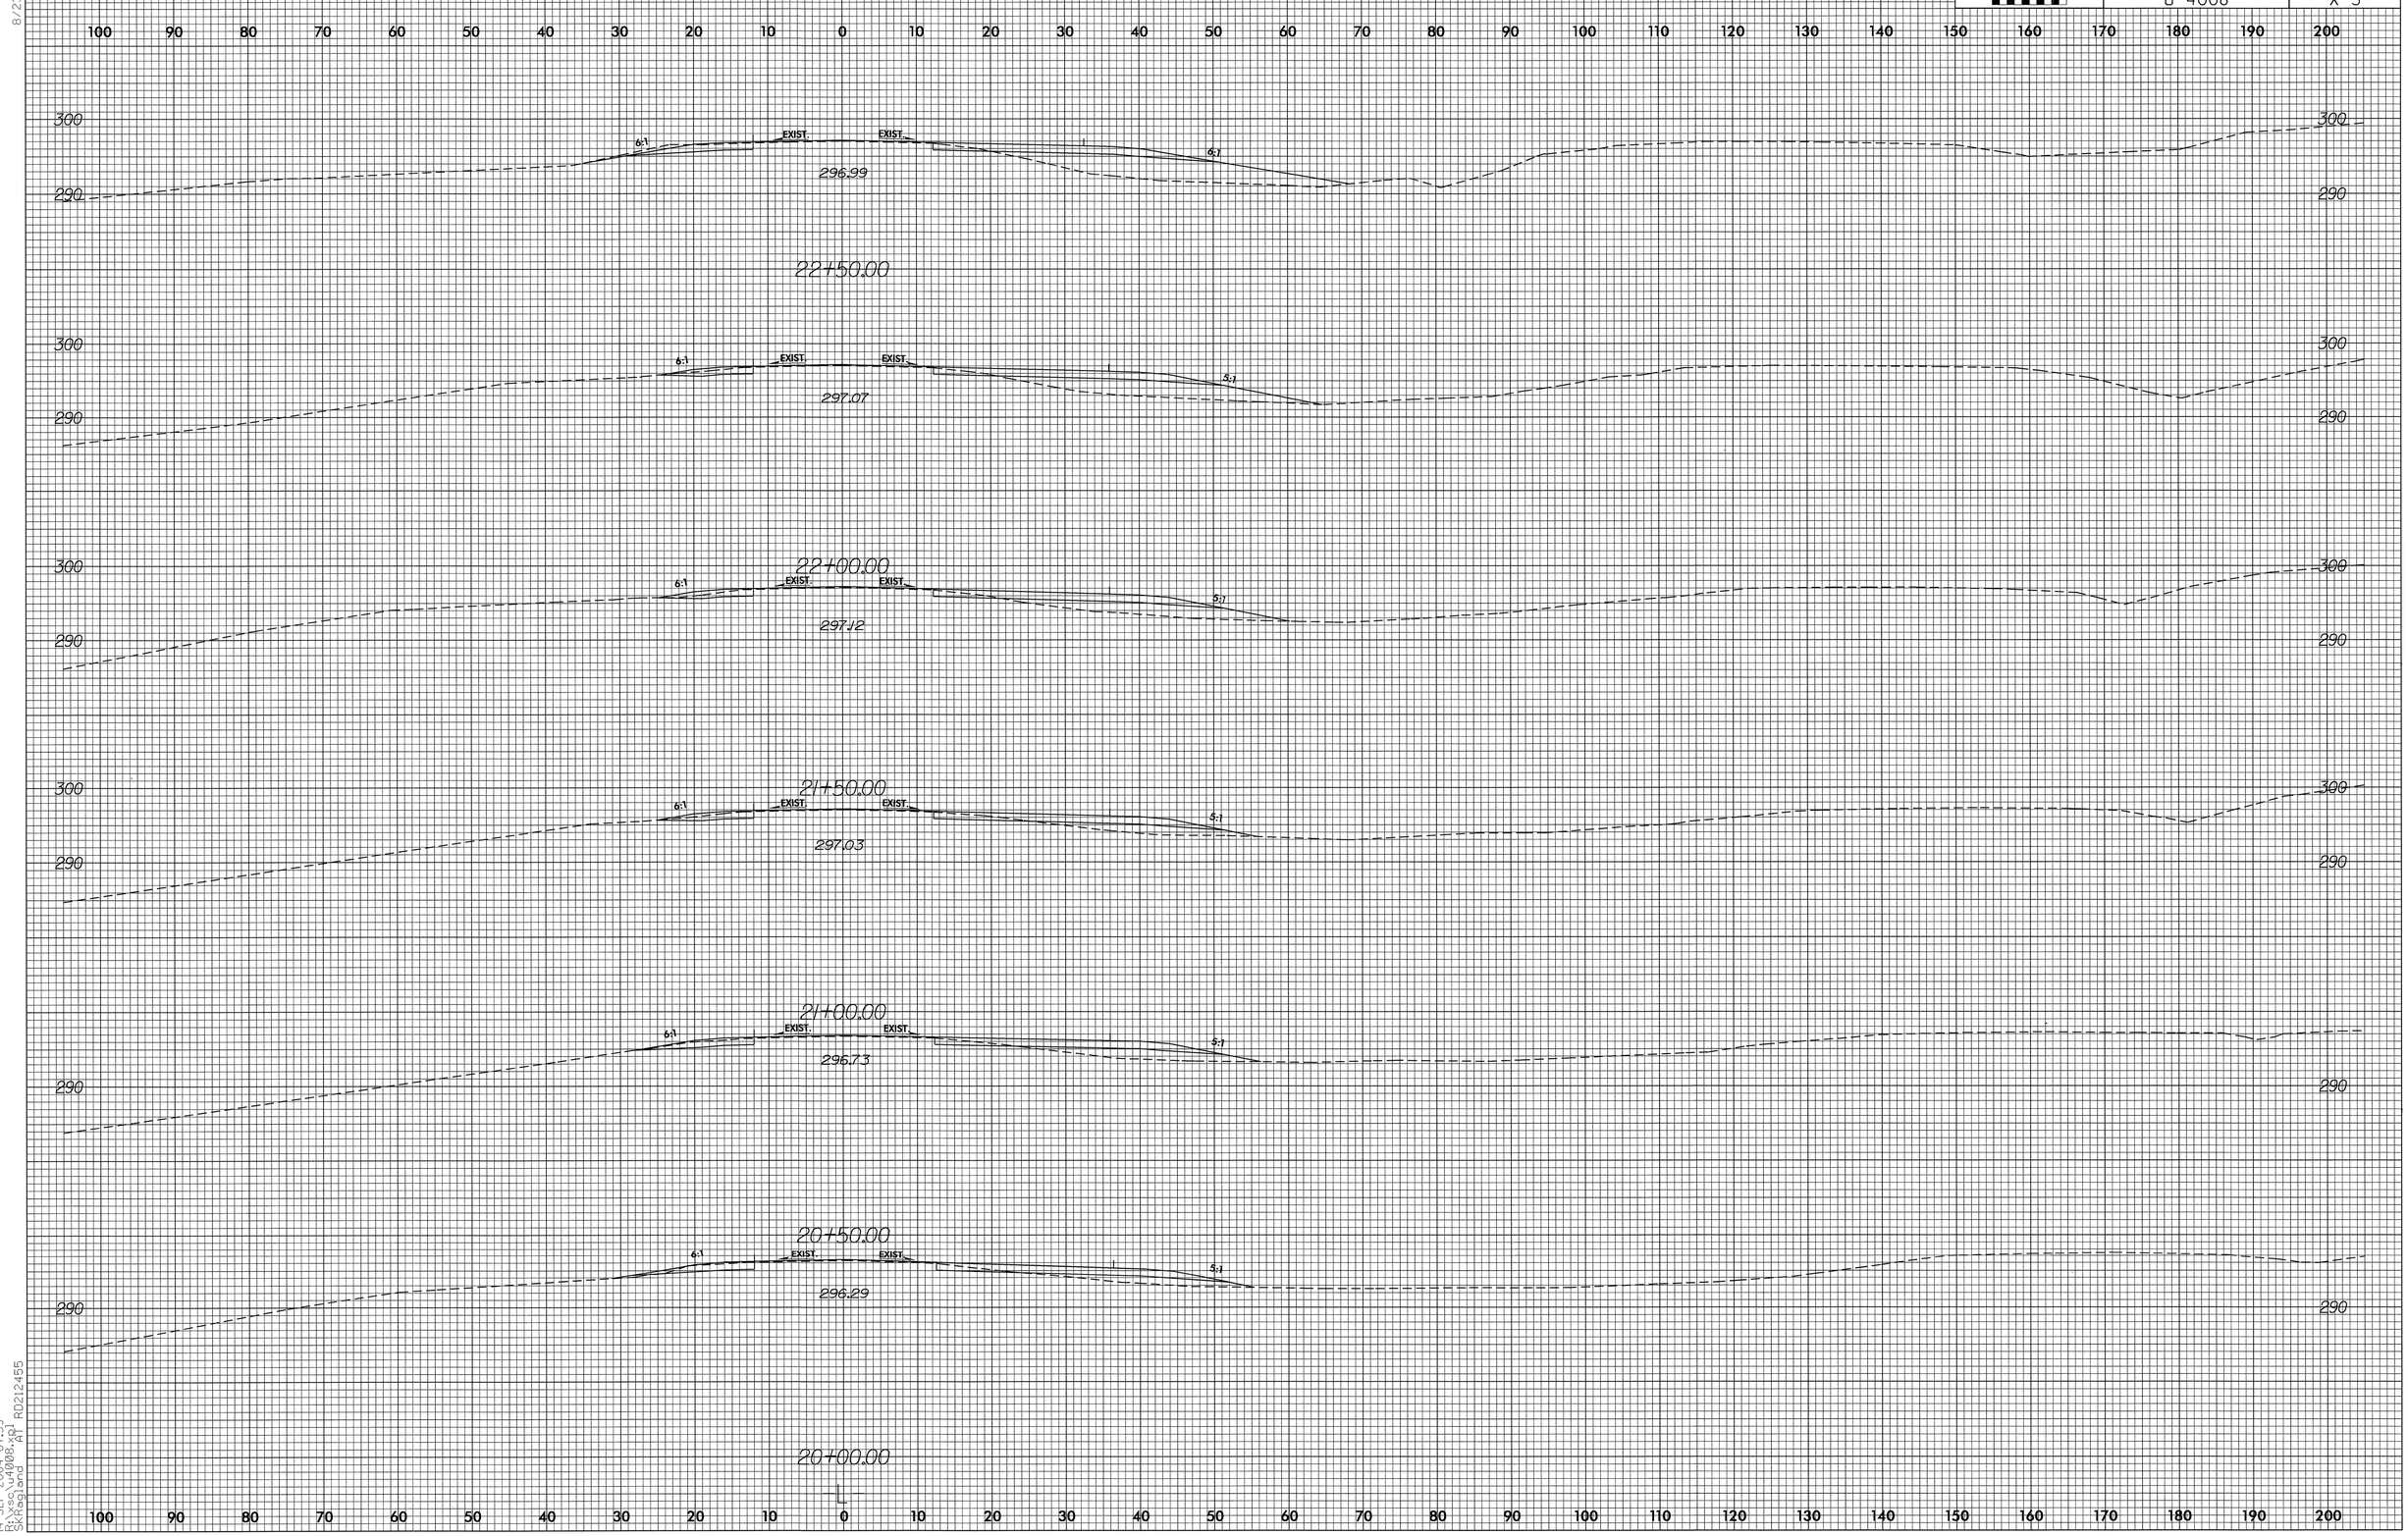

14-SEP-2004 07:59
R:\xsc\u4008.xsl
Skrogland RD212455

PROJ. REFERENCE NO.	SHEET NO.
U-4008	X-4

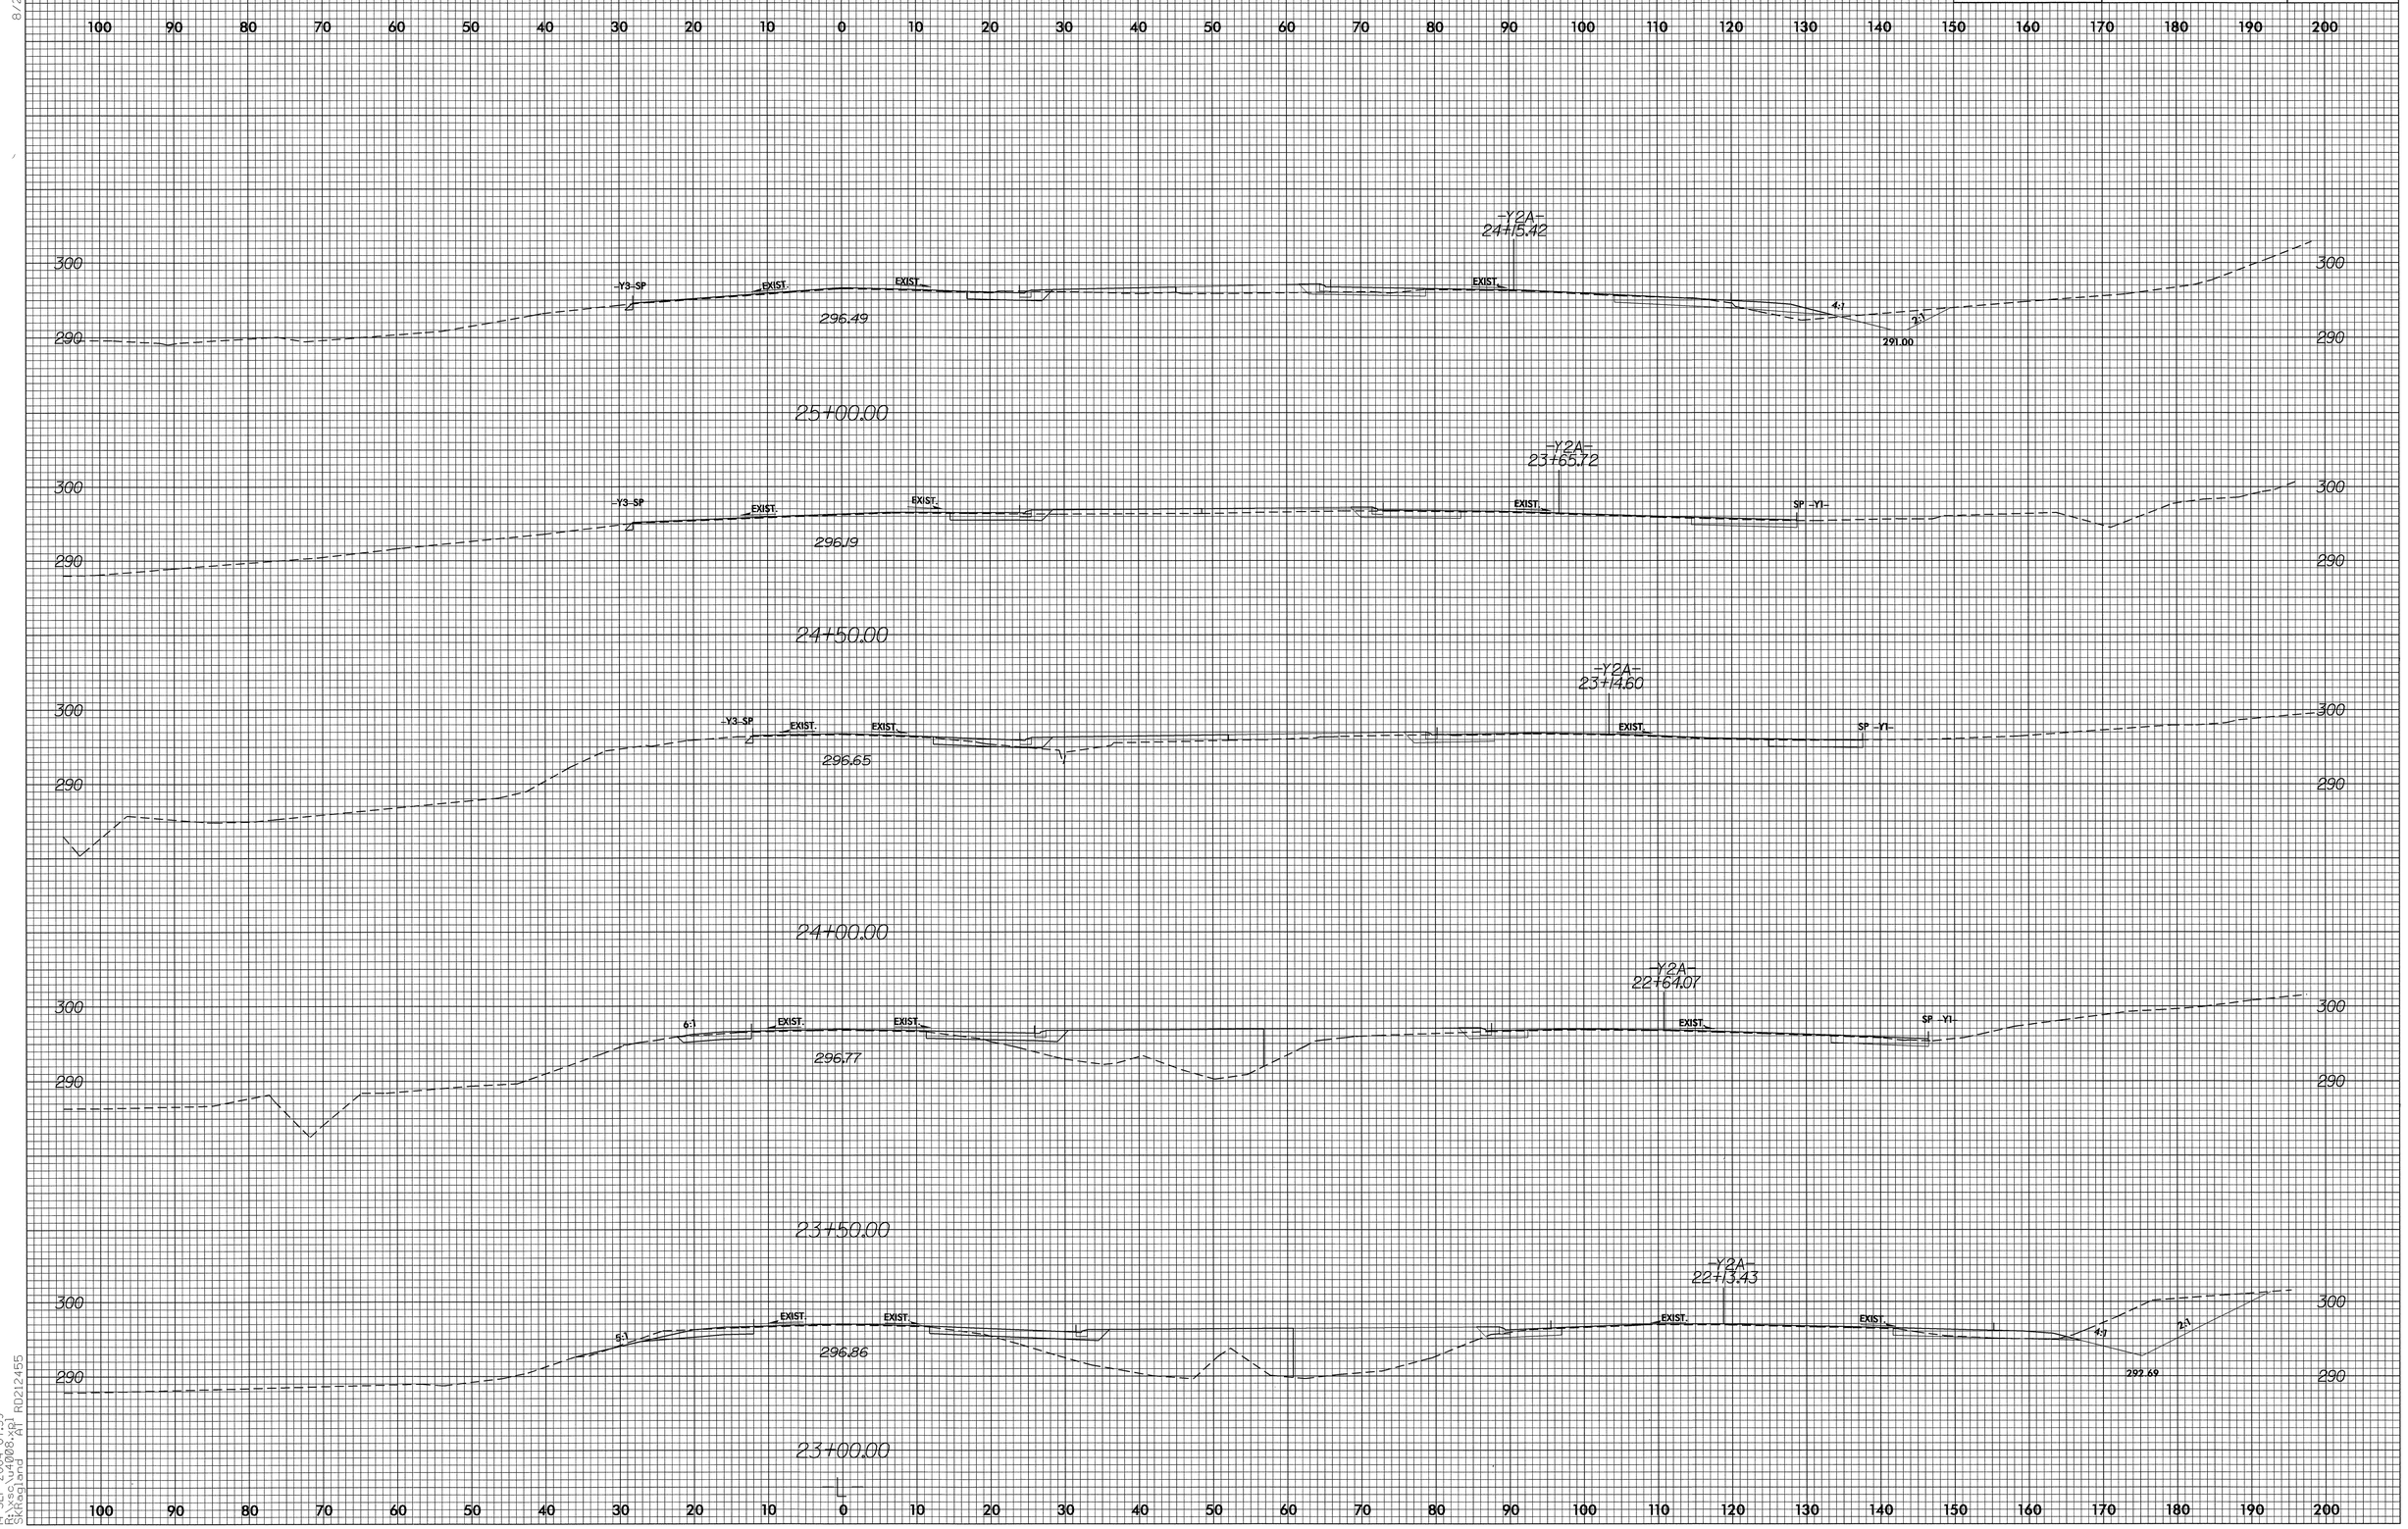

8/23/99

14-SEP-2004 07:59
R:\xsc\u4008.xpl
SKRagland AT RD212455

PROJ. REFERENCE NO.	SHEET NO.
U-4008	X-5

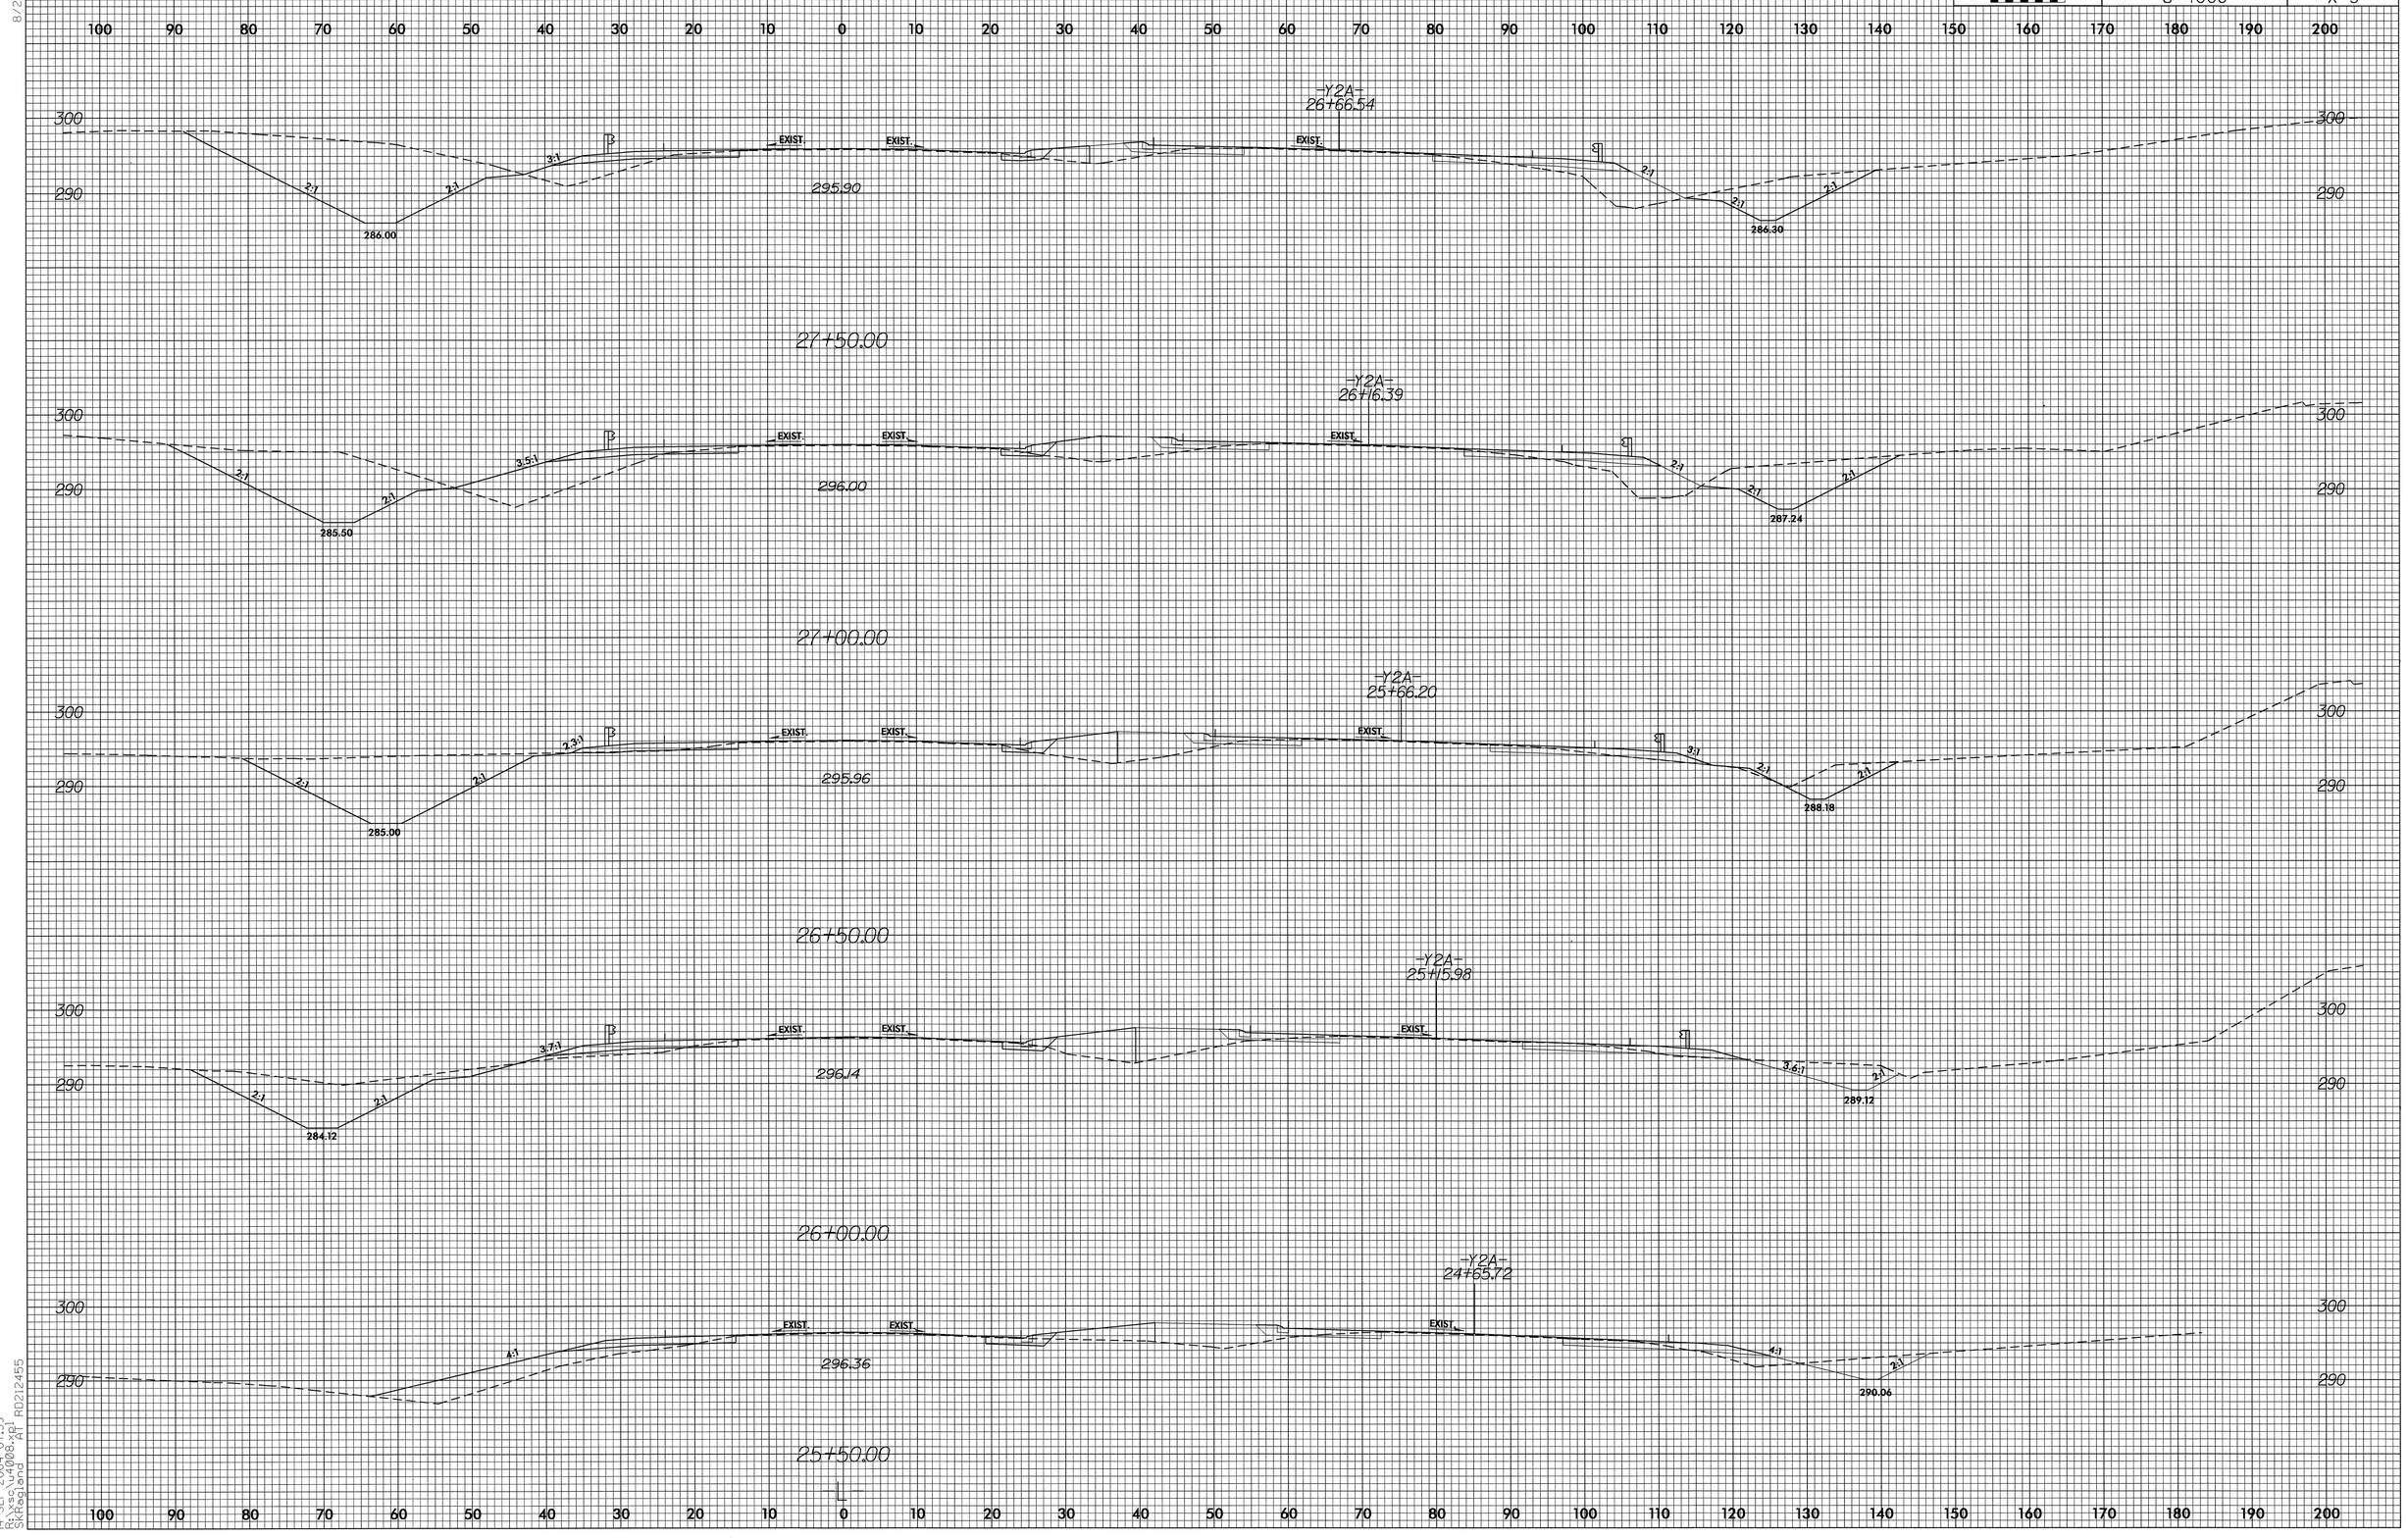

8/23/99

14-SEP-2004 07:59
R:\xsc\u4008.xpl
SKRagland AT RD212455

PROJ. REFERENCE NO.	SHEET NO.
U-4008	X-6

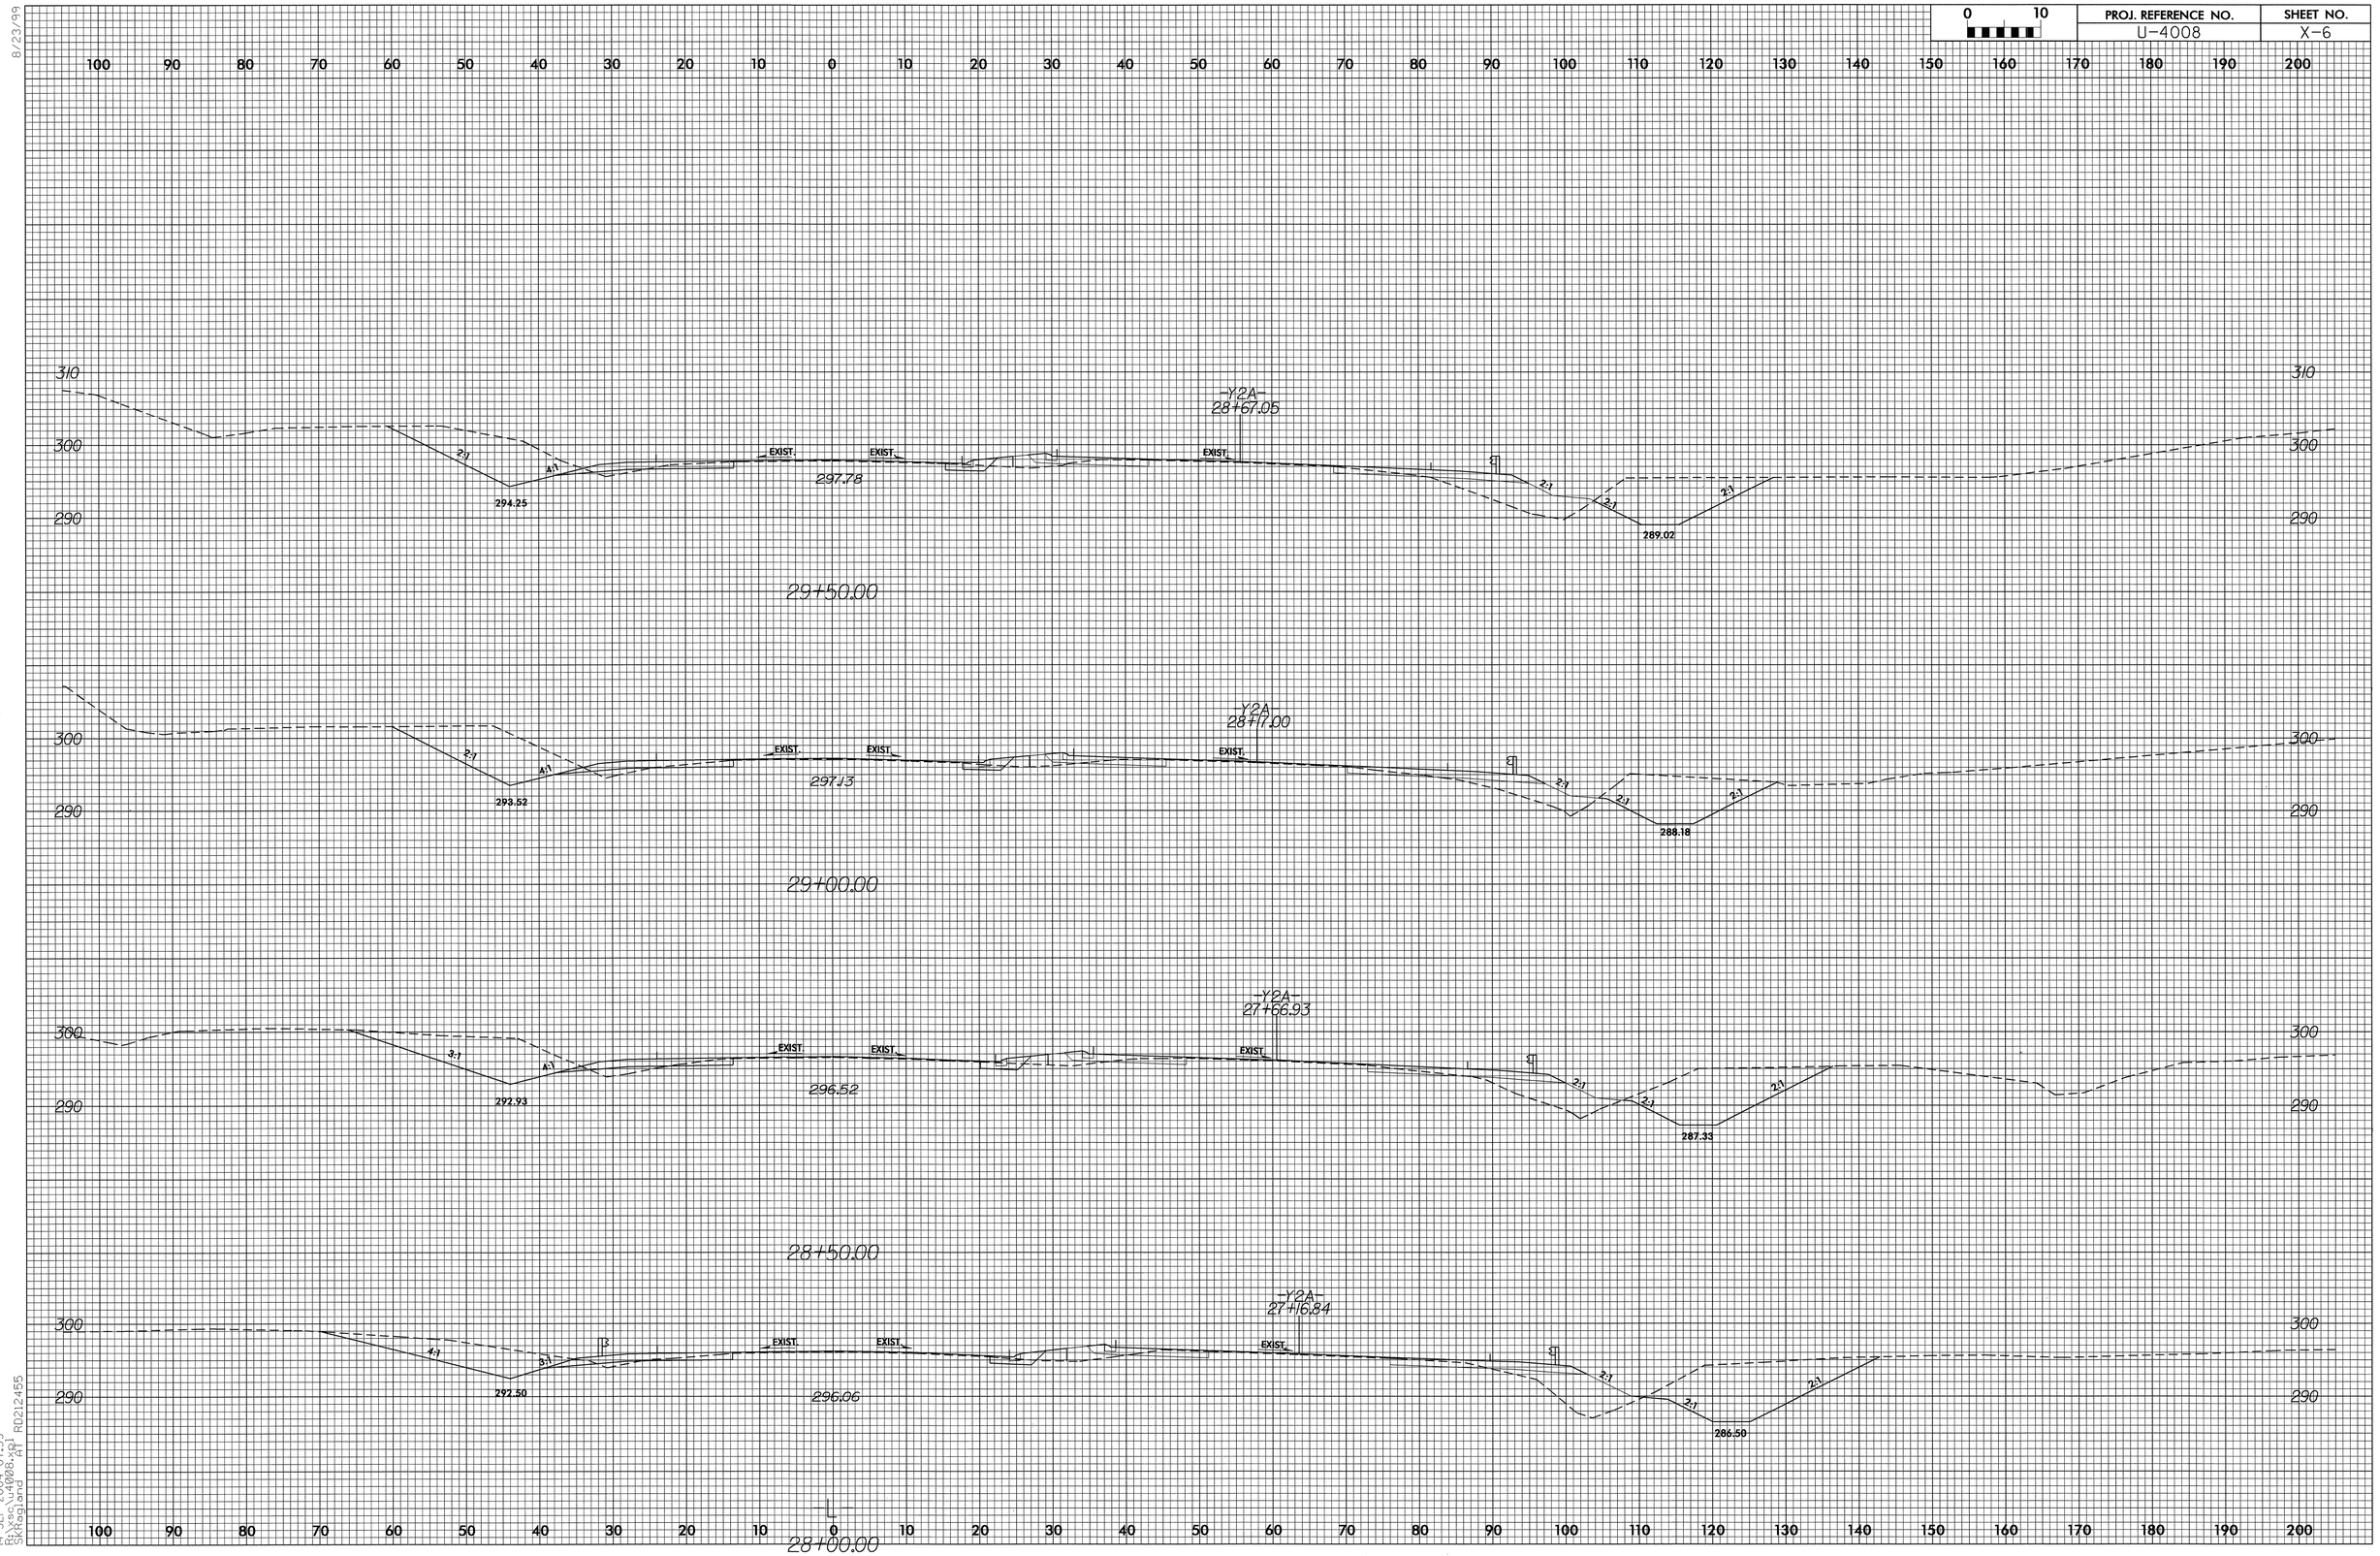

8/23/99

14-SEP-2004 07:59
S:\esc\U4008.xsl
SKregland RD212455

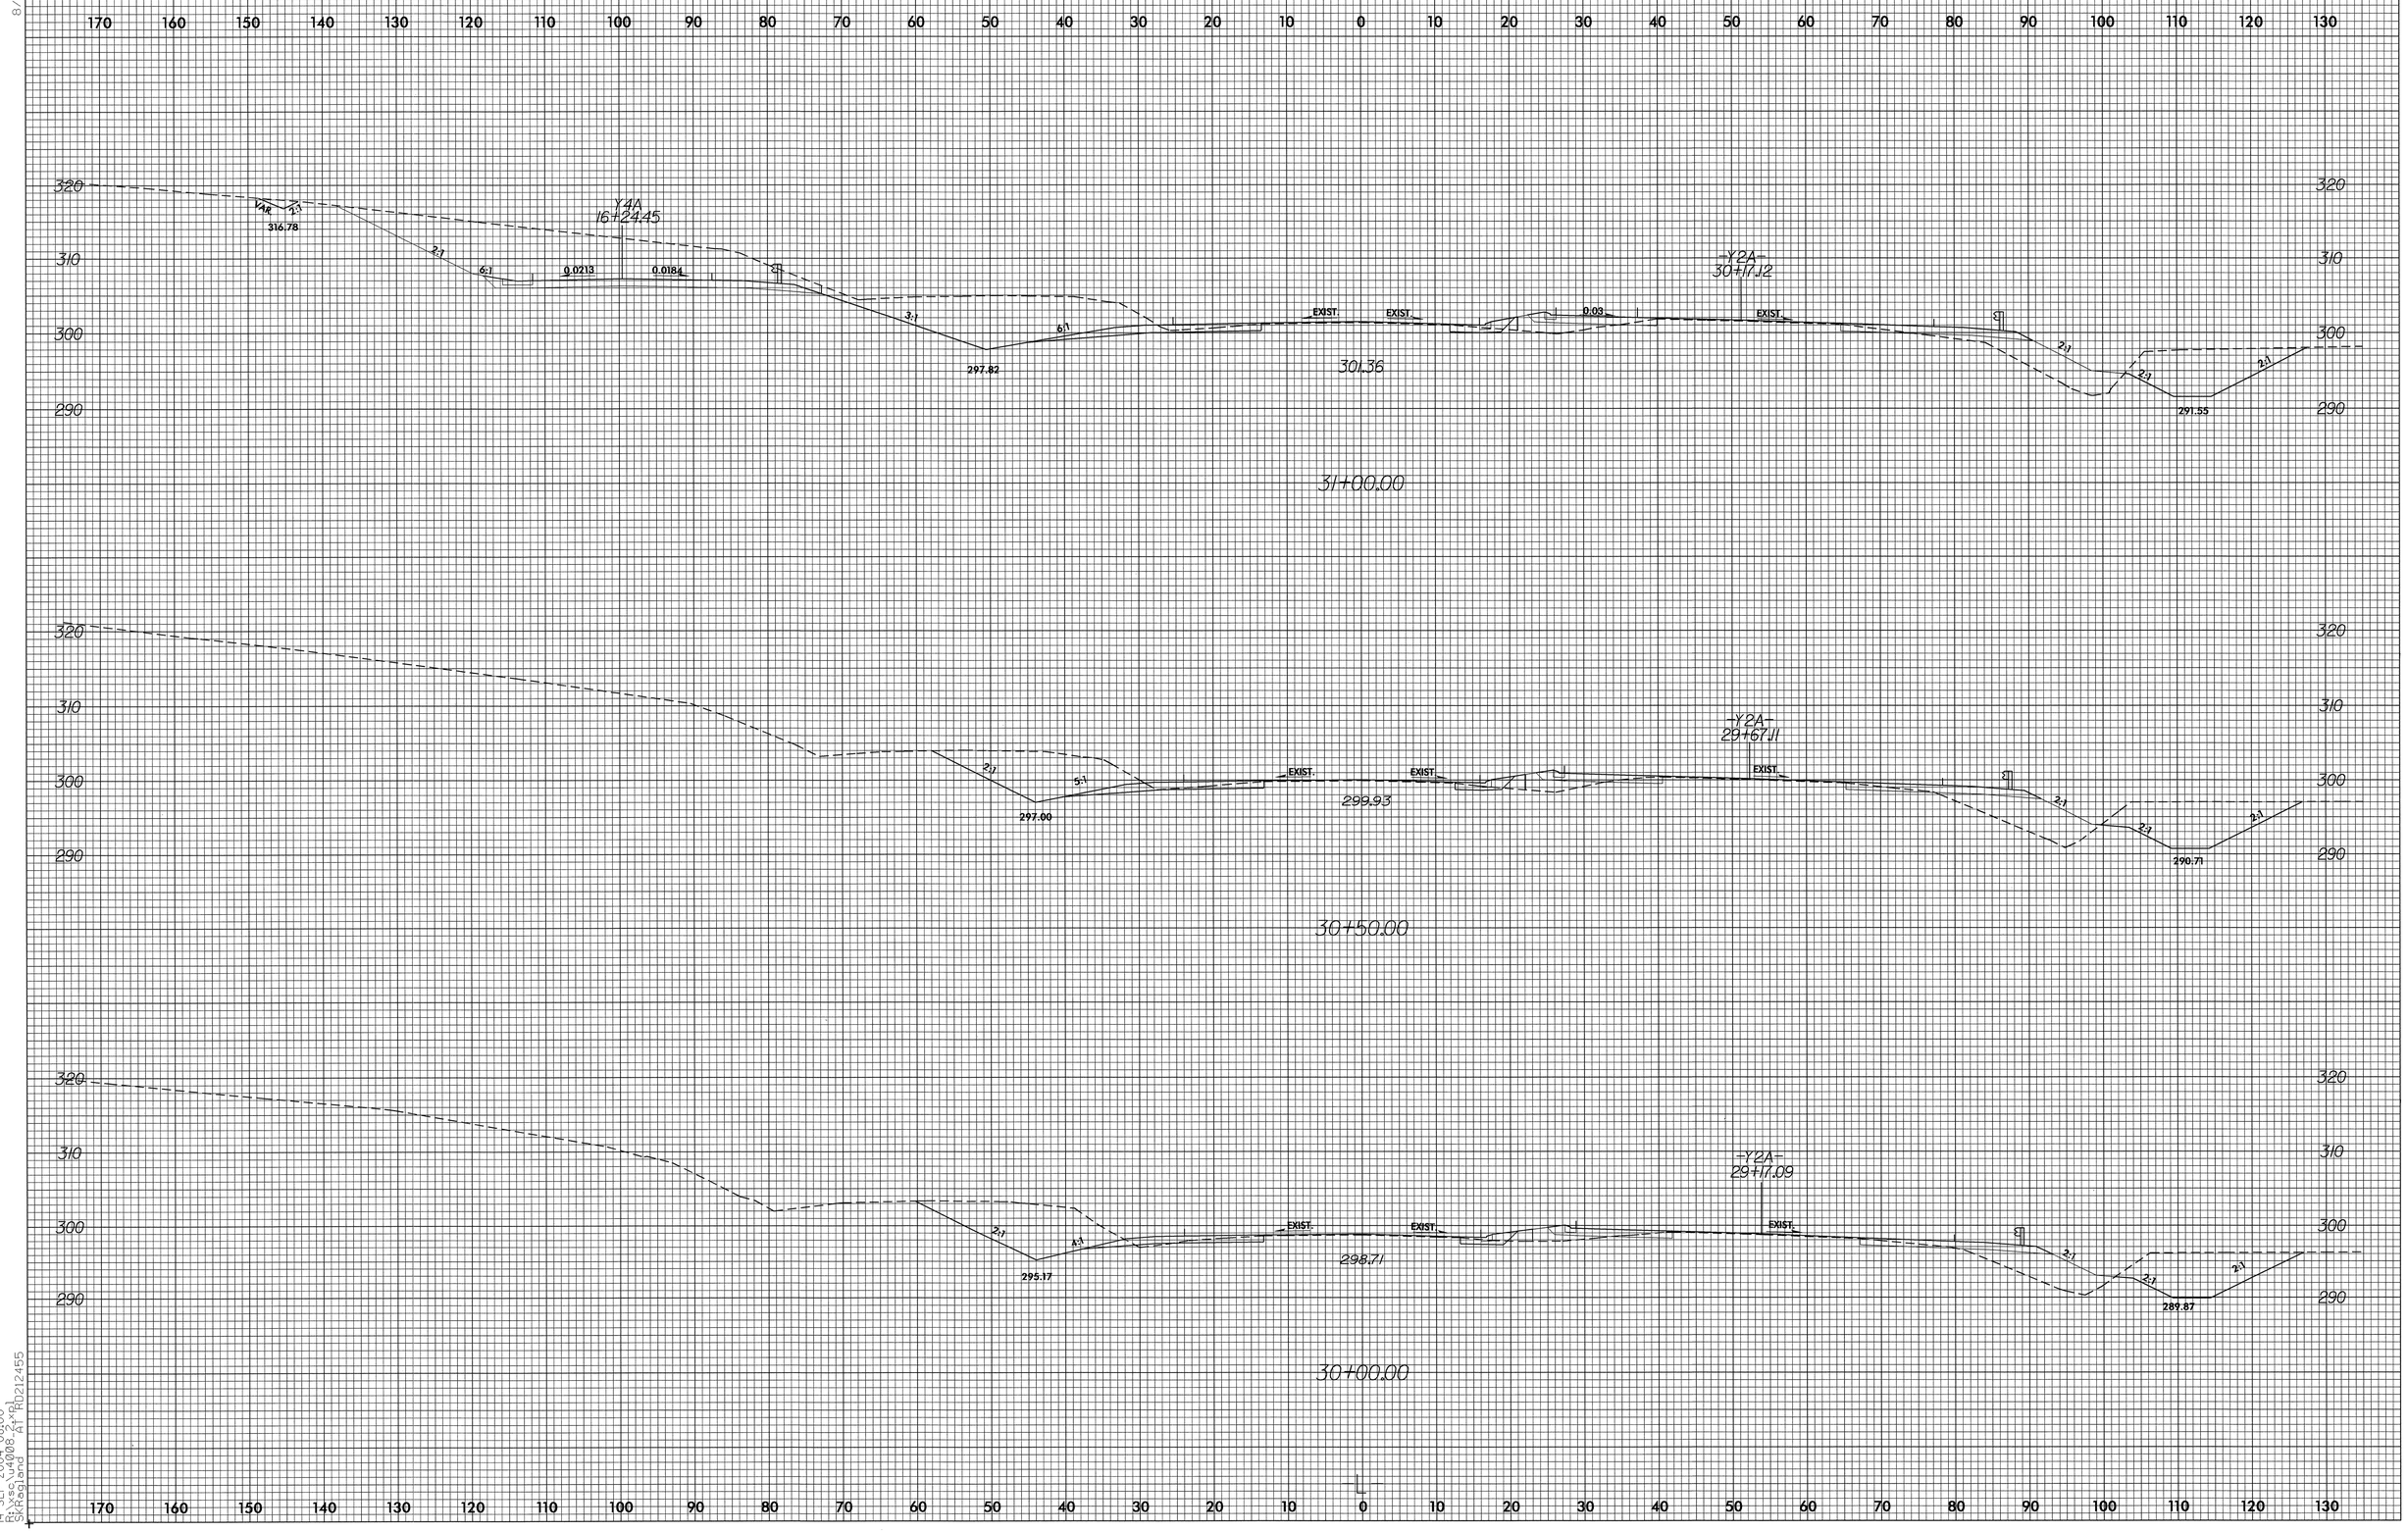

8/23/99

14-SEP-2004 08:00
R:\xsc\u4008_2.xpl
SKRagland AT RD212455

PROJ. REFERENCE NO.	SHEET NO.
U-4008	X-8

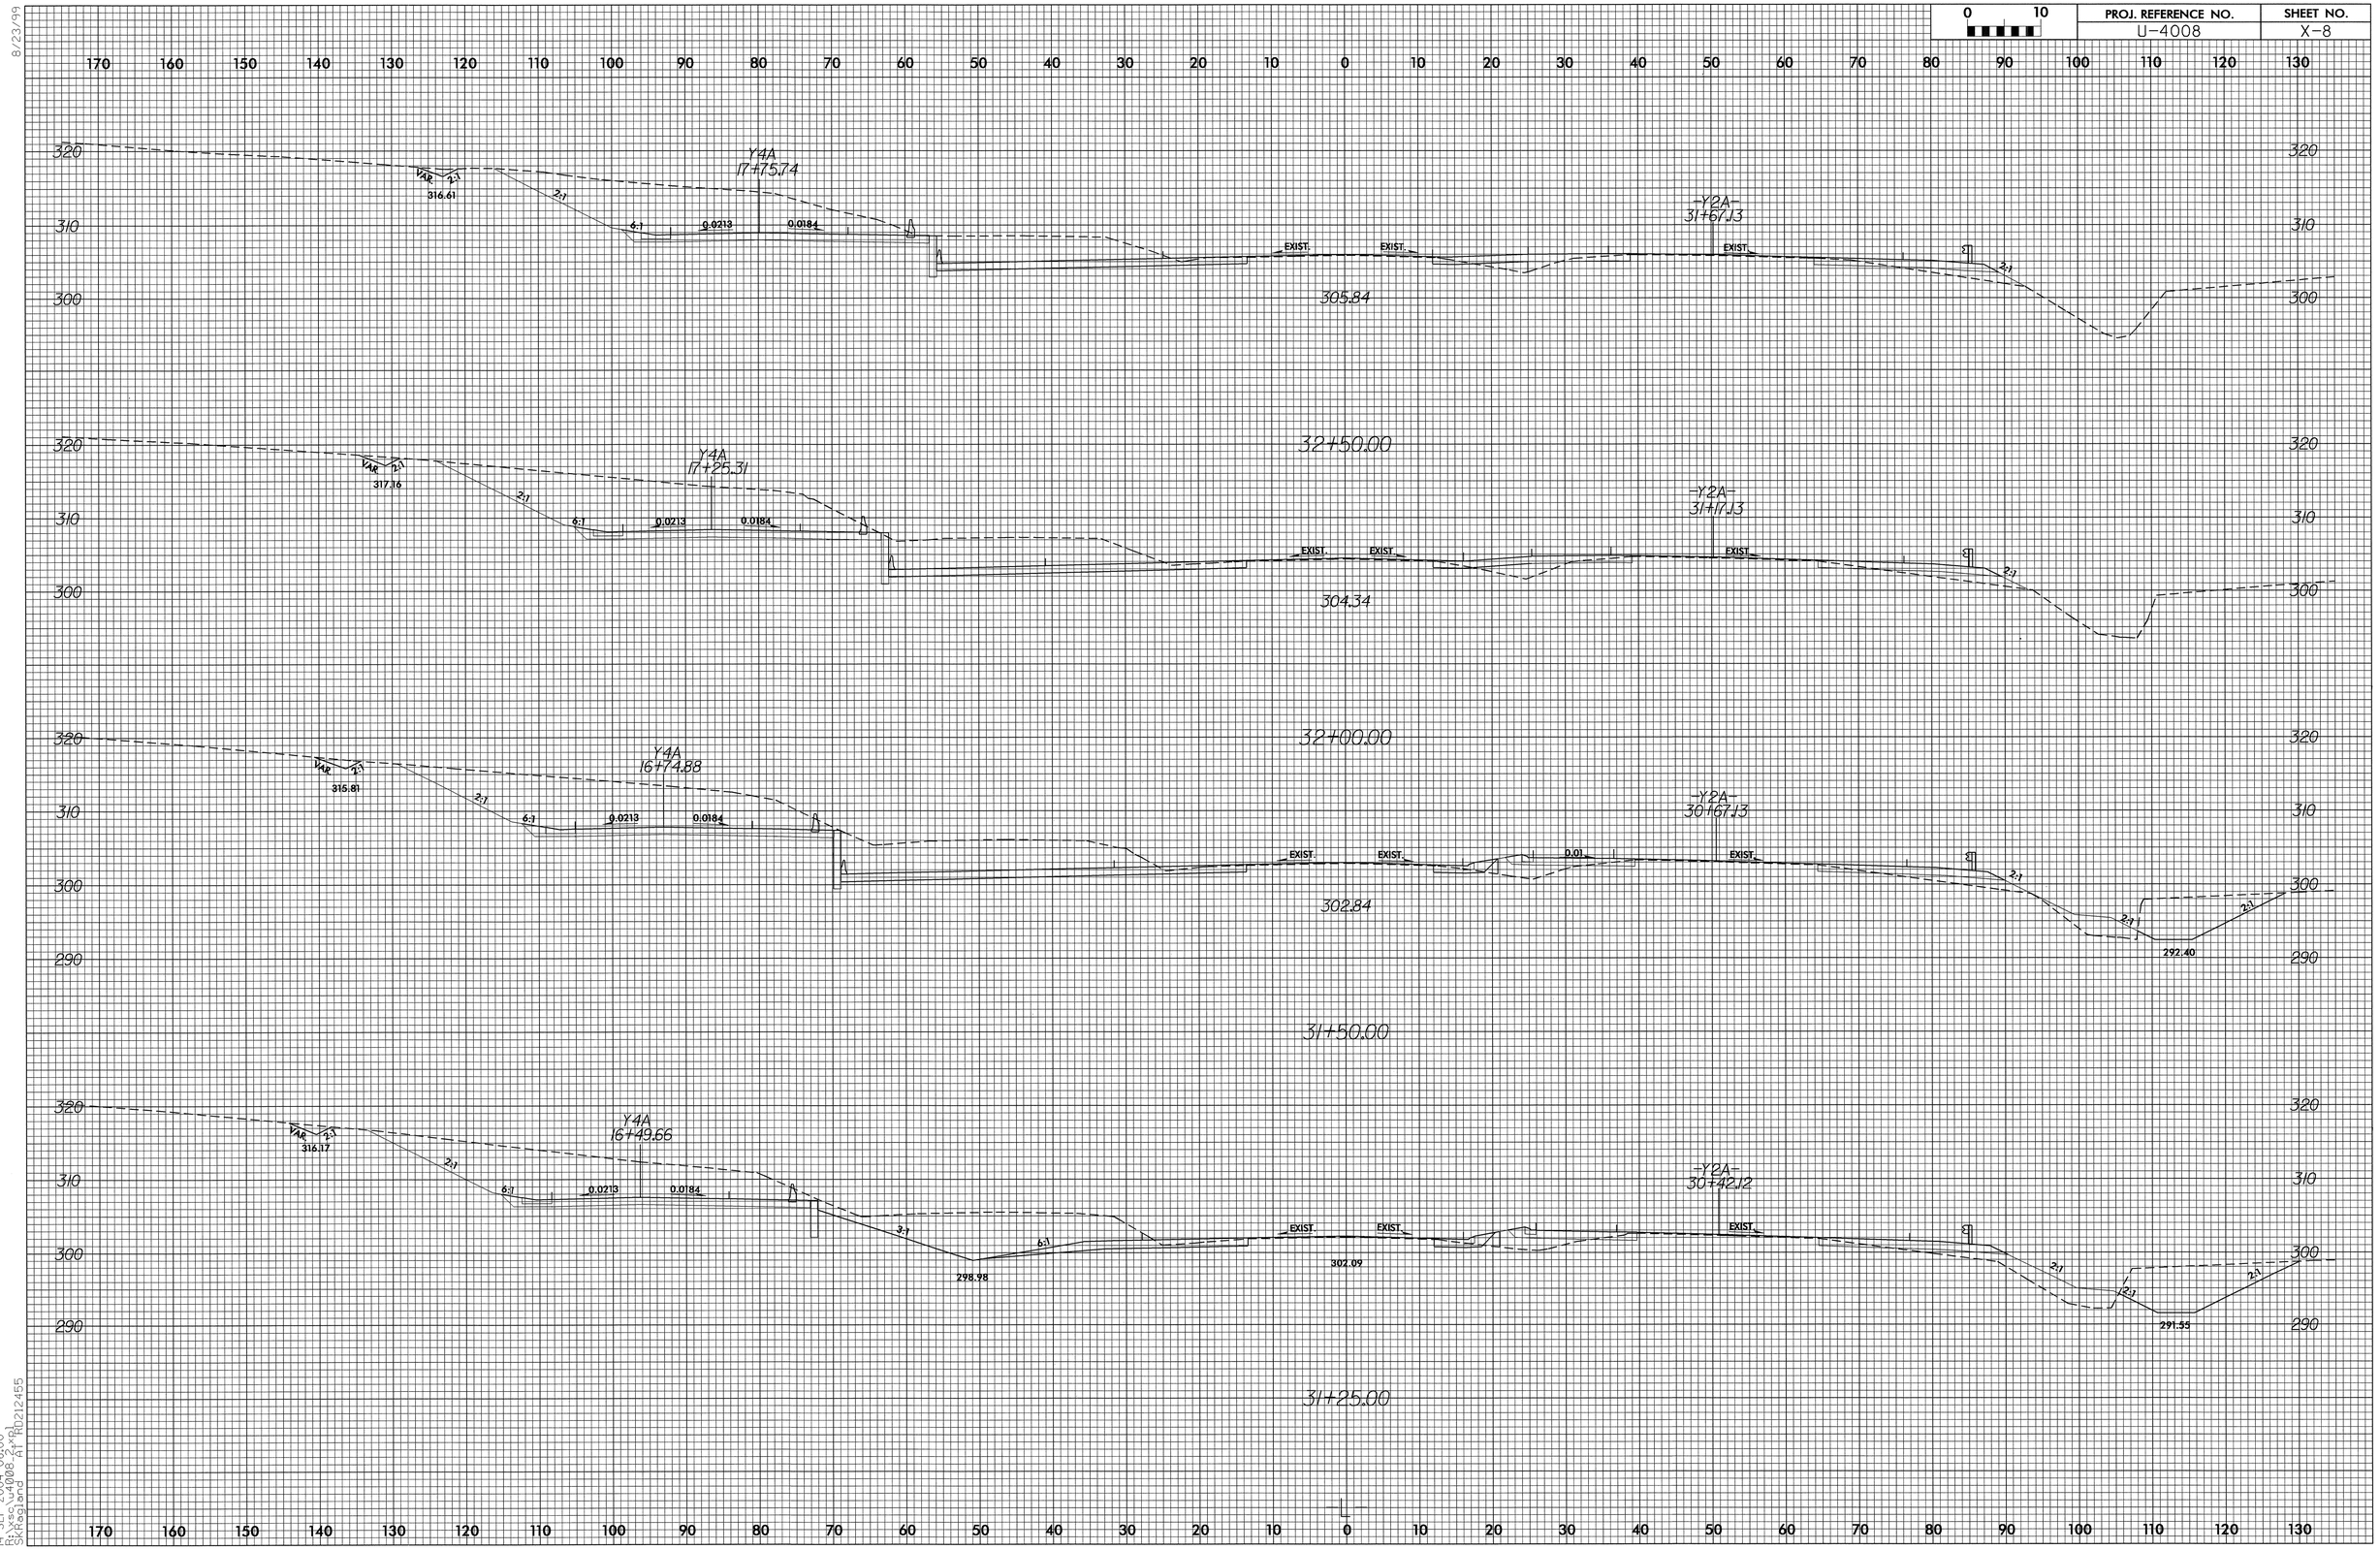

8/23/99

14-SEP-2004 08:00
R:\xsc\u4008_2.xpl
SKragland AT RD212455

PROJ. REFERENCE NO.	SHEET NO.
U-4008	X-9

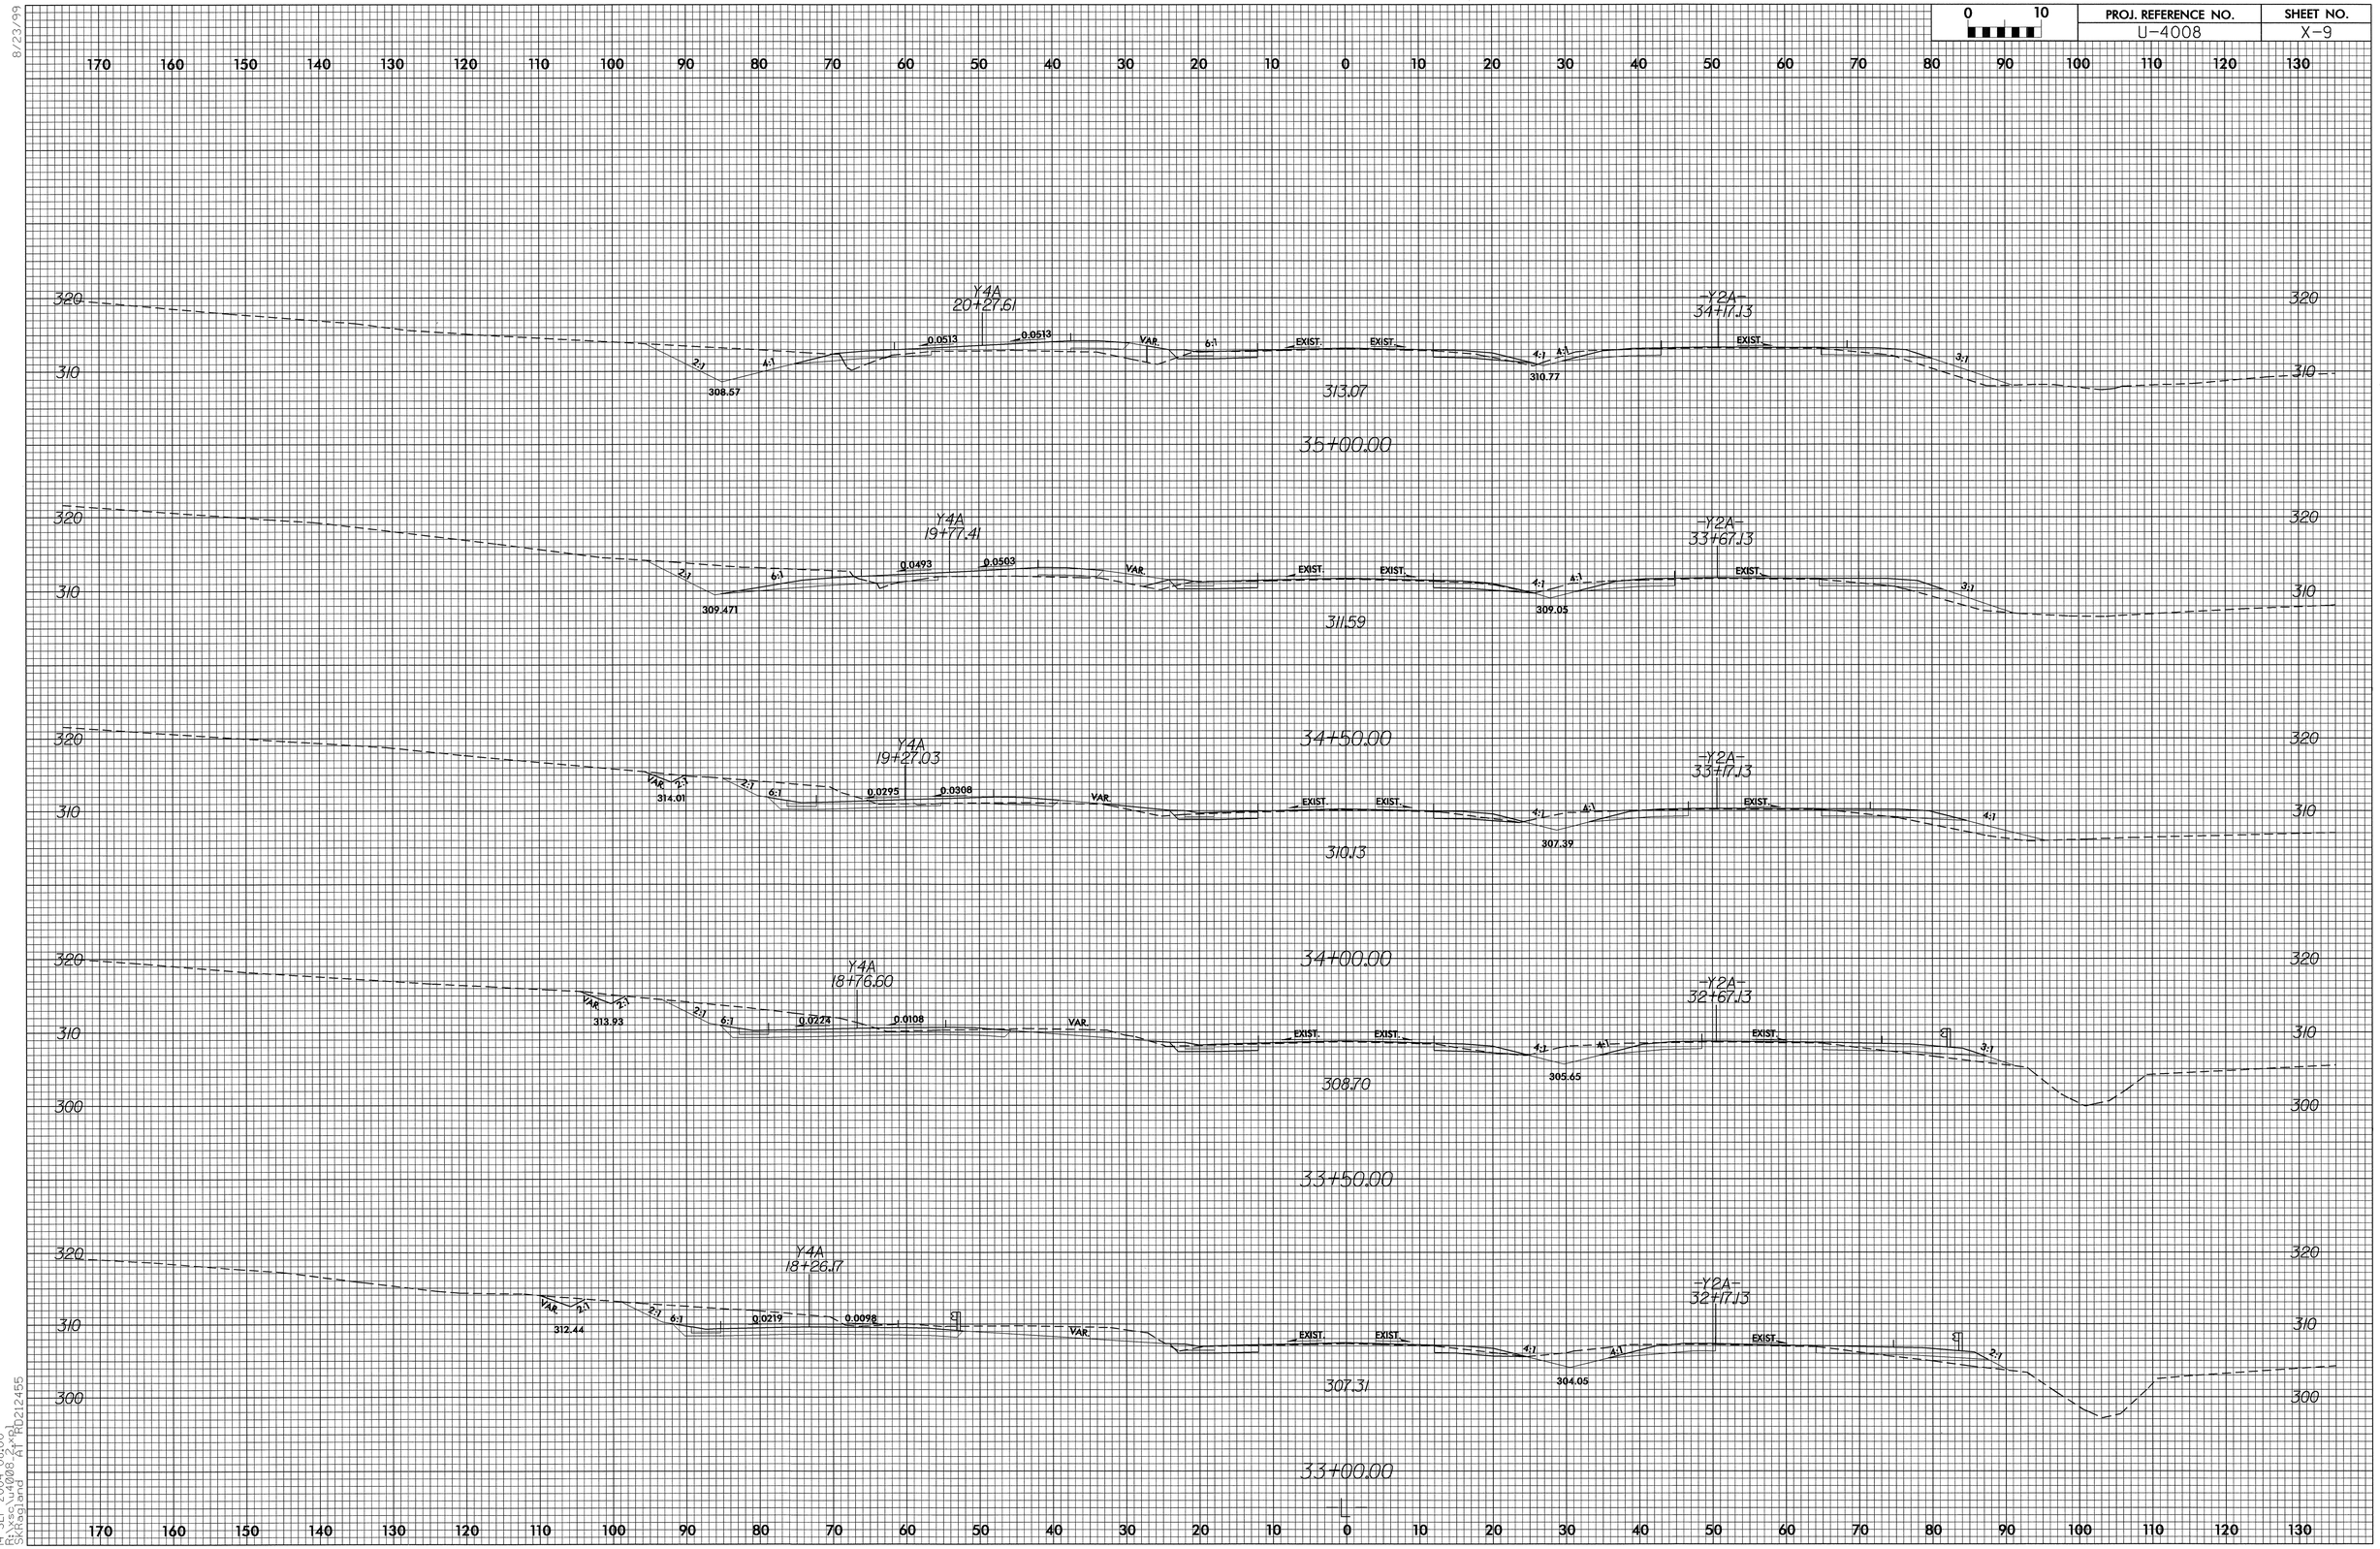

8/23/99

14-SEP-2004 08:00
R:\xsc\u4008_2.xpl
SKRagland AT RD212455

PROJ. REFERENCE NO.	SHEET NO.
U-4008	X-10

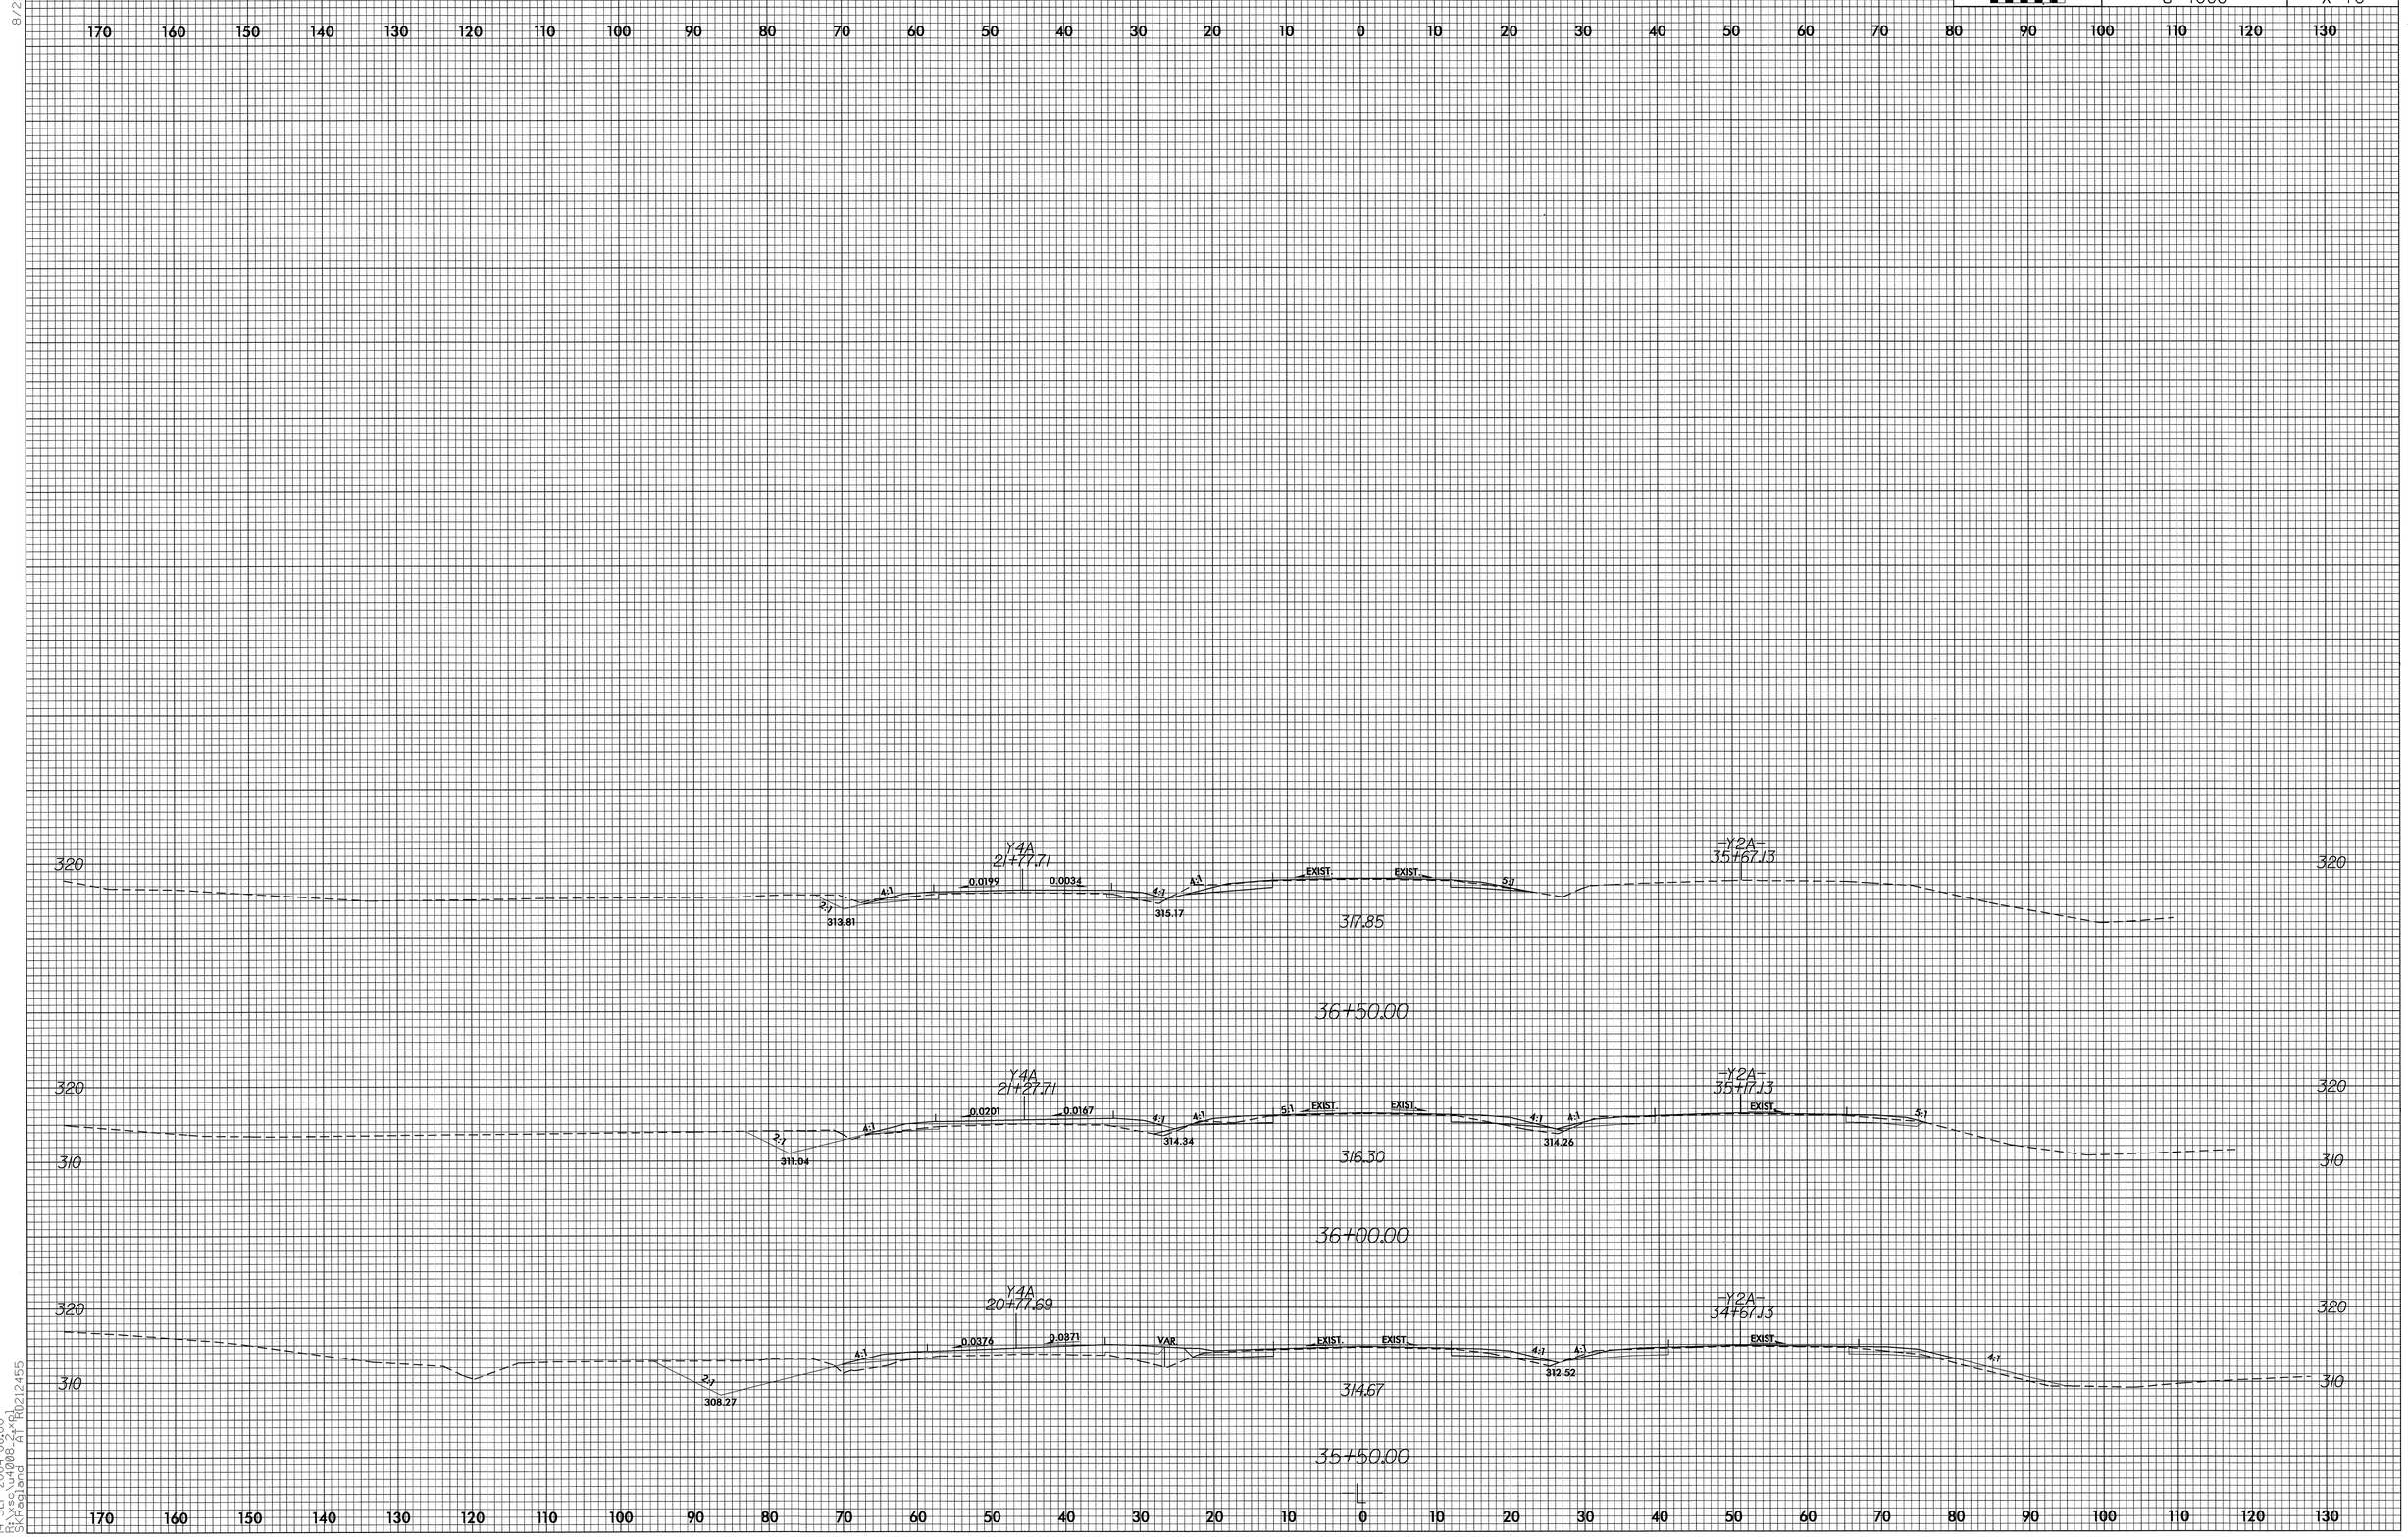

8/23/99

14-SEP-2004 08:00
R:\xsc\u4008_2.xpl
SKRagland AT RD212455

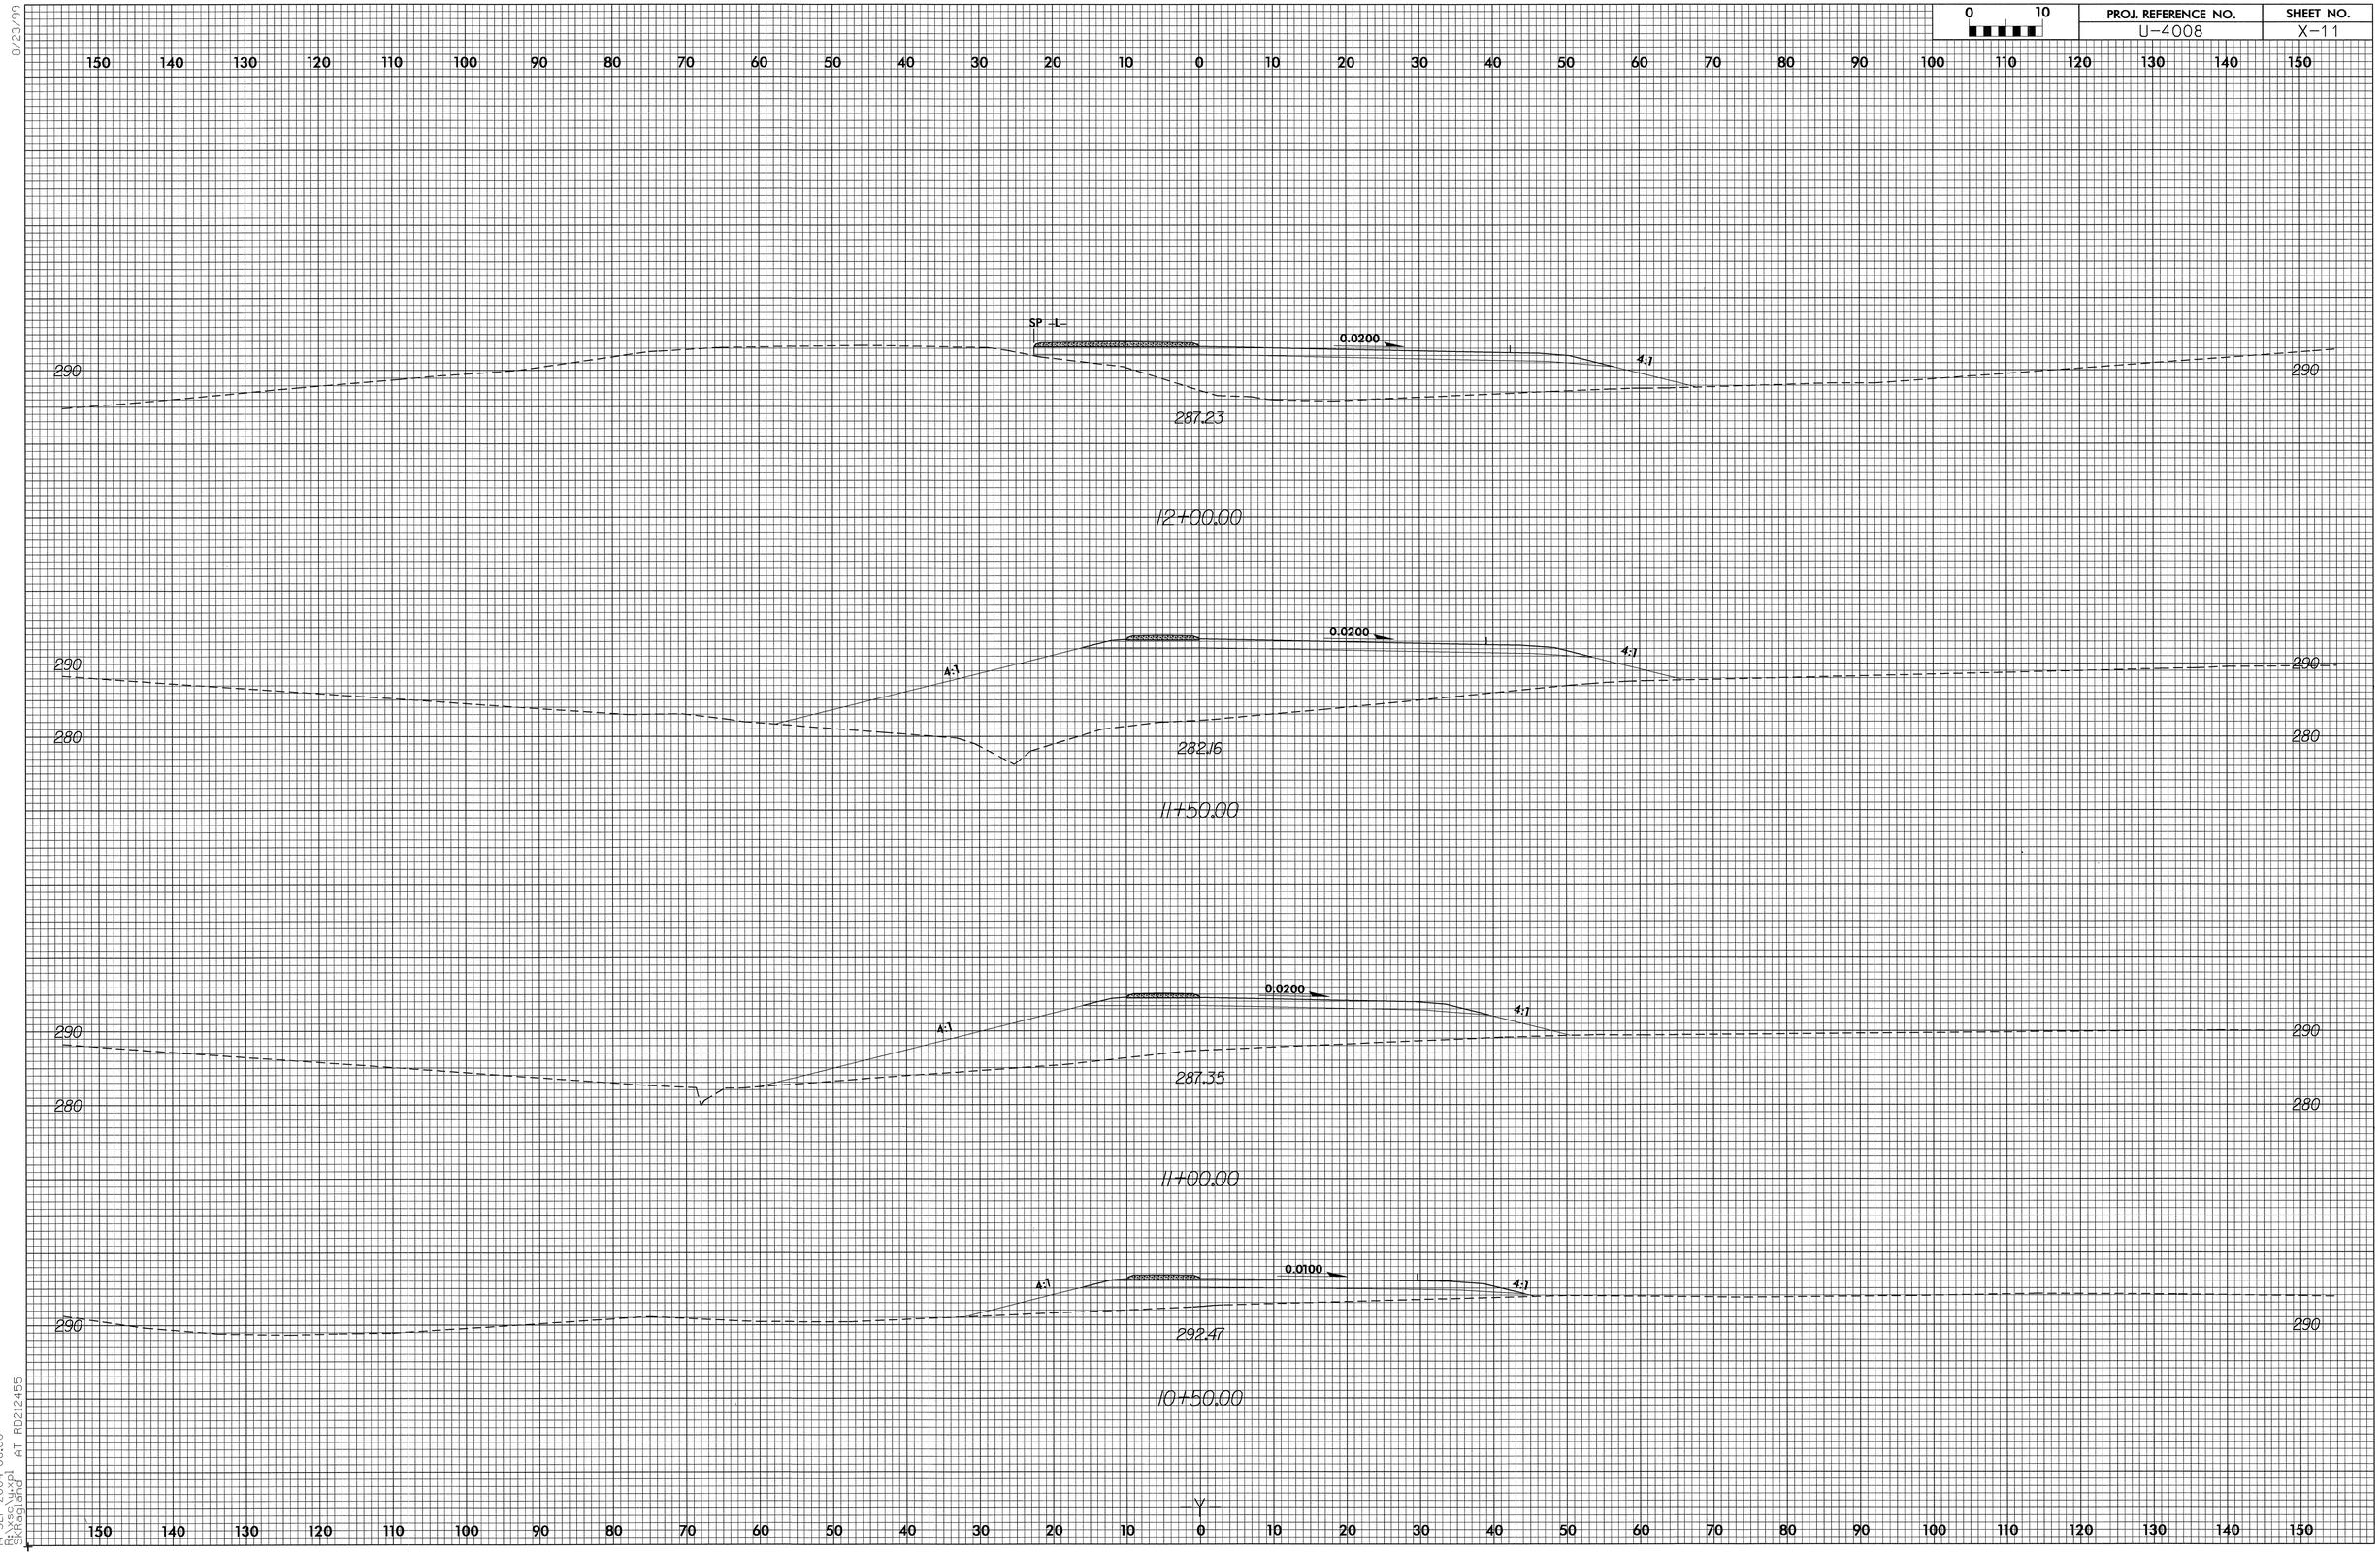

8/23/99

14-SEP-2004 08:00
R:\sc\u\xpl
SKRagland AT RD212455

0 10	PROJ. REFERENCE NO.	SHEET NO.
	U-4008	X-12

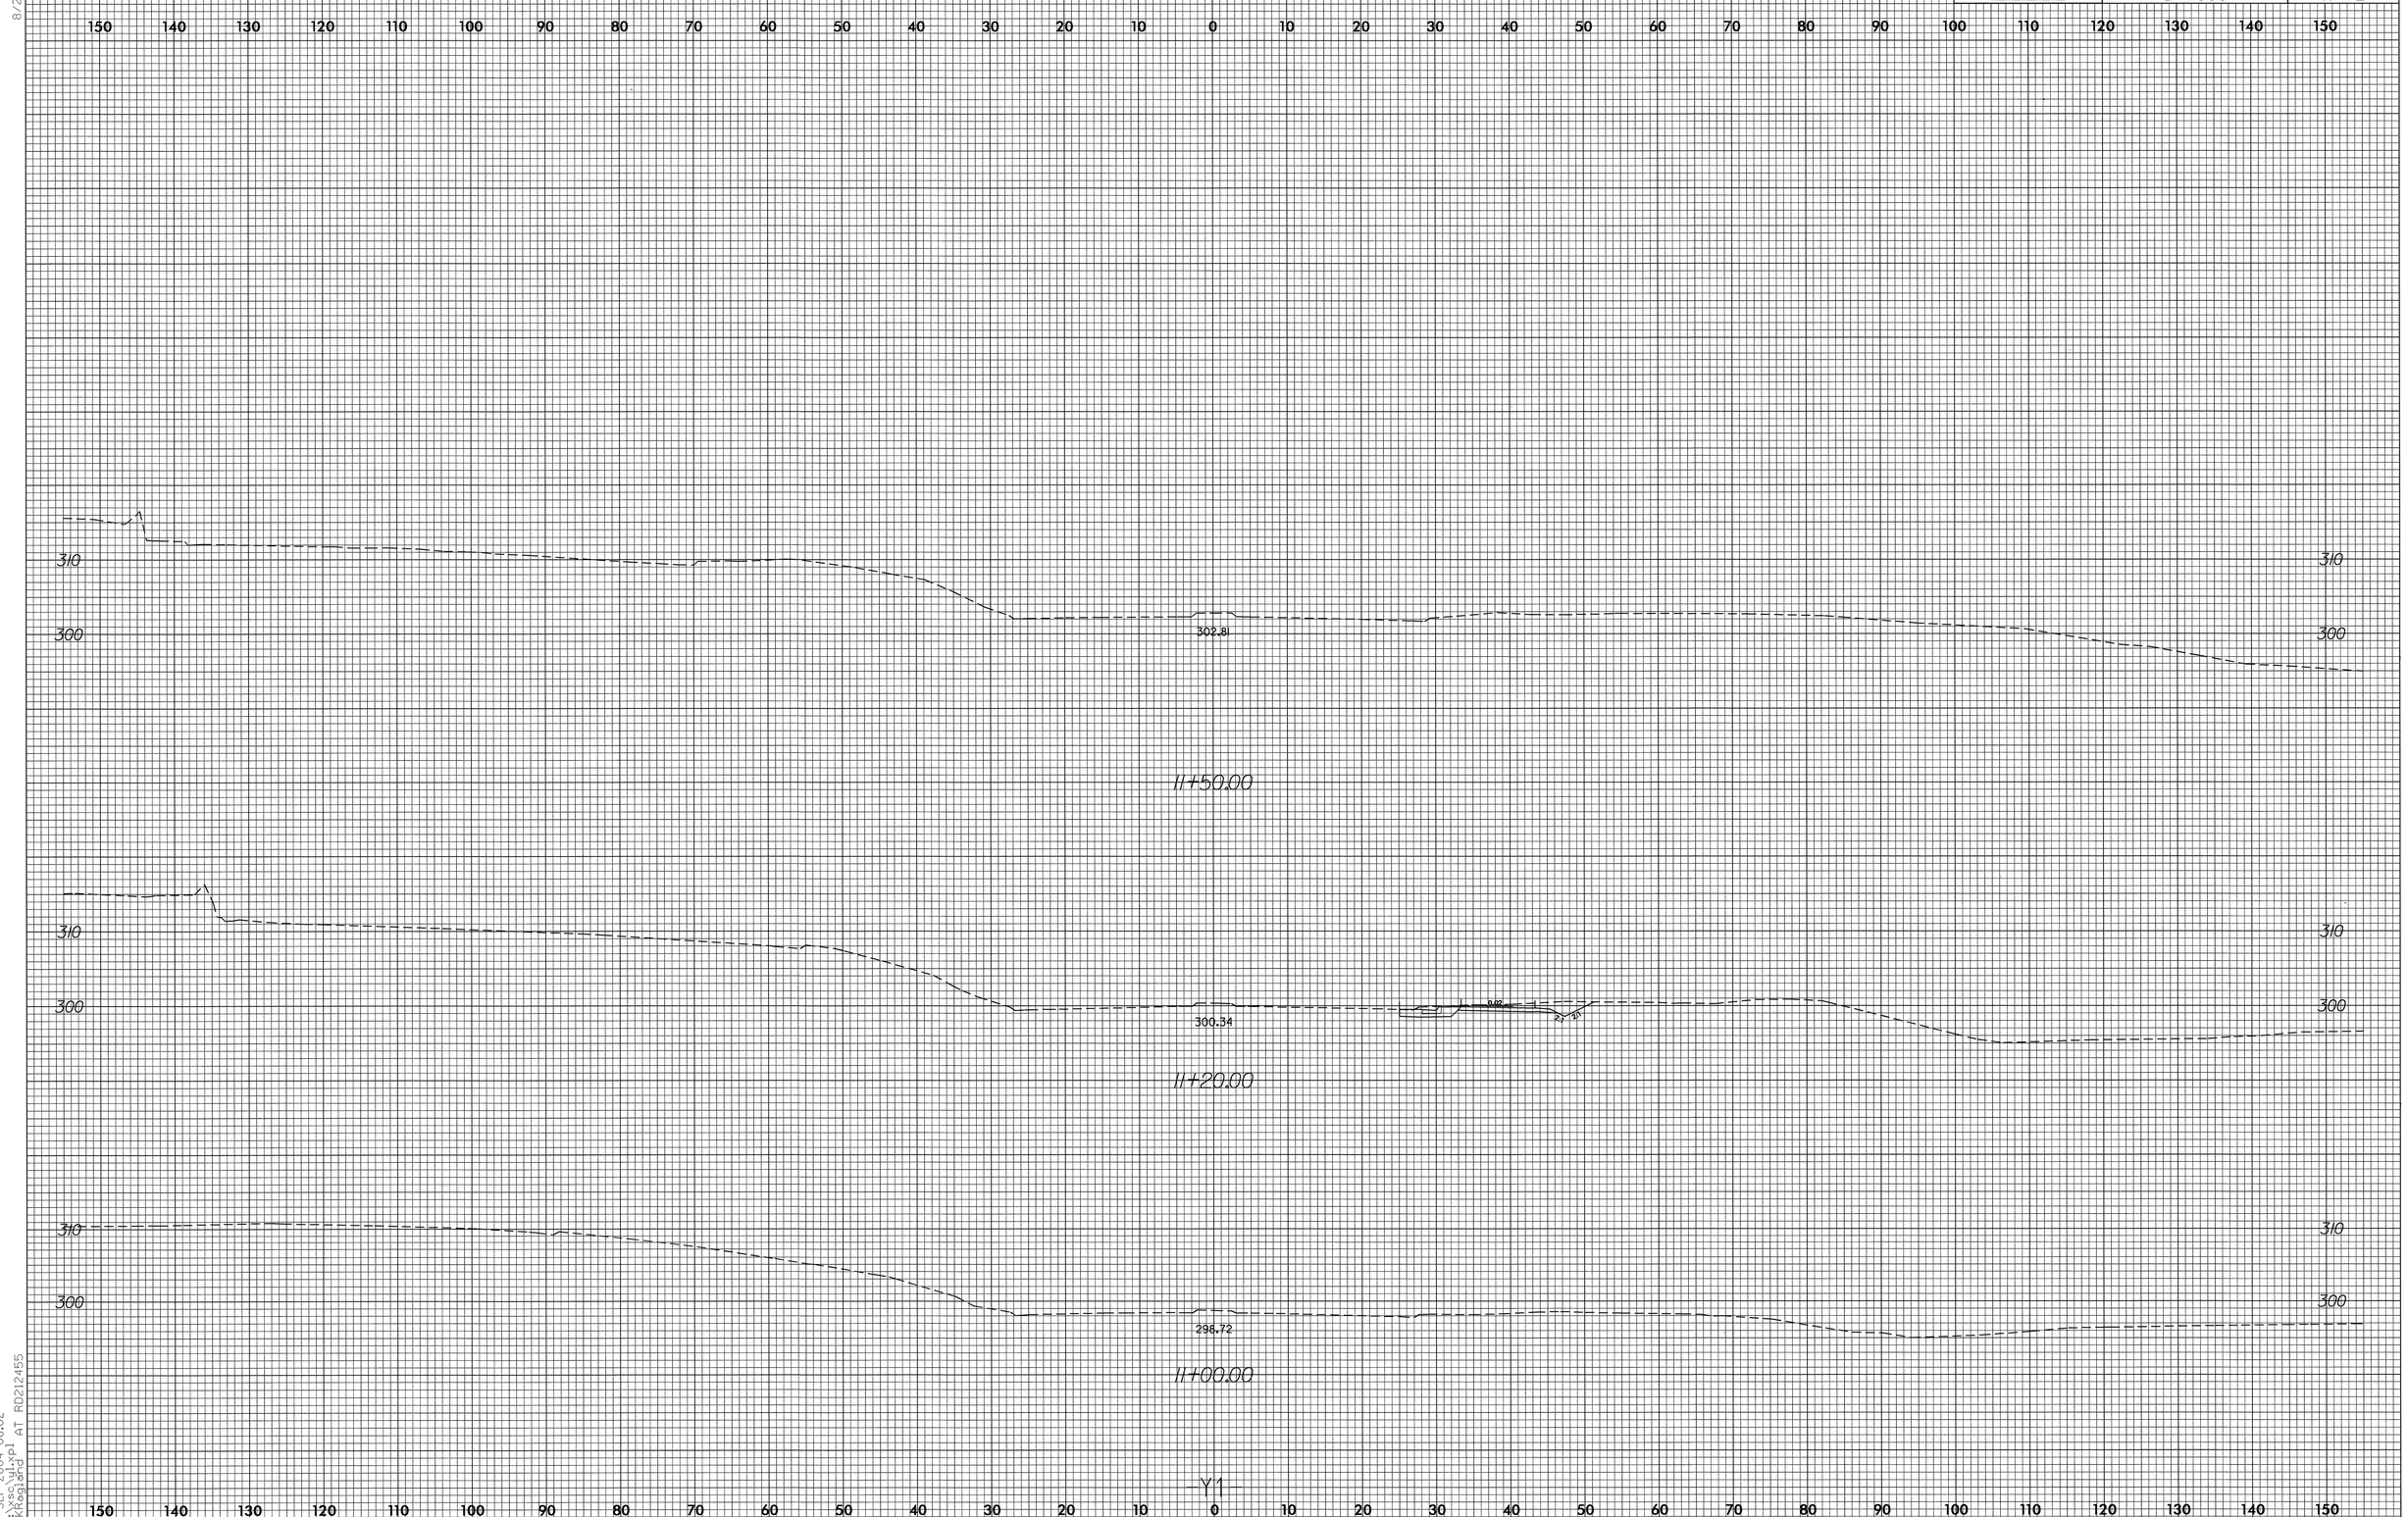

8/23/99

14-SEP-2004 08:02
R:\xsc\ul.xpl AT RD212455
SKregland

PROJ. REFERENCE NO.	SHEET NO.
U-4008	X-13

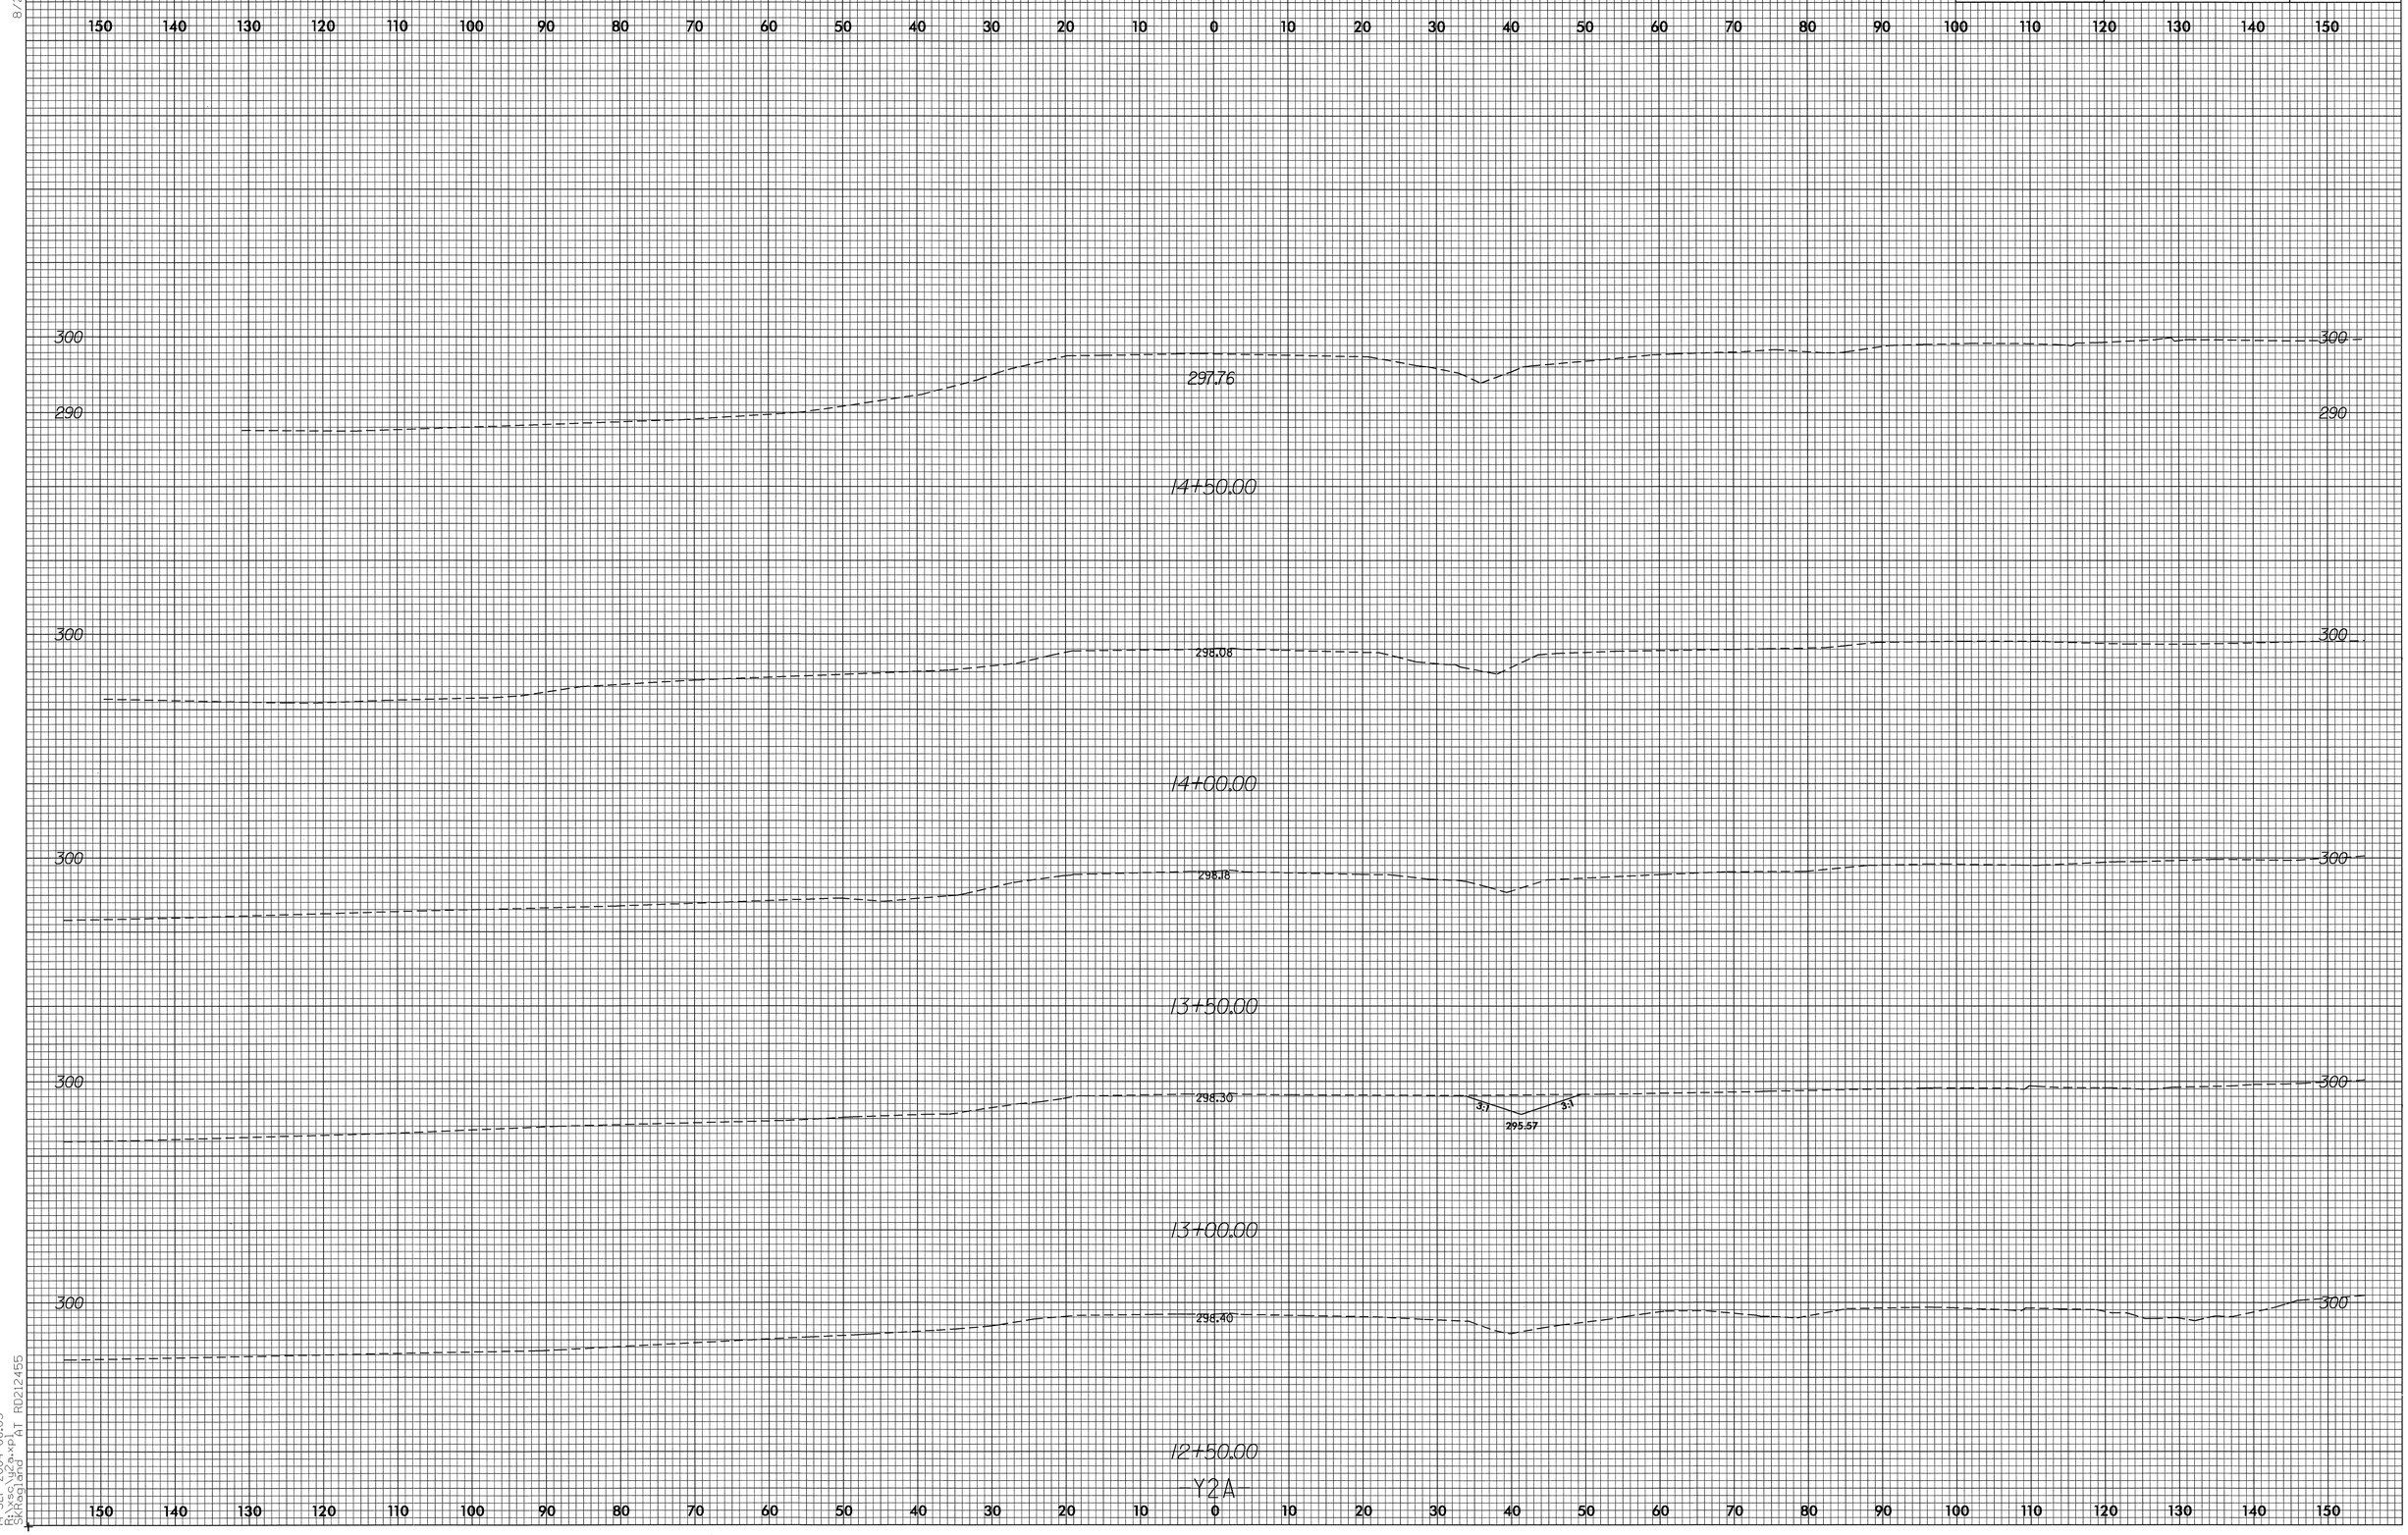

8/23/99

14-SEP-2004 08:03
R:\xsc\y2a.xpl
SKRagland AT RD212455

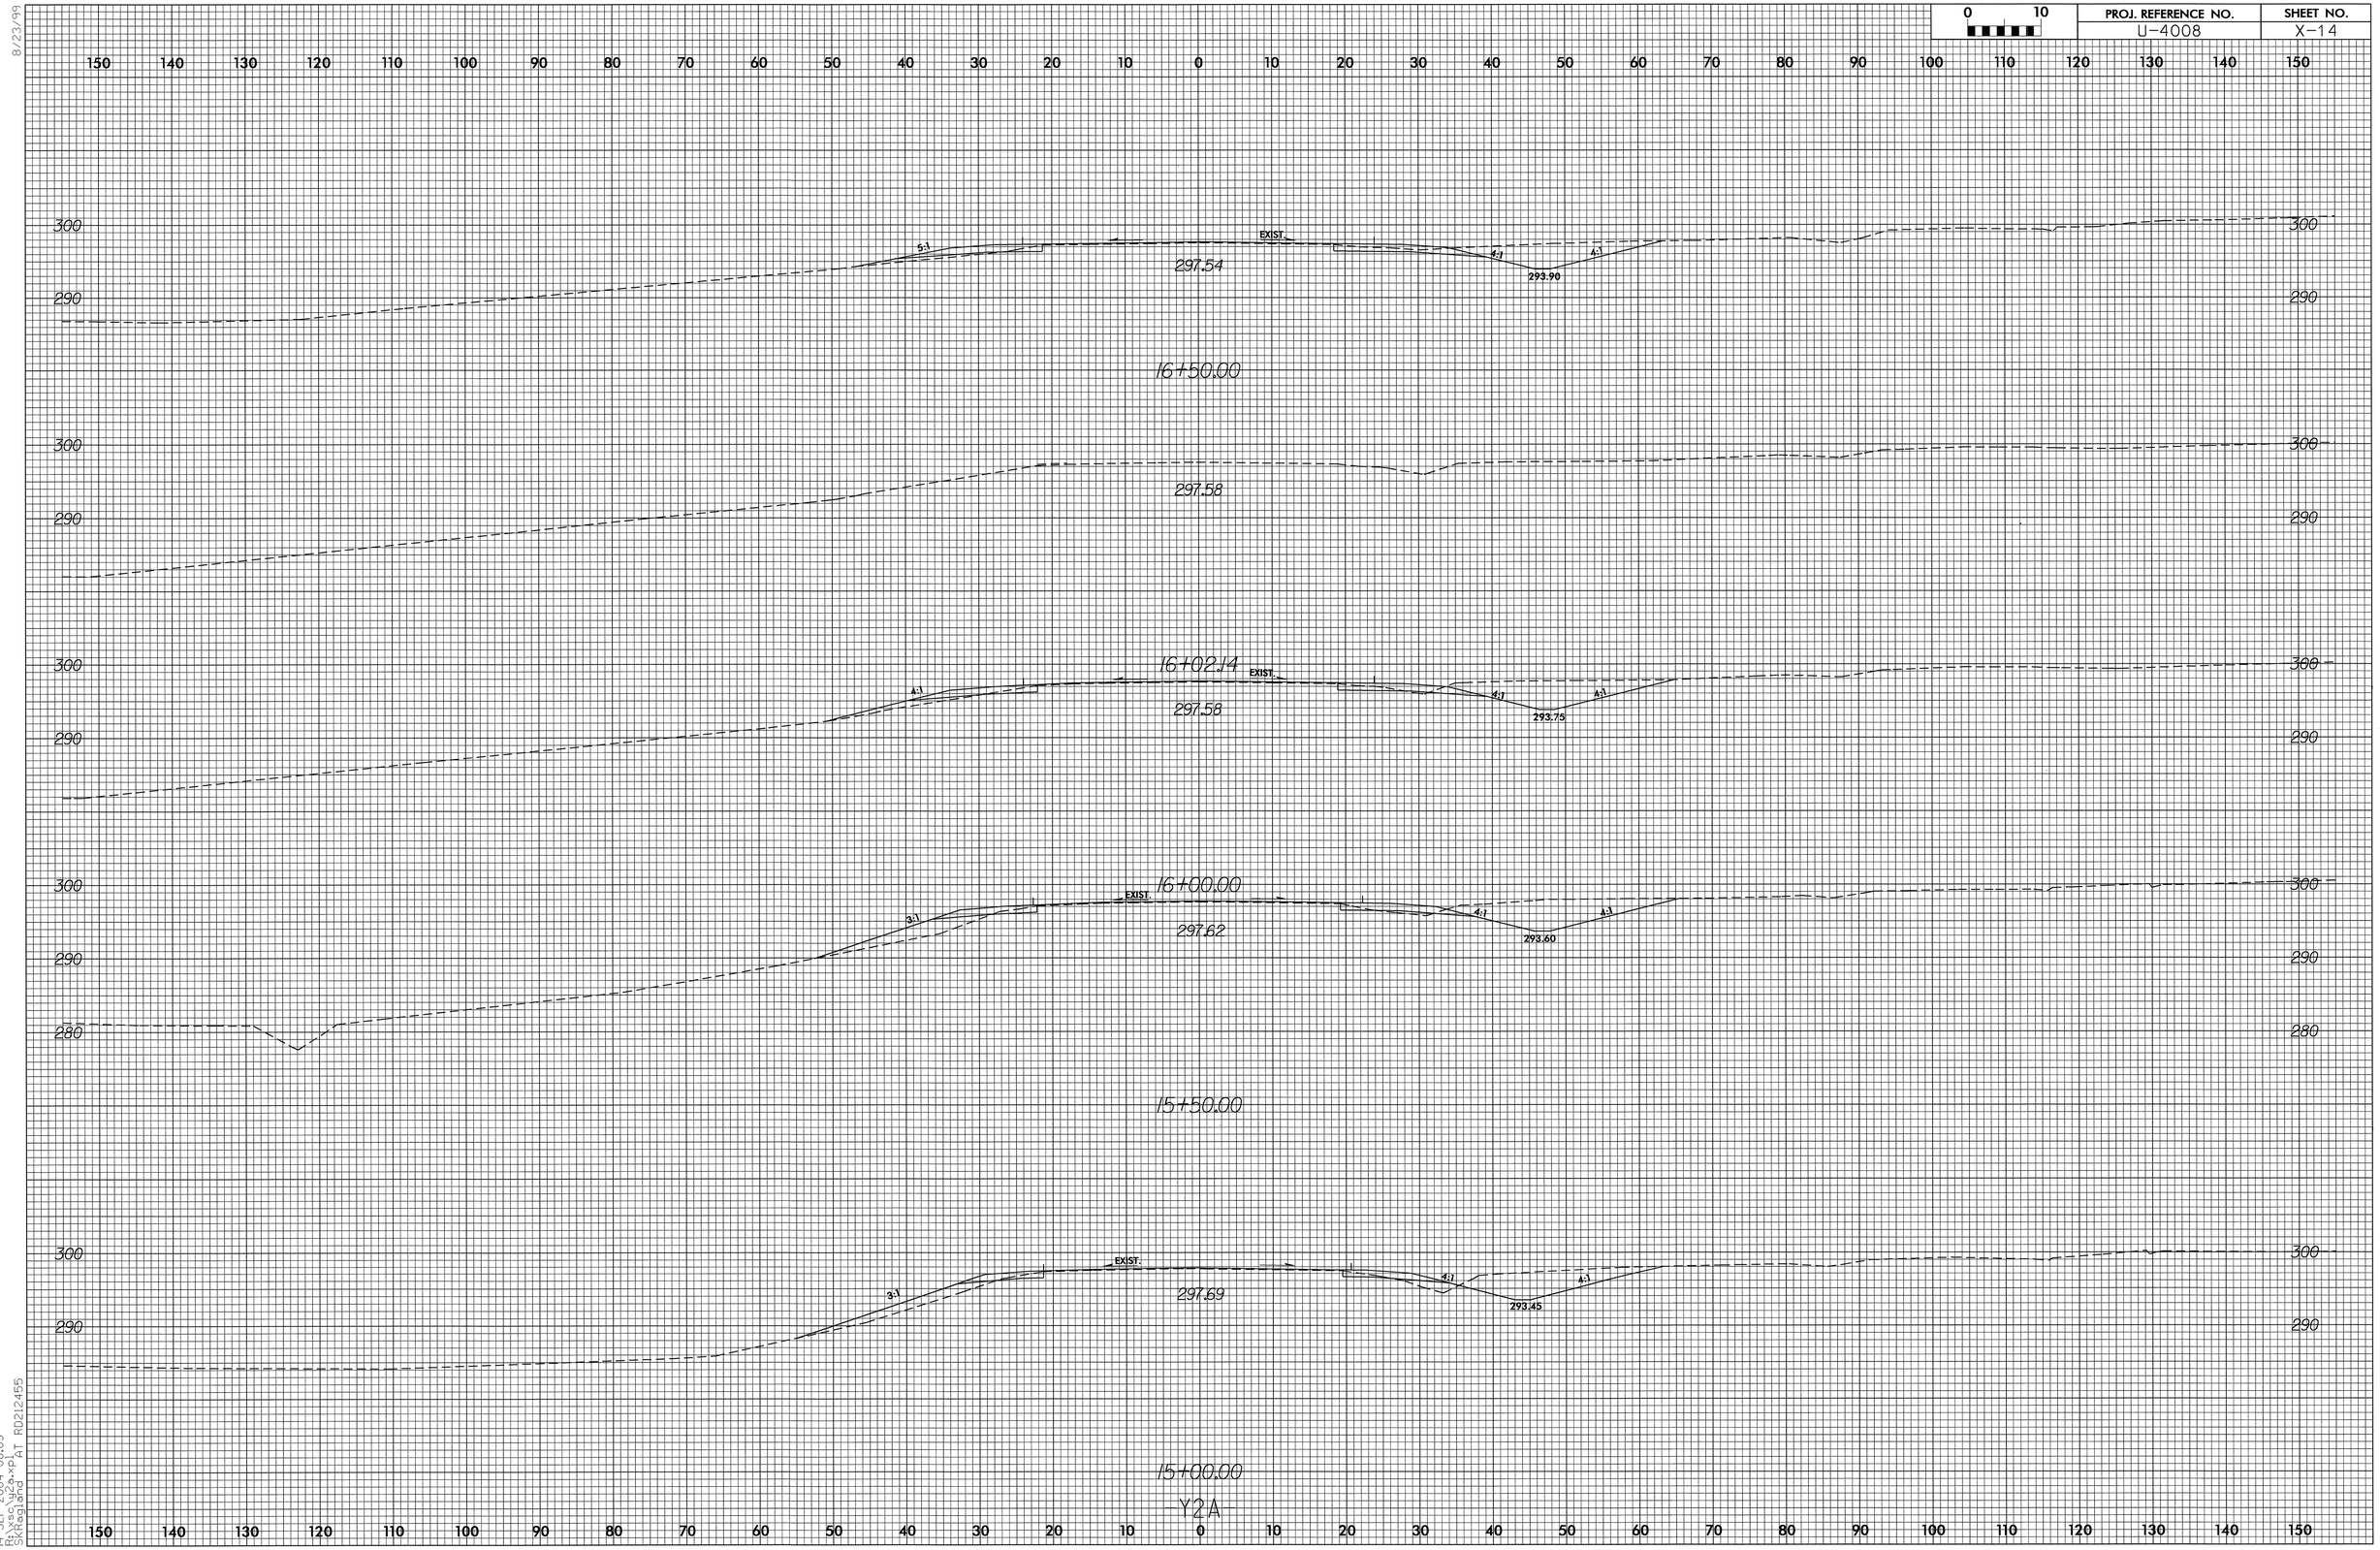

14-SEP-2004 08:03
R:\xsc\y2a.xpl
SKRegland AT RD212455

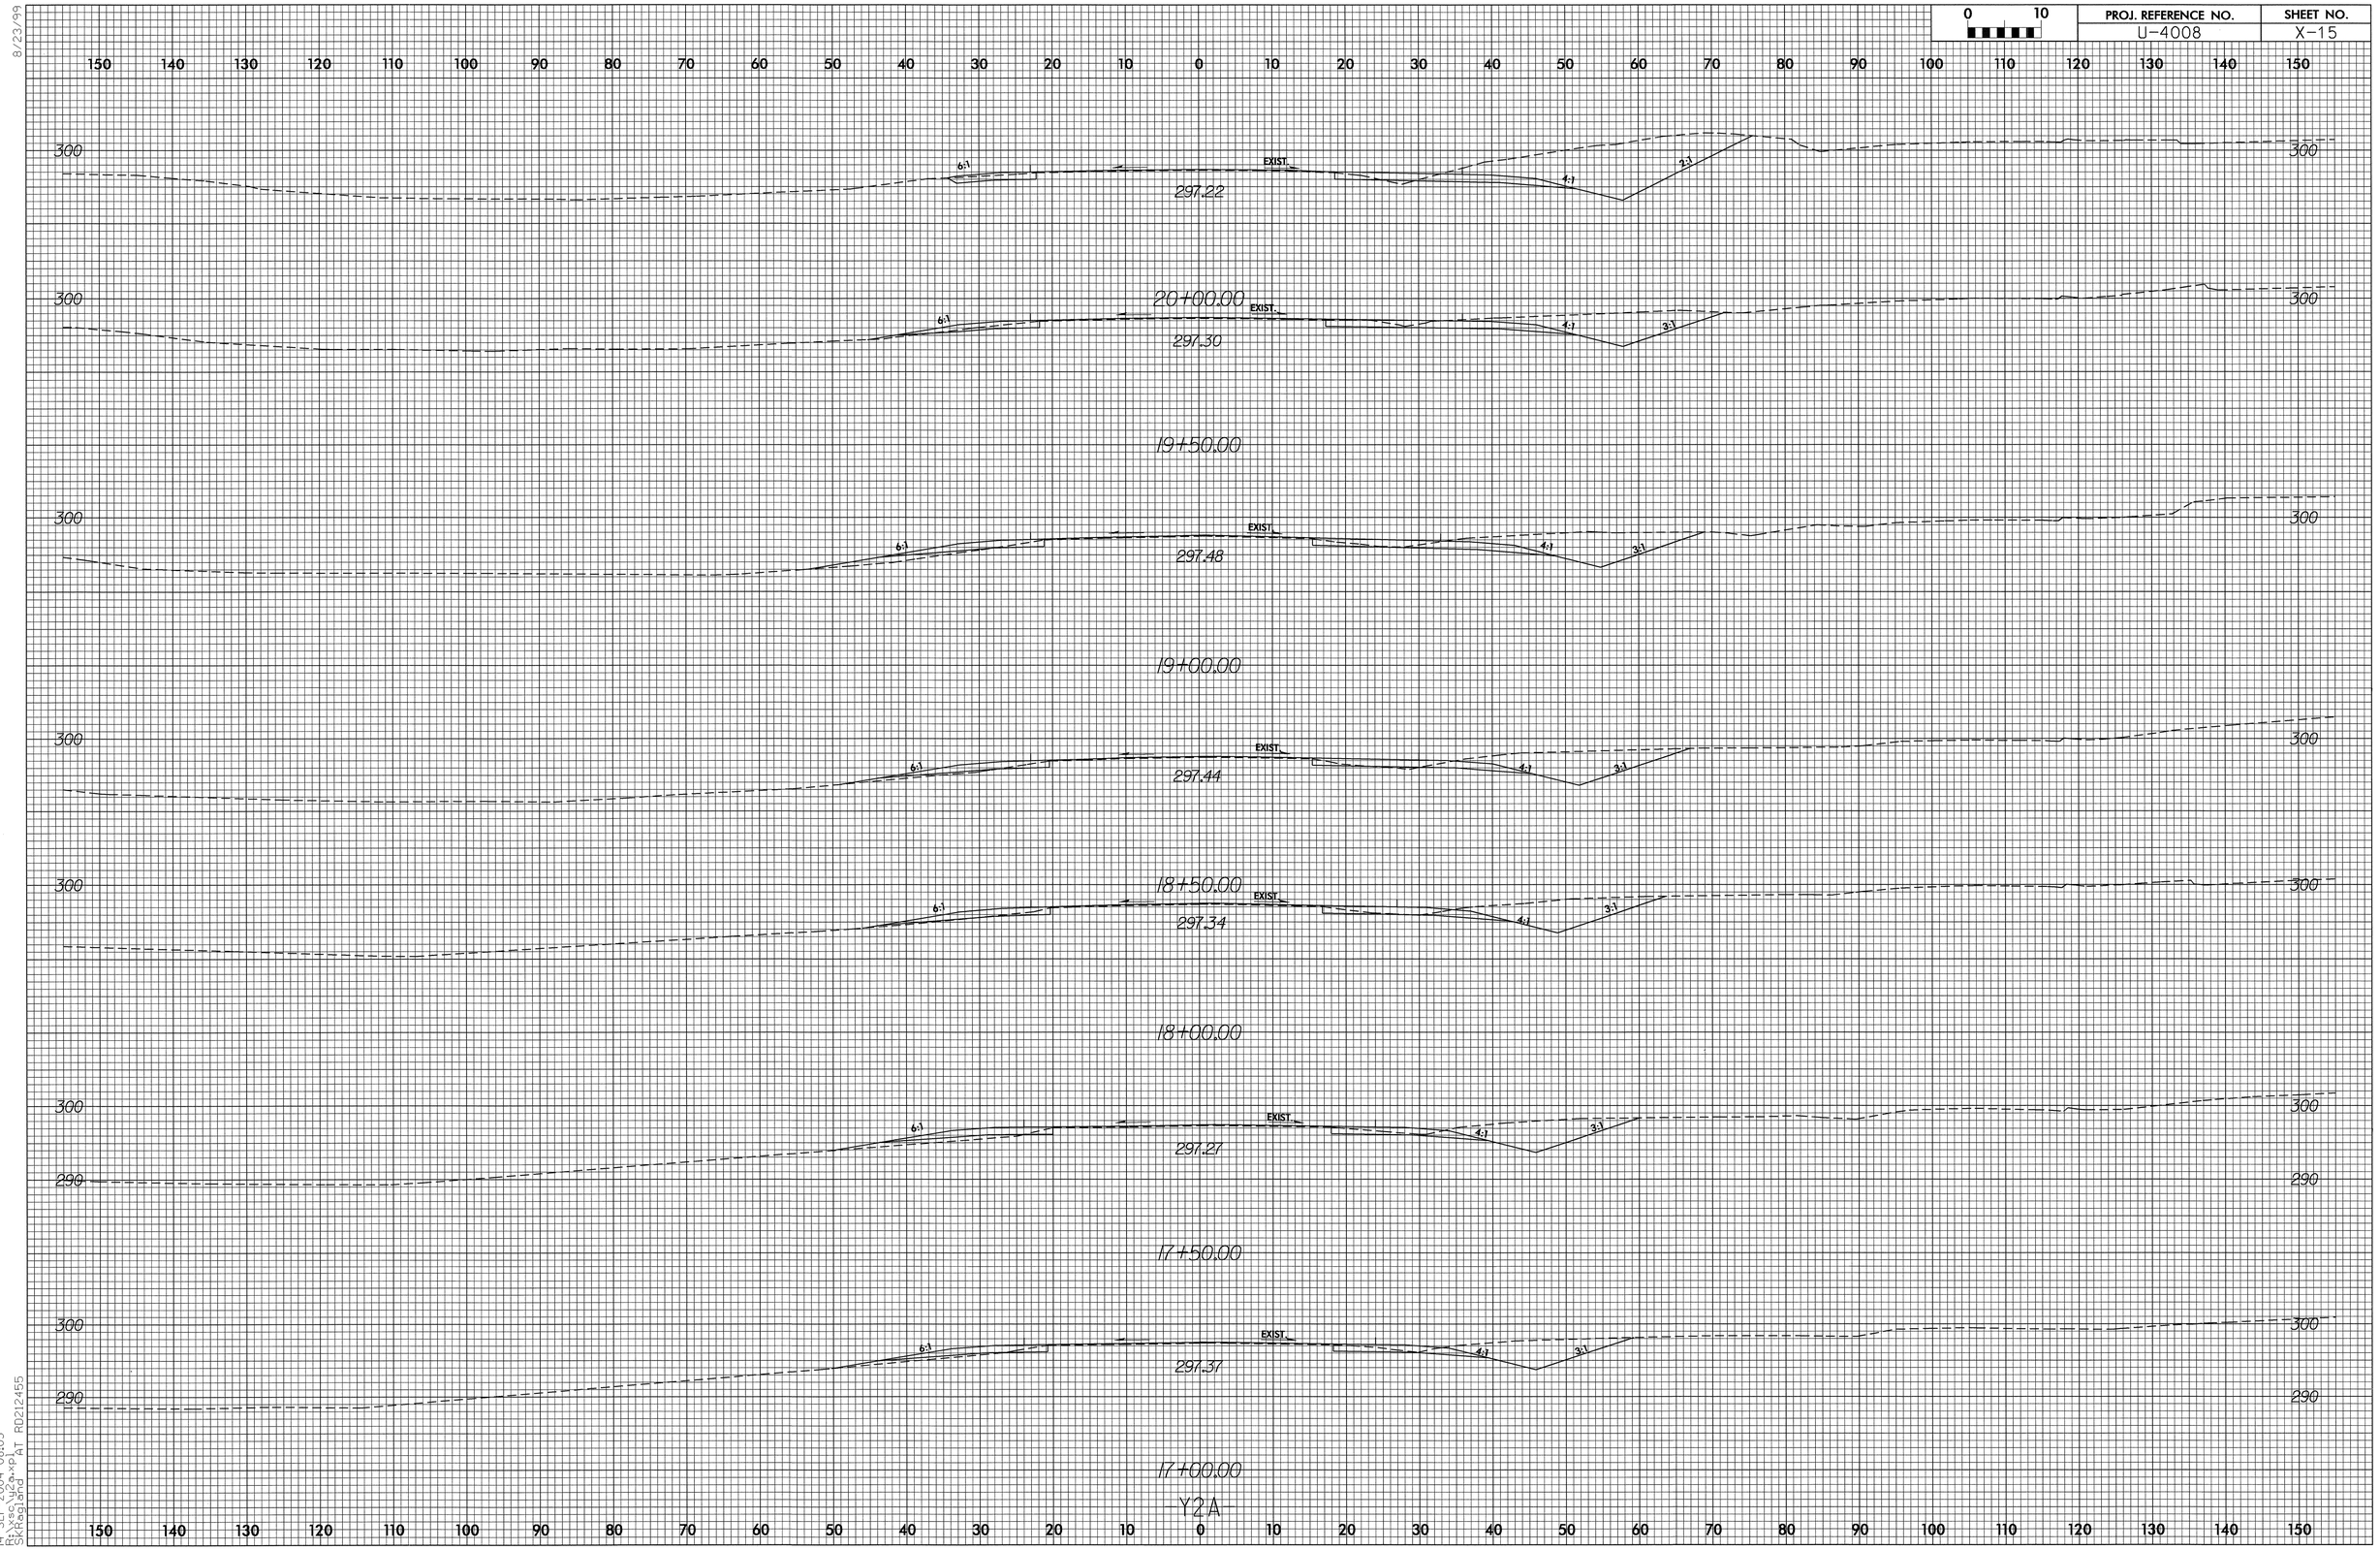

8/23/99

14-SEP-2004 08:03
R:\xsc\y2a.xpl
SKRagland AT RD212455

PROJ. REFERENCE NO.	SHEET NO.
U-4008	X-16

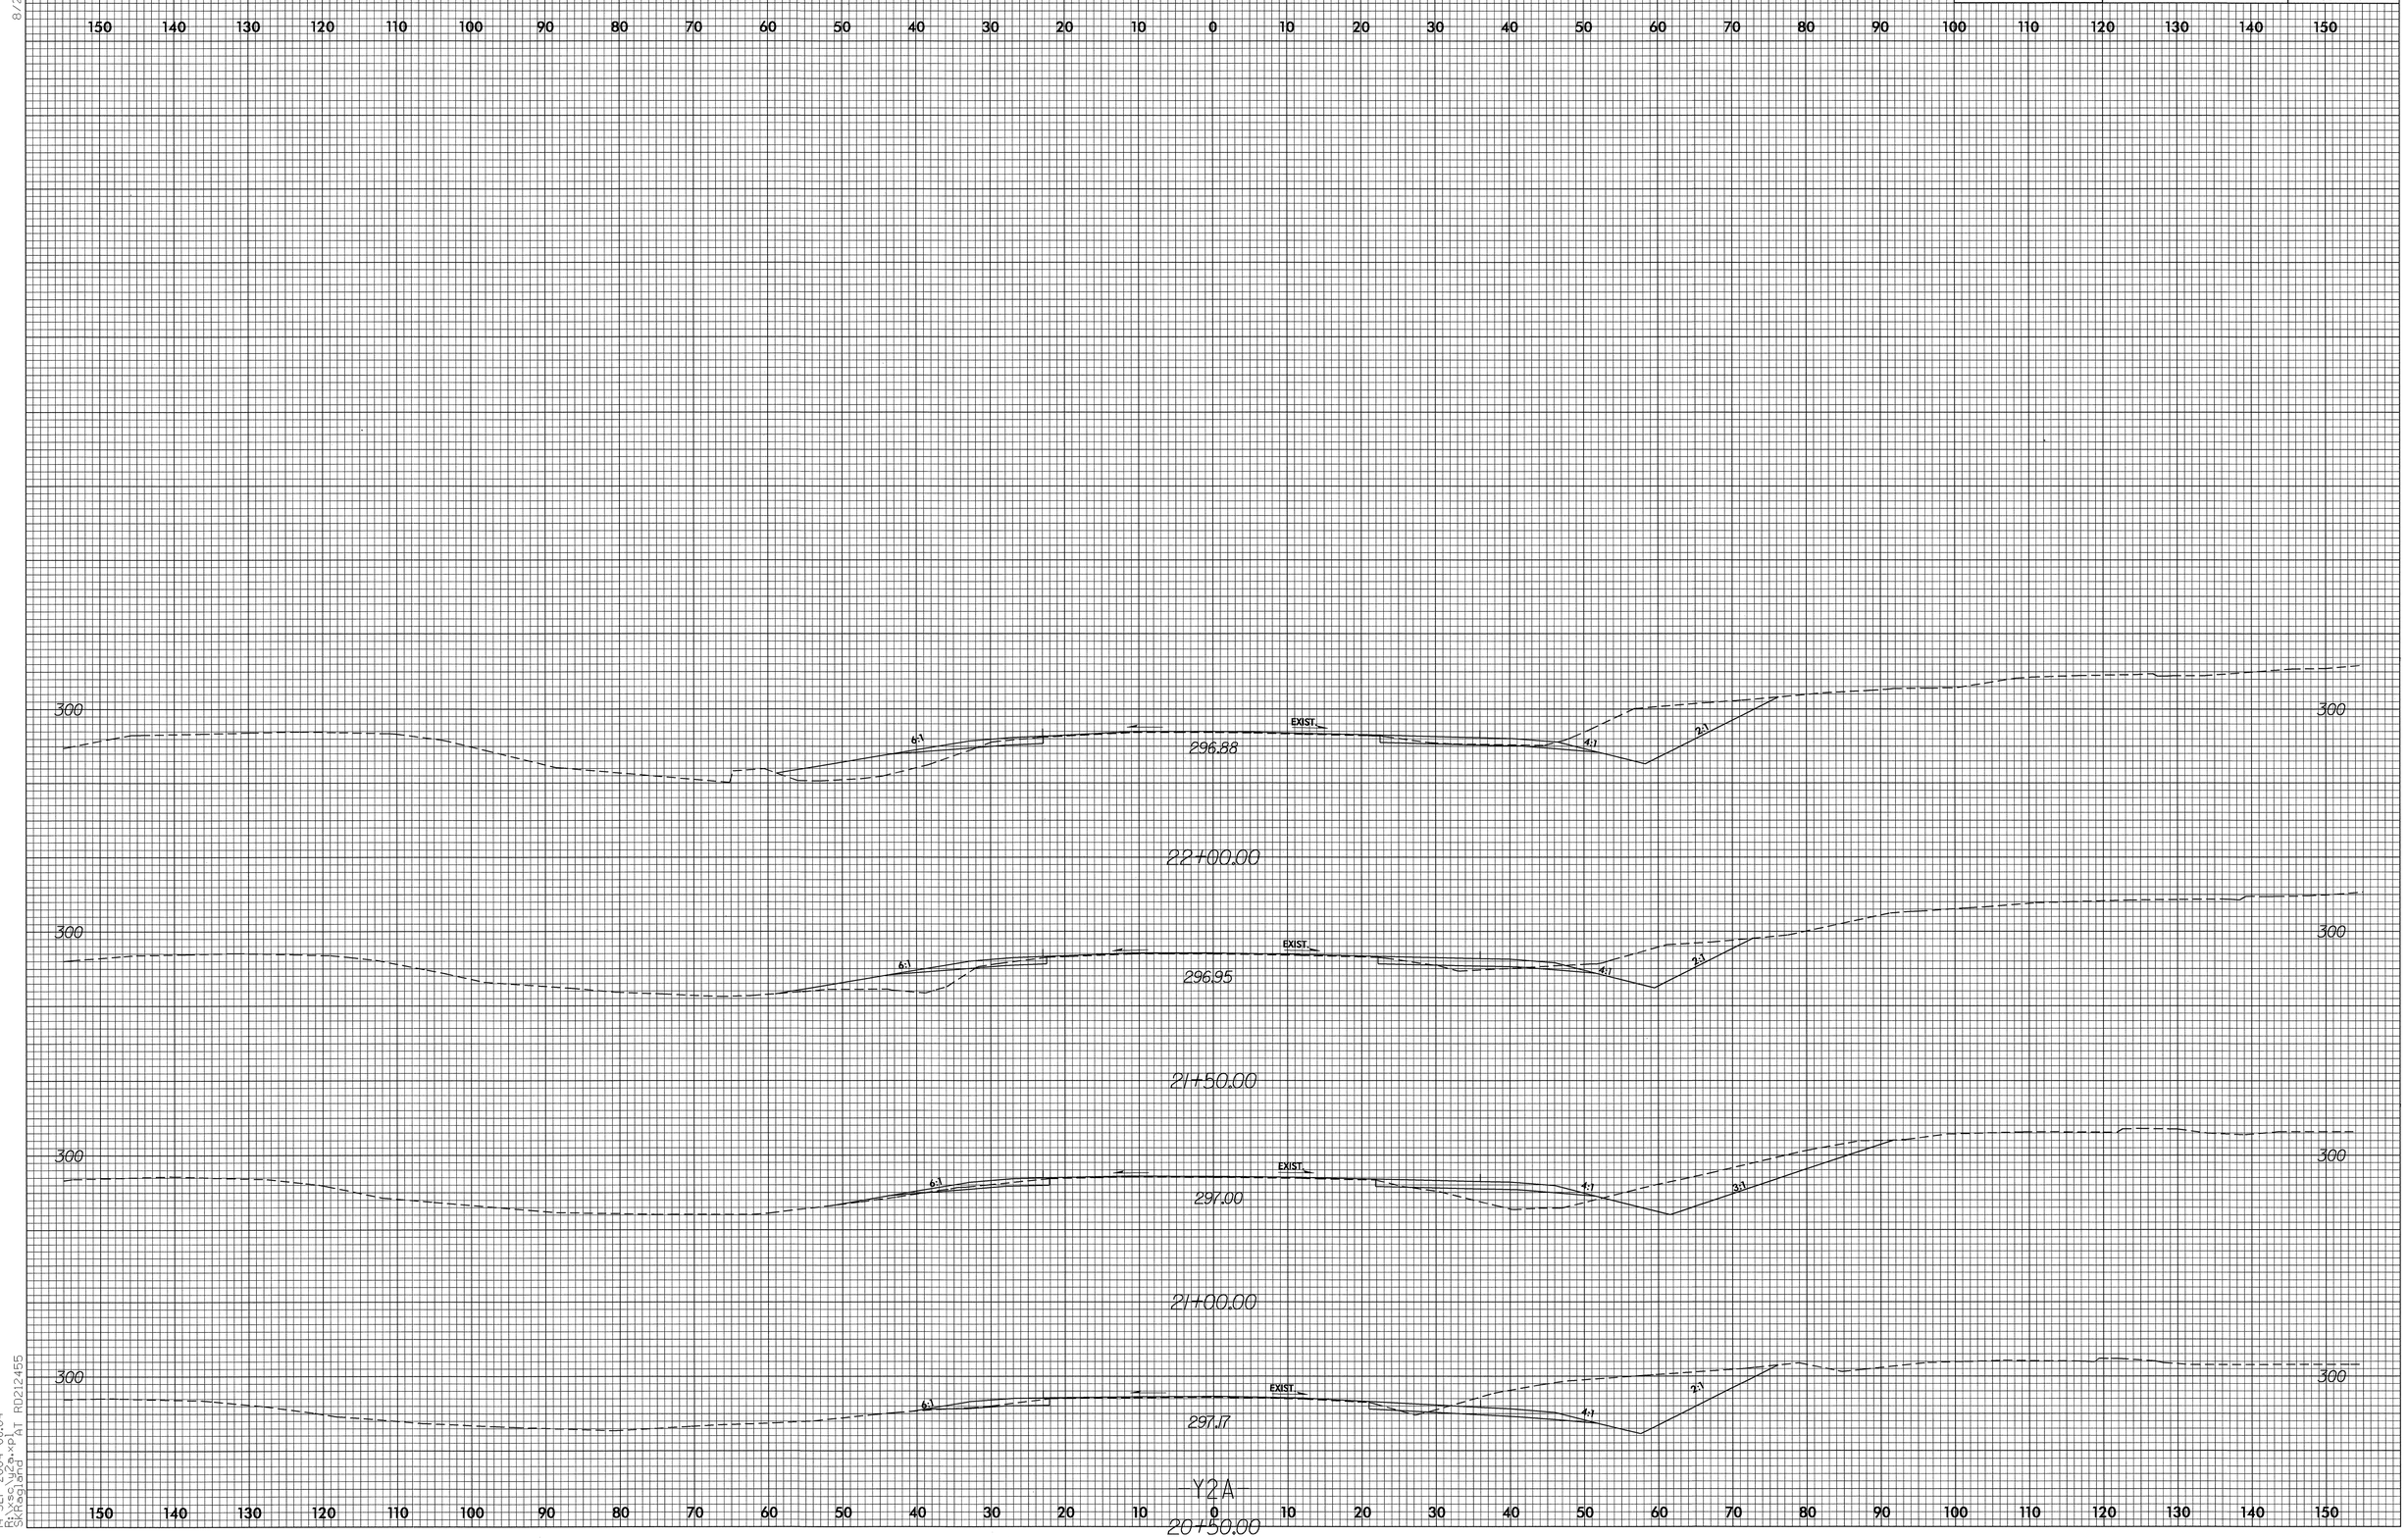

8/23/99

14-SEP-2004 08:04
R:\xsc\y2a.xpl
SKRogland AT RD212455

PROJ. REFERENCE NO.	SHEET NO.
U-4008	X-17

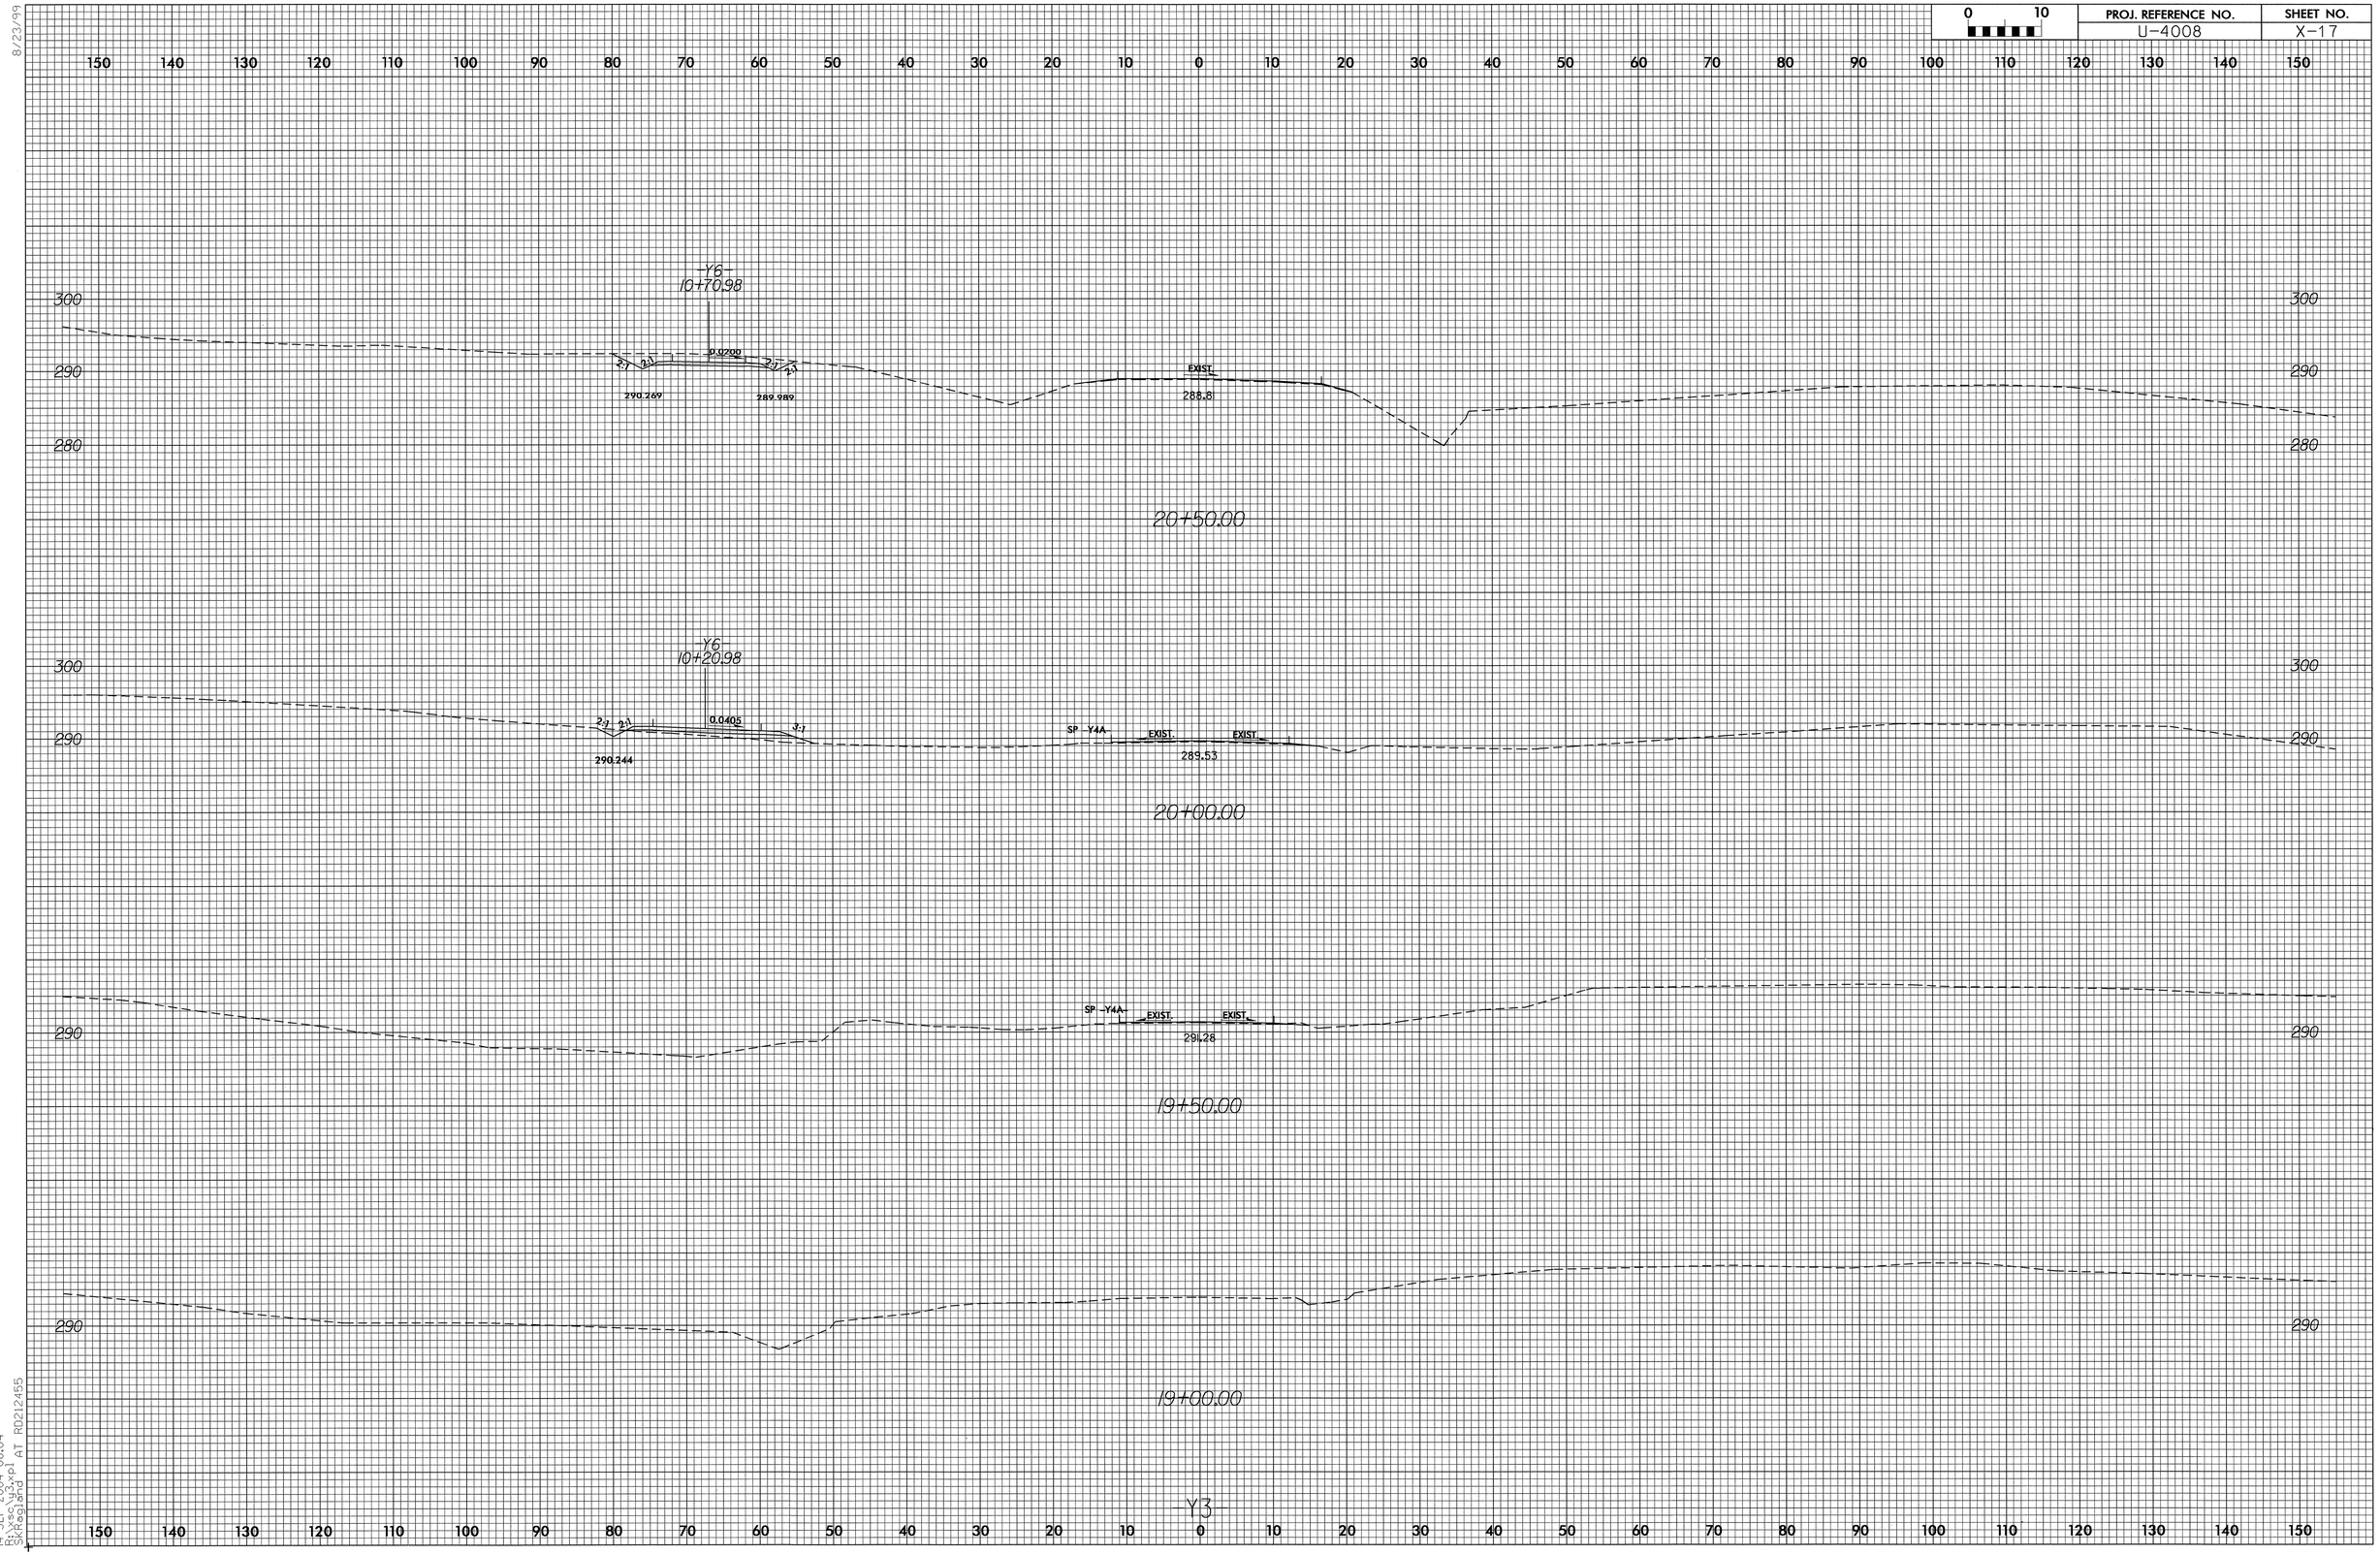

8/23/99

14-SEP-2004 08:04
R:\xsc\y3.xpl
SKRegland AT RD212455

PROJ. REFERENCE NO.	SHEET NO.
U-4008	X-18

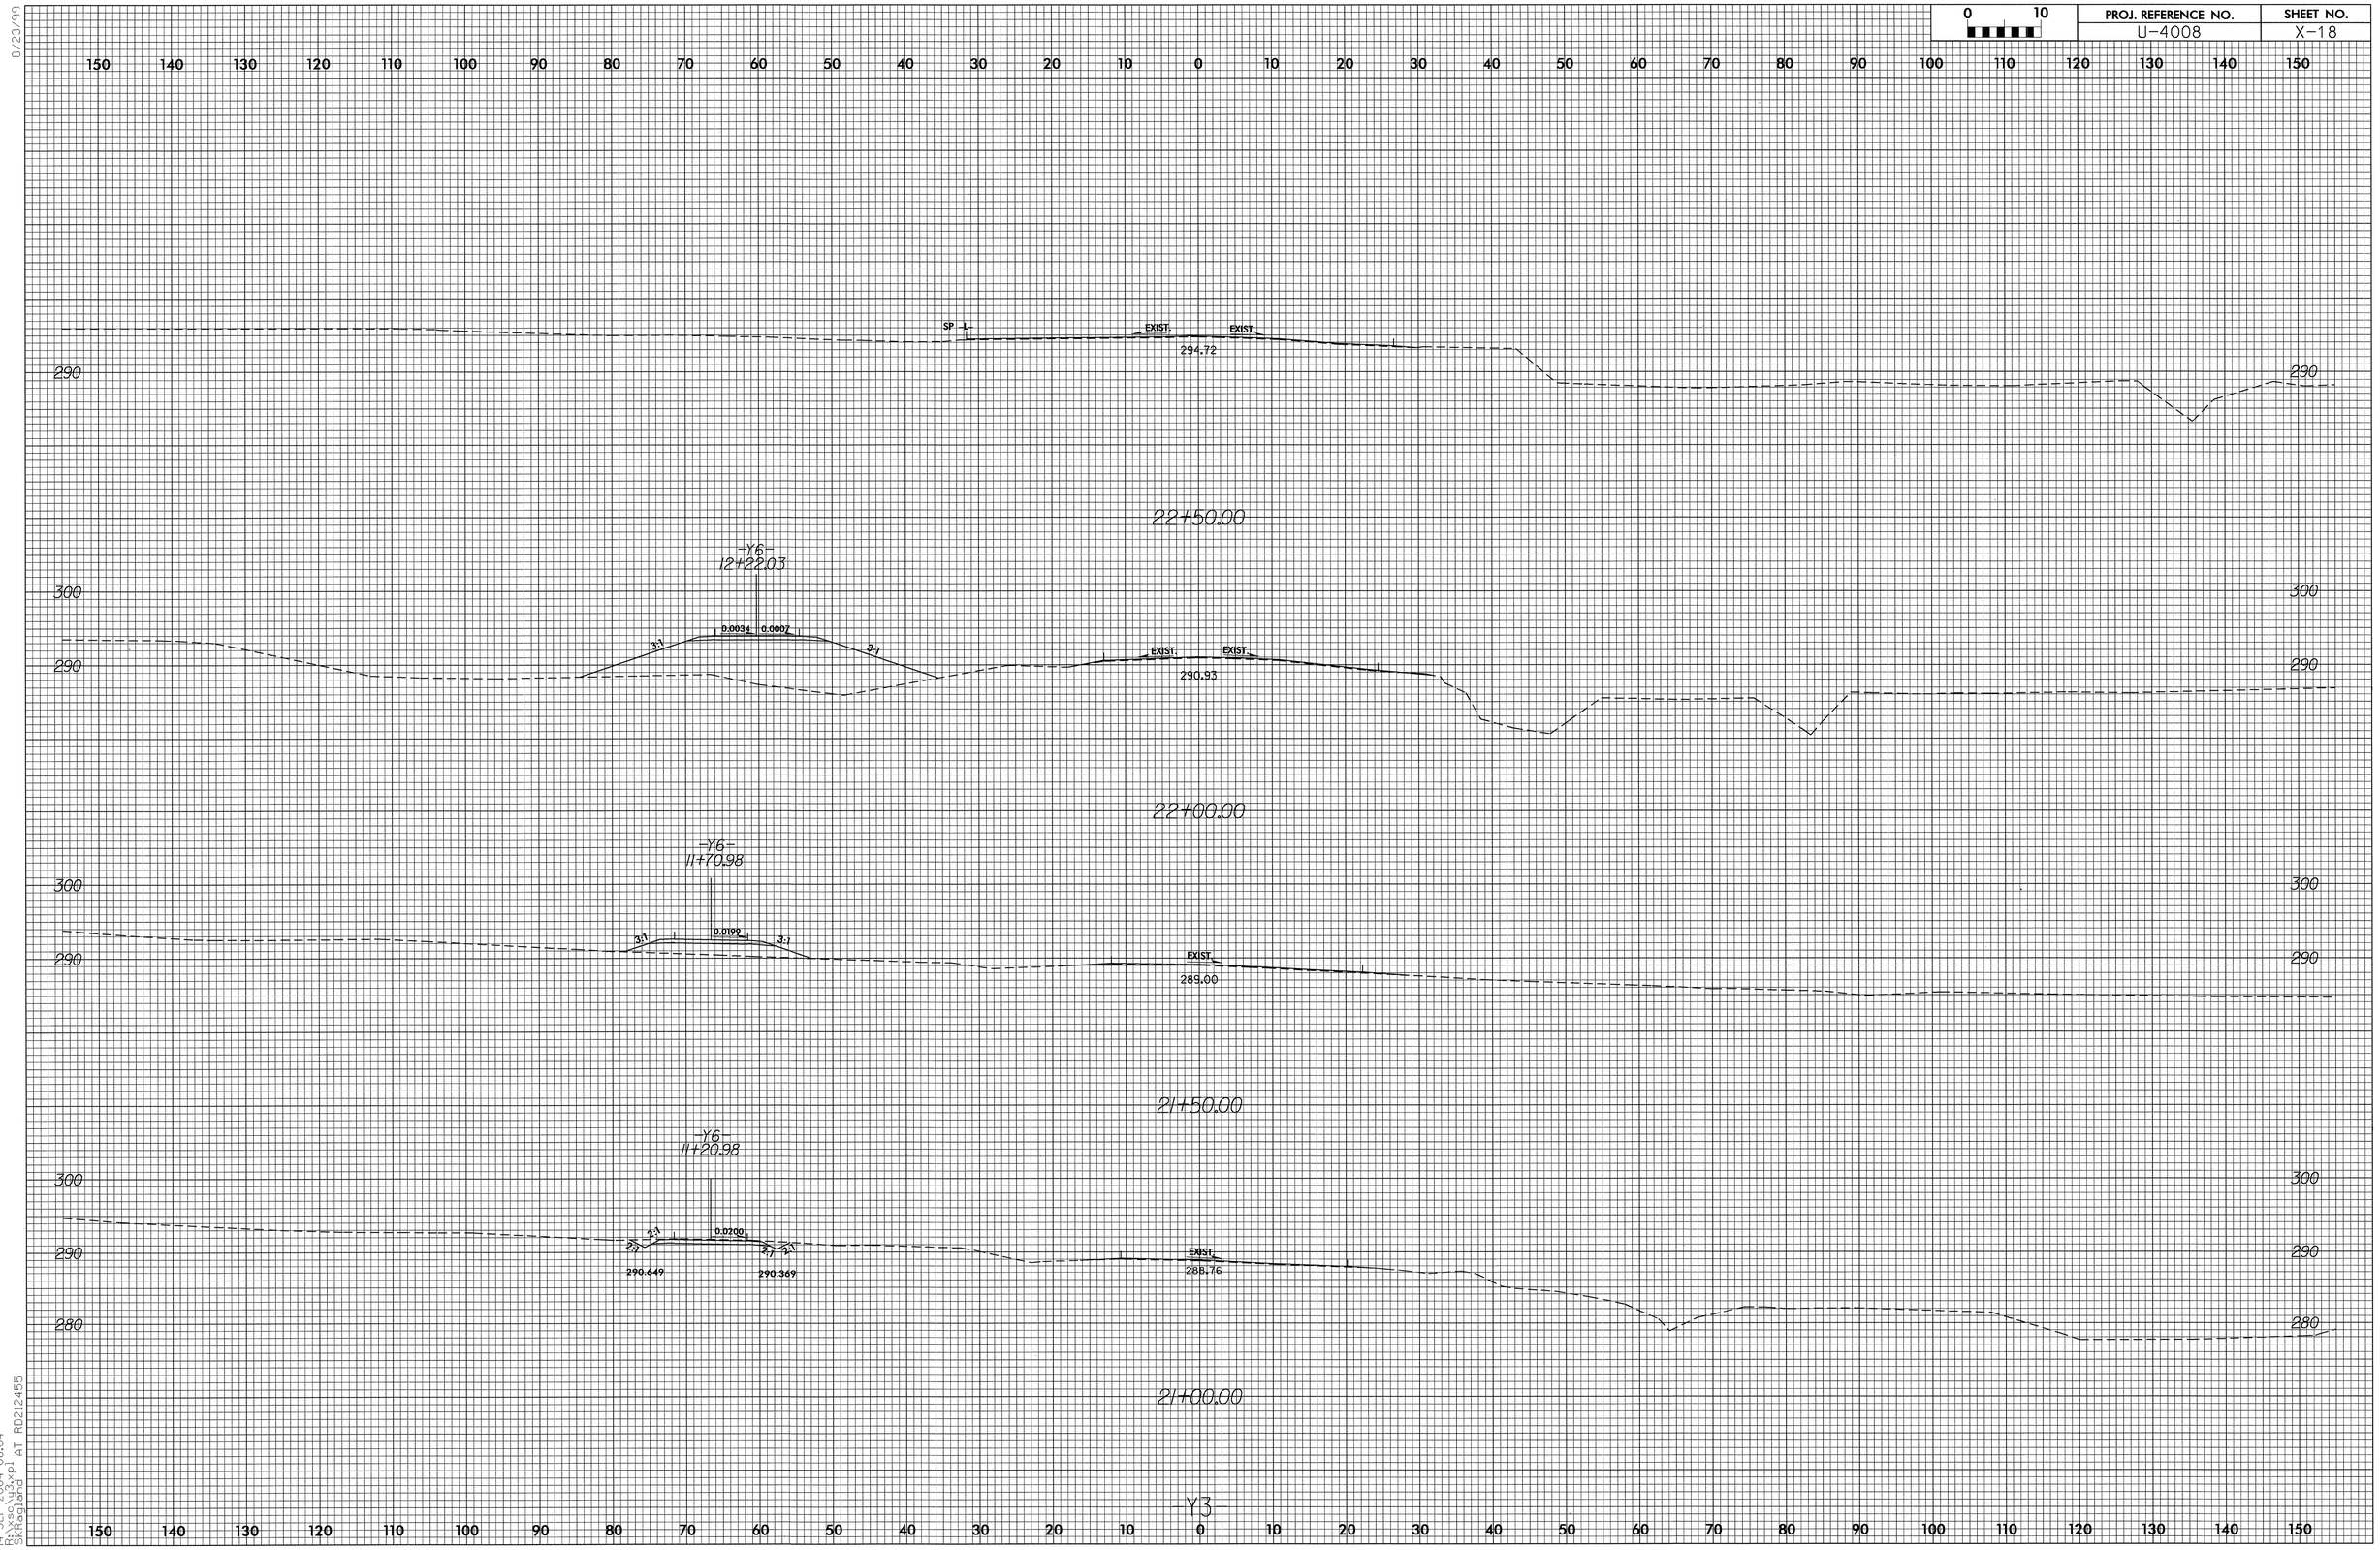

8/23/99

14-SEP-2004 08:04
R:\xsc\y3.xpl
SKRagland AT RD212455

PROJ. REFERENCE NO.	SHEET NO.
U-4008	X-19

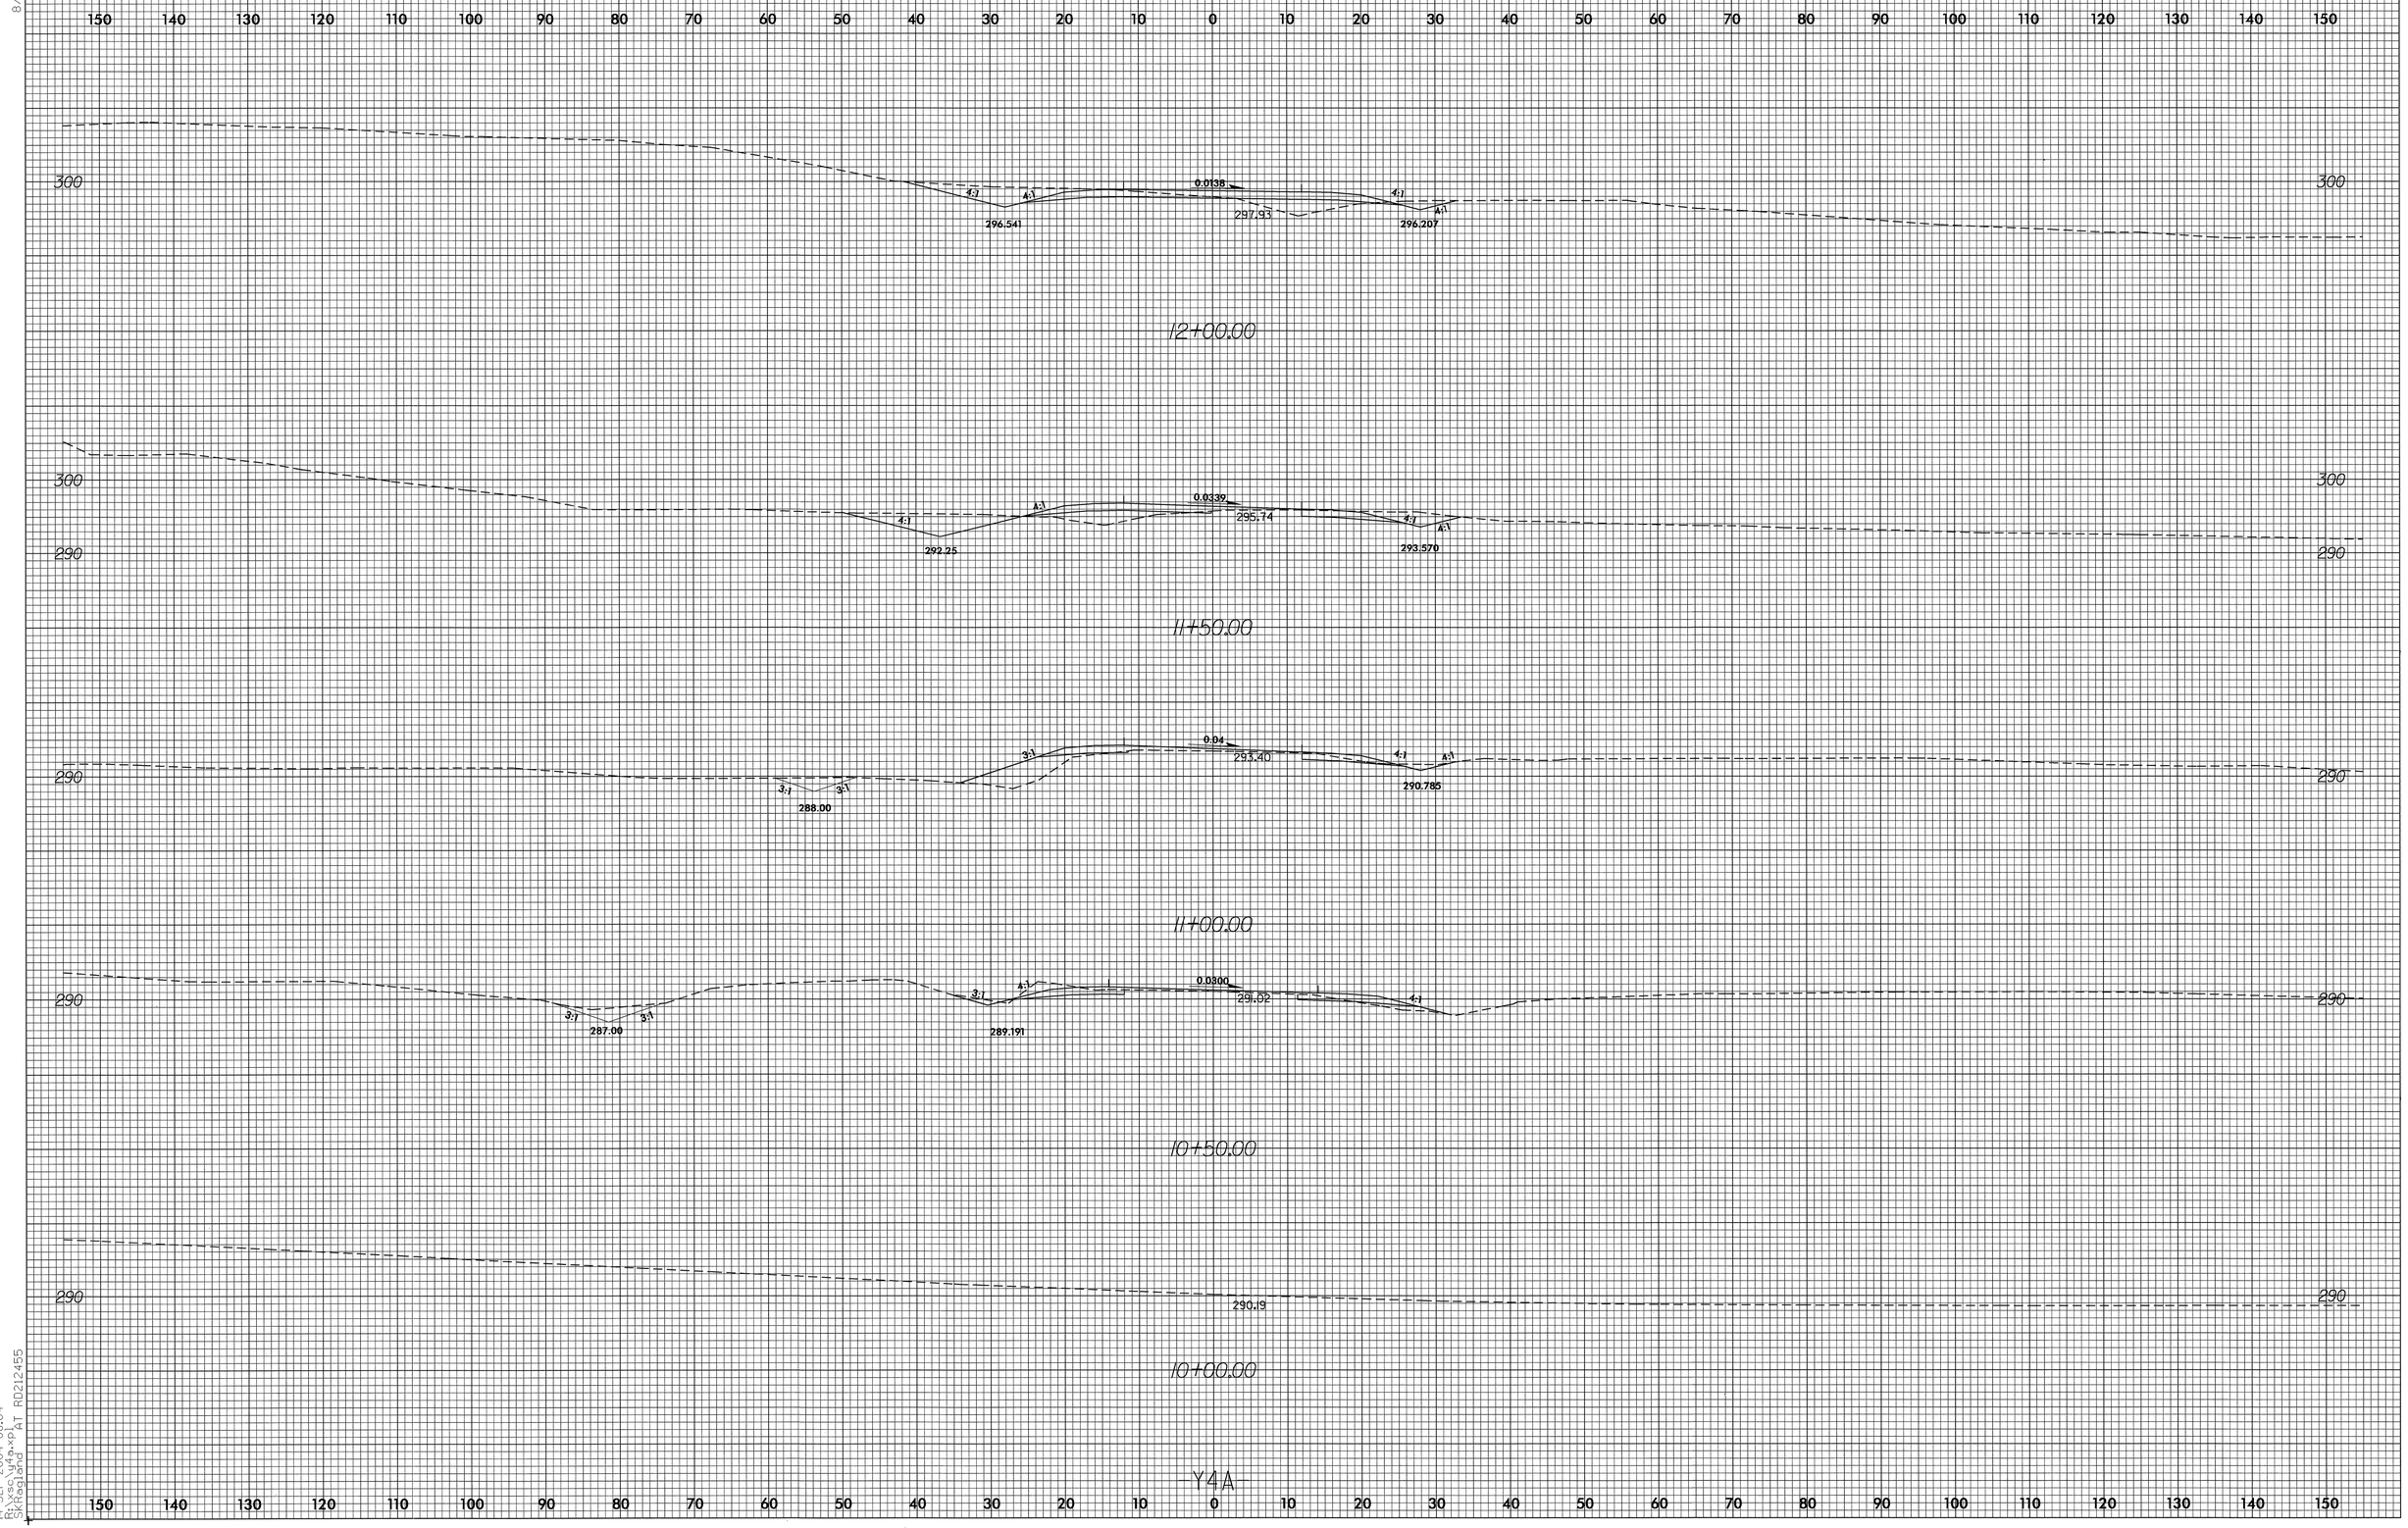

8/23/99

14-SEP-2004 08:04
R:\sc\y4a.xpl
SKRegland AT RD212455

PROJ. REFERENCE NO.	SHEET NO.
U-4008	X-20

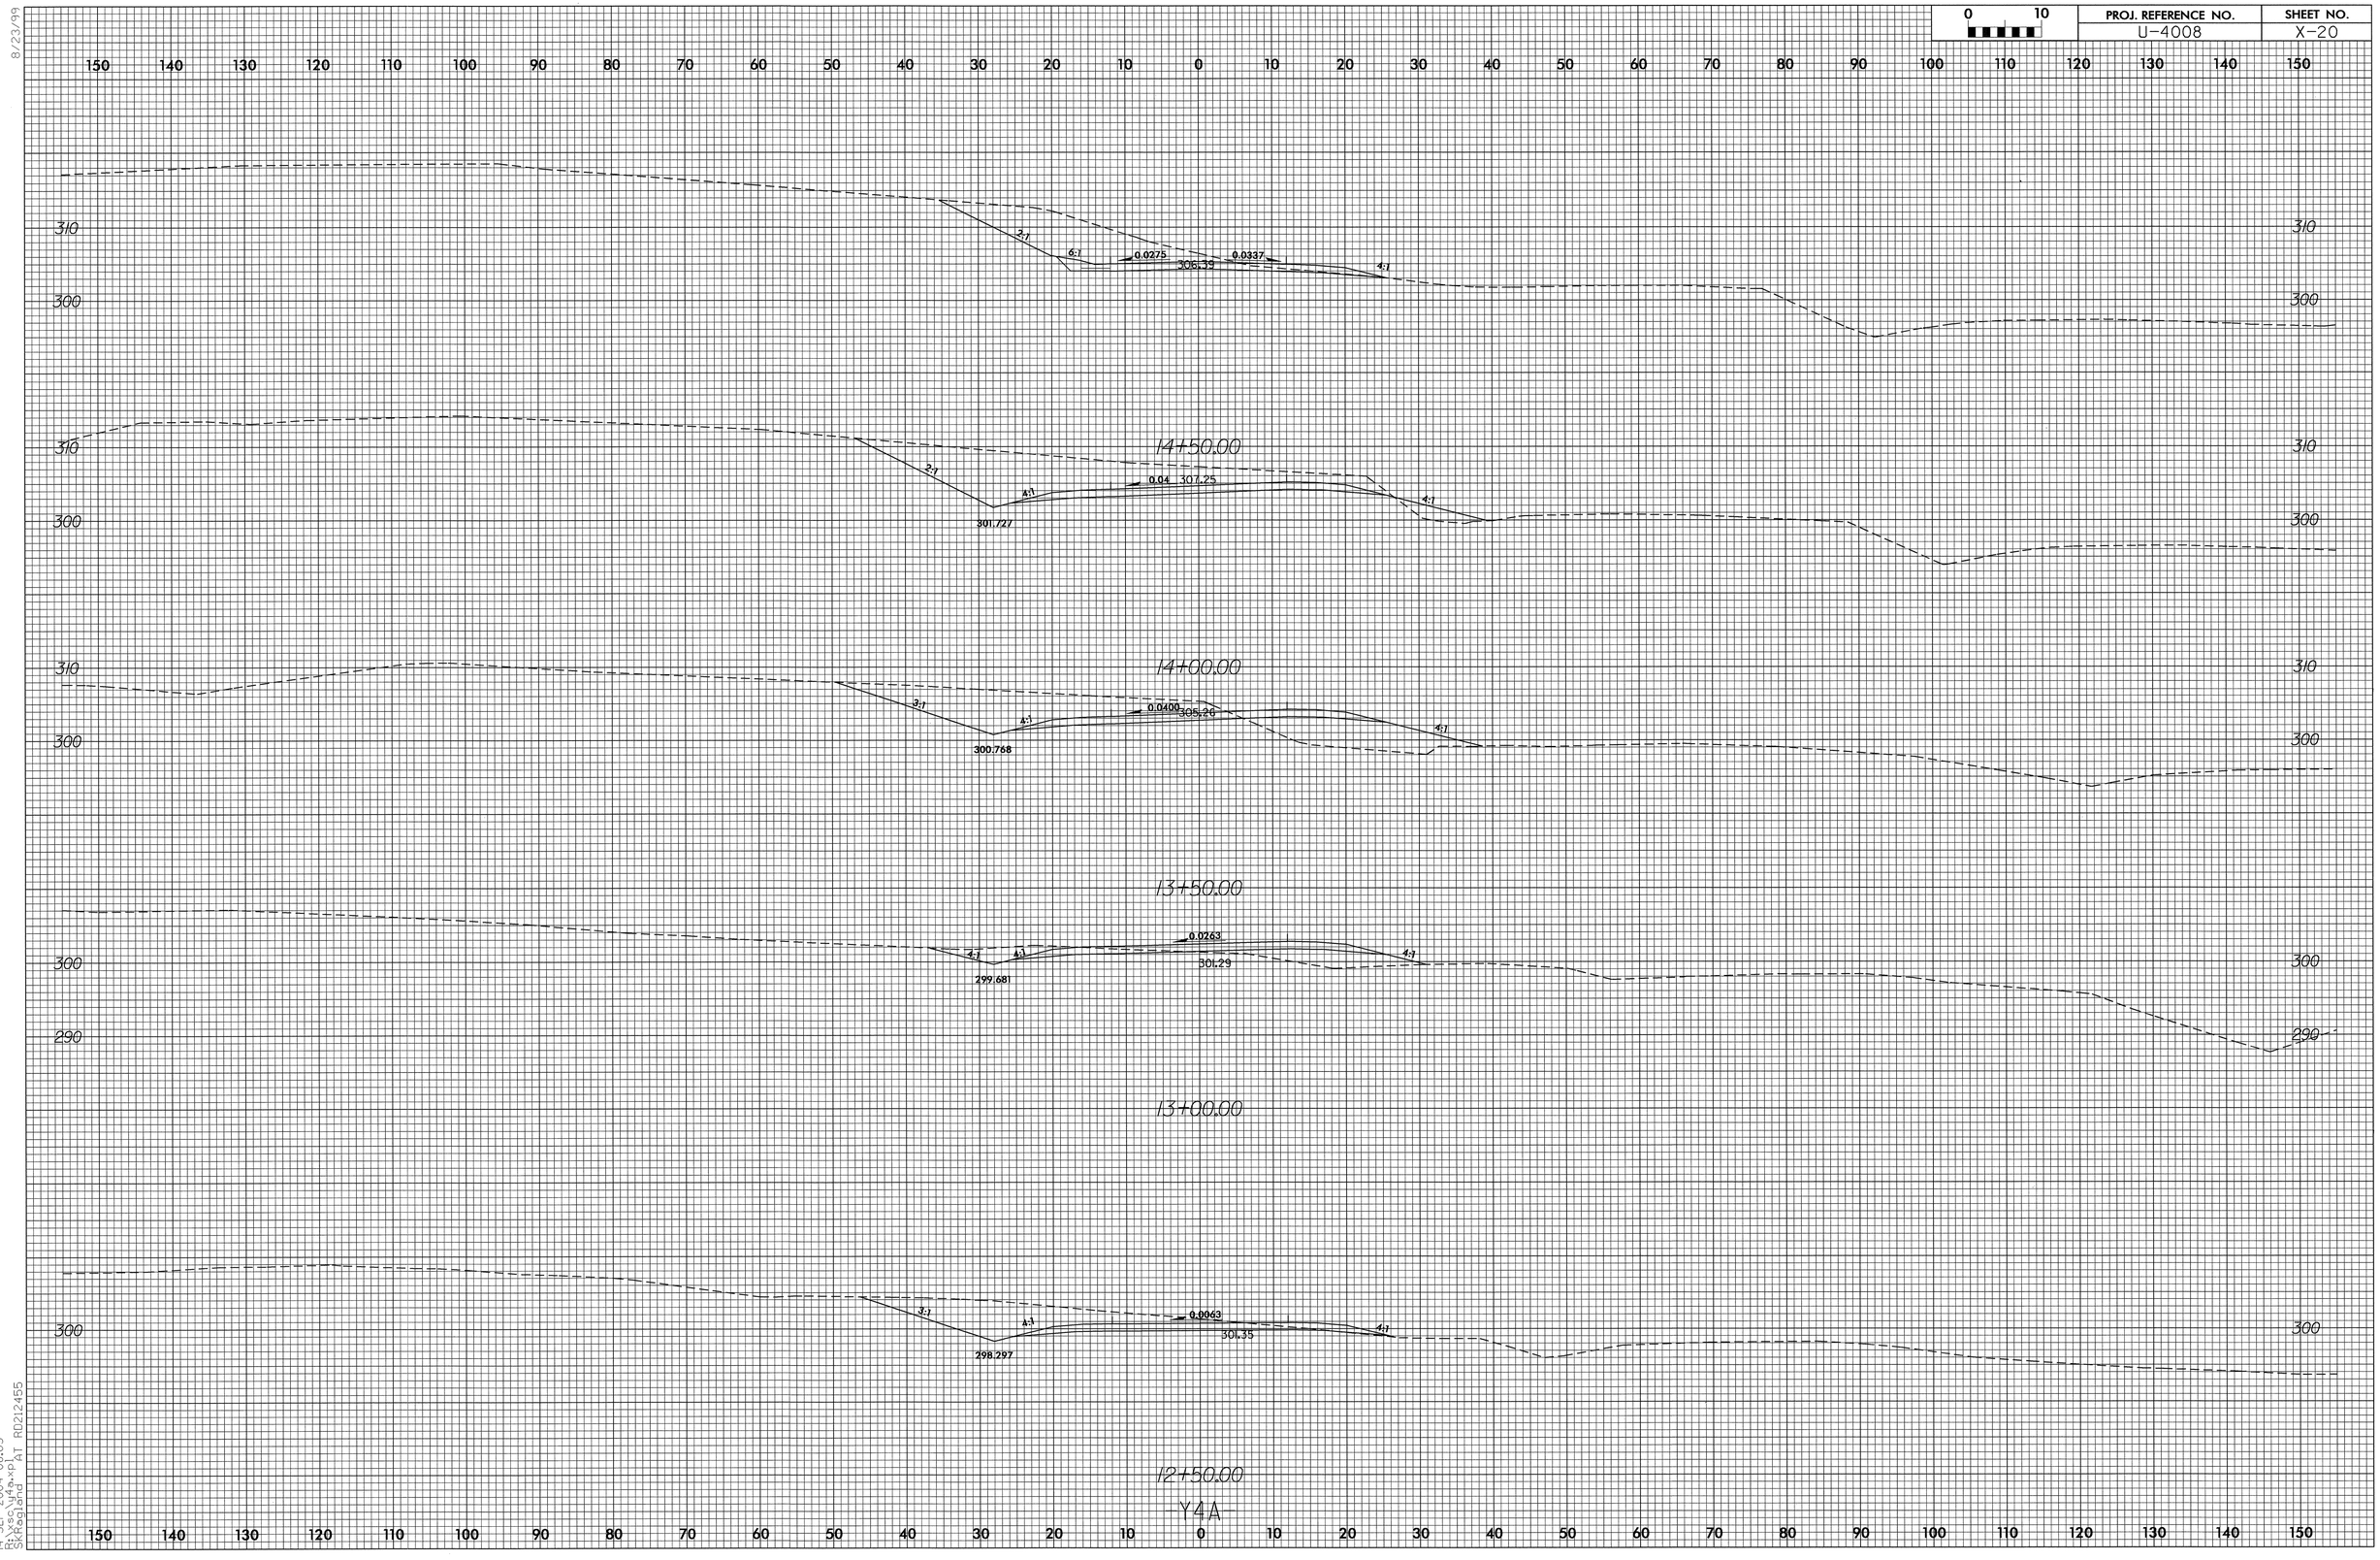

14-SEP-2004 08:05
R:\sc\y4a.pl
SKRagland AT RD212455

8/23/99

0 10	PROJ. REFERENCE NO.	SHEET NO.
	U-4008	X-21

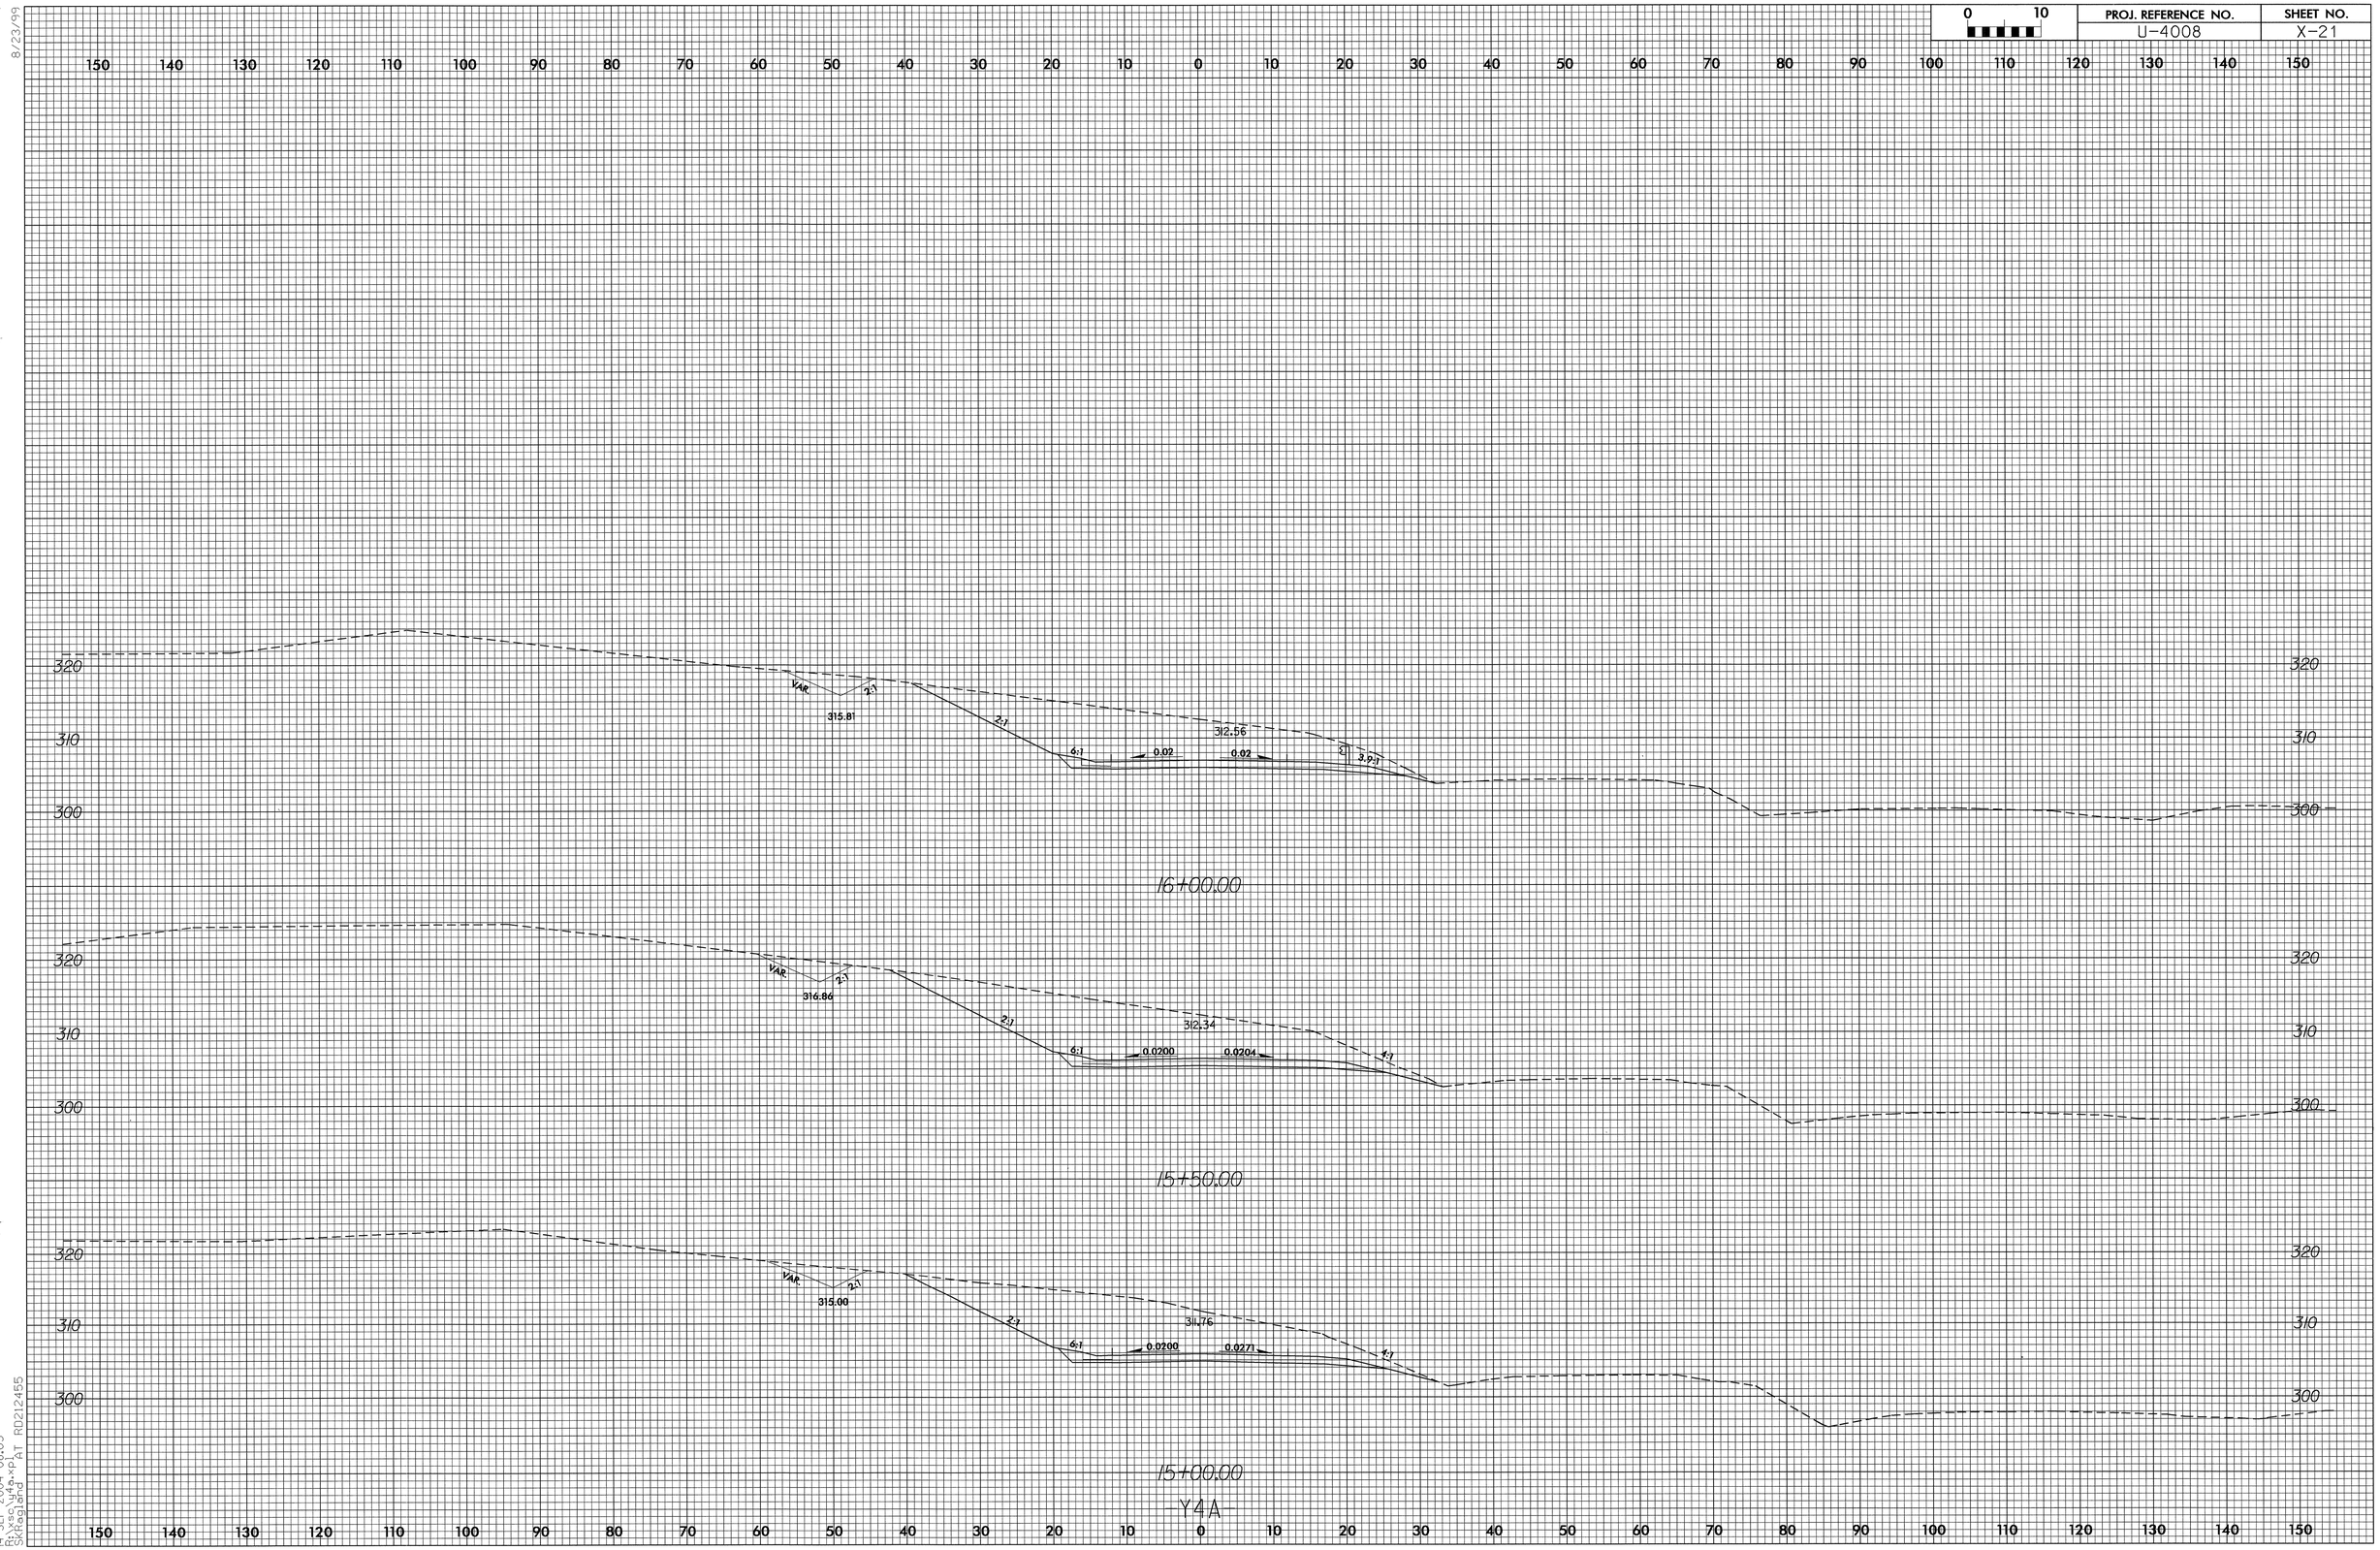

8/23/99

14-SEP-2004 08:05
R:\xsc\y4a.xpl
SKHagland AT RD212455

PROJ. REFERENCE NO.	SHEET NO.
U-4008	X-22

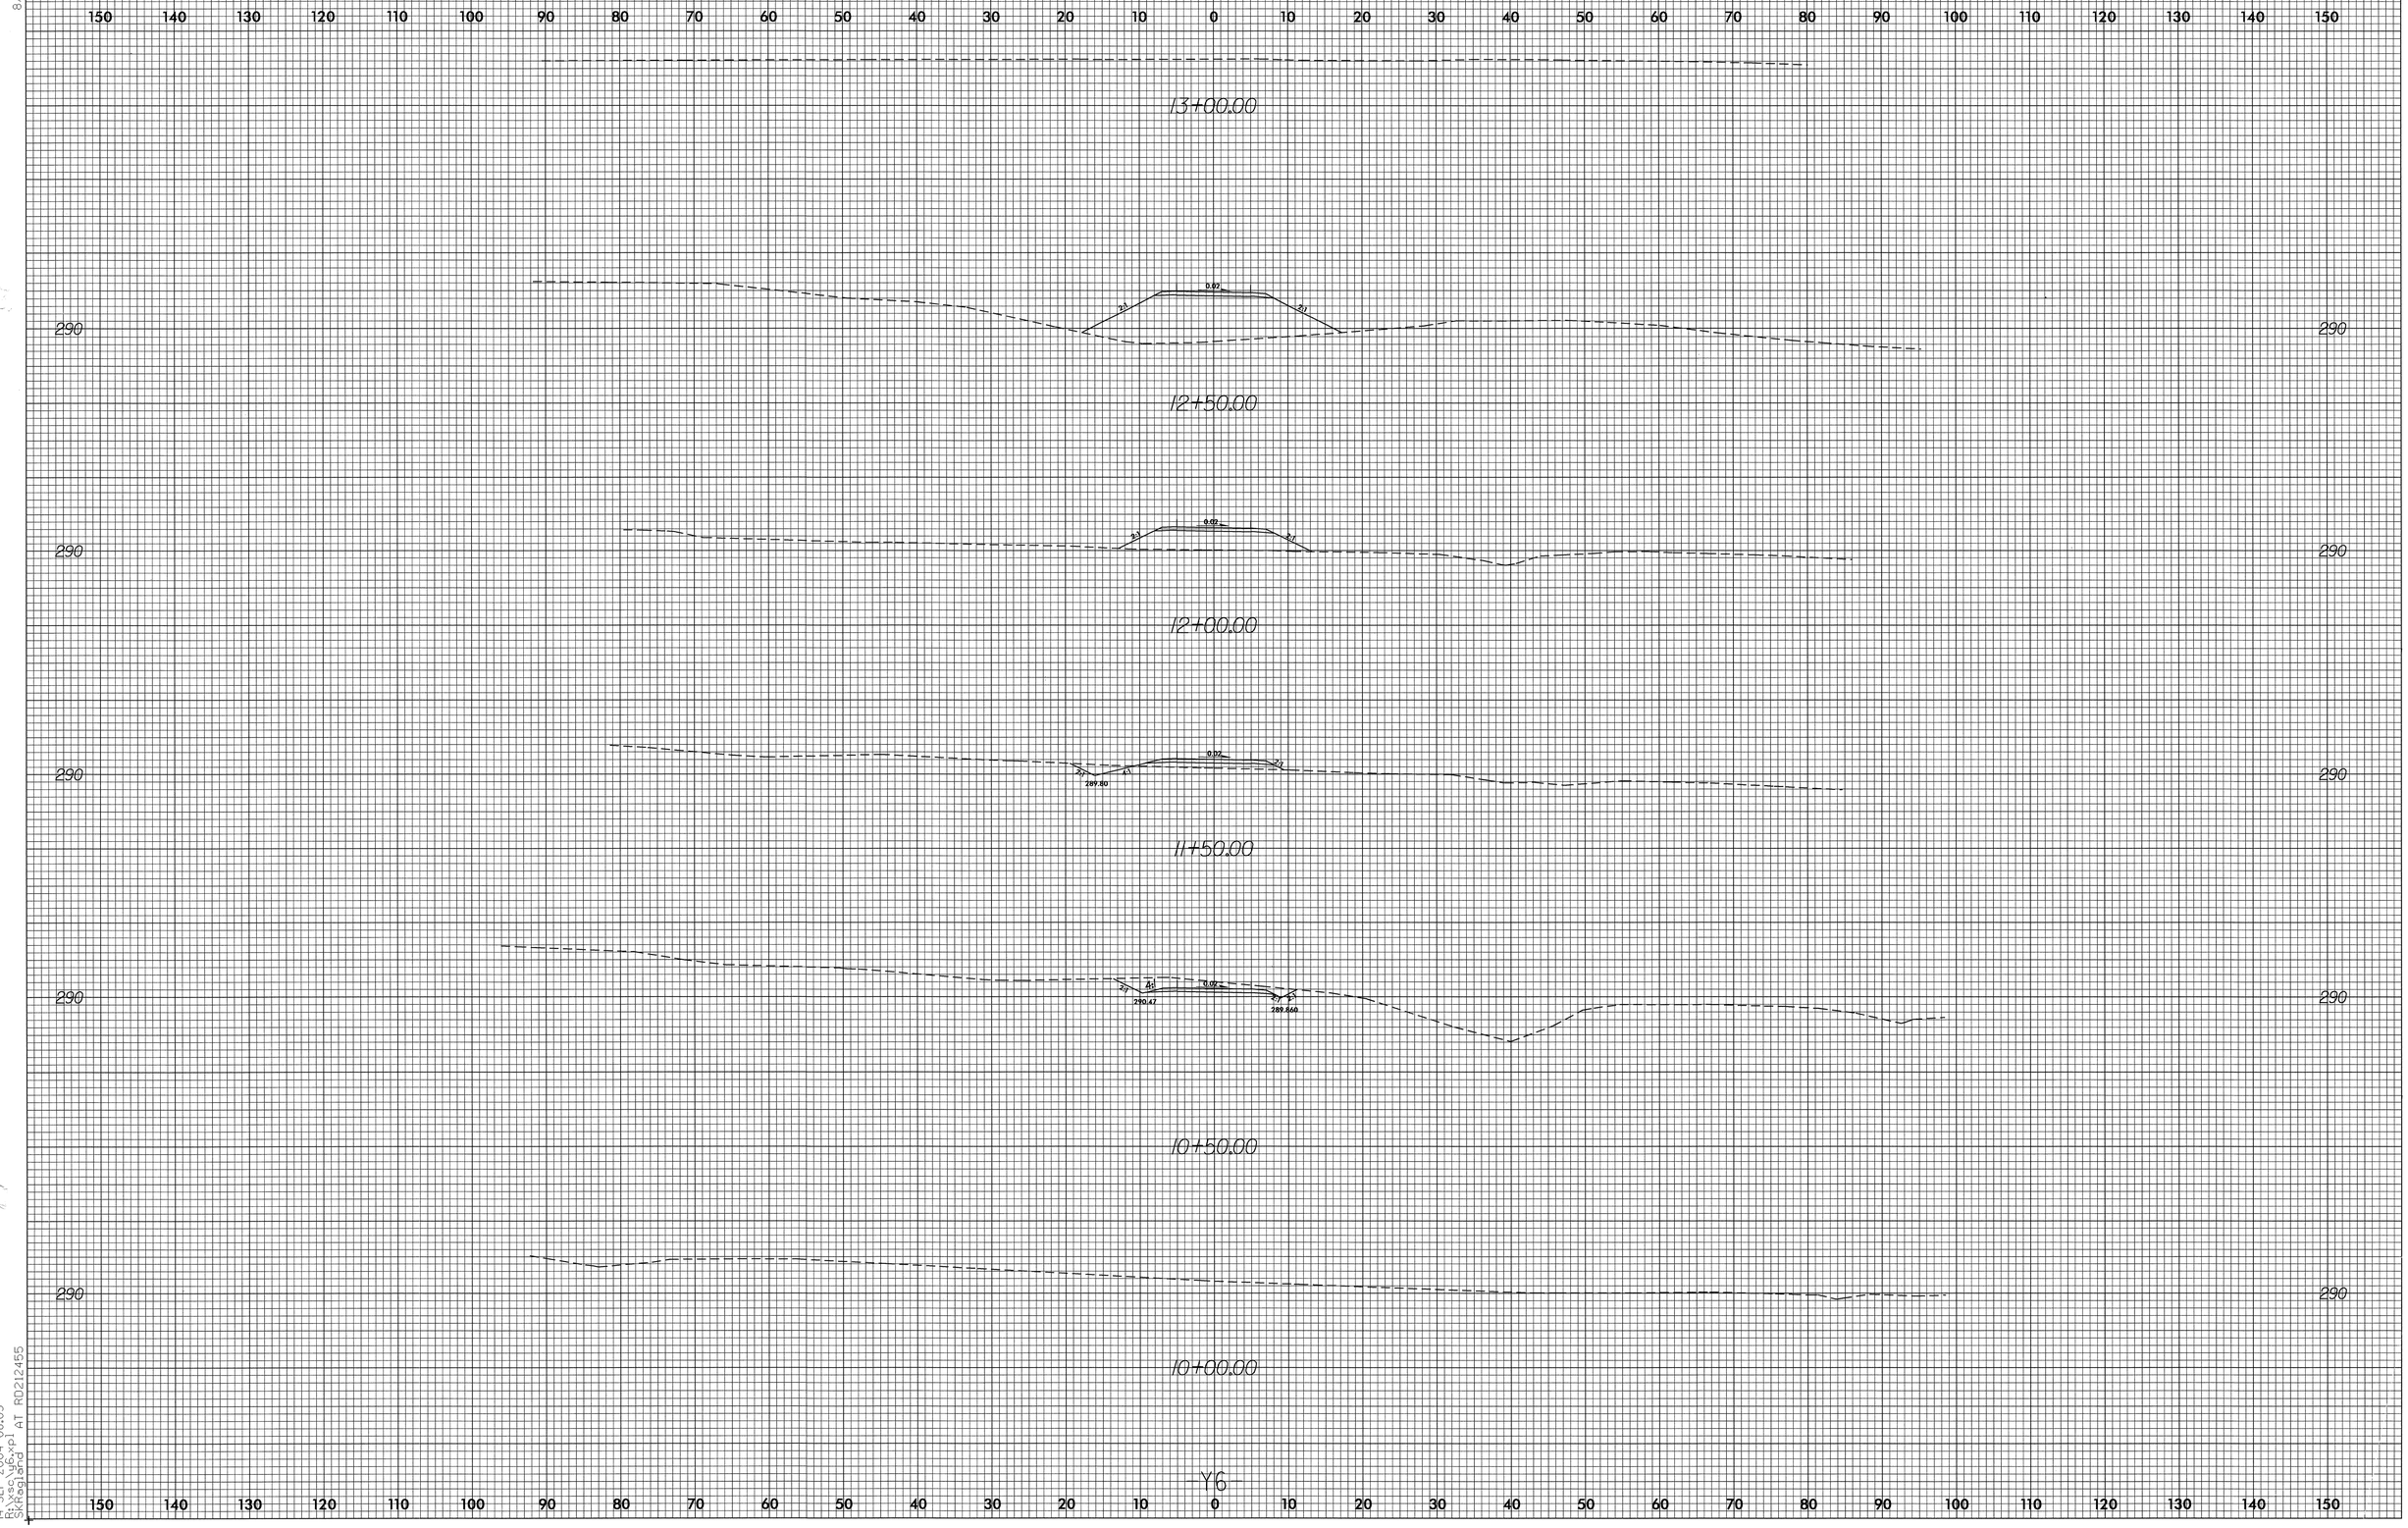

8/23/99
14-SEP-2004 08:05
R:\xsc\u6.xpl
SKRegland AT RD212455