PROJ. REFERENCE NO.	SHEET NO.
B-3509	EW-VOLUME-1

STATE OF NORTH CAROLINA
DIVISION OF HIGHWAYS

CROSS-SECTION SUMMARY

Approximate quantities only. shoulder borrow, fine grading, clearing and grubbing,breaking of existing pavement and removal of existing pavement will be paid for at the lump sum price for "Grading".

NOTE: EMBANKMENT COLUMN DOES NOT INCLUDE BACKFILL FOR UNDERCUT

Station -L-	Uncl. Exc. (cu. yd.)	Embt (cu. yd.)
10+75.00	0	0
11+00.00	14	8
11+25.00	15	9
11+50.00	19	8
11+60.00	11	3
11+75.00	19	9
12+00.00	28	22

Station -LCIR- Rounabout	Uncl. Exc. (cu. yd.)	Embt (cu. yd.)
10+00.00	0	0
10+25.00	0	106
10+50.00	0	106
10+75.00	3	89
11+00.00	9	73
11+25.00	8	74
11+50.00	3	81
11+75.00	1	91
12+00.00	0	91
12+25.00	0	103

Station -L-	Uncl. Exc. (cu. yd.)	Embt (cu. yd.)
13+50.00	0	0
13+75.00	7	34

Station -L-	Uncl. Exc. (cu. yd.)	Embt (cu. yd.)
18+00.00	0	0
18+50.00	24	6
19+00.00	38	0
19+50.00	26	0
20+00.00	18	47
20+50.00	218	57
21+00.00	383	16
21+50.00	273	6
22+00.00	143	5
22+50.00	86	19
23+00.00	135	20
23+50.00	140	10
24+00.00	74	11
24+50.00	30	6
25+00.00	4	0

Station -Y1-	Uncl. Exc. (cu. yd.)	Embt (cu. yd.)
10+75.00	0	0
11+00.00	1	34
11+25.00	2	26
11+50.00	3	12
11+75.00	4	11
12+00.00	4	6
12+25.00	5	1
12+50.00	3	0

Station -LDET-	Uncl. Exc. (cu. yd.)	Embt (cu. yd.)
12+00.00	0	0
12+25.00	6	1
12+50.00	13	1
12+75.00	18	0
13+00.00	22	0
13+25.00	26	0
13+50.00	29	1
13+75.00	30	1
17+25.00	1	0
17+50.00	0	142
18+00.00	417	1256
18+50.00	1323	1405
19+00.00	1958	1098
19+50.00	1764	389
20+00.00	1042	0
20+50.00	337	3
21+00.00	15	7

PROJ. REFERENCE NO.	SHEET NO.
B-3509	X-1

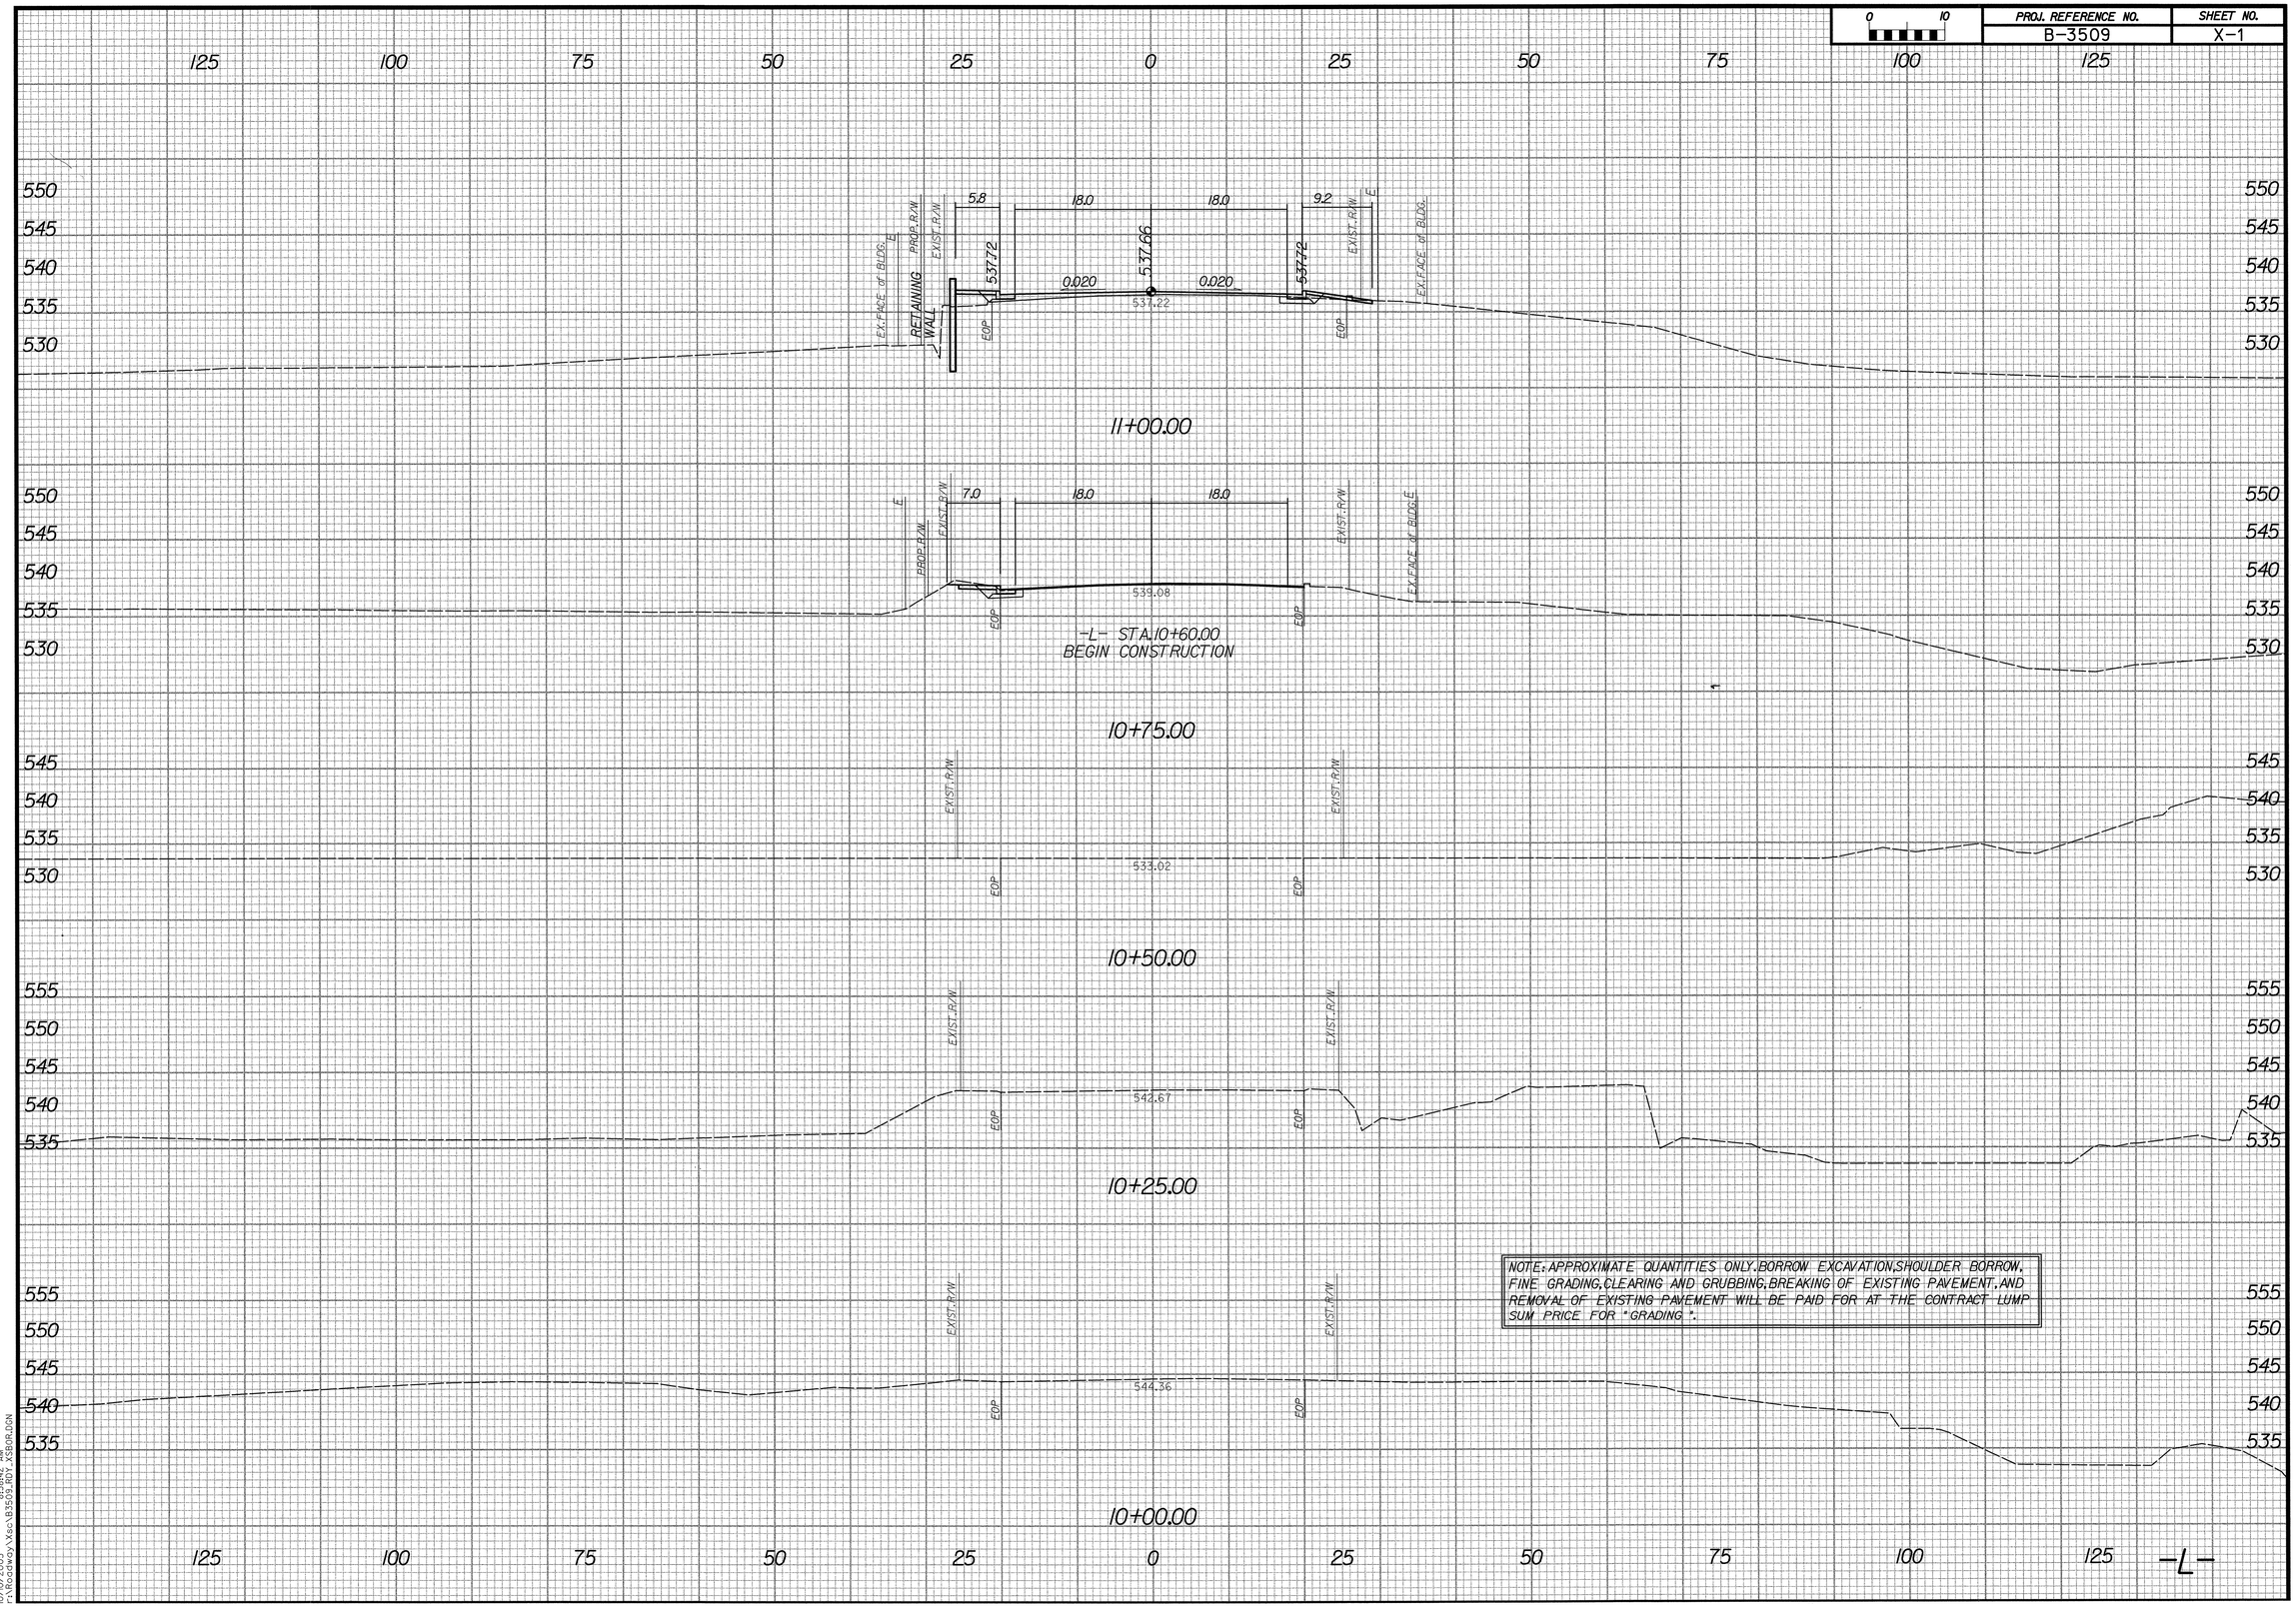

10/10/2005 8:58:42 AM
P:\Roadway\Xsec\B3509_RDY_XSBDR.DGN

PROJ. REFERENCE NO.	SHEET NO.
B-3509	X-2

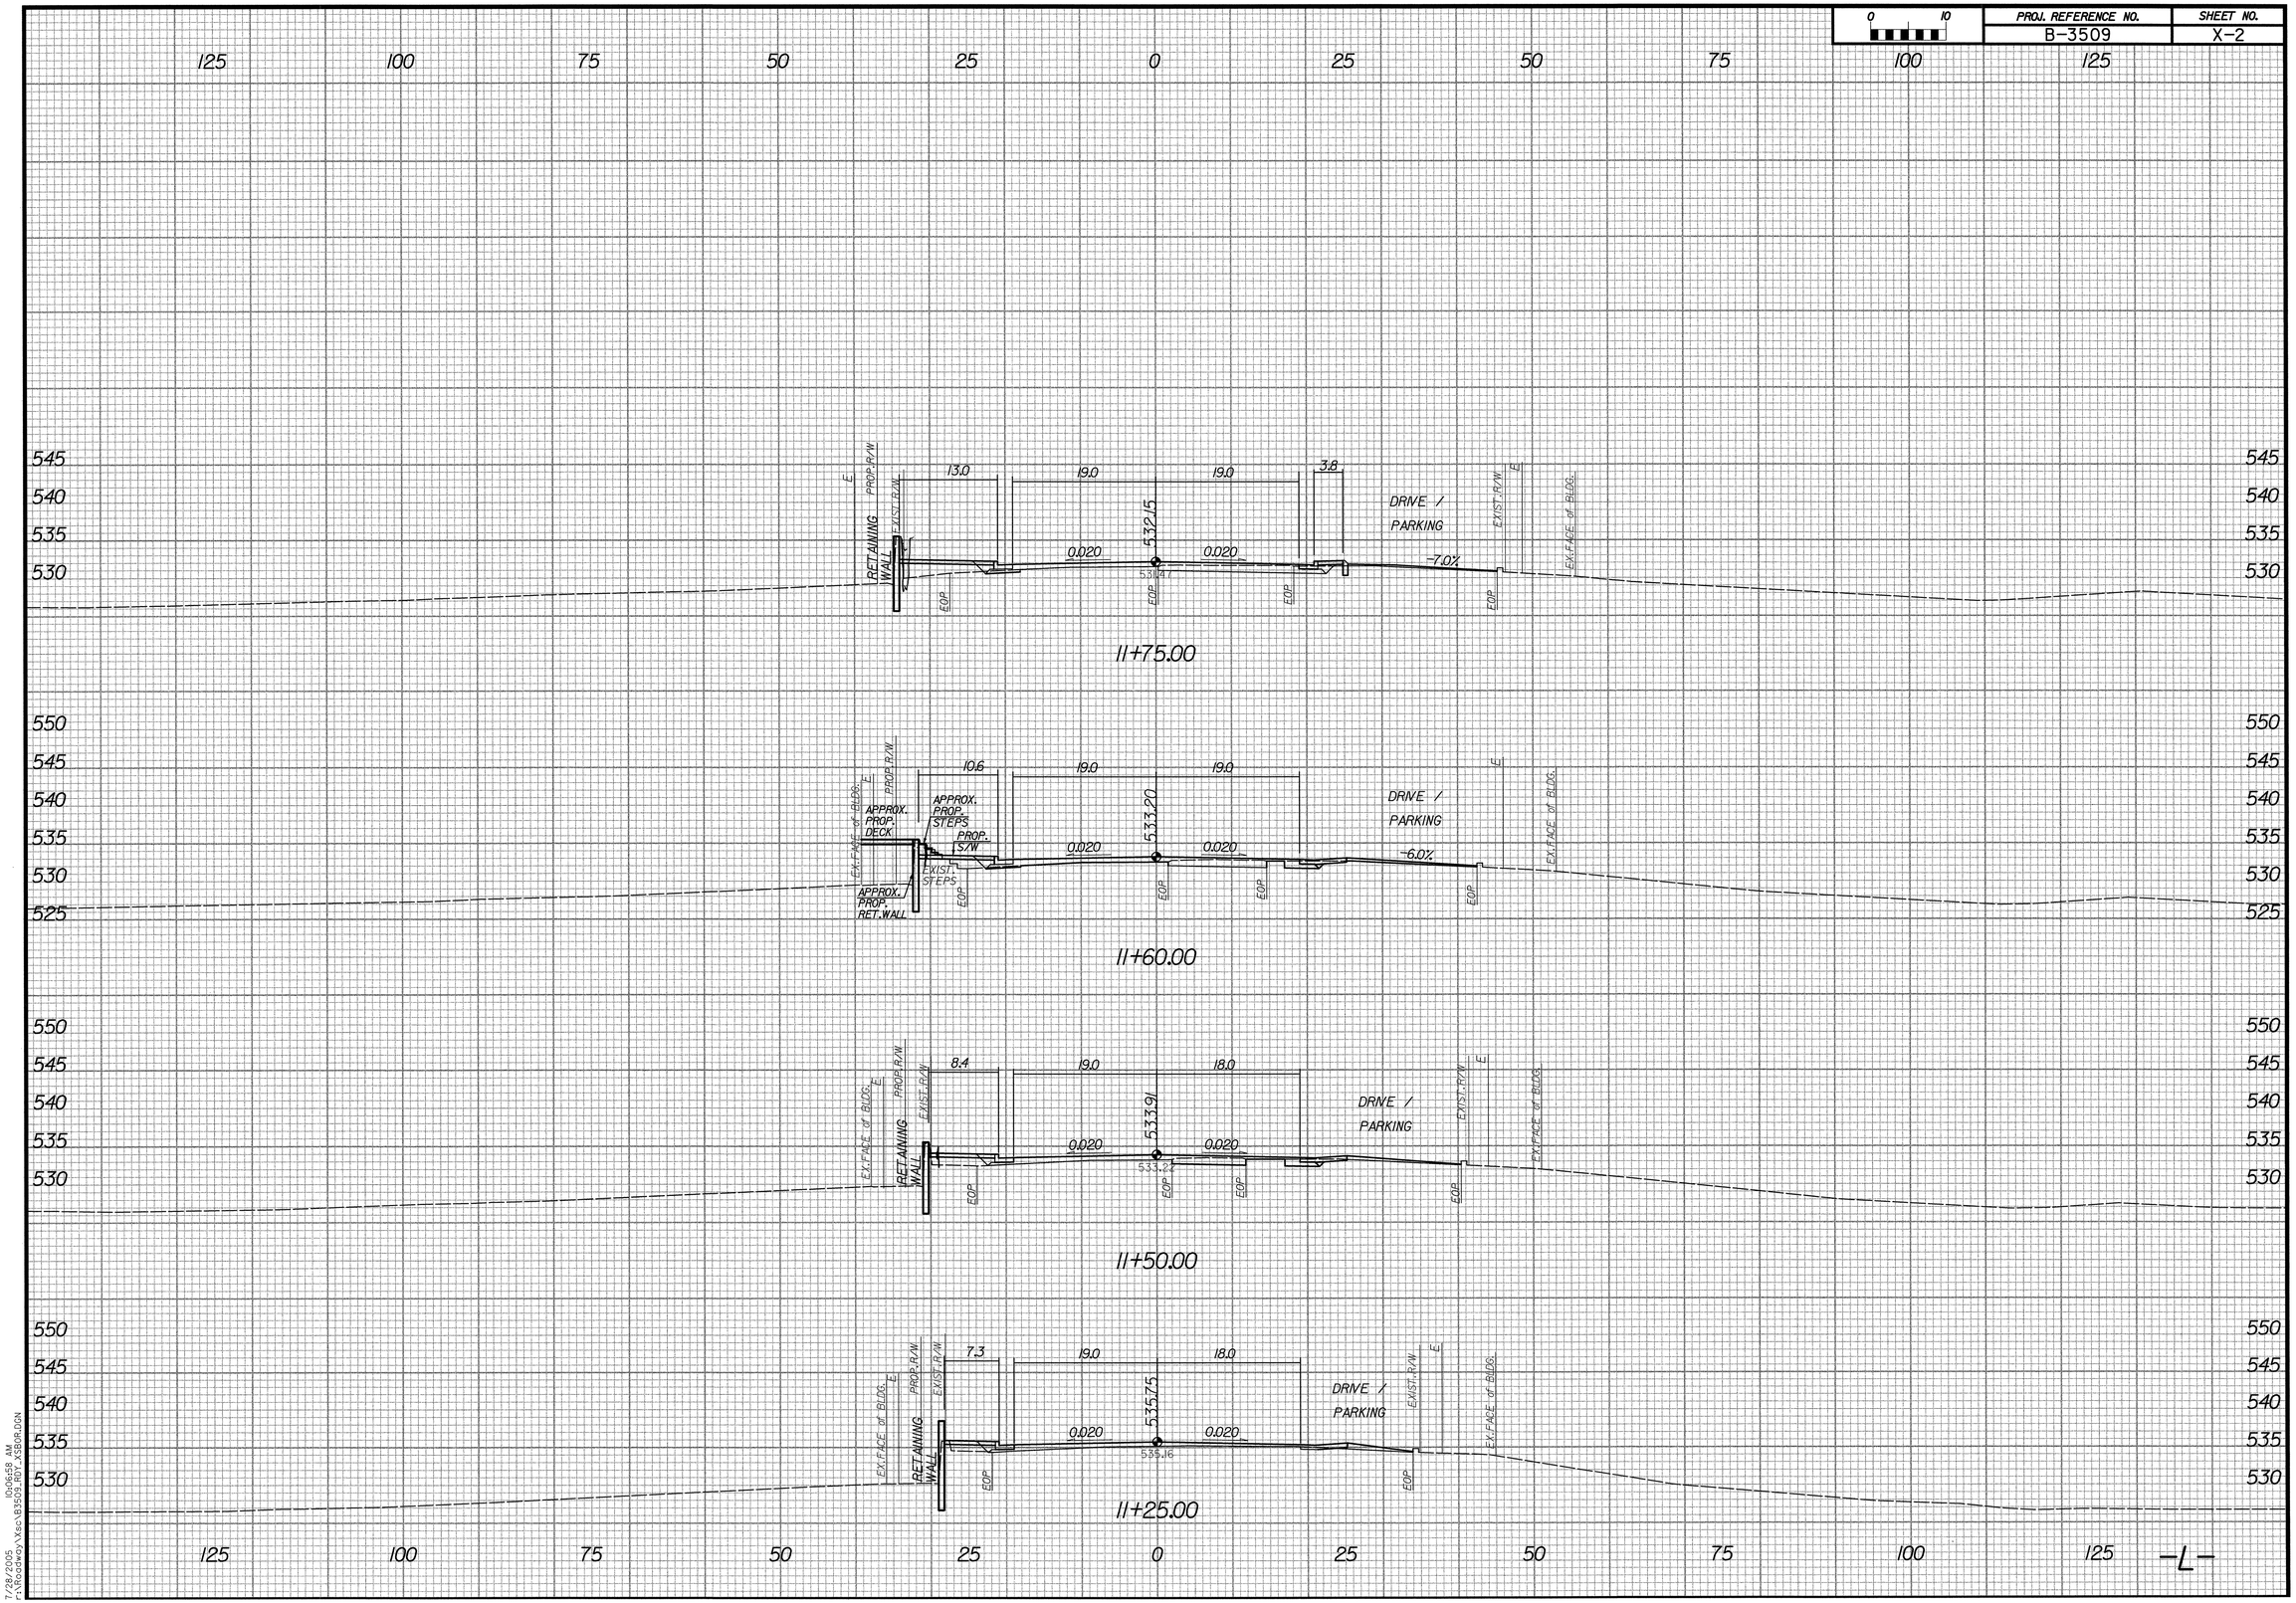

7/28/2005 10:06:58 AM
c:\Roadway\Xsec\B3509_ROT_XSBOR.DGN

PROJ. REFERENCE NO.	SHEET NO.
B-3509	X-3

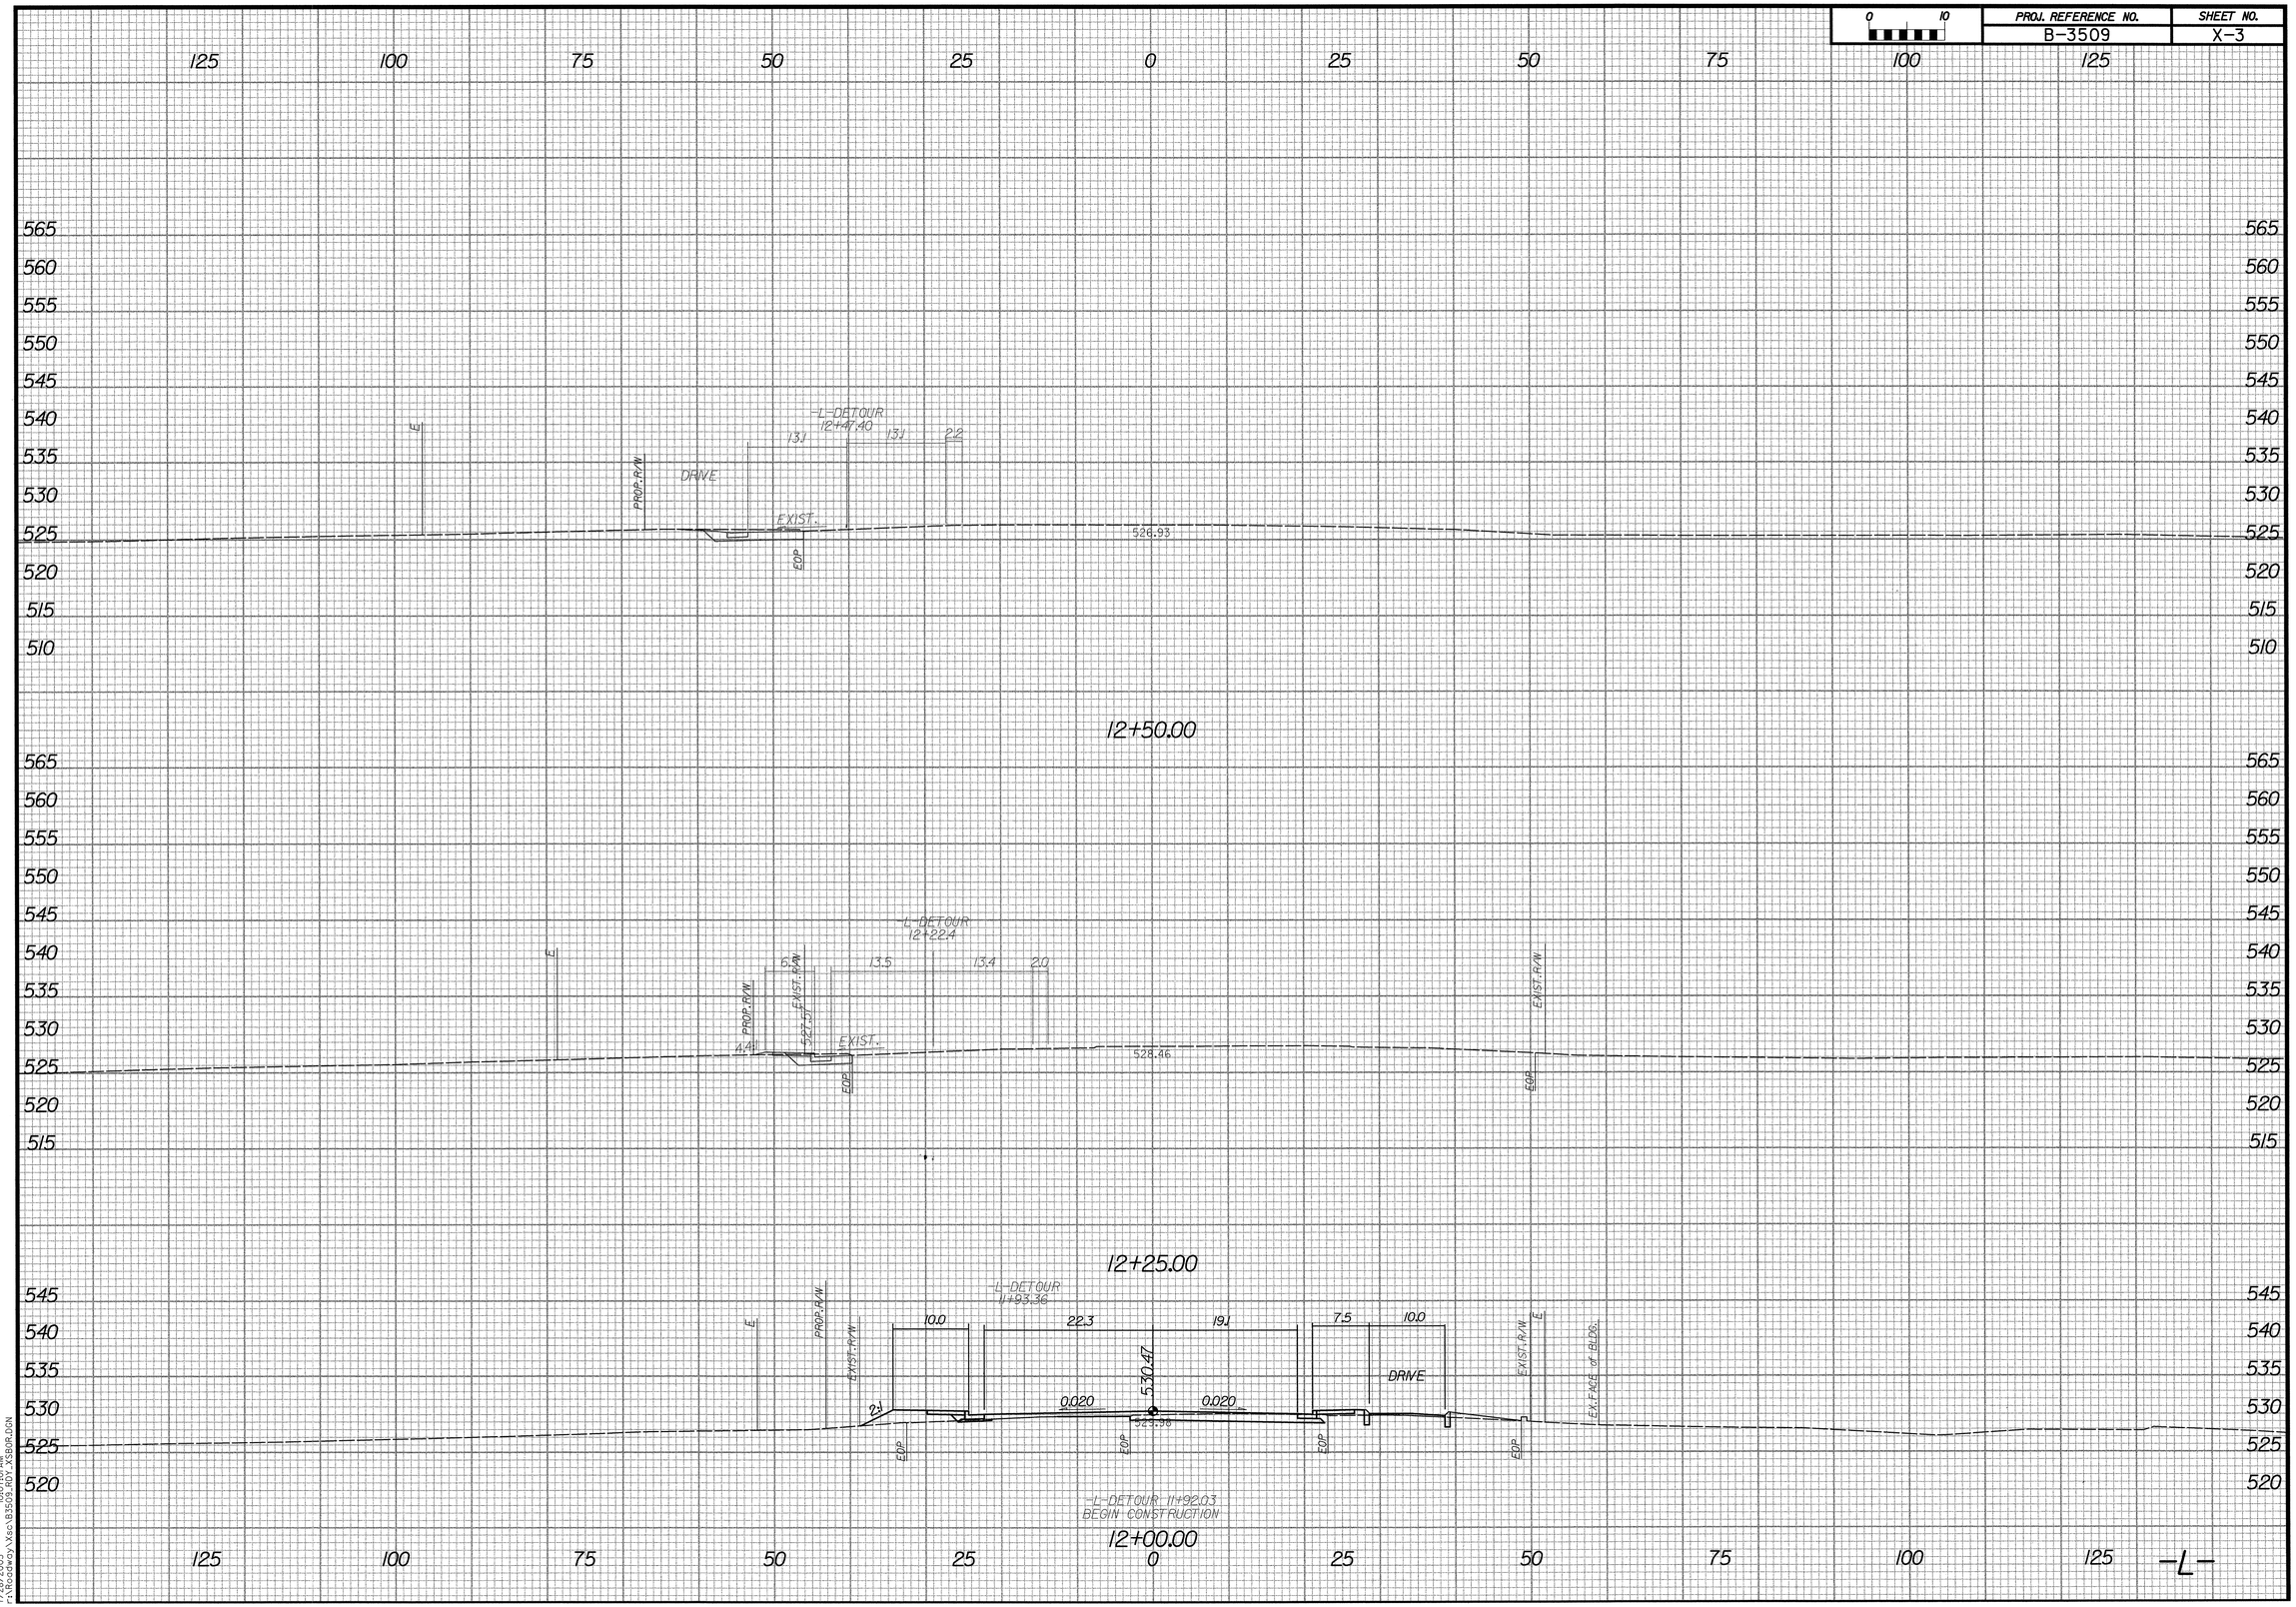

7/28/2005 10:07:01 AM
r:\Roadway\Xsc\B3509_RDY_XSBOR.DGN

PROJ. REFERENCE NO.	SHEET NO.
B-3509	X-4

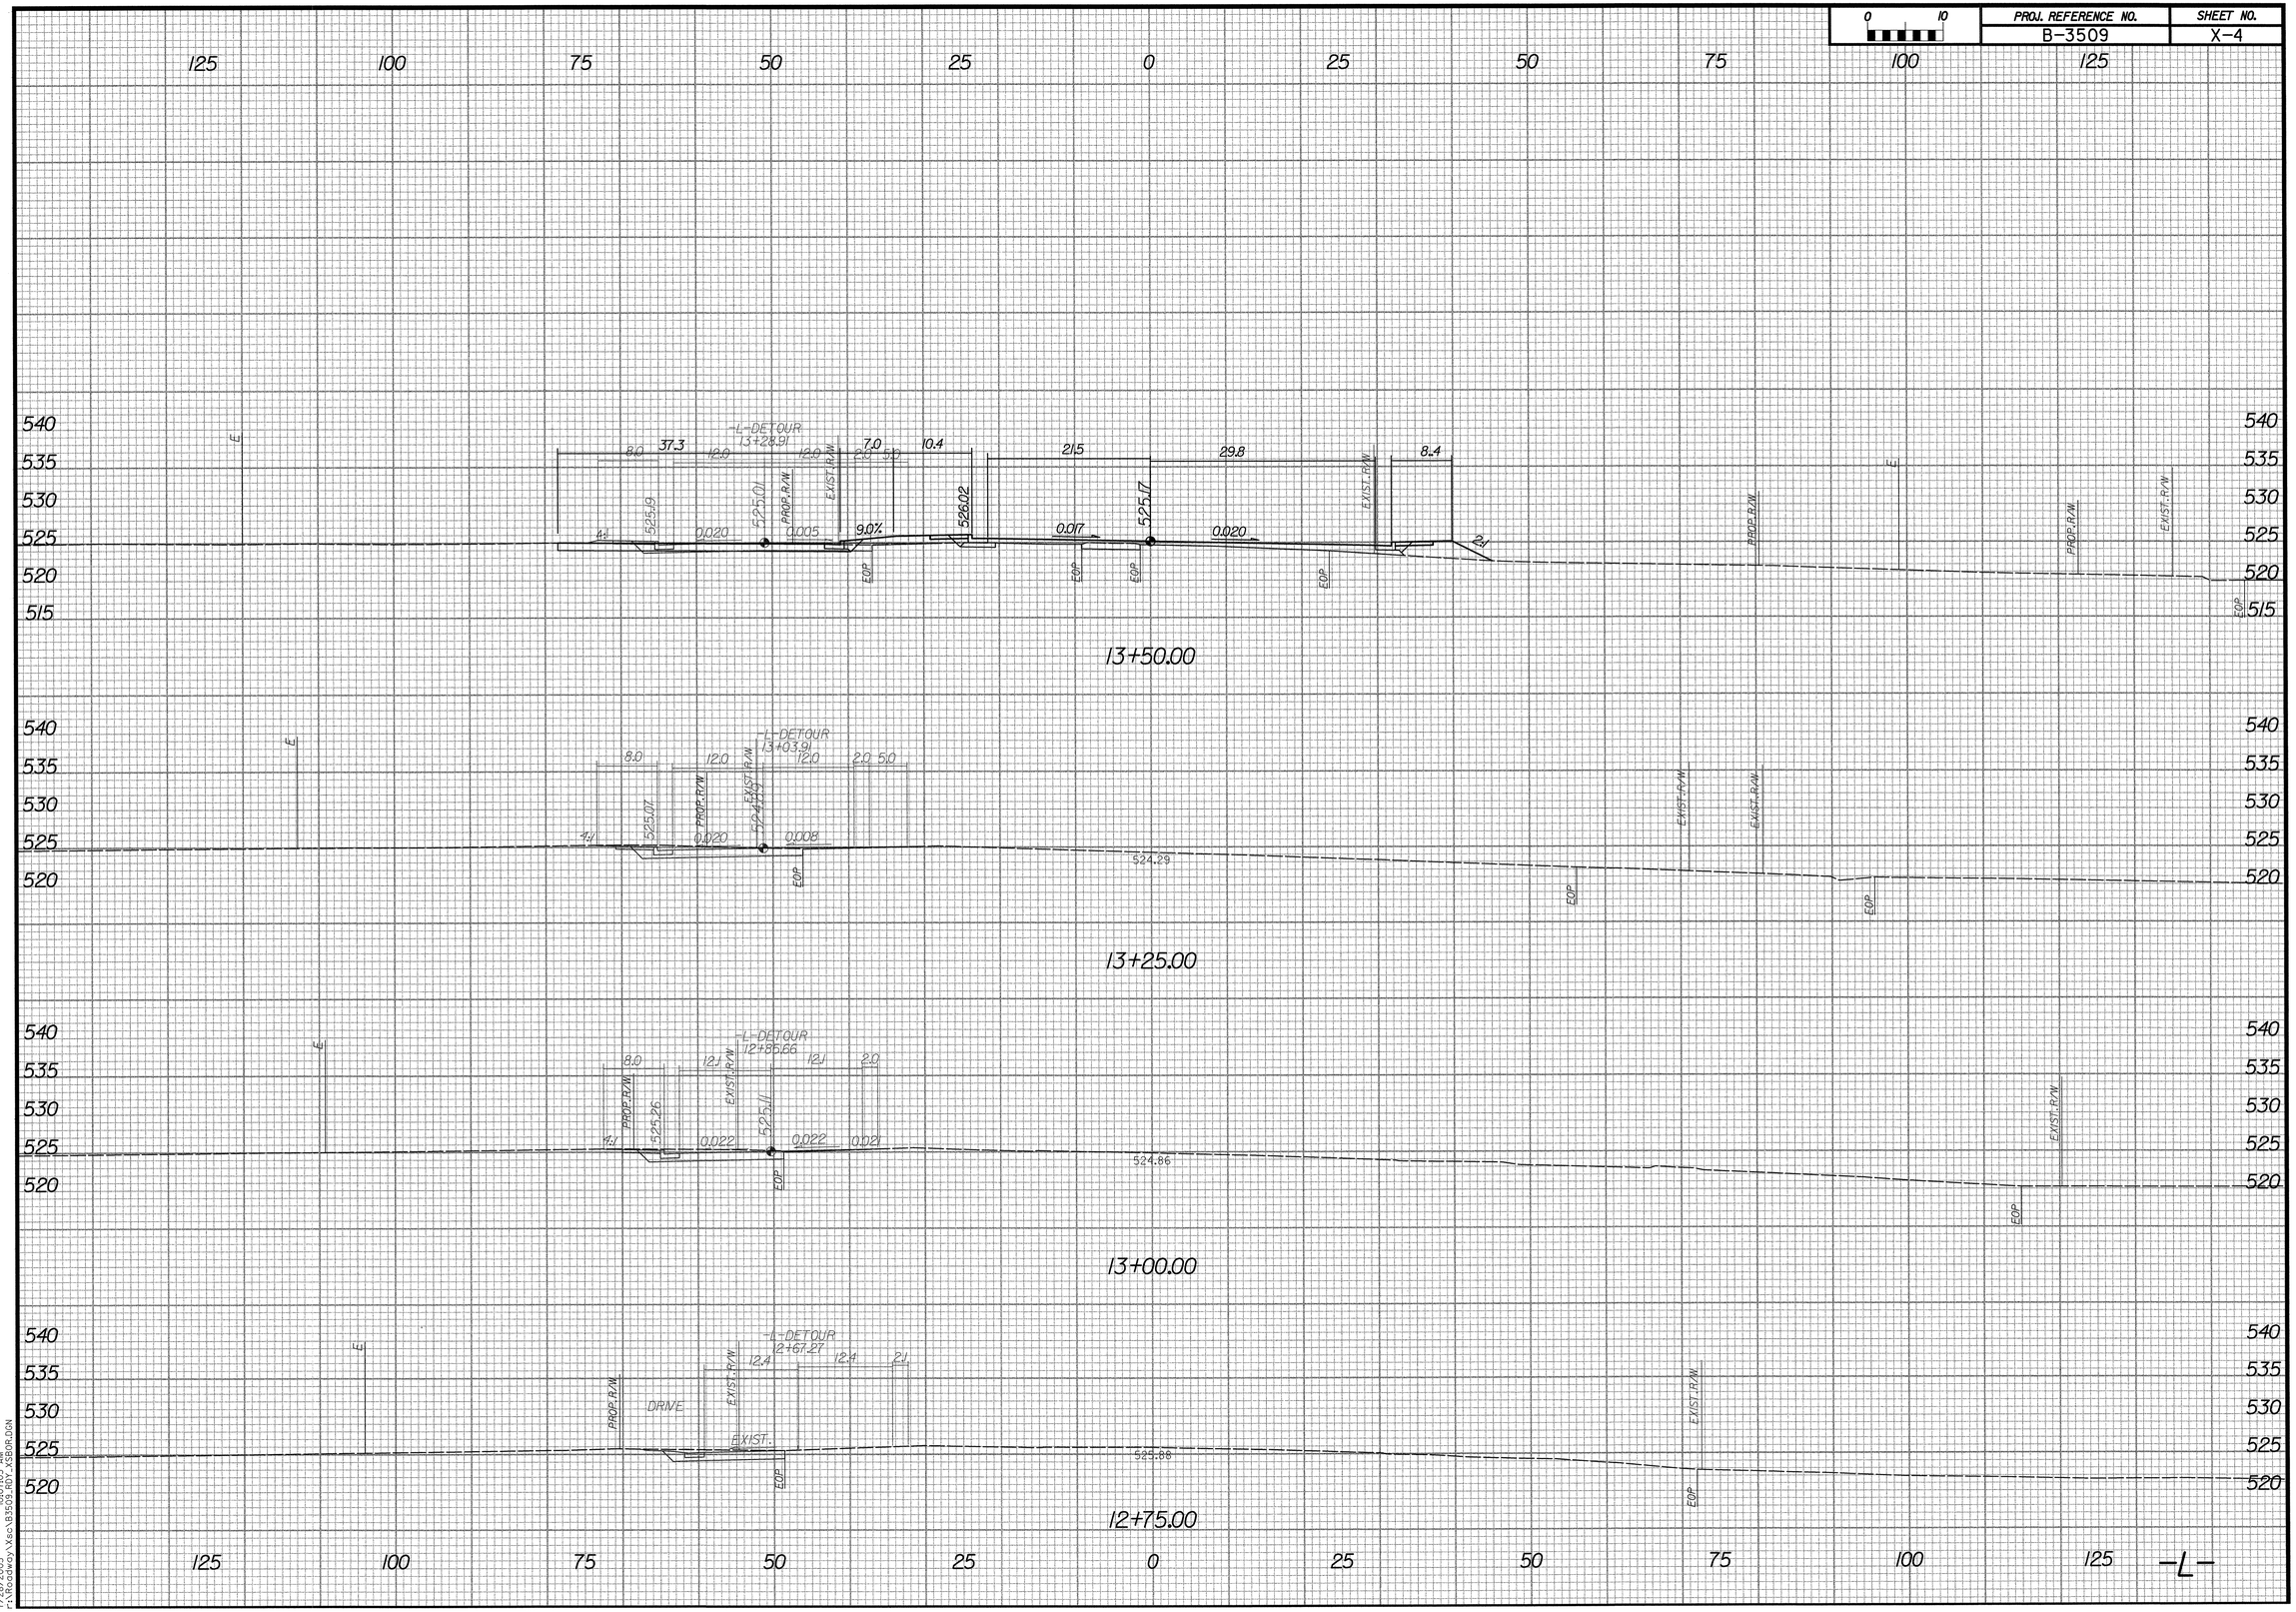

7/28/2005 10:07:03 AM
r:\Roadway\Xsc\B3509_RDY_XSBOR.DGN

PROJ. REFERENCE NO.	SHEET NO.
B-3509	X-5

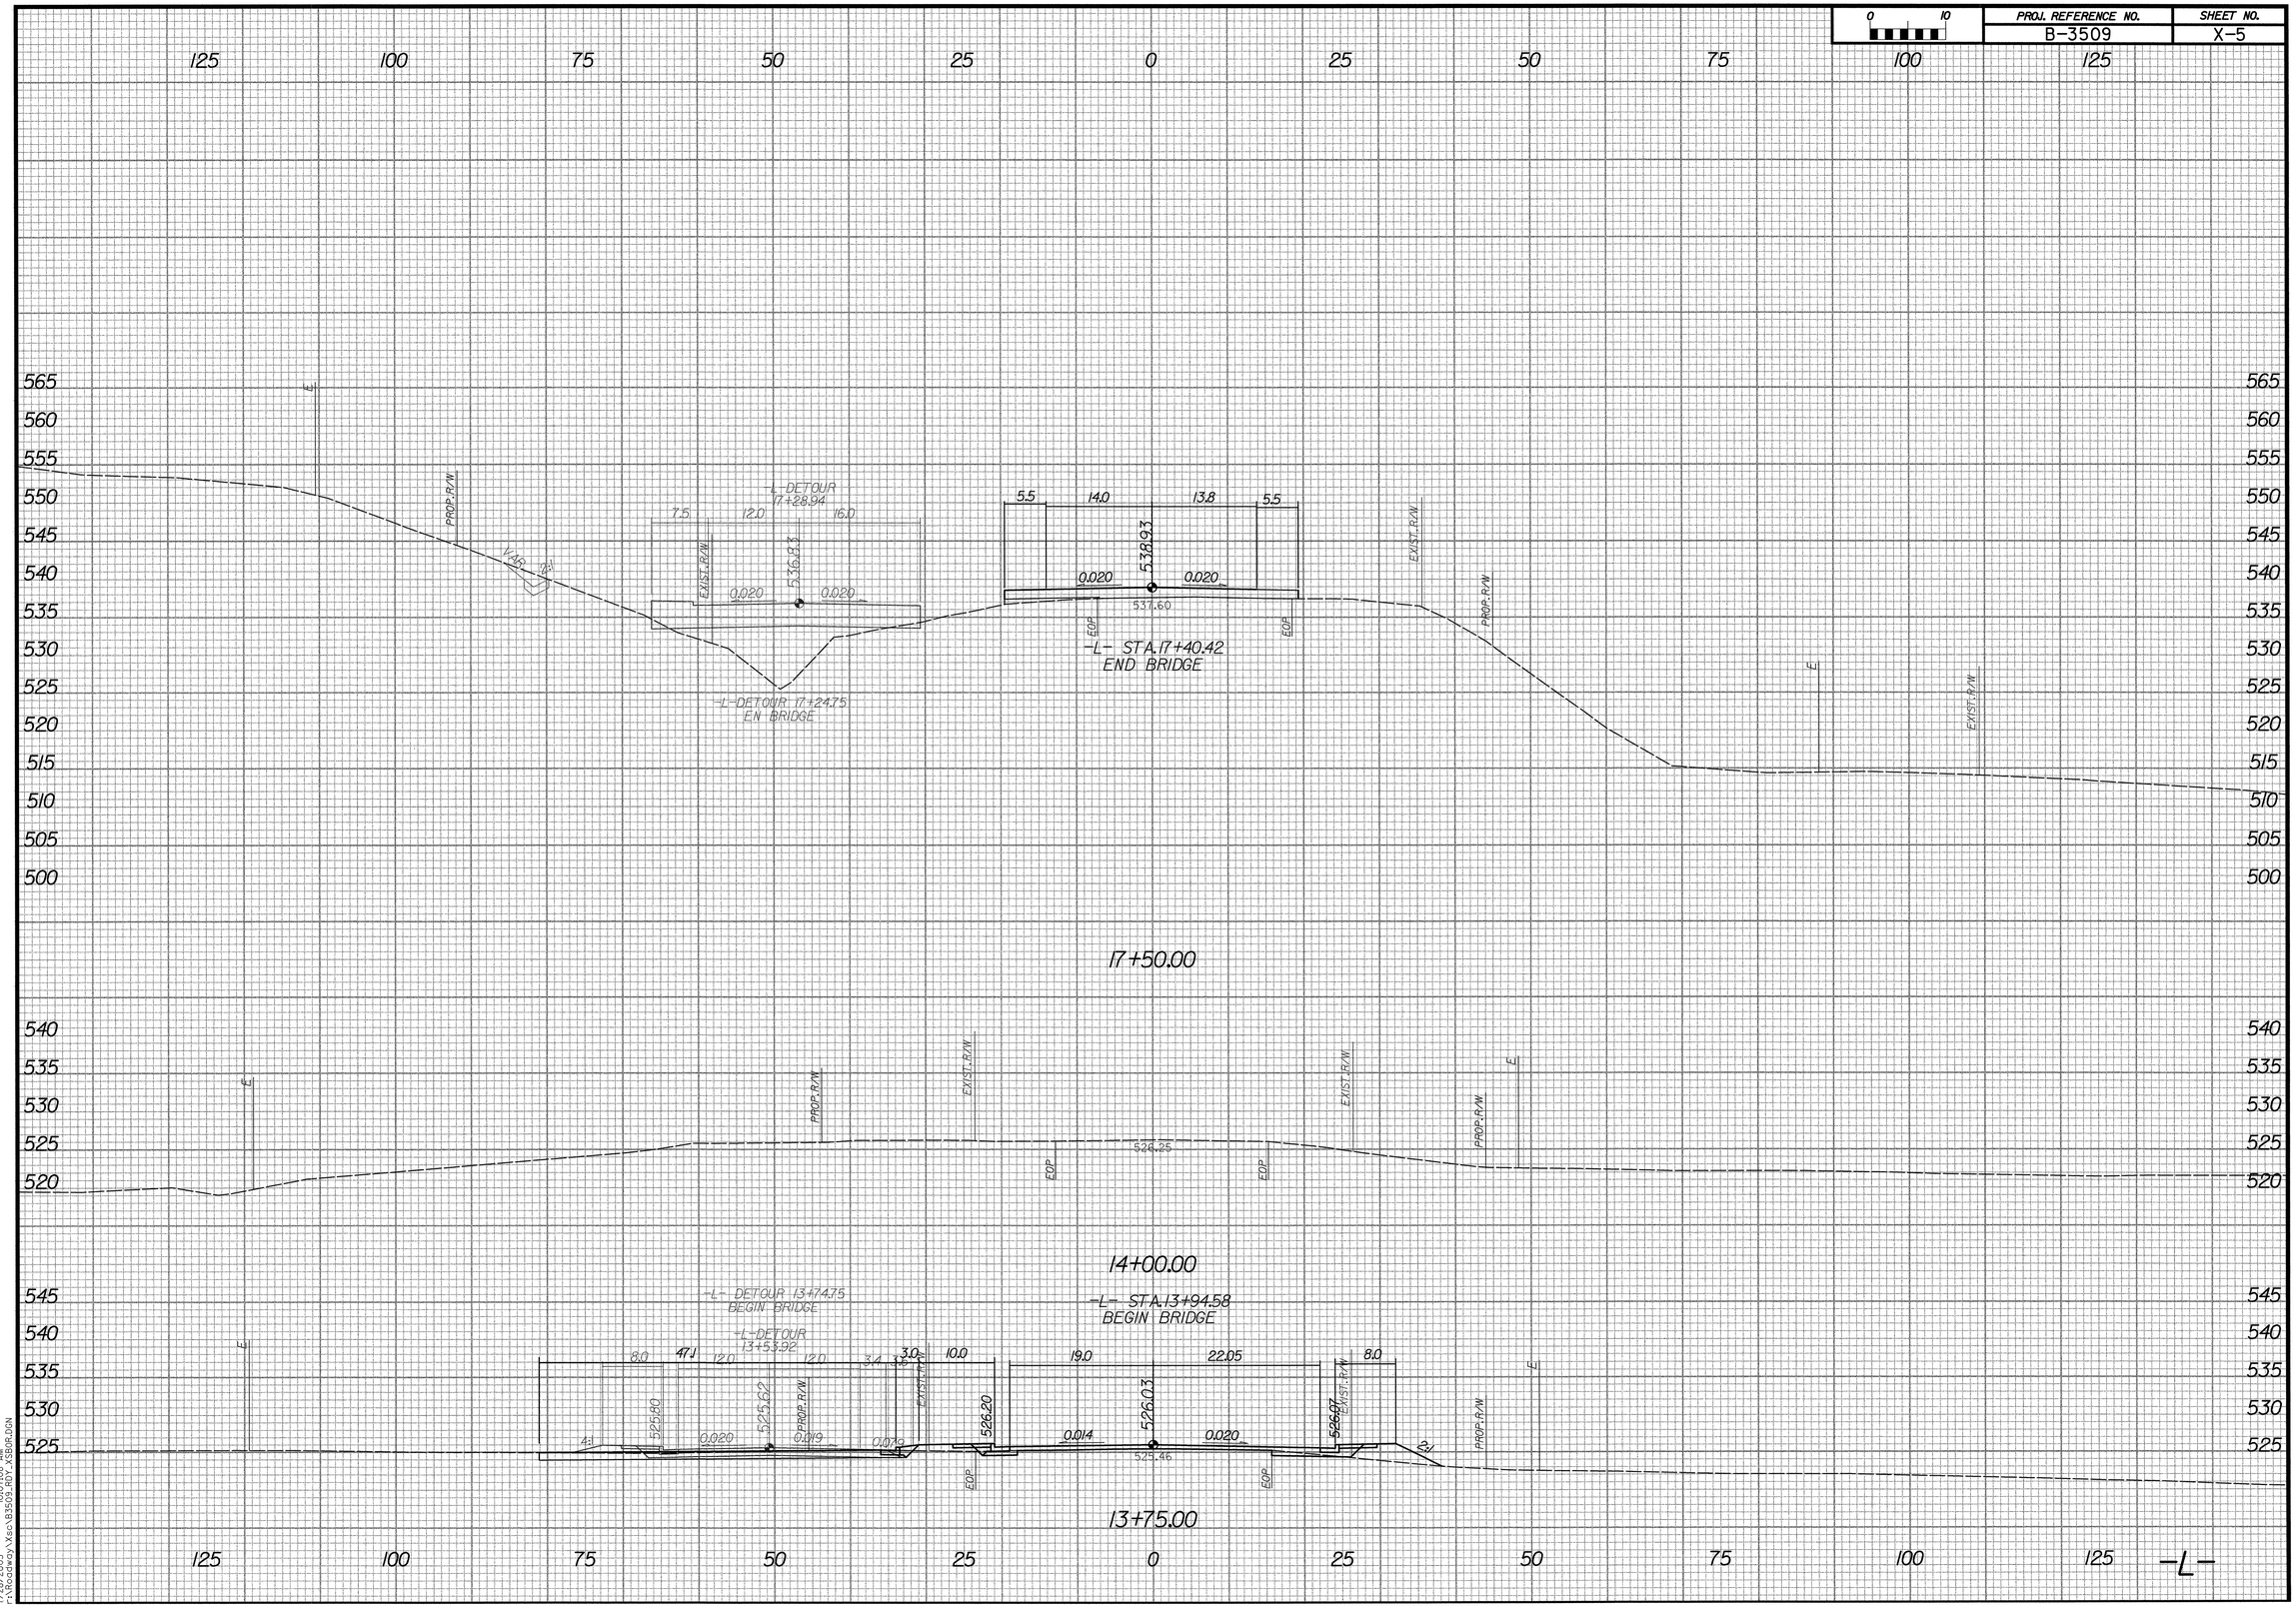

7/28/2005 10:07:08 AM
r:\Roadway\Proj\B3509_RDY_X38OR.DGN

0 10	PROJ. REFERENCE NO.	SHEET NO.
	B-3509	X-6

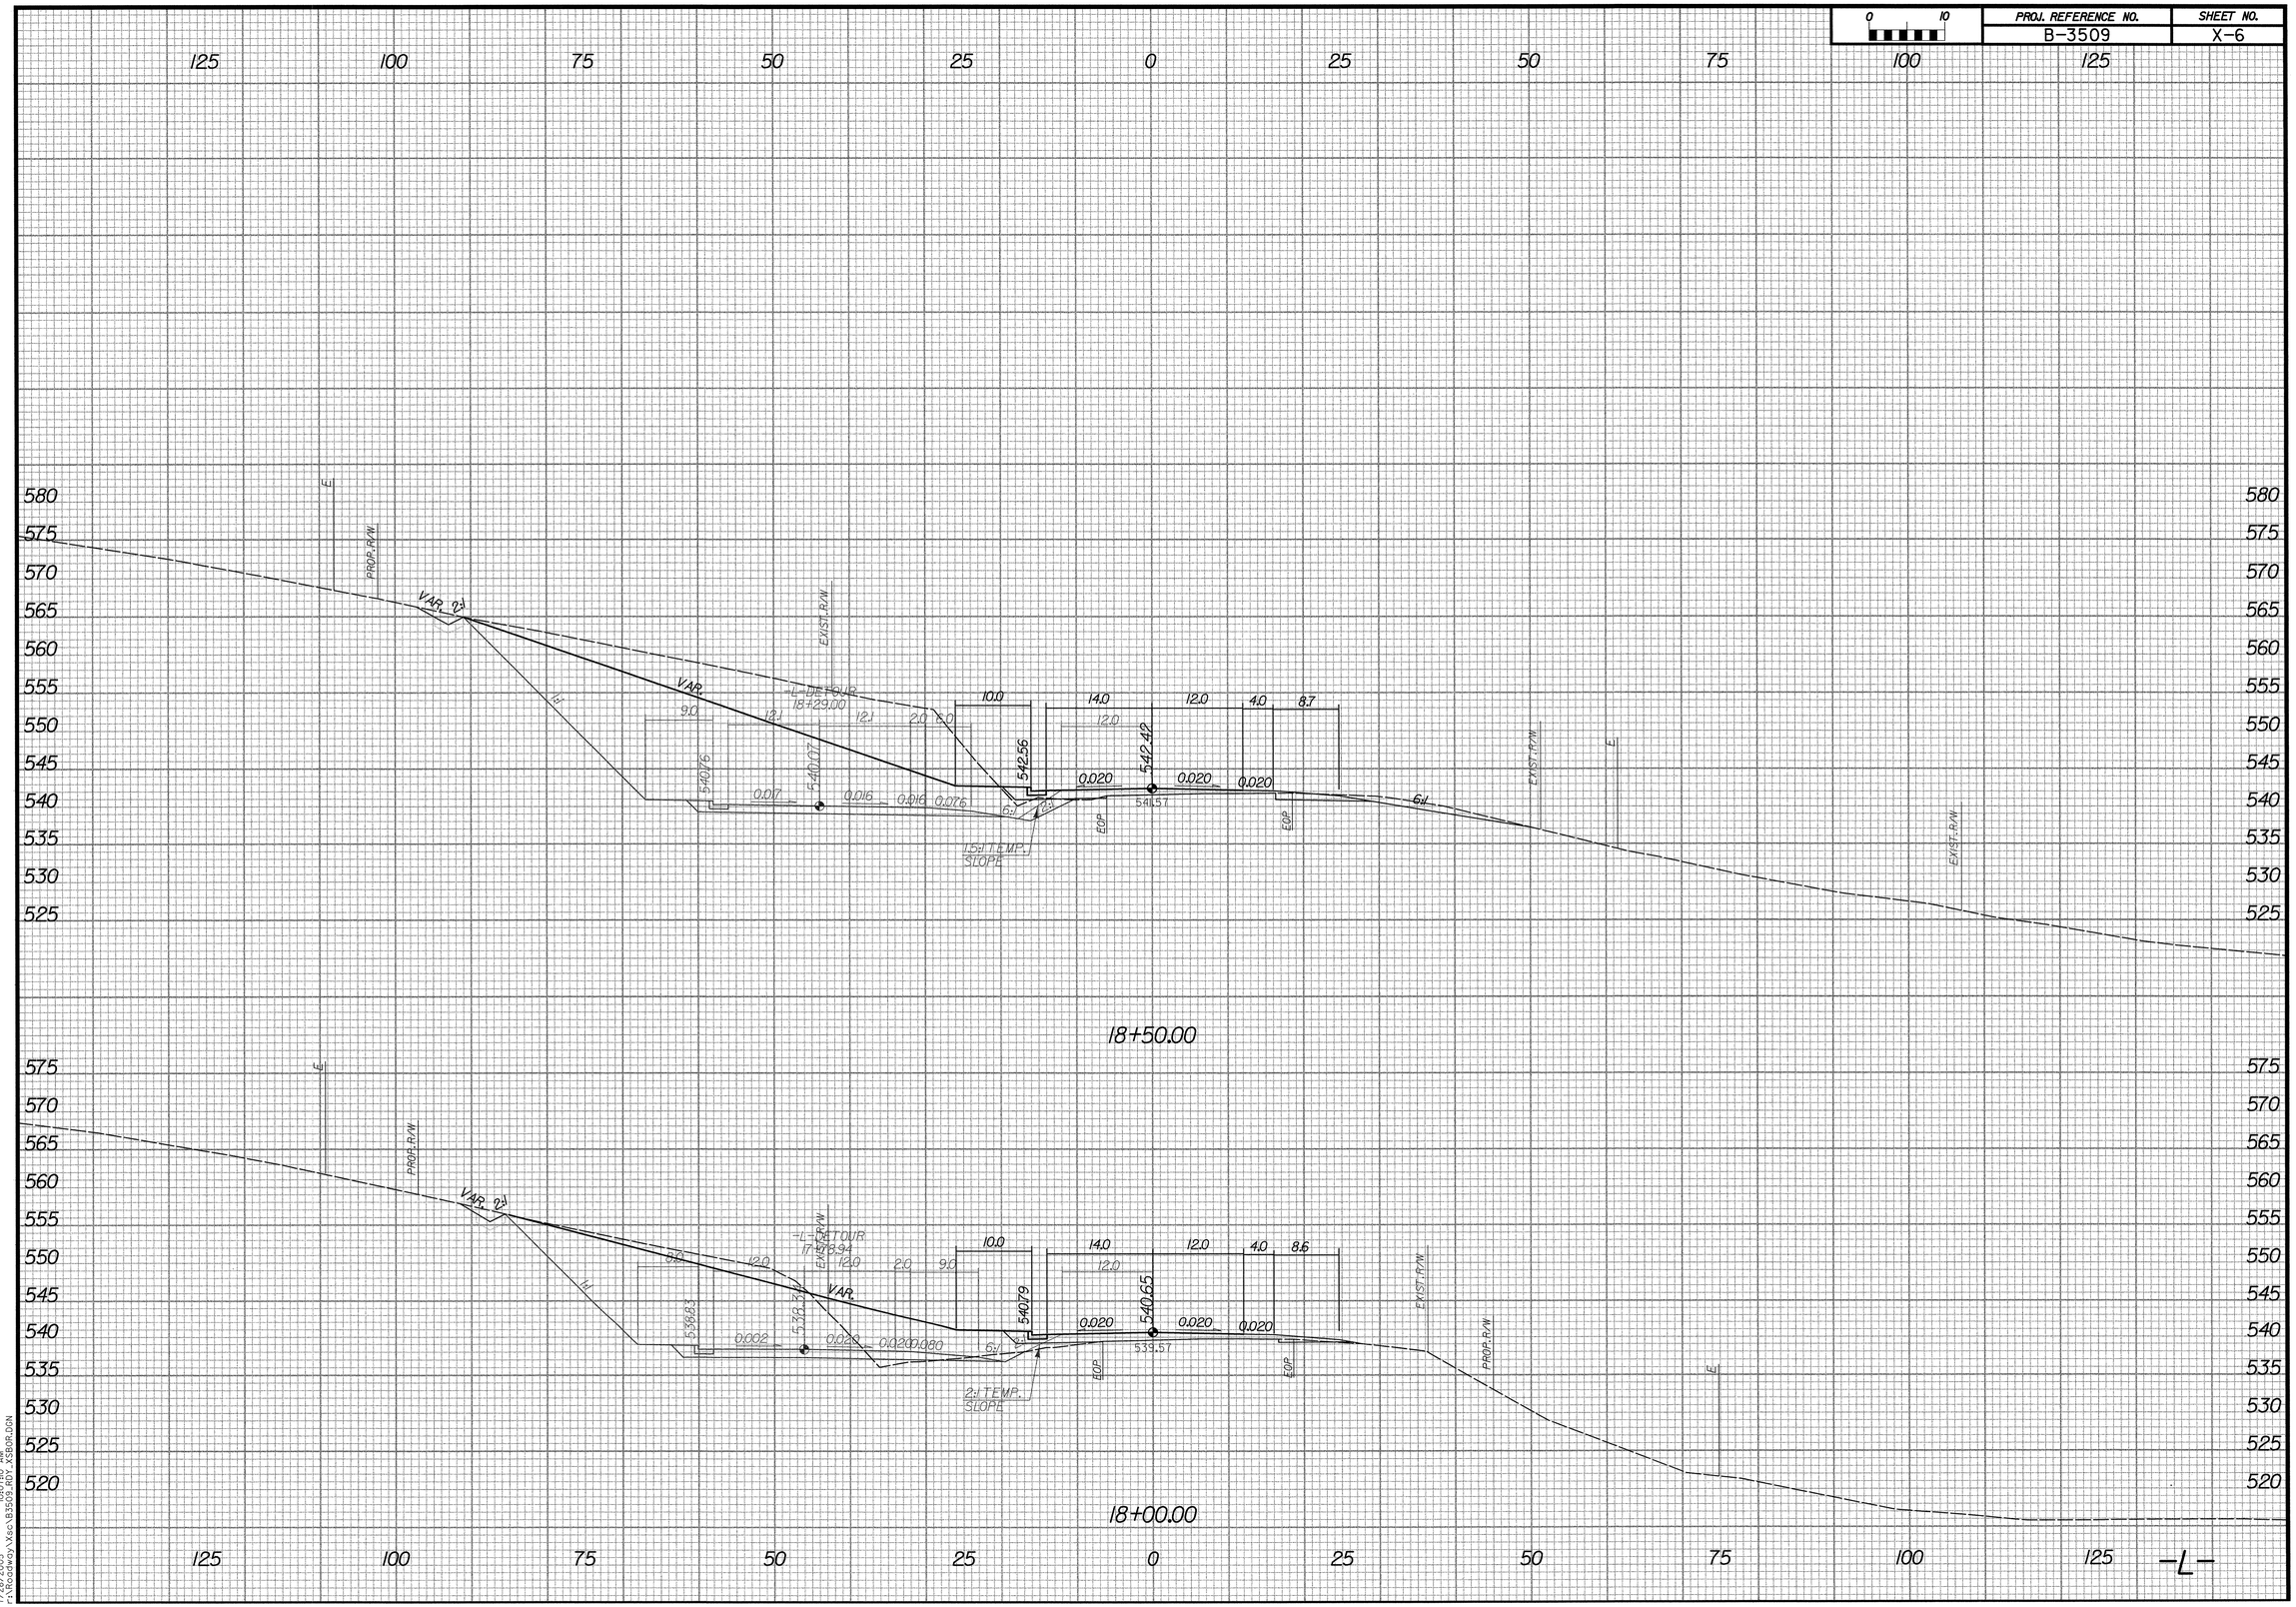

7/28/2005
10:07:10 AM
F:\Roadway\Xsec\B3509_R01_XSBDR.DGN

PROJ. REFERENCE NO.	SHEET NO.
B-3509	X-7

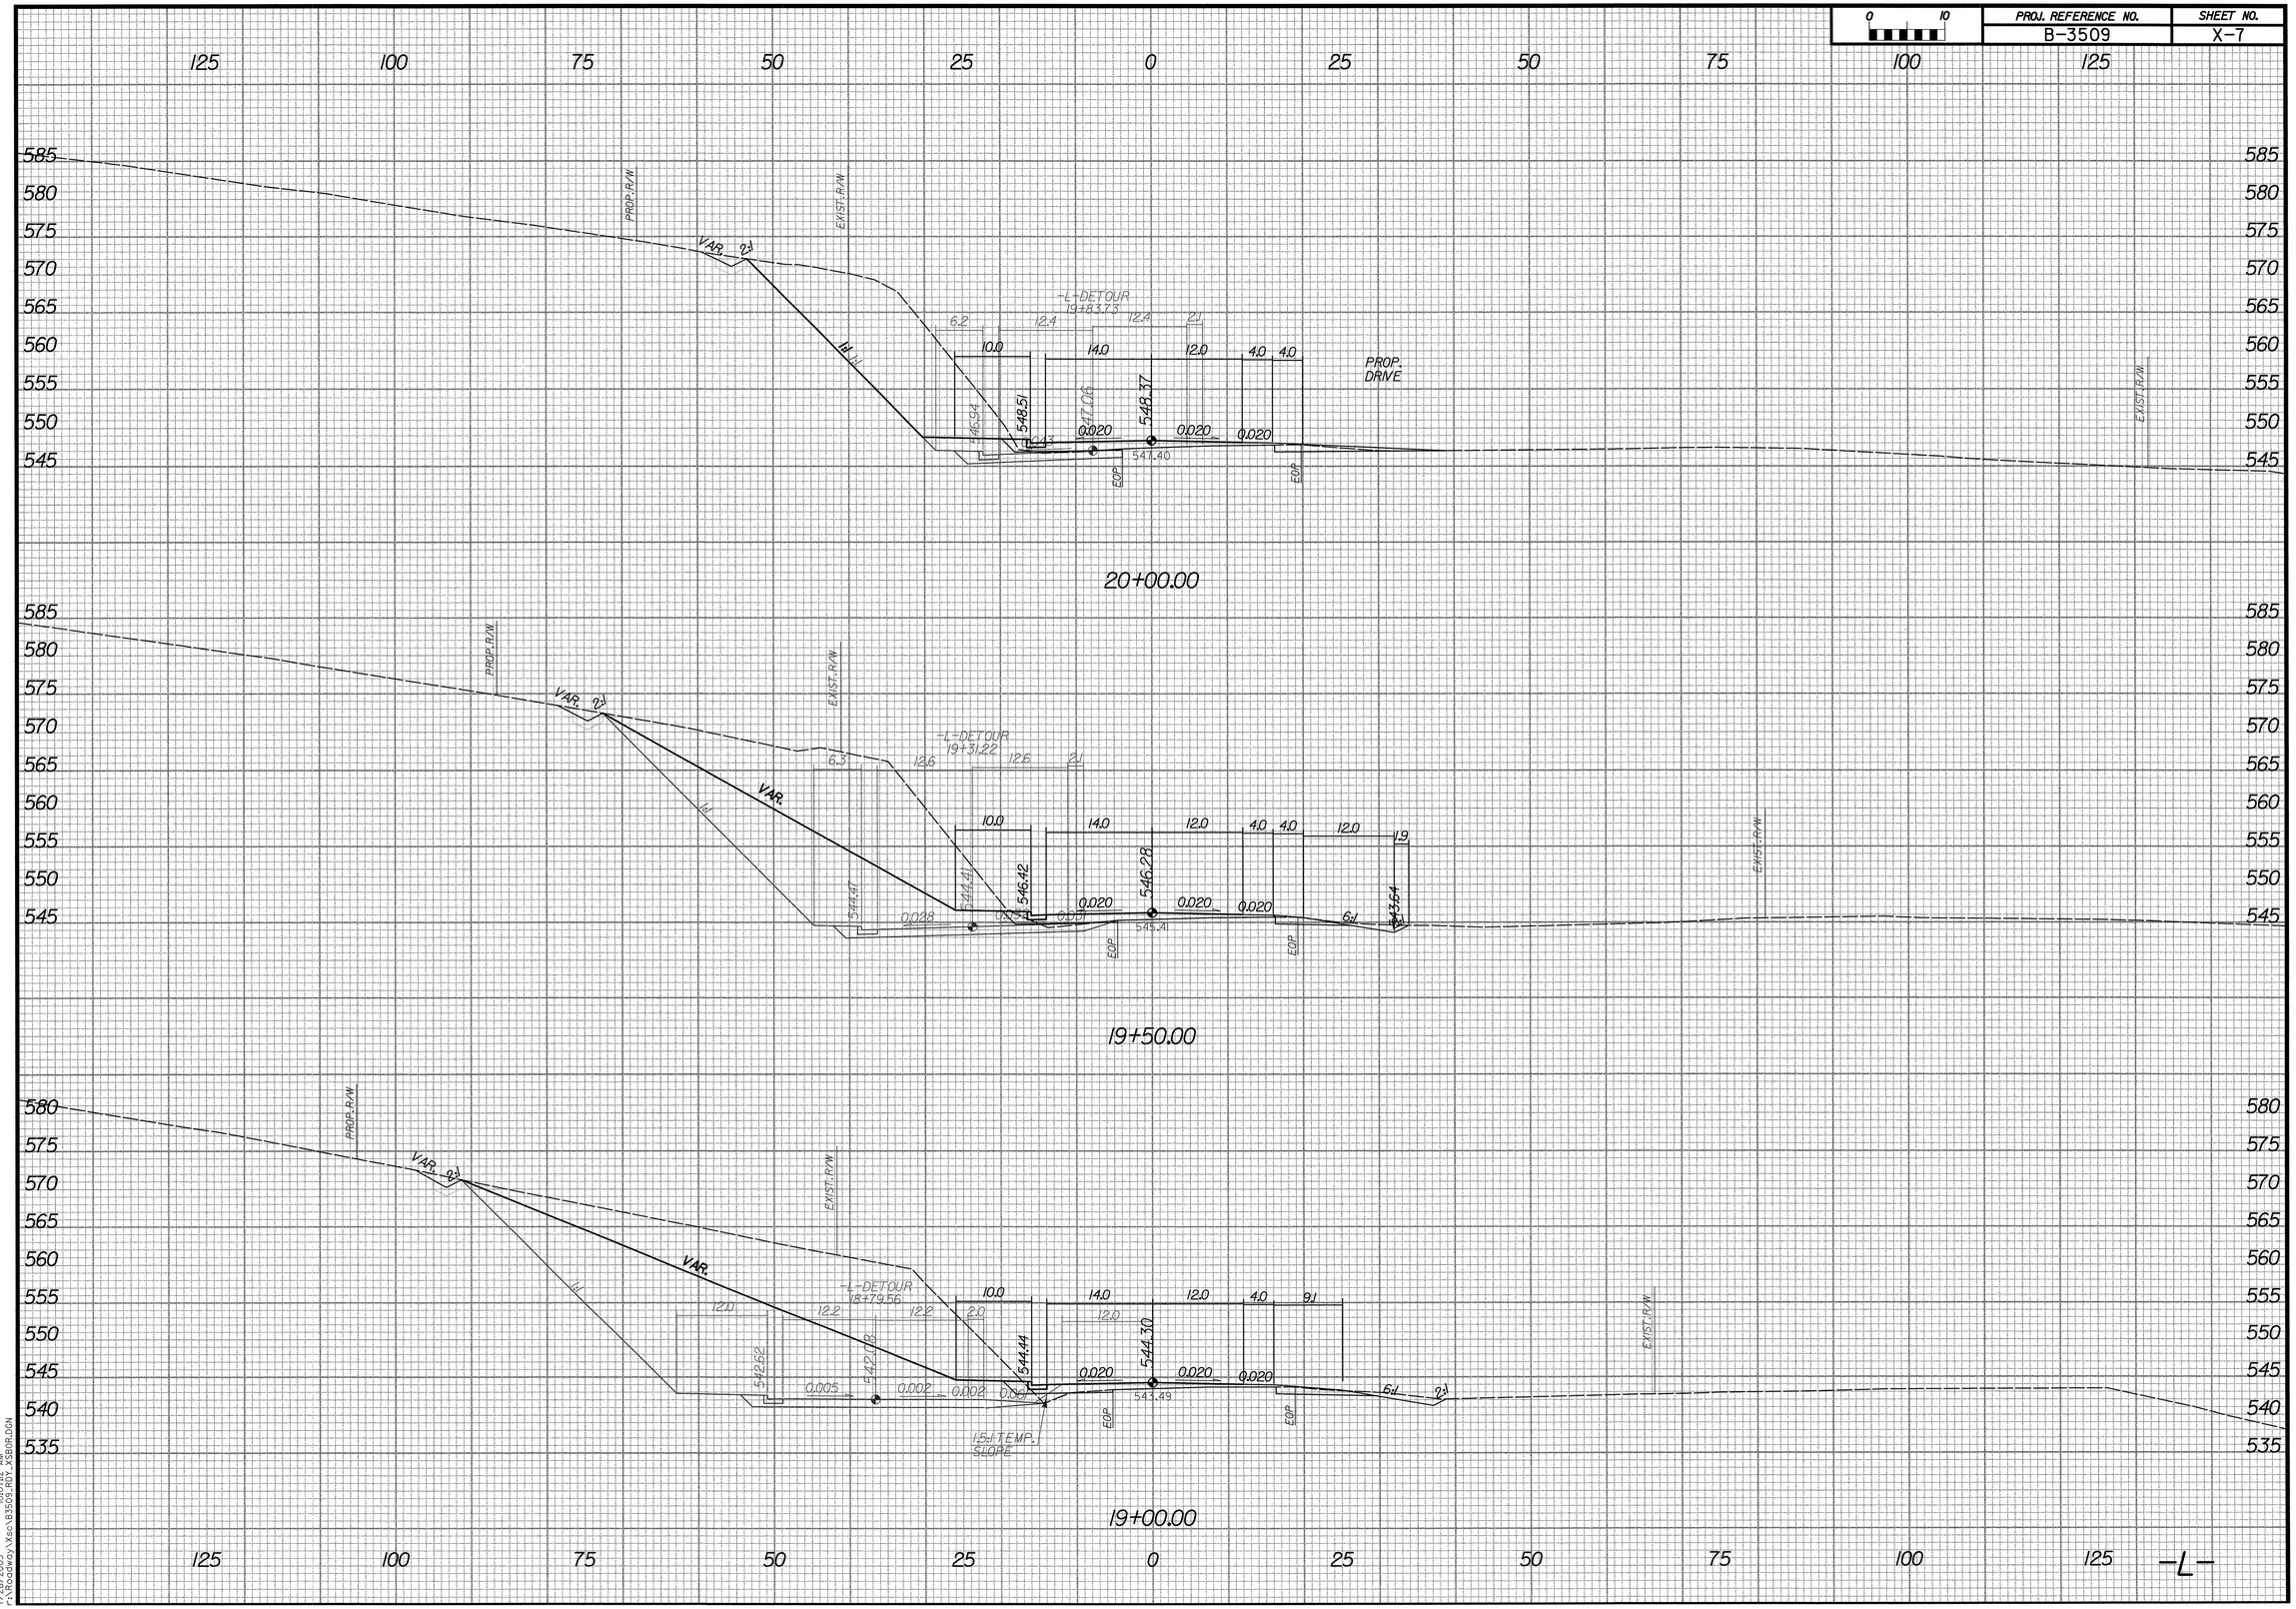

7/28/2005 10:07:12 AM
r:\Roadway\Xsc\B3509_RDY_XSBOR.DGN

0 10	PROJ. REFERENCE NO.	SHEET NO.
	B-3509	X-8

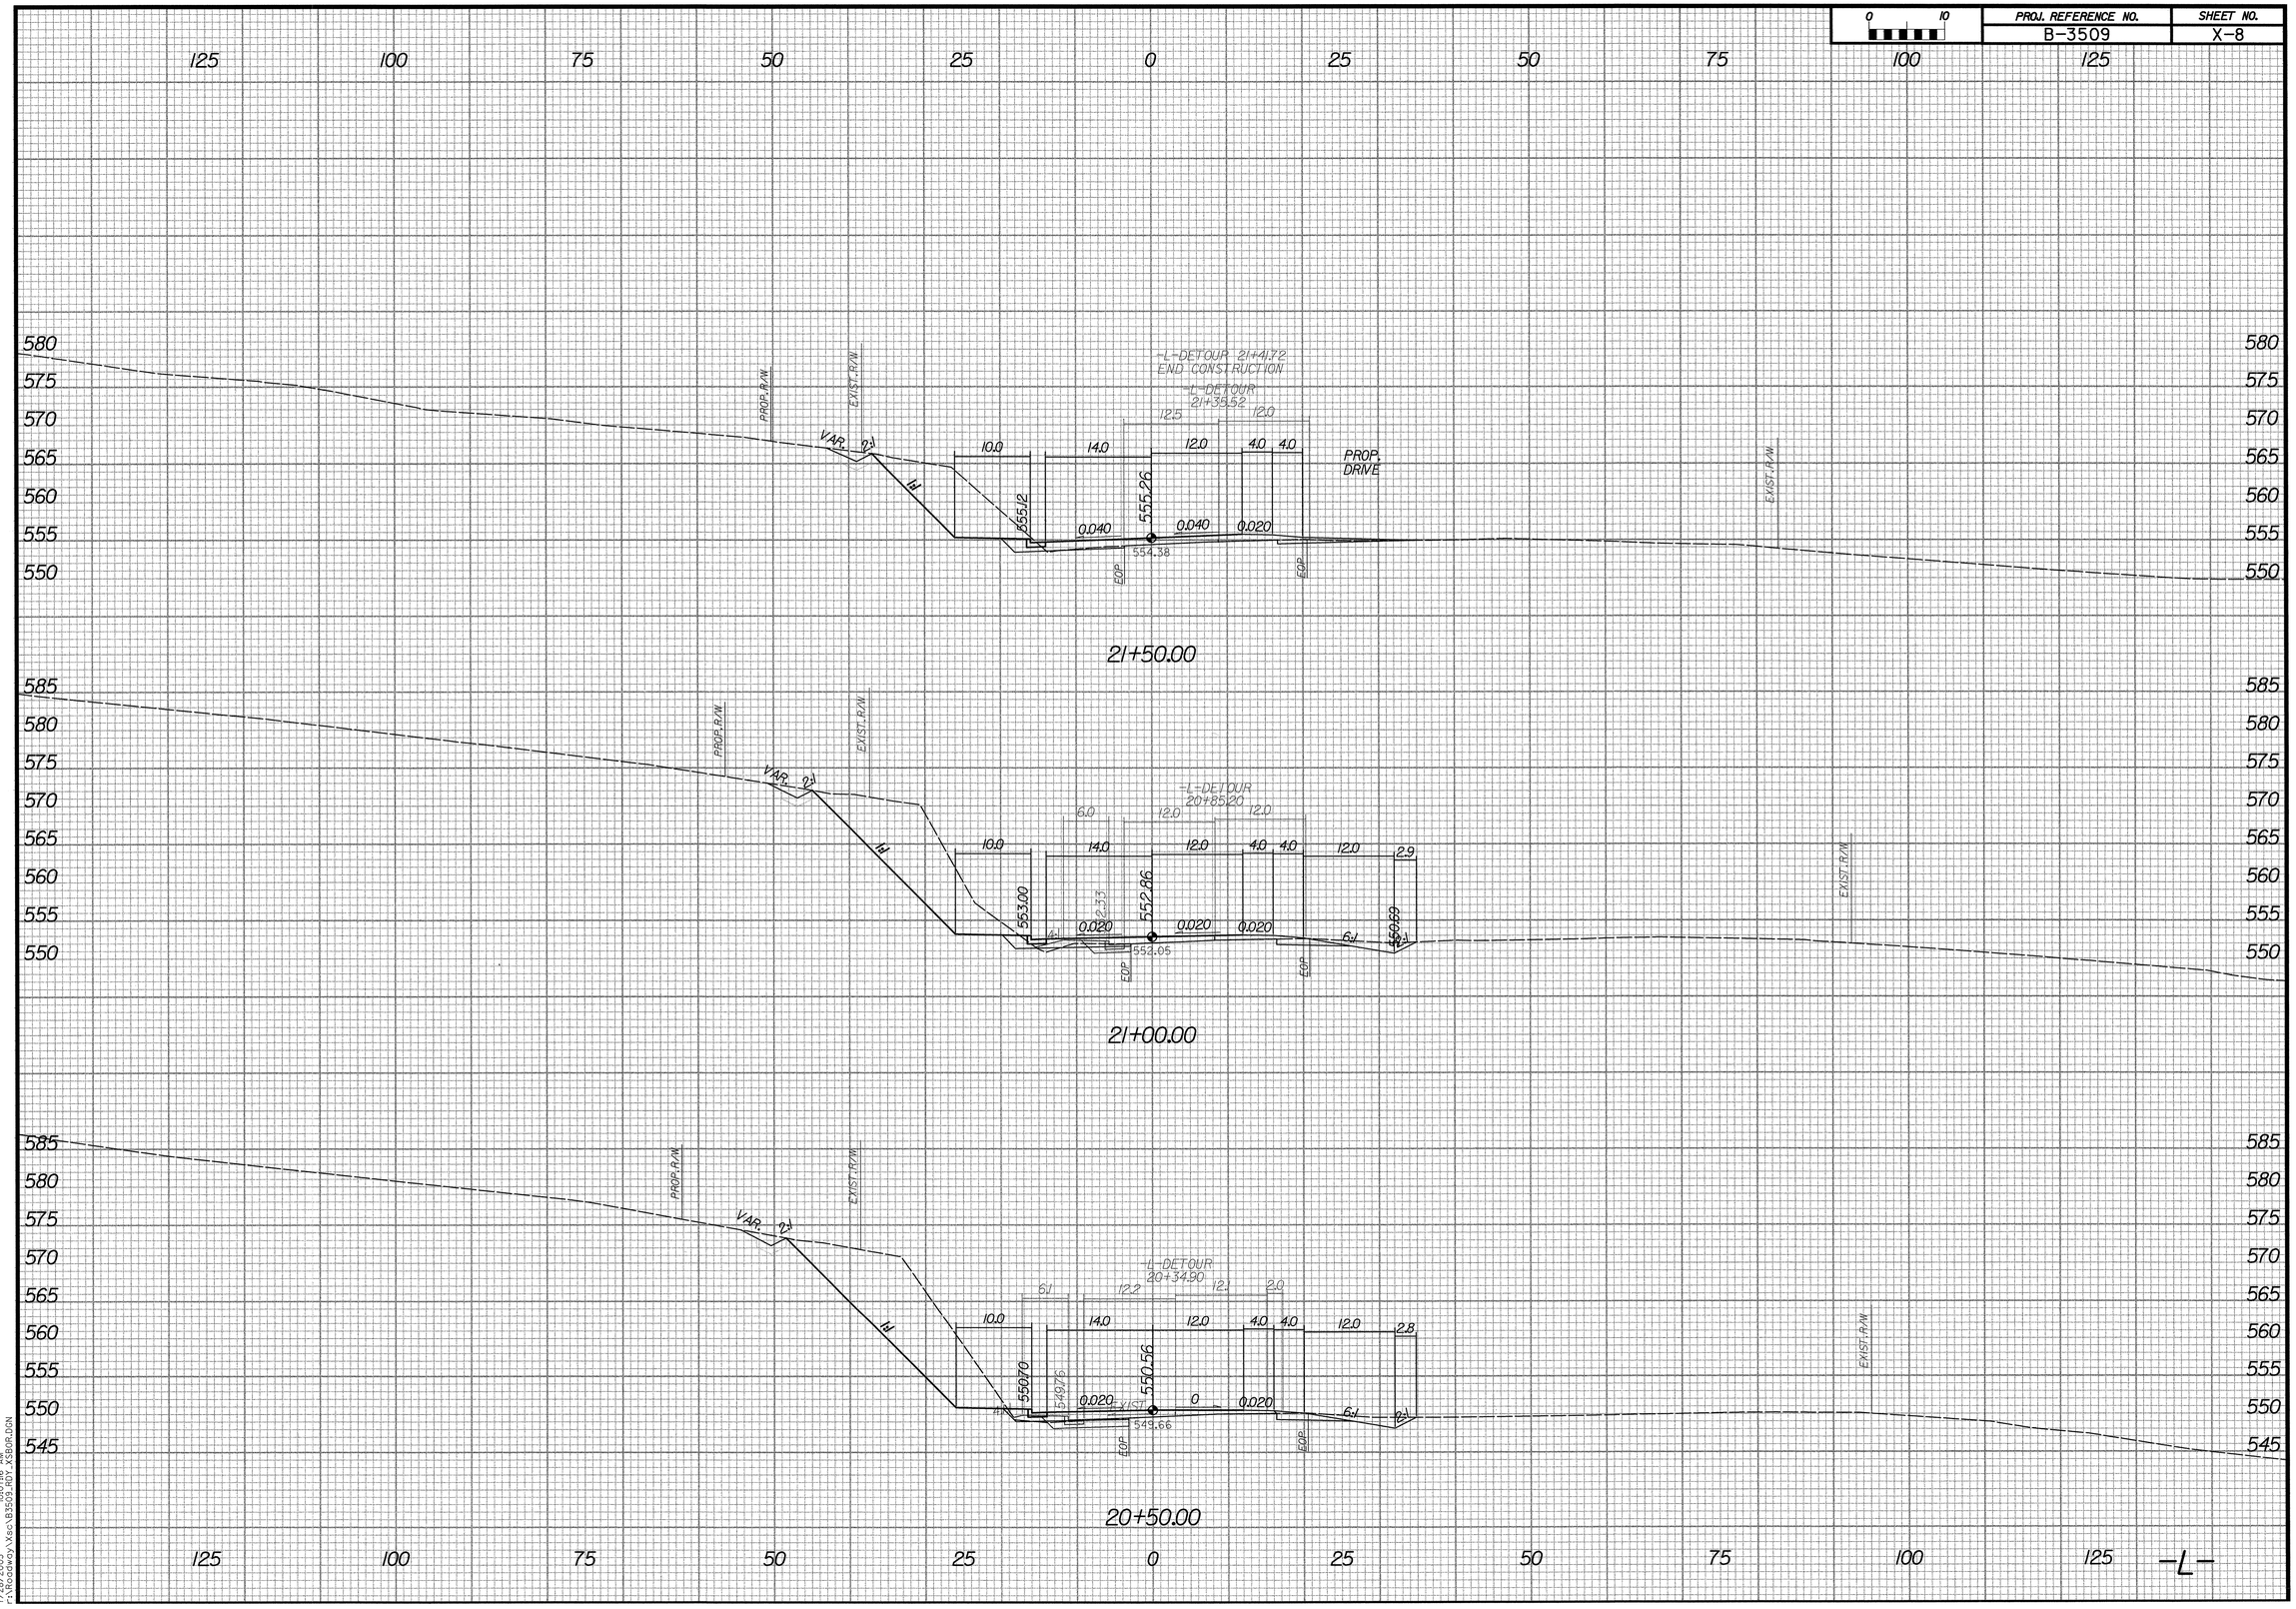

7/28/2005 10:07:16 AM
z:\Roadway\Xsec\B3509_RDY_XSBOR.DGN

PROJ. REFERENCE NO.	SHEET NO.
B-3509	X-9

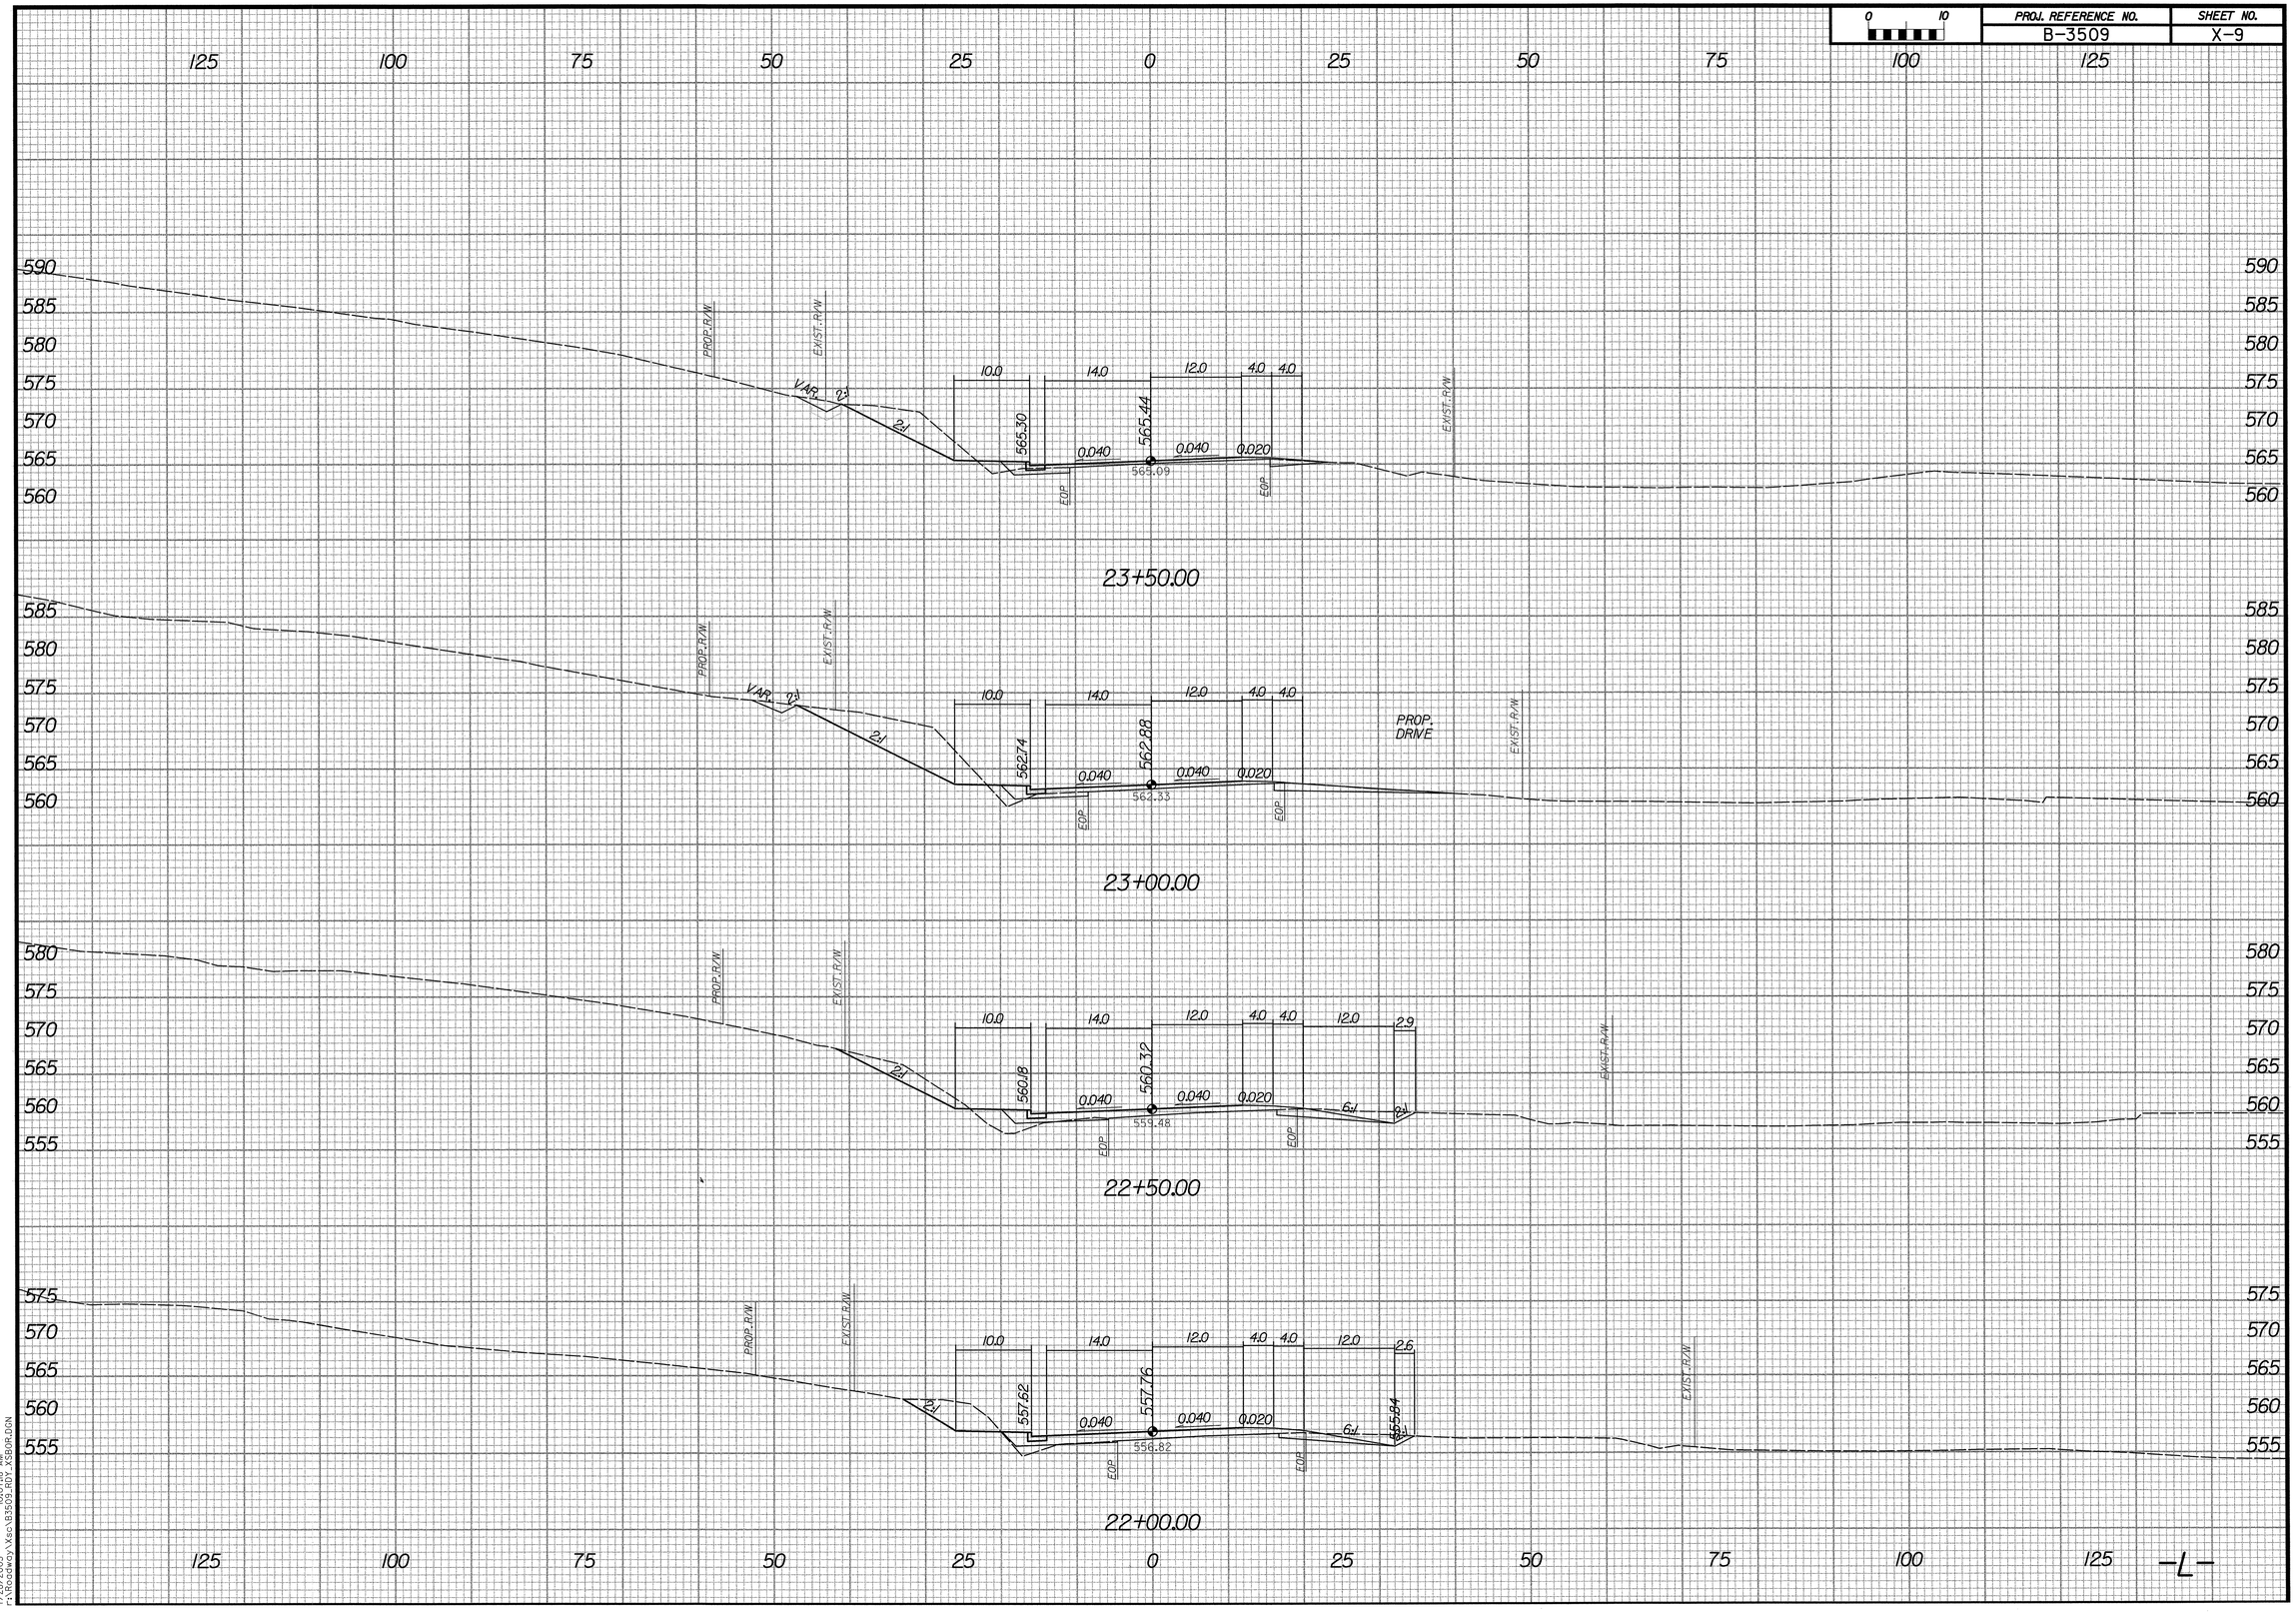

7/28/2005 10:07:18 AM
r:\Roadway\Xsc\B3509_RDY_XSBOR.DGN

0 10	PROJ. REFERENCE NO.	SHEET NO.
	B-3509	X-10

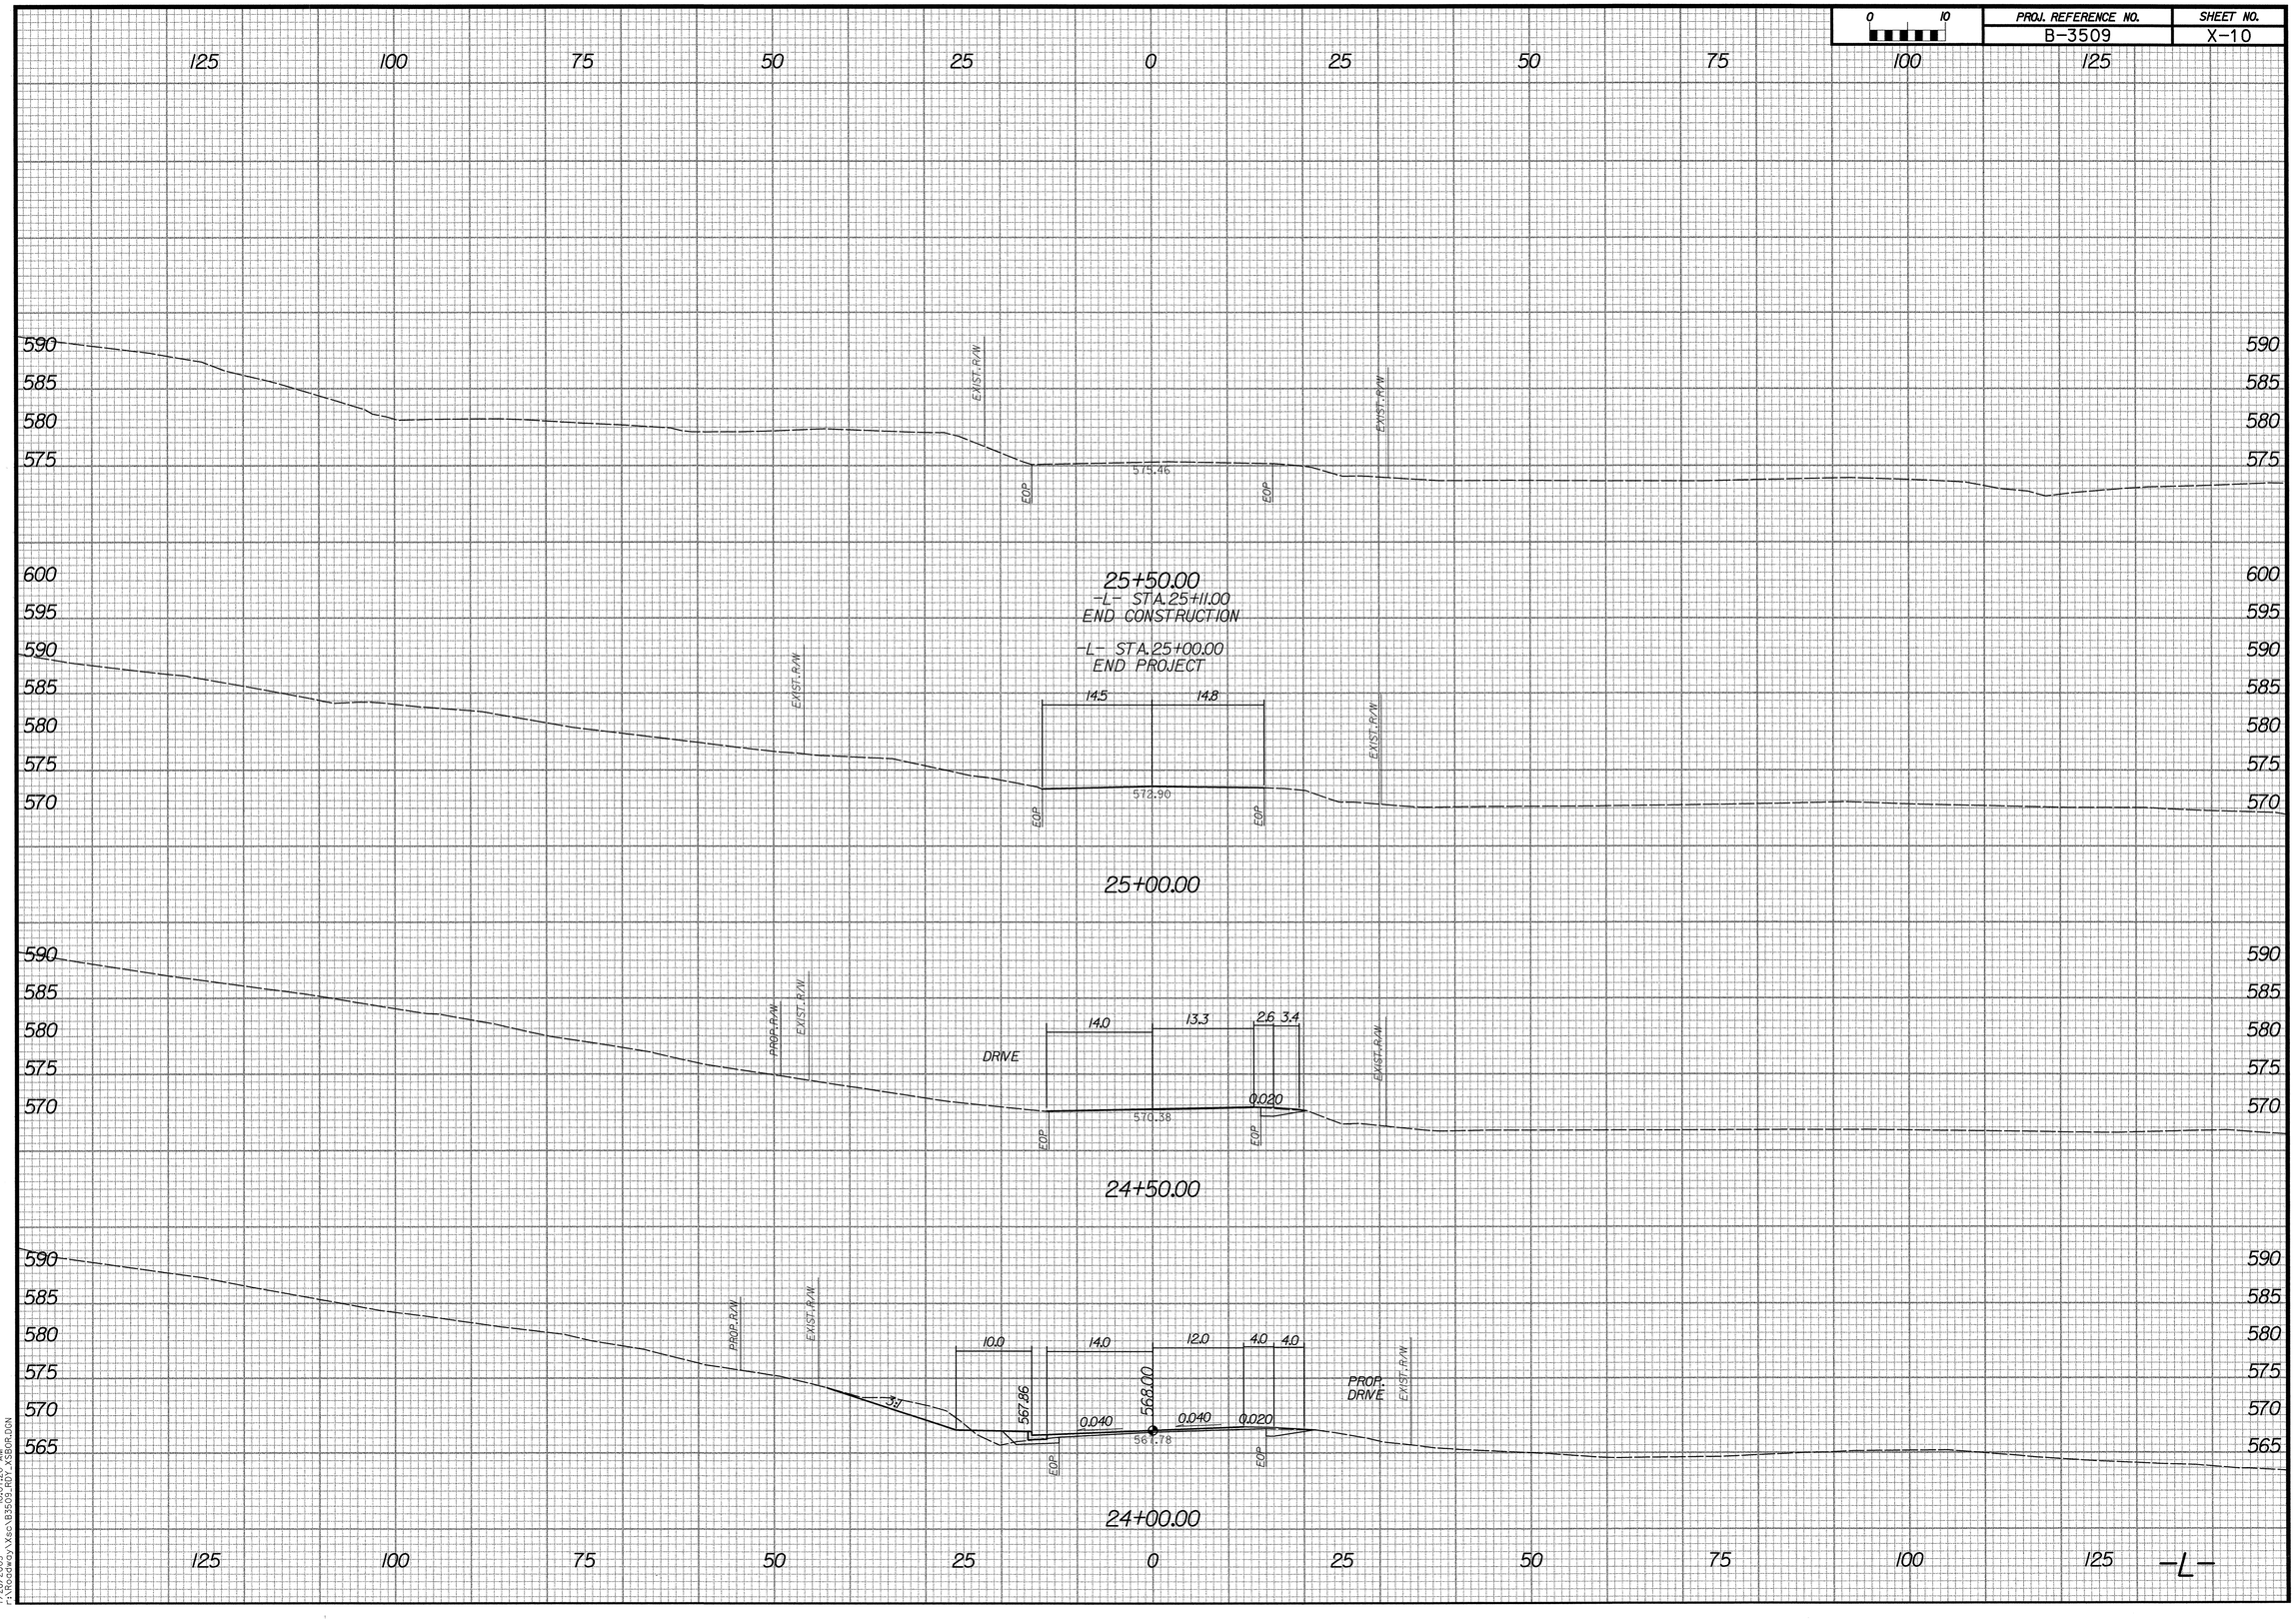

7/28/2005 10:07:20 AM
r:\Roadway\Geo\B3509_RDY_XSBOR.DGN

PROJ. REFERENCE NO.	SHEET NO.
B-3509	X-11

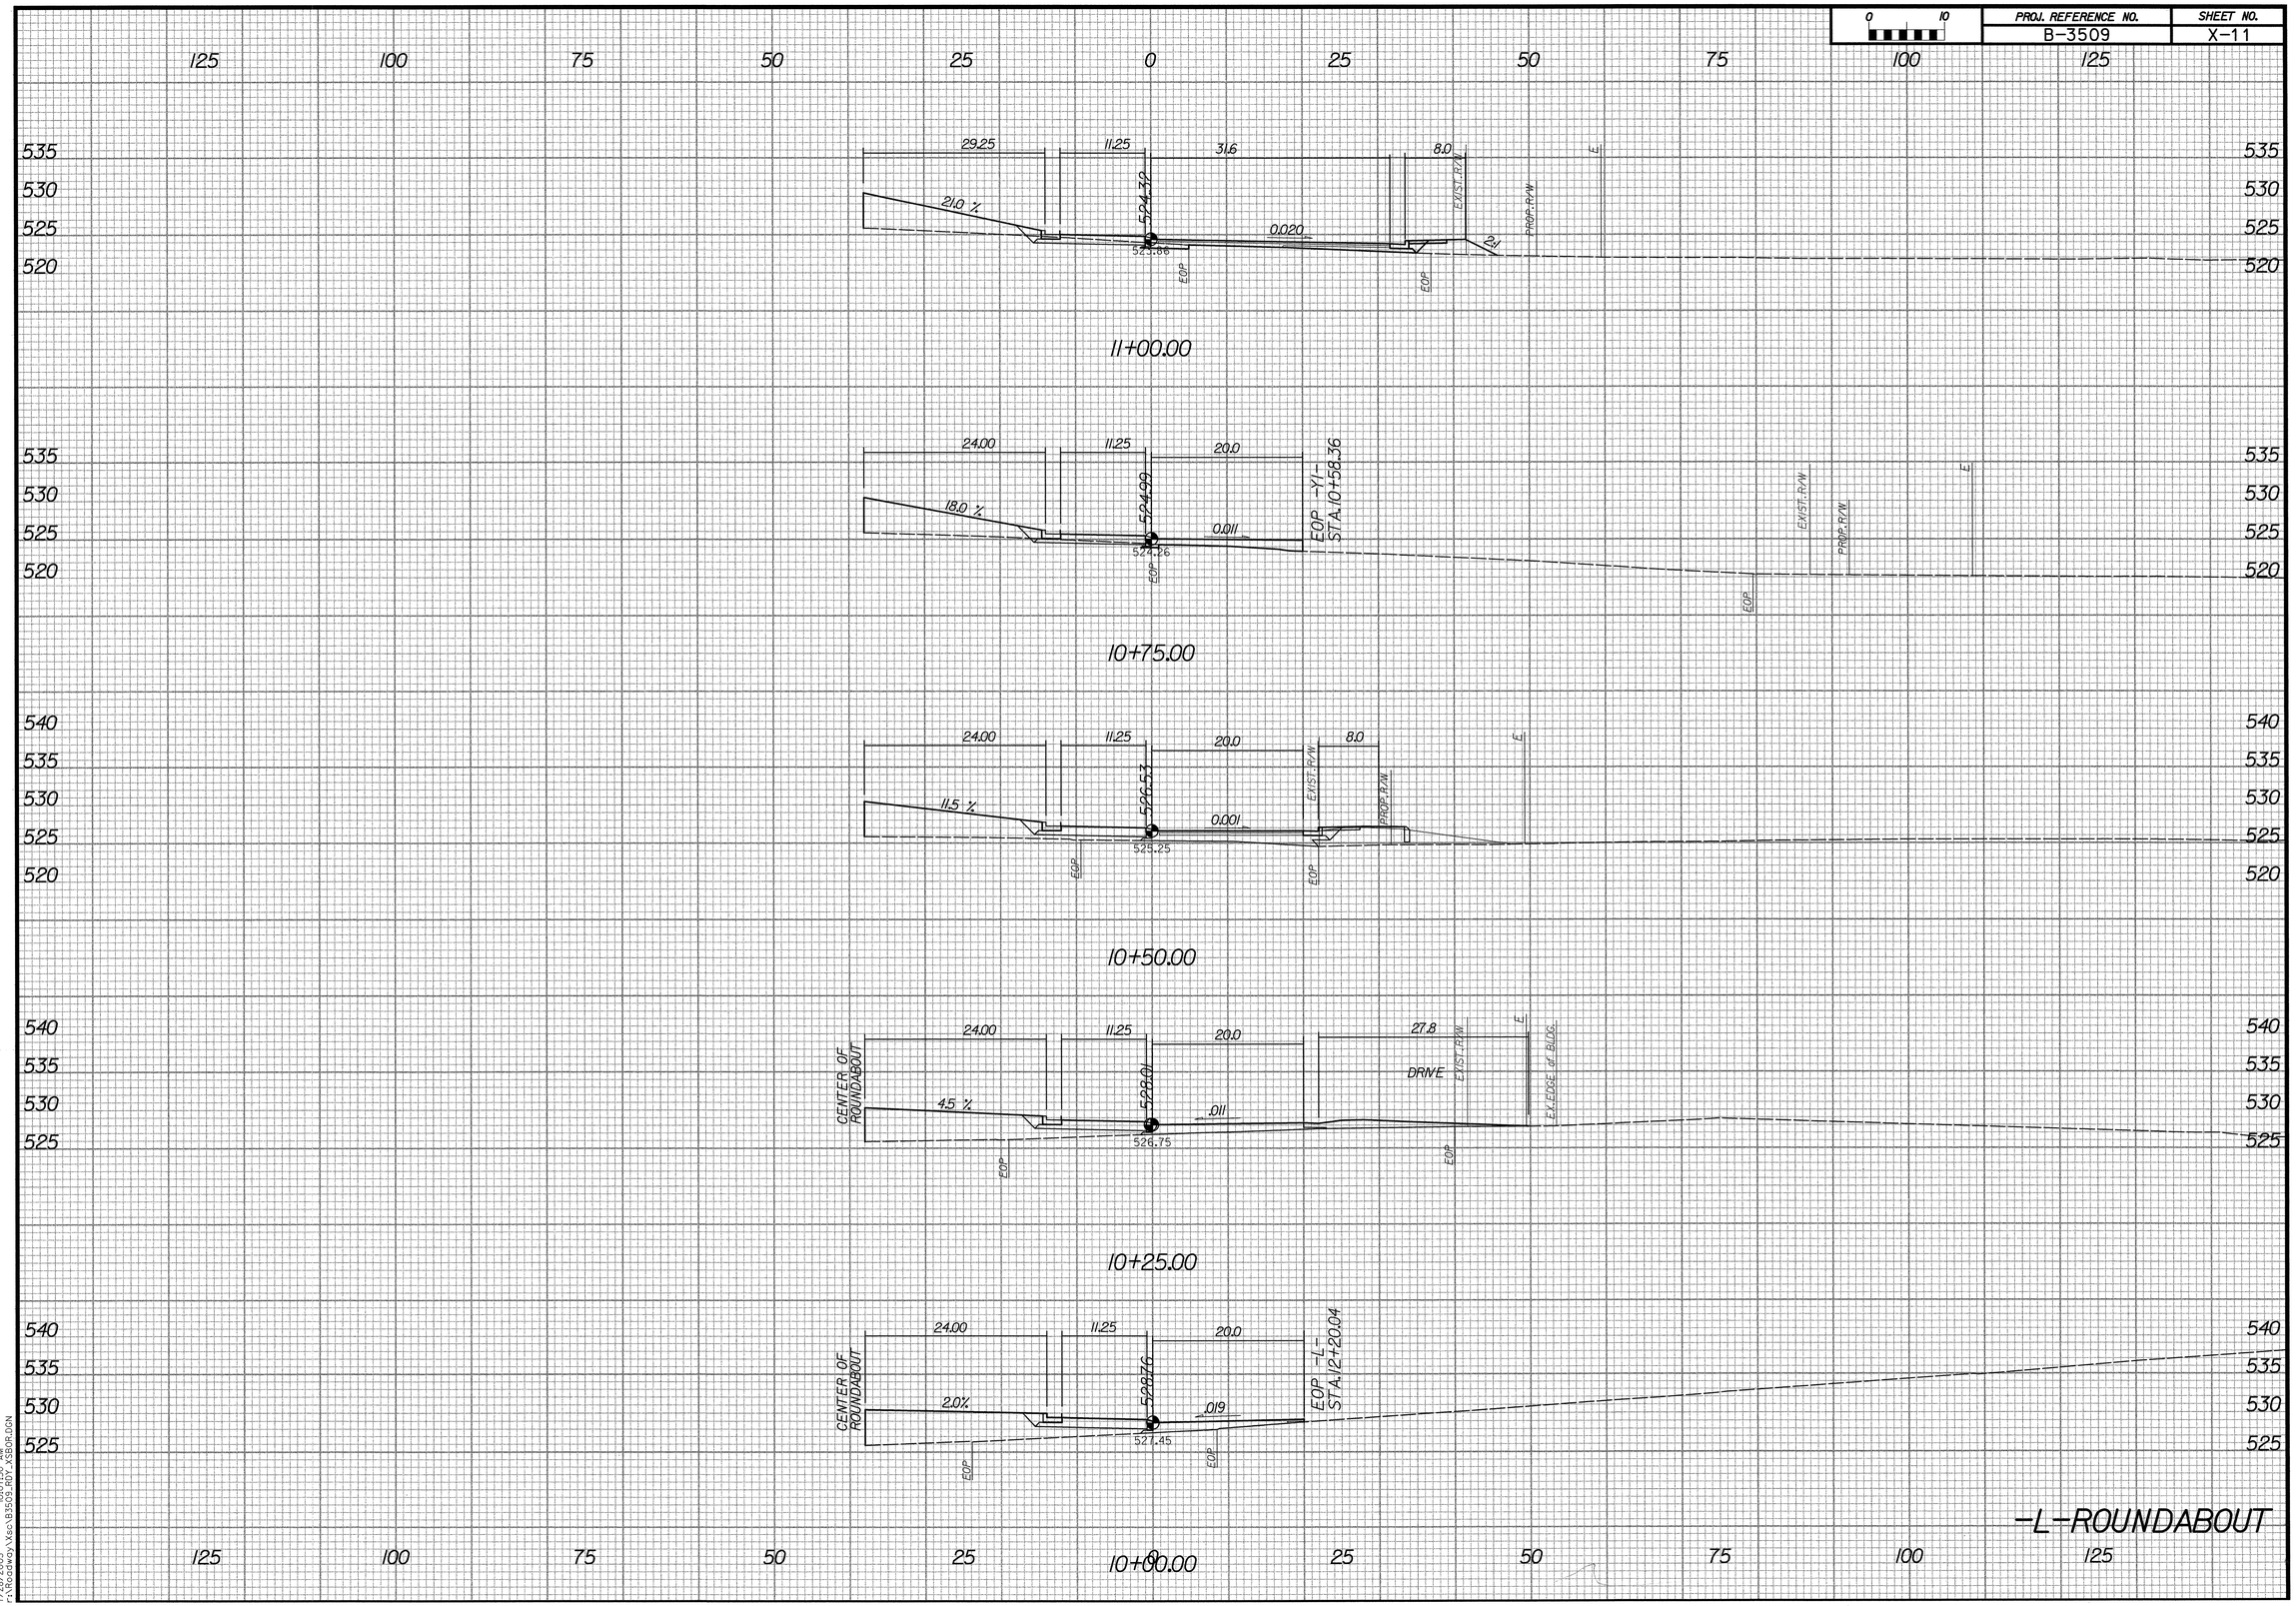

7/28/2005 10:07:30 AM
r:\Roadway\Xsc\B3509_RDY_XSBOR.DGN

PROJ. REFERENCE NO.	SHEET NO.
B-3509	X-12

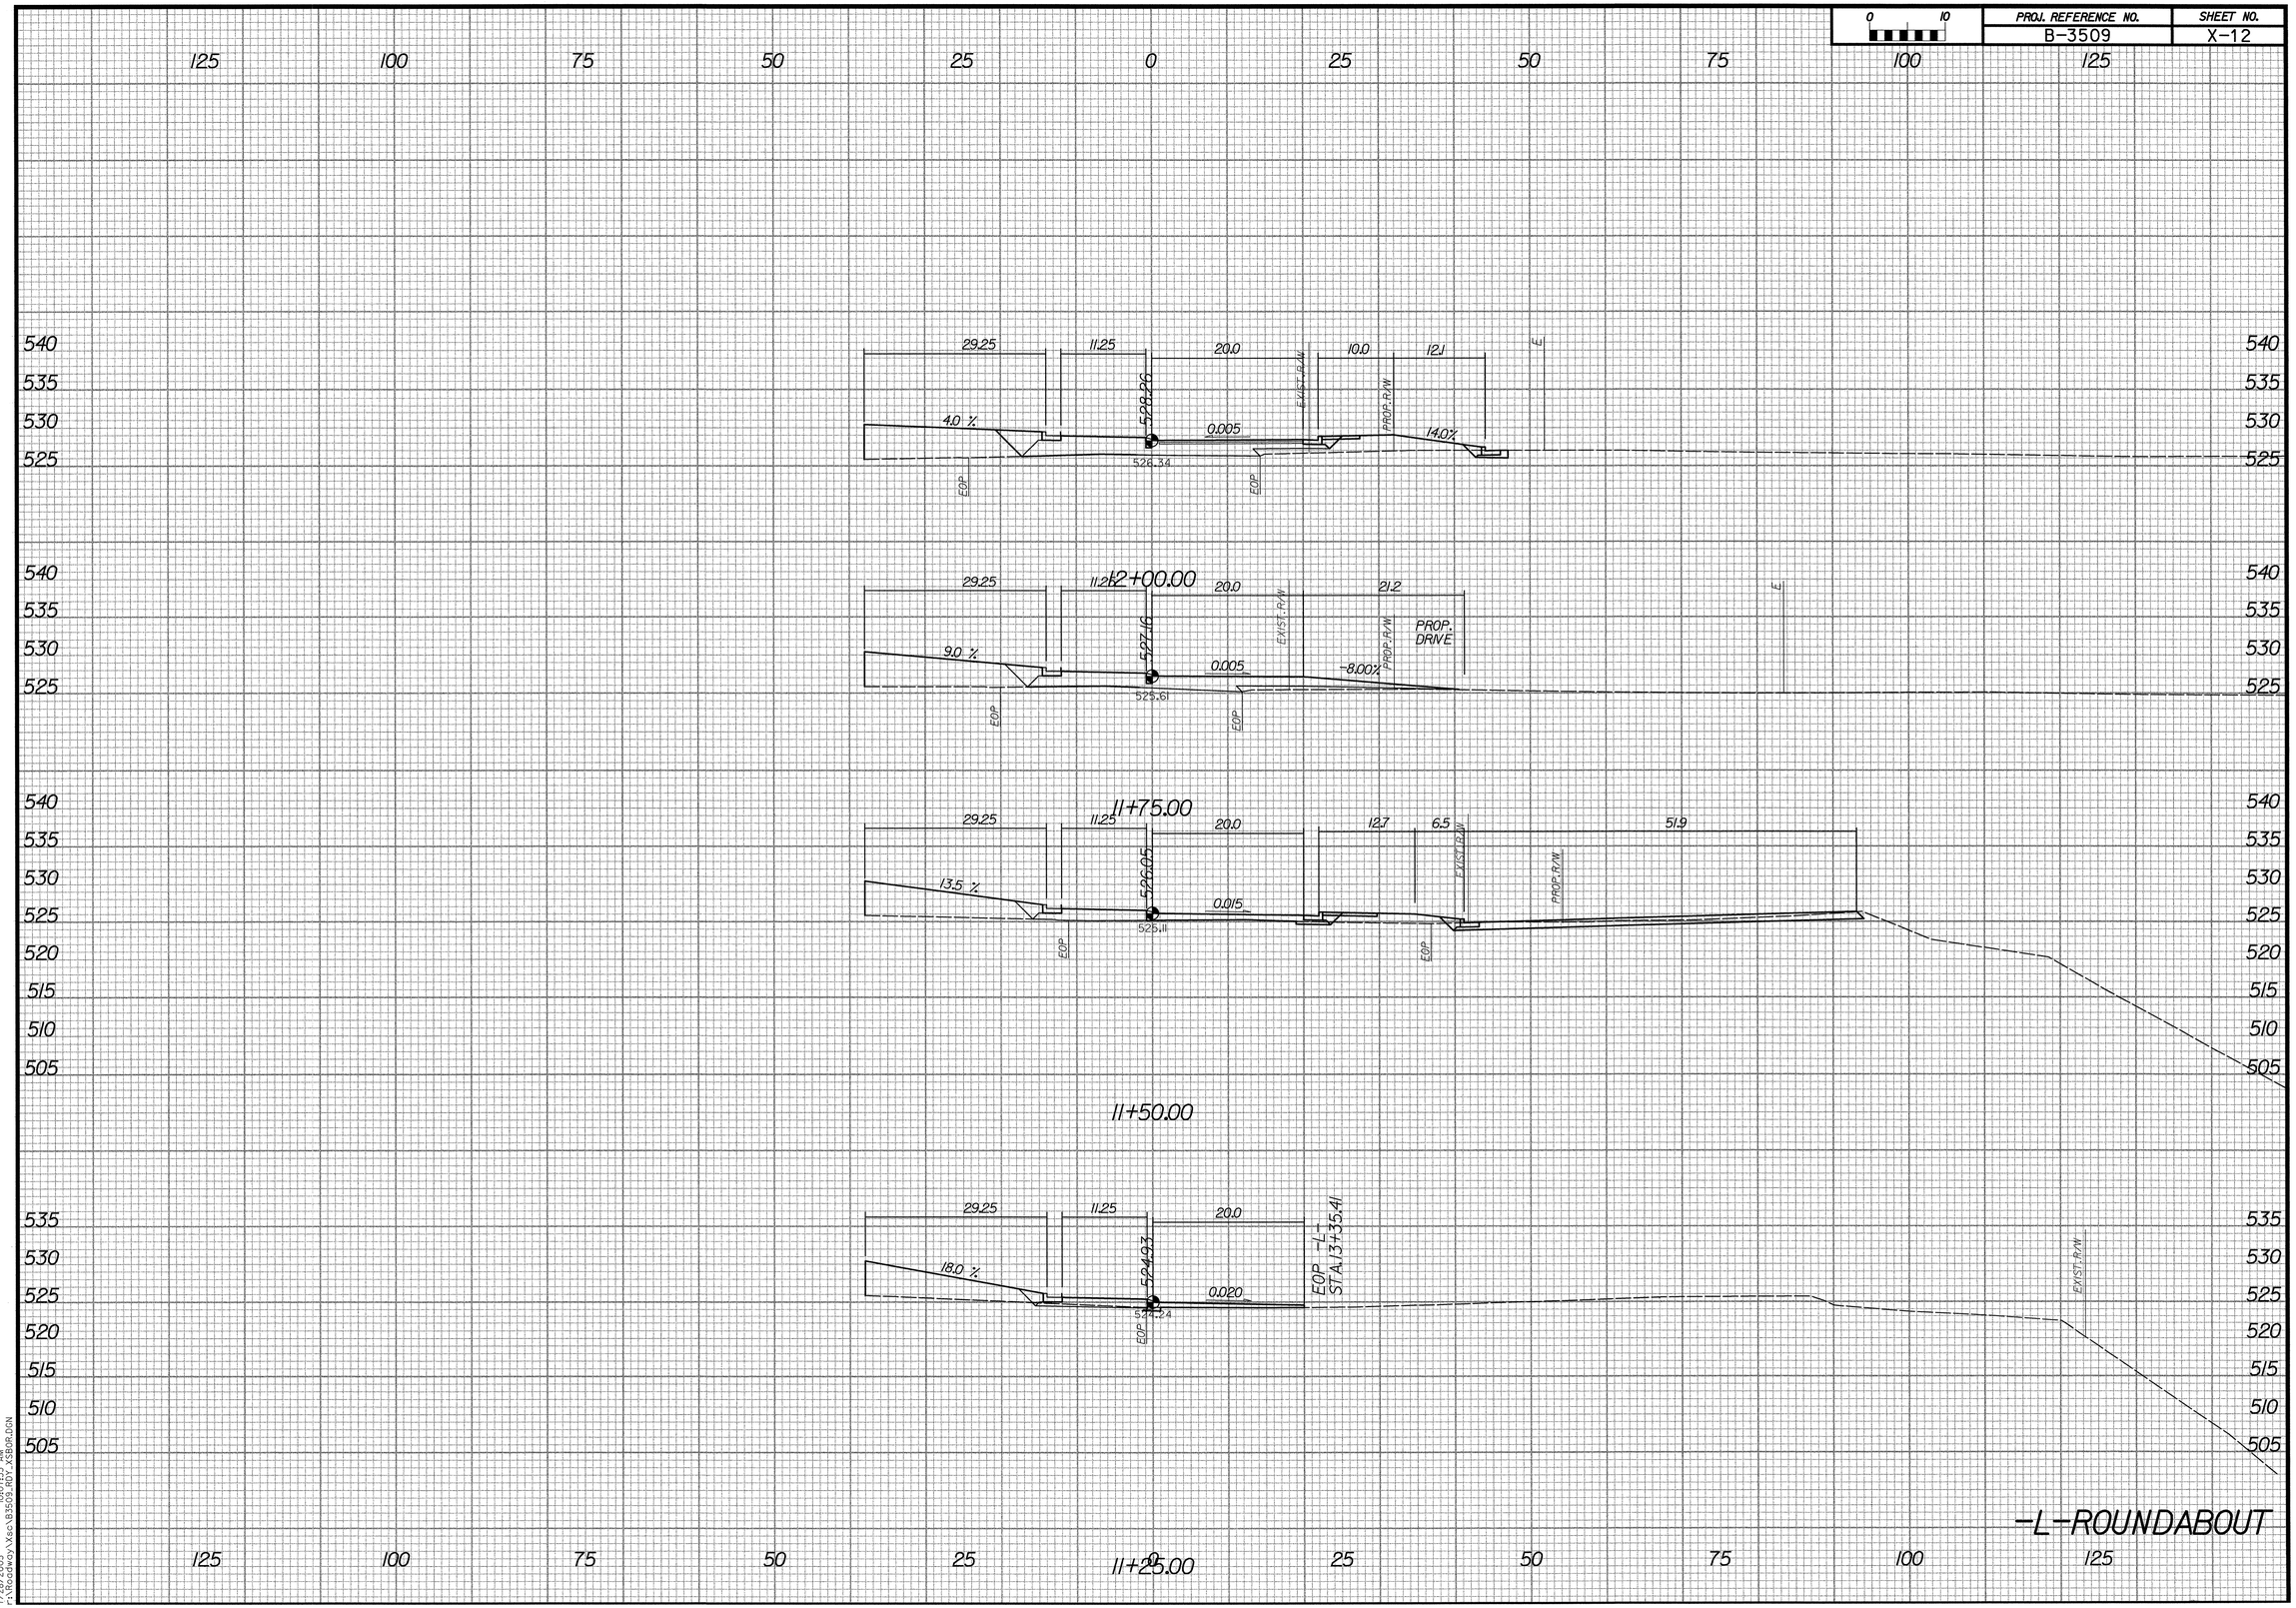

7/28/2005 10:07:33 AM
r:\Roadway\Xsc\B3509_RDY_XSBOR.DGN

PROJ. REFERENCE NO.	SHEET NO.
B-3509	X-13

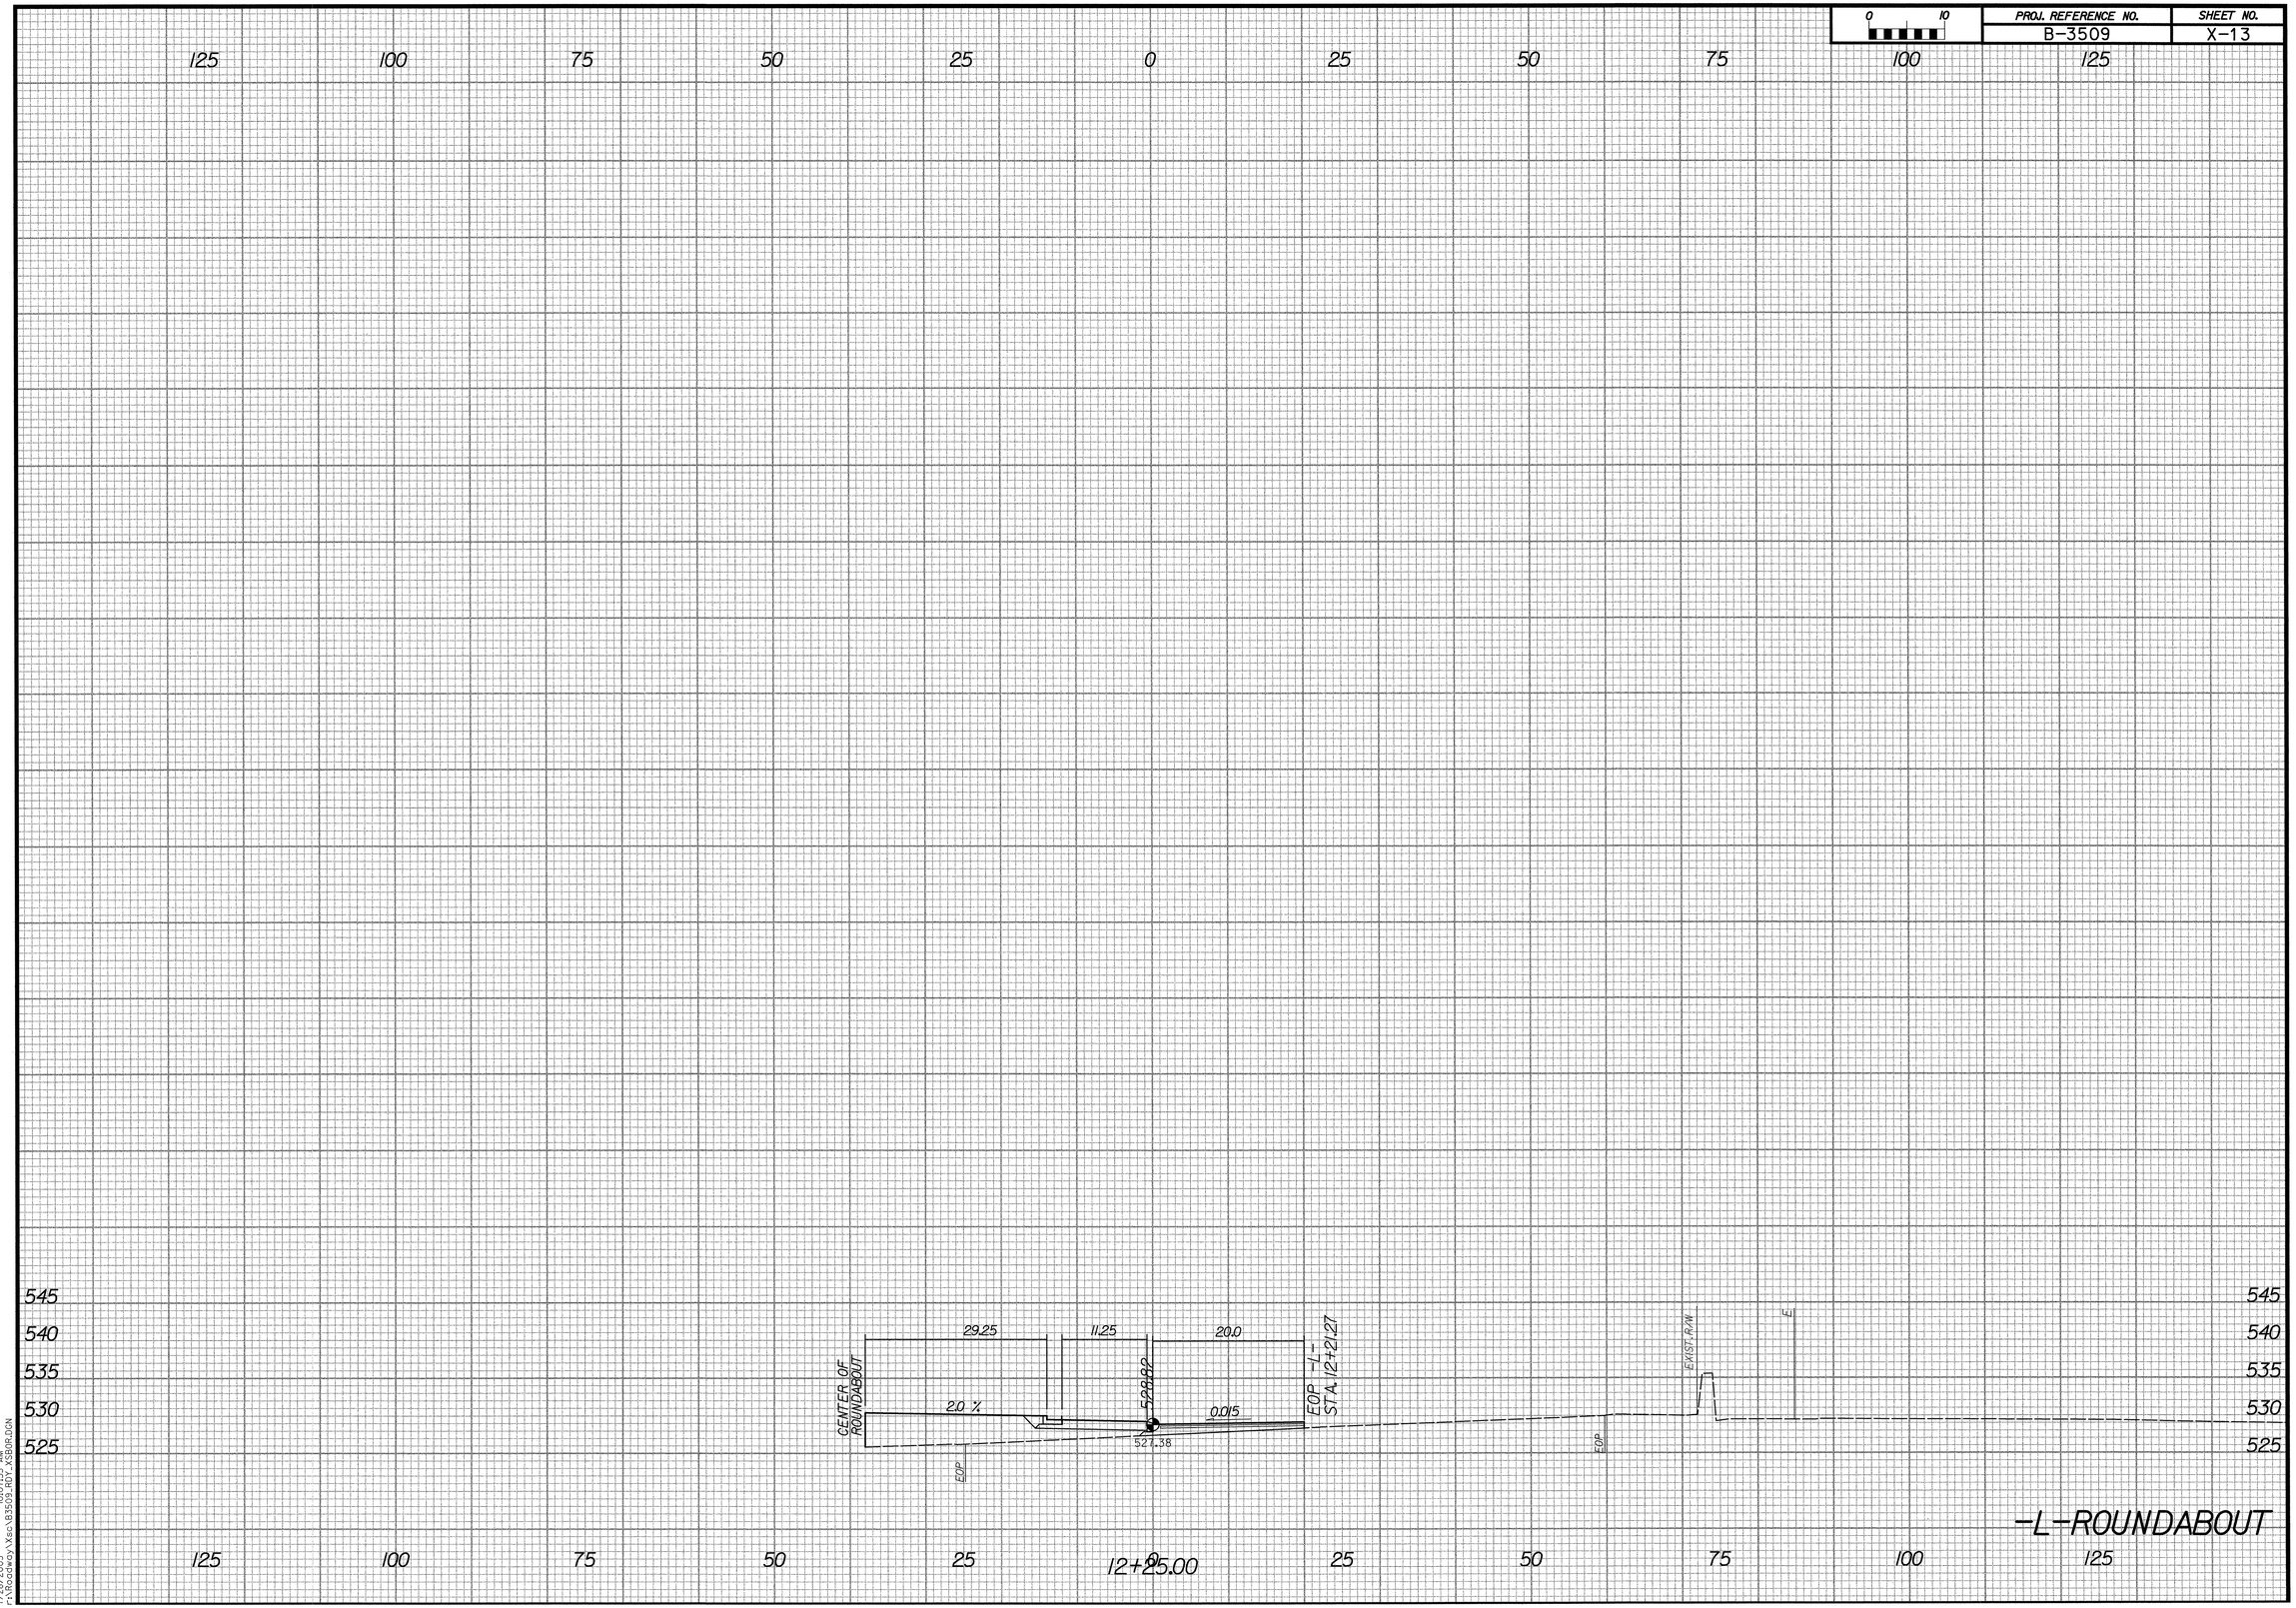

7/28/2005 10:07:35 AM
r:\Roadway\Xsc\B3509_RDY_XSBOR.DGN

PROJ. REFERENCE NO.	SHEET NO.
B-3509	X-14

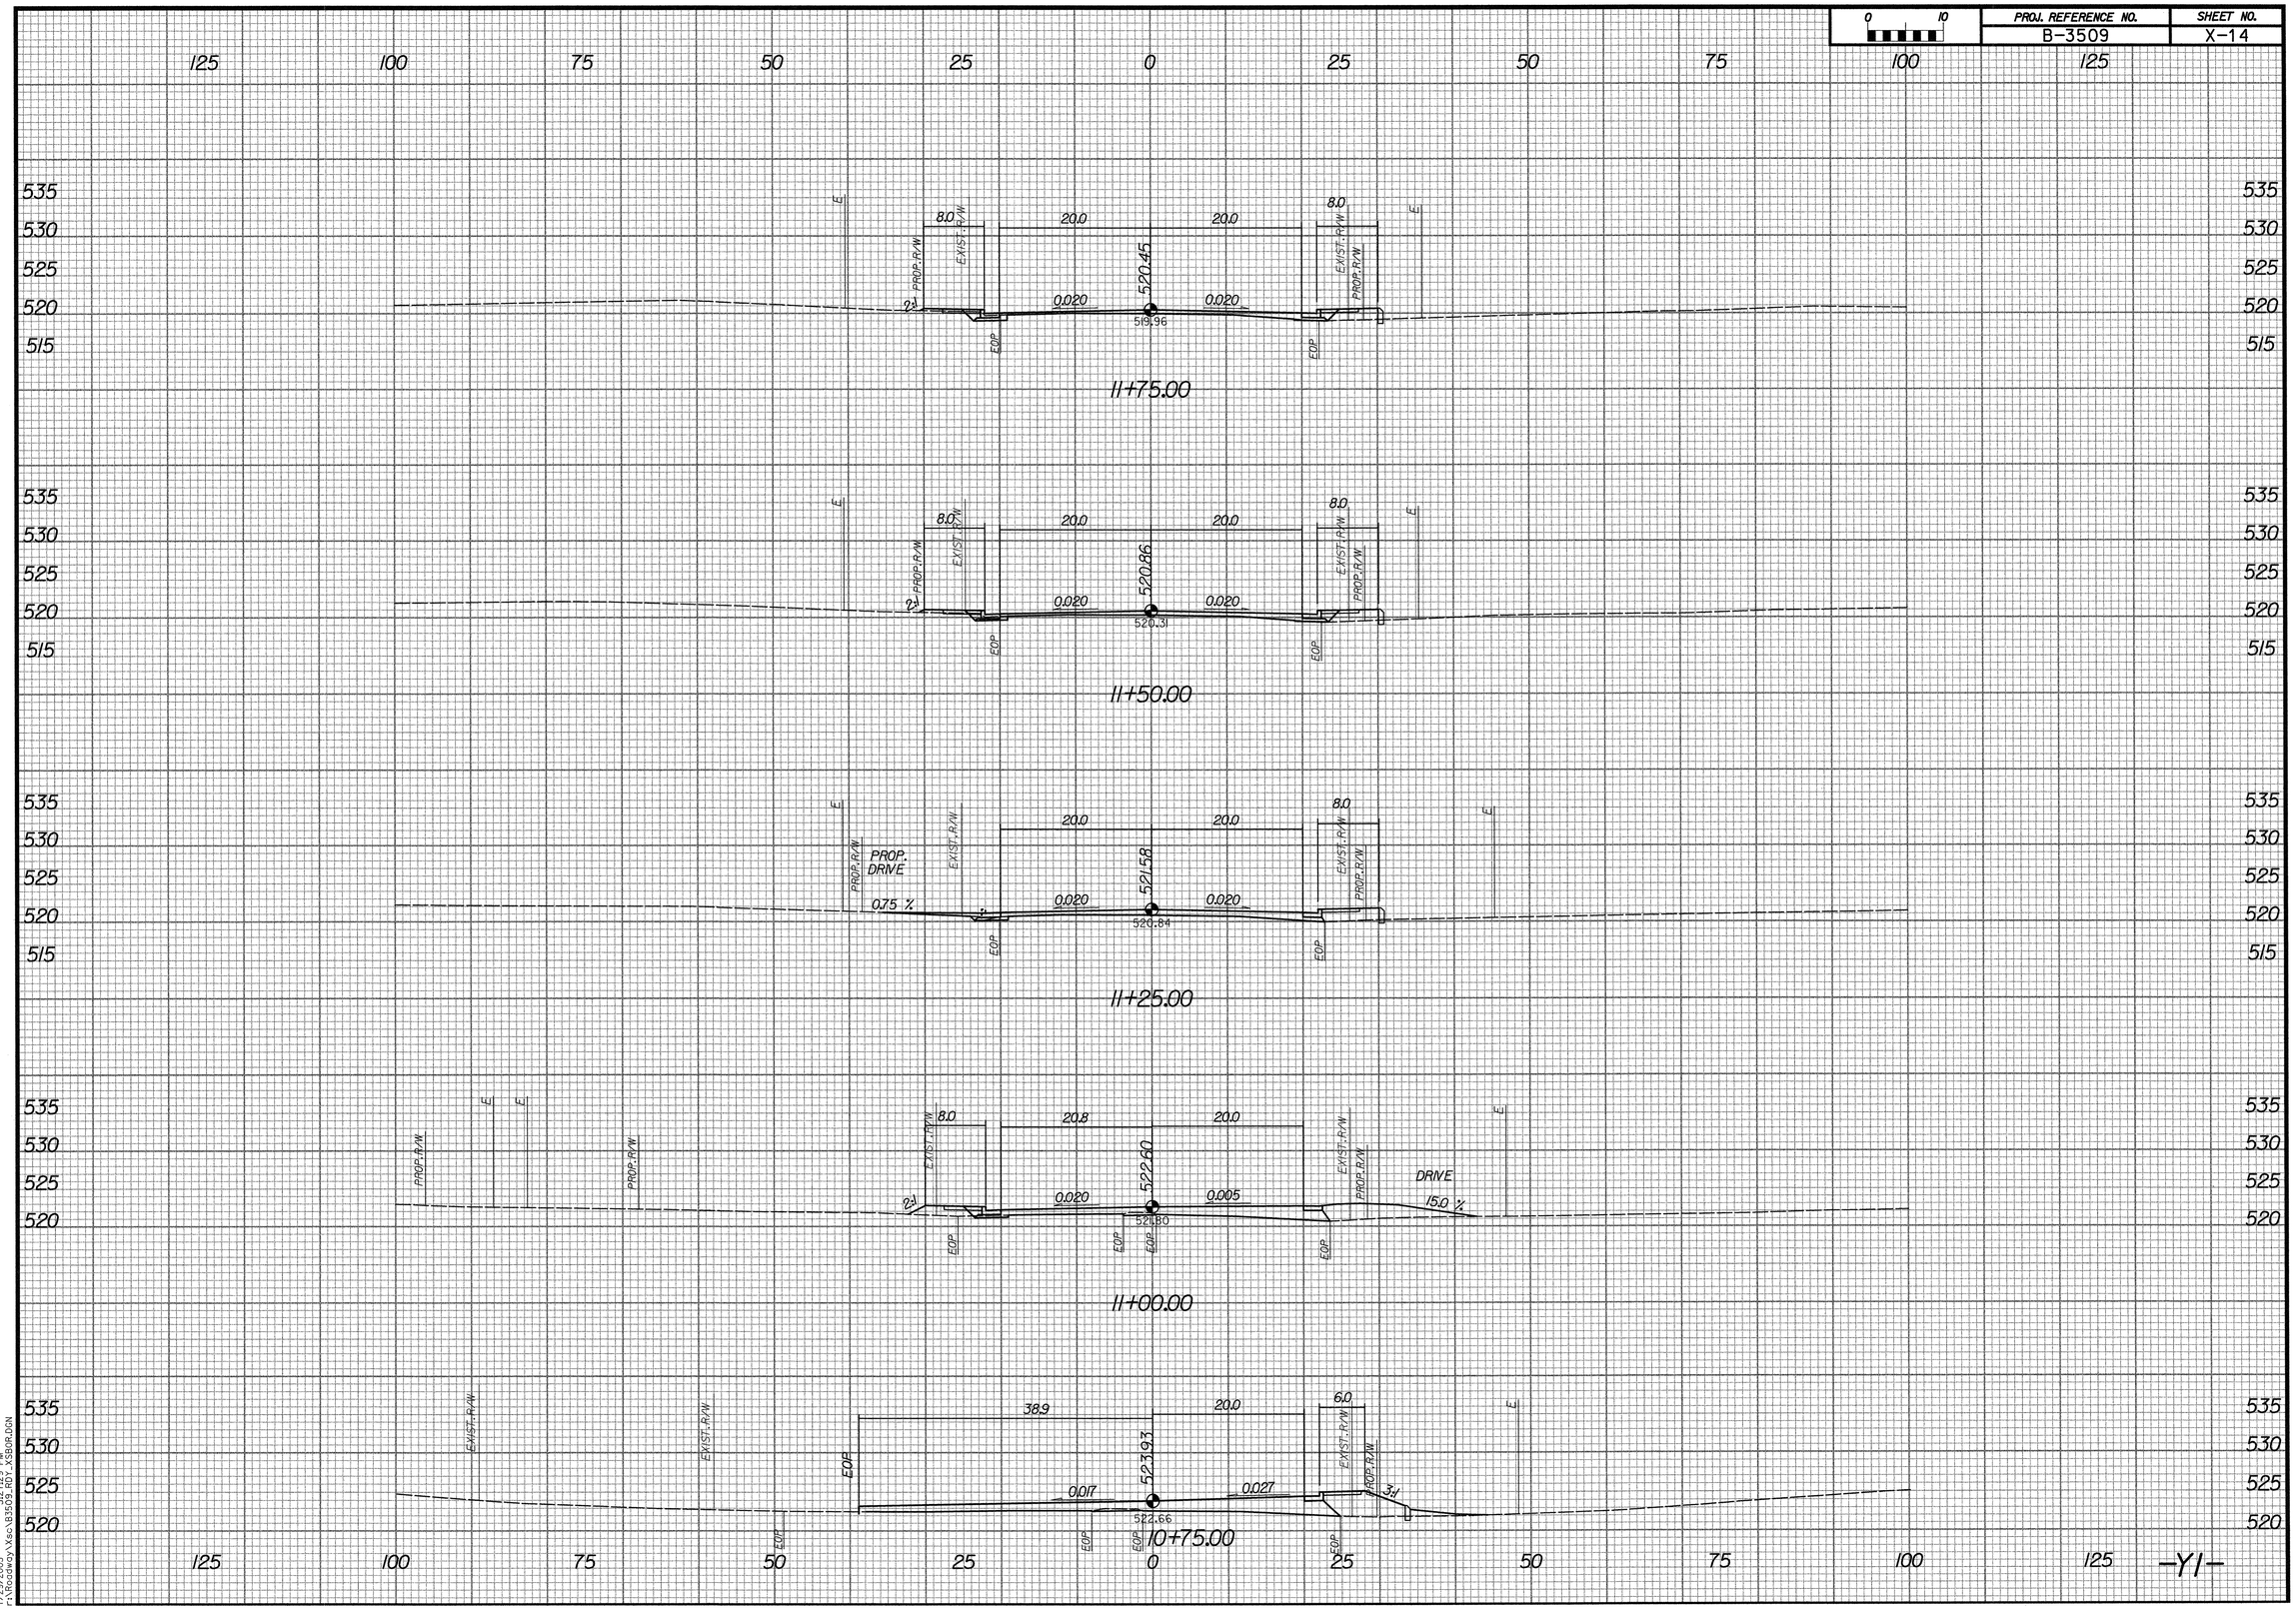

-Y1-

7/29/2005 3:27:29 PM
r:\Roadway\Vsc\B3509_RDY_X36R.DGN

...\Vsc\B3509_RDY_X36R.DGN 7/29/2005 3:27:29 PM

PROJ. REFERENCE NO.	SHEET NO.
B-3509	X-15

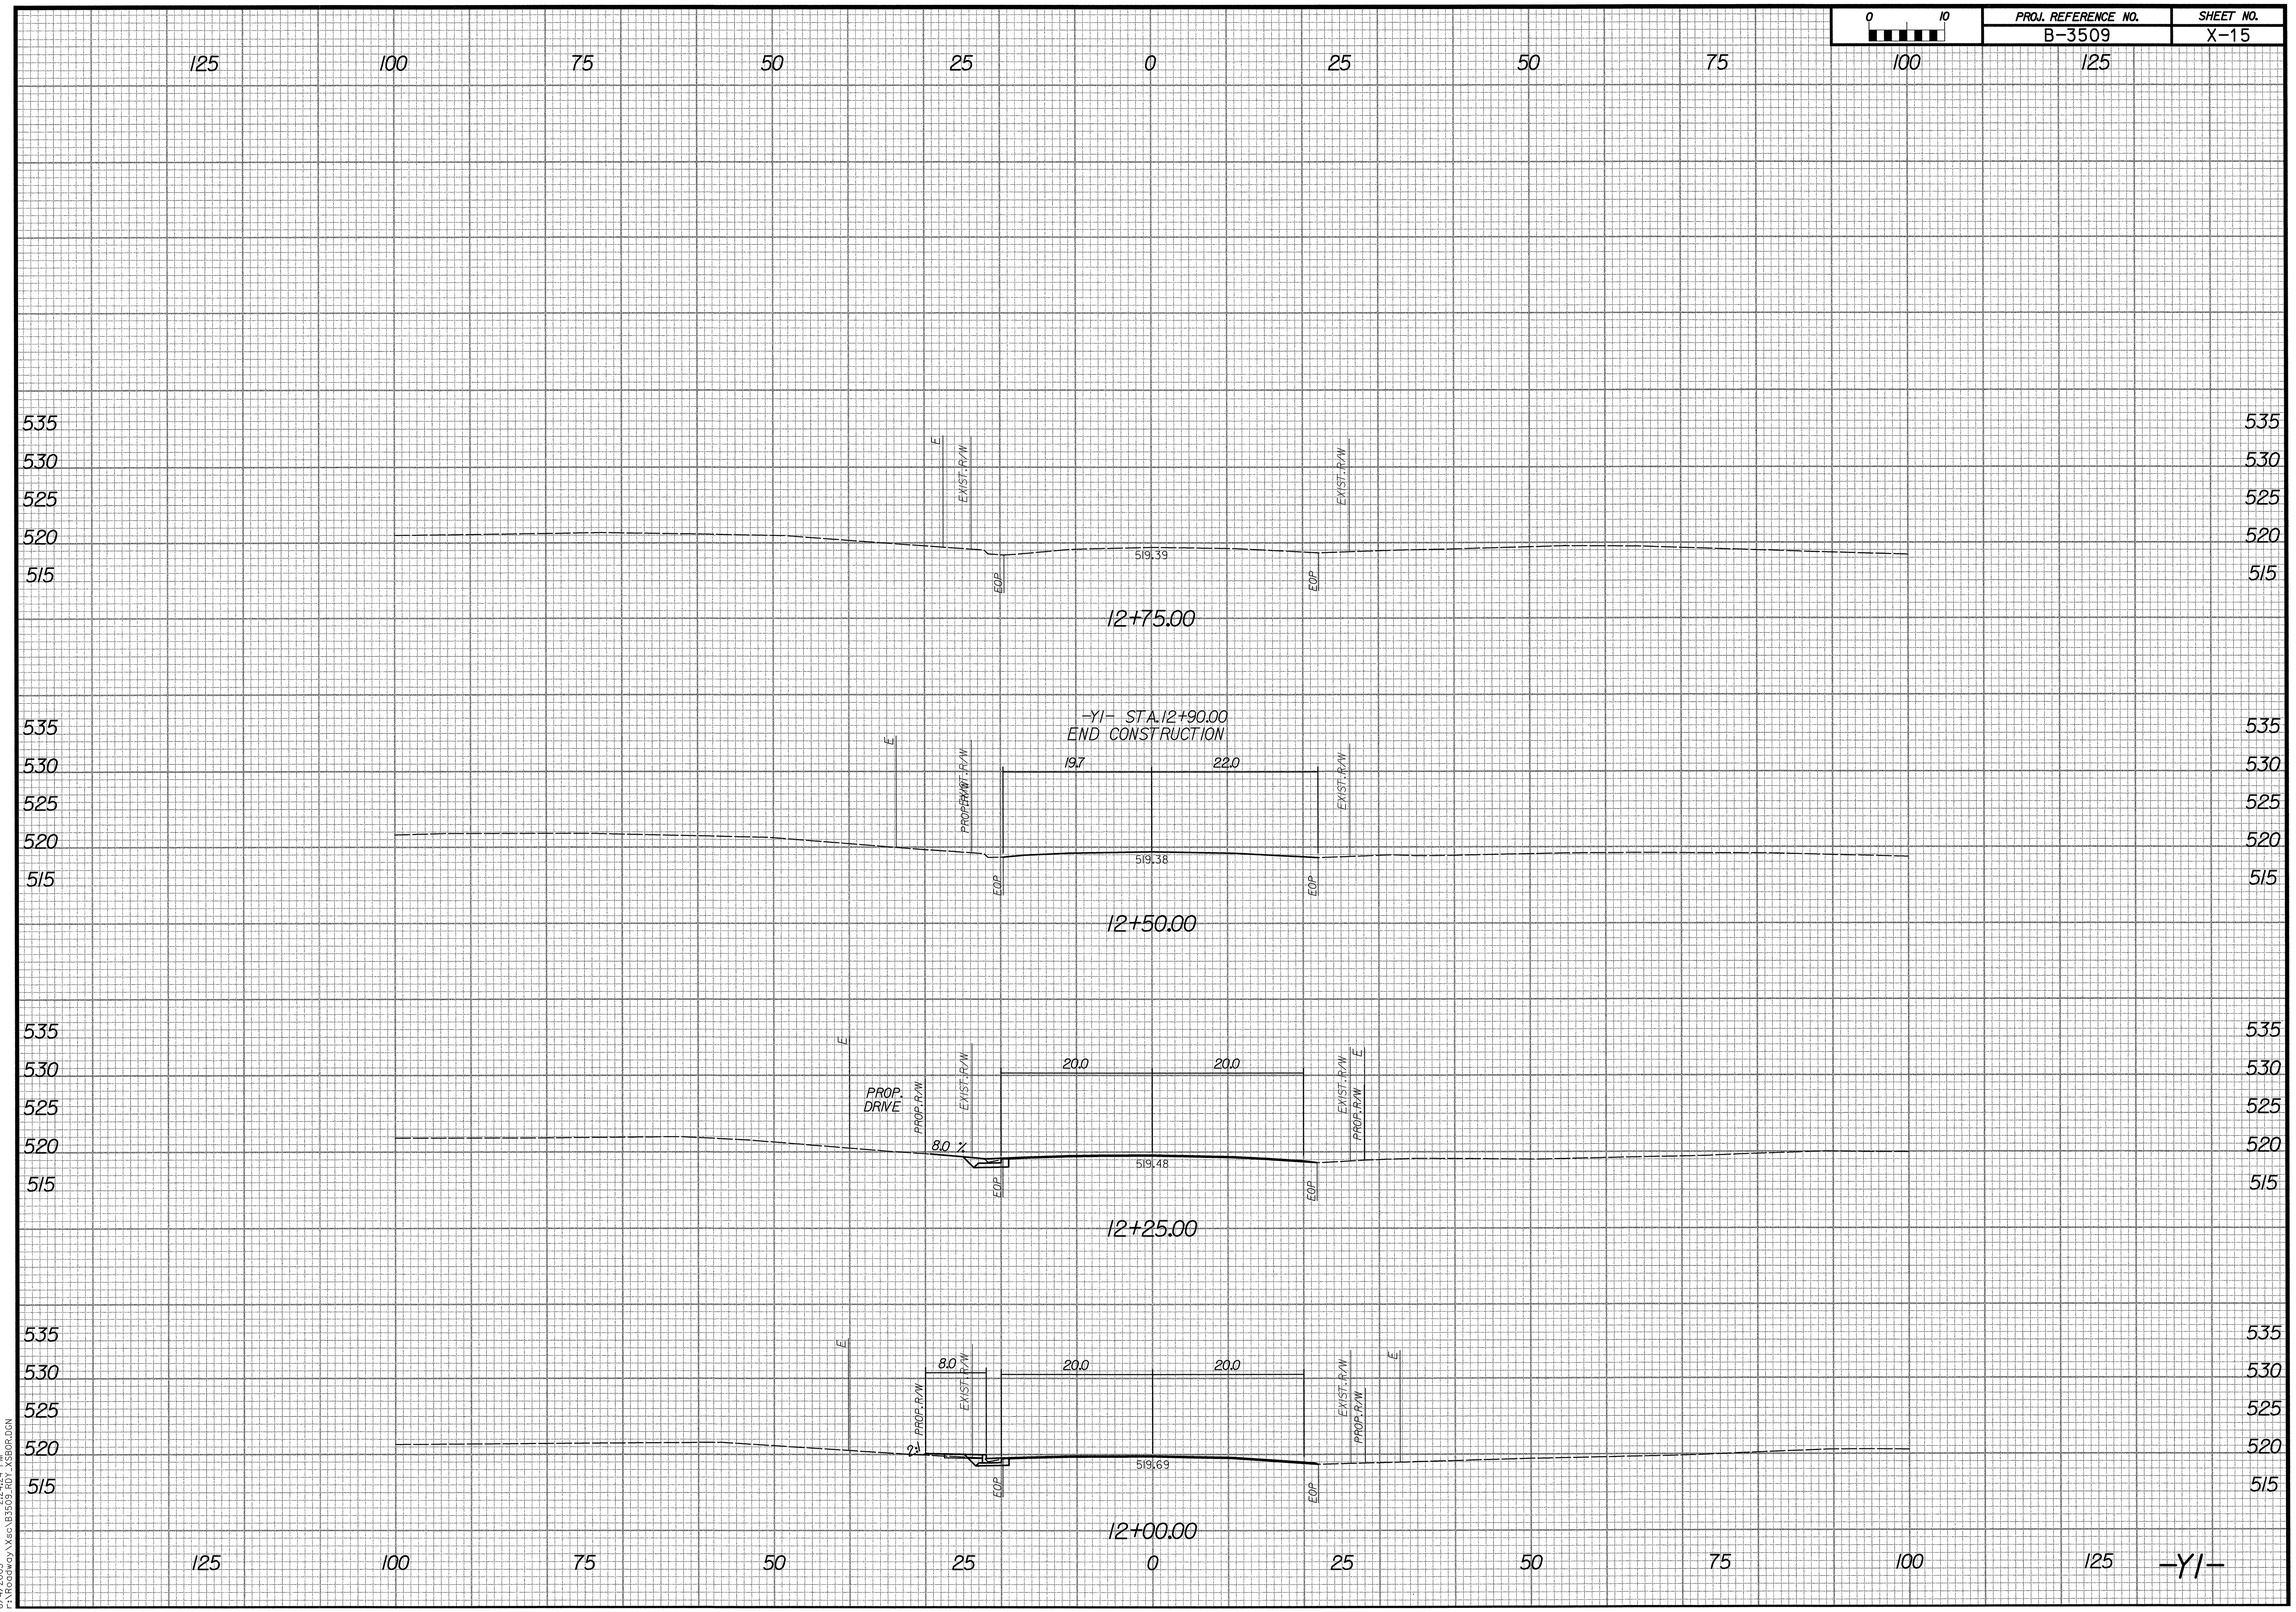

8/4/2005 2:24:24 PM
F:\Roadway\Xsec\B3509_RDY_XS90R.DGN

...\Xsec\B3509_RDY_XS90R.DGN 8/4/2005 2:24:24 PM

PROJ. REFERENCE NO.	SHEET NO.
B-3509	X-16

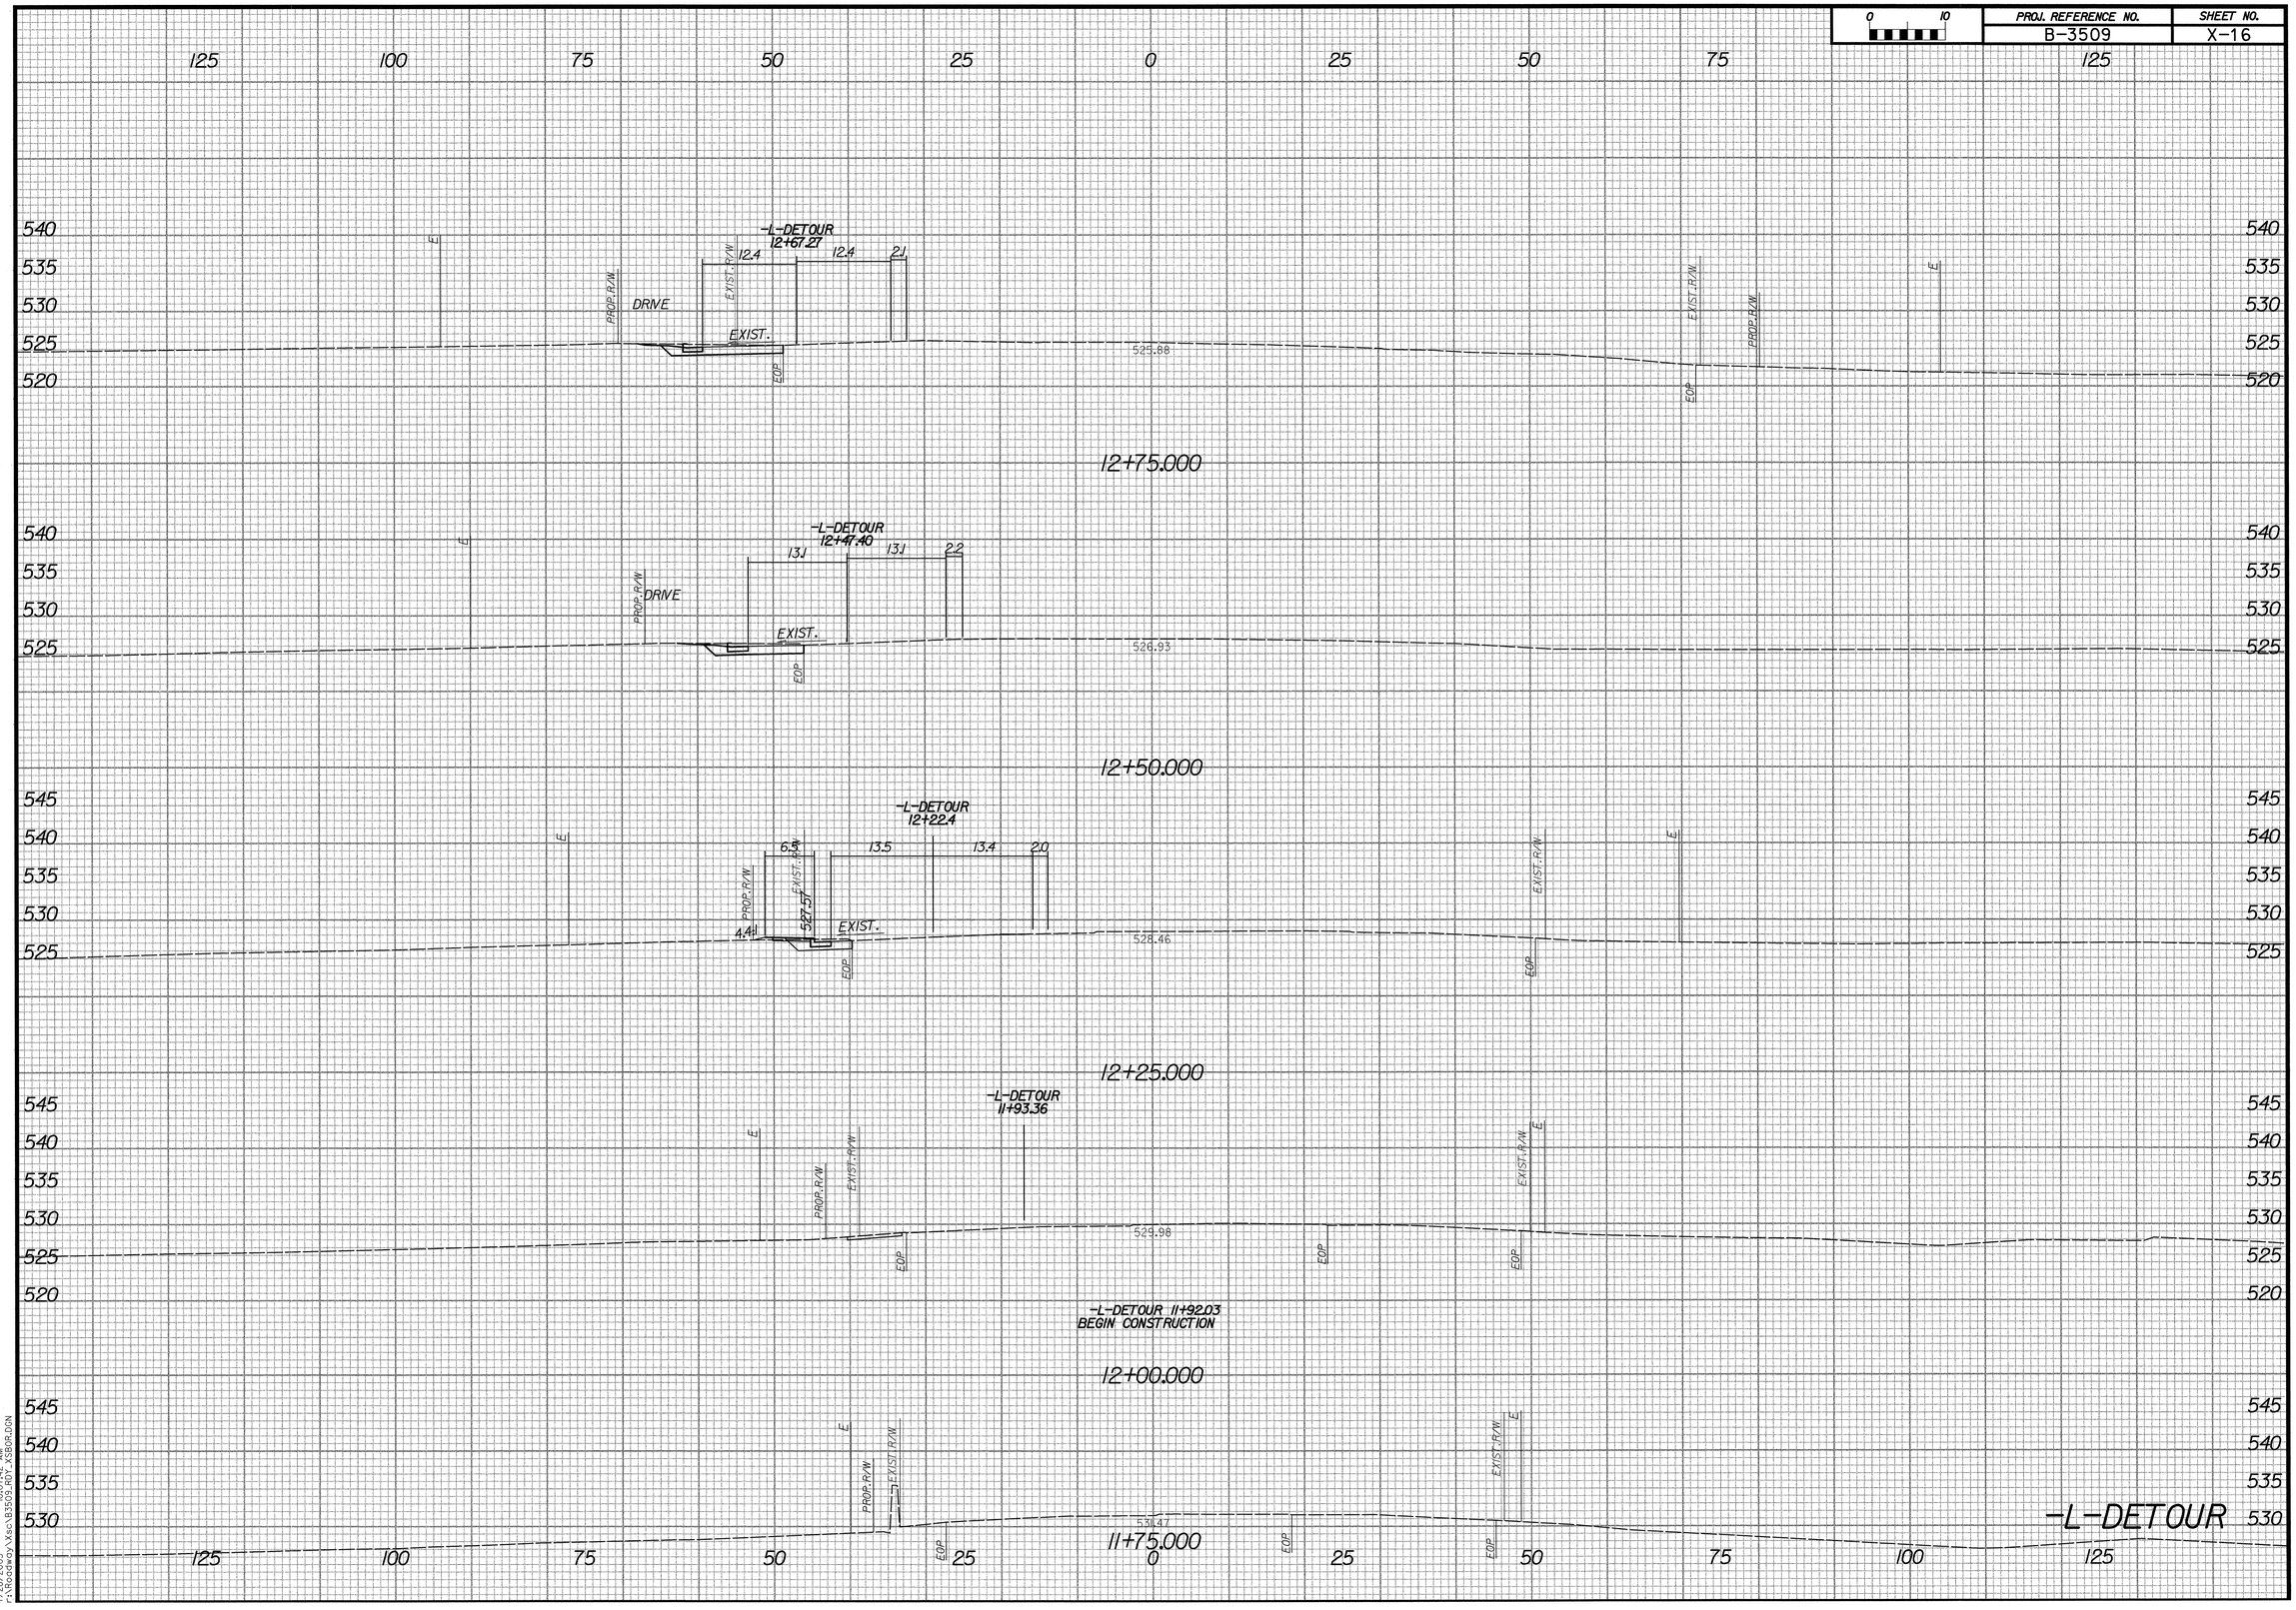

7/28/2005 10:07:42 AM
F:\Roadway\Xsec\B3509_RDY_XS80R.DGN

PROJ. REFERENCE NO.	SHEET NO.
B-3509	X-17

7/28/2005 10:07:45 AM
r:\Roadway\Xsec\B3509_RDY_XSBOR.DGN

0 10	PROJ. REFERENCE NO.	SHEET NO.
	B-3509	X-18

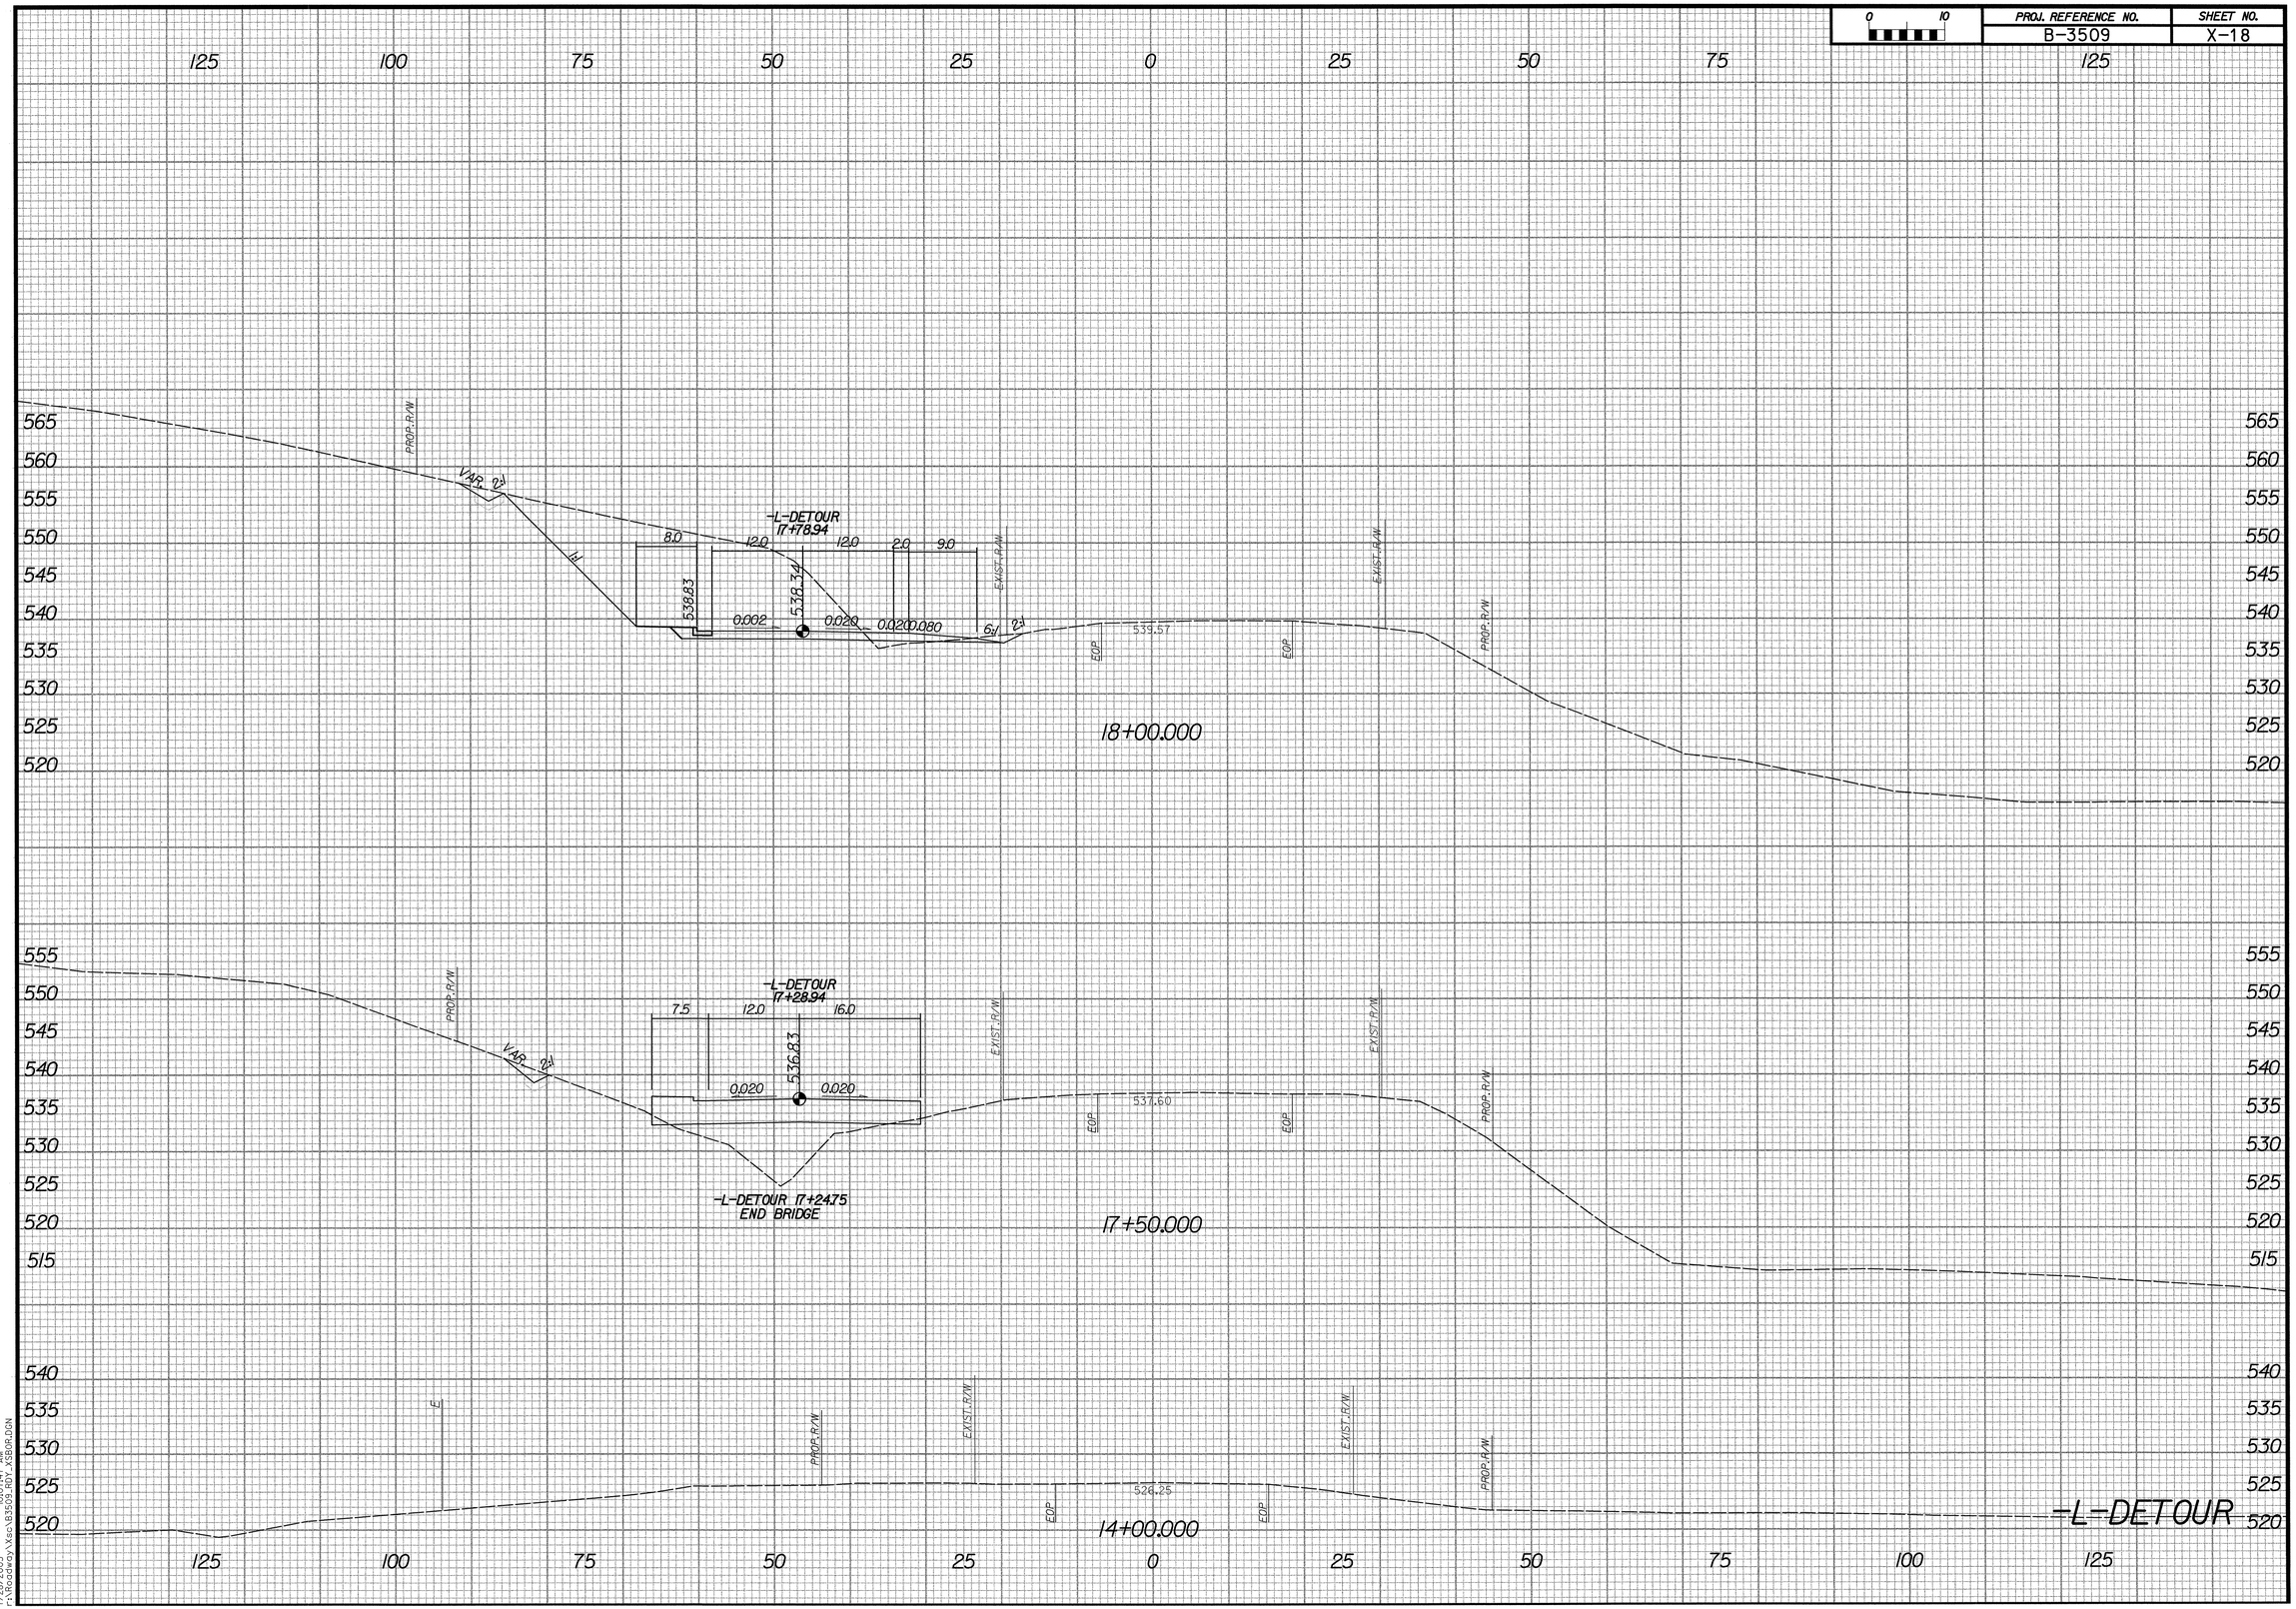

7/28/2005 10:07:47 AM
r:\Roadway\Xsec\B3509_RDY_XS09R.DGN

0 10	PROJ. REFERENCE NO.	SHEET NO.
	B-3509	X-19

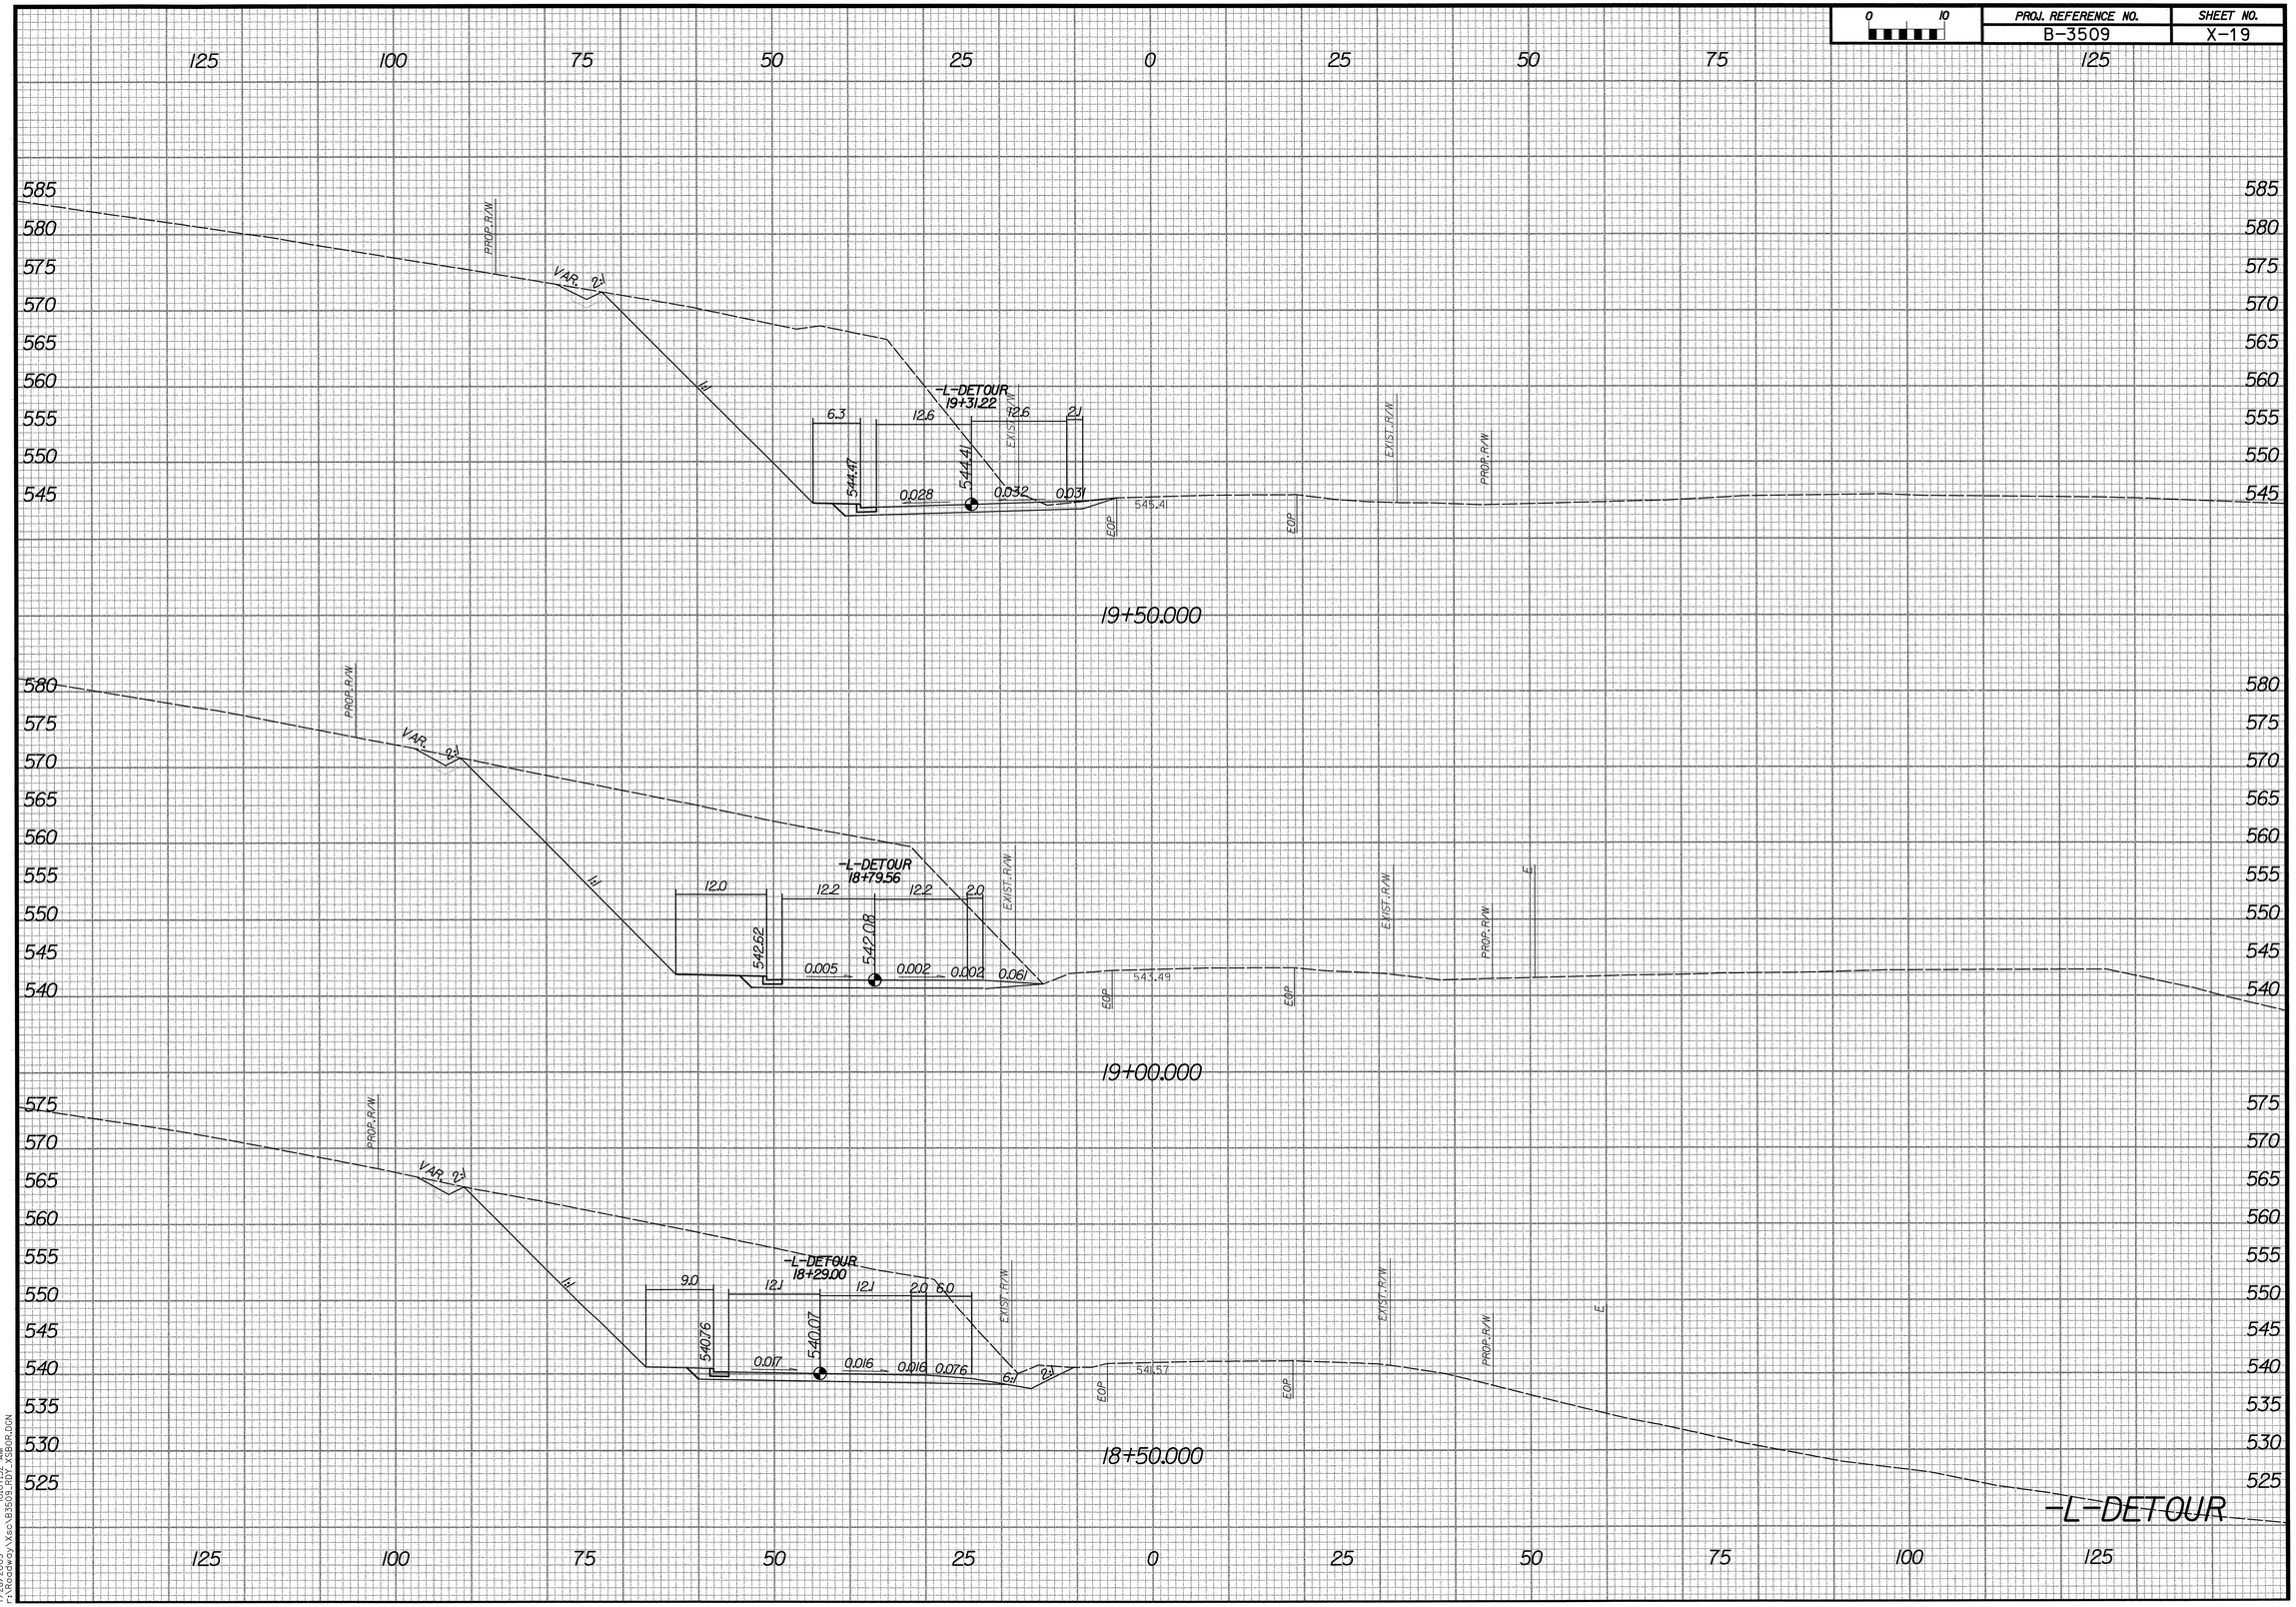

7/28/2005 10:07:52 AM
r:\Roadway\Xsc\B3509_RDY_XSBGR.DGN

PROJ. REFERENCE NO.	SHEET NO.
B-3509	X-20

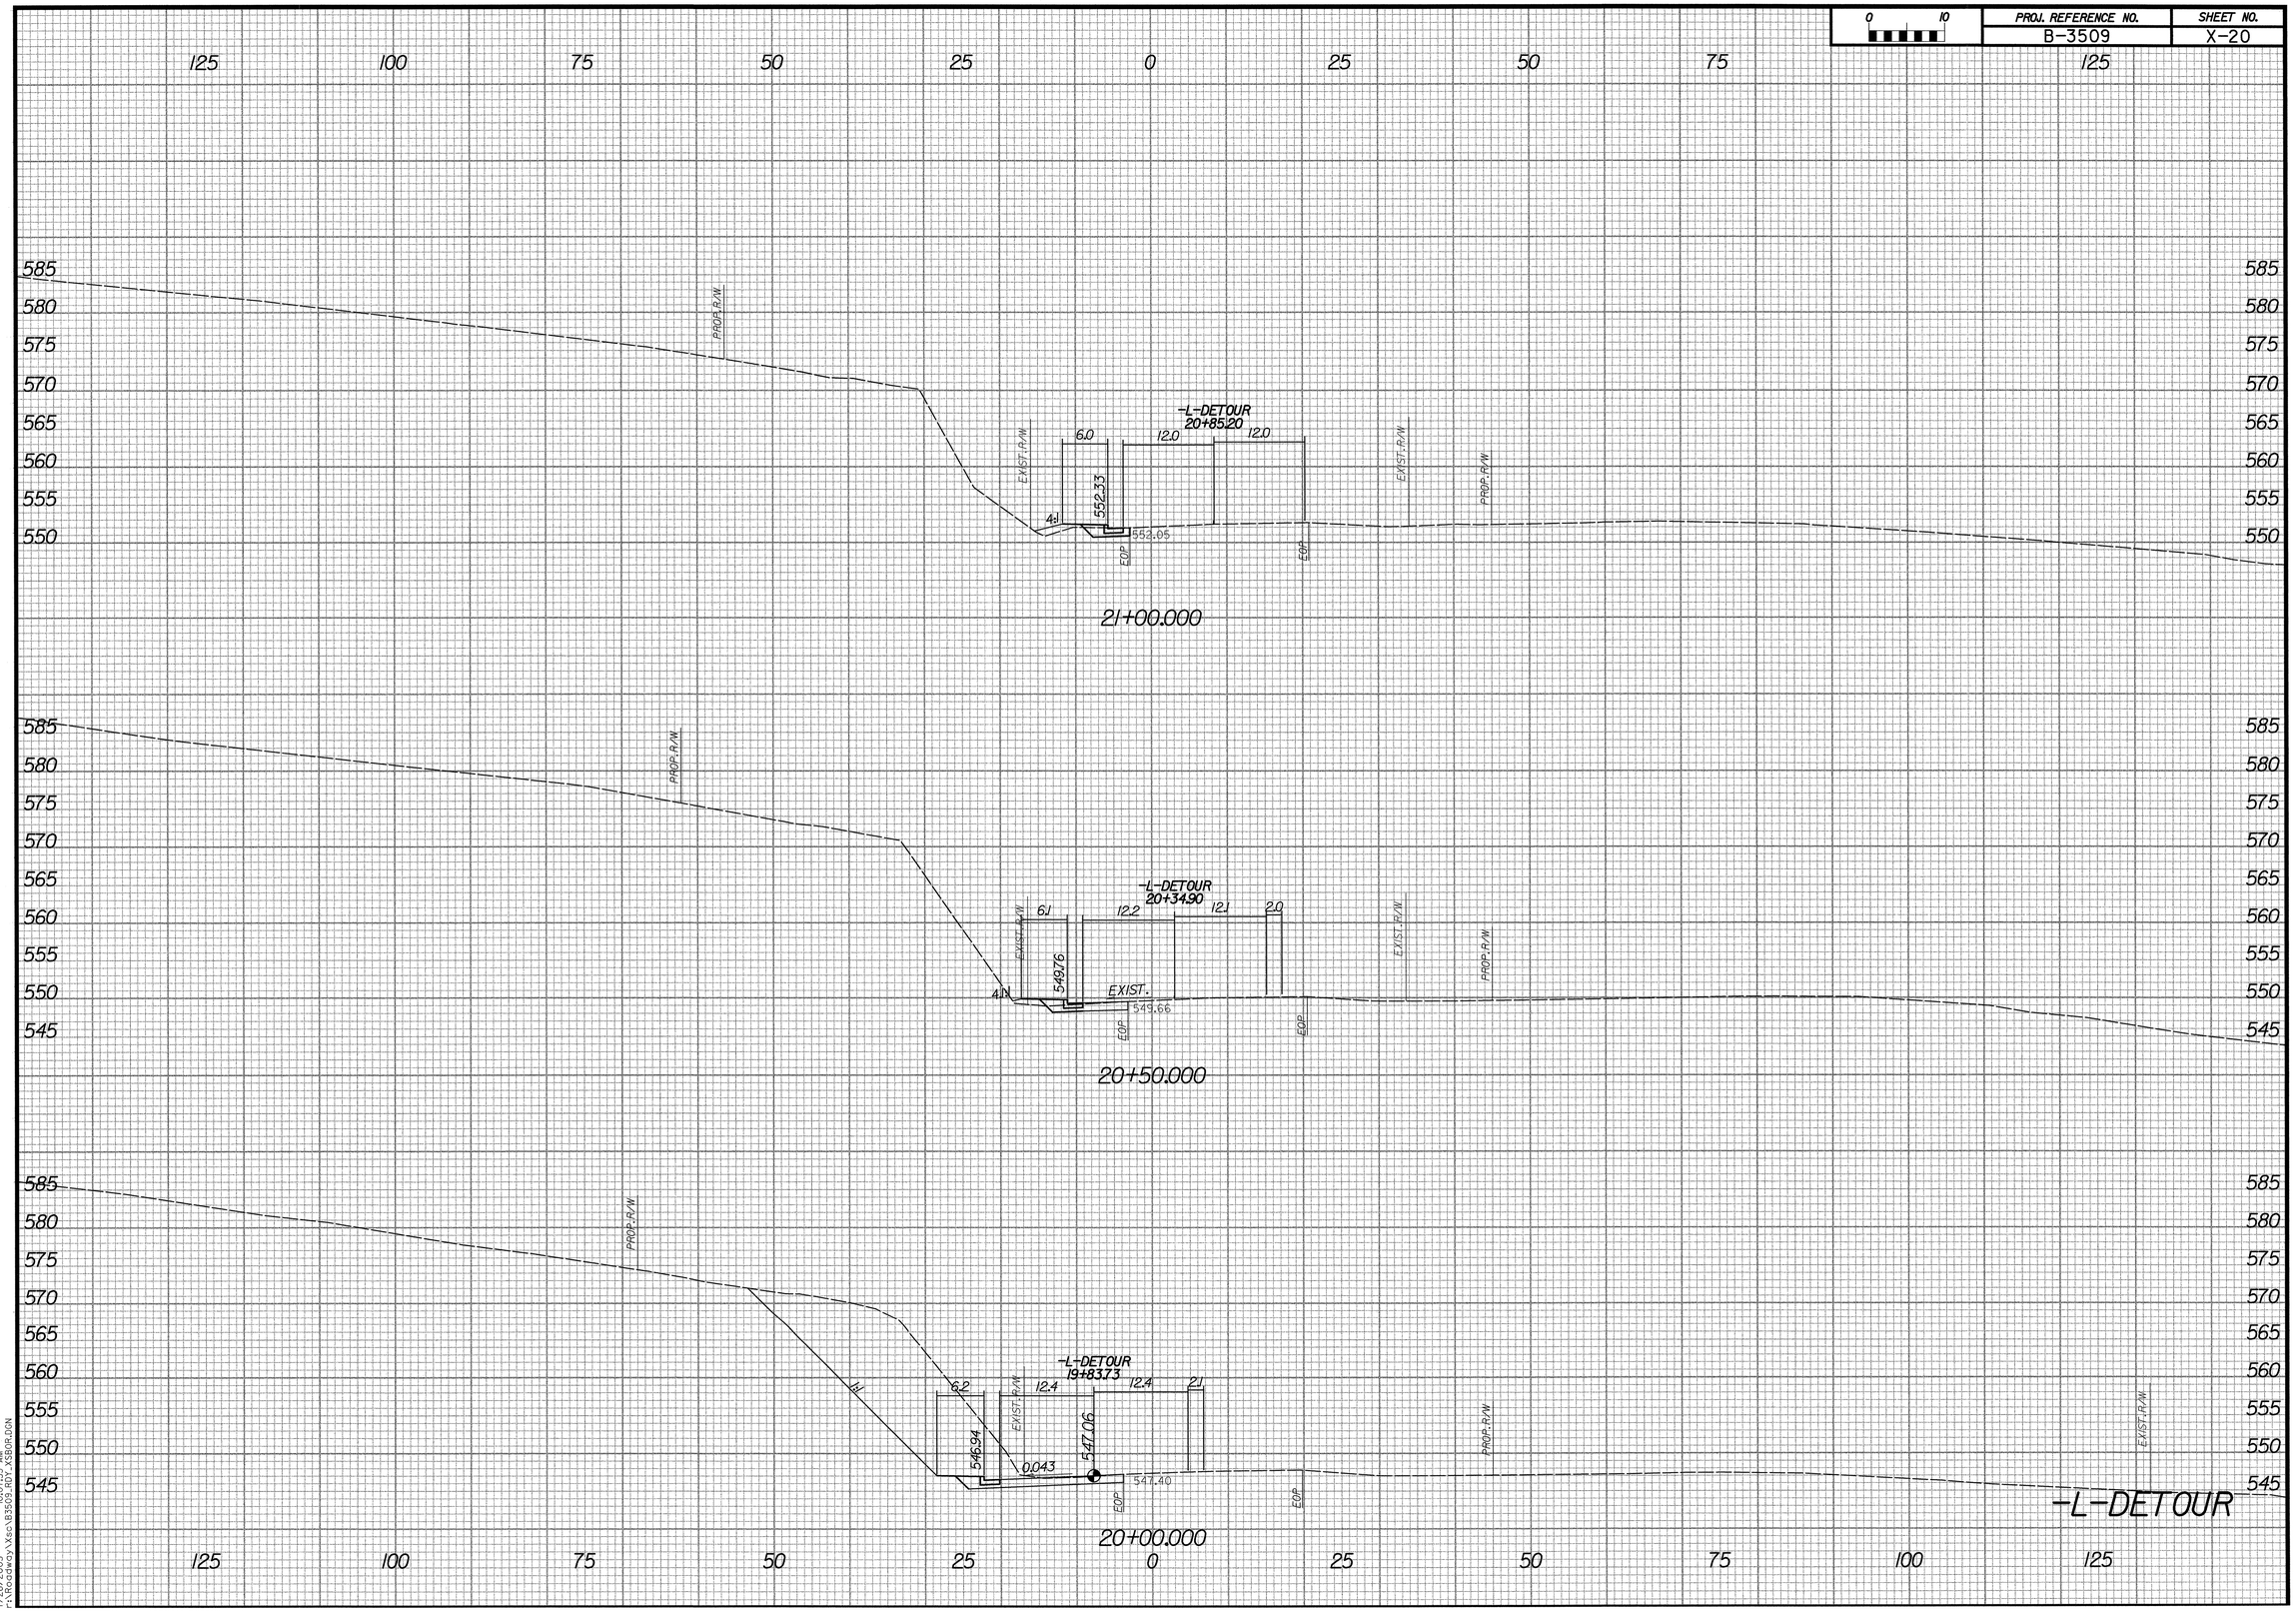

7/28/2005 10:07:53 AM
r:\Roadway\Xsc\B3509_RDY_XSBOR.DGN

PROJ. REFERENCE NO.	SHEET NO.
B-3509	X-21

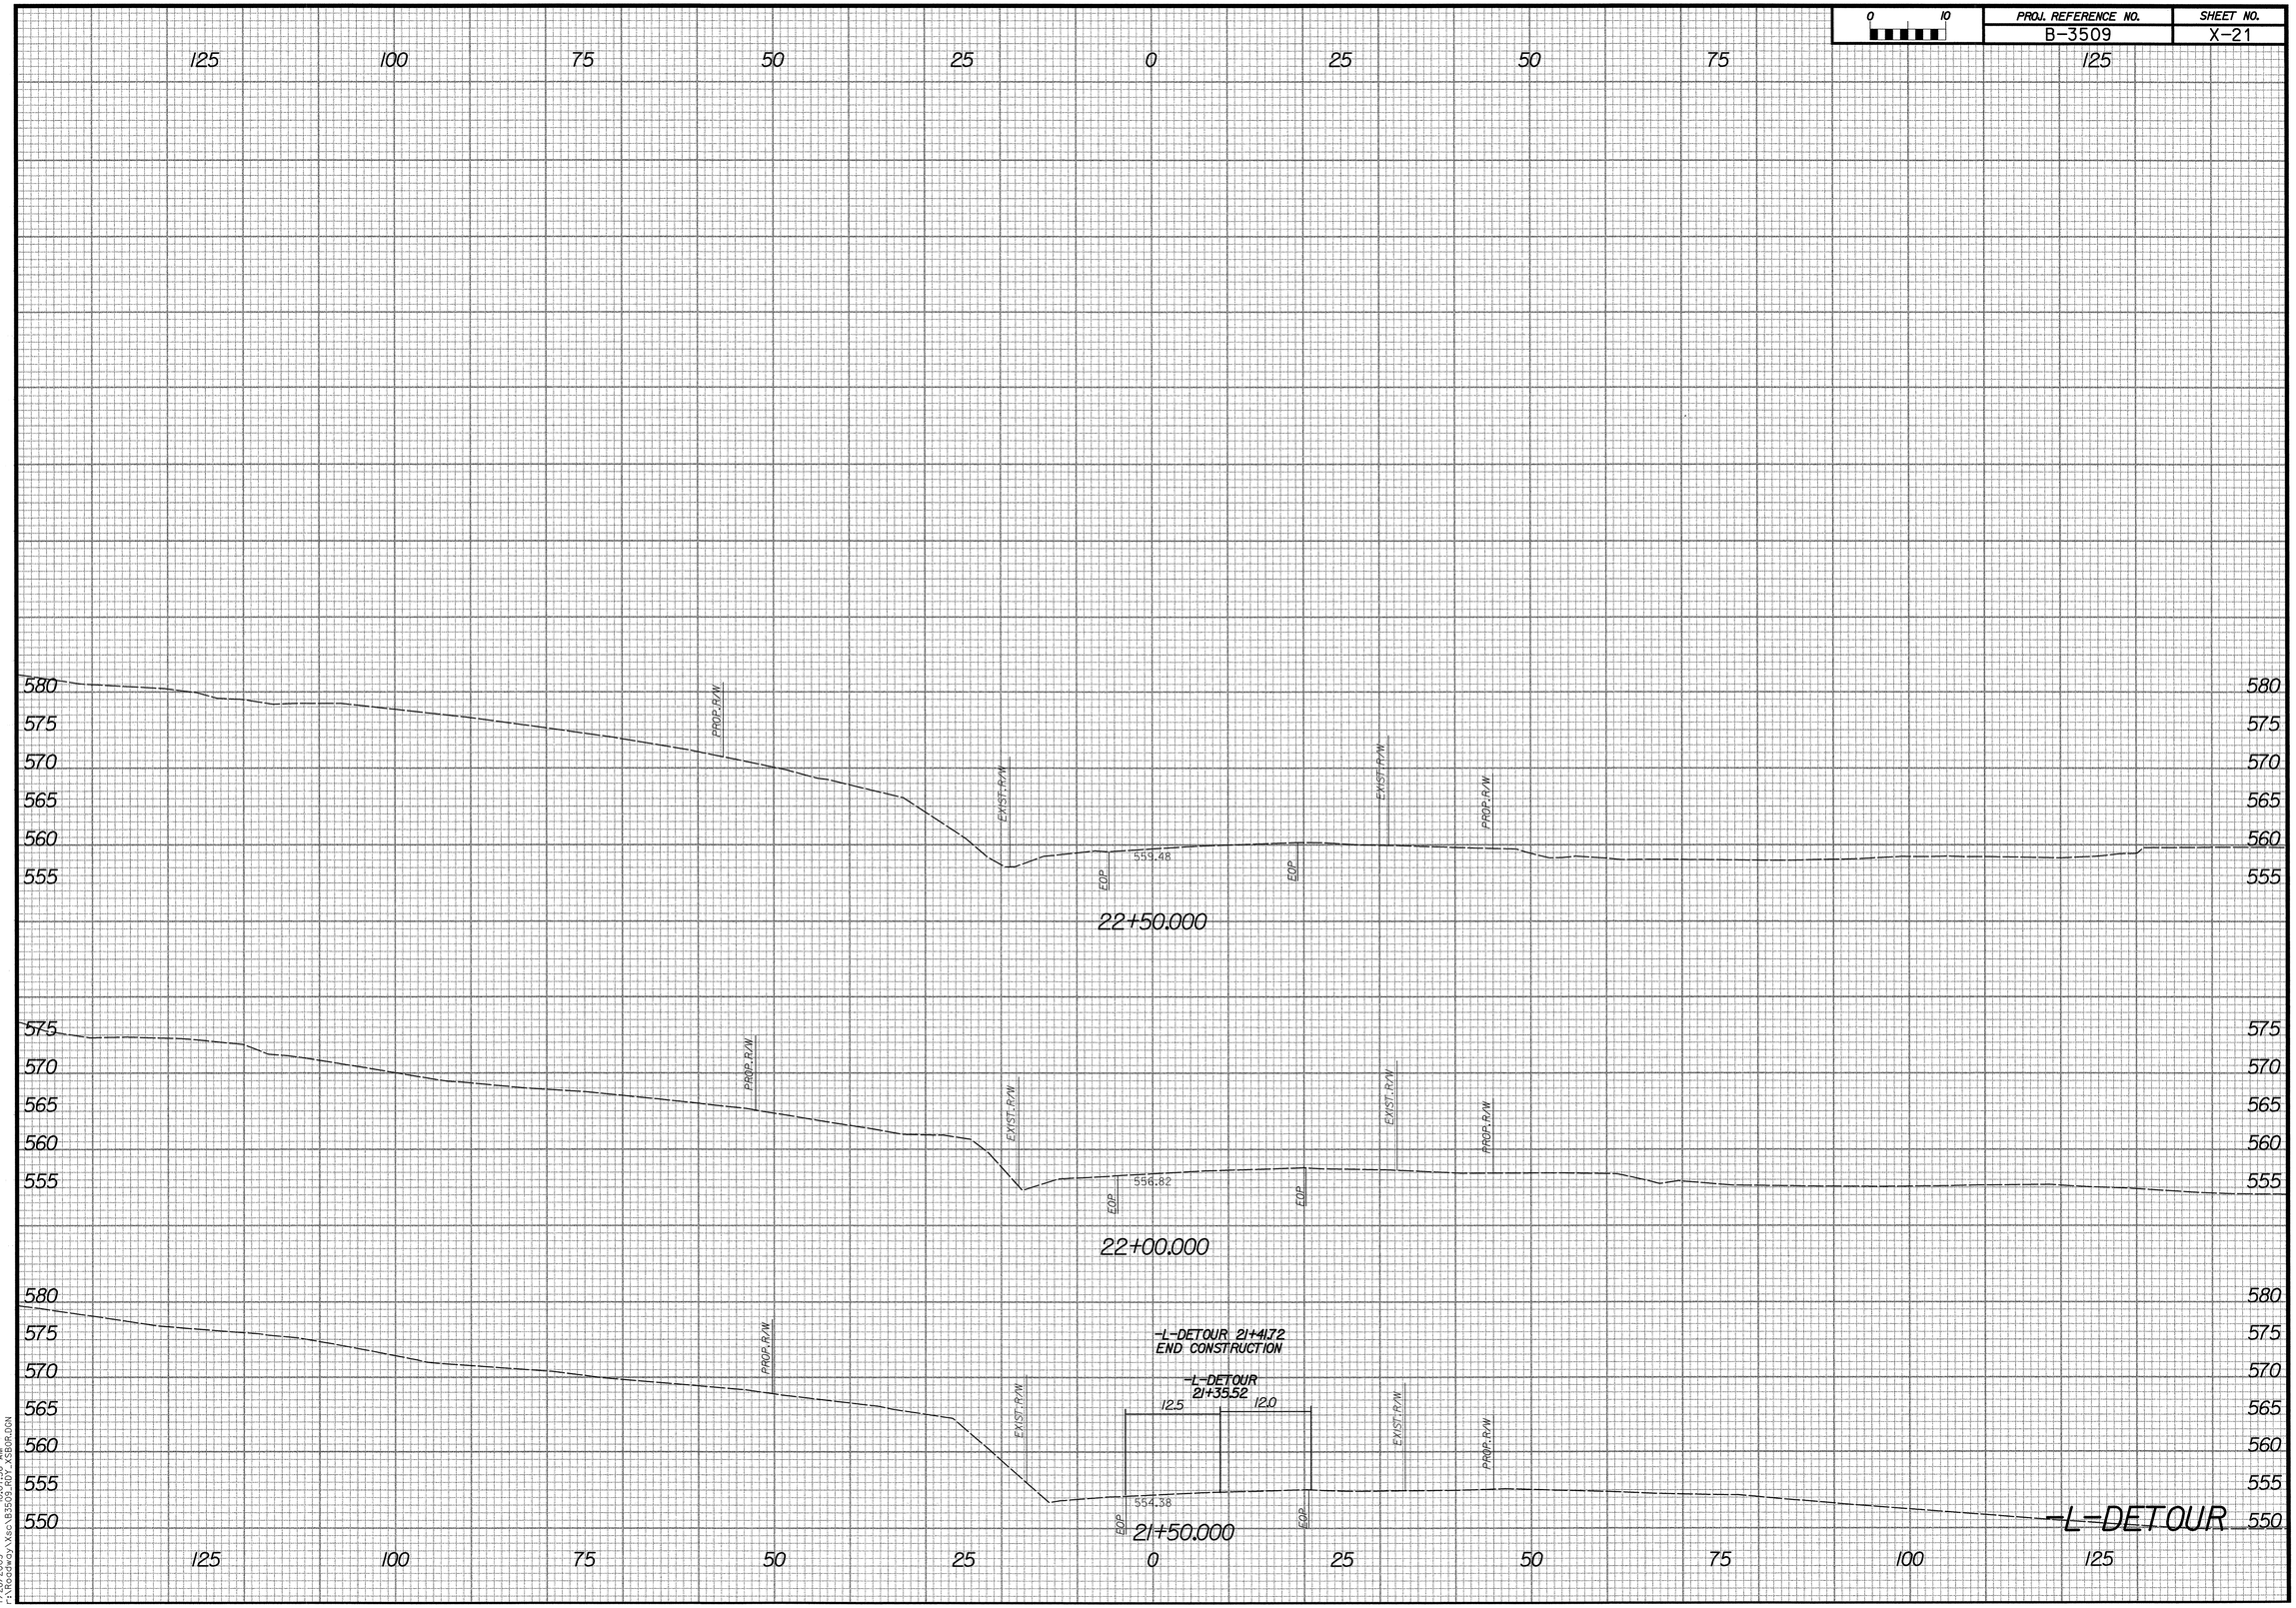

7/28/2005 10:07:56 AM
r:\Roadway\Sec\B3509_RDY_XSBOR.DGN