STATE OF NORTH CAROLINA
DIVISION OF HIGHWAYS

CROSS-SECTION SUMMARY

PROJ. REFERENCE NO.	SHEET NO.
B-3701	X-1A

Approximate quantities only. Shoulder borrow, fine grading, clearing and grubbing, and removal of existing pavement will be paid for at the lump sum price for "Grading".

Station L	Uncl. Exc. (cu. yd.)	Embt (cu. yd.)
13+00.00	0	0
13+50.00	119	1
14+00.00	167	1
14+50.00	257	7
15+00.00	426	12
15+50.00	730	7
16+00.00	997	1
16+50.00	953	0
17+00.00	525	2
17+50.00	125	267

Station L	Uncl. Exc. (cu. yd.)	Embt (cu. yd.)
19+00.00	23	348
19+50.00	137	84
20+00.00	904	1
20+50.00	1731	3
21+00.00	1481	13
21+50.00	677	17
22+00.00	181	22
22+50.00	48	19
23+00.00	48	7

Station DR	Uncl. Exc. (cu. yd.)	Embt (cu. yd.)
10+50.00	0	0
11+00.00	3399	0
11+50.00	2992	1
12+00.00	1505	7
12+50.00	520	7
13+00.00	146	1

0 2.5 5	PROJ. REFERENCE NO.	SHEET NO.
	B-3701	X-1

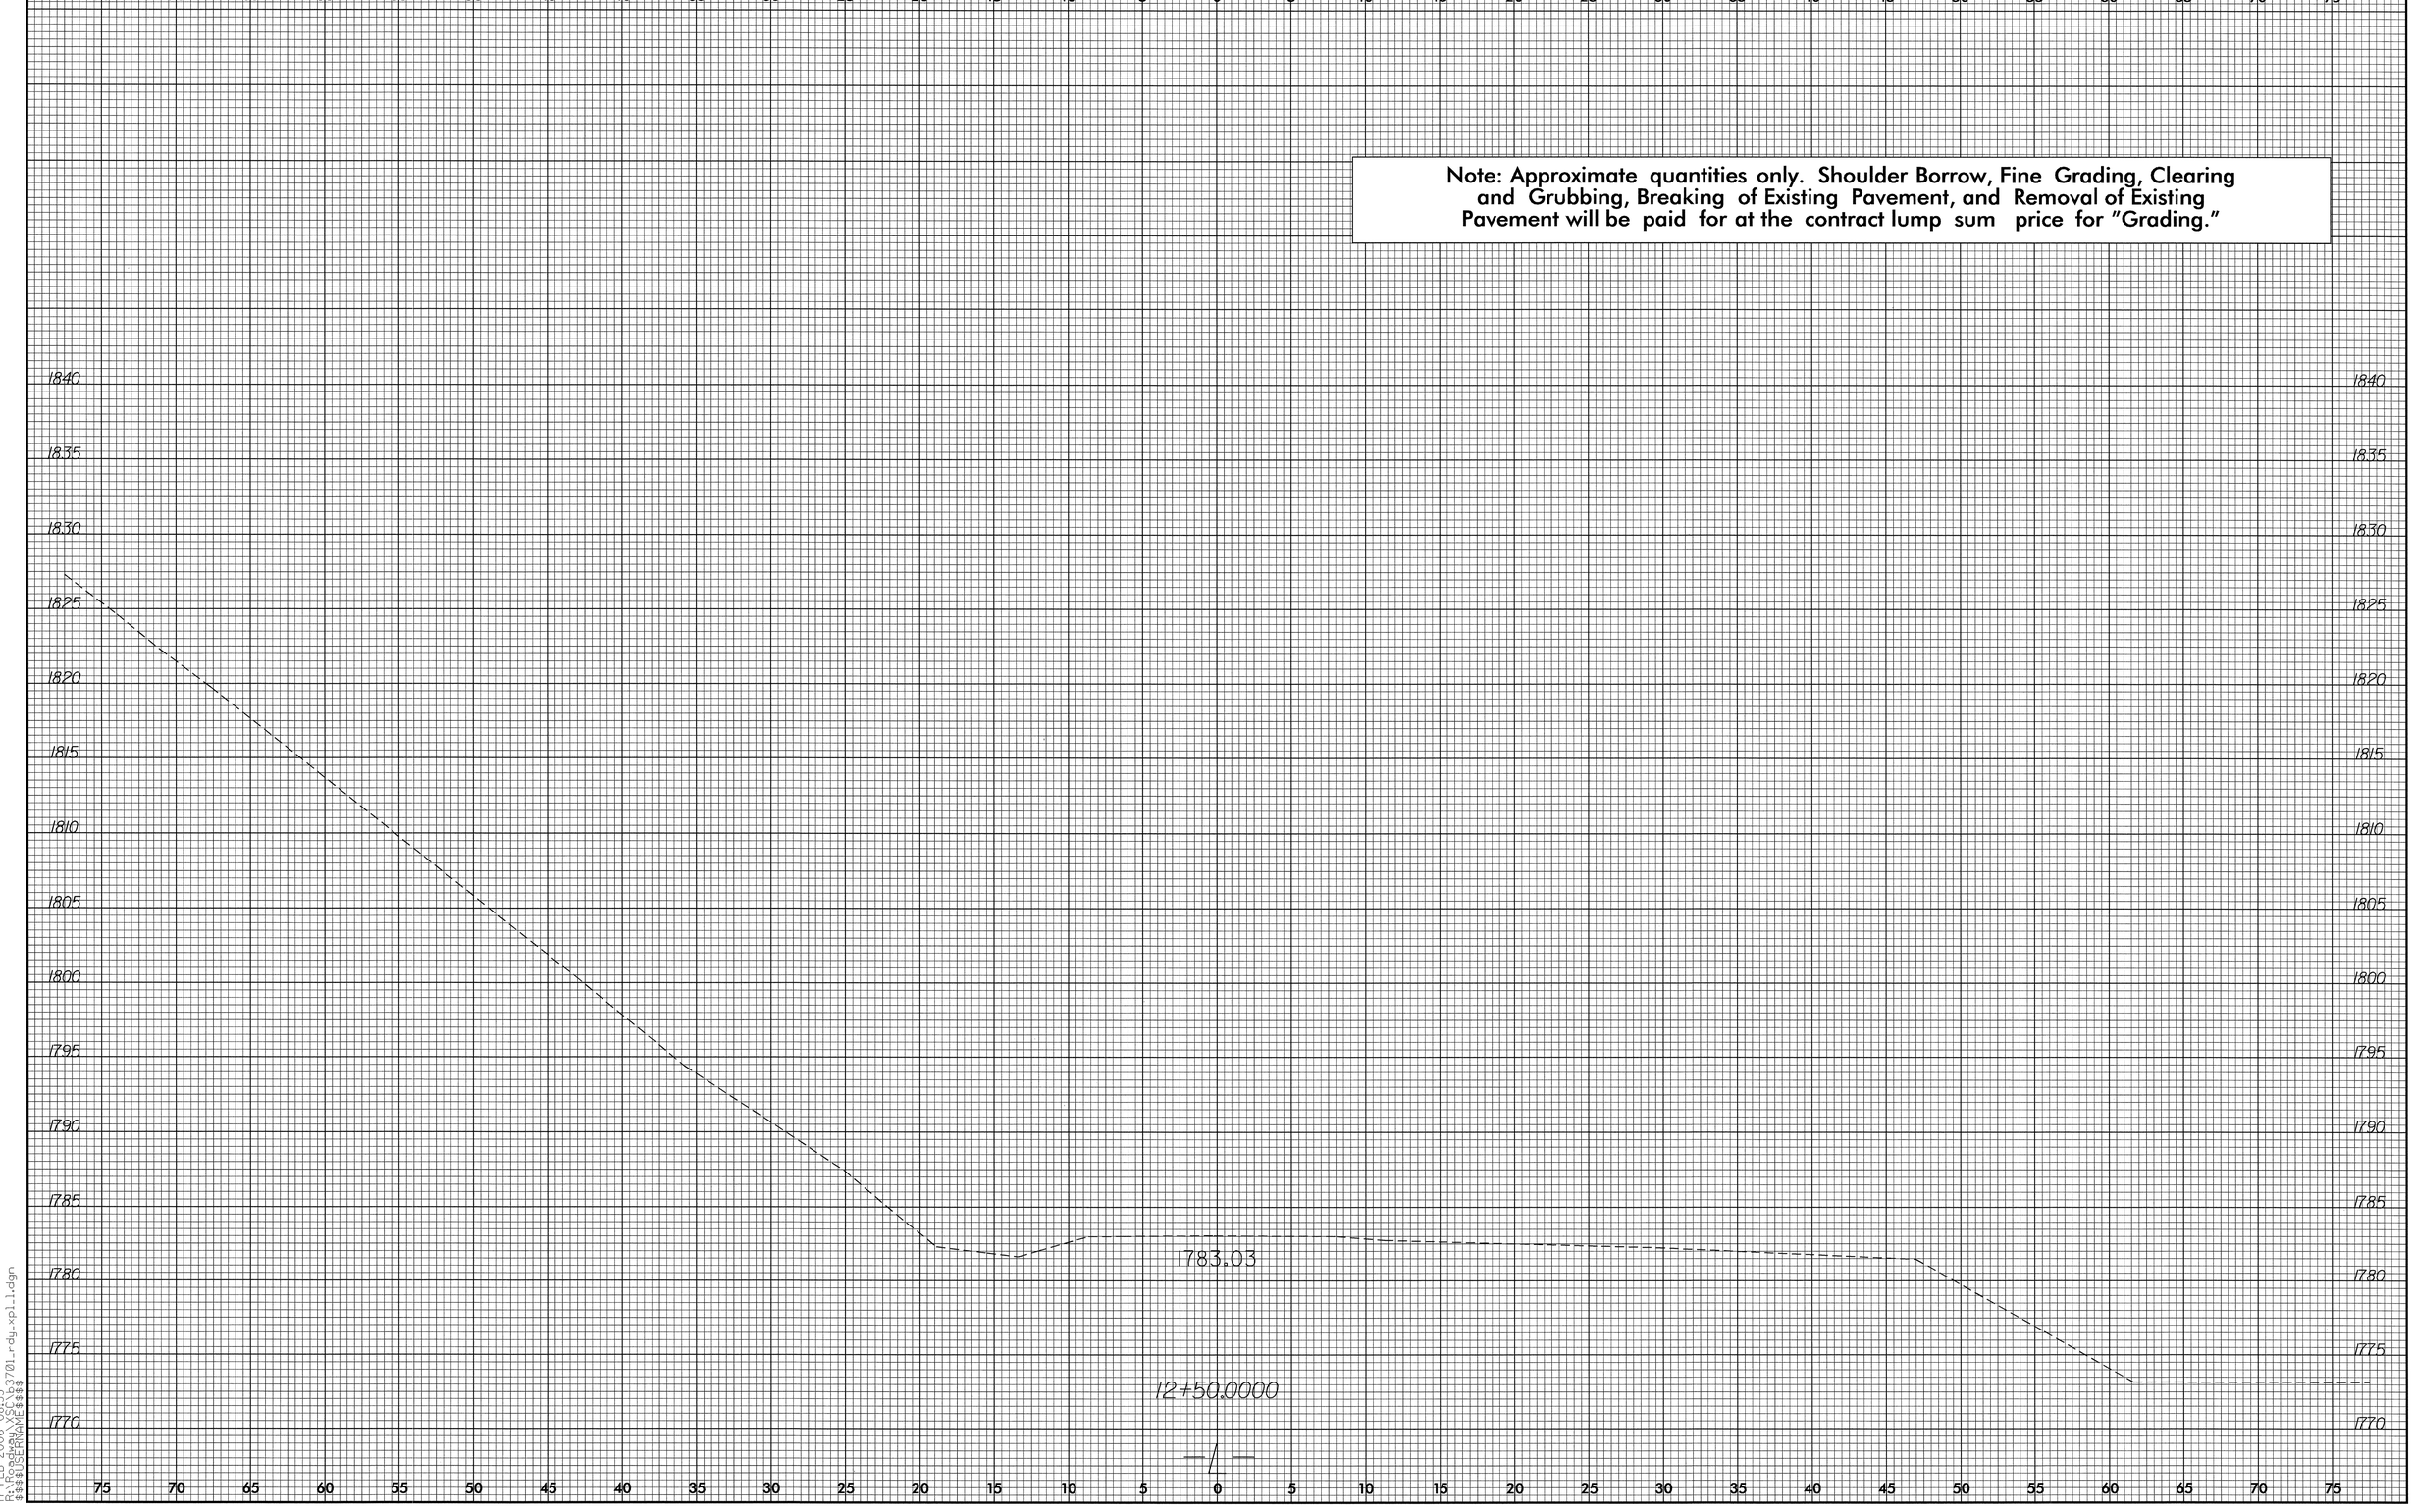

Note: Approximate quantities only. Shoulder Borrow, Fine Grading, Clearing and Grubbing, Breaking of Existing Pavement, and Removal of Existing Pavement will be paid for at the contract lump sum price for "Grading."

8/23/99

17-FEB-2006 08:53
R:\Roadway\XSC\b3701_rdy_xpl_1.dgn
$$$$USERNAME$$$$

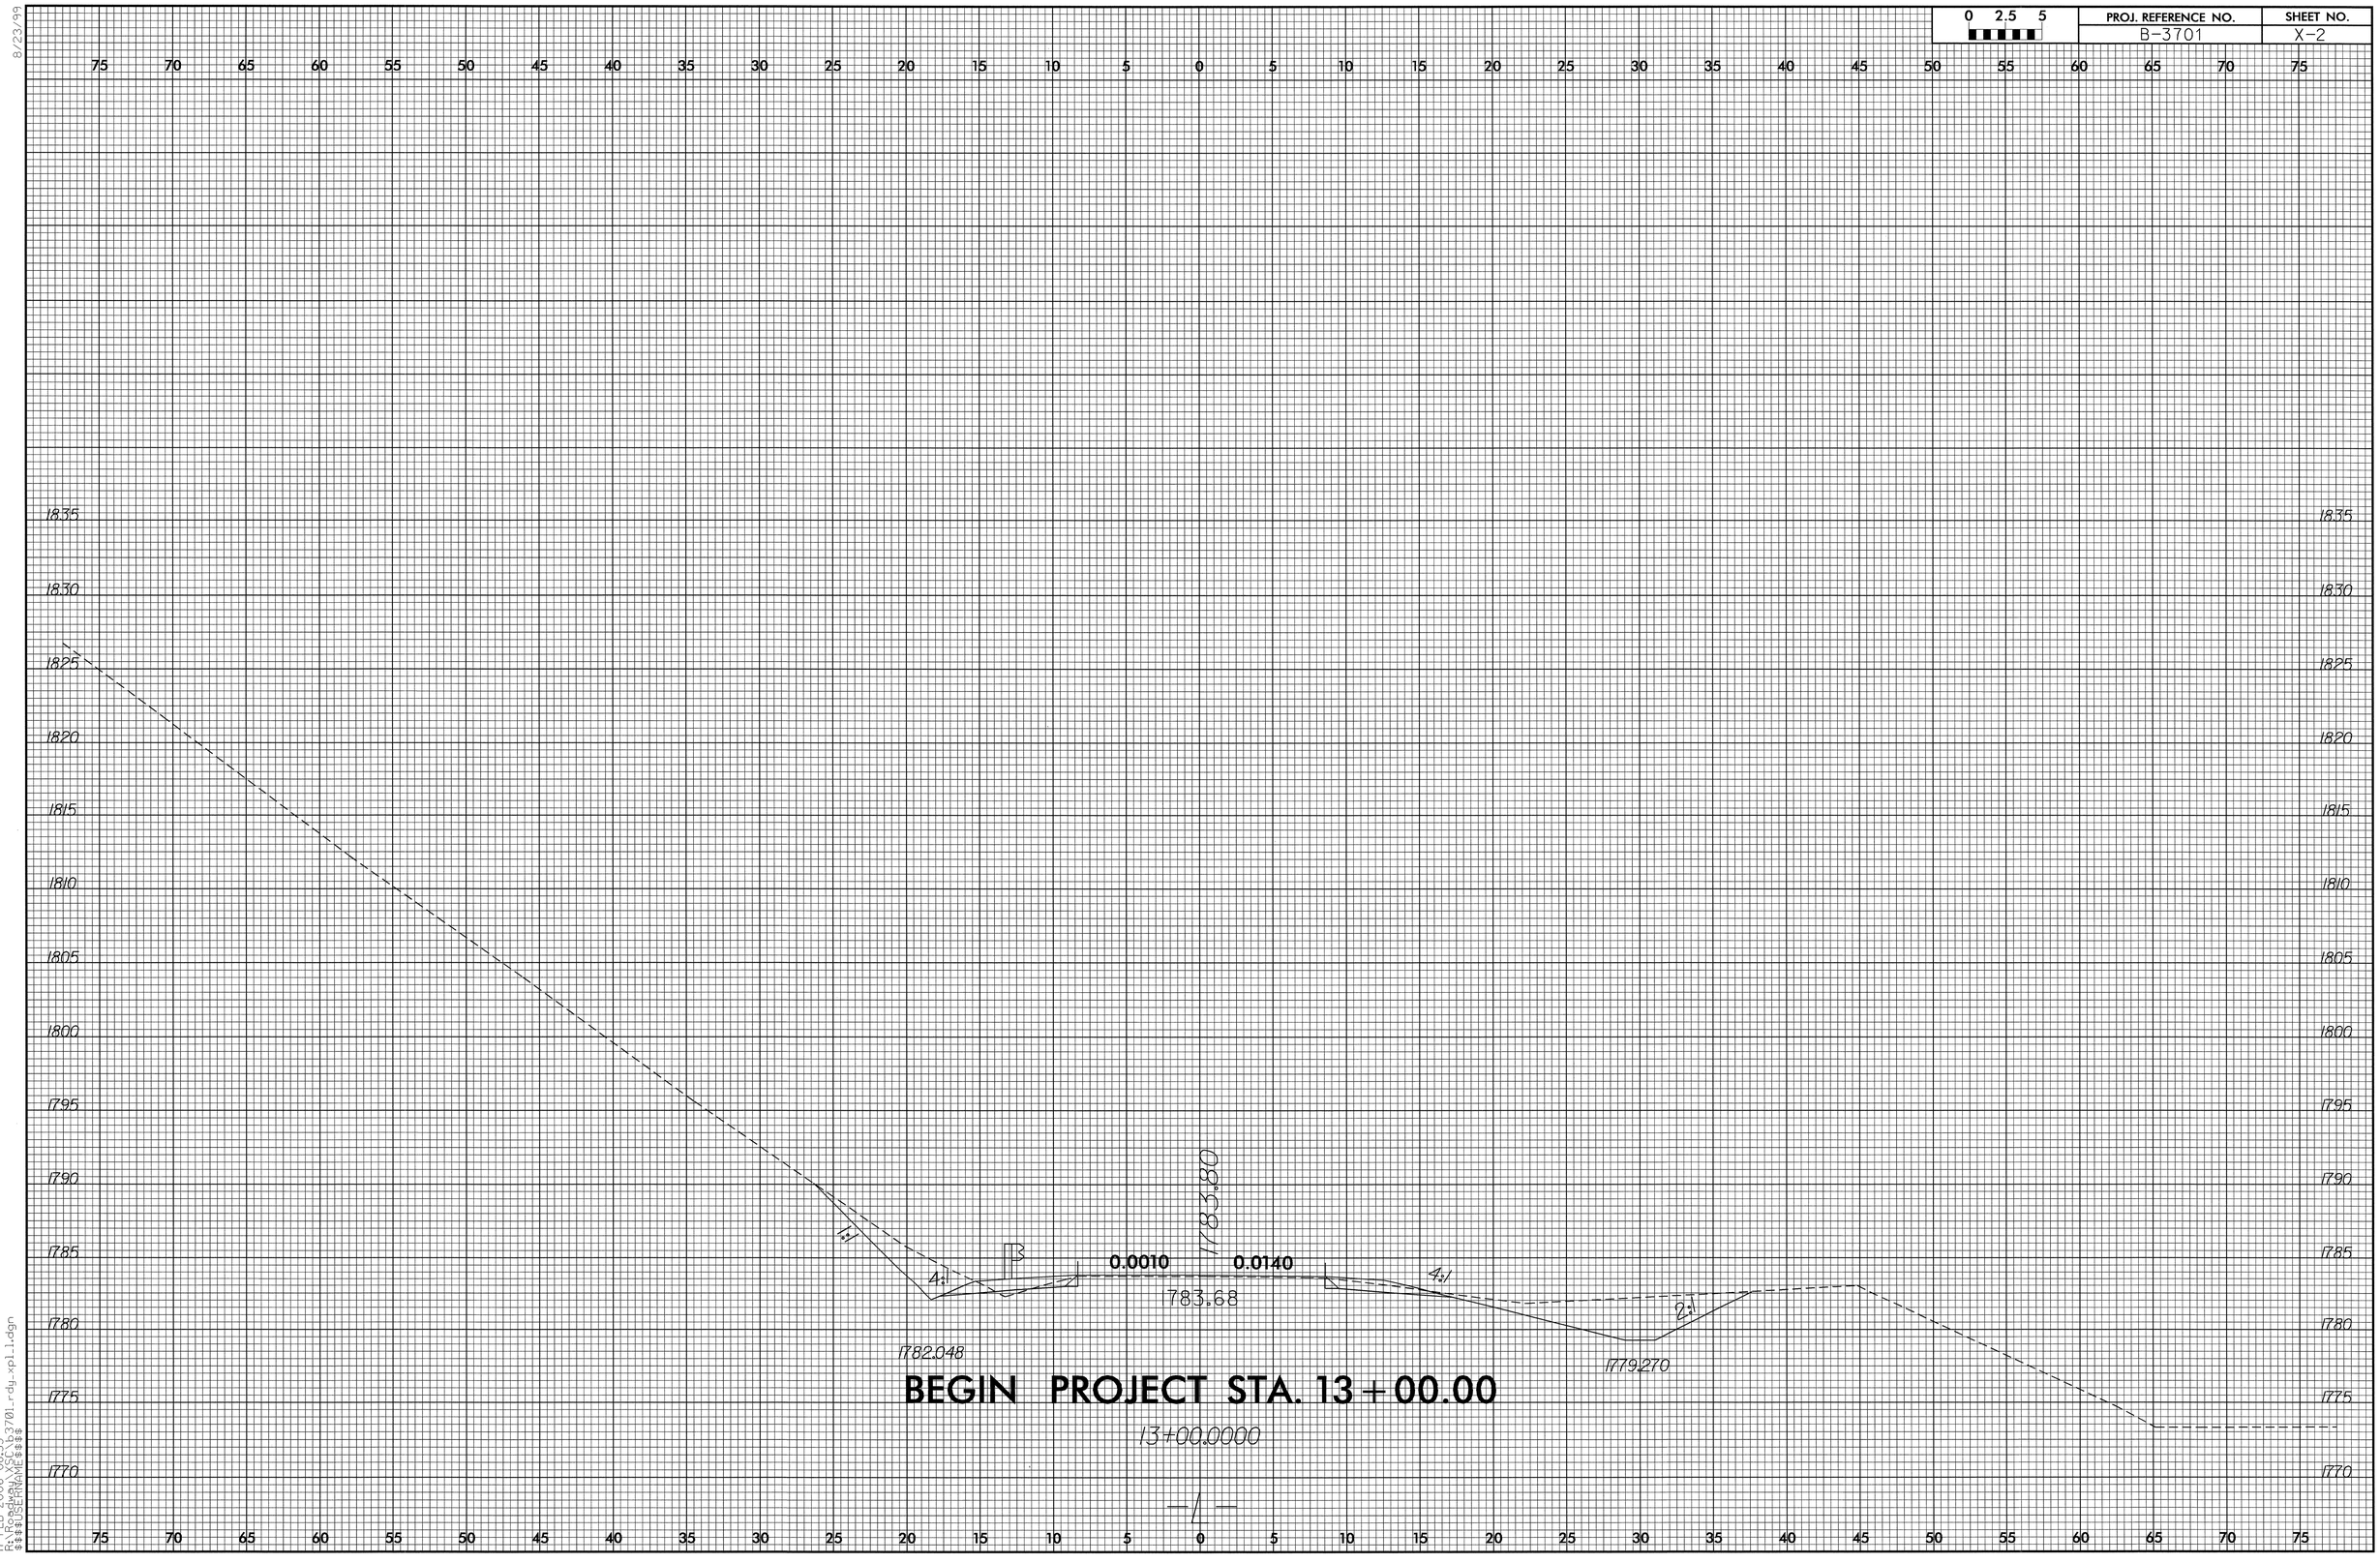

8/23/99

17-FEB-2006 08:53
R:\Roadway\XSC\b3701_rdy_xpl1.dgn
$$$$USERNAME$$$$

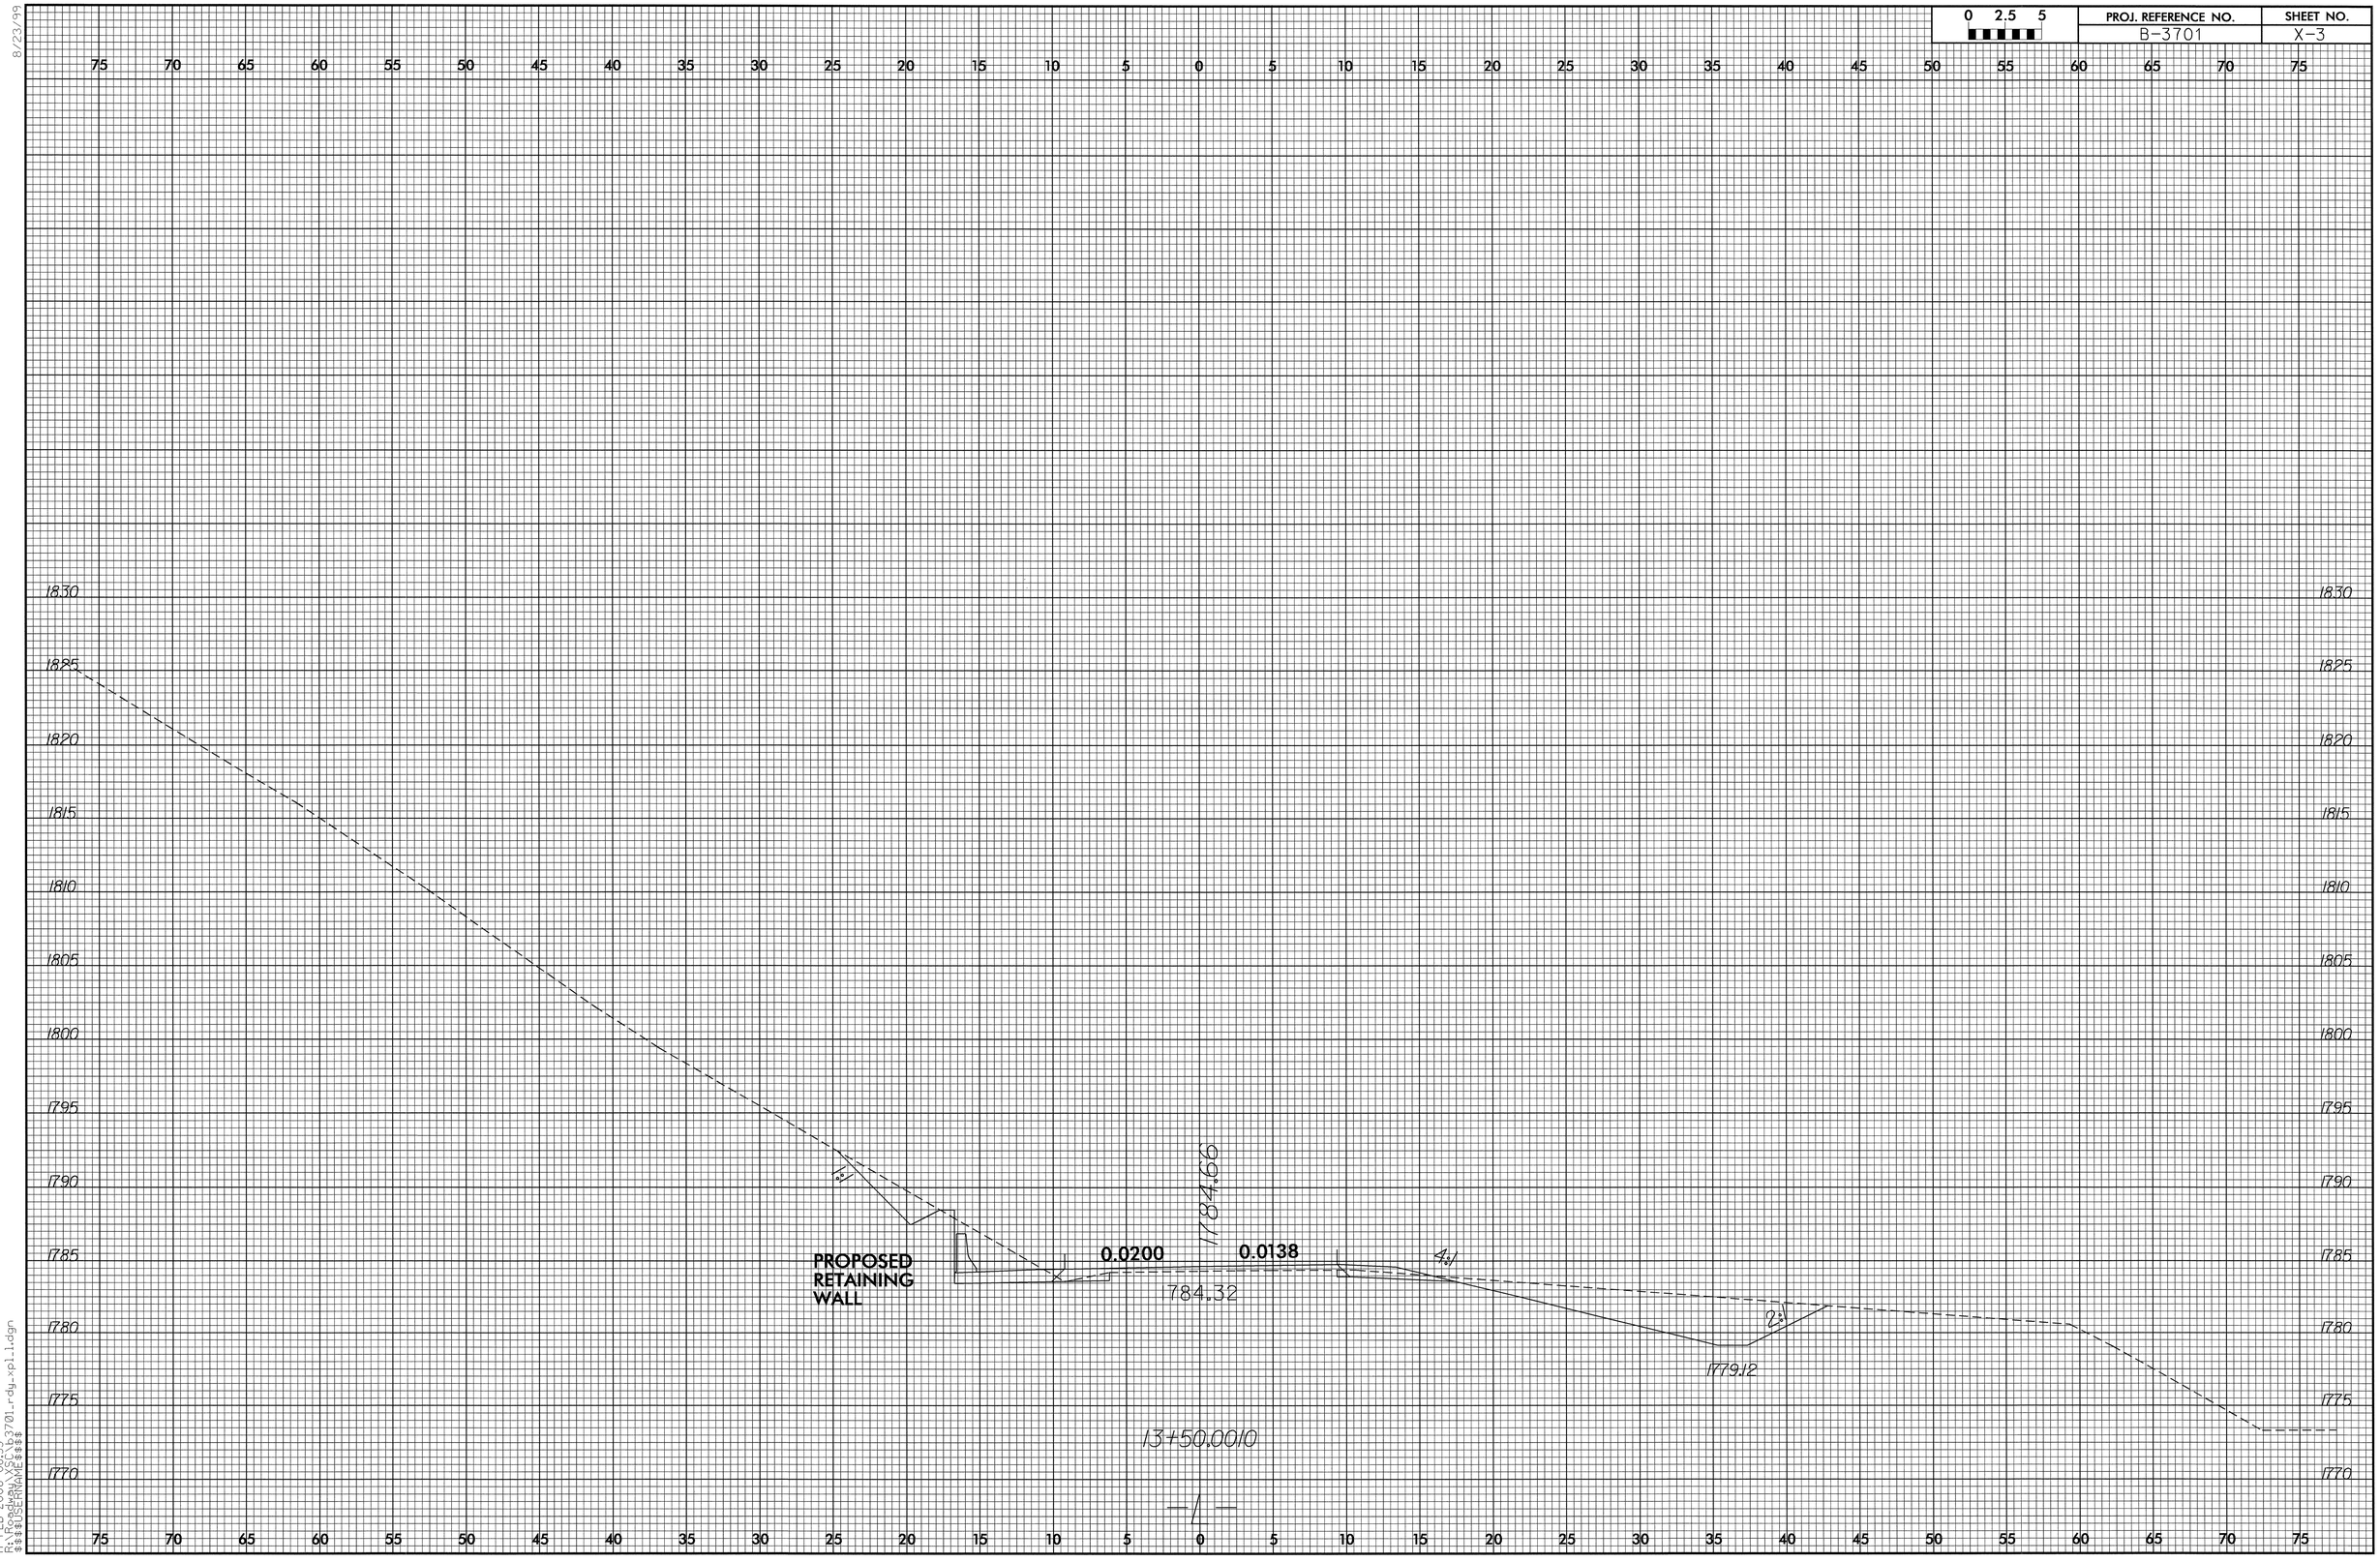

8/23/99

17-FEB-2006 08:53
R:\Roadway\XSC\b3701_rdy_xpl_1.dgn
$$$$USERNAME$$$$

8/23/99

0 2.5 5	PROJ. REFERENCE NO.	SHEET NO.
	B-3701	X-4

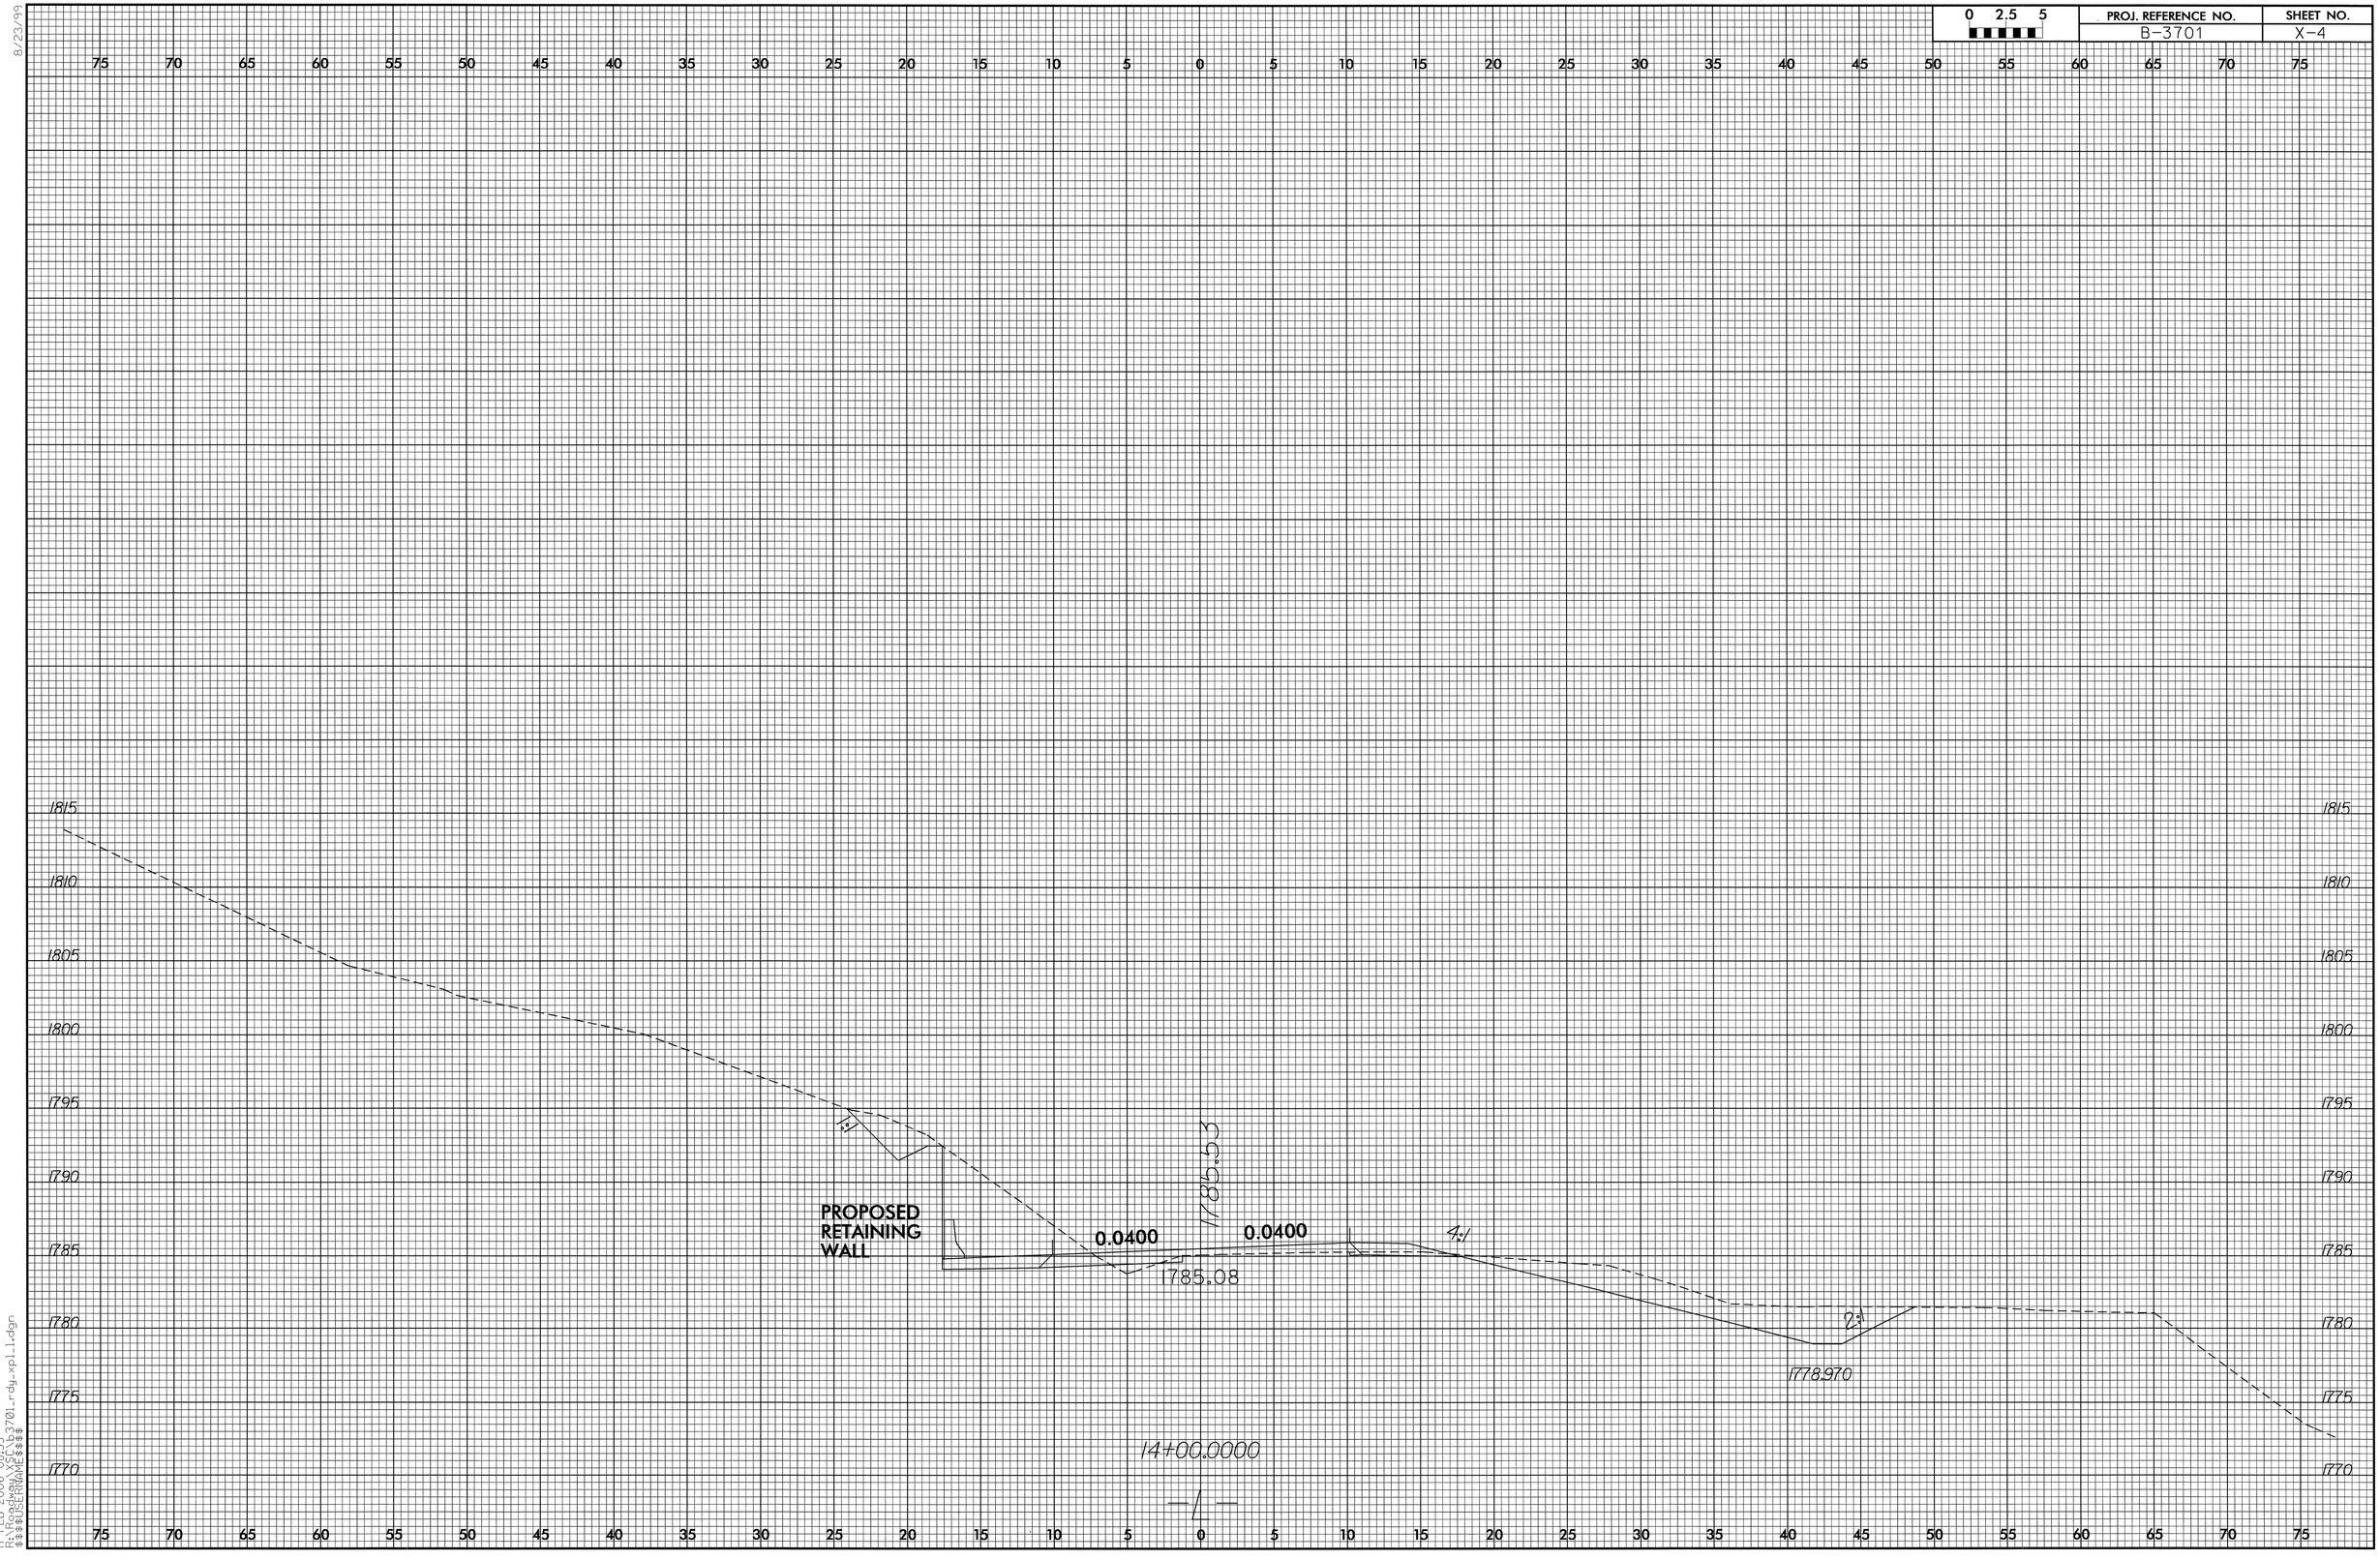

17-FEB-2006 08:53
R:\Roadway\X-Sect\b3701_rdy_xpl_1.dgn
$$$$USERNAME$$$$

8/23/99

0 2.5 5	PROJ. REFERENCE NO.	SHEET NO.
	B-3701	X-5

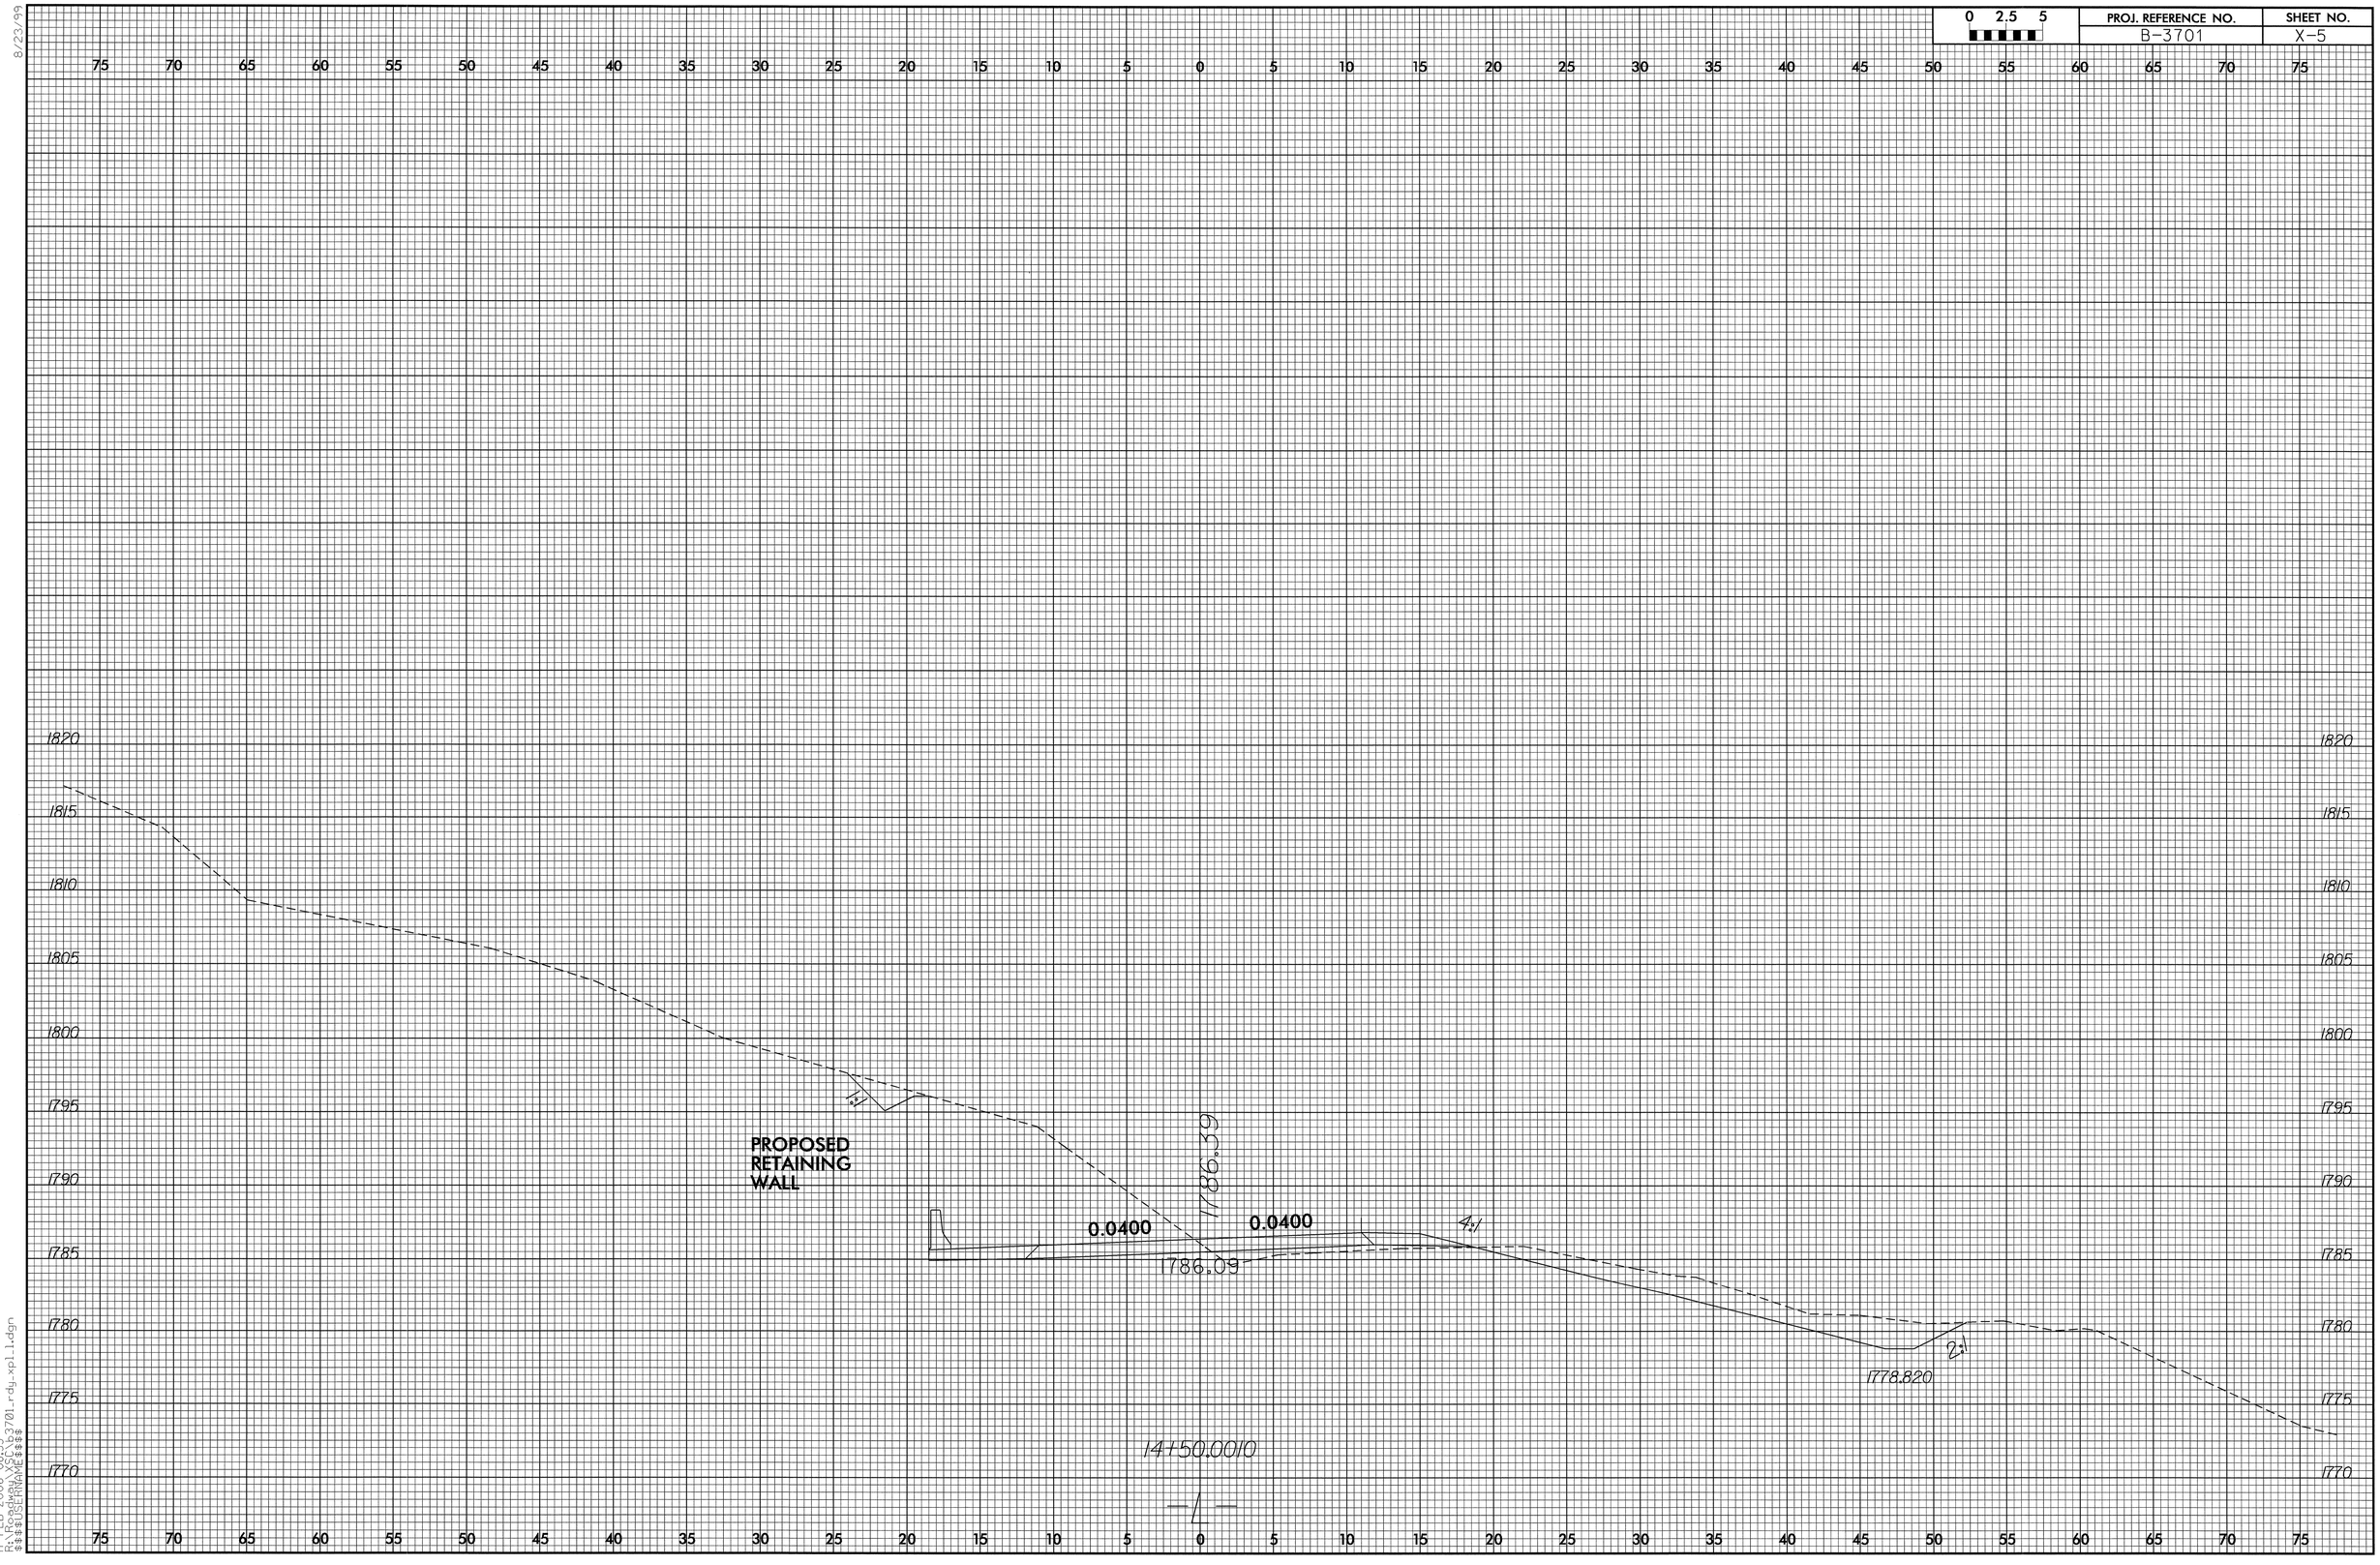

17-FEB-2006 08:53
R:\Roadway\MSC\b3701_rdy_xpl1.dgn
$$$$USERNAME$$$$

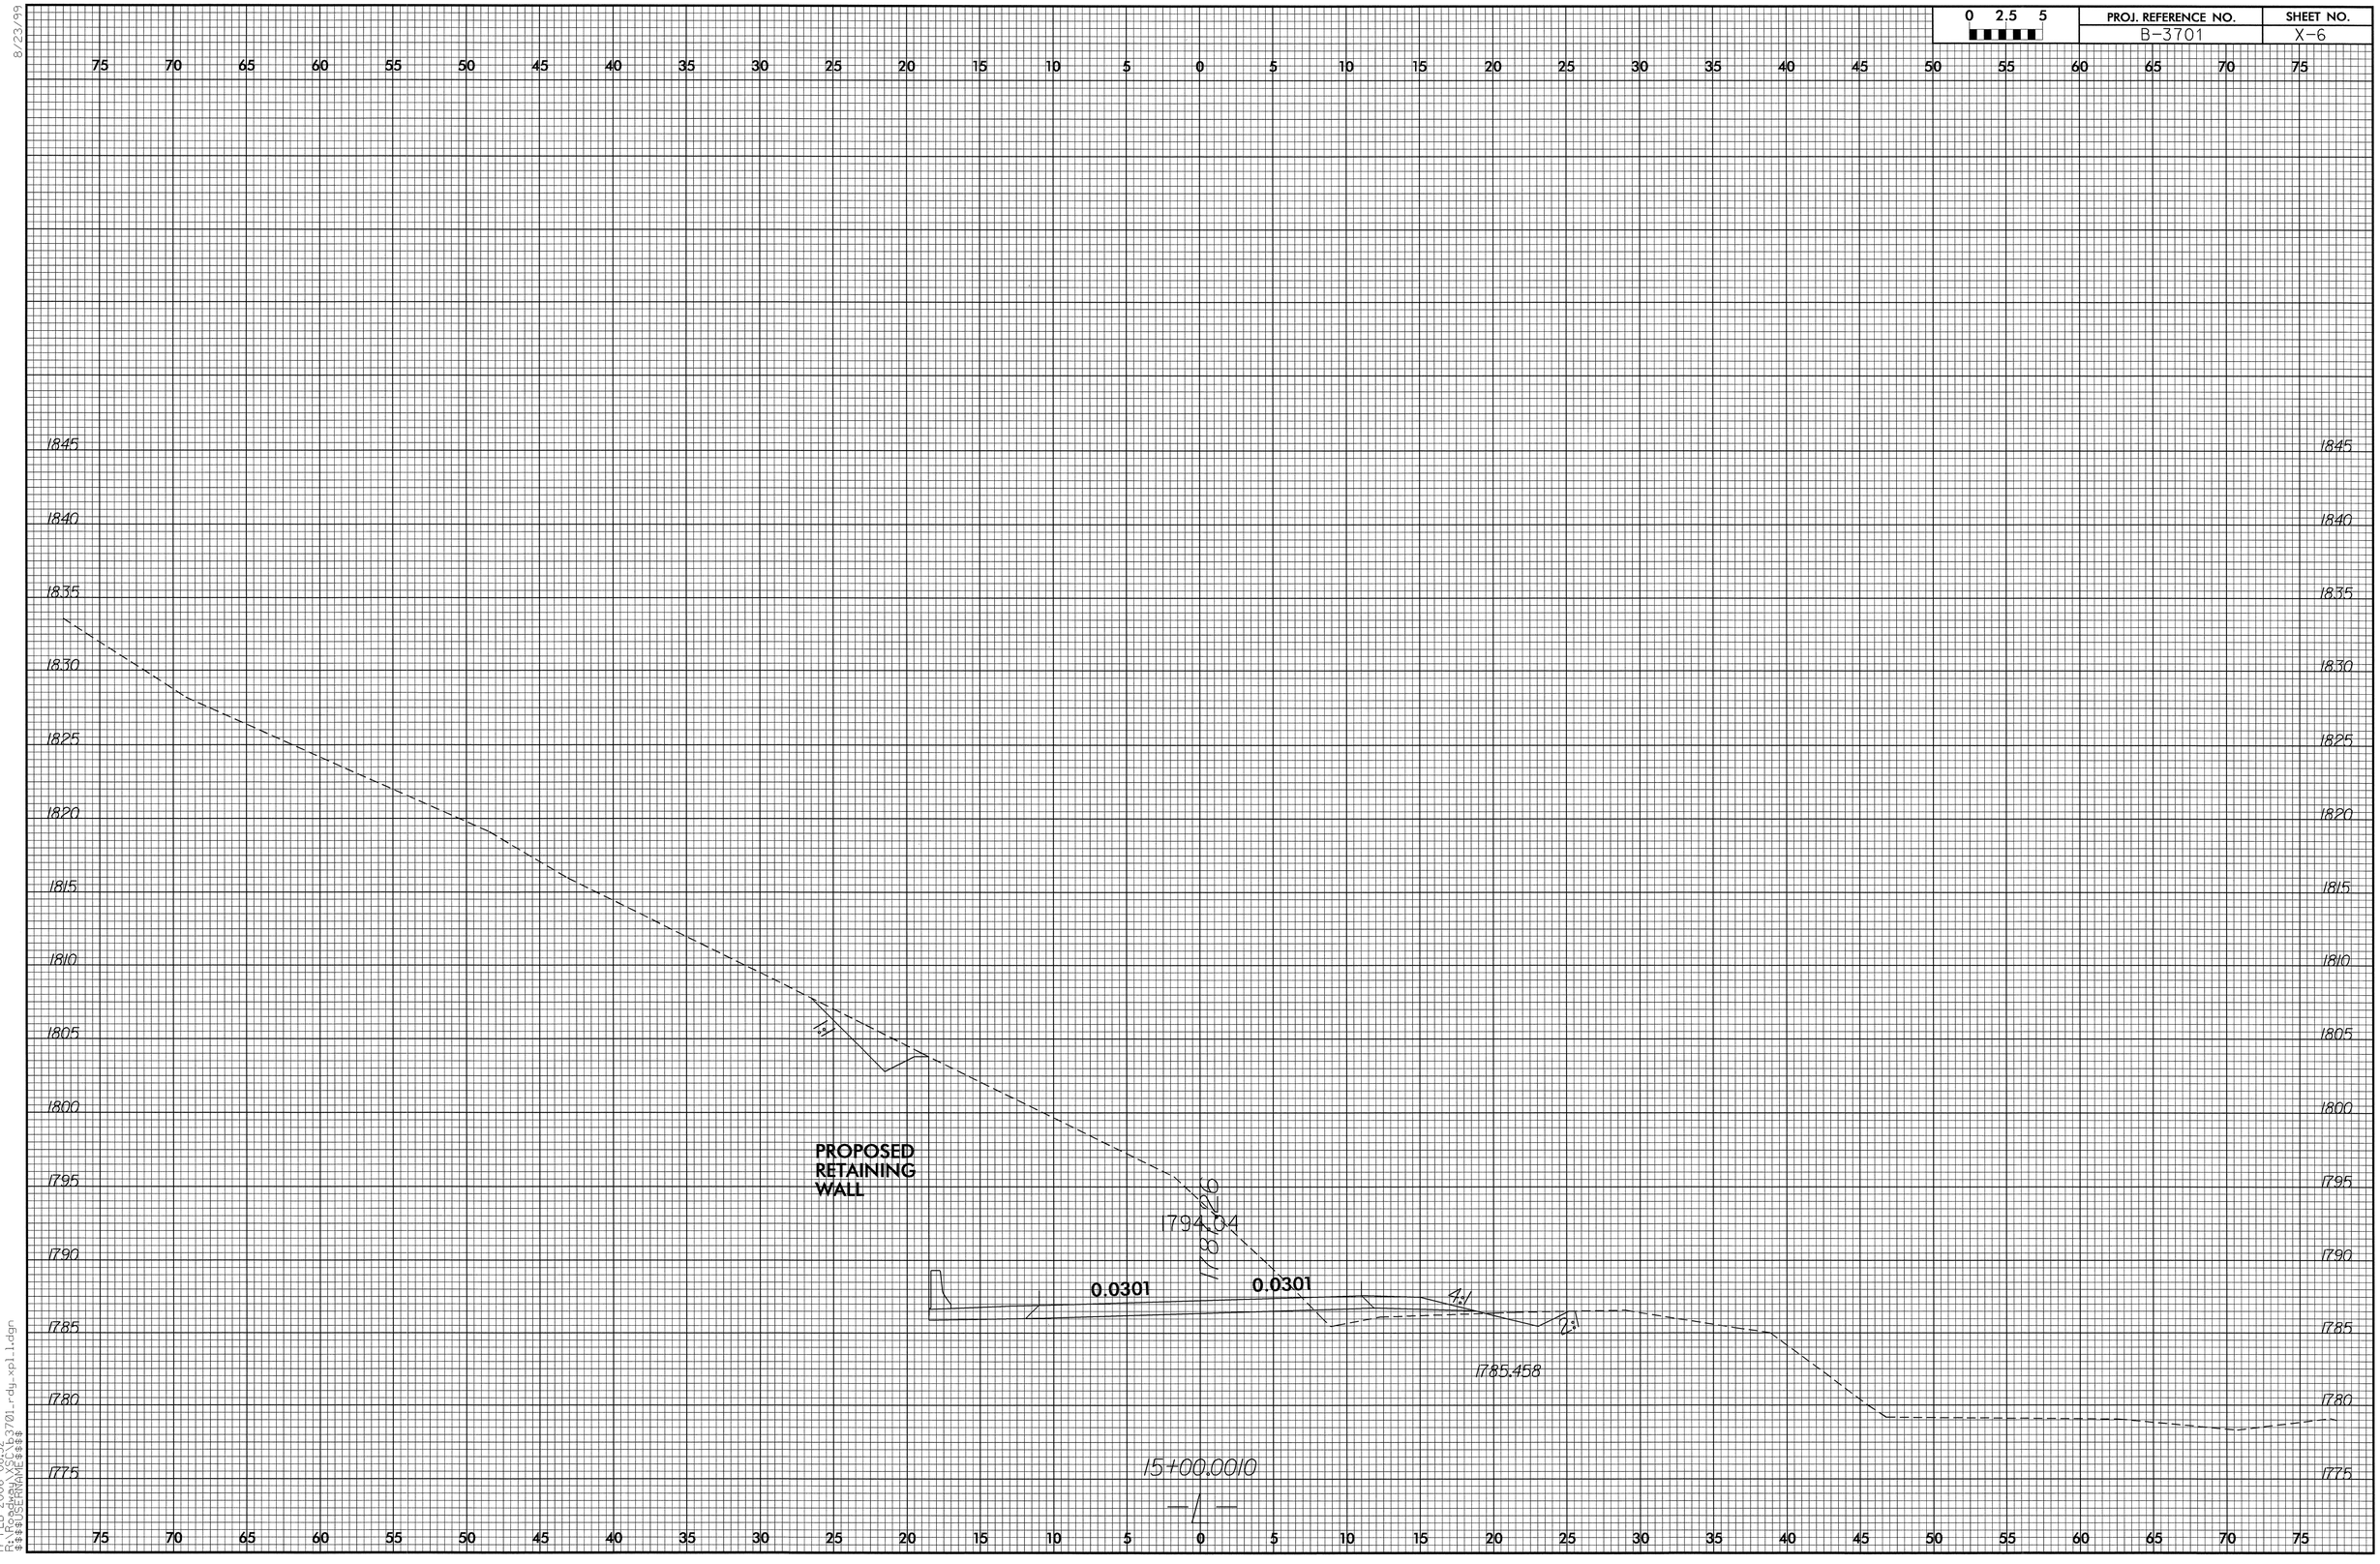

8/23/99

17-FEB-2006 08:52
R:\Roadway\XSC\b3701_rdy_xpl_1.dgn
$$$$USERNAME$$$$

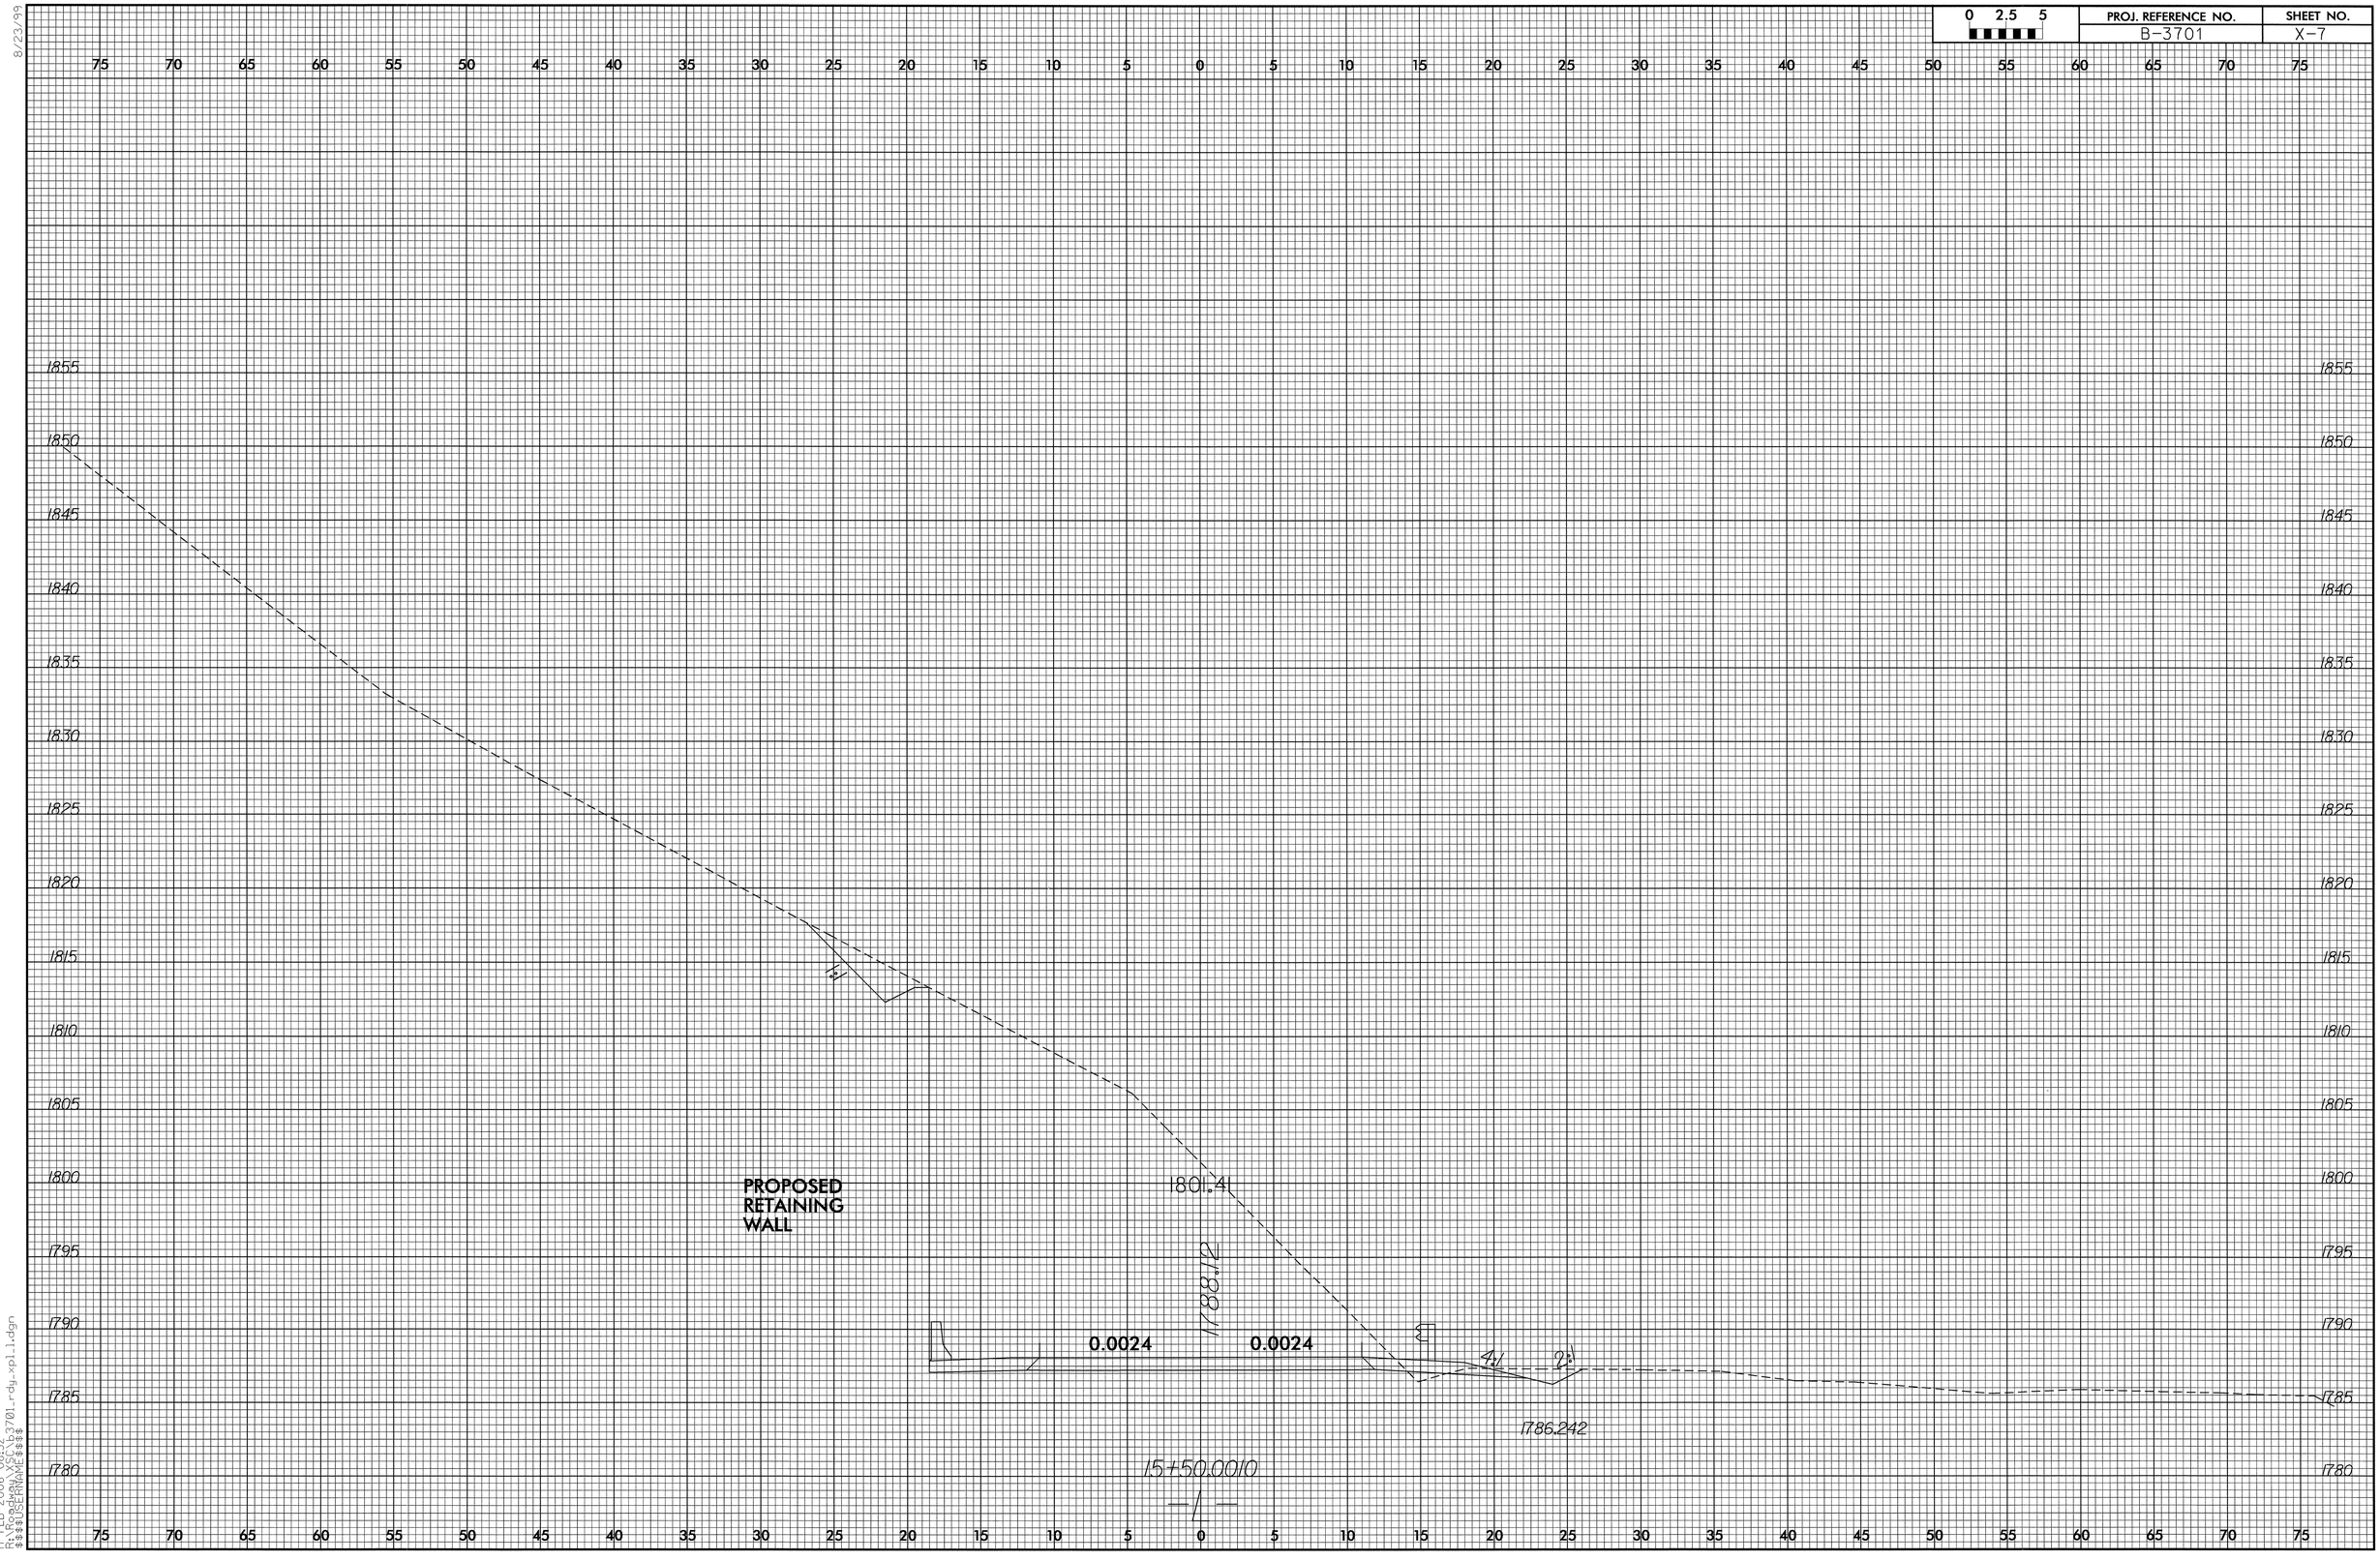

8/23/99

17-FEB-2006 08:52
R:\Roadway\XSC\b3701_rdy_xpl_1.dgn
$$$$USERNAME$$$$

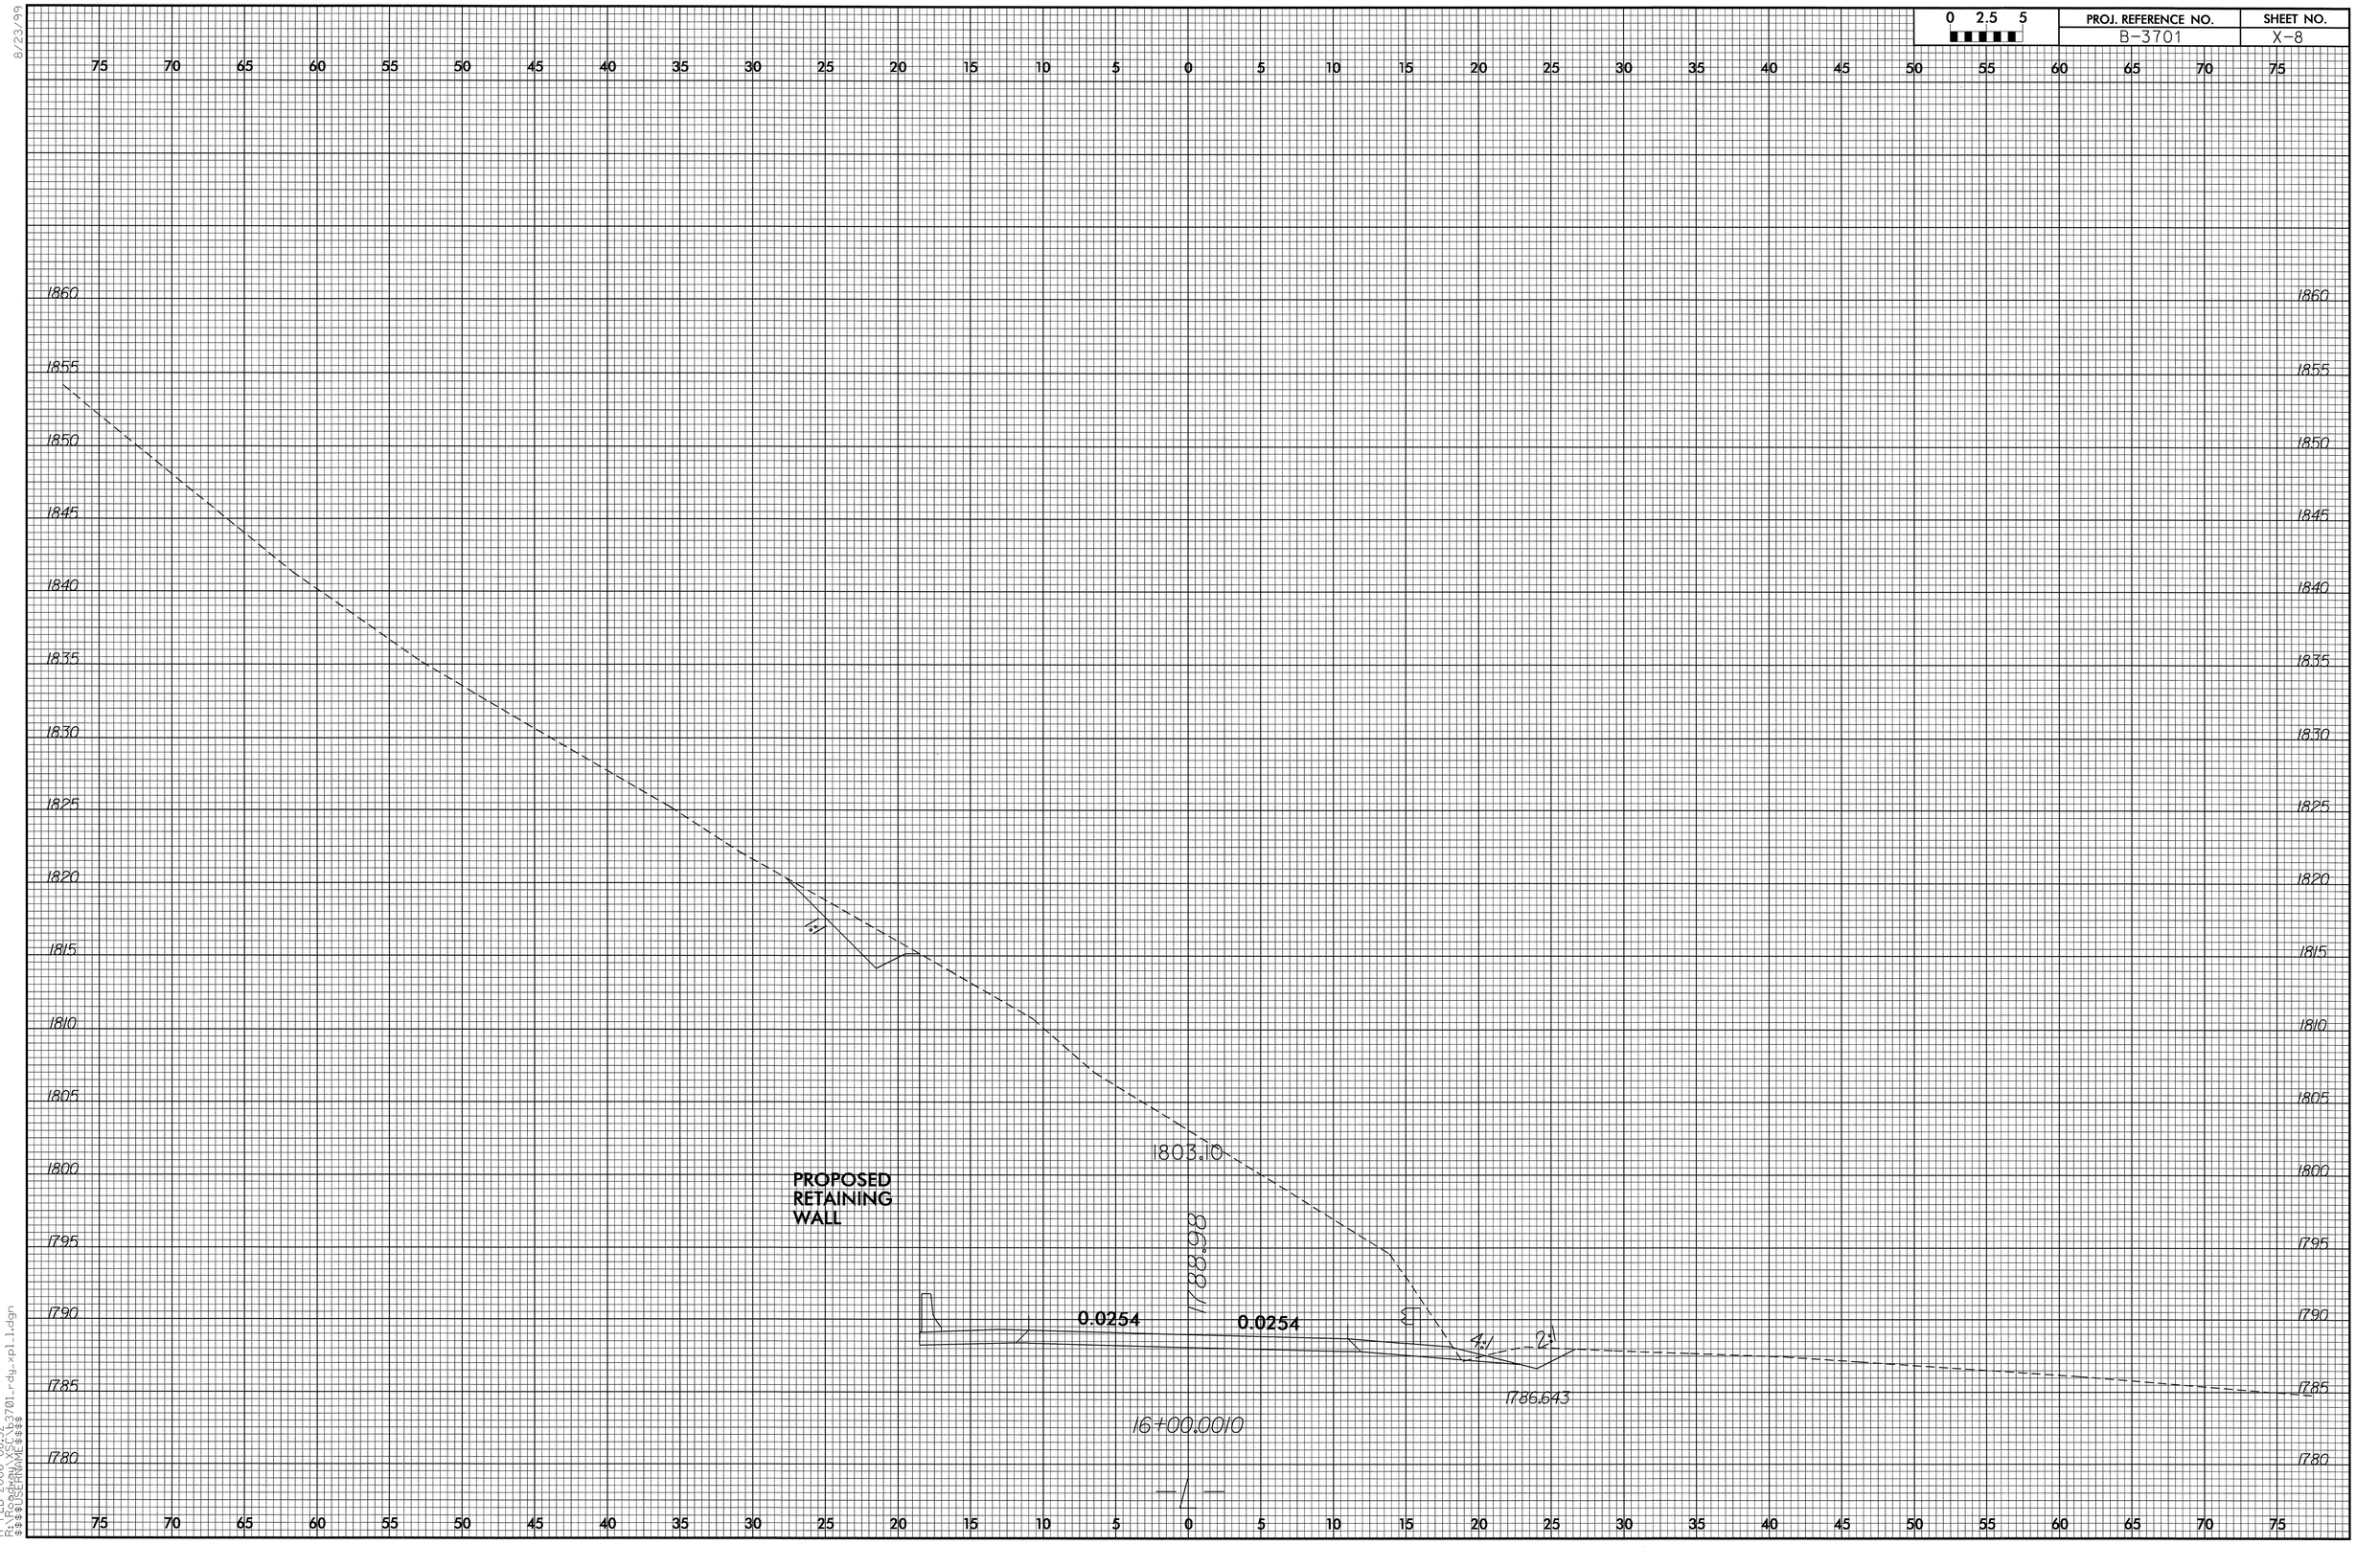

8/23/99

17-FEB-2006 08:52
R:\Roadway\XSC\b3701_rdy_xpl1.dgn
$$$$USERNAME$$$$

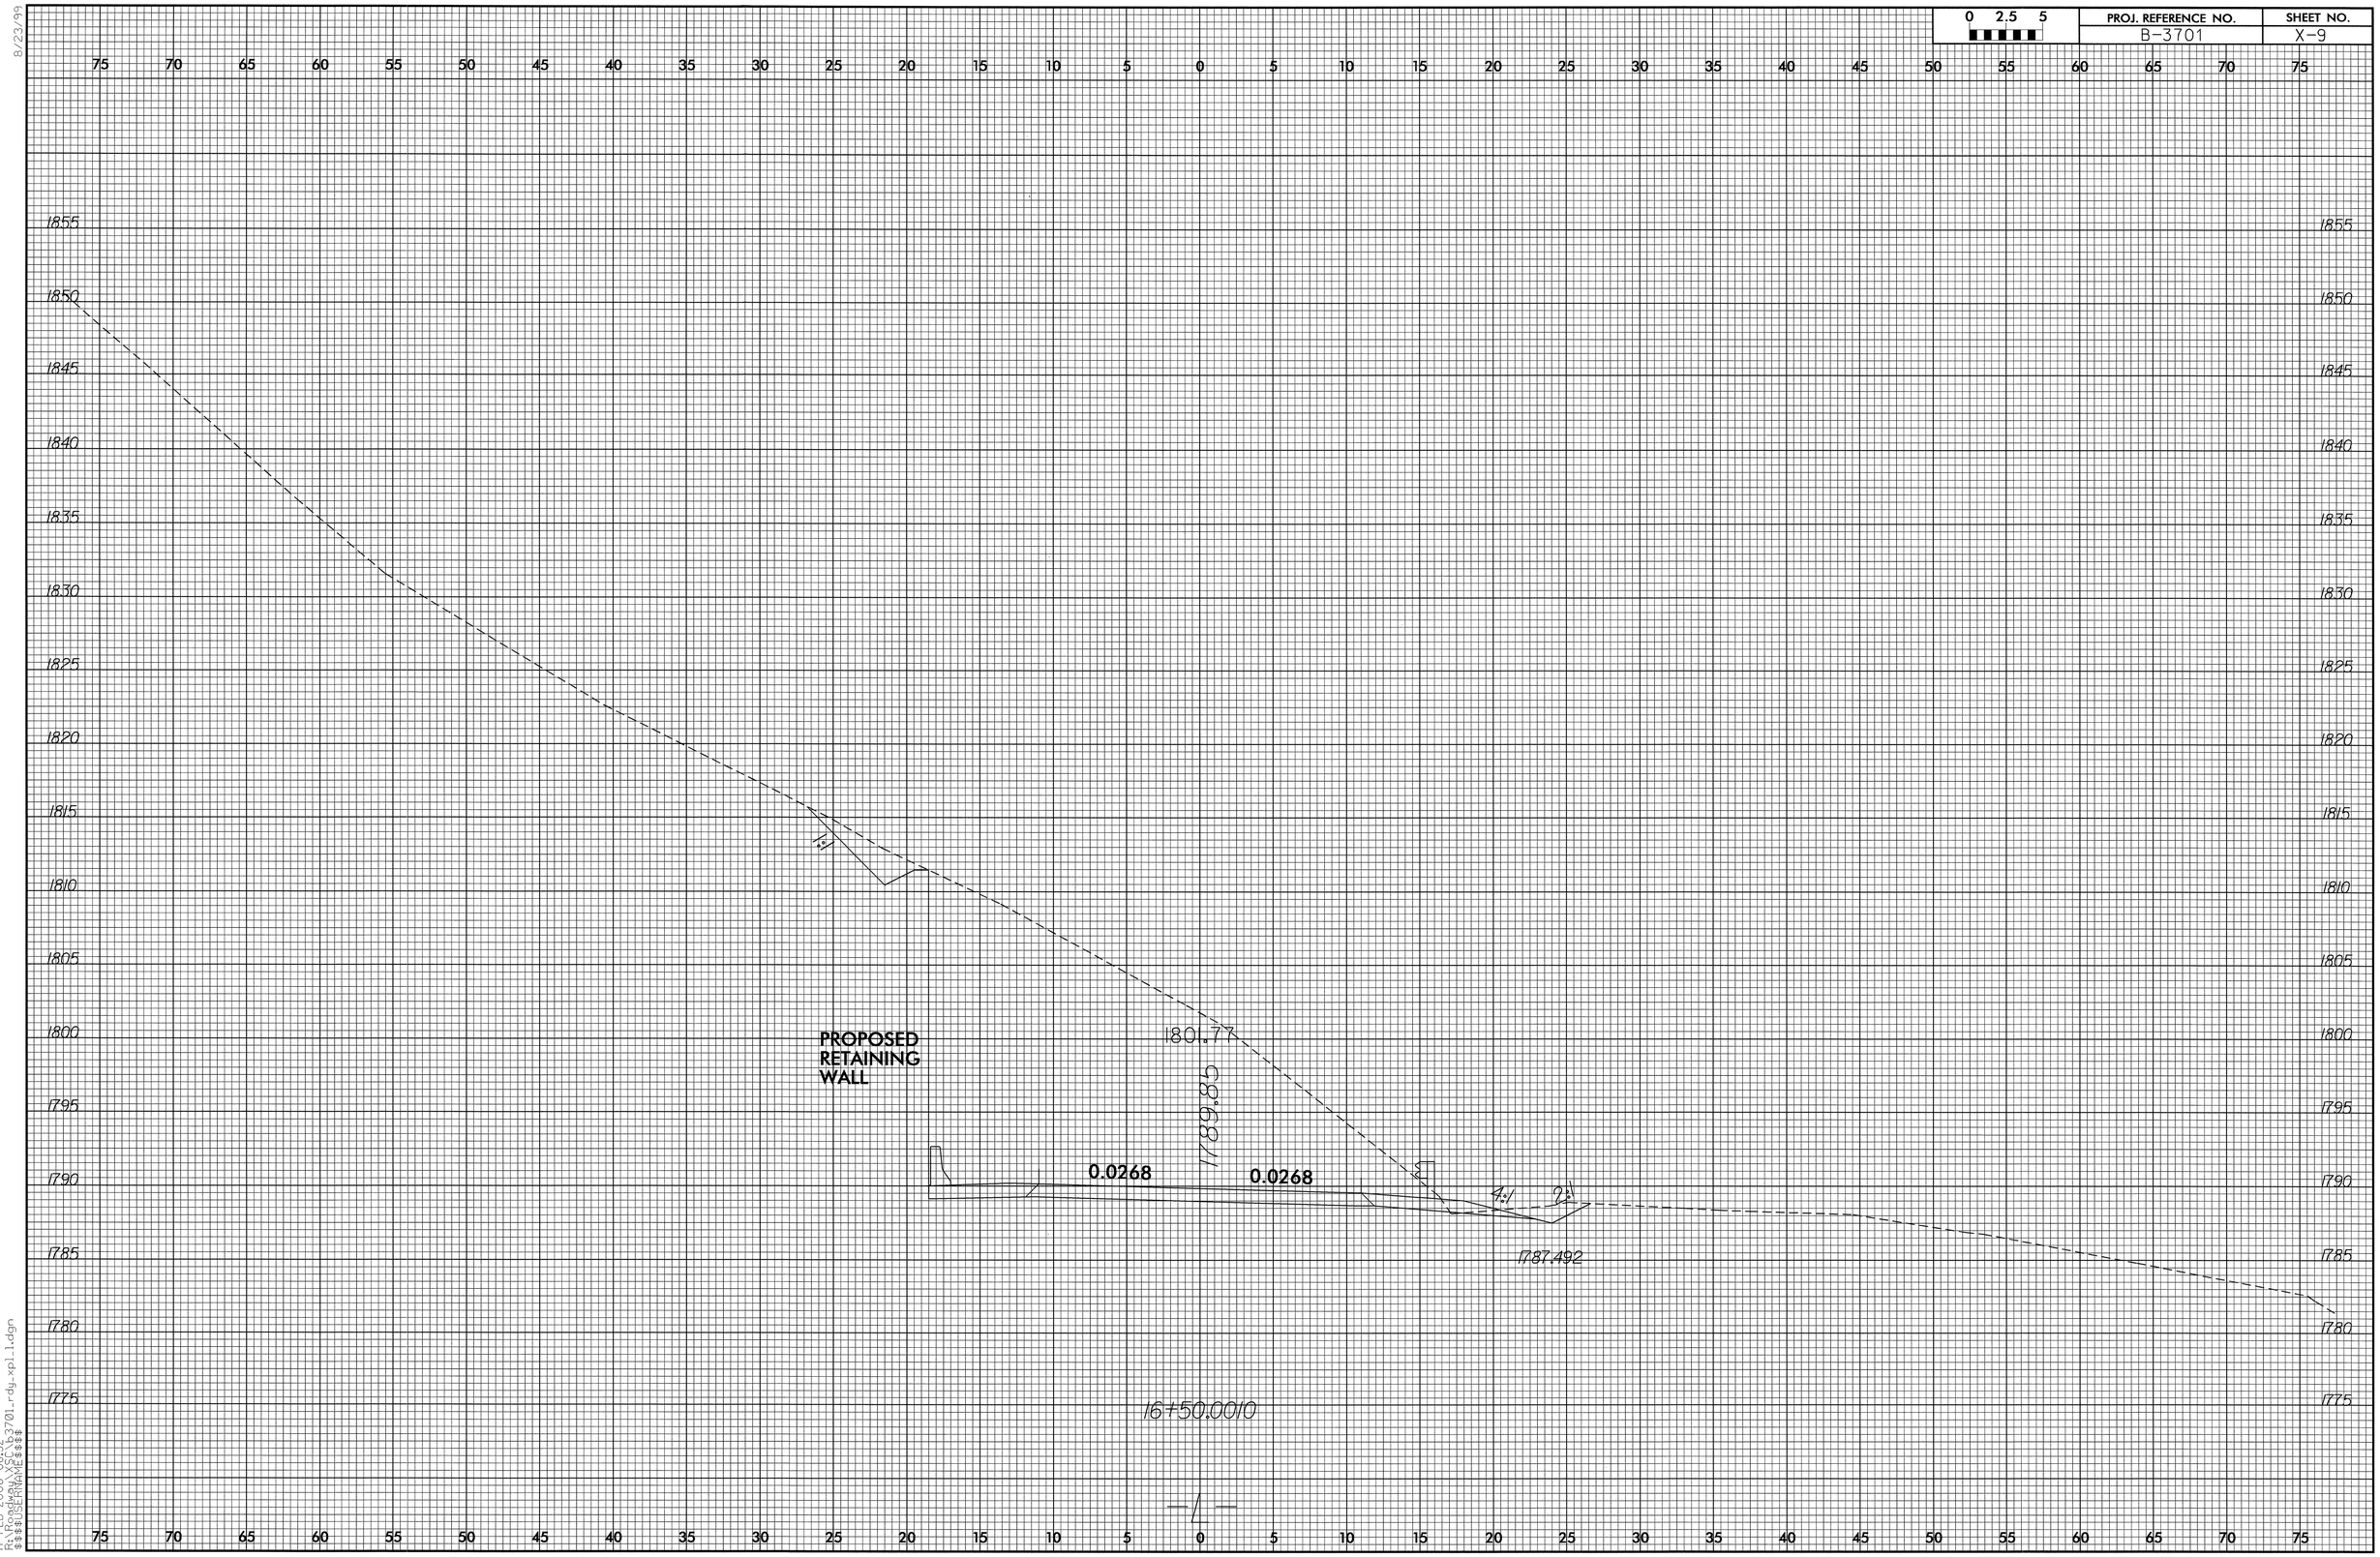

8/23/99

17-FEB-2006 08:52
R:\Roadway\XSC\b3701_rdy_xpl_1.dgn
$$$$USERNAME$$$$

8/23/99

0 2.5 5	PROJ. REFERENCE NO.	SHEET NO.
	B-3701	X-10

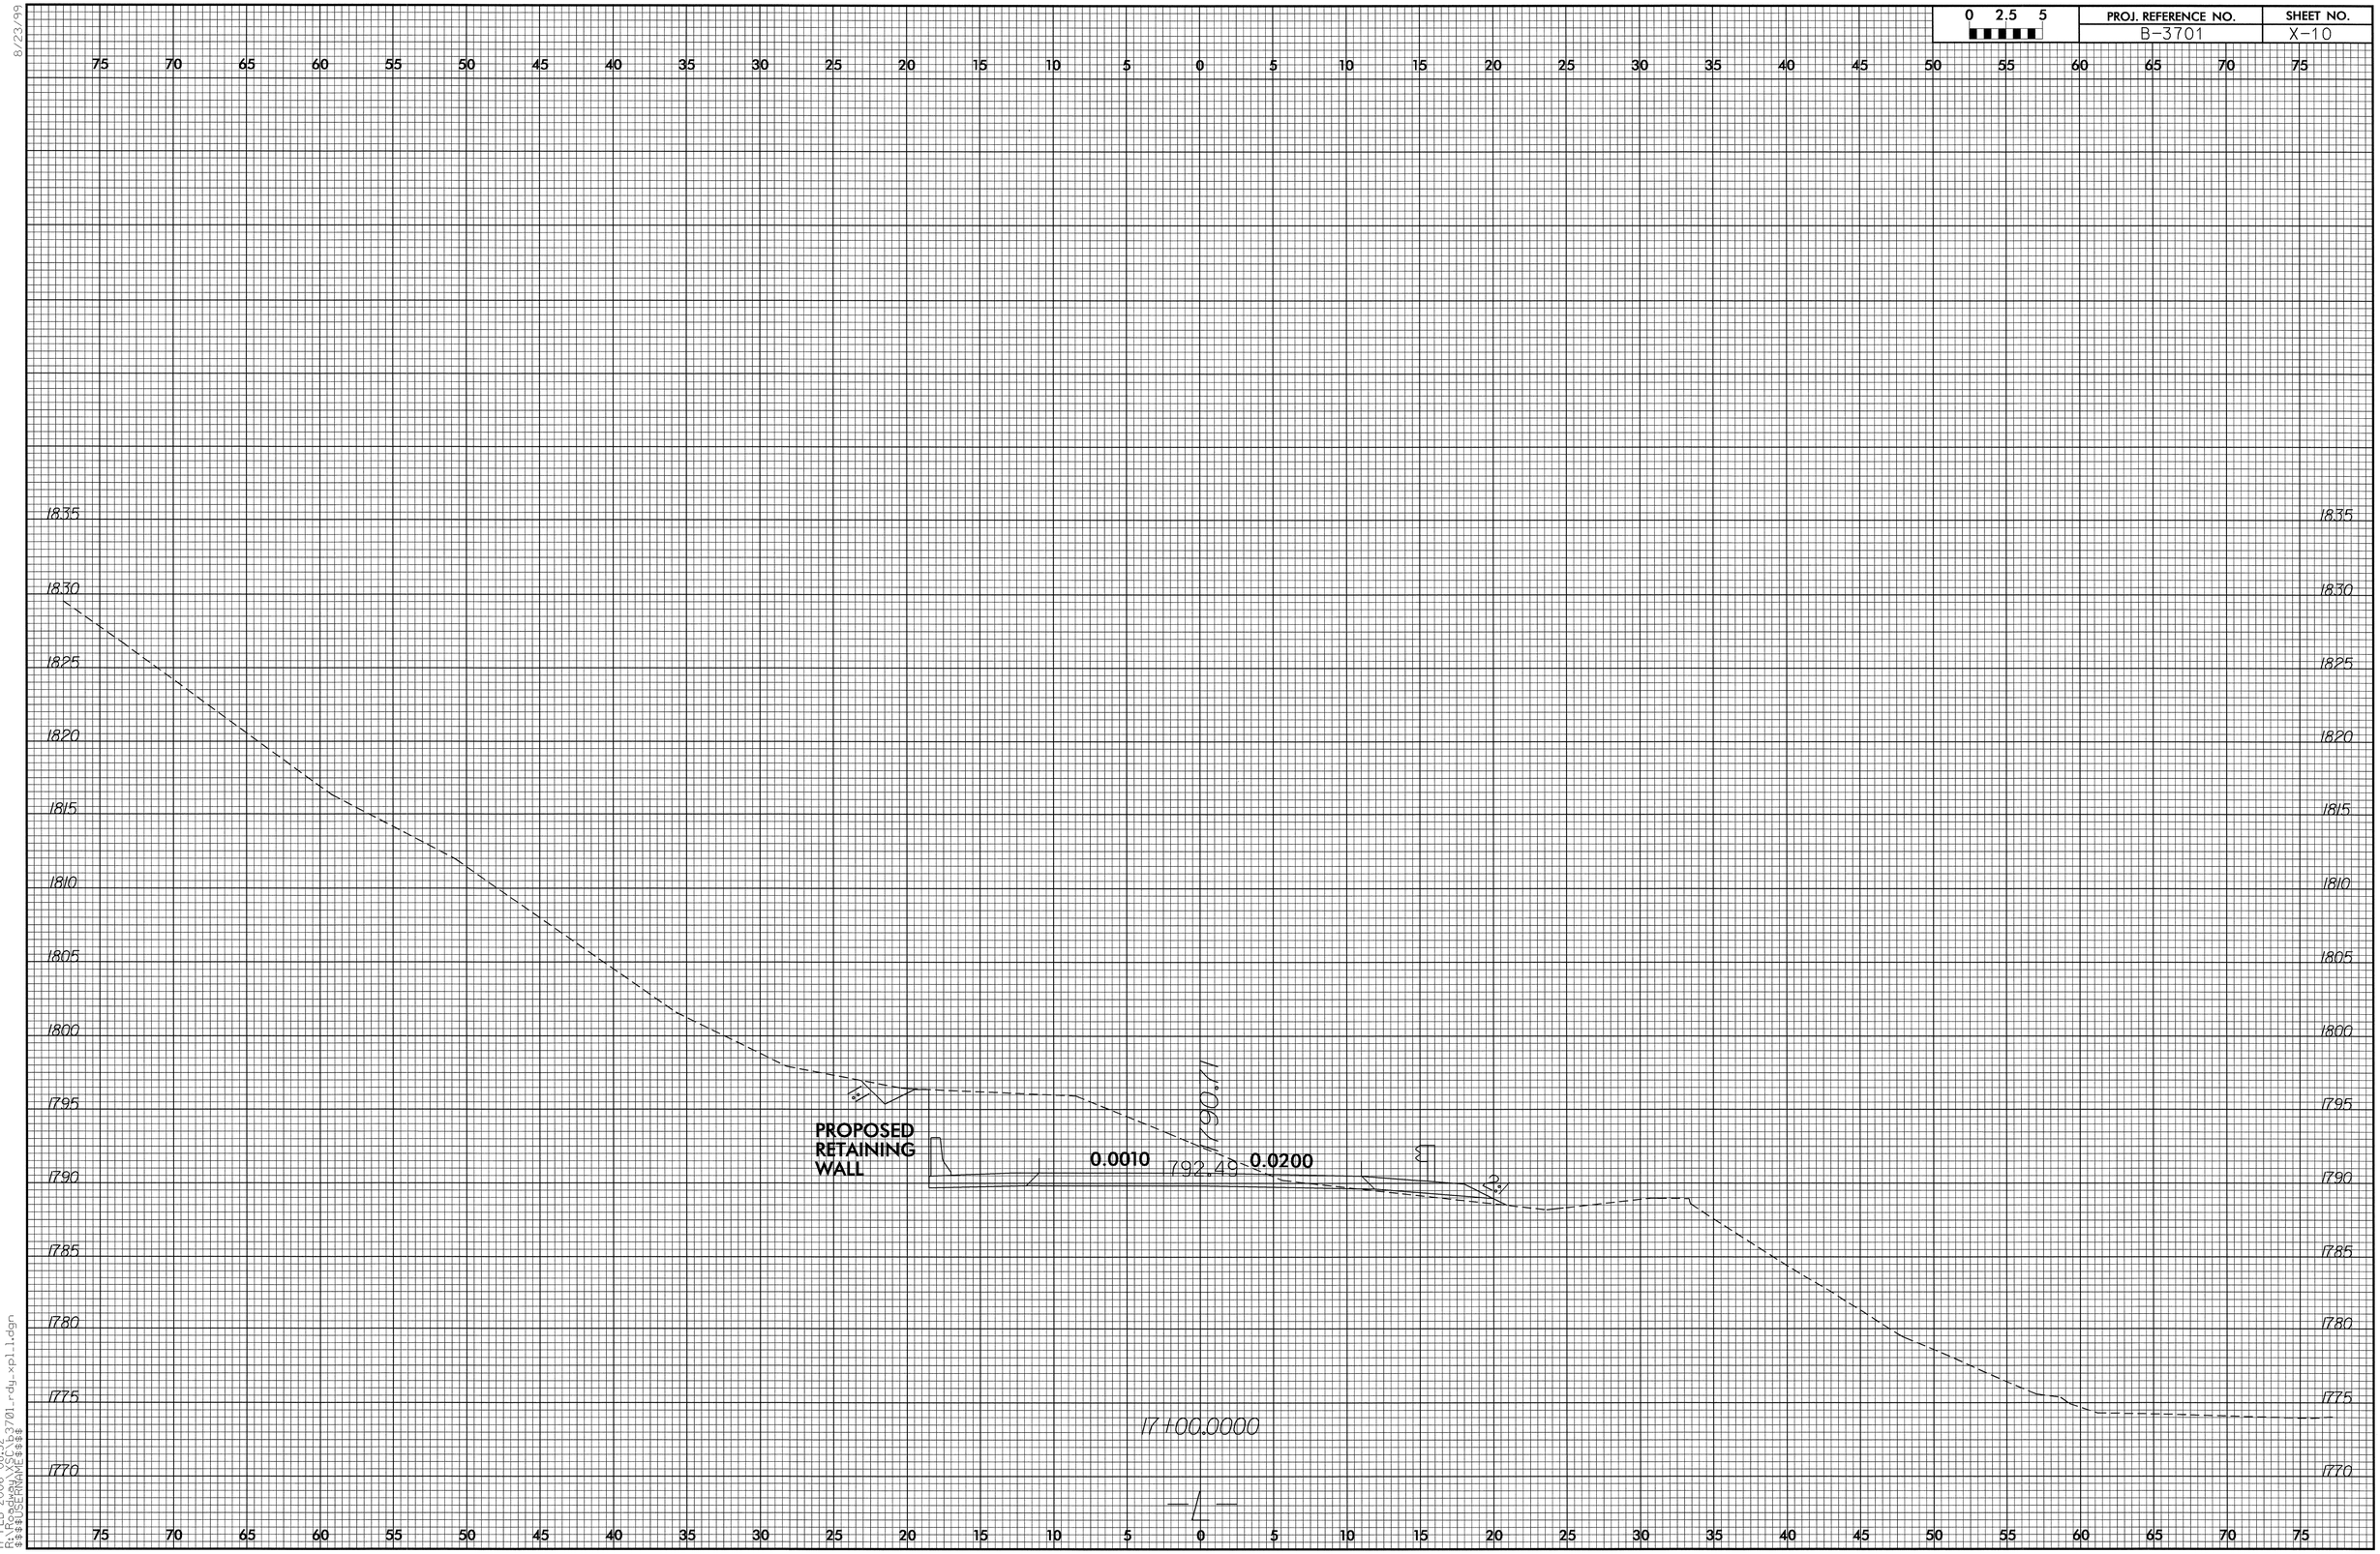

17-FEB-2006 08:52
R:\Roadway\XSL\b3701_rdy_xpl1.dgn
$$$$USERNAME$$$$

0 2.5 5	PROJ. REFERENCE NO.	SHEET NO.
	B-3701	X-11

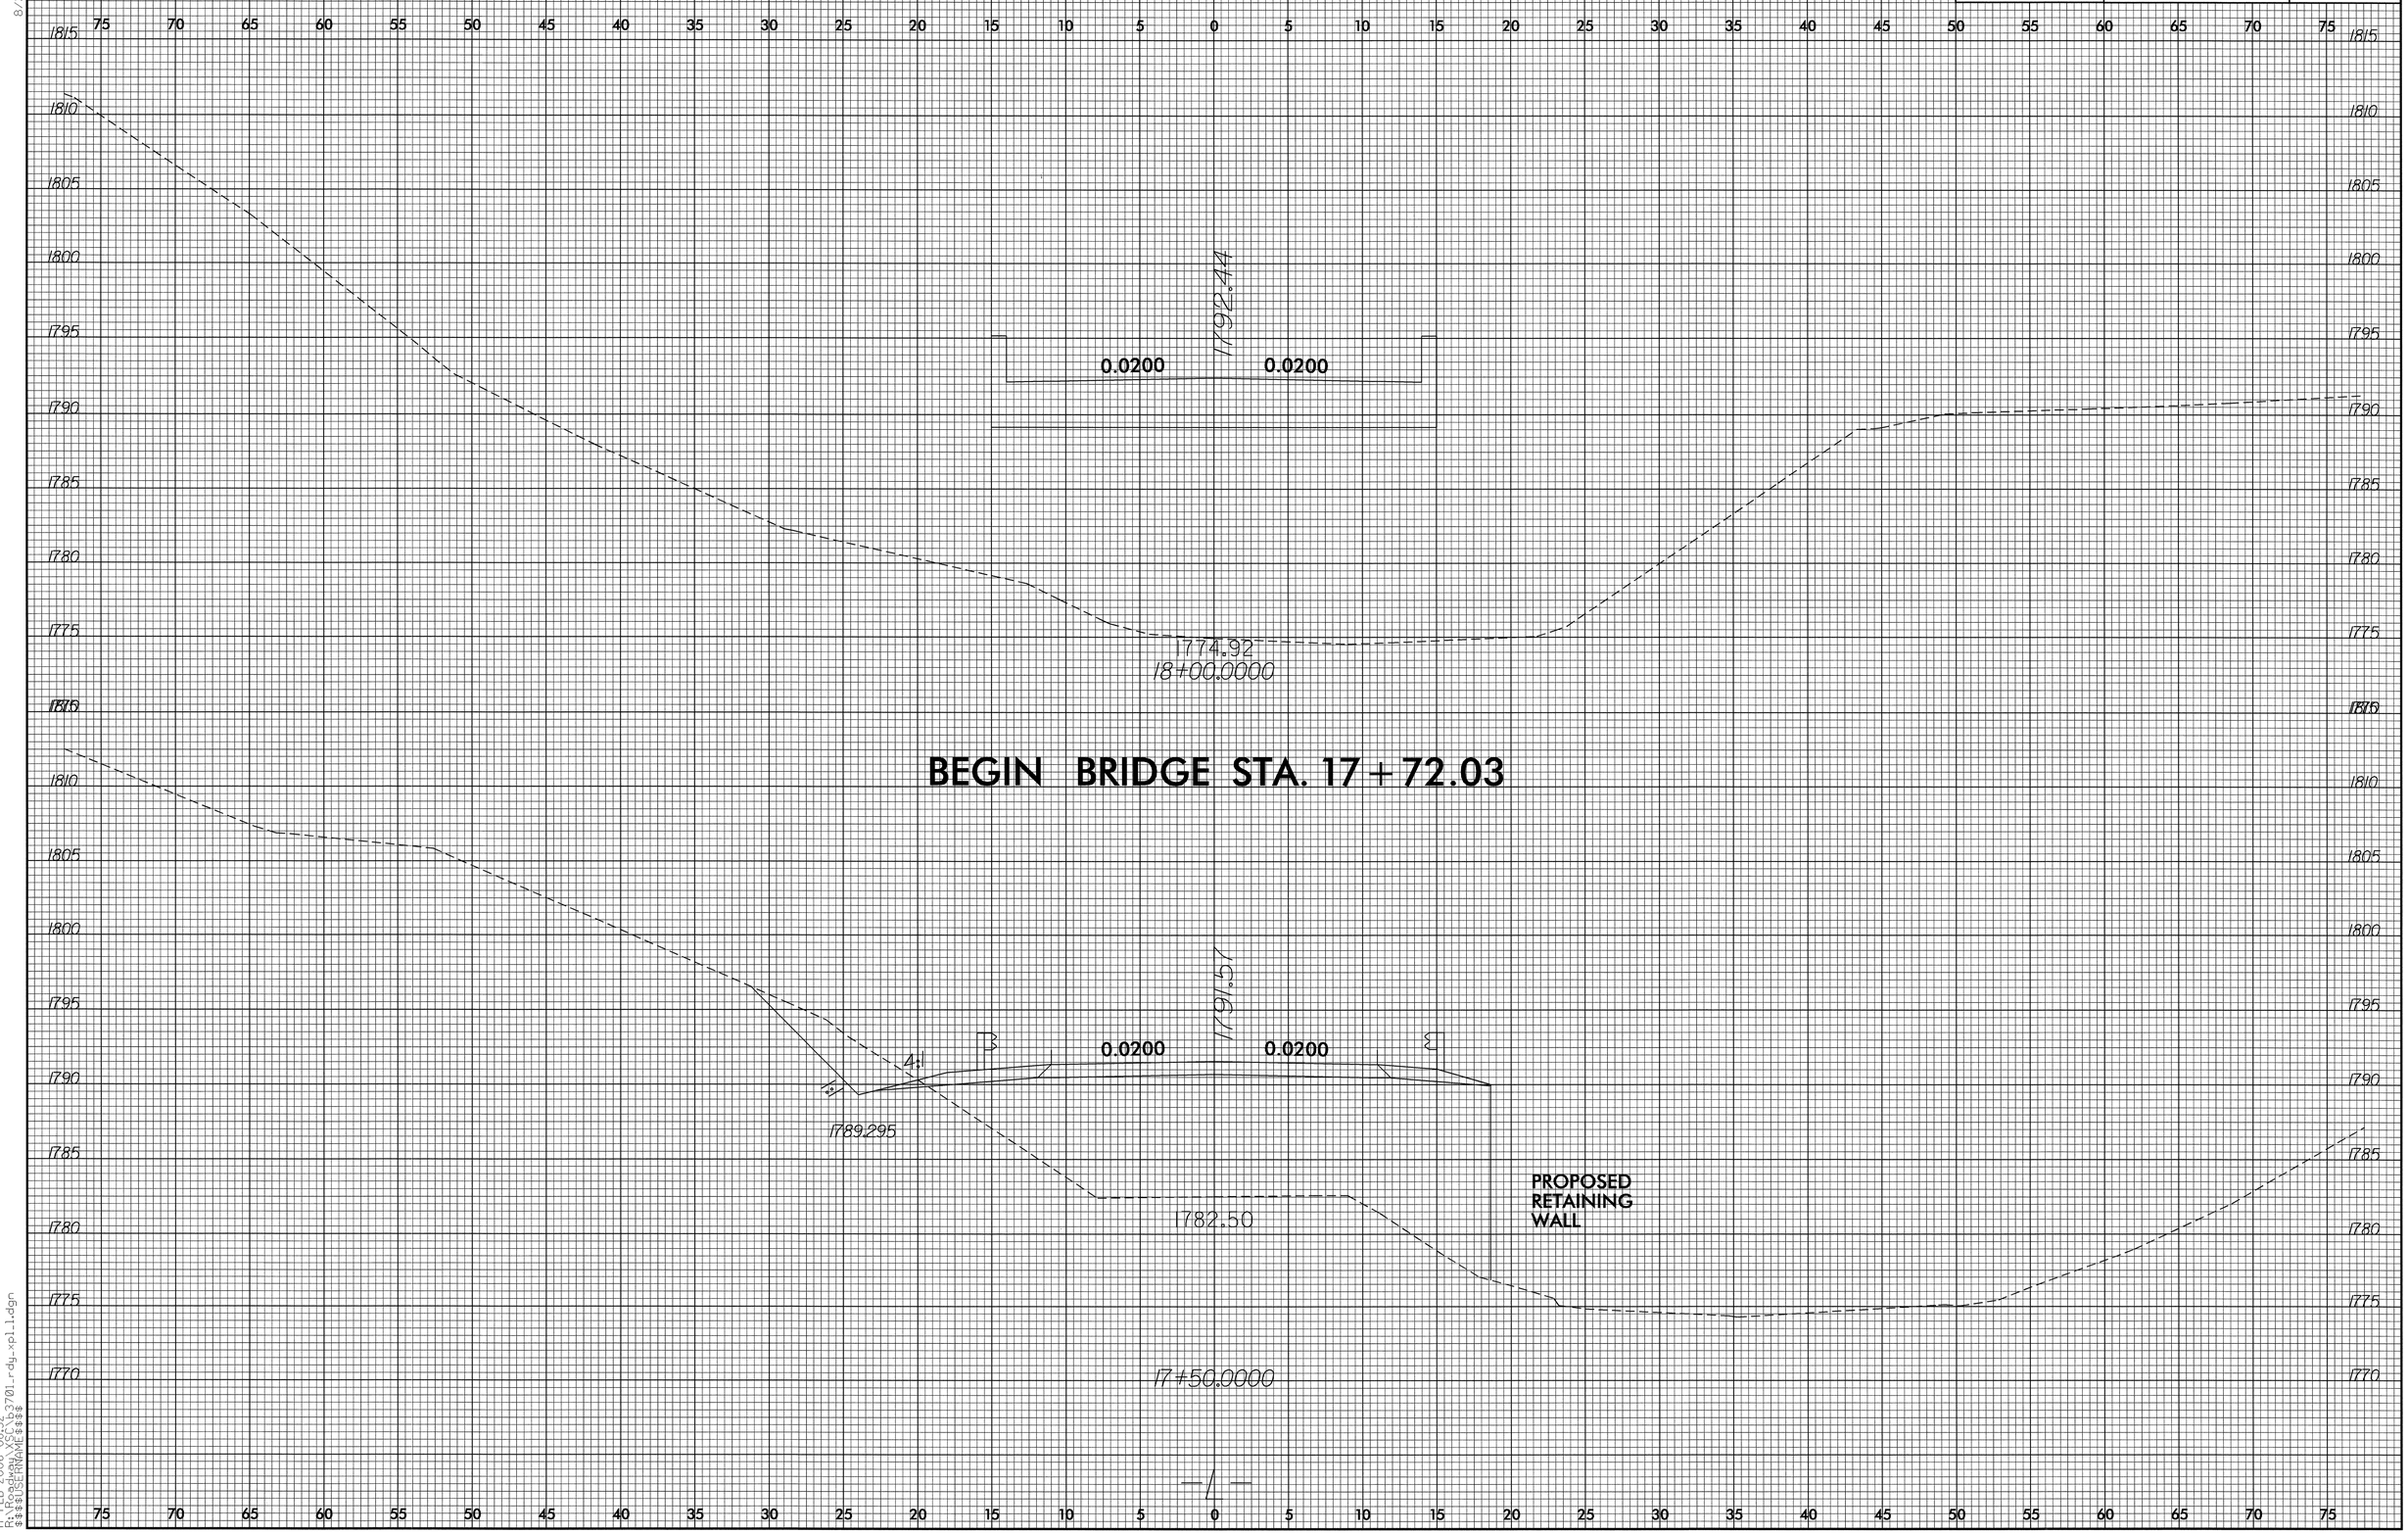

8/23/99

17-FEB-2006 08:52
R:\Roadway\proj\b3701_rdy_xpl1.dgn
$$$$USERNAME$$$$

0 2.5 5	PROJ. REFERENCE NO.	SHEET NO.
	B-3701	X-12

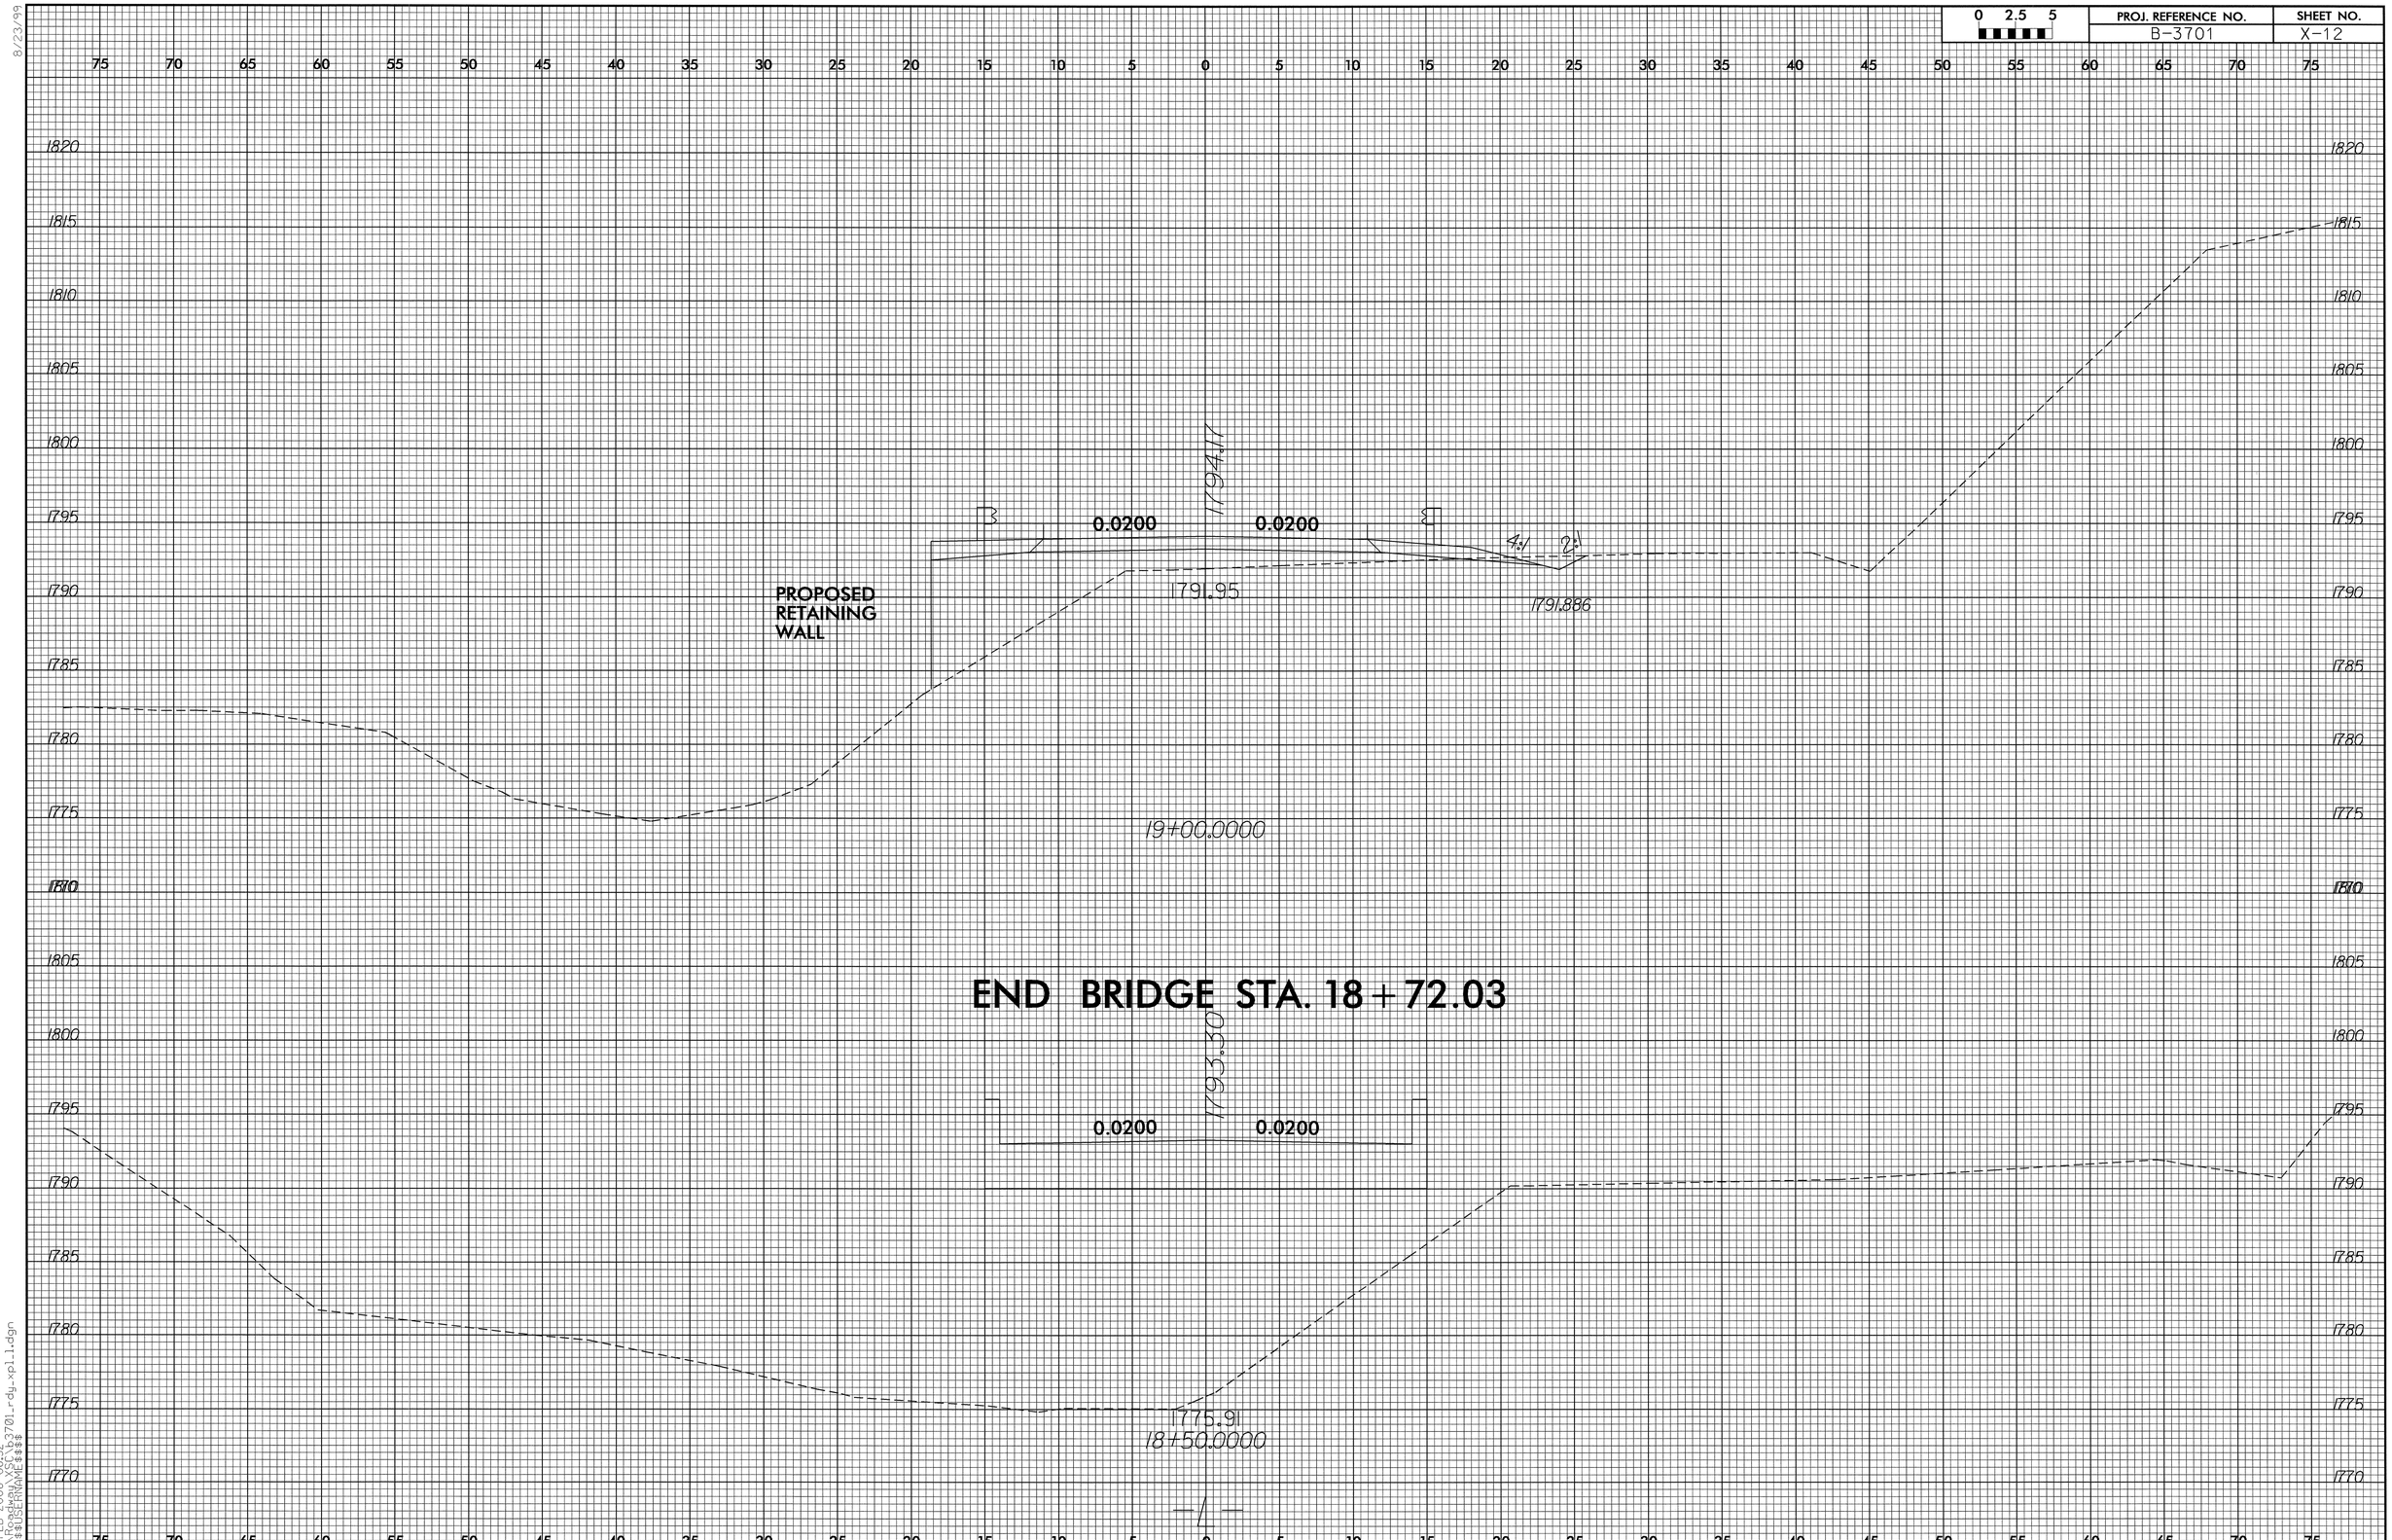

8/23/99

17-FEB-2006 08:52
R:\Roadway\SCtb3701_rdy_xpl1.dgn
$$$$USERNAME$$$$

PROJ. REFERENCE NO.	SHEET NO.
B-3701	X-13

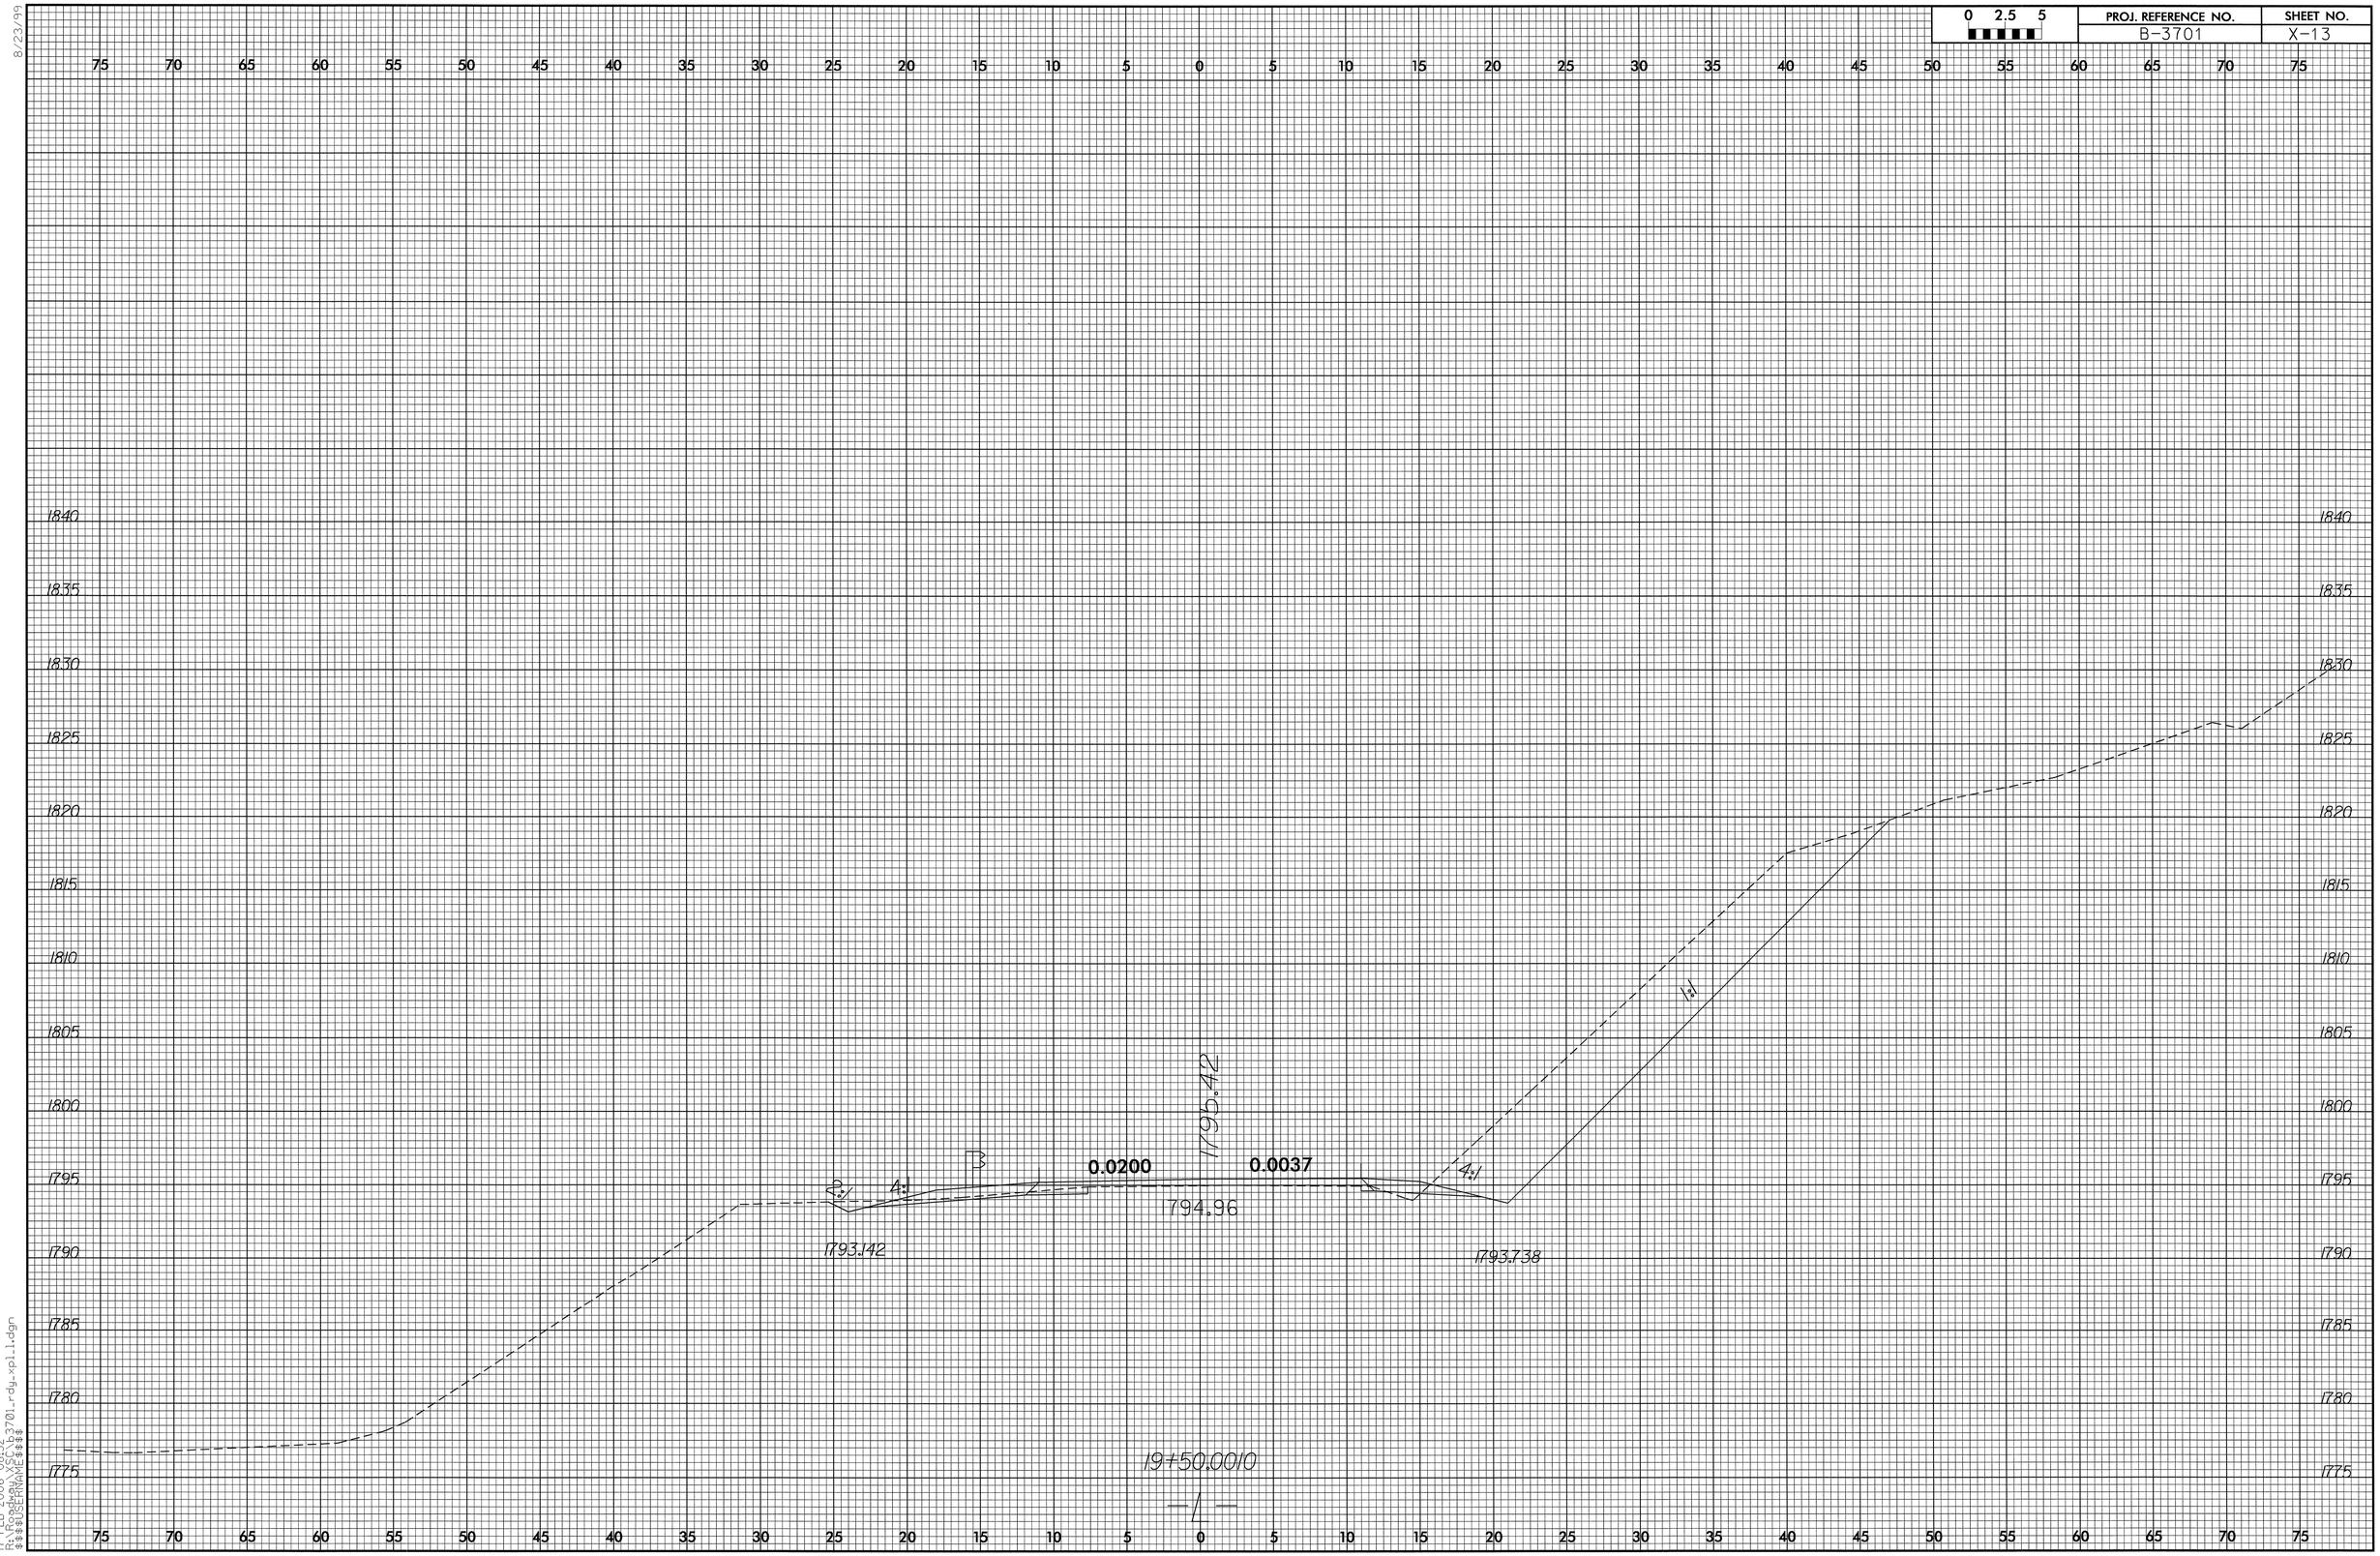

8/23/99

17-FEB-2006 08:52
R:\Roadway\XSC\b3701_rdy_xpl_1.dgn
$$$$USERNAME$$$$

0 2.5 5	PROJ. REFERENCE NO.	SHEET NO.
	B-3701	X-14

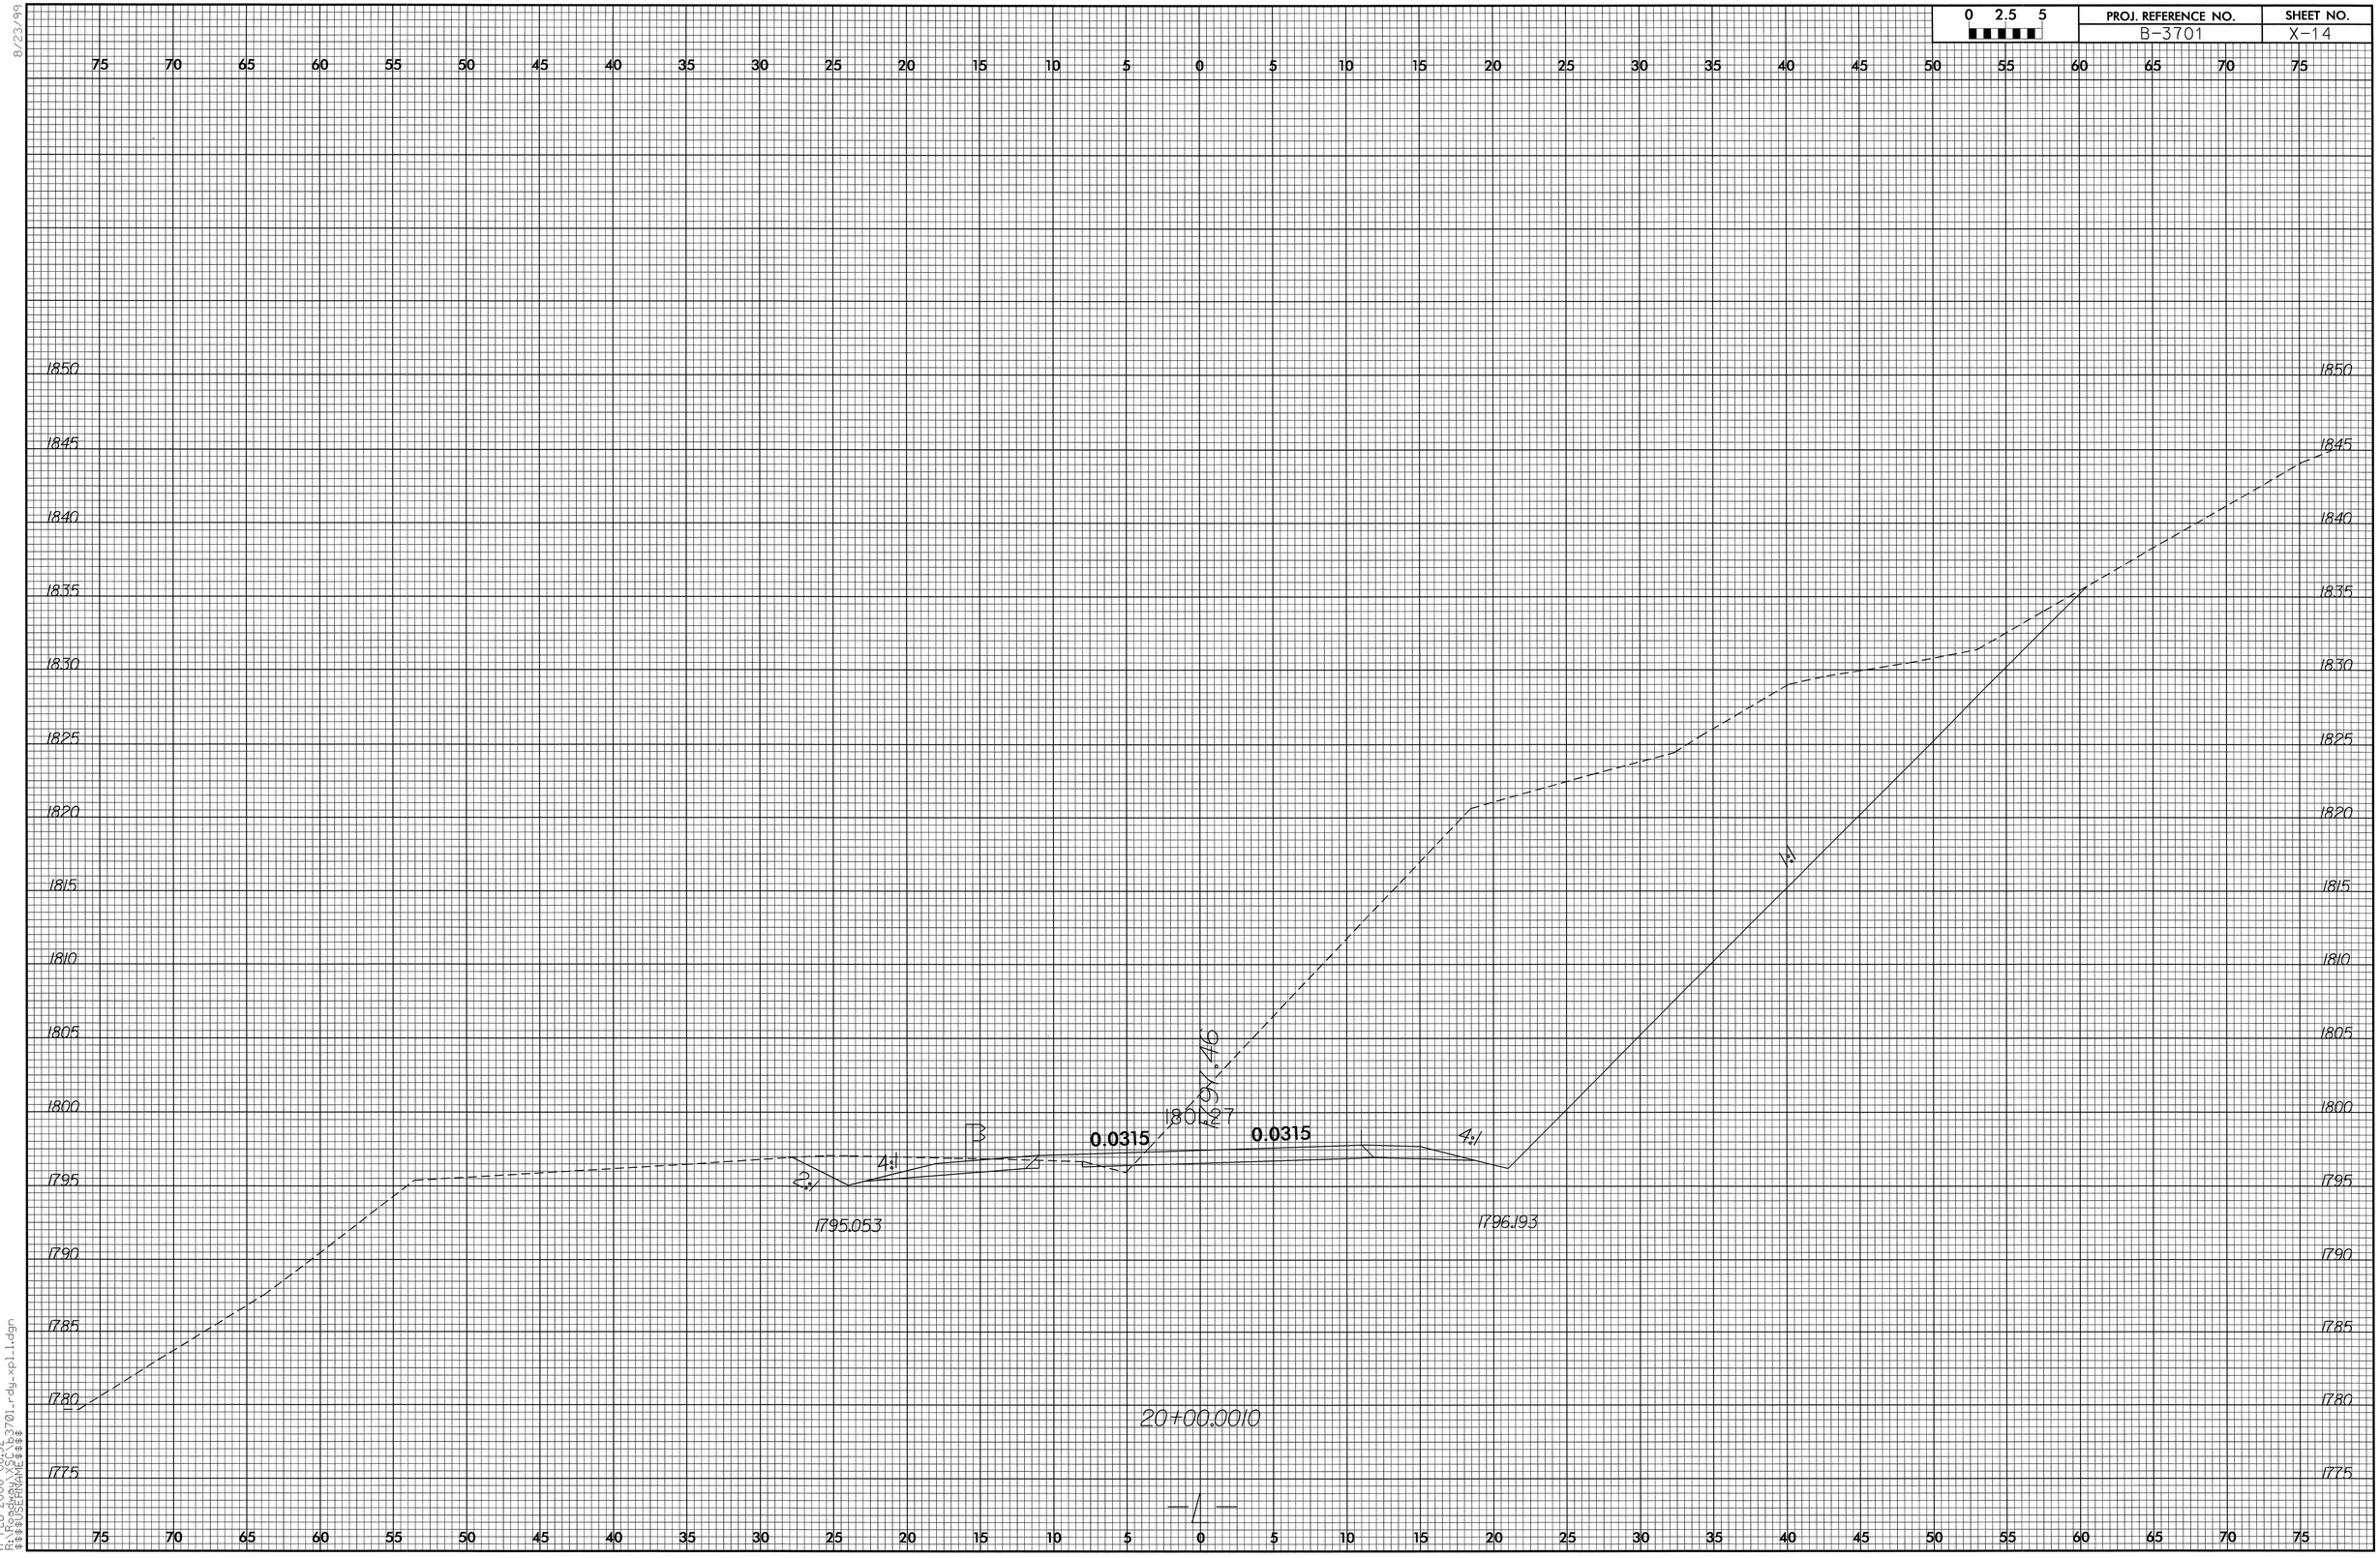

8/23/99

17-FEB-2006 08:52
R:\Roadway\S\B3701_rdy_xpl1.dgn
$$$$USERNAME$$$$

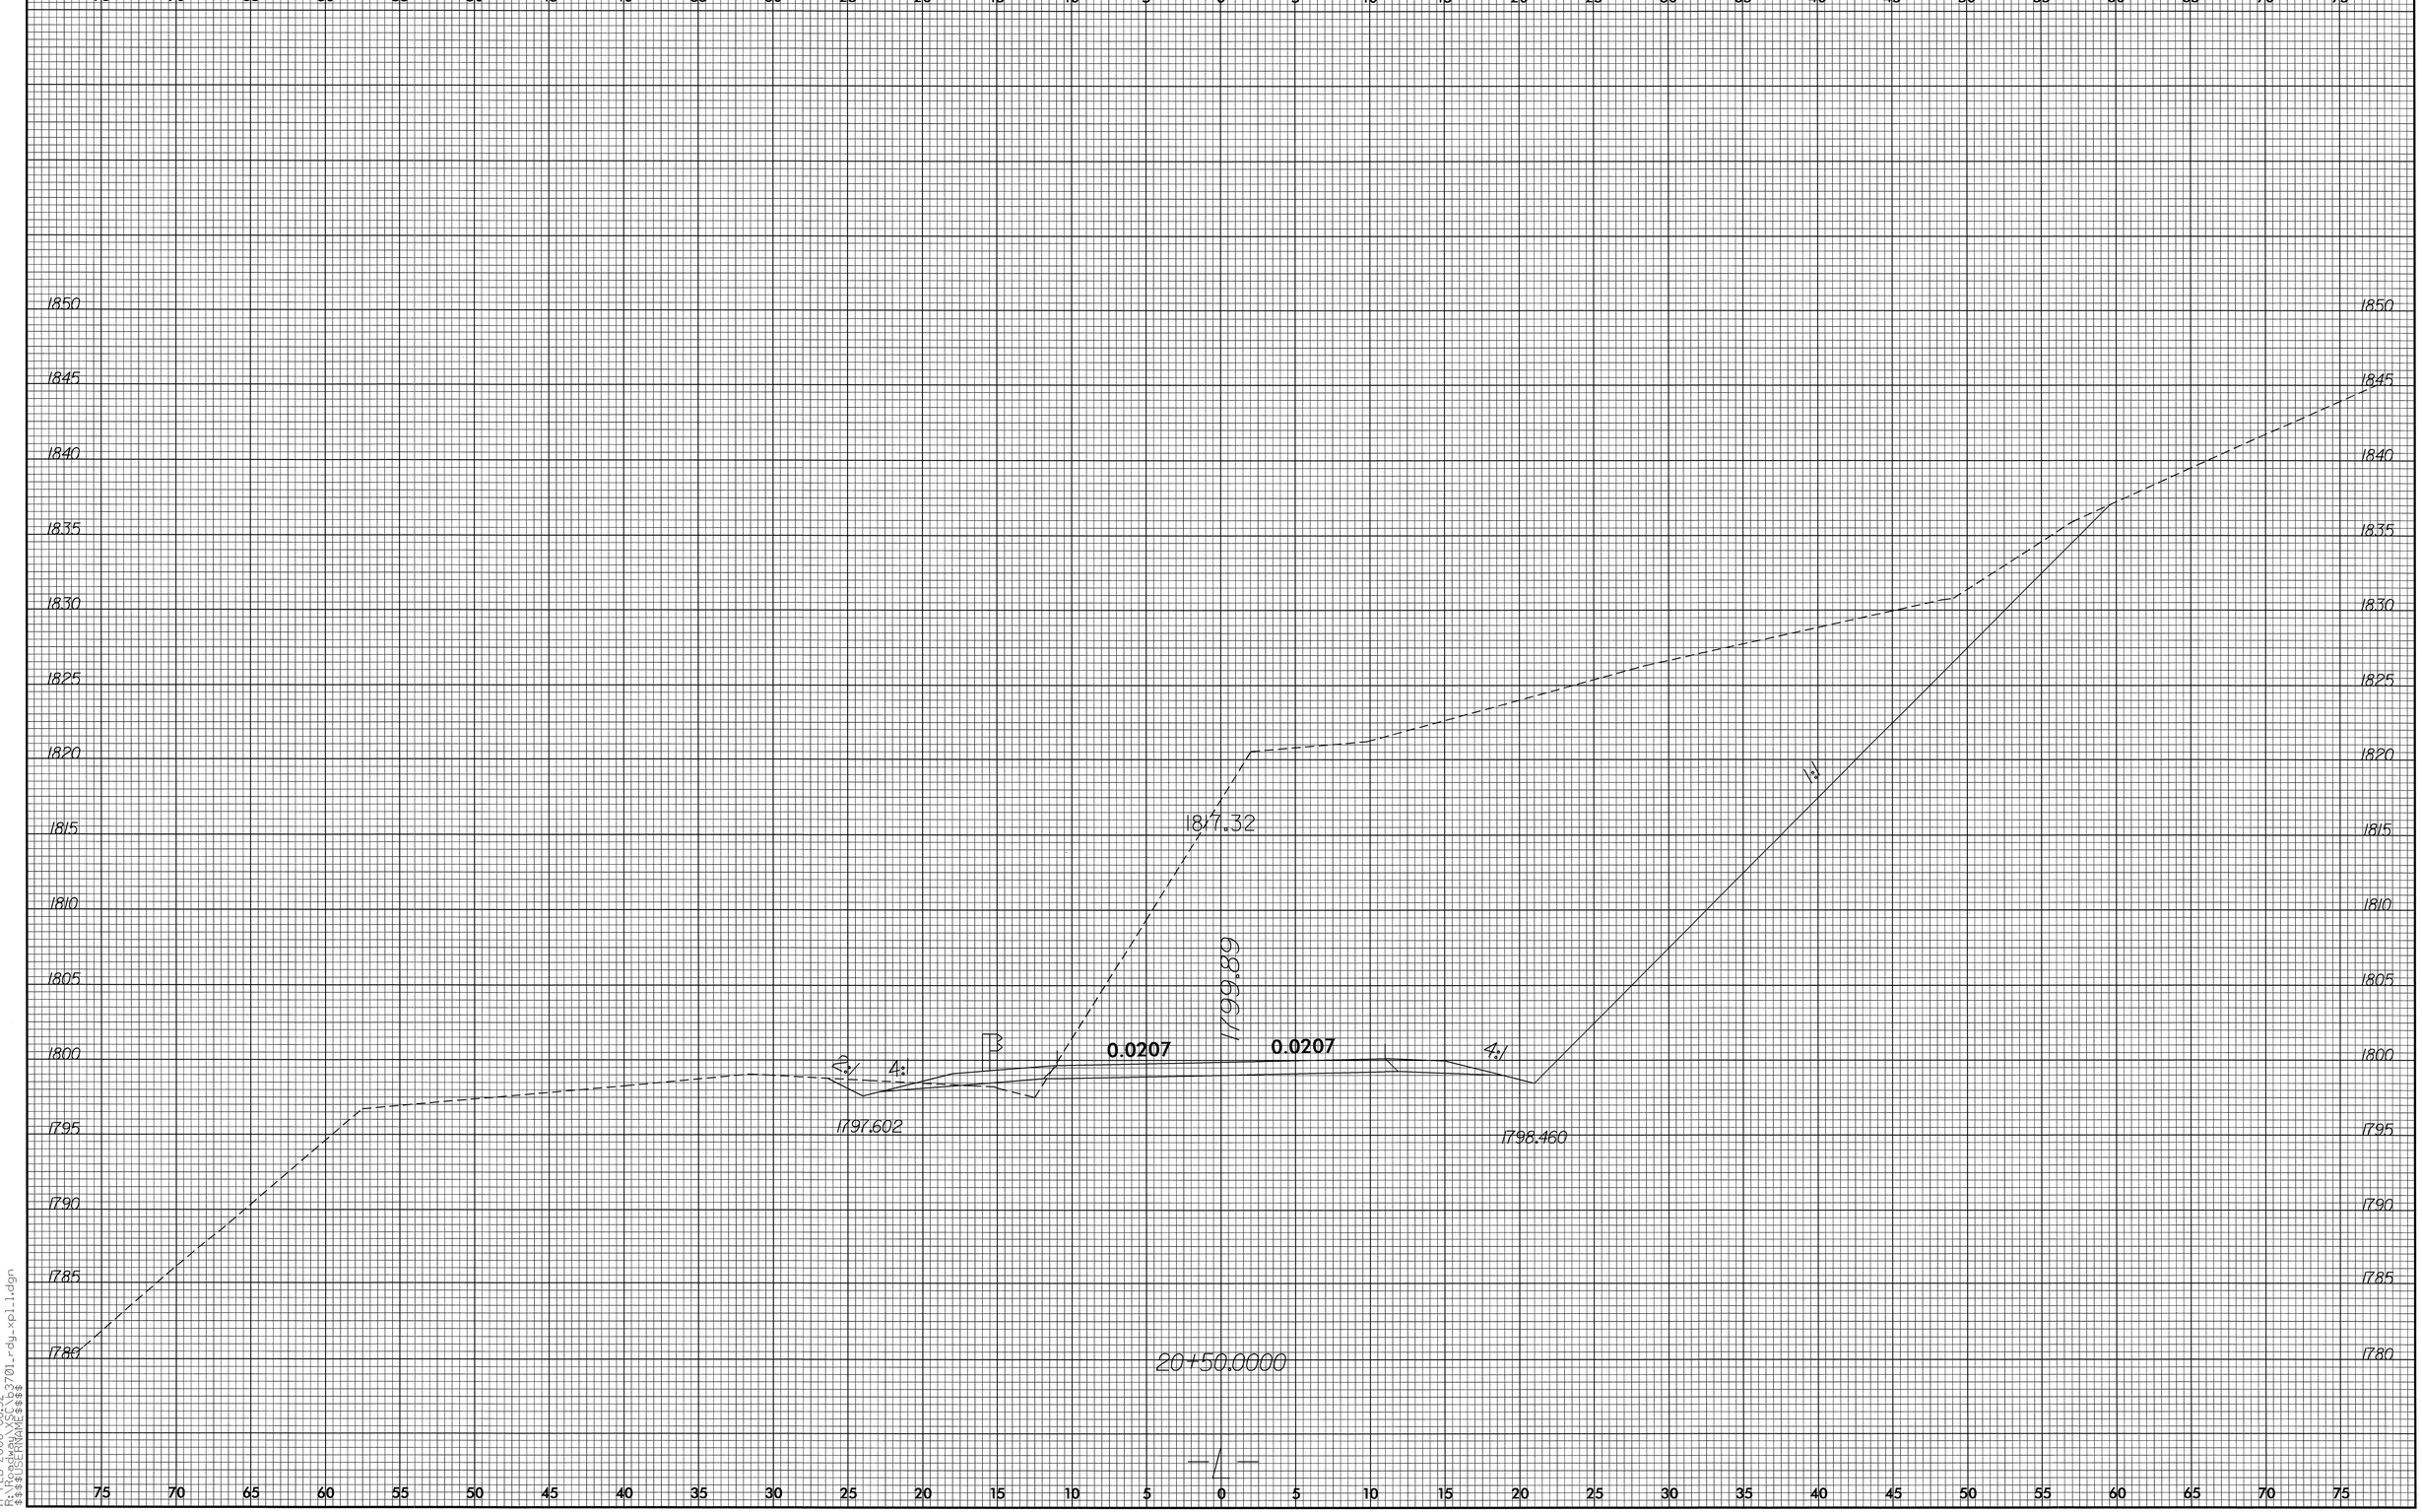

8/23/99
17-FEB-2006 08:52
R:\Roadway\SC\b3701_rdy_xpl_1.dgn
$$$$USERNAME$$$$

0 2.5 5	PROJ. REFERENCE NO.	SHEET NO.
	B-3701	X-16

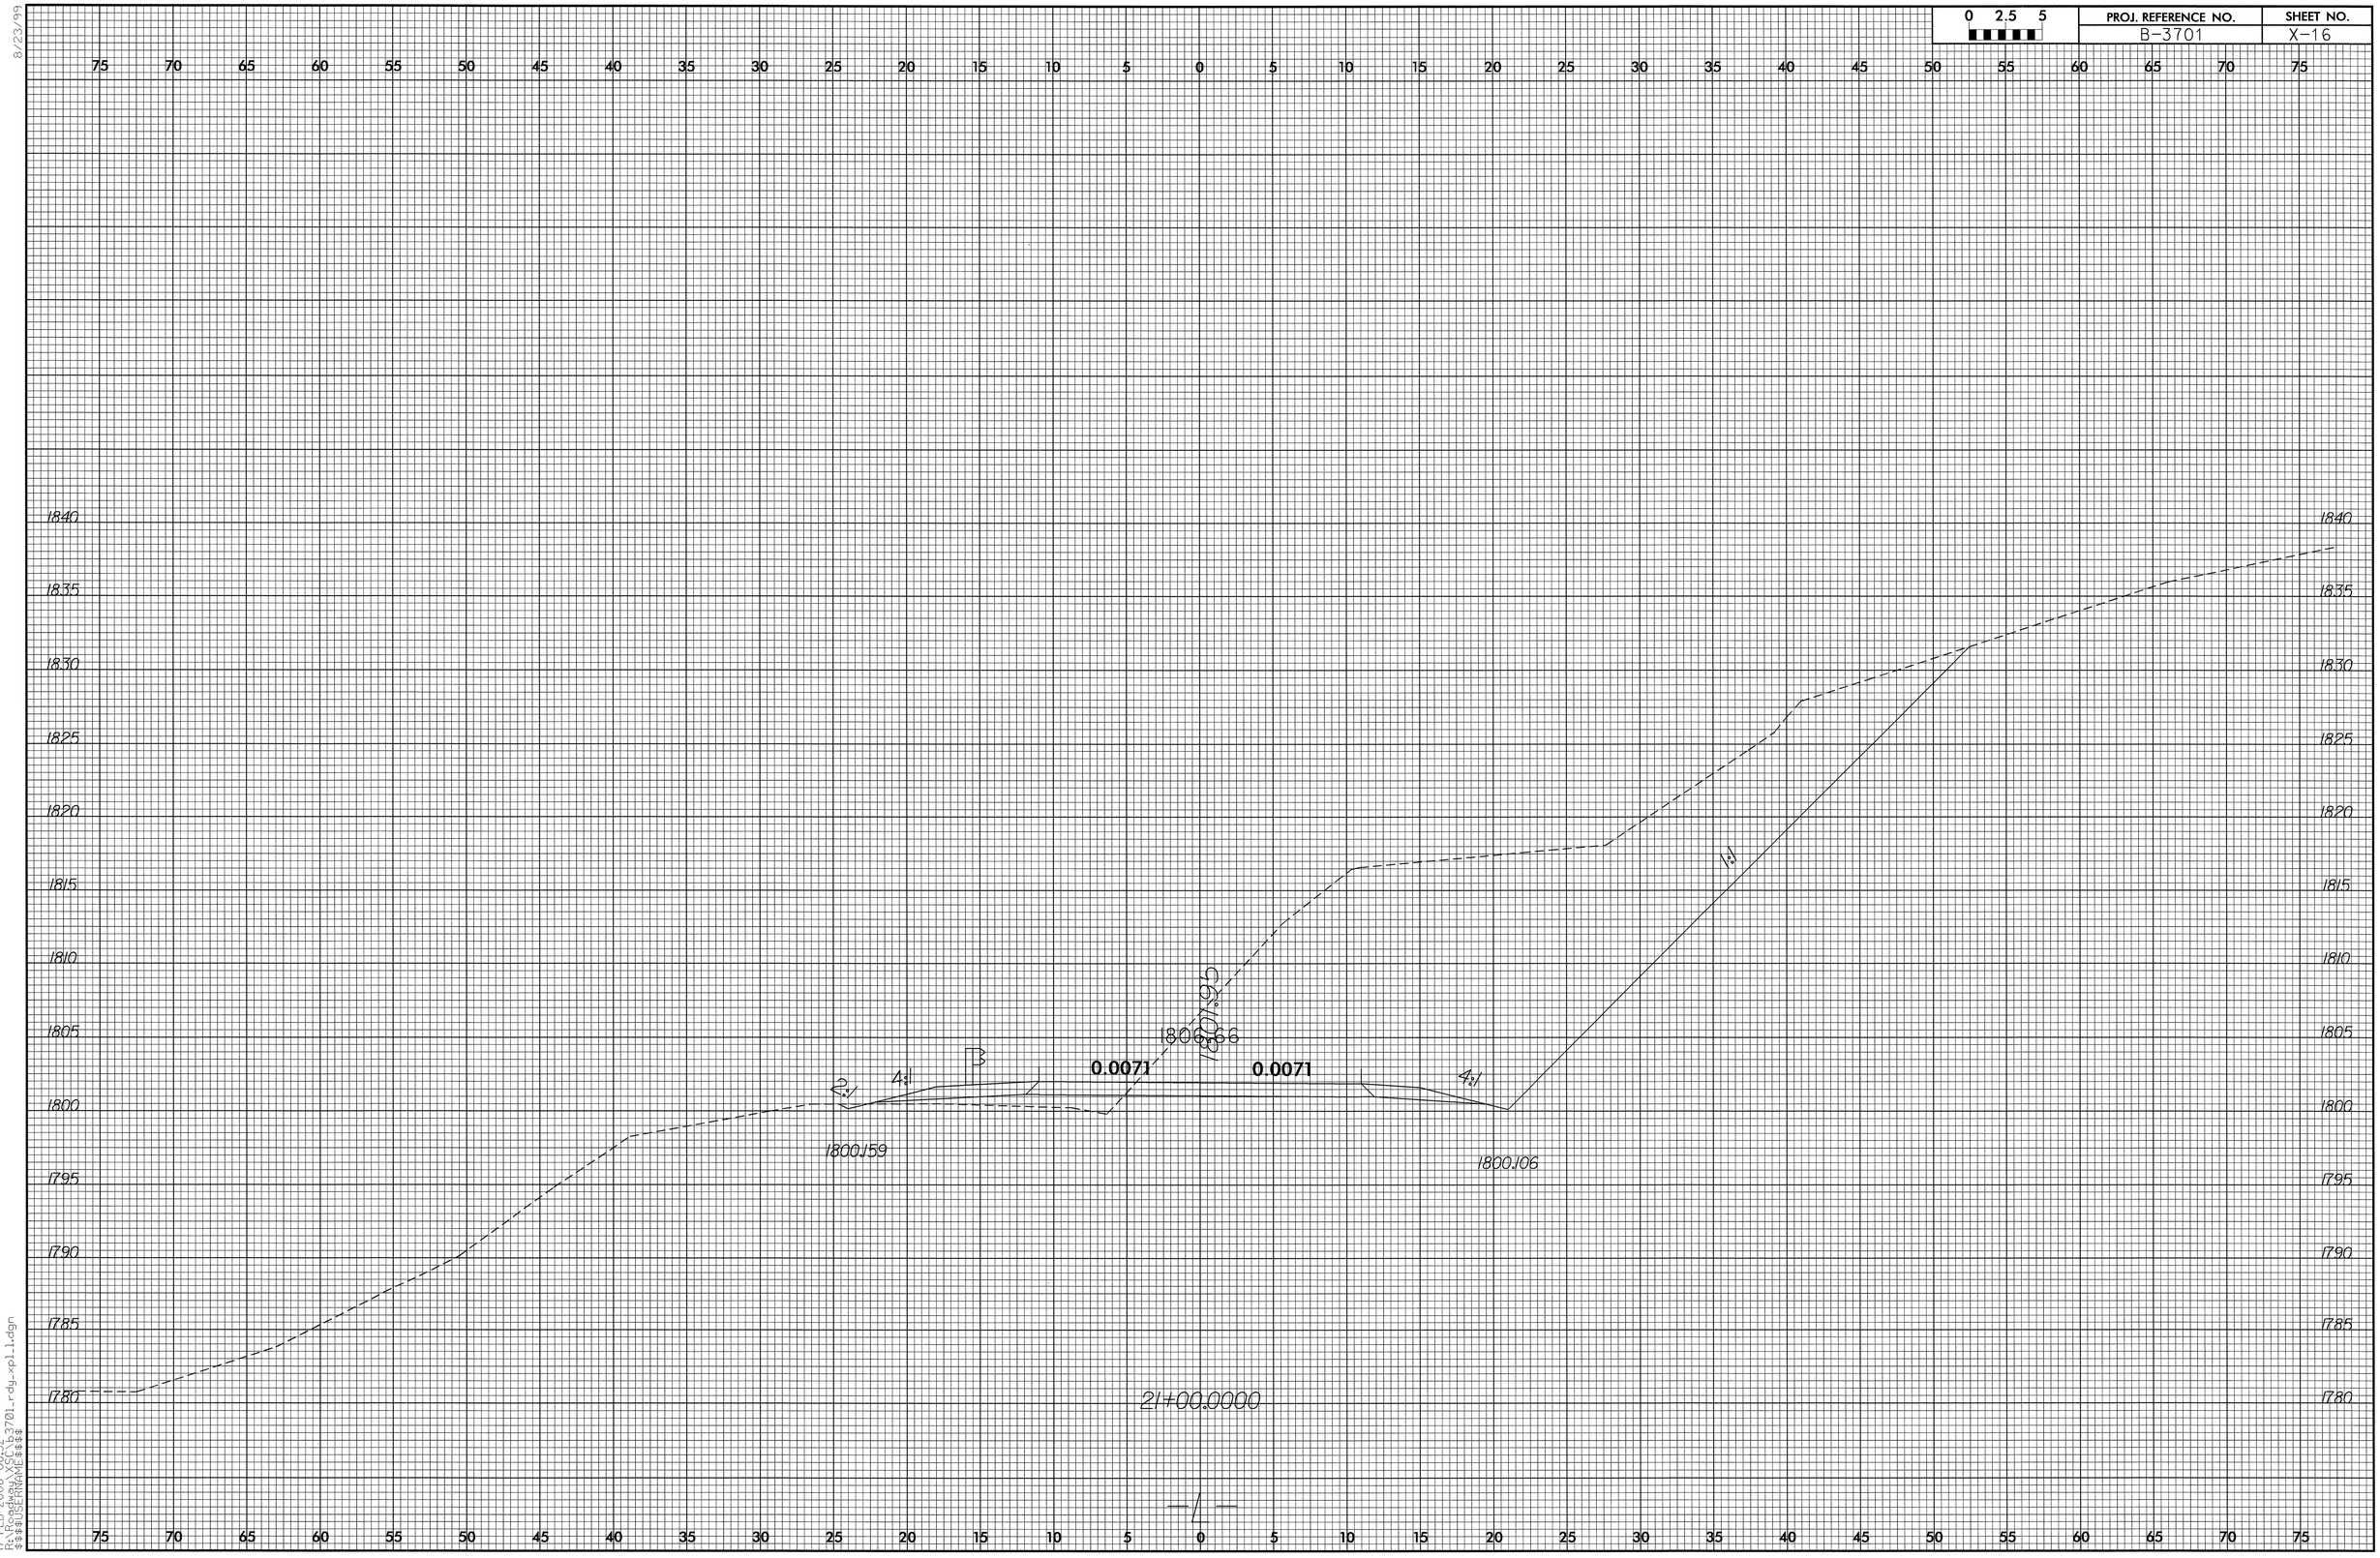

8/23/99

17-FEB-2006 08:52
R:\Roadway\XSL\b3701_rdy_xpl1.dgn
$$$$USERNAME$$$$

8/23/99

0 2.5 5	PROJ. REFERENCE NO.	SHEET NO.
	B-3701	X-17

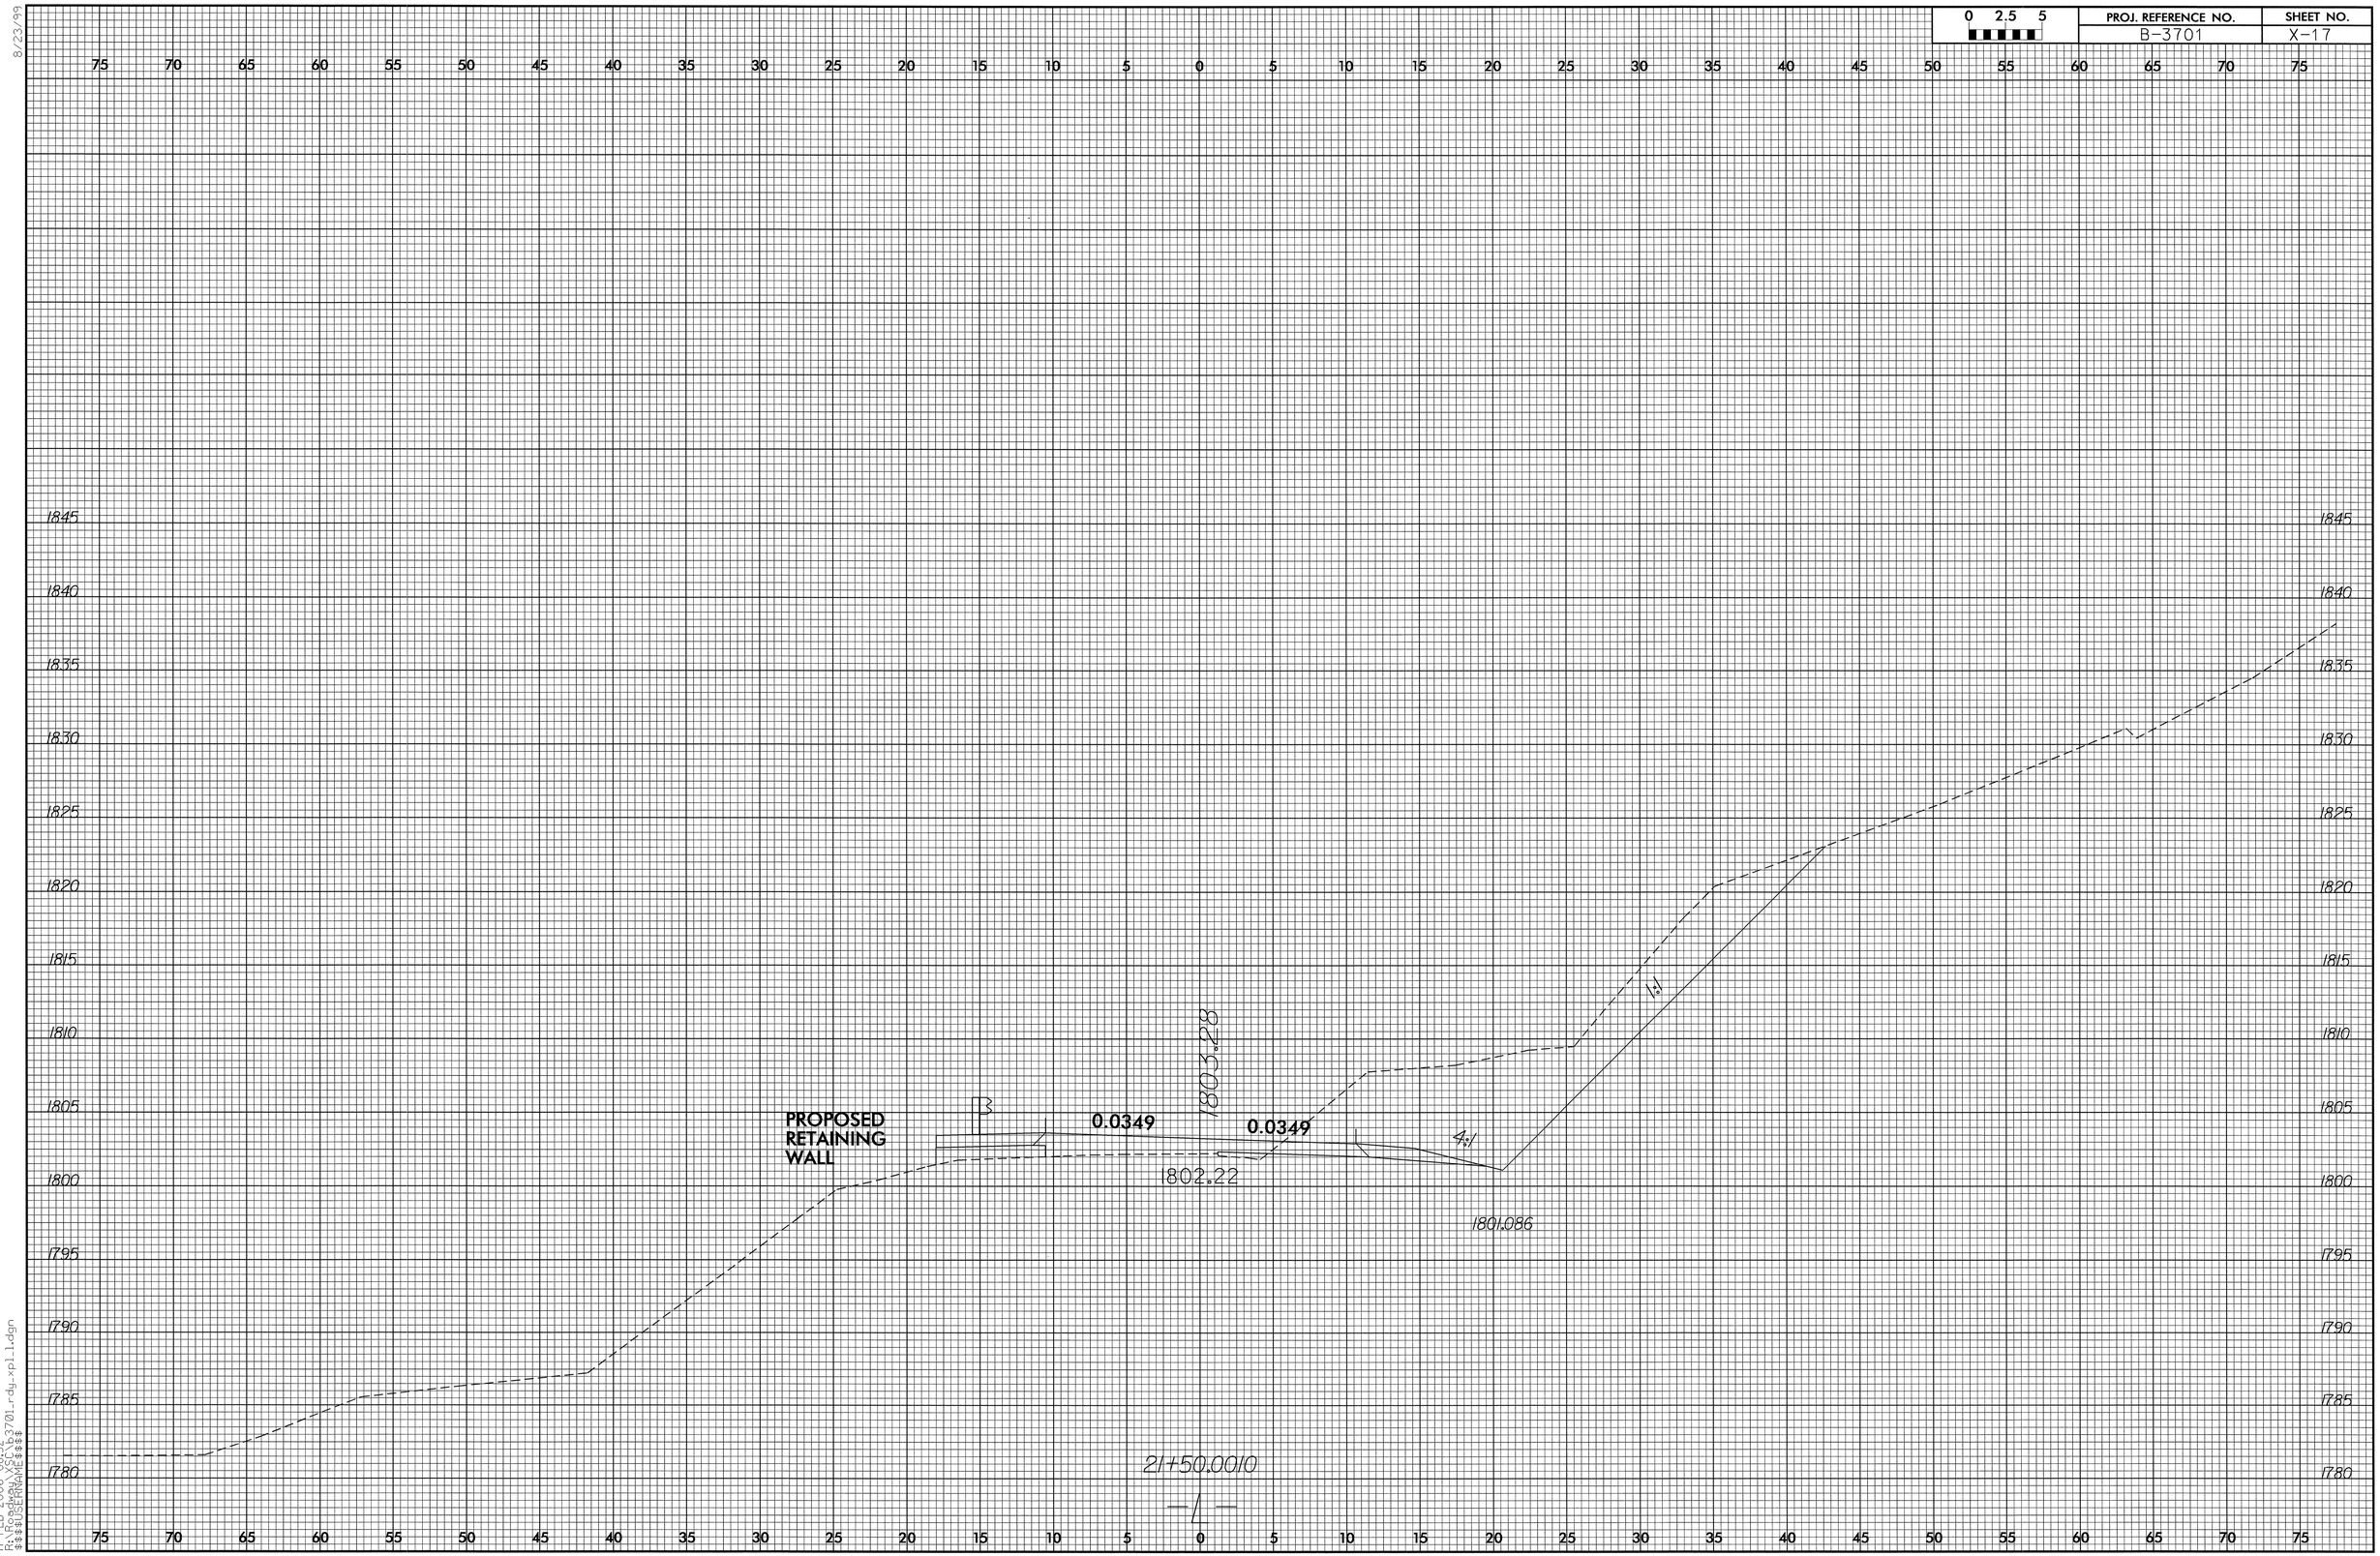

17-FEB-2006 08:52
R:\Roadway\XSC\b3701_rdy_xpl1.dgn
$$$$USERNAME$$$$

0 2.5 5	PROJ. REFERENCE NO.	SHEET NO.
	B-3701	X-18

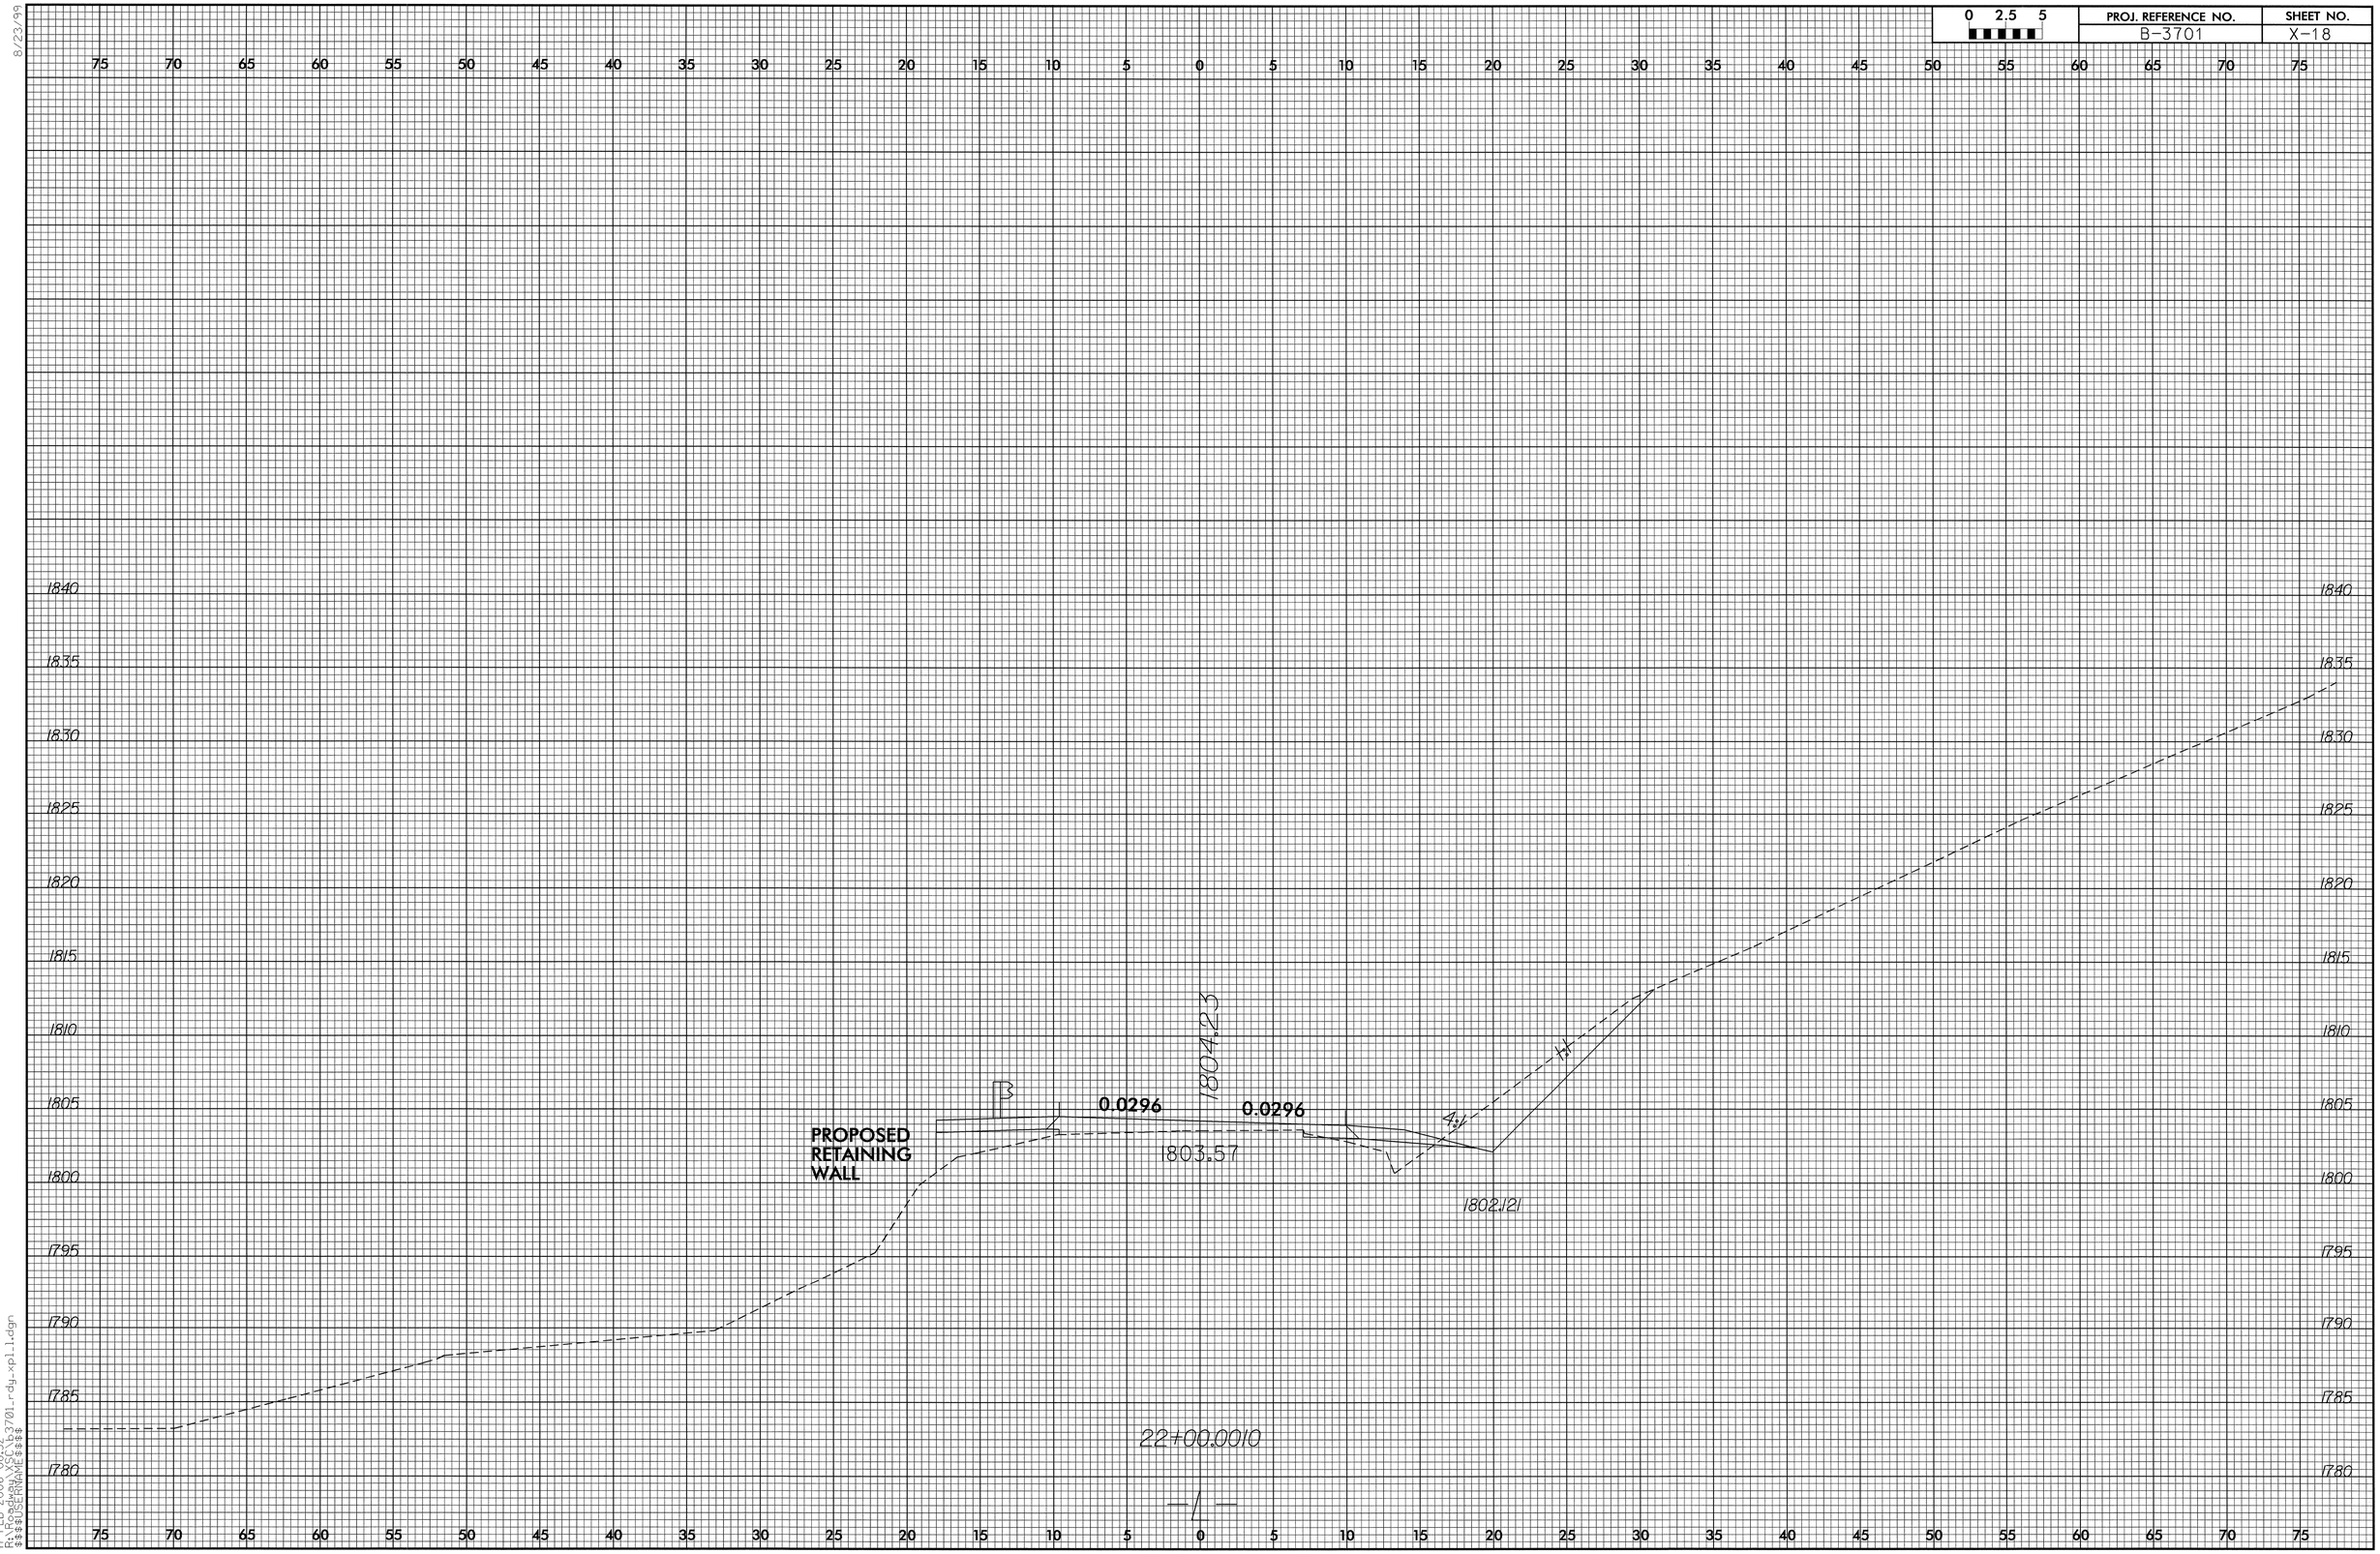

8/23/99

17-FEB-2006 08:52
R:\Proj&Dwg\XSC\b3701_rdy_xpl1.dgn
$$$$USERNAME$$$$

8/23/99

0 2.5 5	PROJ. REFERENCE NO.	SHEET NO.
	B-3701	X-19

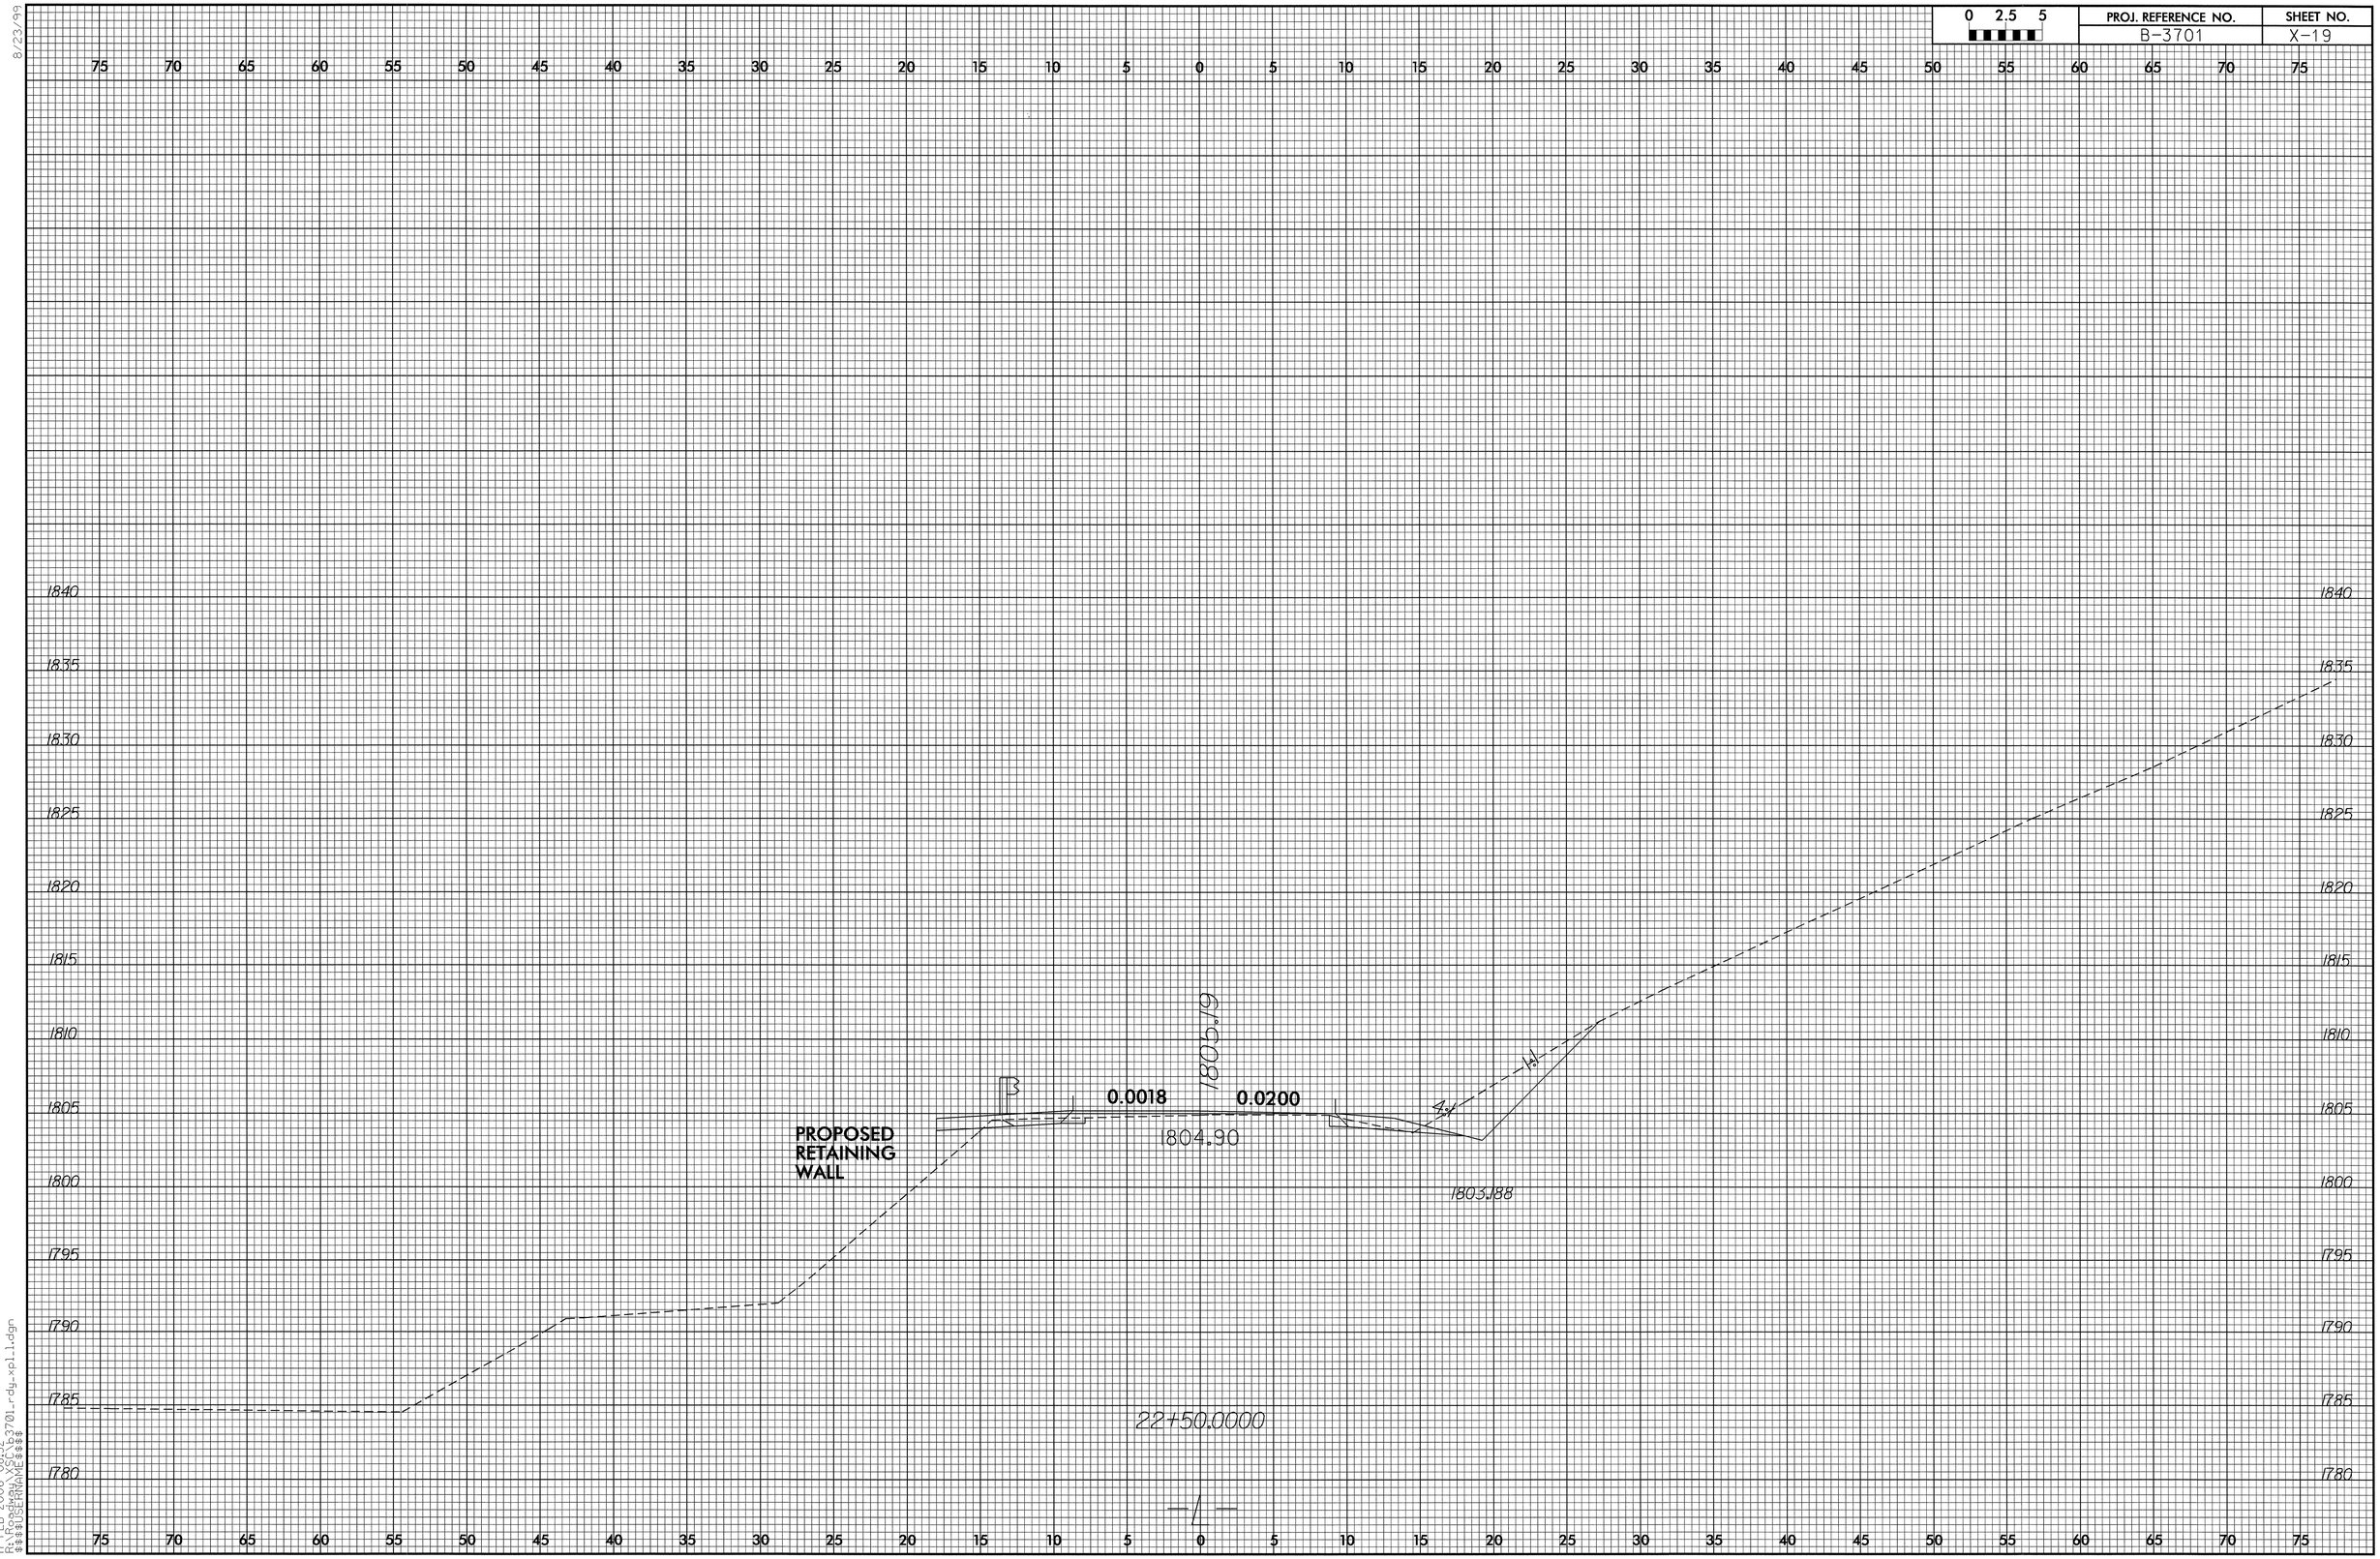

17-FEB-2006 08:52
R:\Roadway\xsc\b3701_rdy_xpl1.dgn
$$$$USERNAME$$$$

0 2.5 5	PROJ. REFERENCE NO.	SHEET NO.
	B-3701	X-20

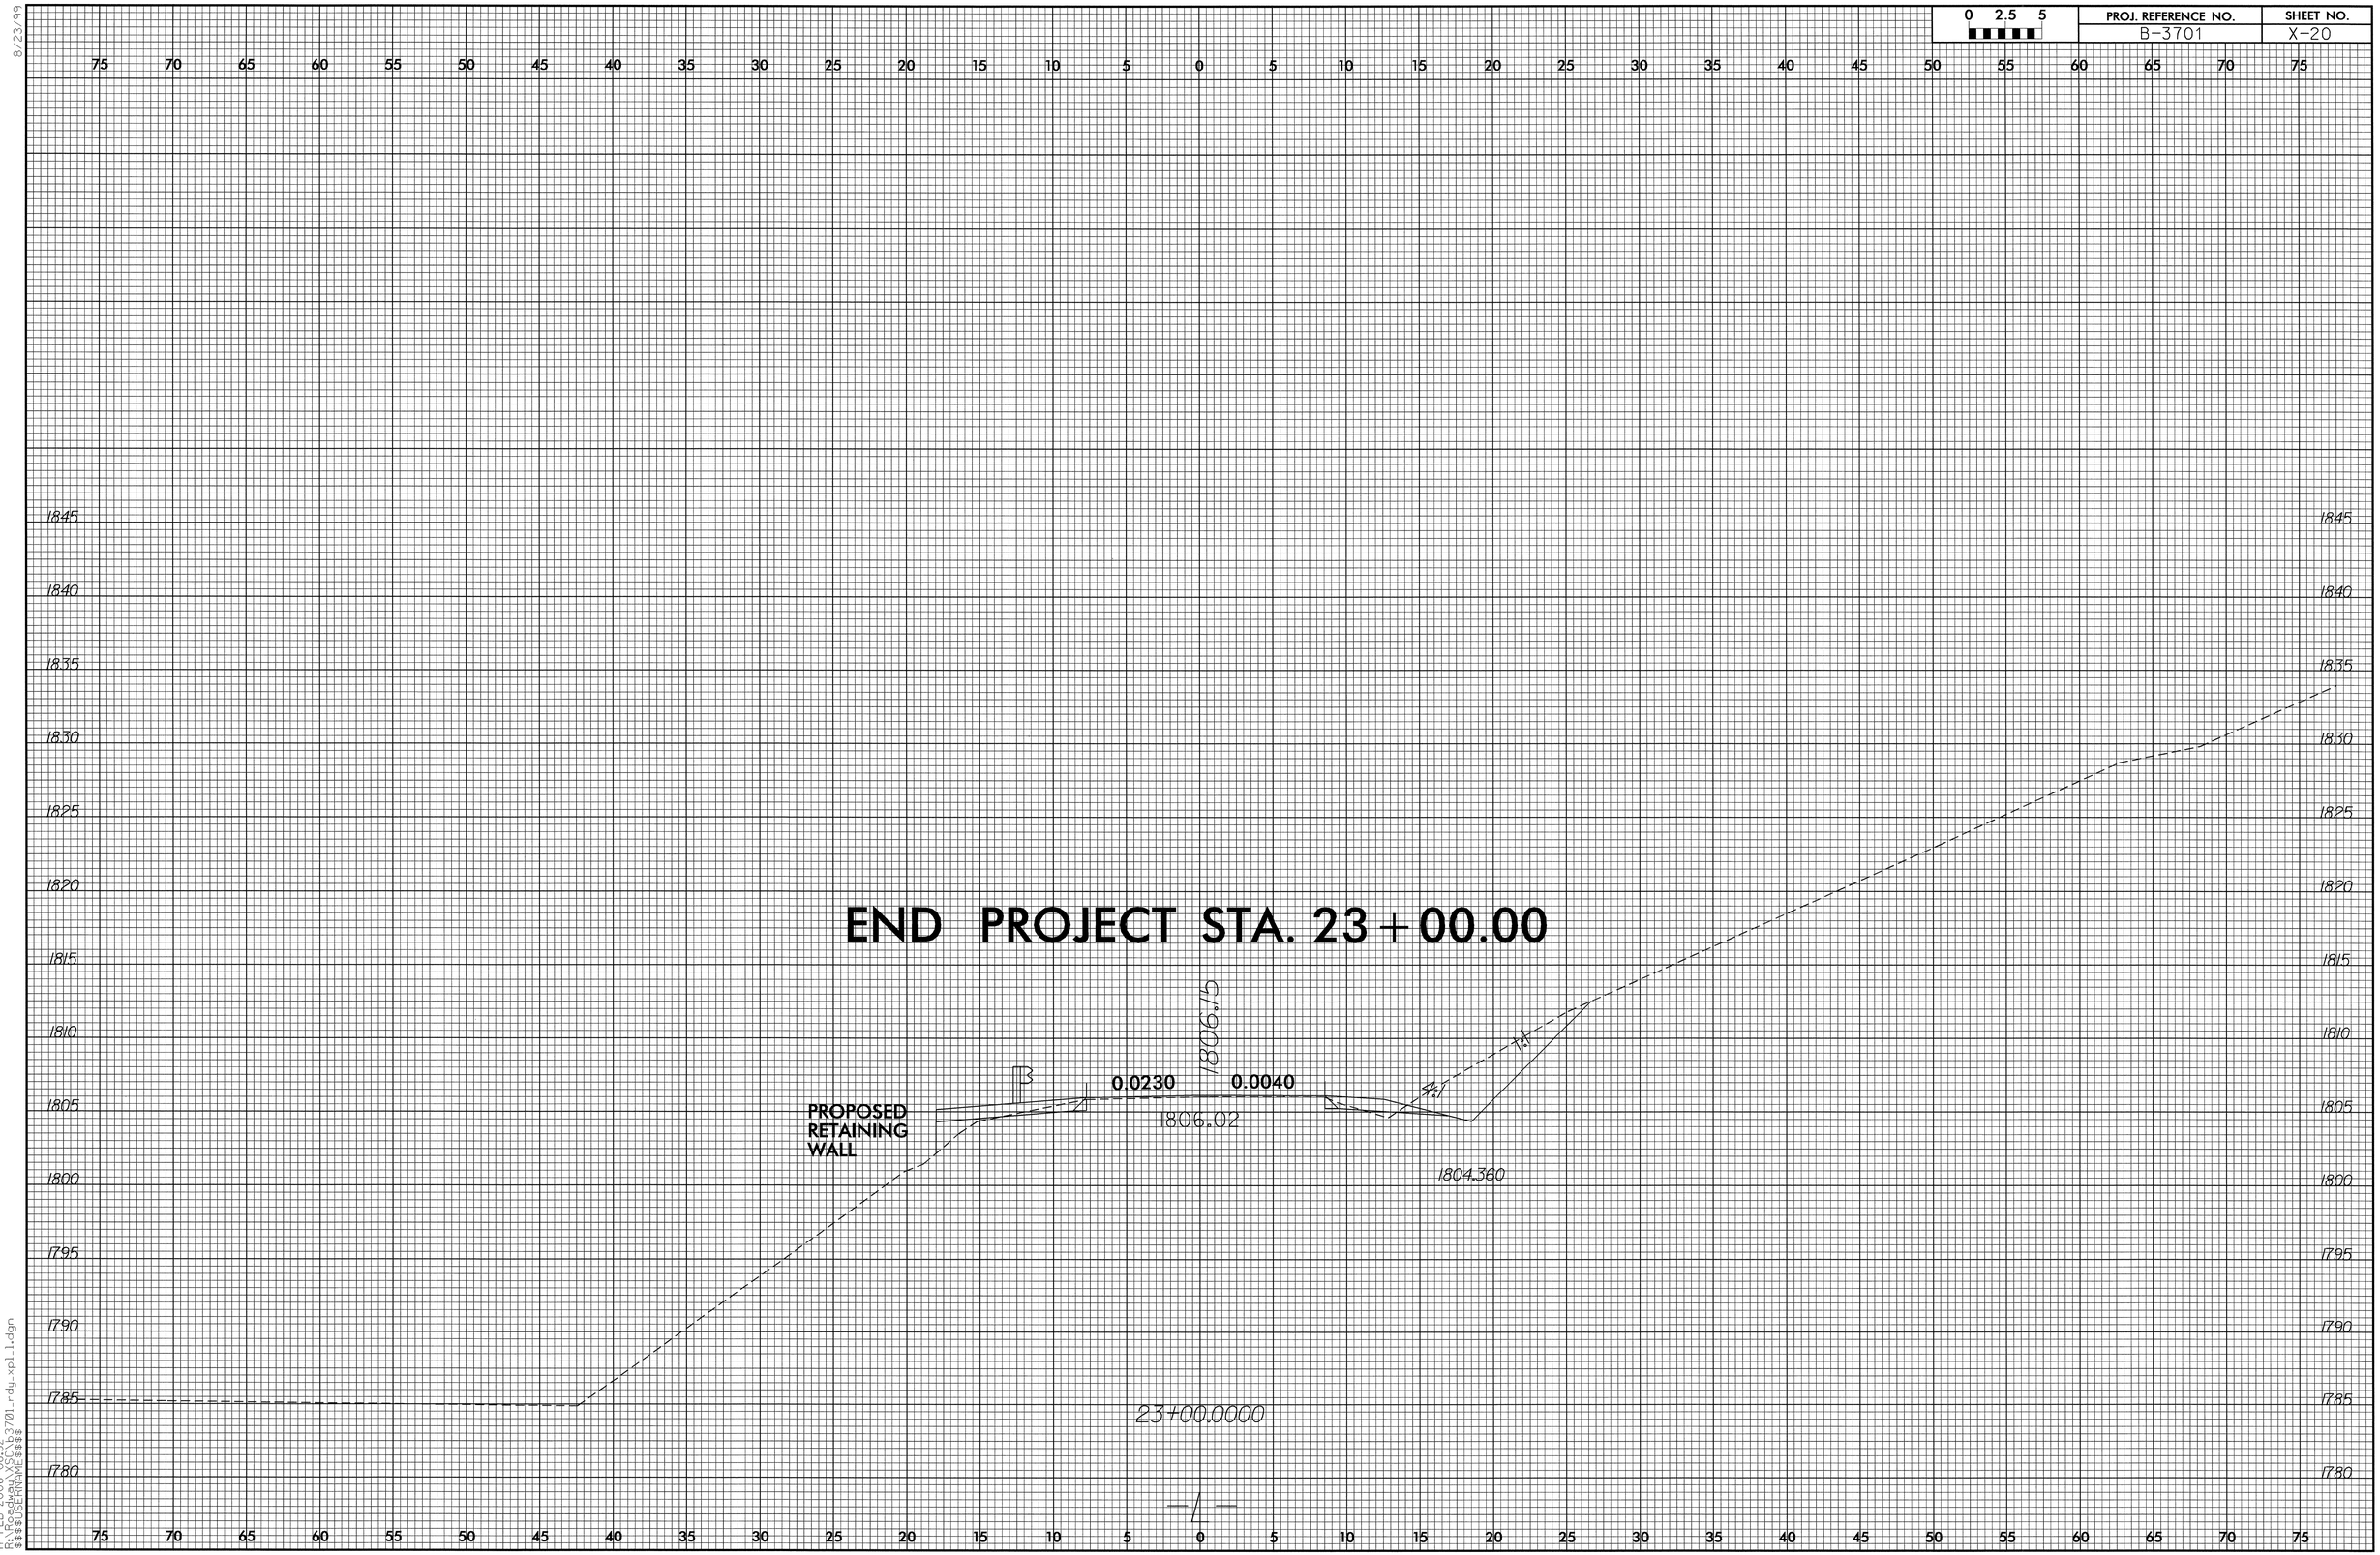

8/23/99

17-FEB-2006 08:52
R:\Roadway\X5C\b3701_rdy_xpl1.dgn
$$$$USERNAME$$$$

8/23/99

0 2.5 5	PROJ. REFERENCE NO.	SHEET NO.
	B-3701	x-21

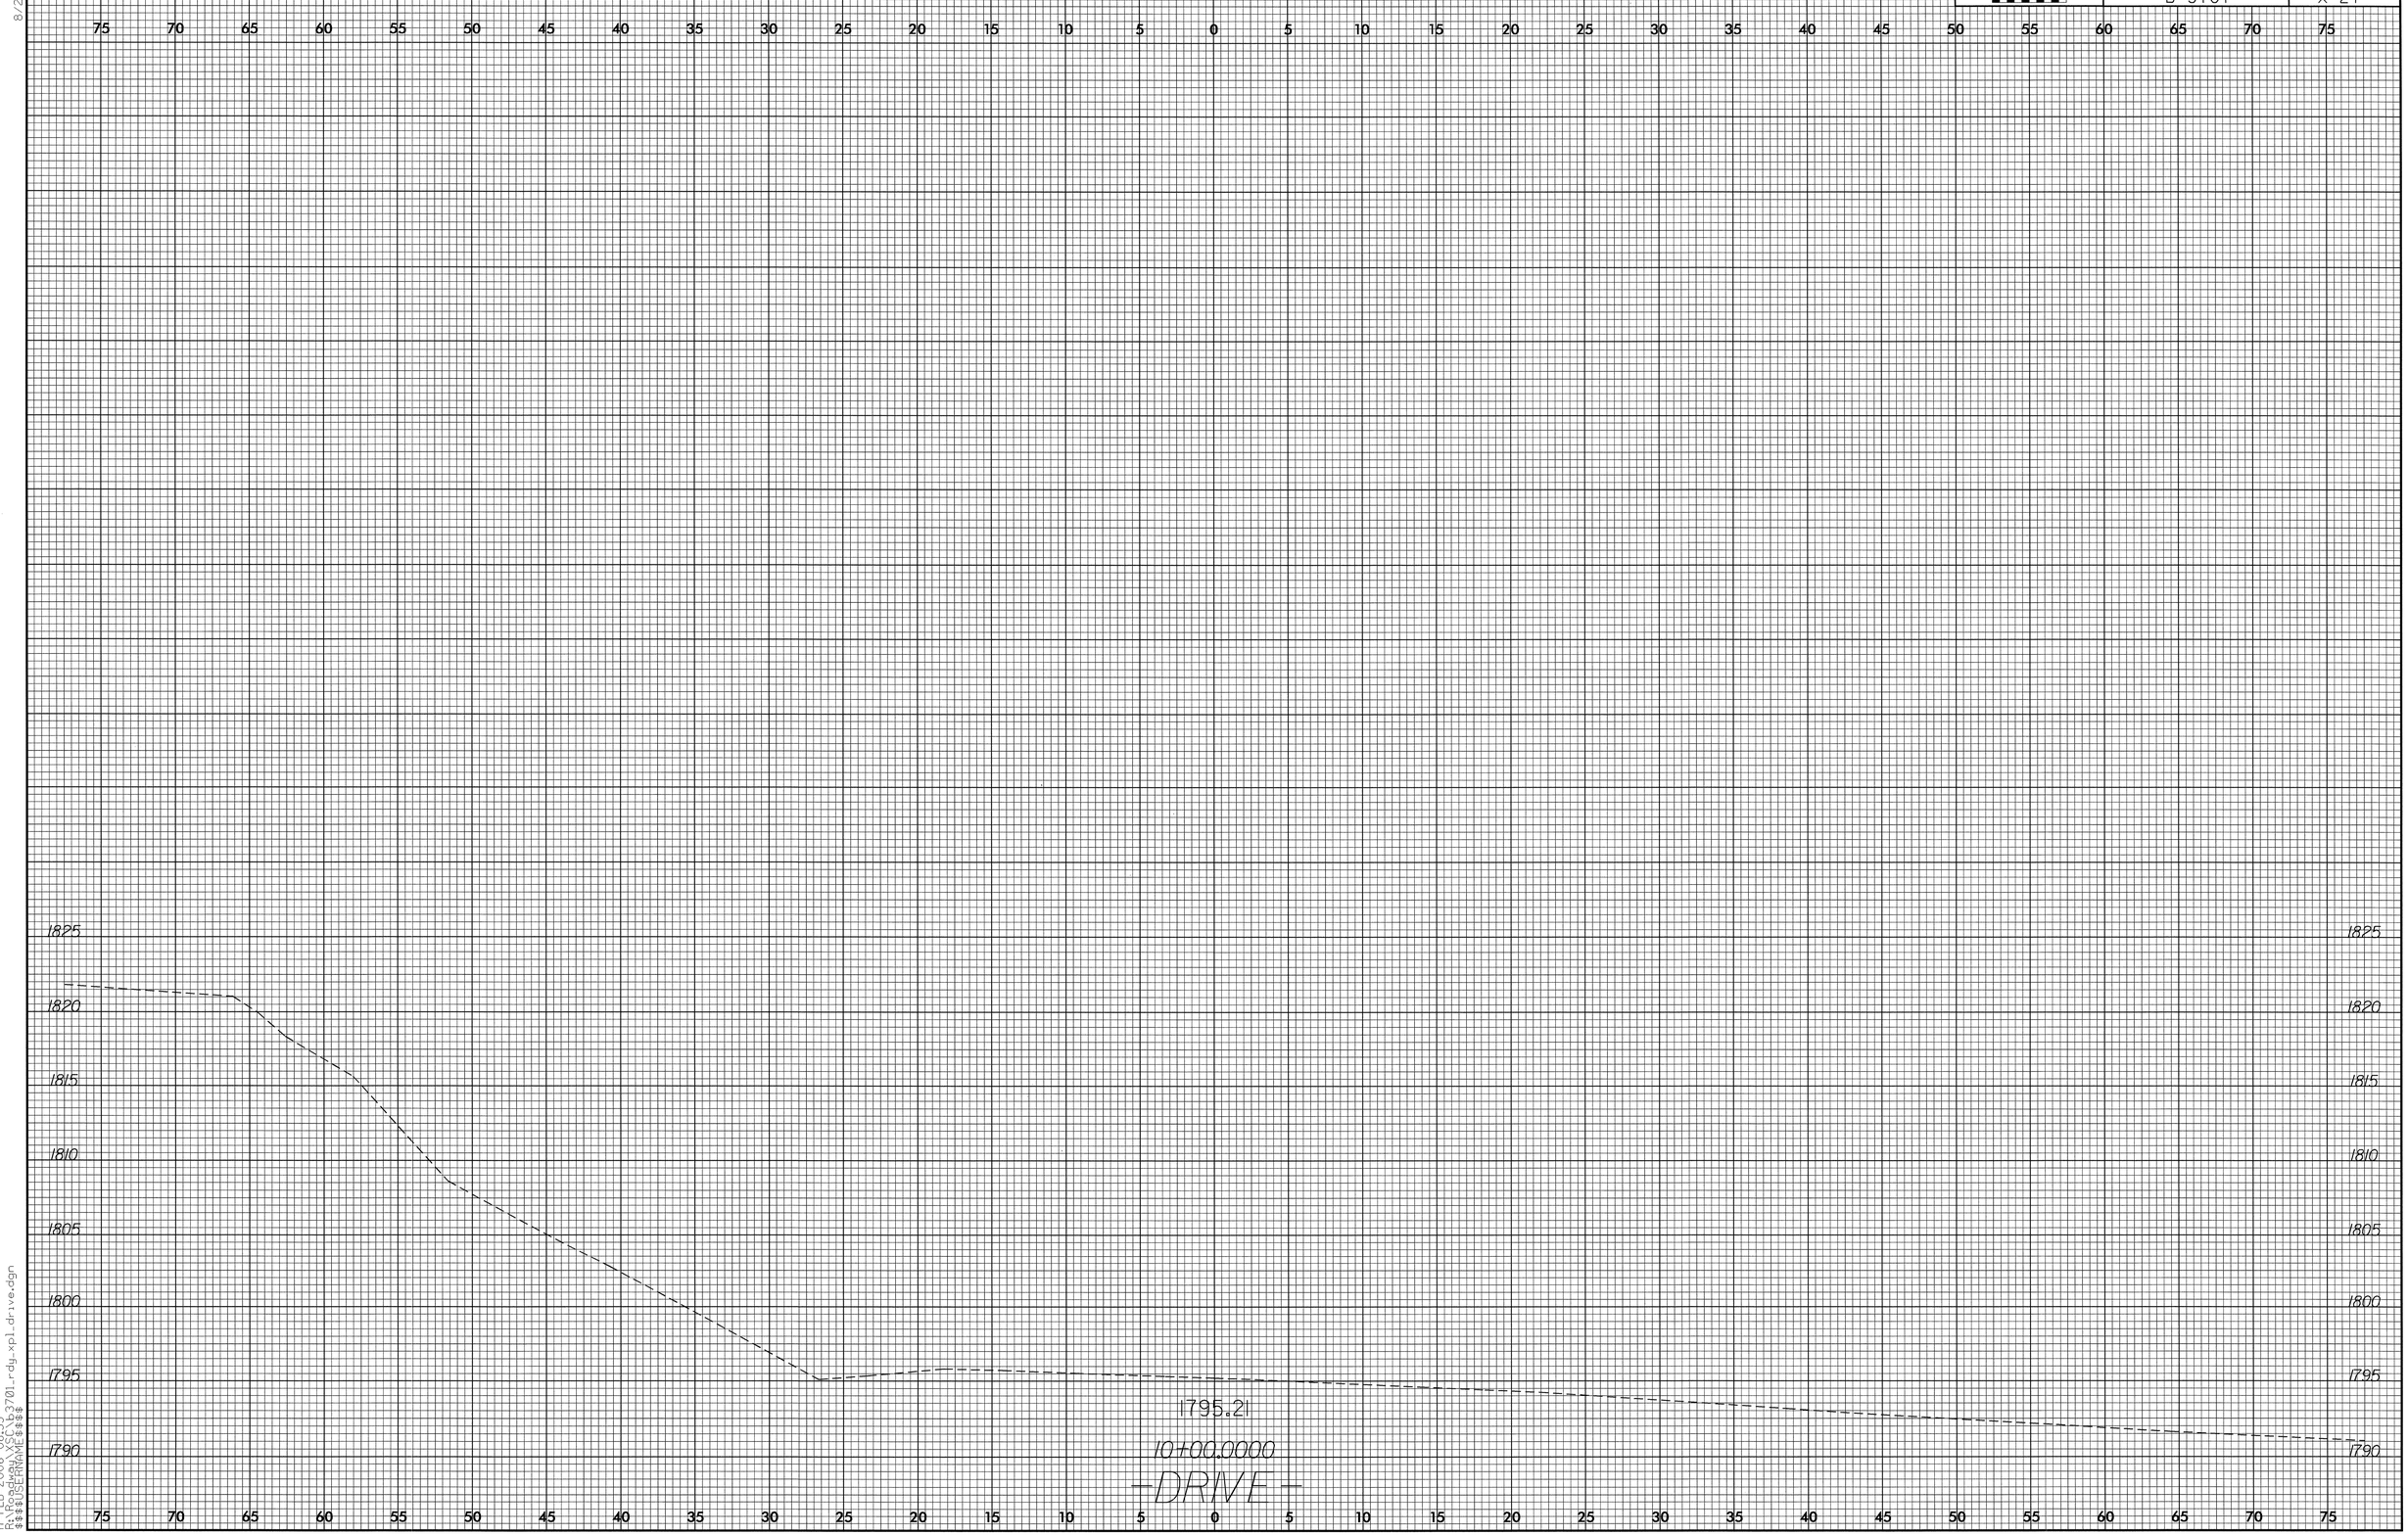

17-FEB-2006 08:53
R:\Roadway\XSC\b3701_rdy_xpl_drive.dgn
$$$$USERNAME$$$$

8/23/99

0 2.5 5	PROJ. REFERENCE NO.	SHEET NO.
	B-3701	X-22

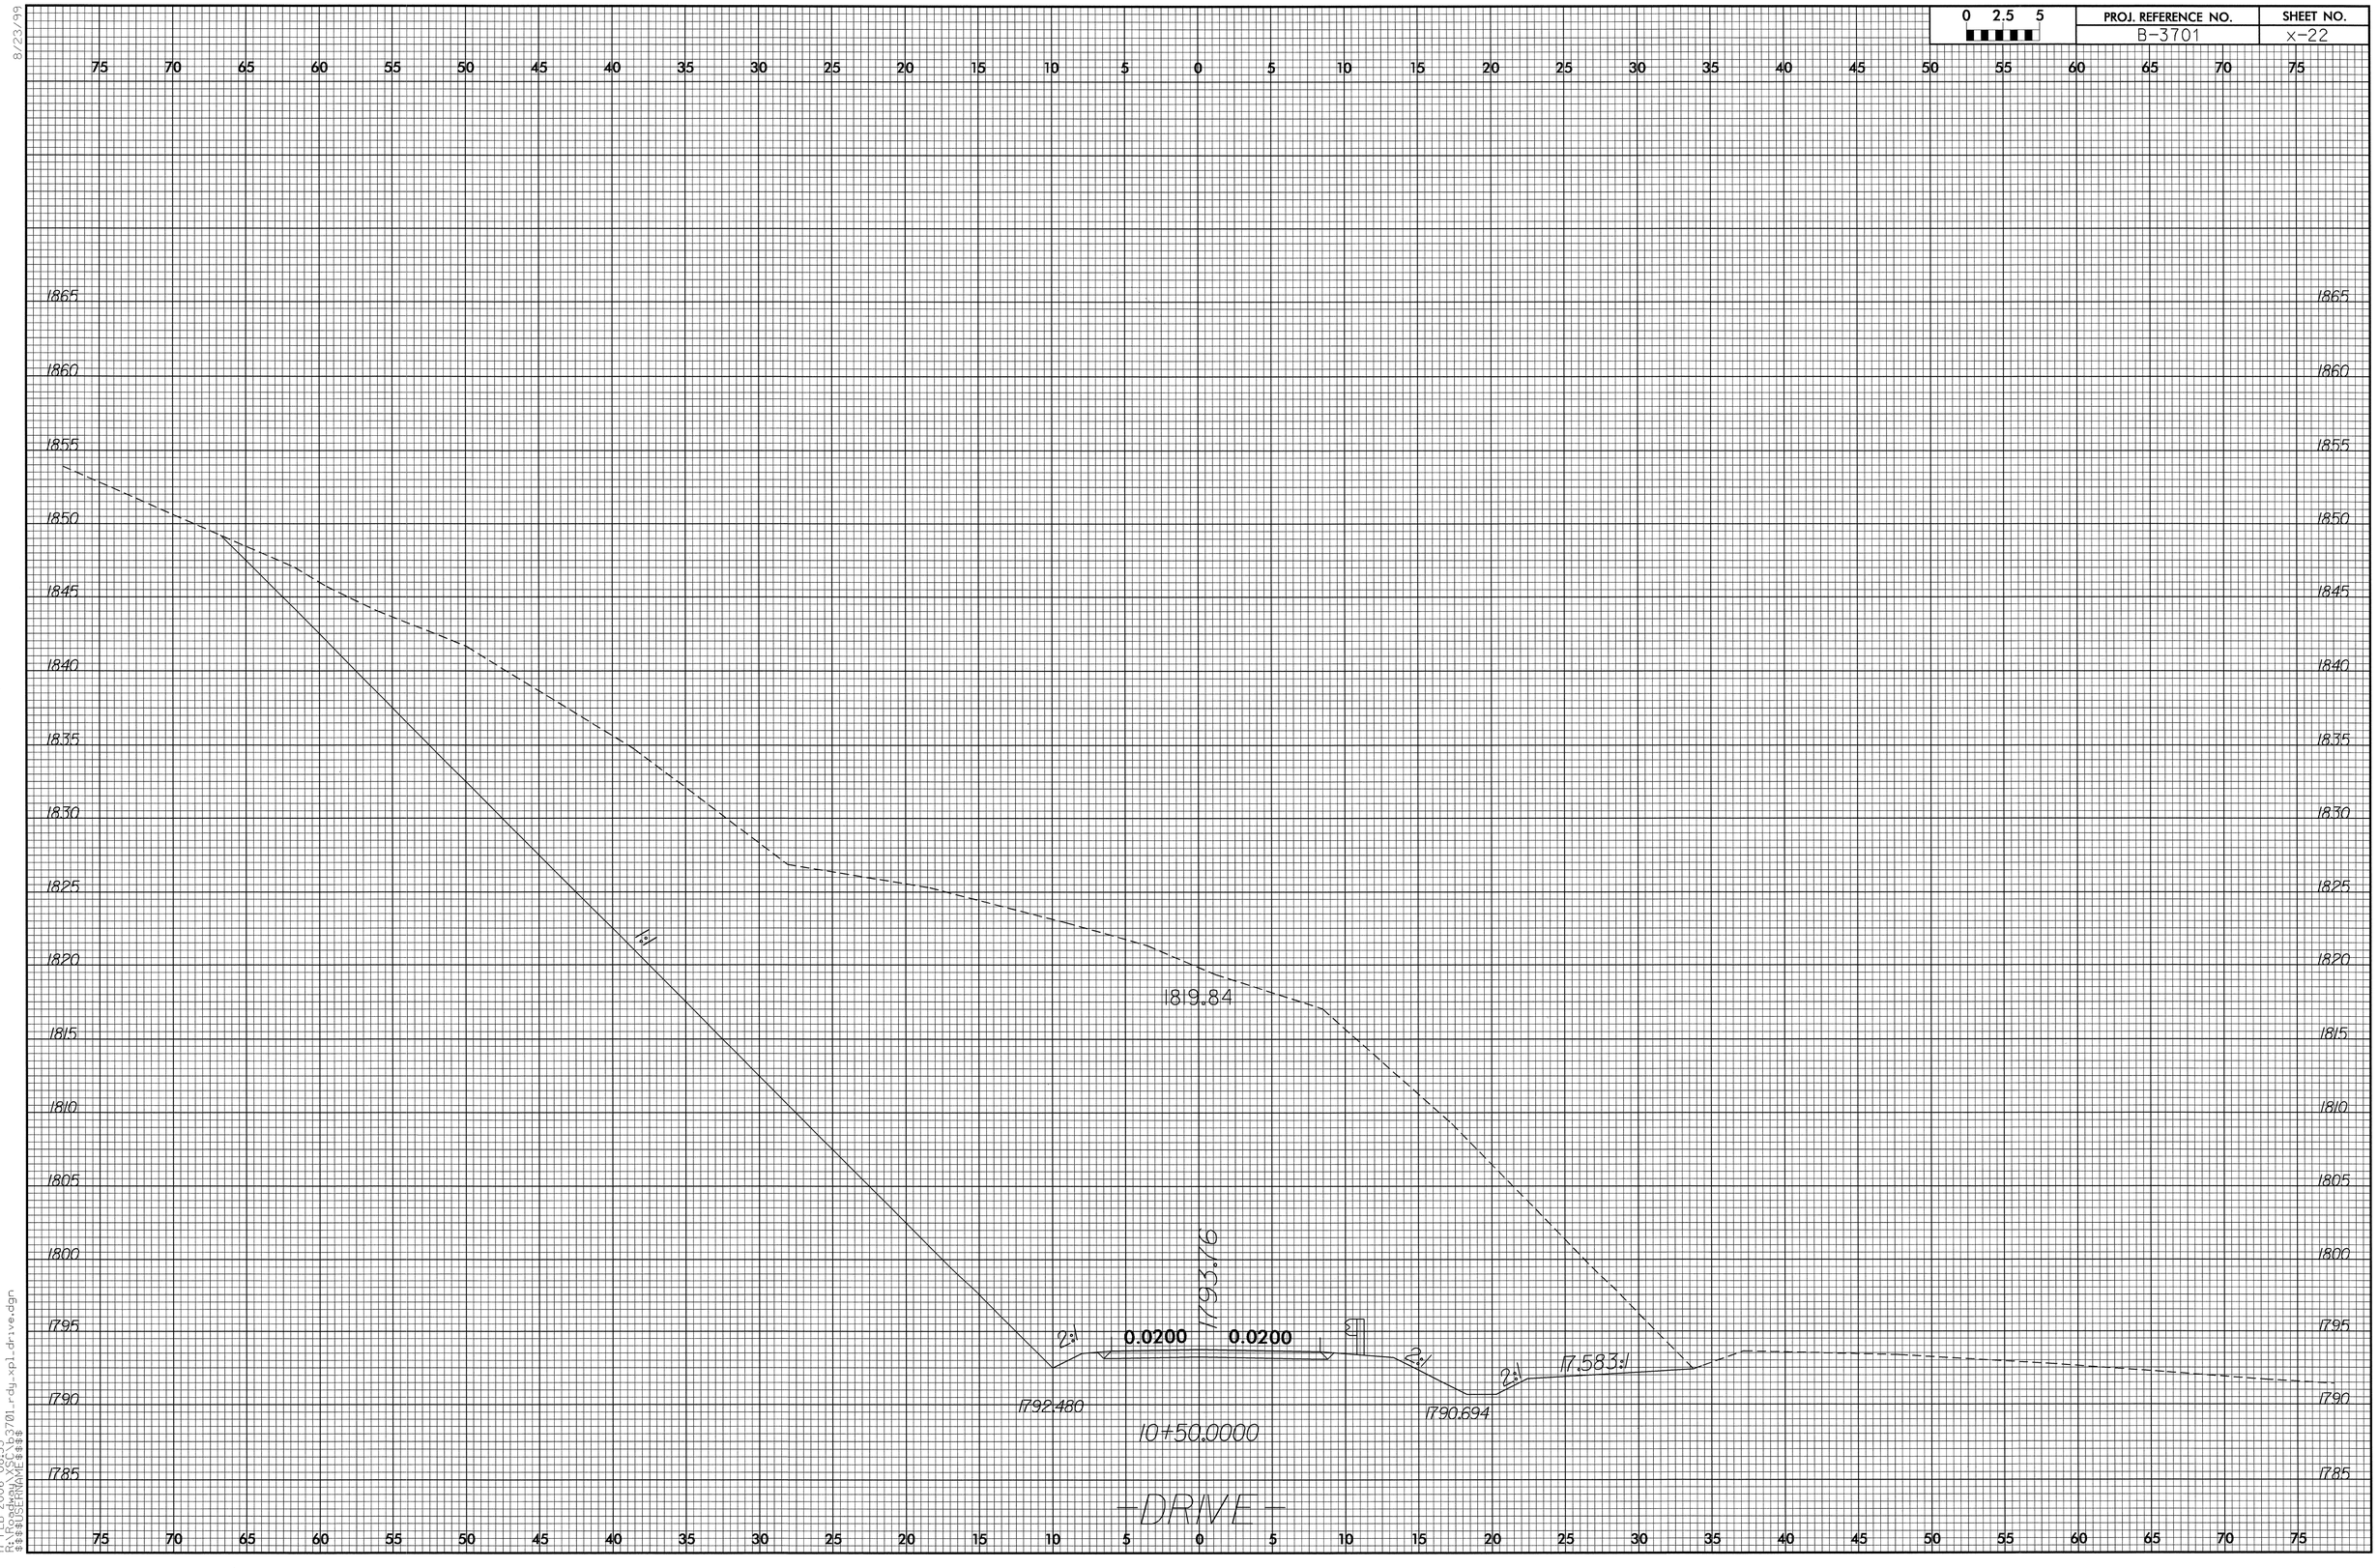

17-FEB-2006 08:53
R:\Roadway\SC\b3701_rdy_xpl_drive.dgn
$$$$USERNAME$$$$

8/23/99

0 2.5 5	PROJ. REFERENCE NO.	SHEET NO.
	B-3701	X-23

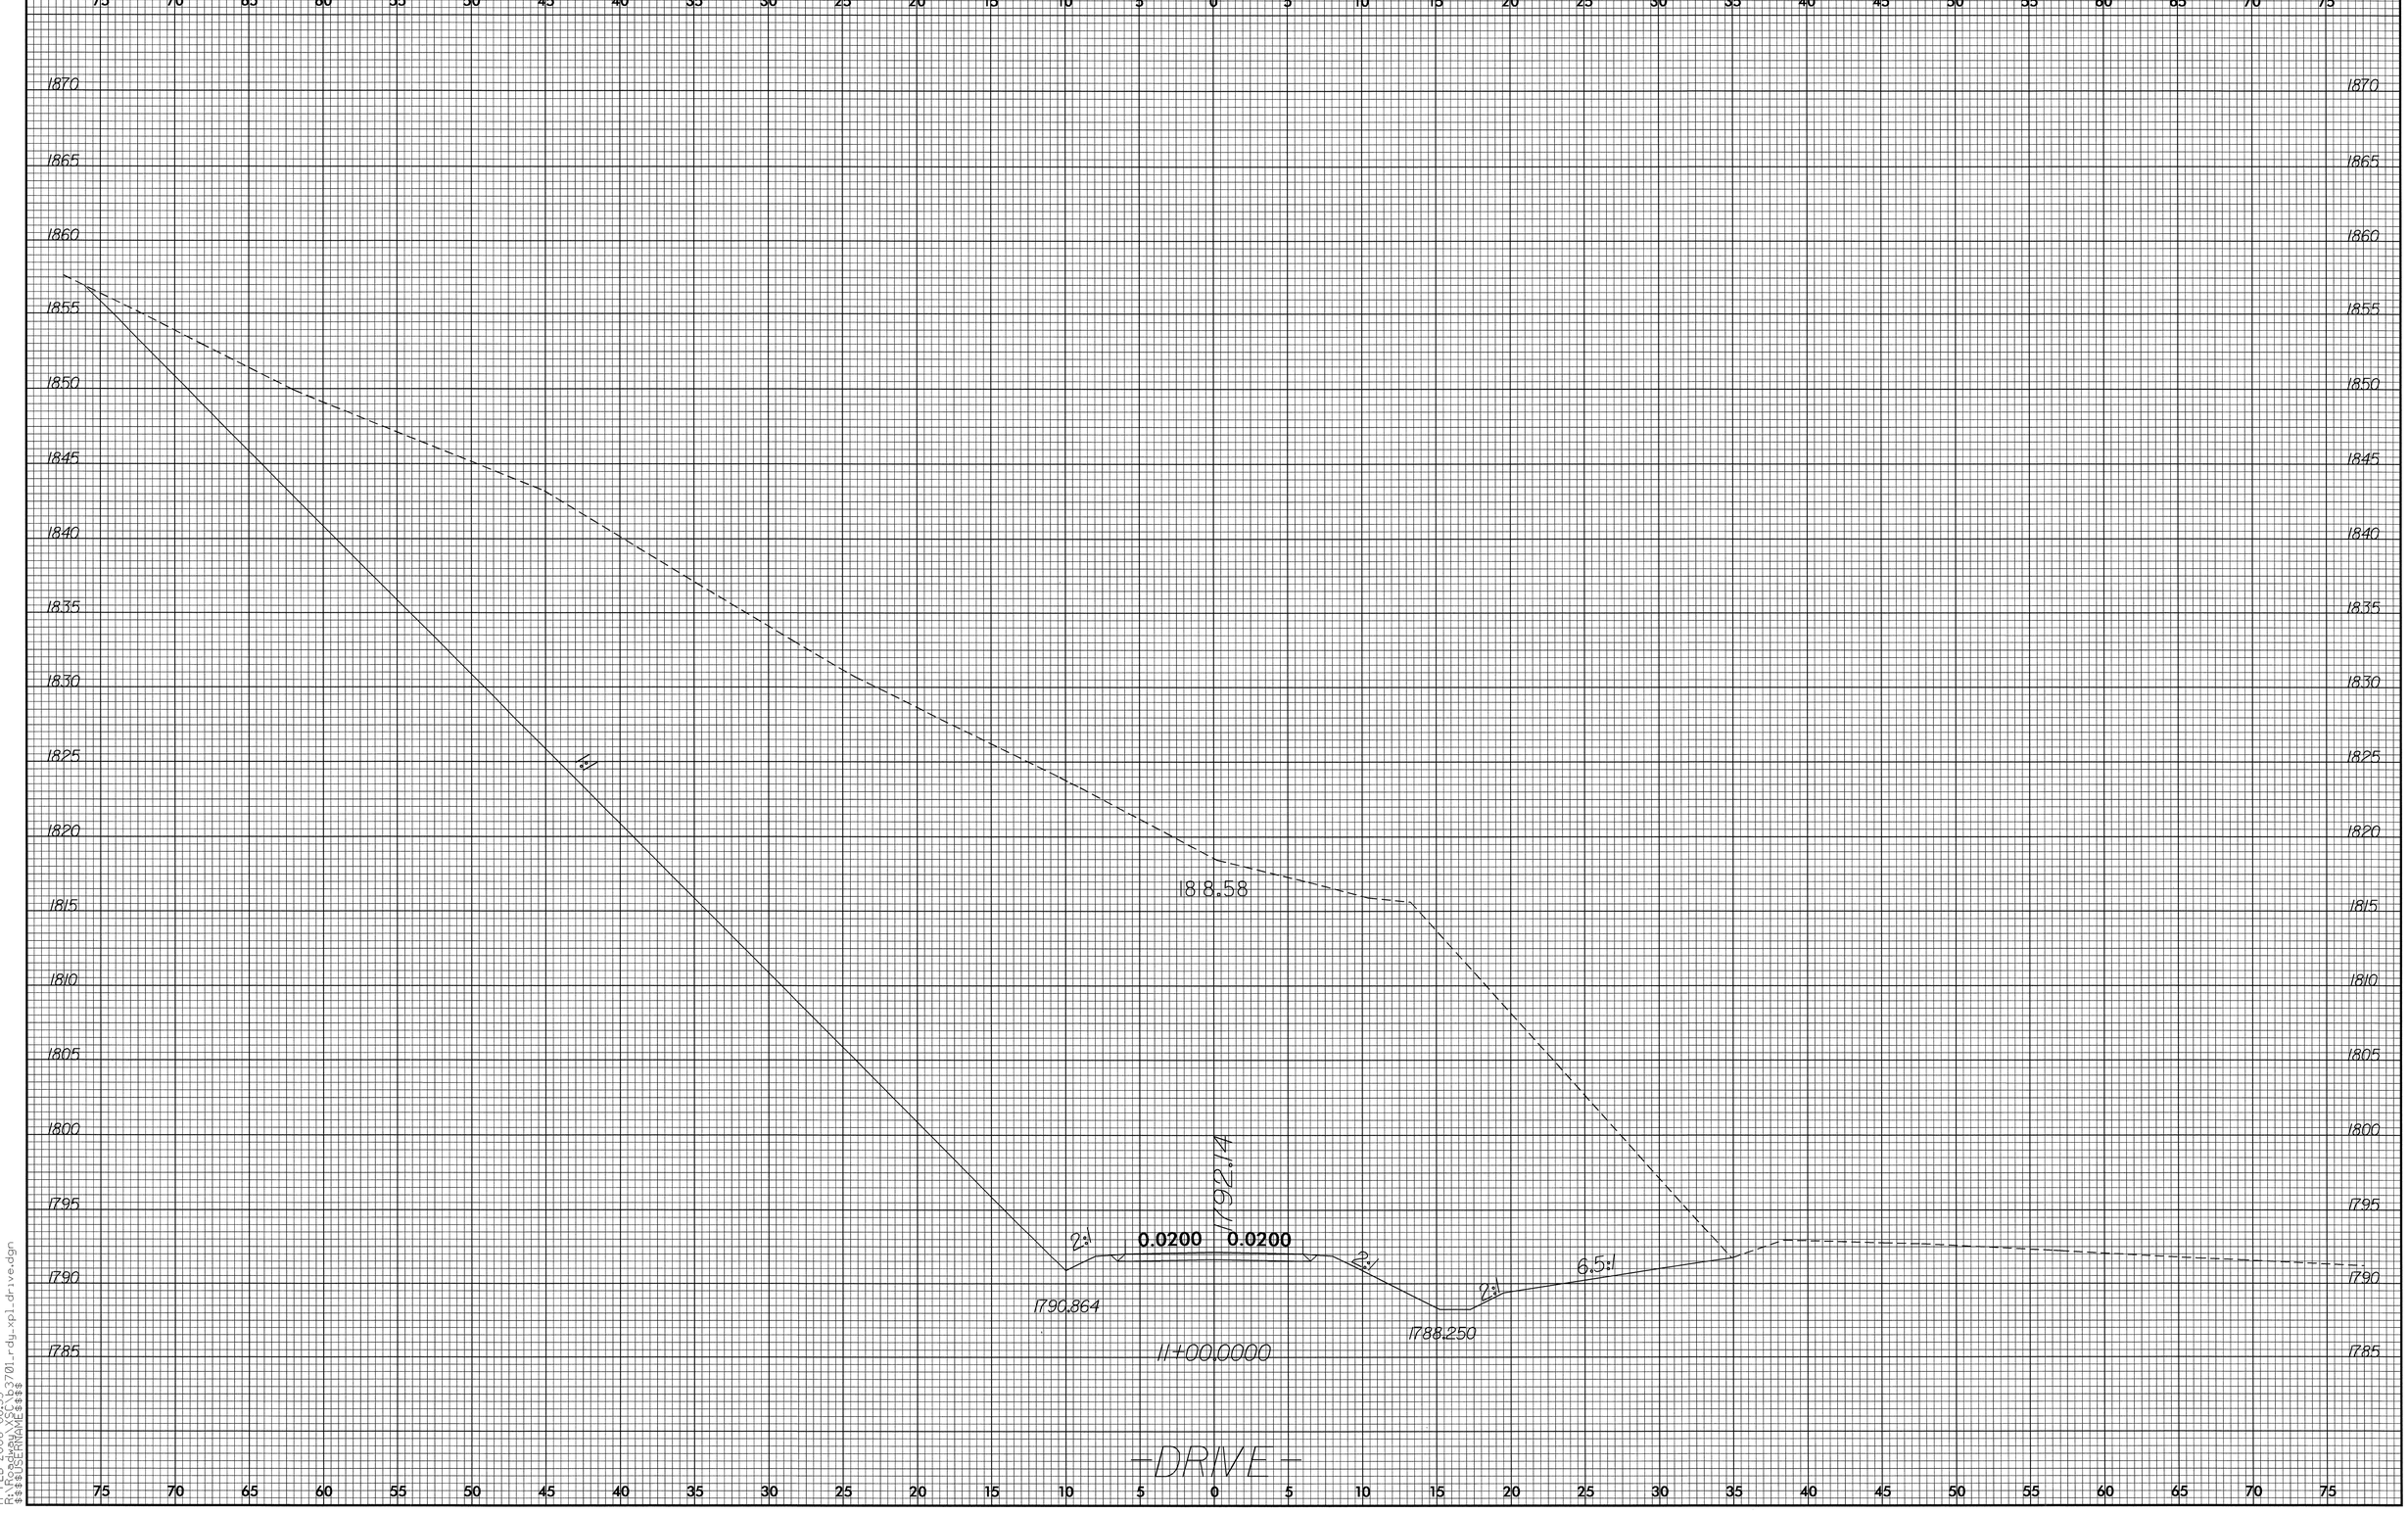

17-FEB-2006 08:53
R:\Roadway\X23\b3701_rdy_xpl_drive.dgn
$$$$USERNAME$$$$

0 2.5 5	PROJ. REFERENCE NO.	SHEET NO.
	B-3701	X-24

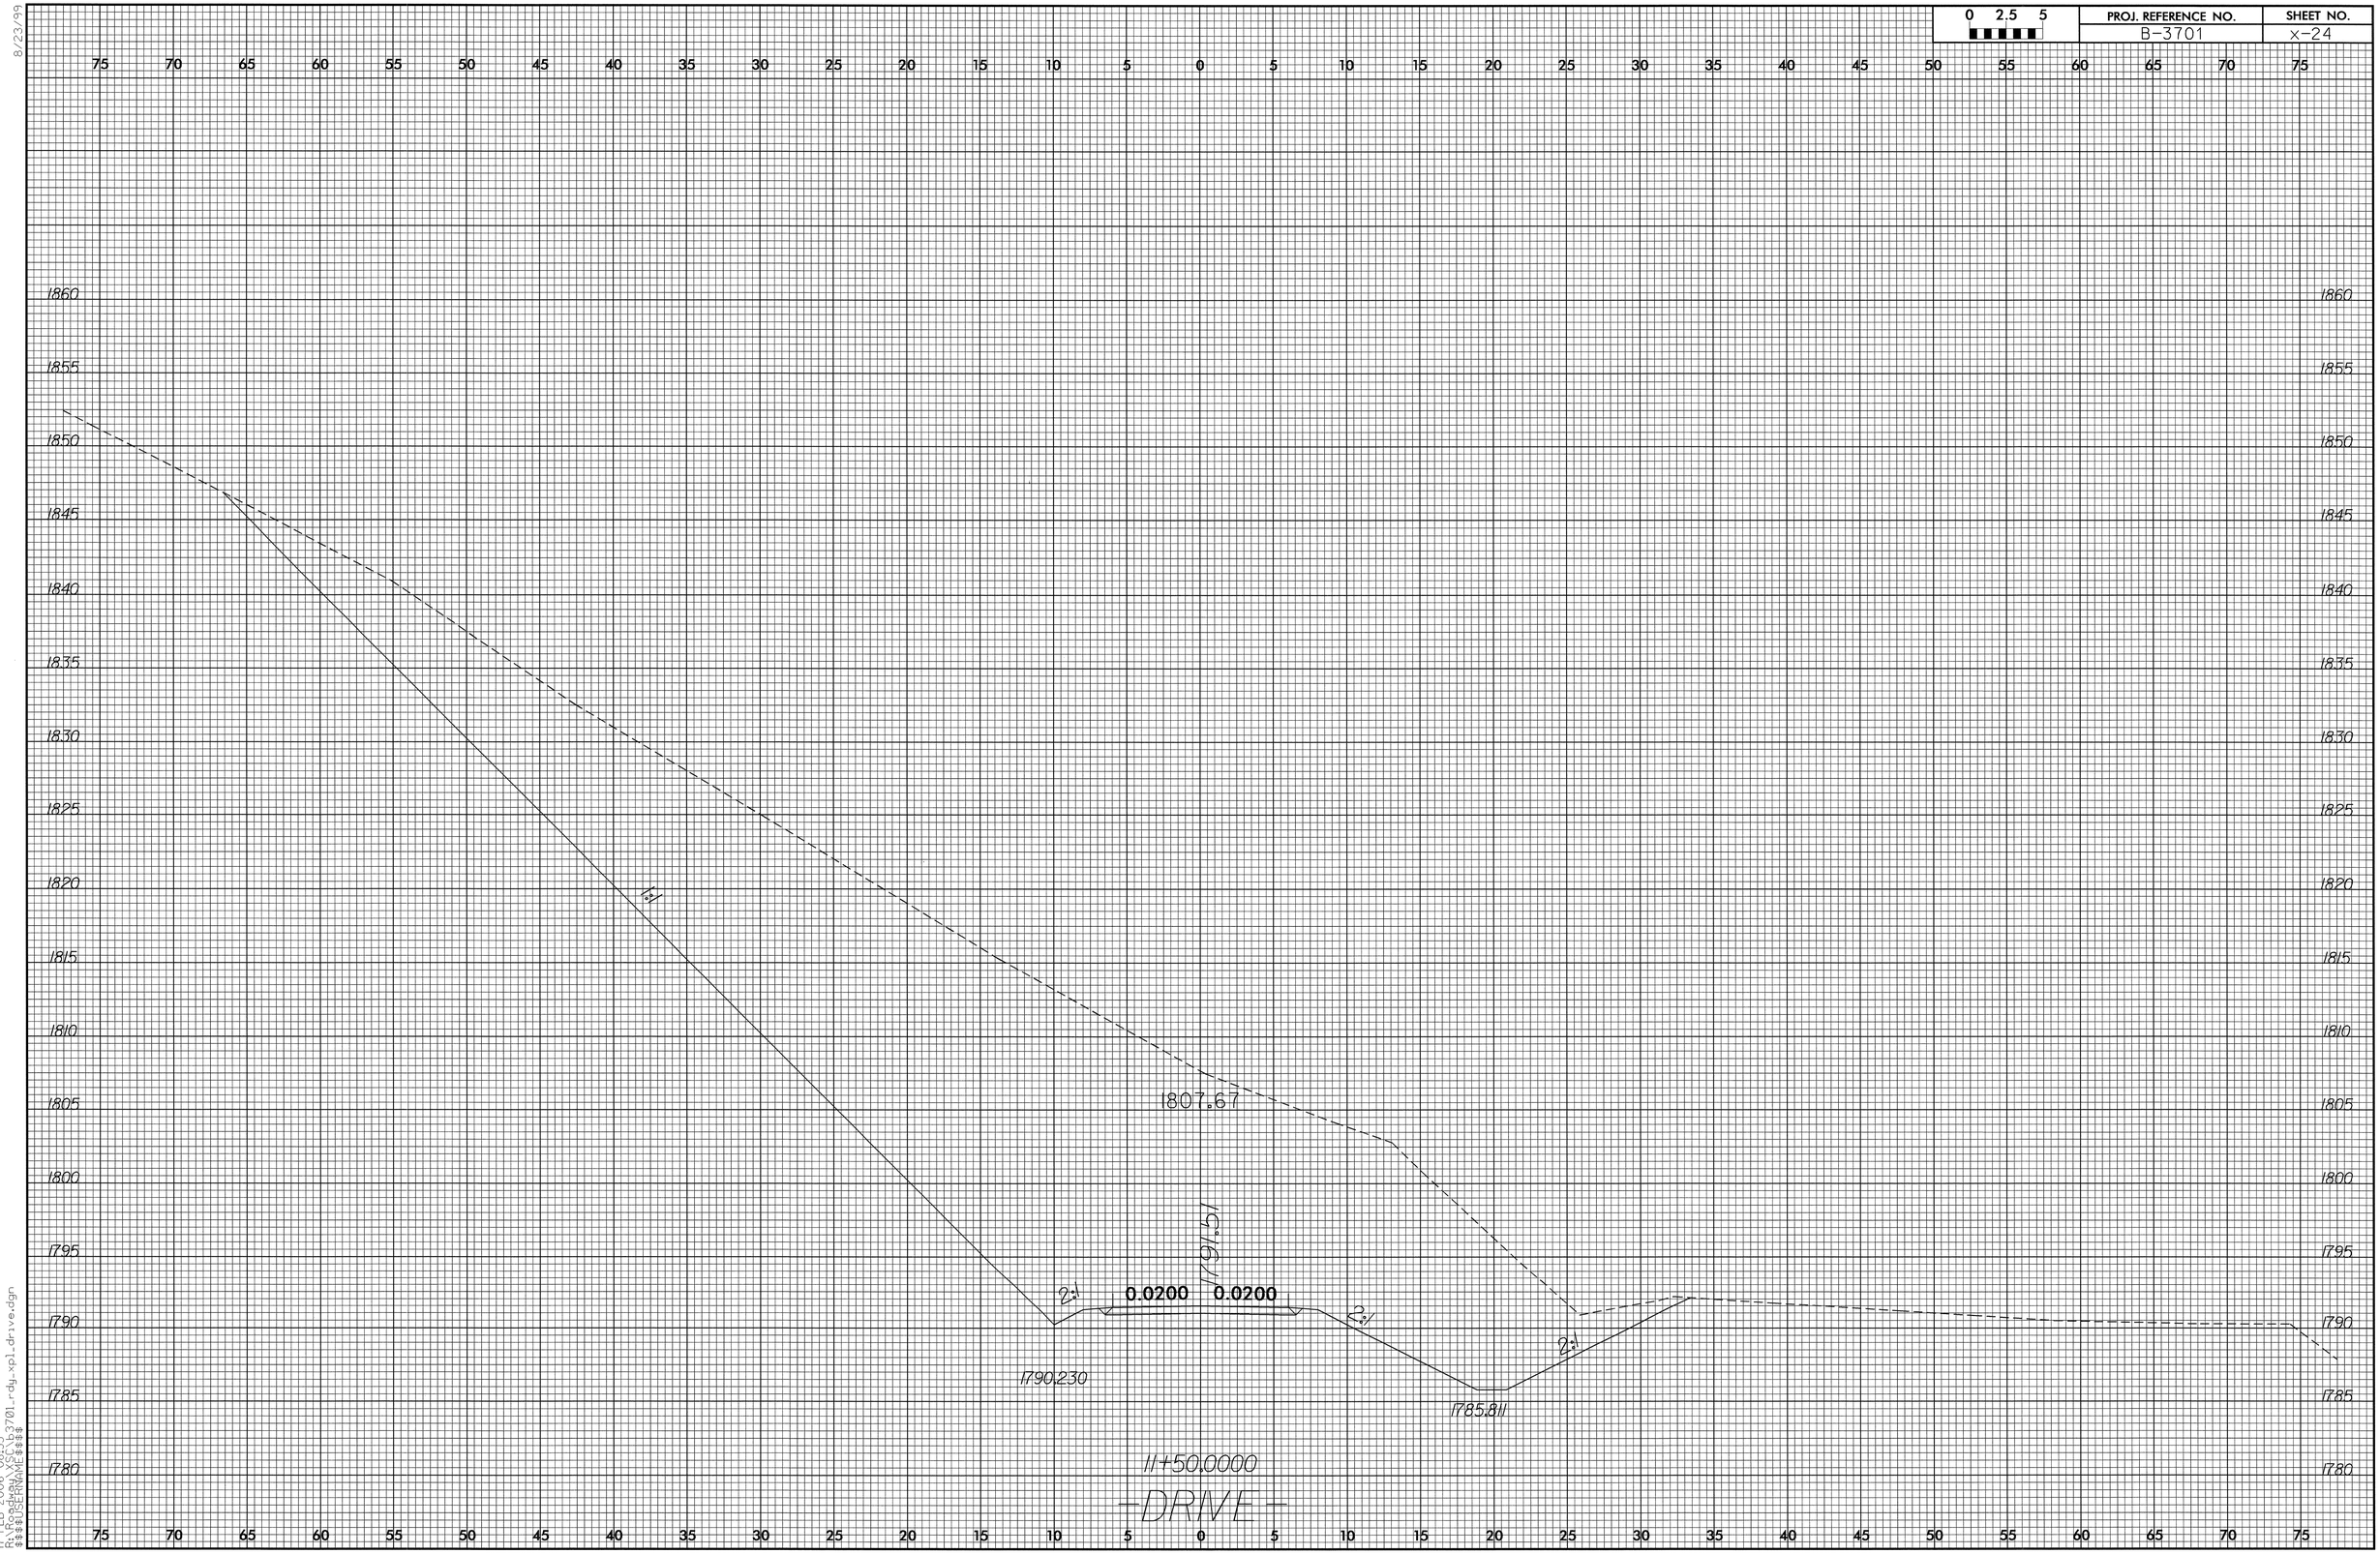

8/23/99

17-FEB-2006 08:53
R:\Roadway\MSC\b3701_rdy_xpl_drive.dgn
$$$$USERNAME$$$$

0 2.5 5	PROJ. REFERENCE NO.	SHEET NO.
	B-3701	X-25

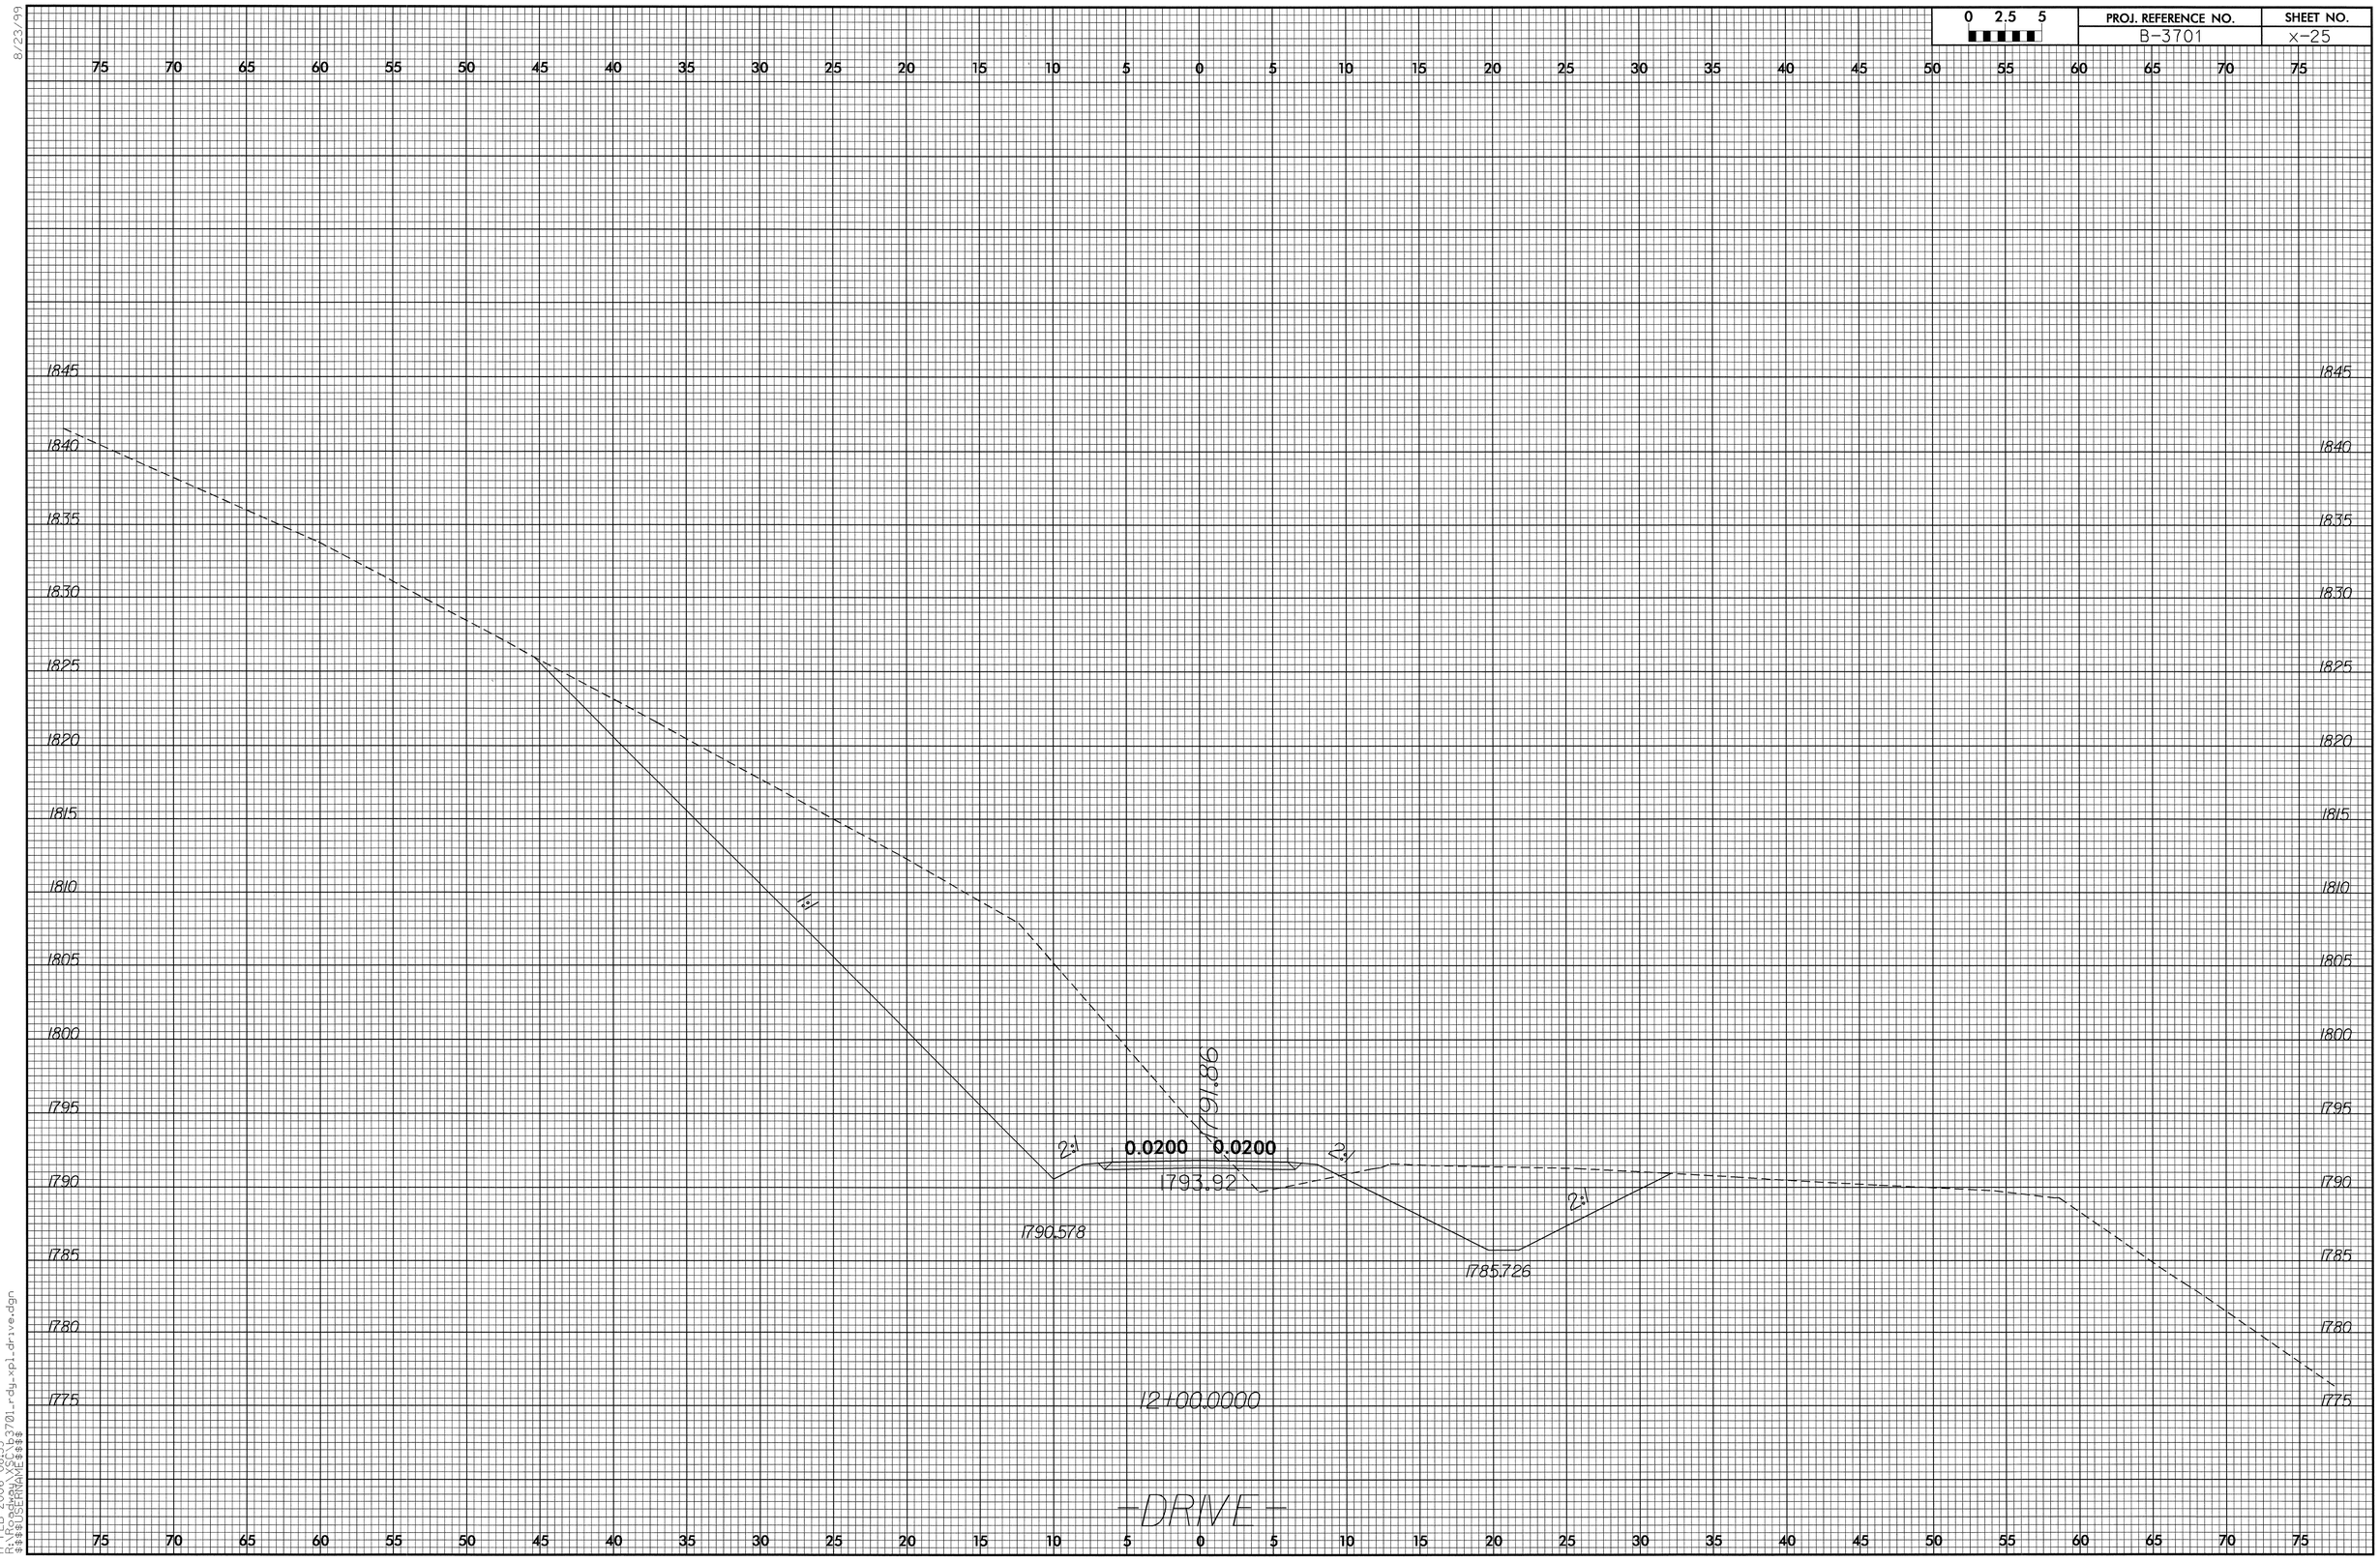

8/23/99

17-FEB-2006 08:53
R:\Roadway\SEC\b3701_rdy_xpl_drive.dgn
$$$$USERNAME$$$$

0 2.5 5	PROJ. REFERENCE NO.	SHEET NO.
	B-3701	X-26

8/23/99

17-FEB-2006 08:53
R:\Roadway\SC\b3701_rdy_xpl_drive.dgn
$$$$USERNAME$$$$

8/23/99

0 2.5 5	PROJ. REFERENCE NO.	SHEET NO.
	B-3701	X-27

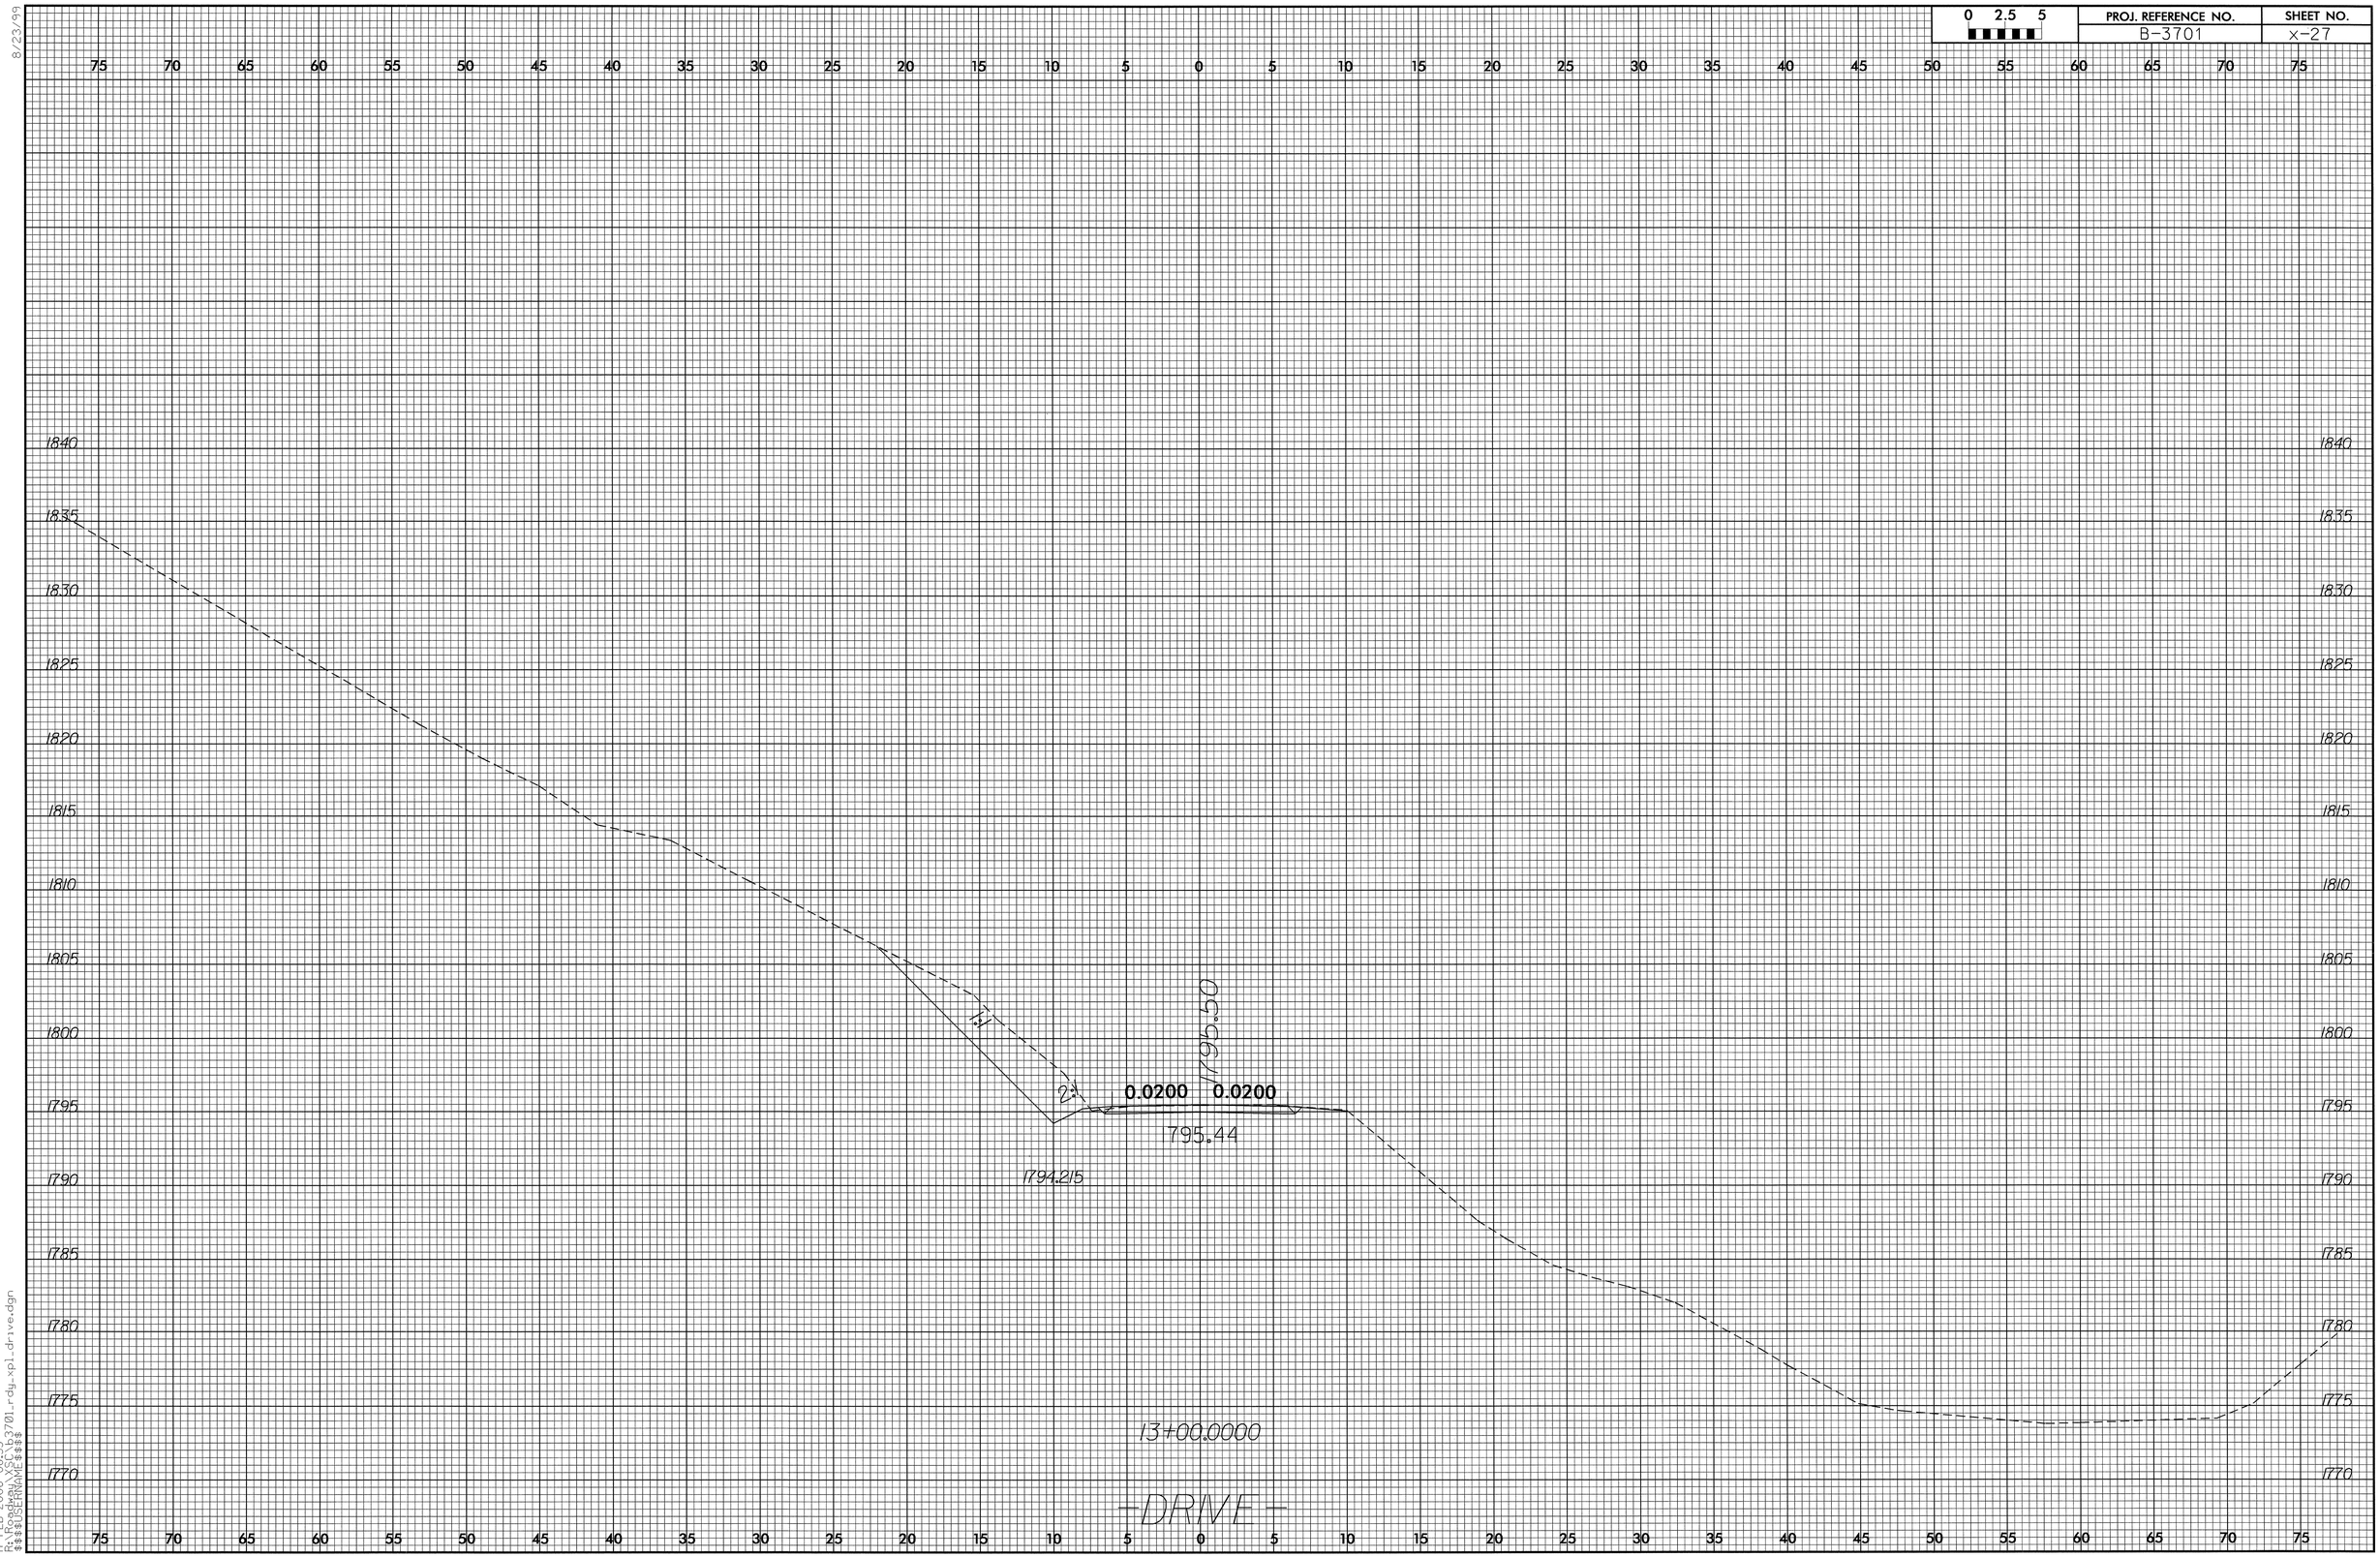

17-FEB-2006 08:53
R:\Roadway\SEC\b3701_rdy_xpl_drive.dgn
$$$$USERNAME$$$$