R-2245
CROSS SECTION INDEX

CROSS-SECTION SUMMARY SHEETS	X-A THROUGH X-C
-L-	X-2 THROUGH X-93
-Y1-	X-94 THROUGH X-95
-Y2-	X-96
-Y3-	X-97
-Y4-	X-98
-Y5-	X-99 THROUGH X-101
-Y7-	X-102 THROUGH X-109
-Y7DET-	X-110 THROUGH X-113
-Y8REV-	X-114
-Y8-	X-115 THROUGH X-116
-DRIVE-	X-117
-ACC3-	X-118 THROUGH X-119

8/17/99
18-JAN-2007 11:11
r:\Roadway\XSC\r2245_rdy_dsn_xscindex.dgn
$$$$USERNAME$$$$

PROJ. REFERENCE NO.	SHEET NO.
R-2245	X-A

STATE OF NORTH CAROLINA
DIVISION OF HIGHWAYS

NOTE: EMBANKMENT COLUMN DOES NOT INCLUDES BACKFILL FOR UNDERCUT

CROSS-SECTION SUMMARY

Station L	Uncl. Exc. (cu. yd.)	Embt (cu. yd.)
10+12.4500	0	0
10+50.0000	7	0
11+00.0010	18	0
11+50.0000	19	0
12+50.0000	45	0
13+00.0010	24	0
13+50.0010	20	0
14+00.0000	15	0
14+50.0010	10	0
15+00.0000	8	0
15+50.0010	4	2
16+00.0000	0	13

Station L	Uncl. Exc. (cu. yd.)	Embt (cu. yd.)
10+12.4500	0	0
10+50.0000	6	0
11+00.0010	16	0
11+50.0000	16	0
12+50.0000	36	0
13+00.0010	18	0
13+50.0010	15	0
14+00.0000	14	0
14+50.0010	14	0
15+00.0000	12	0
15+50.0010	7	0
16+00.0000	4	2

Station Y1	Uncl. Exc. (cu. yd.)	Embt (cu. yd.)
10+00.0000	0	0
10+50.0000	7	0
11+00.0000	16	0
11+50.0000	21	0
12+00.0000	30	0
12+50.0000	26	0
13+00.0000	9	0

Station Y2	Uncl. Exc. (cu. yd.)	Embt (cu. yd.)
11+00.0000	0	0
11+50.0000	8	0
12+50.0000	37	0
12+80.0000	6	0

Station Y3	Uncl. Exc. (cu. yd.)	Embt (cu. yd.)
11+00.0000	0	0
11+50.0000	10	0

Station Y3	Uncl. Exc. (cu. yd.)	Embt (cu. yd.)
11+98.2600	9	0

Station L	Uncl. Exc. (cu. yd.)	Embt (cu. yd.)
16+00.0010	0	0
16+50.0010	3	61
17+00.0010	8	138
17+50.0010	11	237
18+00.0000	12	364
18+50.0010	12	474
19+00.0000	12	515
19+50.0010	12	467
20+00.0000	10	359
20+50.0000	45	214
20+66.4400	27	42

Station L	Uncl. Exc. (cu. yd.)	Embt (cu. yd.)
22+33.5600	0	0
22+50.0000	3	40
23+00.0000	12	121

Station L	Uncl. Exc. (cu. yd.)	Embt (cu. yd.)
23+00.0010	0	0
23+50.0010	6	0
24+00.0000	5	0
25+00.0010	14	0
25+50.0000	10	0
26+00.0000	10	0
26+50.0010	10	0
27+00.0010	8	0
27+50.0010	4	0
28+00.0010	1	0
28+50.0000	2	0
29+00.0010	3	0
29+50.0010	4	0
30+00.0010	4	0
30+50.0010	1	1
31+00.0010	0	8
32+00.0010	0	13

Station L	Uncl. Exc. (cu. yd.)	Embt (cu. yd.)
22+50.0010	0	0
23+00.0010	10	0
23+50.0010	21	79
24+00.0000	67	25
24+50.0010	59	3

Station L	Uncl. Exc. (cu. yd.)	Embt (cu. yd.)
25+00.0010	14	0
25+50.0000	22	0
26+00.0000	31	0
26+50.0010	25	0
27+00.0010	14	0
27+50.0010	11	0
28+00.0010	8	0
28+50.0000	4	3
29+00.0010	3	7
29+50.0010	8	5
30+00.0010	26	1
30+50.0010	36	0
31+00.0010	24	3
32+00.0010	14	6

Station L	Uncl. Exc. (cu. yd.)	Embt (cu. yd.)
32+00.0010	0	0
32+50.0000	19	84
33+00.0000	17	70
33+50.0000	11	62
34+00.0010	18	57
34+50.0010	56	35
35+00.0000	62	21
35+50.0000	41	13
36+00.0000	51	3
36+50.0000	67	1
37+00.0010	64	1
37+50.0010	48	2
38+00.0000	46	3
38+50.0000	48	2
39+00.0000	43	4
39+50.0010	45	11
40+00.0000	37	20
40+50.0010	44	22
41+00.0000	49	26
41+50.0000	38	32
42+00.0000	31	38
42+50.0000	20	50
43+00.0000	14	62
43+50.0000	12	89
44+00.0000	11	138
44+50.0000	10	203
45+00.0000	8	292
45+50.0010	7	448
46+00.0000	9	656
46+50.0000	7	890
47+00.0000	1	1162
47+50.0000	0	1534
48+00.0000	0	2017
48+50.0000	0	2619
49+00.0000	0	3394

Station L	Uncl. Exc. (cu. yd.)	Embt (cu. yd.)
49+50.0000	0	4369
50+00.0010	0	5533
50+50.0010	0	6804
51+00.0010	0	8010
51+50.0000	0	9118
52+00.0000	0	10186
52+50.0000	0	11350
53+00.0000	0	12670
53+10.0000	0	2668

Station Y4	Uncl. Exc. (cu. yd.)	Embt (cu. yd.)
10+50.0000	0	0
11+00.0000	8	0
11+50.0000	16	0
11+63.5400	2	0

Station Y5	Uncl. Exc. (cu. yd.)	Embt (cu. yd.)
11+20.0000	0	0
11+50.0000	5	0
12+00.0000	12	0
12+50.0000	5	1
13+00.0000	0	16
13+50.0000	0	46
13+88.4600	0	48

Station Y5A	Uncl. Exc. (cu. yd.)	Embt (cu. yd.)
14+49.4600	0	0
14+50.0000	0	0
15+00.0000	5	2
15+50.0000	8	3
16+00.0000	11	1
16+50.0000	16	0
17+00.0000	21	0
17+21.2700	5	0

Station L	Uncl. Exc. (cu. yd.)	Embt (cu. yd.)
62+90.000	0	0
63+00.000	0	1200
63+50.000	0	5108
64+00.000	0	3157
64+50.000	0	1353
65+00.000	10	441
65+50.000	86	138
66+00.000	79	61
66+50.001	24	90

Station L	Uncl. Exc. (cu. yd.)	Embt (cu. yd.)
67+00.001	77	50
67+50.001	71	46
68+00.001	16	137
68+50.001	0	330
69+00.001	0	562
69+50.000	0	838
70+00.000	0	991
70+50.001	0	1356
71+00.000	0	1861
71+50.000	0	1285
72+00.001	0	1938
72+50.000	0	3591
73+00.000	0	3309
73+50.001	0	3011
74+00.001	0	3140
74+50.001	0	2769
75+00.000	0	2343
75+50.000	0	2004
76+00.000	0	1751
76+50.000	0	1732
77+00.001	0	1794
77+50.001	0	1765
78+00.000	0	1814
78+50.001	0	1764
79+00.000	0	1606
79+50.001	0	1452
80+00.000	0	1405
80+50.001	0	1551
81+00.001	0	1522
81+50.000	0	1330
82+00.000	0	1210
82+50.000	0	1177
83+00.000	0	1156
83+50.000	0	1107
84+00.000	0	1121
84+50.000	0	1067
85+00.000	0	1014
85+50.001	0	1041
86+00.000	0	1070
86+50.001	0	1086
87+00.000	0	1010
87+50.001	0	951
88+00.000	0	967
88+50.000	0	1001
89+00.001	0	1032
89+50.001	0	1003
90+00.000	0	914
90+50.000	0	917
91+00.000	0	953
91+50.000	0	811
92+00.000	0	668
92+50.000	0	700
93+00.000	0	742

Station L	Uncl. Exc. (cu. yd.)	Embt (cu. yd.)
93+50.000	0	811
94+00.000	0	941
94+50.000	0	1011
95+00.000	0	1070
95+50.000	0	1061
96+00.000	0	999
96+50.000	0	1001
97+00.000	0	940
97+50.000	0	786
98+00.000	0	699
98+50.001	0	505
99+00.001	0	339
99+50.000	0	437
100+00.000	0	586
100+50.000	0	706
101+00.000	0	759
101+50.001	0	703
102+00.001	0	669
102+50.001	0	714
103+00.000	0	744
103+50.000	0	727
104+00.000	0	700
104+50.000	0	712
105+00.001	0	755
105+50.001	0	788
106+00.001	0	791
106+50.000	0	773
107+00.000	0	729
107+50.001	0	724
108+00.000	0	751
108+50.000	0	857
109+00.000	0	1134
109+50.001	0	1379
110+00.000	0	1436
110+50.000	0	1346
111+00.001	0	1285
111+50.001	0	1248
112+00.001	0	1186
112+50.001	0	1112
113+00.001	0	1005
113+50.001	0	885
114+00.001	0	777
114+50.000	0	721
115+00.001	0	702
115+50.000	0	694
116+00.001	0	648
116+50.001	0	580
117+00.001	0	512
117+50.001	0	497
118+00.001	0	533
118+50.001	0	579
119+00.001	0	631
119+50.001	0	658

PROJ. REFERENCE NO.	SHEET NO.
R-2245	X-B

STATE OF NORTH CAROLINA
DIVISION OF HIGHWAYS

NOTE: EMBANKMENT COLUMN DOES NOT INCLUDES BACKFILL FOR UNDERCUT

CROSS-SECTION SUMMARY

Station L	Uncl. Exc. (cu. yd.)	Embt (cu. yd.)	Station L	Uncl. Exc. (cu. yd.)	Embt (cu. yd.)	Station L	Uncl. Exc. (cu. yd.)	Embt (cu. yd.)	Station L	Uncl. Exc. (cu. yd.)	Embt (cu. yd.)	Station L	Uncl. Exc. (cu. yd.)	Embt (cu. yd.)	Station Y7DET	Uncl. Exc. (cu. yd.)	Embt (cu. yd.)
120+00.000	0	709	146+50.001	0	925	173+00.001	0	1288	199+50.000	0	1199	226+00.001	0	760	20+50.0000	18	23
120+50.001	0	808	147+00.001	0	822	173+50.001	0	1285	200+00.001	0	1254	226+50.000	0	772	21+00.0000	21	27
121+00.000	0	937	147+50.001	0	797	174+00.001	0	1276	200+50.001	0	1318	227+00.001	0	805	21+50.0000	31	32
121+50.001	0	996	148+00.001	0	792	174+50.001	0	1288	201+00.001	0	1366	227+50.000	0	861	22+00.0000	31	41
122+00.001	0	1102	148+50.001	0	756	175+00.001	0	1287	201+50.001	0	1399	228+00.001	0	934	22+50.0000	40	63
122+50.001	0	1370	149+00.001	0	686	175+50.001	0	1260	202+00.000	0	1480	228+50.001	0	1013	23+00.0000	68	75
123+00.001	0	1462	149+50.001	0	629	176+00.001	0	1323	202+50.000	0	1585	229+00.001	0	1093	23+50.0000	49	76
123+50.001	0	1350	150+00.001	0	604	176+50.001	0	1404	203+00.000	0	1632	229+50.001	0	1225	24+00.0000	13	257
124+00.001	0	1291	150+50.001	0	557	177+00.001	0	1393	203+50.001	0	1641	230+00.001	0	1374	24+50.0000	29	282
124+50.001	0	1234	151+00.001	0	514	177+50.001	0	1375	204+00.001	0	1666	230+50.001	0	1419	25+00.0000	56	147
125+00.001	0	1190	151+50.001	0	503	178+00.001	0	1404	204+50.000	0	1700	231+00.001	0	1408	25+50.0000	54	110
125+50.000	0	1132	152+00.001	0	468	178+50.001	0	1402	205+00.001	0	1709	231+50.001	0	1400	26+00.0000	33	83
126+00.001	0	1029	152+50.001	0	452	179+00.001	0	1261	205+50.001	0	1693	232+00.001	0	1368	26+50.0000	14	102
126+50.000	0	925	153+00.001	0	491	179+50.001	0	1097	206+00.001	0	1655	232+50.001	0	1349	27+00.0000	11	78
127+00.001	0	712	153+50.001	0	671	180+00.001	0	1157	206+50.001	0	1582	233+00.001	0	1344	27+50.0000	9	39
127+50.001	0	499	154+00.001	0	866	180+50.001	0	1259	207+00.001	0	1495	233+50.001	0	1349			
128+00.001	0	432	154+50.001	0	909	181+00.001	0	1228	207+50.001	0	1408	234+00.000	0	1342	Station Y7	Uncl. Exc. (cu. yd.)	Embt (cu. yd.)
128+50.000	0	443	155+00.001	0	908	181+50.001	0	1188	208+00.001	0	1324	234+50.000	0	1328			
129+00.001	0	480	155+50.001	0	910	182+00.001	0	1169	208+50.001	0	1244	235+00.000	0	1288			
129+50.001	0	520	156+00.001	0	922	182+50.001	0	1151	209+00.001	0	1221	235+50.001	0	1217	10+00.0000	0	0
130+00.001	0	553	156+50.001	0	937	183+00.001	0	1106	209+50.001	0	1240	236+00.000	0	1180	10+50.0000	3	1
130+50.000	0	638	157+00.001	0	935	183+50.001	0	1049	210+00.001	0	1249	236+50.001	0	1234	11+00.0000	4	2
131+00.001	0	722	157+50.000	0	957	184+00.001	0	990	210+50.001	0	1250	237+00.001	0	1337	11+50.0000	2	22
131+50.000	0	785	158+00.000	0	1041	184+50.001	0	940	211+00.001	0	1221	237+50.001	0	1350	12+00.0000	1	32
132+00.000	0	847	158+50.000	0	1100	185+00.001	0	920	211+50.001	0	1176	238+00.001	0	1318	12+50.0000	0	27
132+50.000	0	857	159+00.001	0	1223	185+50.001	0	897	212+00.001	0	1132	238+50.000	0	1309	13+00.0000	11	38
133+00.000	0	839	159+50.000	0	1383	186+00.001	0	855	212+50.001	0	1103	239+00.001	0	1356	13+50.0000	35	79
133+50.000	0	844	160+00.000	0	1424	186+50.001	0	776	213+00.001	0	1075	239+50.000	0	1350	14+00.0000	49	137
134+00.001	0	883	160+50.001	0	1438	187+00.001	0	688	213+50.001	0	1054	240+00.001	0	1331	14+50.0000	47	163
134+50.001	0	931	161+00.001	0	1473	187+50.001	0	651	214+00.001	0	1069	240+50.001	0	1370	15+00.0000	47	159
135+00.001	0	1001	161+50.001	0	1477	188+00.001	0	632	214+50.001	0	1111	241+00.000	0	1328	15+50.0000	55	141
135+50.001	0	1074	162+00.000	0	1433	188+50.001	0	616	215+00.001	0	1158	241+50.000	0	1231	16+00.0000	72	104
136+00.001	0	1129	162+50.000	0	1390	189+00.001	0	608	215+50.001	0	1211	242+00.000	0	1091	16+50.0000	78	70
136+50.000	0	1235	163+00.001	0	1363	189+50.001	0	605	216+00.001	0	1267	242+50.000	0	900	17+00.0000	69	54
137+00.001	0	1330	163+50.000	0	1315	190+00.001	0	609	216+50.001	0	1307	243+00.000	0	721	17+50.0000	57	66
137+50.001	0	1338	164+00.000	0	1222	190+50.001	0	613	217+00.001	0	1318	243+50.001	0	598	18+00.0000	36	144
138+00.001	0	1276	164+50.000	0	1232	191+00.001	0	606	217+50.001	0	1288	244+00.001	28	480	18+29.0600	15	119
138+50.000	0	1187	165+00.000	0	1371	191+50.001	0	633	218+00.001	0	1232	244+50.001	59	373	18+94.7737	0	0
139+00.001	0	1157	165+50.000	0	1481	192+00.001	0	723	218+50.001	0	1225	245+00.000	56	343	19+00.0000	1	3
139+50.000	0	1153	166+00.000	0	1475	192+50.001	0	657	219+00.001	0	1163	245+50.000	41	359	19+50.0000	6	19
140+00.000	0	1149	166+50.000	0	1371	193+00.001	0	563	219+50.001	0	1018	246+00.000	21	356	20+00.0000	1	24
140+50.001	0	1145	167+00.001	0	1197	193+50.000	0	562	220+00.001	0	928	246+50.000	17	242	20+50.0000	0	35
141+00.001	0	1138	167+50.001	0	1049	194+00.001	0	518	220+50.001	0	845	247+00.000	50	156	21+00.0000	0	37
141+50.001	0	1110	168+00.000	0	1086	194+50.001	0	508	221+00.001	0	749	247+50.000	54	206	21+50.0000	2	43
142+00.000	0	1070	168+50.000	0	1165	195+00.000	0	520	221+50.001	0	679	248+00.000	36	236	22+00.0000	11	33
142+50.000	0	1064	169+00.000	0	1170	195+50.000	0	541	222+00.001	0	641	248+47.460	38	225	22+50.0000	44	13
143+00.001	0	1087	169+50.000	0	1195	196+00.001	0	577	222+50.001	0	666				23+00.0000	61	5
143+50.000	0	1094	170+00.001	0	1212	196+50.000	0	609	223+00.001	0	668	Station Y7DET	Uncl. Exc. (cu. yd.)	Embt (cu. yd.)	23+50.0000	52	4
144+00.000	0	1085	170+50.001	0	1224	197+00.000	0	636	223+50.001	0	643				24+00.0000	161	1
144+50.001	0	1097	171+00.001	0	1282	197+50.000	0	680	224+00.001	0	662				24+50.0000	194	0
145+00.000	0	1111	171+50.001	0	1328	198+00.001	0	702	224+50.001	0	721	19+00.0000	0	0	25+00.0000	120	0
145+50.001	0	1118	172+00.001	0	1289	198+50.000	0	830	225+00.001	0	754	19+50.0000	11	3	25+50.0000	95	7
146+00.001	0	1058	172+50.001	0	1267	199+00.001	0	1071	225+50.000	0	745	20+00.0000	14	13	26+00.0000	61	12

PROJ. REFERENCE NO.	SHEET NO.
R-2245	X-C

STATE OF NORTH CAROLINA
DIVISION OF HIGHWAYS

CROSS-SECTION SUMMARY

NOTE: EMBANKMENT COLUMN DOES NOT INCLUDES BACKFILL FOR UNDERCUT

Station Y7	Uncl. Exc. (cu. yd.)	Embt (cu. yd.)
26+50.0000	44	12
27+00.0000	29	15
27+50.0000	17	14
28+00.0000	6	5

Station Y8	Uncl. Exc. (cu. yd.)	Embt (cu. yd.)
11+92.2900	0	0
12+00.0000	6	8
12+50.0000	39	49
13+00.0000	43	36
13+50.0000	48	28
14+00.0000	56	25
14+50.0000	58	24
15+00.0000	51	23
15+50.0000	45	12
16+00.0000	42	10
16+50.0000	21	8

Station Y8Rev	Uncl. Exc. (cu. yd.)	Embt (cu. yd.)
10+24.0800	0	0
10+50.0000	5	46
11+00.0000	11	76
11+50.0000	18	64
11+89.6100	20	51

Station Acc3	Uncl. Exc. (cu. yd.)	Embt (cu. yd.)
10+32.840	0	0
10+50.000	0	219
11+00.000	0	745
11+50.000	0	877
12+00.000	0	886
12+50.000	0	884
13+00.000	0	879
13+50.000	0	851
14+00.000	0	665
14+16.570	0	81

Station Drive	Uncl. Exc. (cu. yd.)	Embt (cu. yd.)
10+32.75	0	0
10+50.00	0	204
11+00.00	0	492
11+50.00	0	241
12+00.00	0	44

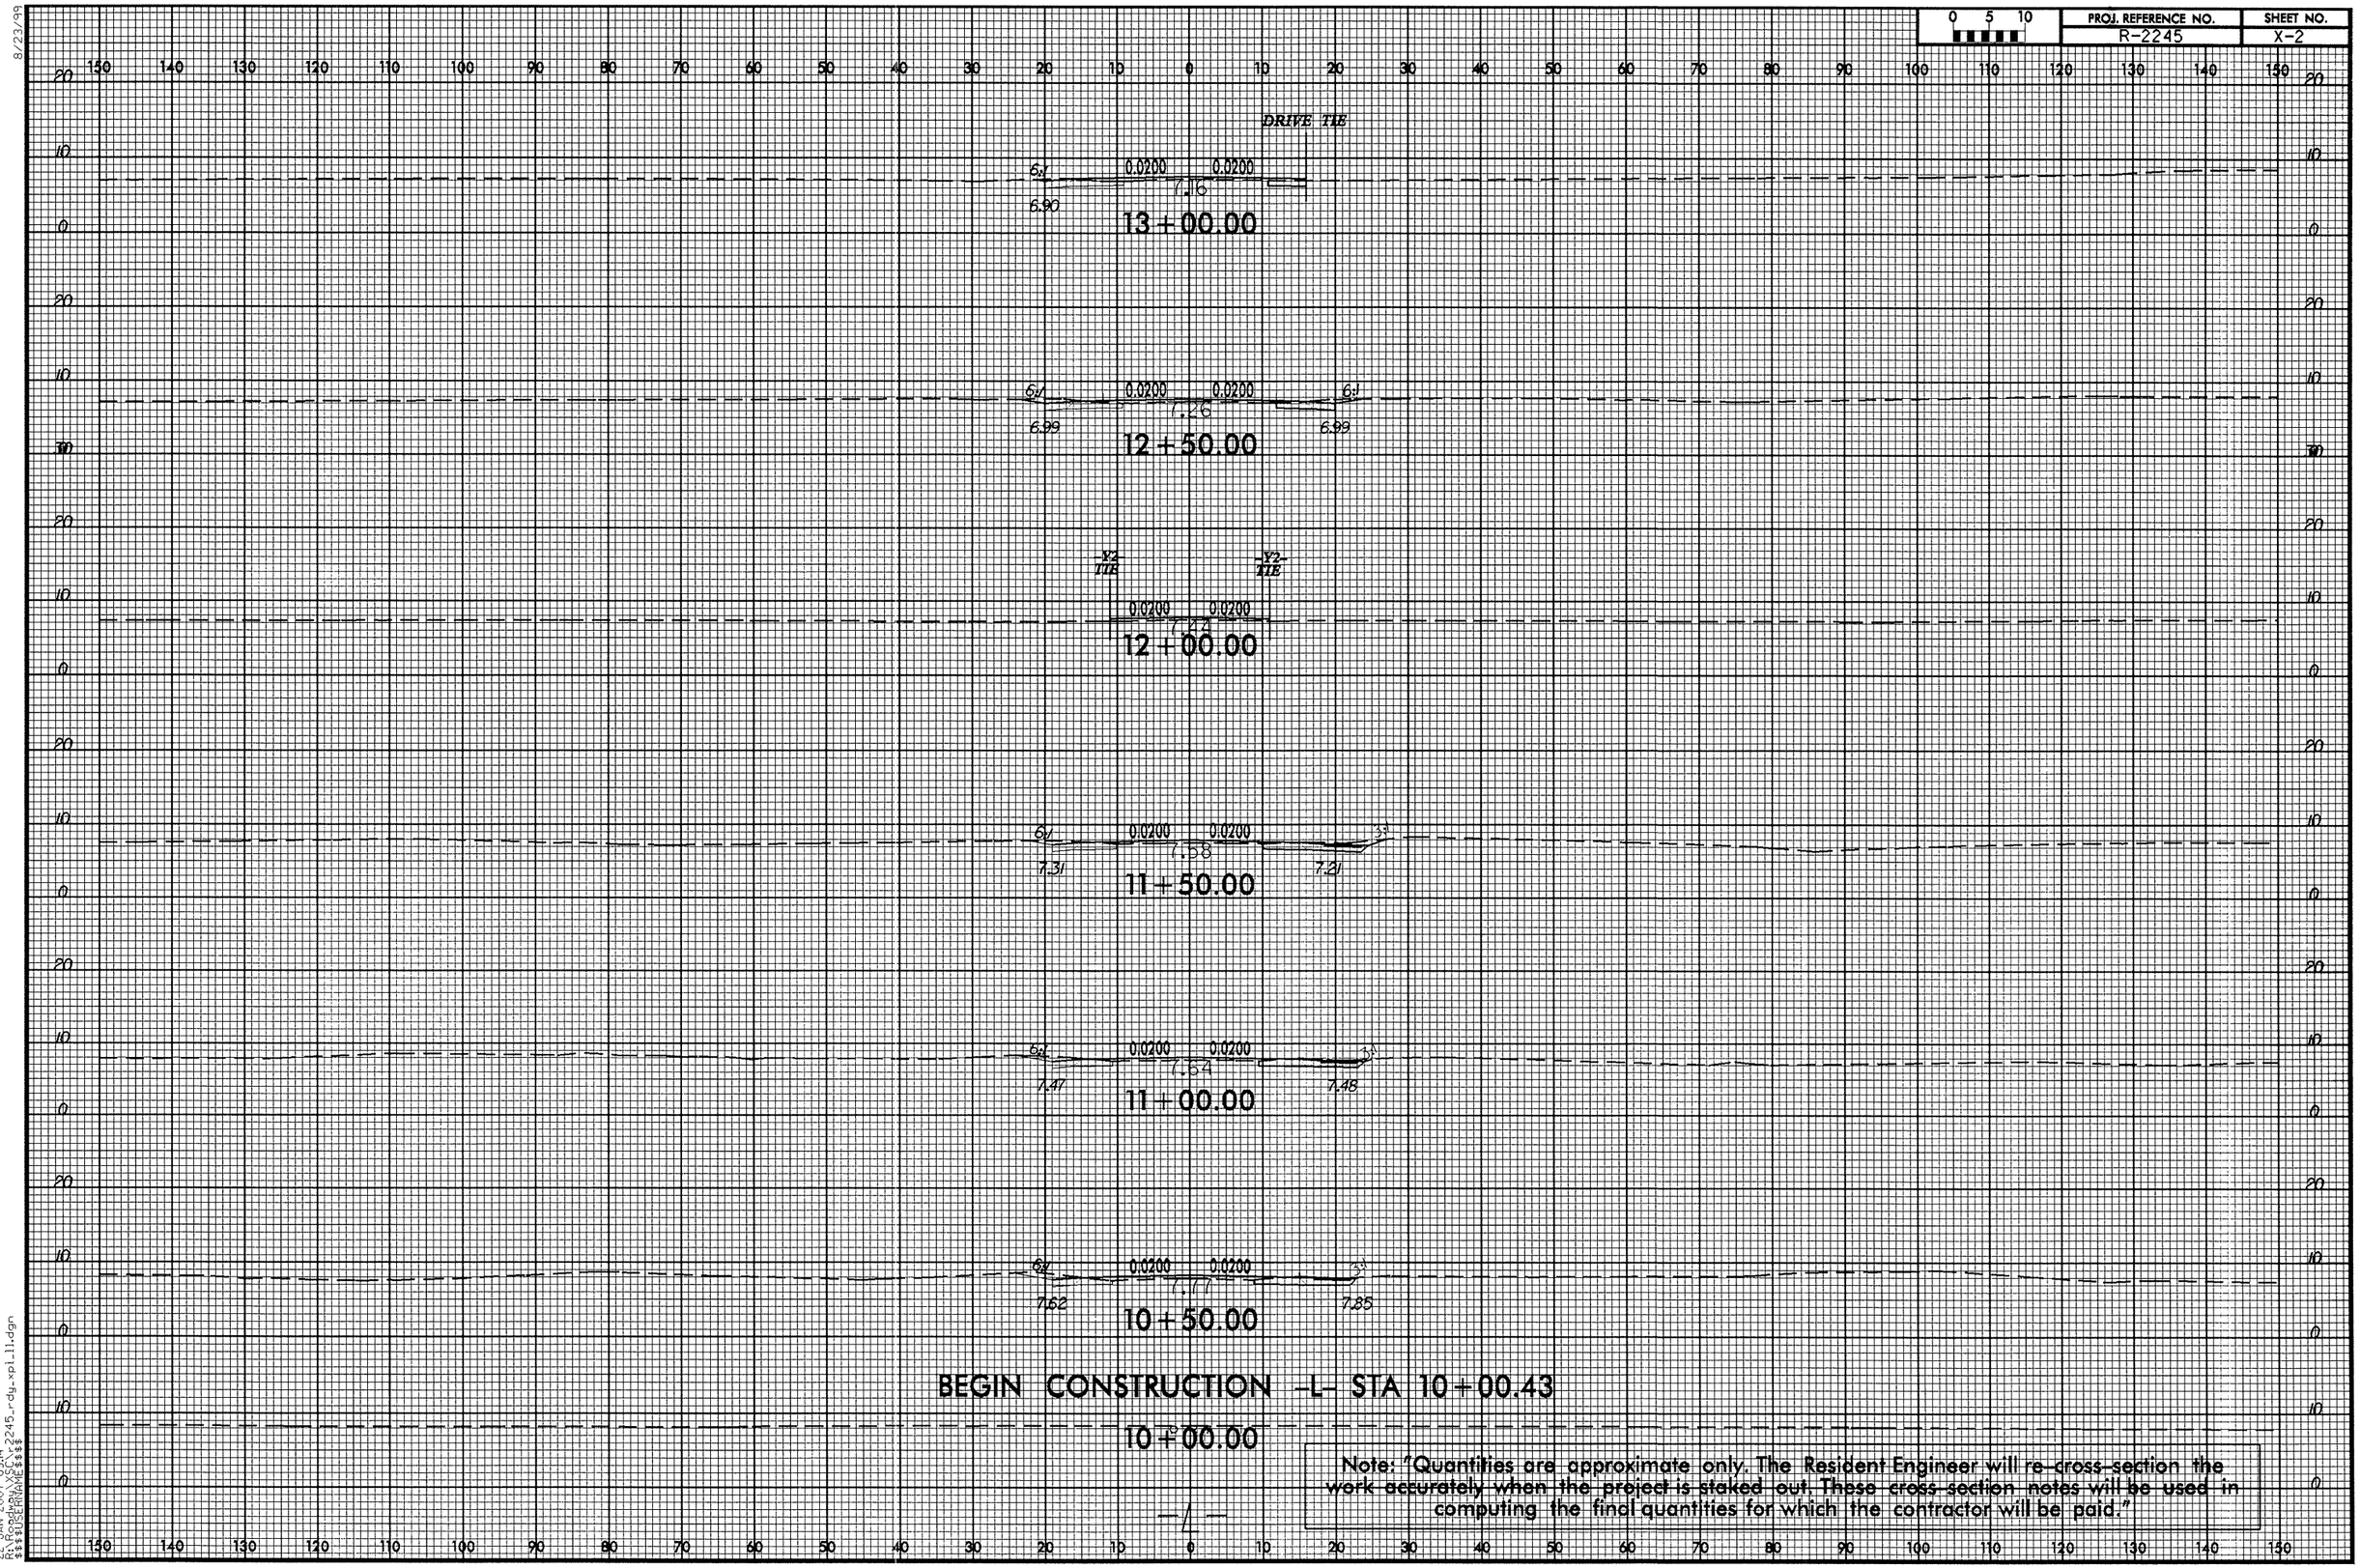

8/23/99
22-JAN-2007 09:14
R:\Roadway\Proj\r2245_rdy_xpl_11.dgn
$$$$USERNAME$$$$

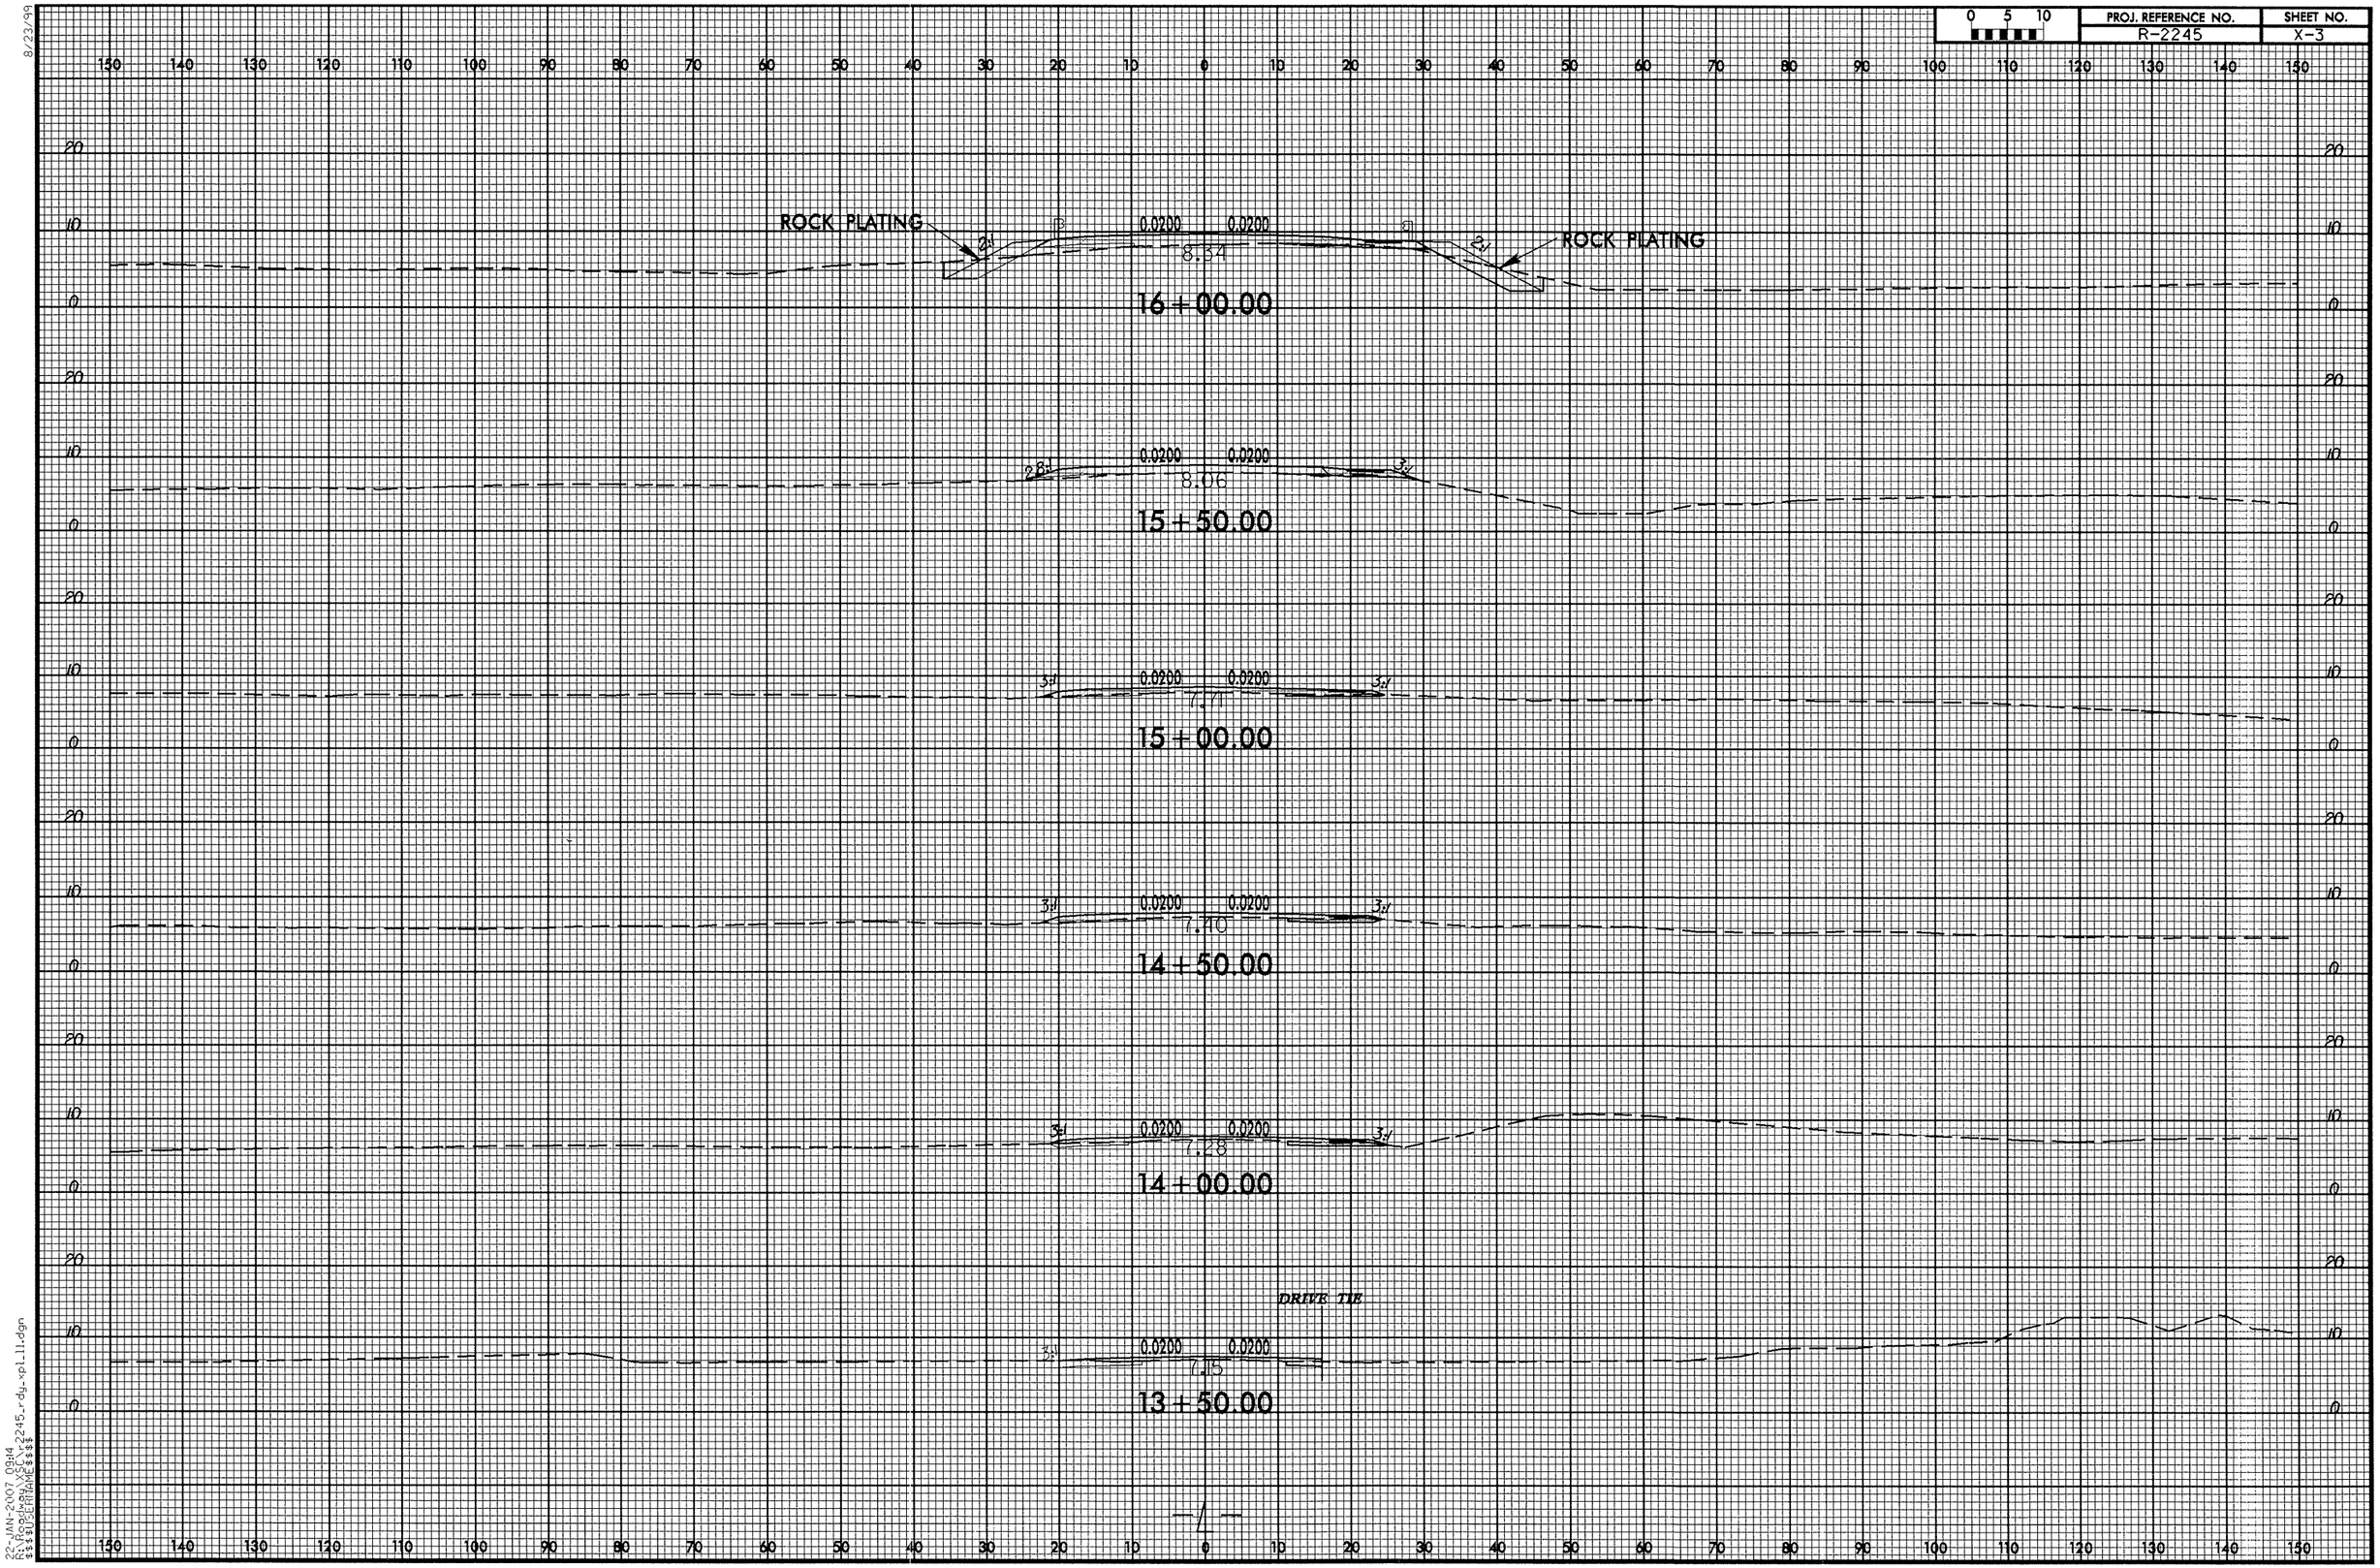

8/23/99
22-JAN-2007 09:14
R:\Roadway\XSEC\r2245_rdy_xpl_11.dgn
$$$$USERNAME$$$$

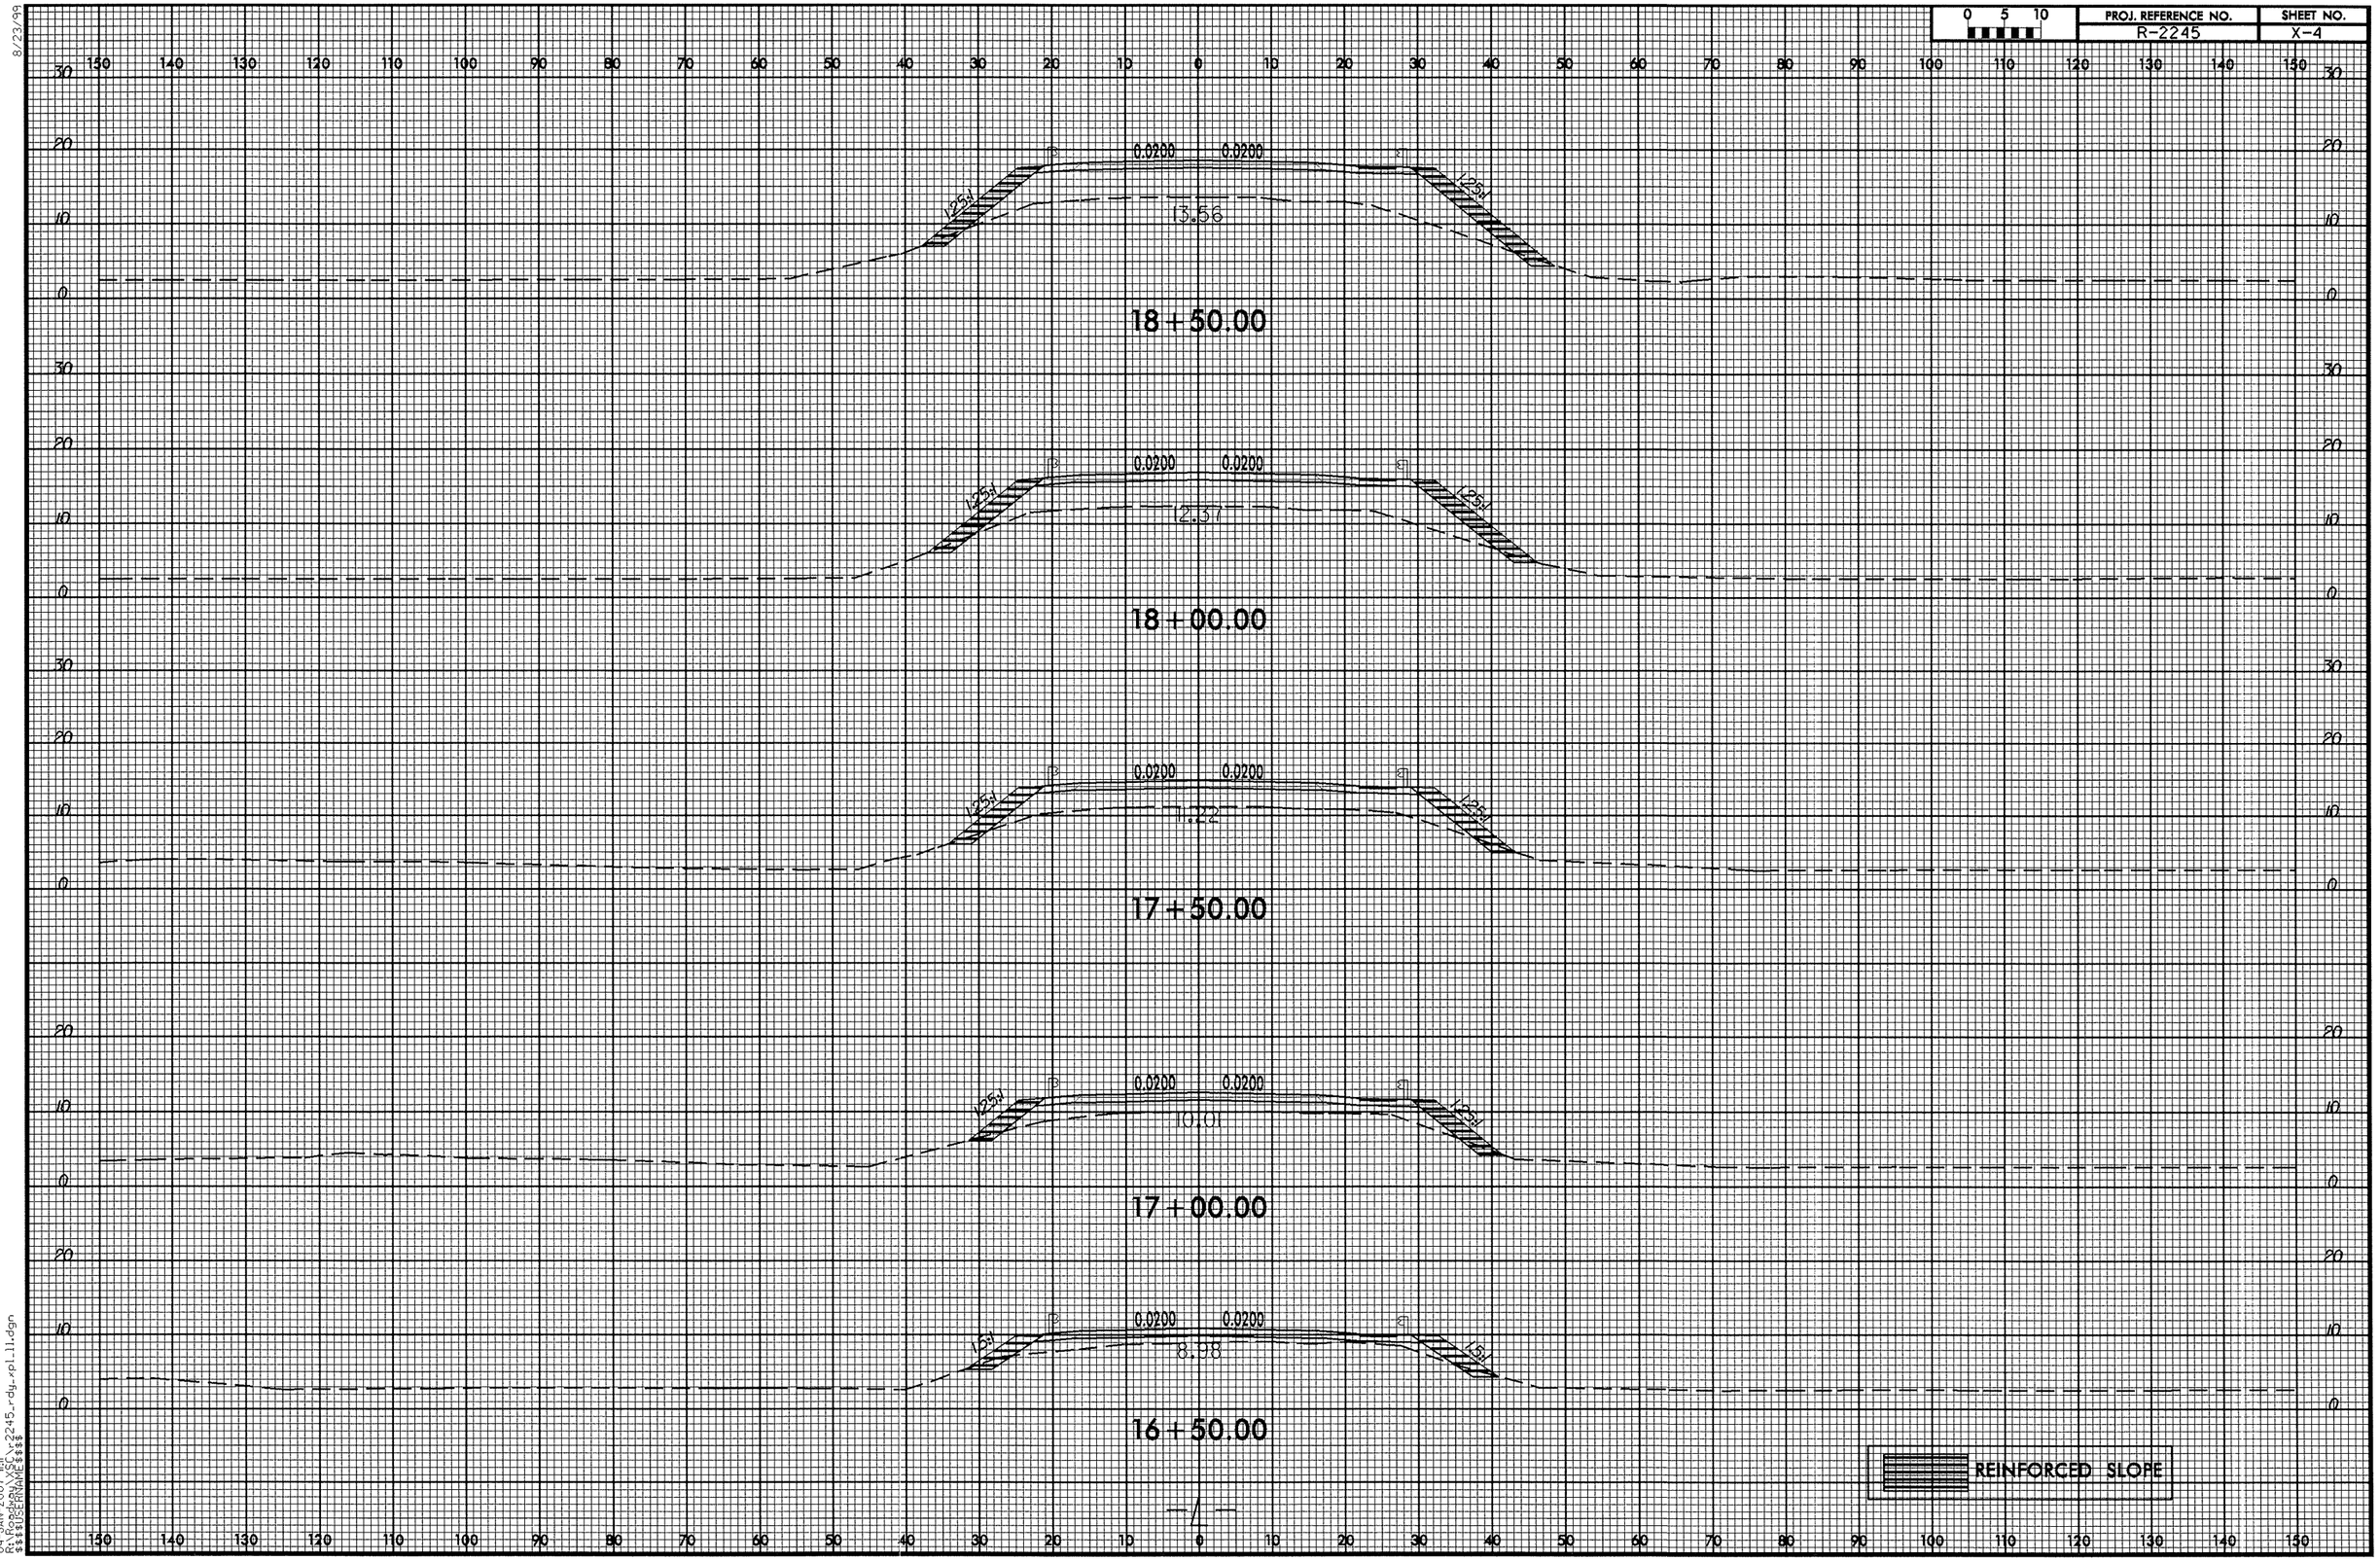

8/23/99

04-JAN-2007 11:11
R:\Roadway\XSC\r2245_rdy_xpl_11.dgn
$$$$USERNAME$$$$

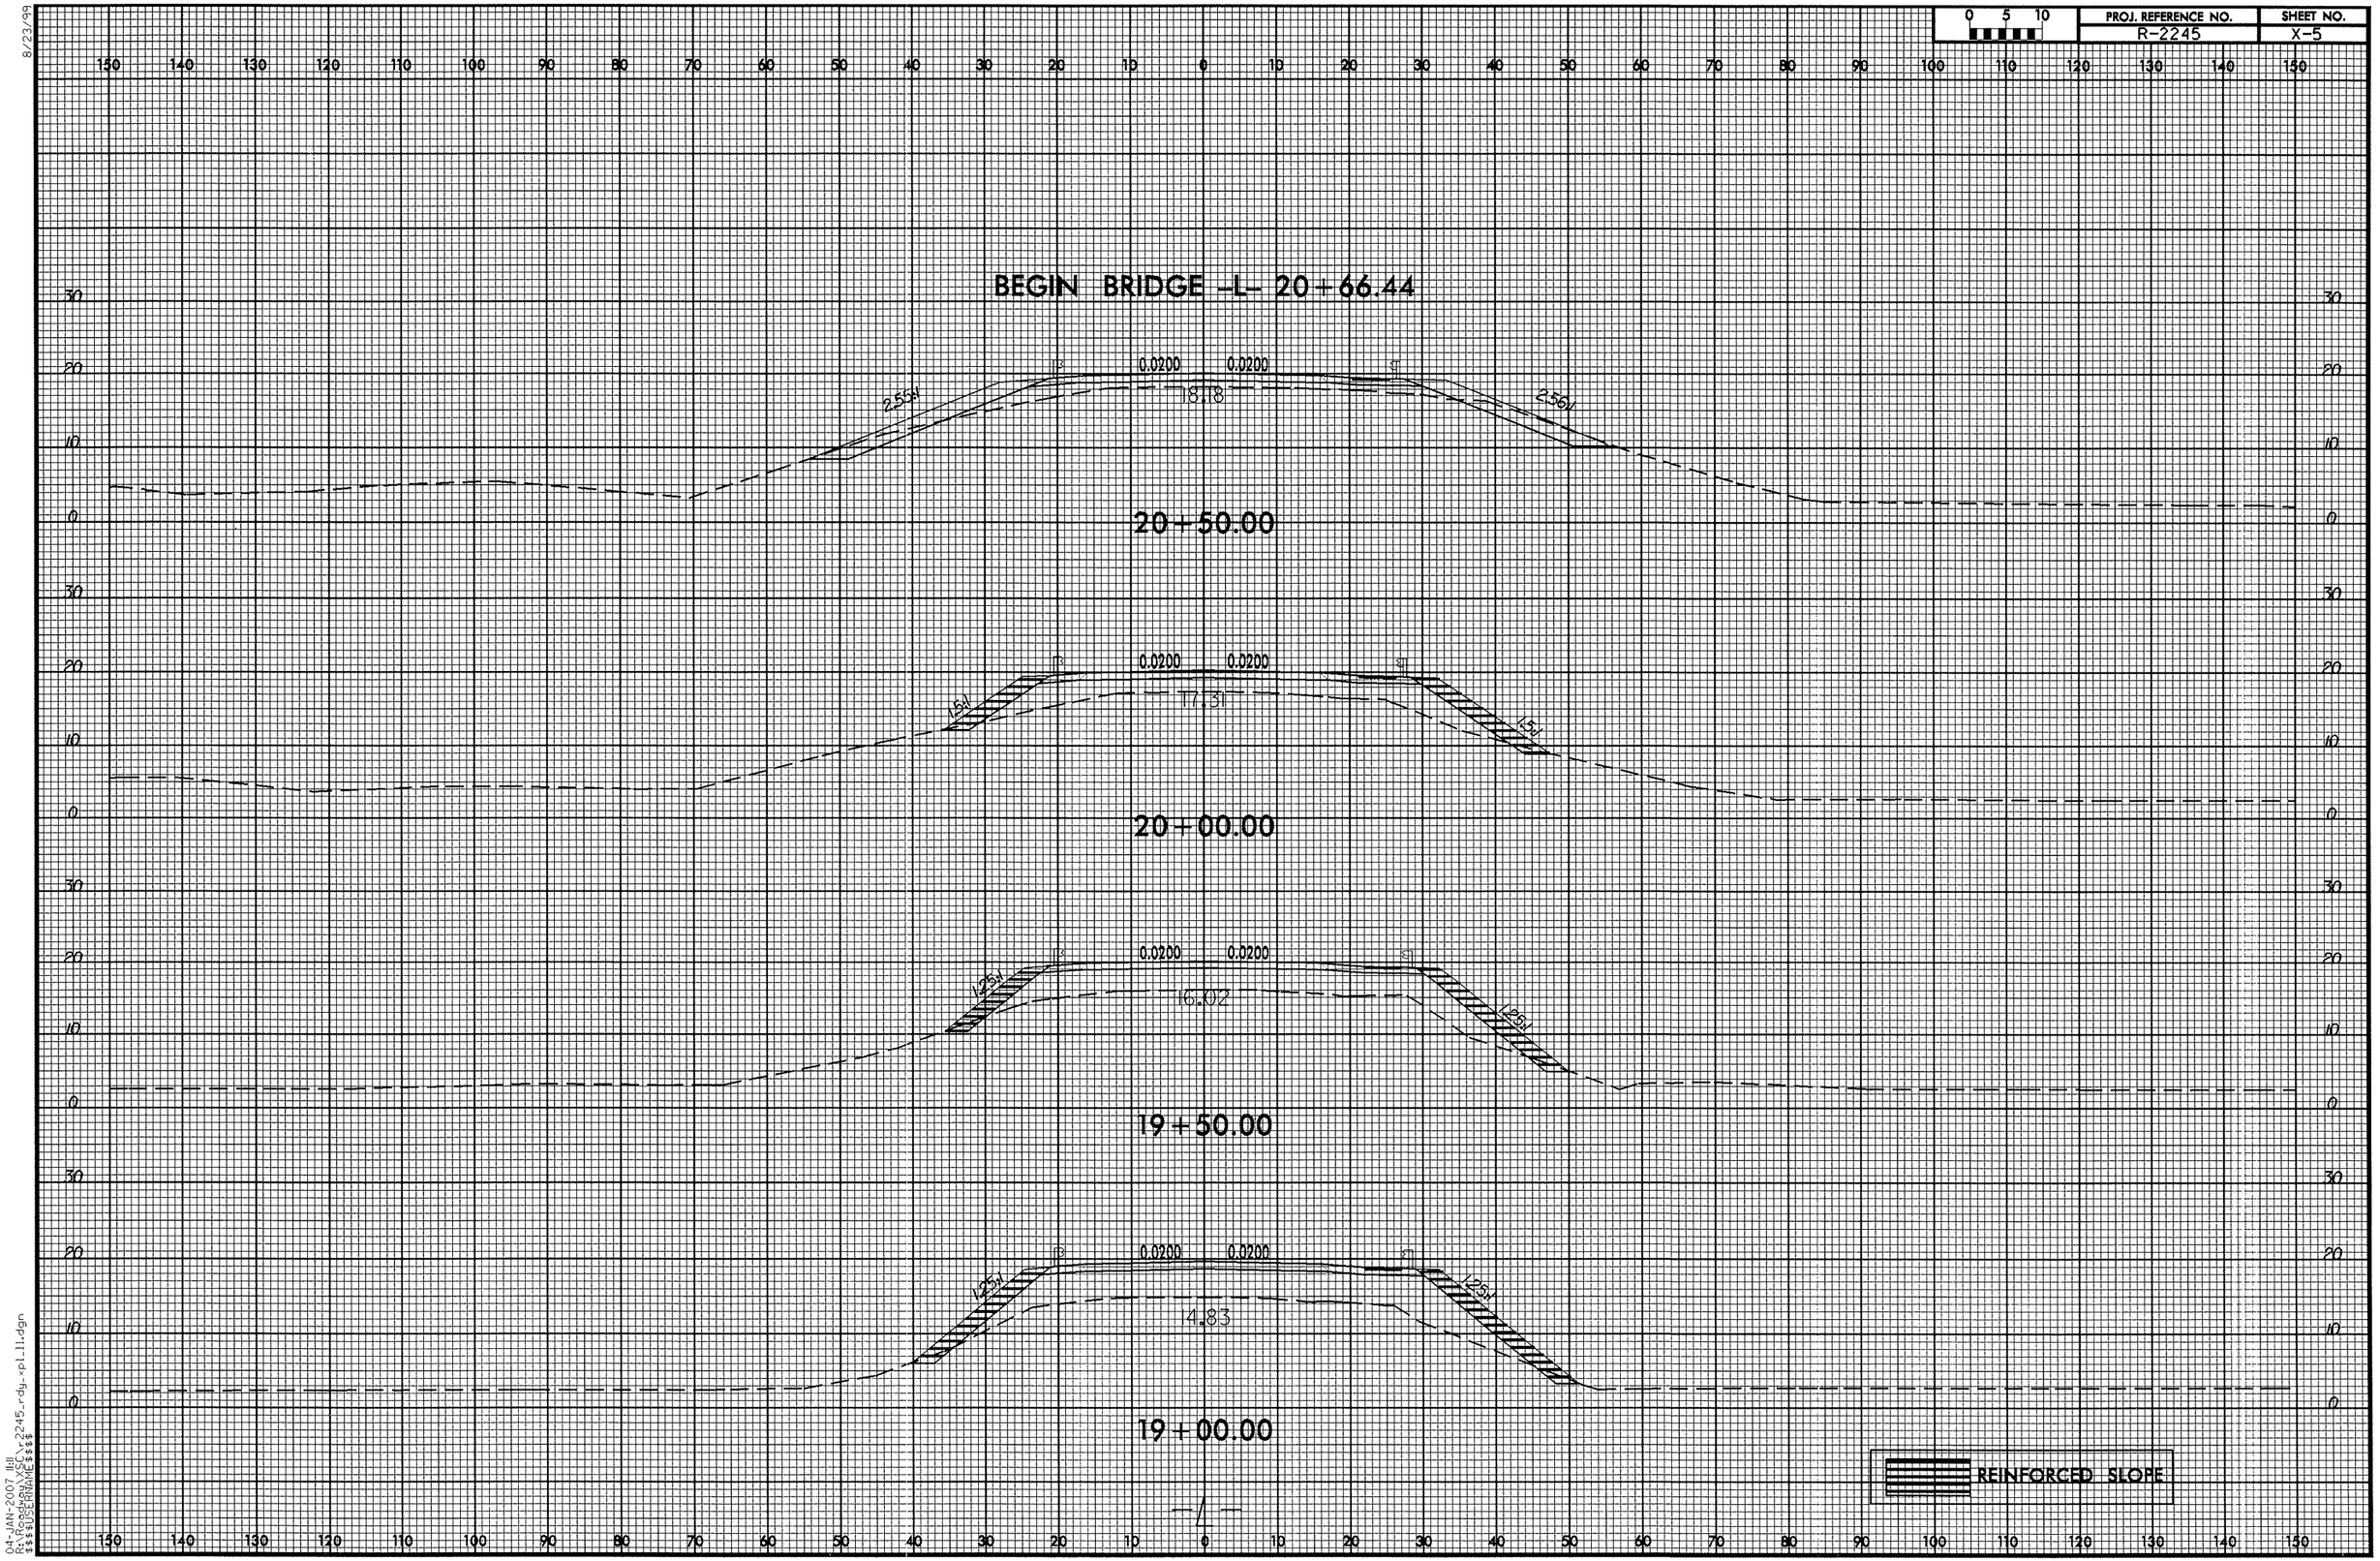

PROJ. REFERENCE NO.
R-2245
SHEET NO.
X-5
BEGIN BRIDGE -L- 20+66.44
0.0200
0.0200
2.55:1
18.18
2.56:1
20+50.00
1.5:1
17.31
20+00.00
1.25:1
16.02
19+50.00
14.83
19+00.00
REINFORCED SLOPE
-L-

0 5 10	PROJ. REFERENCE NO.	SHEET NO.
	R-2245	X-6

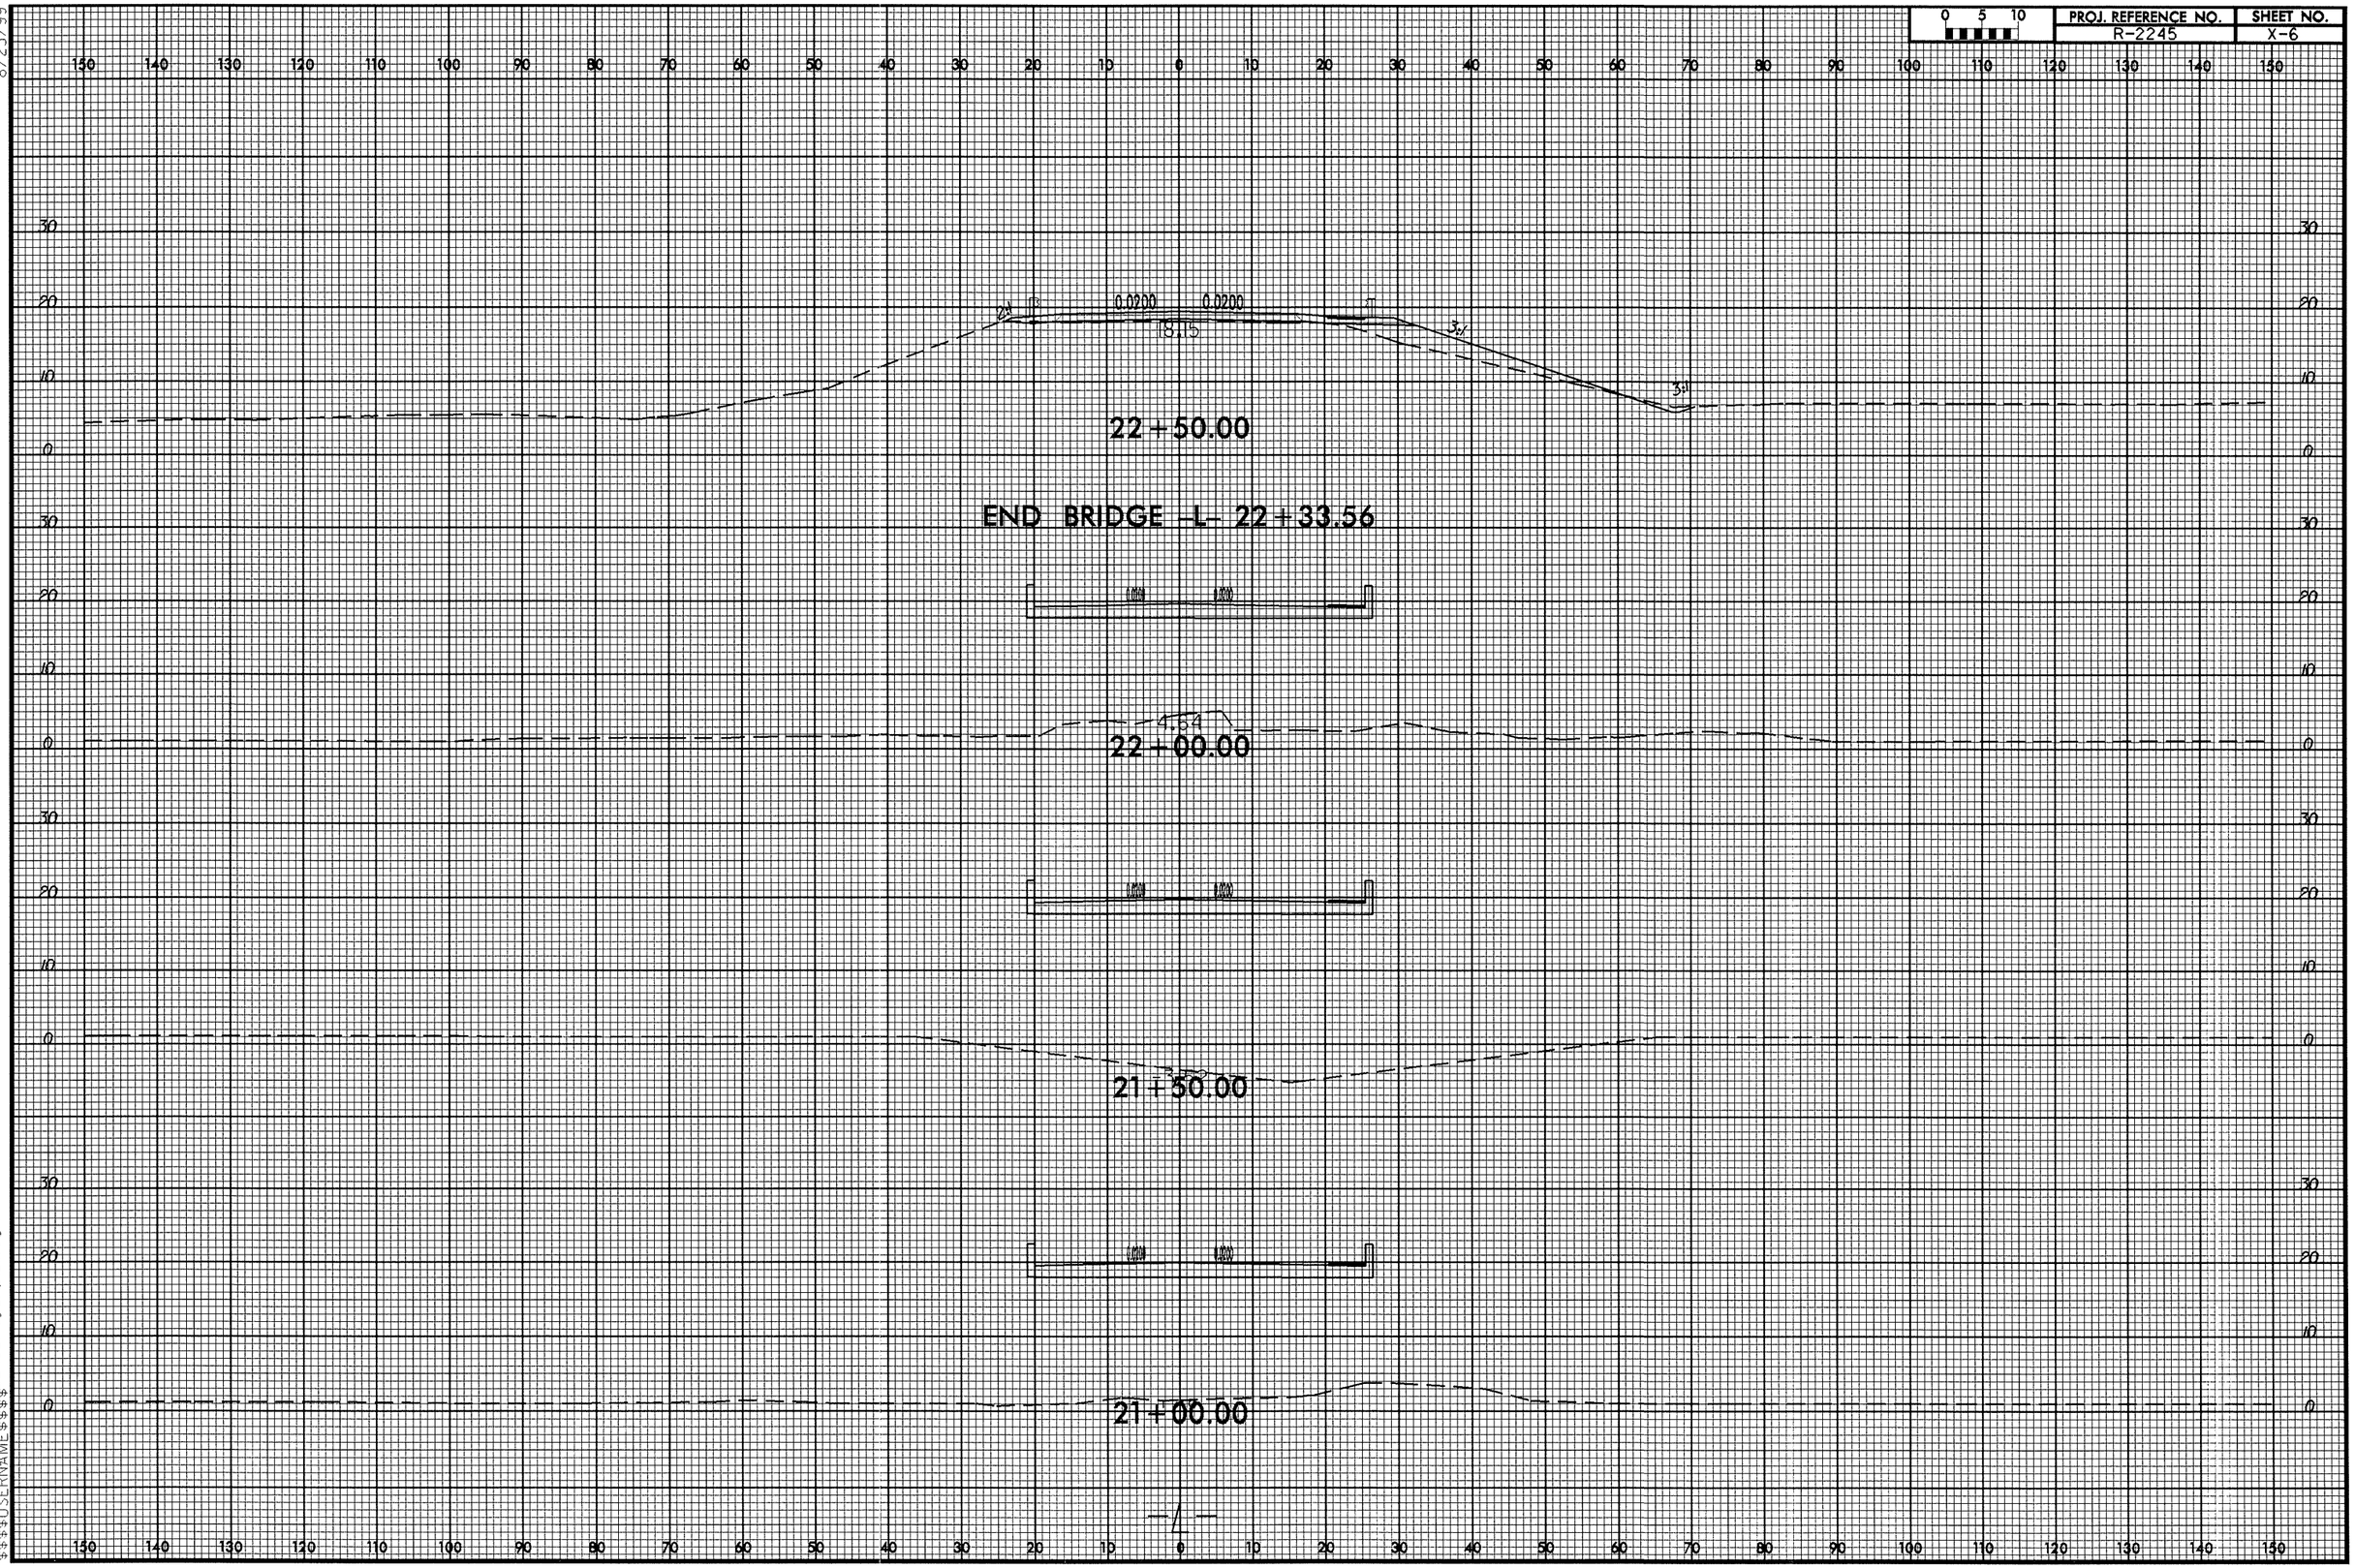

8/23/99
04-JAN-2007 11:11
$$$$USERNAME$$$$ C:\r2245_rdy_xpl_11.dgn

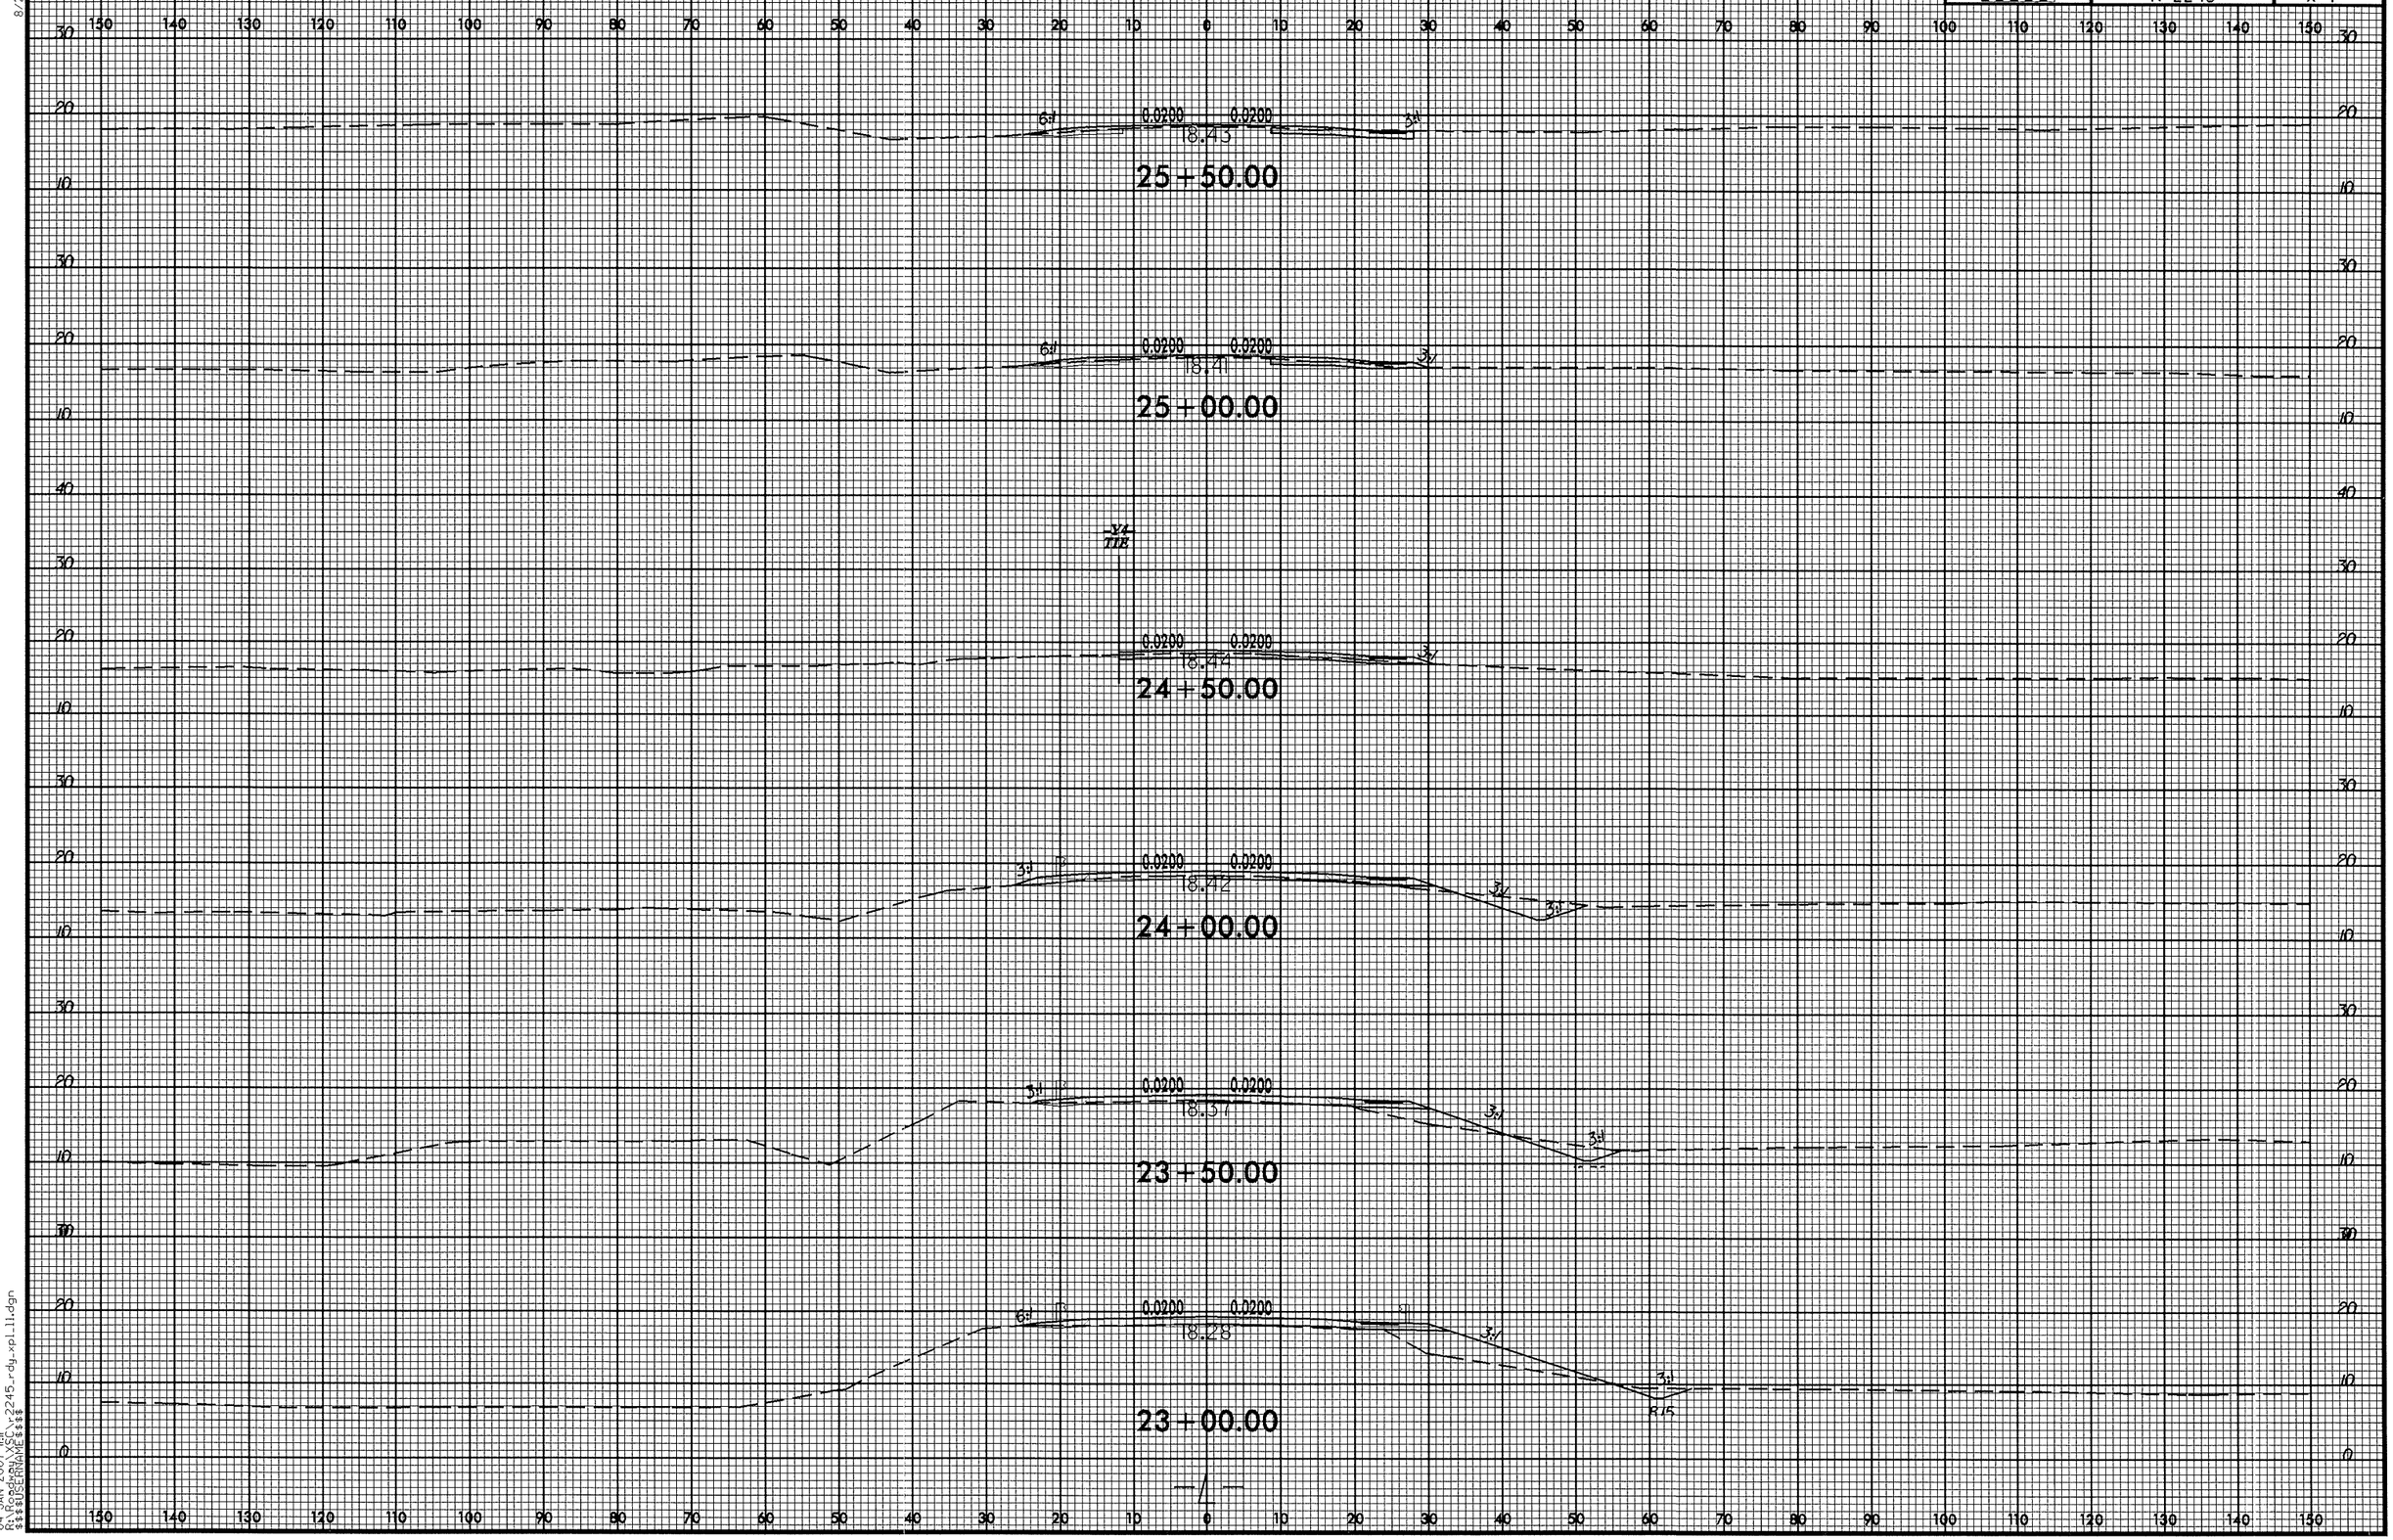

8/23/99

04-JAN-2007 11:11
R:\Roadway\XSC\r2245_rdy_xpl_11.dgn
$$$$USERNAME$$$$

8/23/99

0 5 10	PROJ. REFERENCE NO.	SHEET NO.
	R-2245	X-8

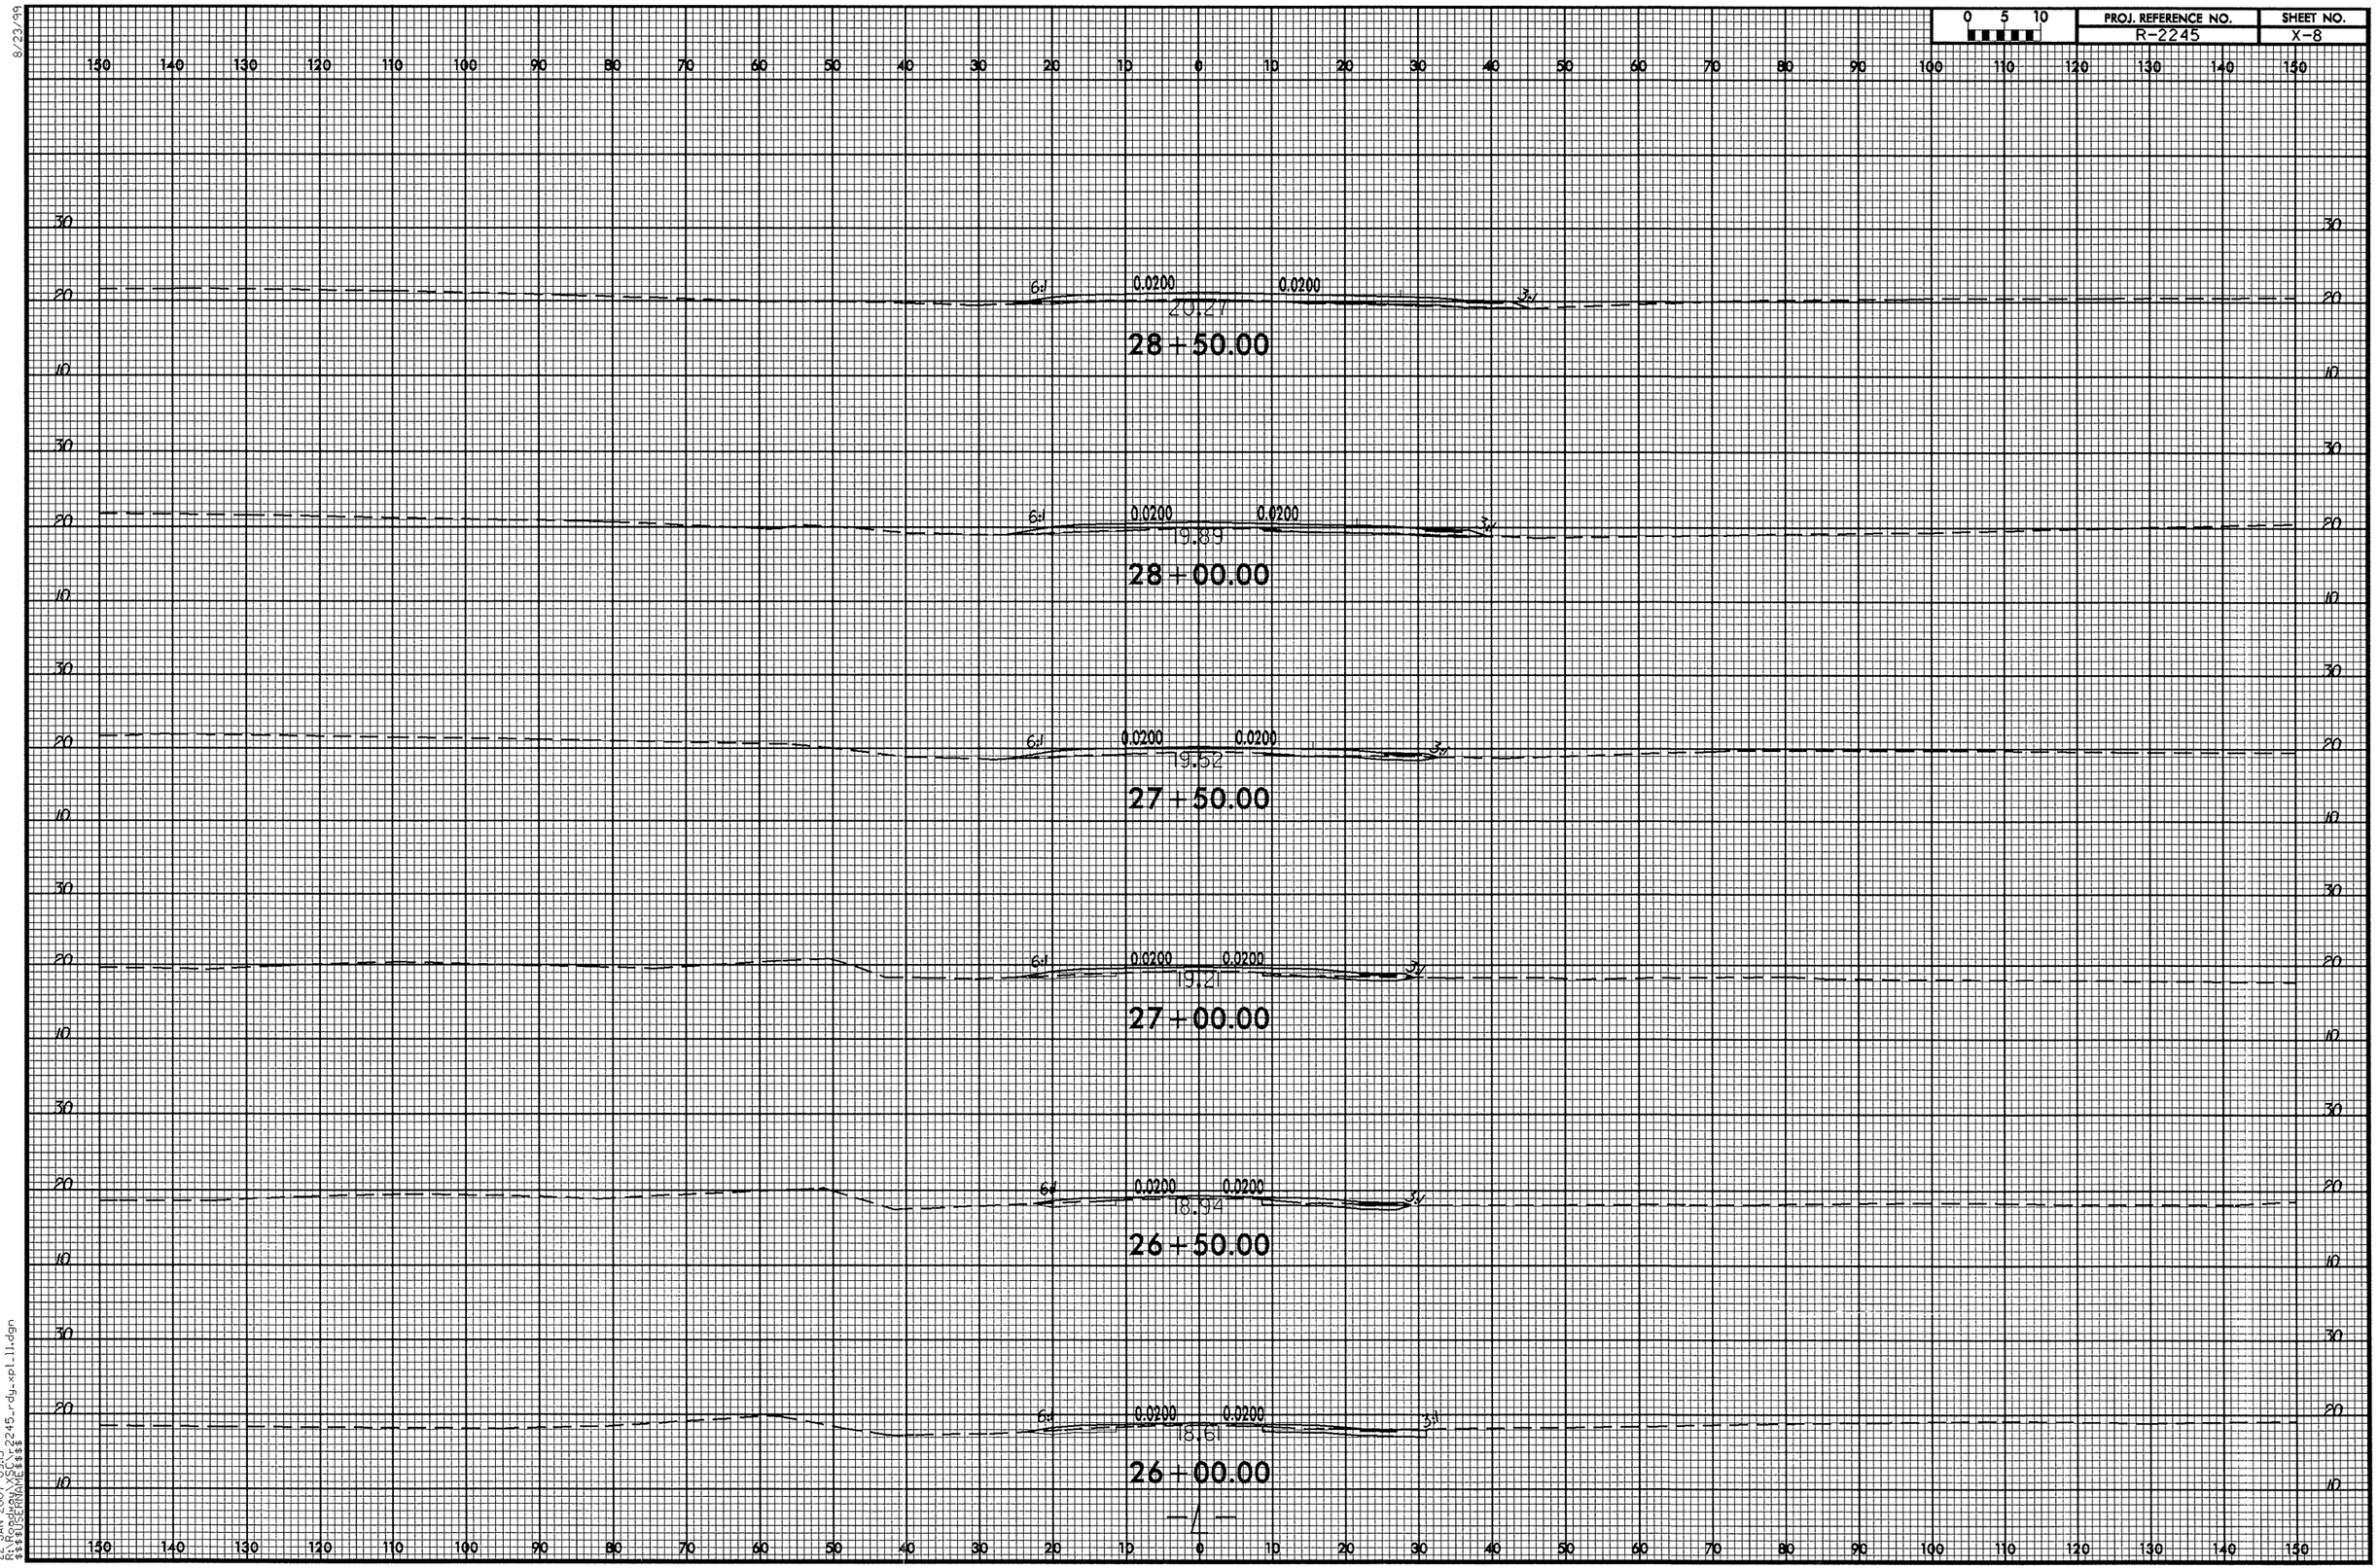

22-JAN-2007 09:15
R:\Roadway\XSC\r2245_rdy_xpl11.dgn
$$$$USERNAME$$$$

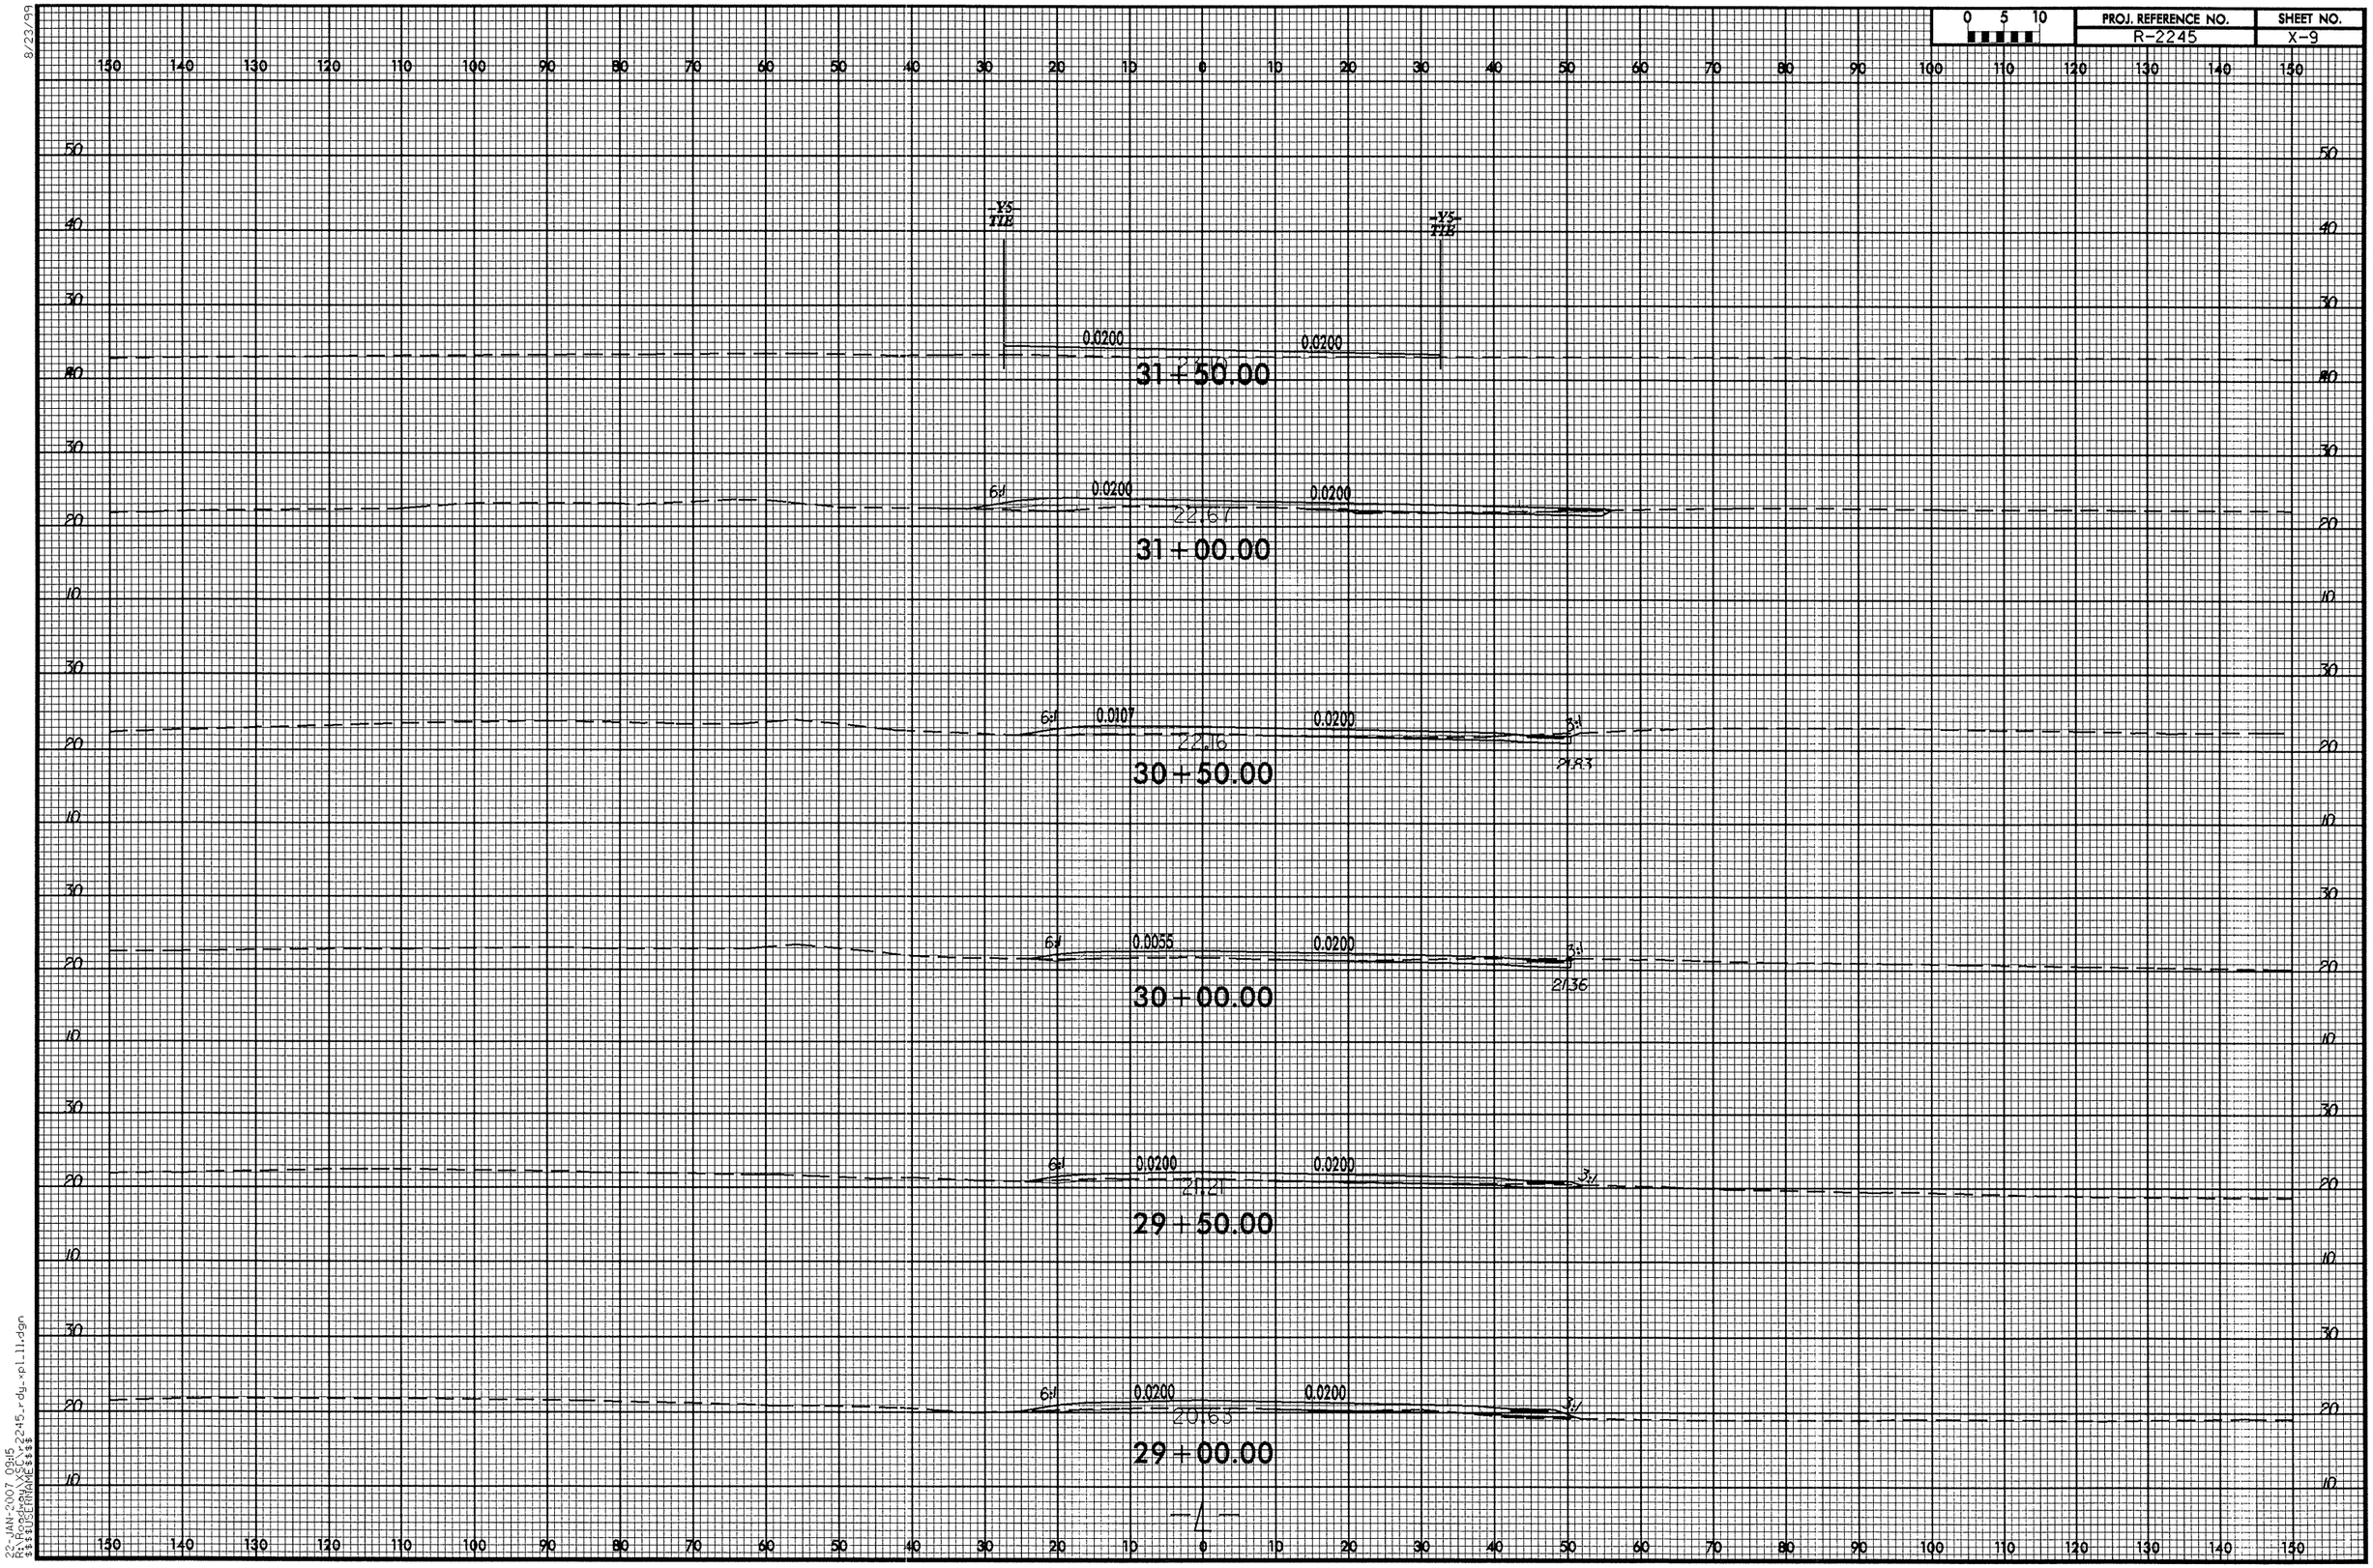

8/23/99

22-JAN-2007 09:15
R:\Roadway\XSC\r2245_rdy_xpl_11.dgn
$$$$USERNAME$$$$

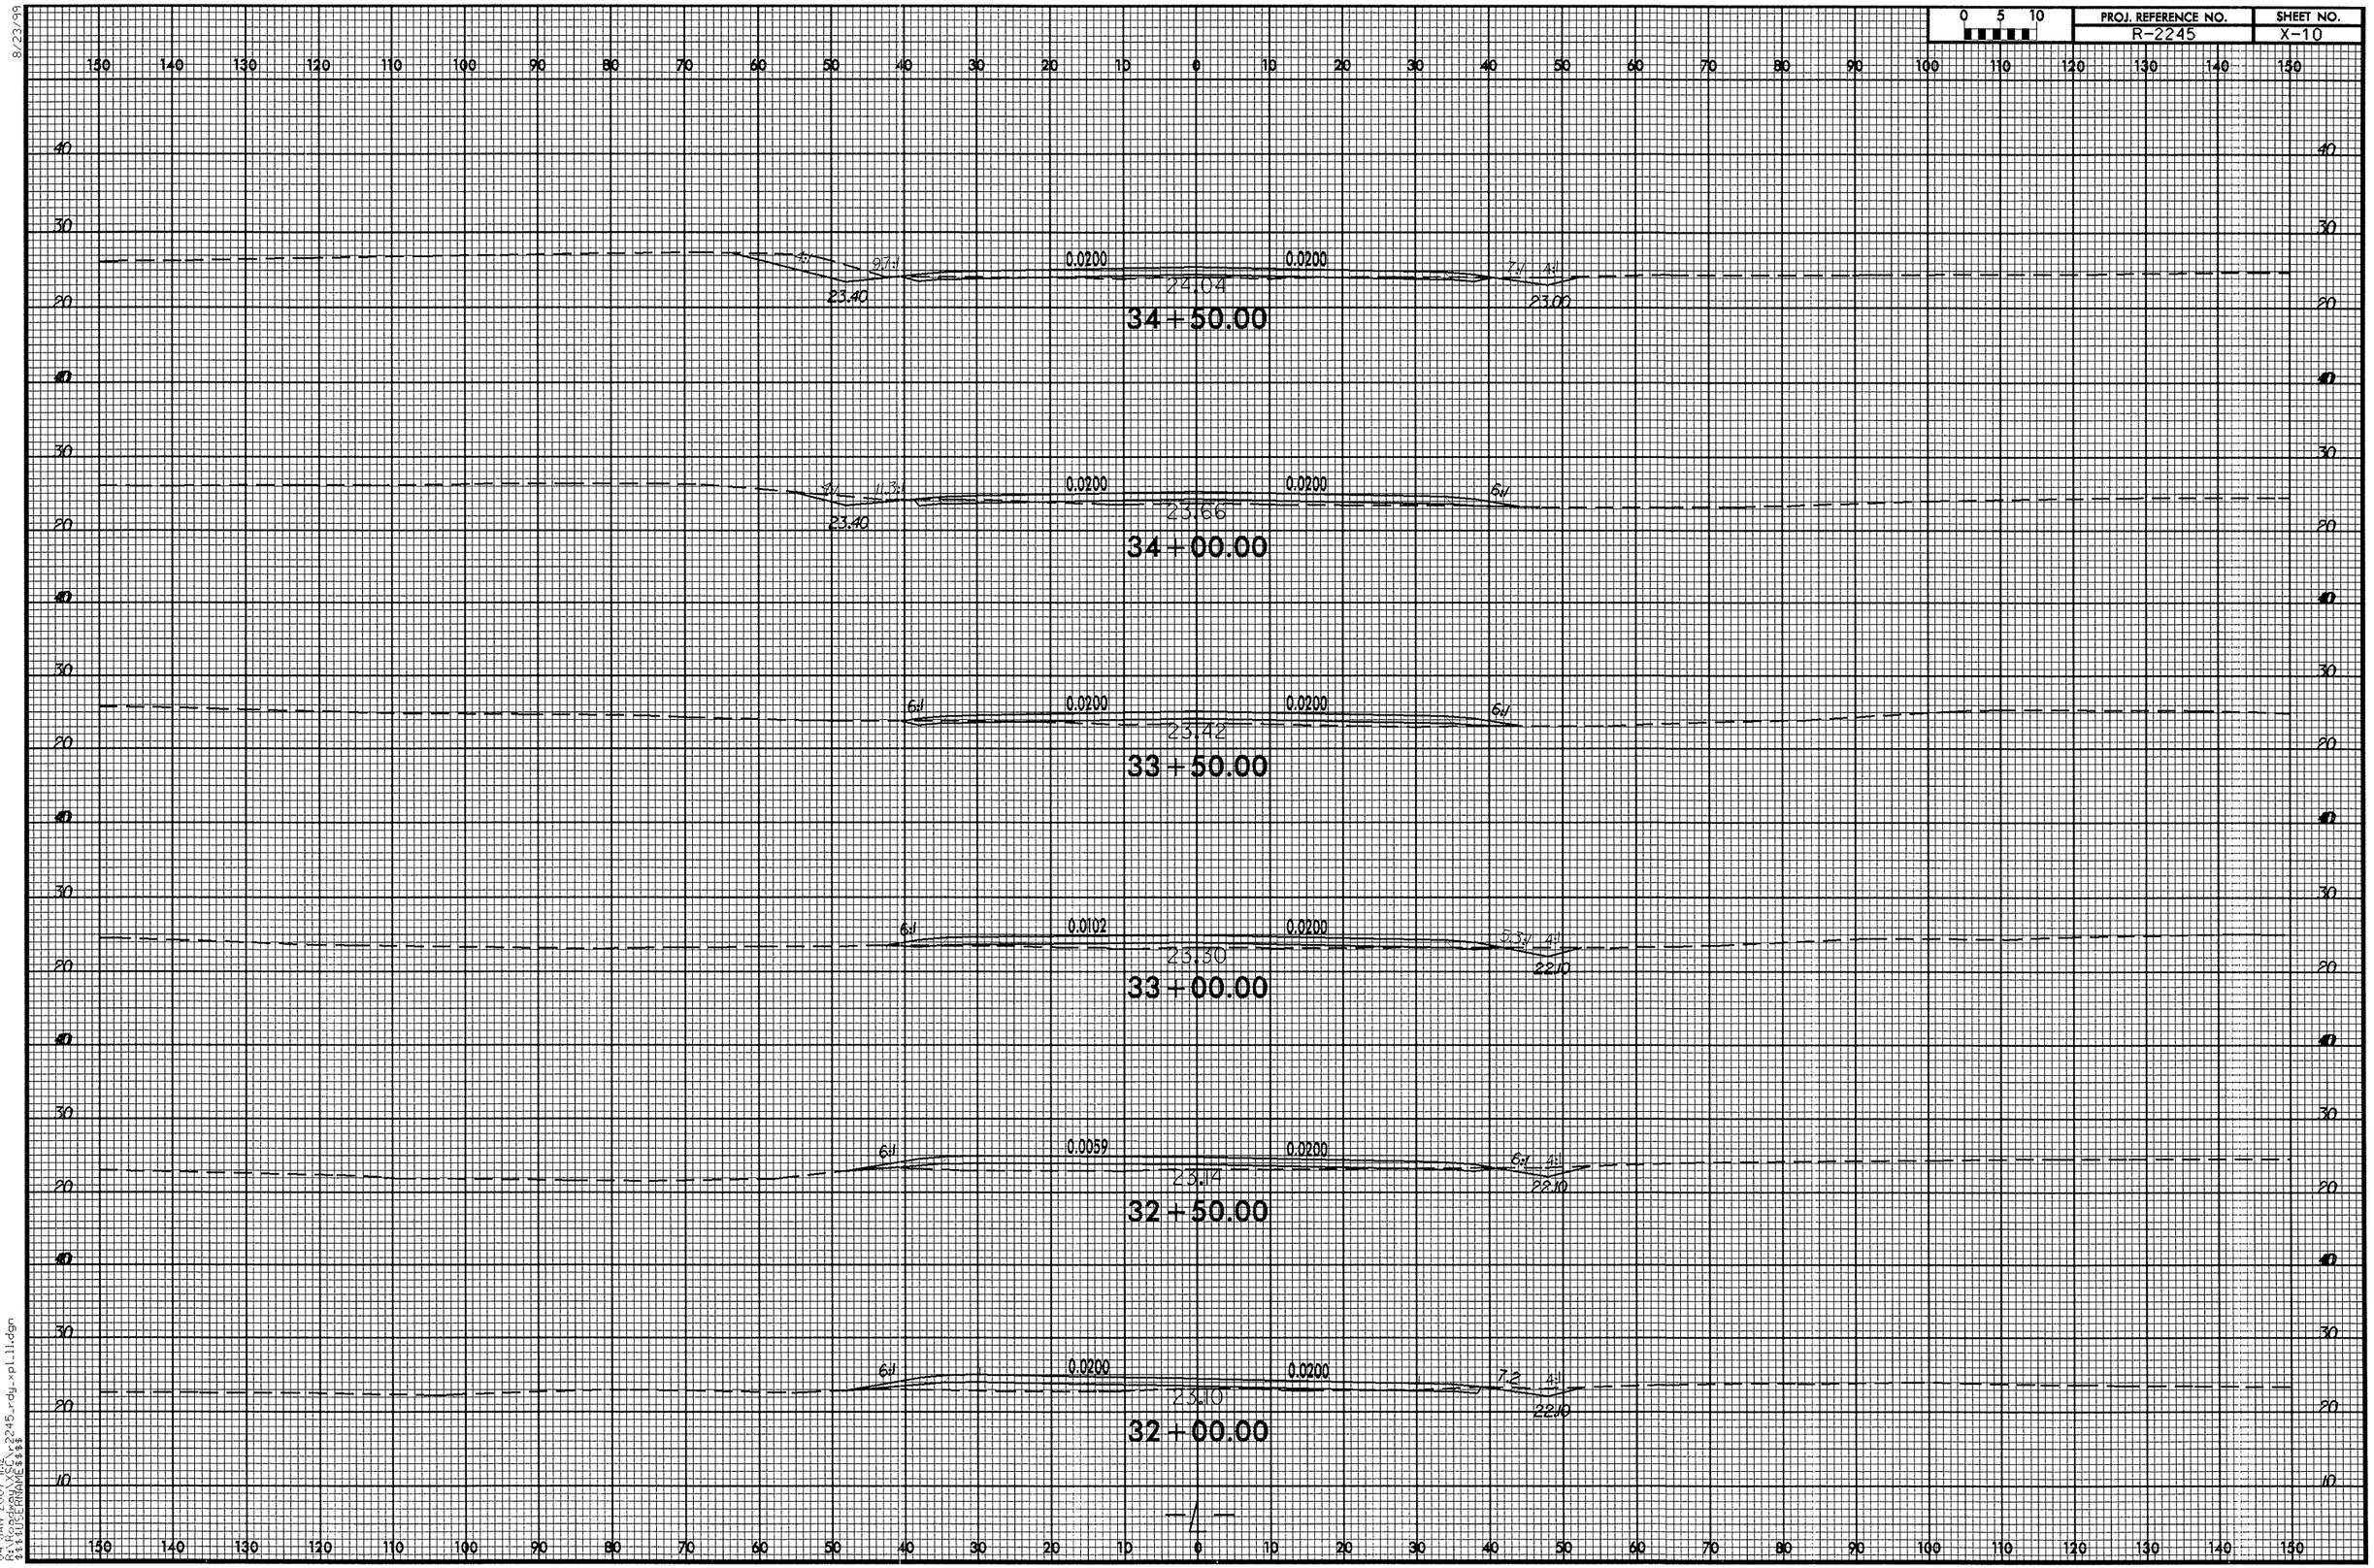

8/23/99

04-JAN-2007 11:12
R:\Roadway\XSC\r2245_rdy_xpl_11.dgn
$$$$USERNAME$$$$

PROJ. REFERENCE NO.	SHEET NO.
R-2245	X-11

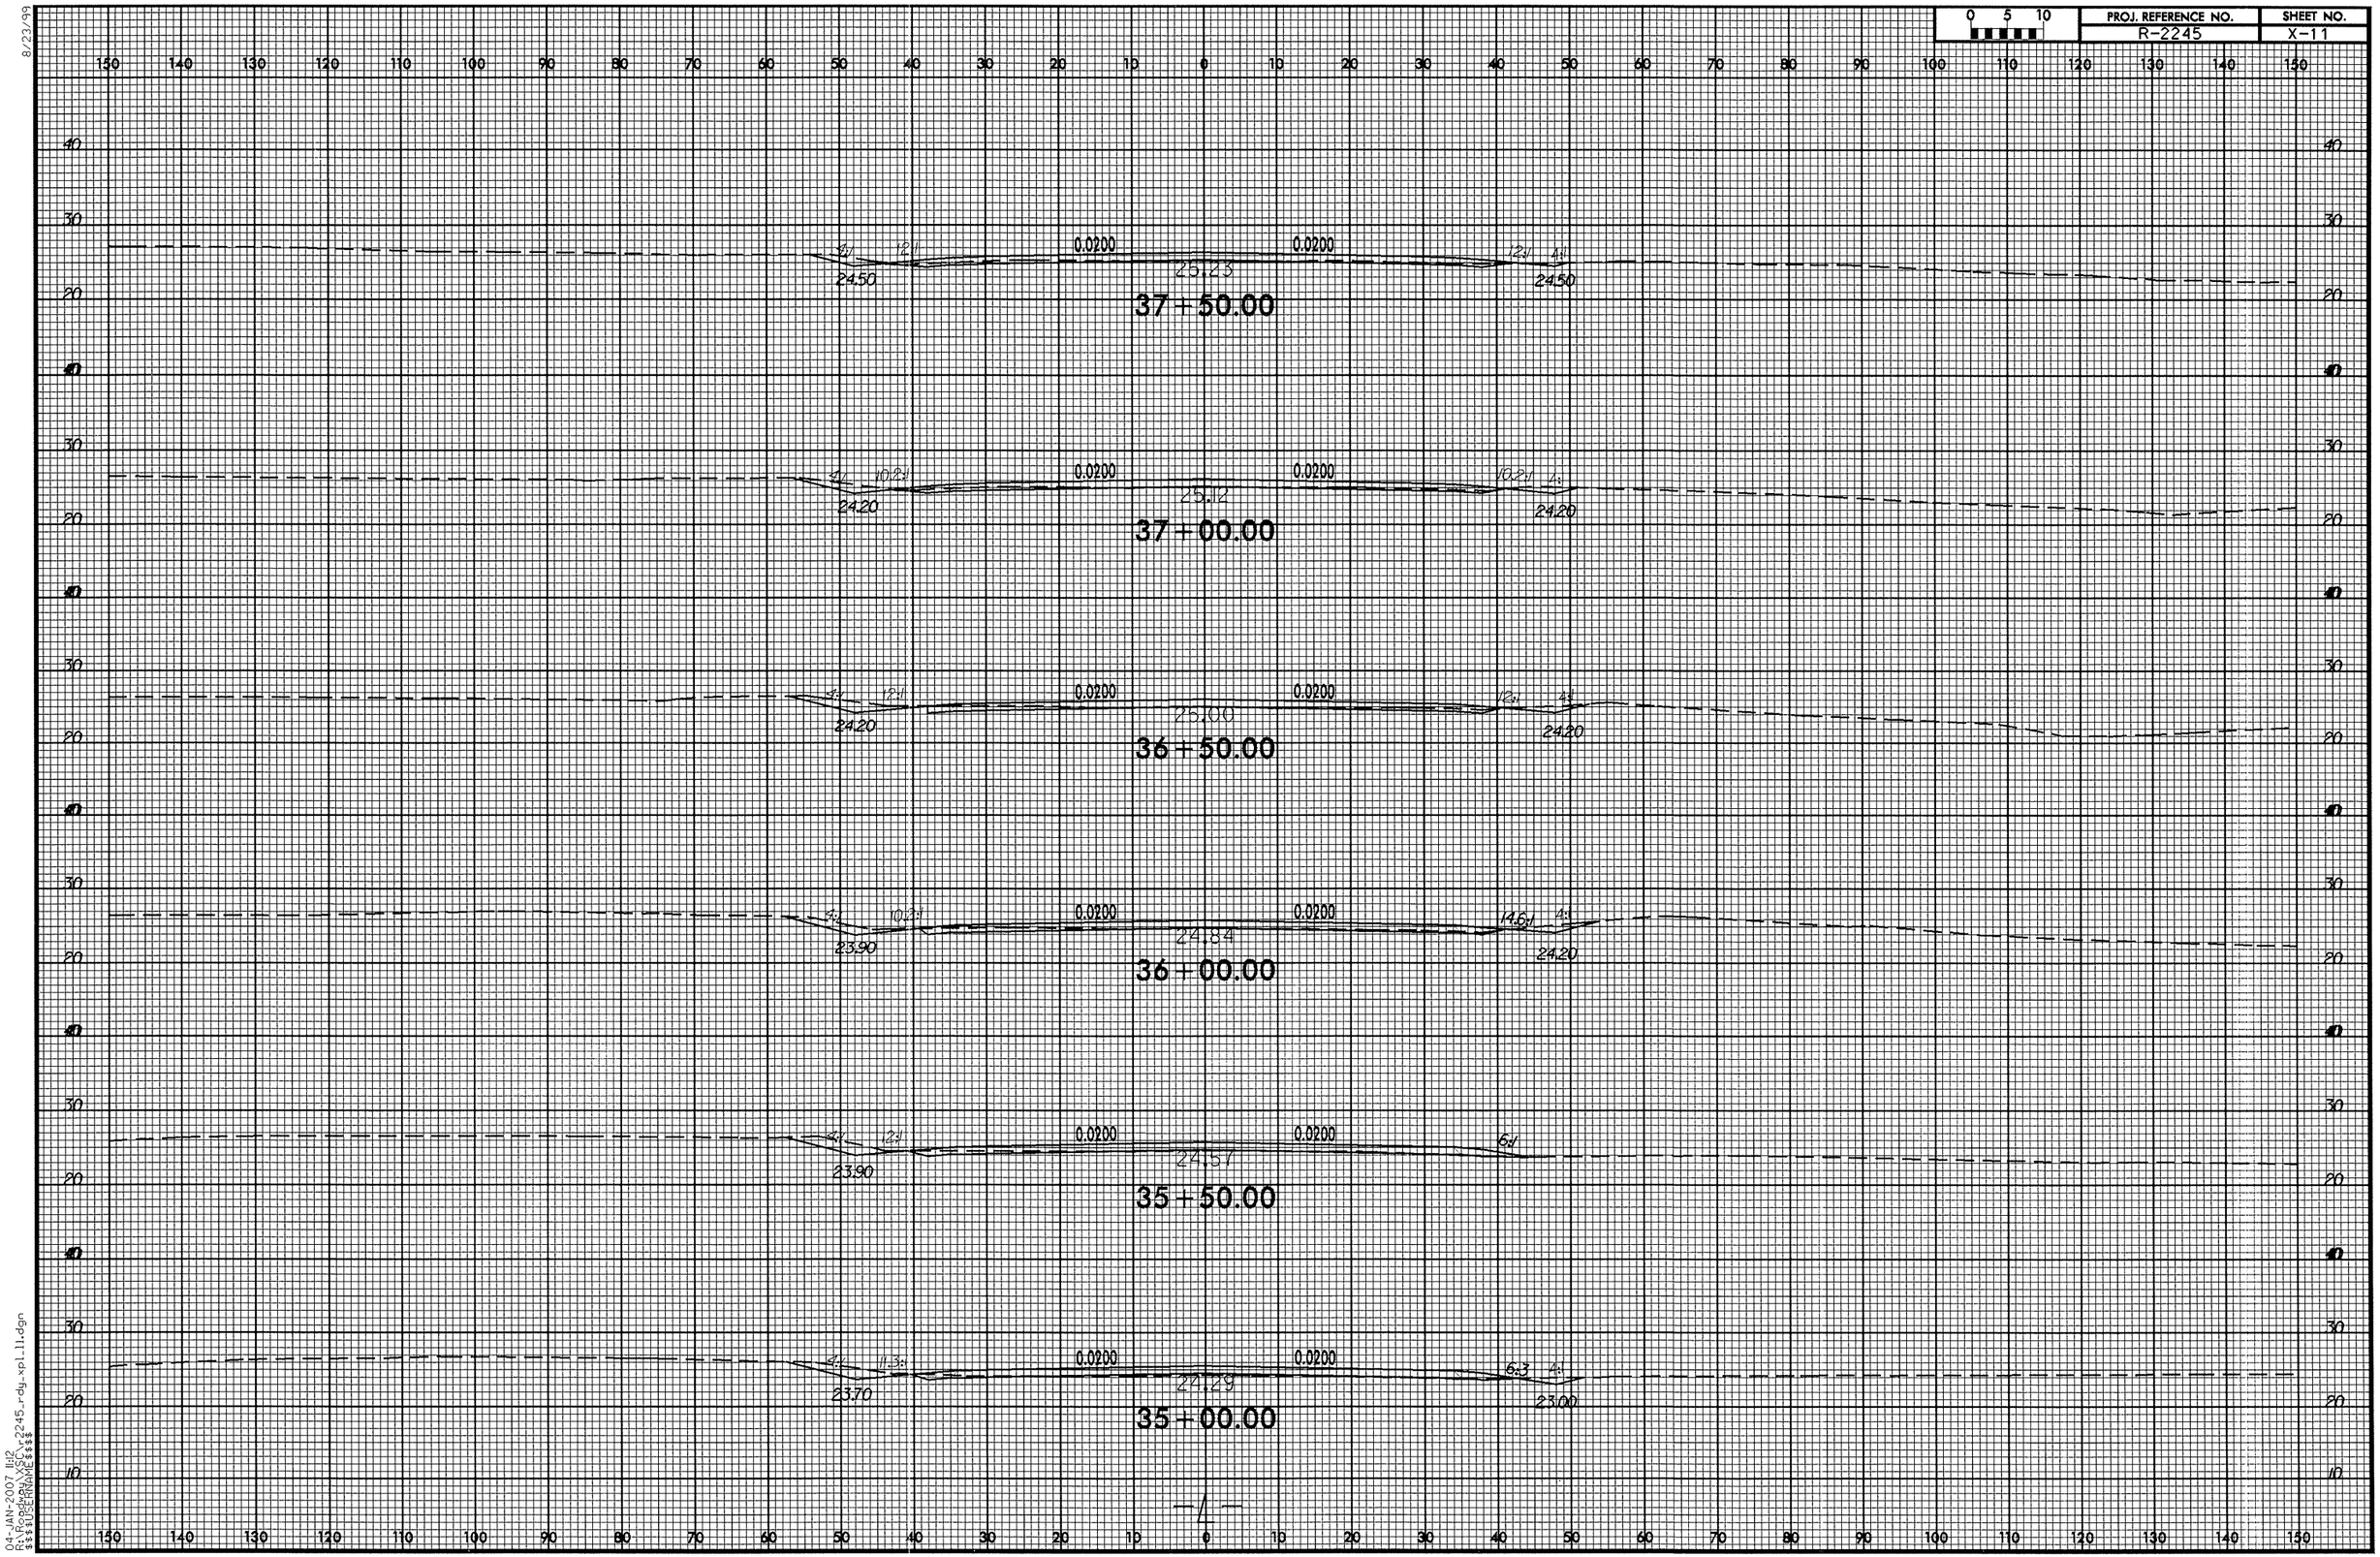

8/23/99

04-JAN-2007 11:12
R:\Roadway\XSCL\r2245_rdy_xpl11.dgn
$$$$USERNAME$$$$

8/23/99

0 5 10	PROJ. REFERENCE NO.	SHEET NO.
	R-2245	X-12

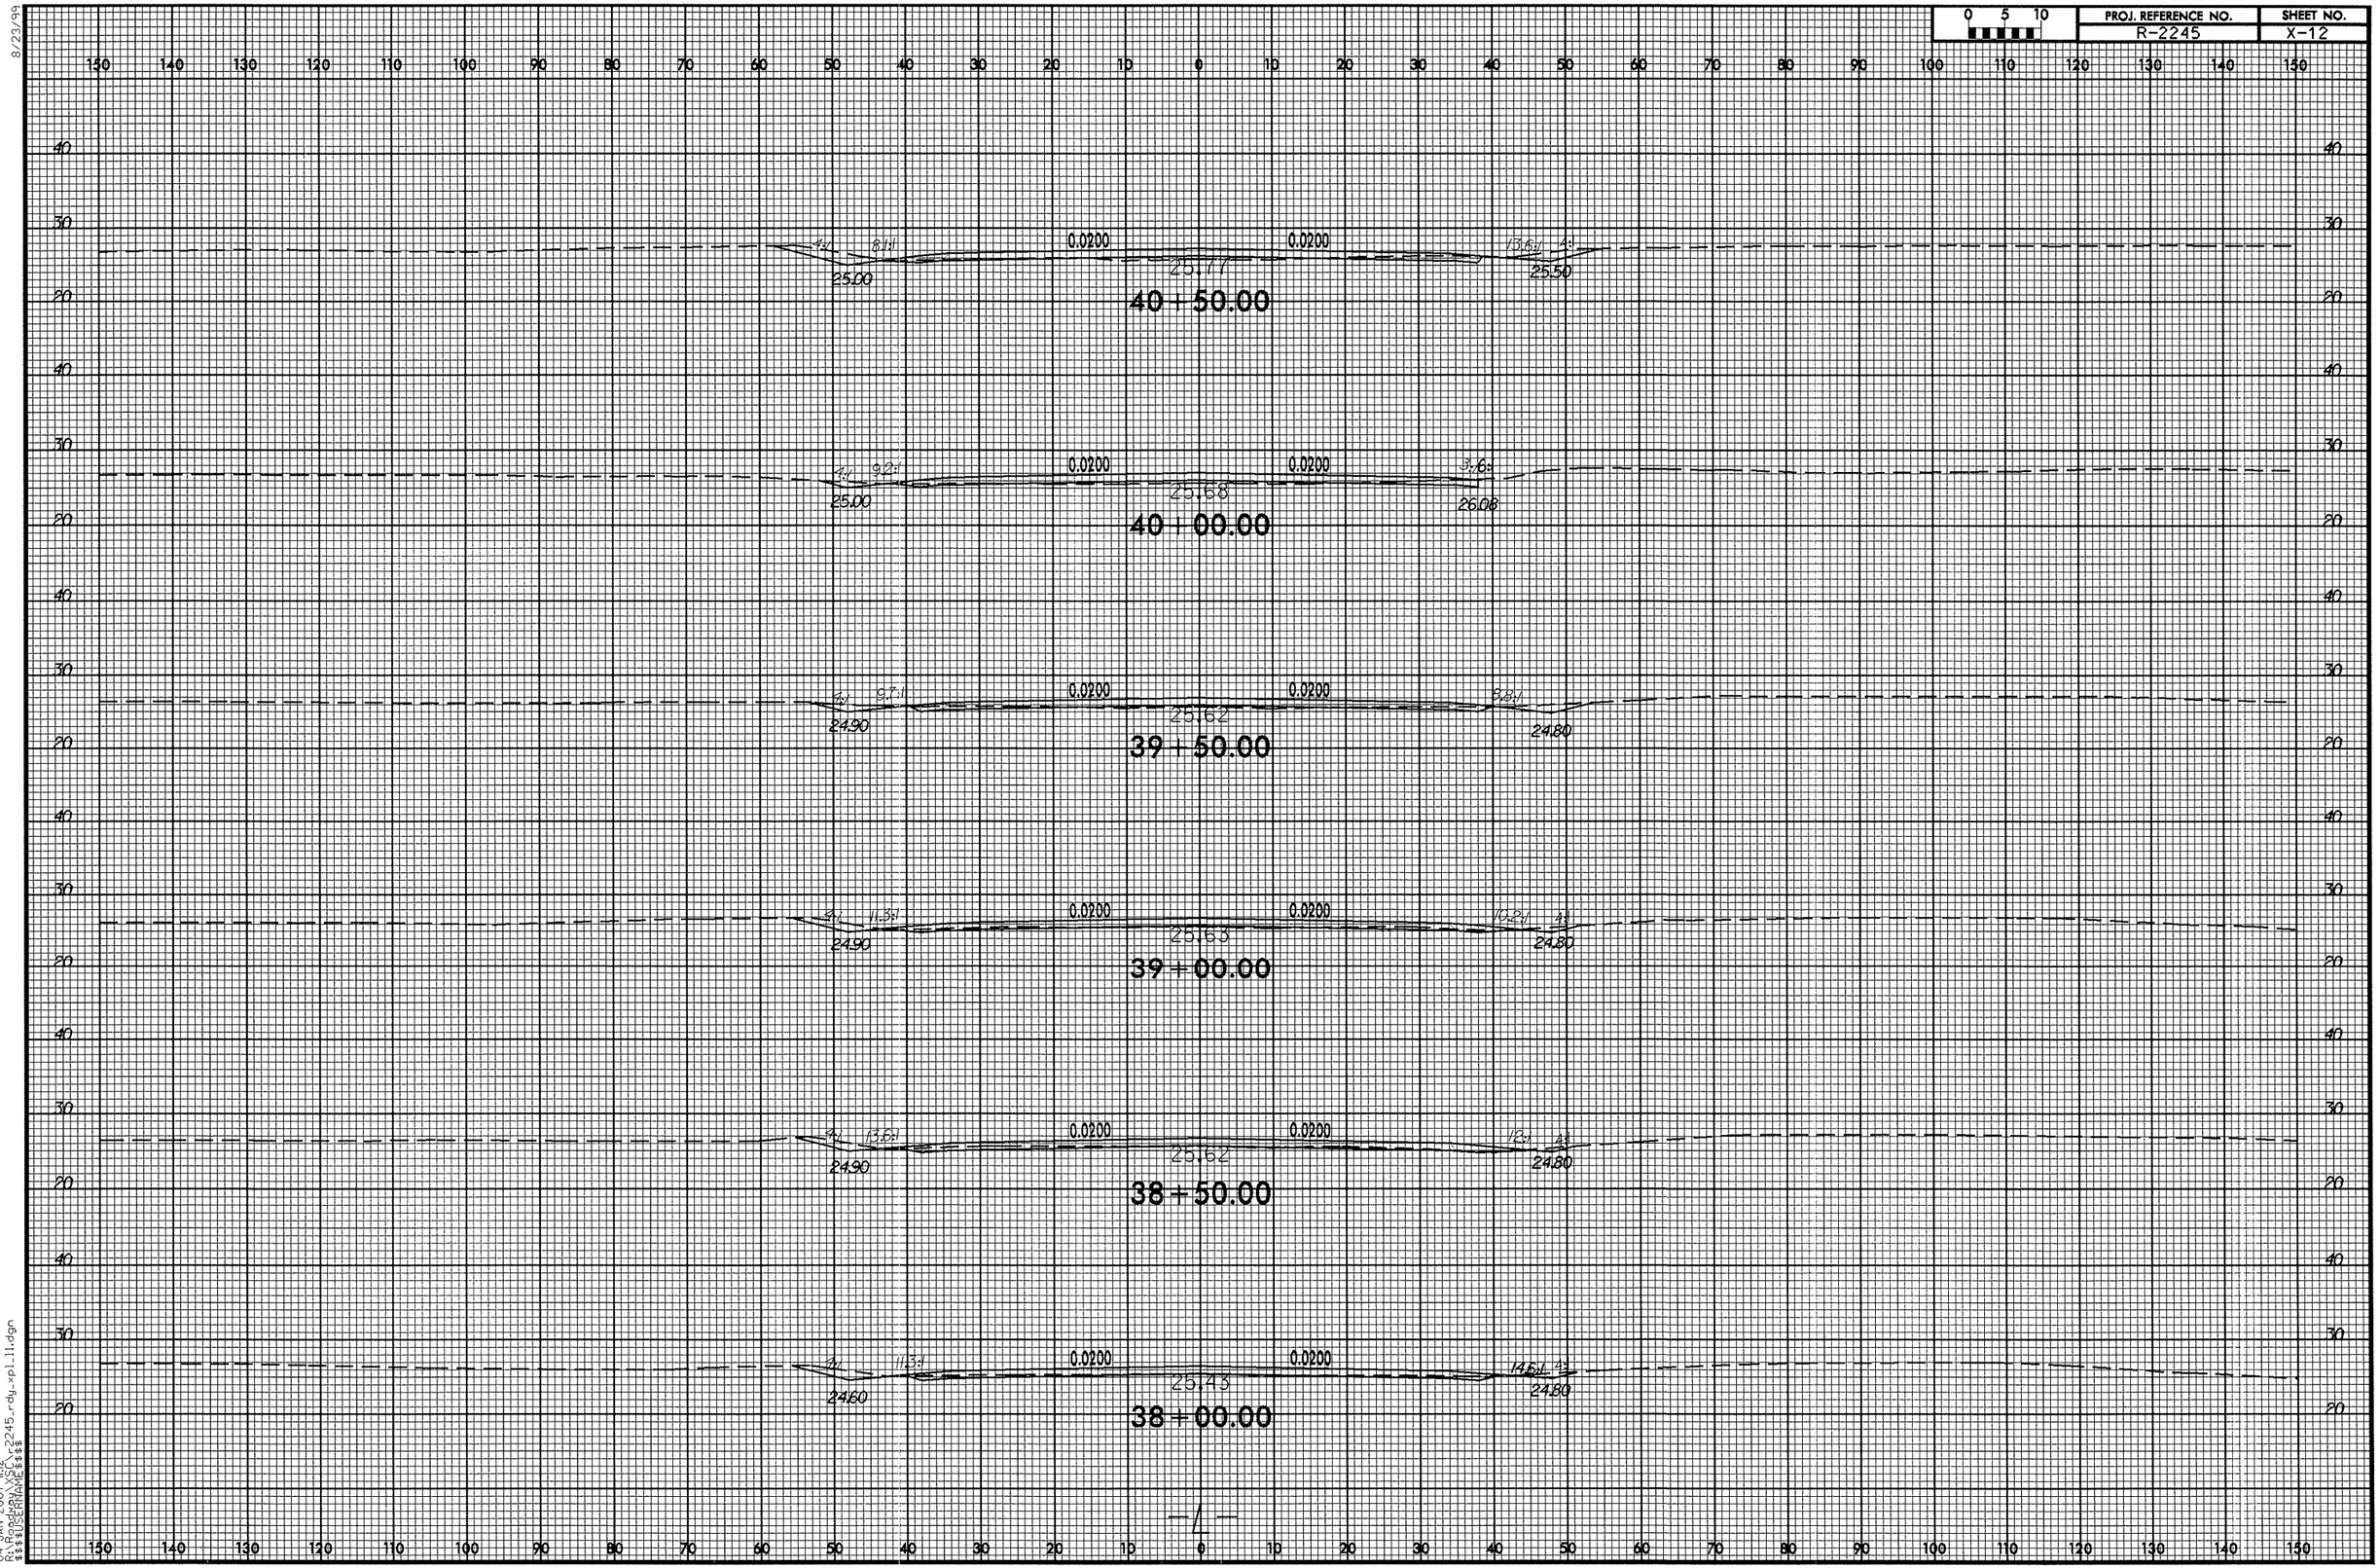

04-JAN-2007 11:12
R:\Roadway\r2245_rdy_xpl_11.dgn
$$$$USERNAME$$$$

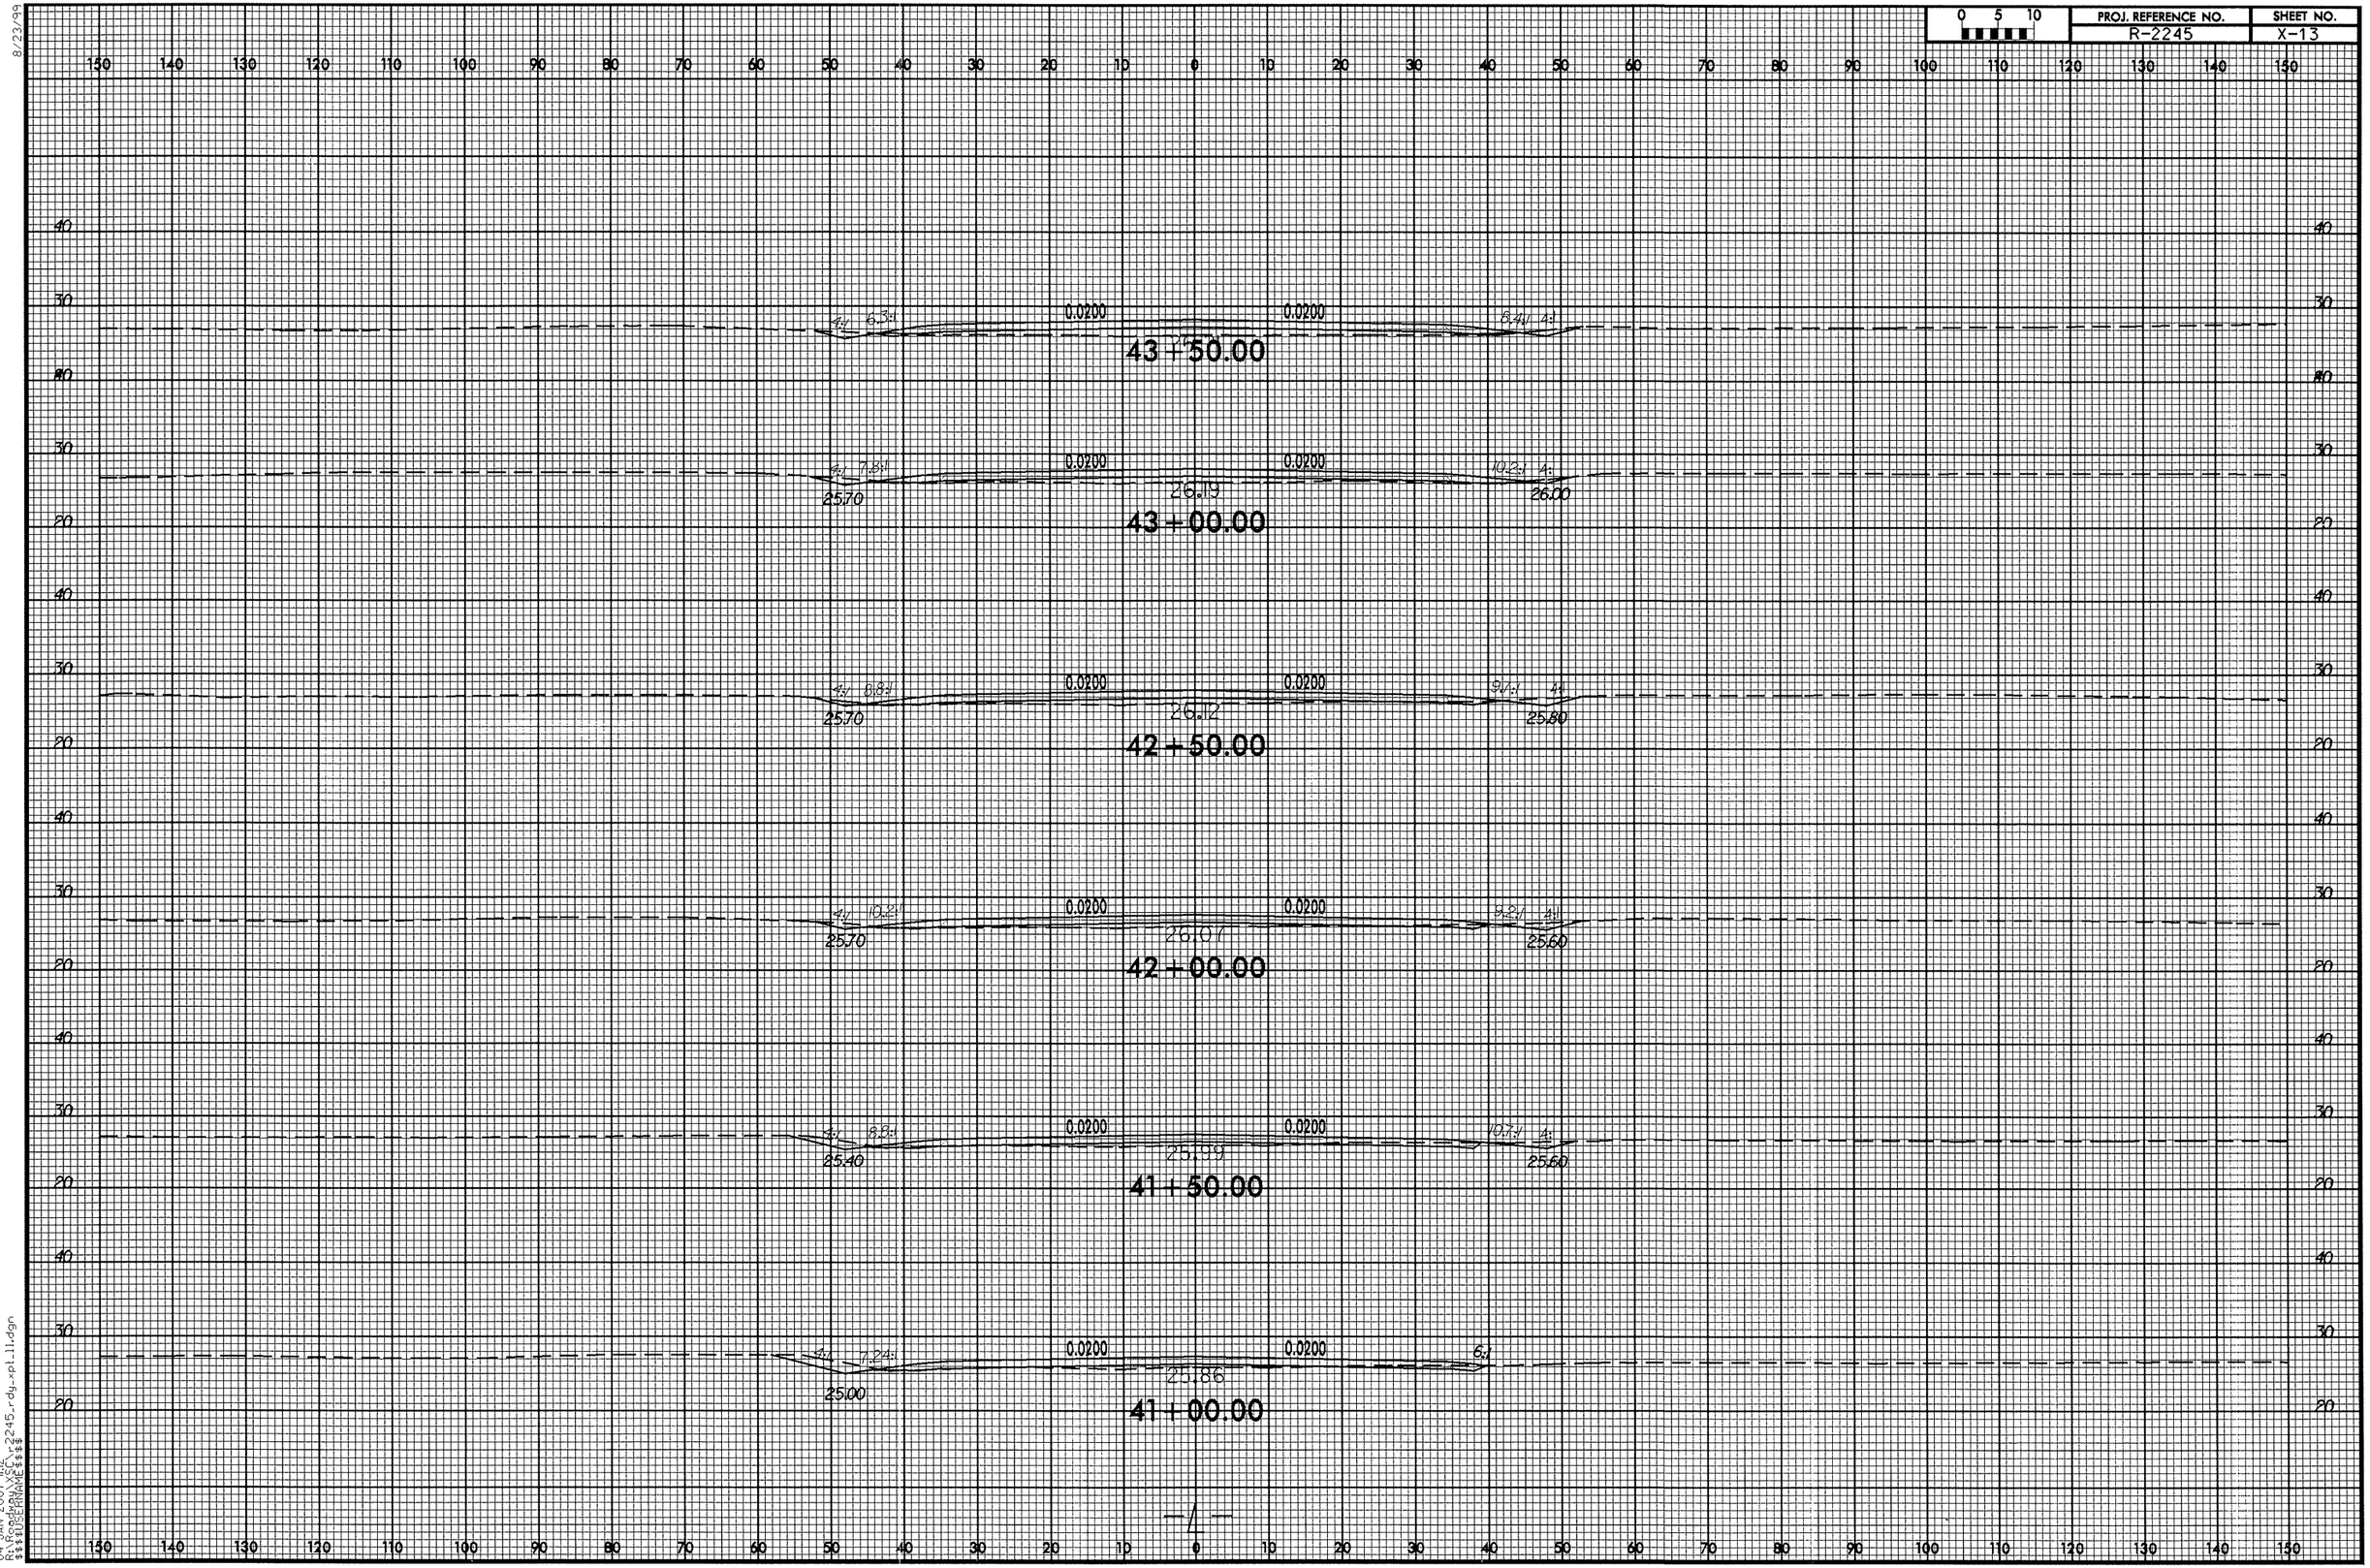

8/23/99
04-JAN-2007 11:12
R:\Roadway\XSC\r2245_rdy_xpl_11.dgn
$$$$USERNAME$$$$

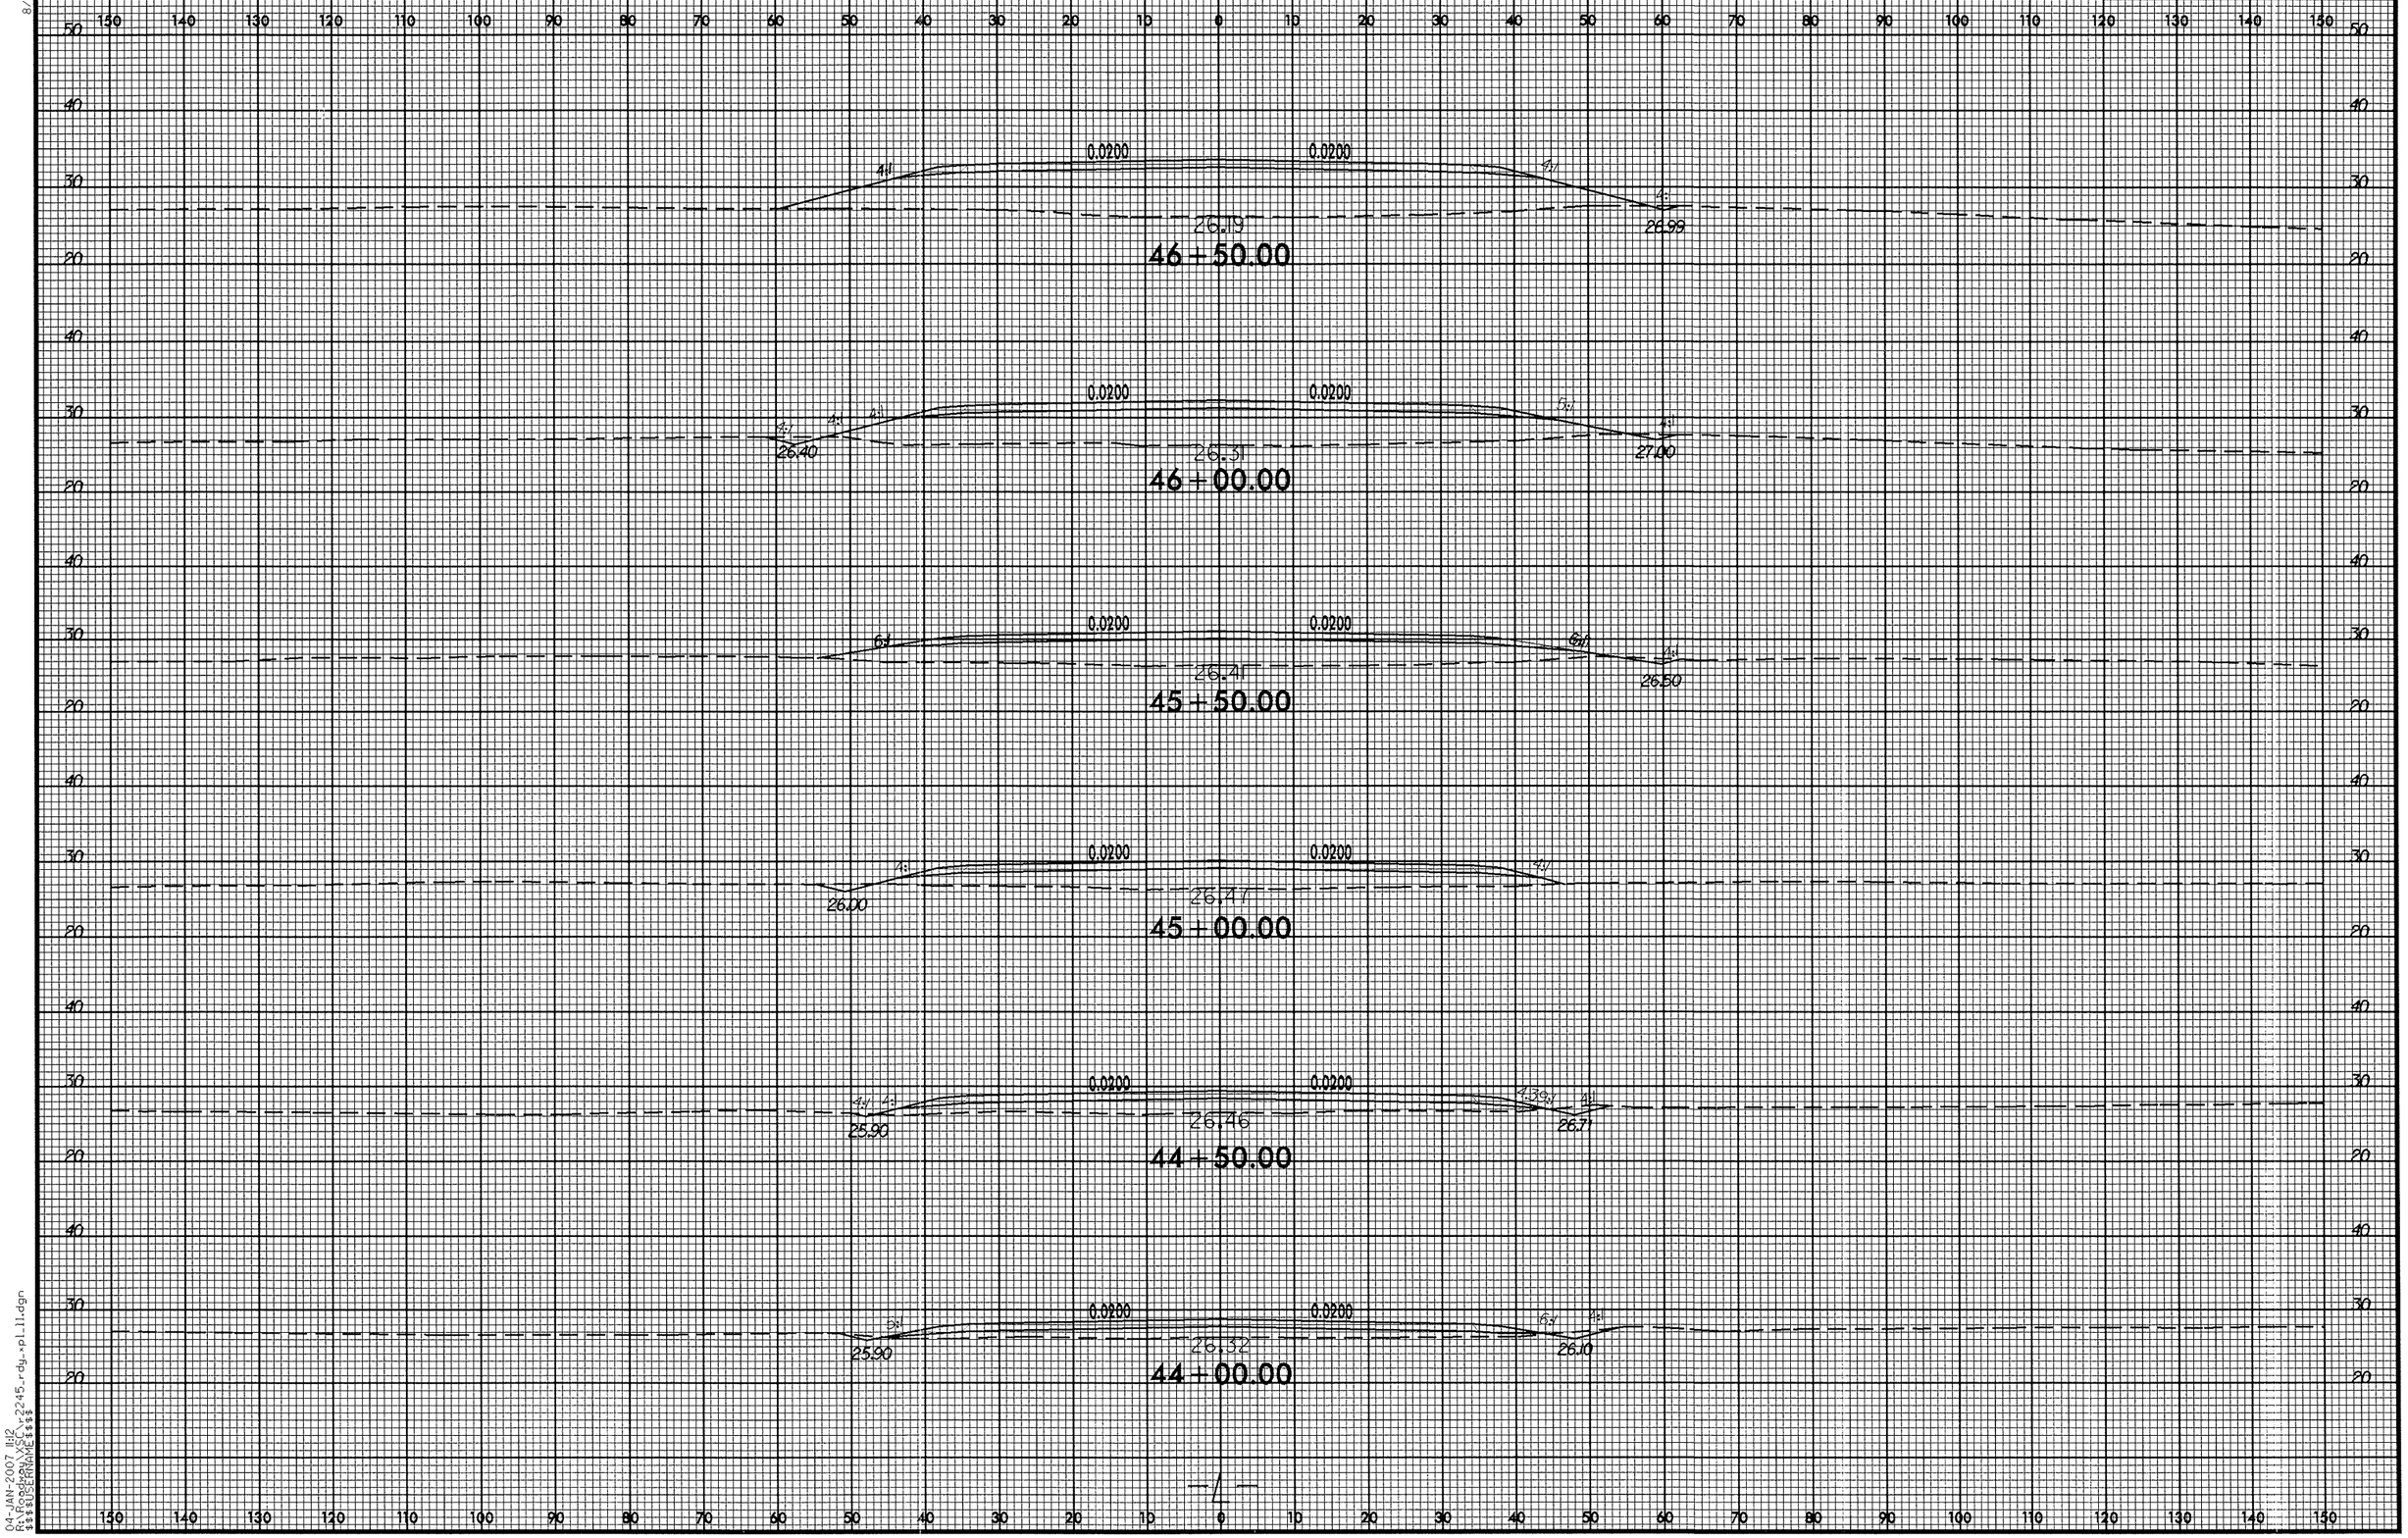

8/23/99
04-JAN-2007 11:12
R:\Roadway\X56_r2245_rdy_xpl_11.dgn
$$$$USERNAME$$$$

0 5 10	PROJ. REFERENCE NO.	SHEET NO.
	R-2245	X-15

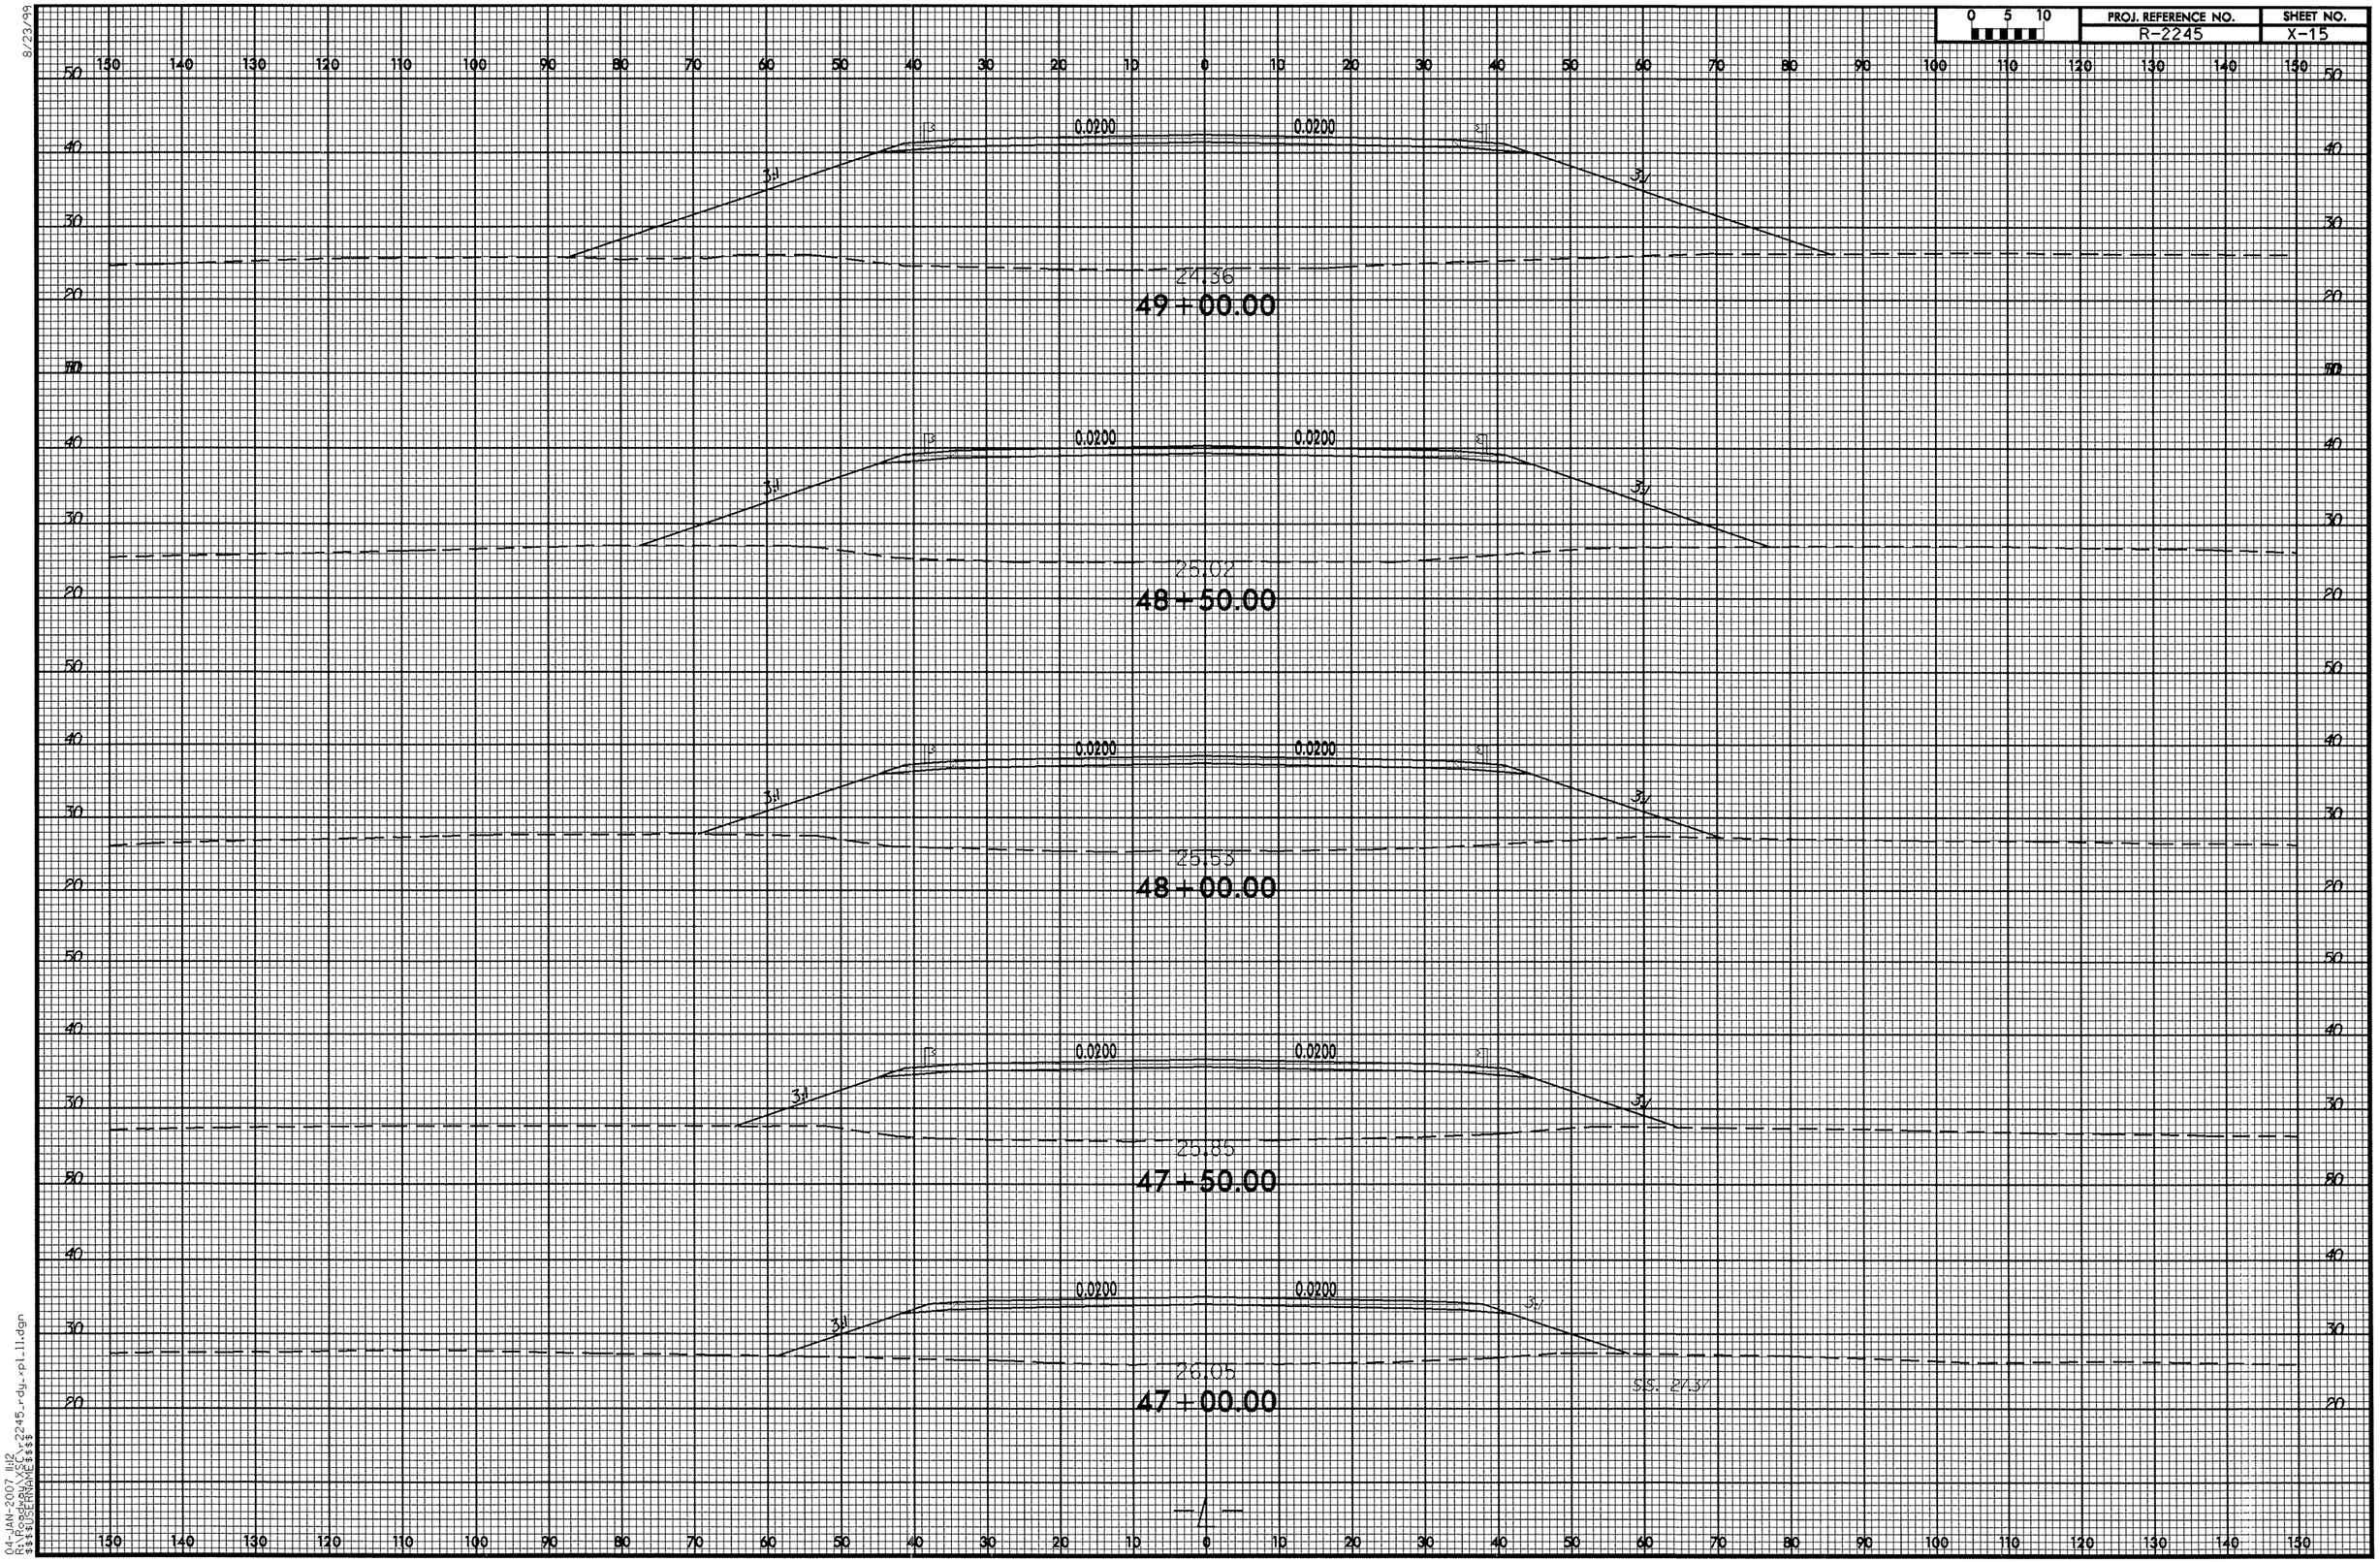

8/23/99
04-JAN-2007 11:12
R:\Roadway\X$C\r2245_rdy_xpl_11.dgn
$$$$USERNAME$$$$

8/23/99

0 5 10	PROJ. REFERENCE NO.	SHEET NO.
	R-2245	X-16

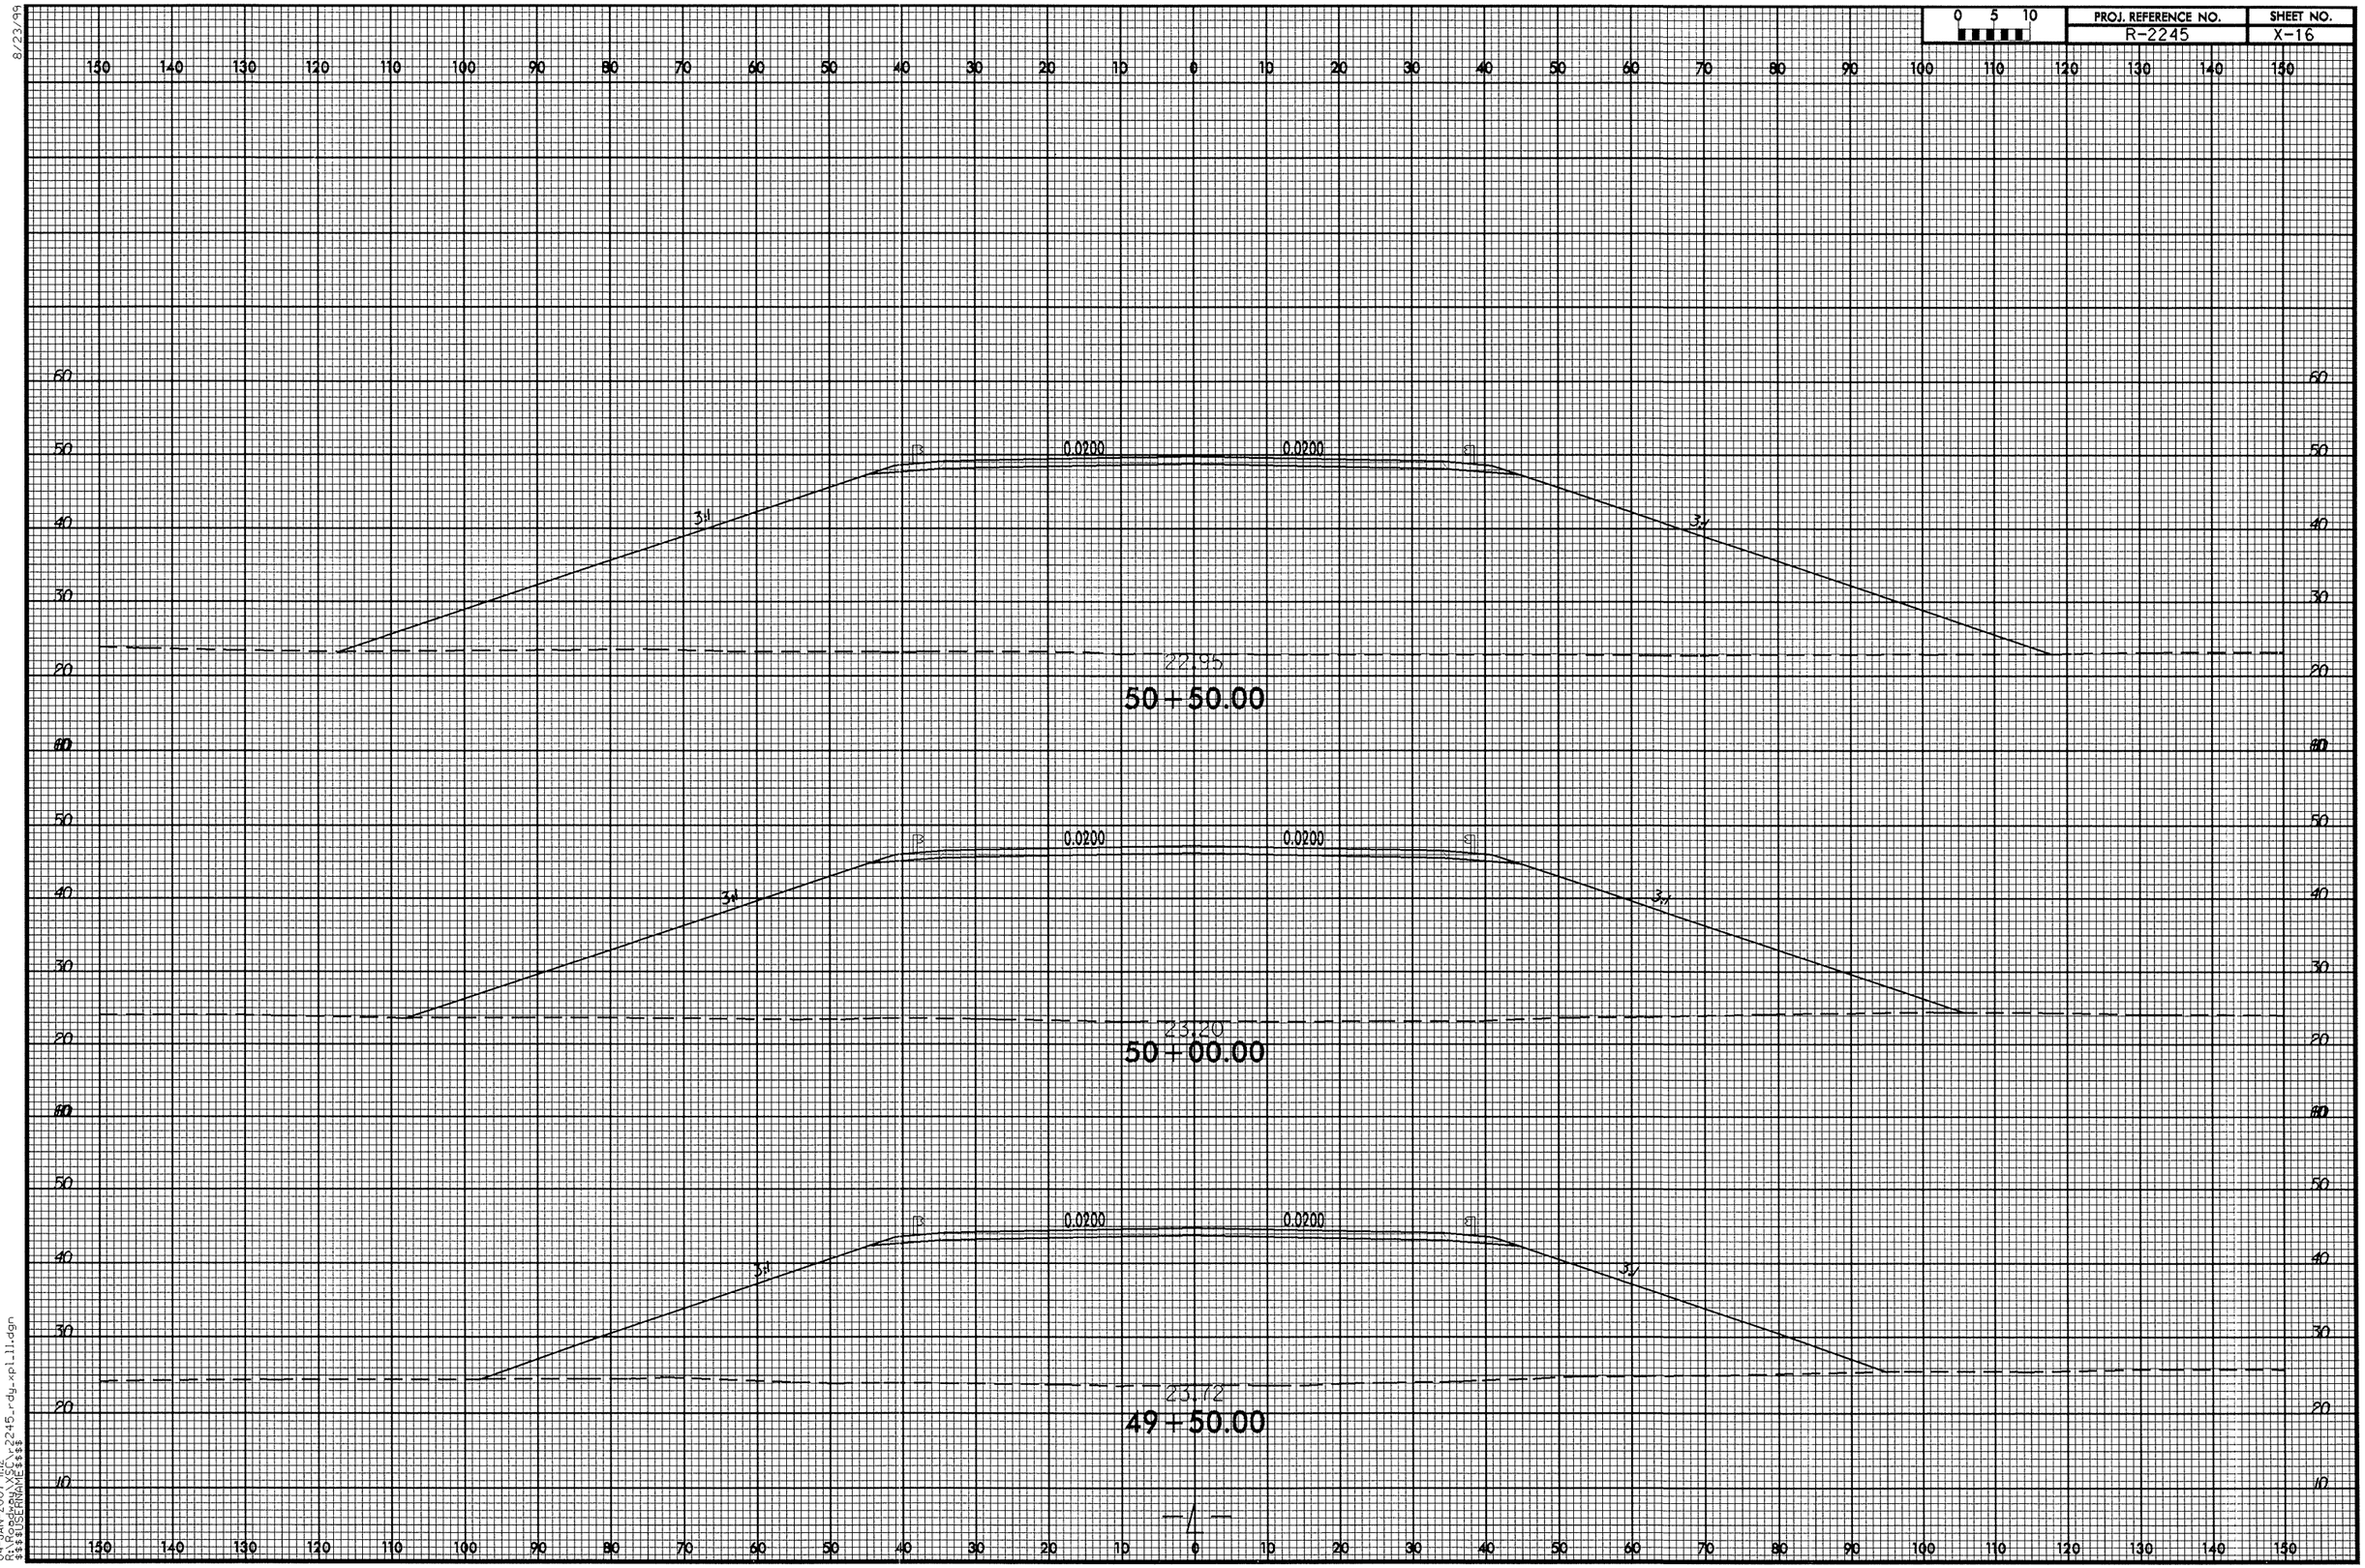

04-JAN-2007 11:12
R:\Roadway\XSC\r-2245_rdy_xpl11.dgn
$$$$USERNAME$$$$

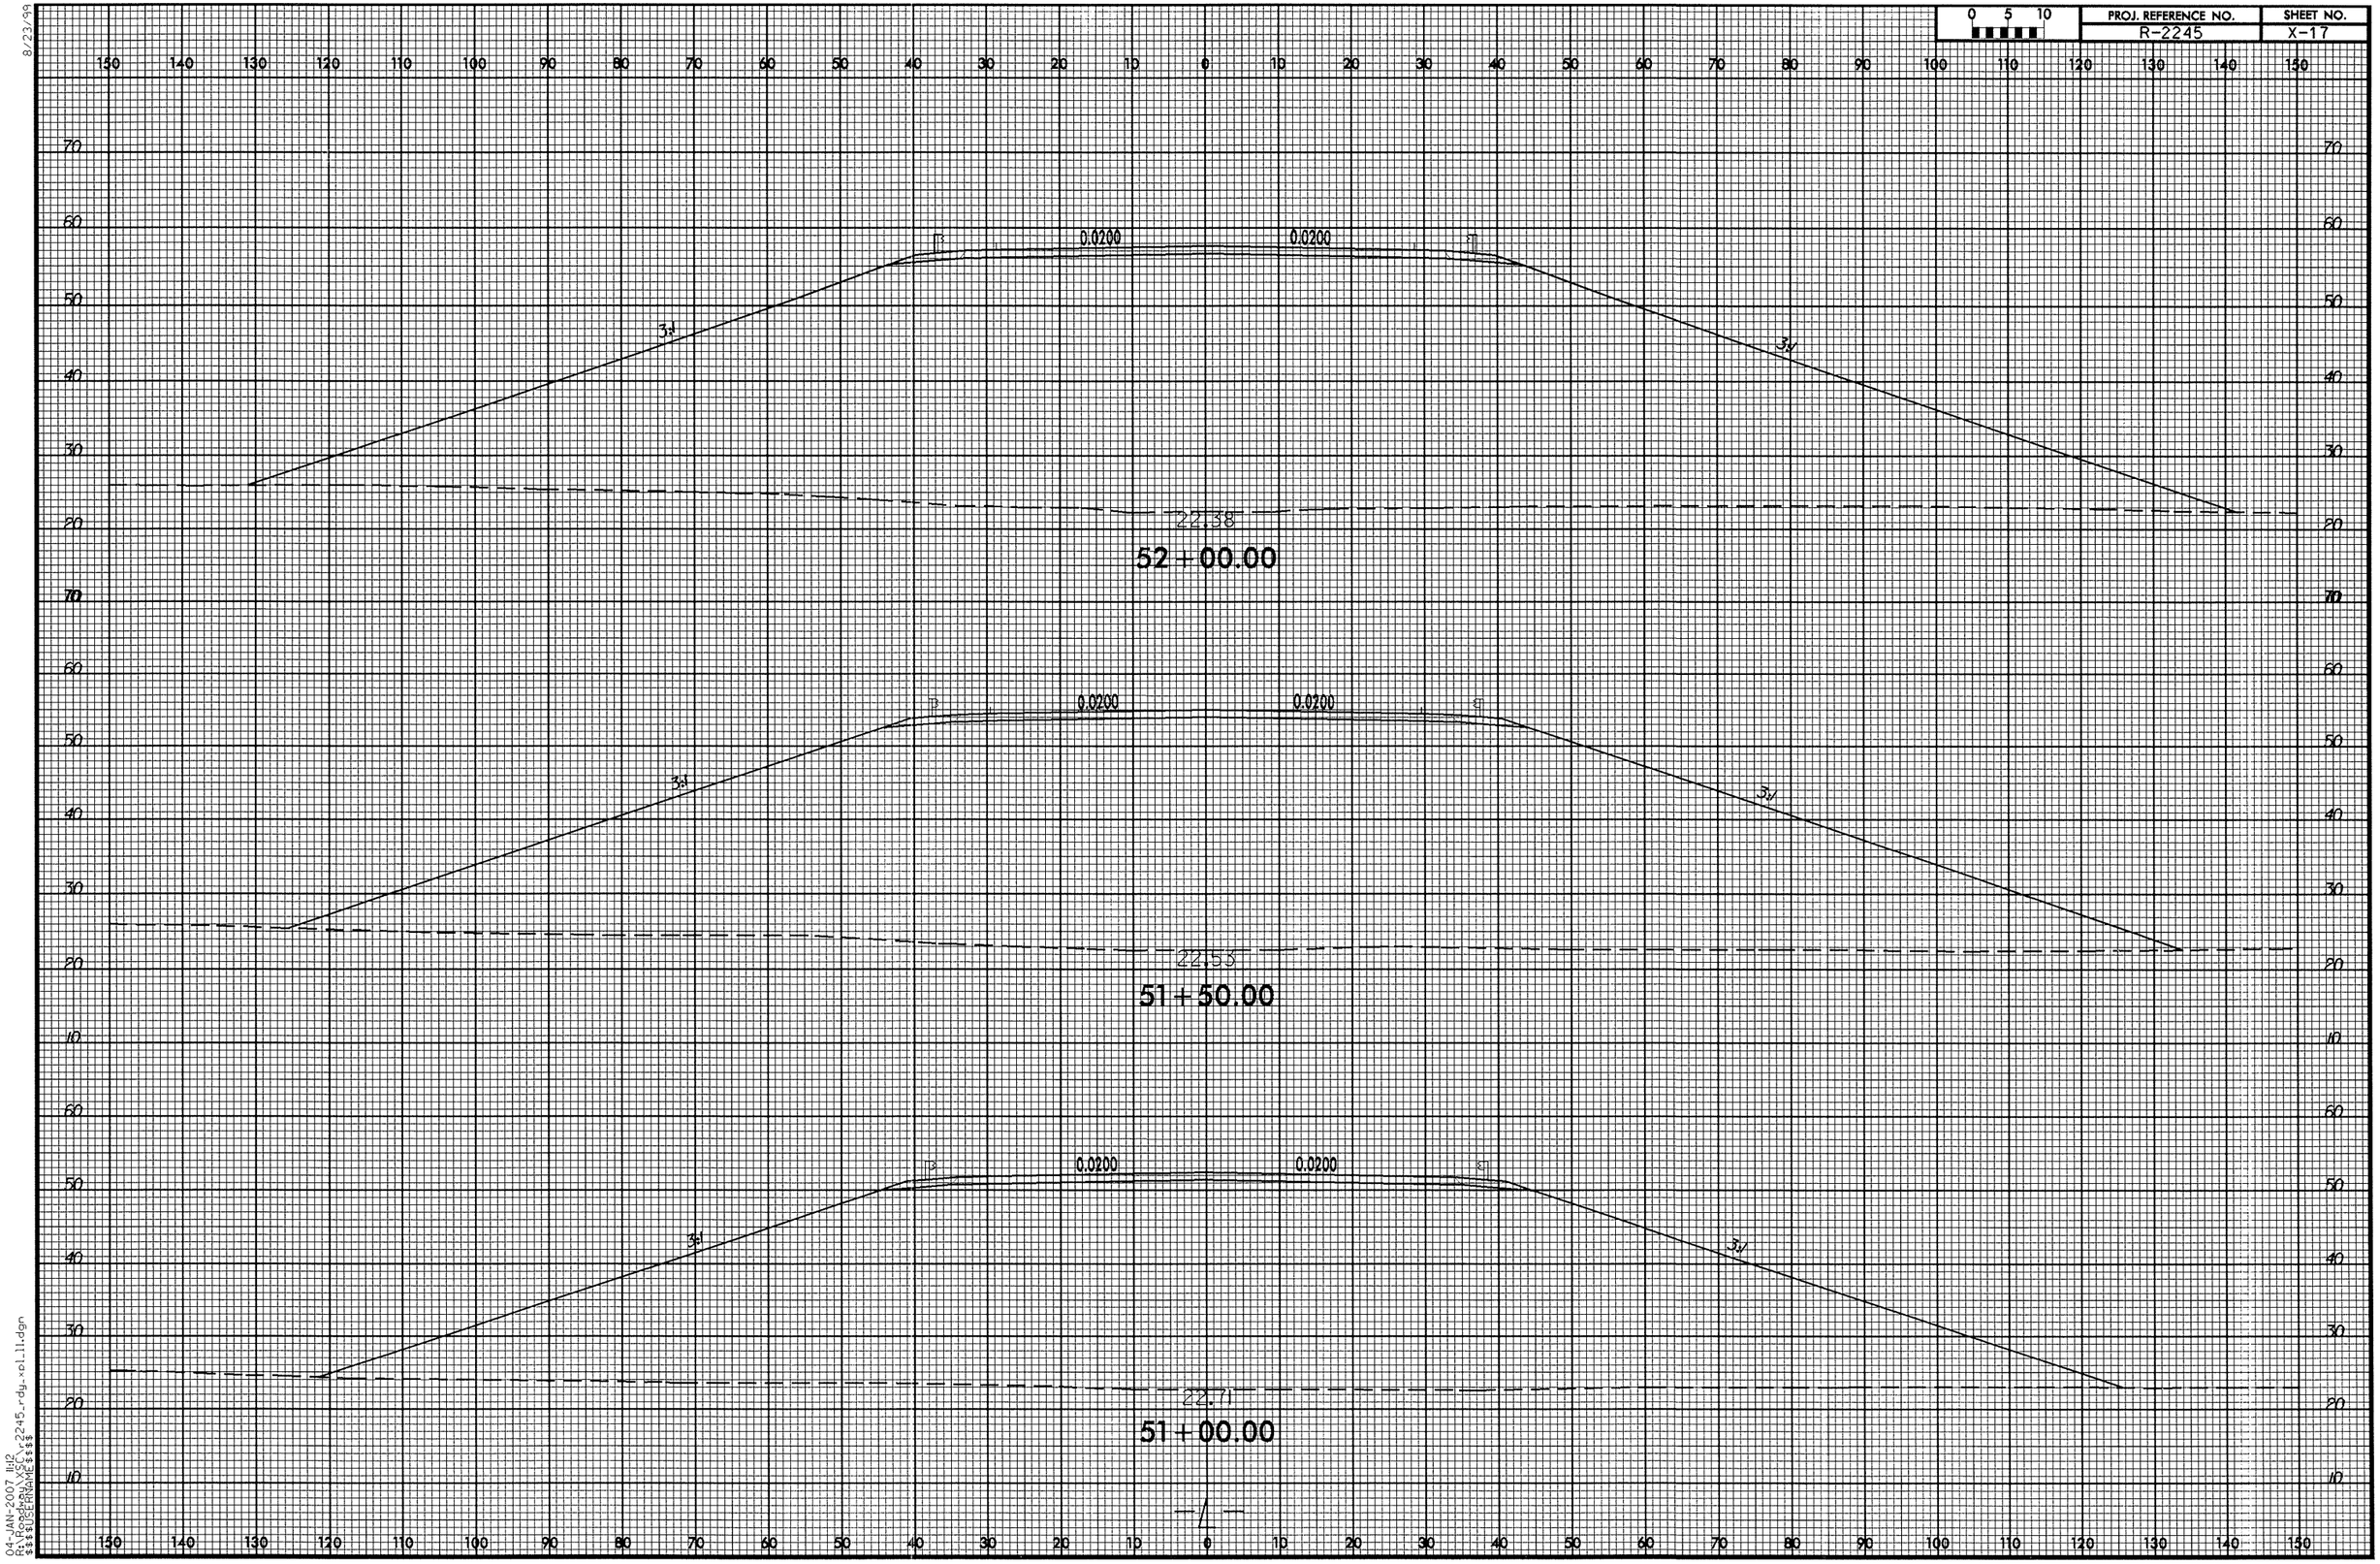

8/23/99
04-JAN-2007 11:12
R:\Roadway\XSC\r2245_rdy_xo1_11.dgn
$$$$USERNAME$$$$

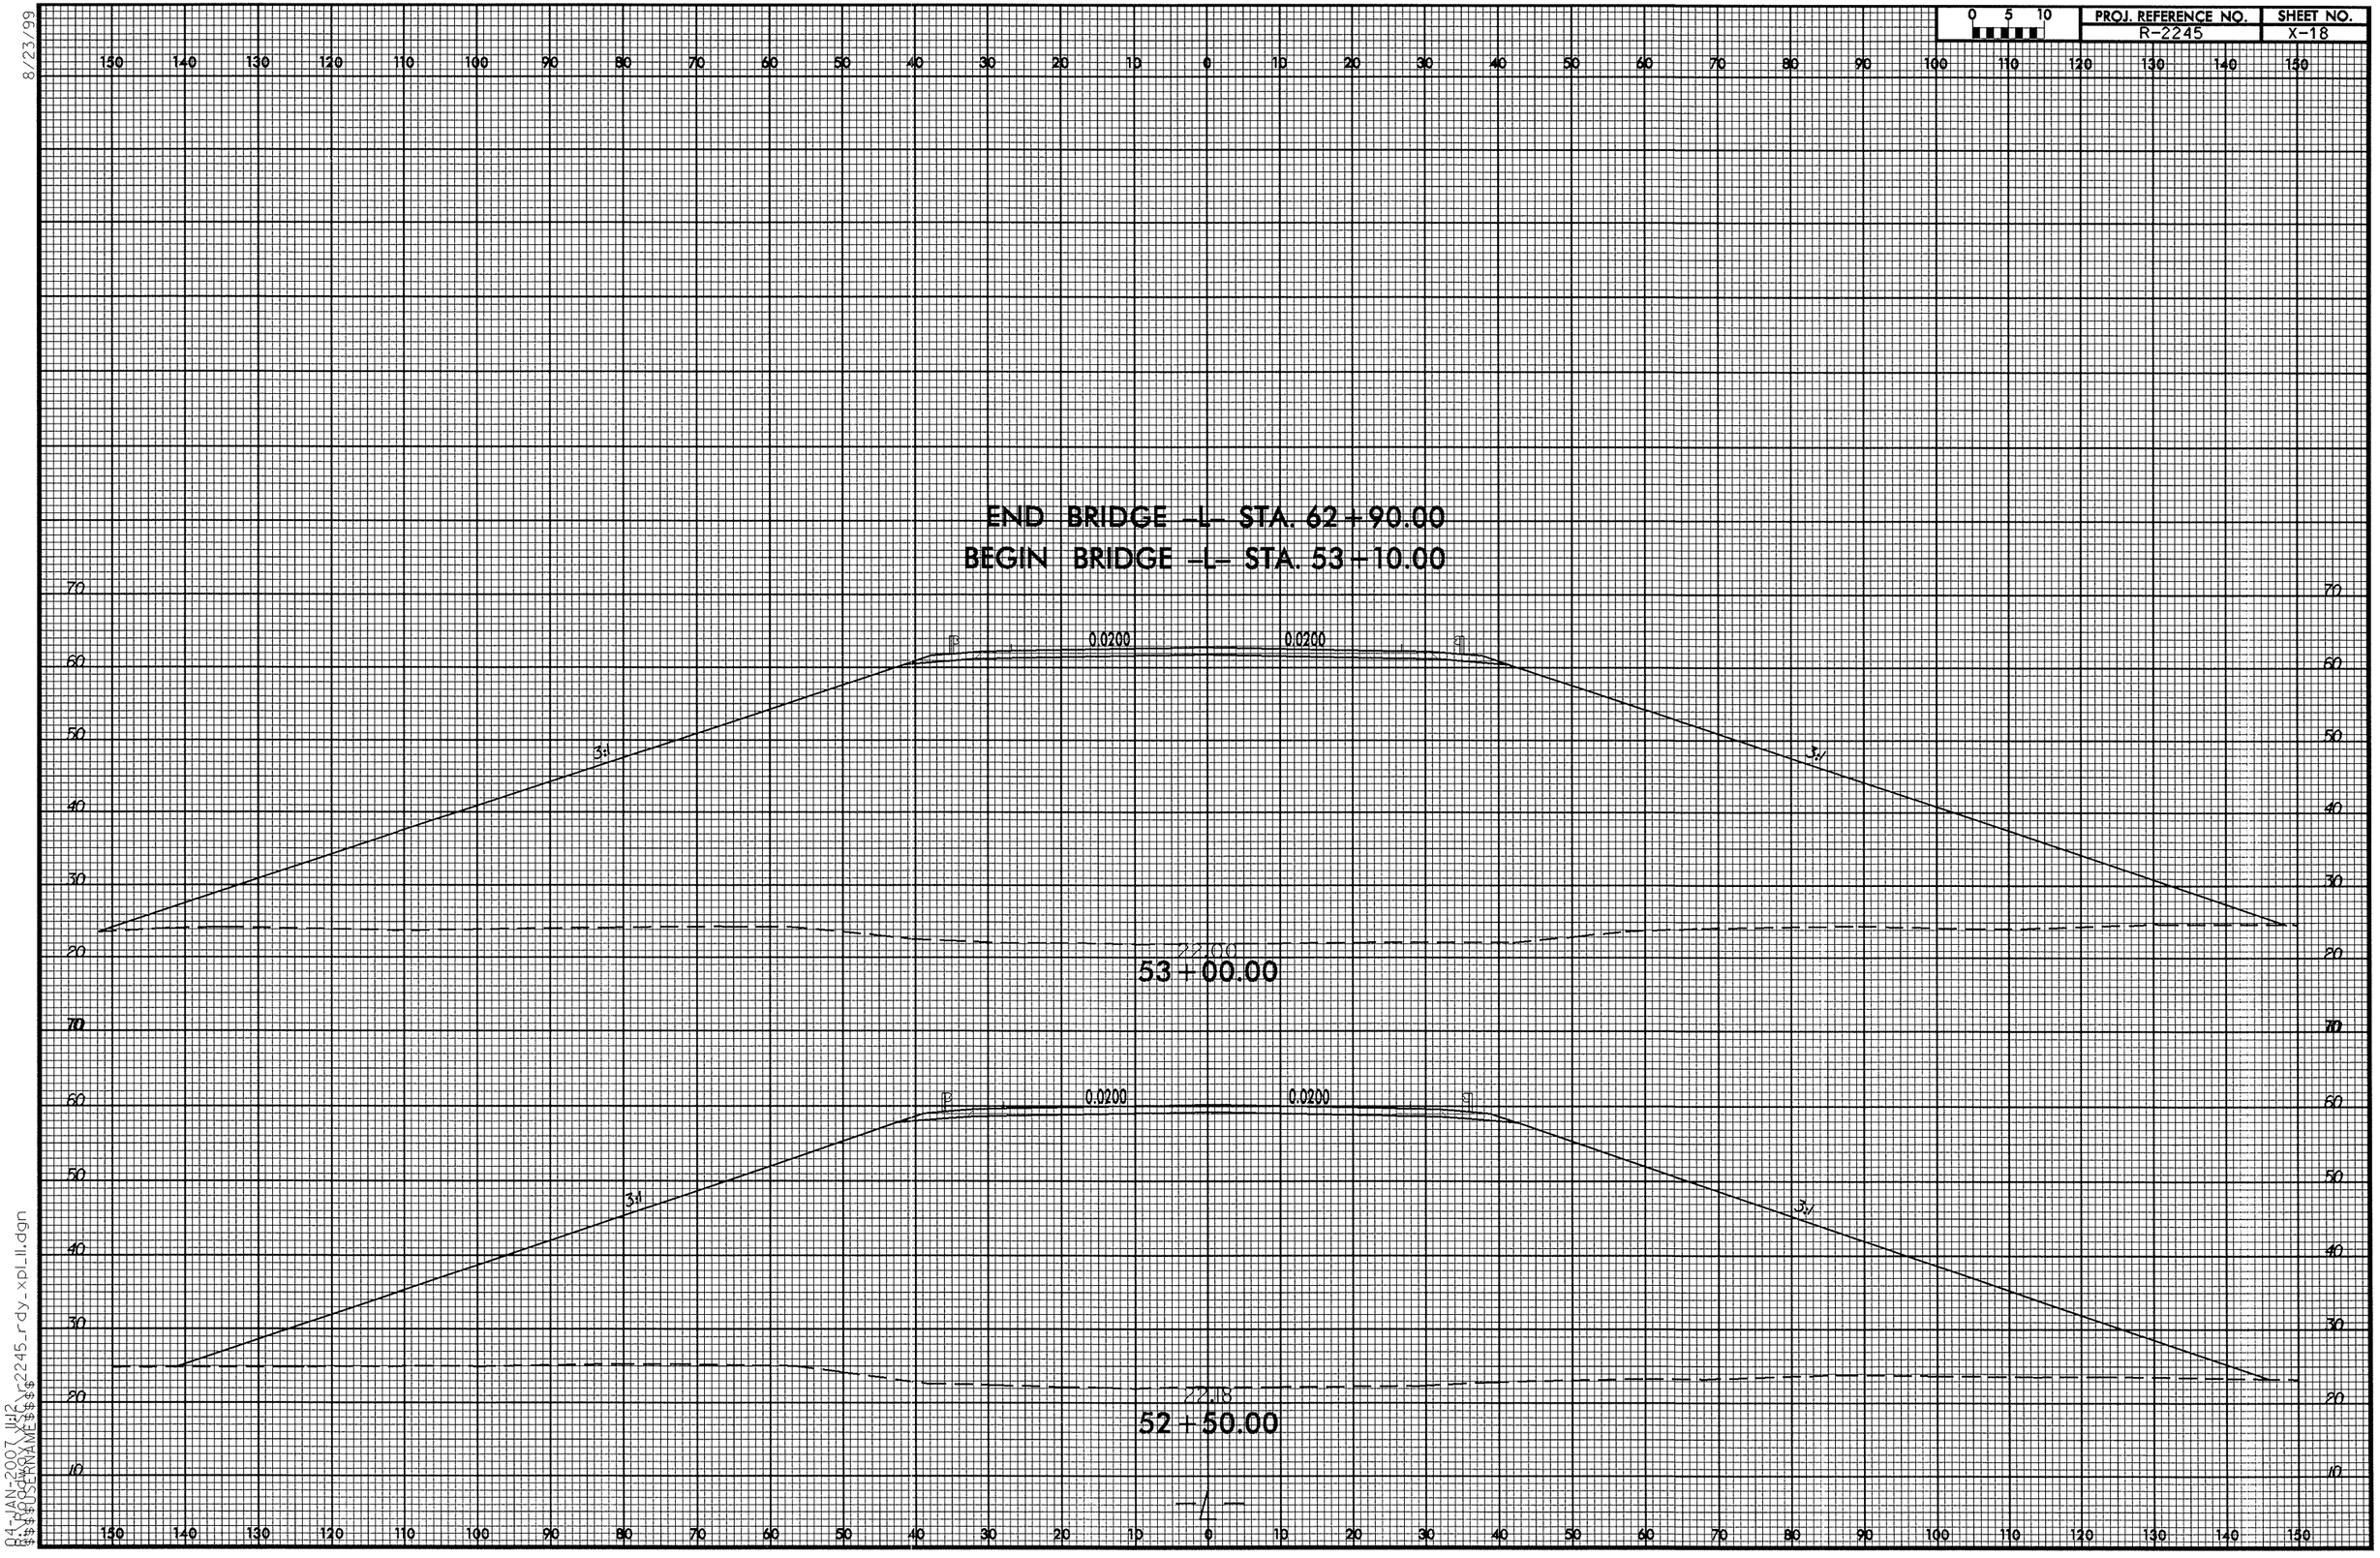

8/23/99

04-JAN-2007 11:12
R:\Roadway\X\R2245_rdy_xpl_ll.dgn
$$$$USERNAME$$$$

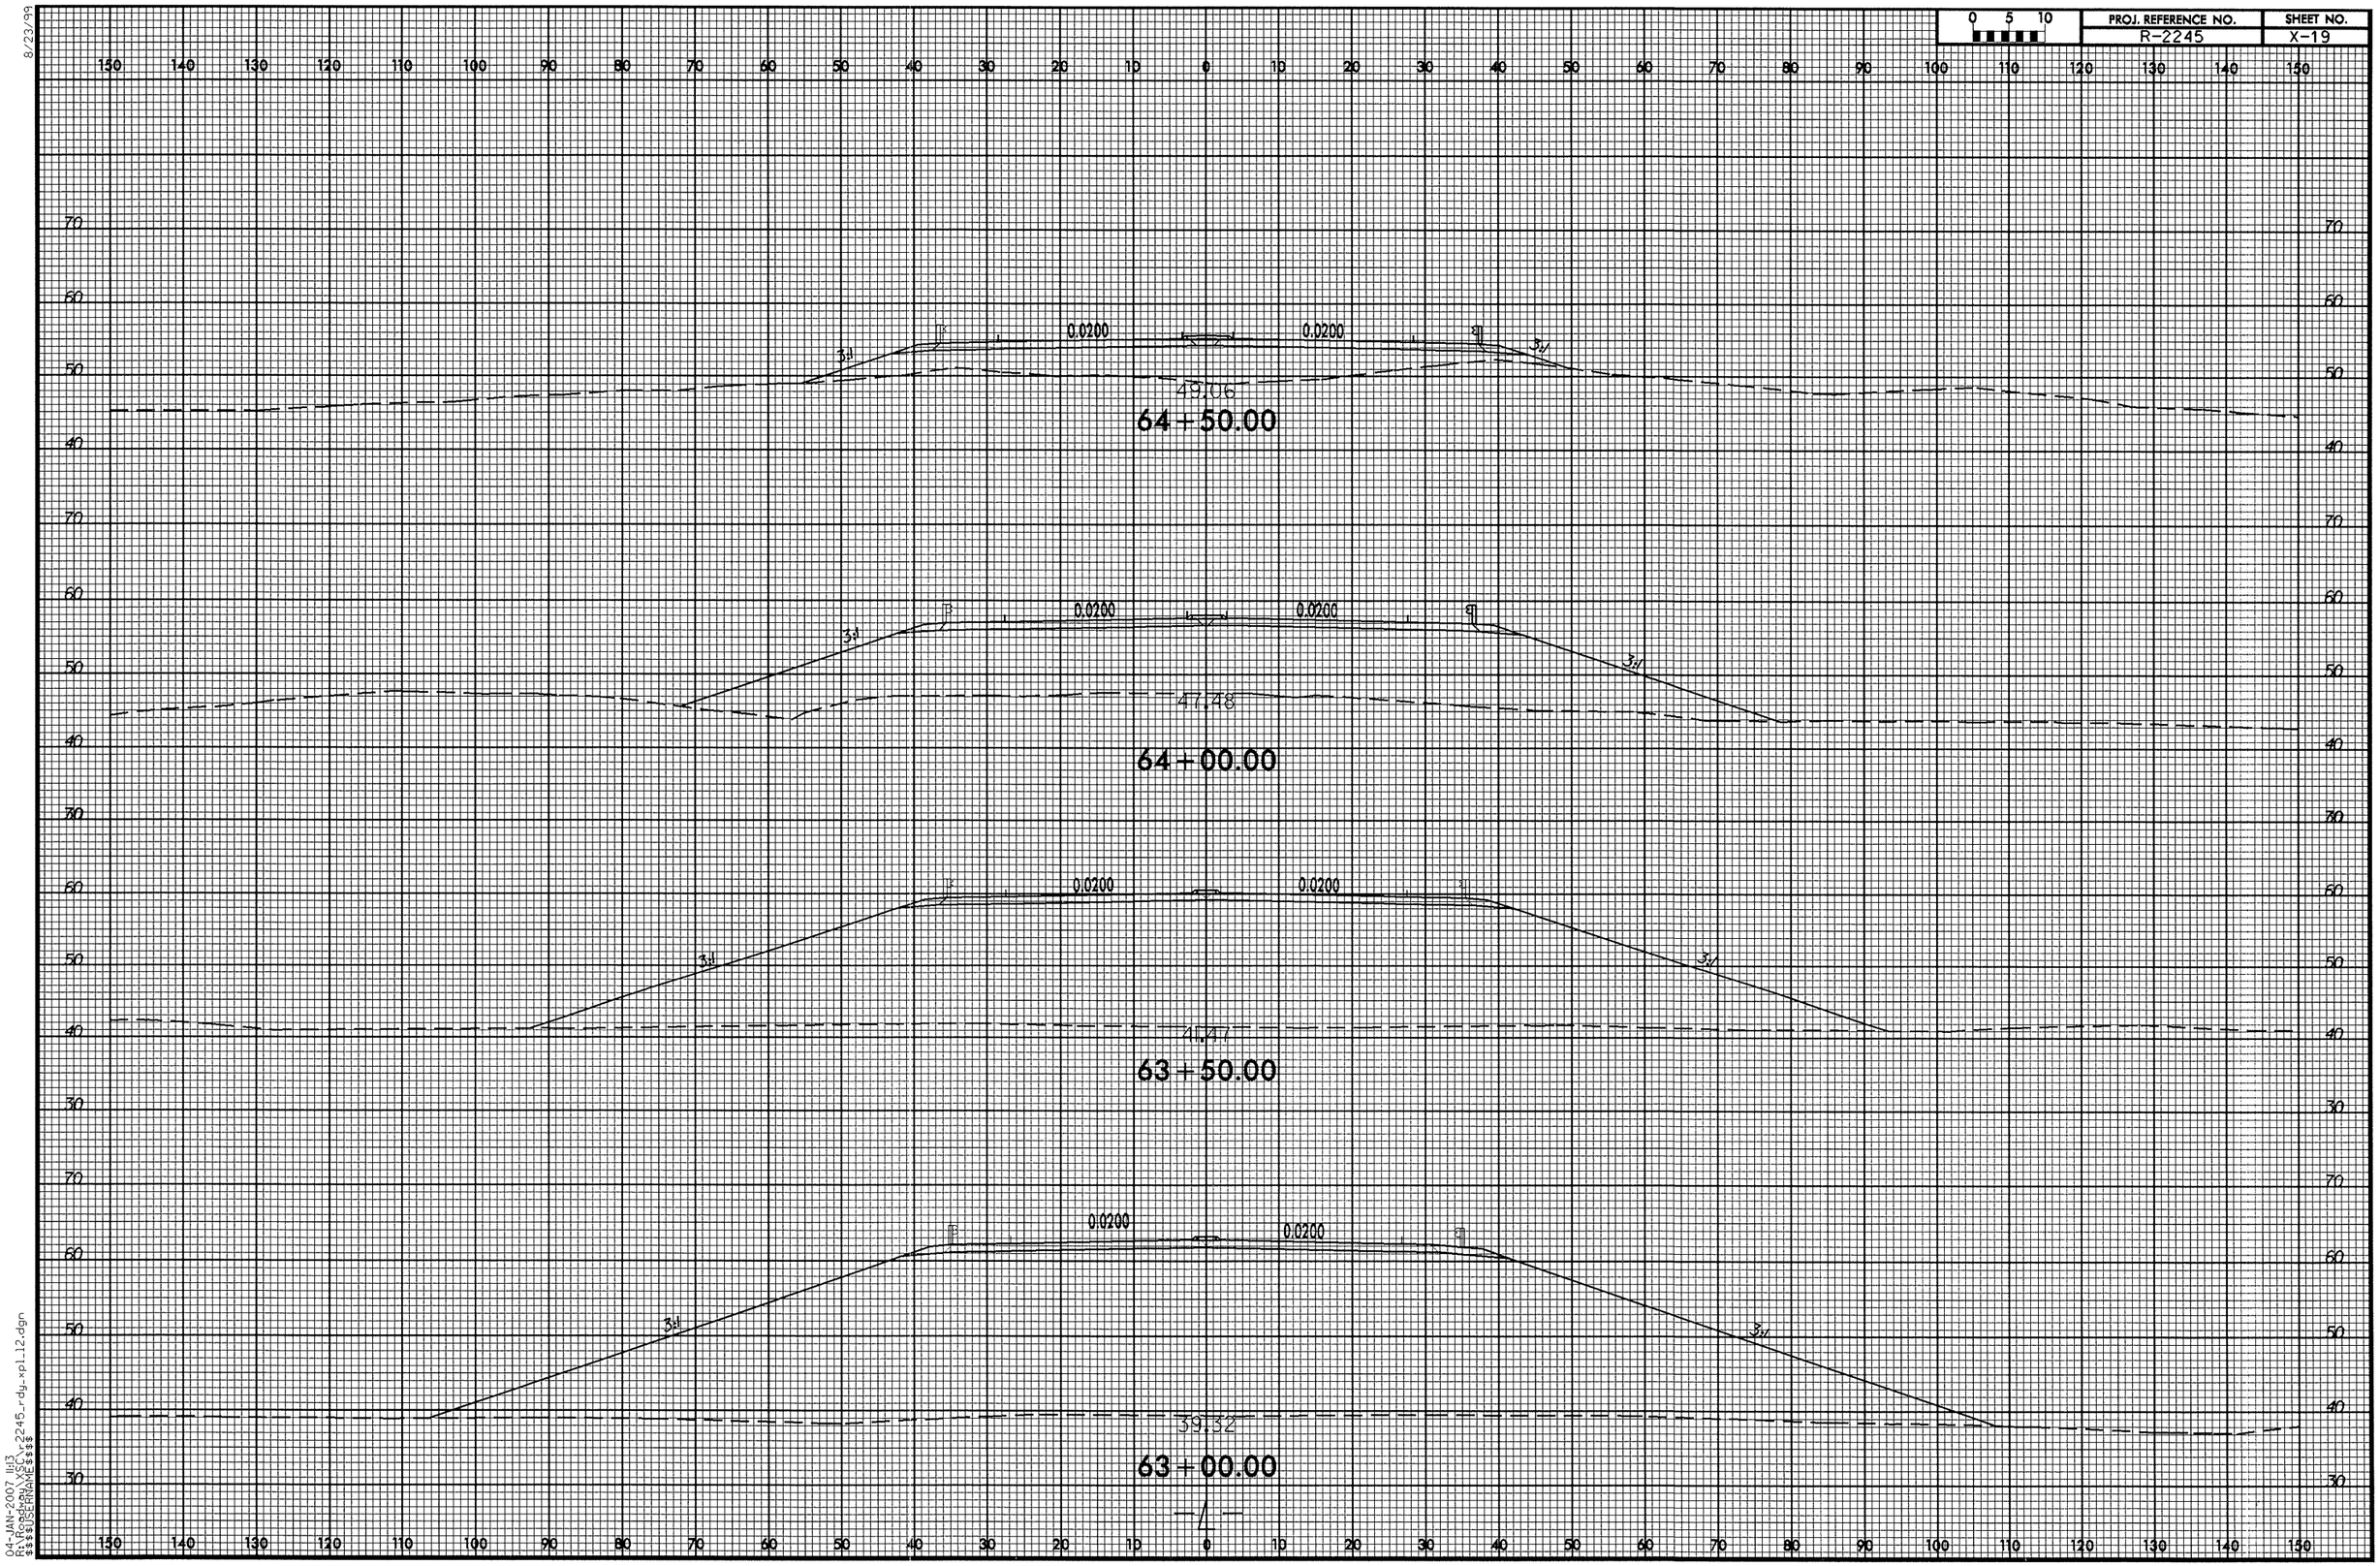

8/23/99

04-JAN-2007 11:13
R:\Roadway\XSC\r2245_rdy_xpl_12.dgn
$$$$USERNAME$$$$

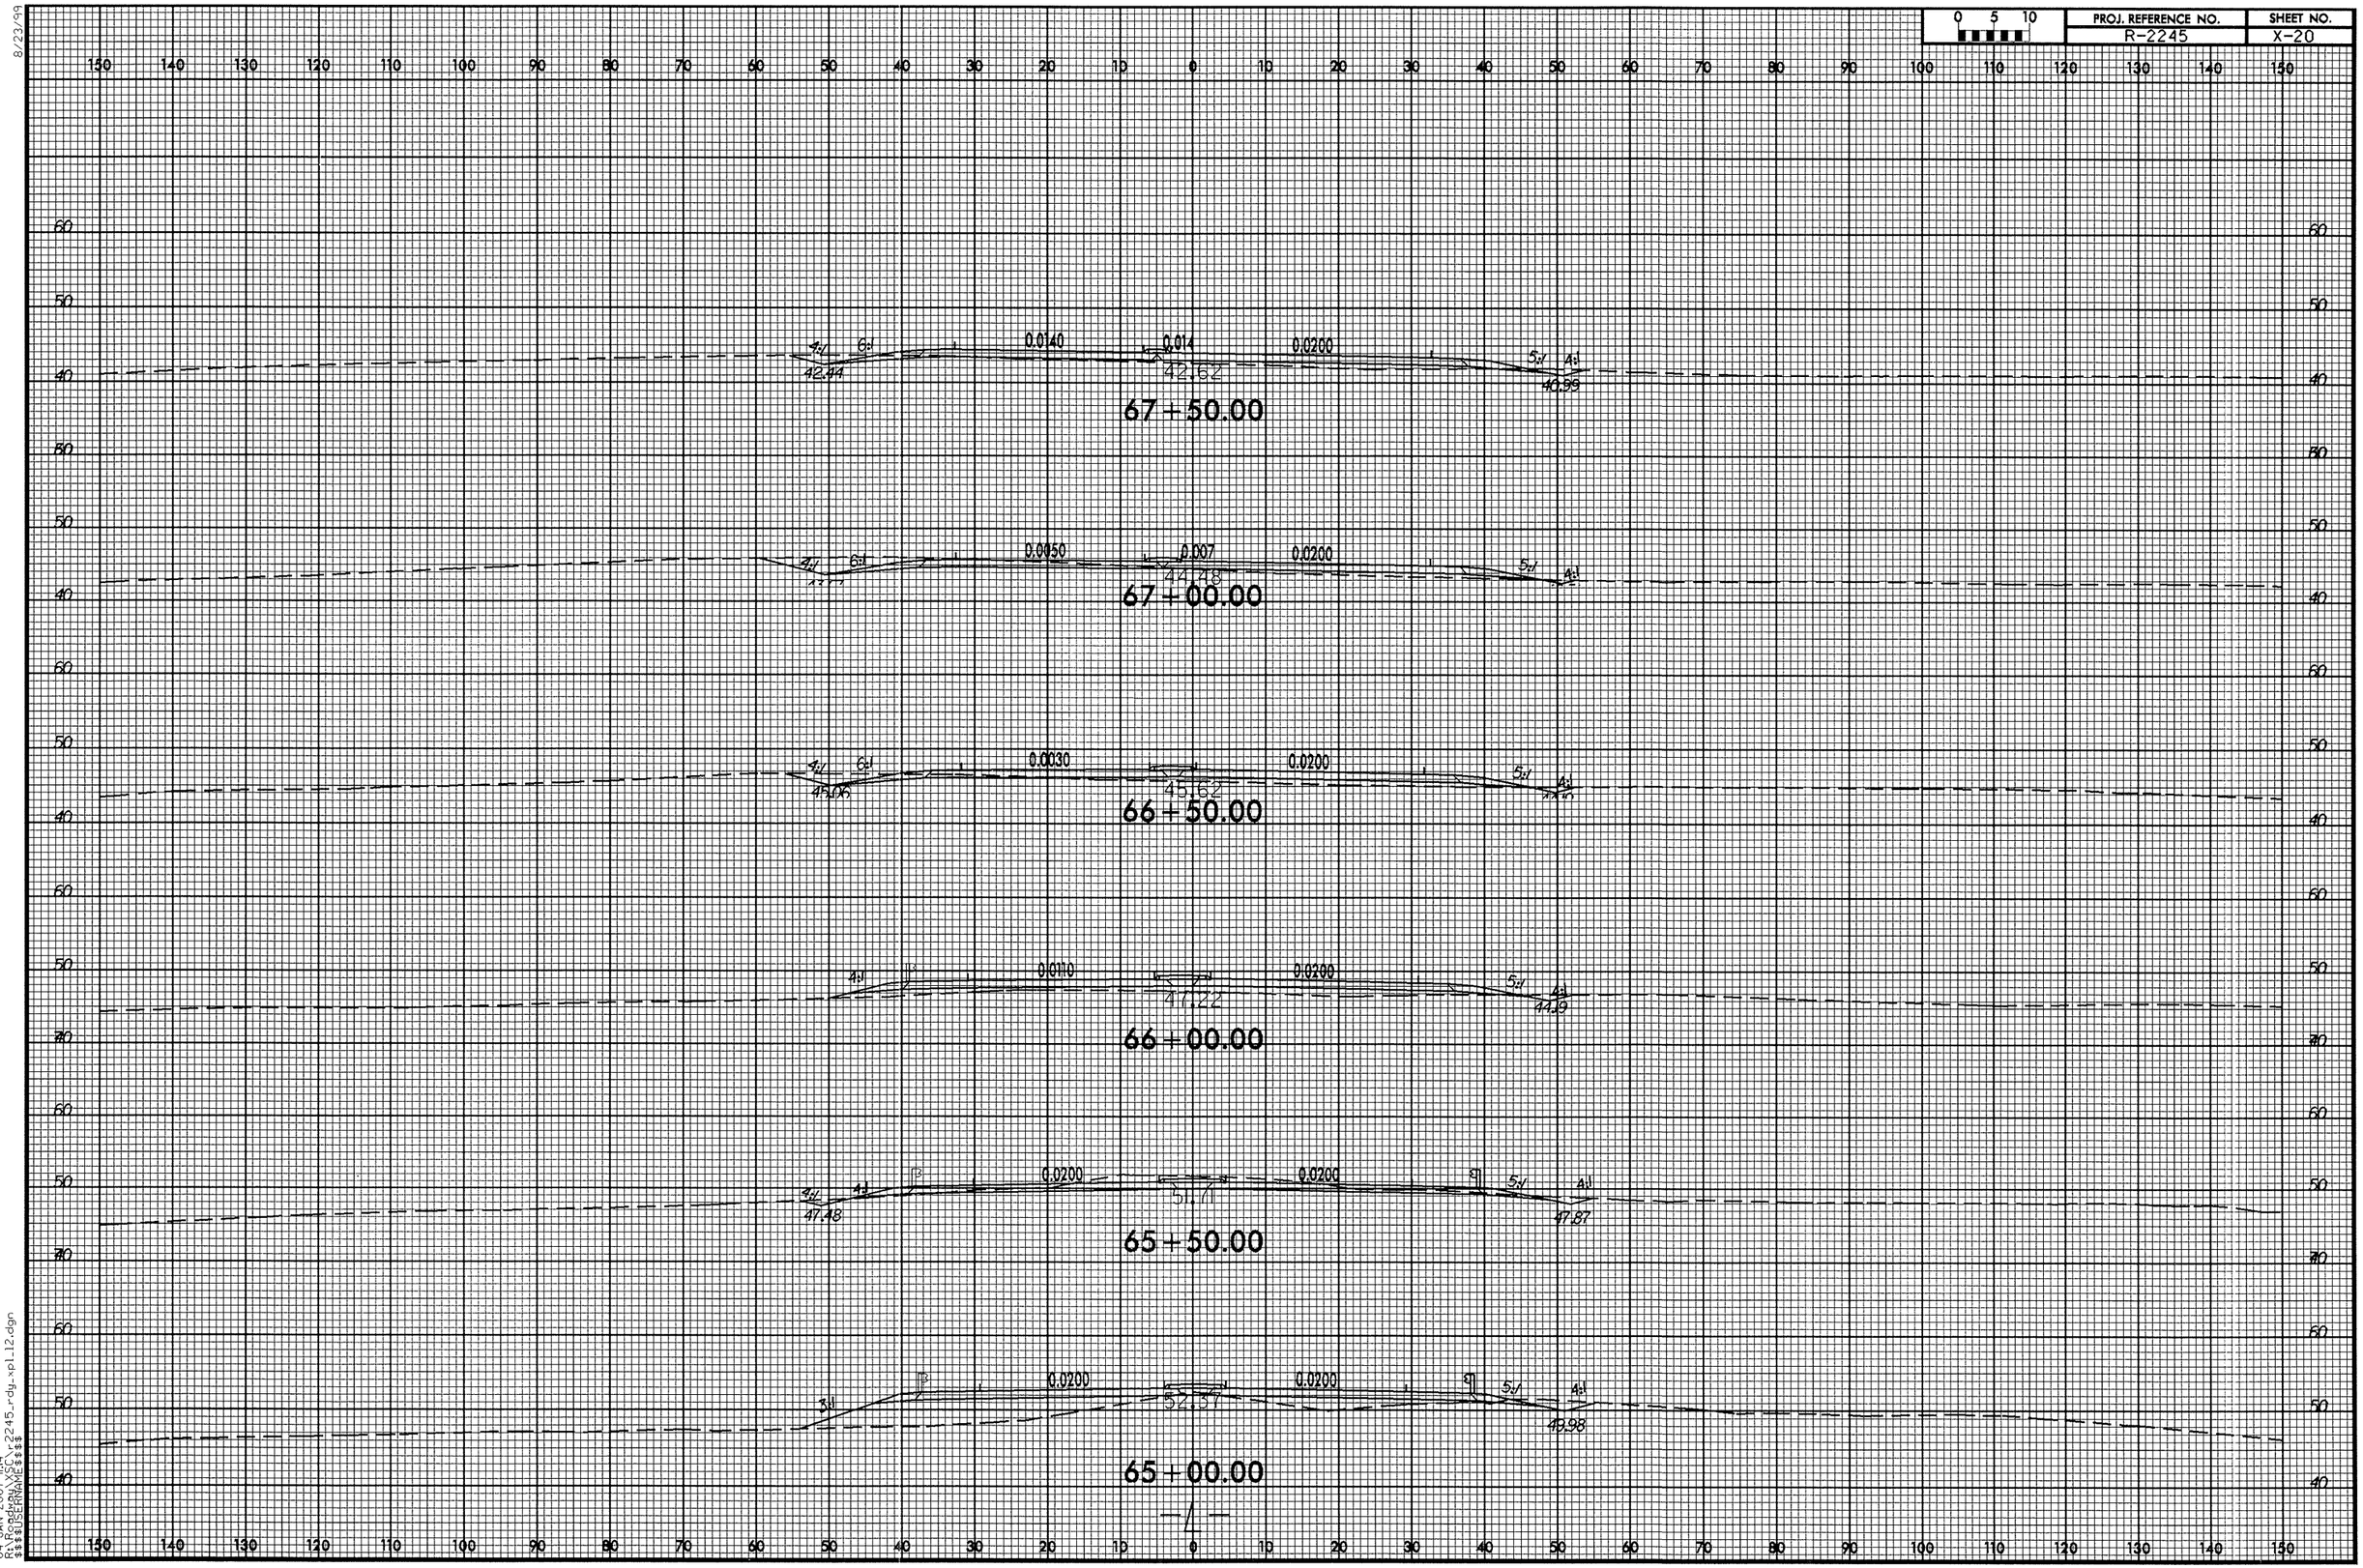

8/23/99
04-JAN-2007 11:14
R:\Roadway\XSC\r2245_rdy_xpl12.dgn
$$$$USERNAME$$$$

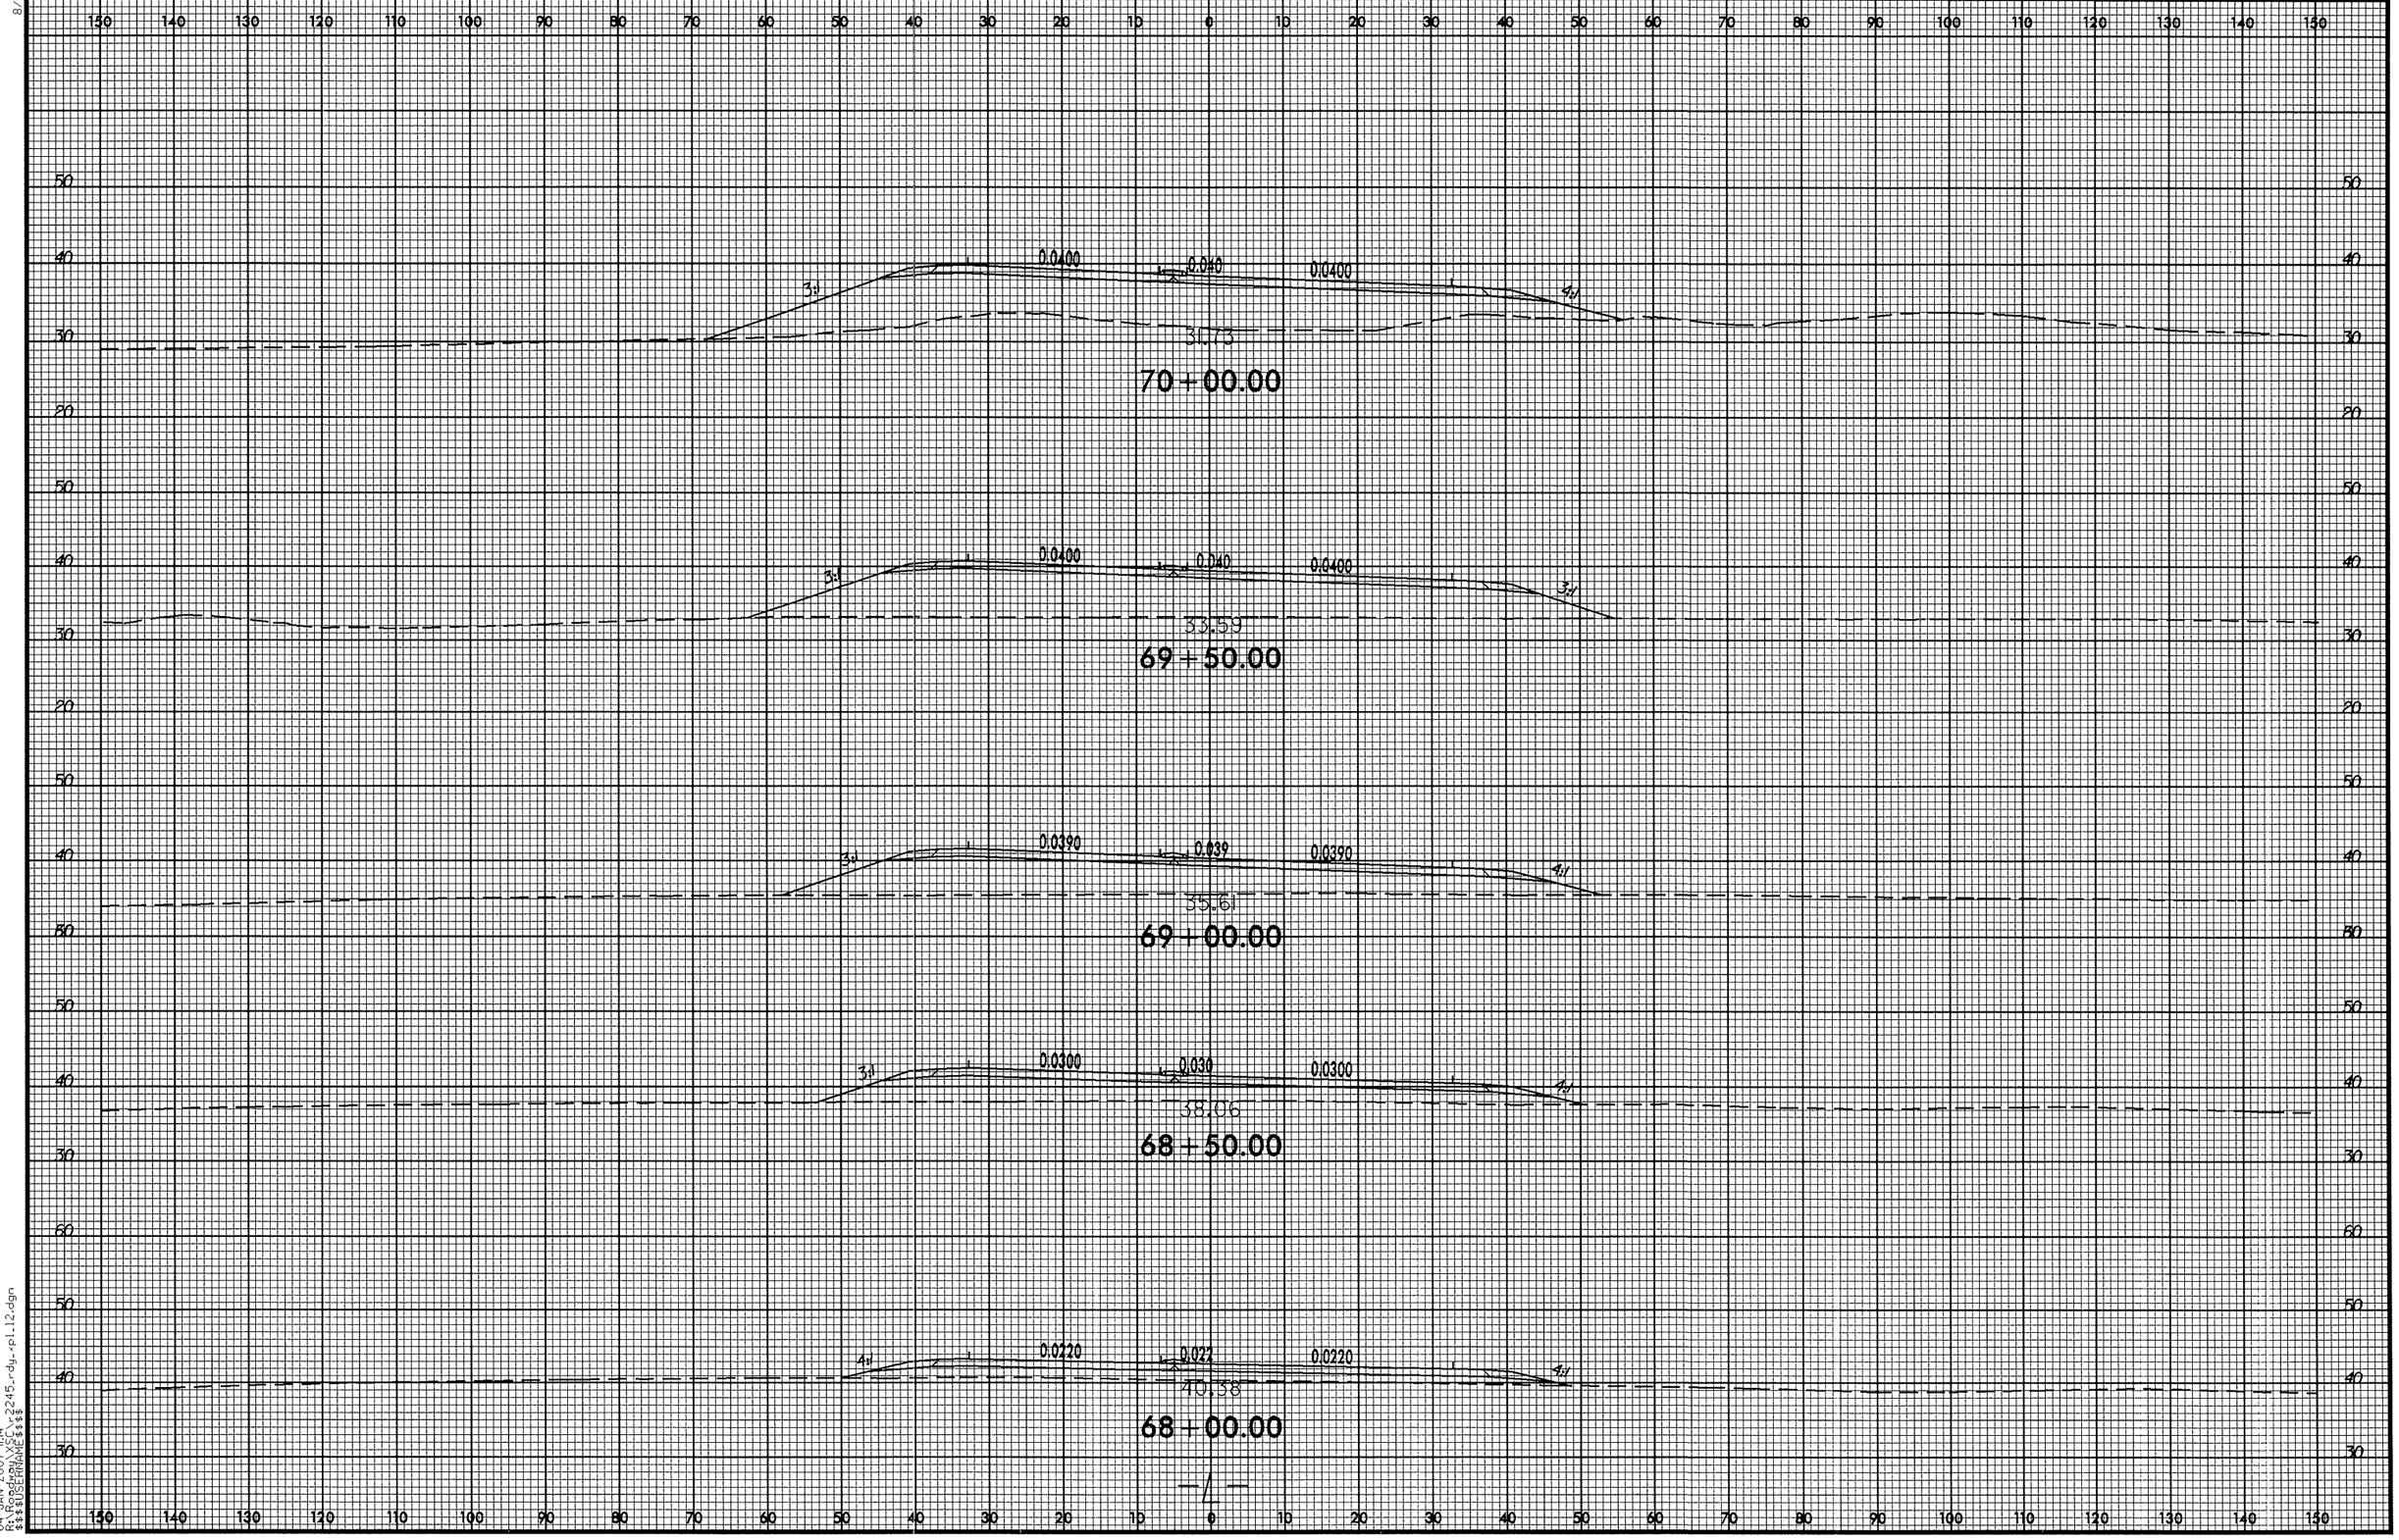

8/23/99
04-JAN-2007 11:14
R:\Roadway\SC\r2245-rdy-xpl.12.dgn
$$$$USERNAME$$$$

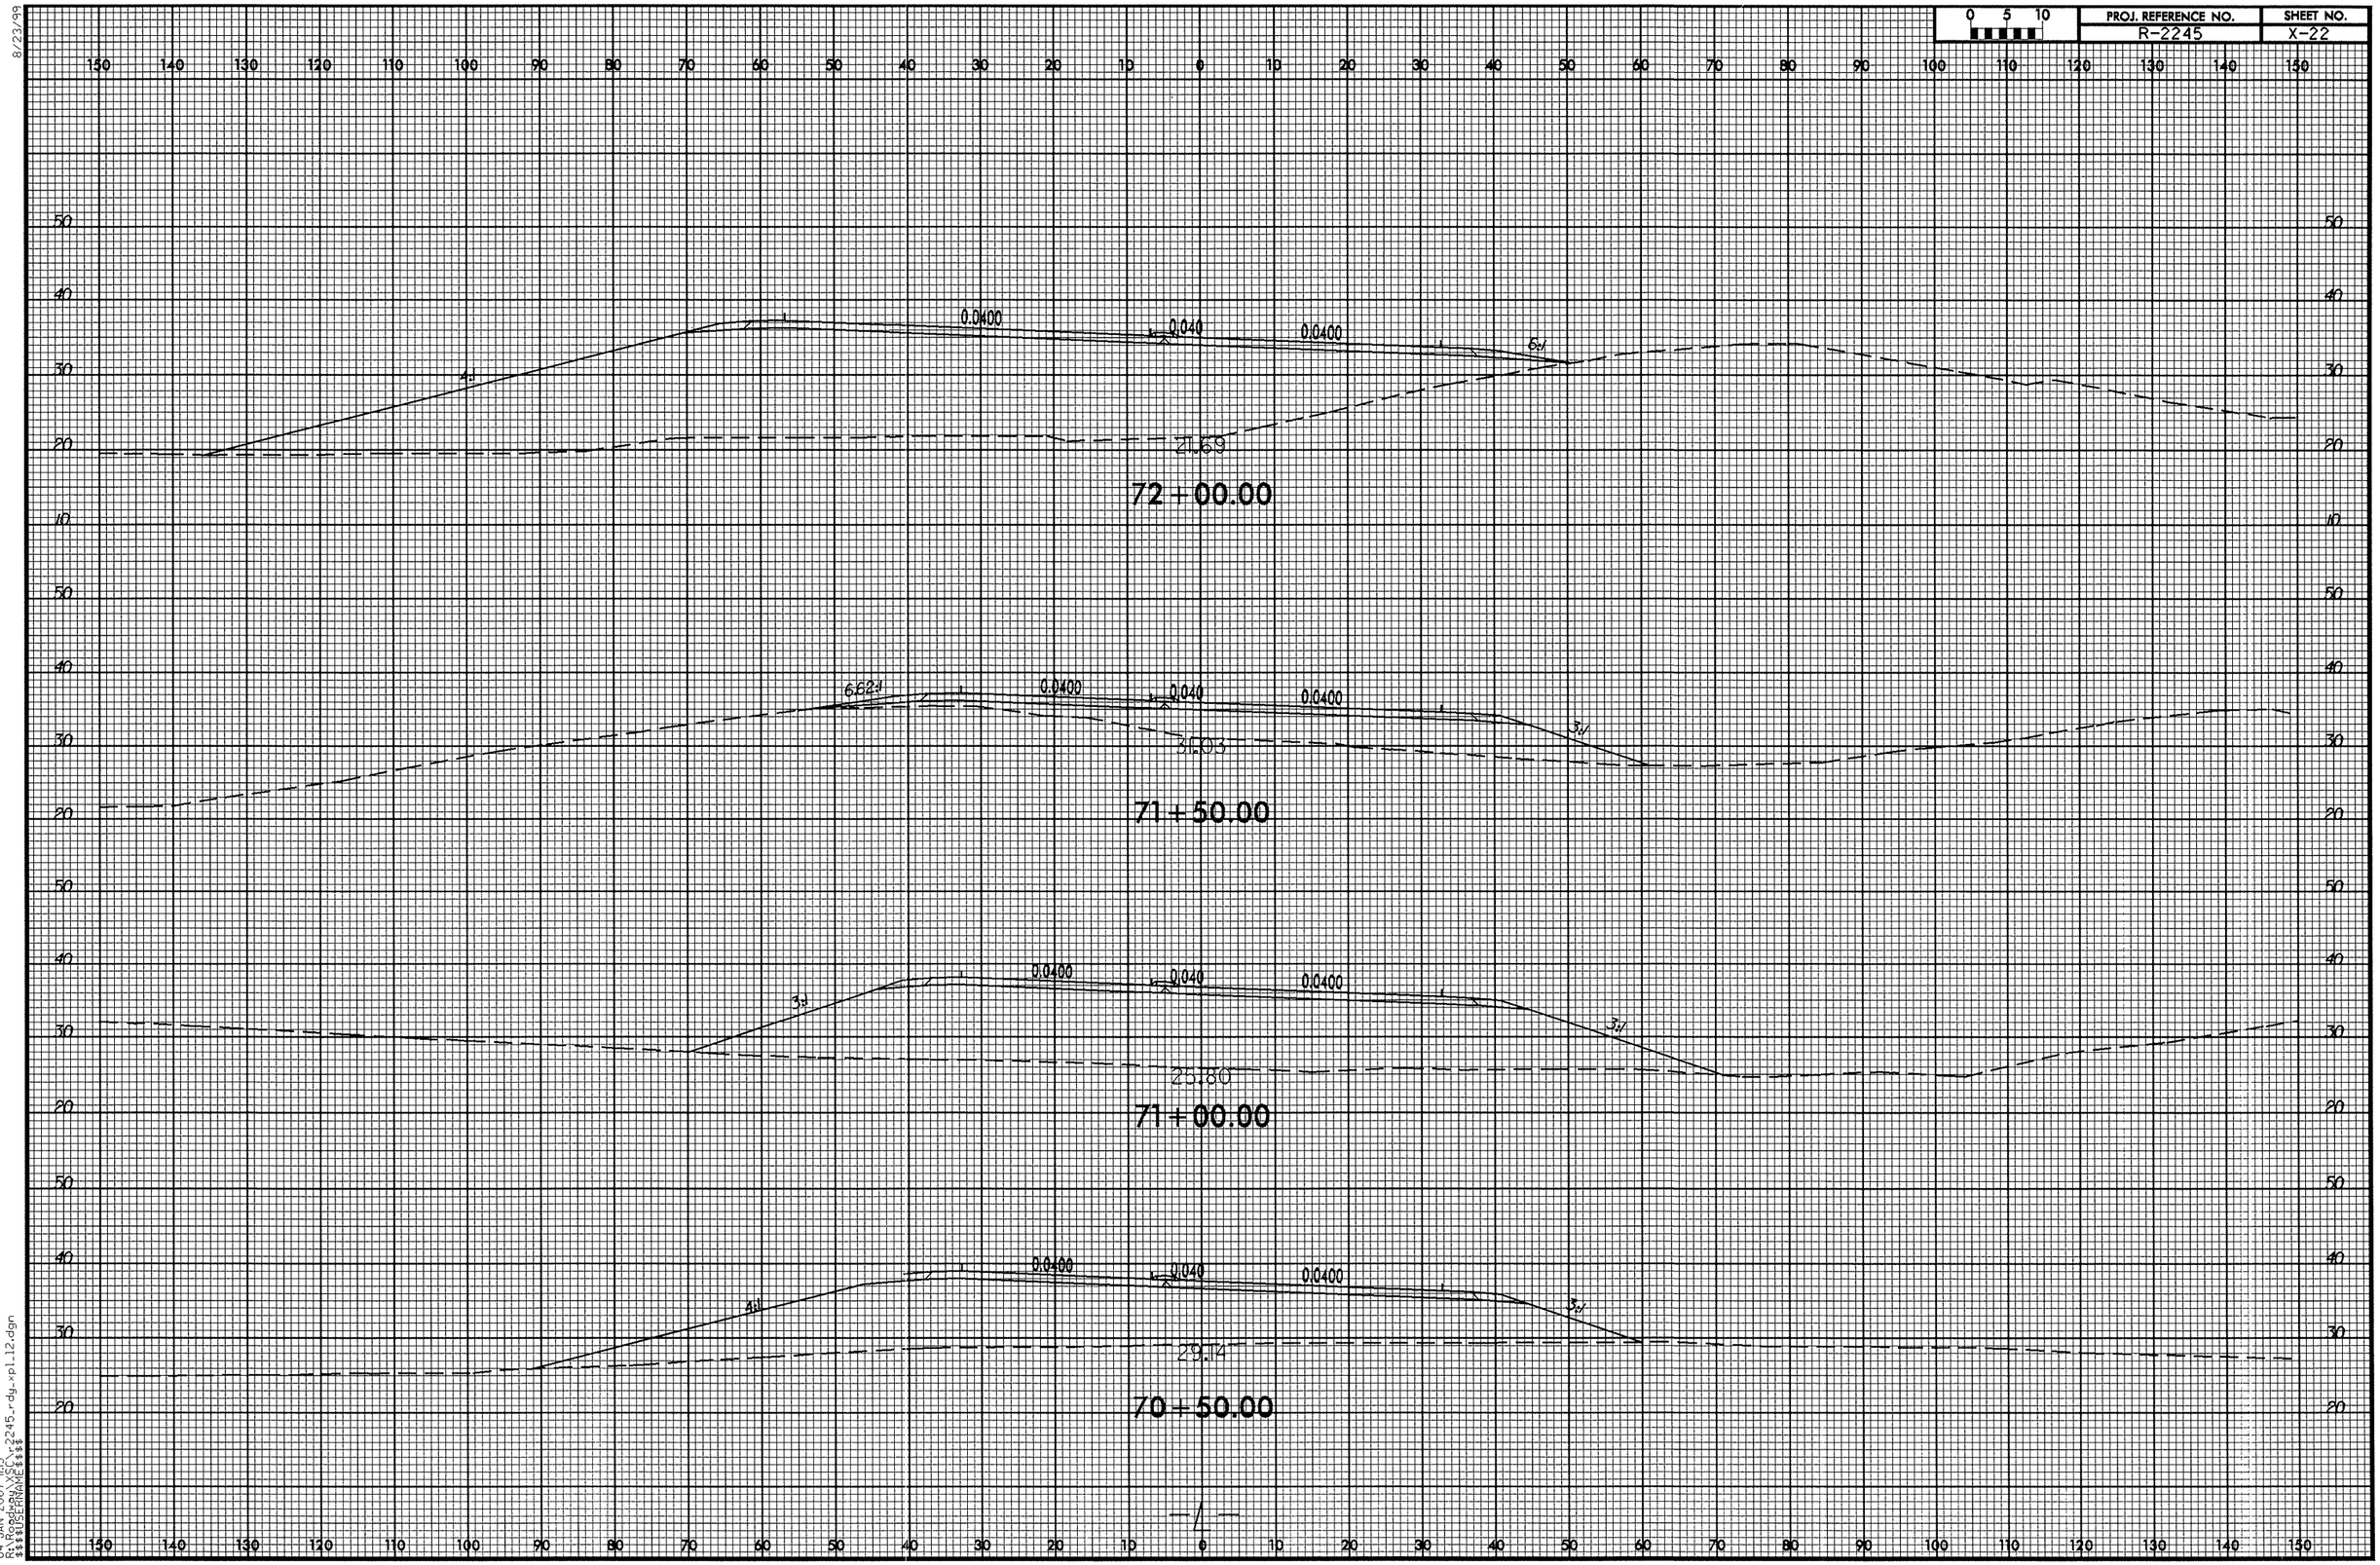

8/23/99
04-JAN-2007 11:15
R:\Roadway\SC\r2245_rdy_xpl_12.dgn
$$$$USERNAME$$$$

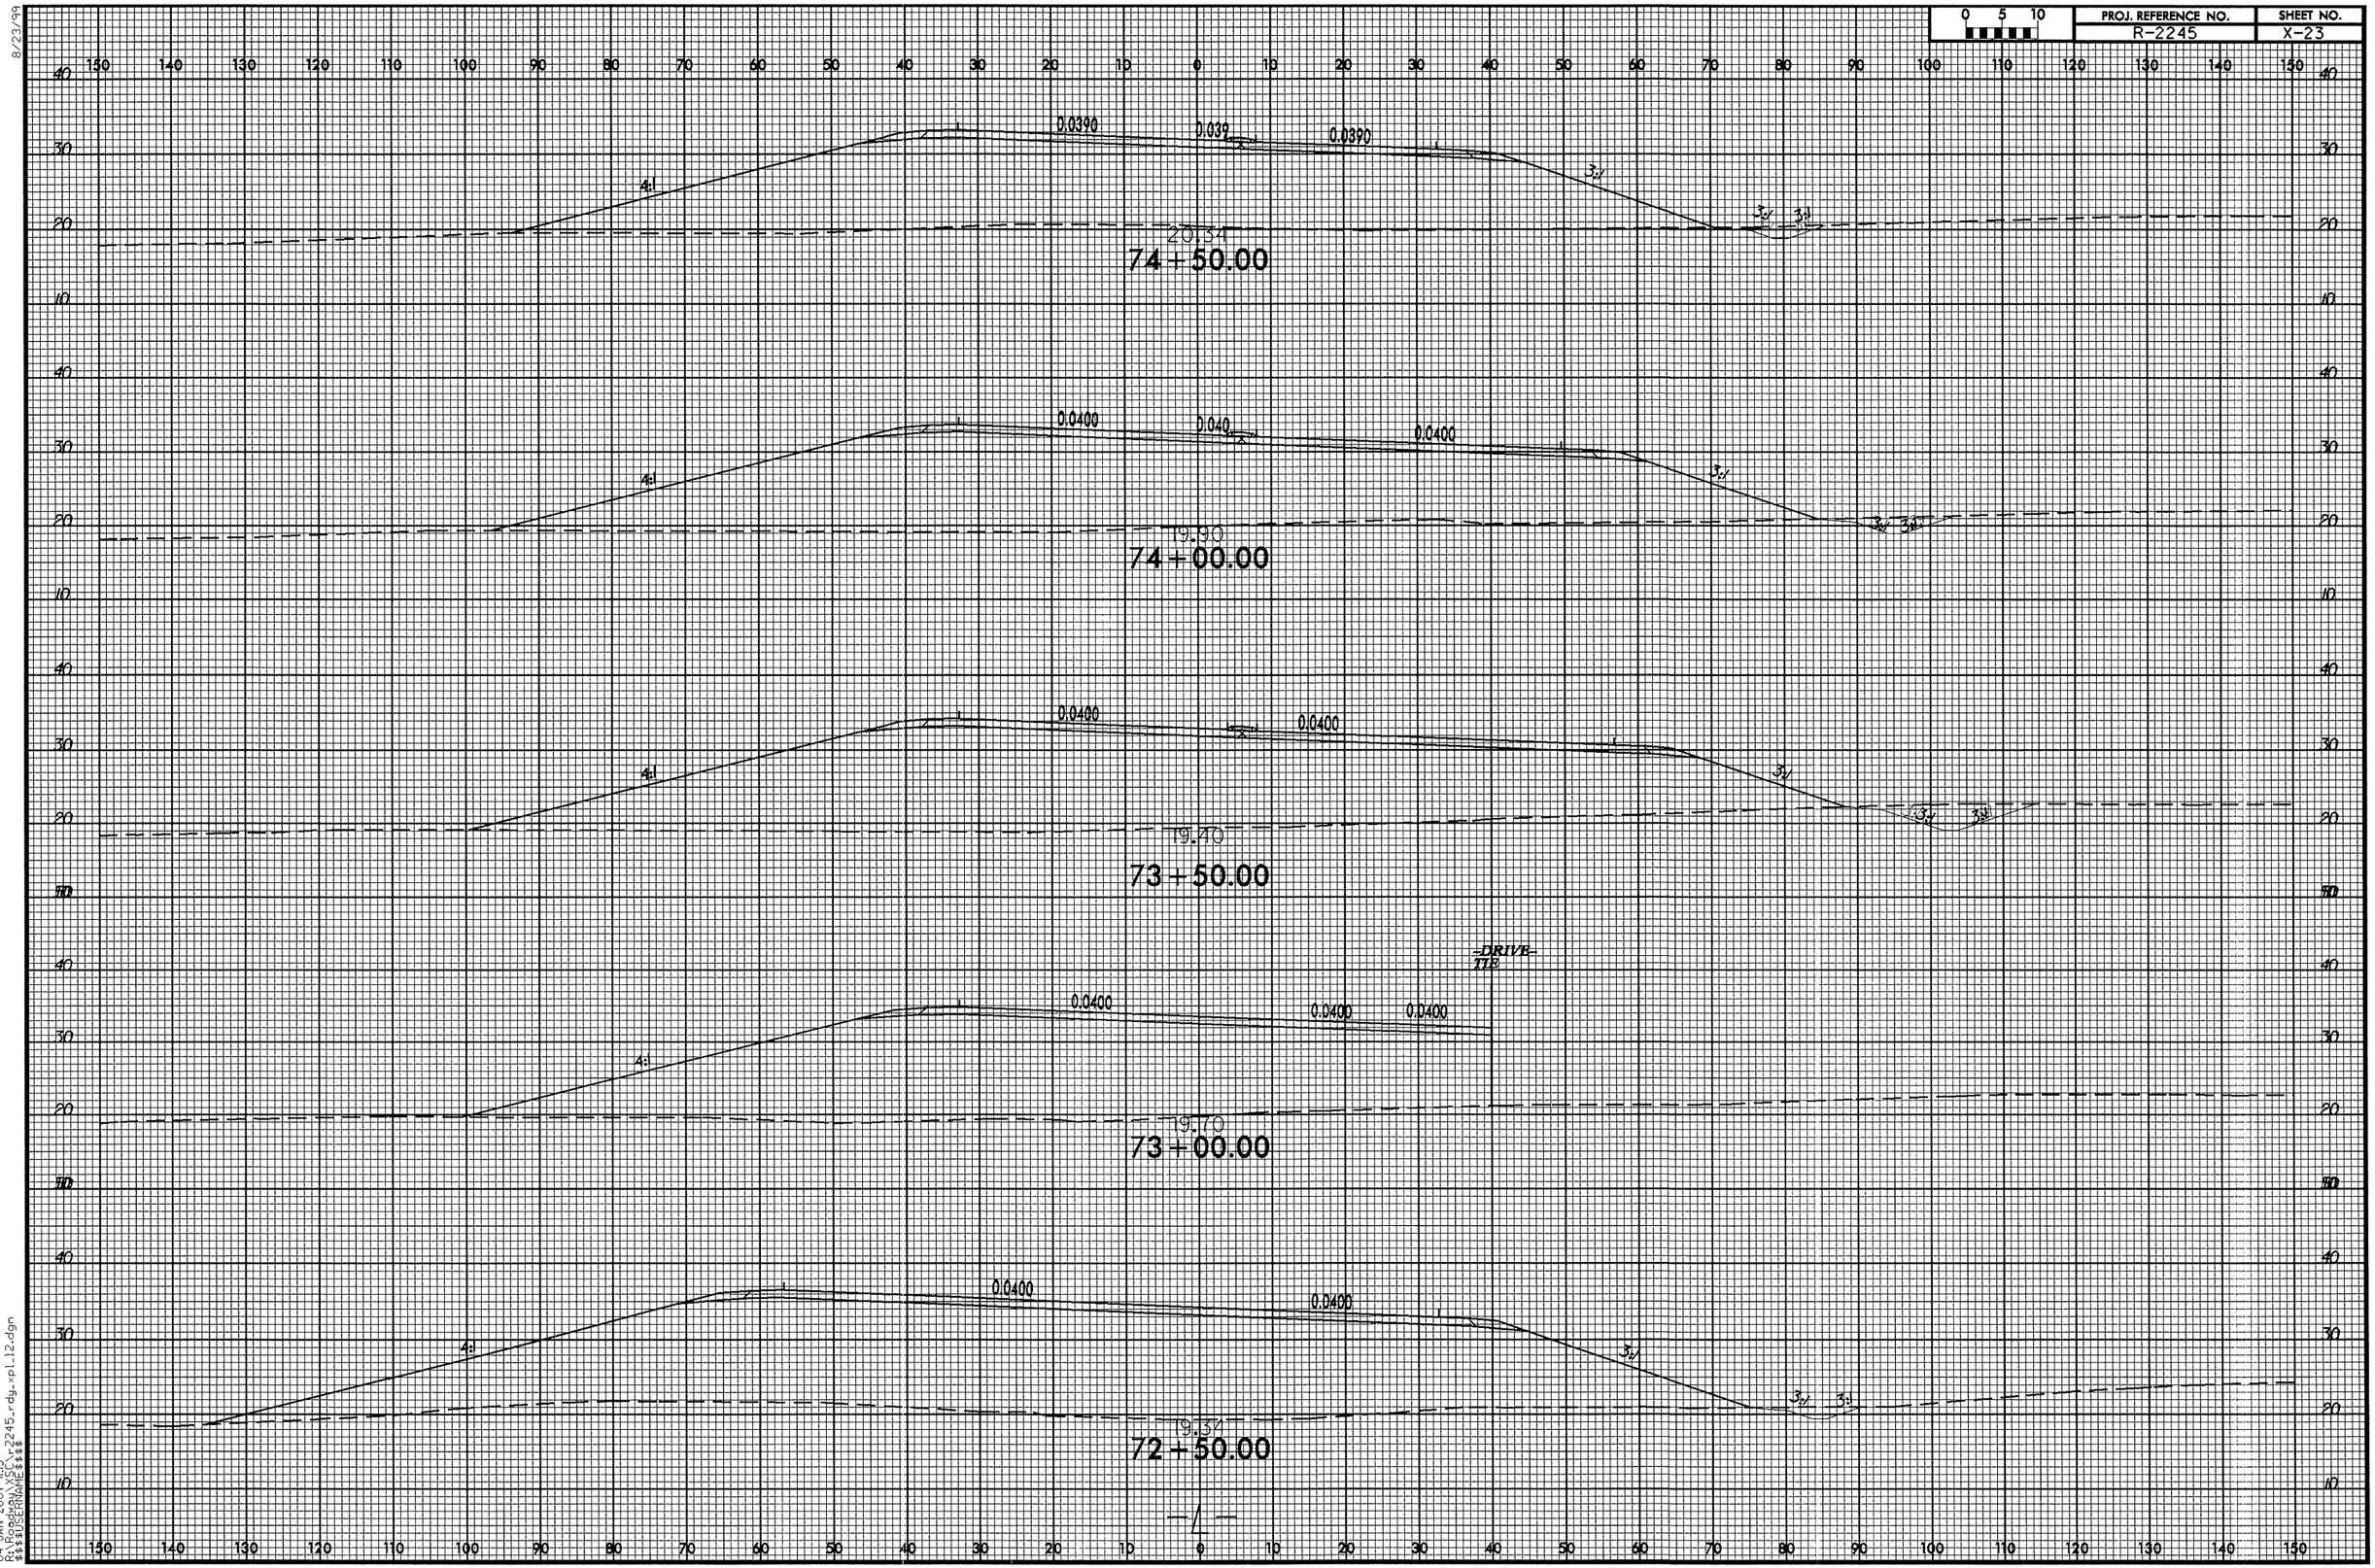

8/23/99
04-JAN-2007 11:15
R:\Roadway\XSC\r2245_rdy_xpl_12.dgn
$$$$USERNAME$$$$

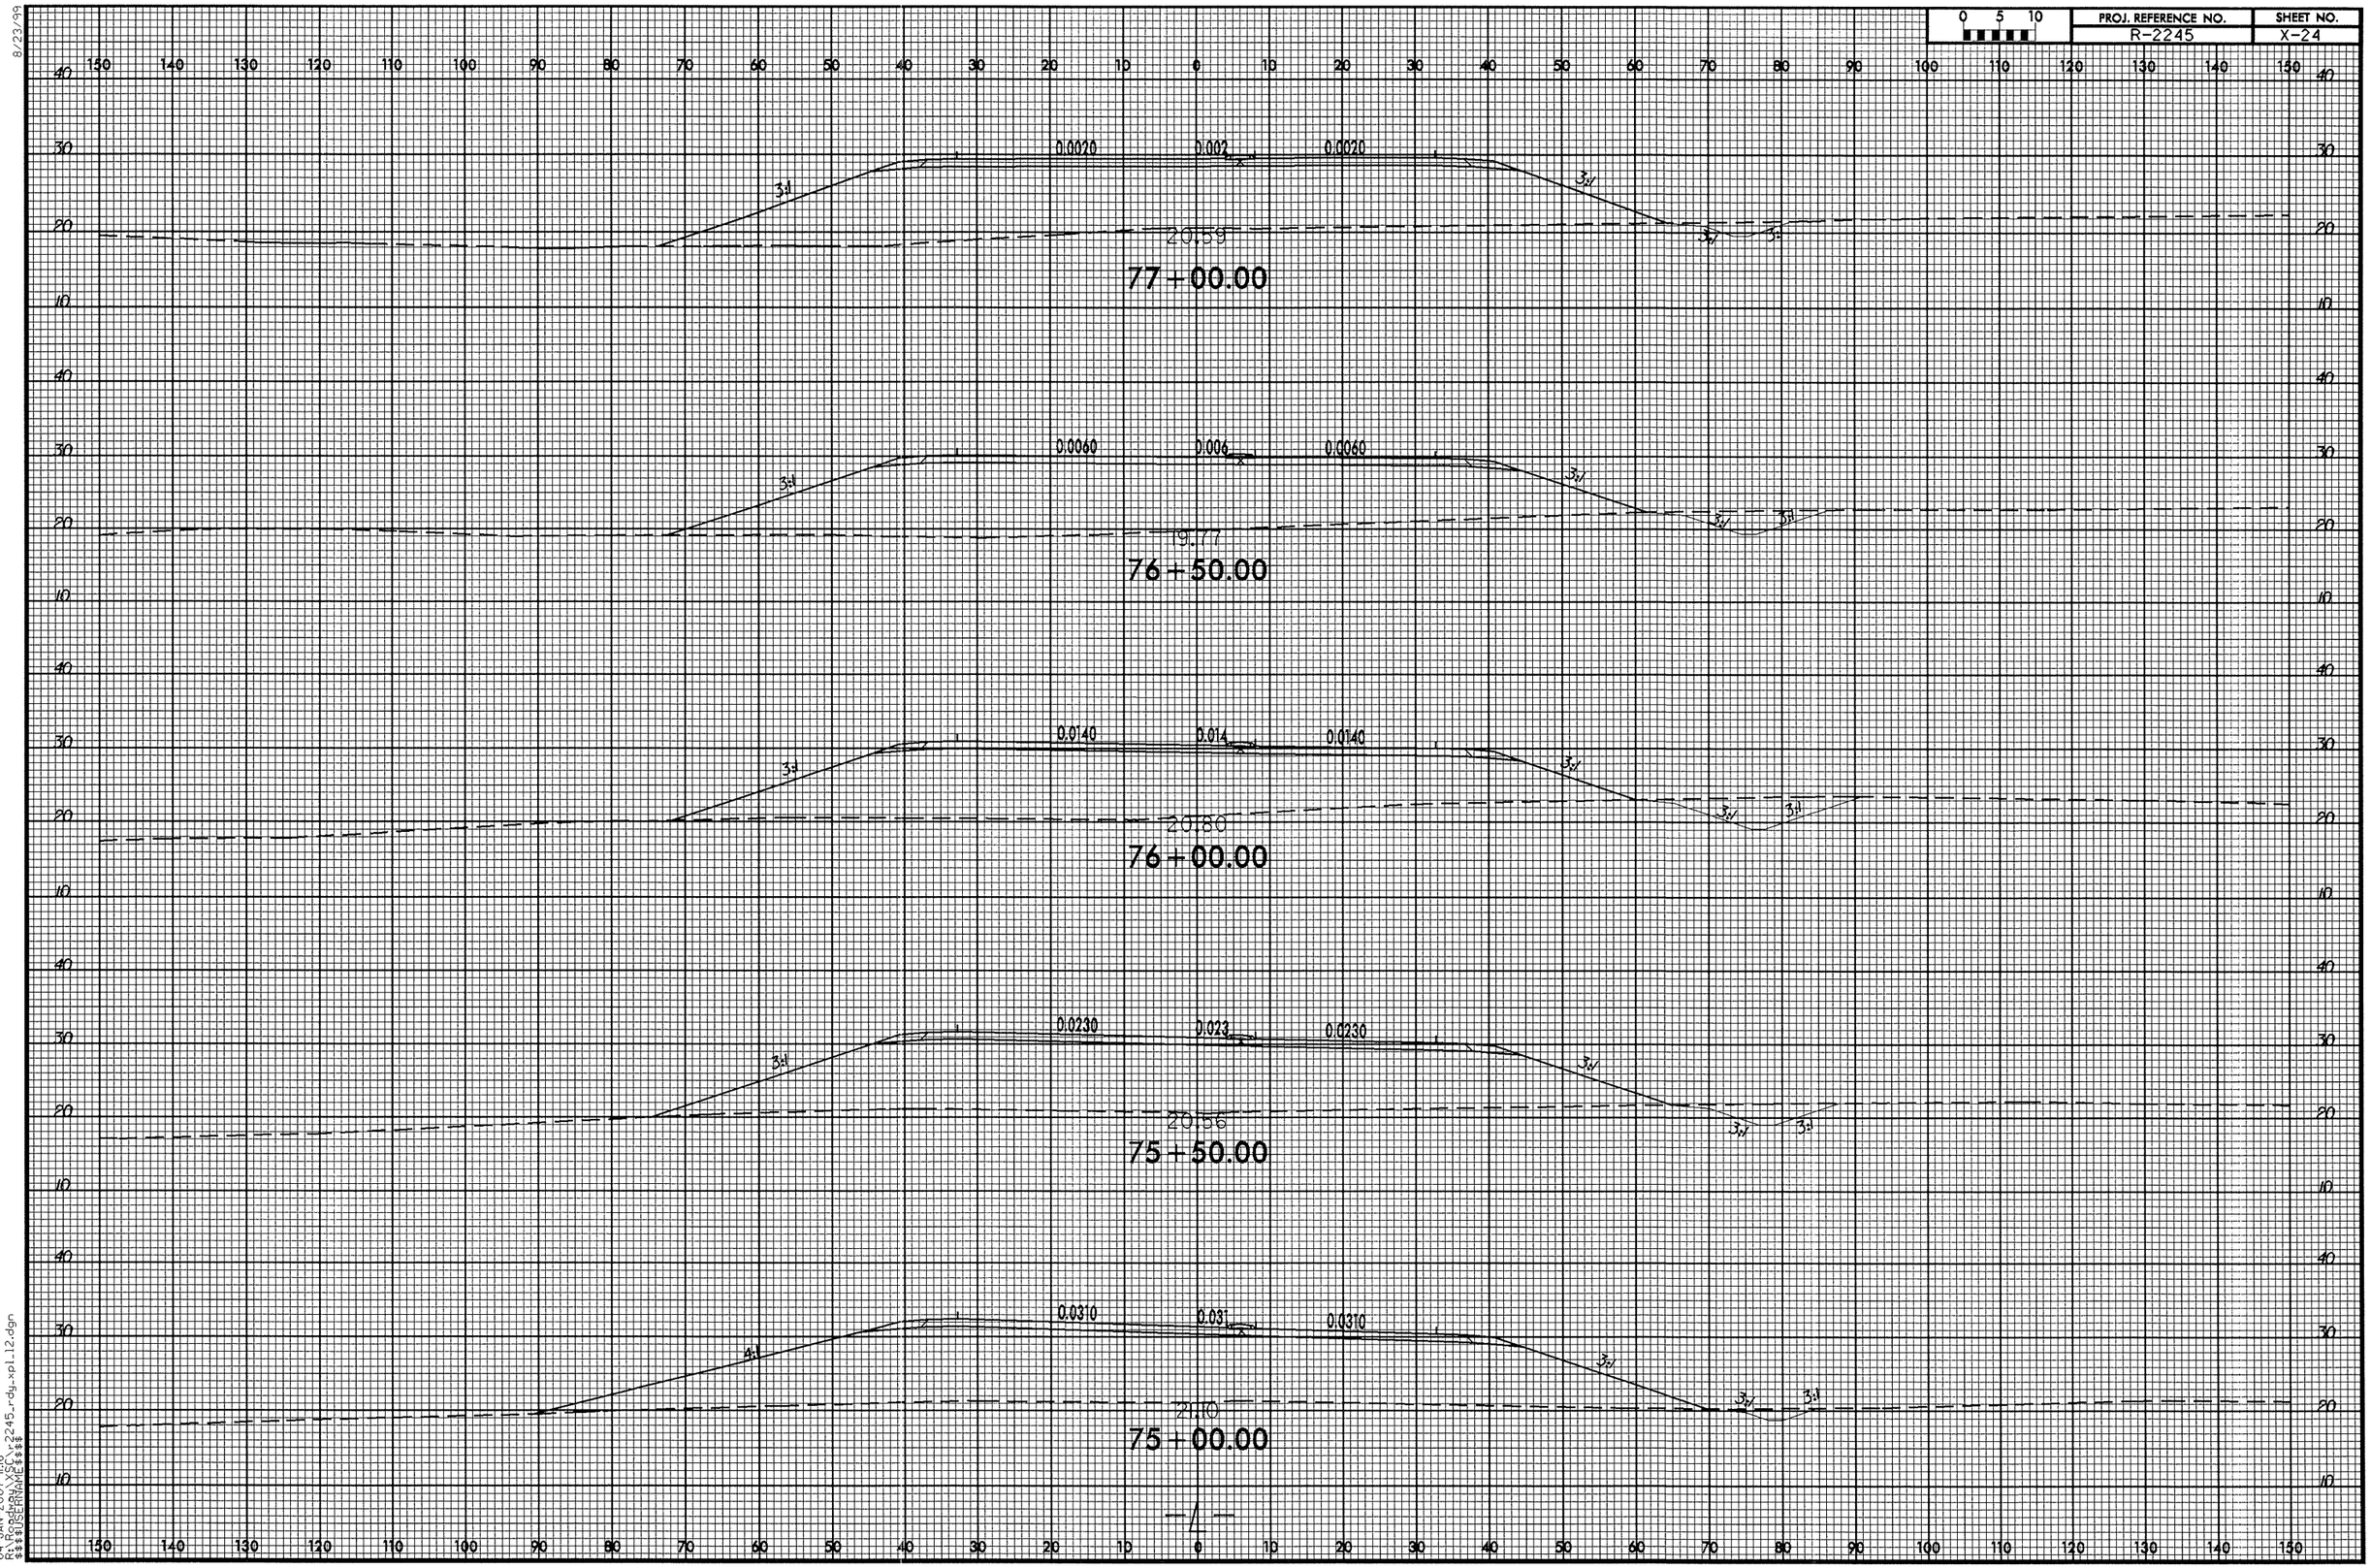

8/23/99
04-JAN-2007 11:16
R:\Roadway\XSC\r2245_rdy_xpl_12.dgn
$$$$USERNAME$$$$

PROJ. REFERENCE NO.	SHEET NO.
R-2245	X-25

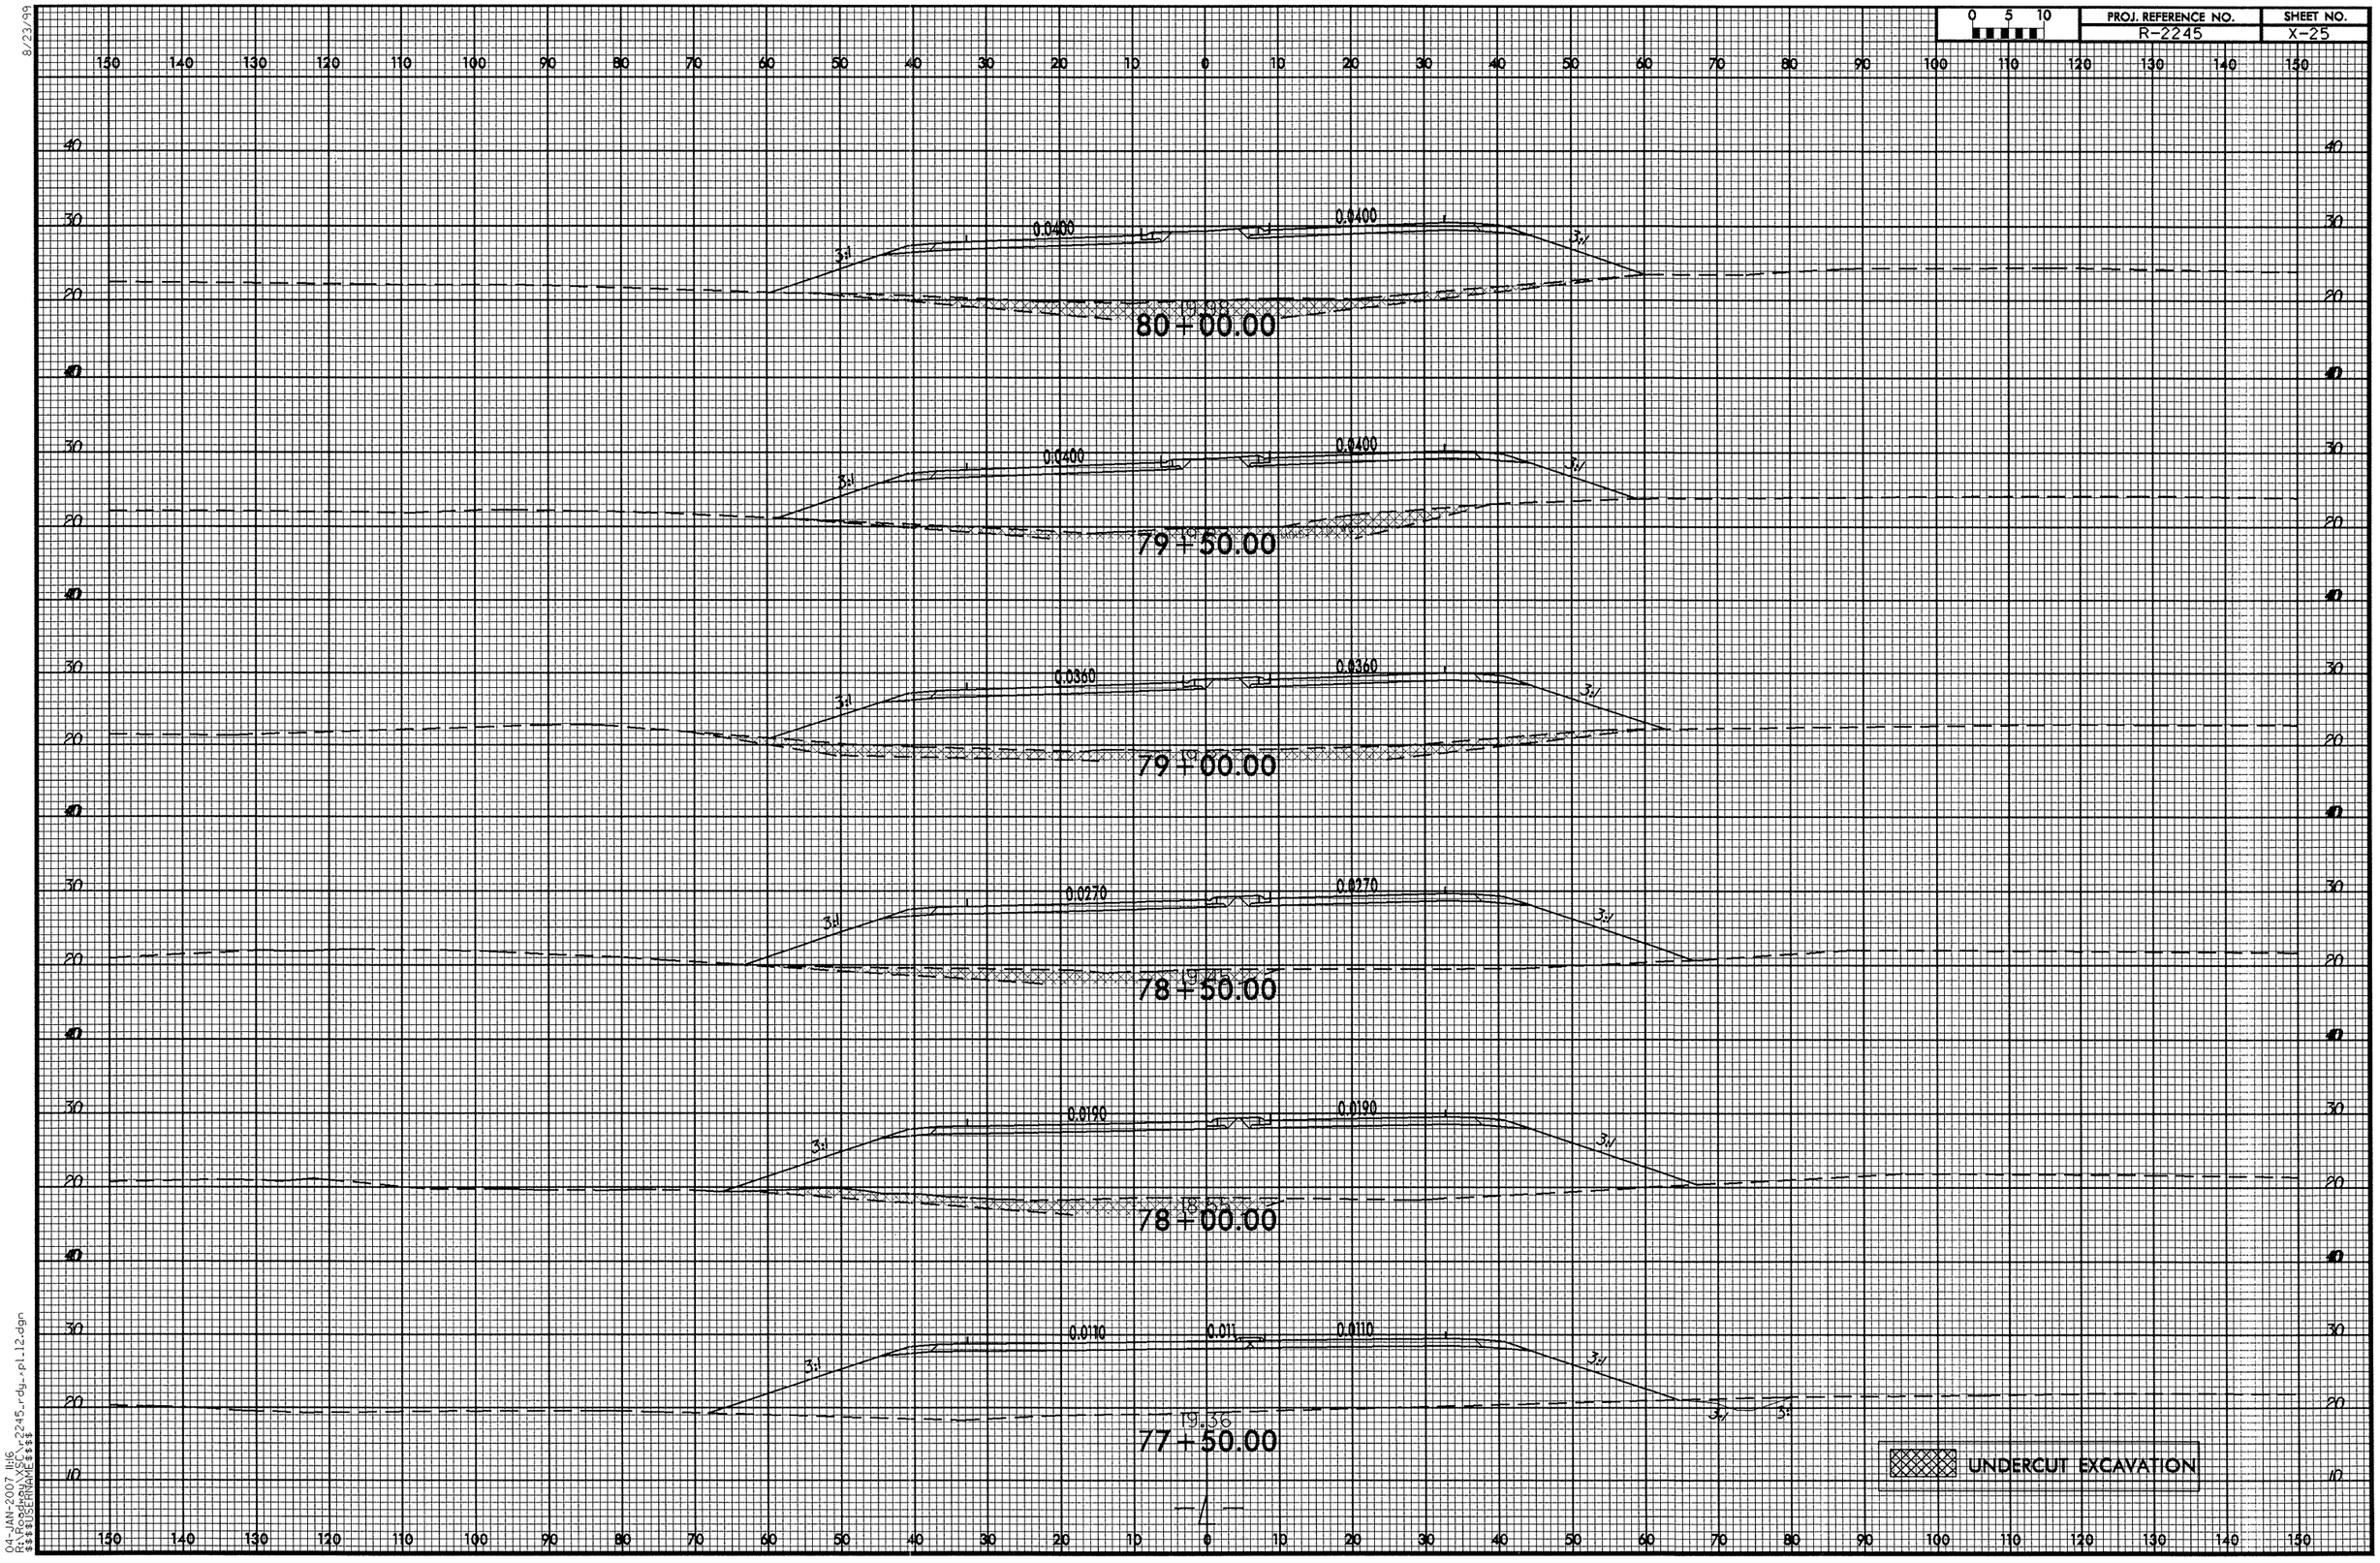

8/23/99

04-JAN-2007 11:16
R:\Roadway\XSC\r2245_rdy_pl12.dgn
$$$$USERNAME$$$$

0 5 10	PROJ. REFERENCE NO.	SHEET NO.
	R-2245	X-26

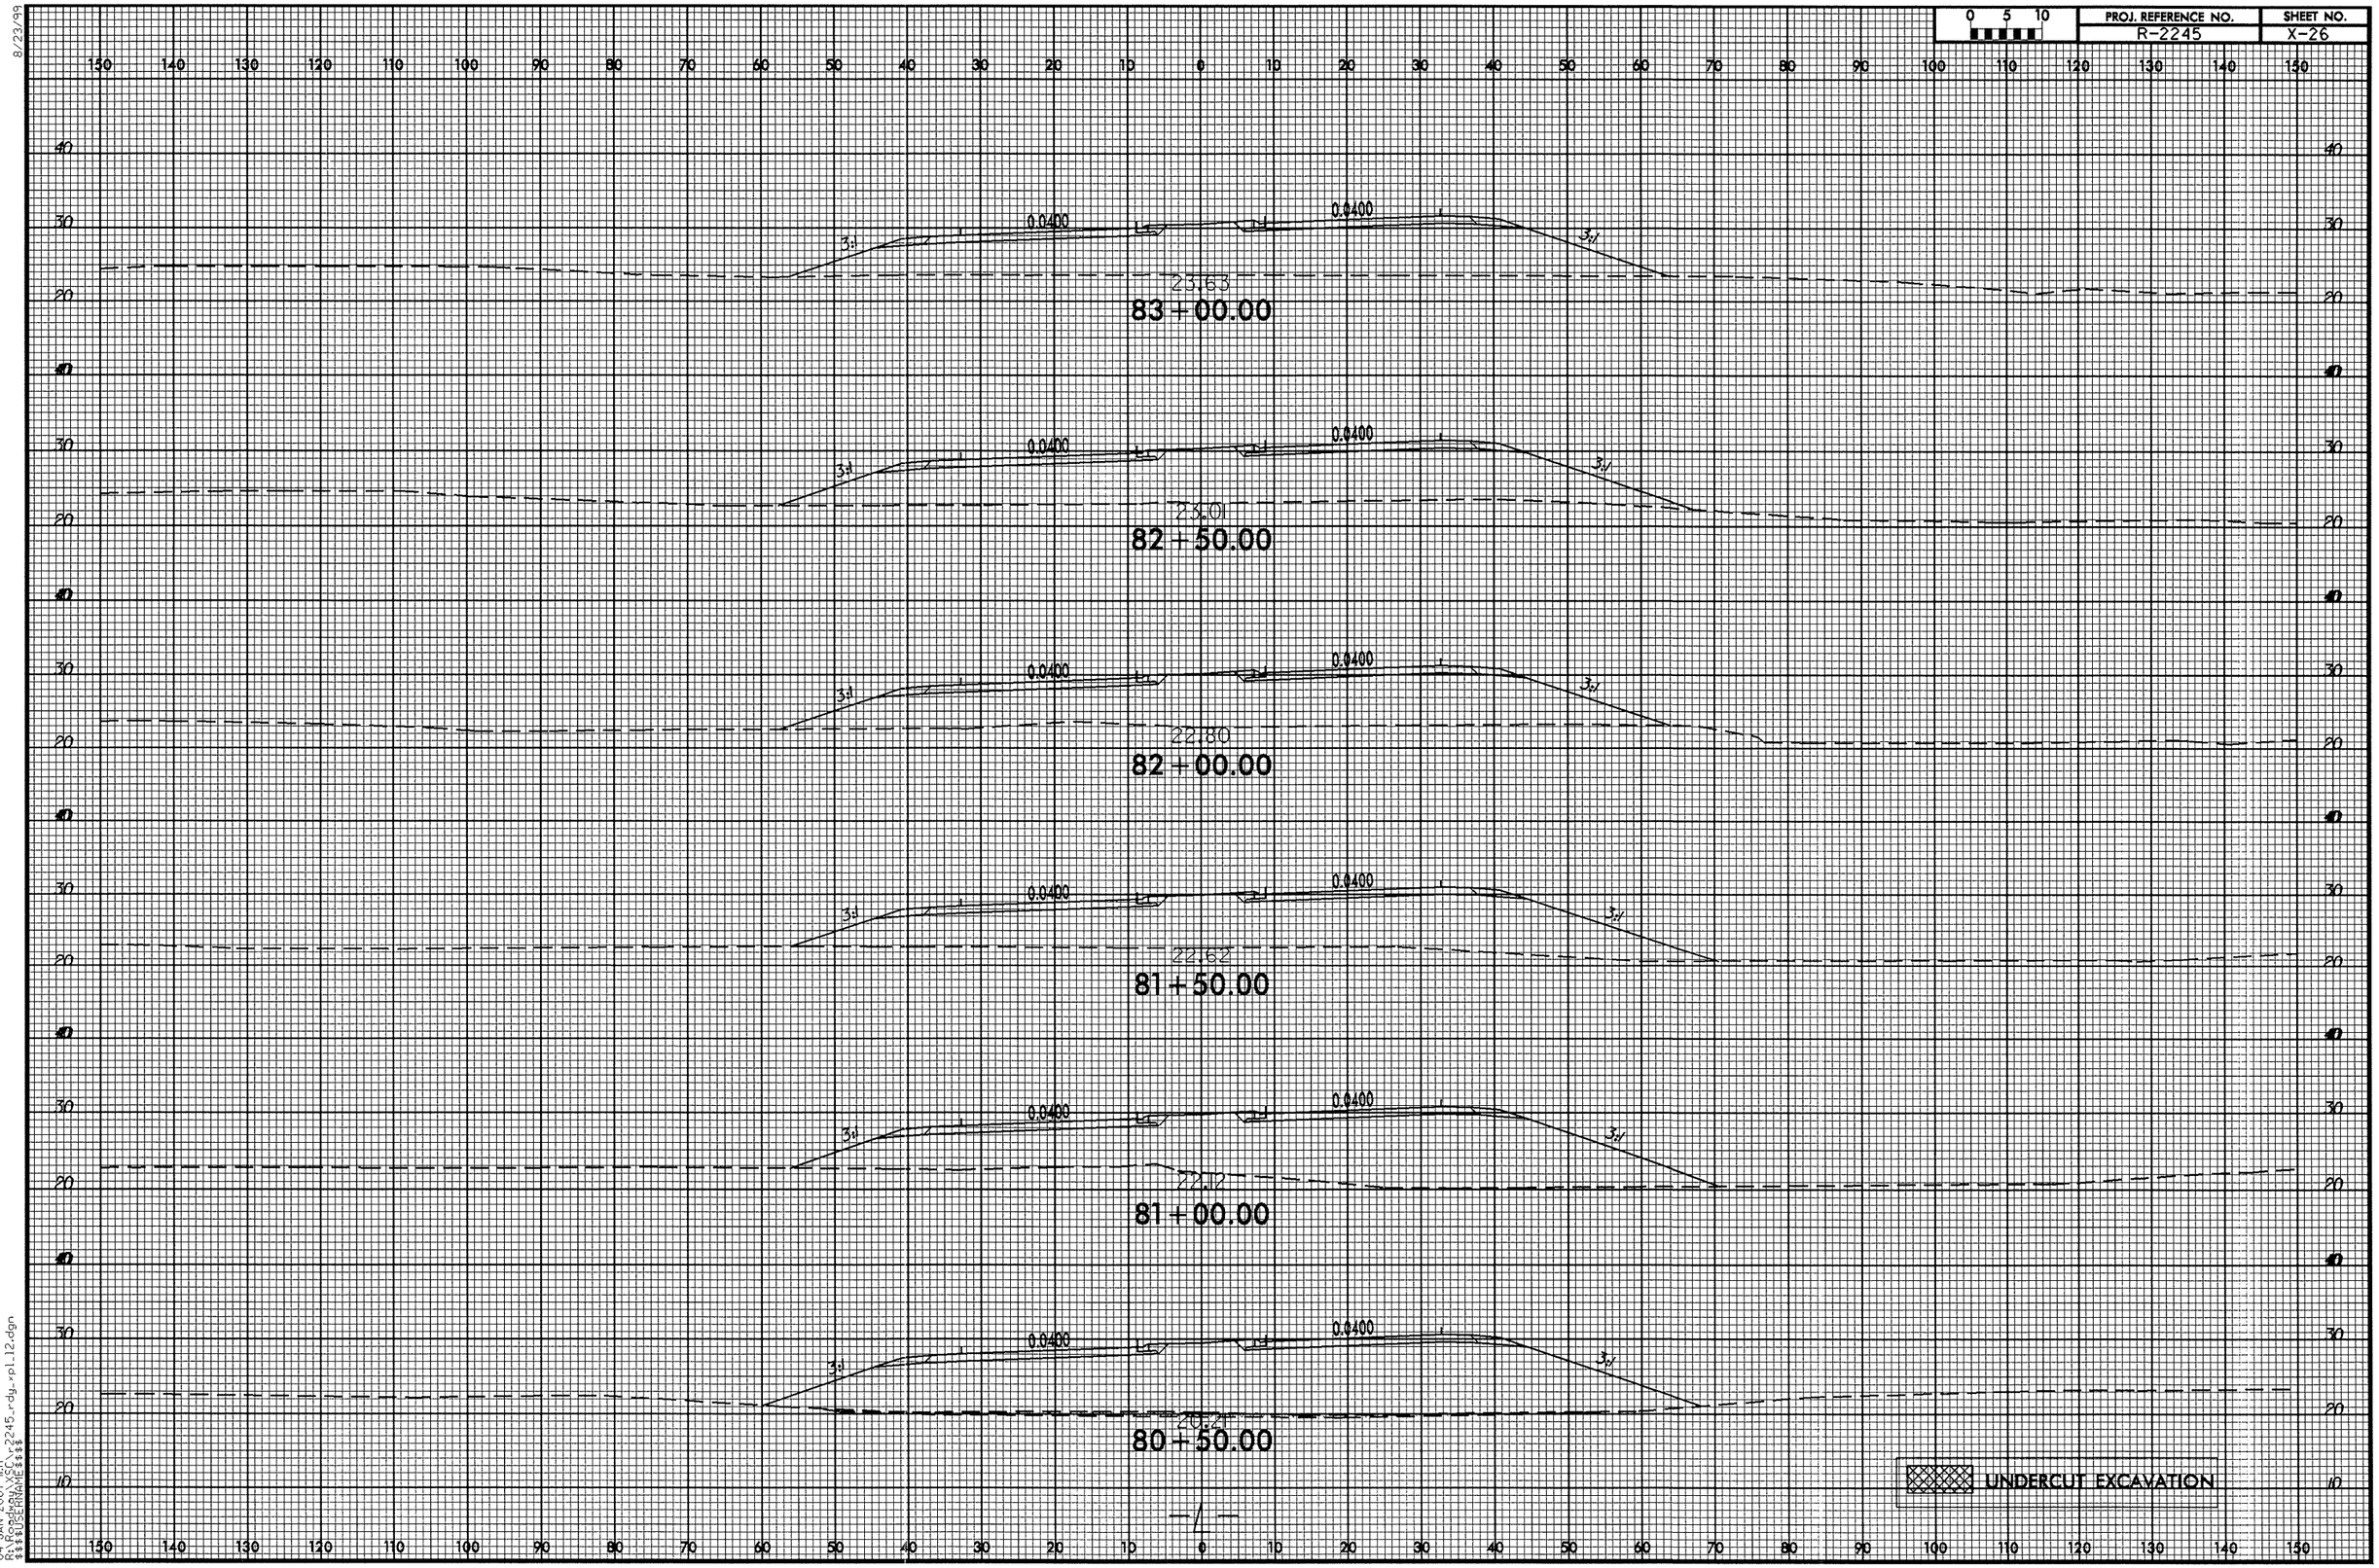

8/23/99
04-JAN-2007 18:17
R:\Roadway\XSC\r2245_rdy_xpl12.dgn
$$$$USERNAME$$$$

8/23/99

0 5 10	PROJ. REFERENCE NO.	SHEET NO.
	R-2245	X-27

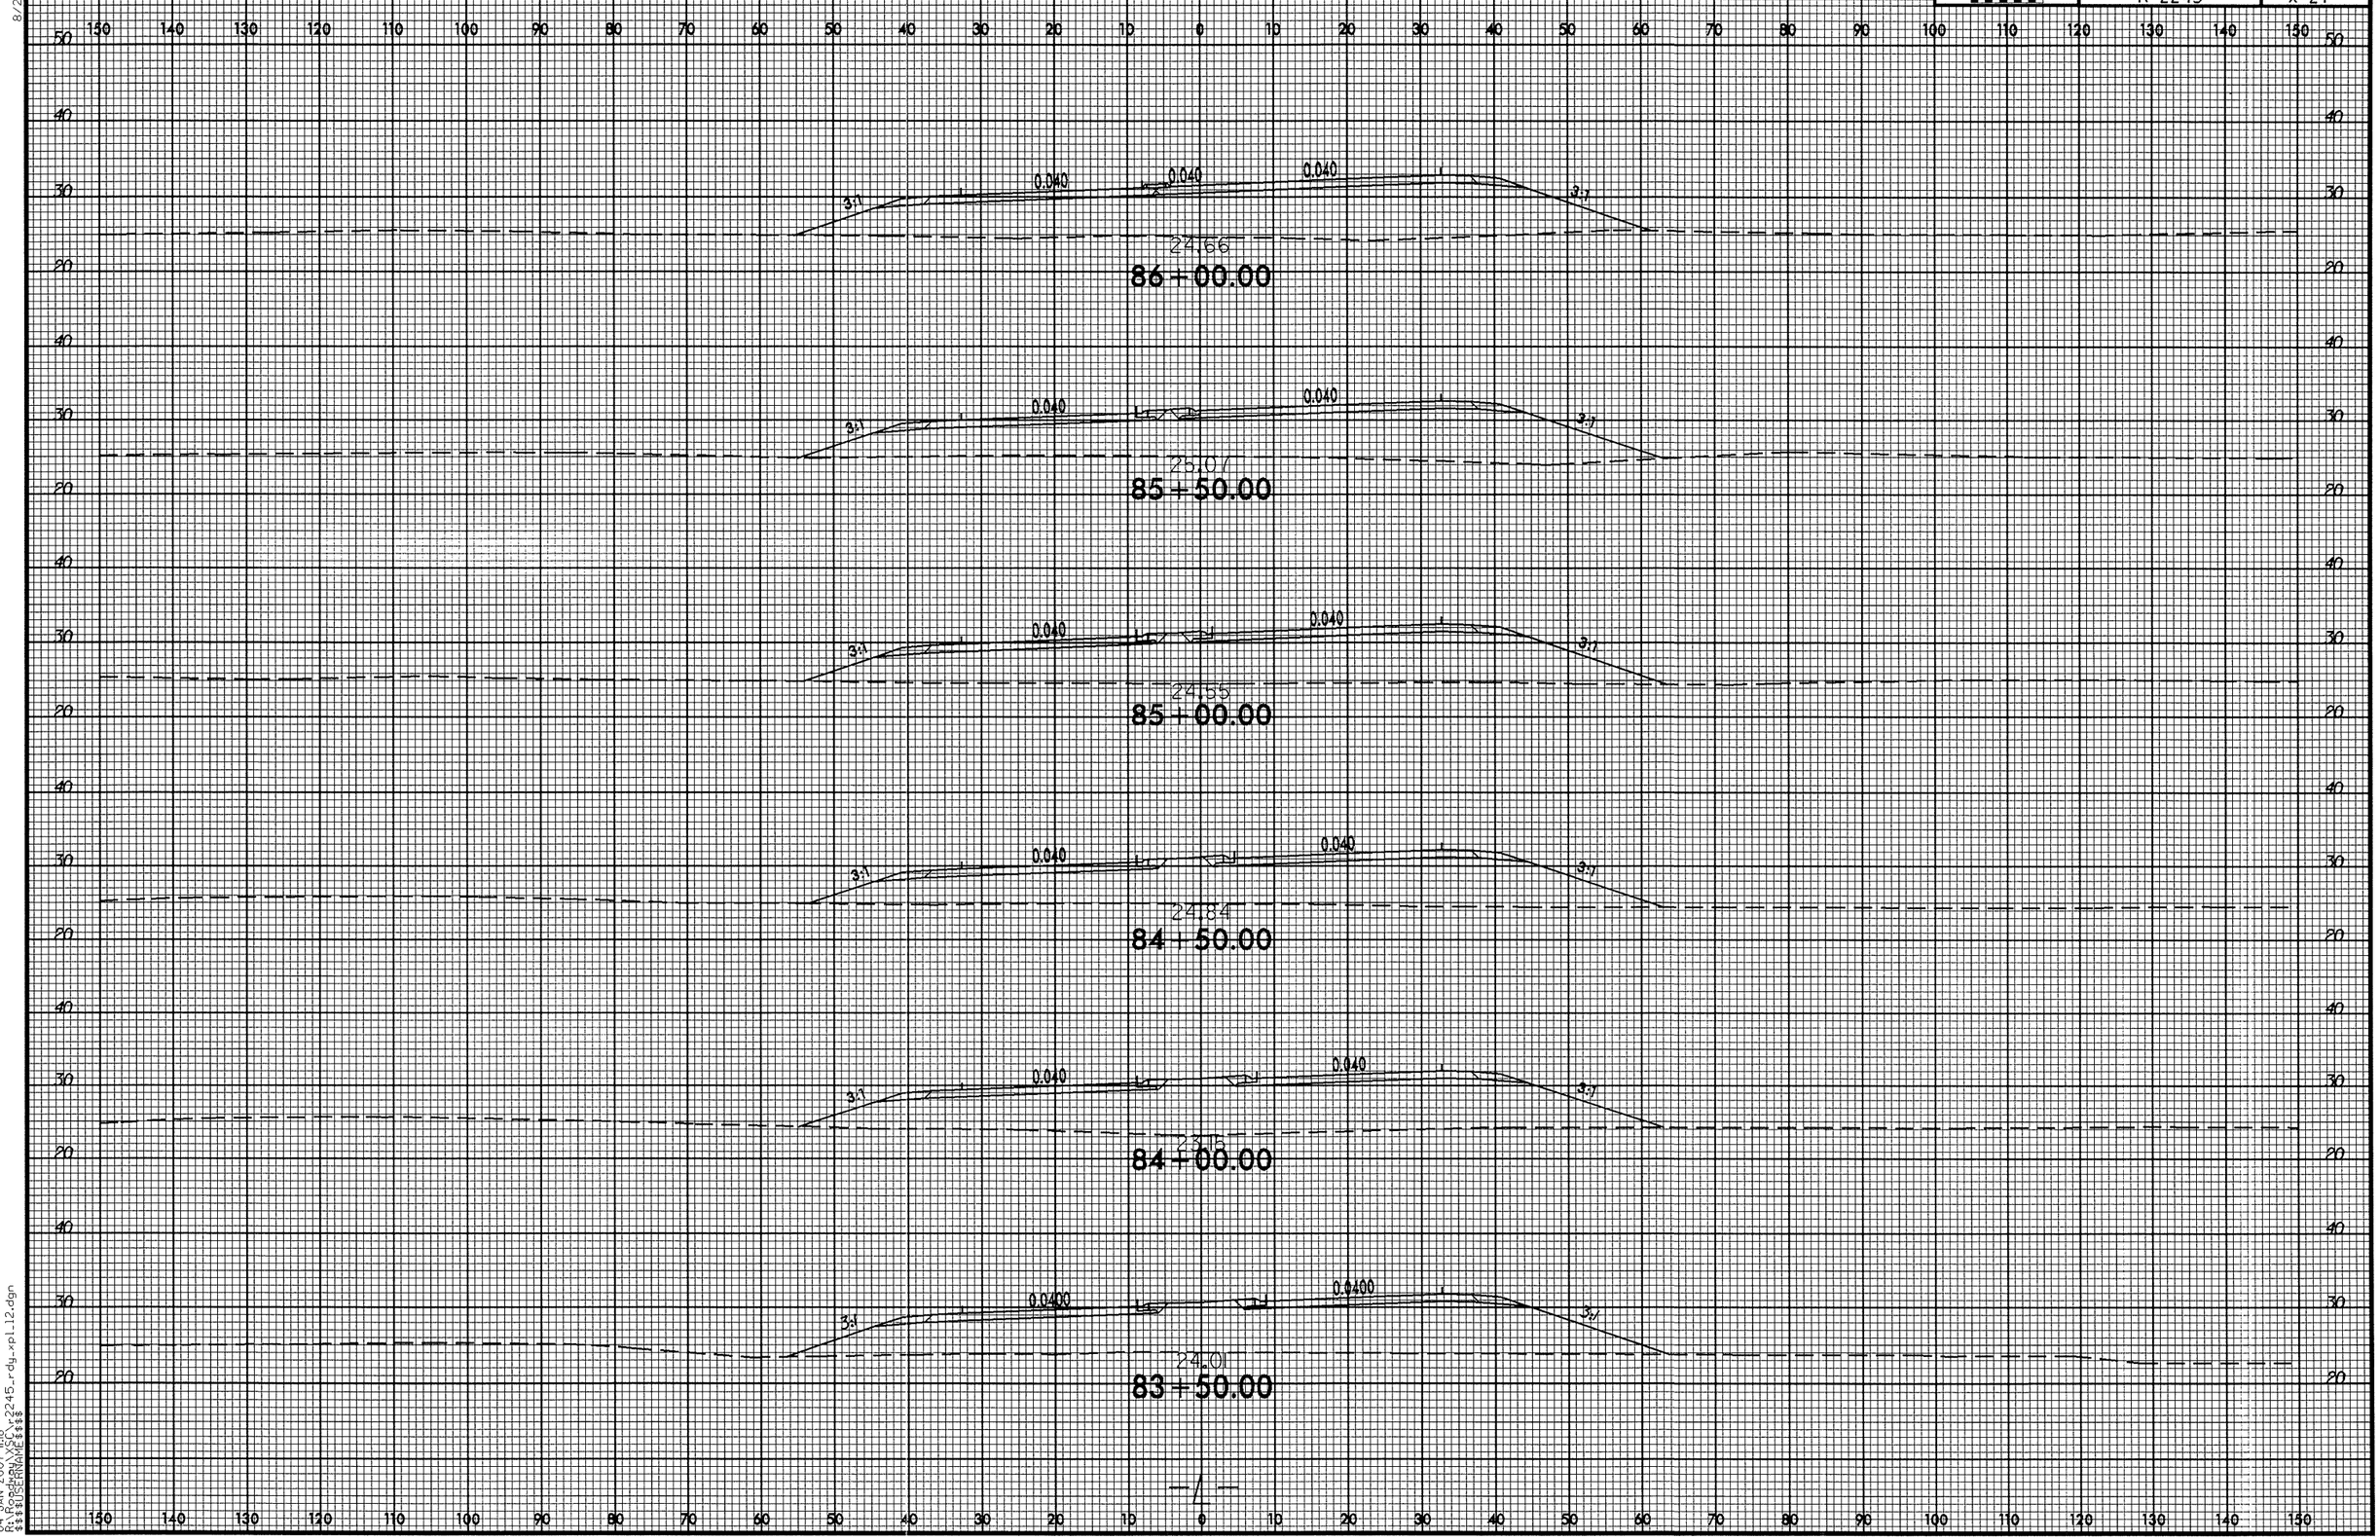

04-JAN-2007 11:18
R:\Roadway\XSC\r2245_rdy_xpl12.dgn
$$$$USERNAME$$$$

8/23/99

0 5 10	PROJ. REFERENCE NO.	SHEET NO.
	R-2245	X-28

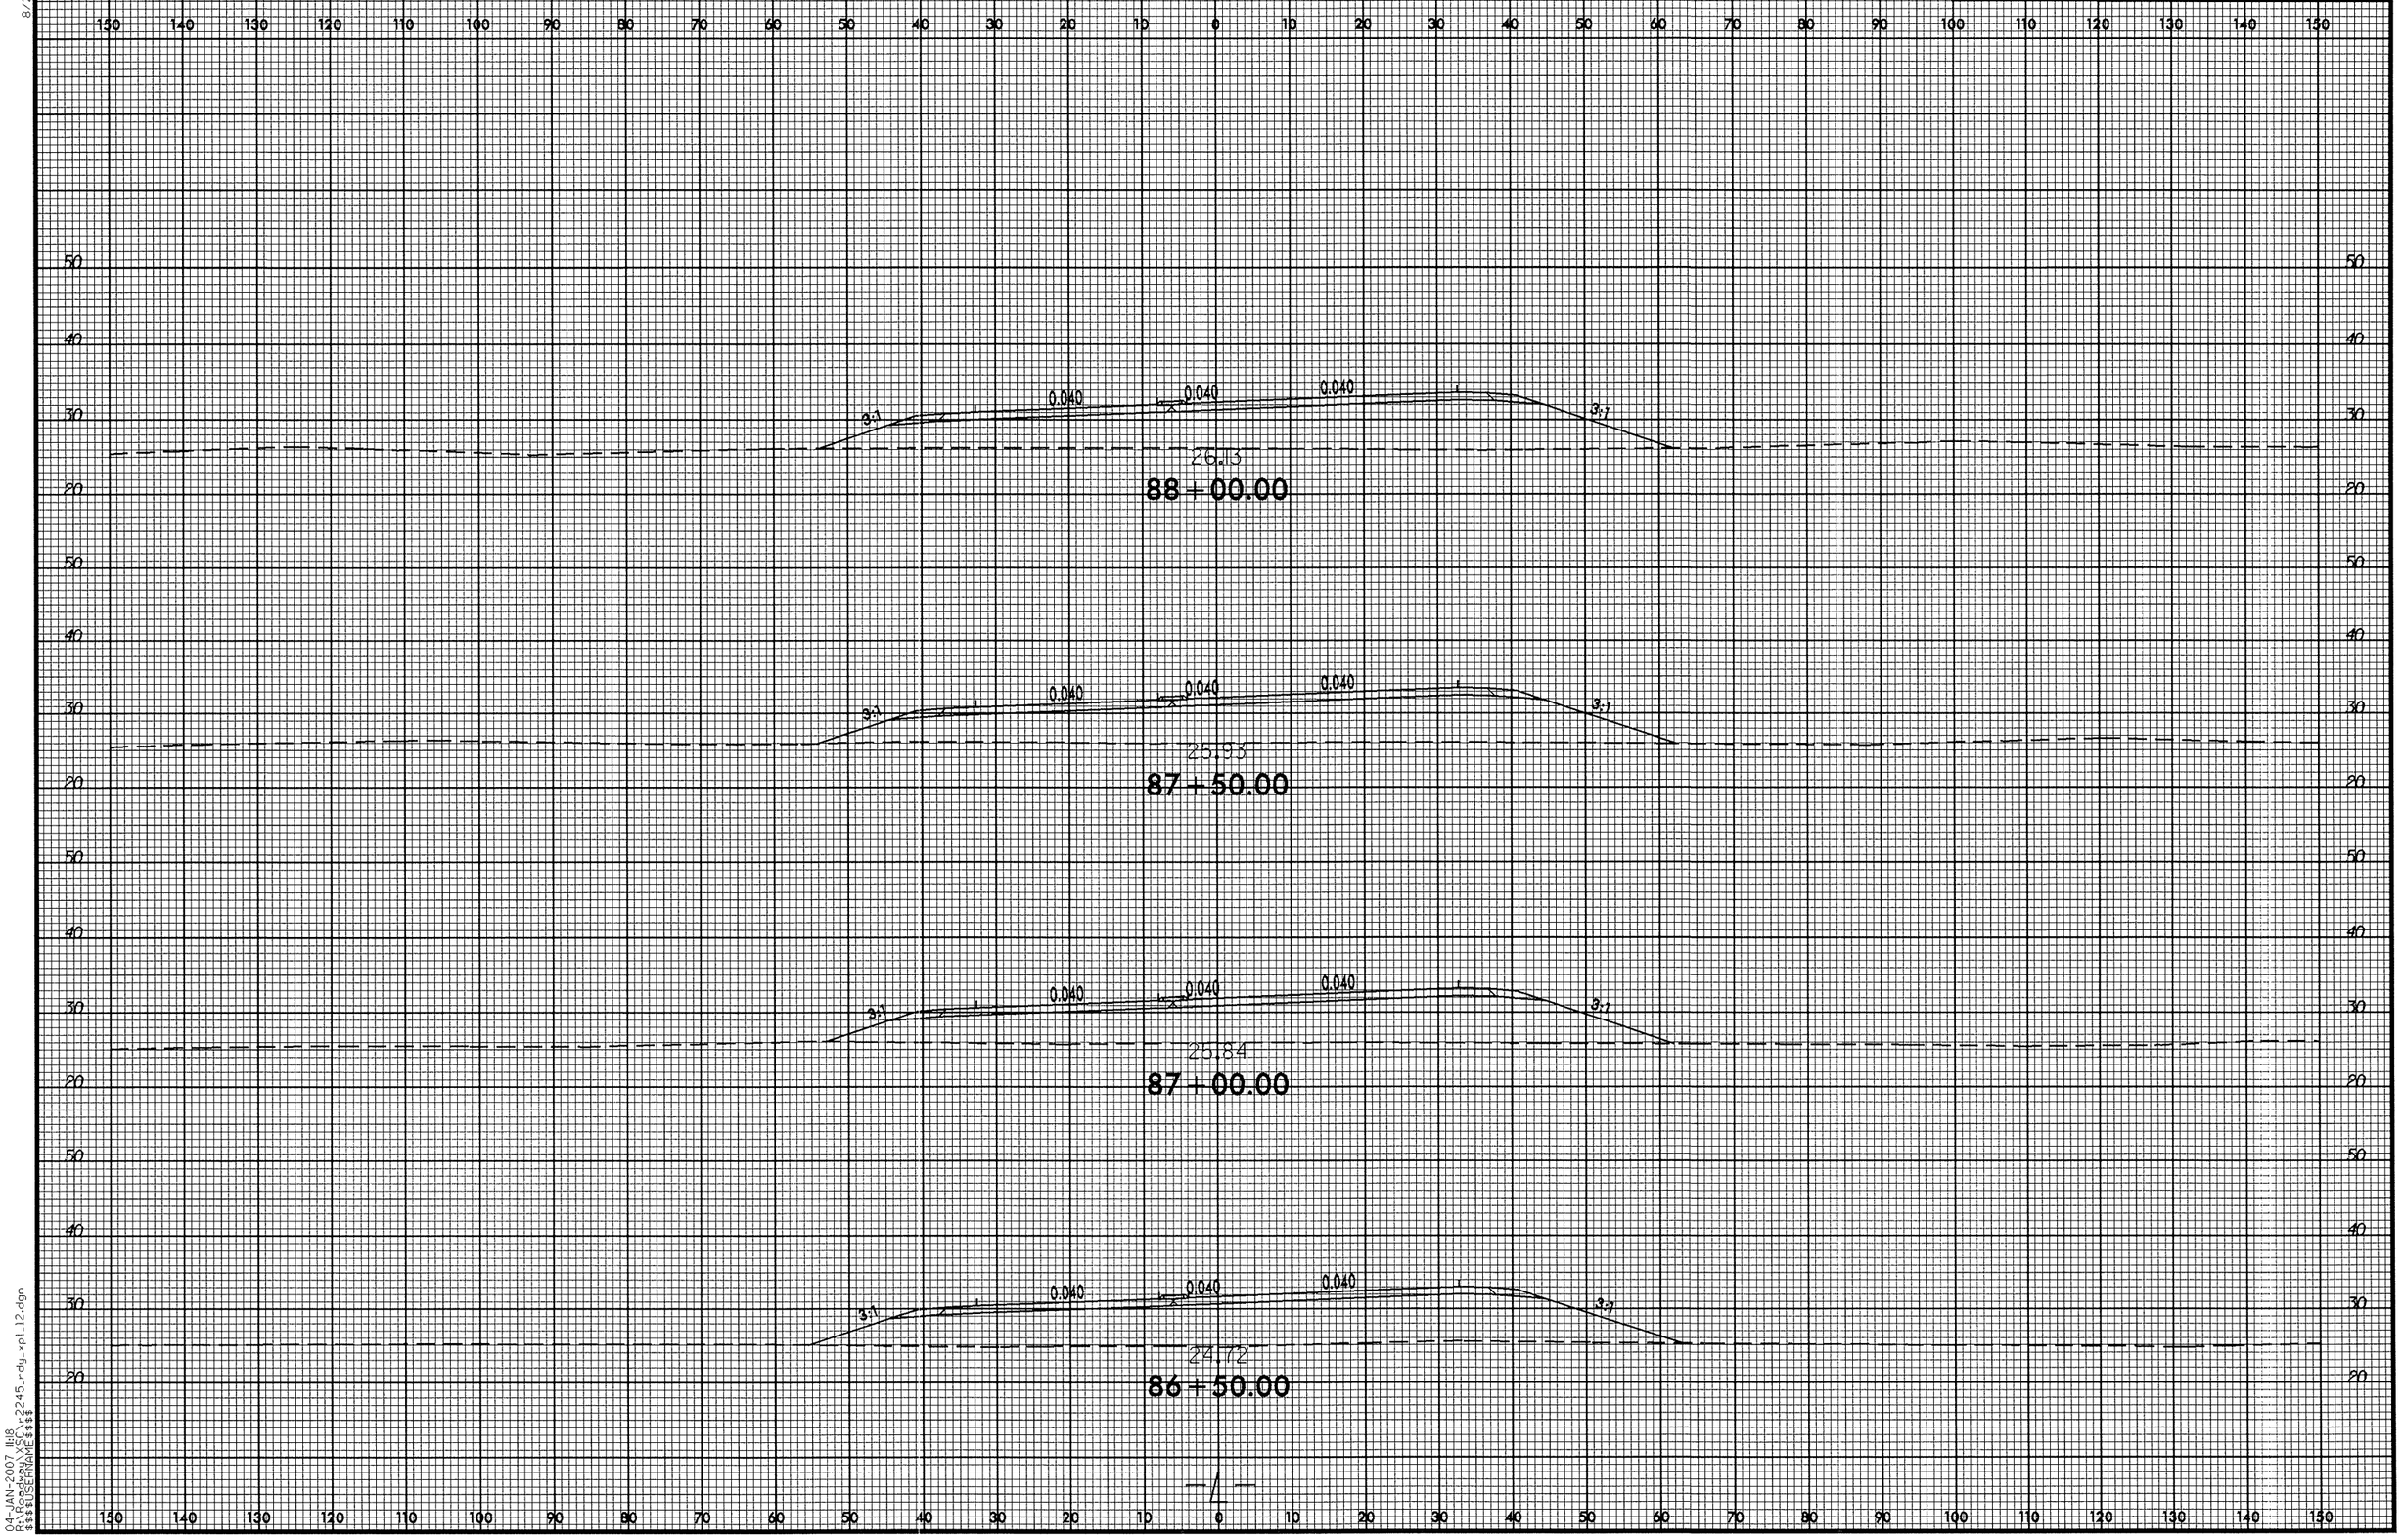

04-JAN-2007 11:18
R:\Roadway\XSC\r2245_rdy_xpl_12.dgn
$$$$USERNAME$$$$

0 5 10	PROJ. REFERENCE NO.	SHEET NO.
	R-2245	X-29

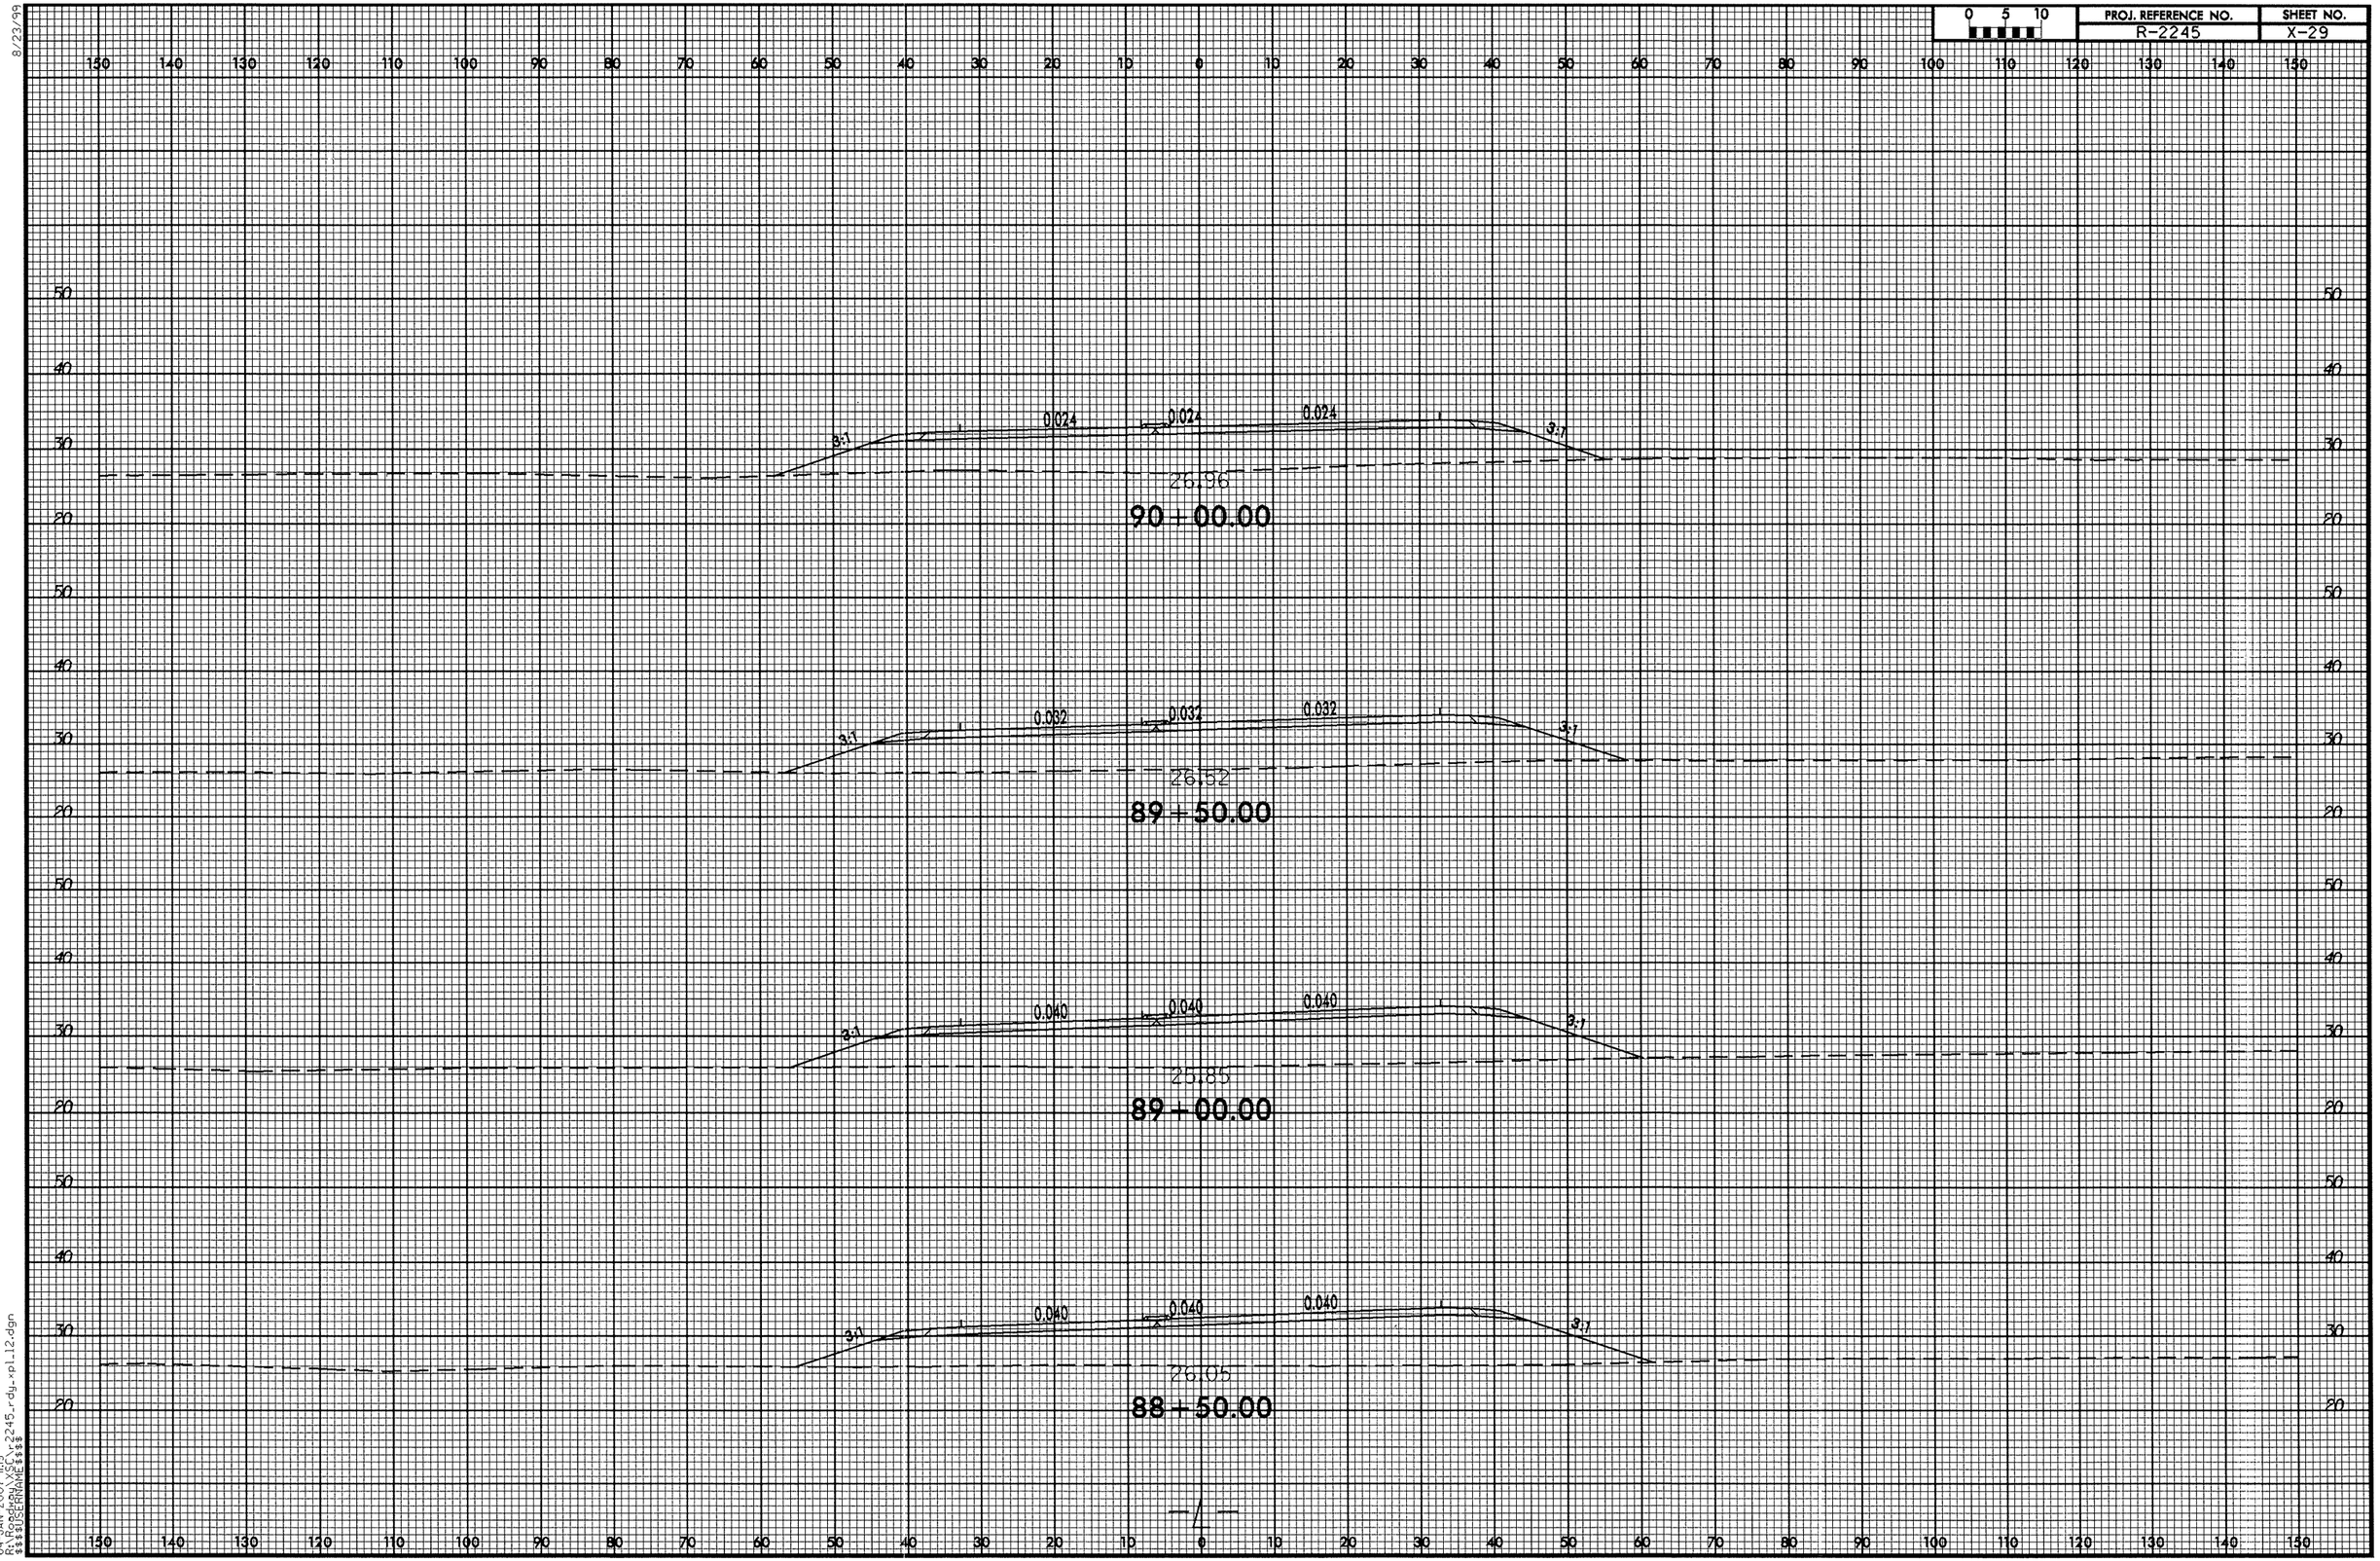

8/23/99
04-JAN-2007 11:19
R:\Roadway\XSEC\r2245_rdy_xpl12.dgn
$$$$USERNAME$$$$

0 5 10	PROJ. REFERENCE NO.	SHEET NO.
	R-2245	X-30

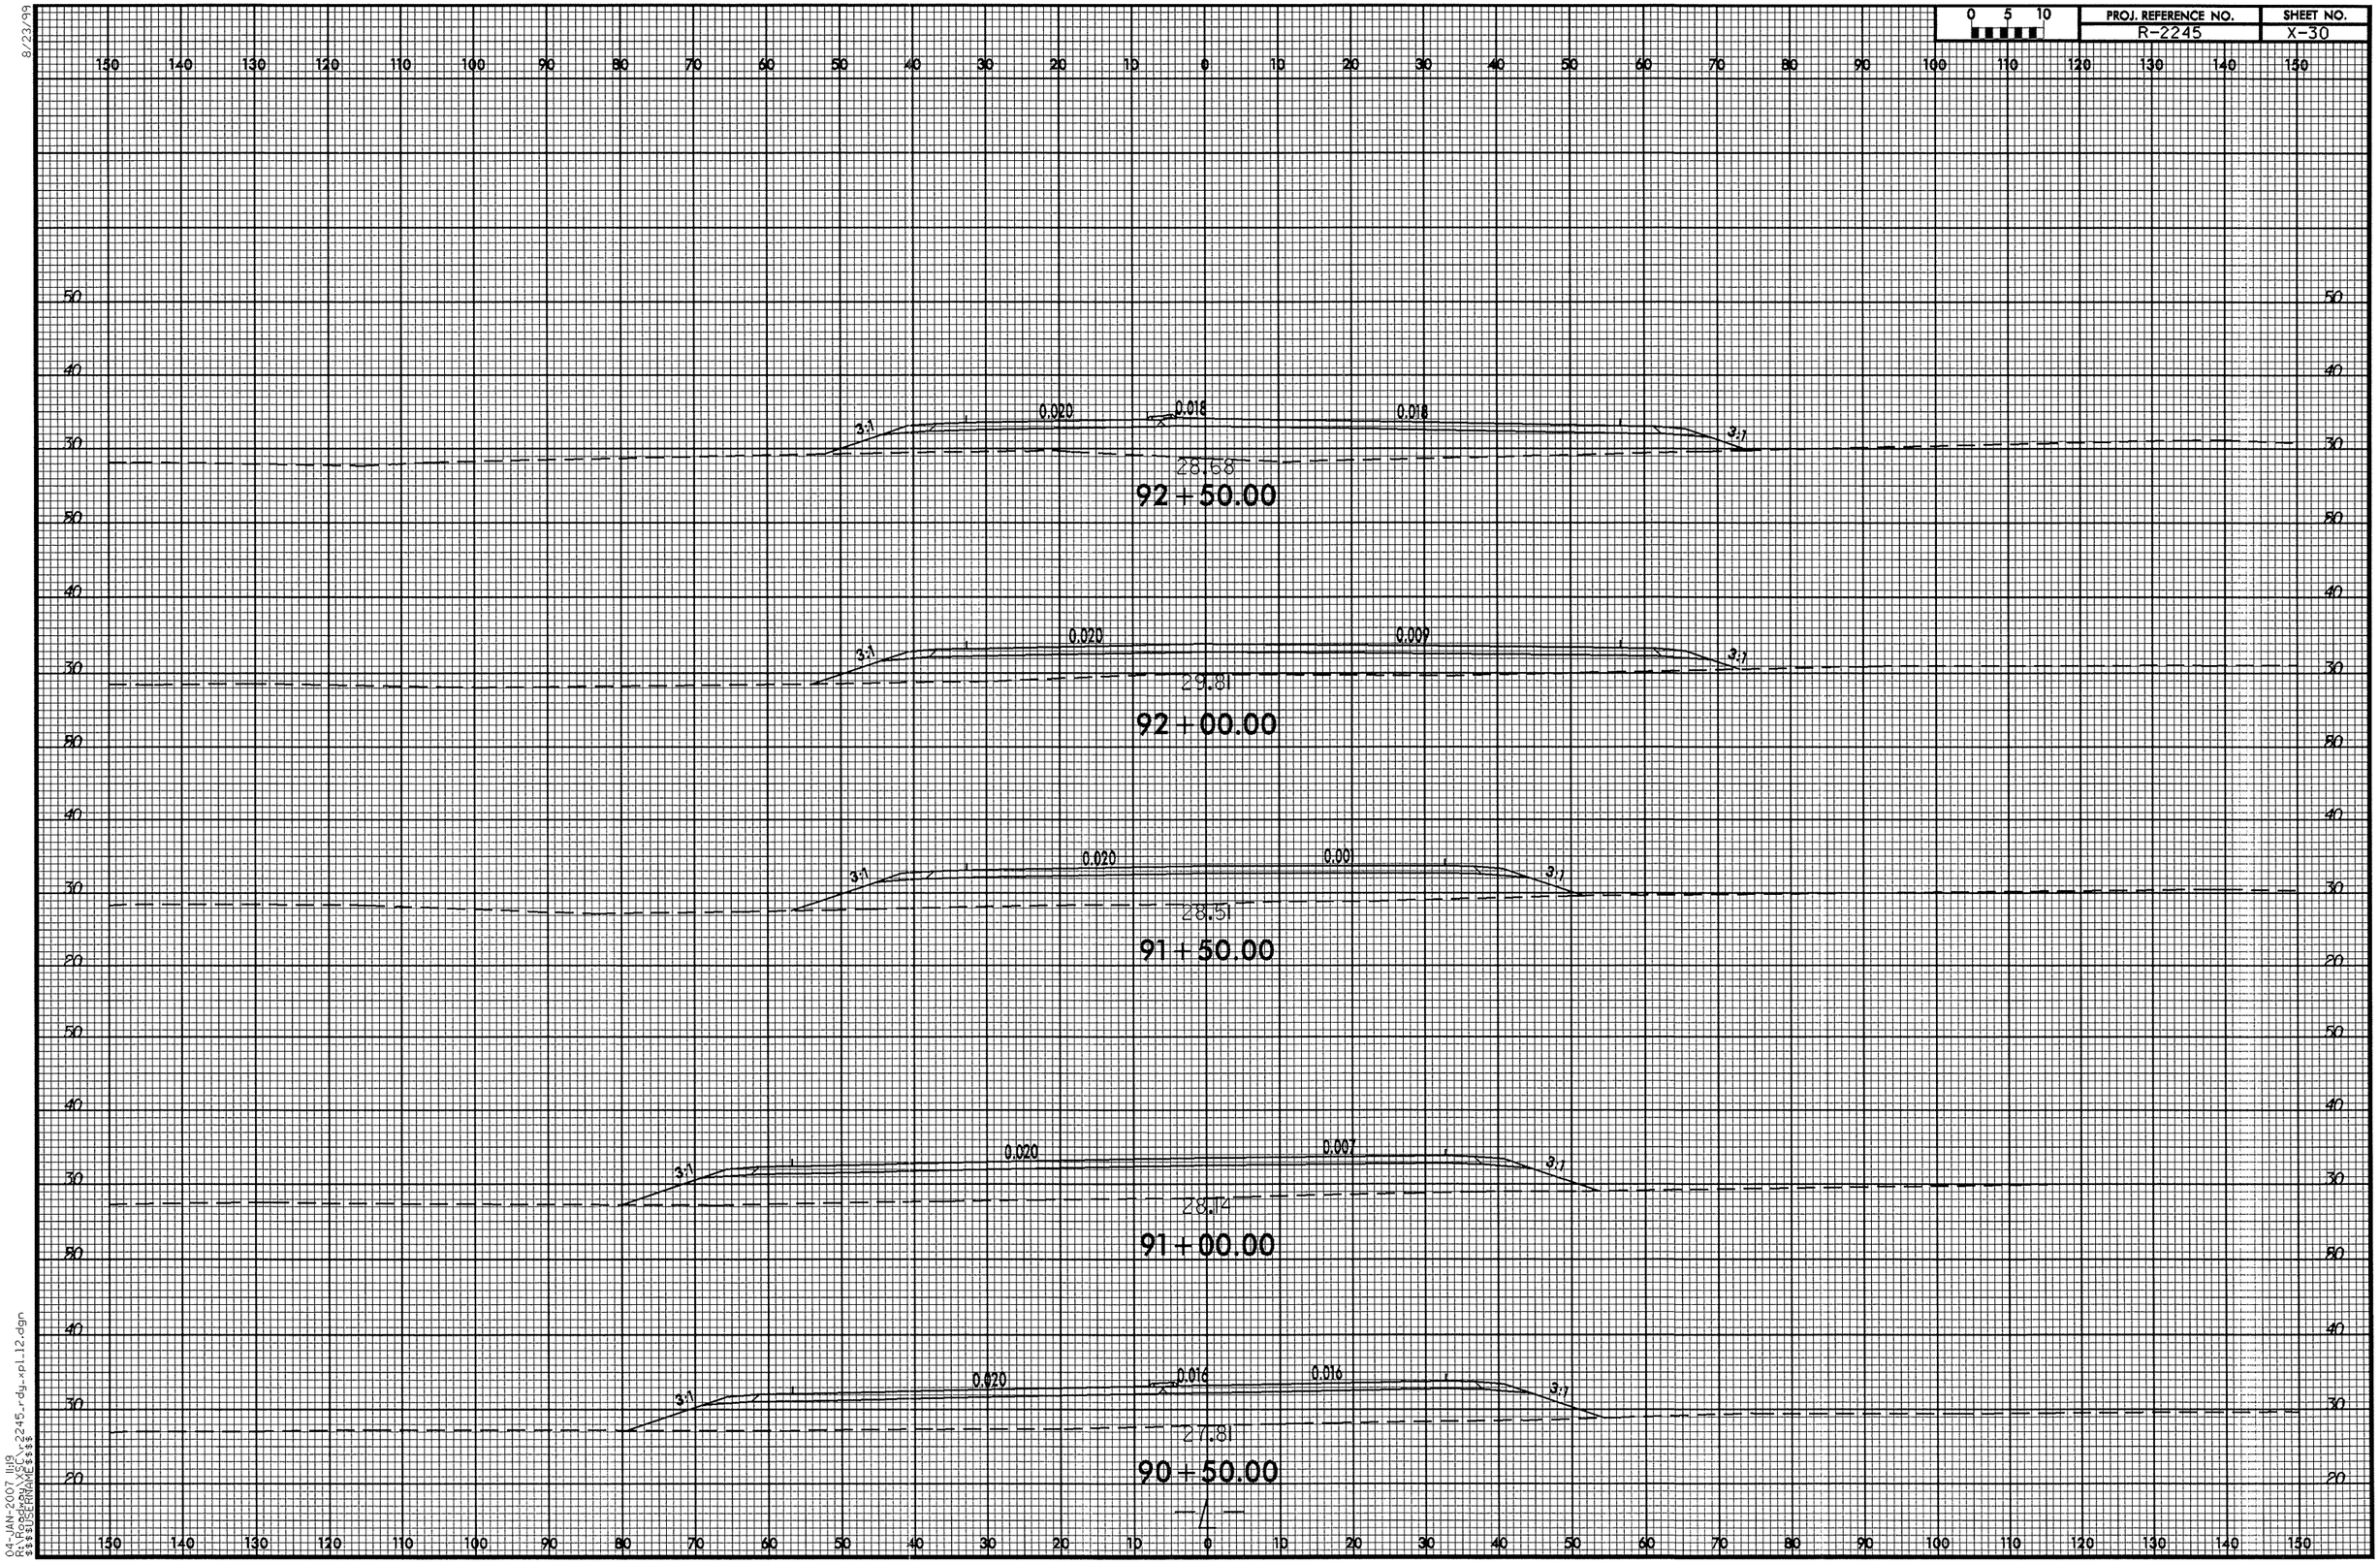

8/23/99

04-JAN-2007 11:19
R:\Roadway\X5\r2245_rdy_xpl_12.dgn
$$$$USERNAME$$$$

0 5 10	PROJ. REFERENCE NO.	SHEET NO.
	R-2245	X-31

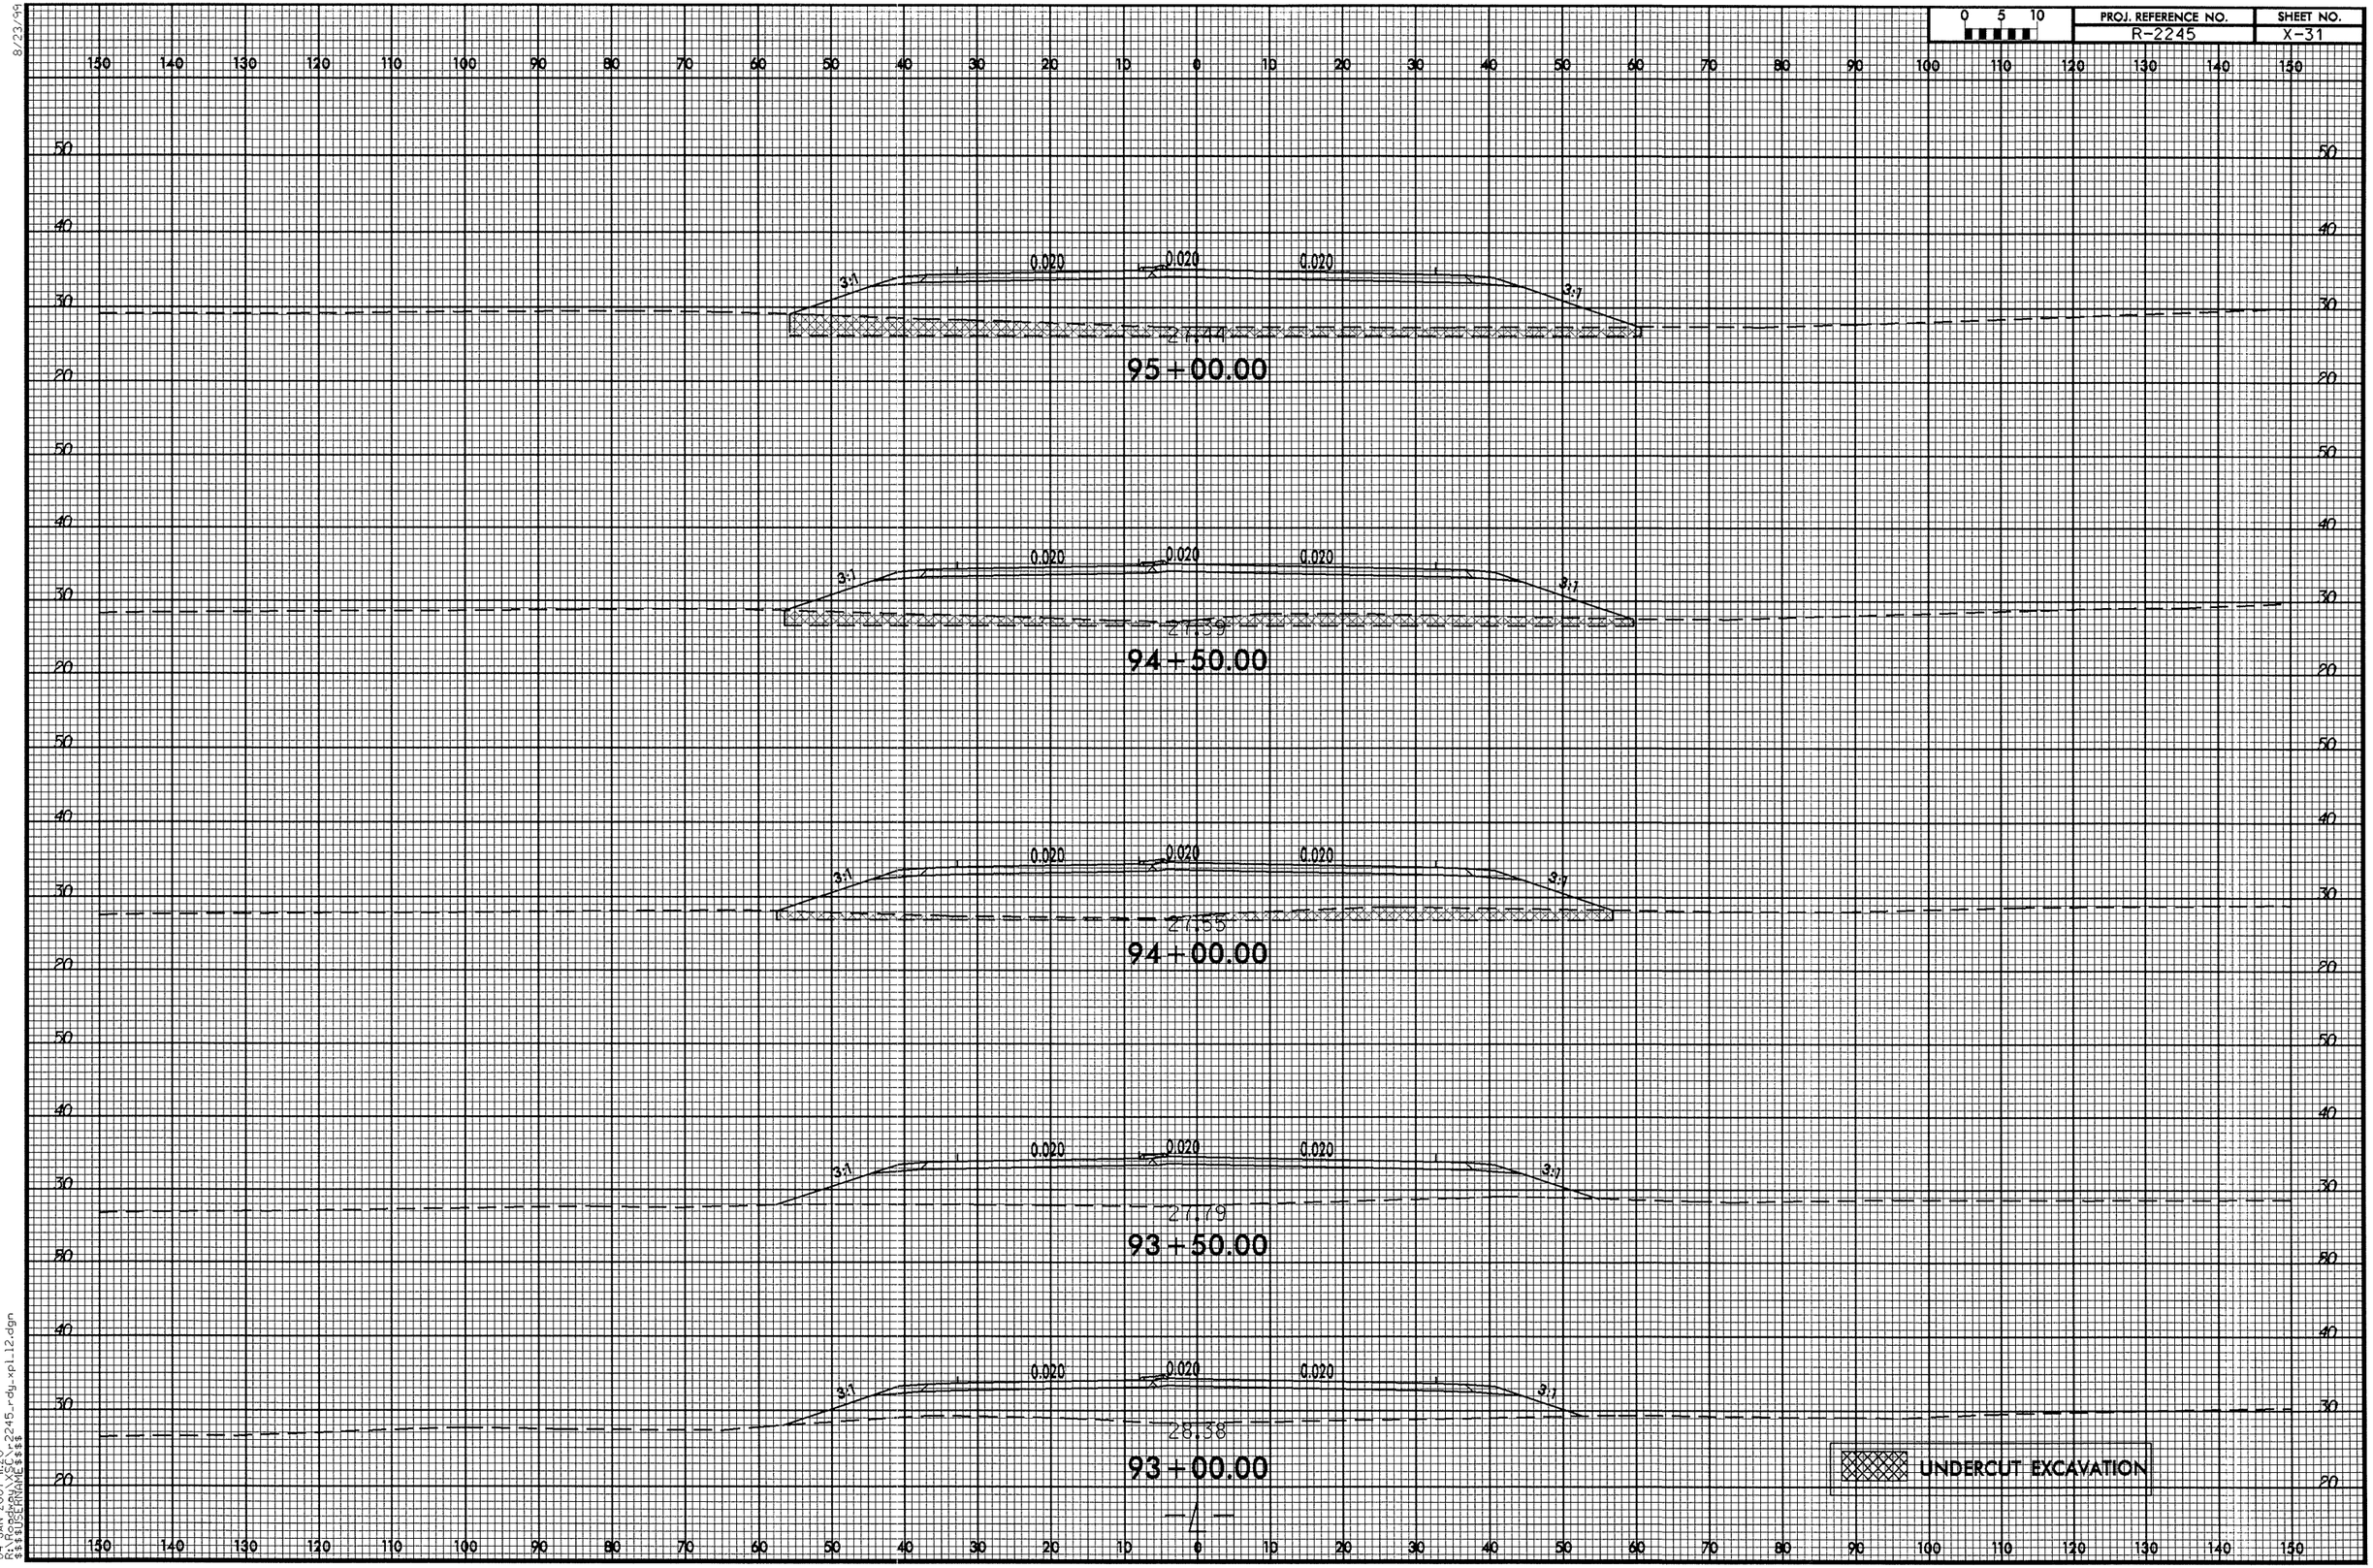

8/23/99
04-JAN-2007 11:20
R:\Proj\R-2245_rdy_xpl_12.dgn
$$$$USERNAME$$$$

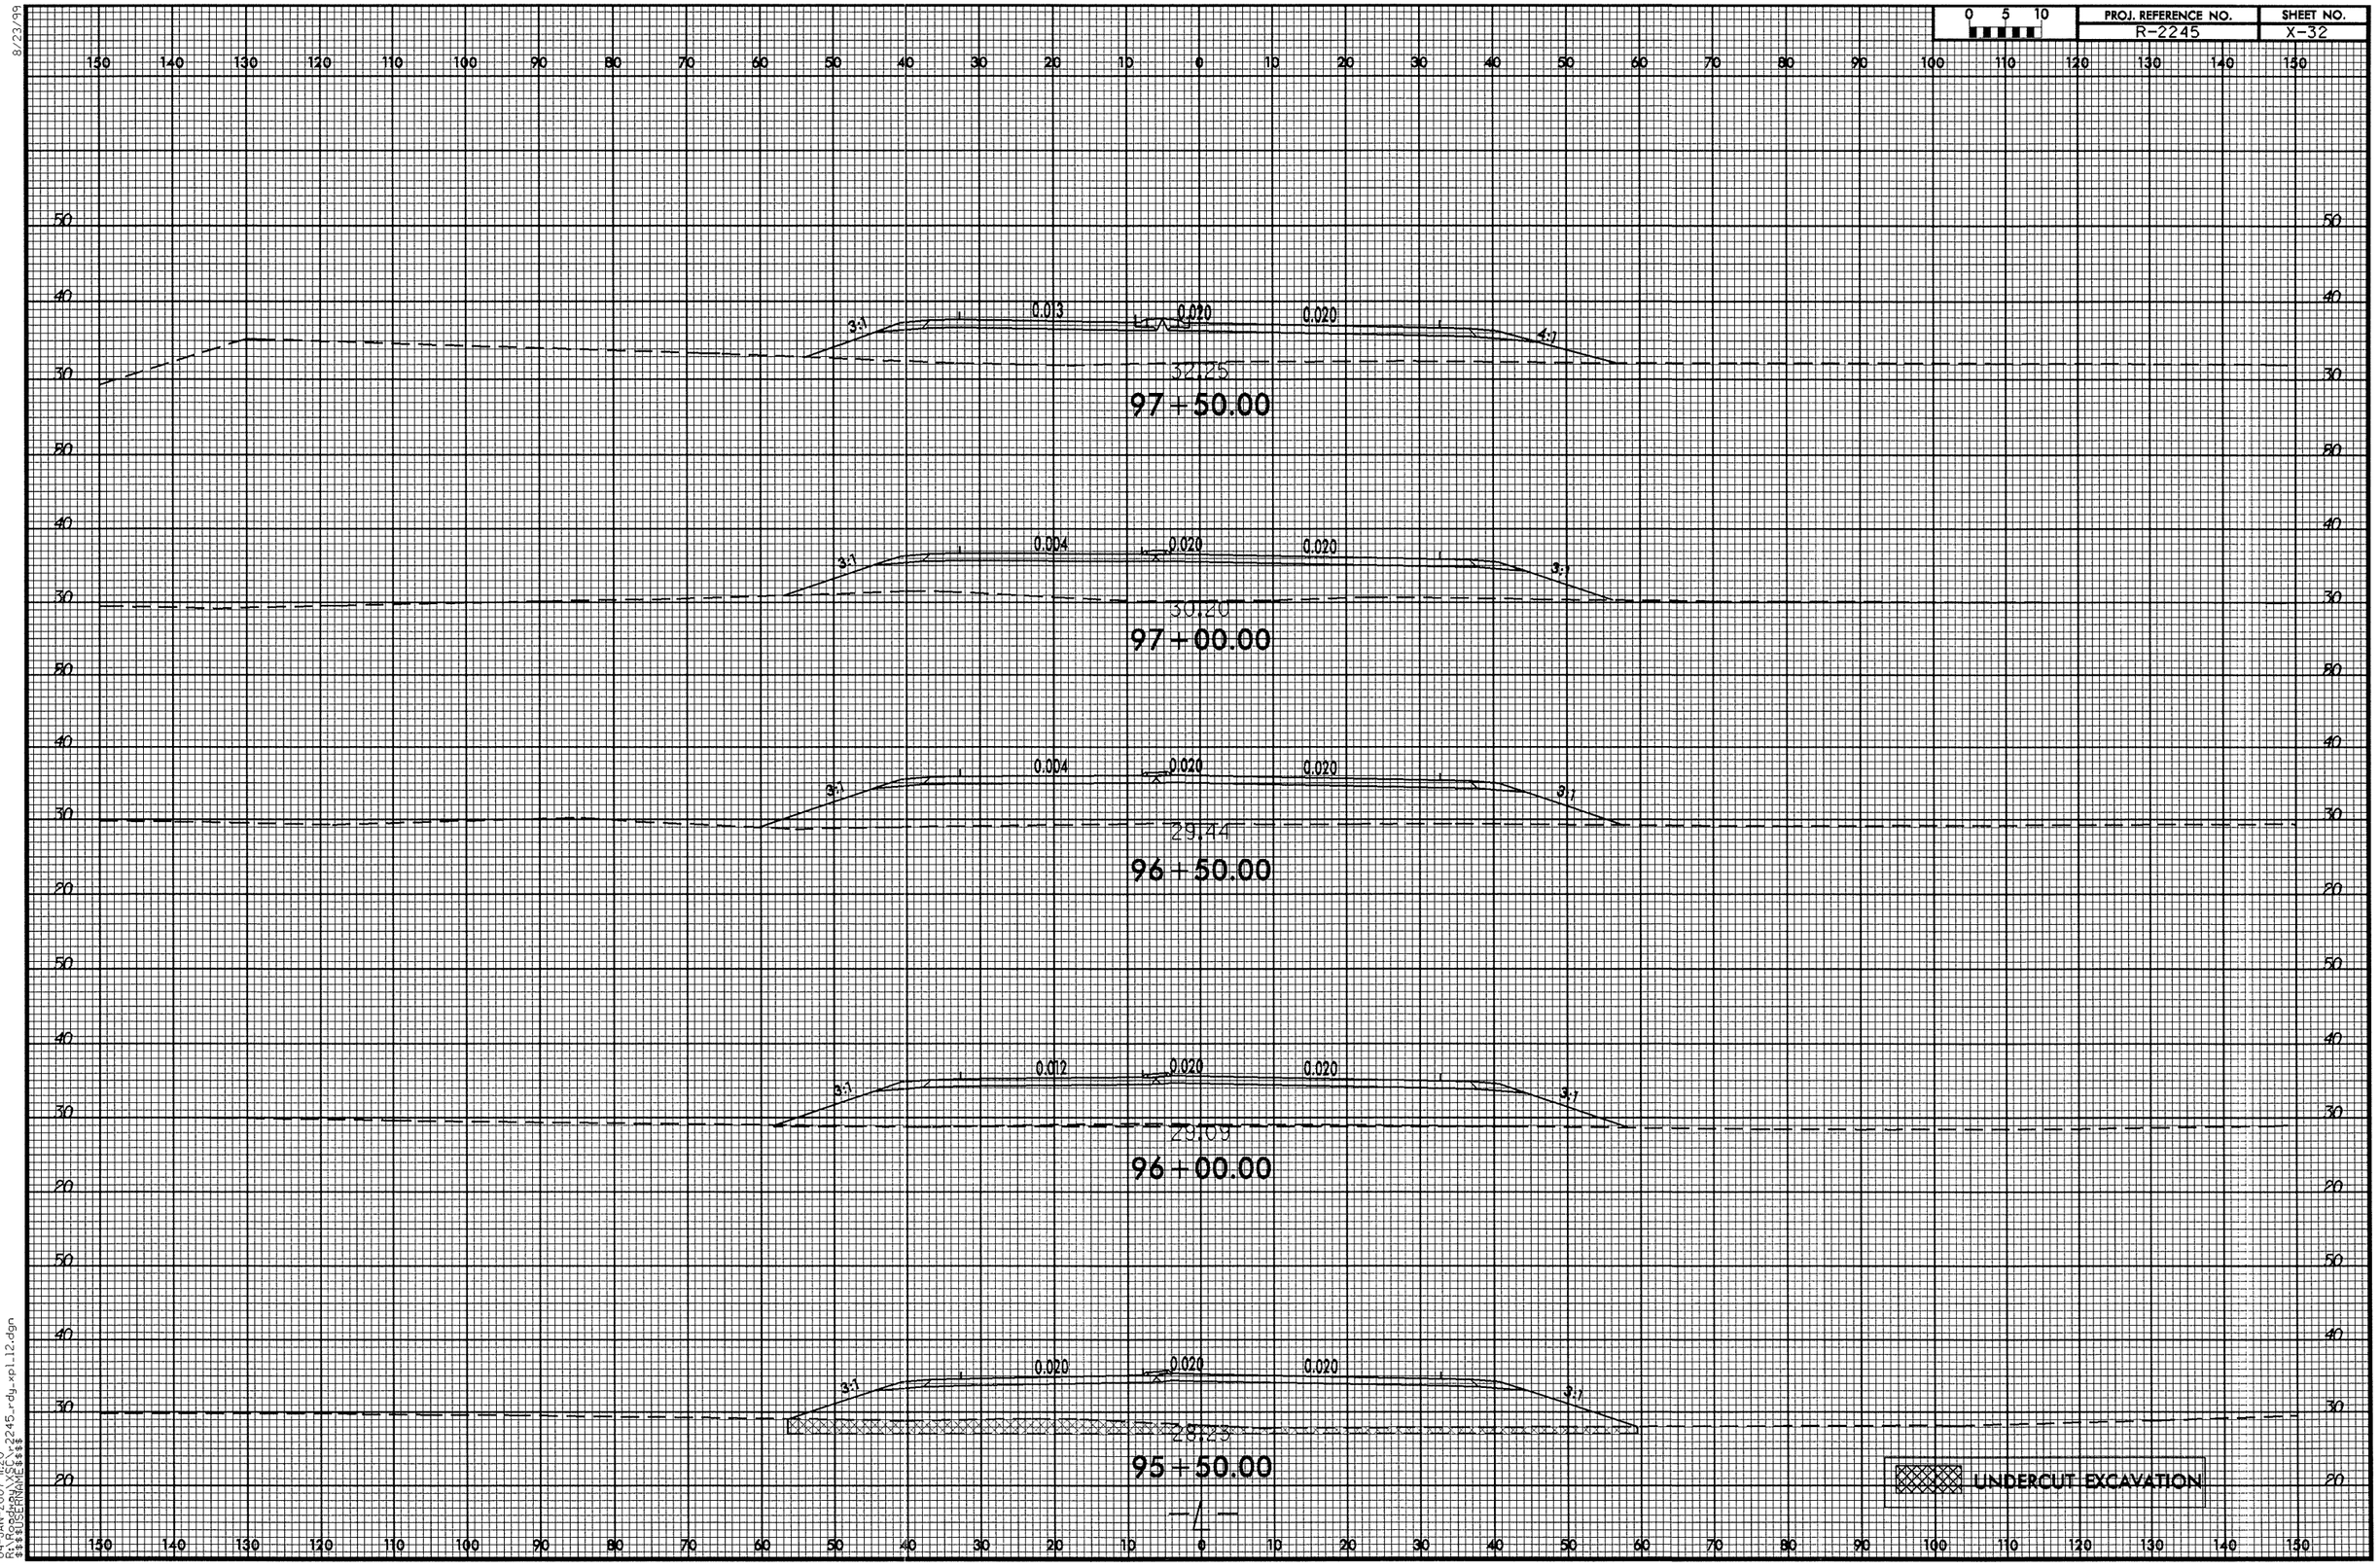

8/23/99

04-JAN-2007 11:20
R:\Roadway\XSC\r2245_rdy_xpl_12.dgn
$$$$USERNAME$$$$

0 5 10	PROJ. REFERENCE NO.	SHEET NO.
	R-2245	X-33

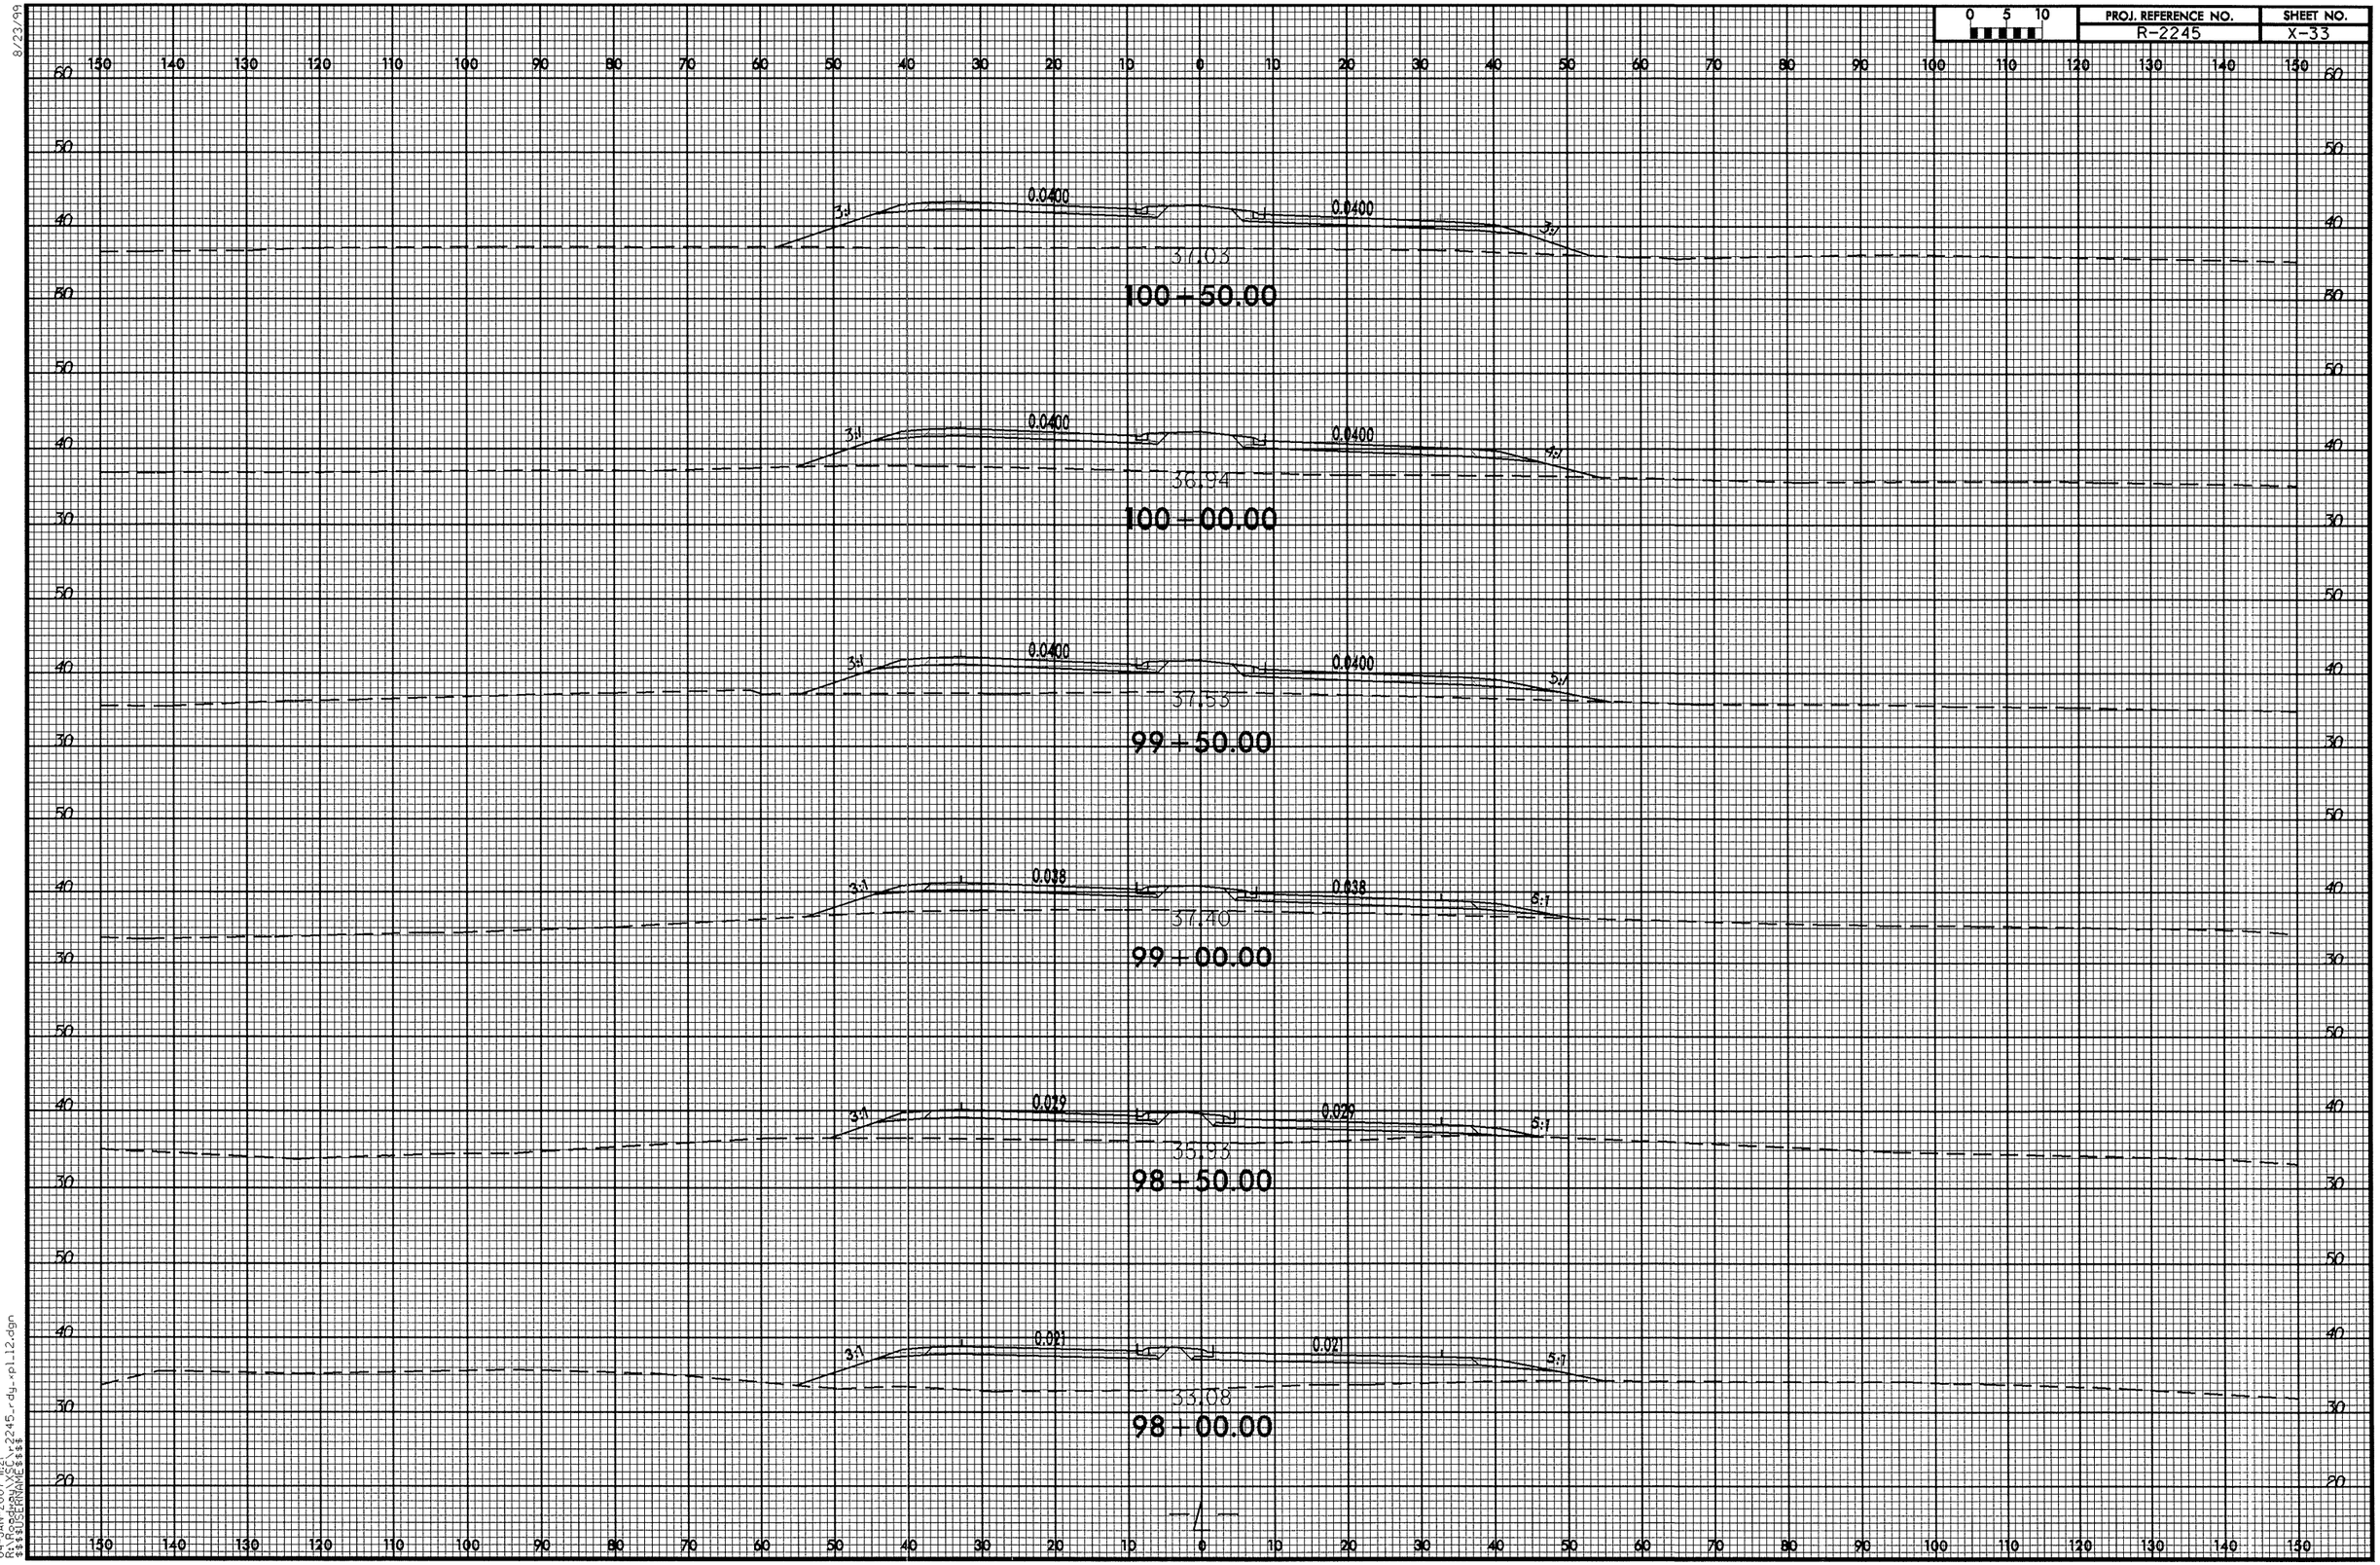

8/23/99
04-JAN-2007 11:21
R:\Roadway\SE\r2245_rdg_xpl_12.dgn
$$$$USERNAME$$$$

0 5 10	PROJ. REFERENCE NO.	SHEET NO.
	R-2245	X-34

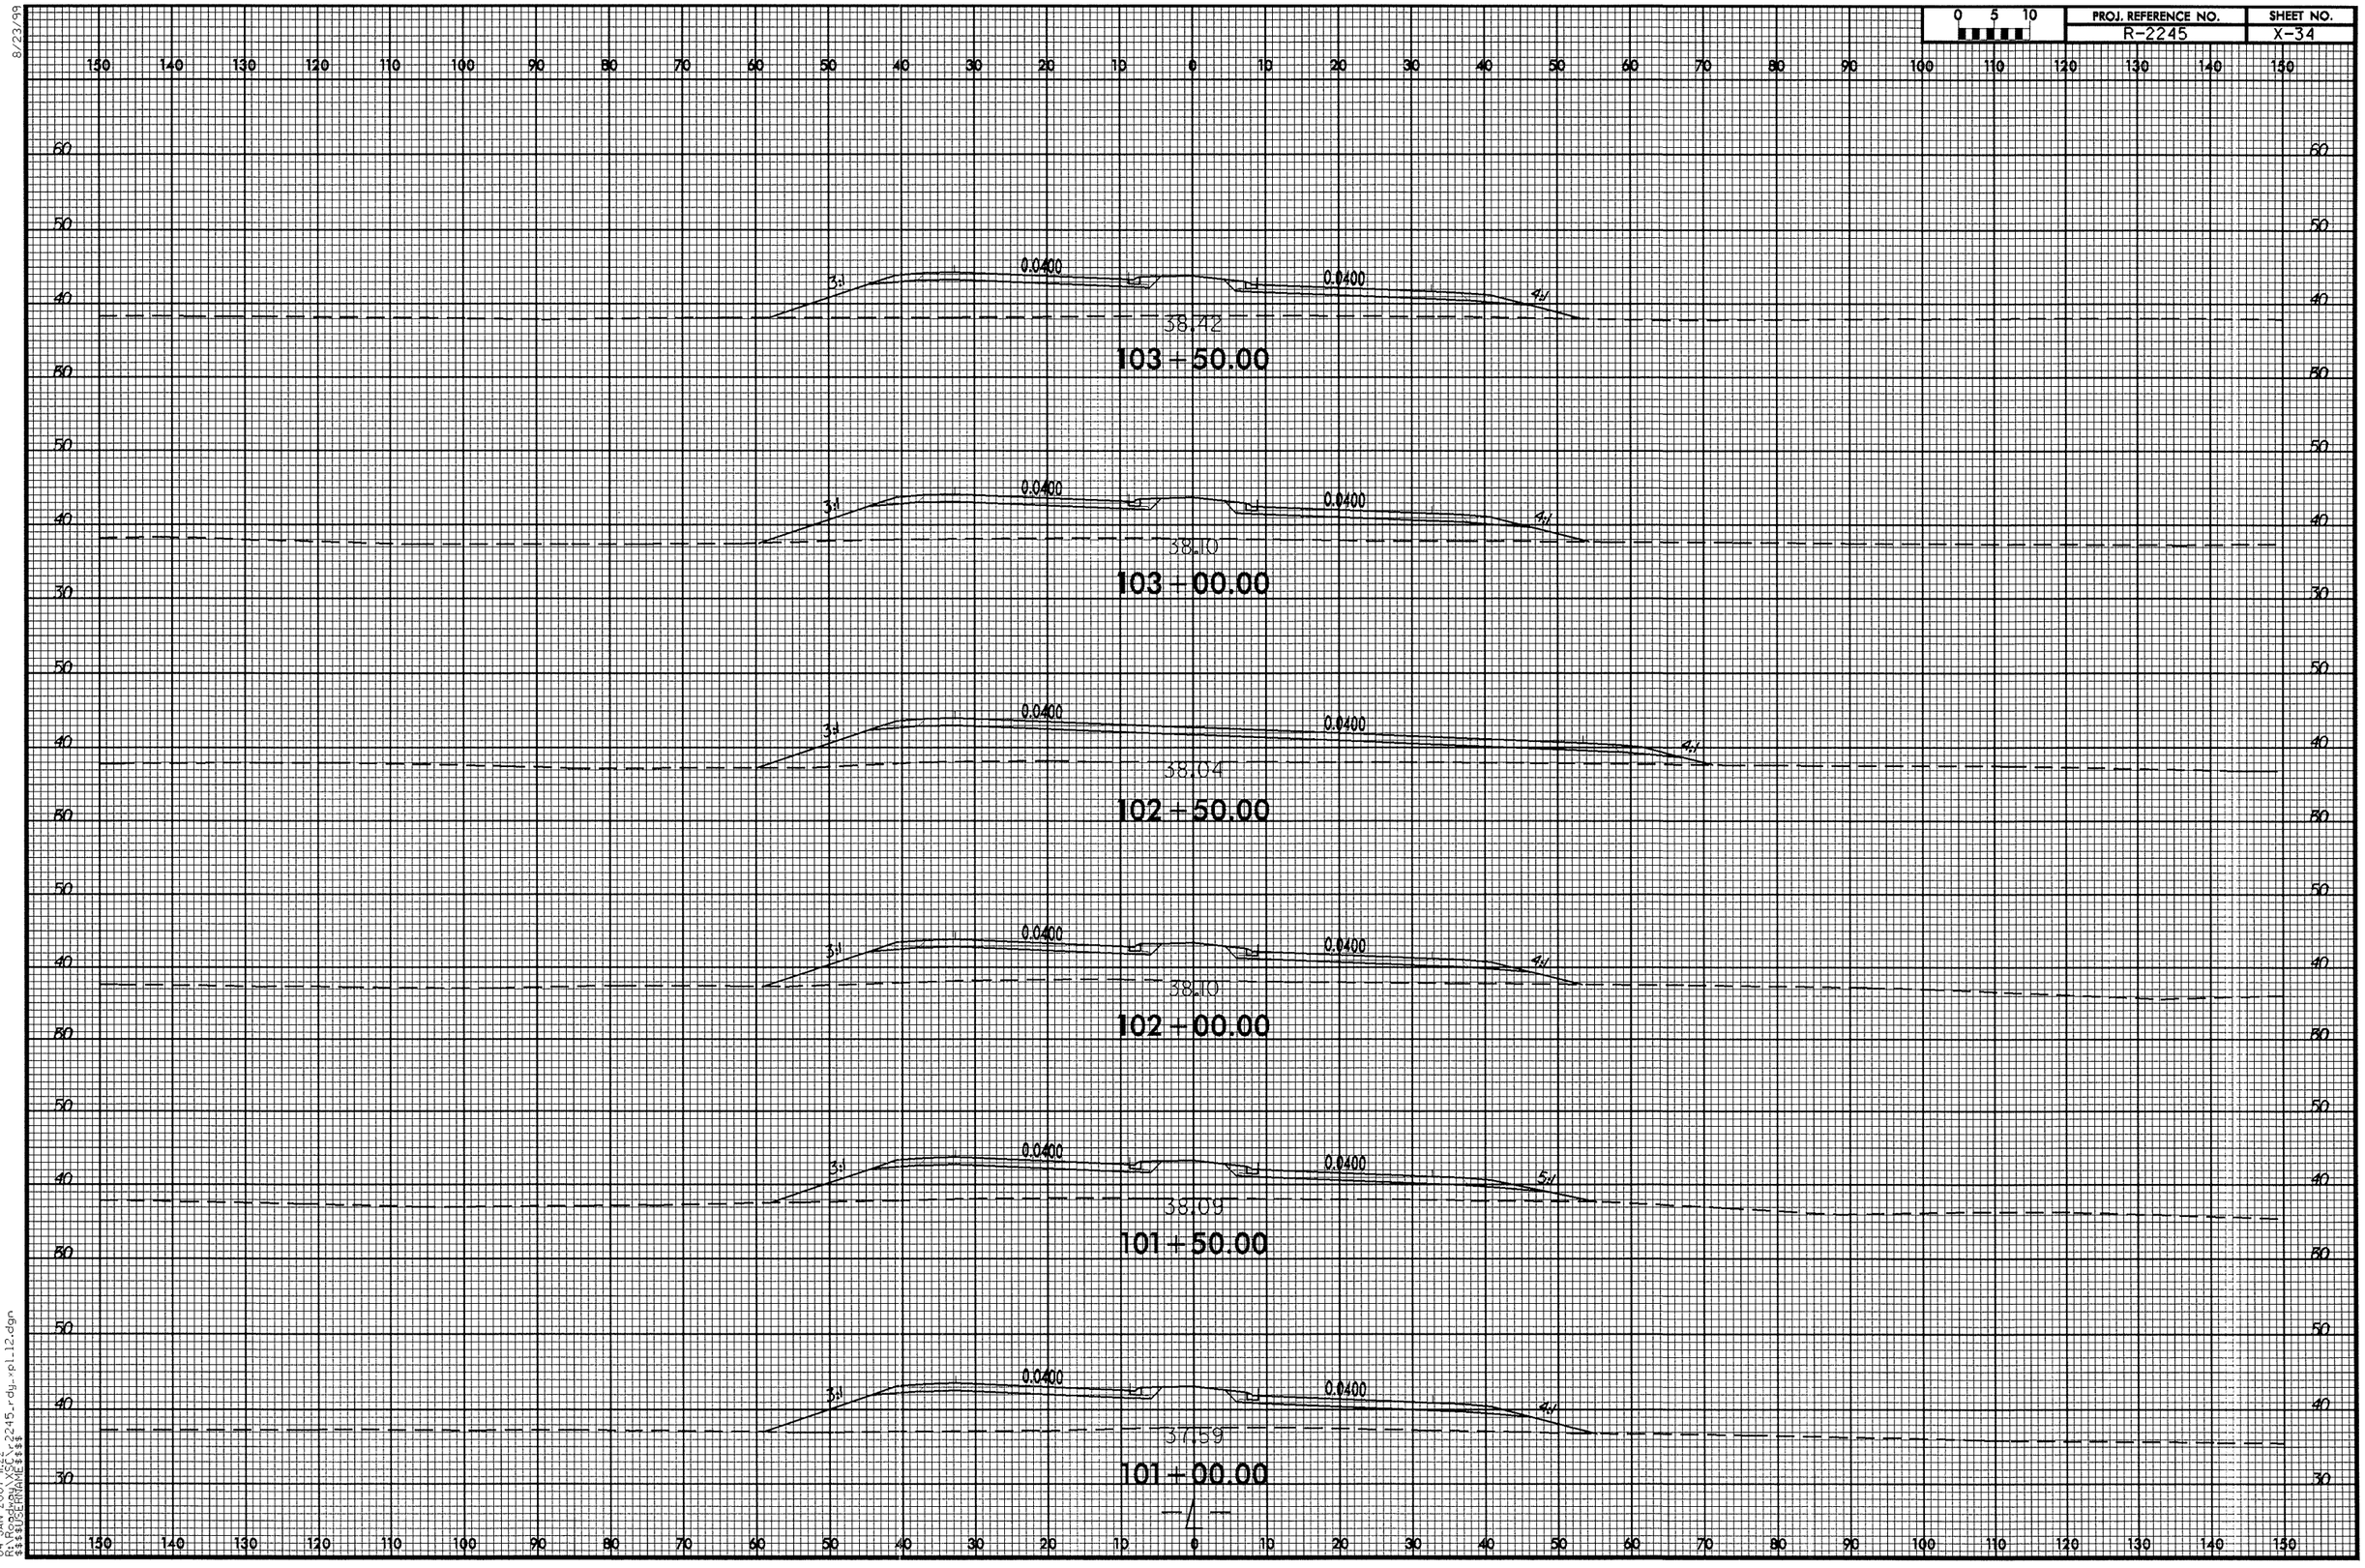

8/23/99
04-JAN-2007 11:22
R:\Roadway\XSC\r2245_rdy_xpl12.dgn
$$$$USERNAME$$$$

8/23/99

0 5 10	PROJ. REFERENCE NO.	SHEET NO.
	R-2245	X-35

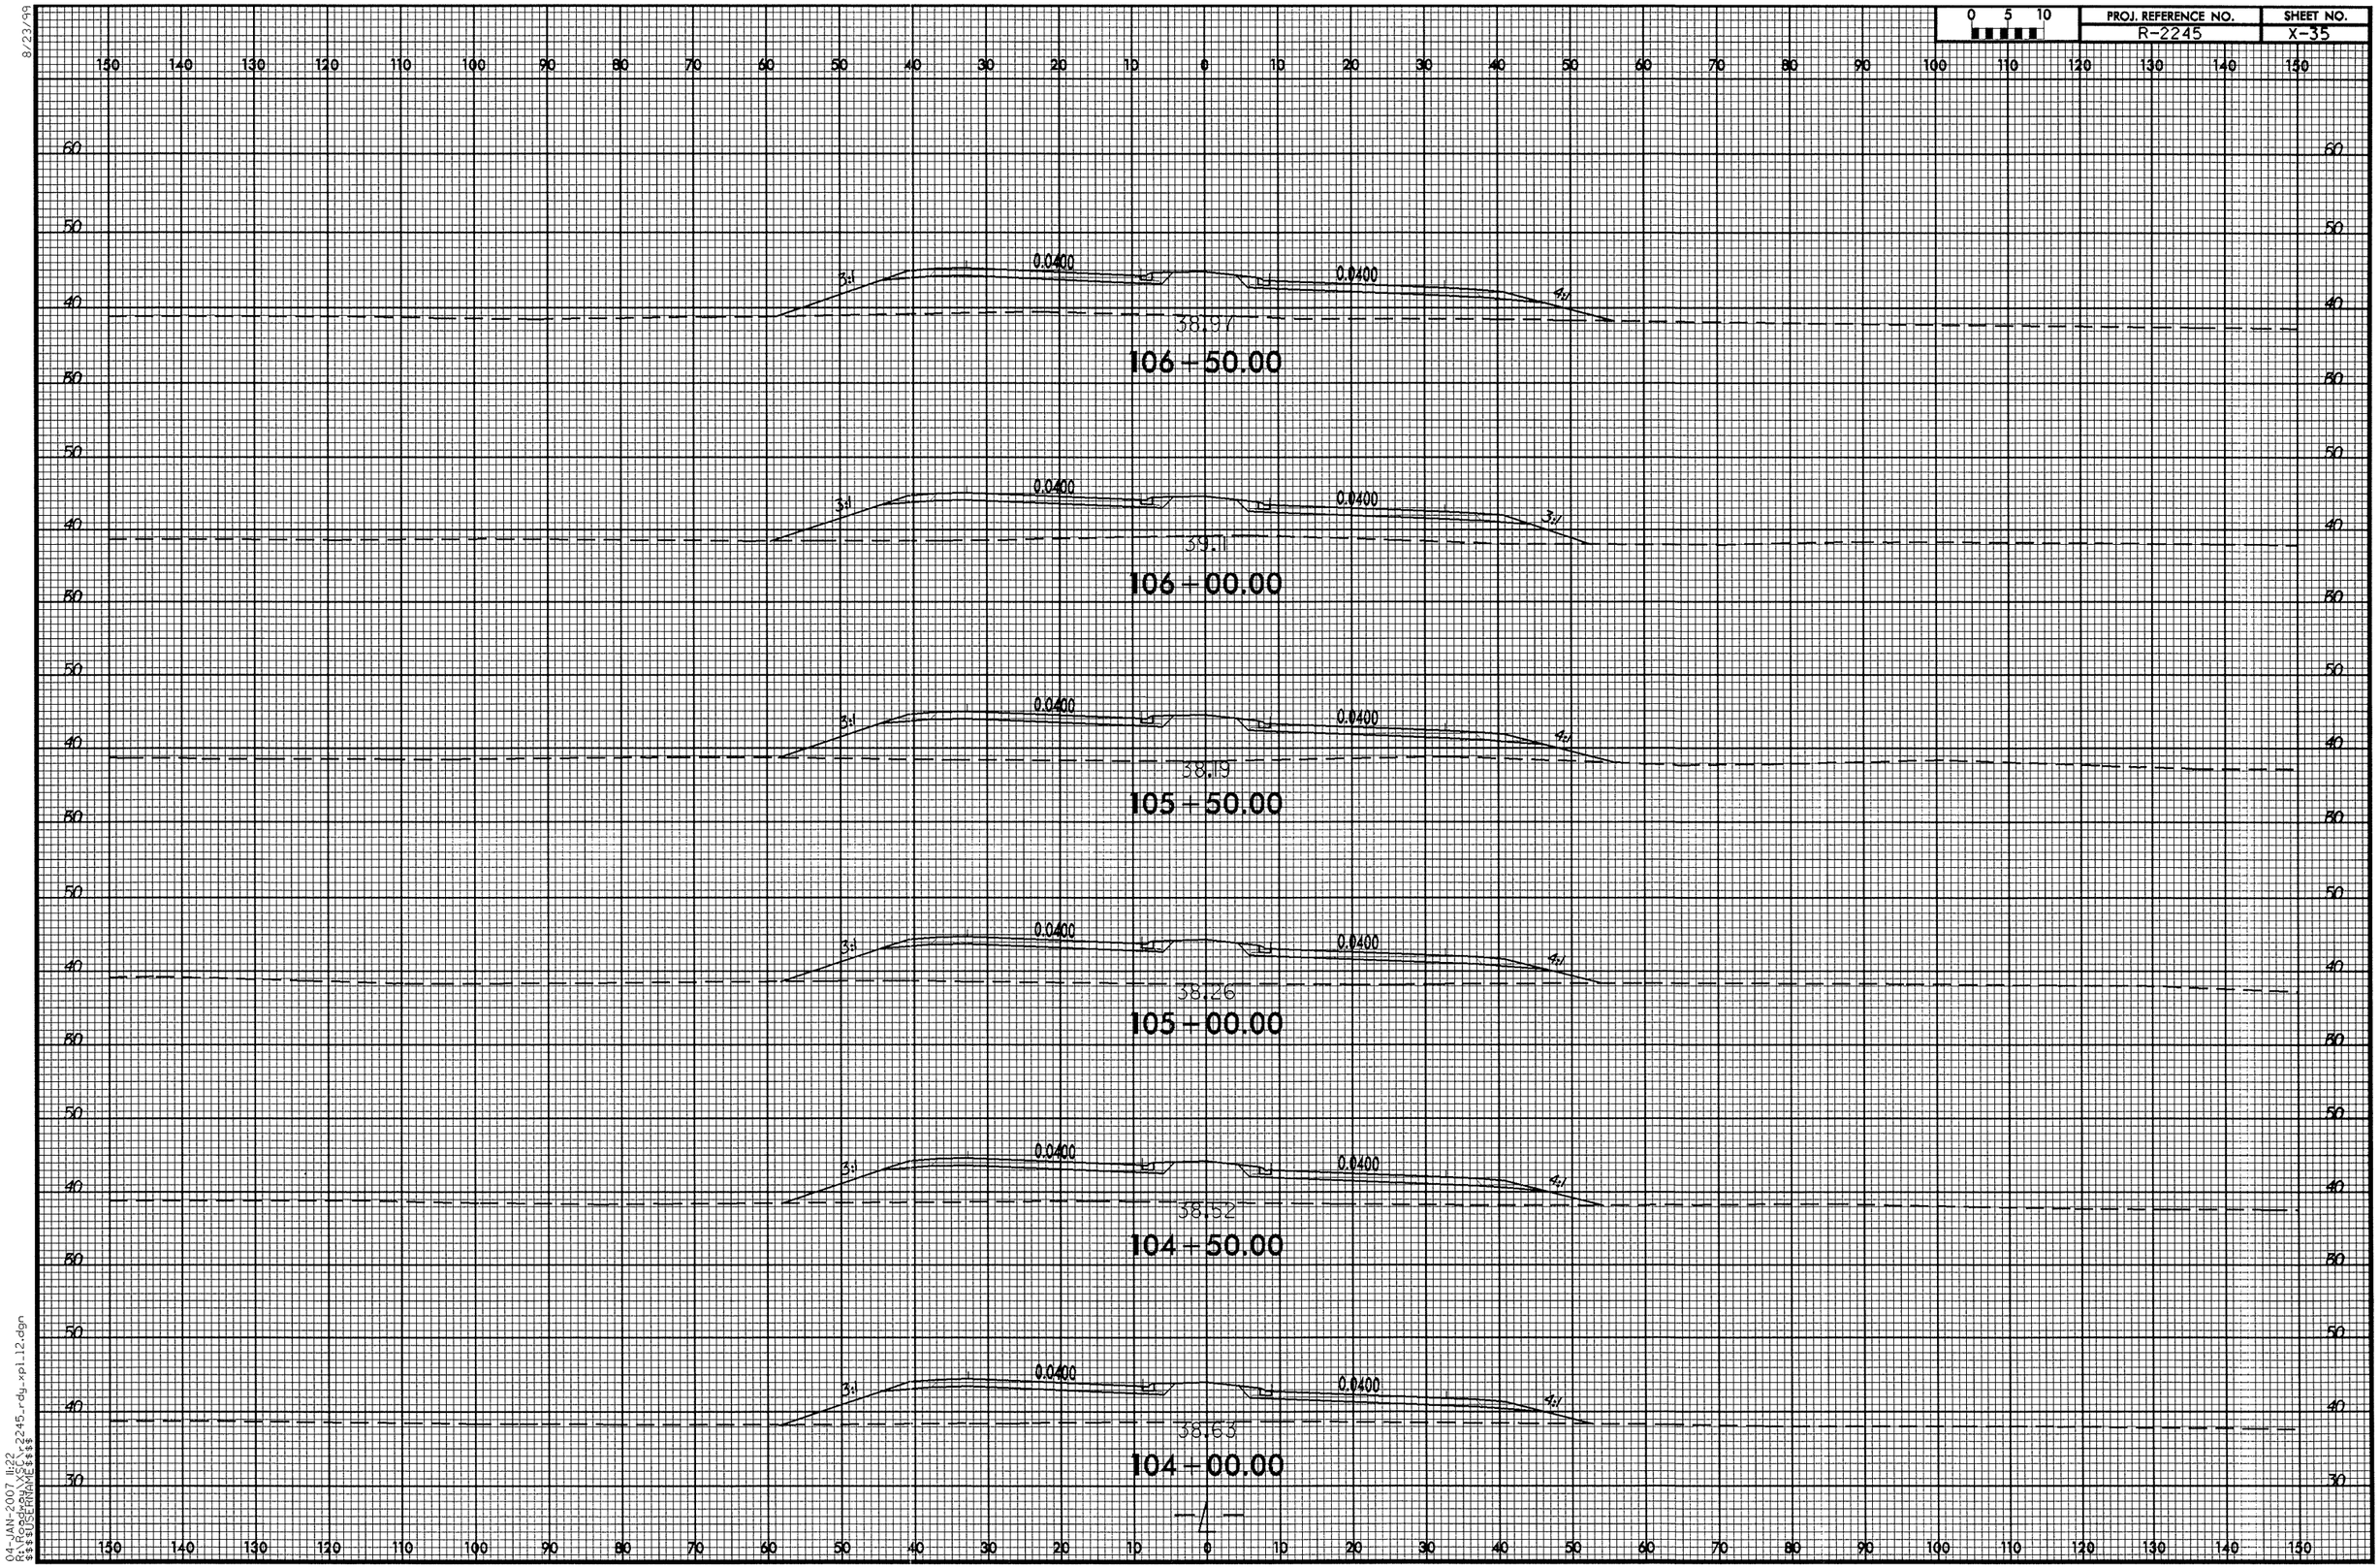

04-JAN-2007 11:22
R:\Roadway\XSECT\r2245_rdy_xpl_12.dgn
$$$$USERNAME$$$$

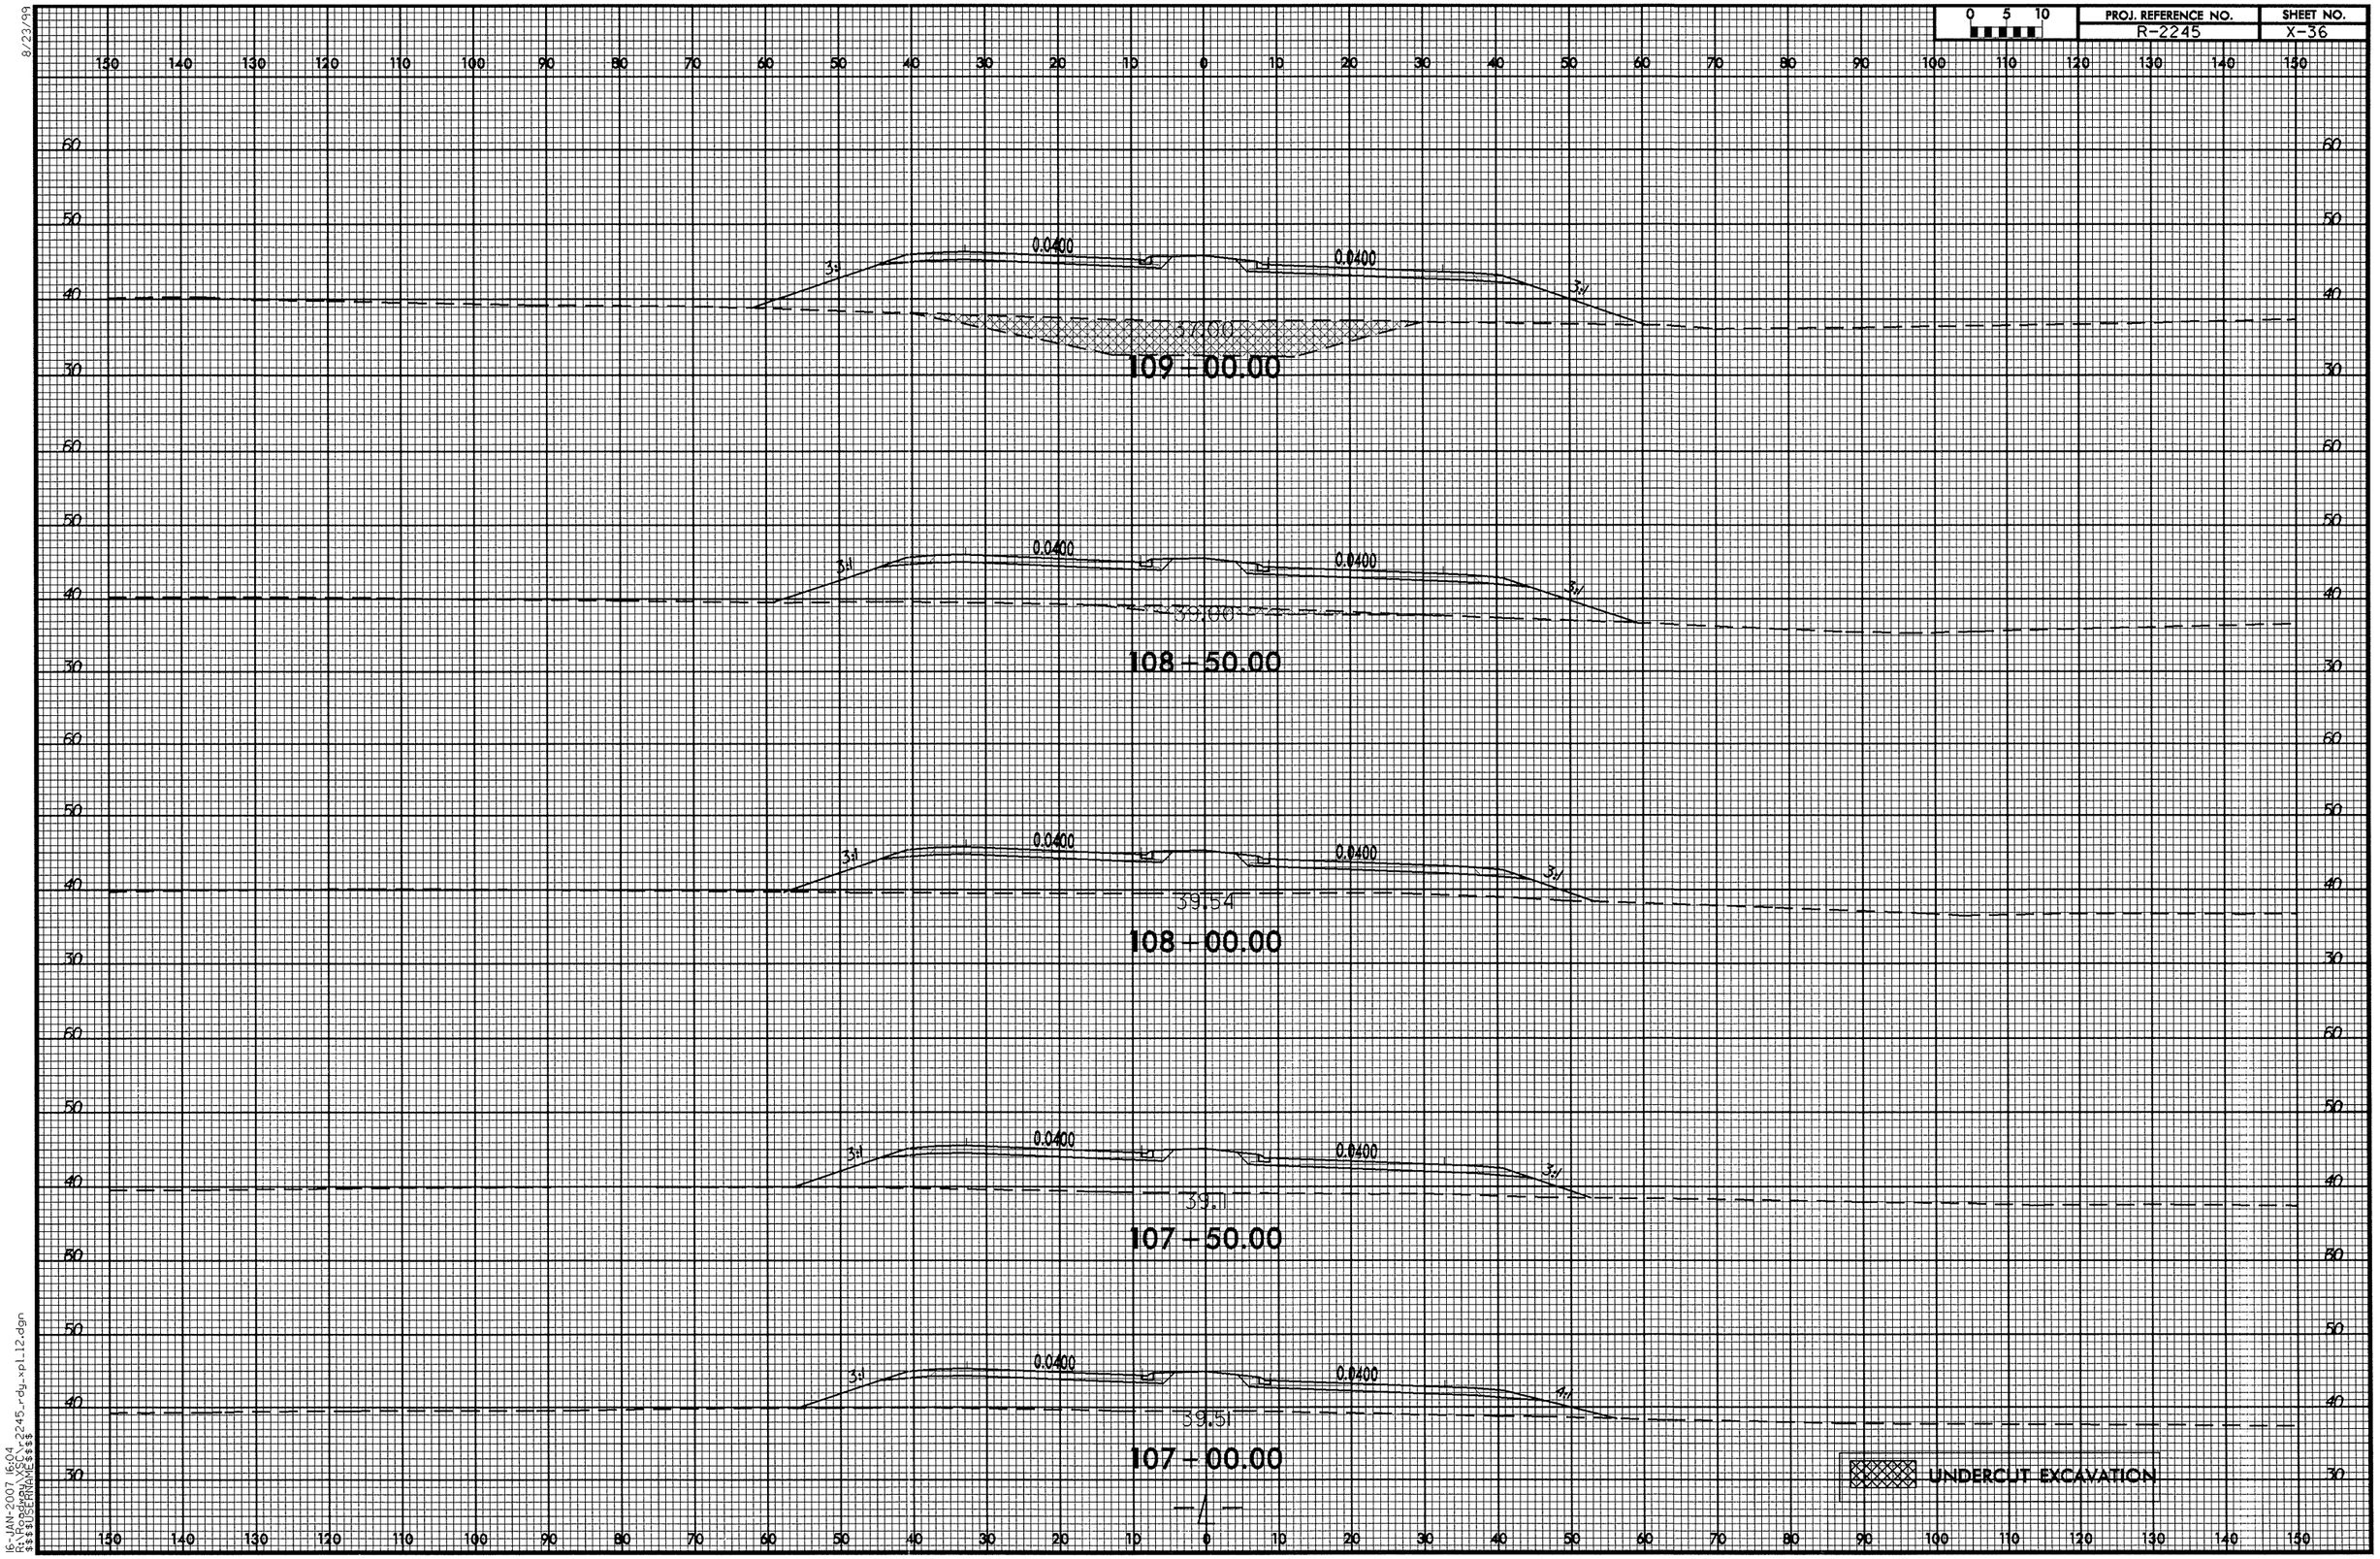

8/23/99
16-JAN-2007 16:04
R:\Roadway\XSC\r2245_rdy_xpl_12.dgn
$$$$USERNAME$$$$

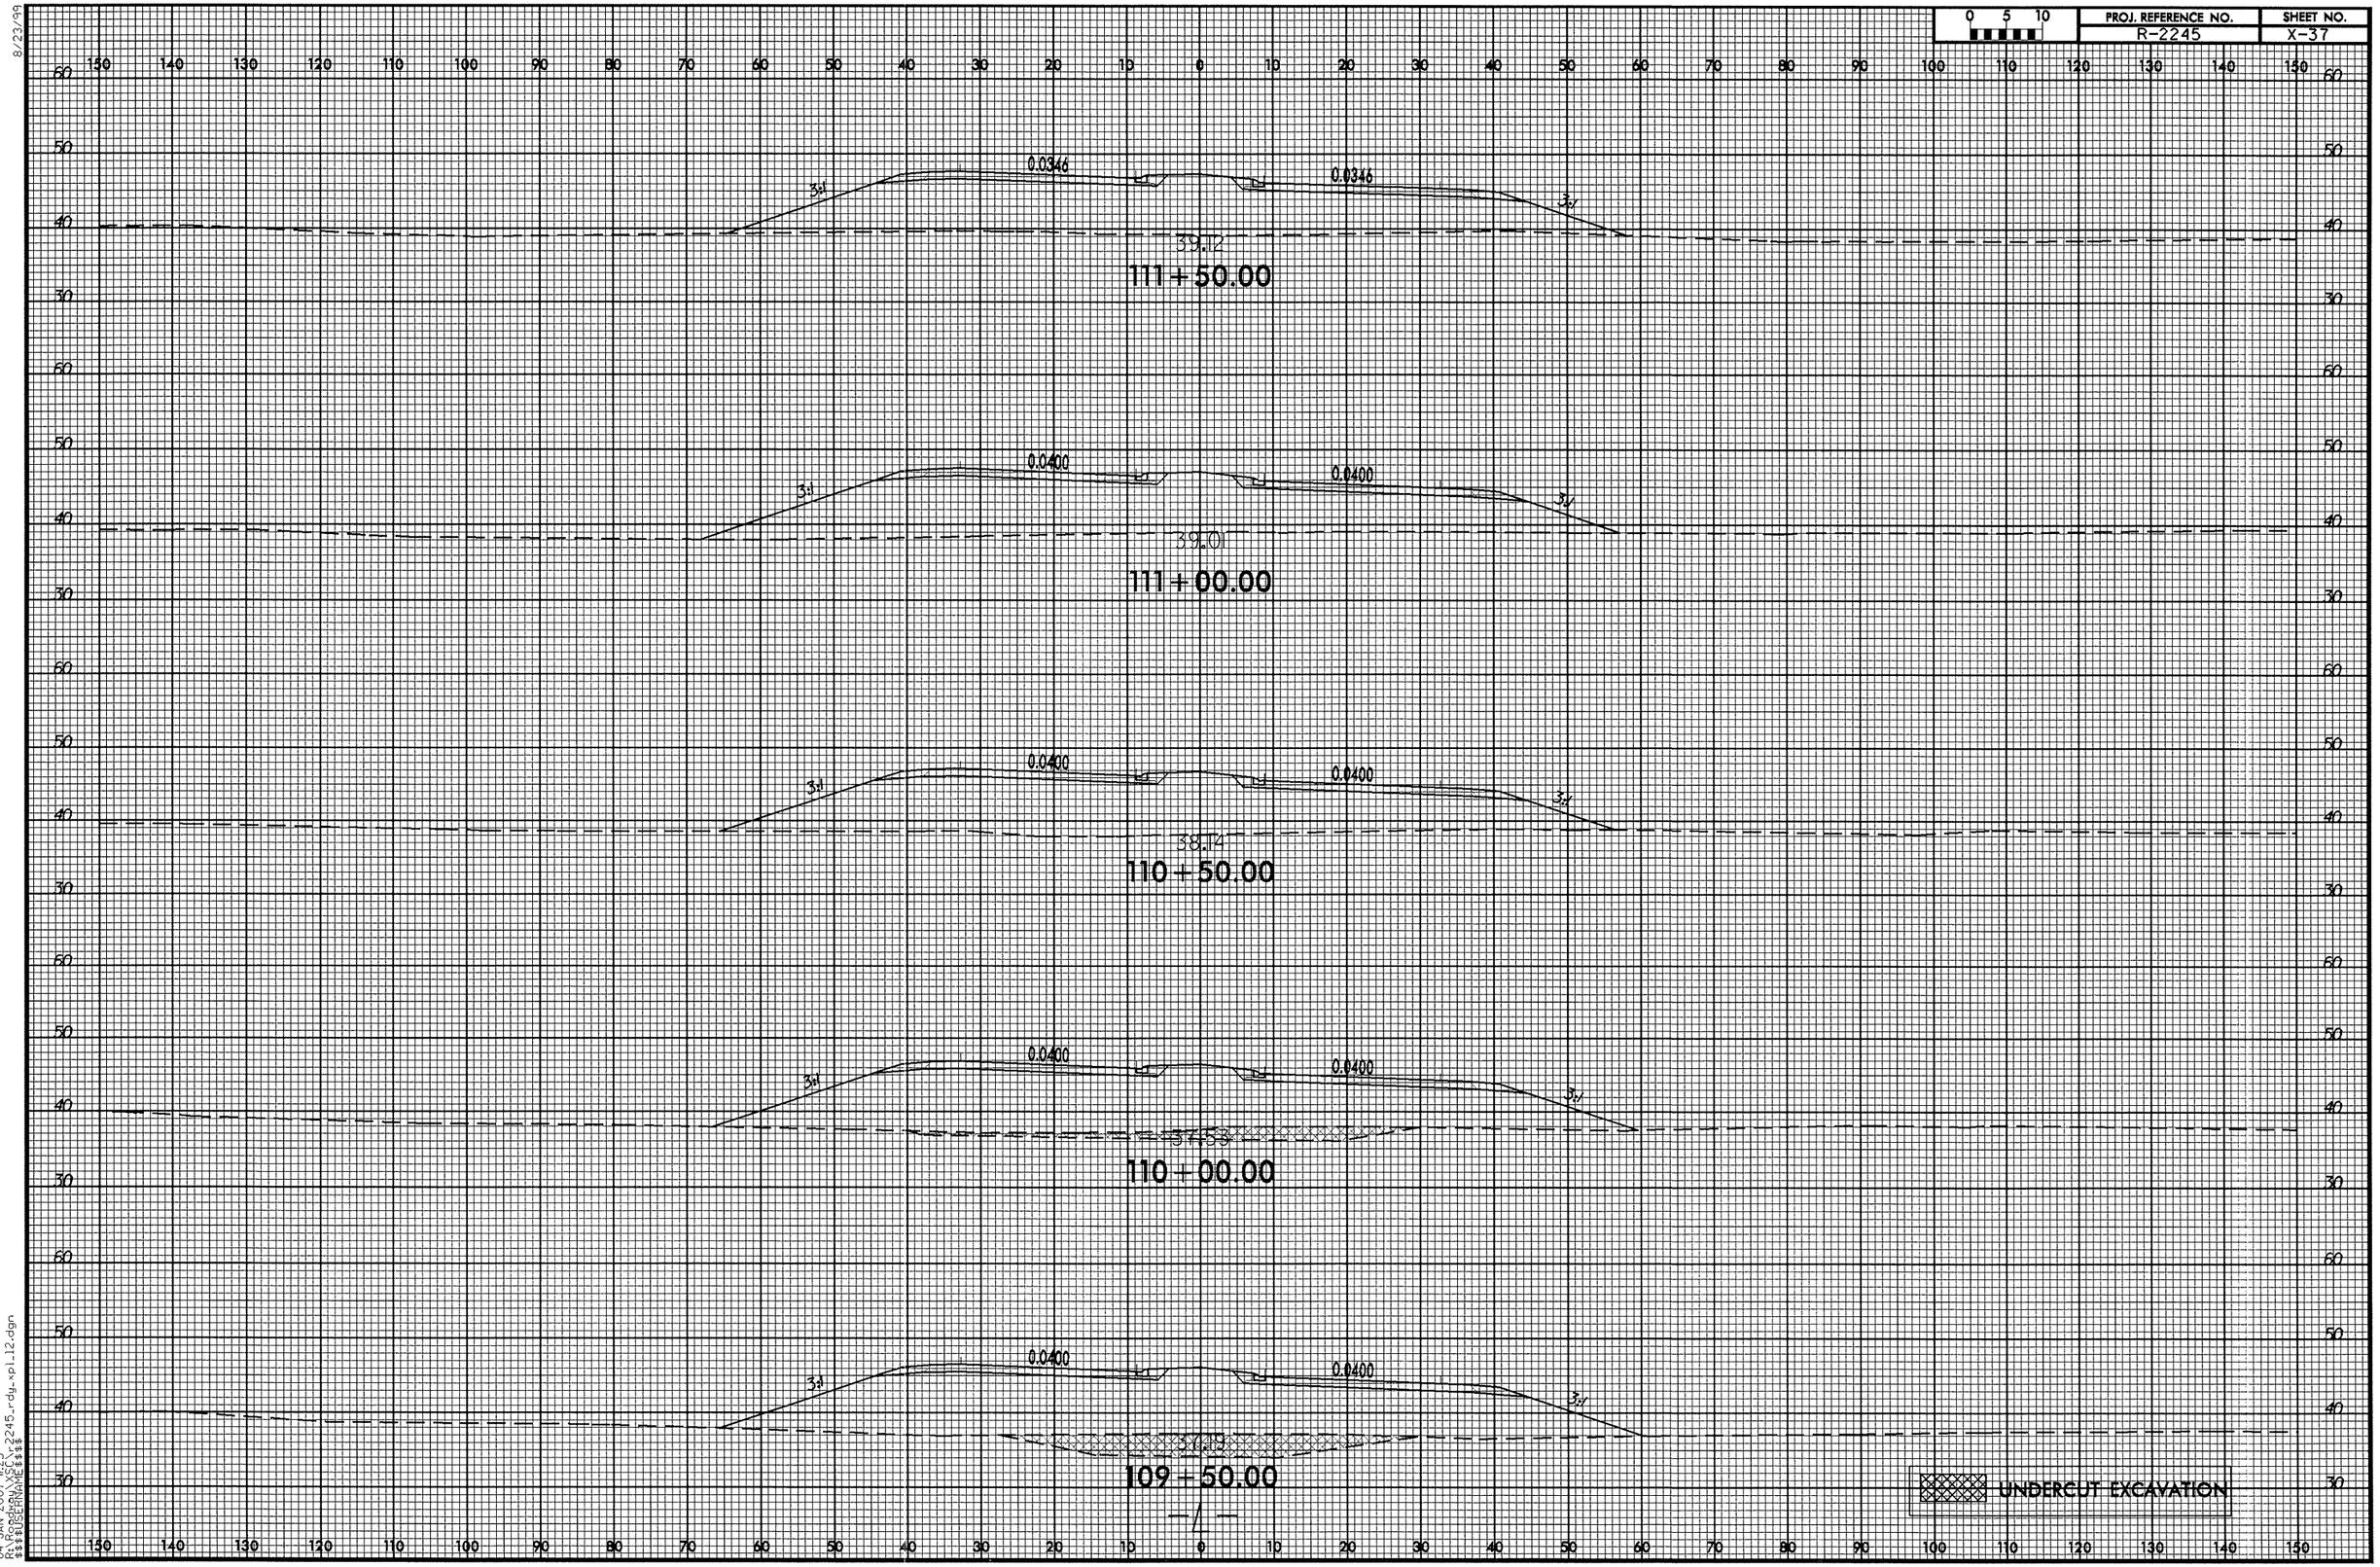

8/23/99

04-JAN-2007 11:23
R:\Roadway\XSC\r2245_rdy_xpl_12.dgn
$$$$USERNAME$$$$

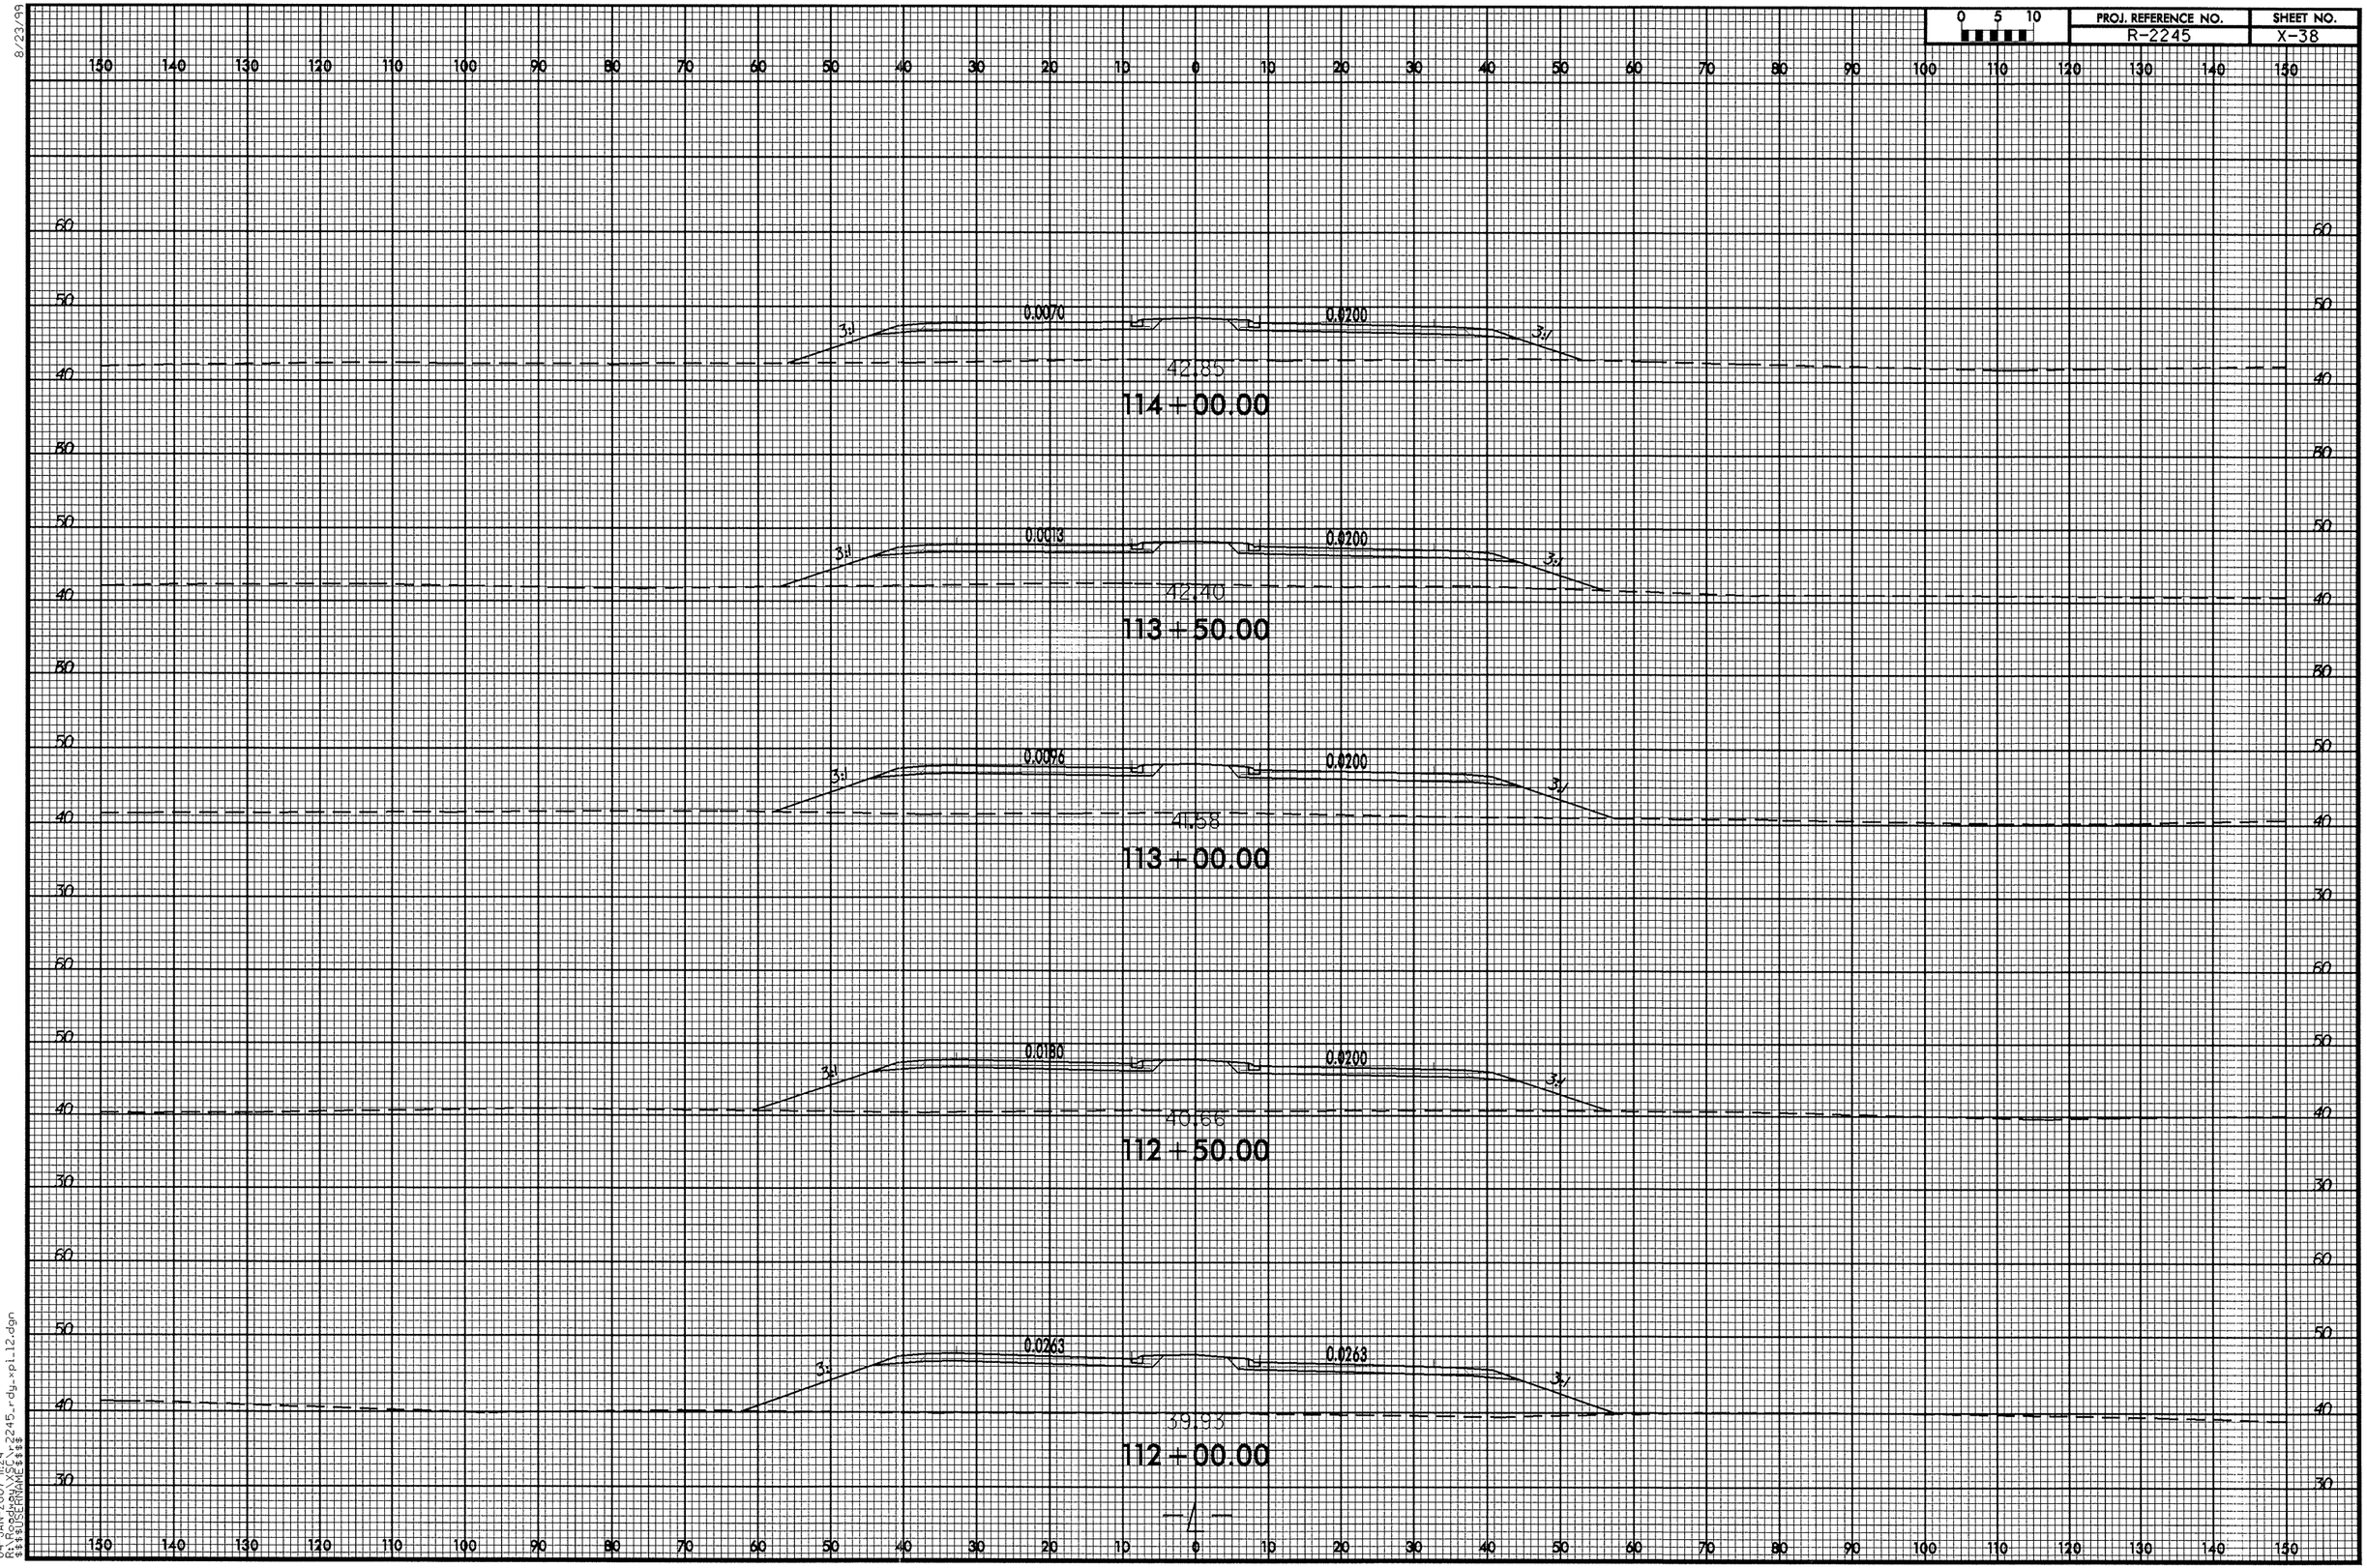

8/23/99
04-JAN-2007 11:24
R:\Roadway\XSC\r2245_rdy_xpl12.dgn
$$$$USERNAME$$$$

0 5 10	PROJ. REFERENCE NO.	SHEET NO.
	R-2245	X-39

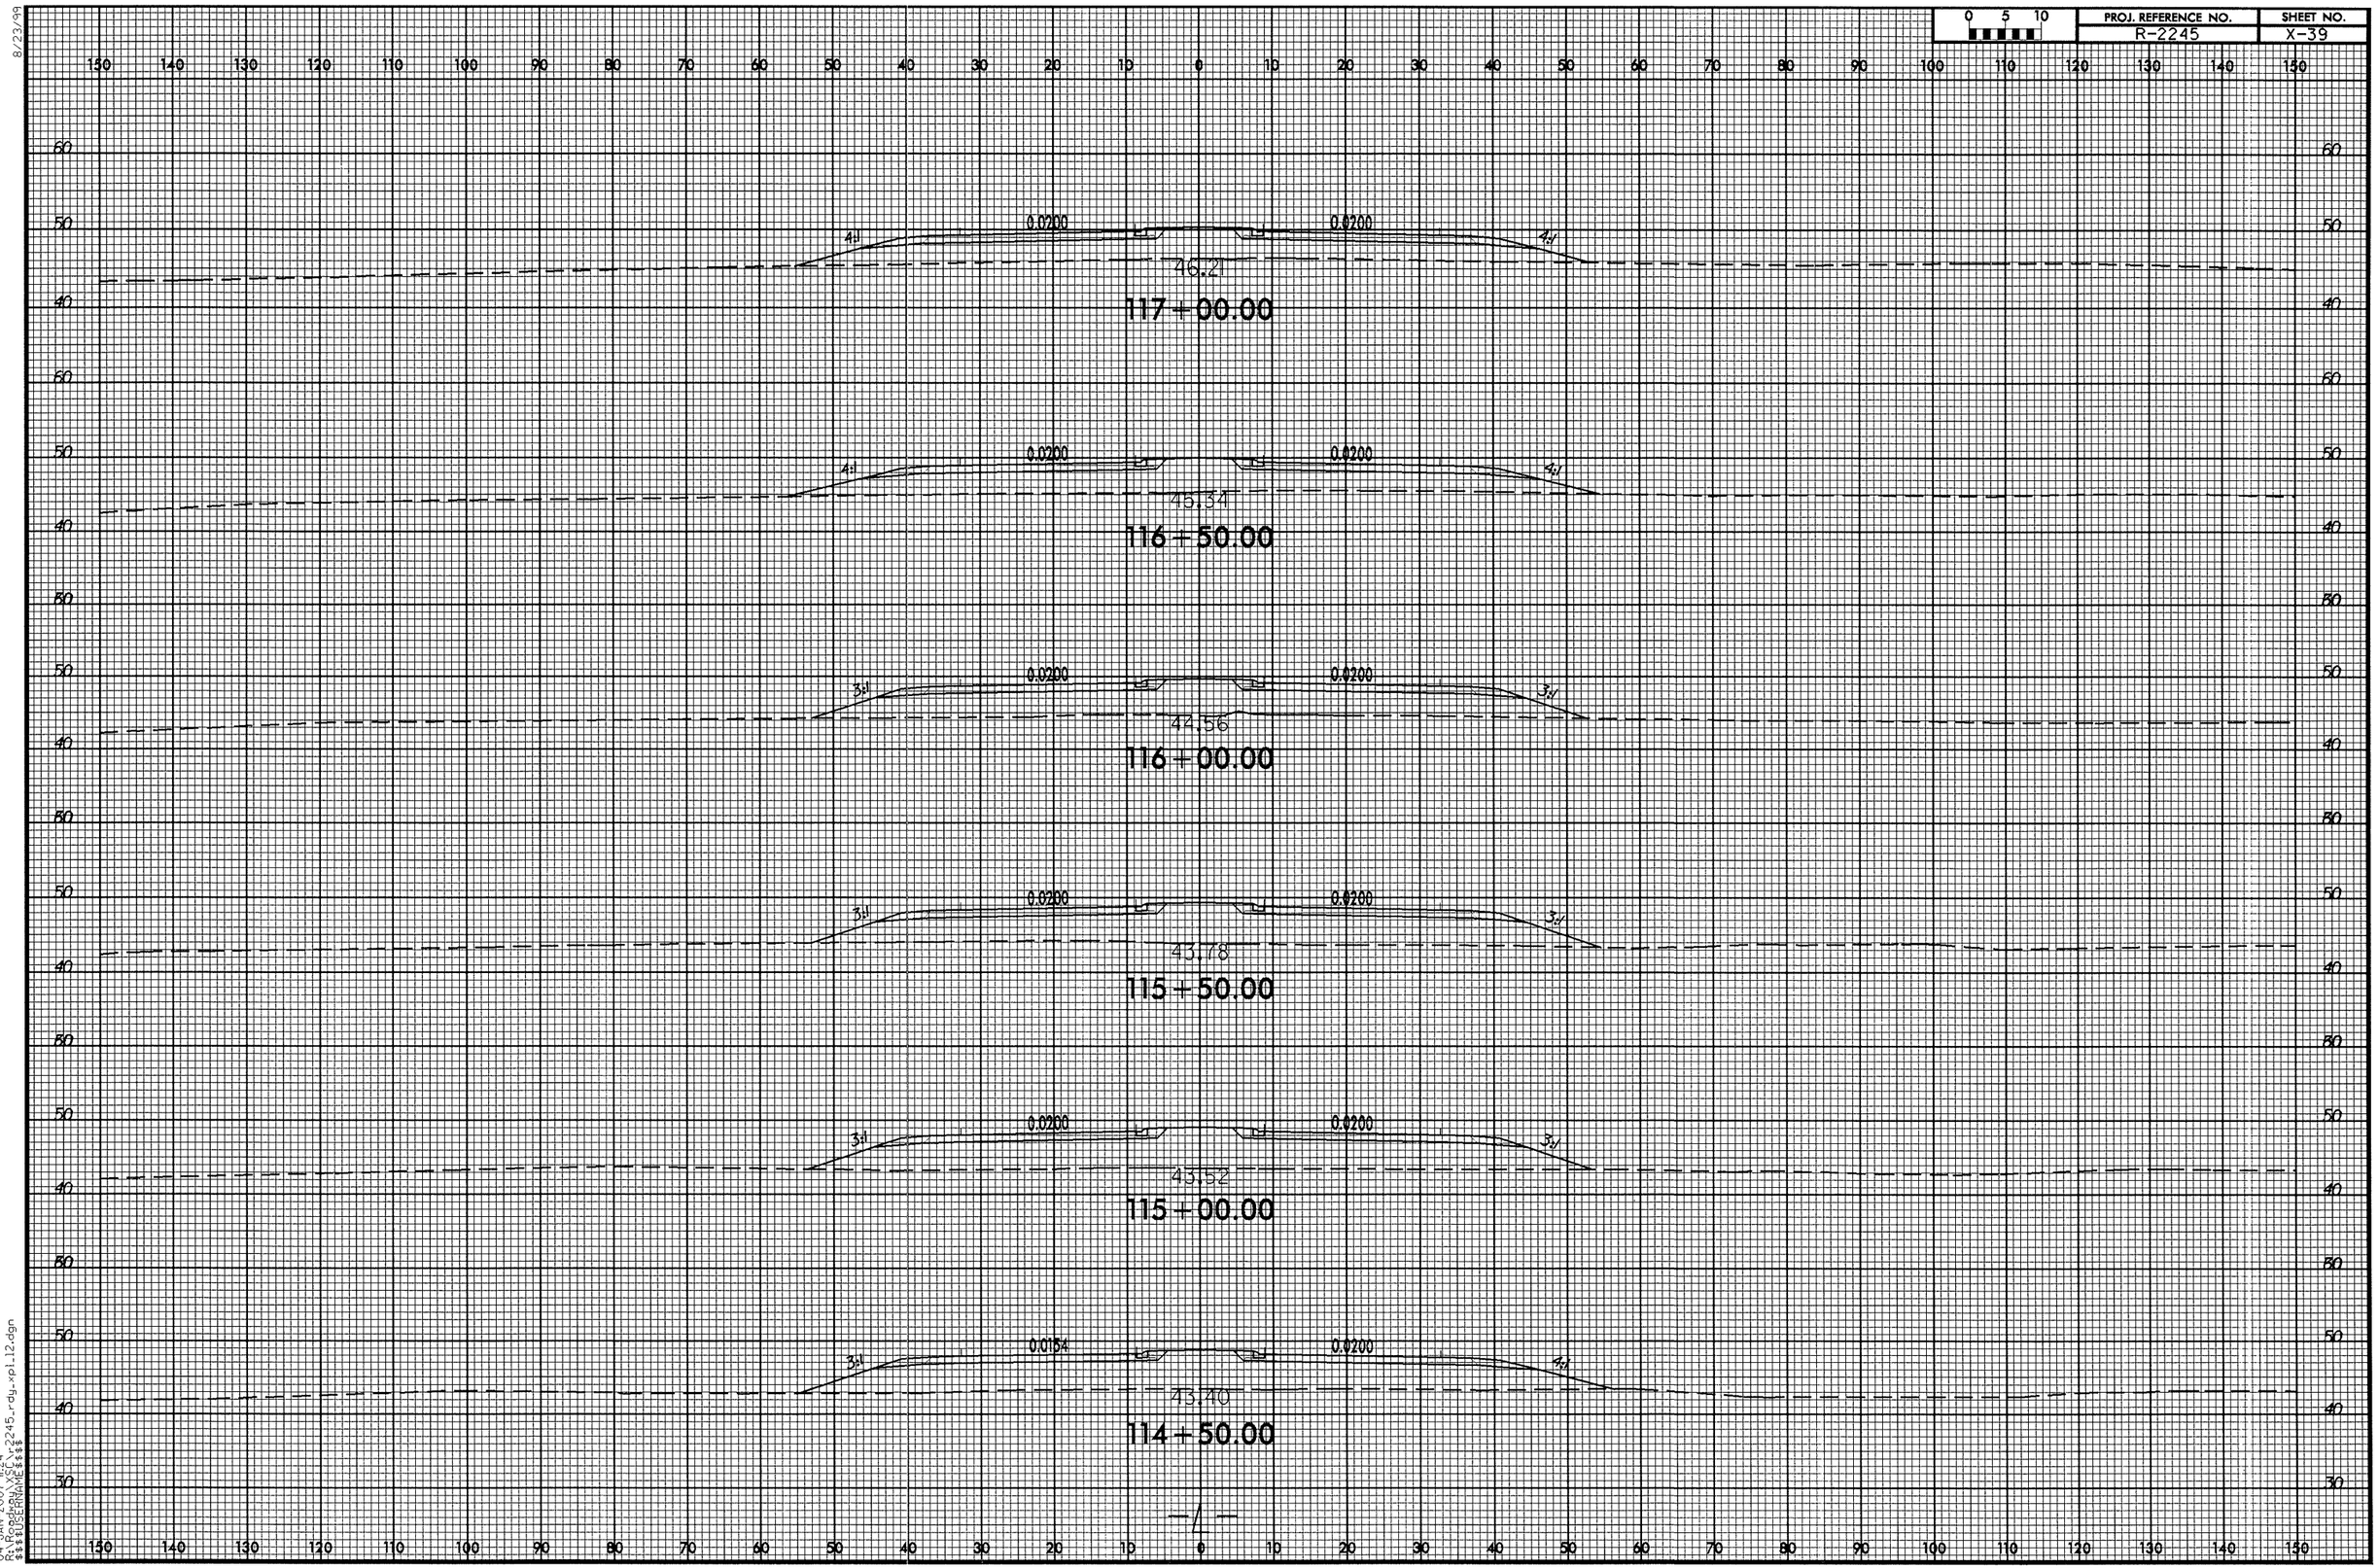

8/23/99

04-JAN-2007 11:24
R:\Roadway\Proj\r2245_rdy_xpl_12.dgn
$$$USERNAME$$$

0 5 10	PROJ. REFERENCE NO.	SHEET NO.
	R-2245	X-40

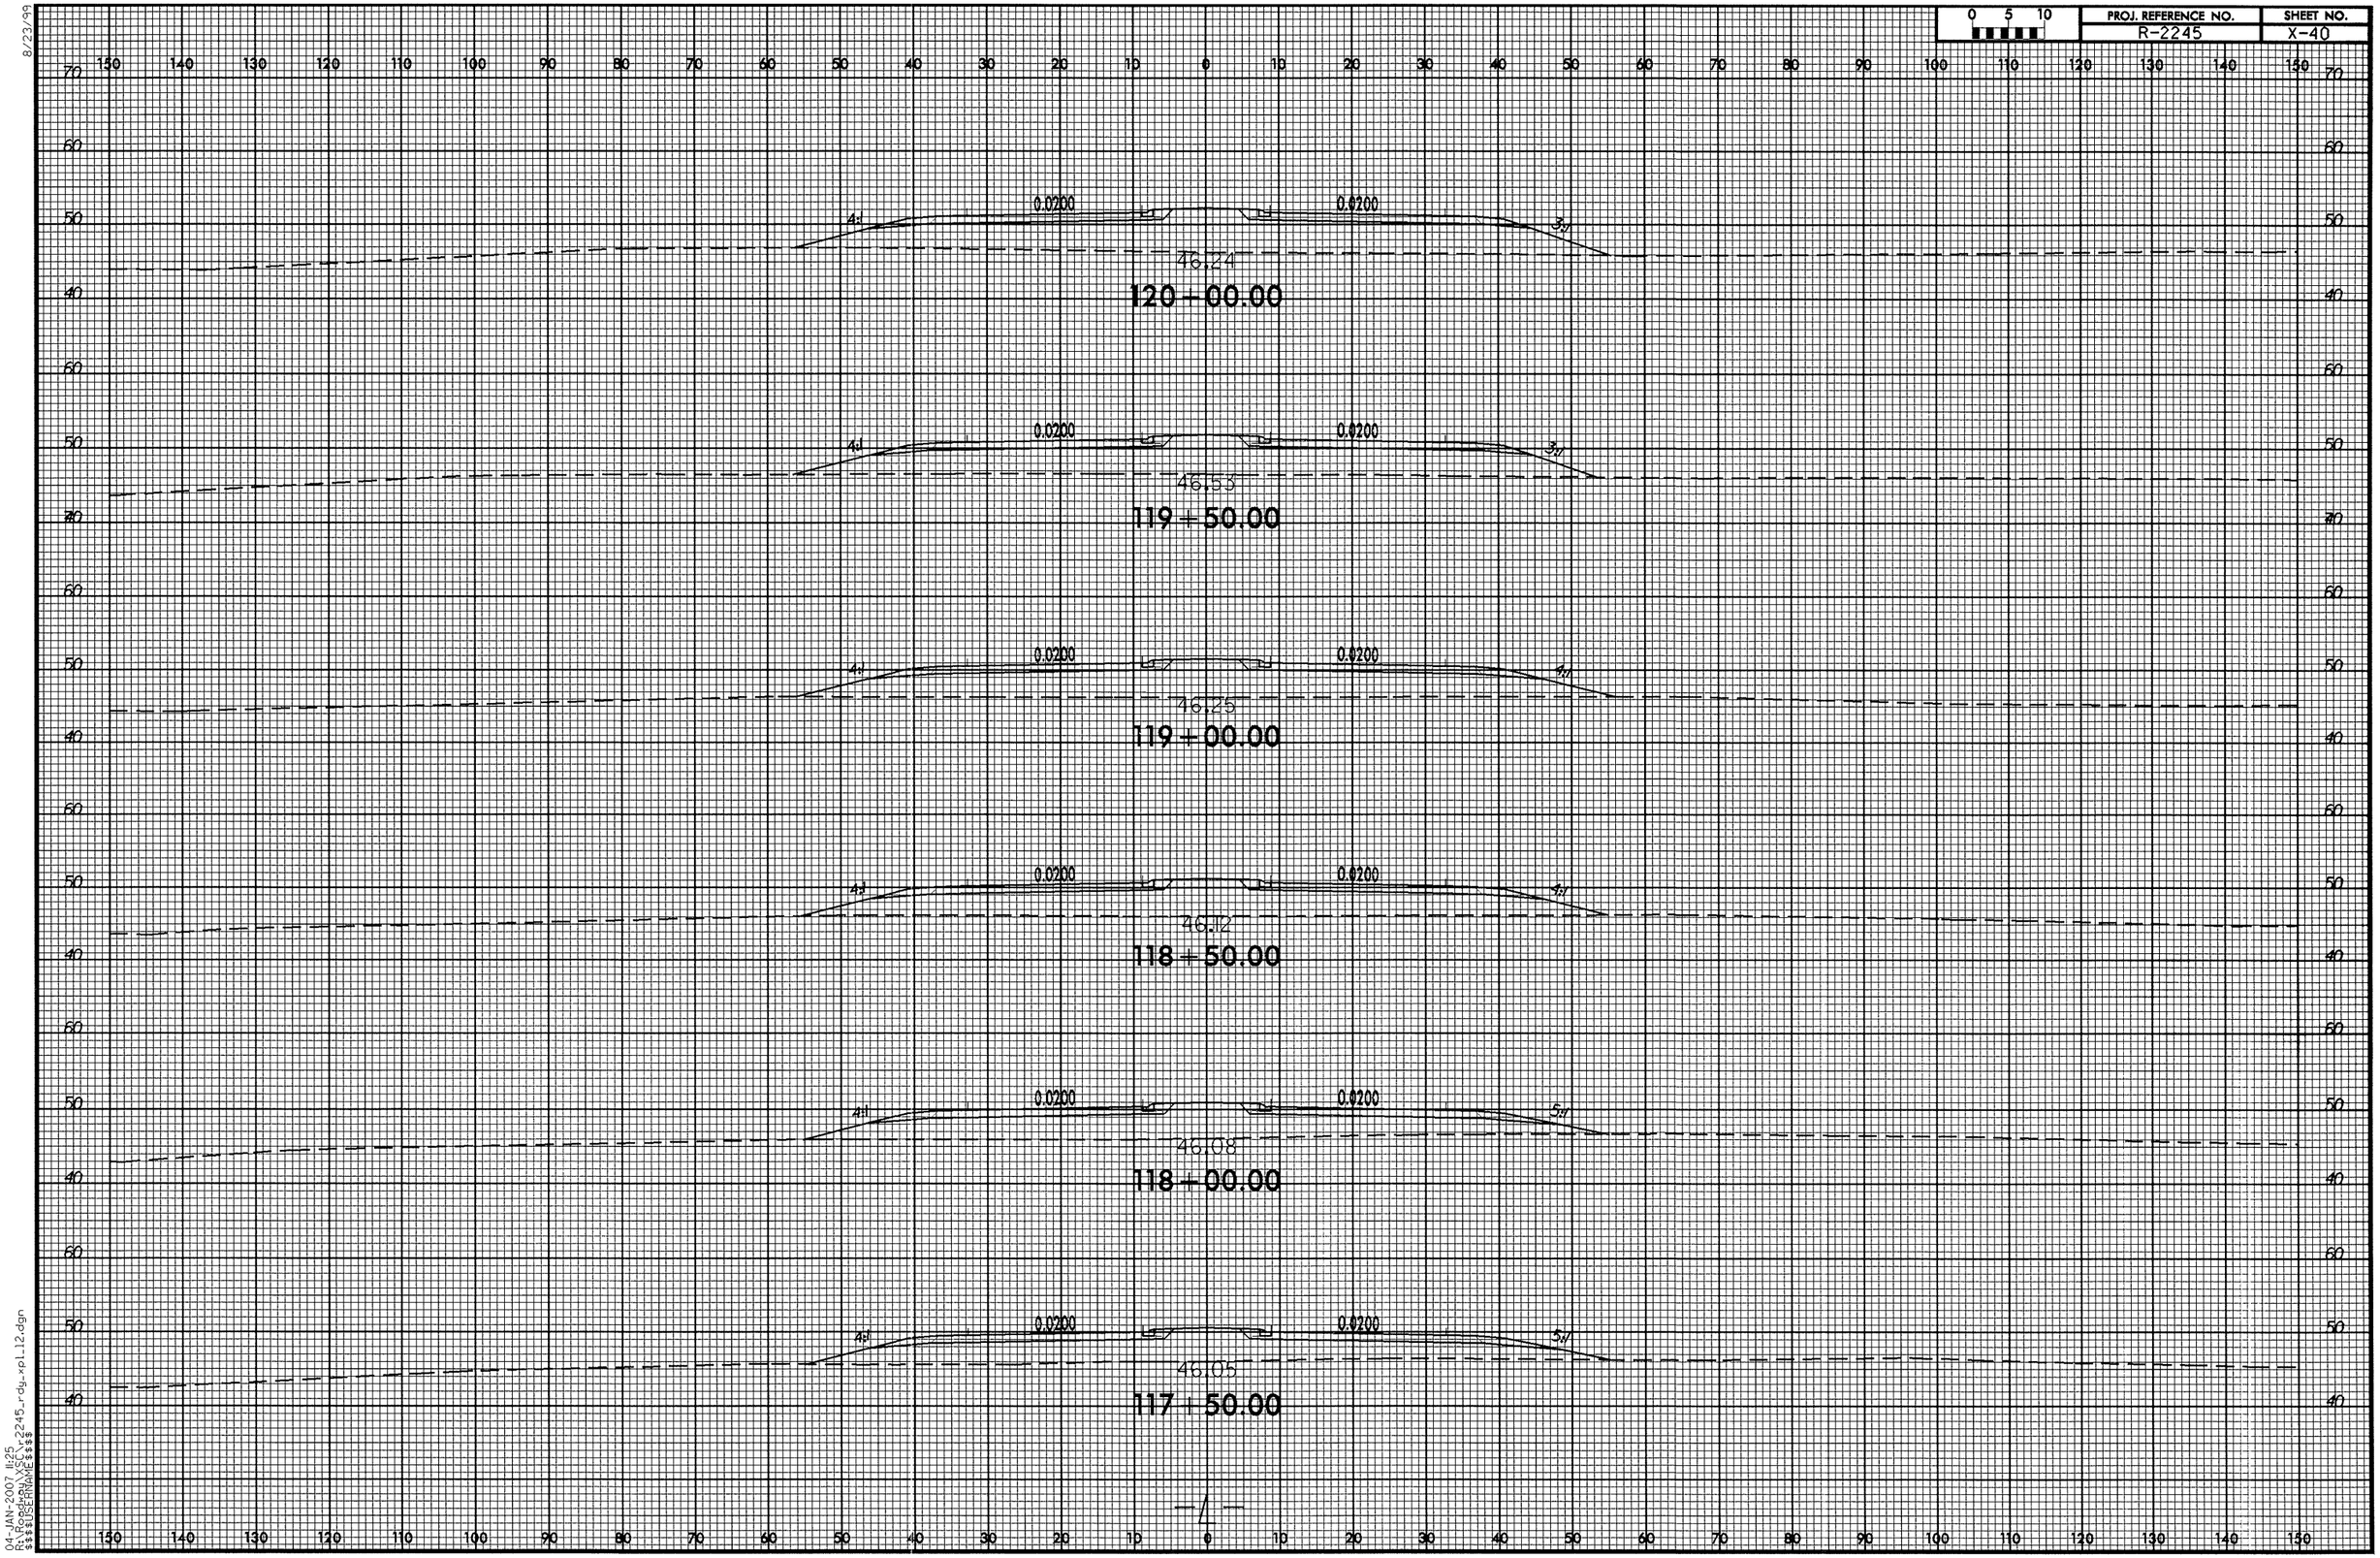

8/23/99
04-JAN-2007 11:25
R:\Roadway\XSECT\r2245_rdy_xpl_12.dgn
$$$$USERNAME$$$$

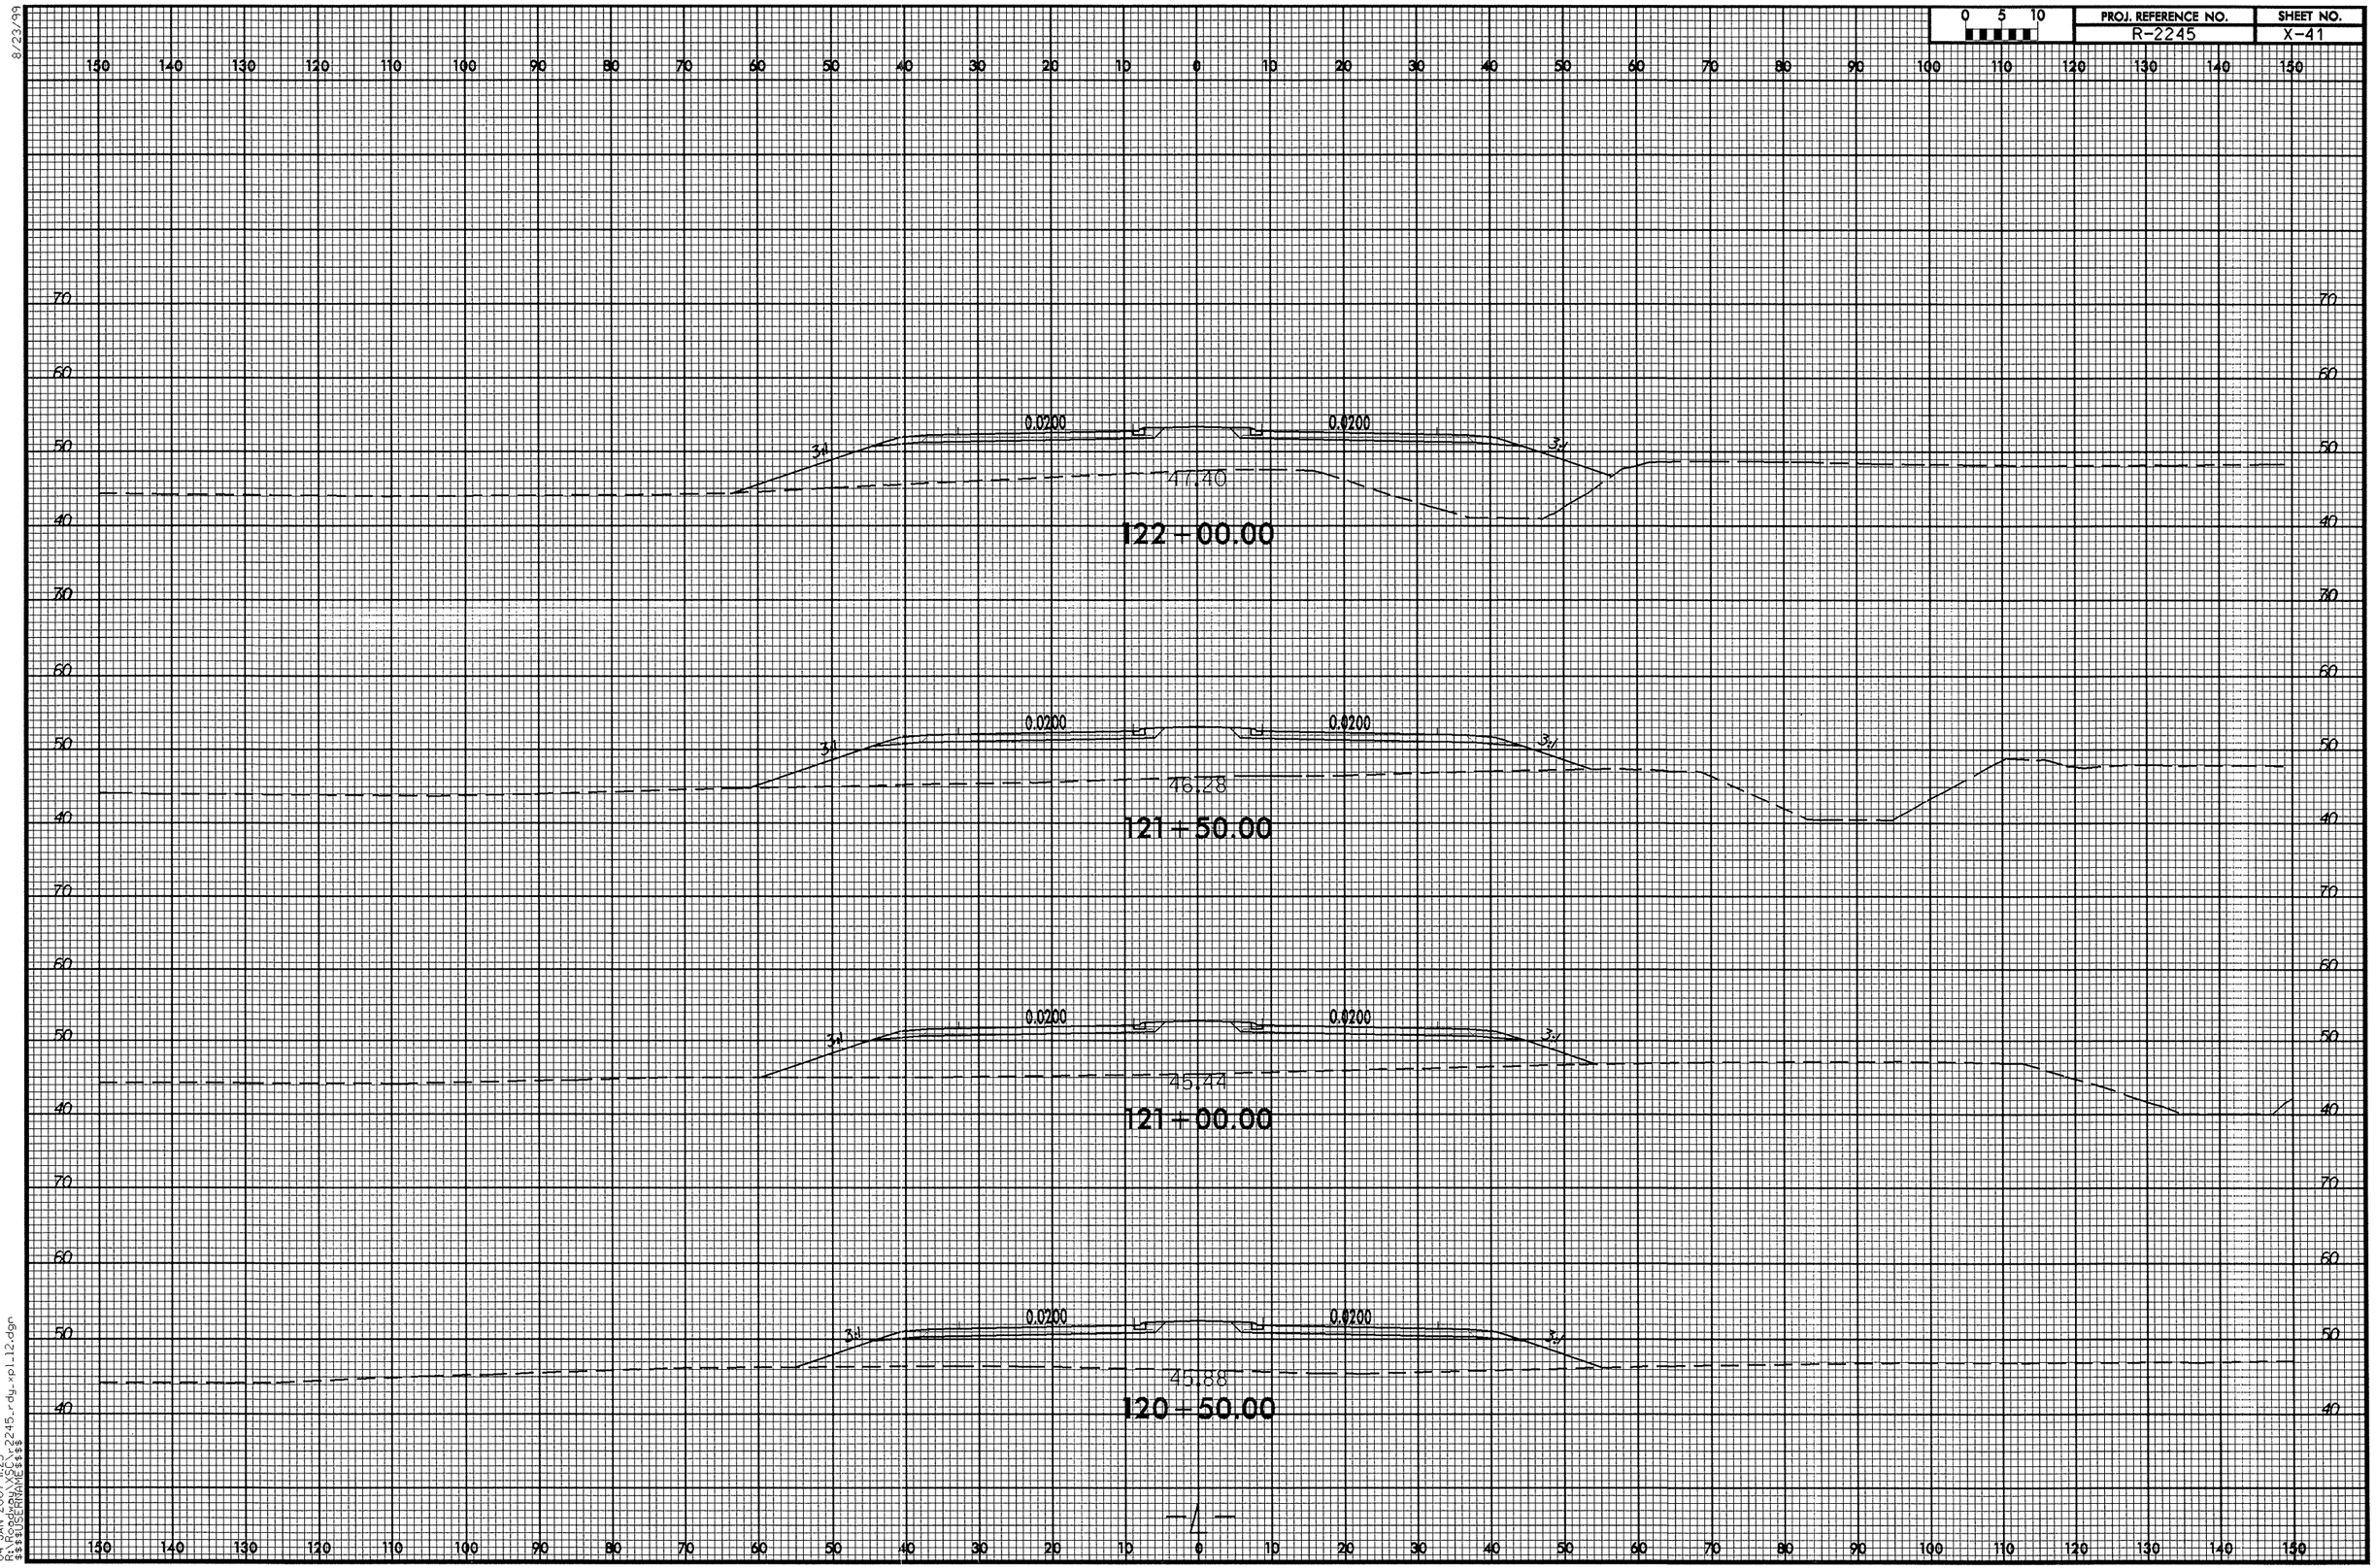

8/23/99
04-JAN-2007 11:25
R:\Roadway\XSC\r2245_rdy_xpl_12.dgn
$$$$USERNAME$$$$

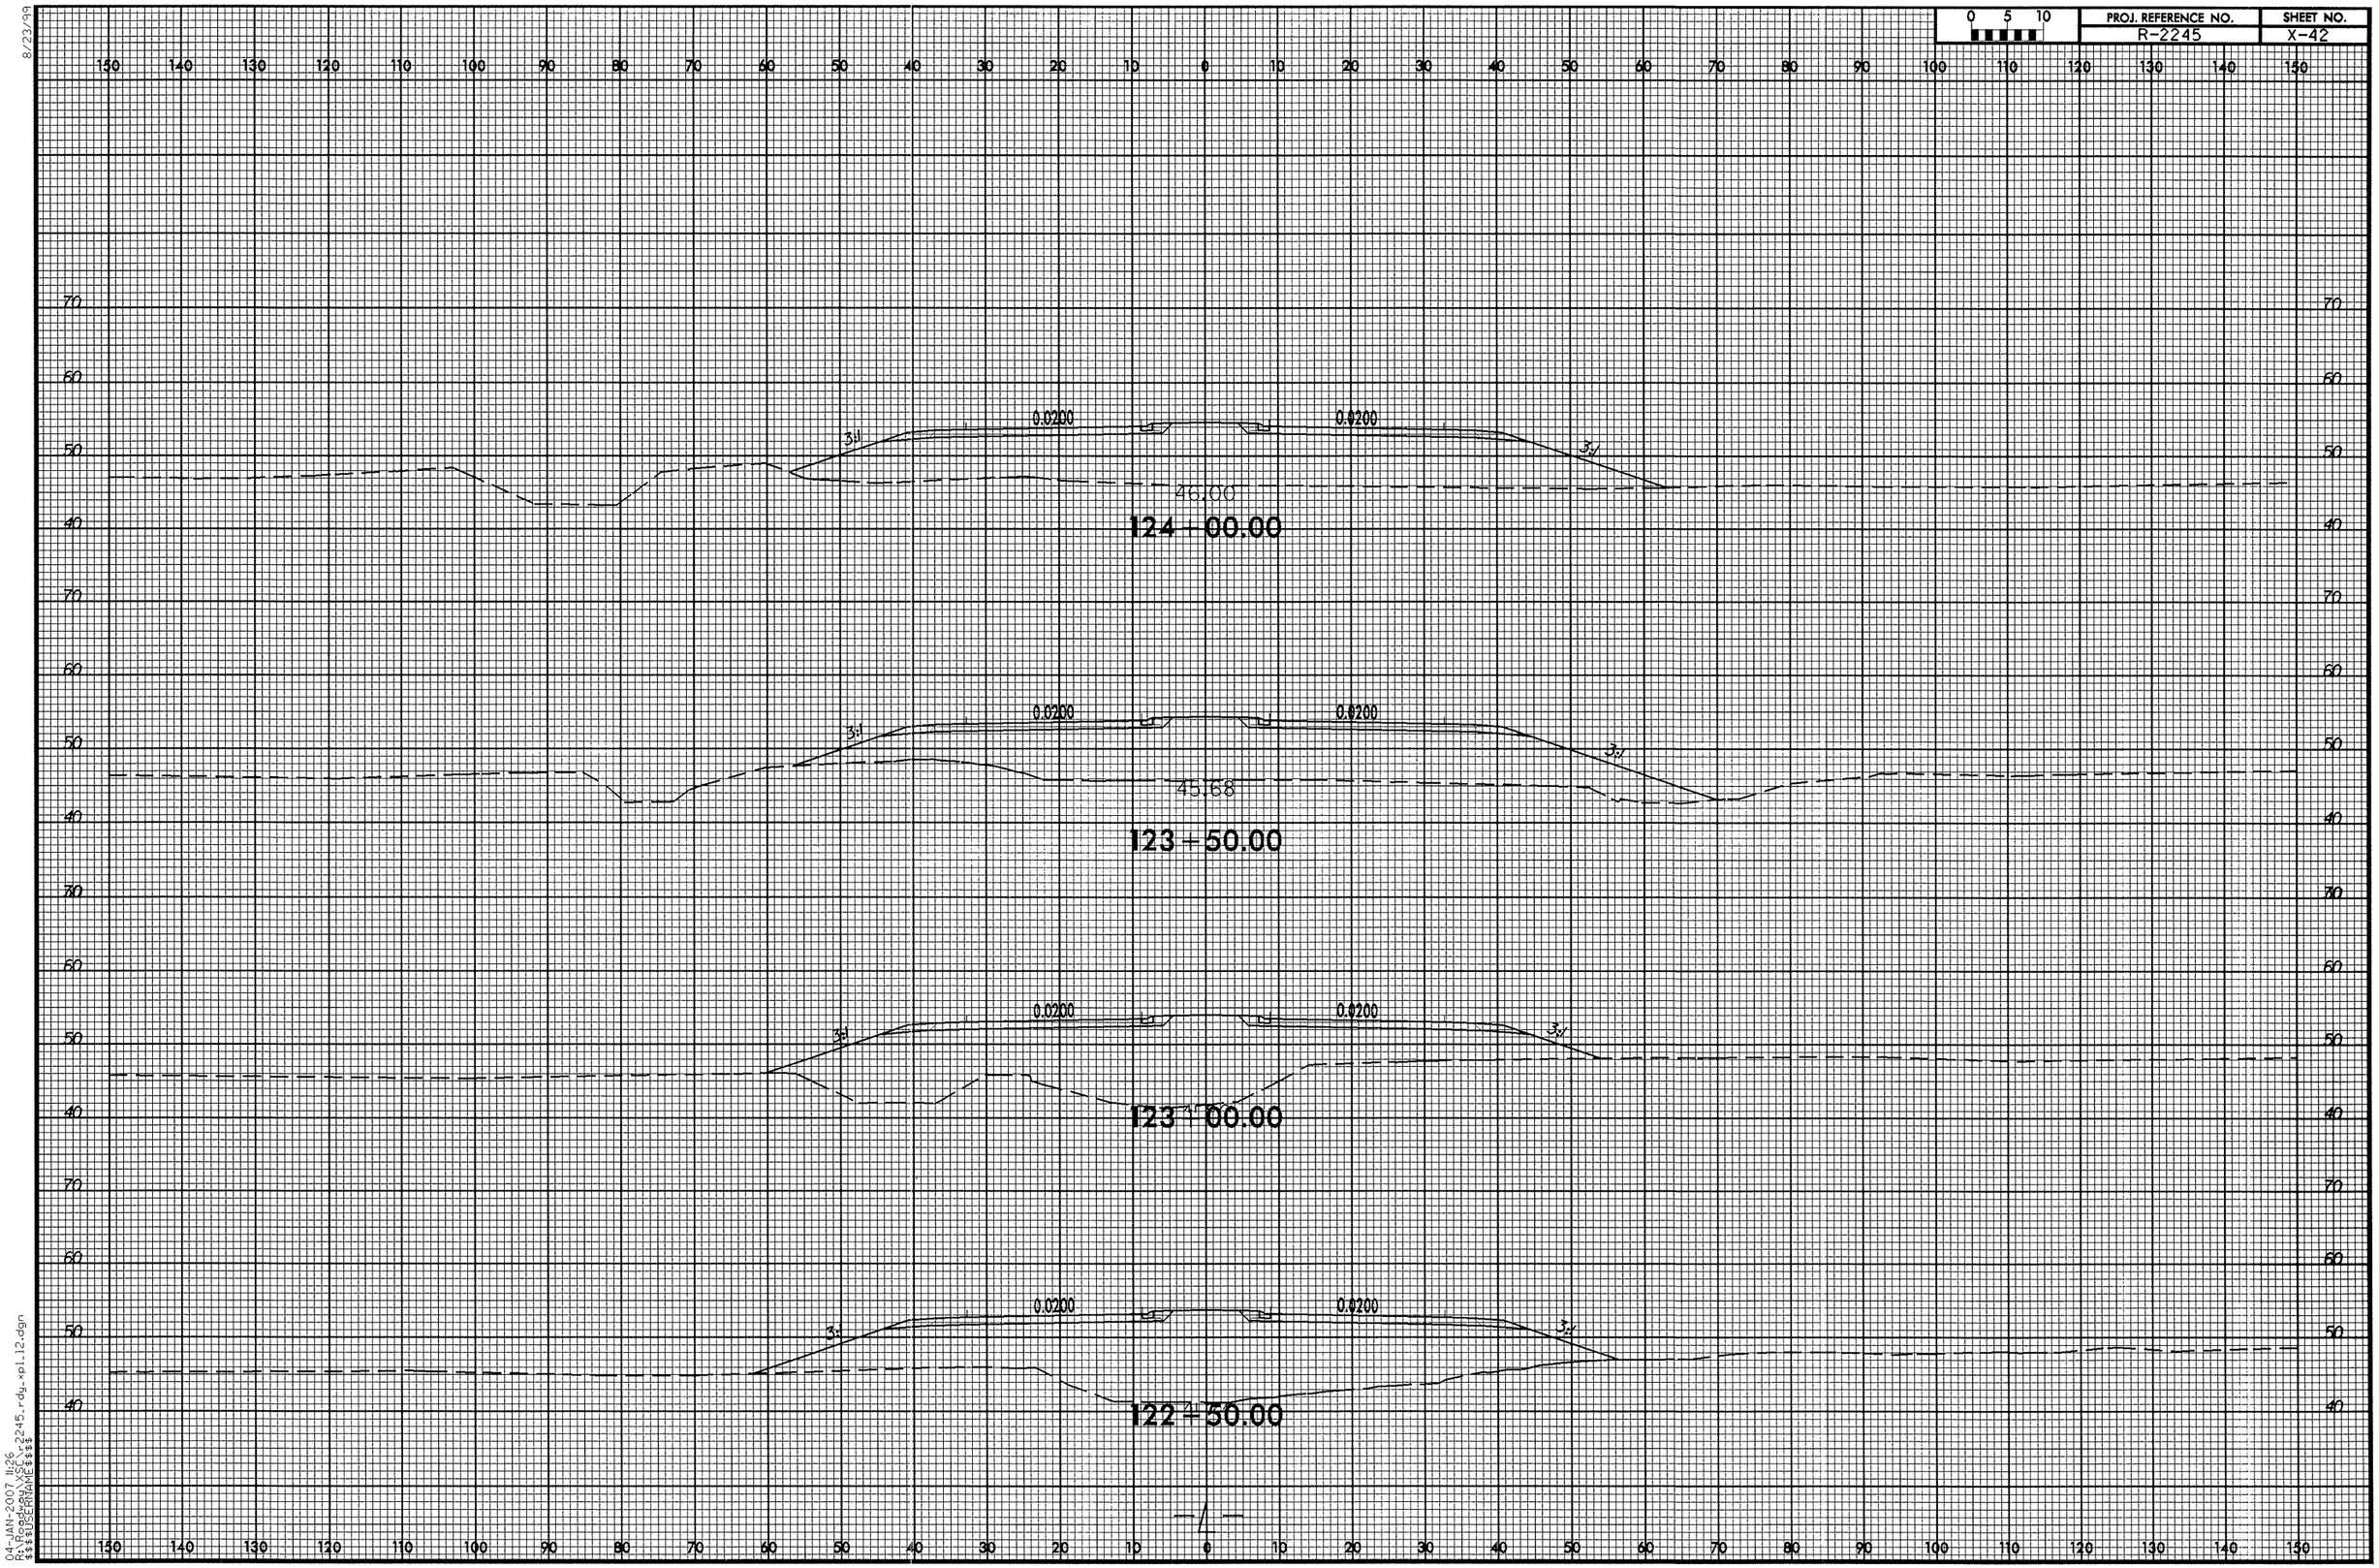

8/23/99
04-JAN-2007 11:26
R:\Roadway\XSC\r2245_rdy_xpl_12.dgn
$$$$USERNAME$$$$

0 5 10	PROJ. REFERENCE NO.	SHEET NO.
	R-2245	X-43

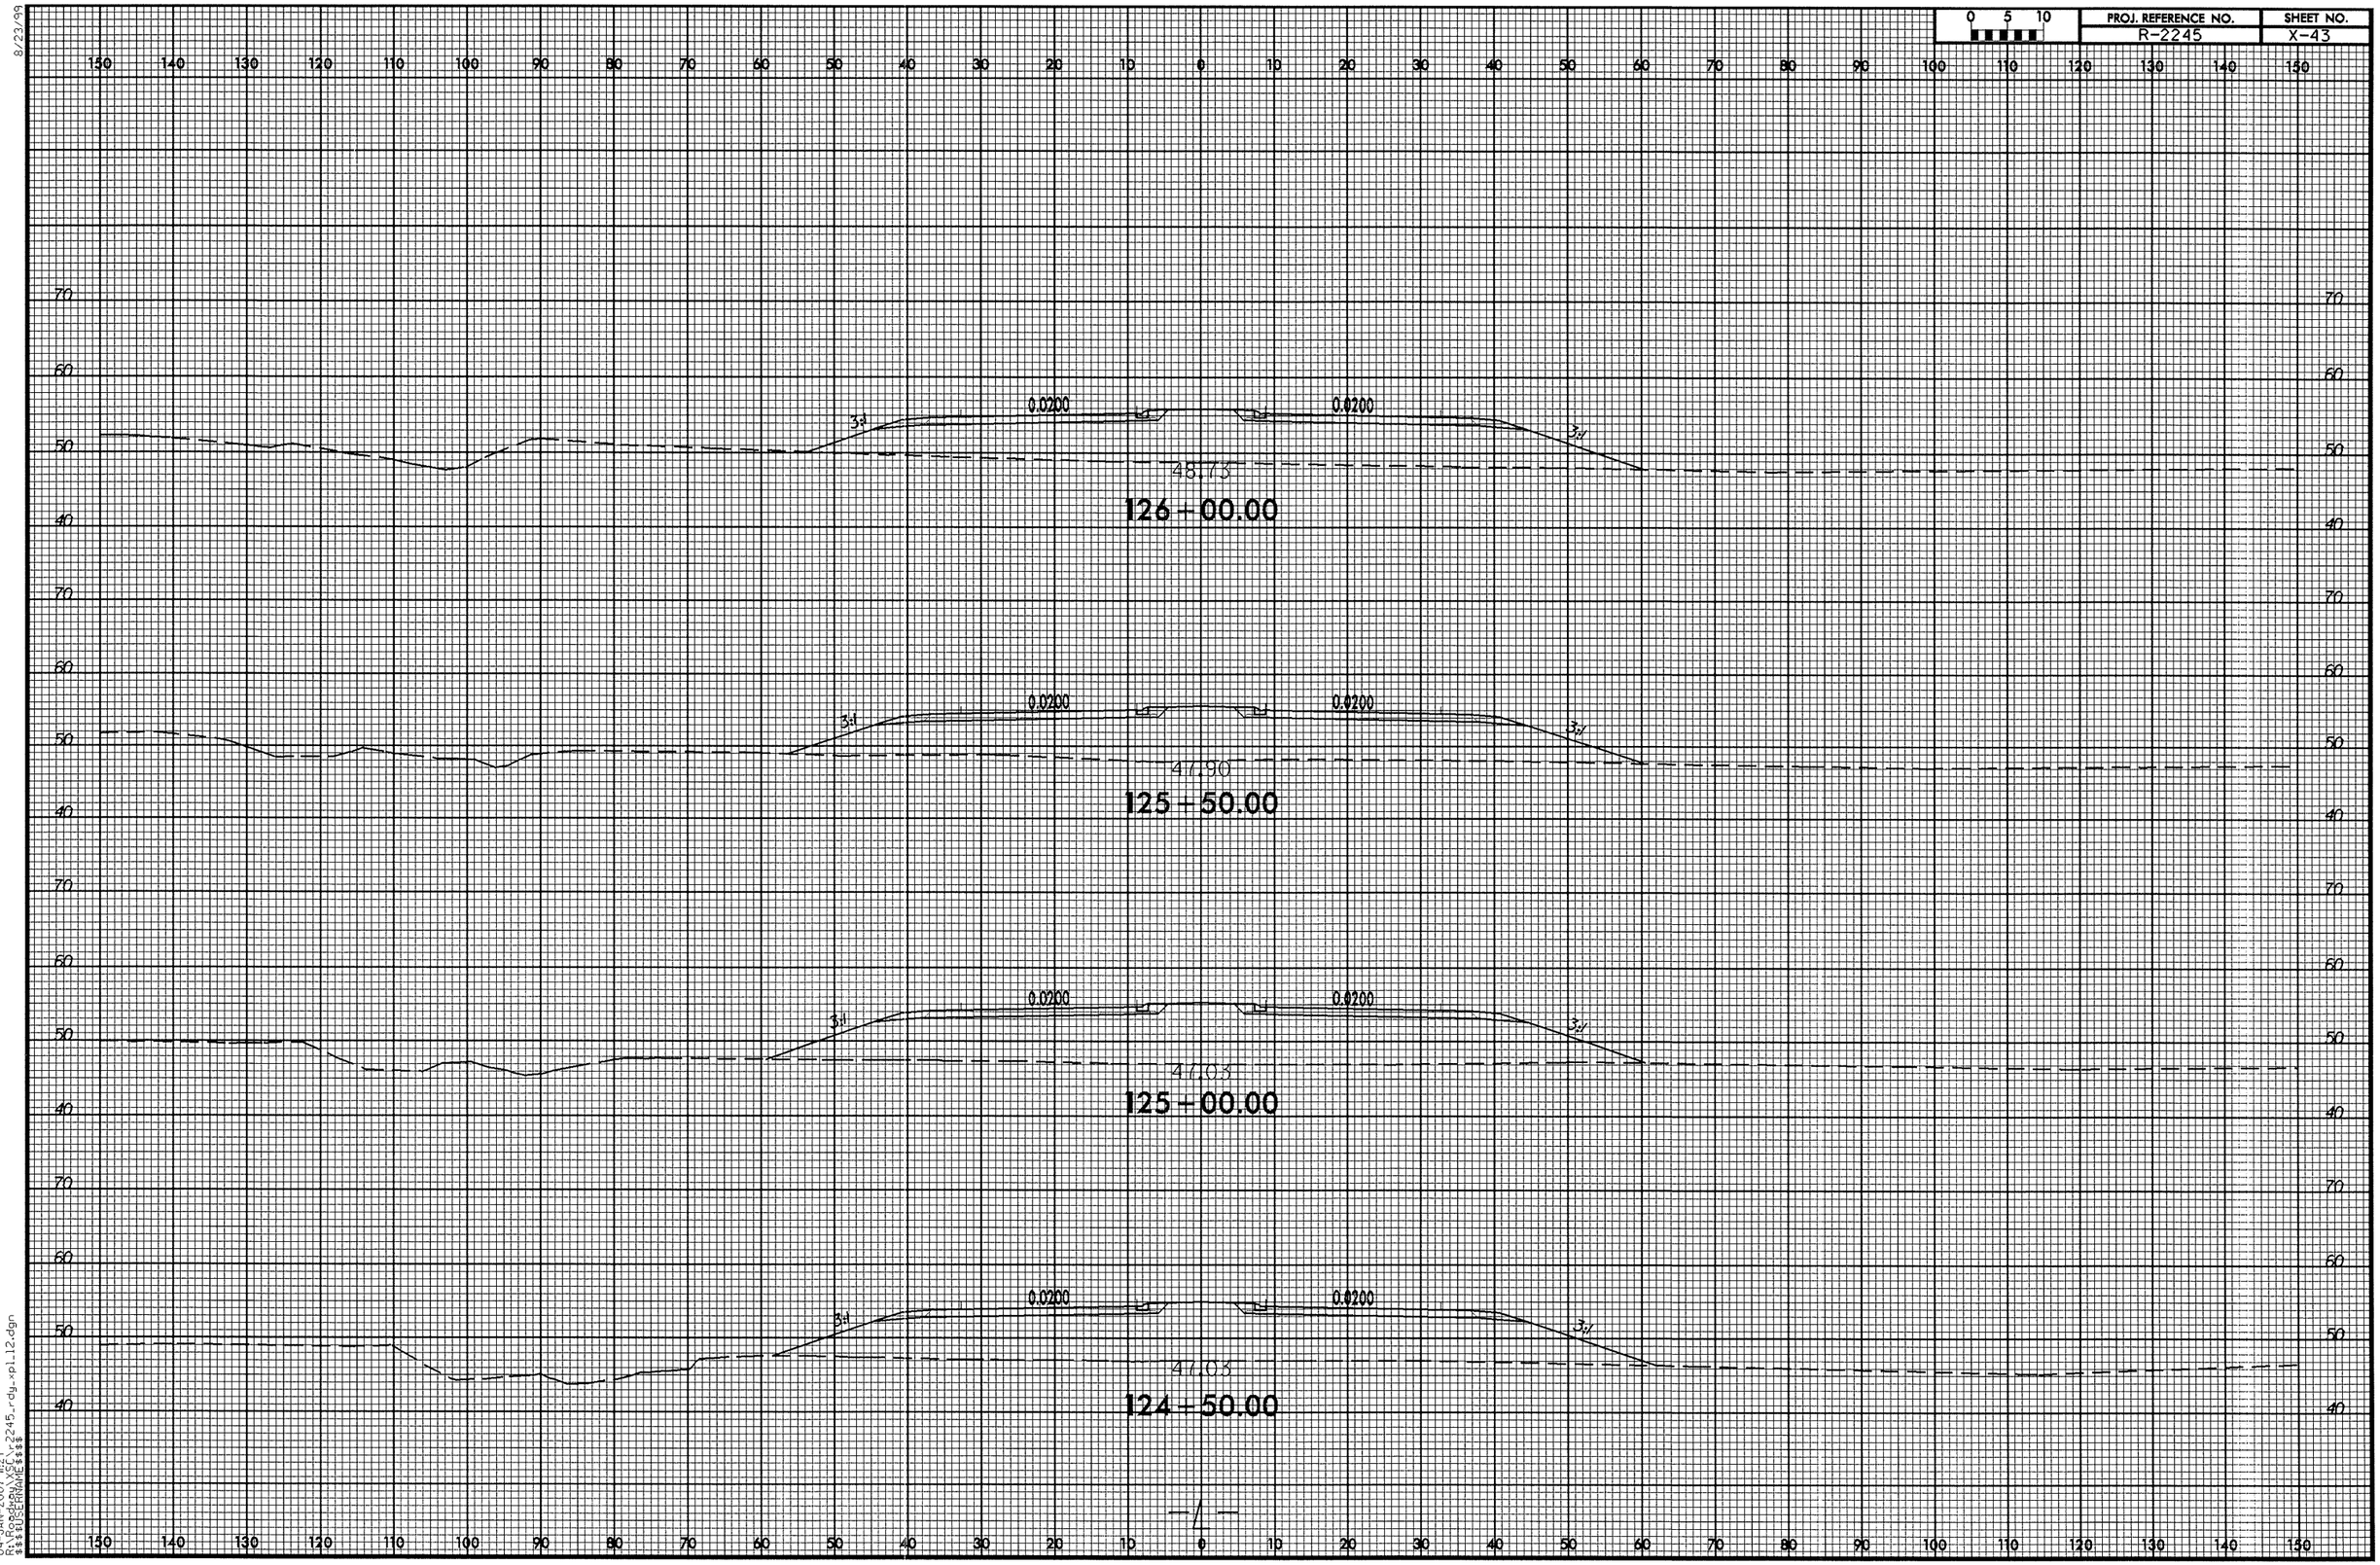

—/—

8/23/99

04-JAN-2007 11:27
R:\Roadway\XSC\r2245_rdy_xpl12.dgn
$$$$USERNAME$$$$

0 5 10	PROJ. REFERENCE NO.	SHEET NO.
	R-2245	X-44

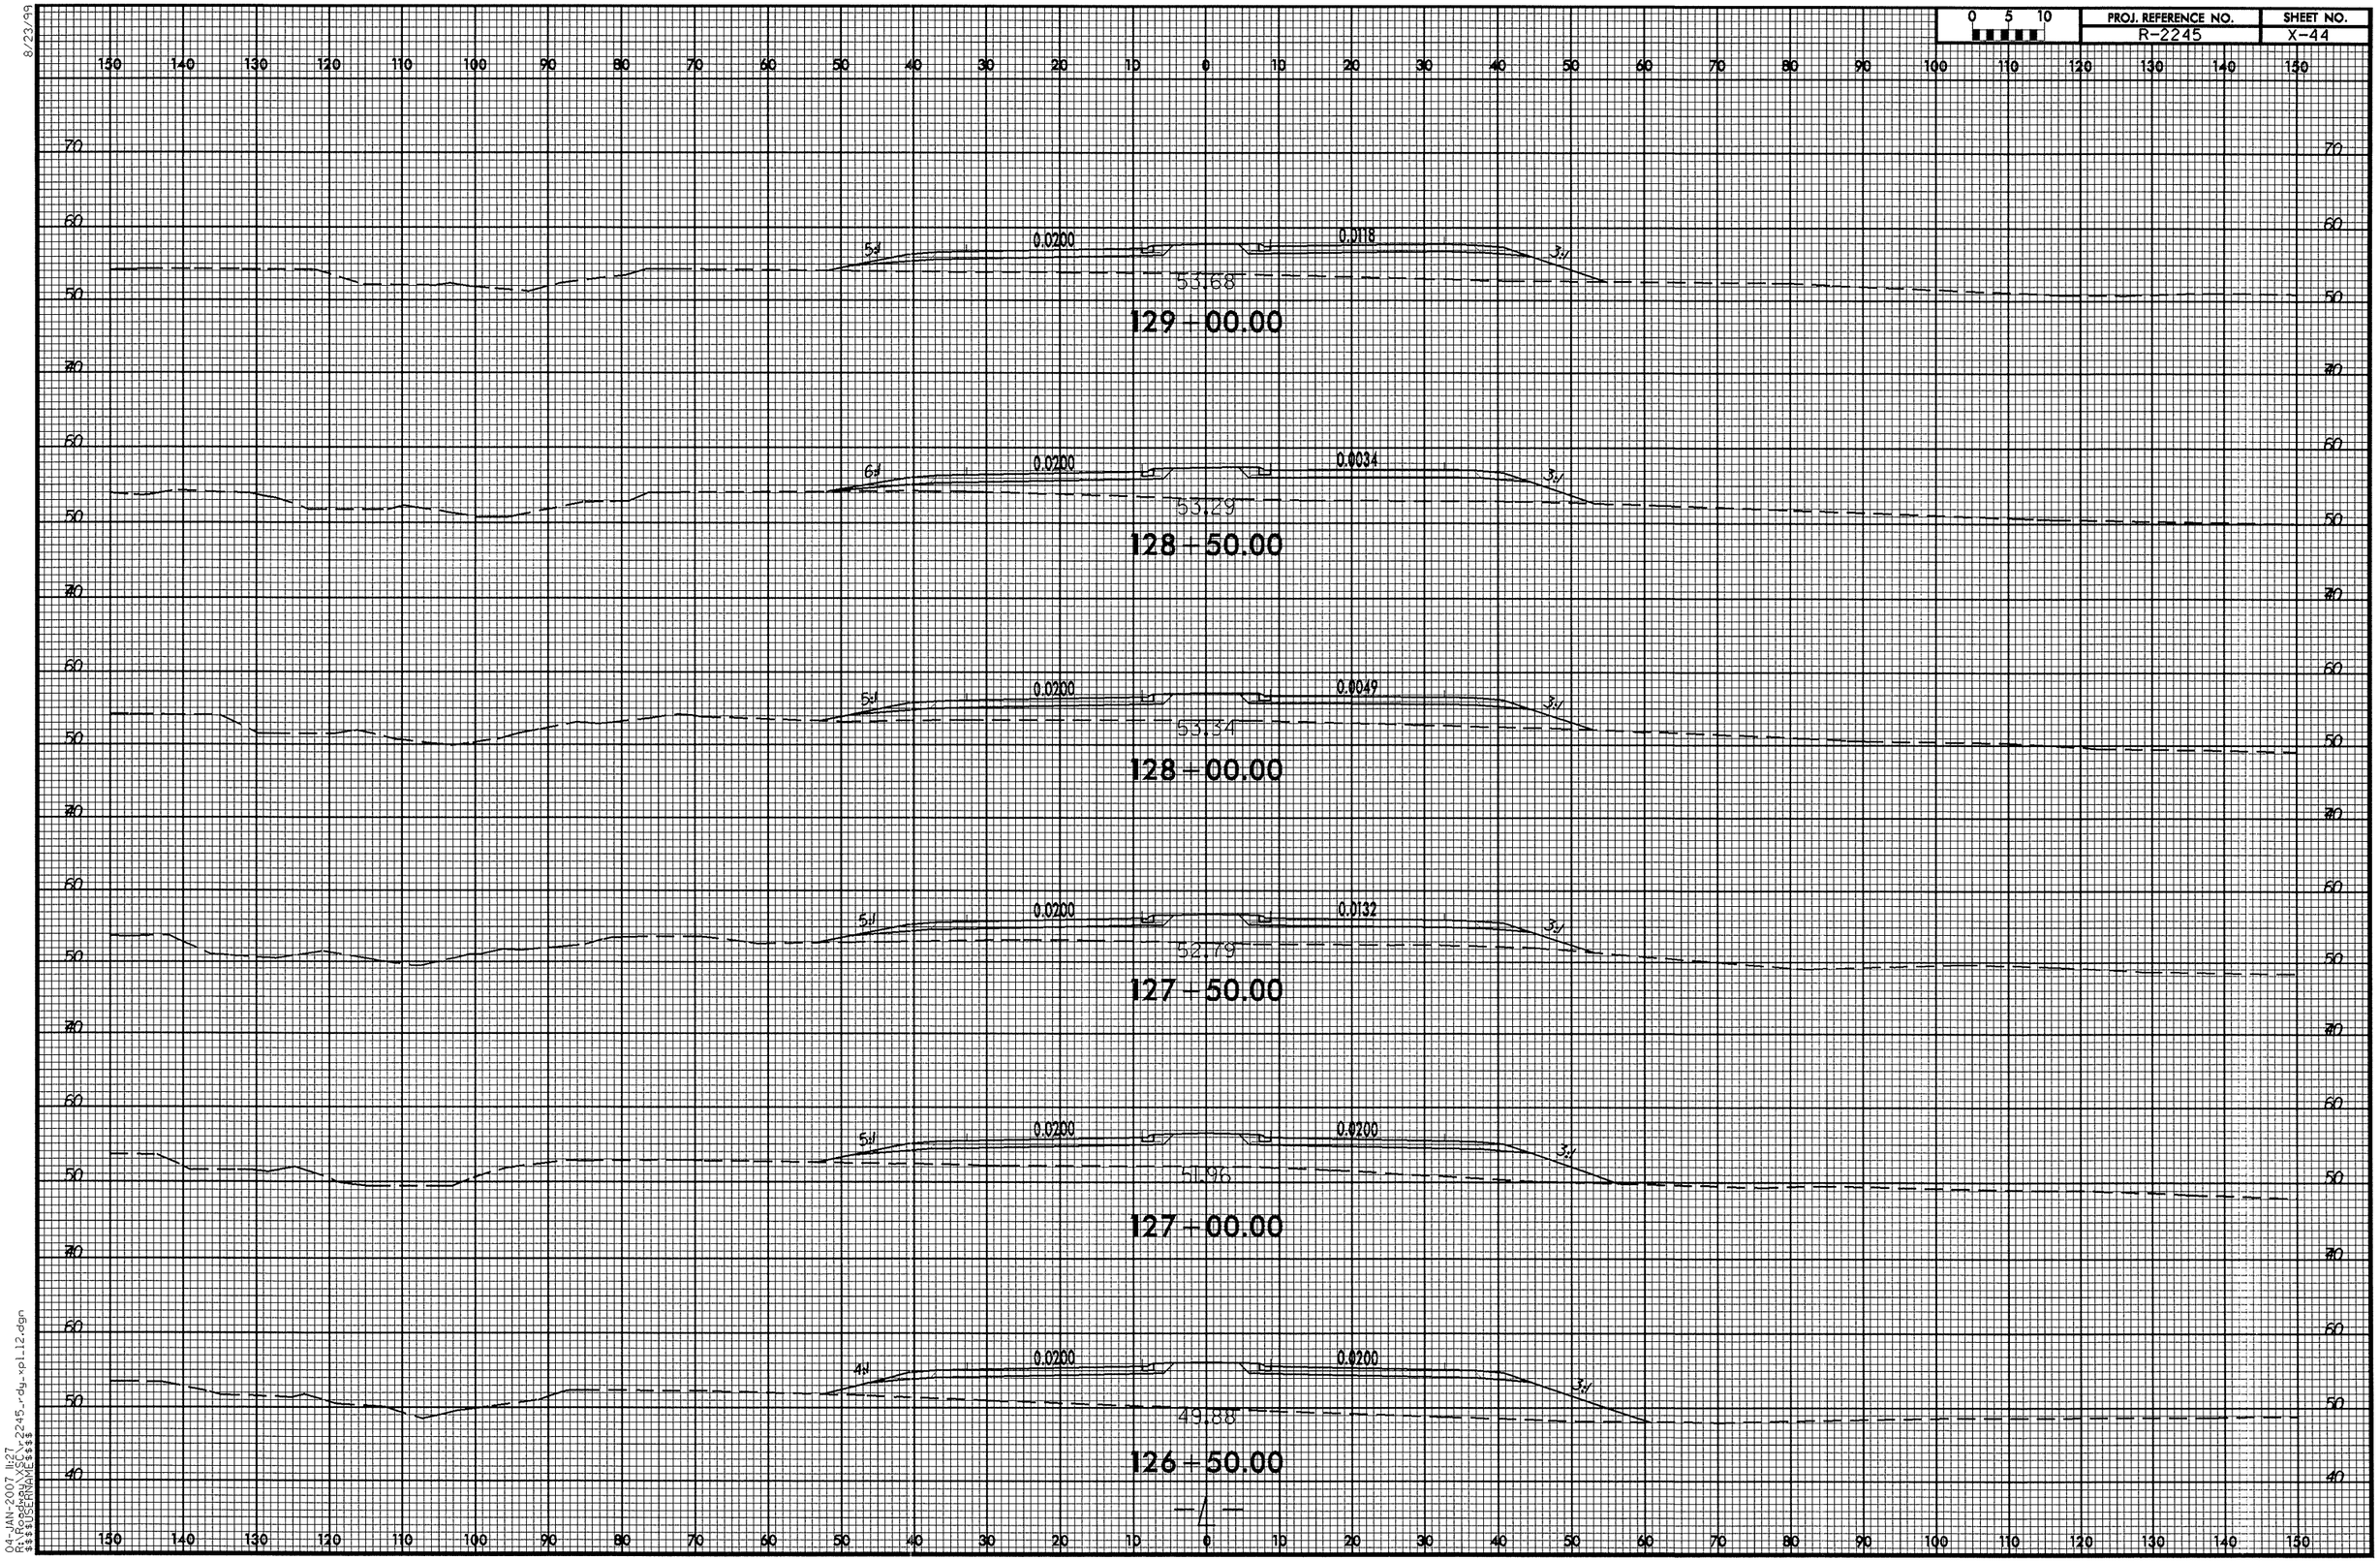

—/—

8/23/99

04-JAN-2007 11:27
R:\Roadway\XSec\r2245_rdy_xpl_12.dgn
$$$$USERNAME$$$$

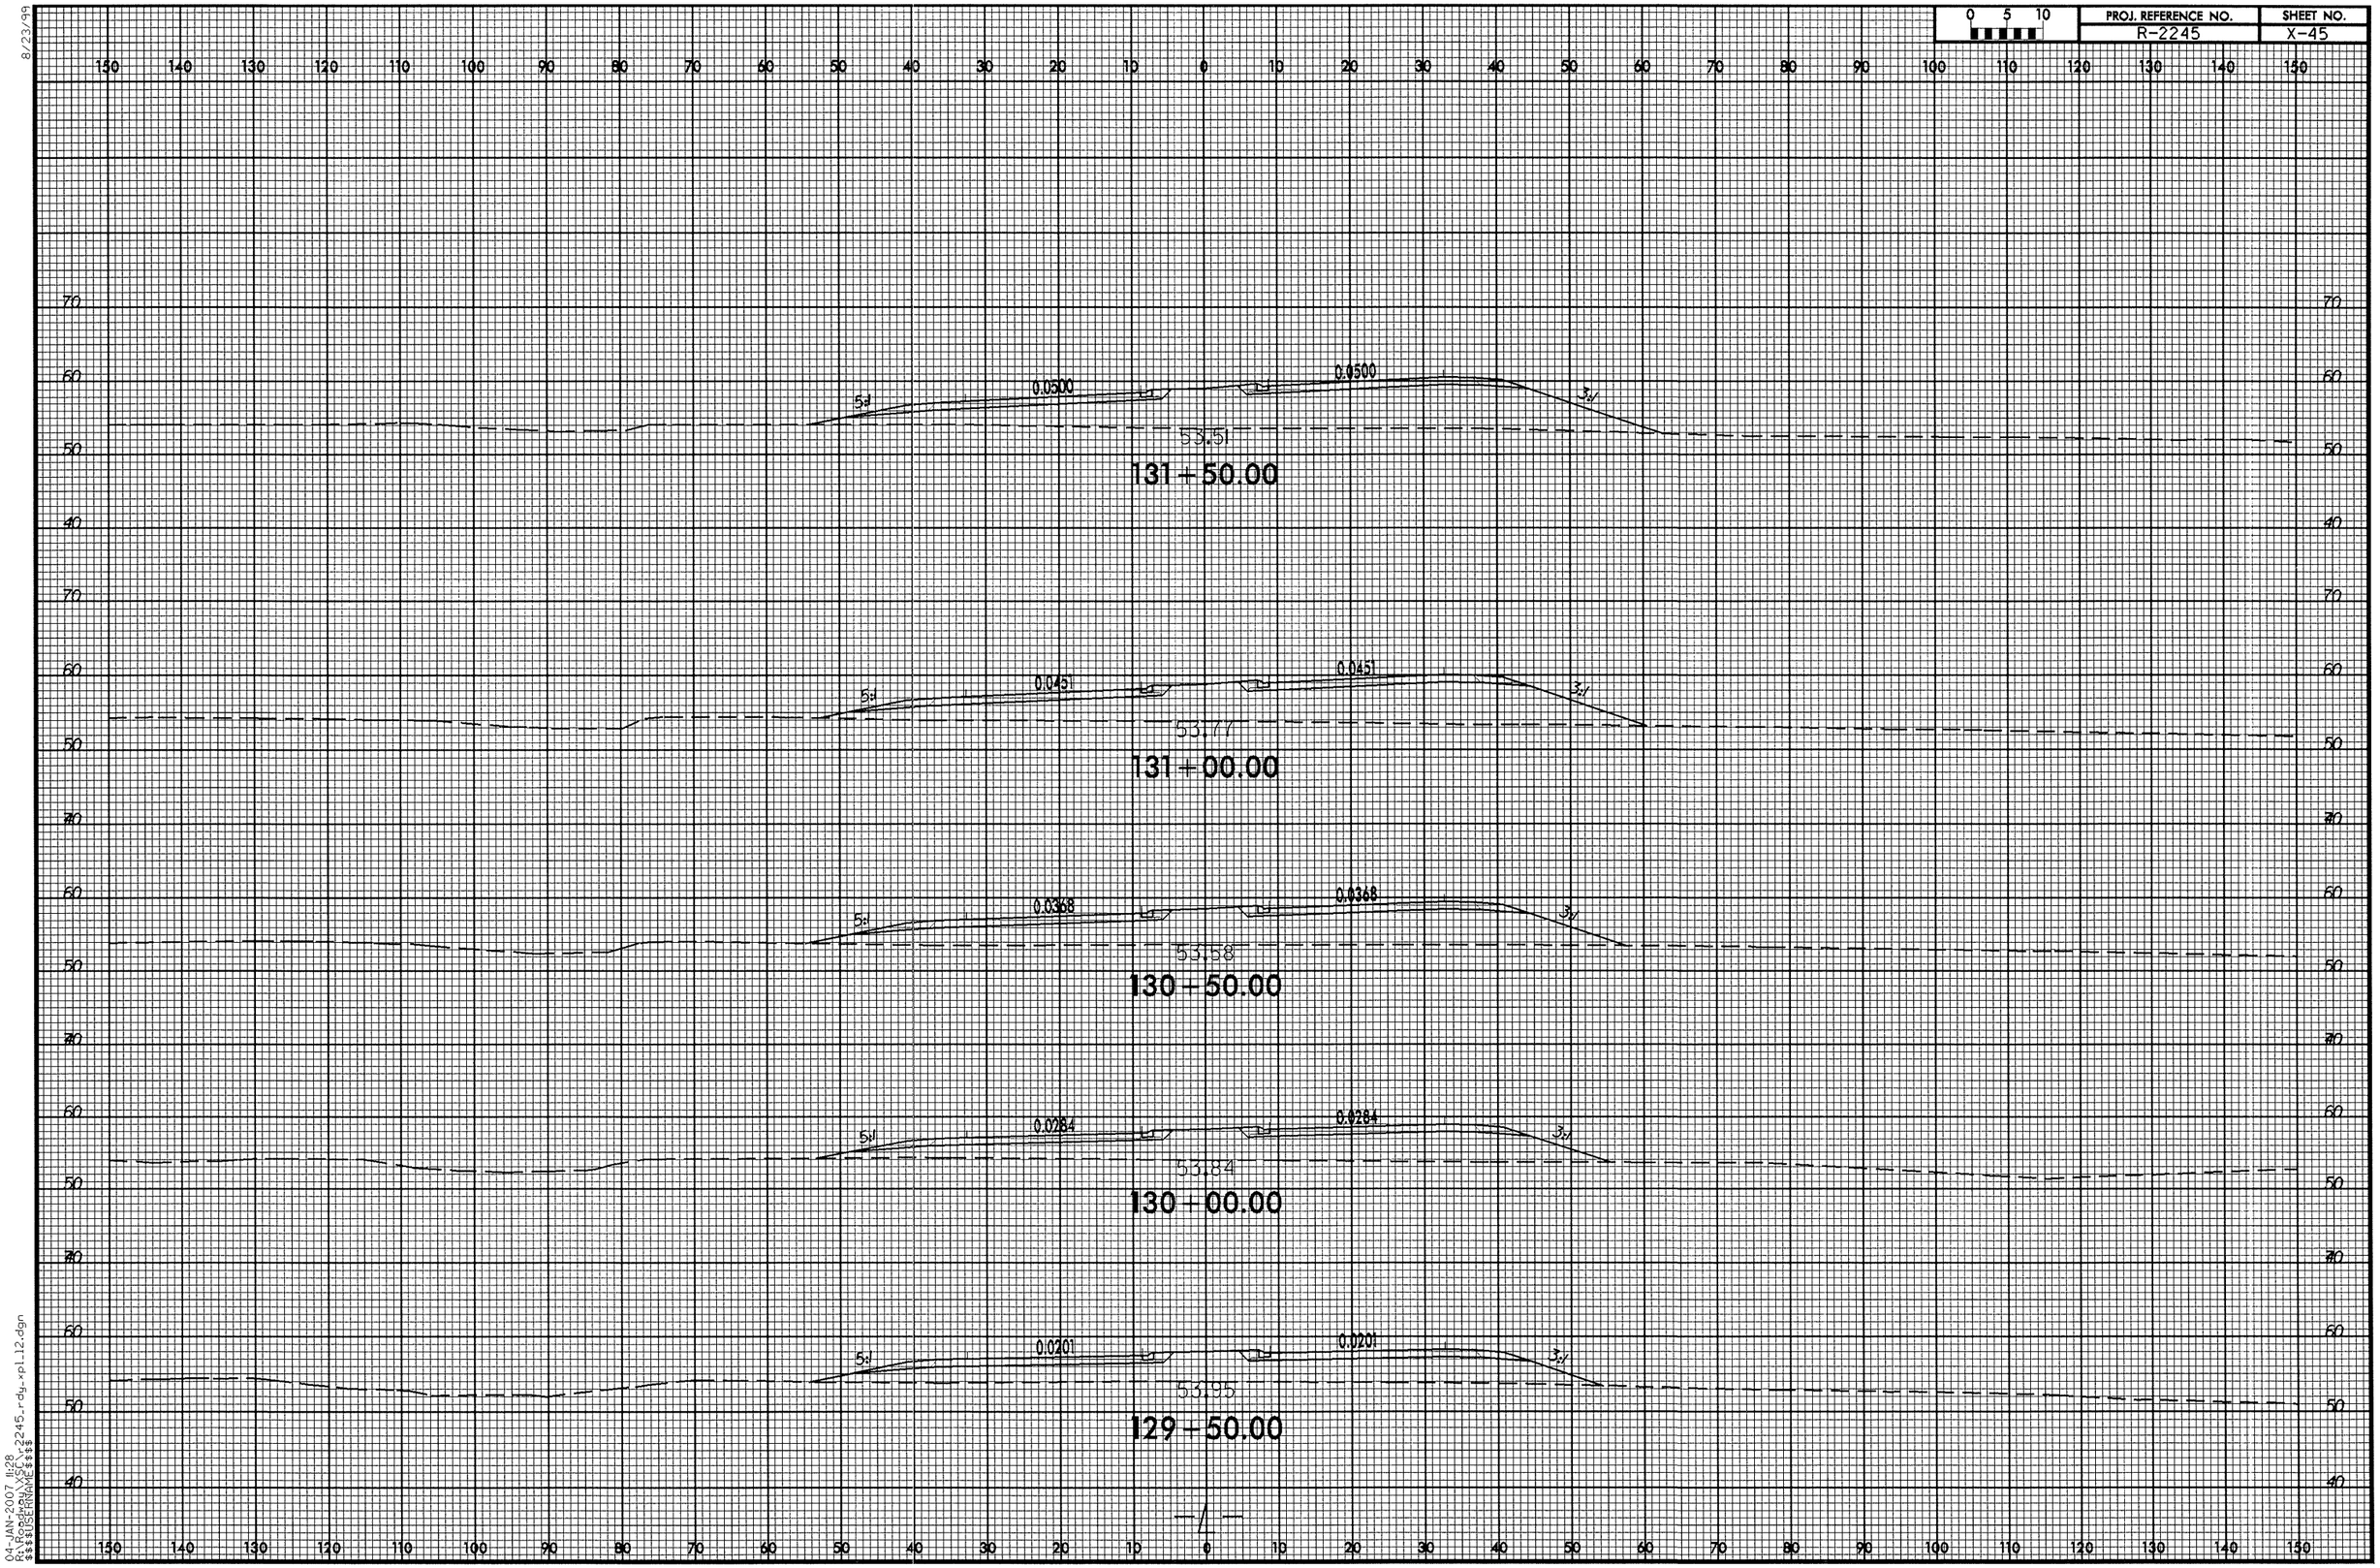

8/23/99
04-JAN-2007 11:28
R:\Roadway\XSC\r2245_rdy_xpl12.dgn
$$$$USERNAME$$$$

0 5 10	PROJ. REFERENCE NO.	SHEET NO.
	R-2245	X-46

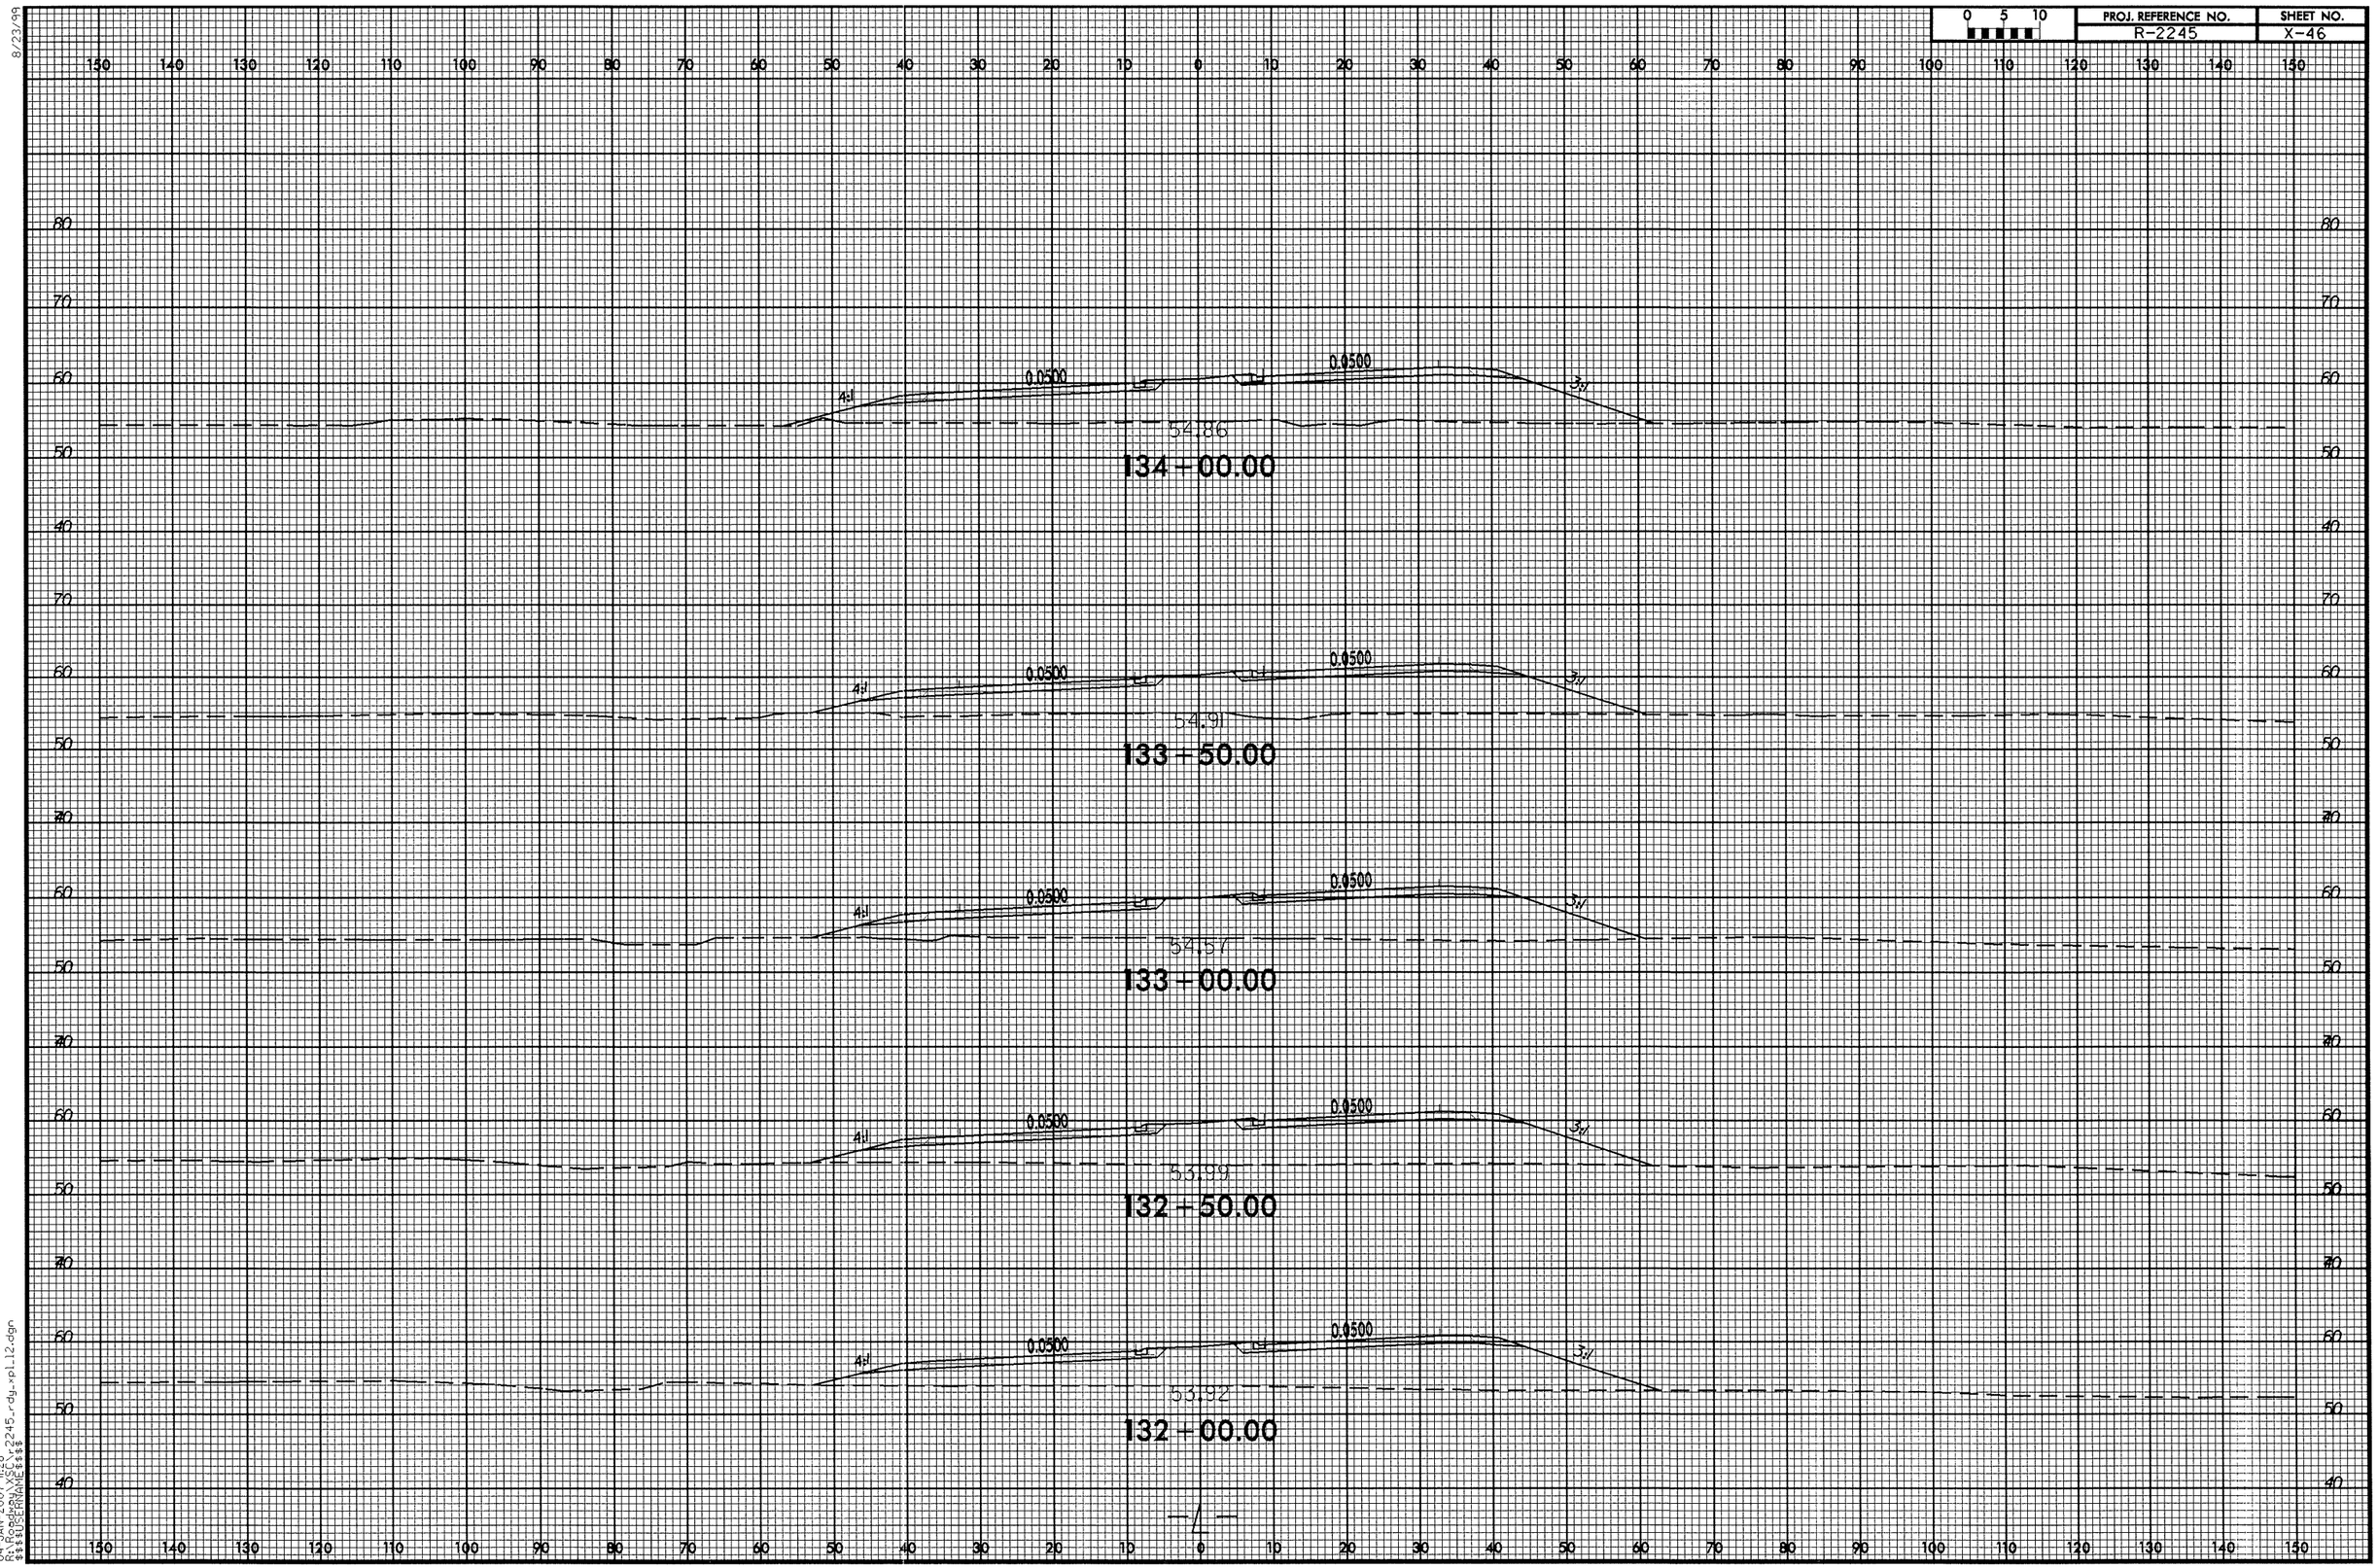

8/23/99
04-JAN-2007 11:28
R:\Roadway\XSE\r2245_rdy_xpl12.dgn
$$$$USERNAME$$$$

0 5 10	PROJ. REFERENCE NO.	SHEET NO.
	R-2245	X-47

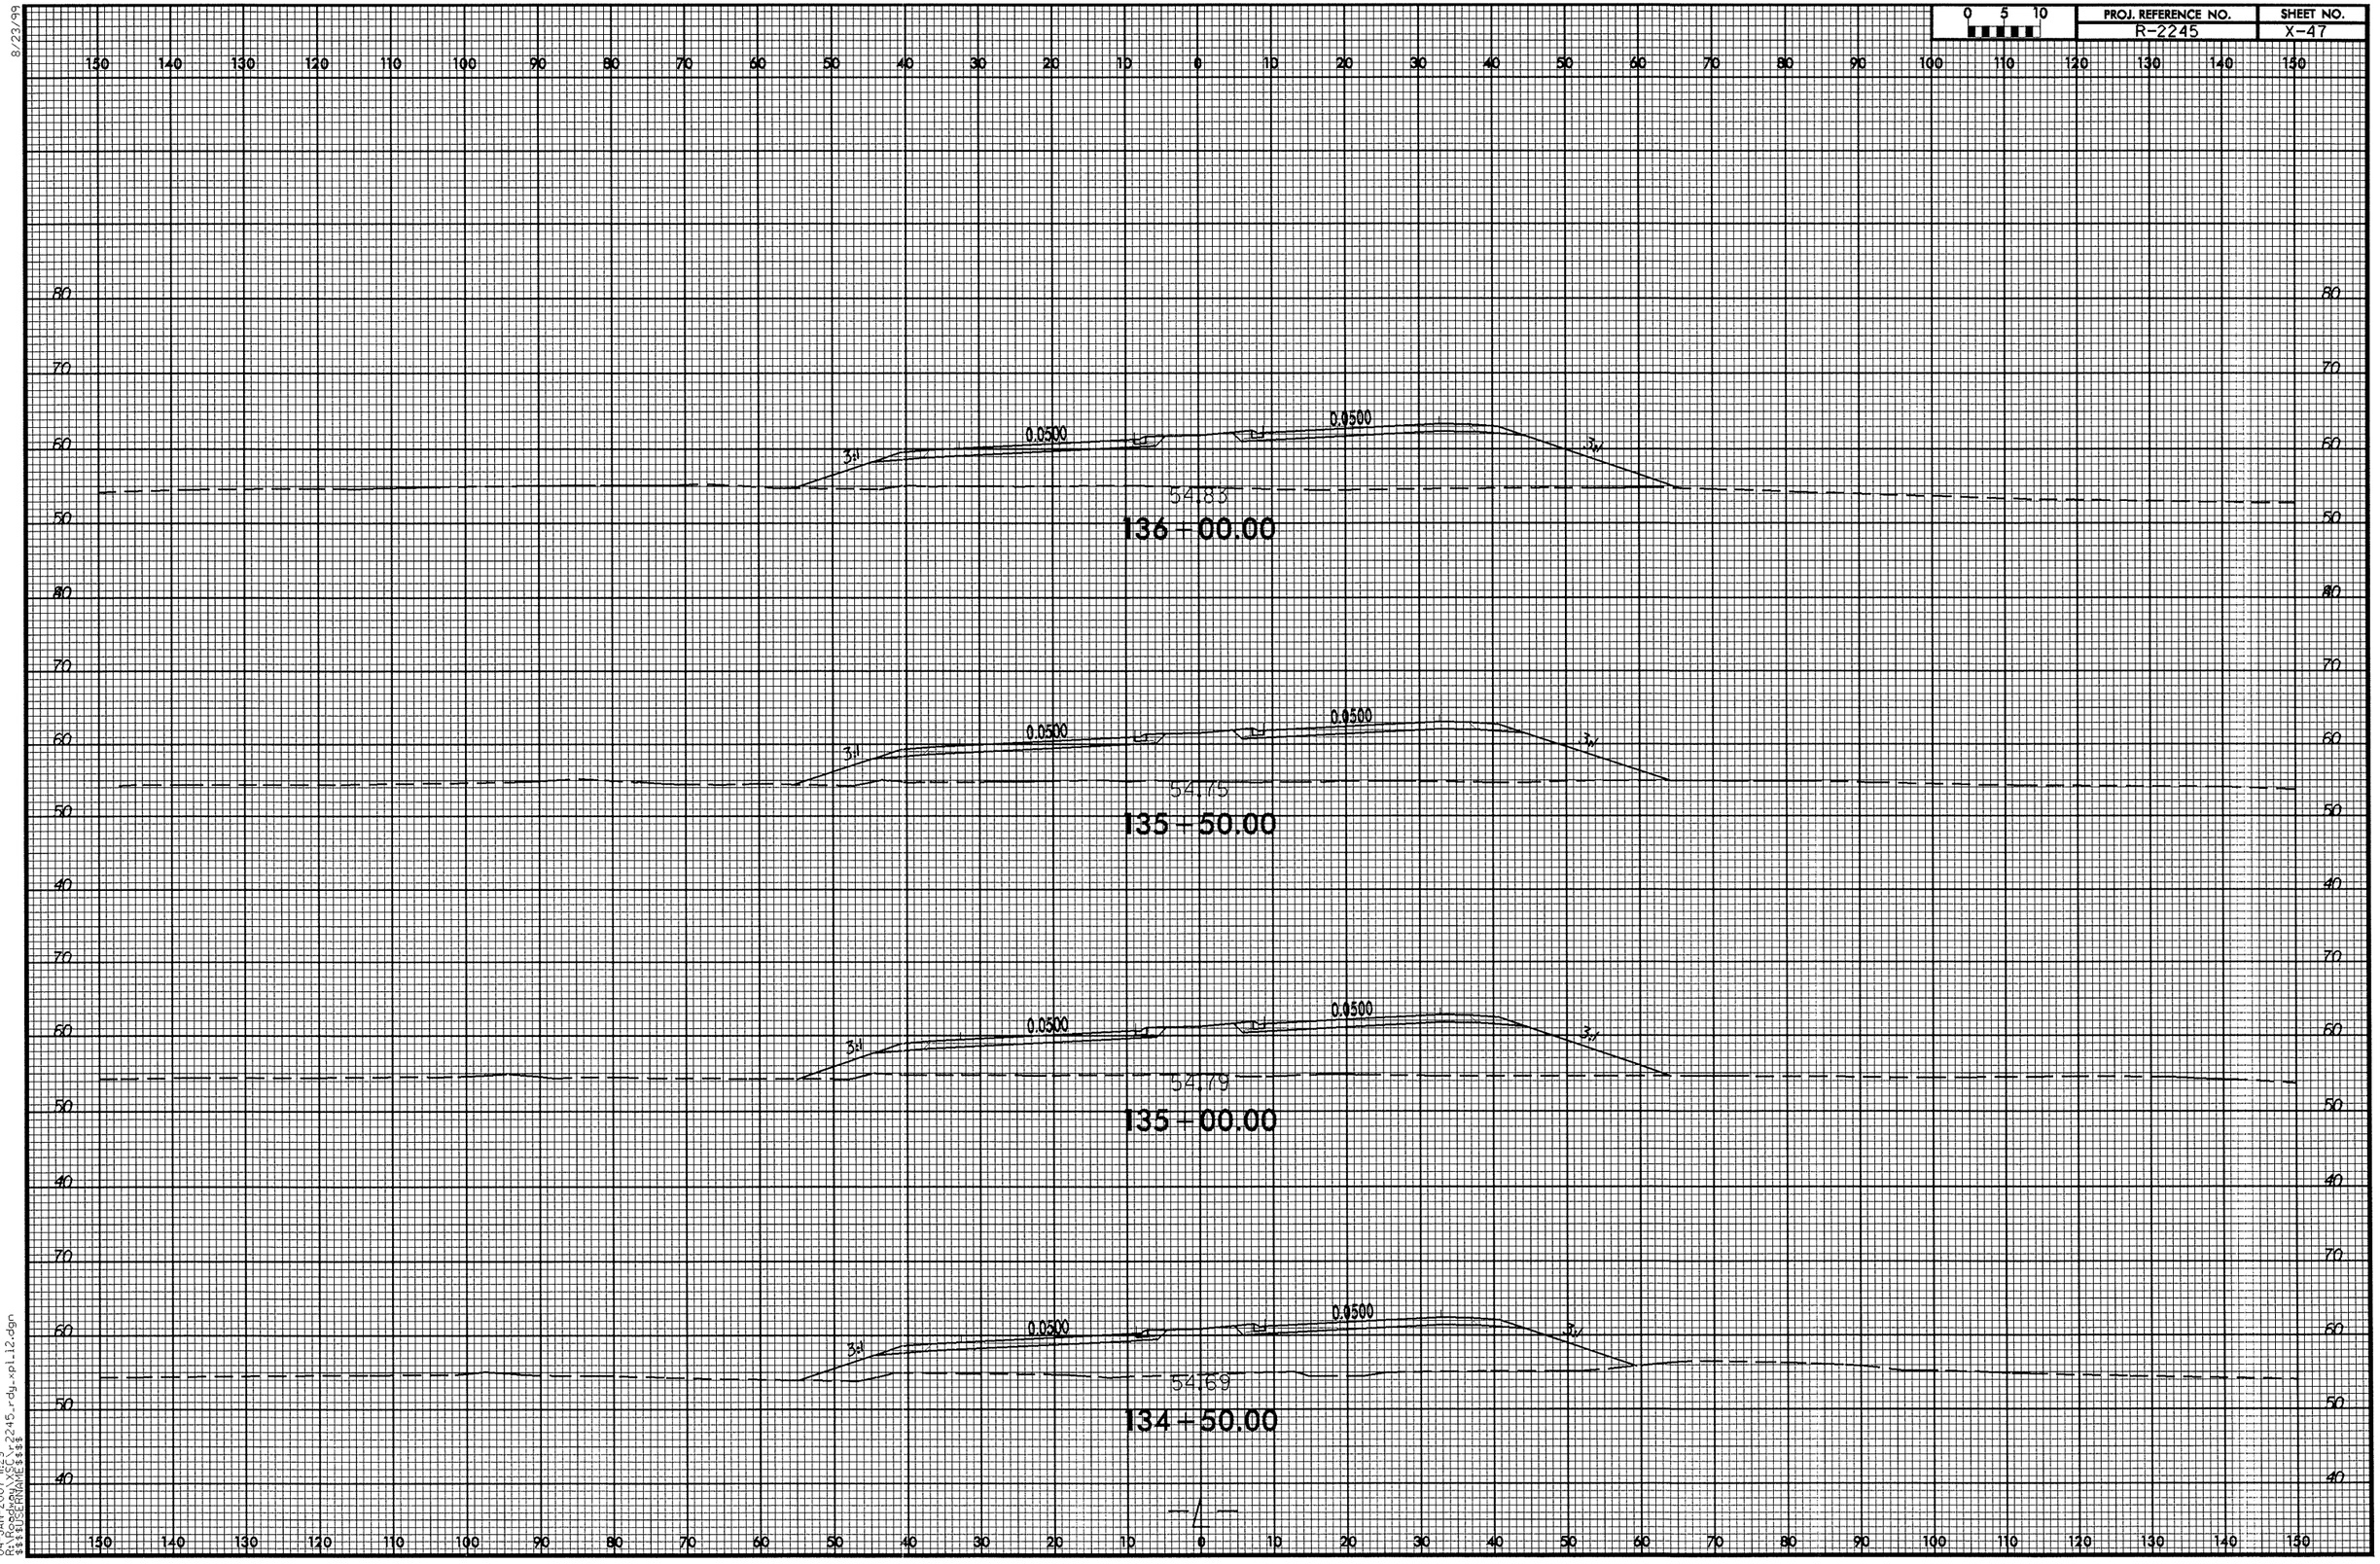

8/23/99

04-JAN-2007 11:29
R:\Roadway\X\r2245_rdy_xpl12.dgn
$$$$USERNAME$$$$

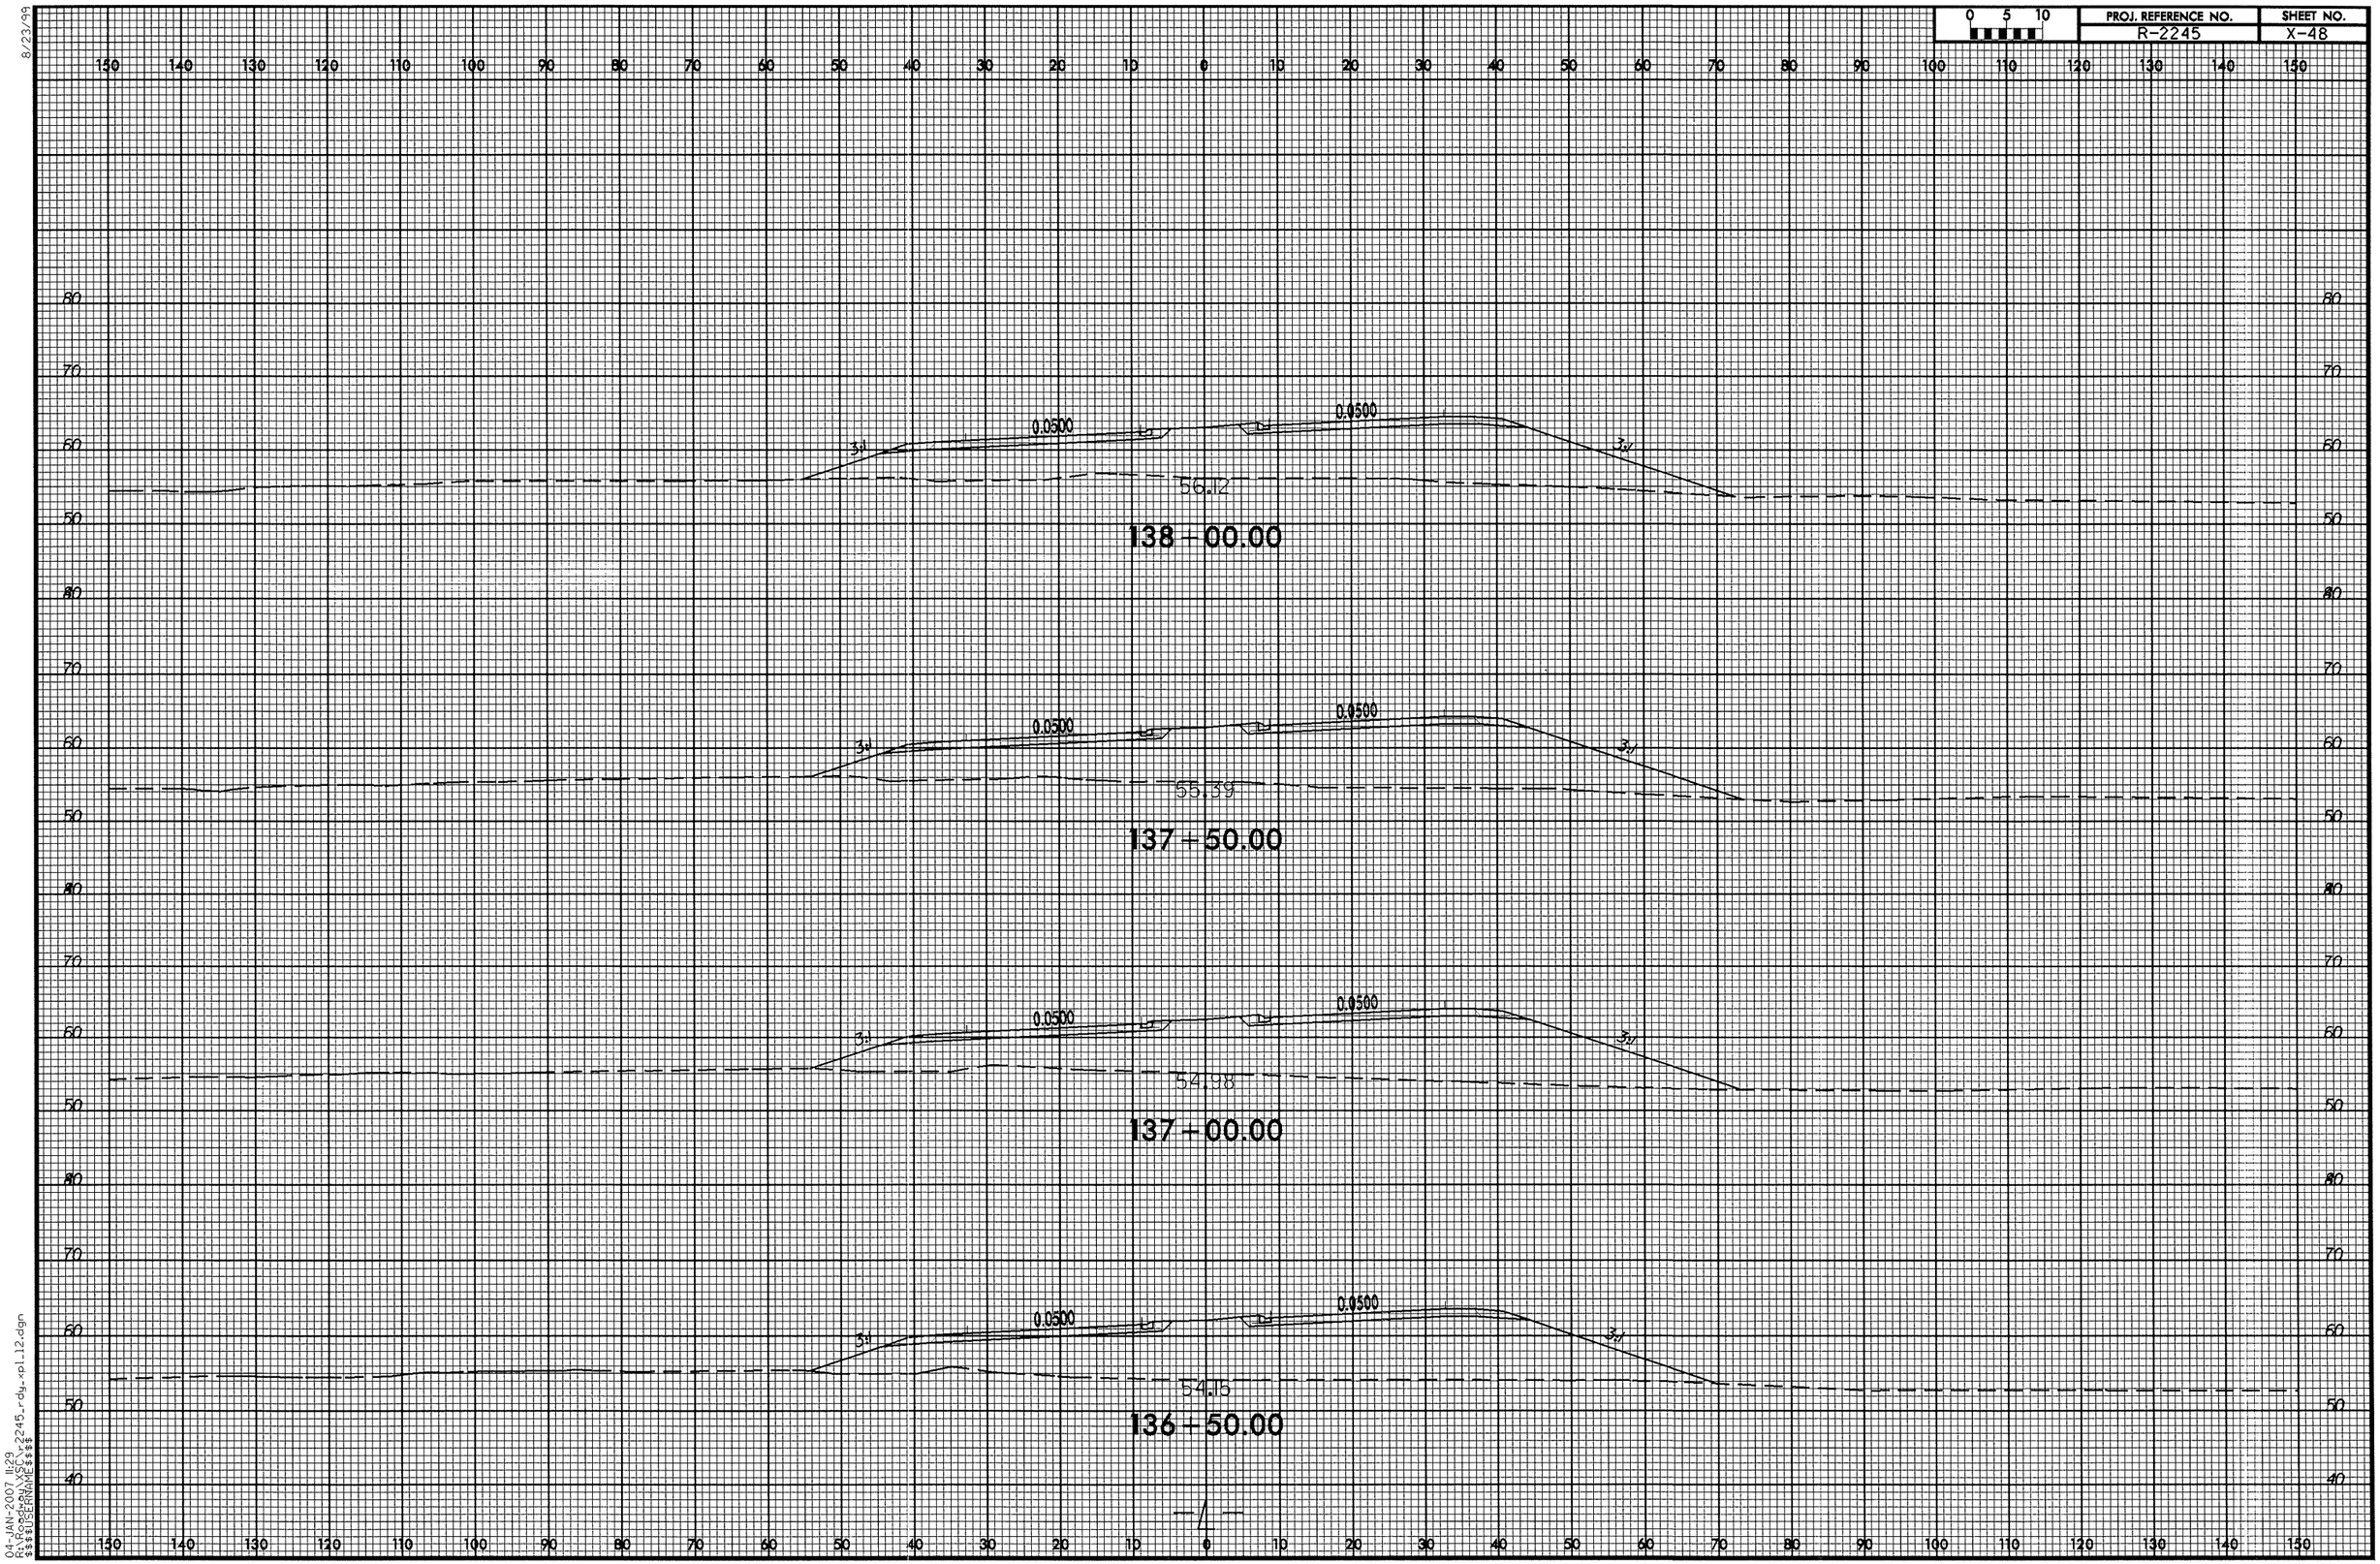

8/23/99

04-JAN-2007 11:29
R:\Roadway\XSC\r2245_rdy_xpl_12.dgn
$$$$USERNAME$$$$

PROJ. REFERENCE NO.	SHEET NO.
R-2245	X-49

0 5 10

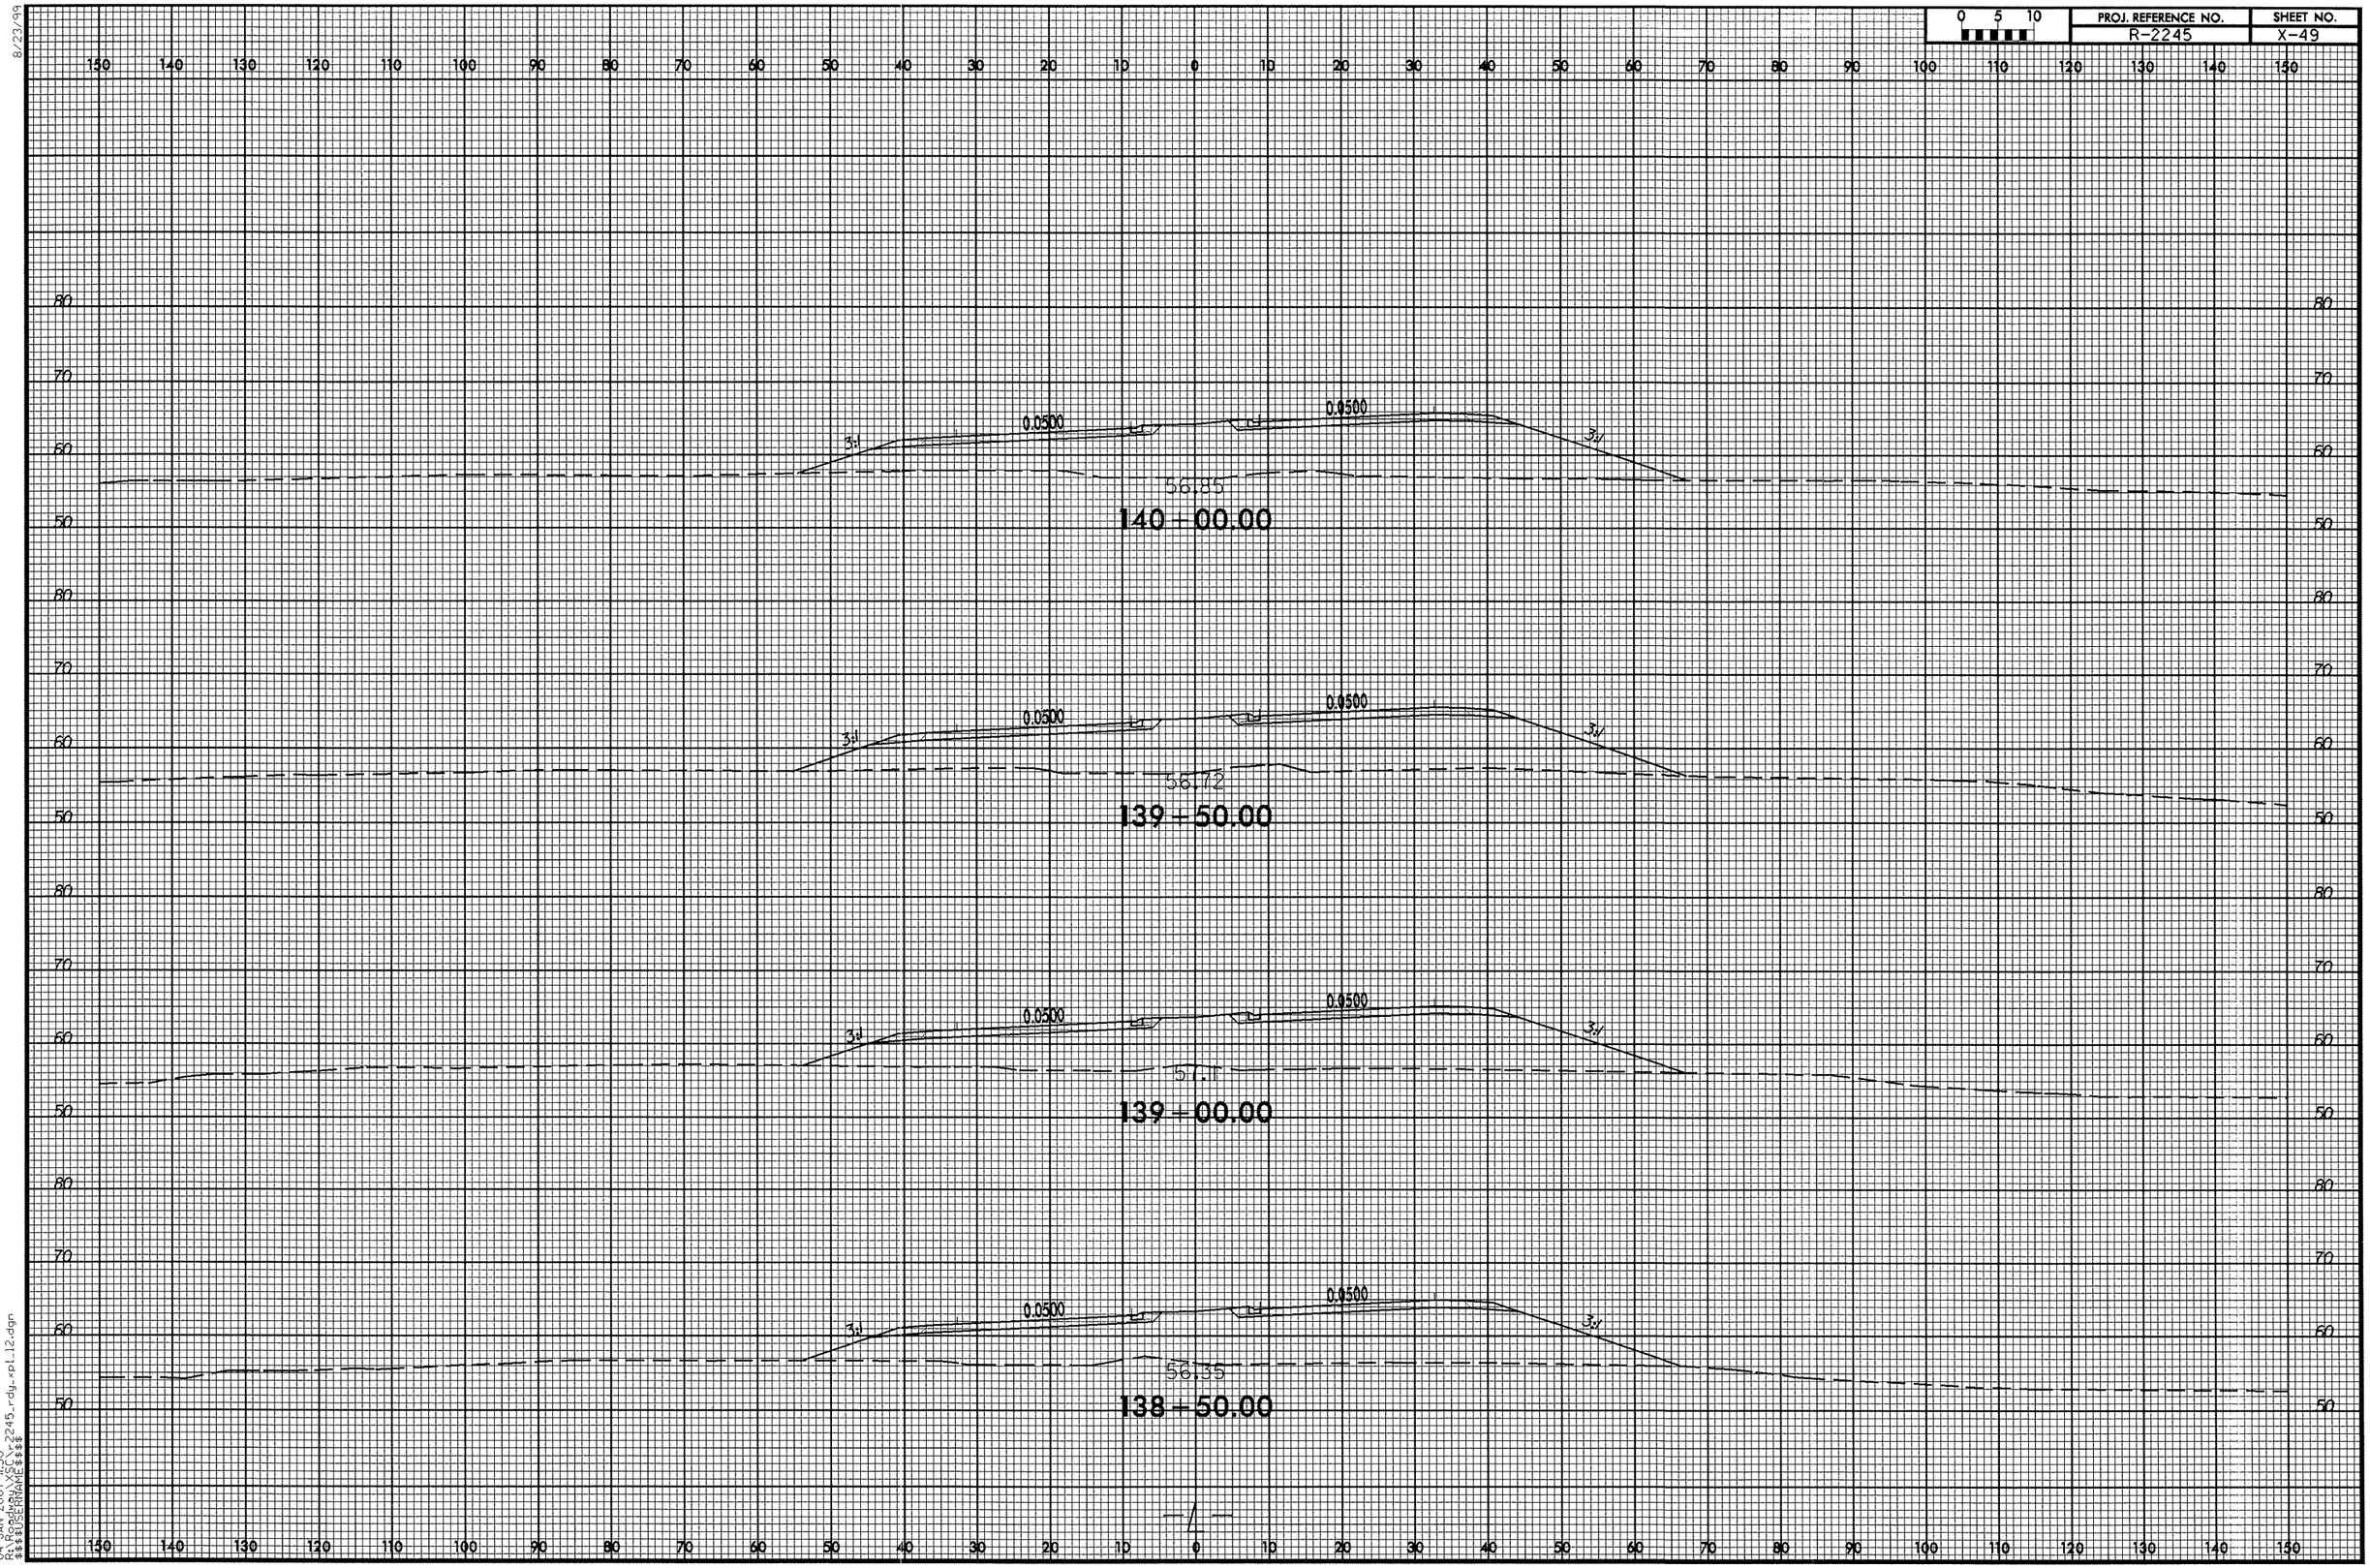

8/23/99

04-JAN-2007 11:30
R:\Roadway\Proj\r2245_rdy_xpl12.dgn
$$$$USERNAME$$$$

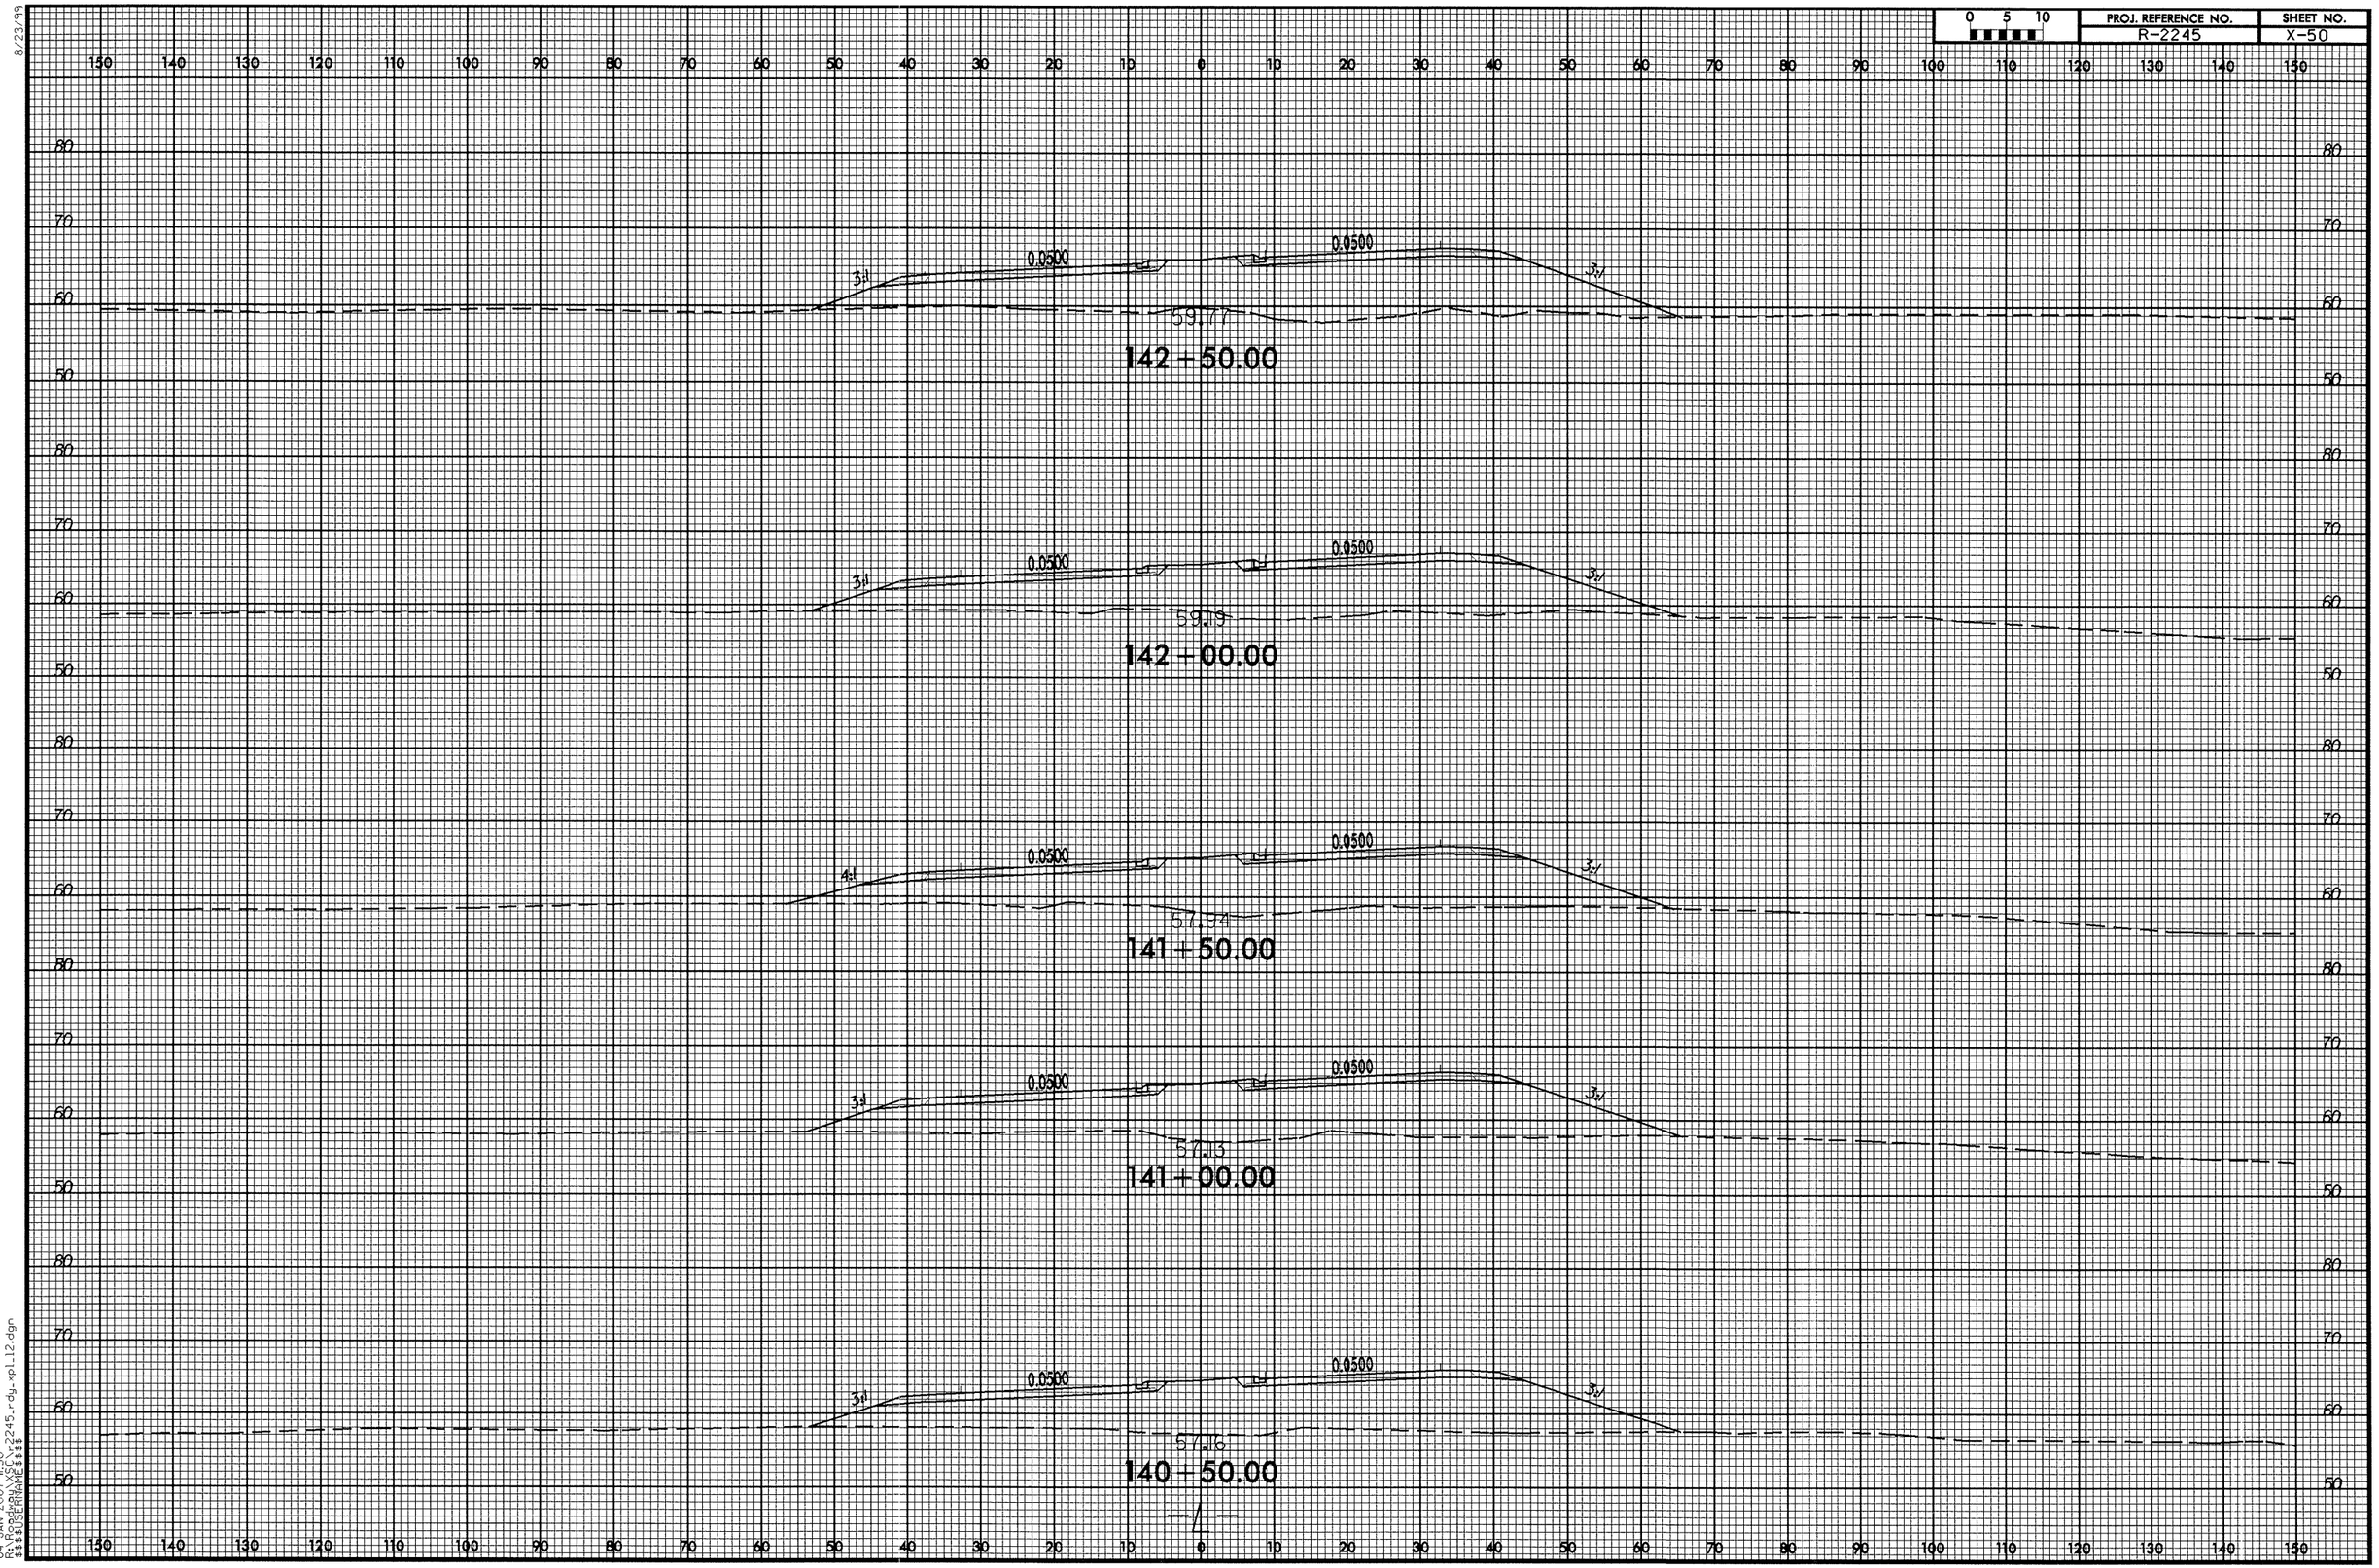

8/23/99

04-JAN-2007 11:30
R:\Roadway\XSC\r2245_rdy_xpl_12.dgn
$$$$USERNAME$$$$

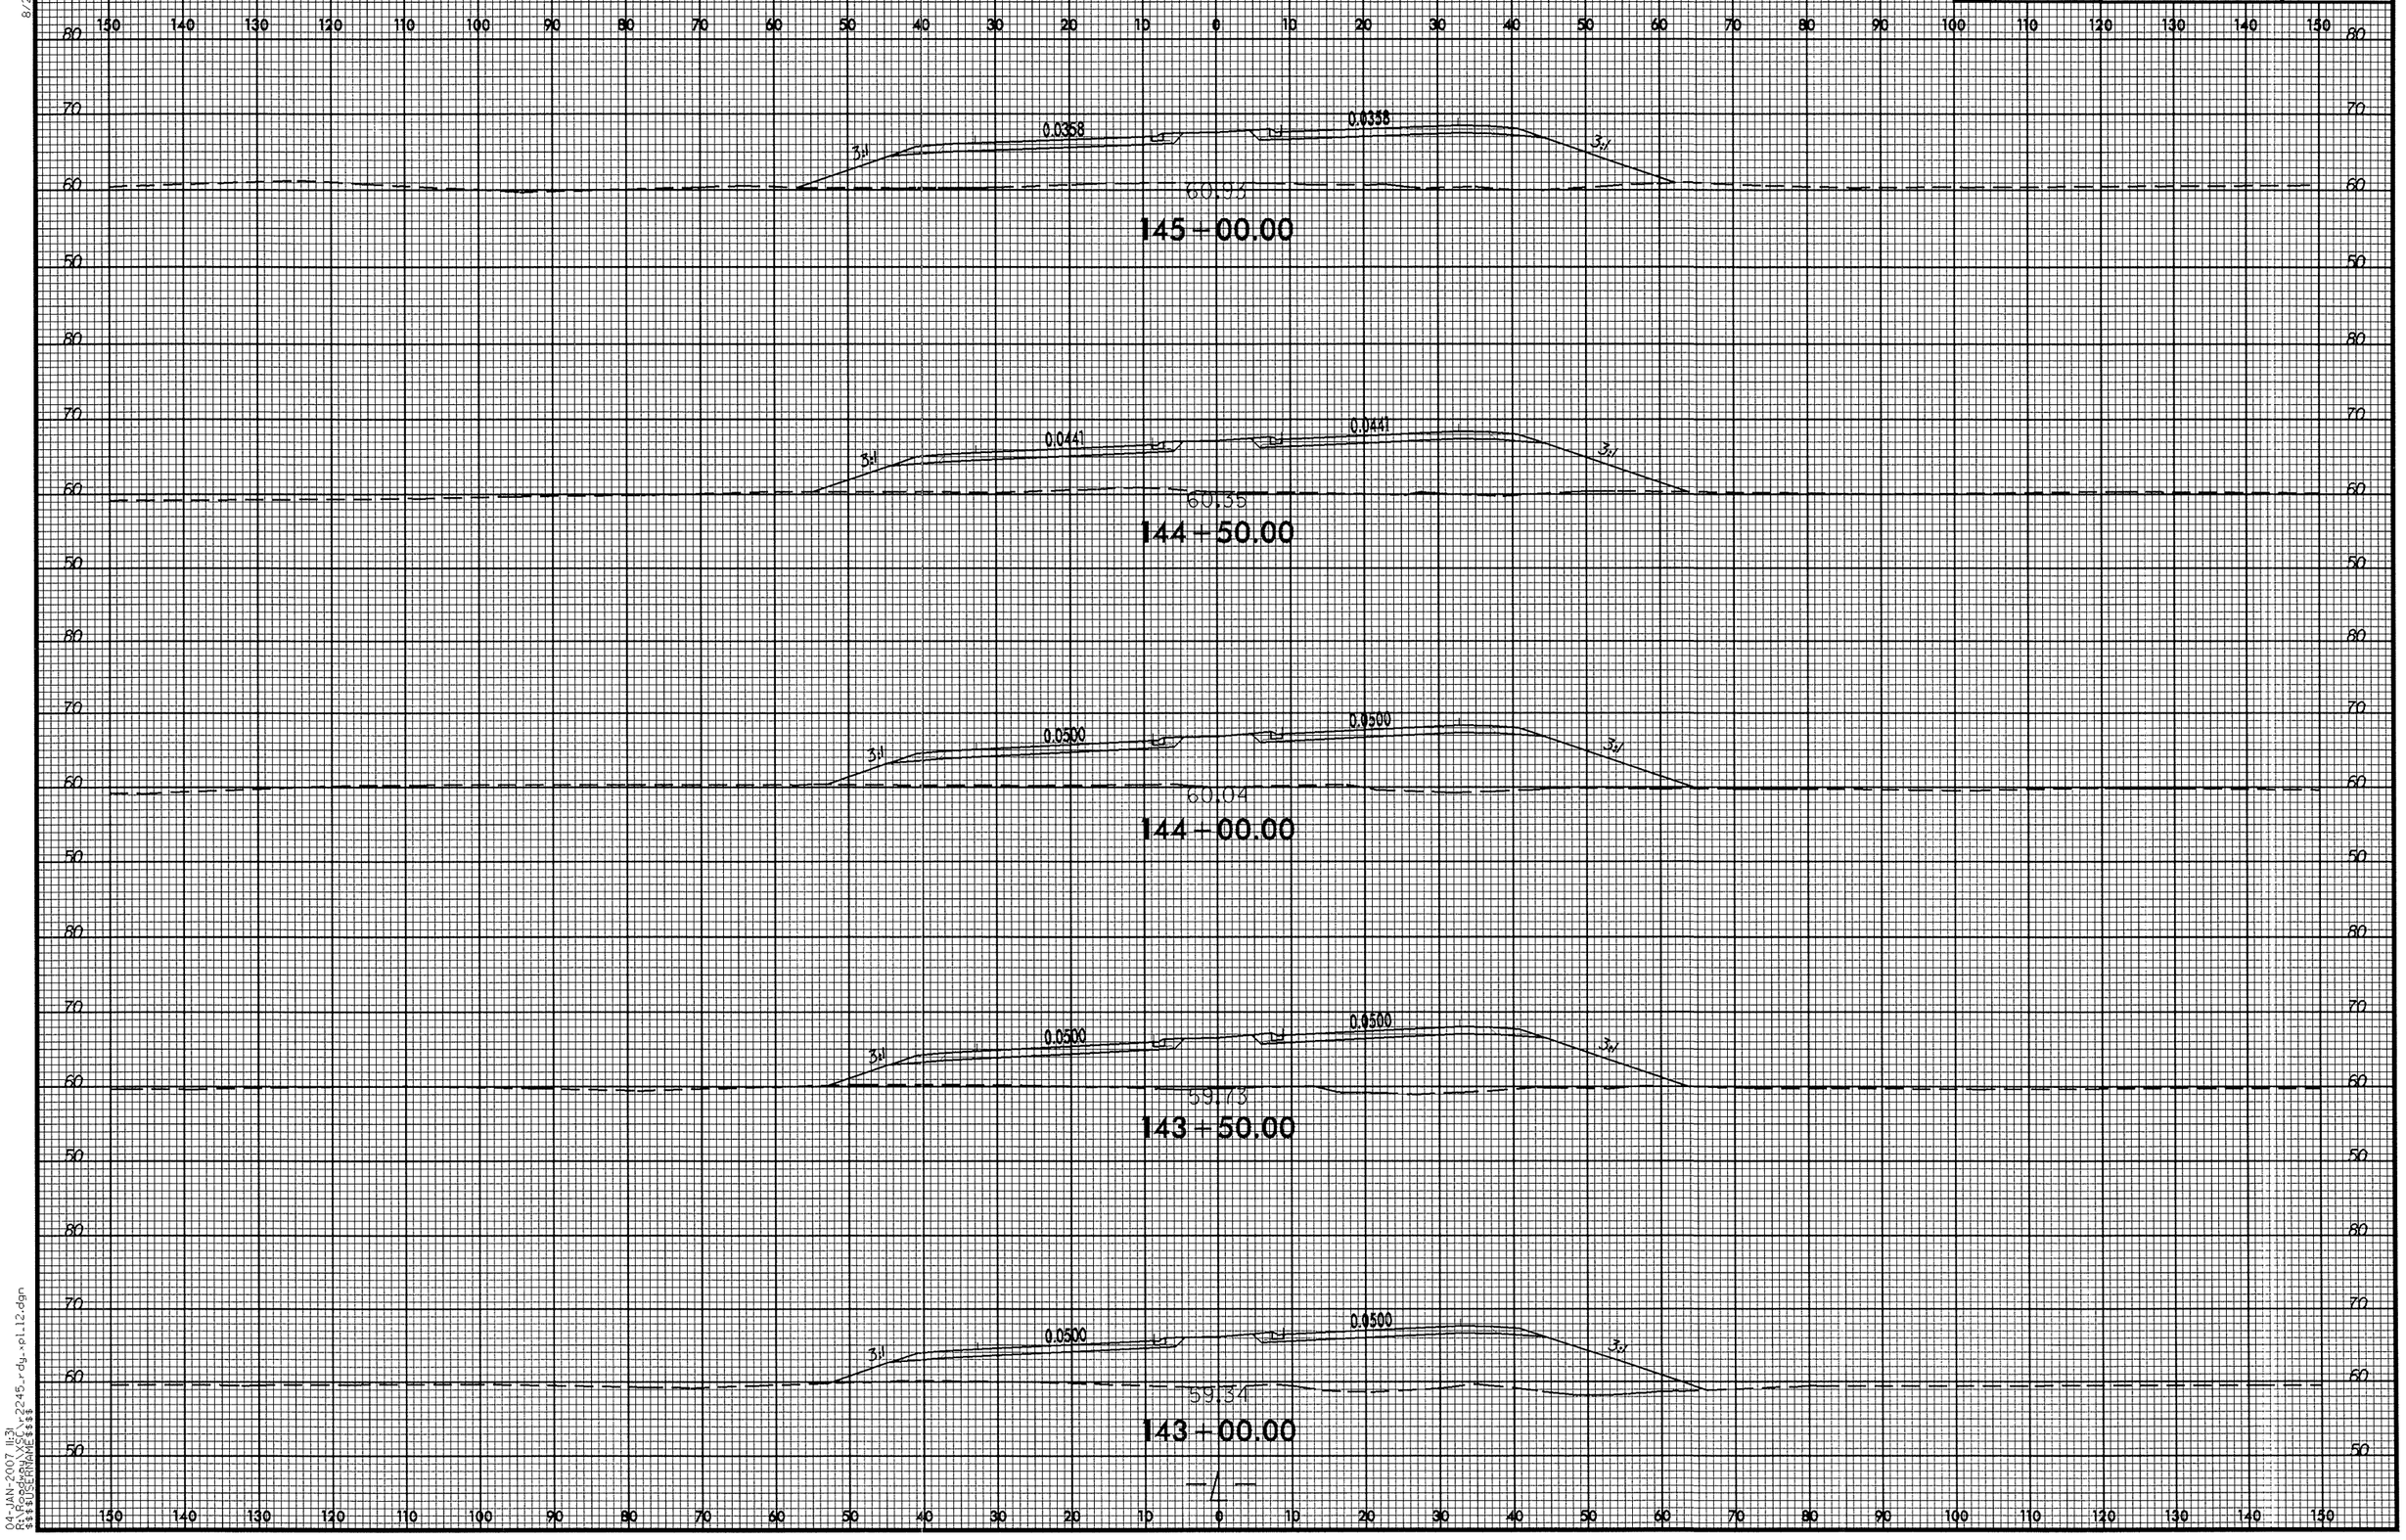

8/23/99

04-JAN-2007 11:31
R:\Roadway\XSC\r2245_rdy_xpl_12.dgn
$$$$USERNAME$$$$

PROJ. REFERENCE NO.	SHEET NO.
R-2245	X-52

0 5 10

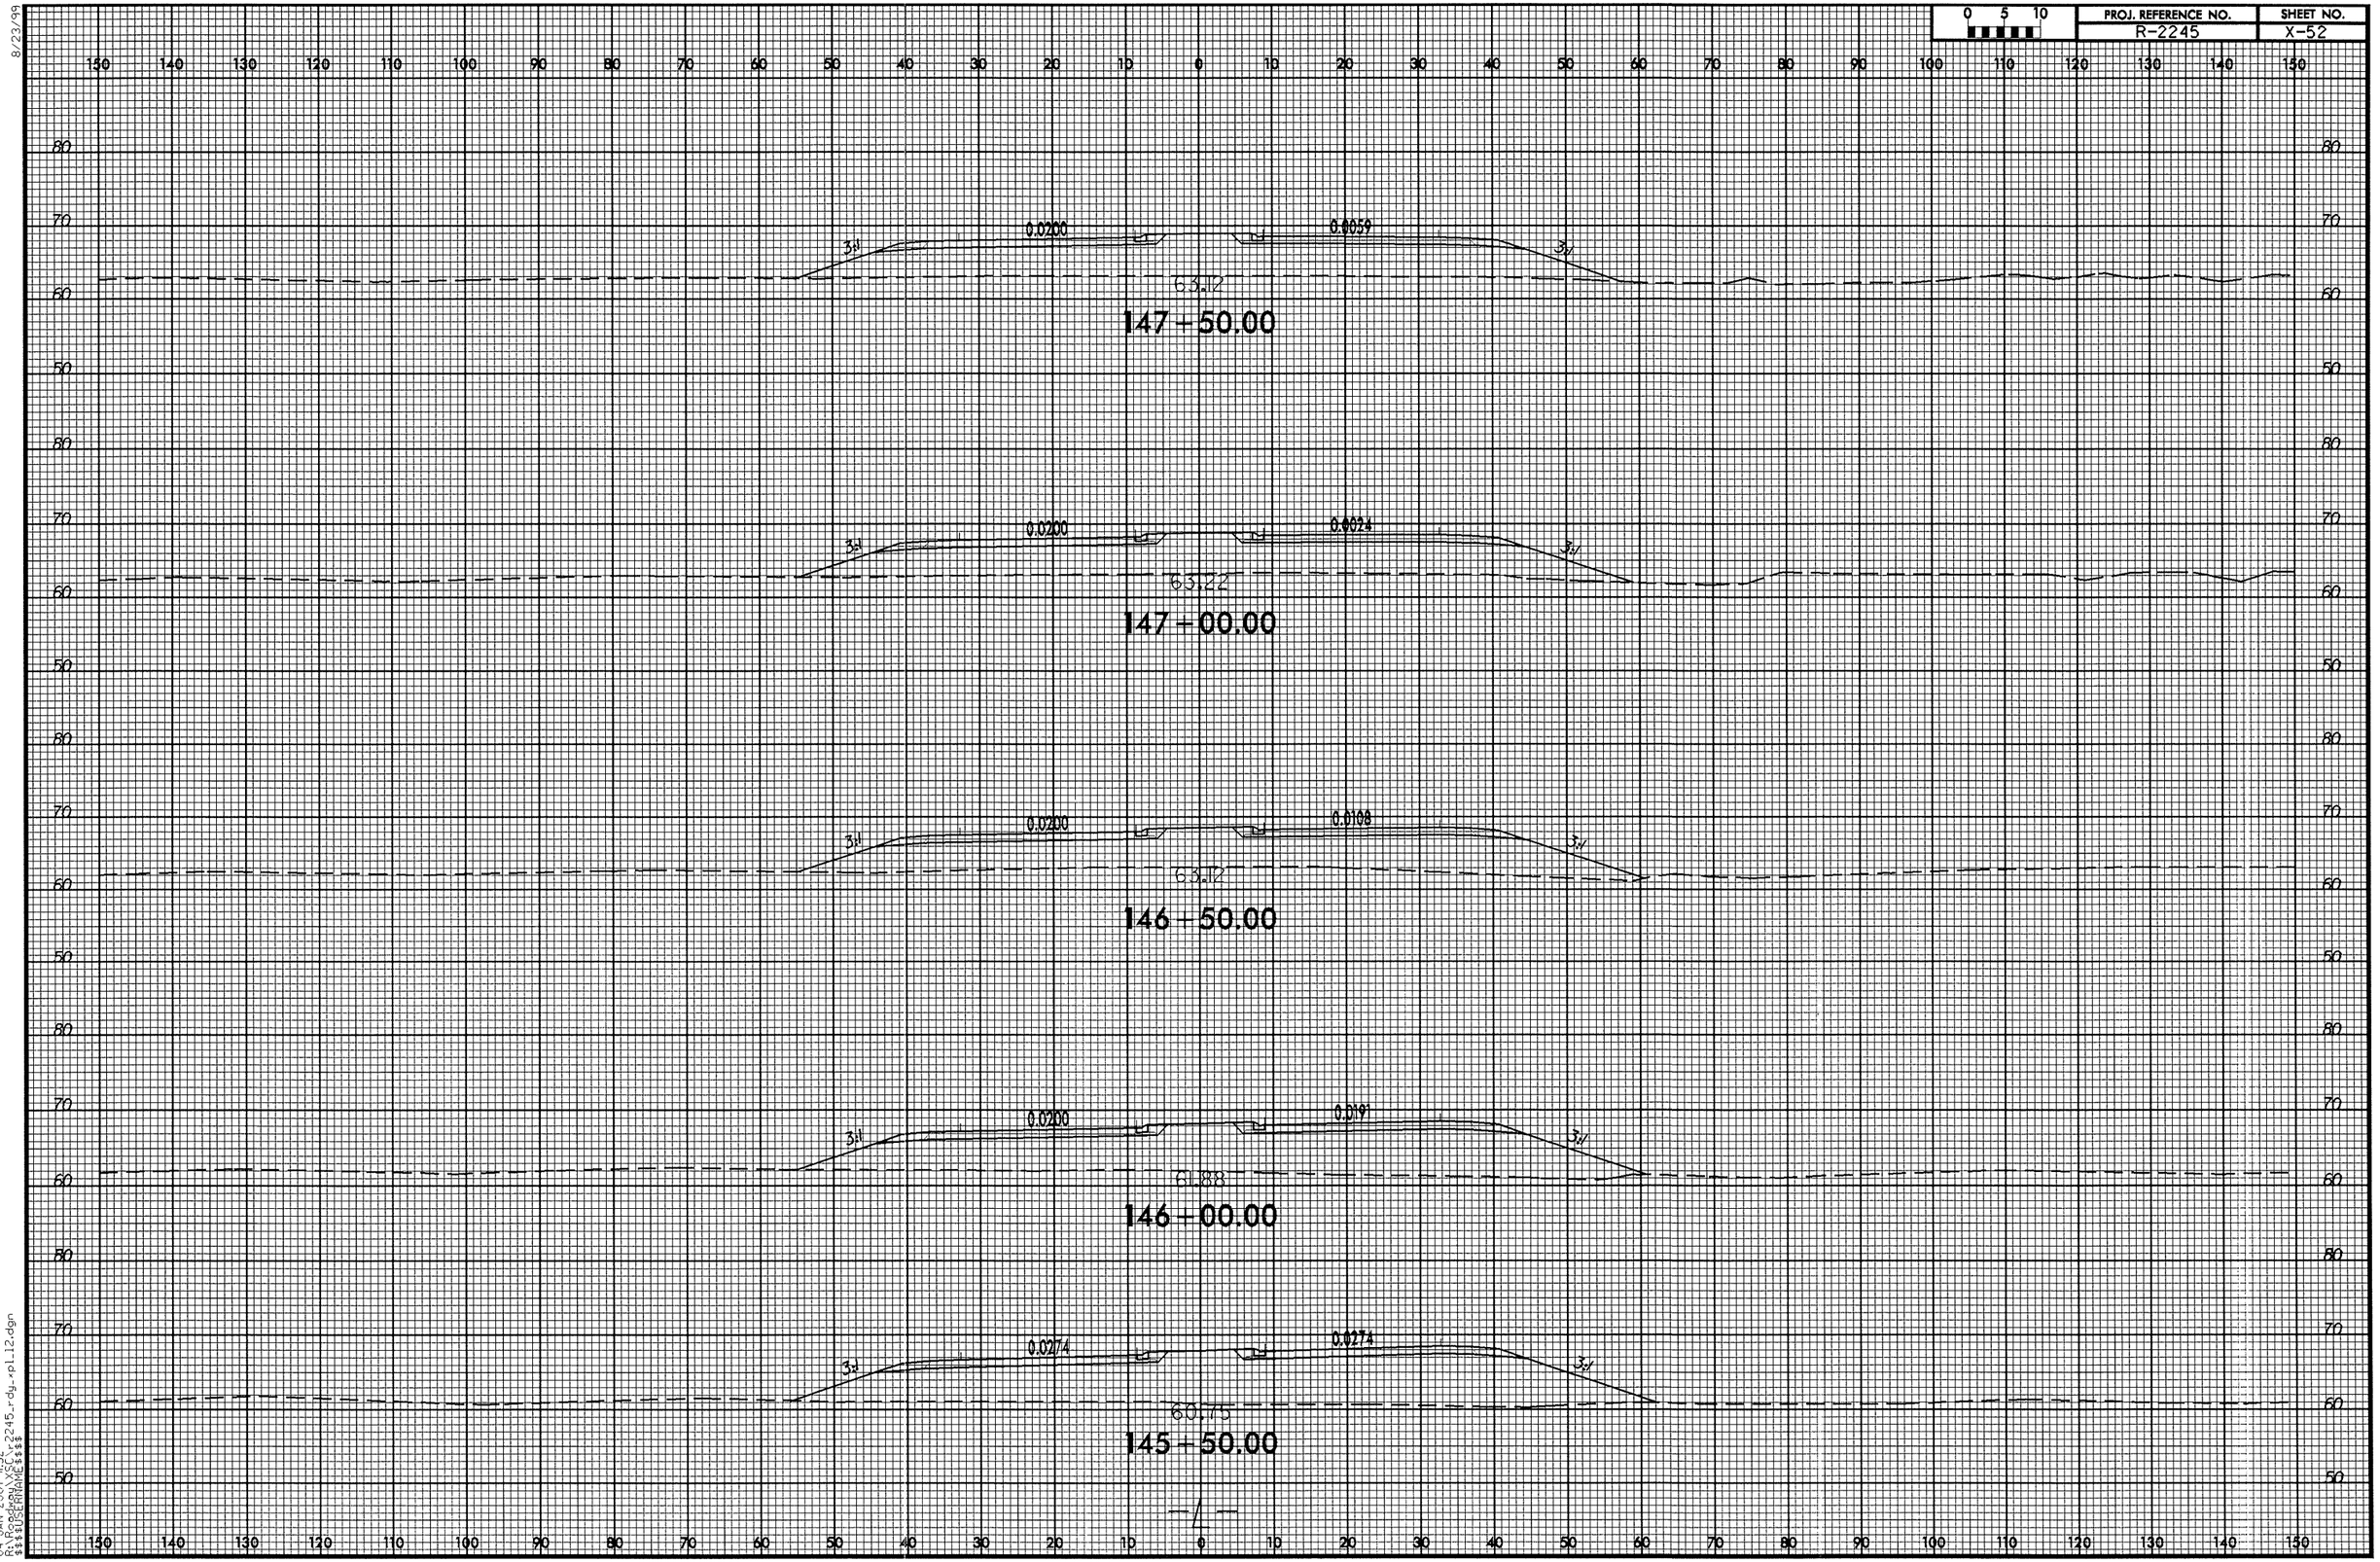

8/23/99
04-JAN-2007 11:32
R:\Roadway\SCL\r2245_rdy_pl12.dgn
$$$$USERNAME$$$$

8/23/99

0 5 10	PROJ. REFERENCE NO.	SHEET NO.
	R-2245	X-53

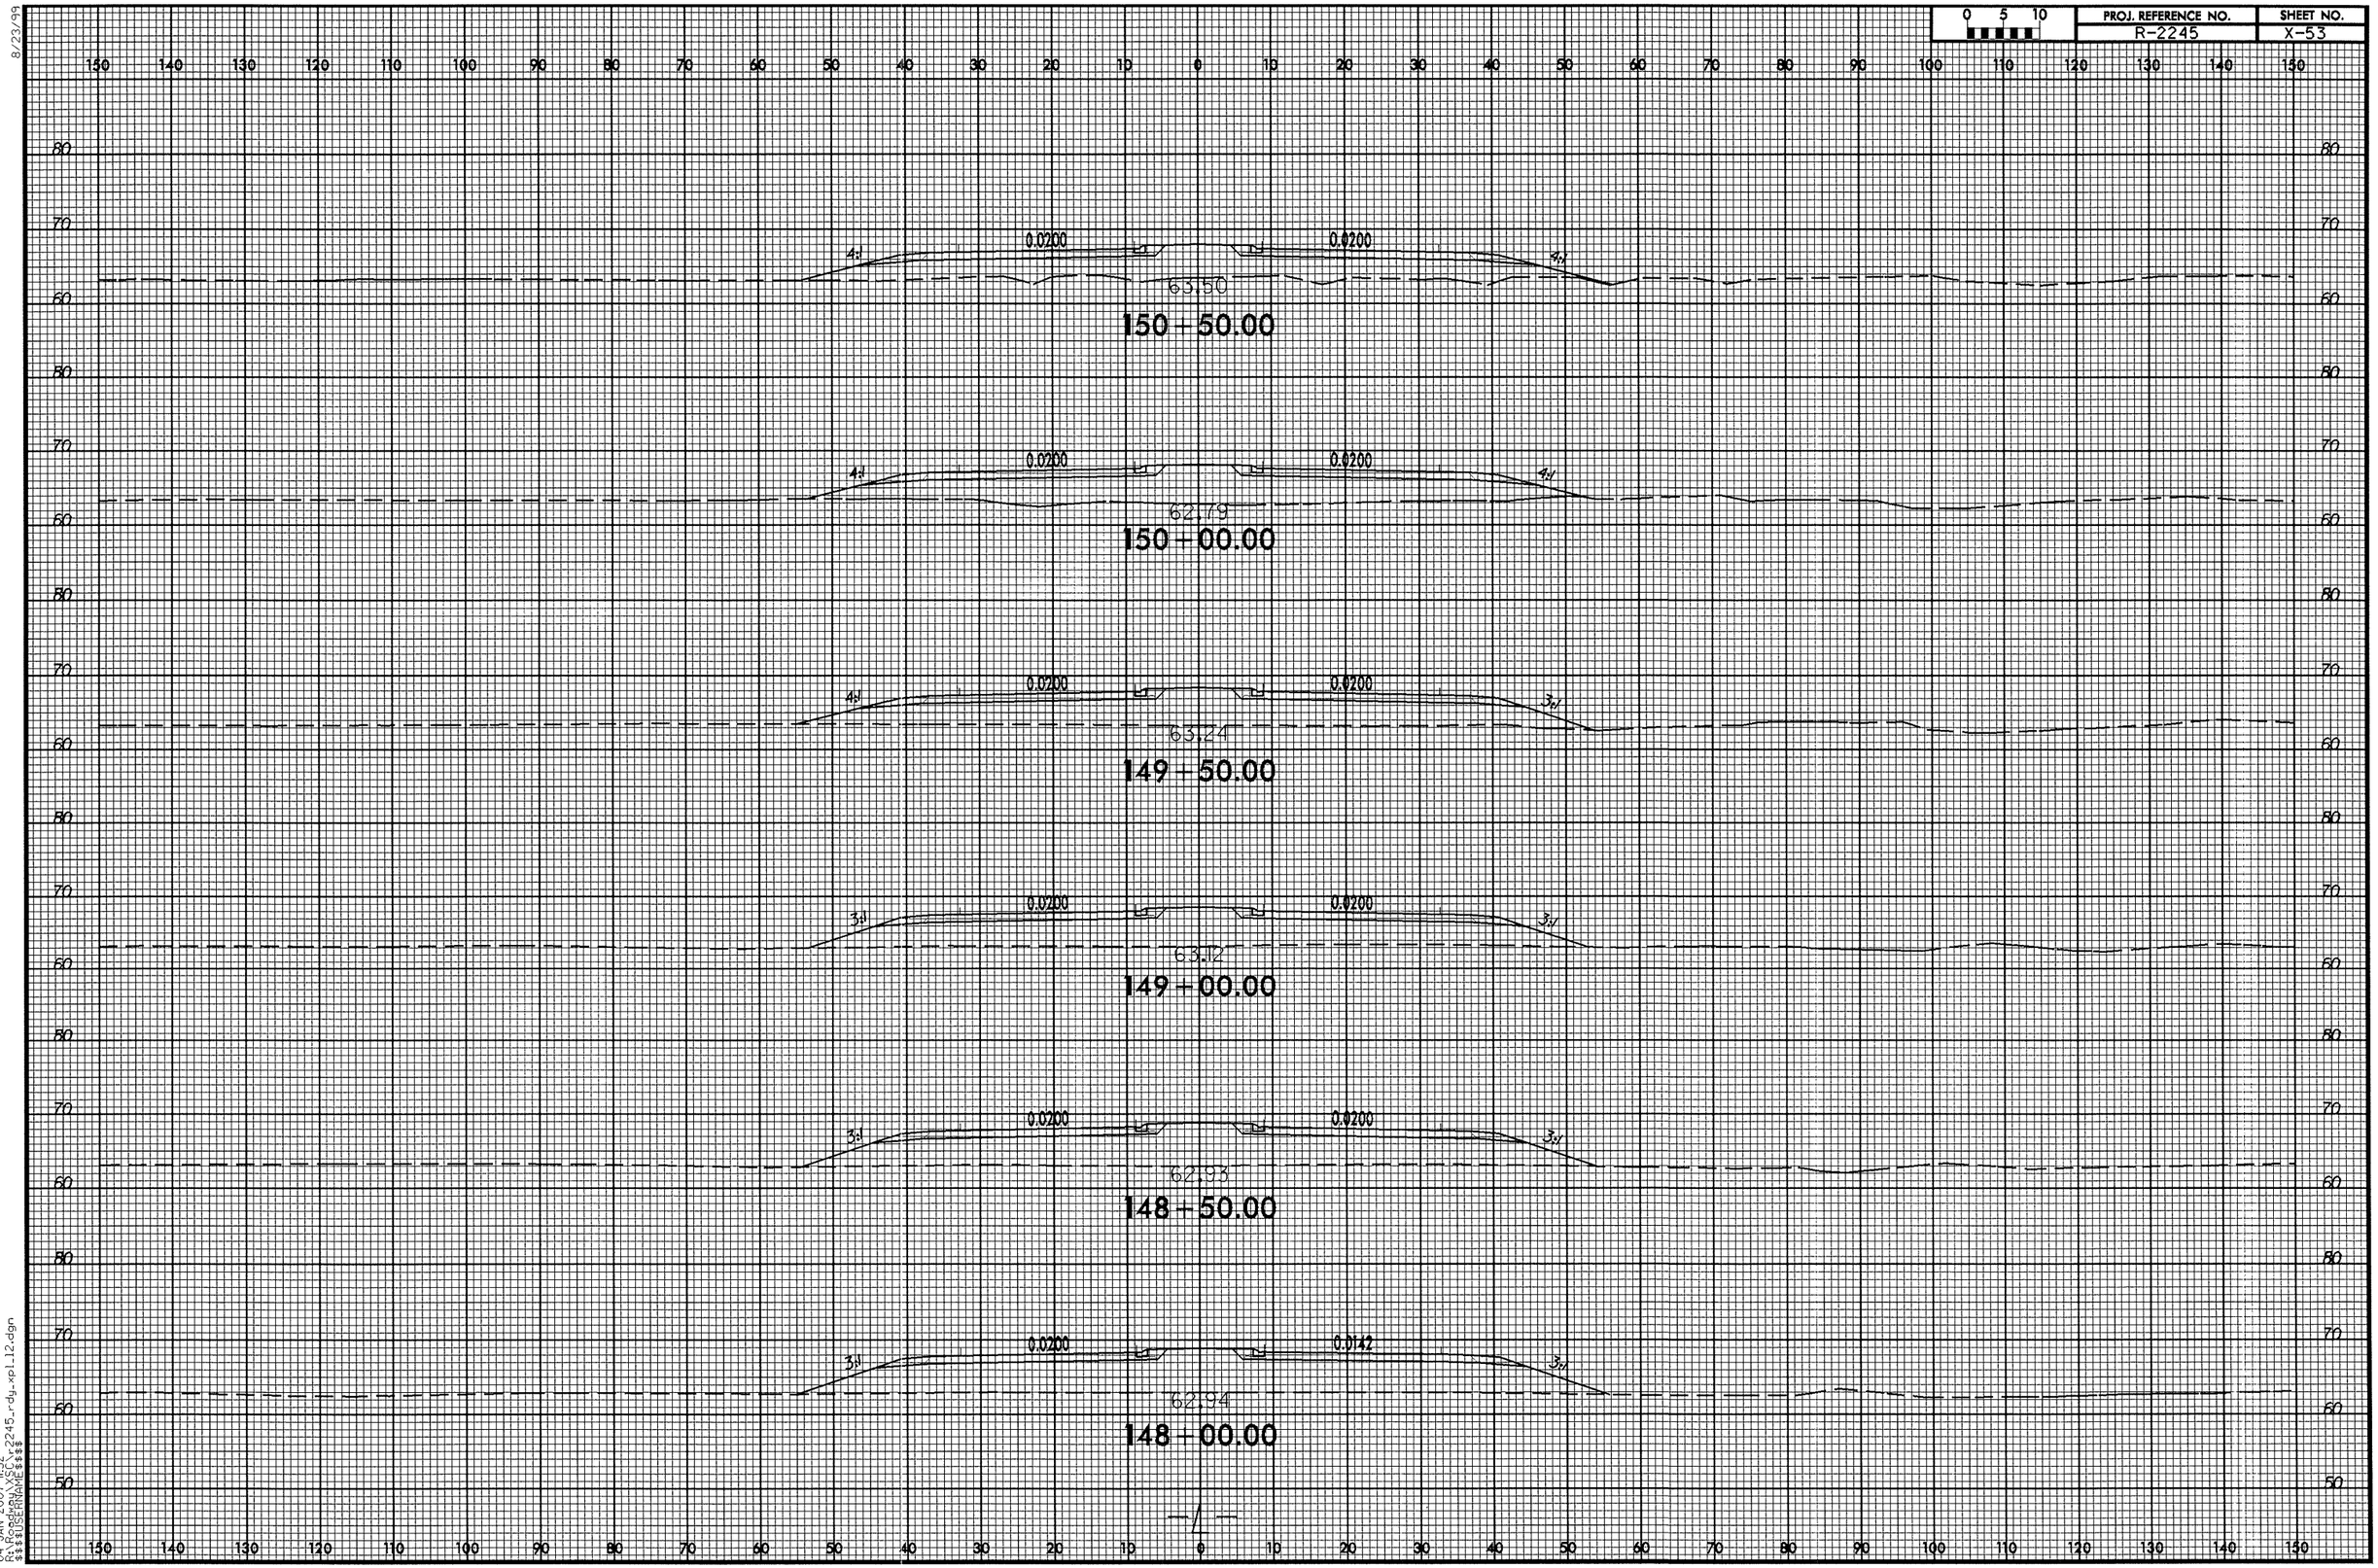

04-JAN-2007 11:32
R:\Roadway\SHS\r2245_rdy_xpl12.dgn
$$$$USERNAME$$$$

8/23/99

0 5 10	PROJ. REFERENCE NO.	SHEET NO.
	R-2245	X-54

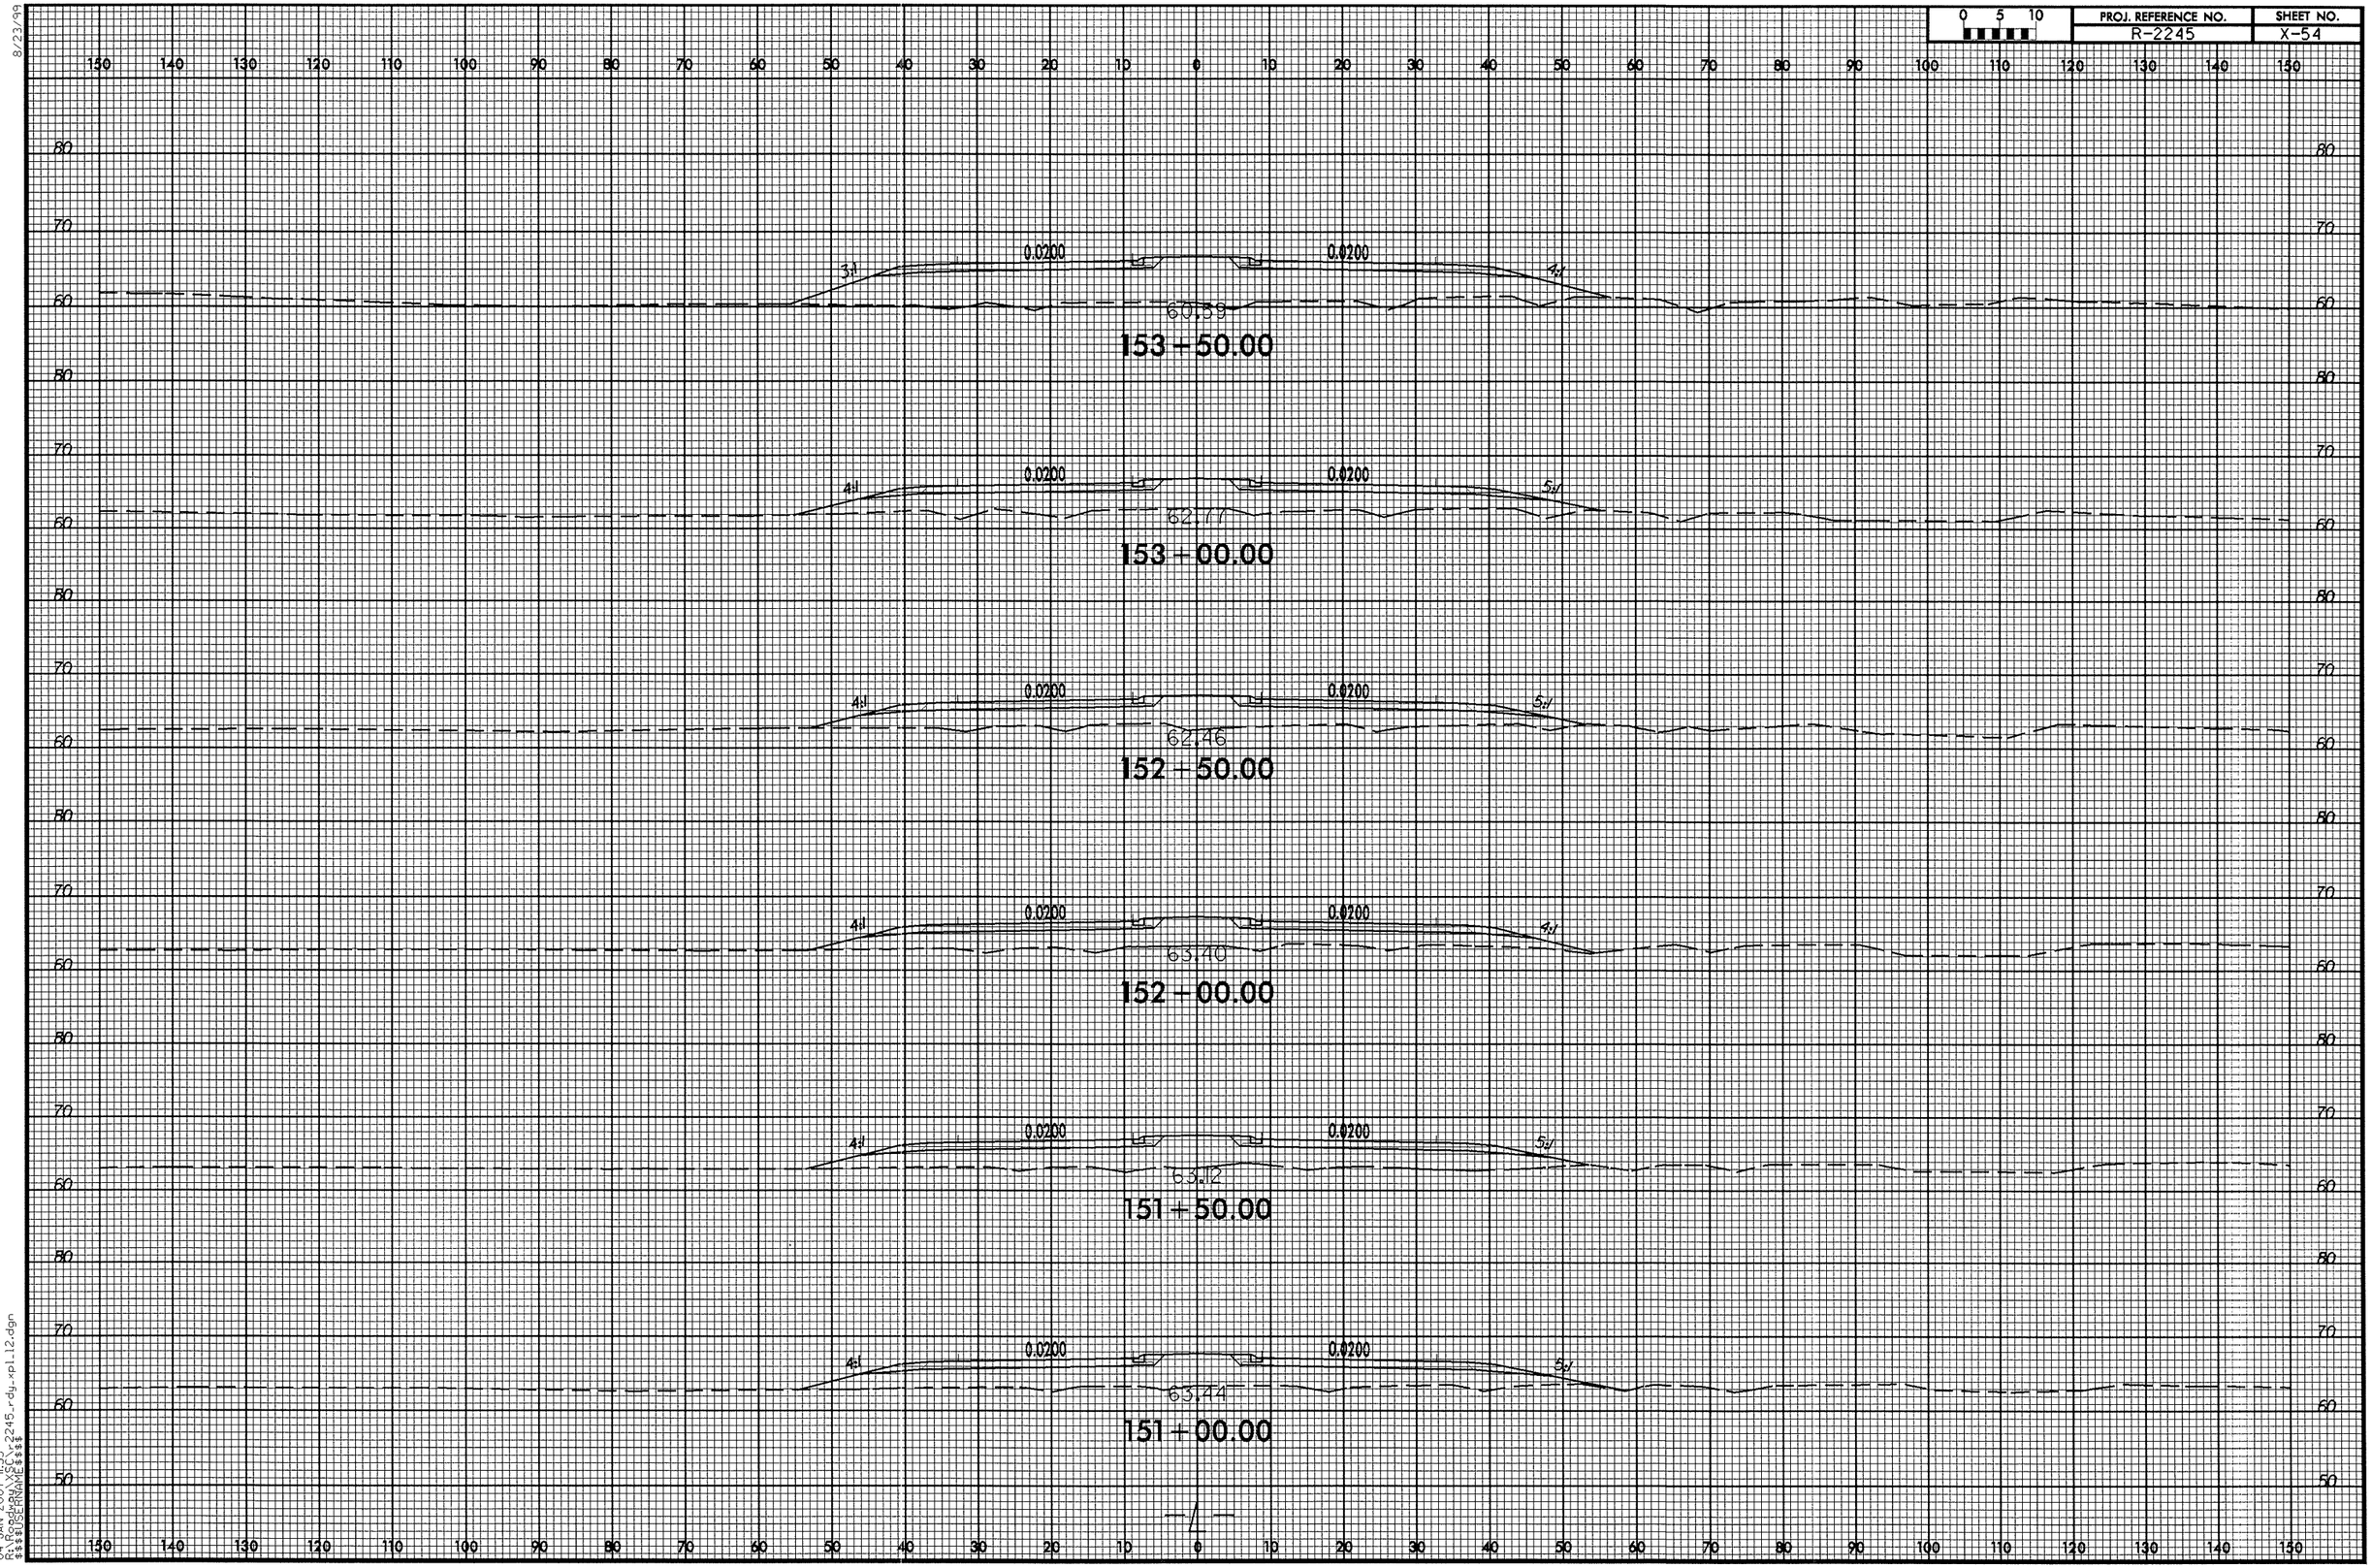

04-JAN-2007 11:33
R:\Roadway\SC\r2245_rdy_xpl112.dgn
$$$$USERNAME$$$$

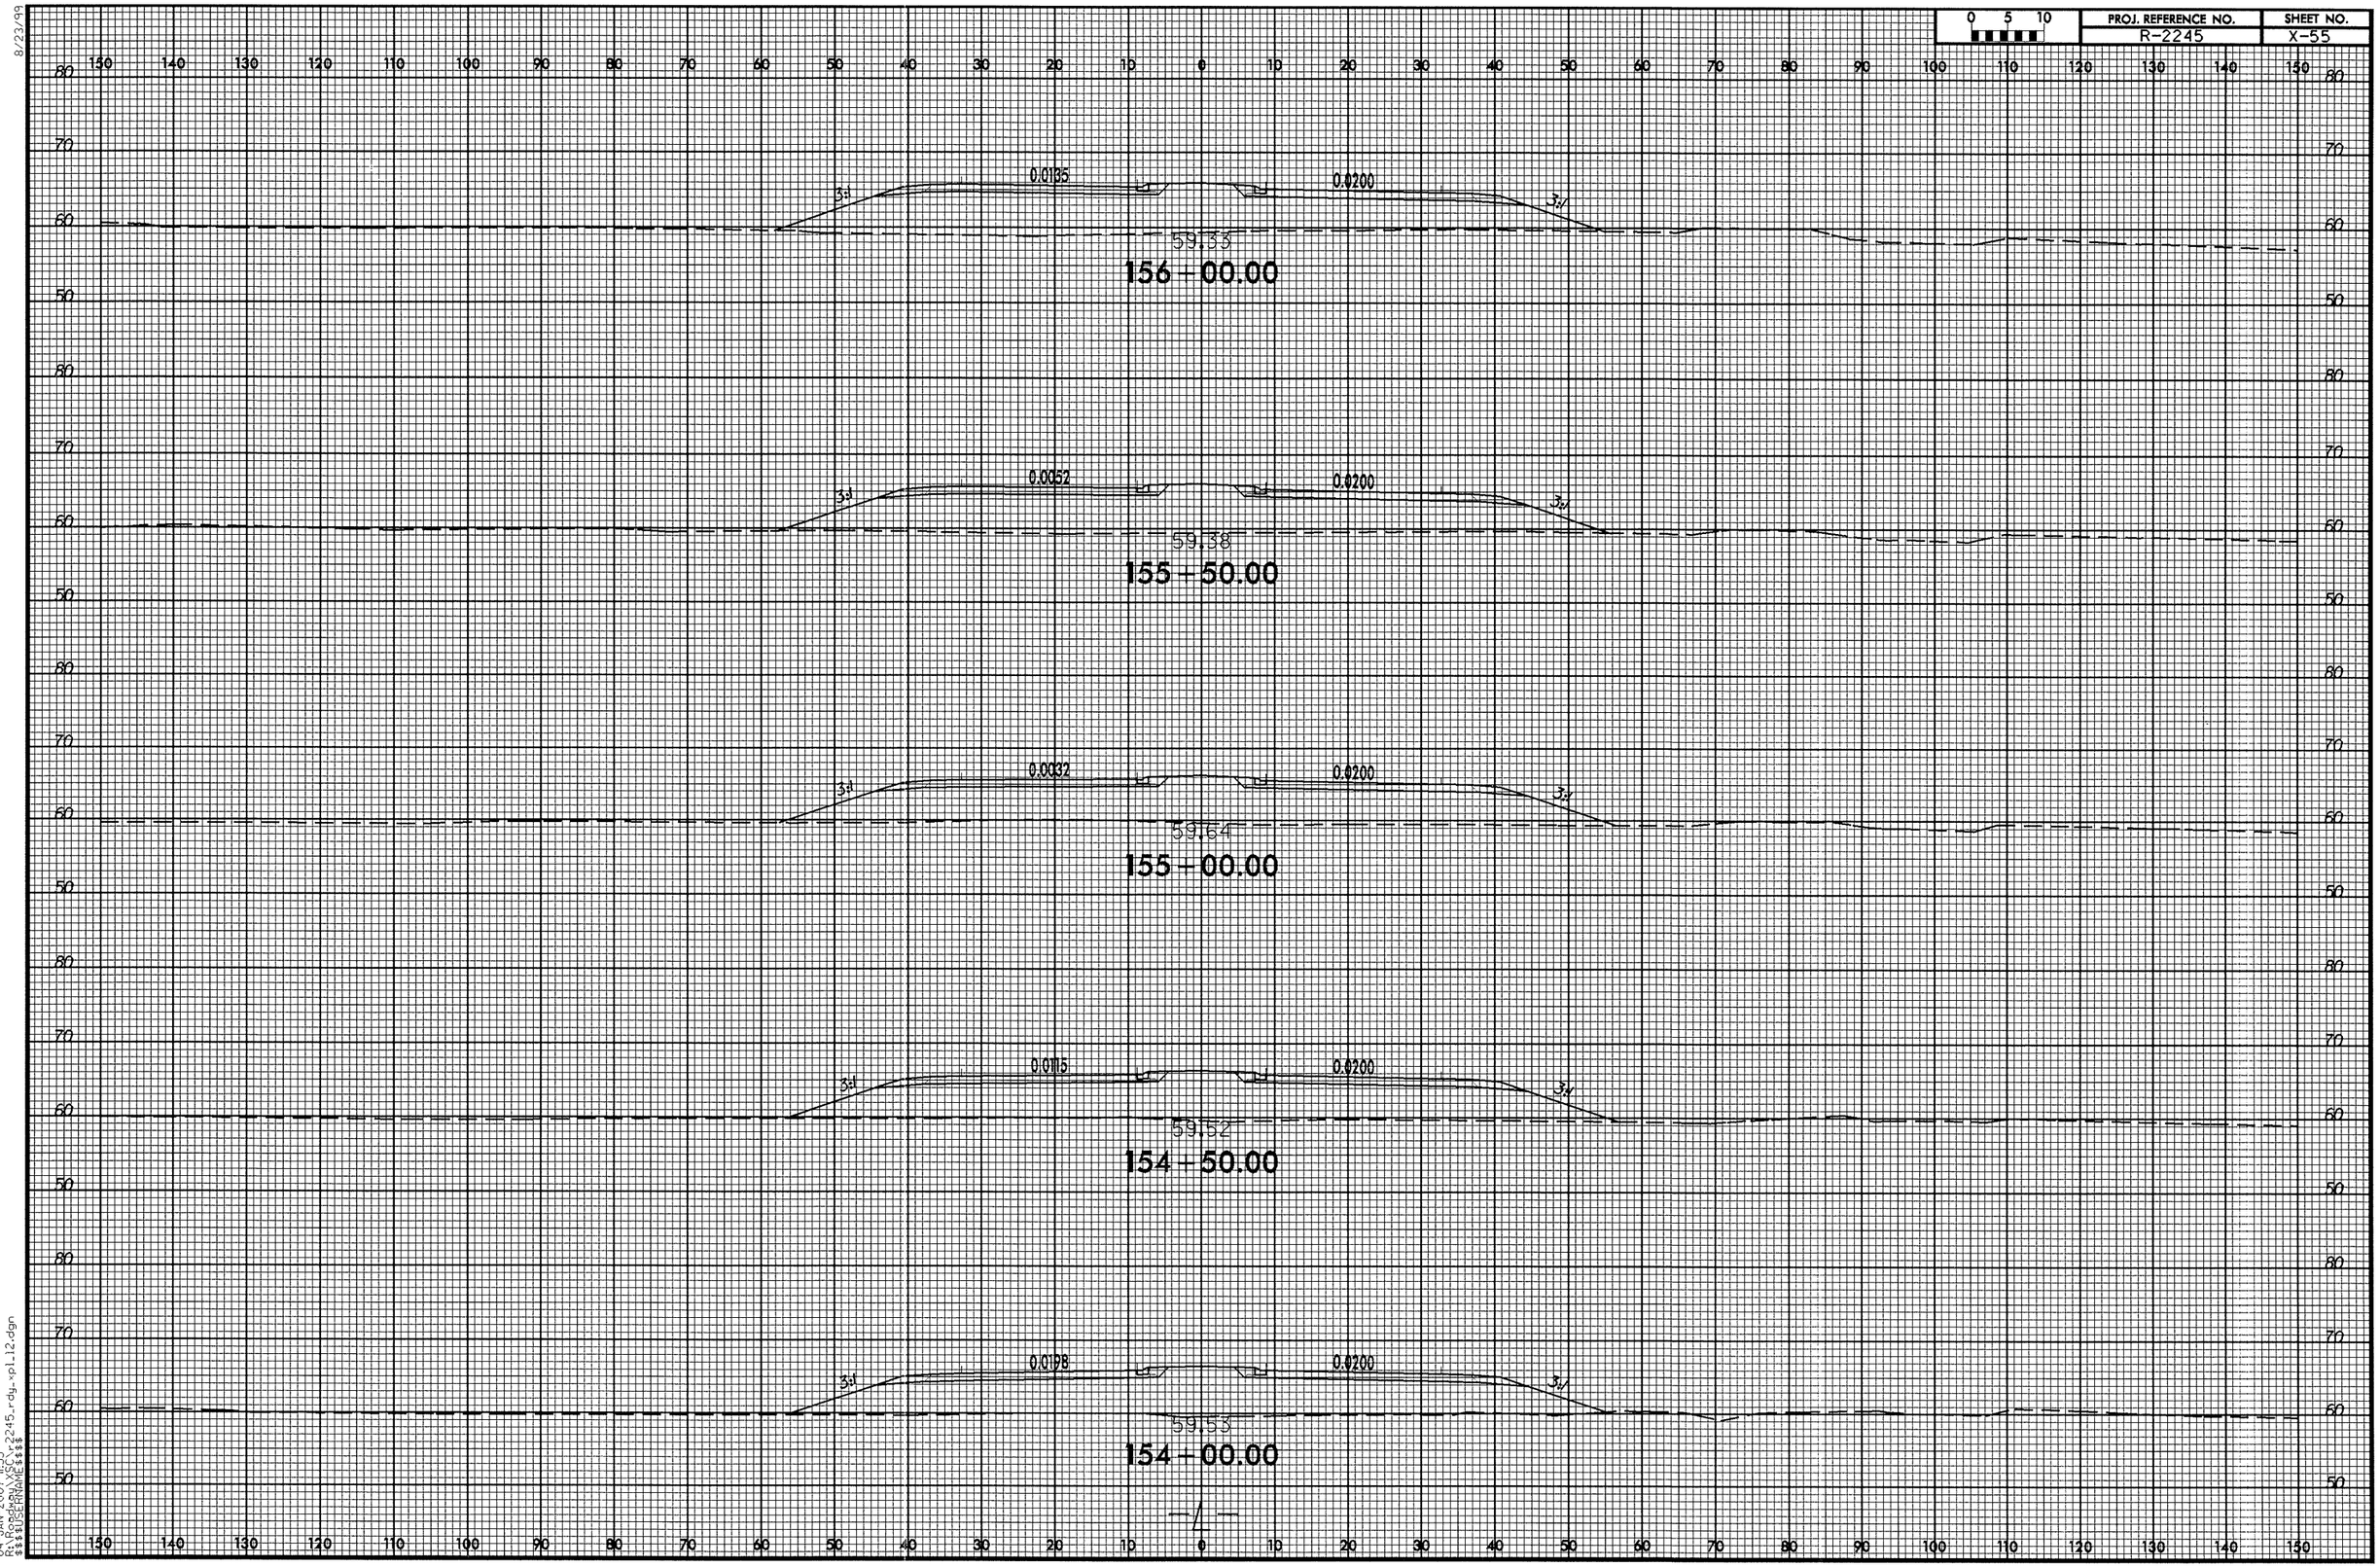

8/23/99
04-JAN-2007 11:33
R:\Roadway\XSC\r2245_rdy_xpl_12.dgn
$$$$USERNAME$$$$

0 5 10	PROJ. REFERENCE NO.	SHEET NO.
	R-2245	X-56

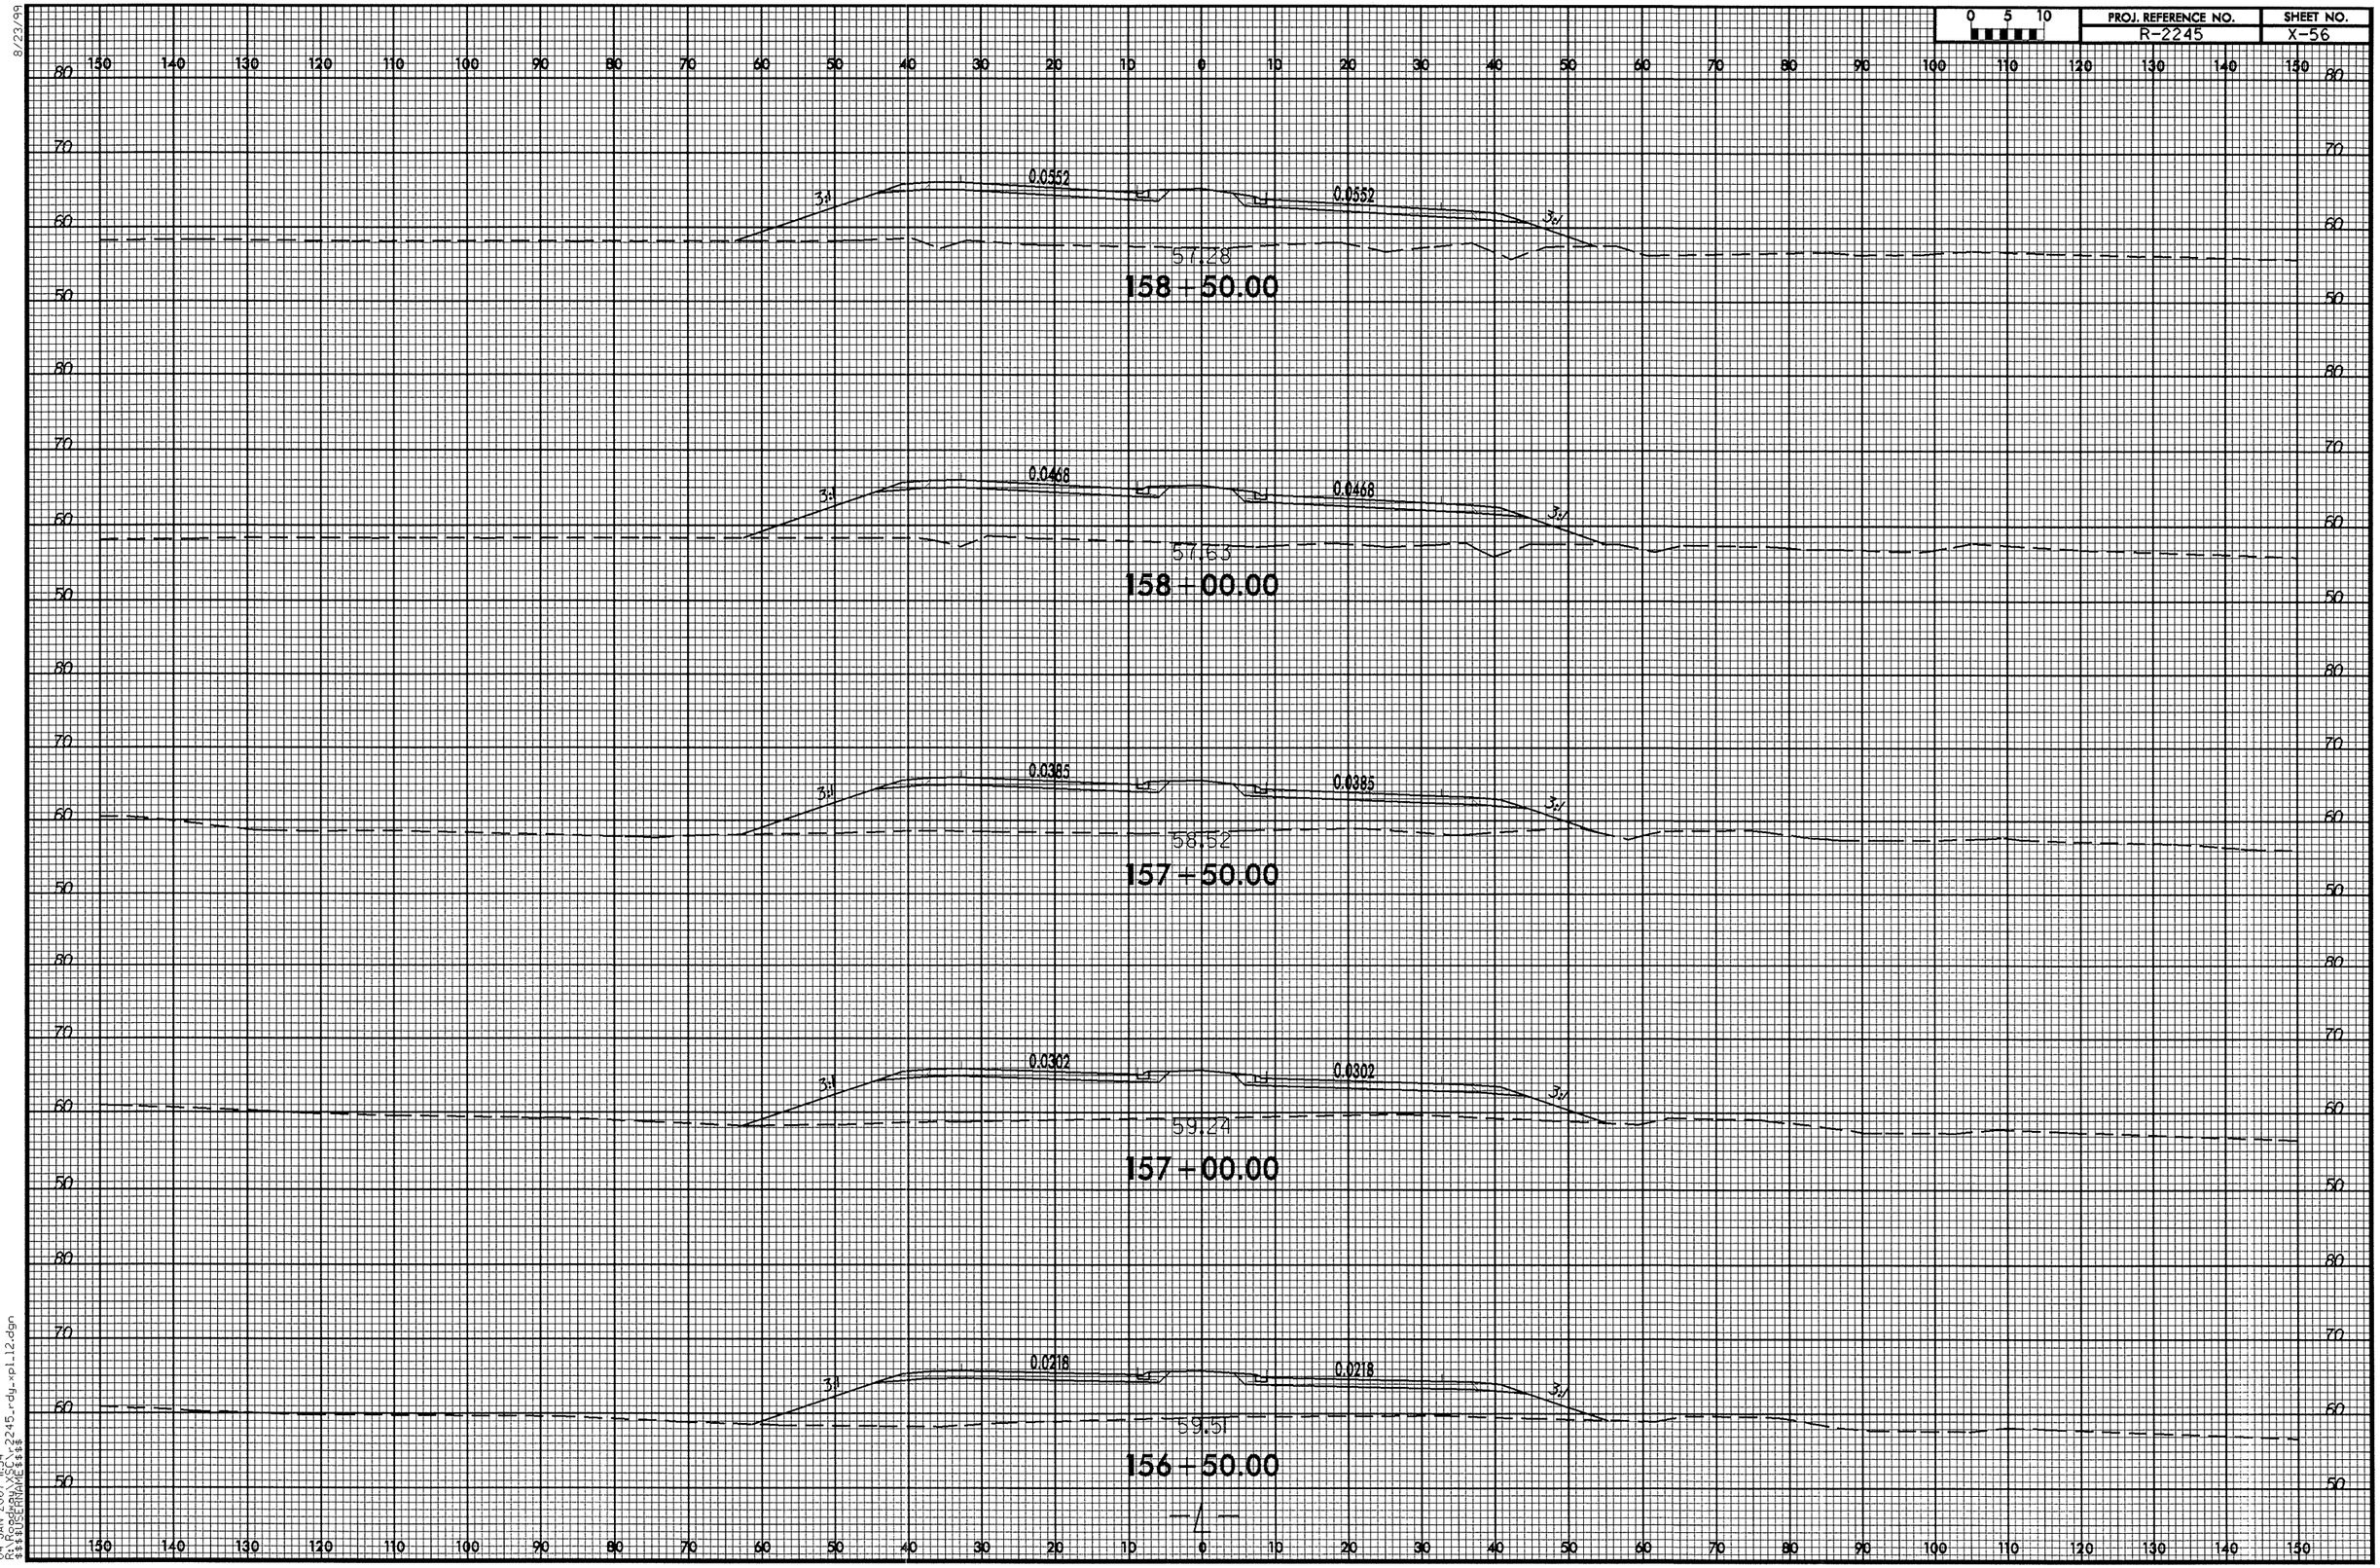

8/23/99
04-JAN-2007 11:34
R:\Roadway\X56\r2245_rdy_xpl12.dgn
$$$$USERNAME$$$$

8/23/99

0 5 10	PROJ. REFERENCE NO.	SHEET NO.
	R-2245	X-57

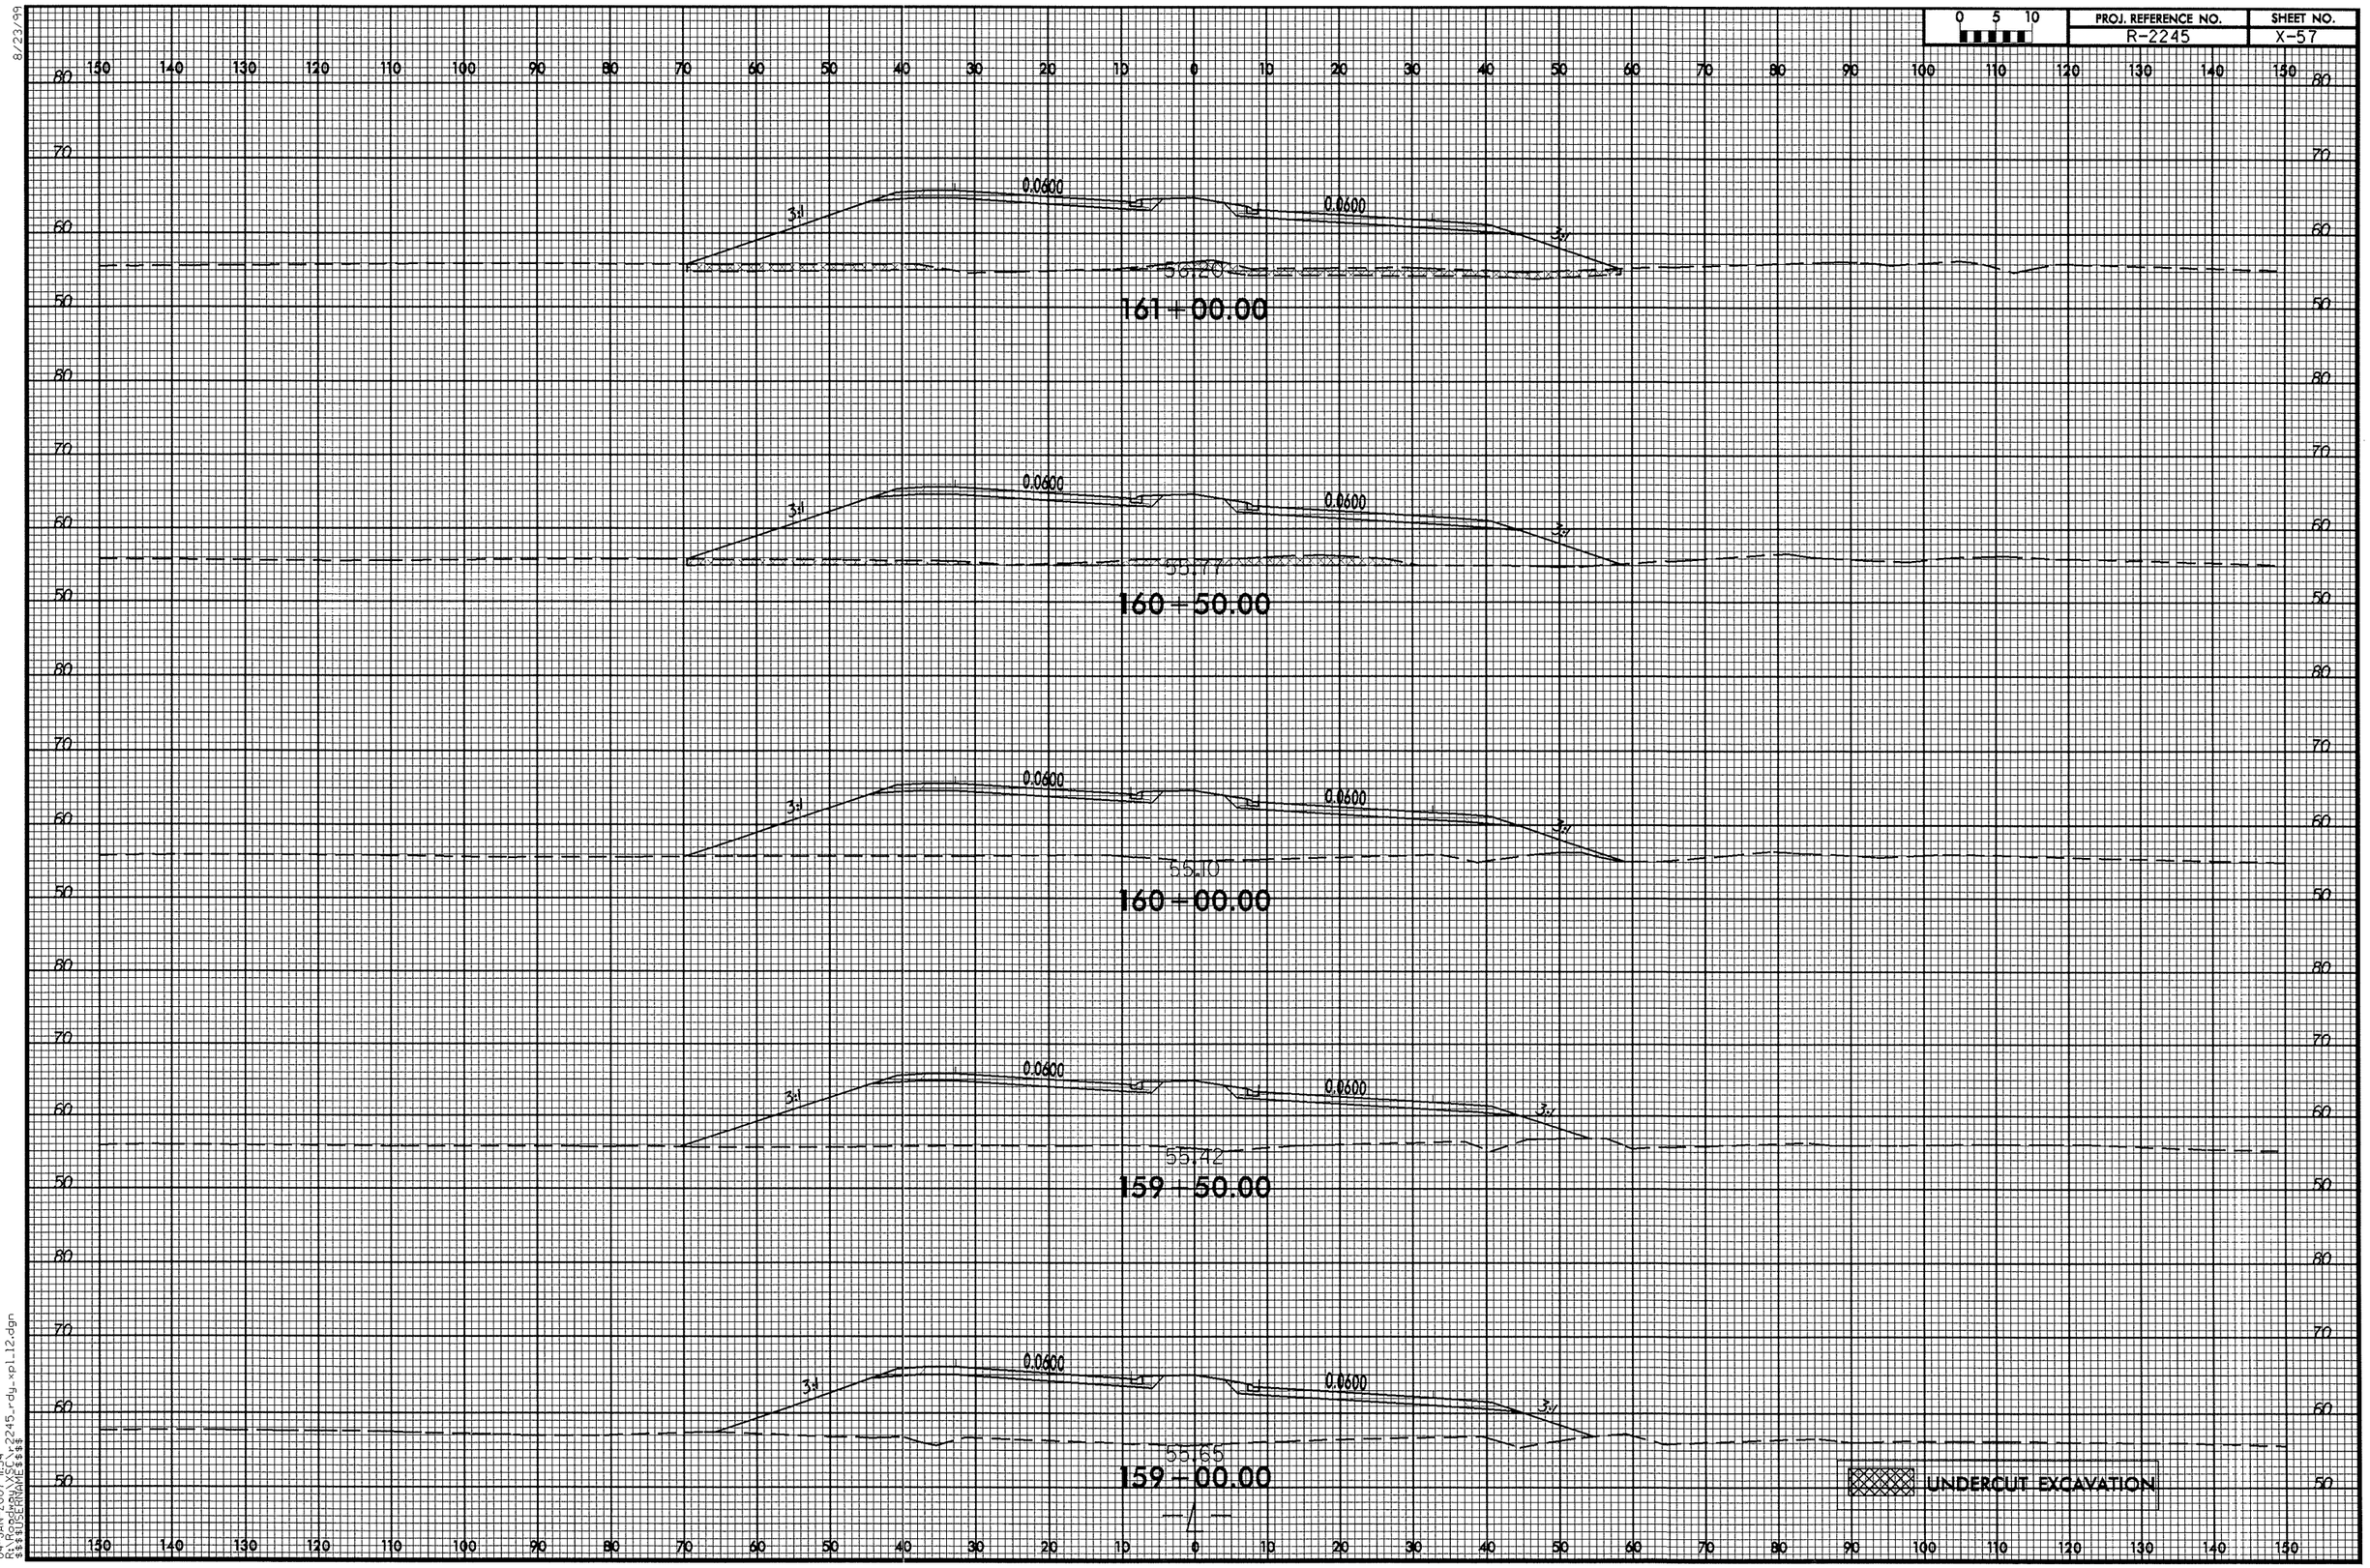

04-JAN-2007 11:34
R:\Roadway\Proj\r2245_rdy_xpl_12.dgn
$$$$USERNAME$$$$

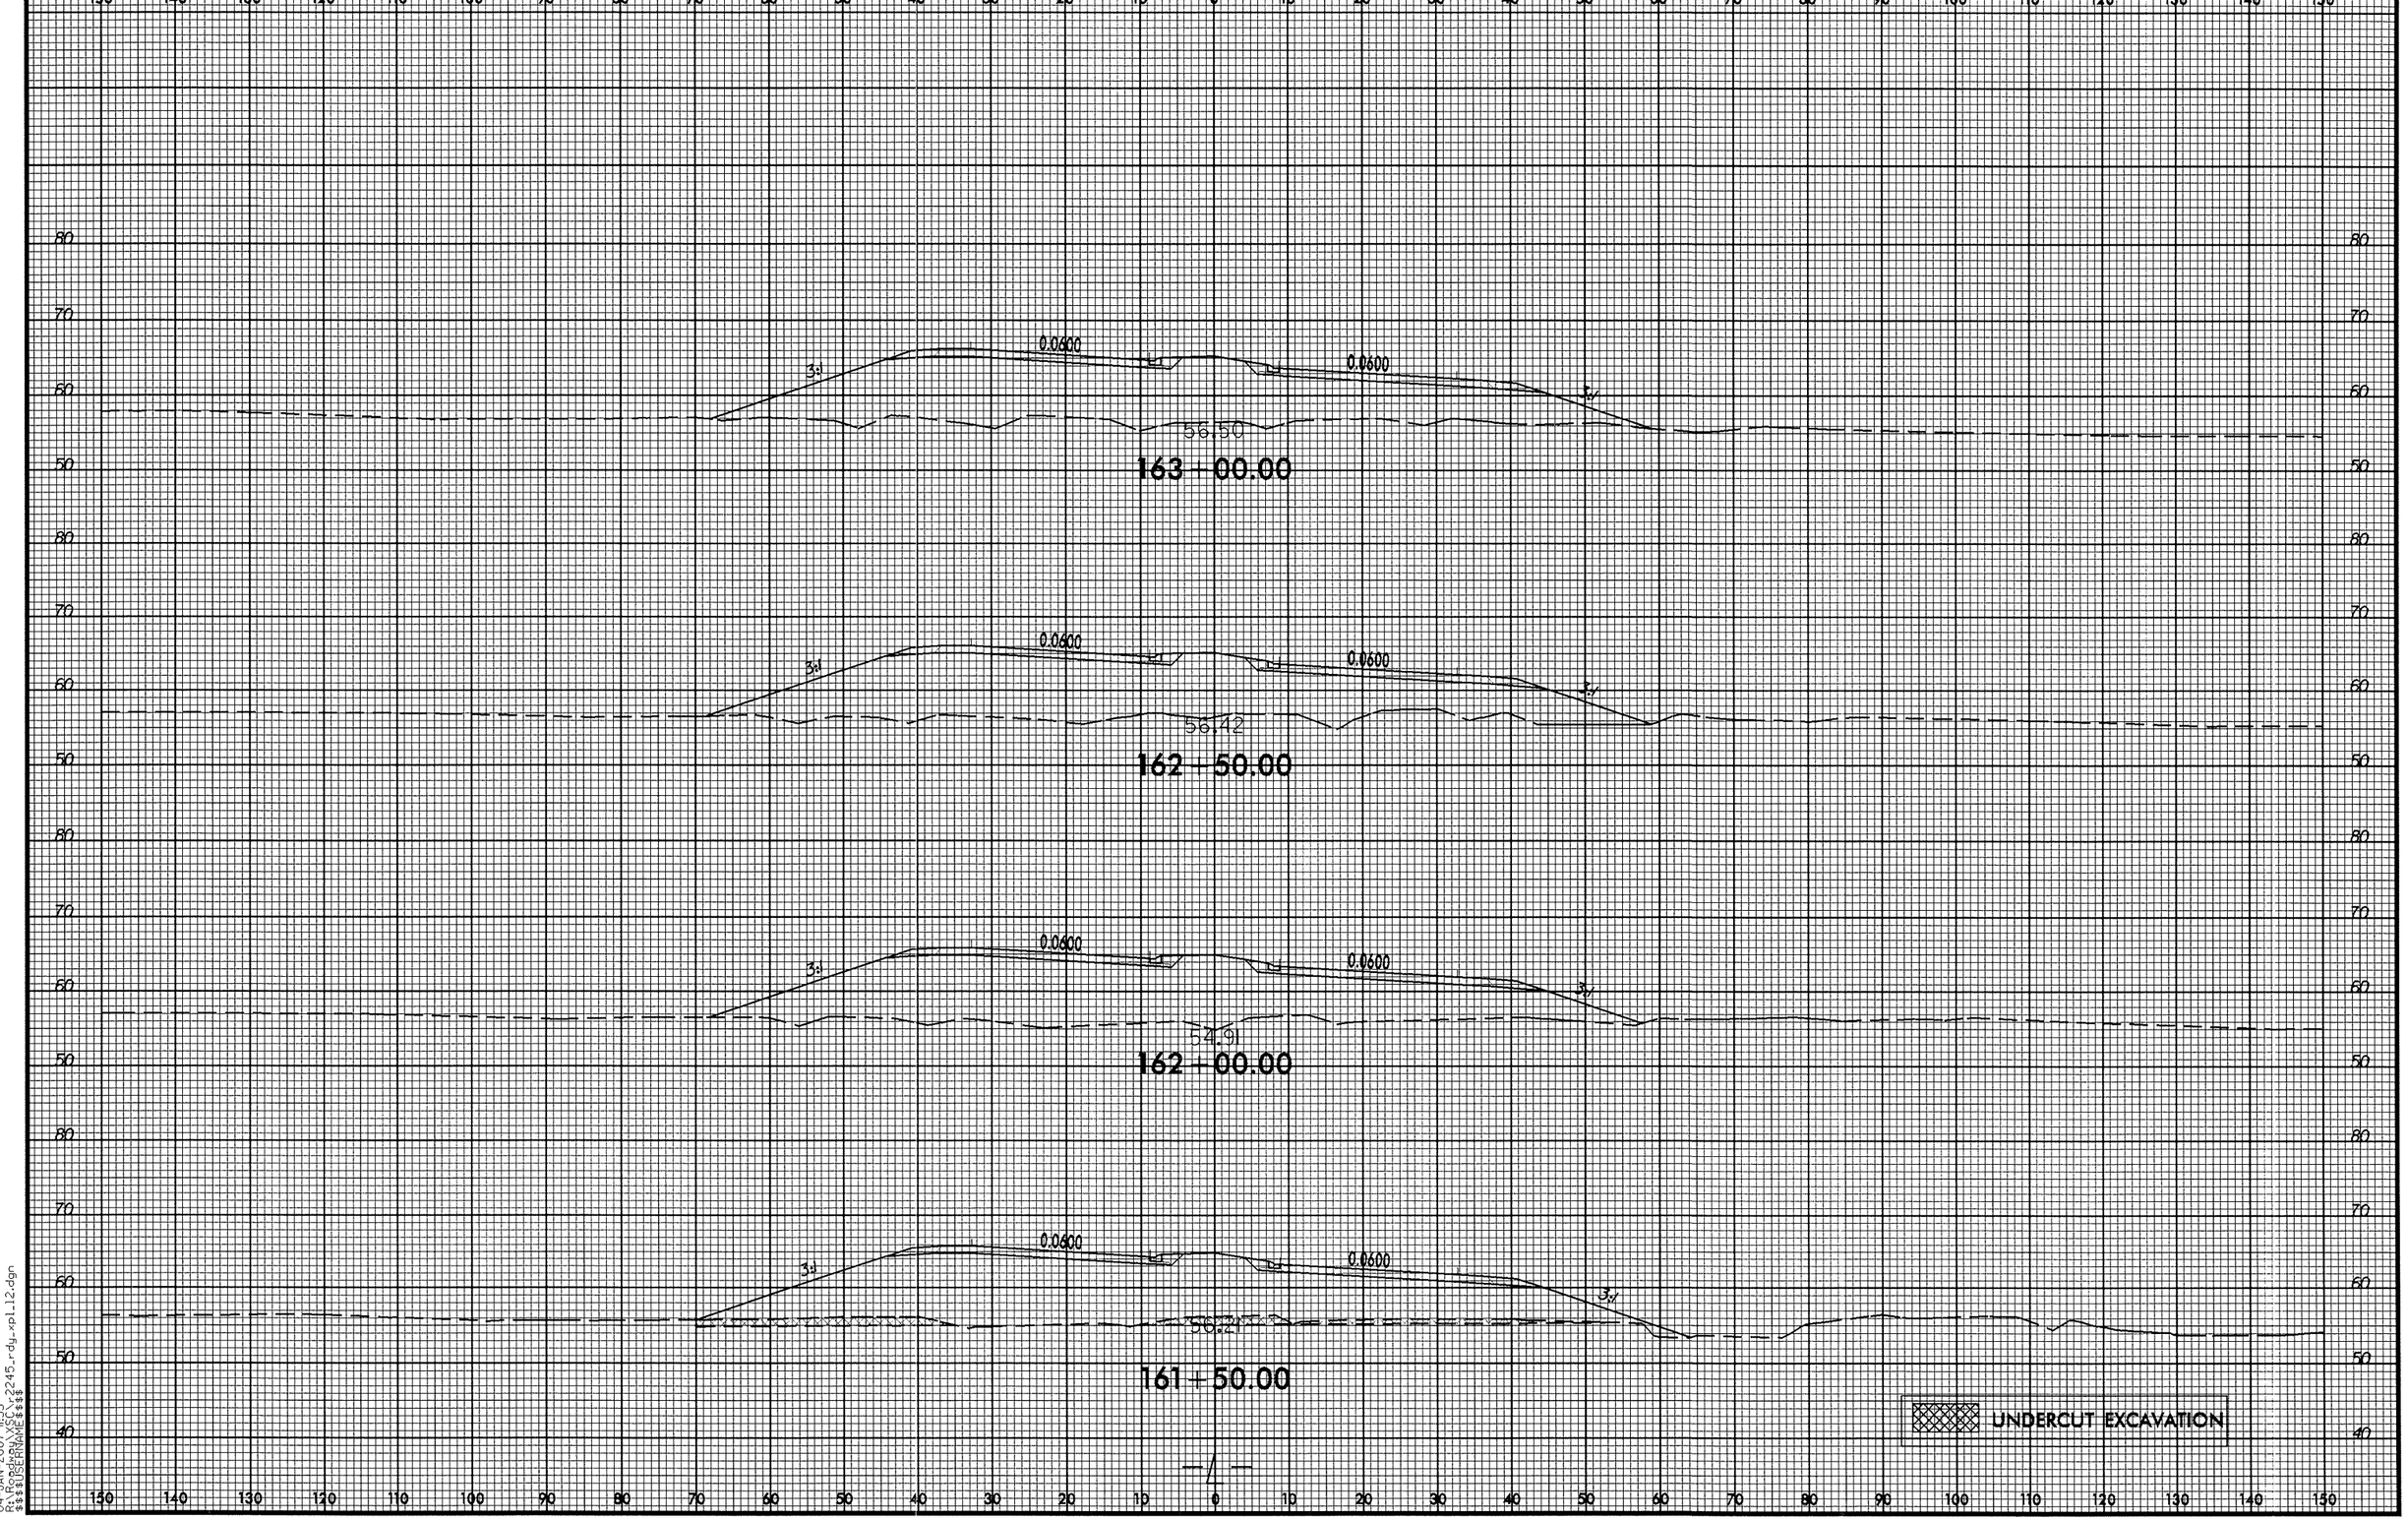

8/23/99
04-JAN-2007 11:35
R:\Roadway\X$$$\r2245_rdy_xpl12.dgn
$$$$USERNAME$$$$

0 5 10	PROJ. REFERENCE NO.	SHEET NO.
	R-2245	X-59

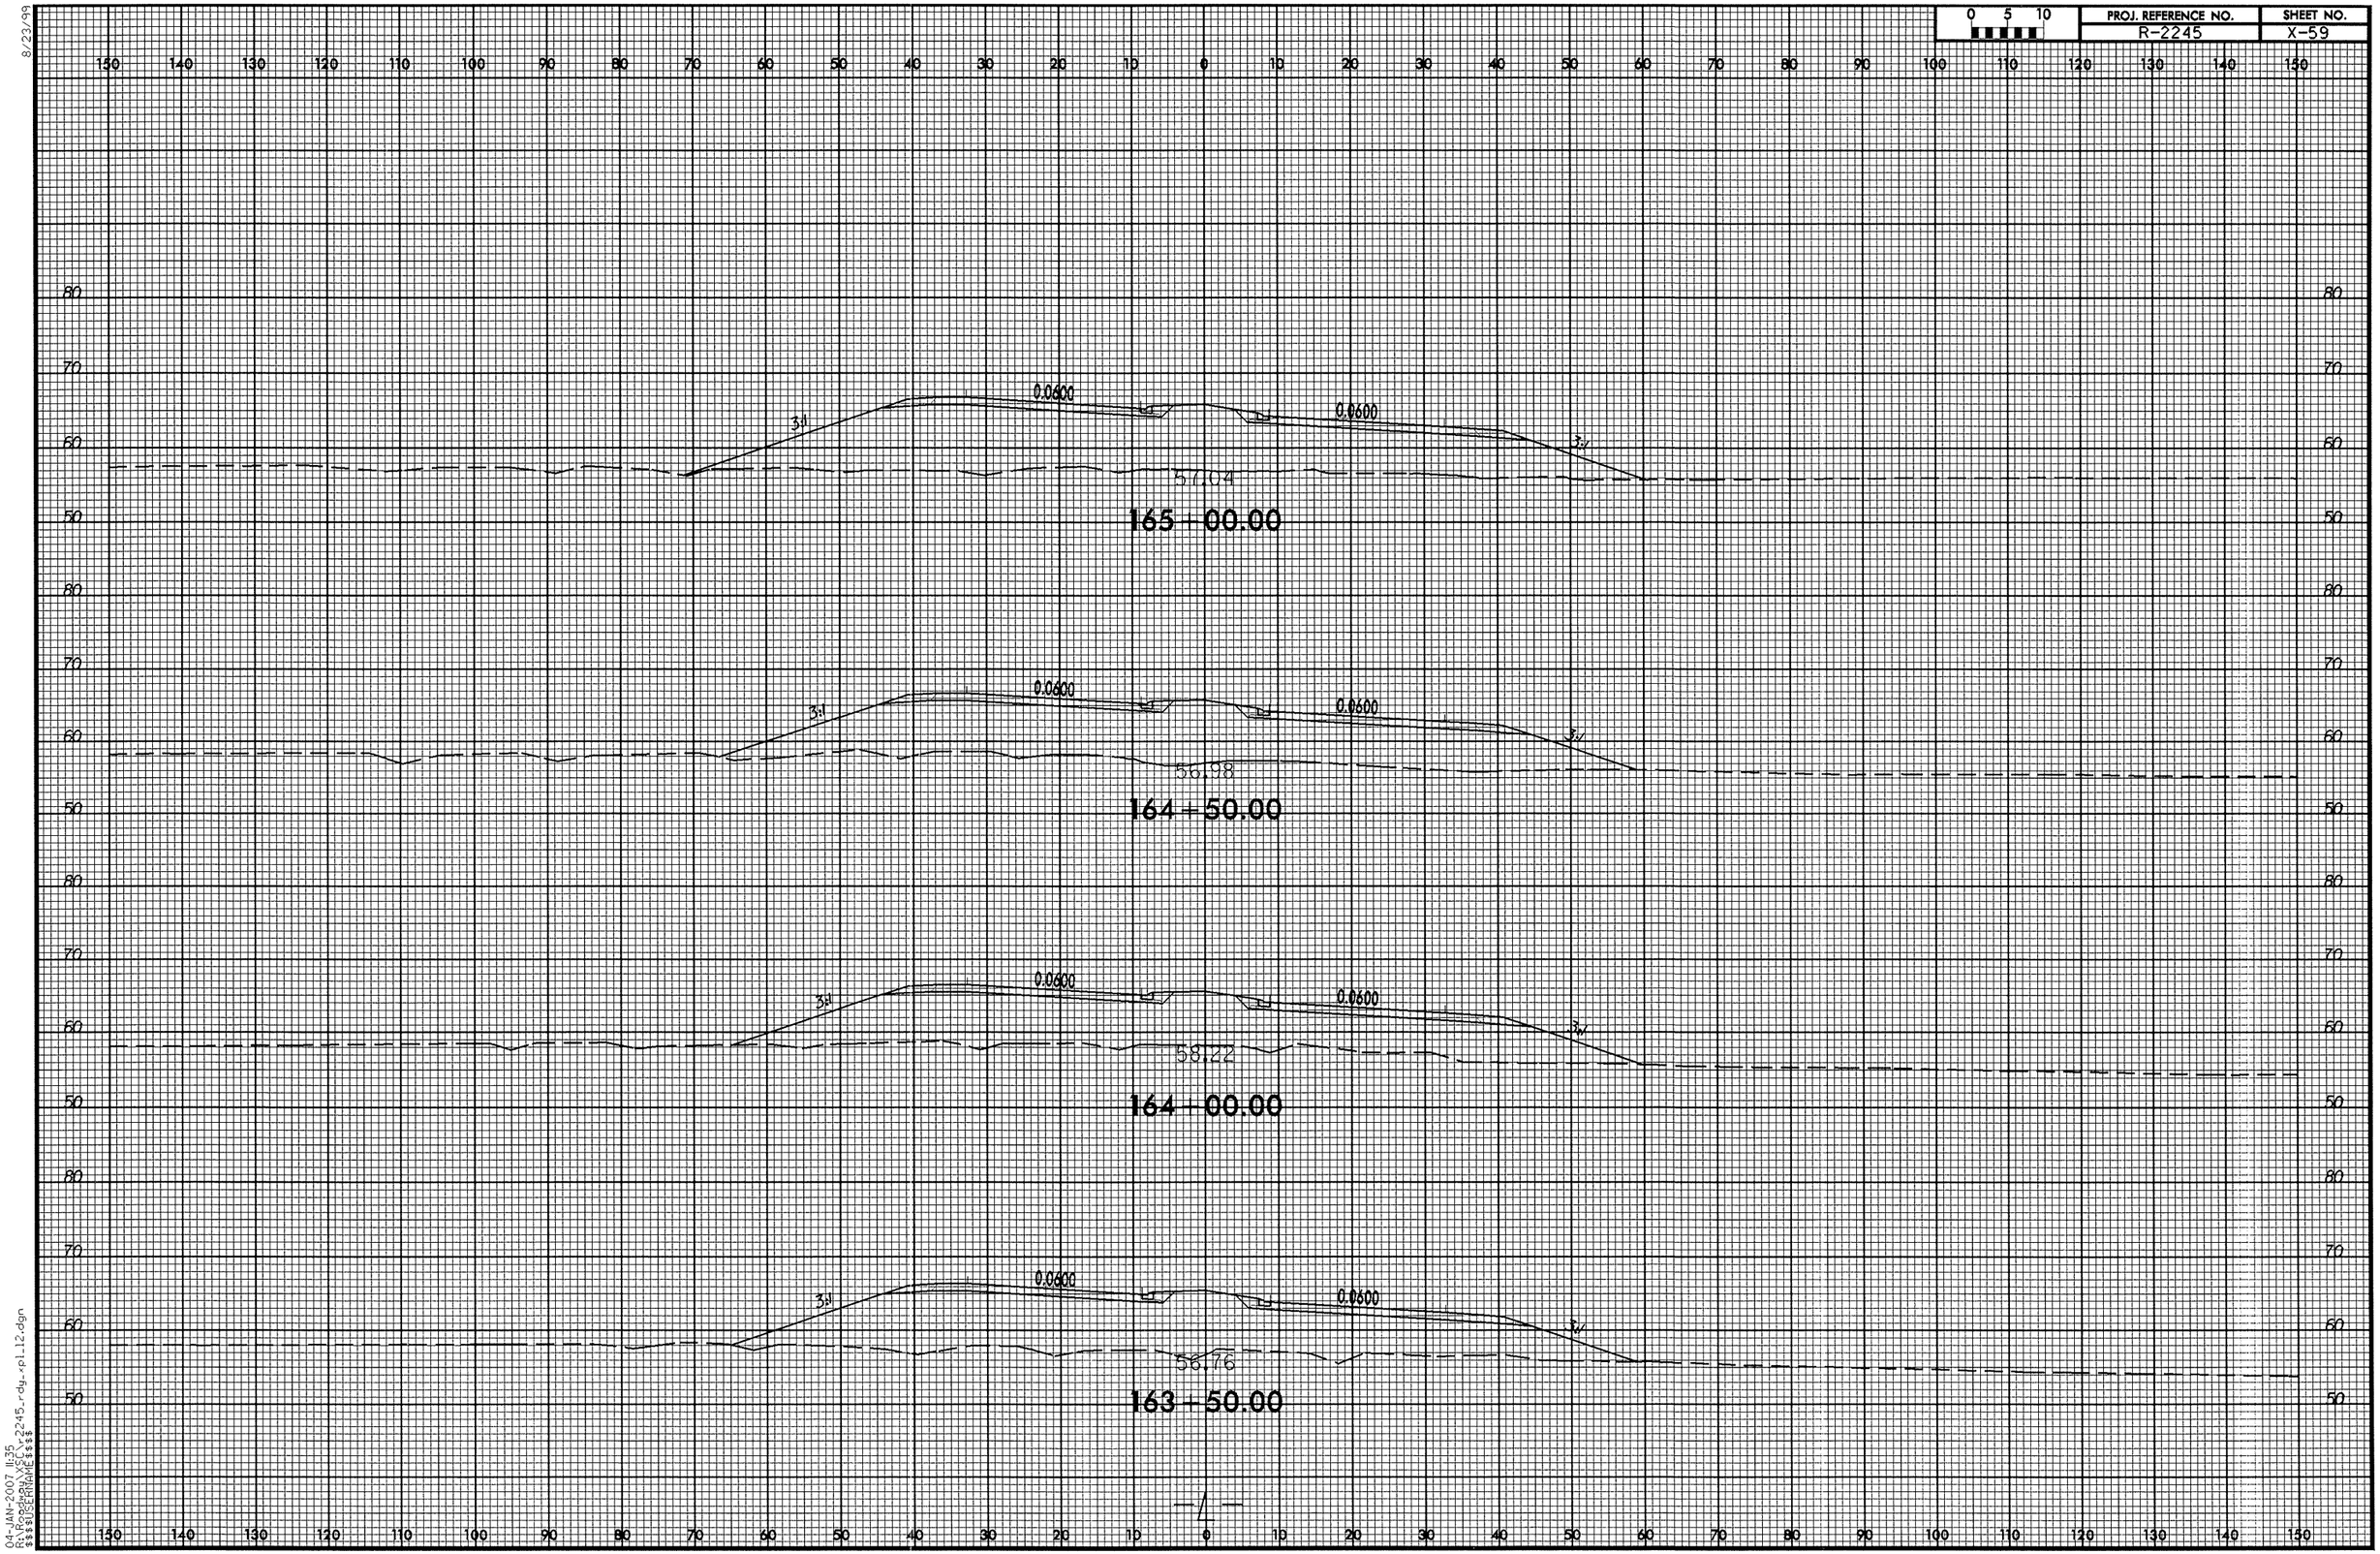

8/23/99
04-JAN-2007 11:35
R:\Roadway\SEC\r2245_rdy_xpl_12.dgn
$$$$USERNAME$$$$

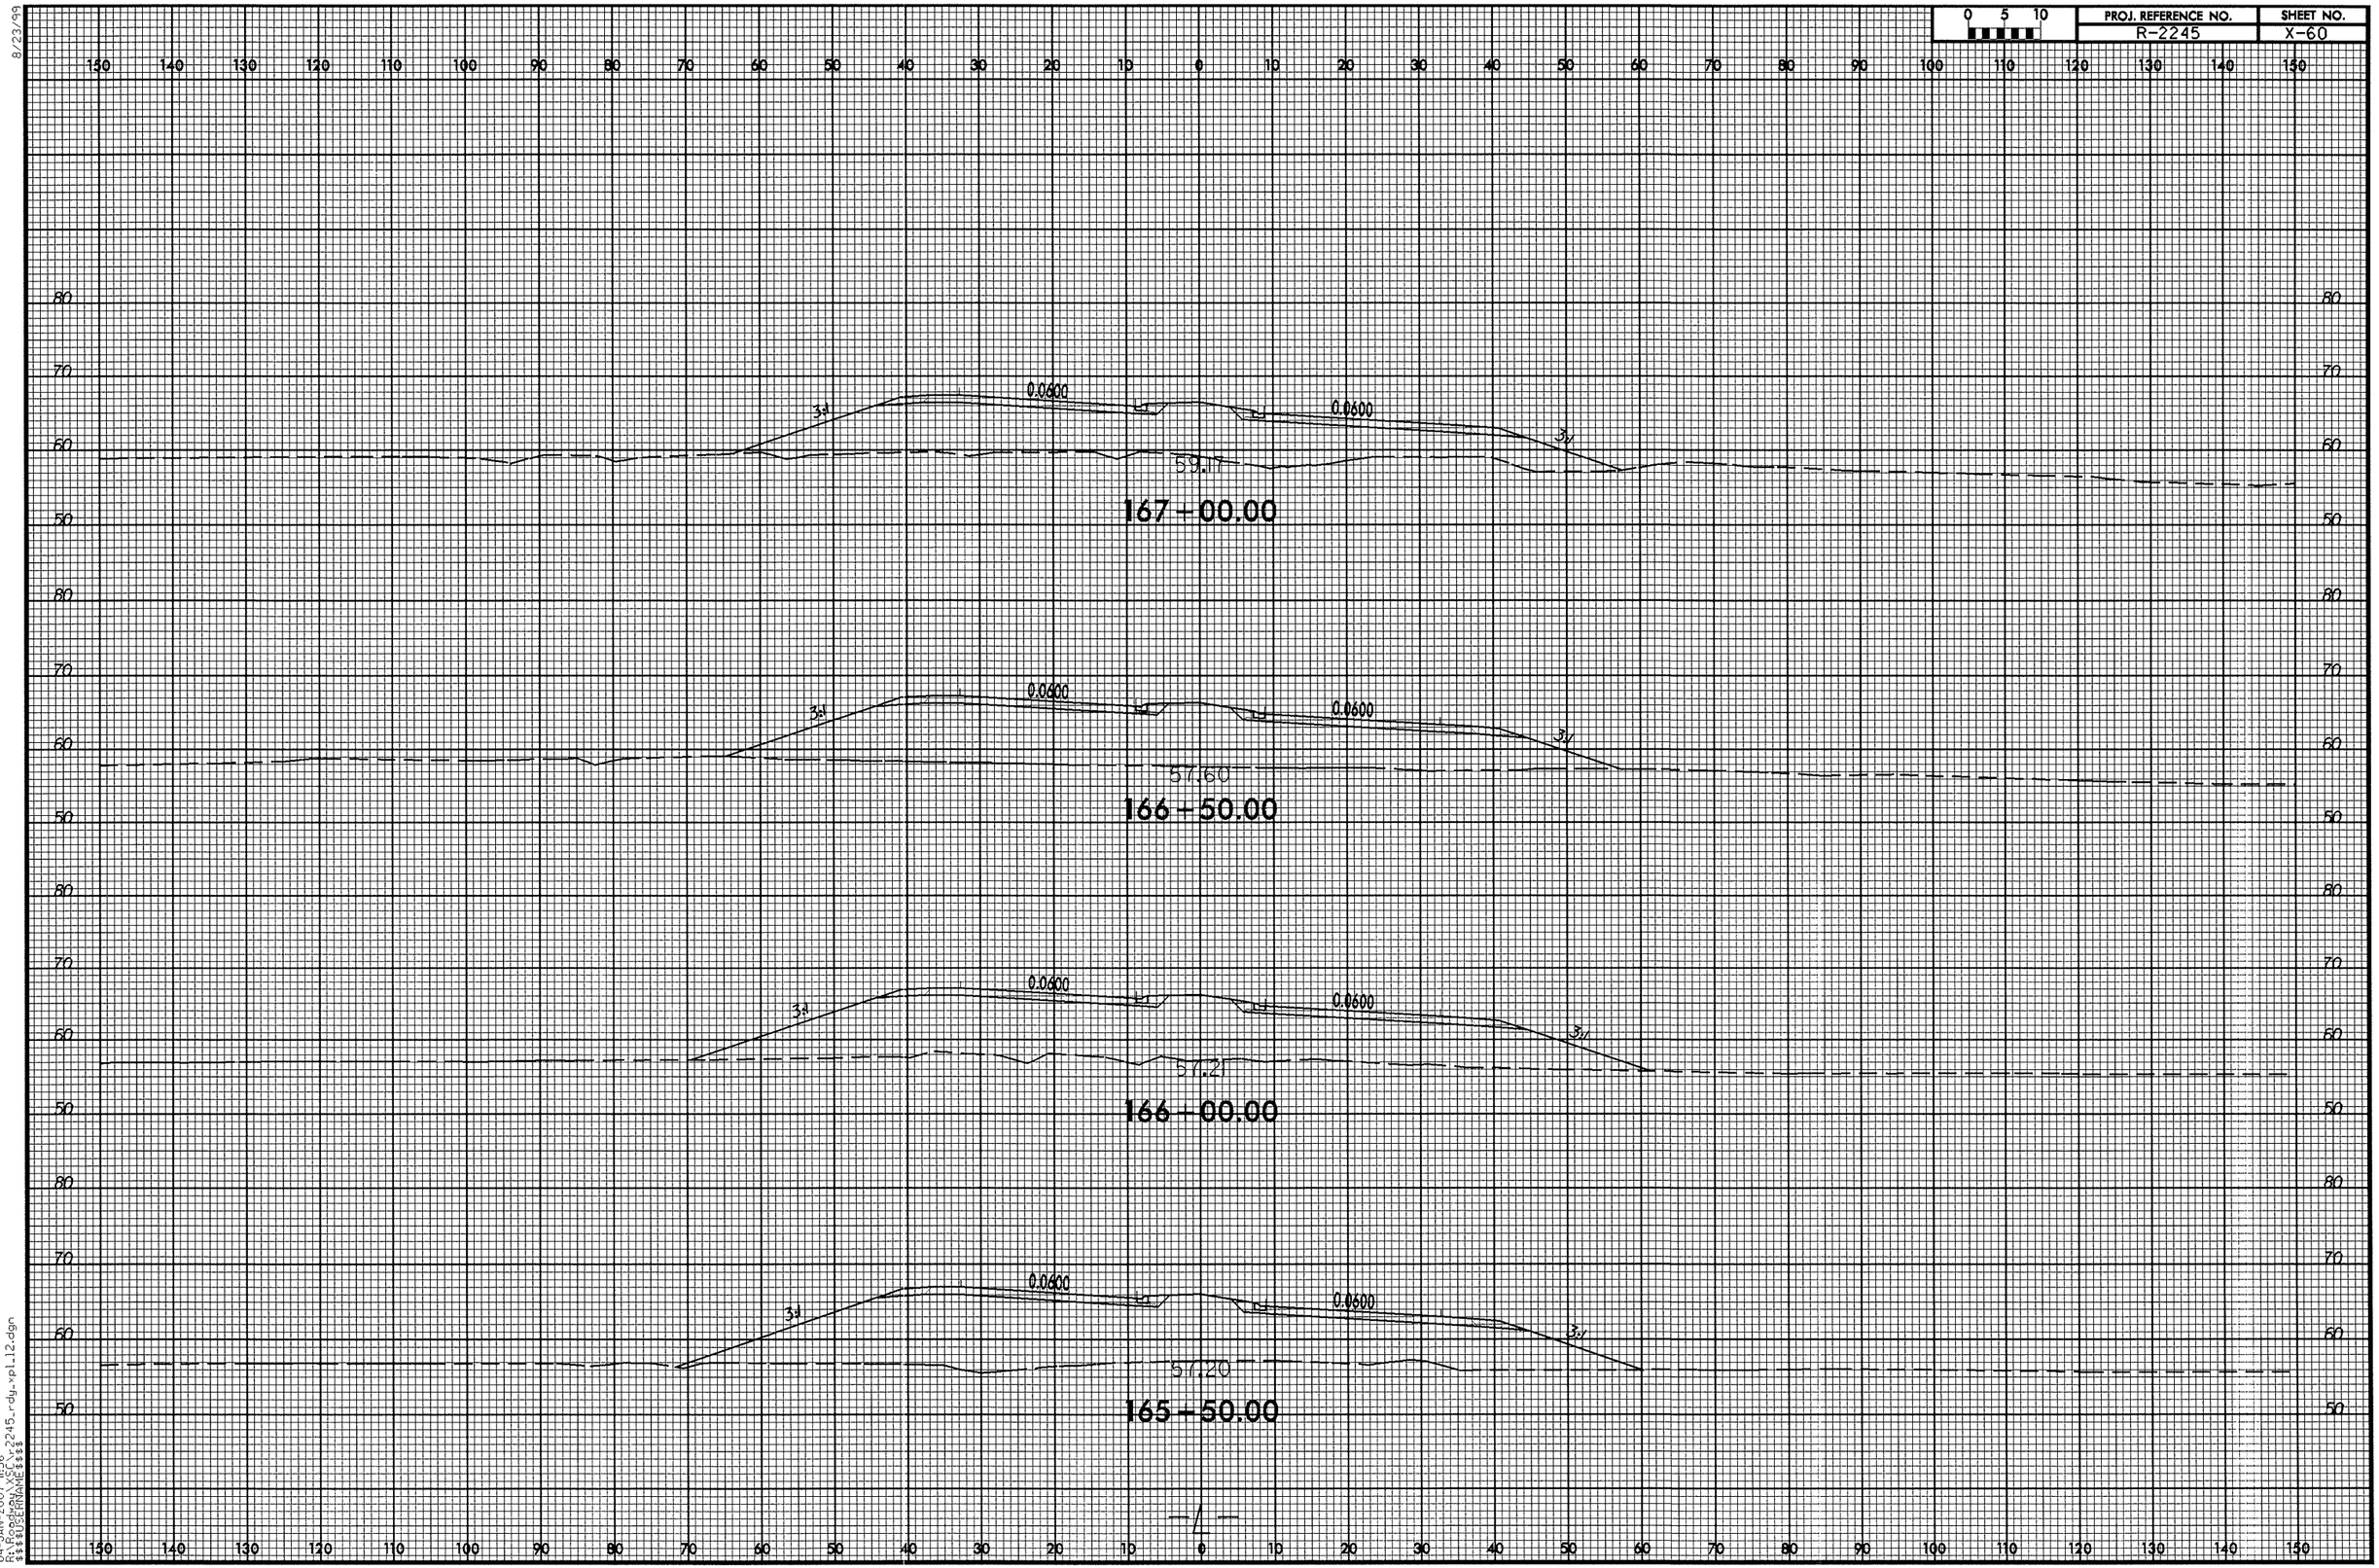

8/23/99
04-JAN-2007 11:36
R:\Roadway\XSC\r2245_rdy_xpl_12.dgn
$$$$USERNAME$$$$

0 5 10	PROJ. REFERENCE NO.	SHEET NO.
	R-2245	X-61

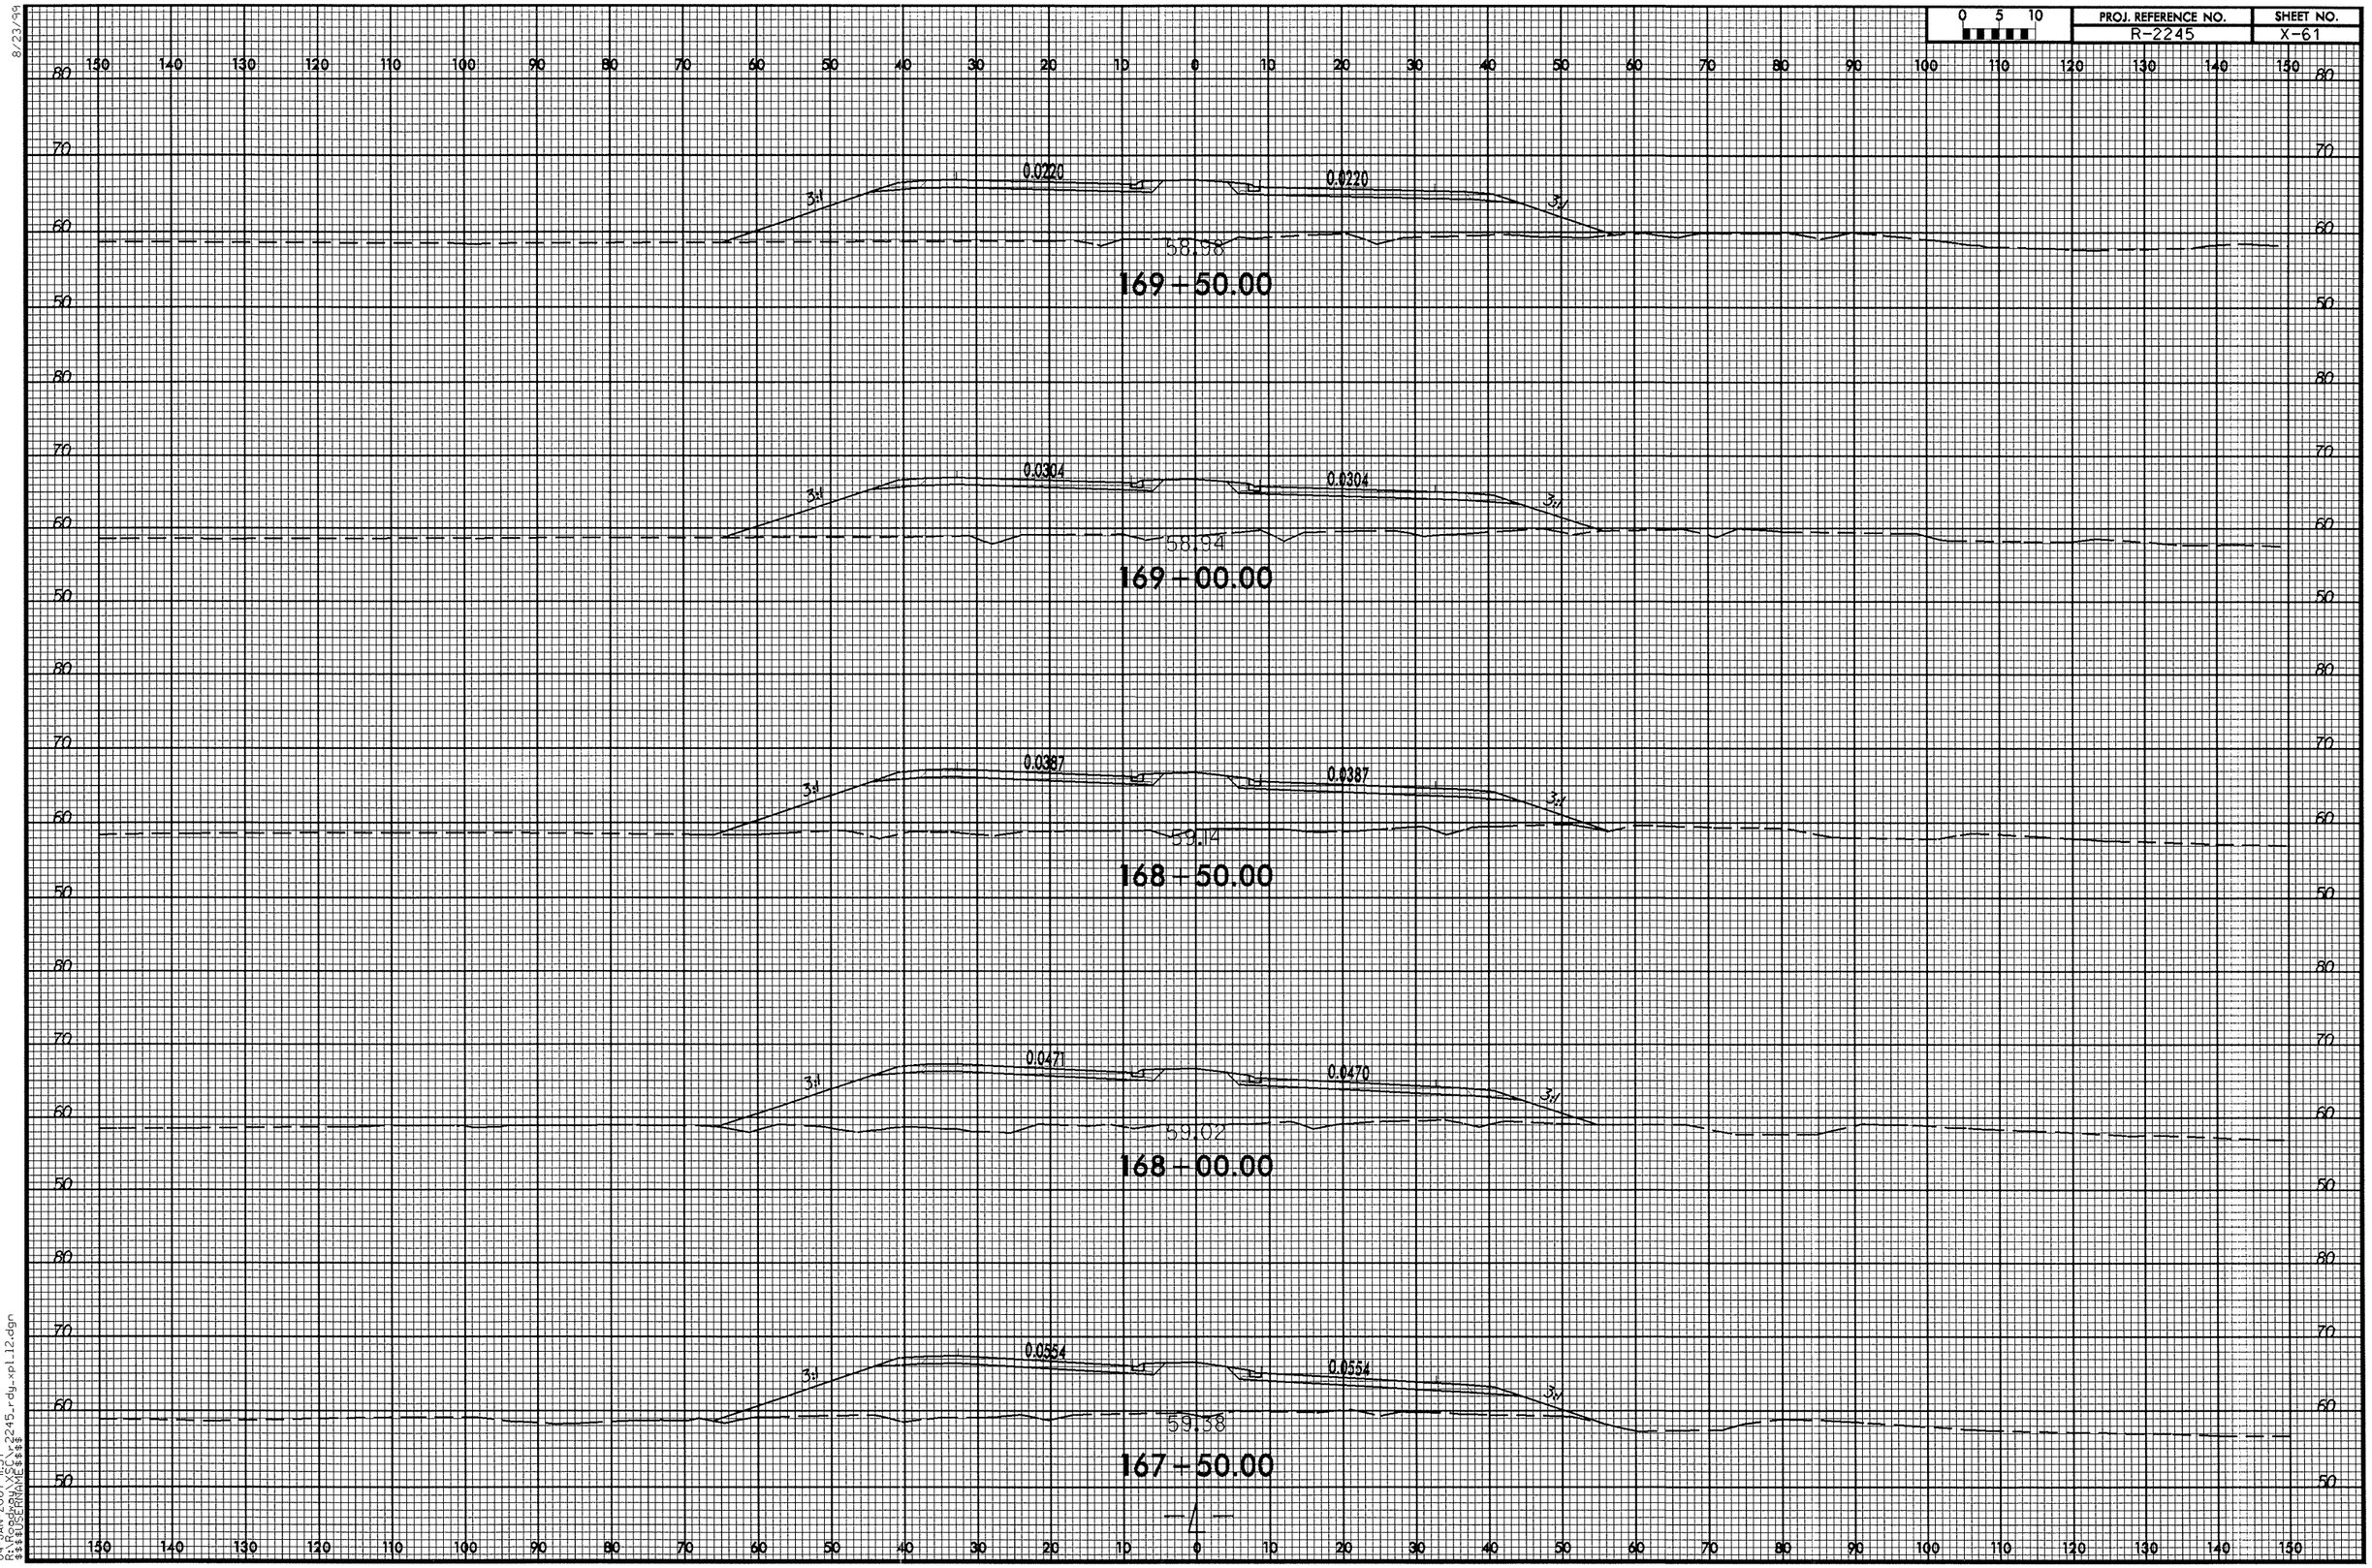

8/23/99
04-JAN-2007 11:37
R:\Roadway\XSC\r2245_rdy_xpl12.dgn
$$$$USERNAME$$$$

0 5 10	PROJ. REFERENCE NO.	SHEET NO.
	R-2245	X-62

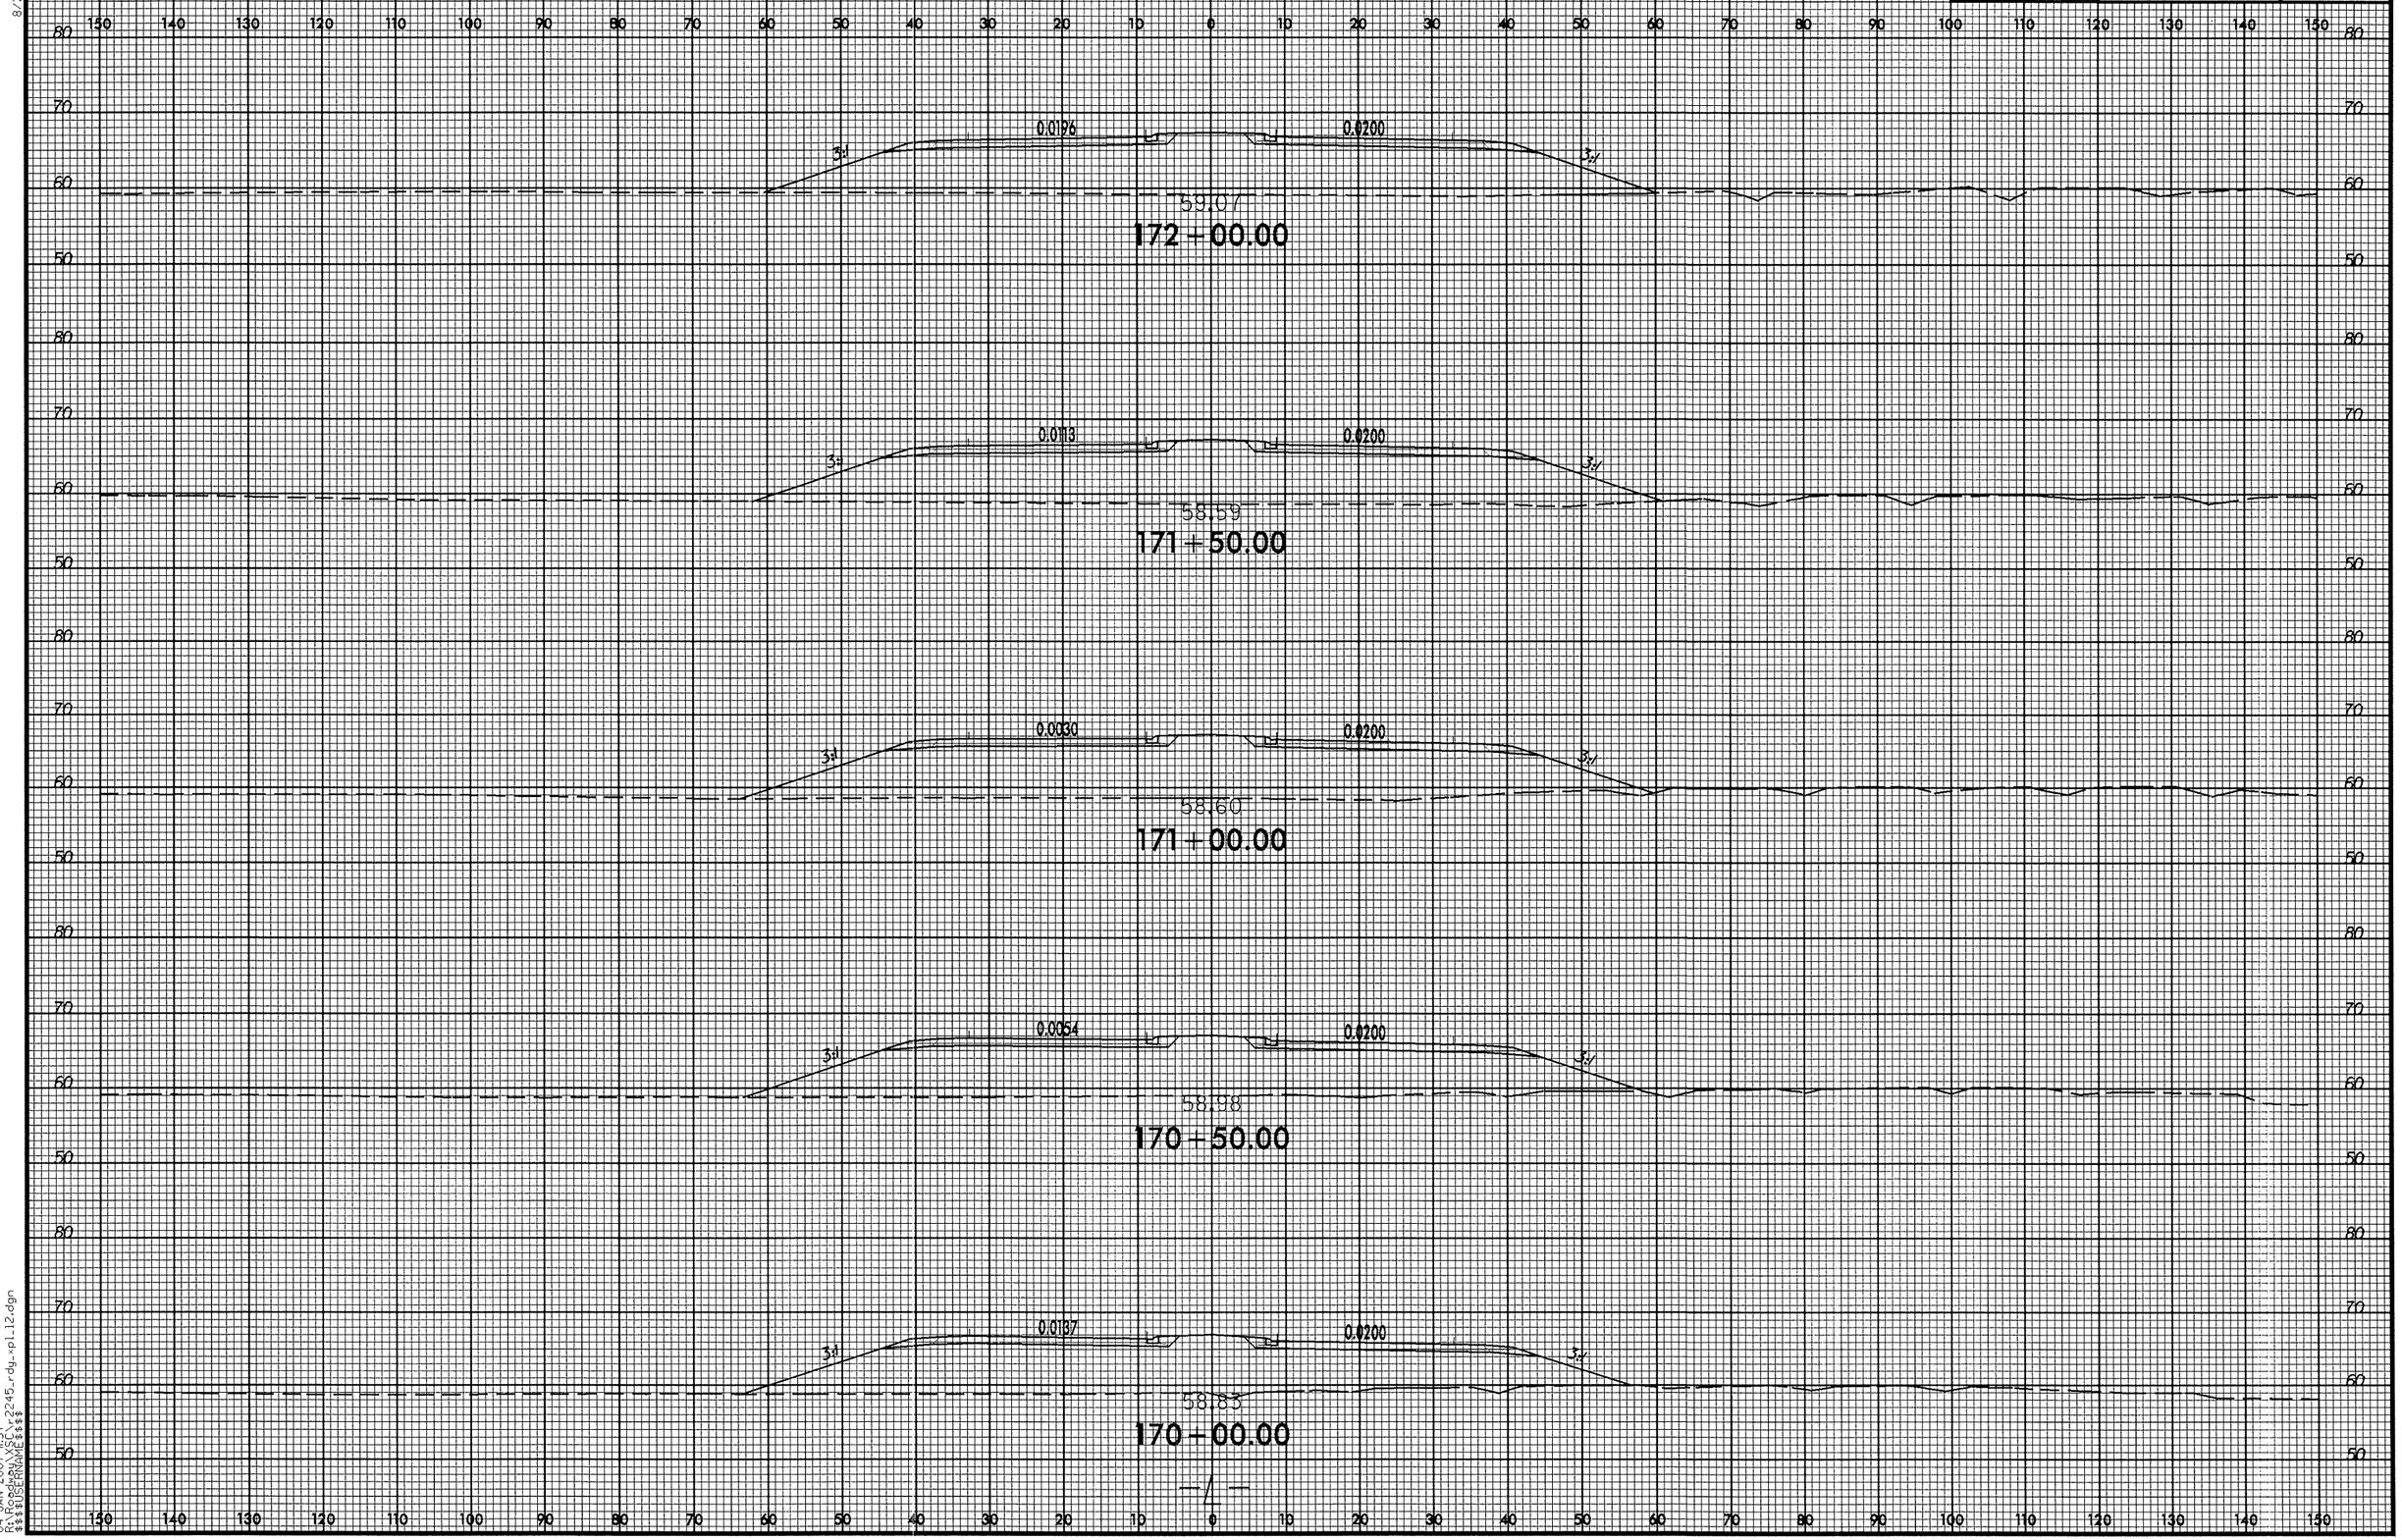

8/23/99

04-JAN-2007 11:37
R:\Roadway\XSC\r2245_rdy_xpl_12.dgn
$$$$USERNAME$$$$

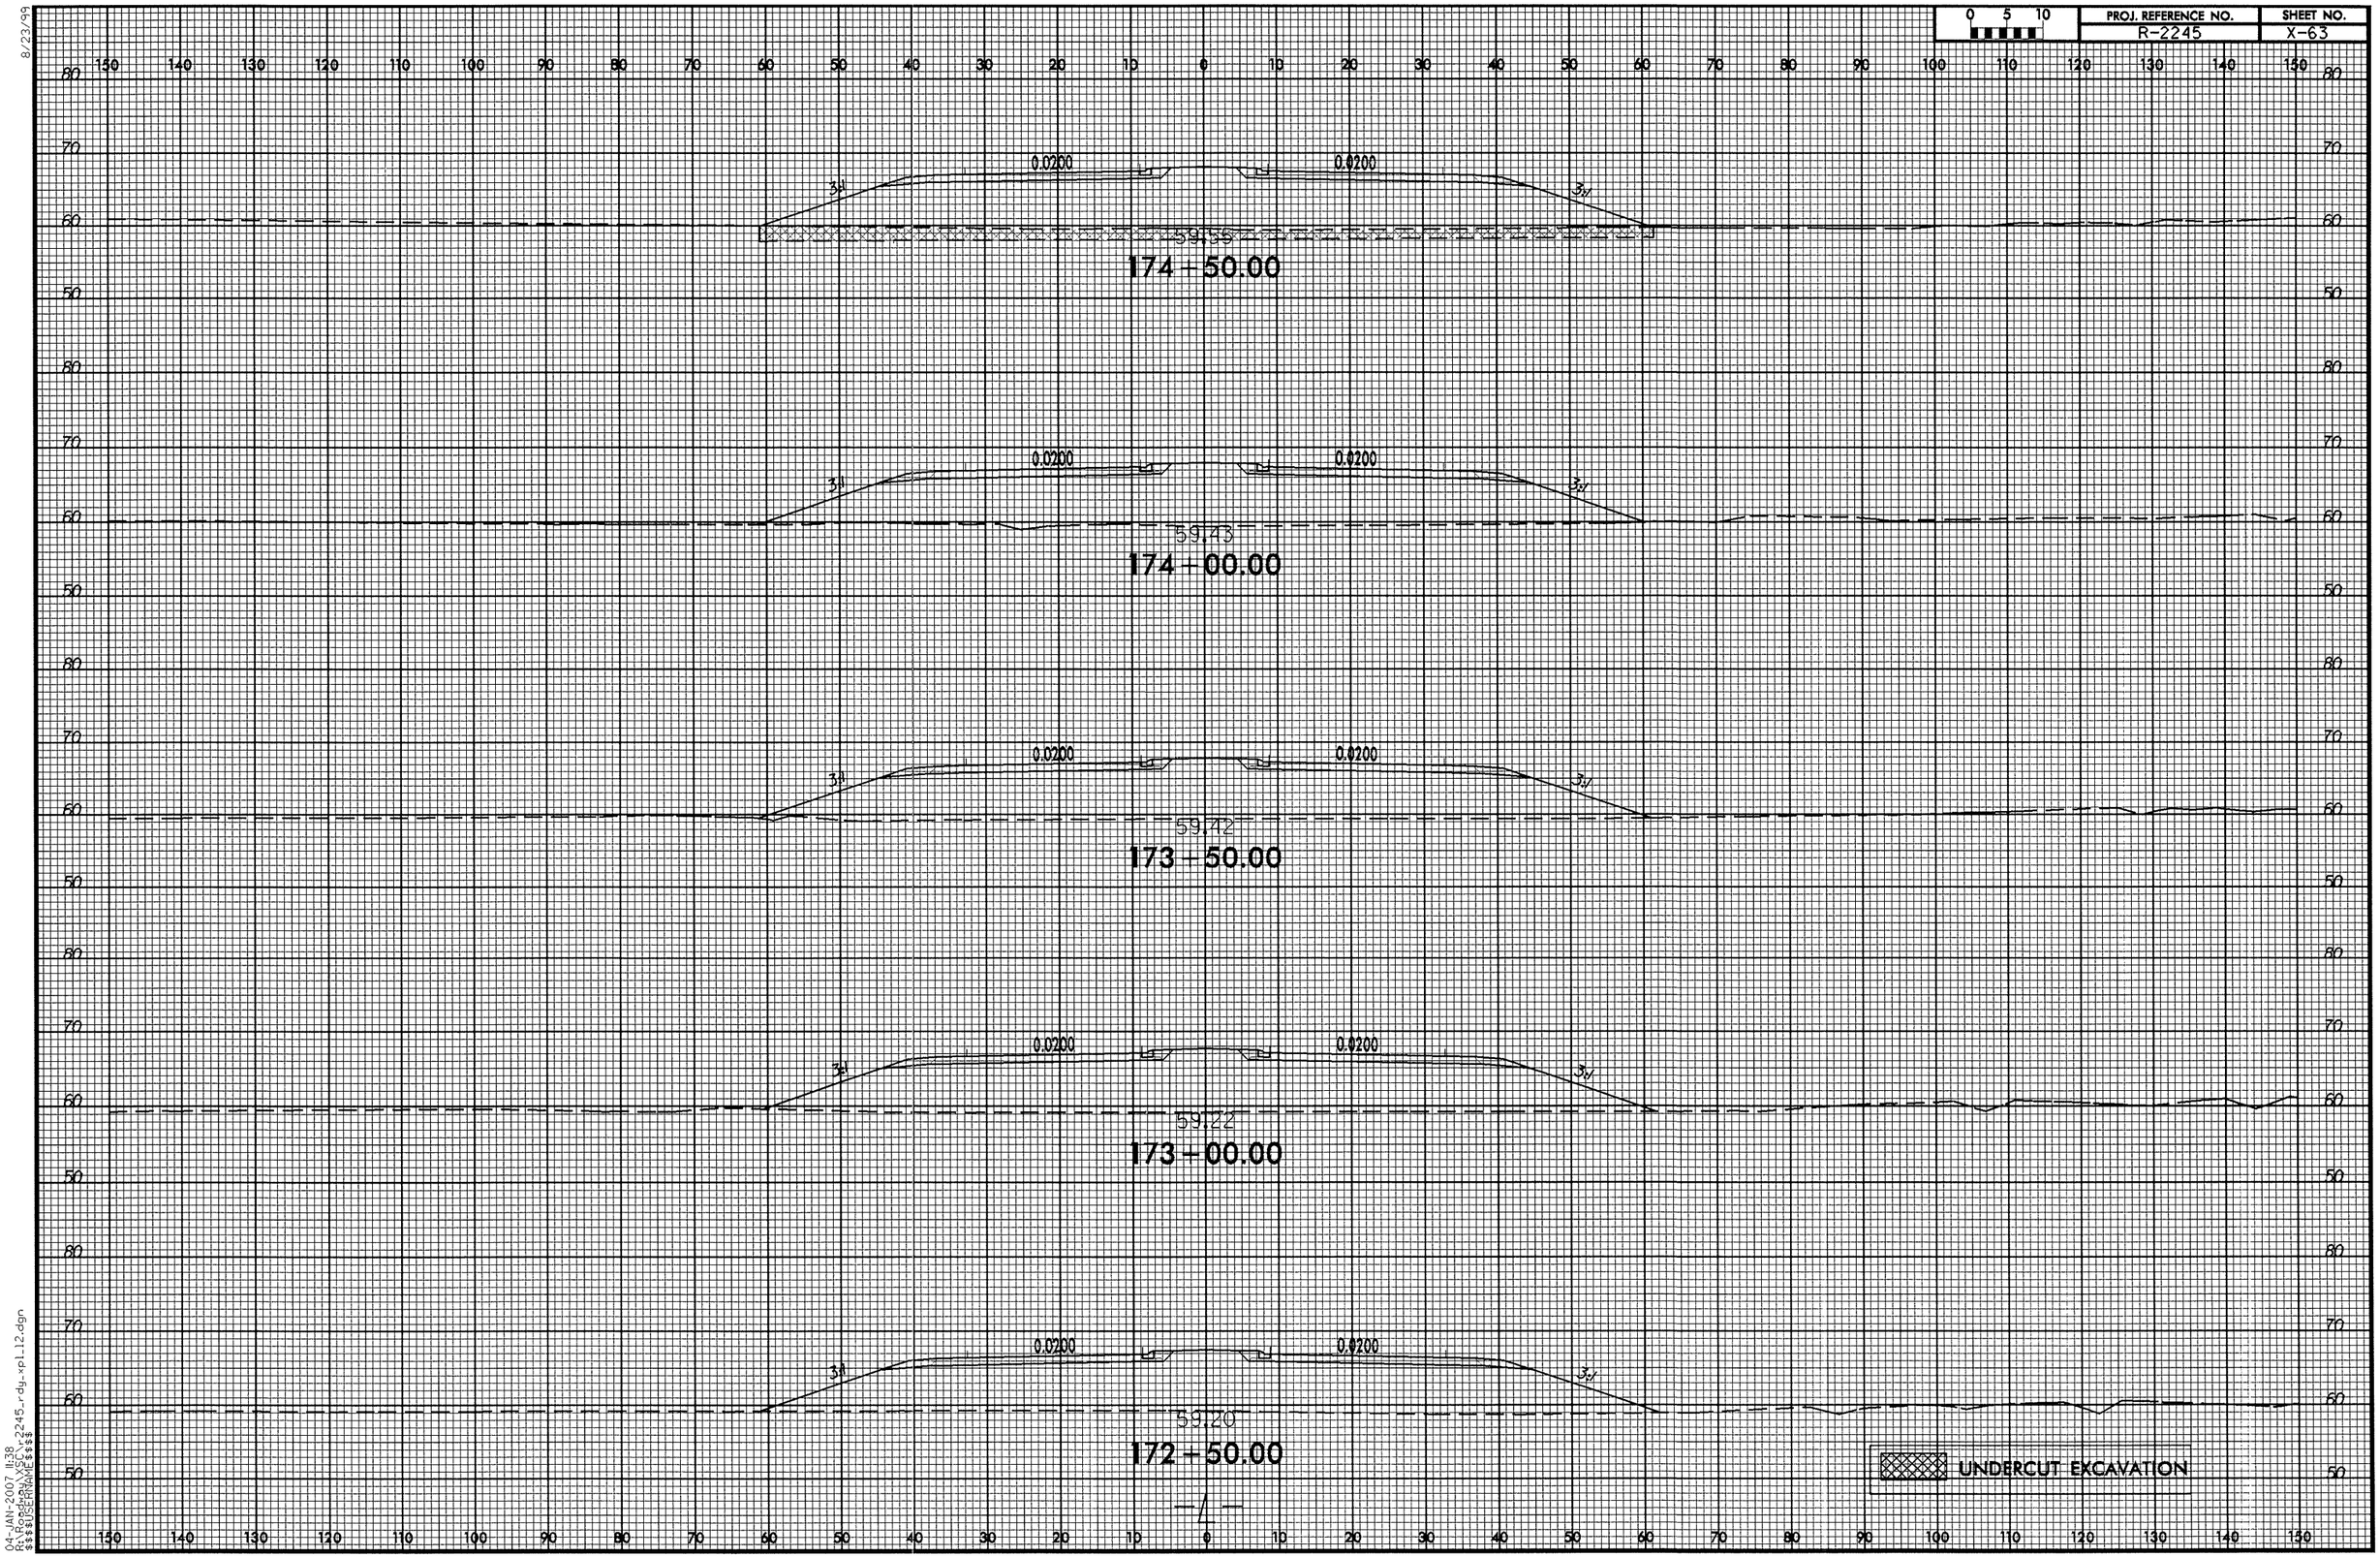

8/23/99
04-JAN-2007 11:38
R:\Roadway\Proj\r2245_rdy_xpl_12.dgn
$$$$USERNAME$$$$

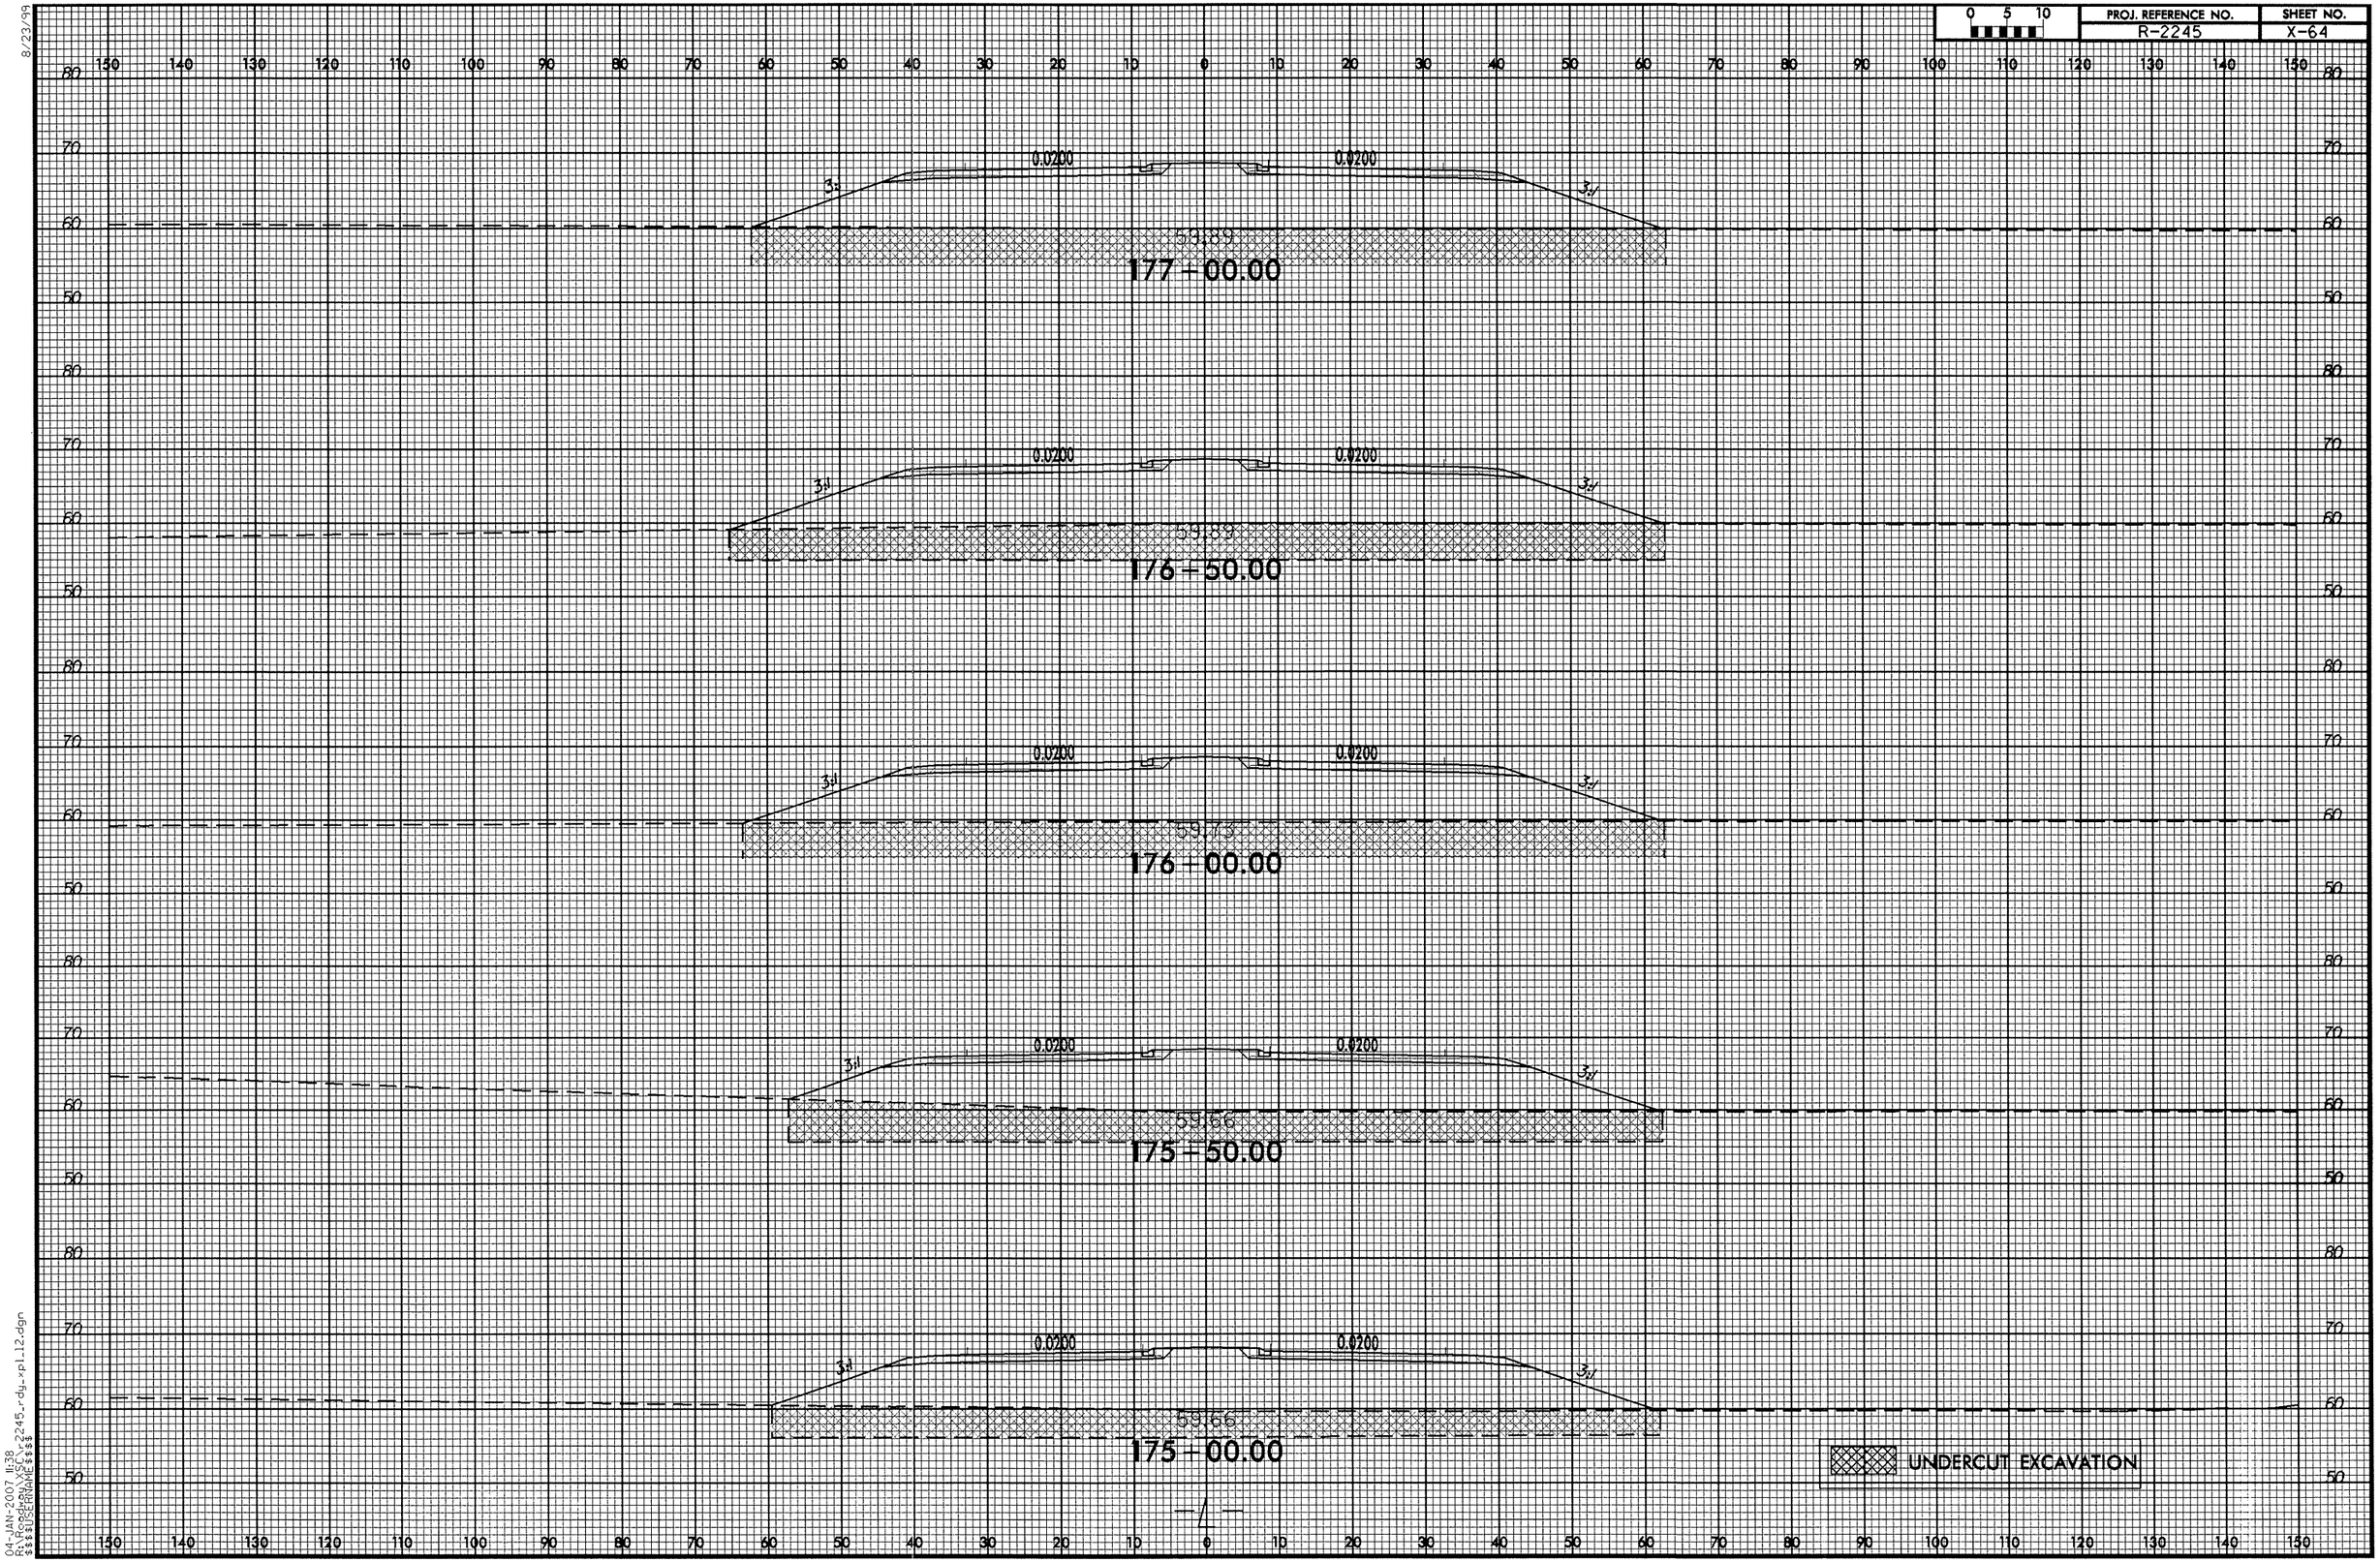

8/23/99
04-JAN-2007 11:38
R:\Roadway\XSEC\r2245_rdy_xpl.12.dgn
$$$$USERNAME$$$$

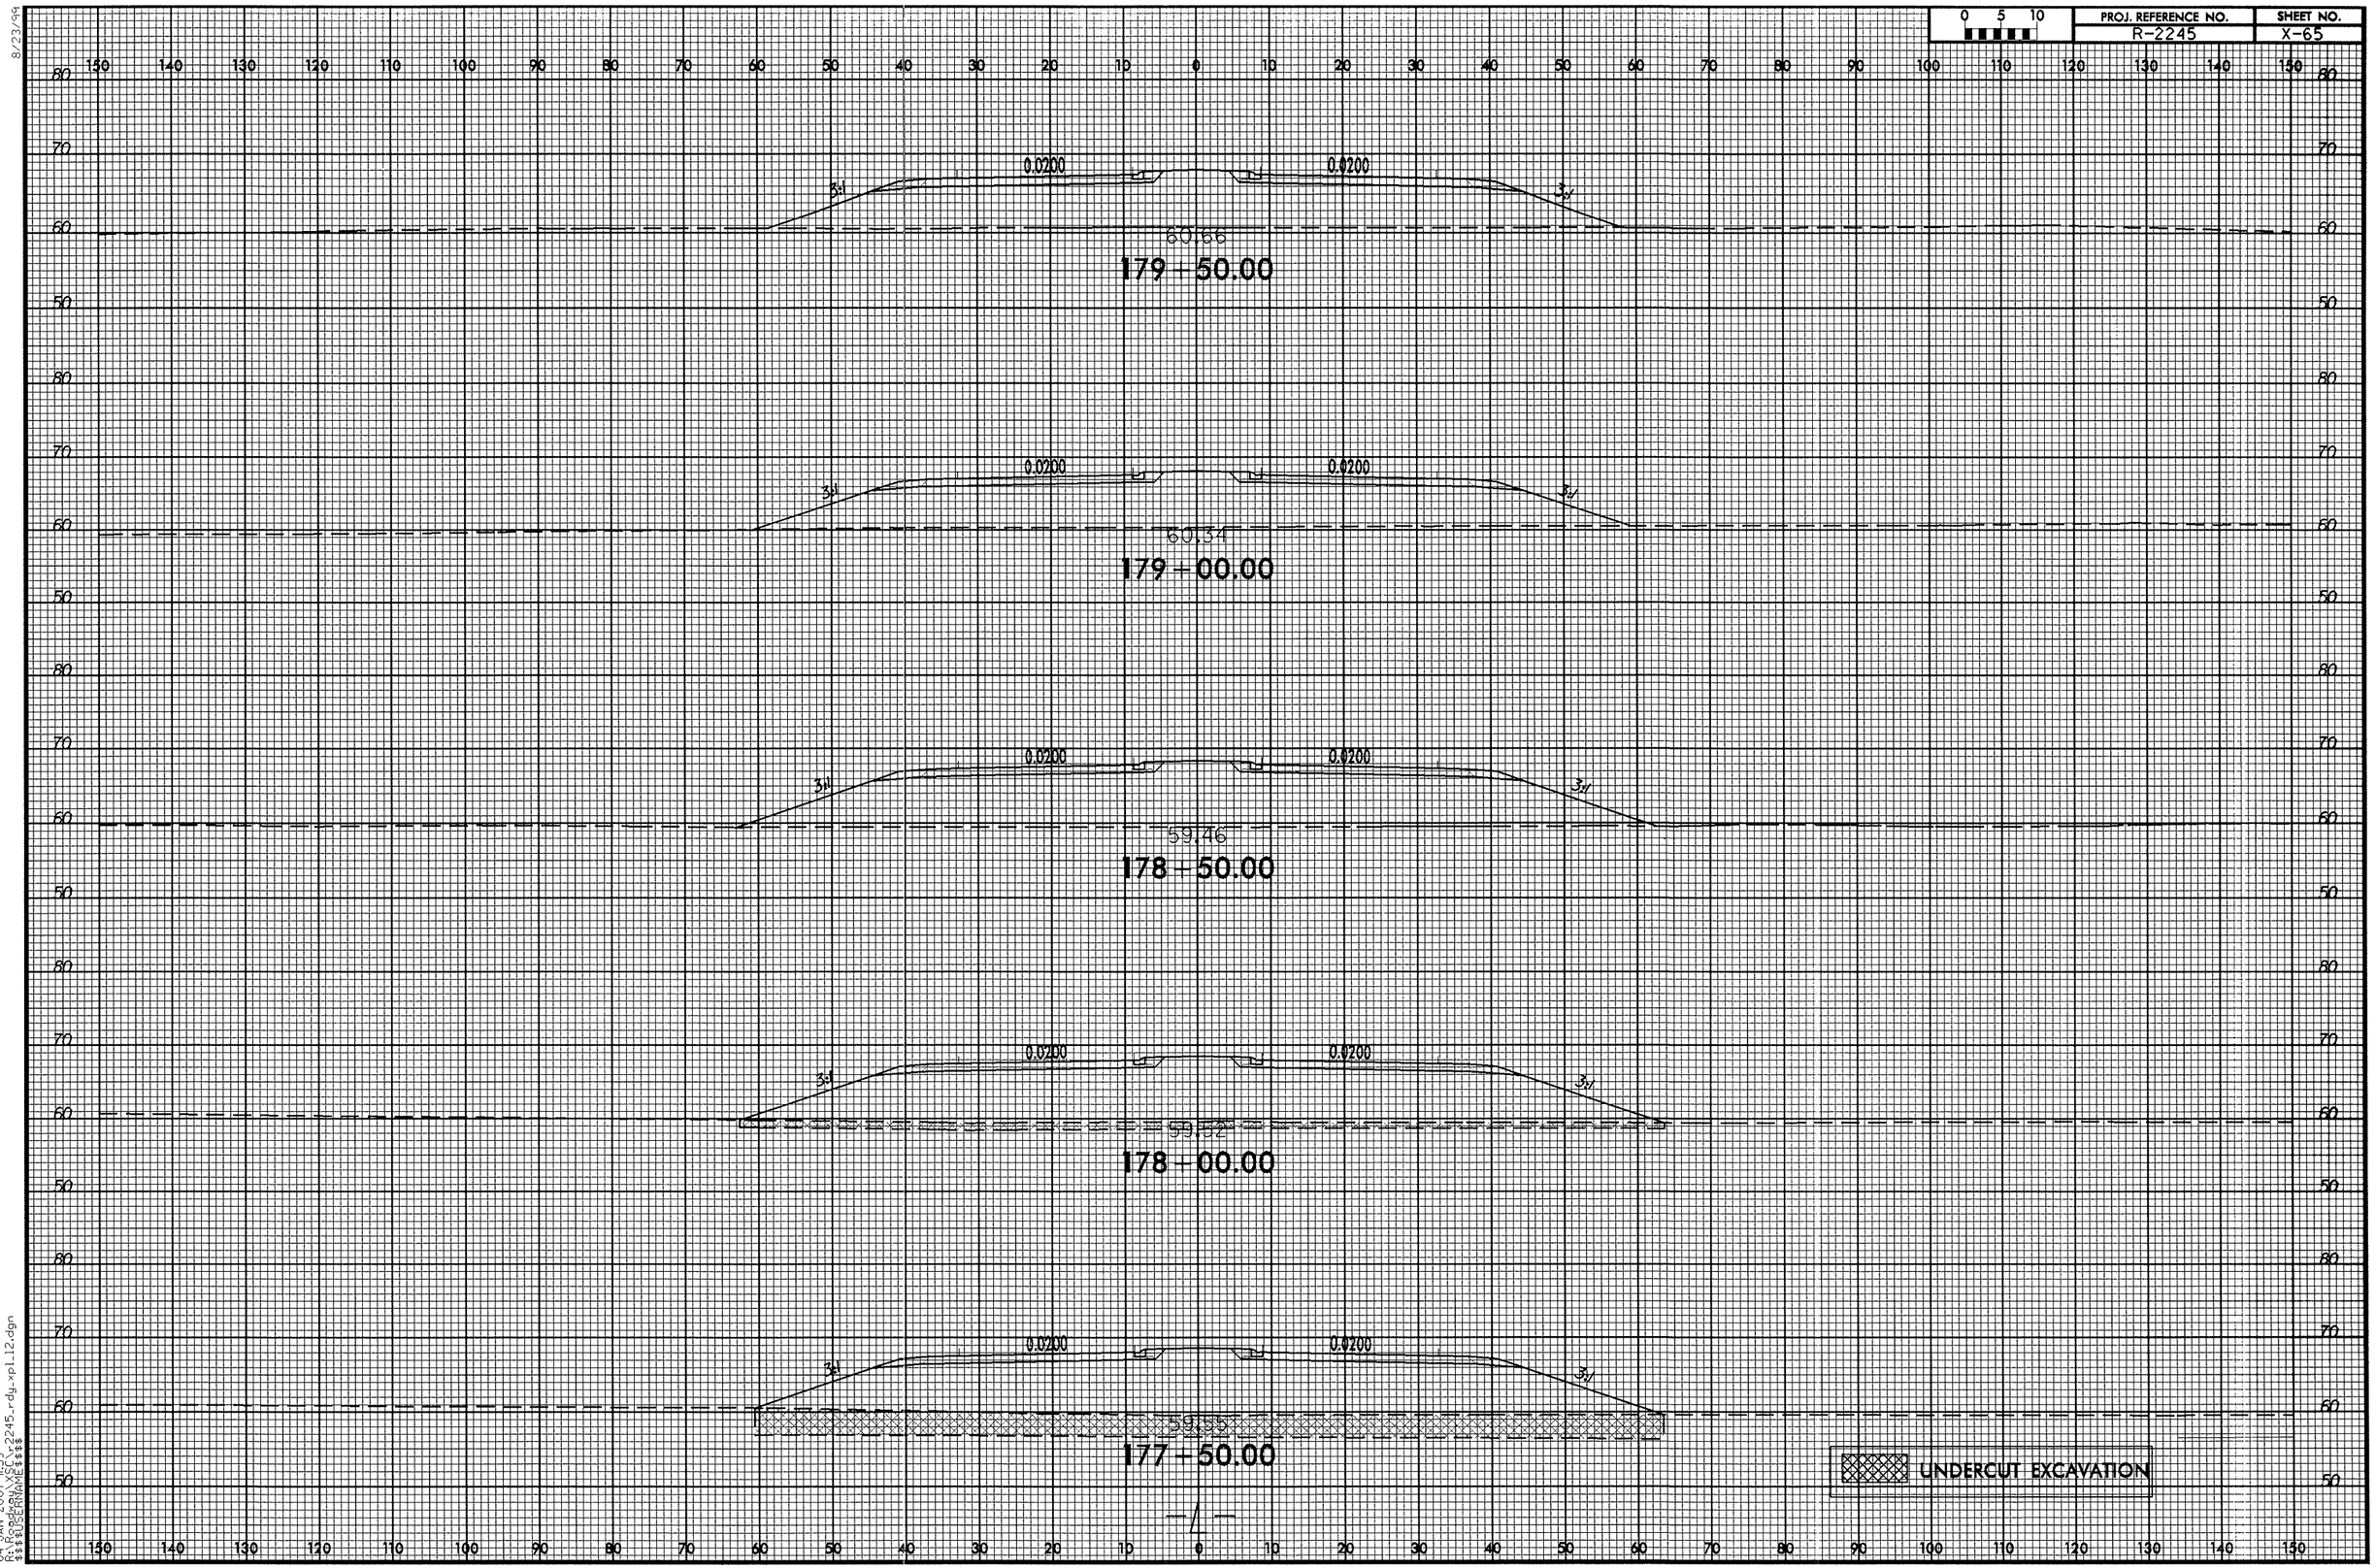

8/23/99
04-JAN-2007 11:39
R:\Roadway\XSECS\r2245_rdy_xpl_12.dgn
$$$$USERNAME$$$$

8/23/99

0 5 10	PROJ. REFERENCE NO.	SHEET NO.
	R-2245	X-66

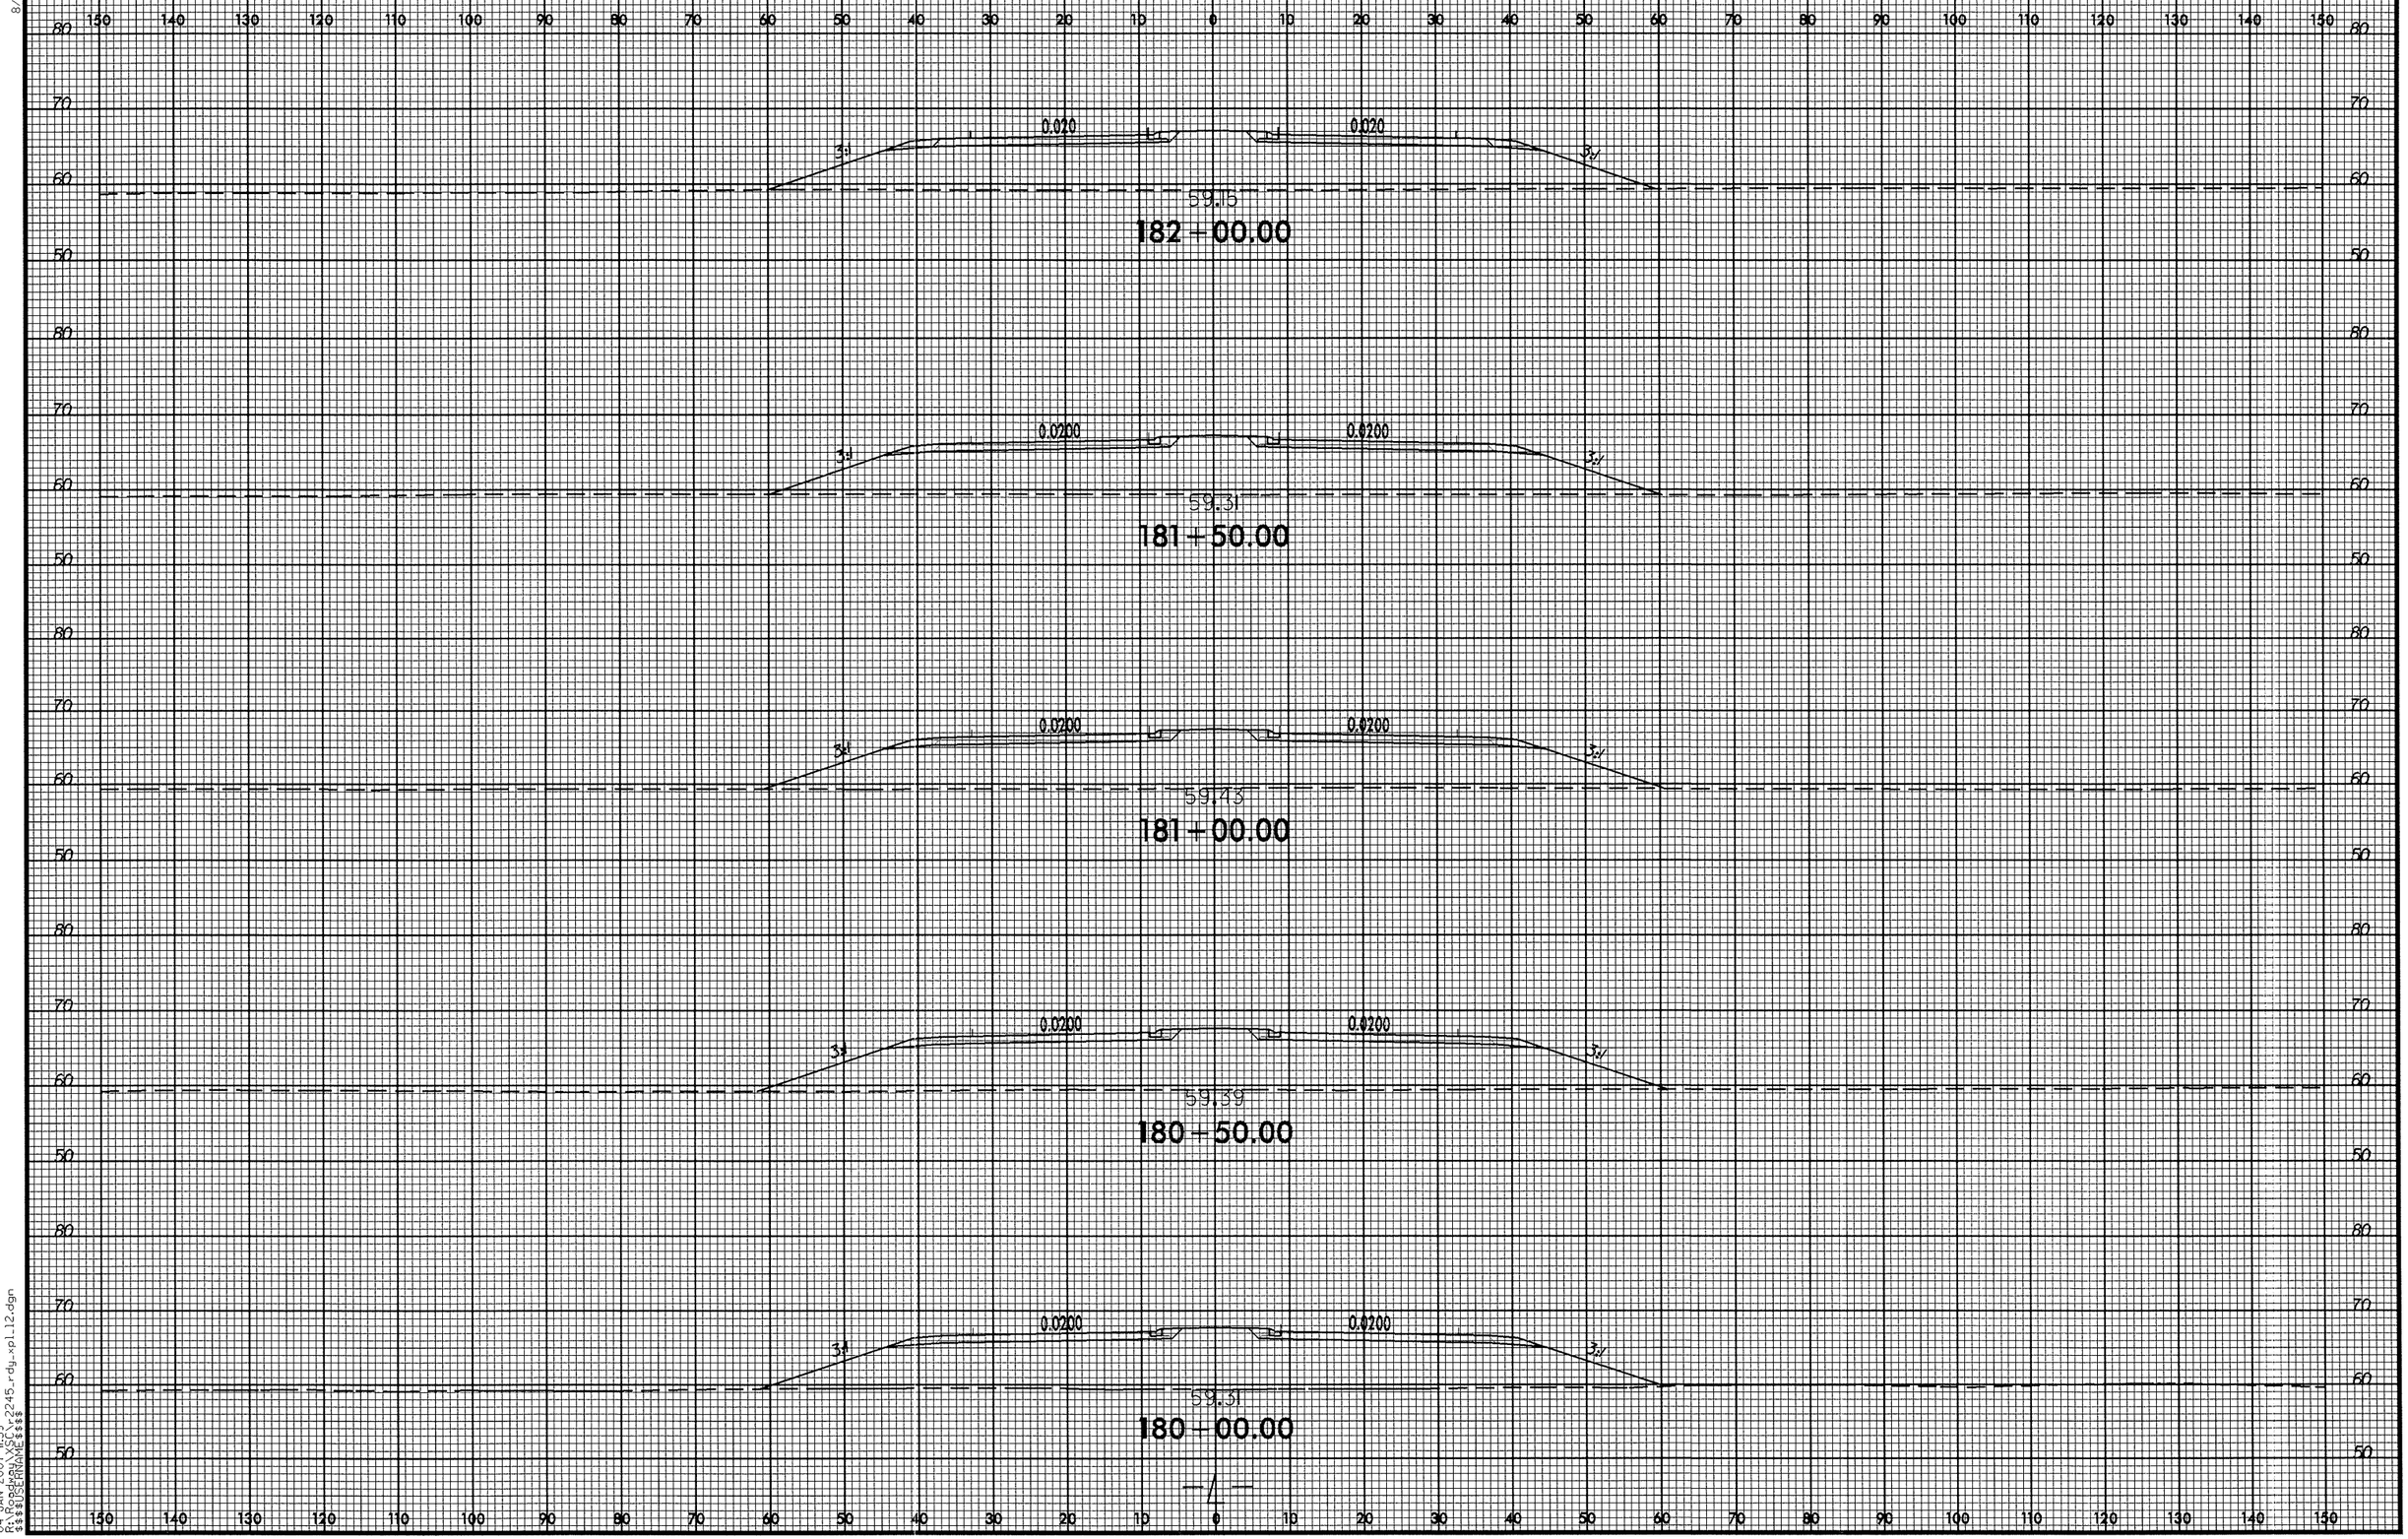

04-JAN-2007 11:39
R:\Roadway\XSC\r2245_rdy_xpl12.dgn
$$$$USERNAME$$$$

0 5 10	PROJ. REFERENCE NO.	SHEET NO.
	R-2245	X-67

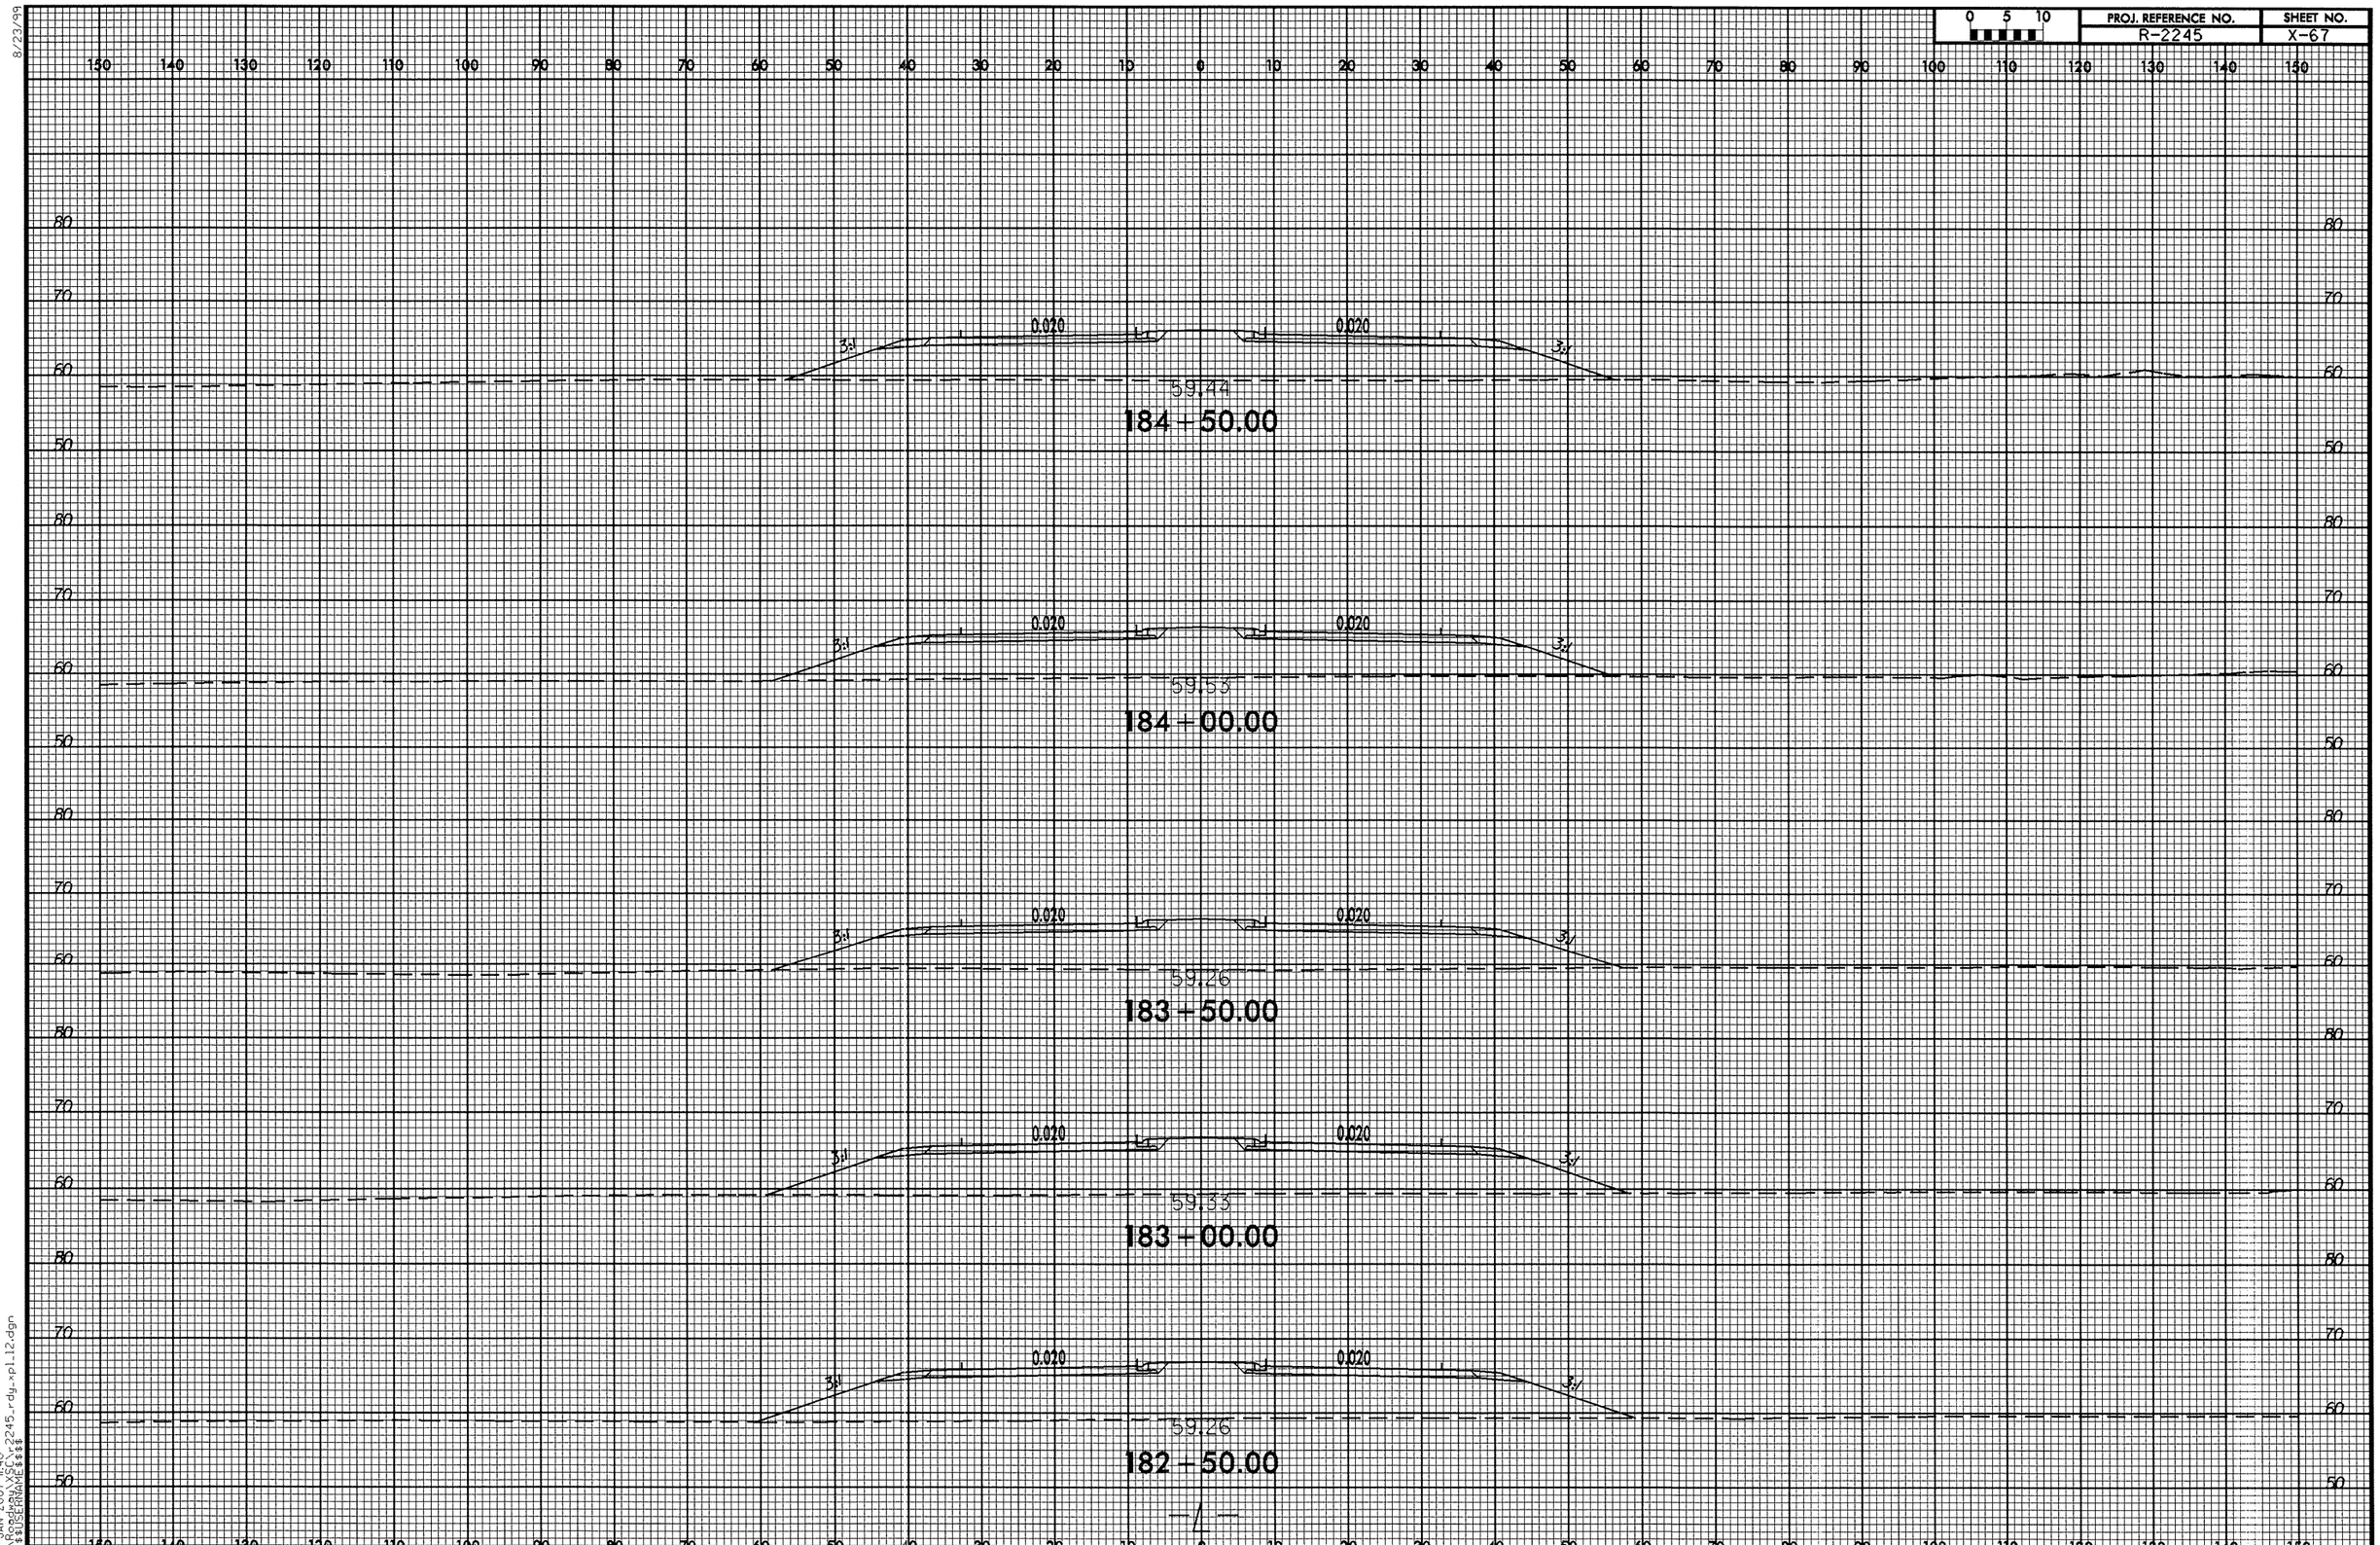

8/23/99
04-JAN-2007 11:40
R:\Roadway\X$C\r2245_rdy_xpl12.dgn
$$$$USERNAME$$$$

8/23/99

0 5 10	PROJ. REFERENCE NO.	SHEET NO.
	R-2245	X-68

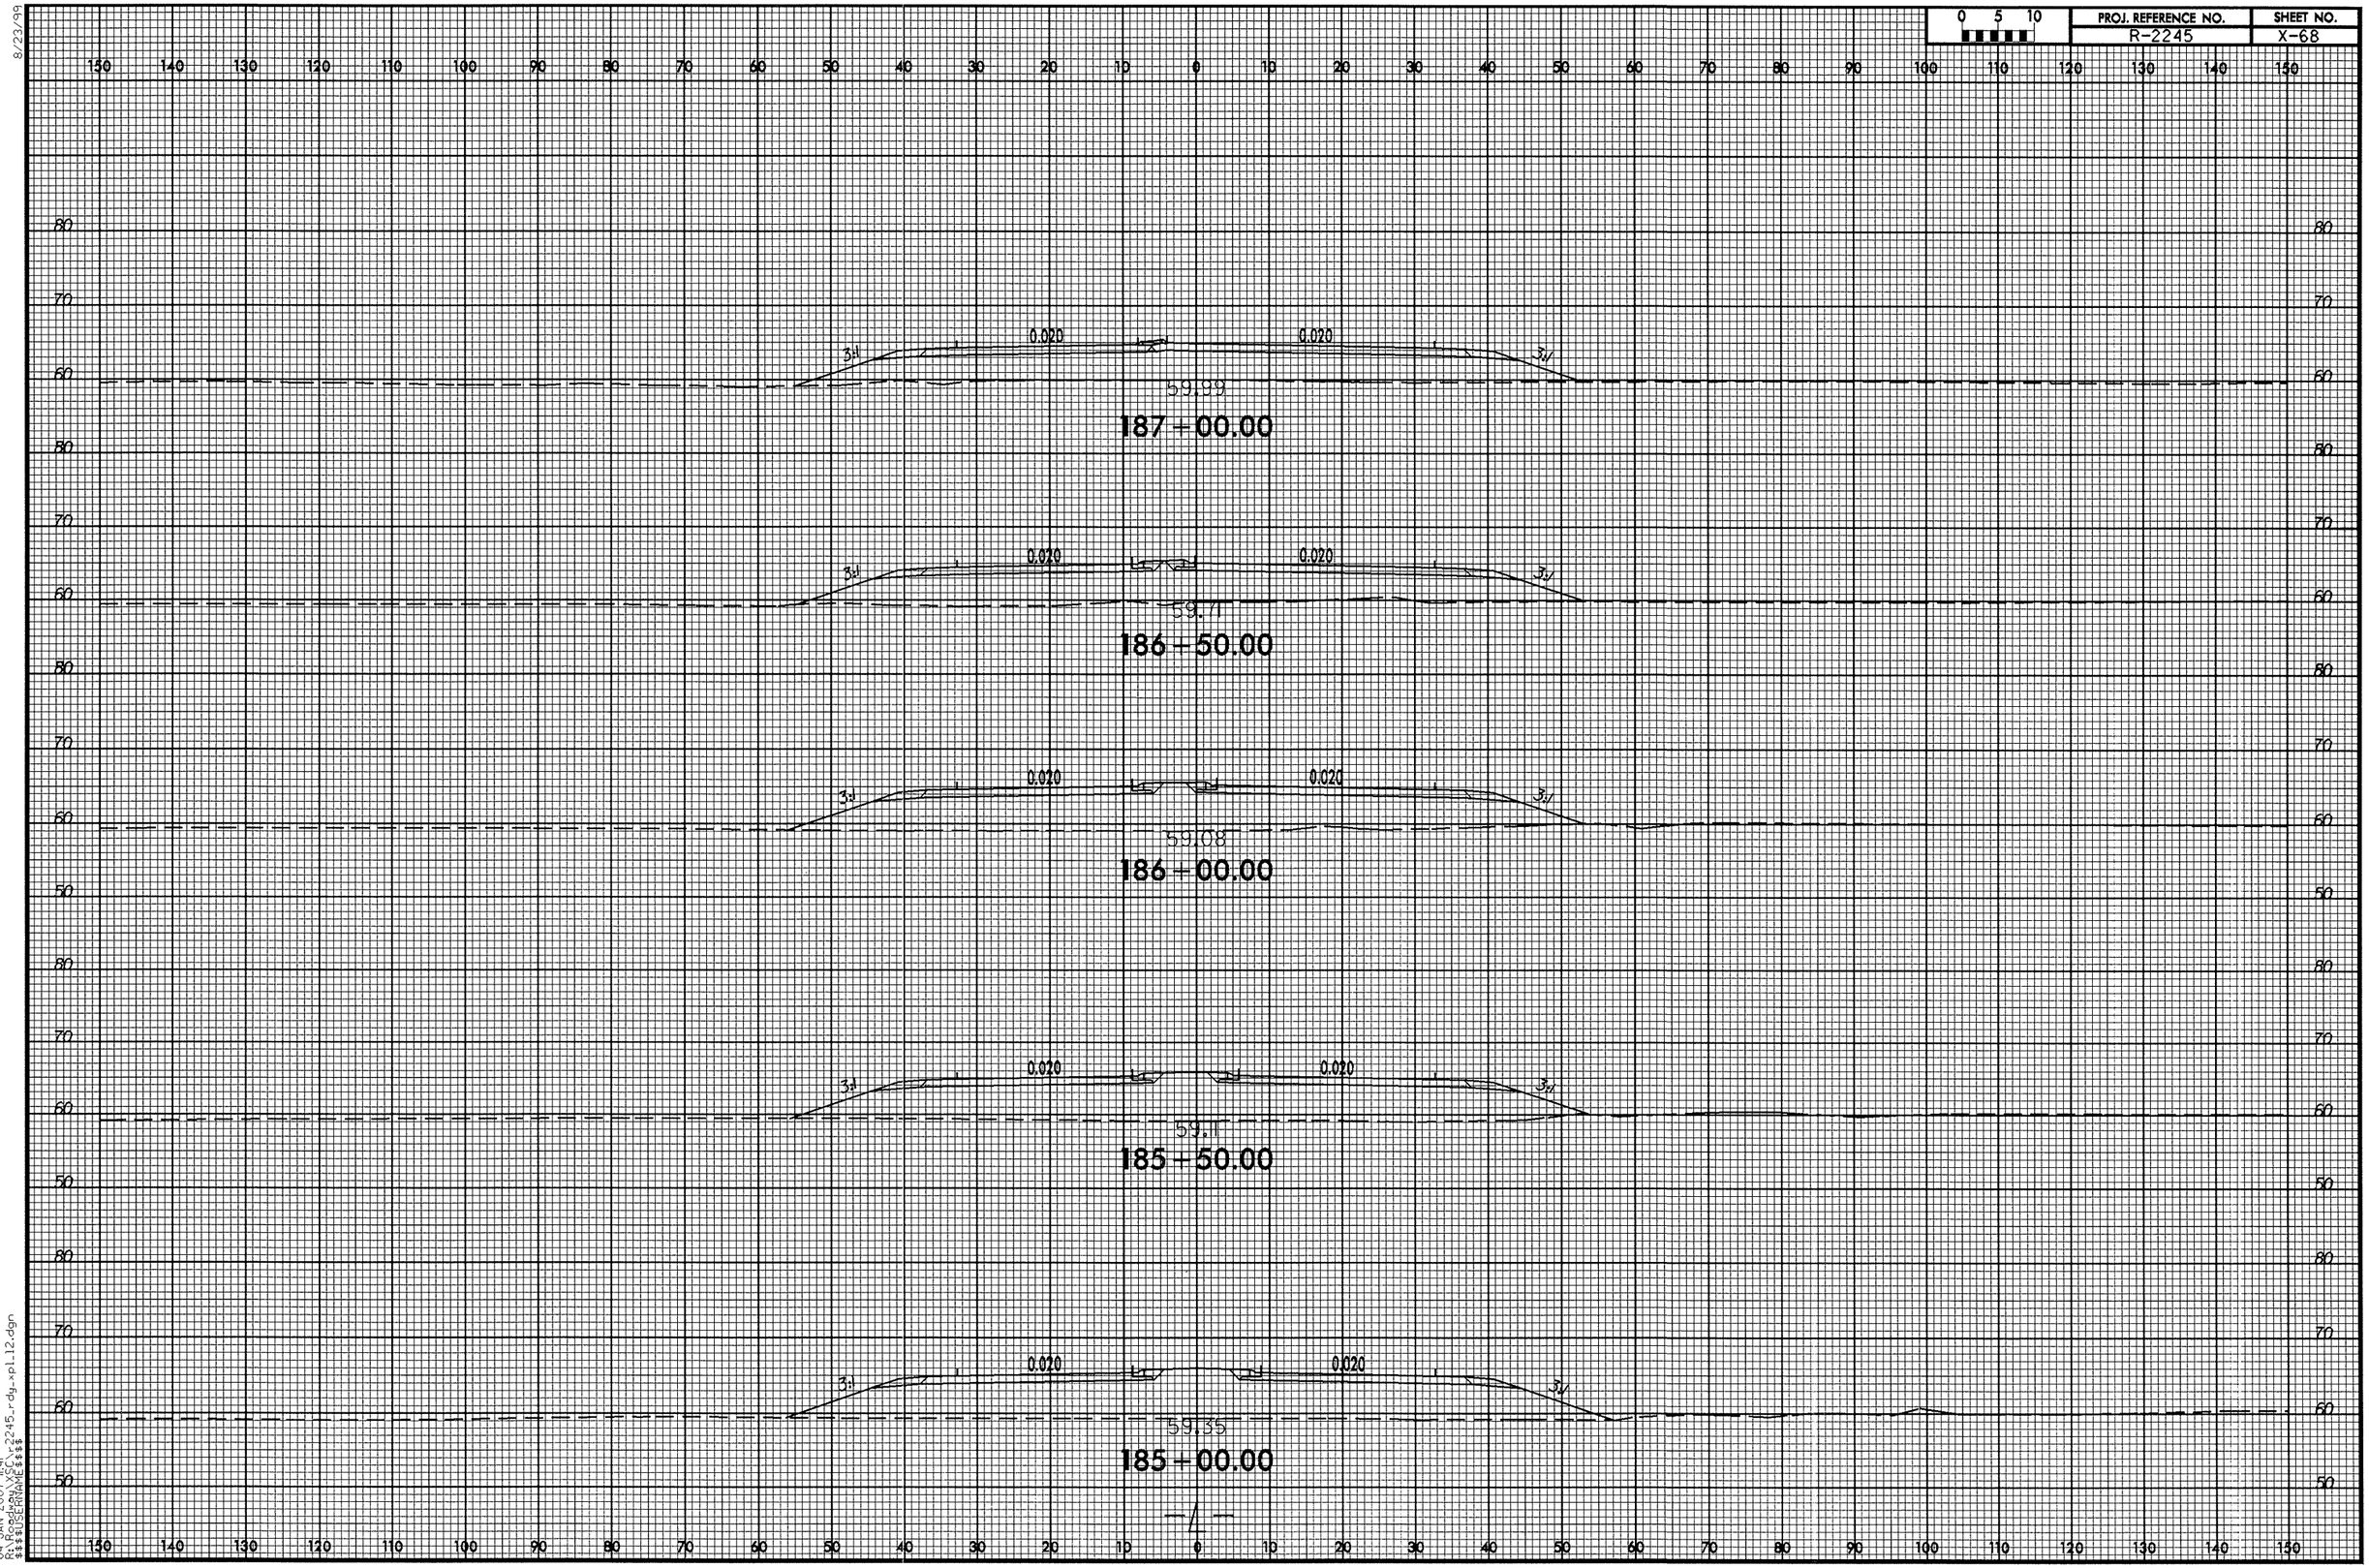

04-JAN-2007 11:41
R:\Roadway\XSC\r2245_rdy_xpl12.dgn
$$$$USERNAME$$$$

0 5 10	PROJ. REFERENCE NO.	SHEET NO.
	R-2245	X-69

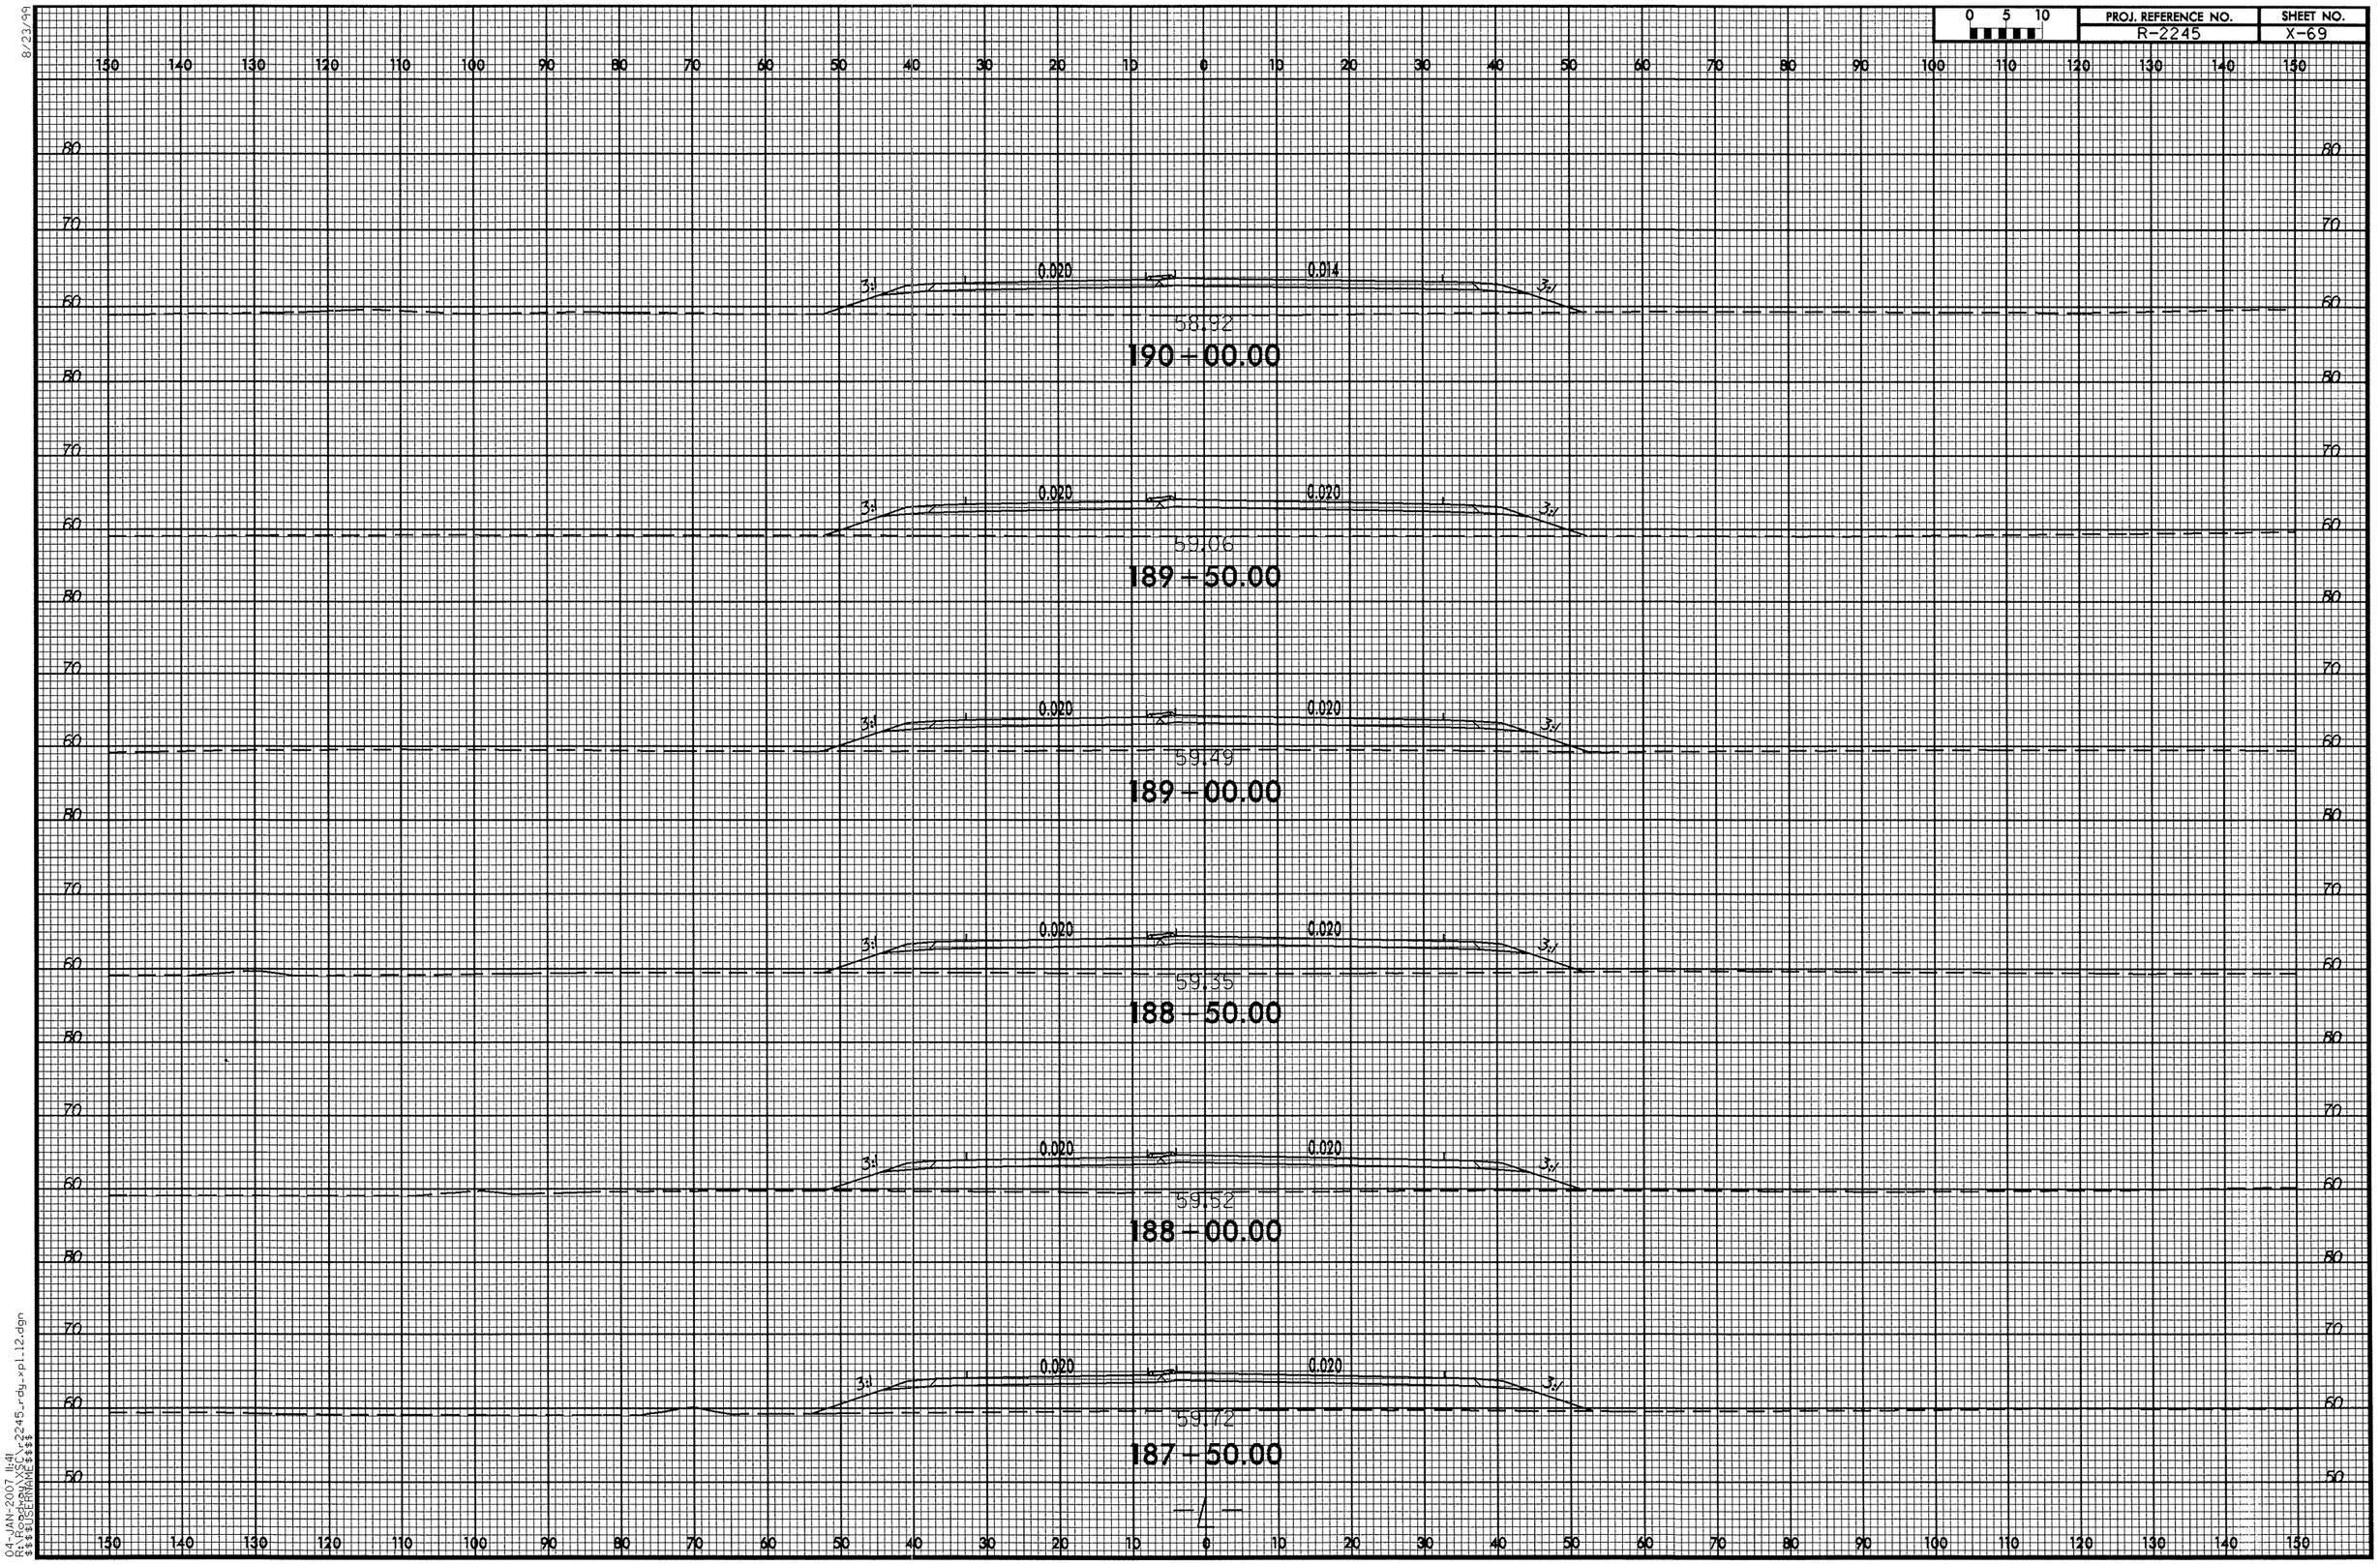

8/23/99

04-JAN-2007 11:41
R:\Roadway\SCV\r2245_rdy_xpl_12.dgn
$$$$USERNAME$$$$

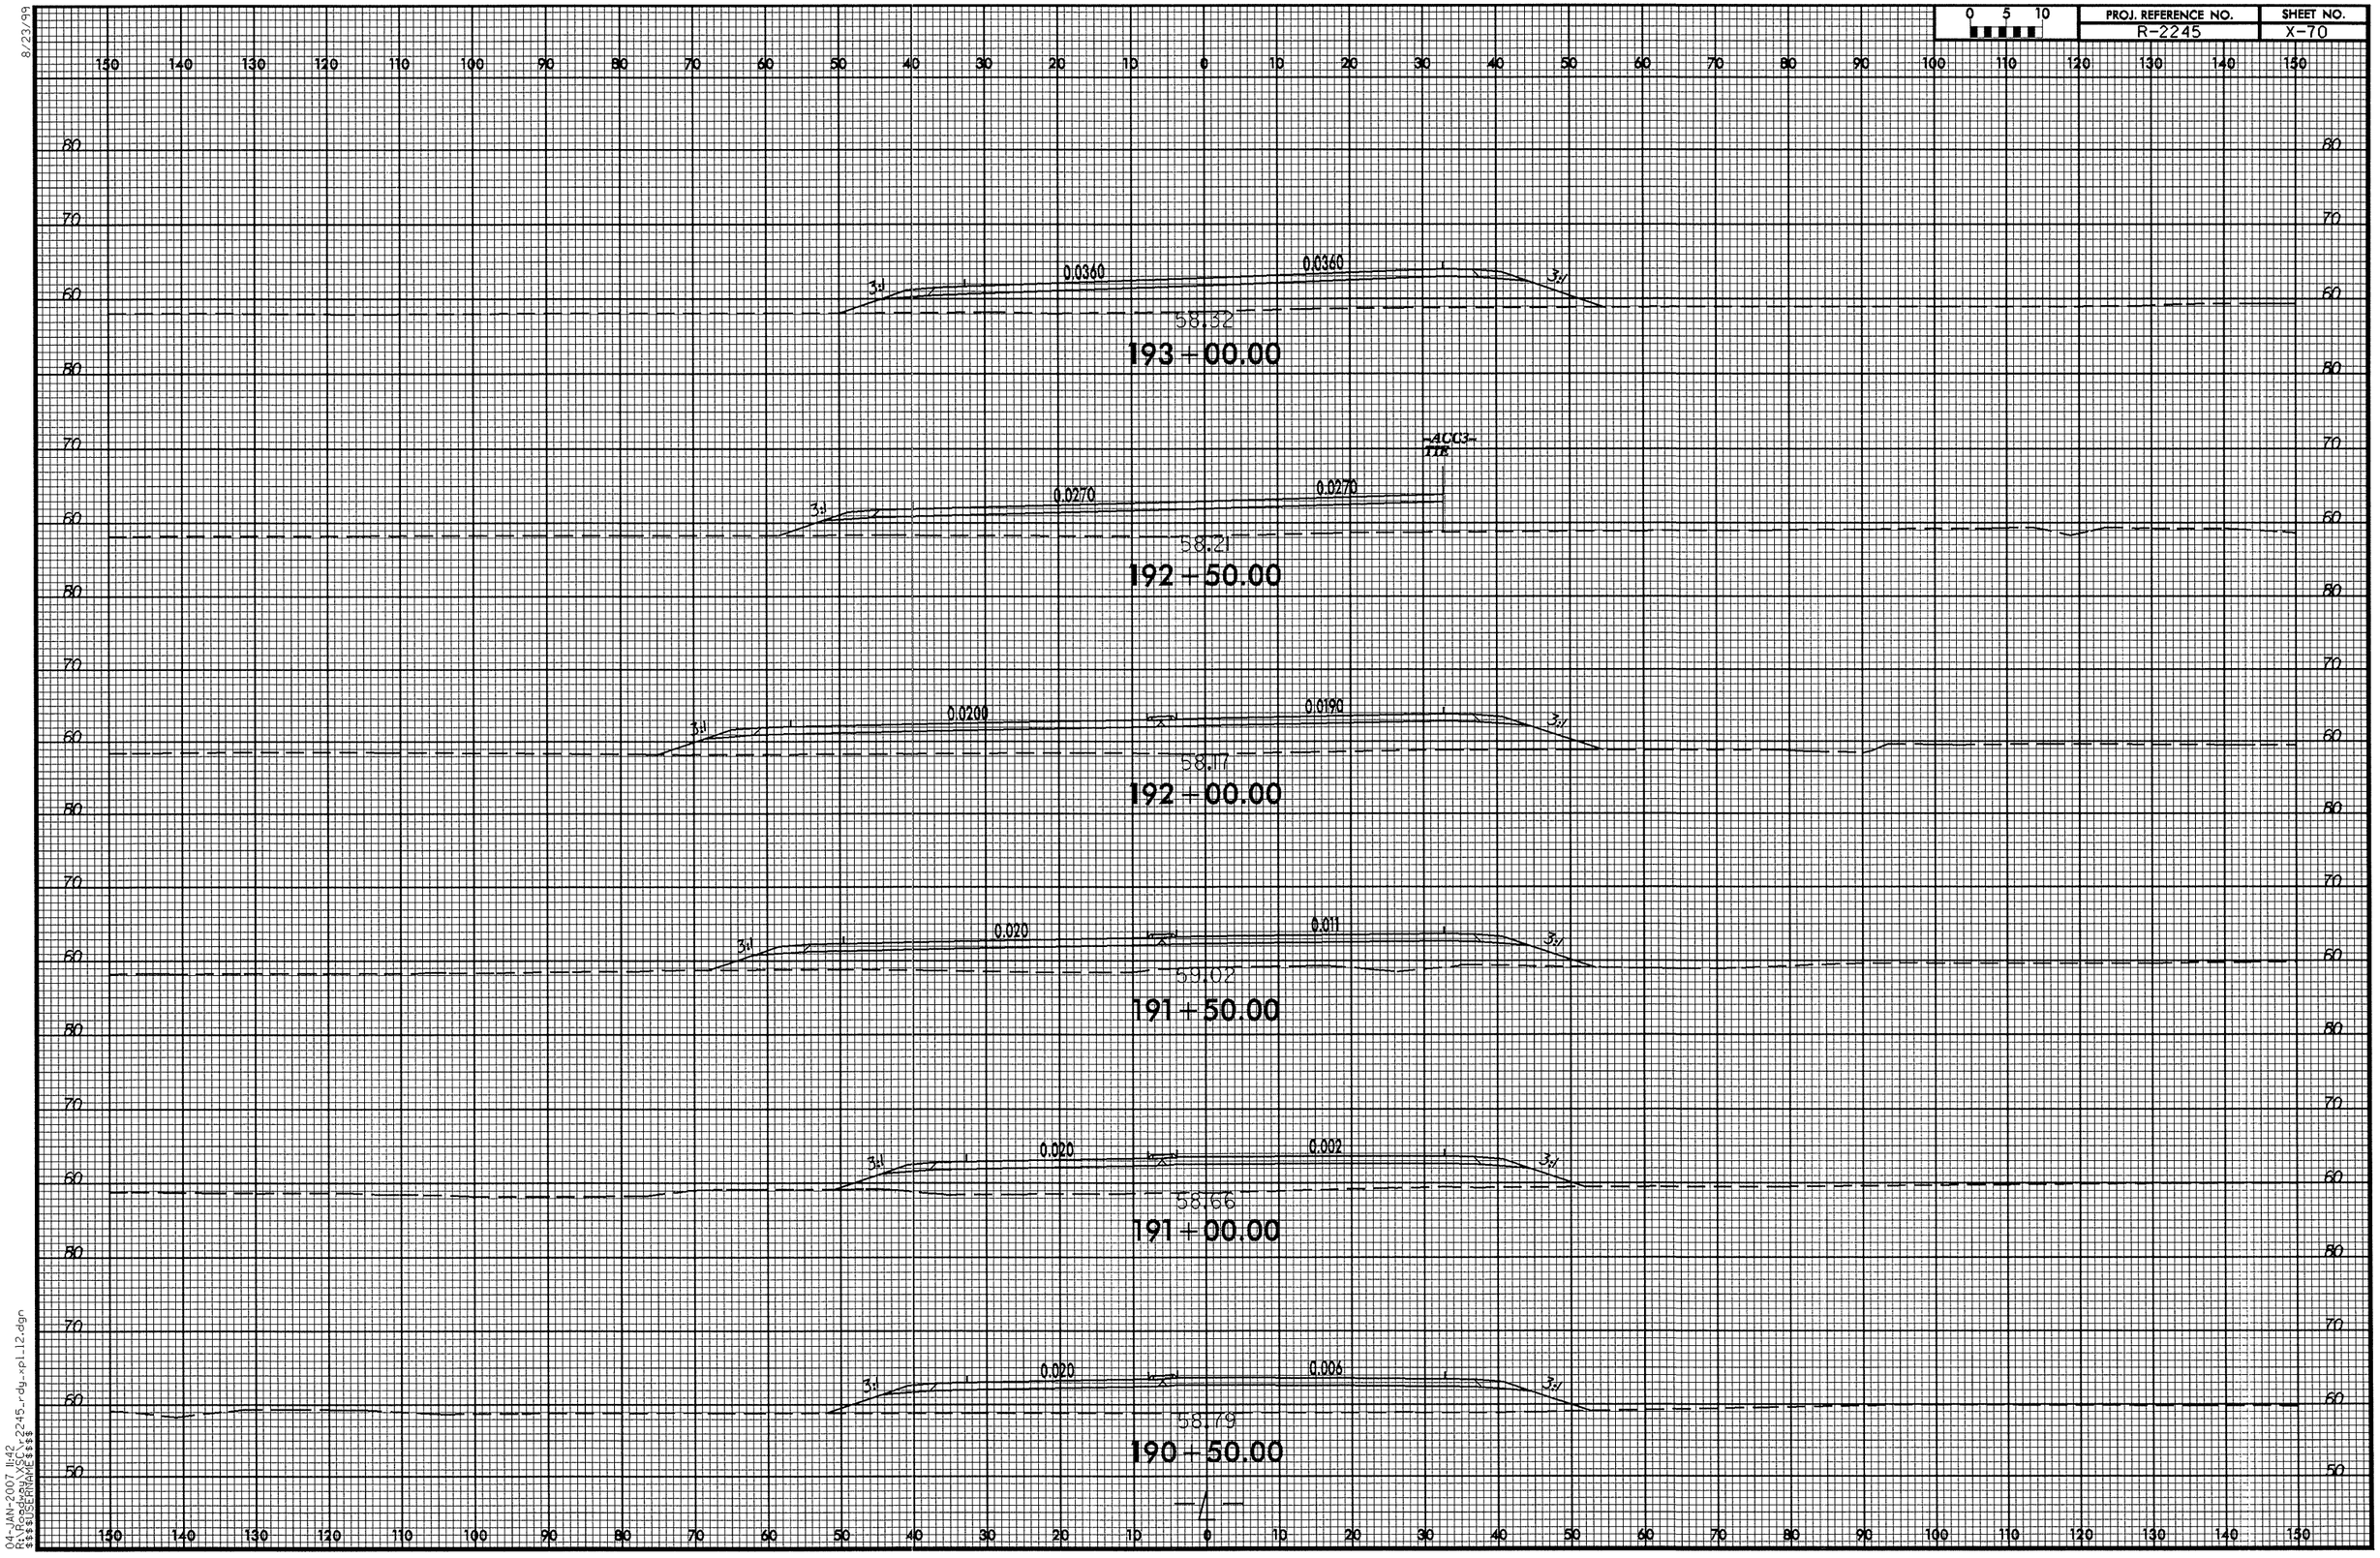

8/23/99
04-JAN-2007 11:42
R:\Roadway\SECT\r2245_rdy_xpl_12.dgn
$$$$USERNAME$$$$

0 5 10	PROJ. REFERENCE NO.	SHEET NO.
	R-2245	X-71

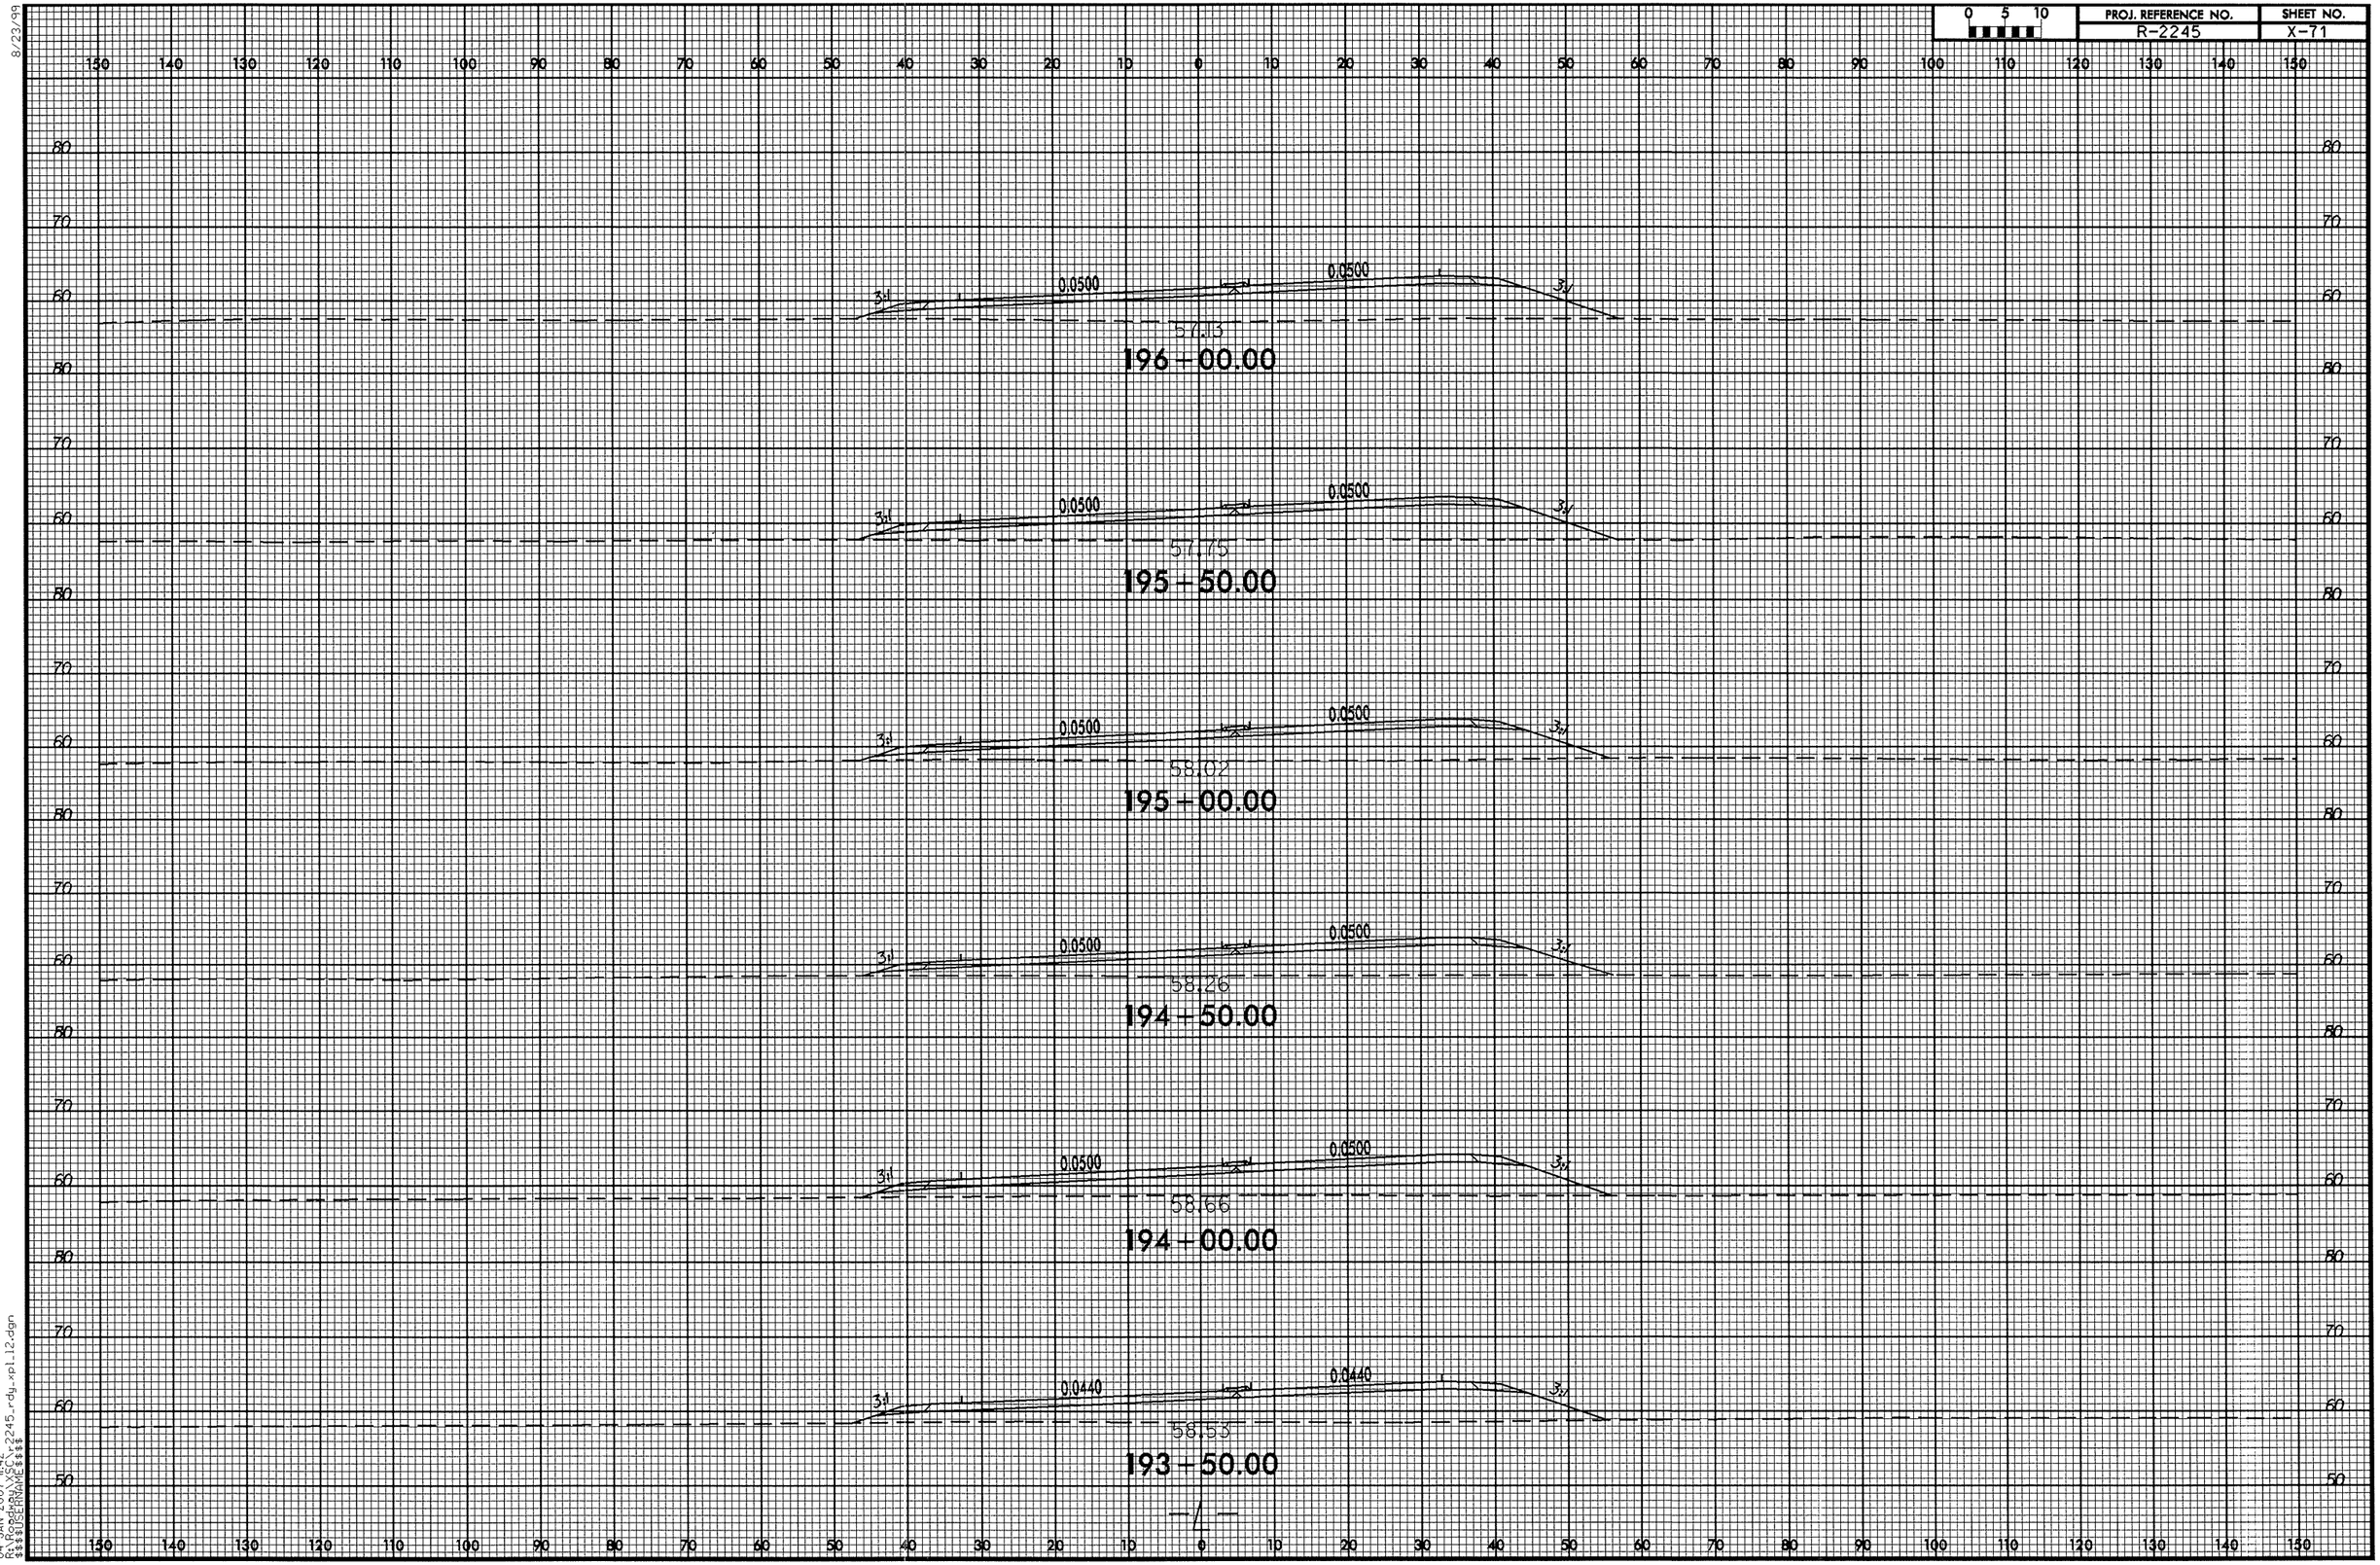

8/23/99

04-JAN-2007 11:42
R:\Roadway\XSC\r2245_rdy_xpl_12.dgn
$$$$USERNAME$$$$

0 5 10	PROJ. REFERENCE NO.	SHEET NO.
	R-2245	X-72

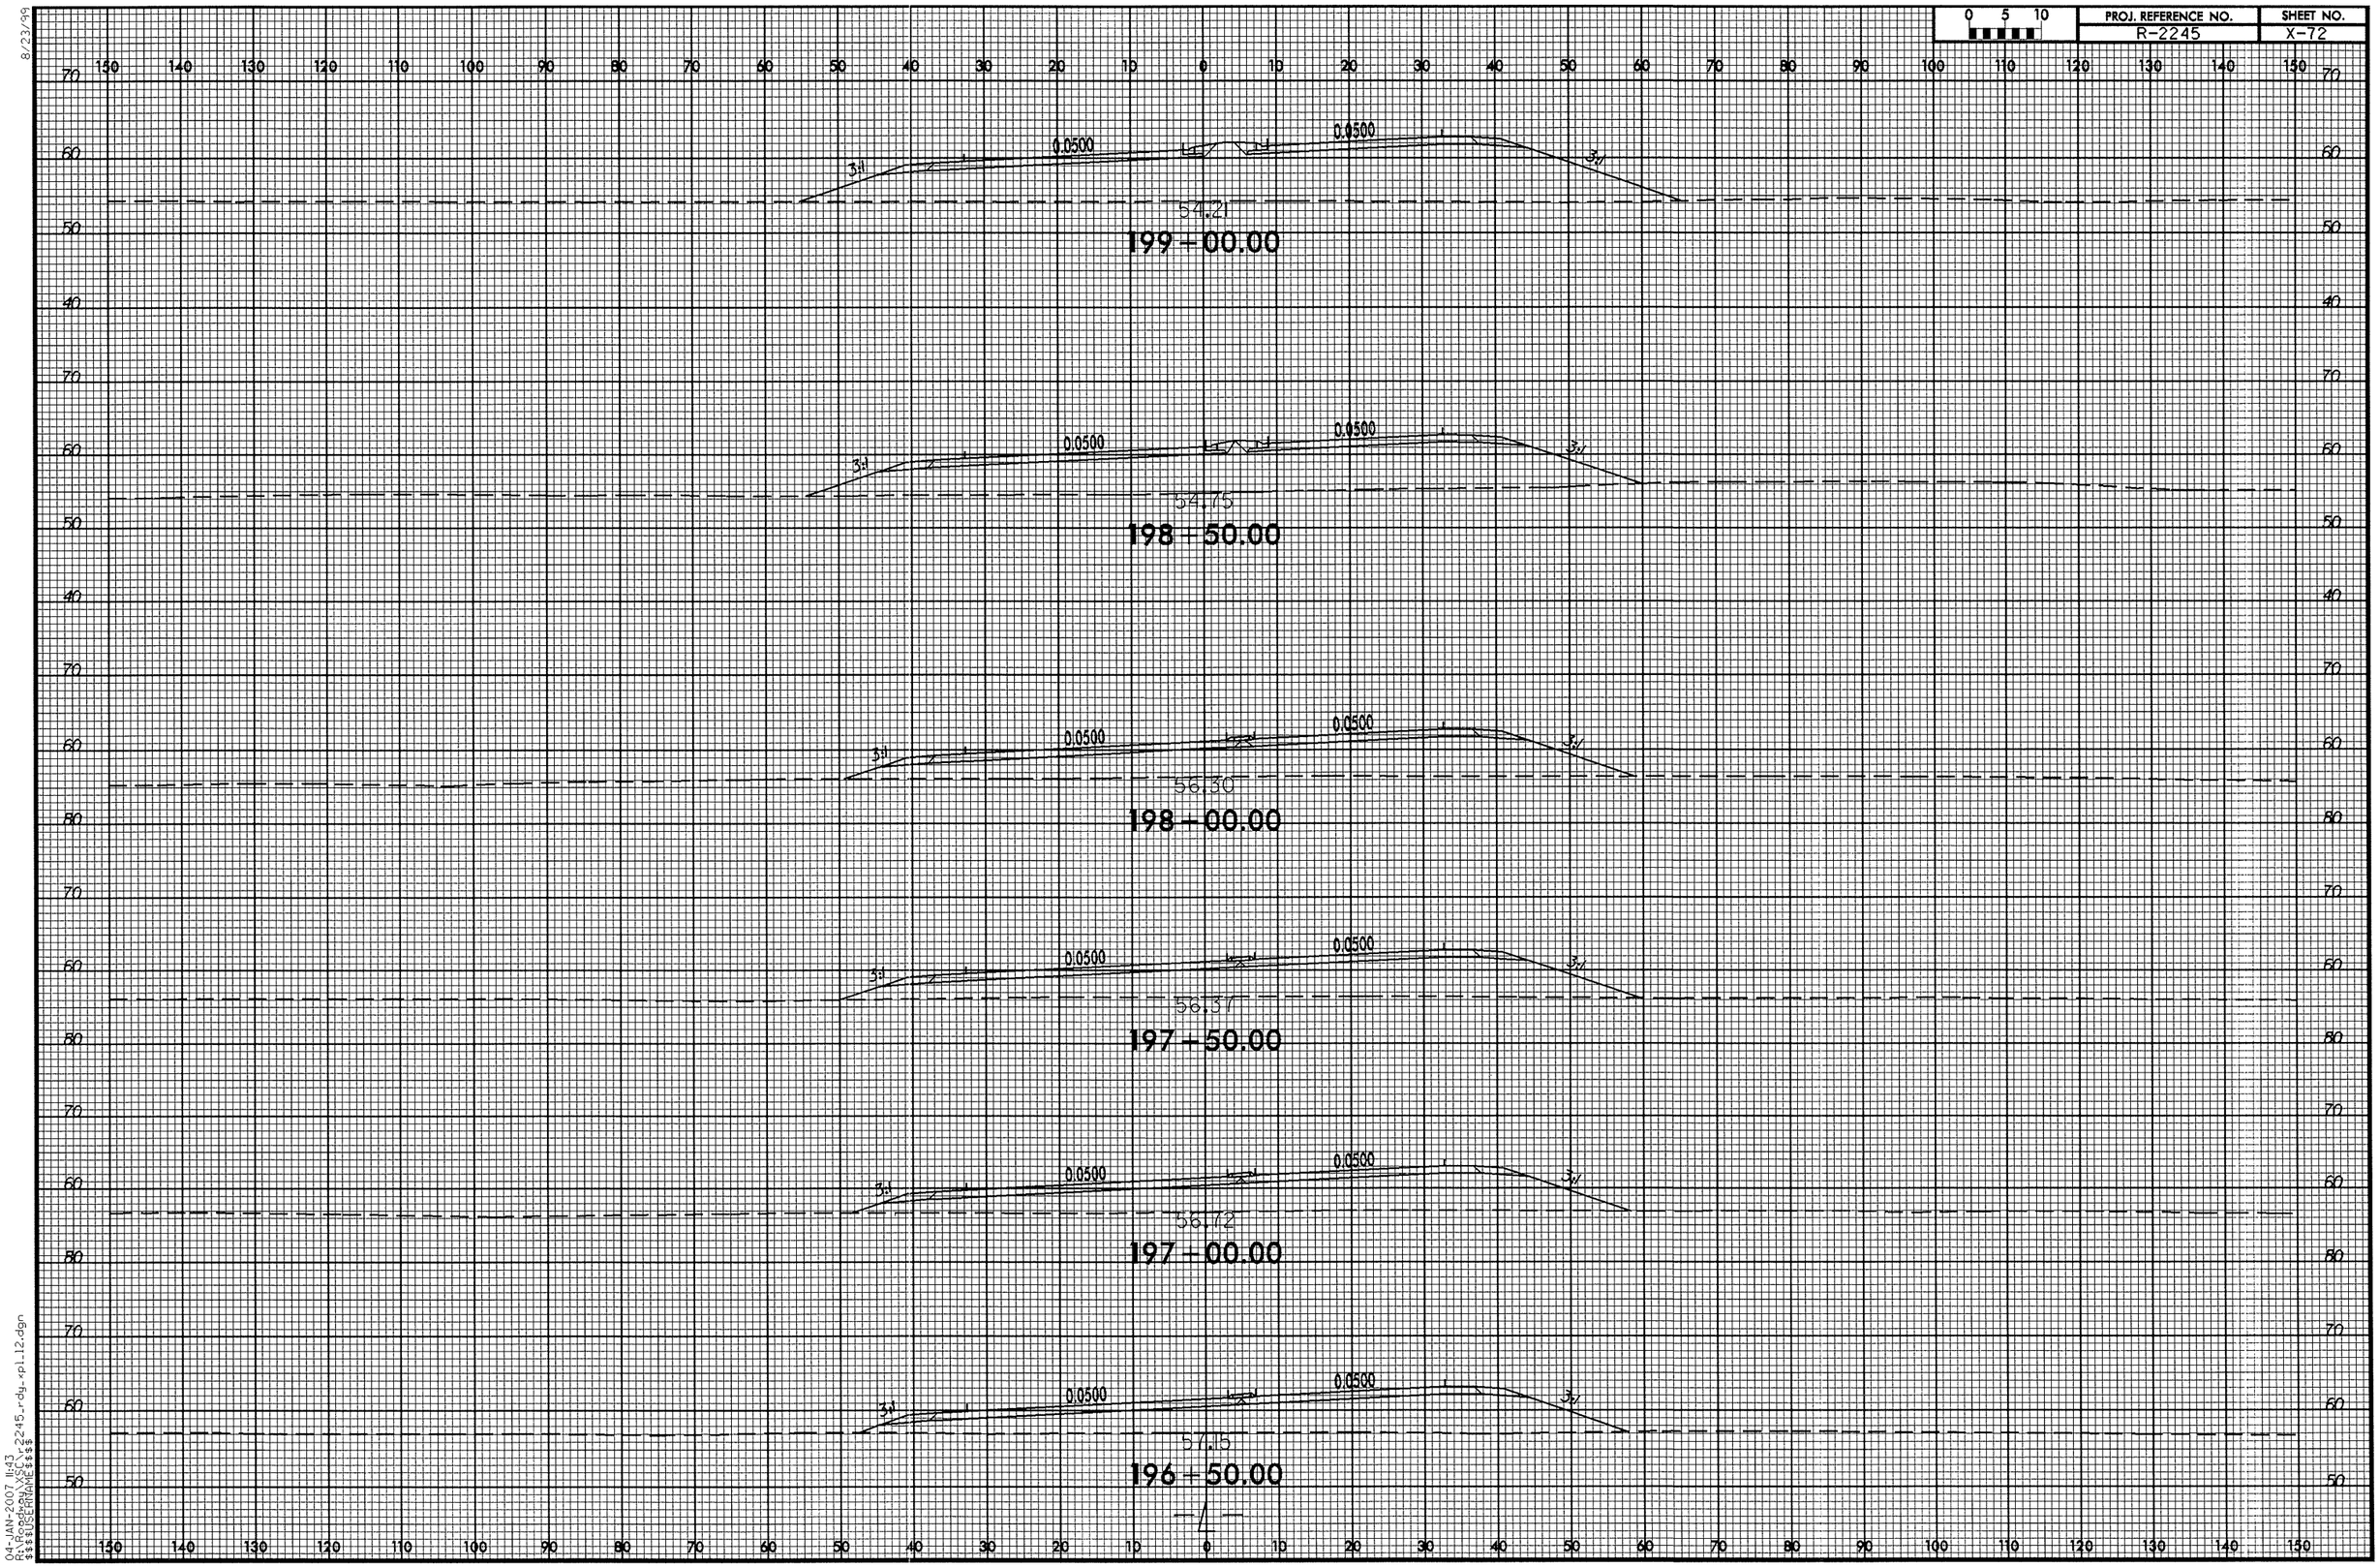

8/23/99

04-JAN-2007 11:43
R:\Roadway\XS\r2245_rdy_xpl12.dgn
$$$$USERNAME$$$$

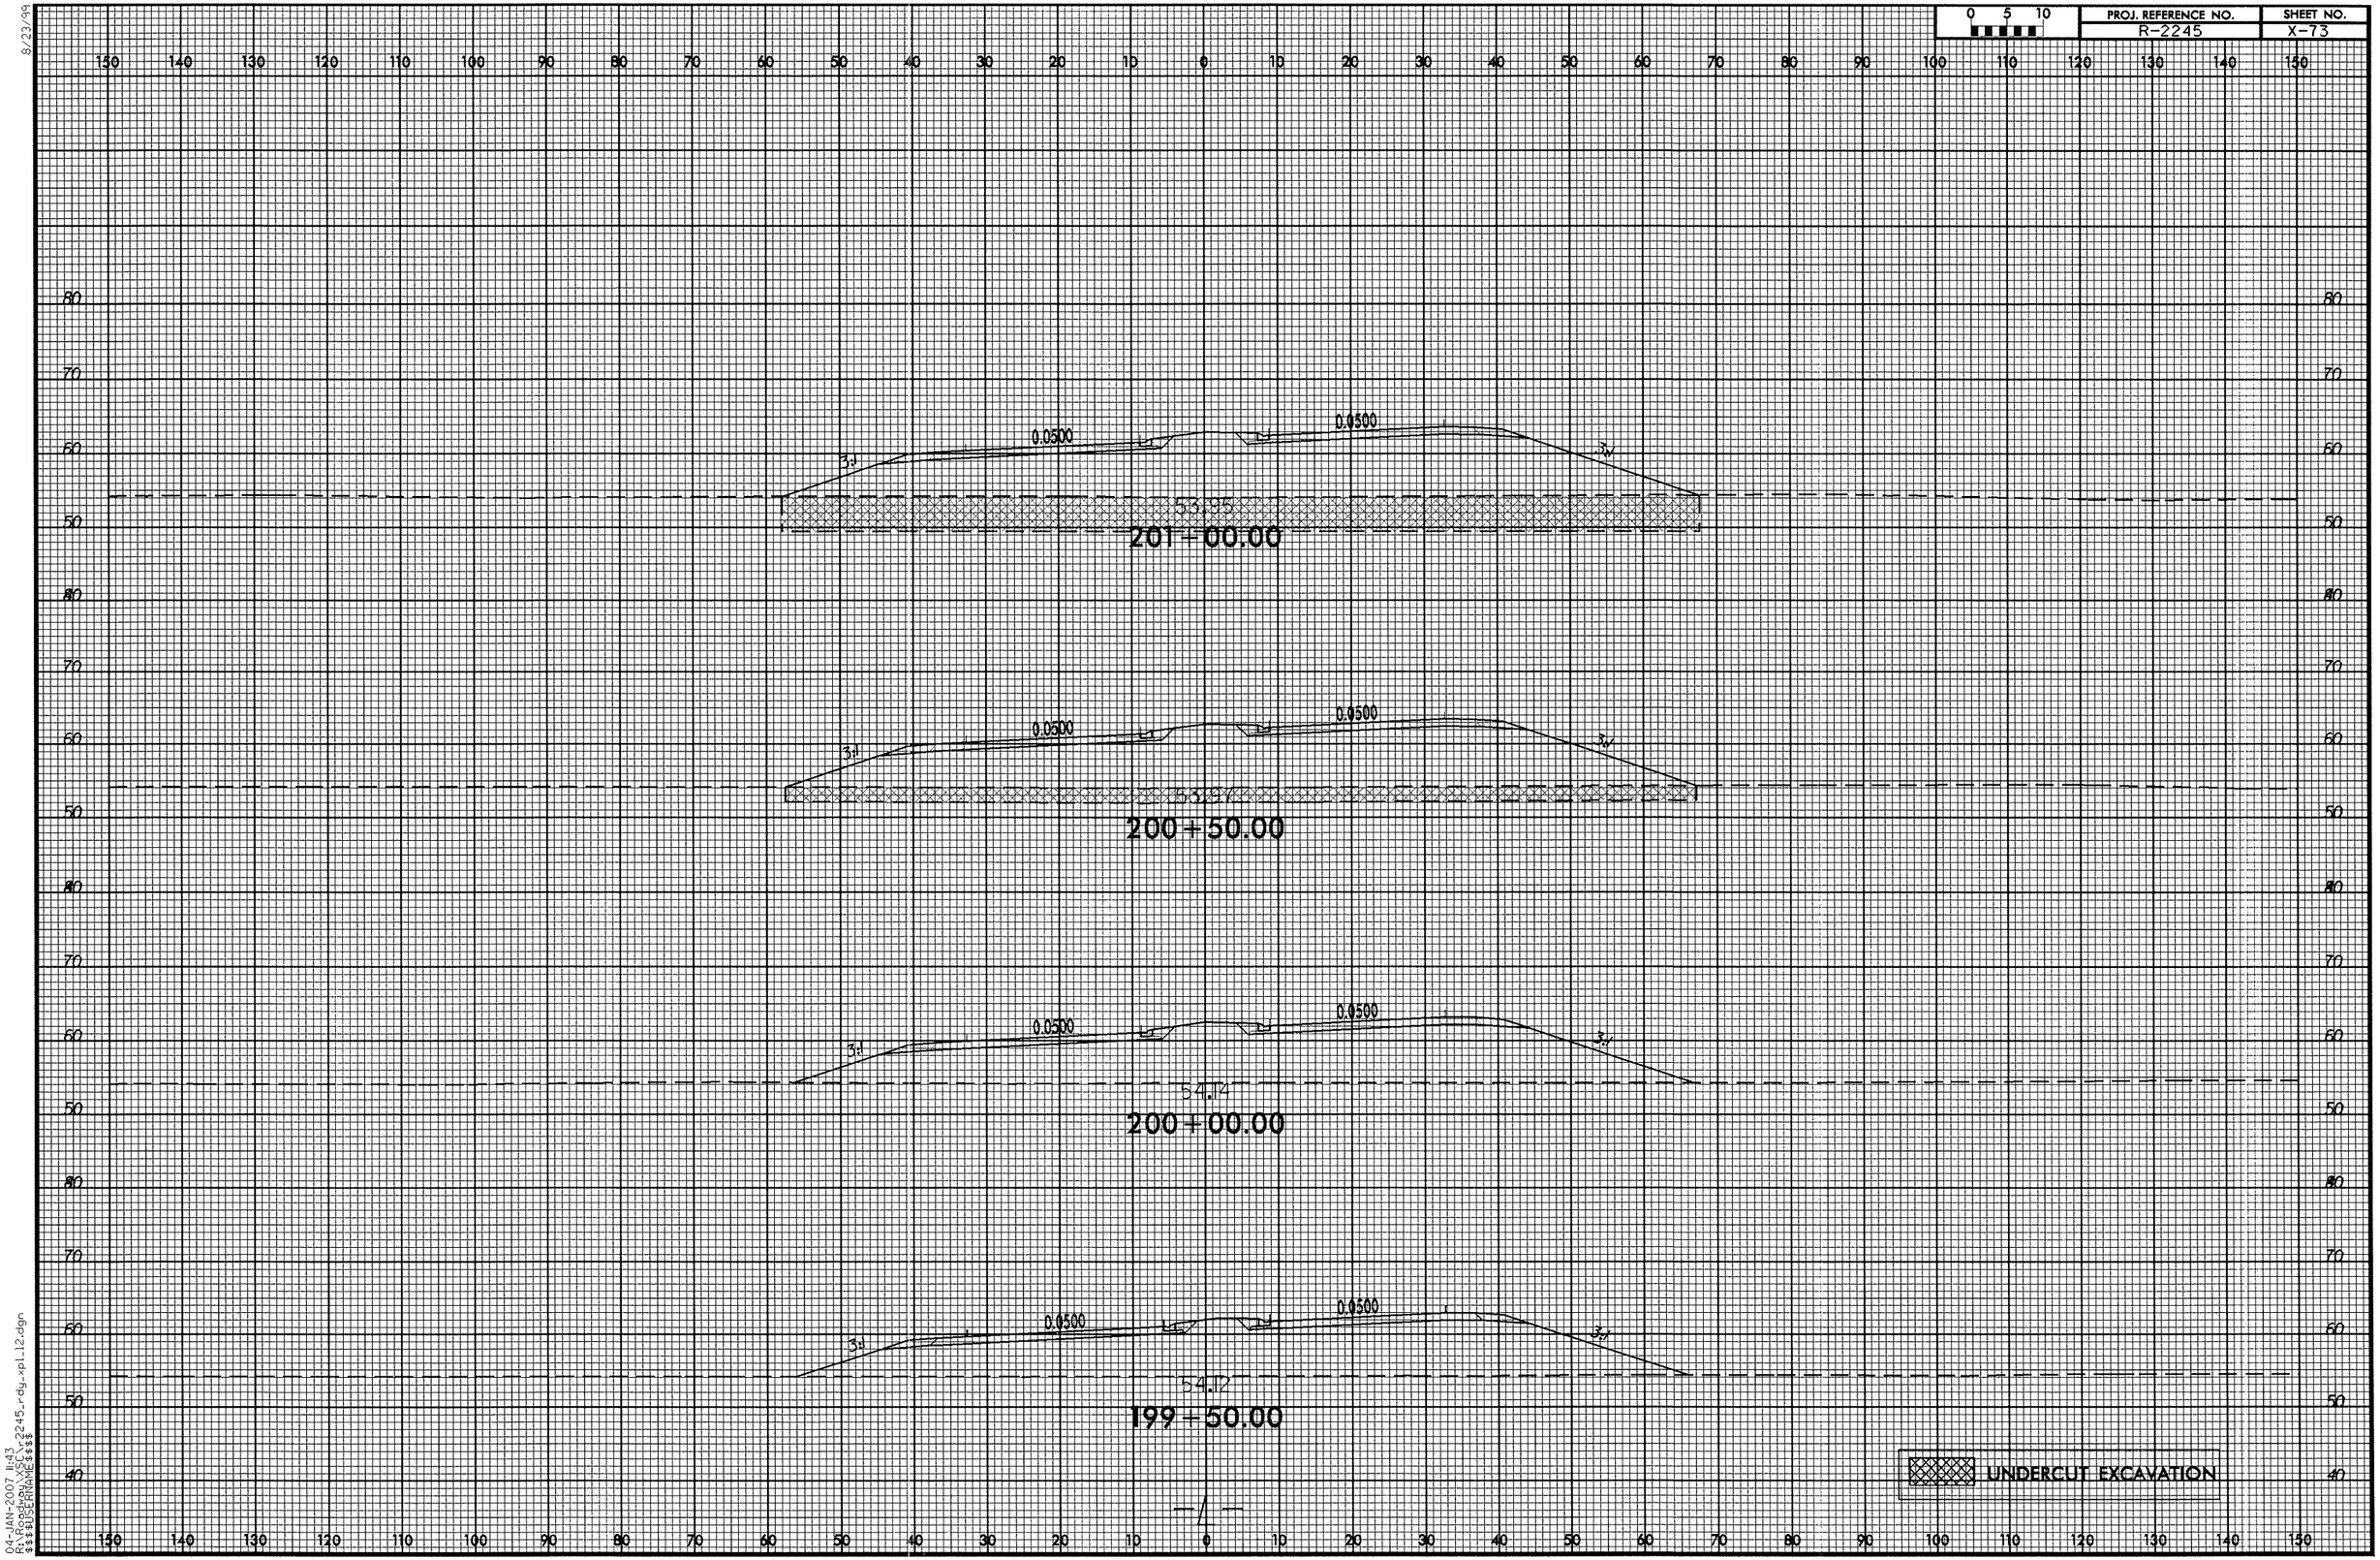

—/—

8/23/99
04-JAN-2007 11:43
R:\Roadway\X5C\r2245_rdy_xpl_12.dgn
$$$$USERNAME$$$$

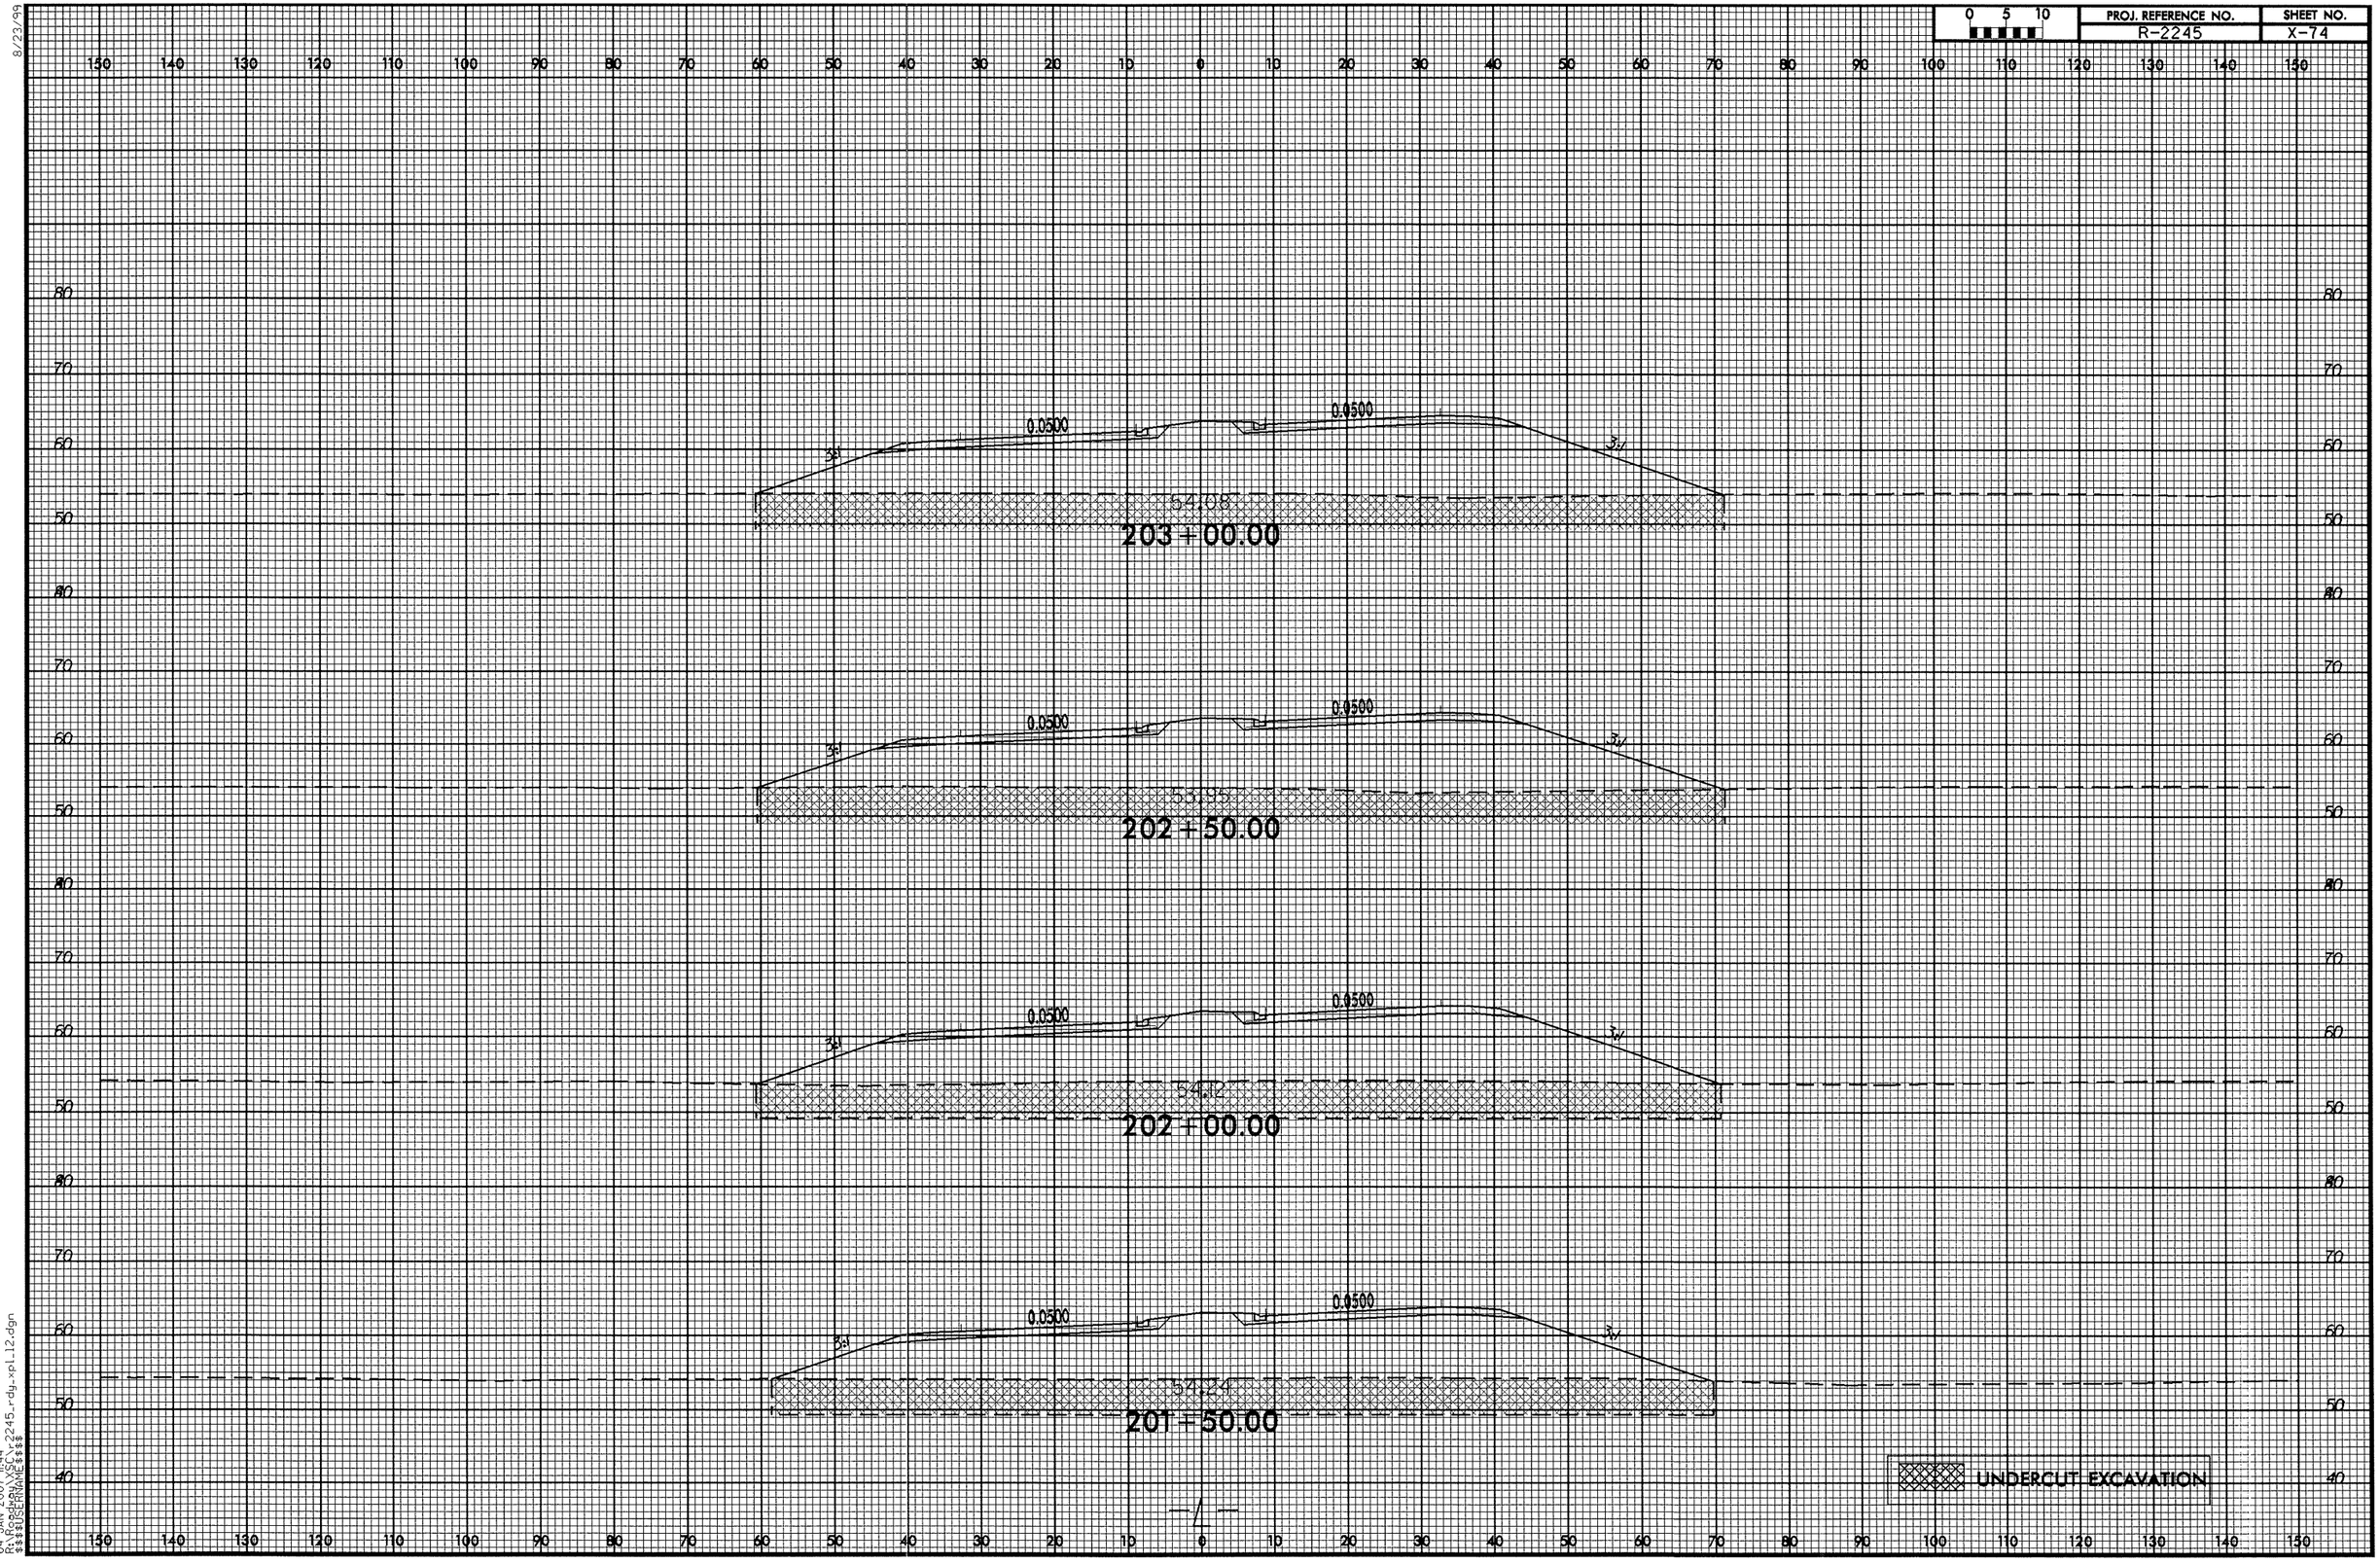

8/23/99
04-JAN-2007 11:44
R:\Roadway\Proj\r2245_rdy_xpl_12.dgn
$$$$USERNAME$$$$

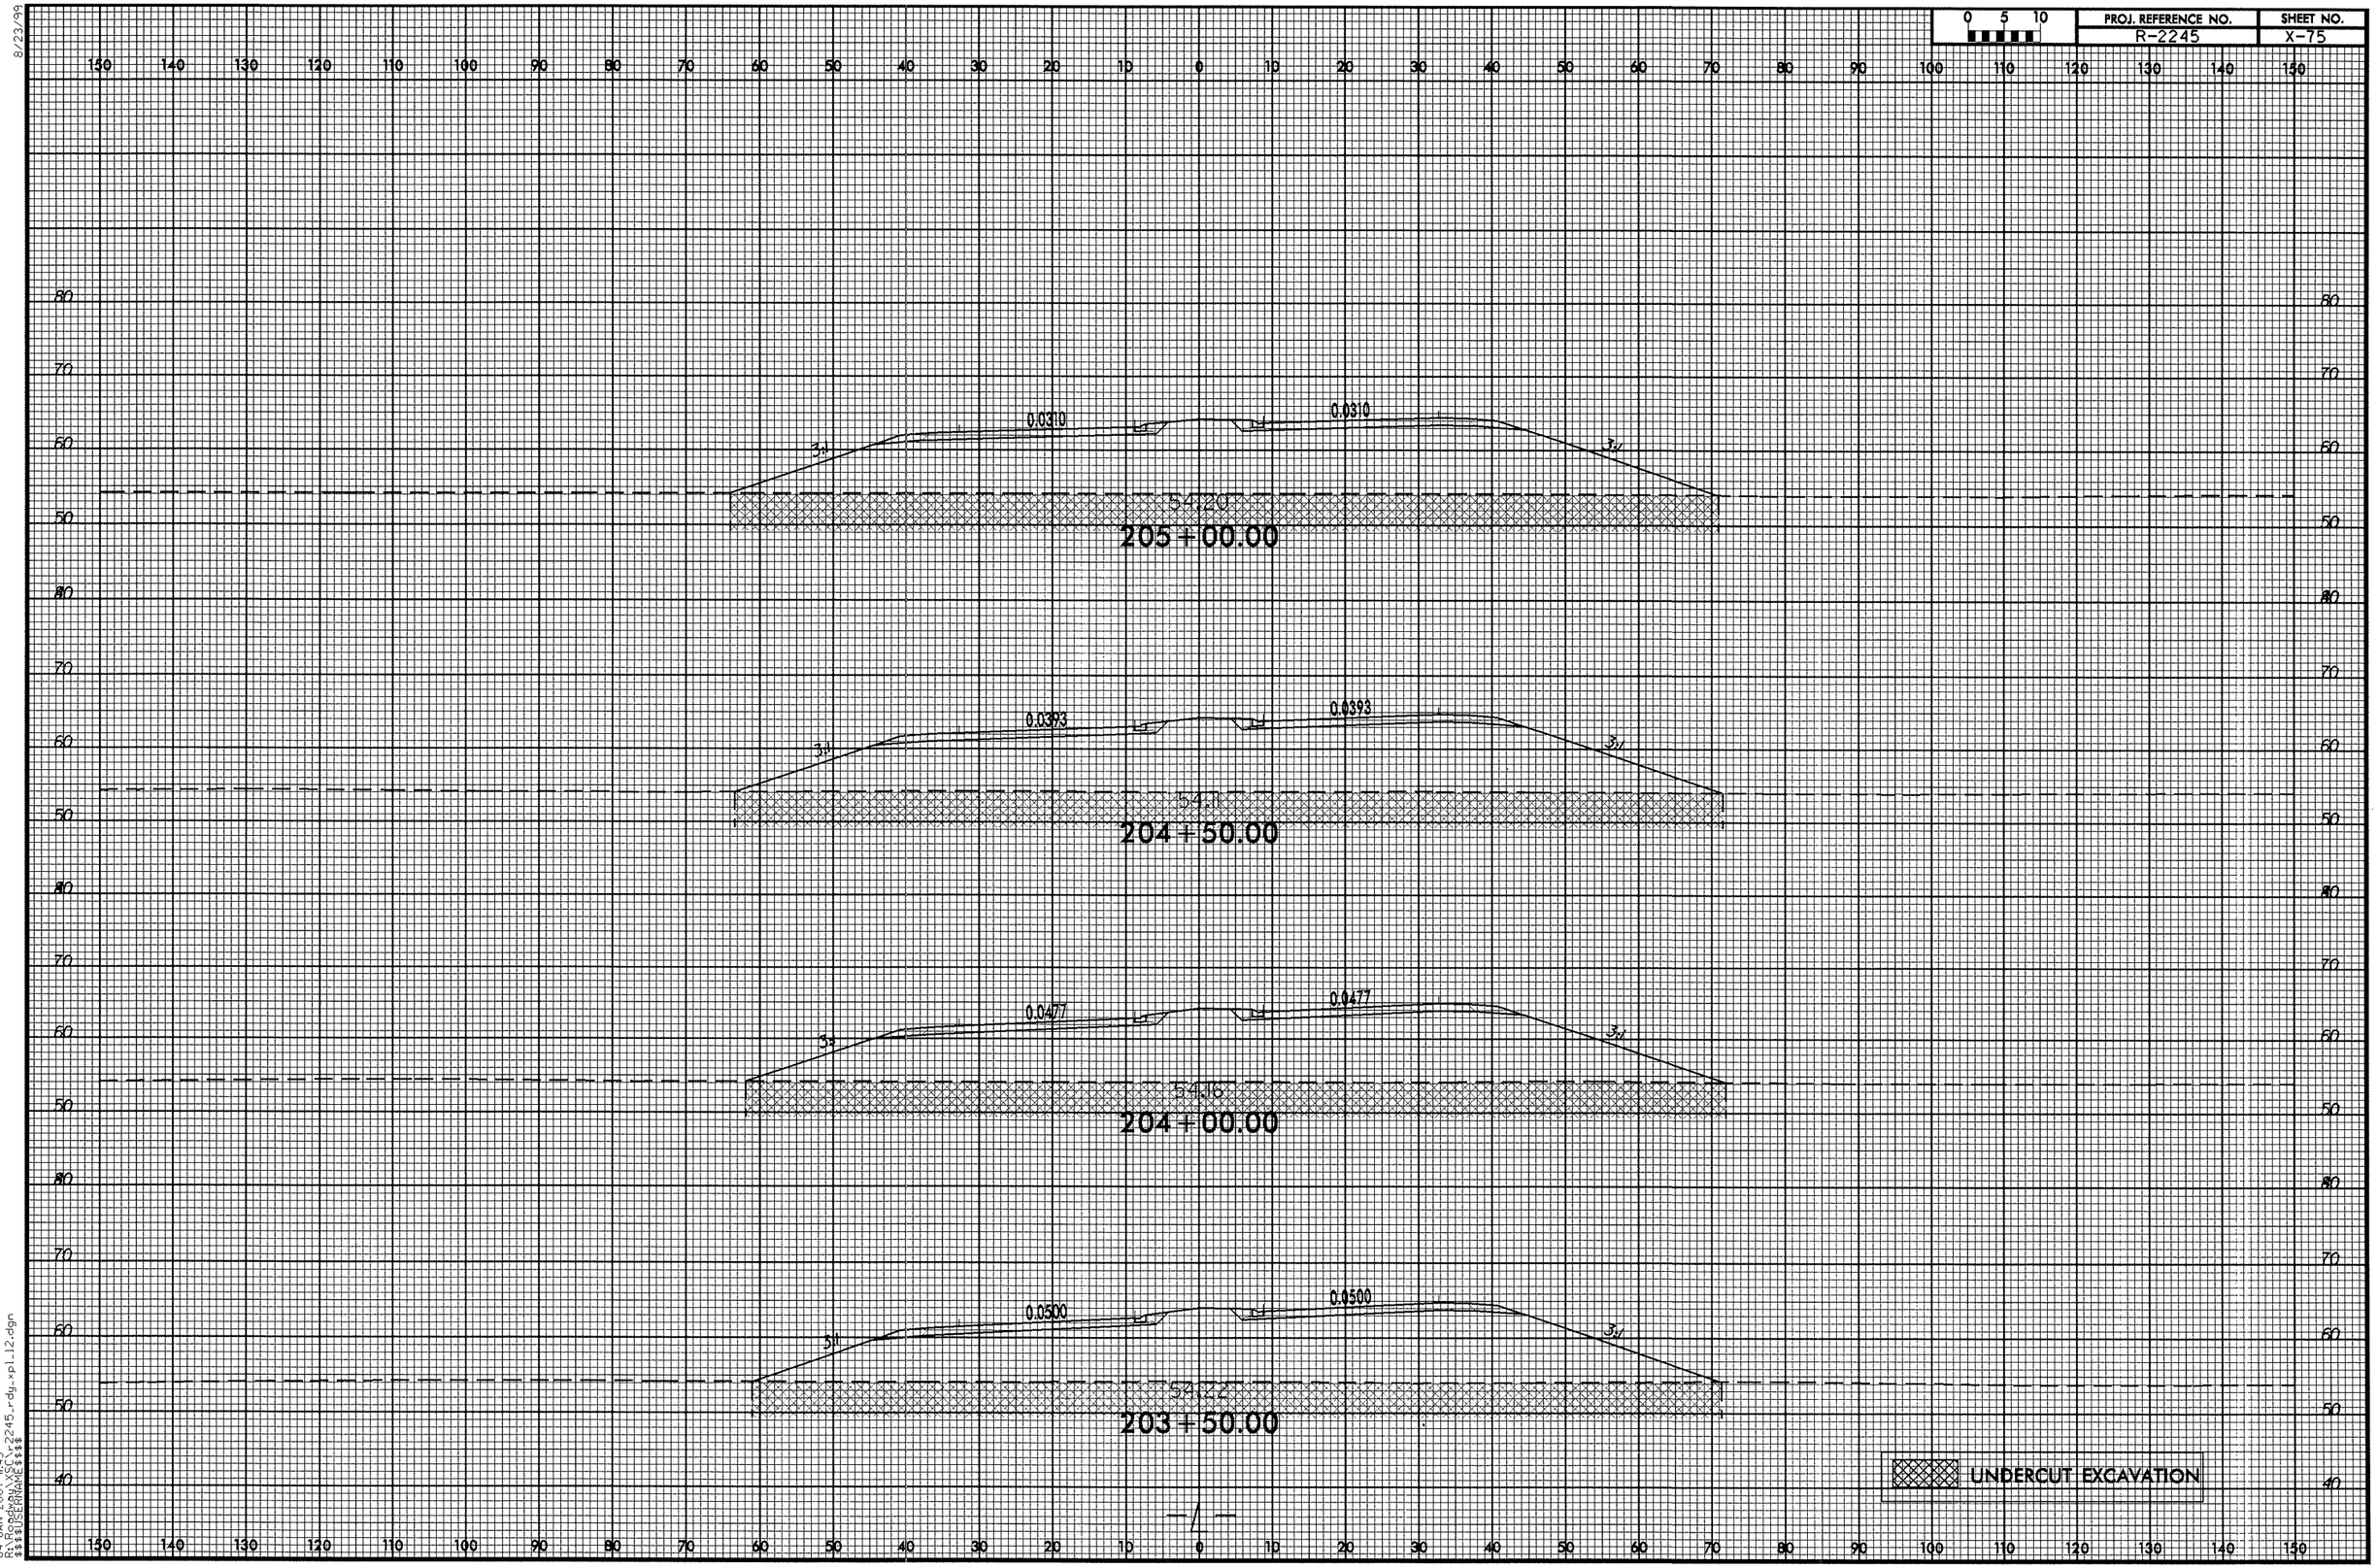

8/23/99

04-JAN-2007 11:45
R:\Roadway\XSC\r2245_rdy_xpl_12.dgn
$$$$USERNAME$$$$

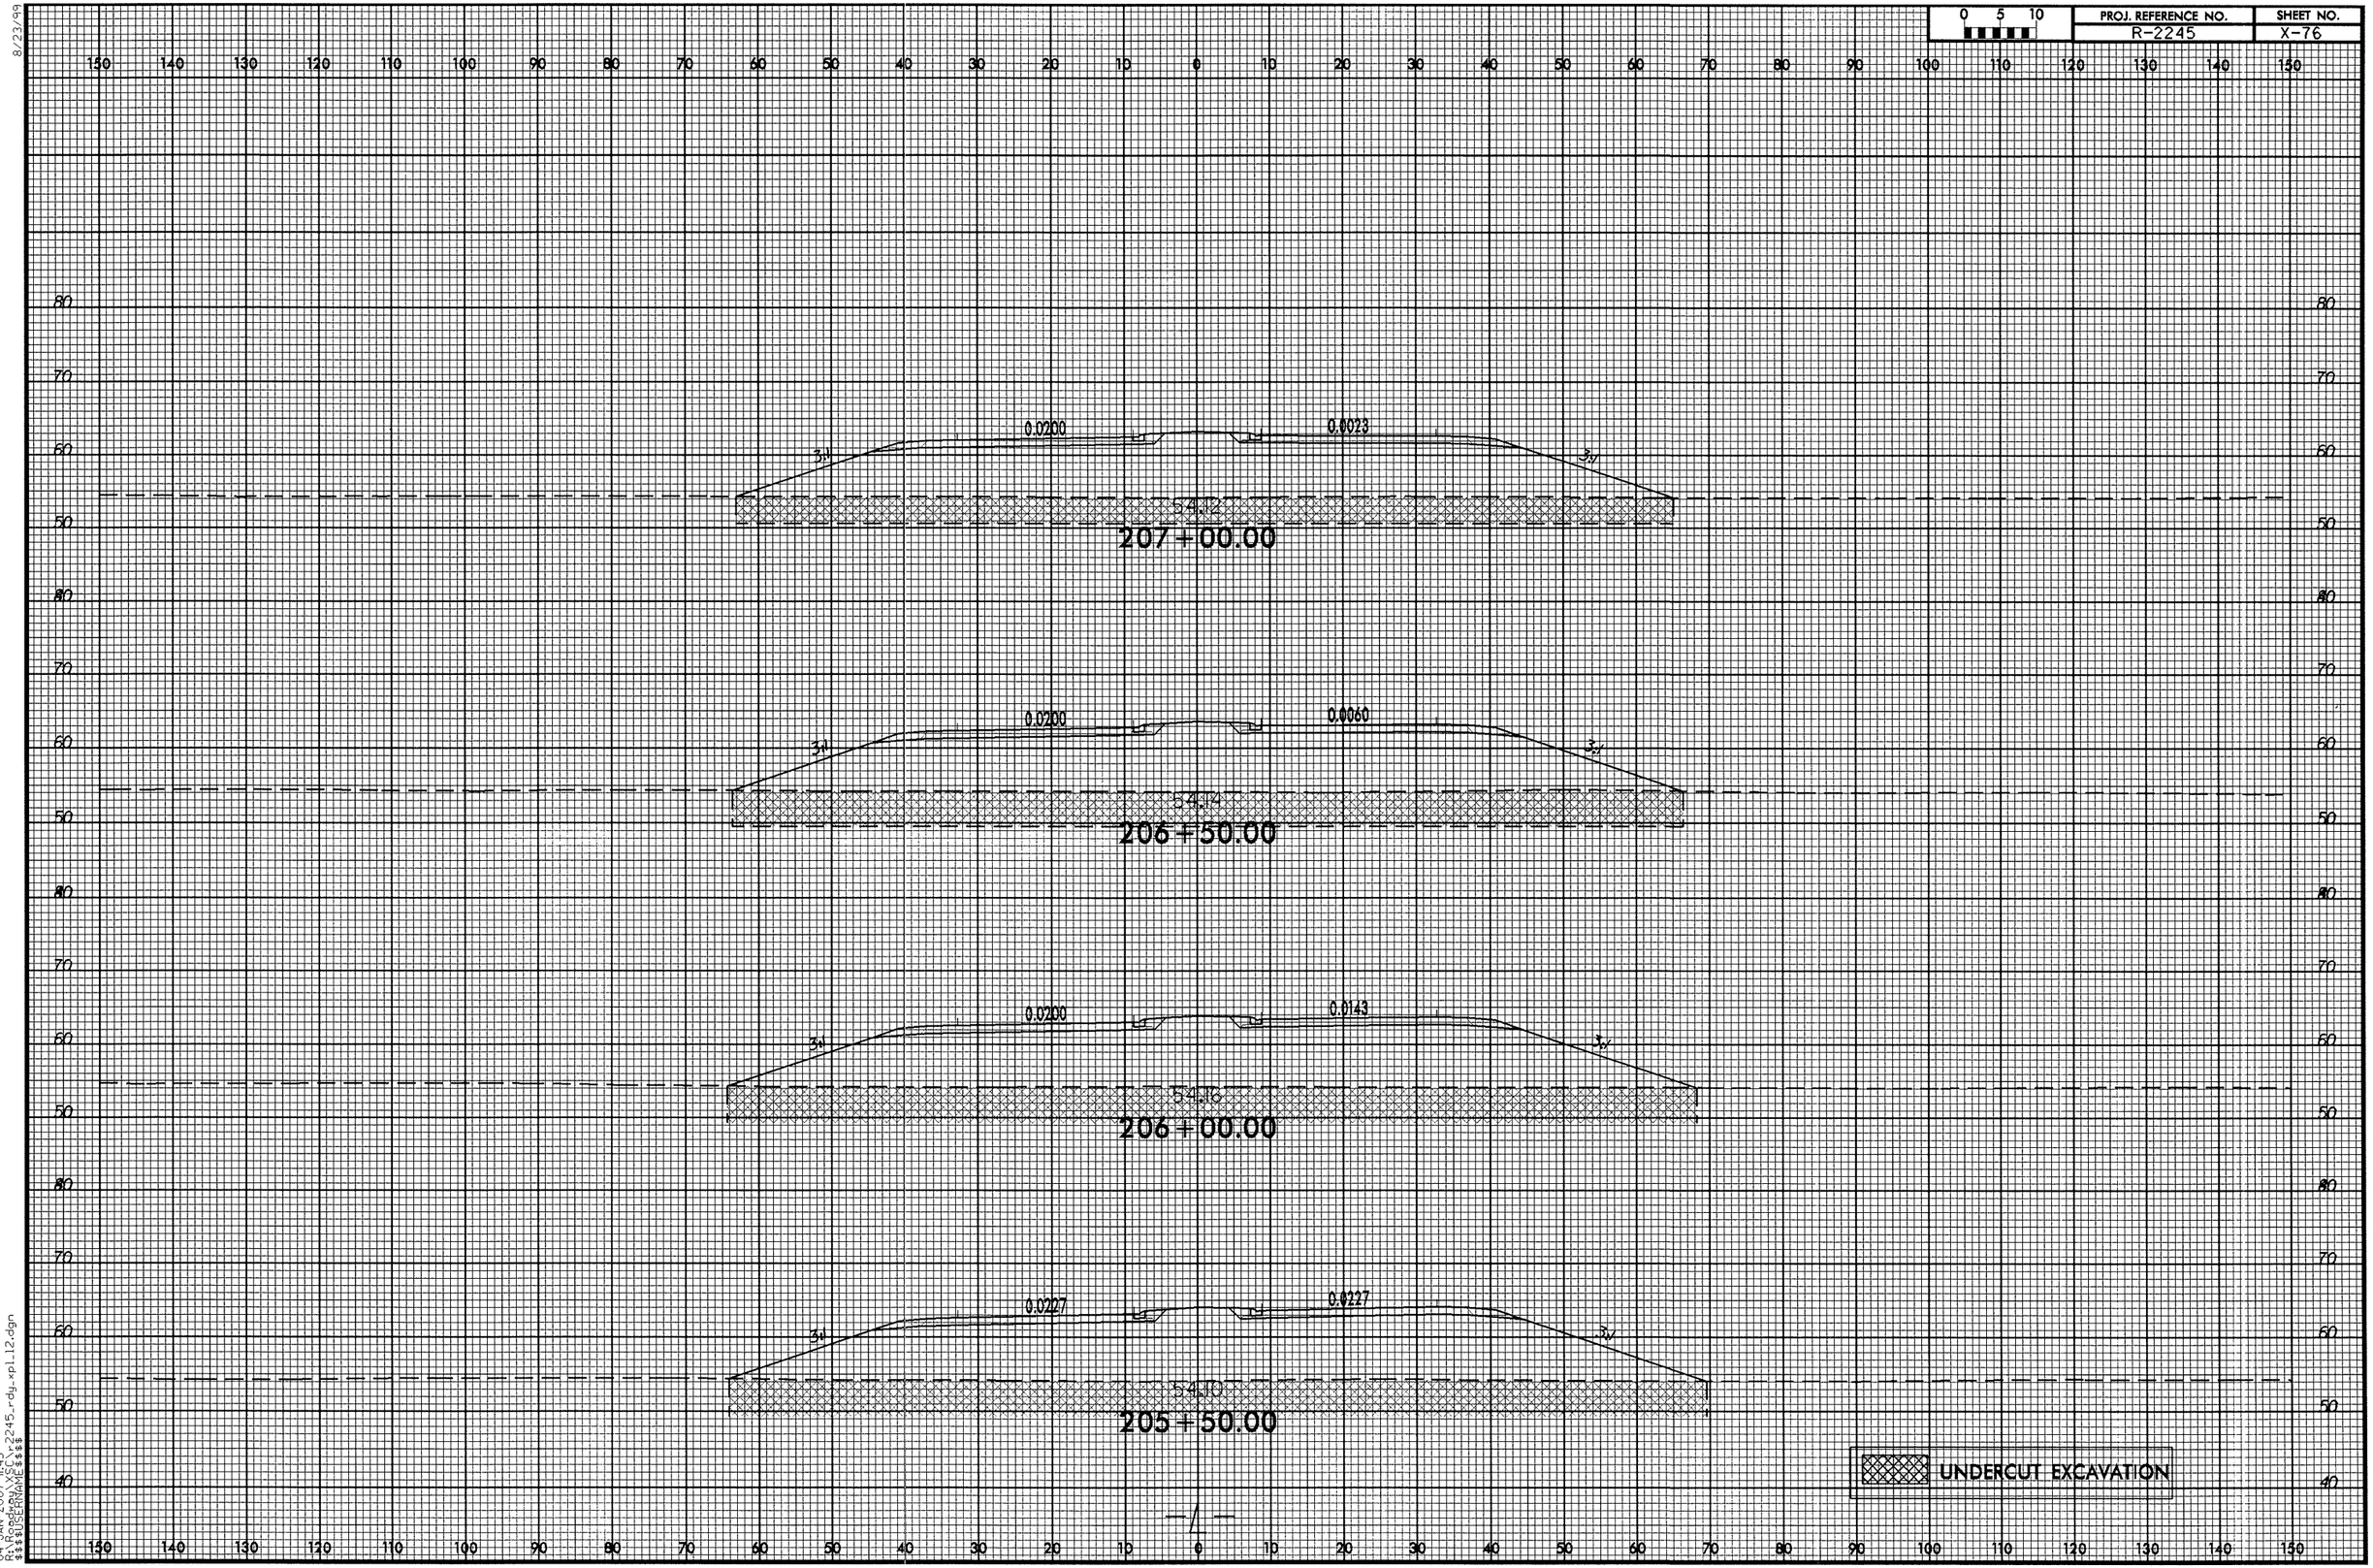

8/23/99
04-JAN-2007 11:45
R:\Roadway\XSEC\r2245_rdy_xpl_12.dgn
$$$$USERNAME$$$$

PROJ. REFERENCE NO.	SHEET NO.
R-2245	X-77

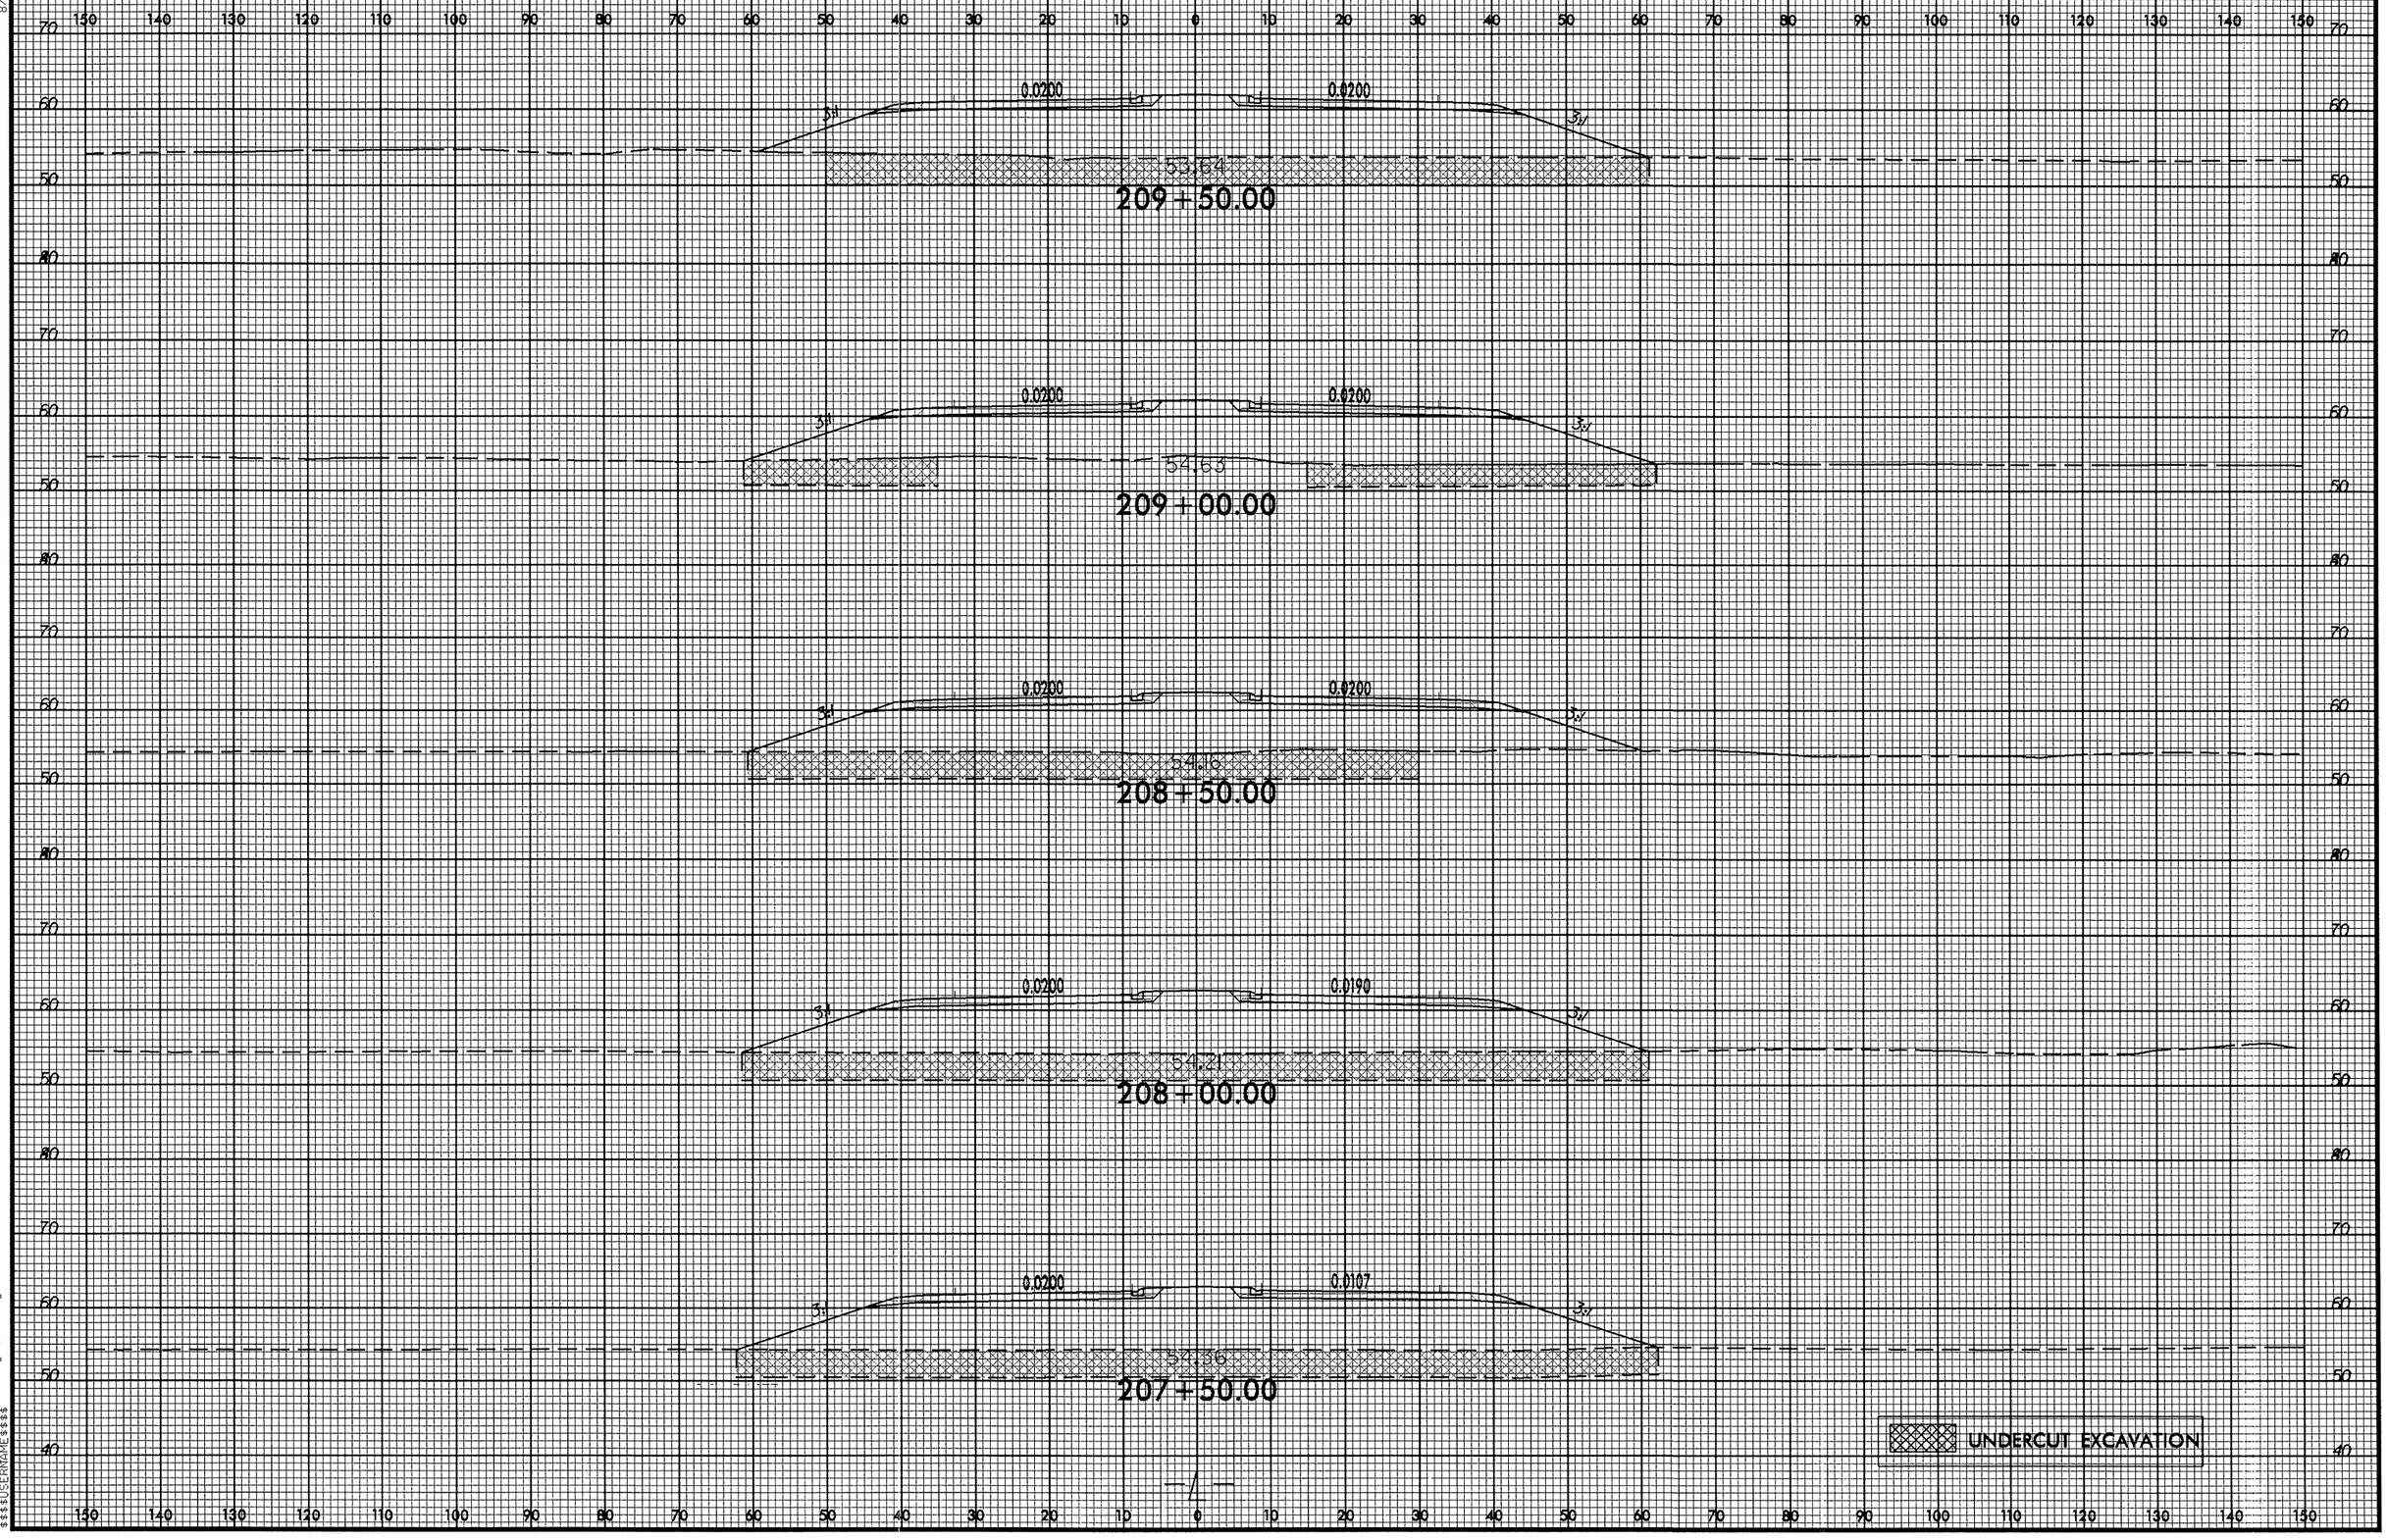

8/23/99
04-JAN-2007 11:46
R:\Roadway\SCV\r2245_rdy_xpl12.dgn
$$$$USERNAME$$$$

PROJ. REFERENCE NO.	SHEET NO.
R-2245	X-78

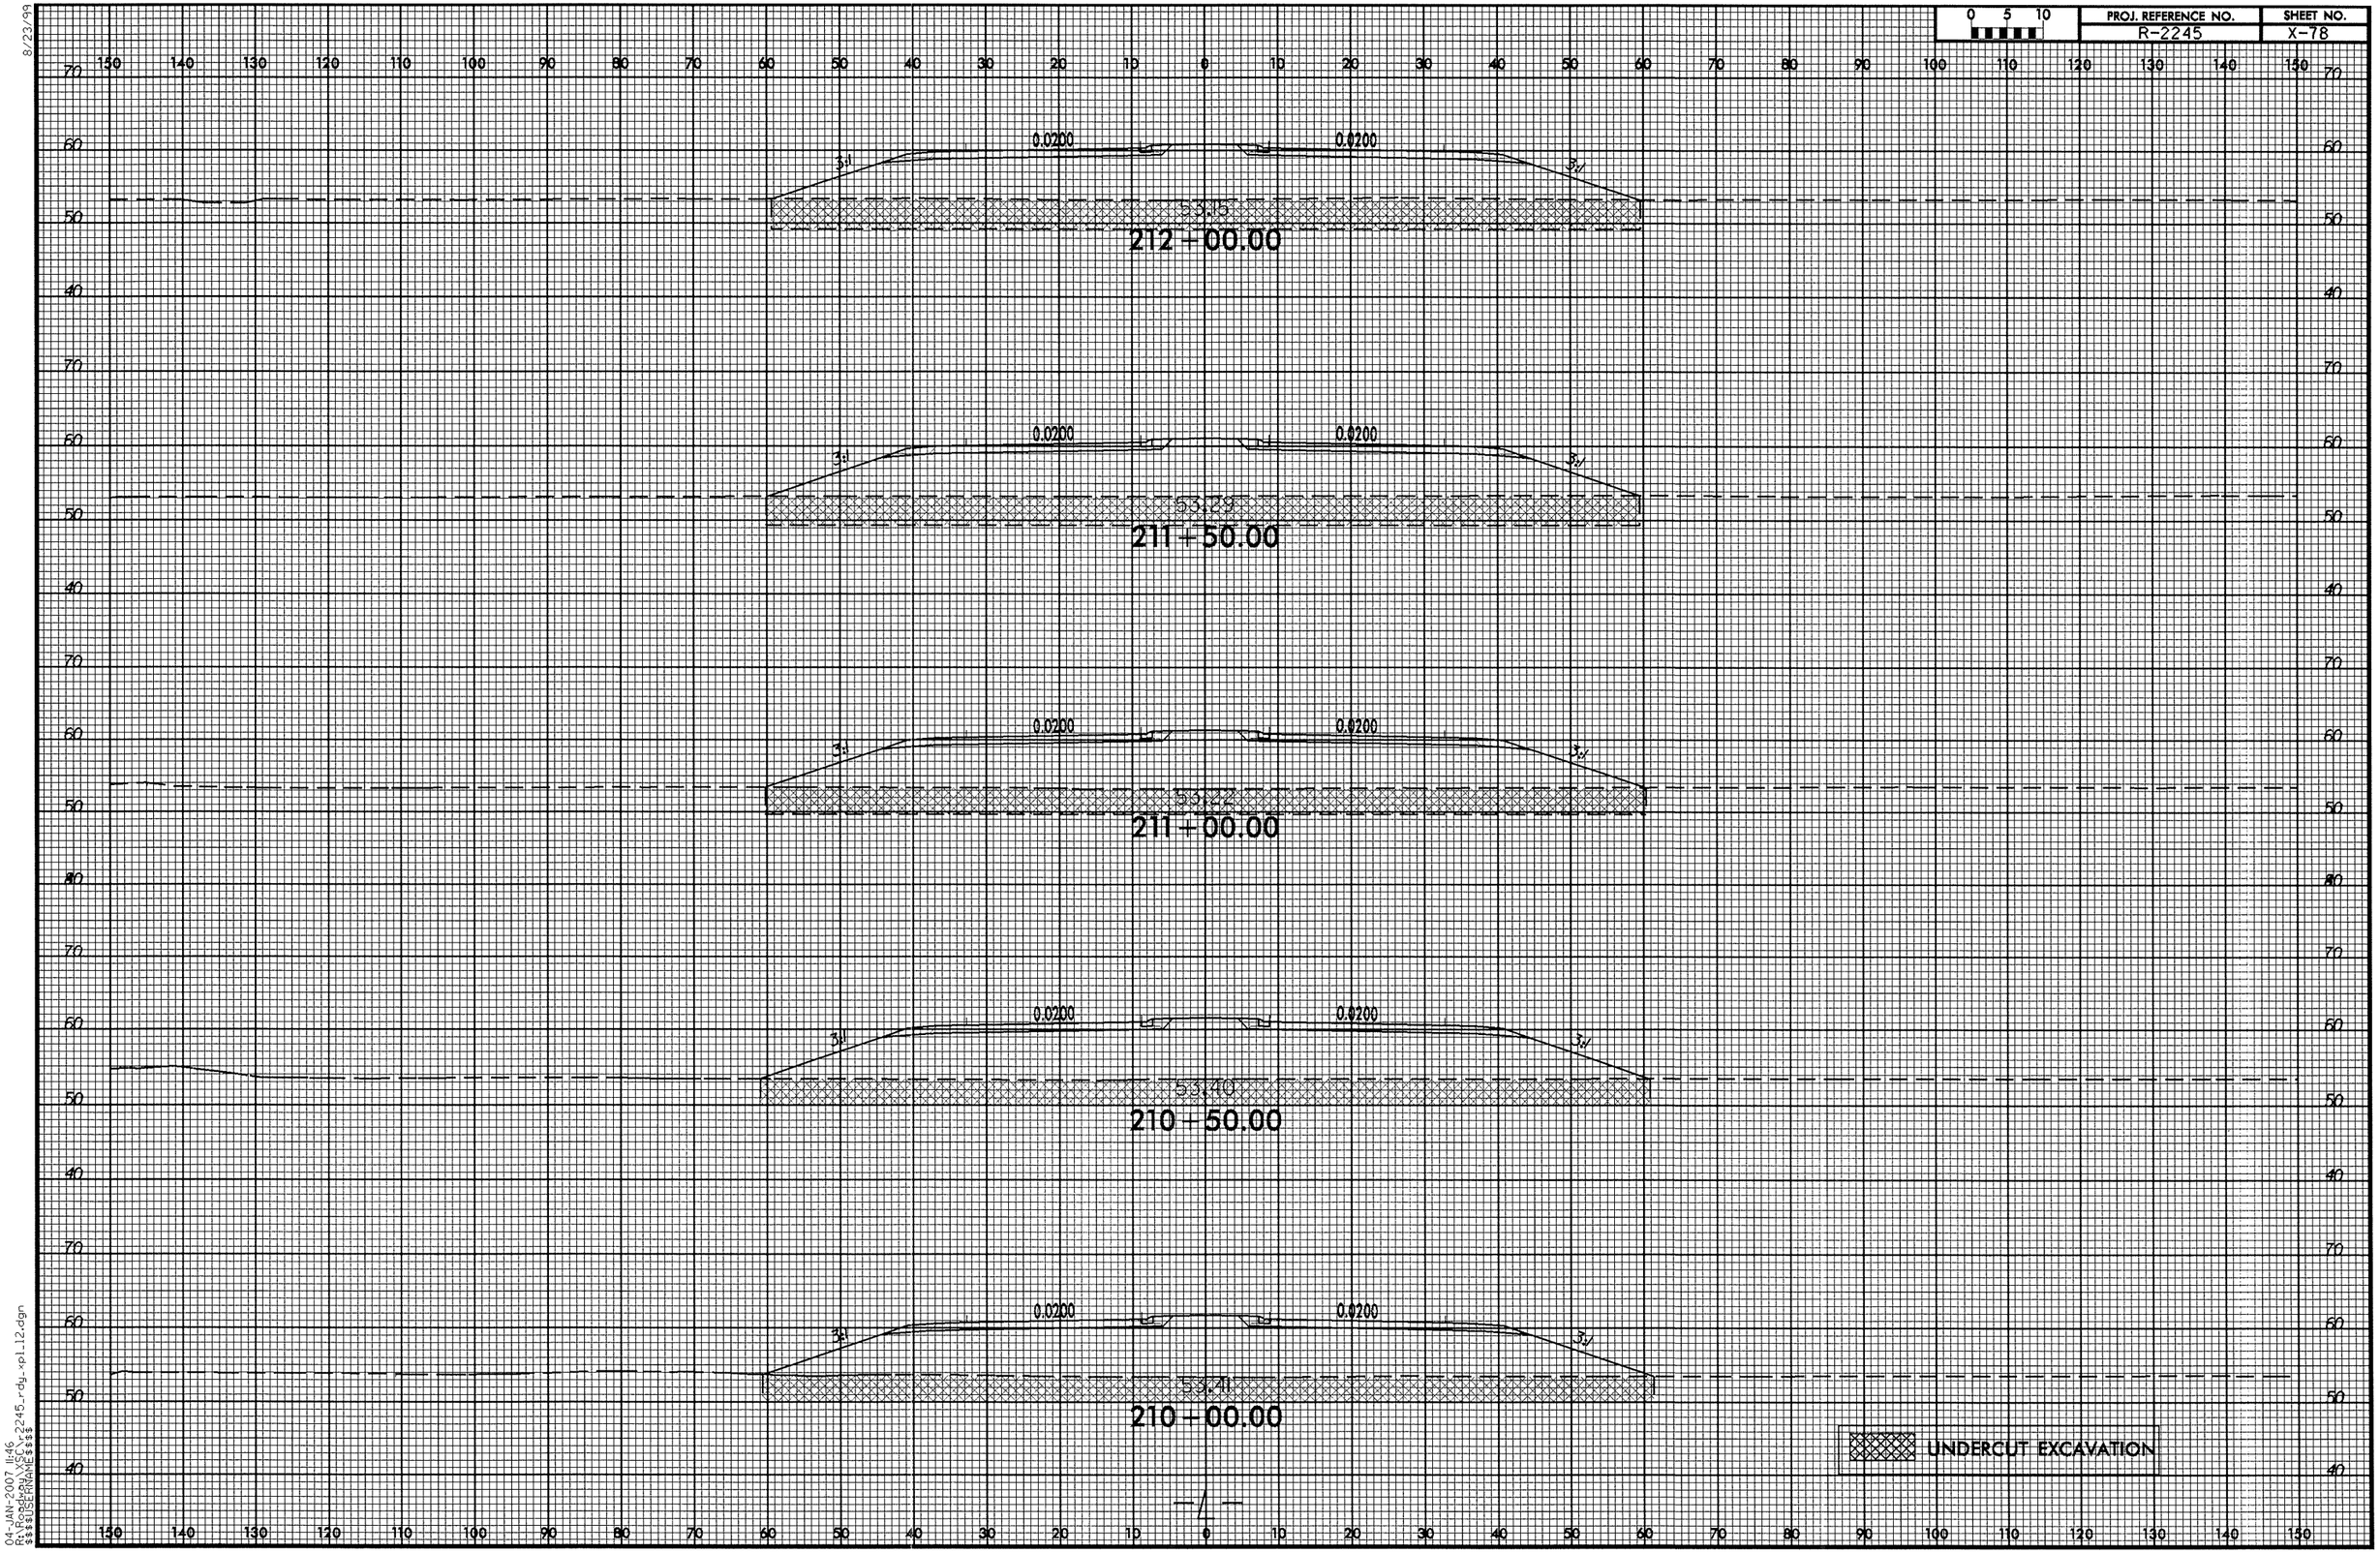

8/23/99
04-JAN-2007 11:46
R:\Roadway\XSC\r2245_rdy_xpl12.dgn
$$$$USERNAME$$$$

PROJ. REFERENCE NO.	SHEET NO.
R-2245	X-79

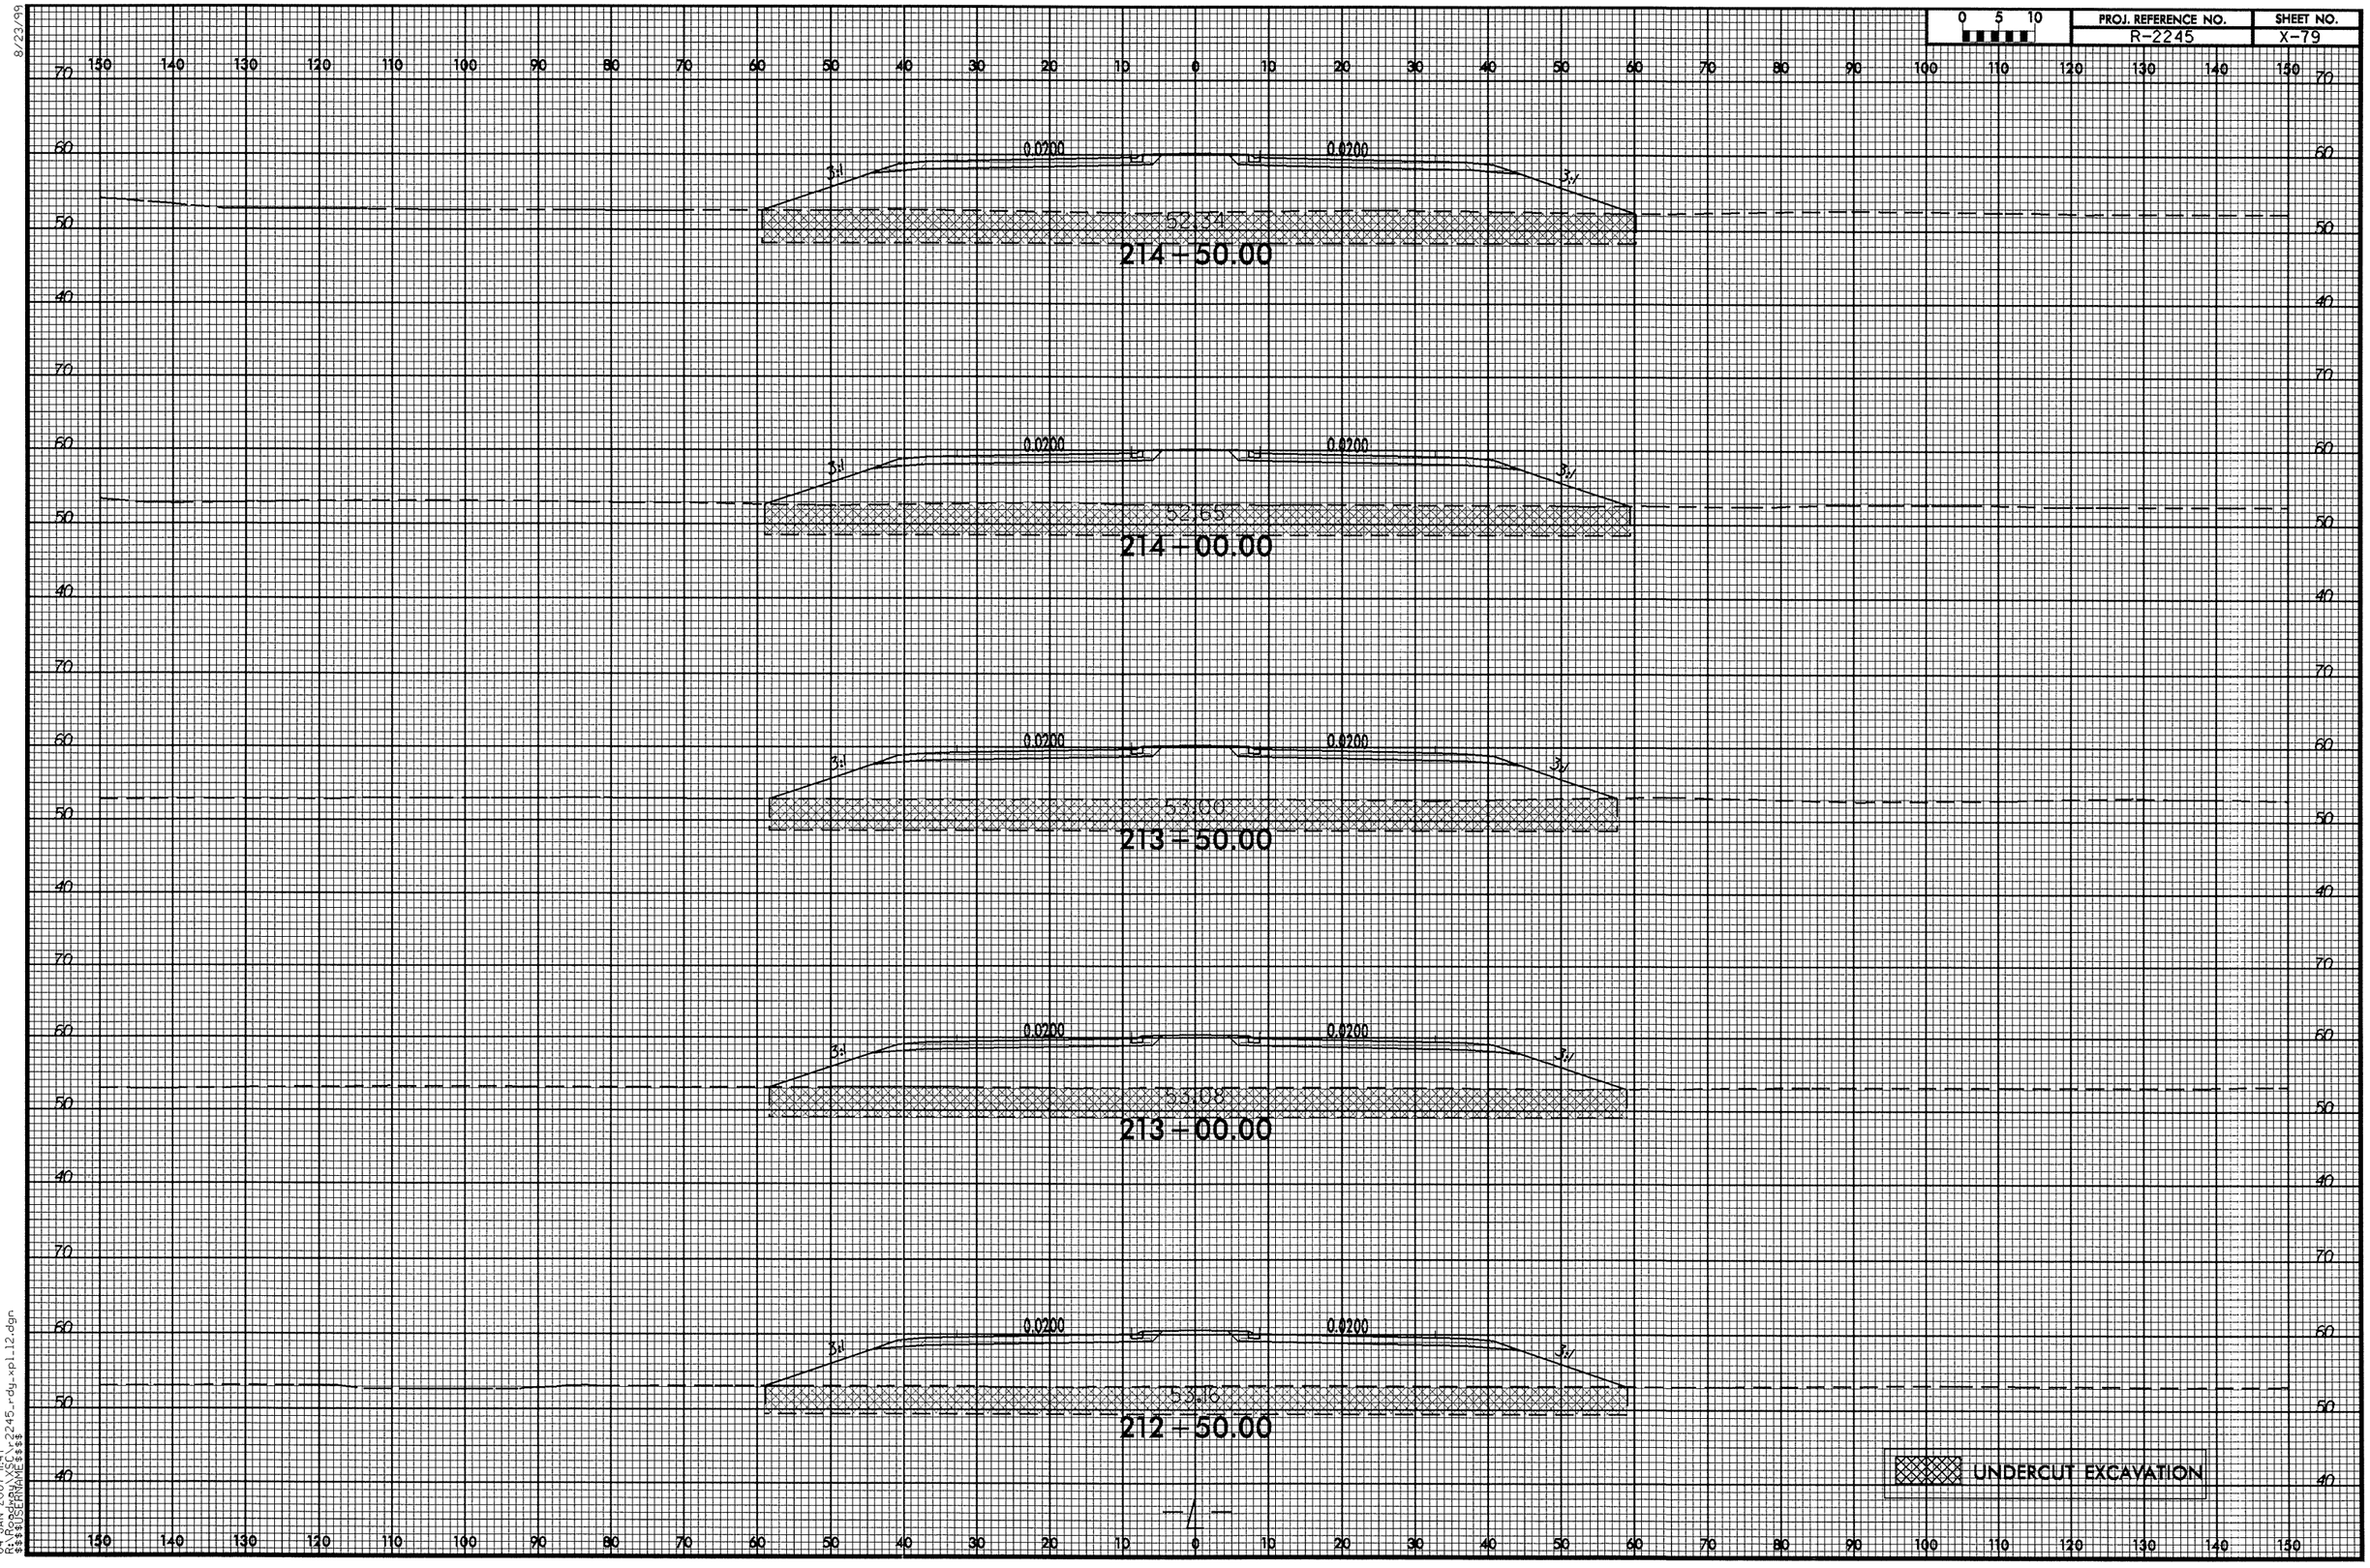

8/23/99
04-JAN-2007 11:47
R:\Roadway\SEC\r2245_rdy_xpl_12.dgn
$$$$USERNAME$$$$

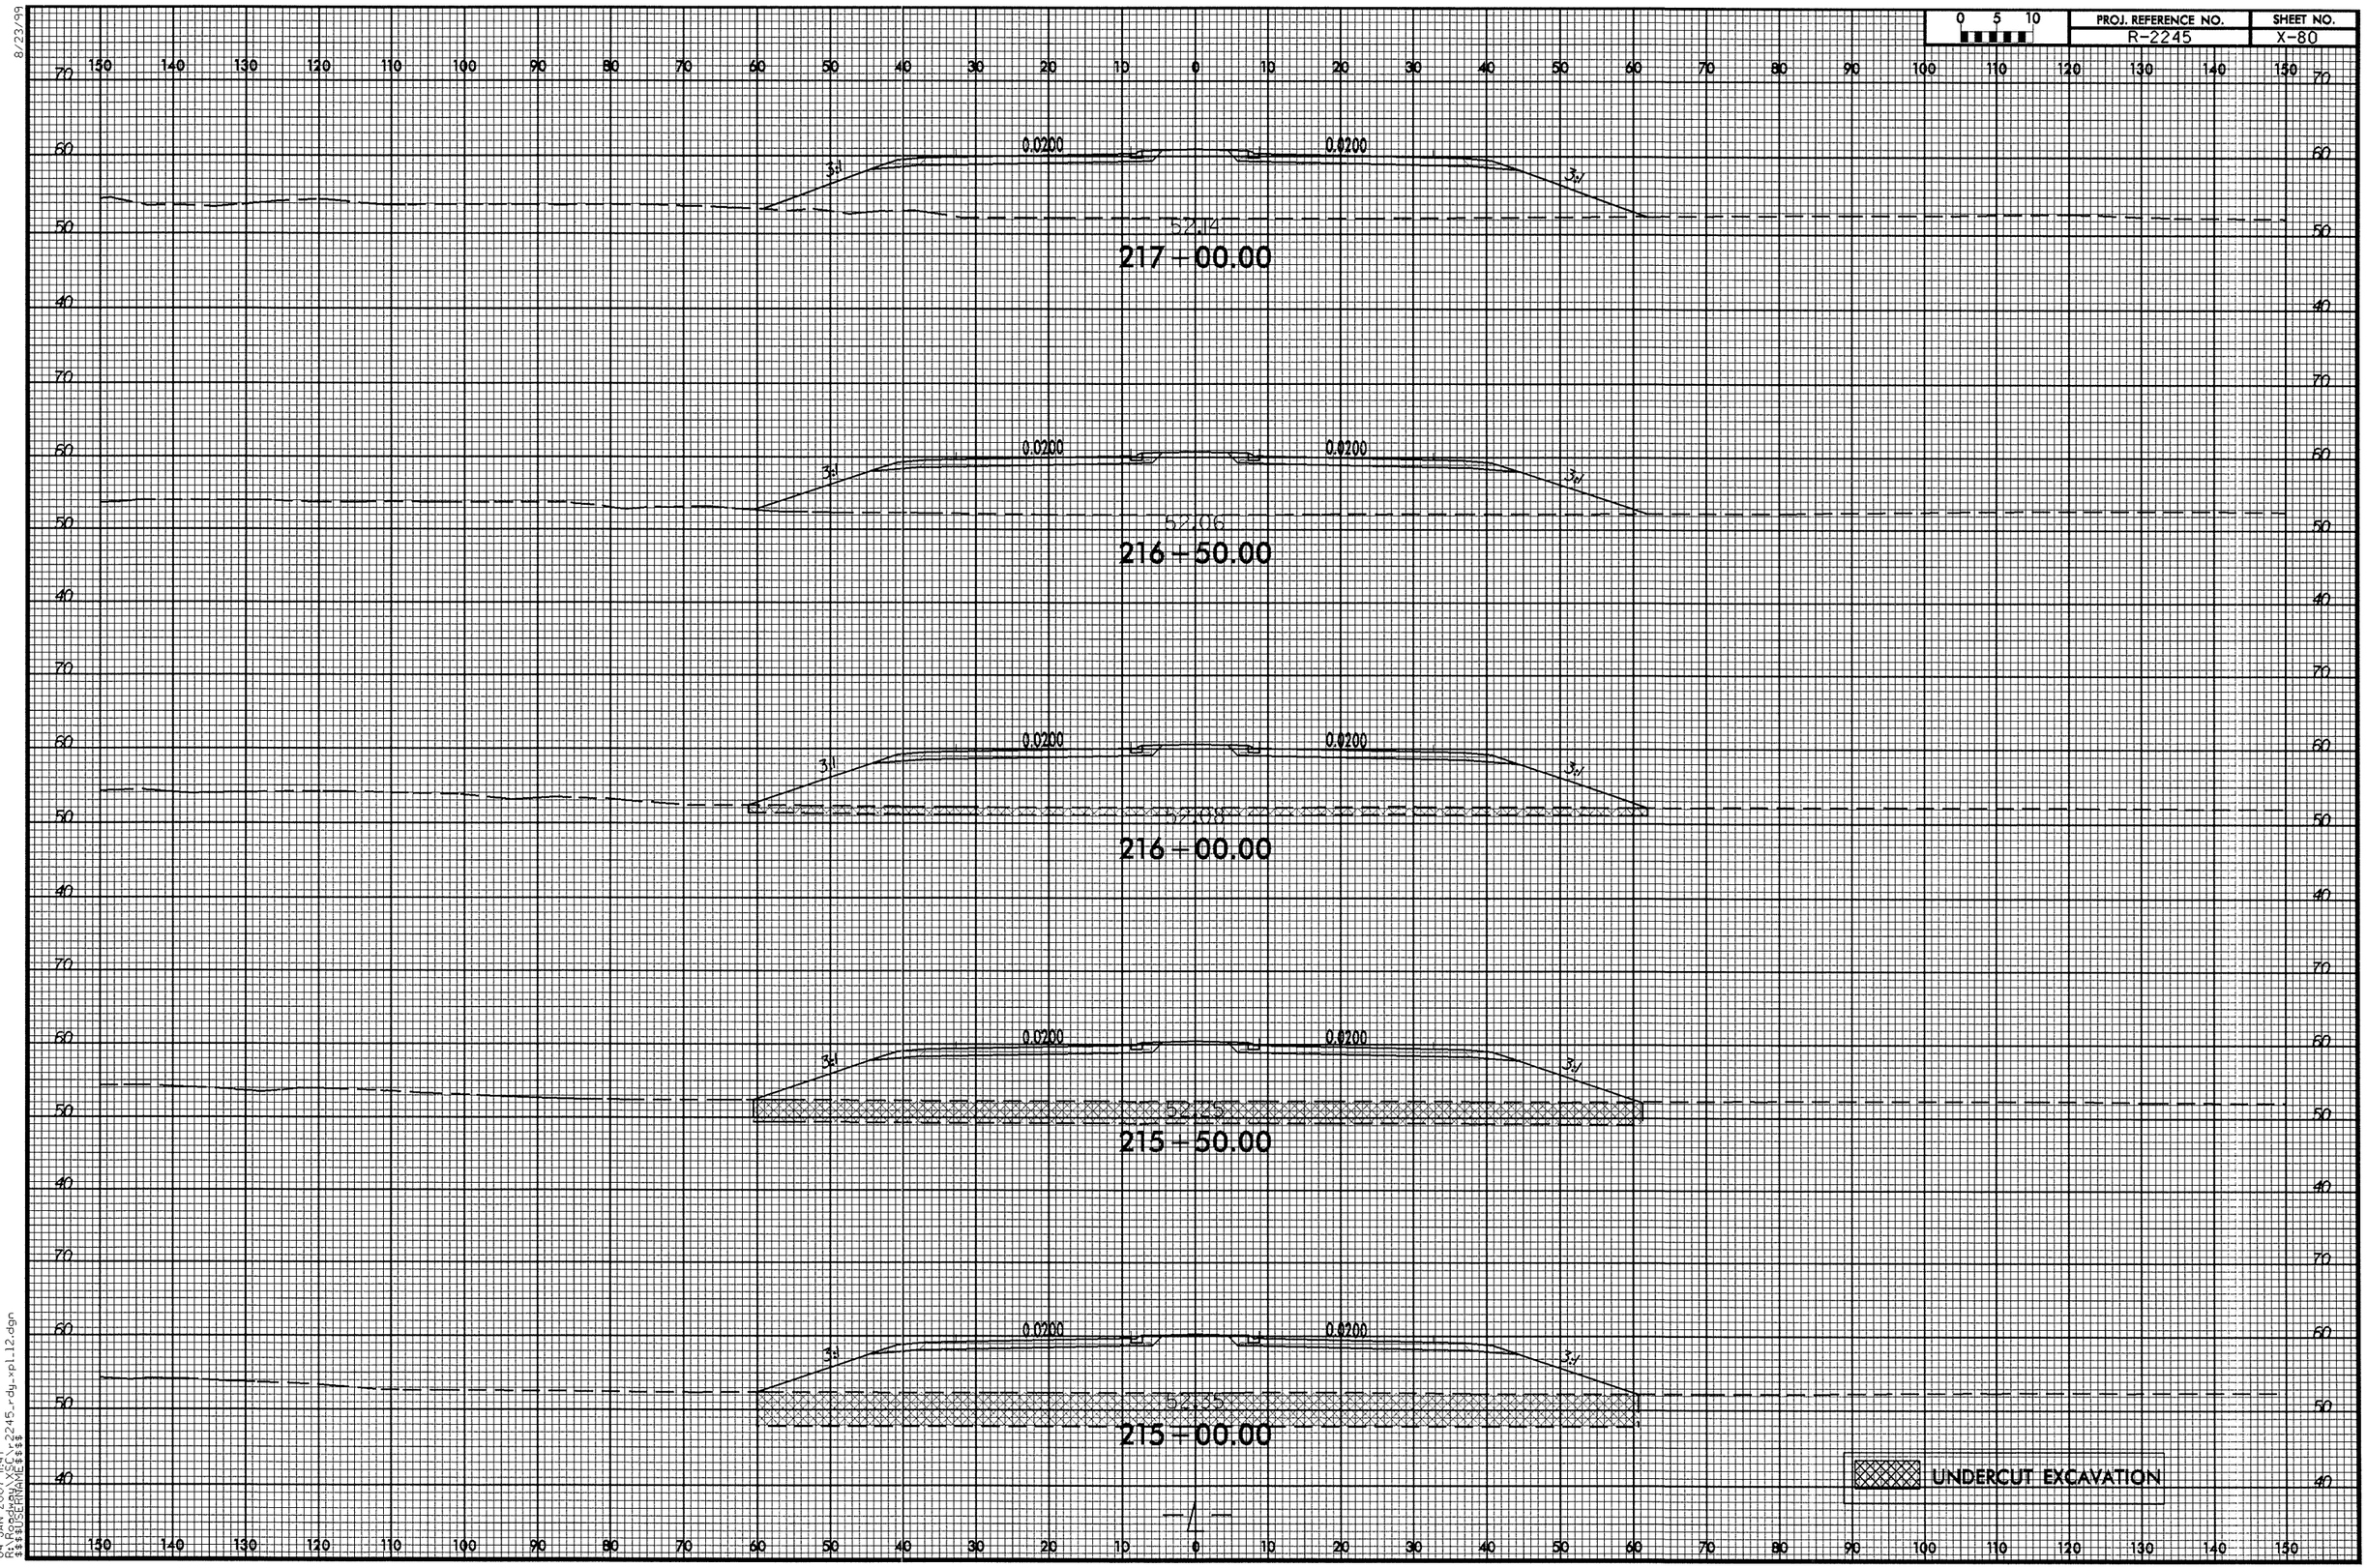

8/23/99

04-JAN-2007 11:47
R:\Roadway\XSC\r2245_rdy_xpl_12.dgn
$$$$USERNAME$$$$

0 5 10	PROJ. REFERENCE NO.	SHEET NO.
	R-2245	X-81

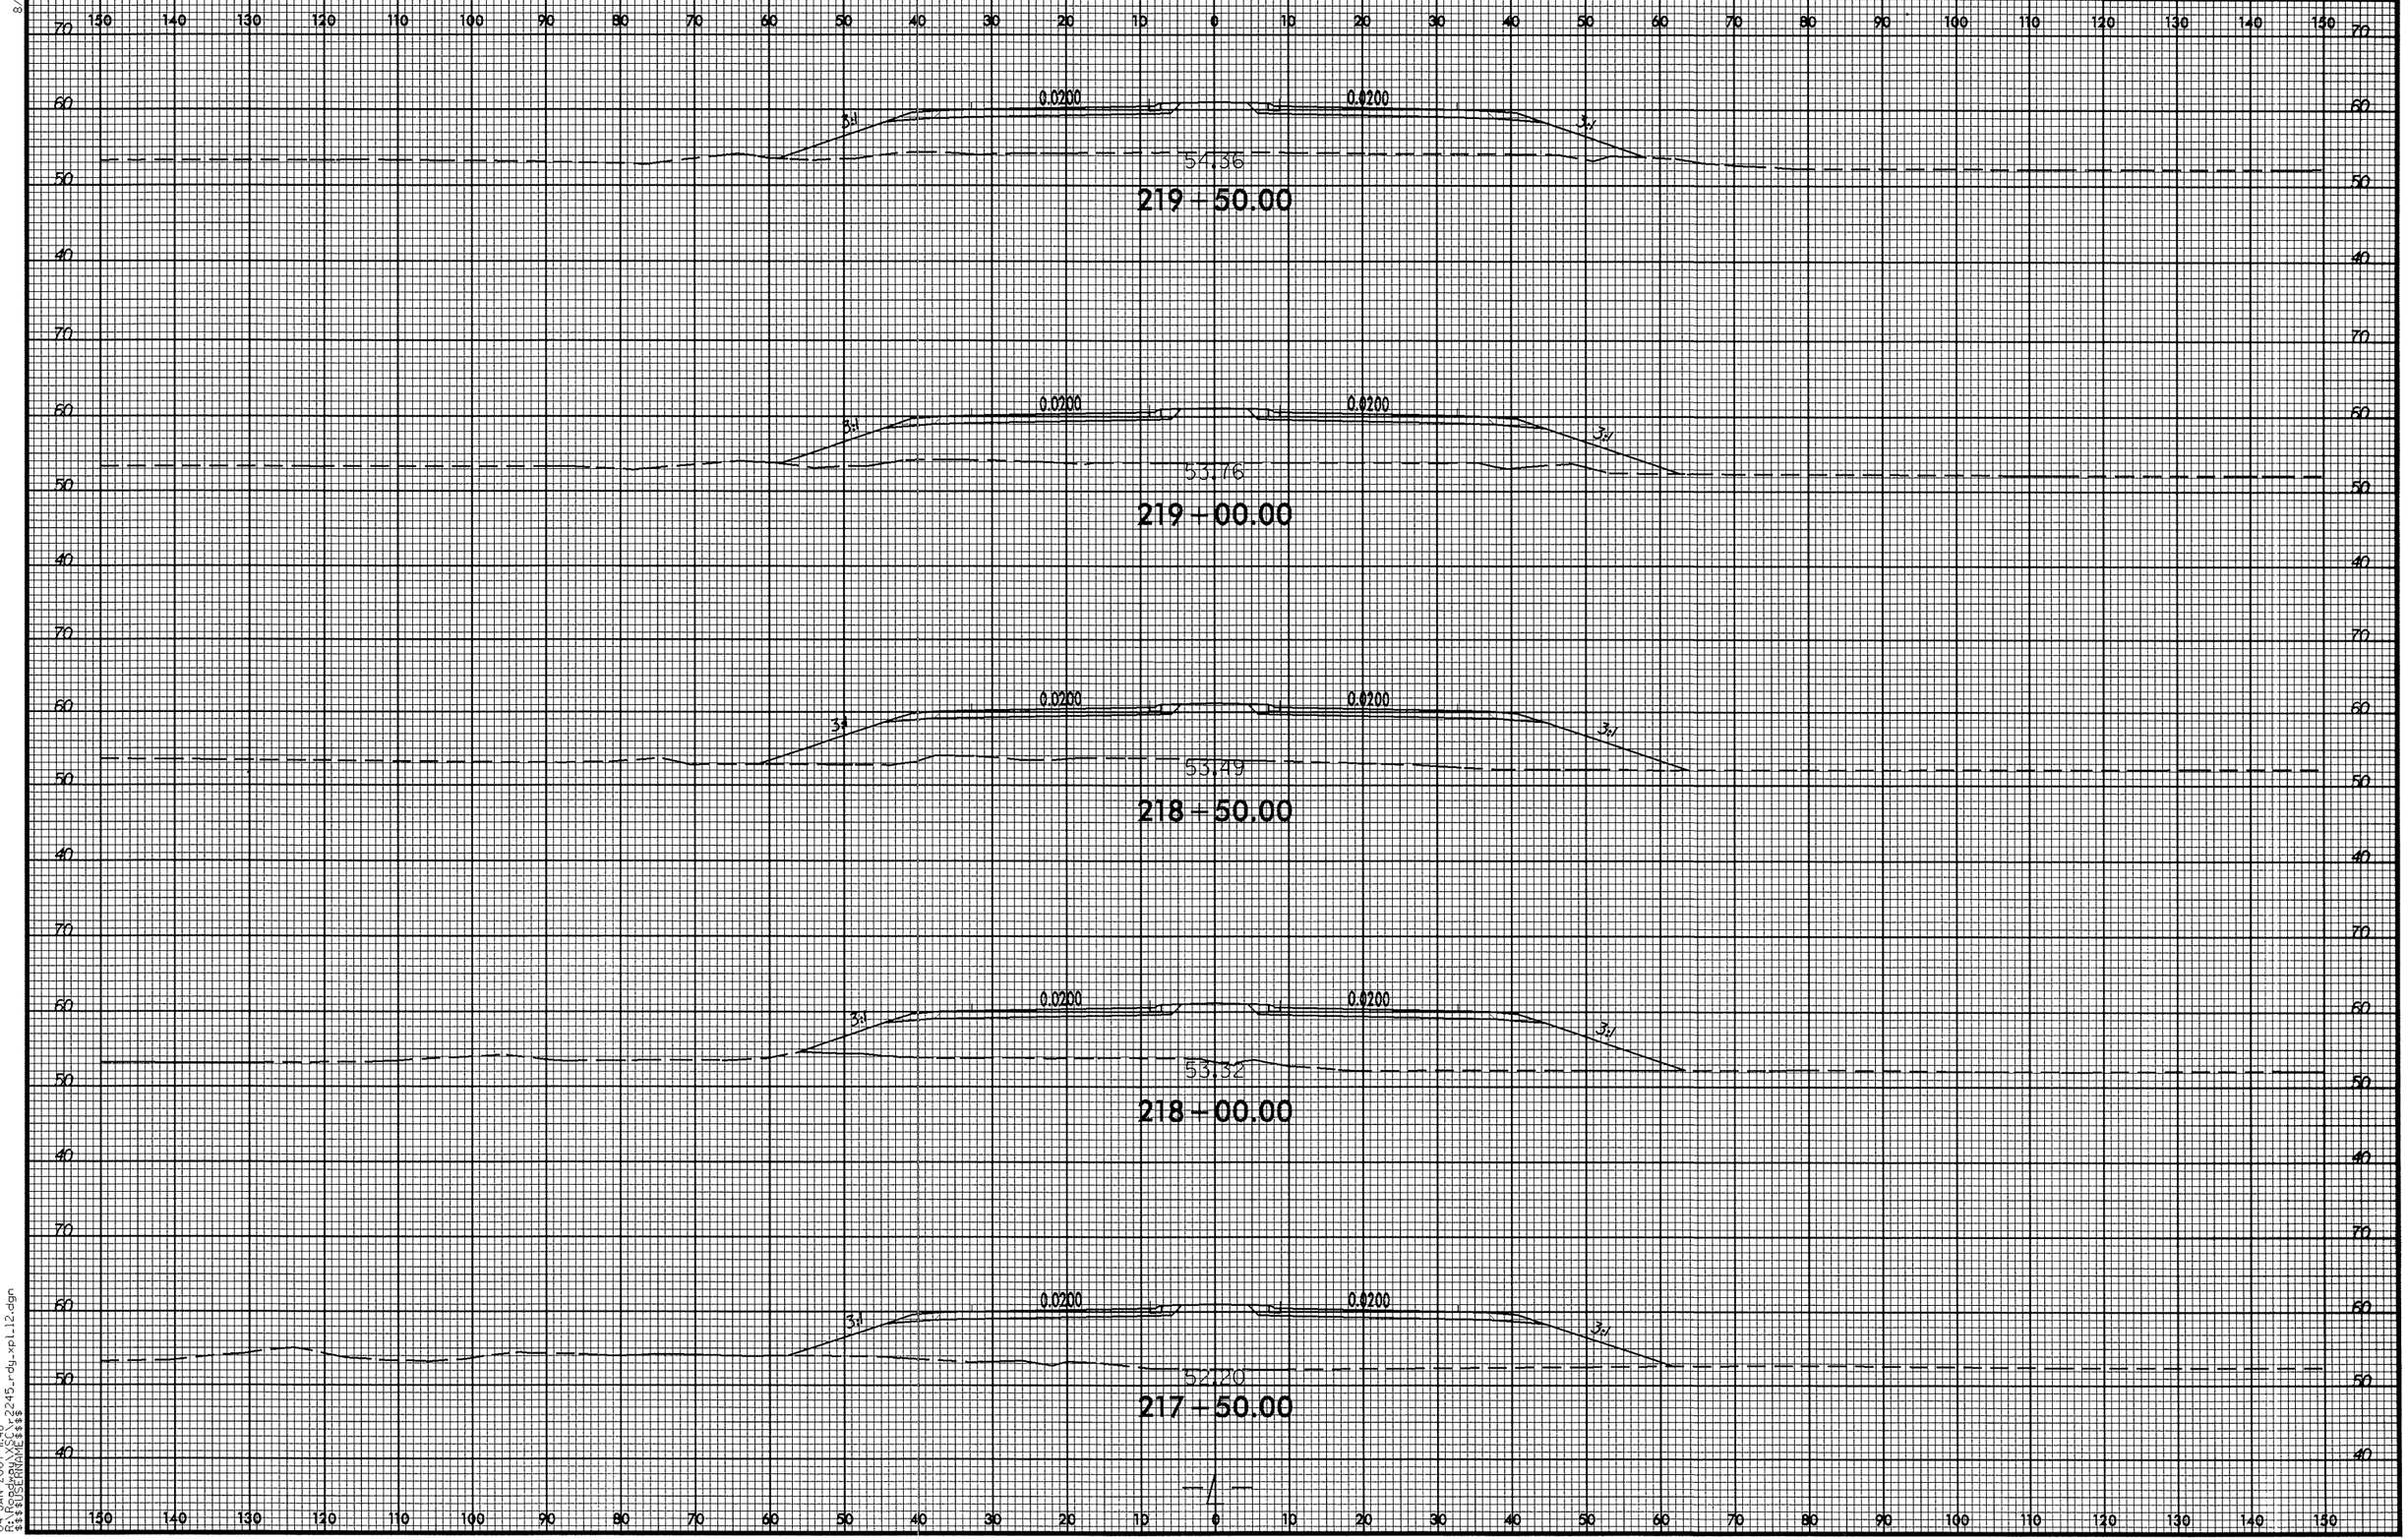

8/23/99
04-JAN-2007 11:48
R:\Roadway\X\R2245_rdy_xpl_12.dgn
$$$$USERNAME$$$$

0 5 10	PROJ. REFERENCE NO.	SHEET NO.
	R-2245	X-82

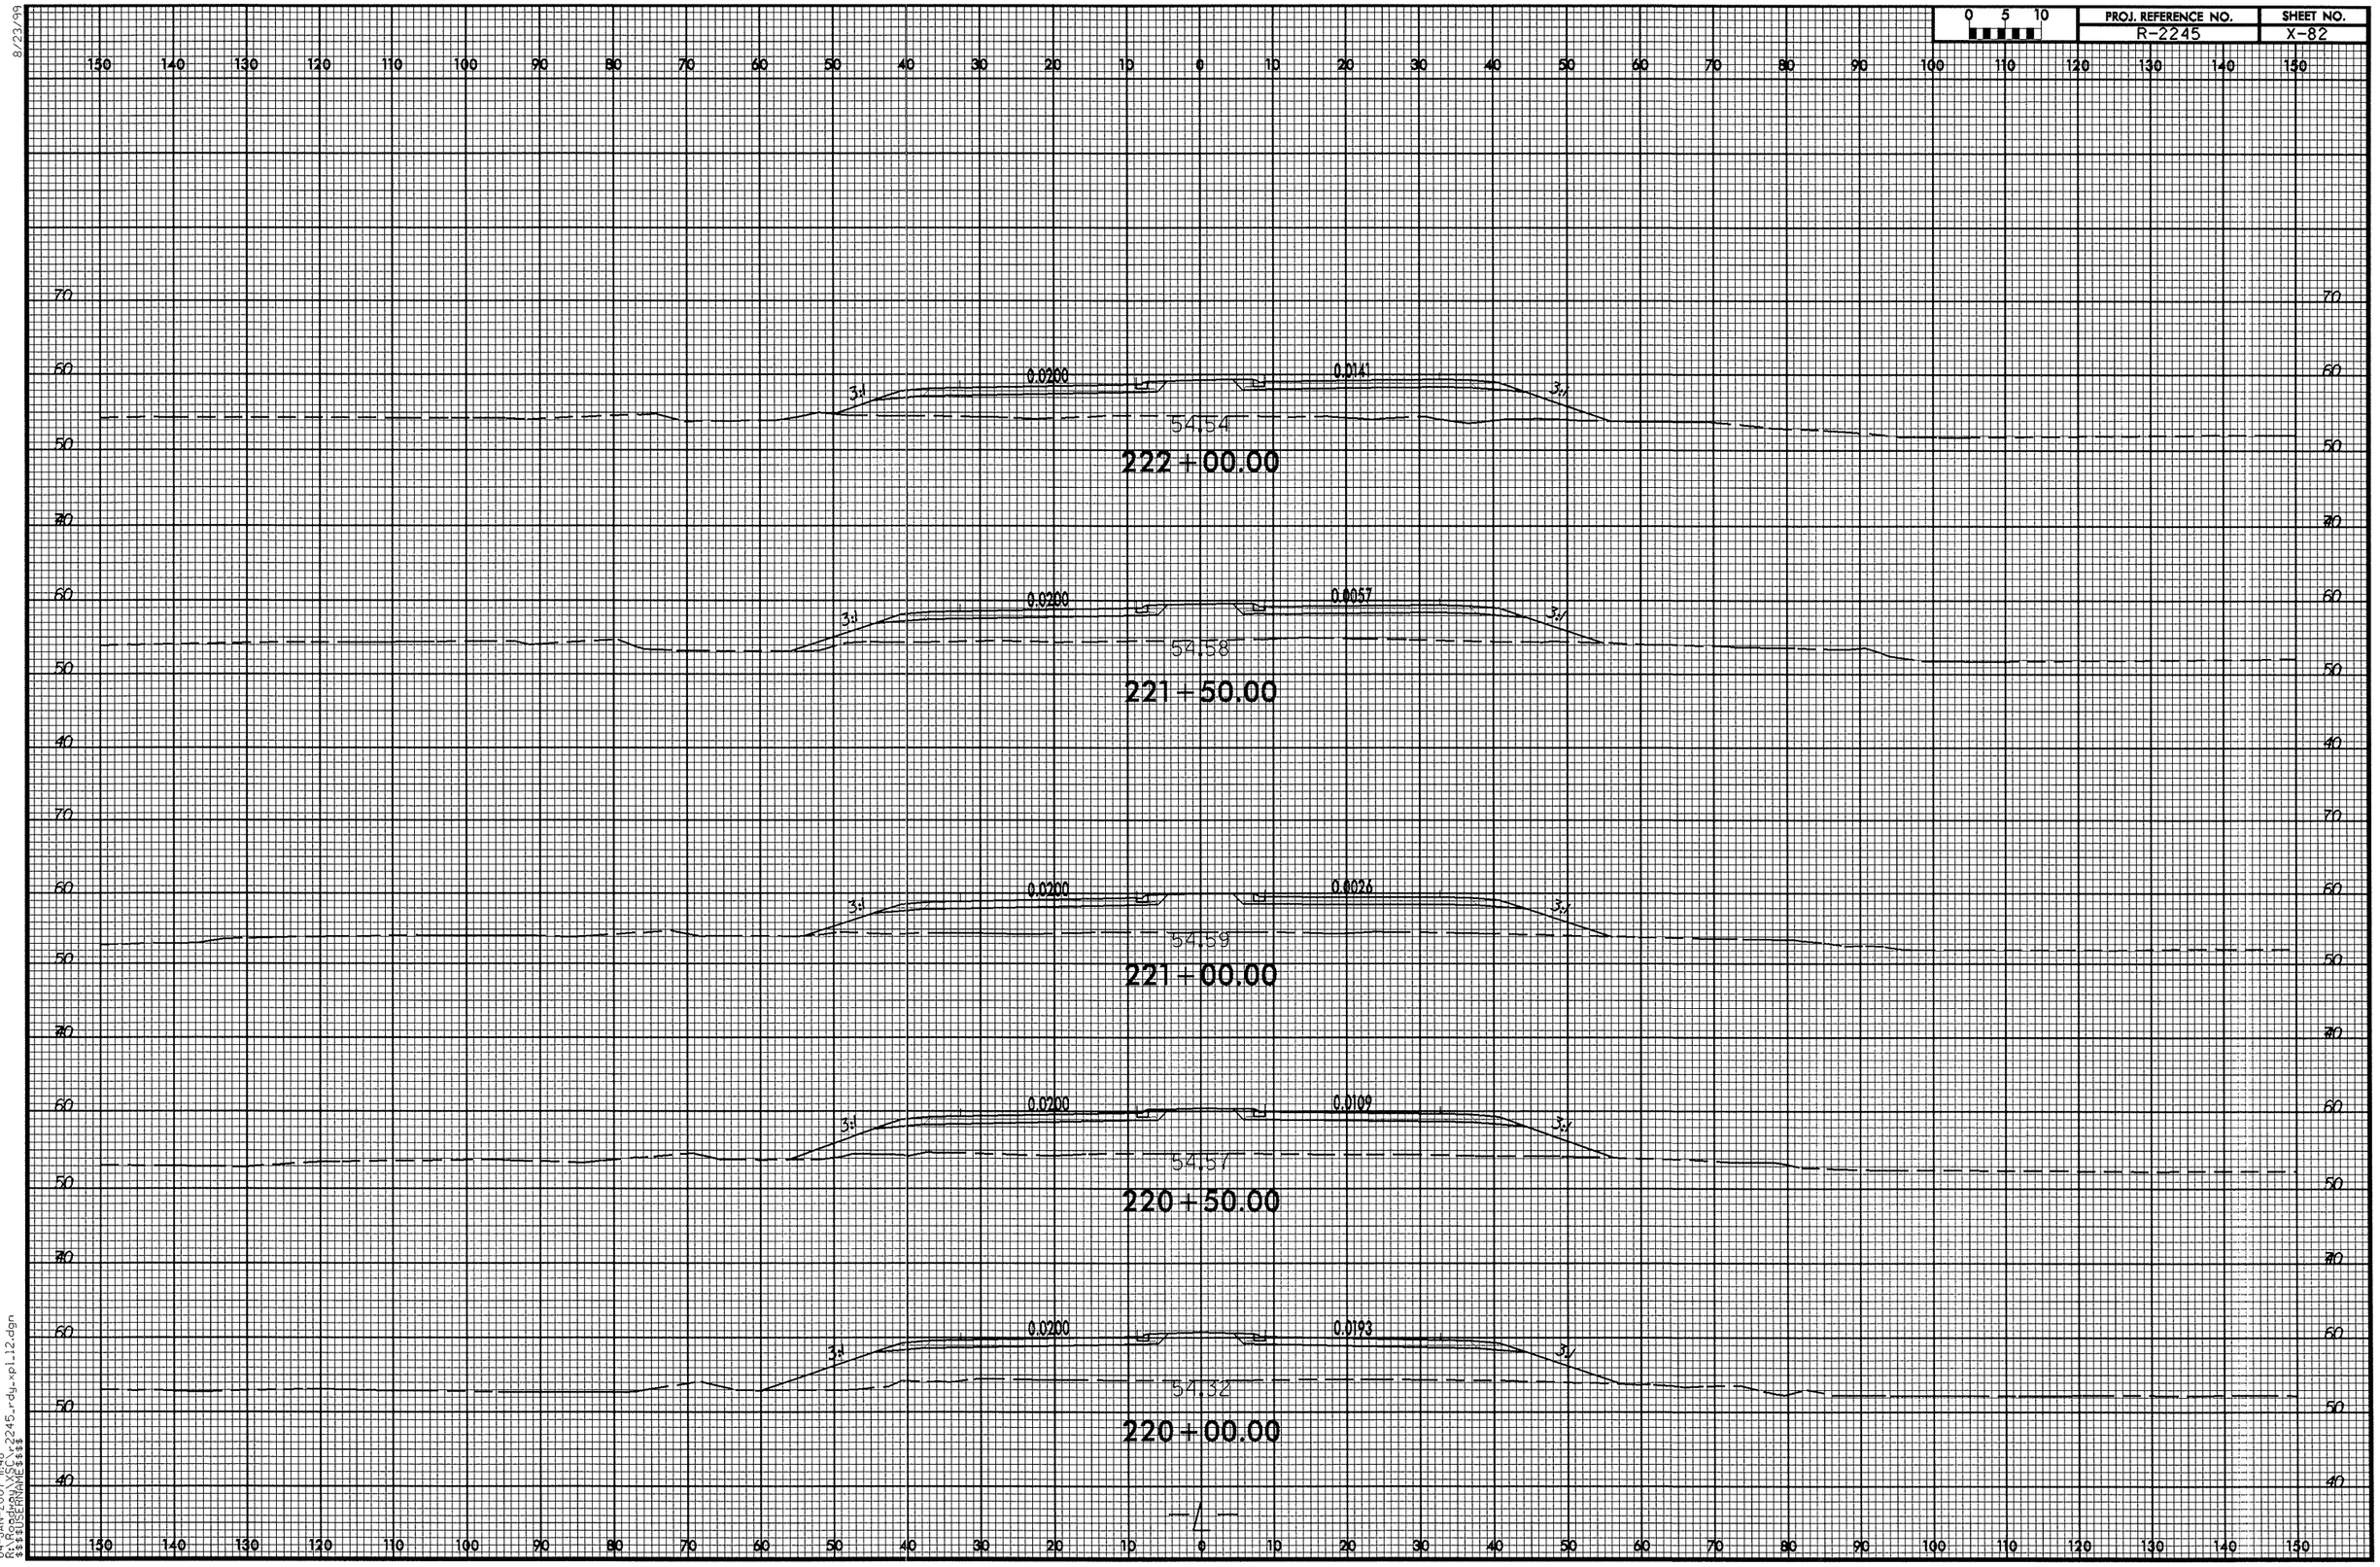

8/23/99
04-JAN-2007 11:48
R:\Roadway\XSC\r2245_rdy_xpl12.dgn
$$$$USERNAME$$$$

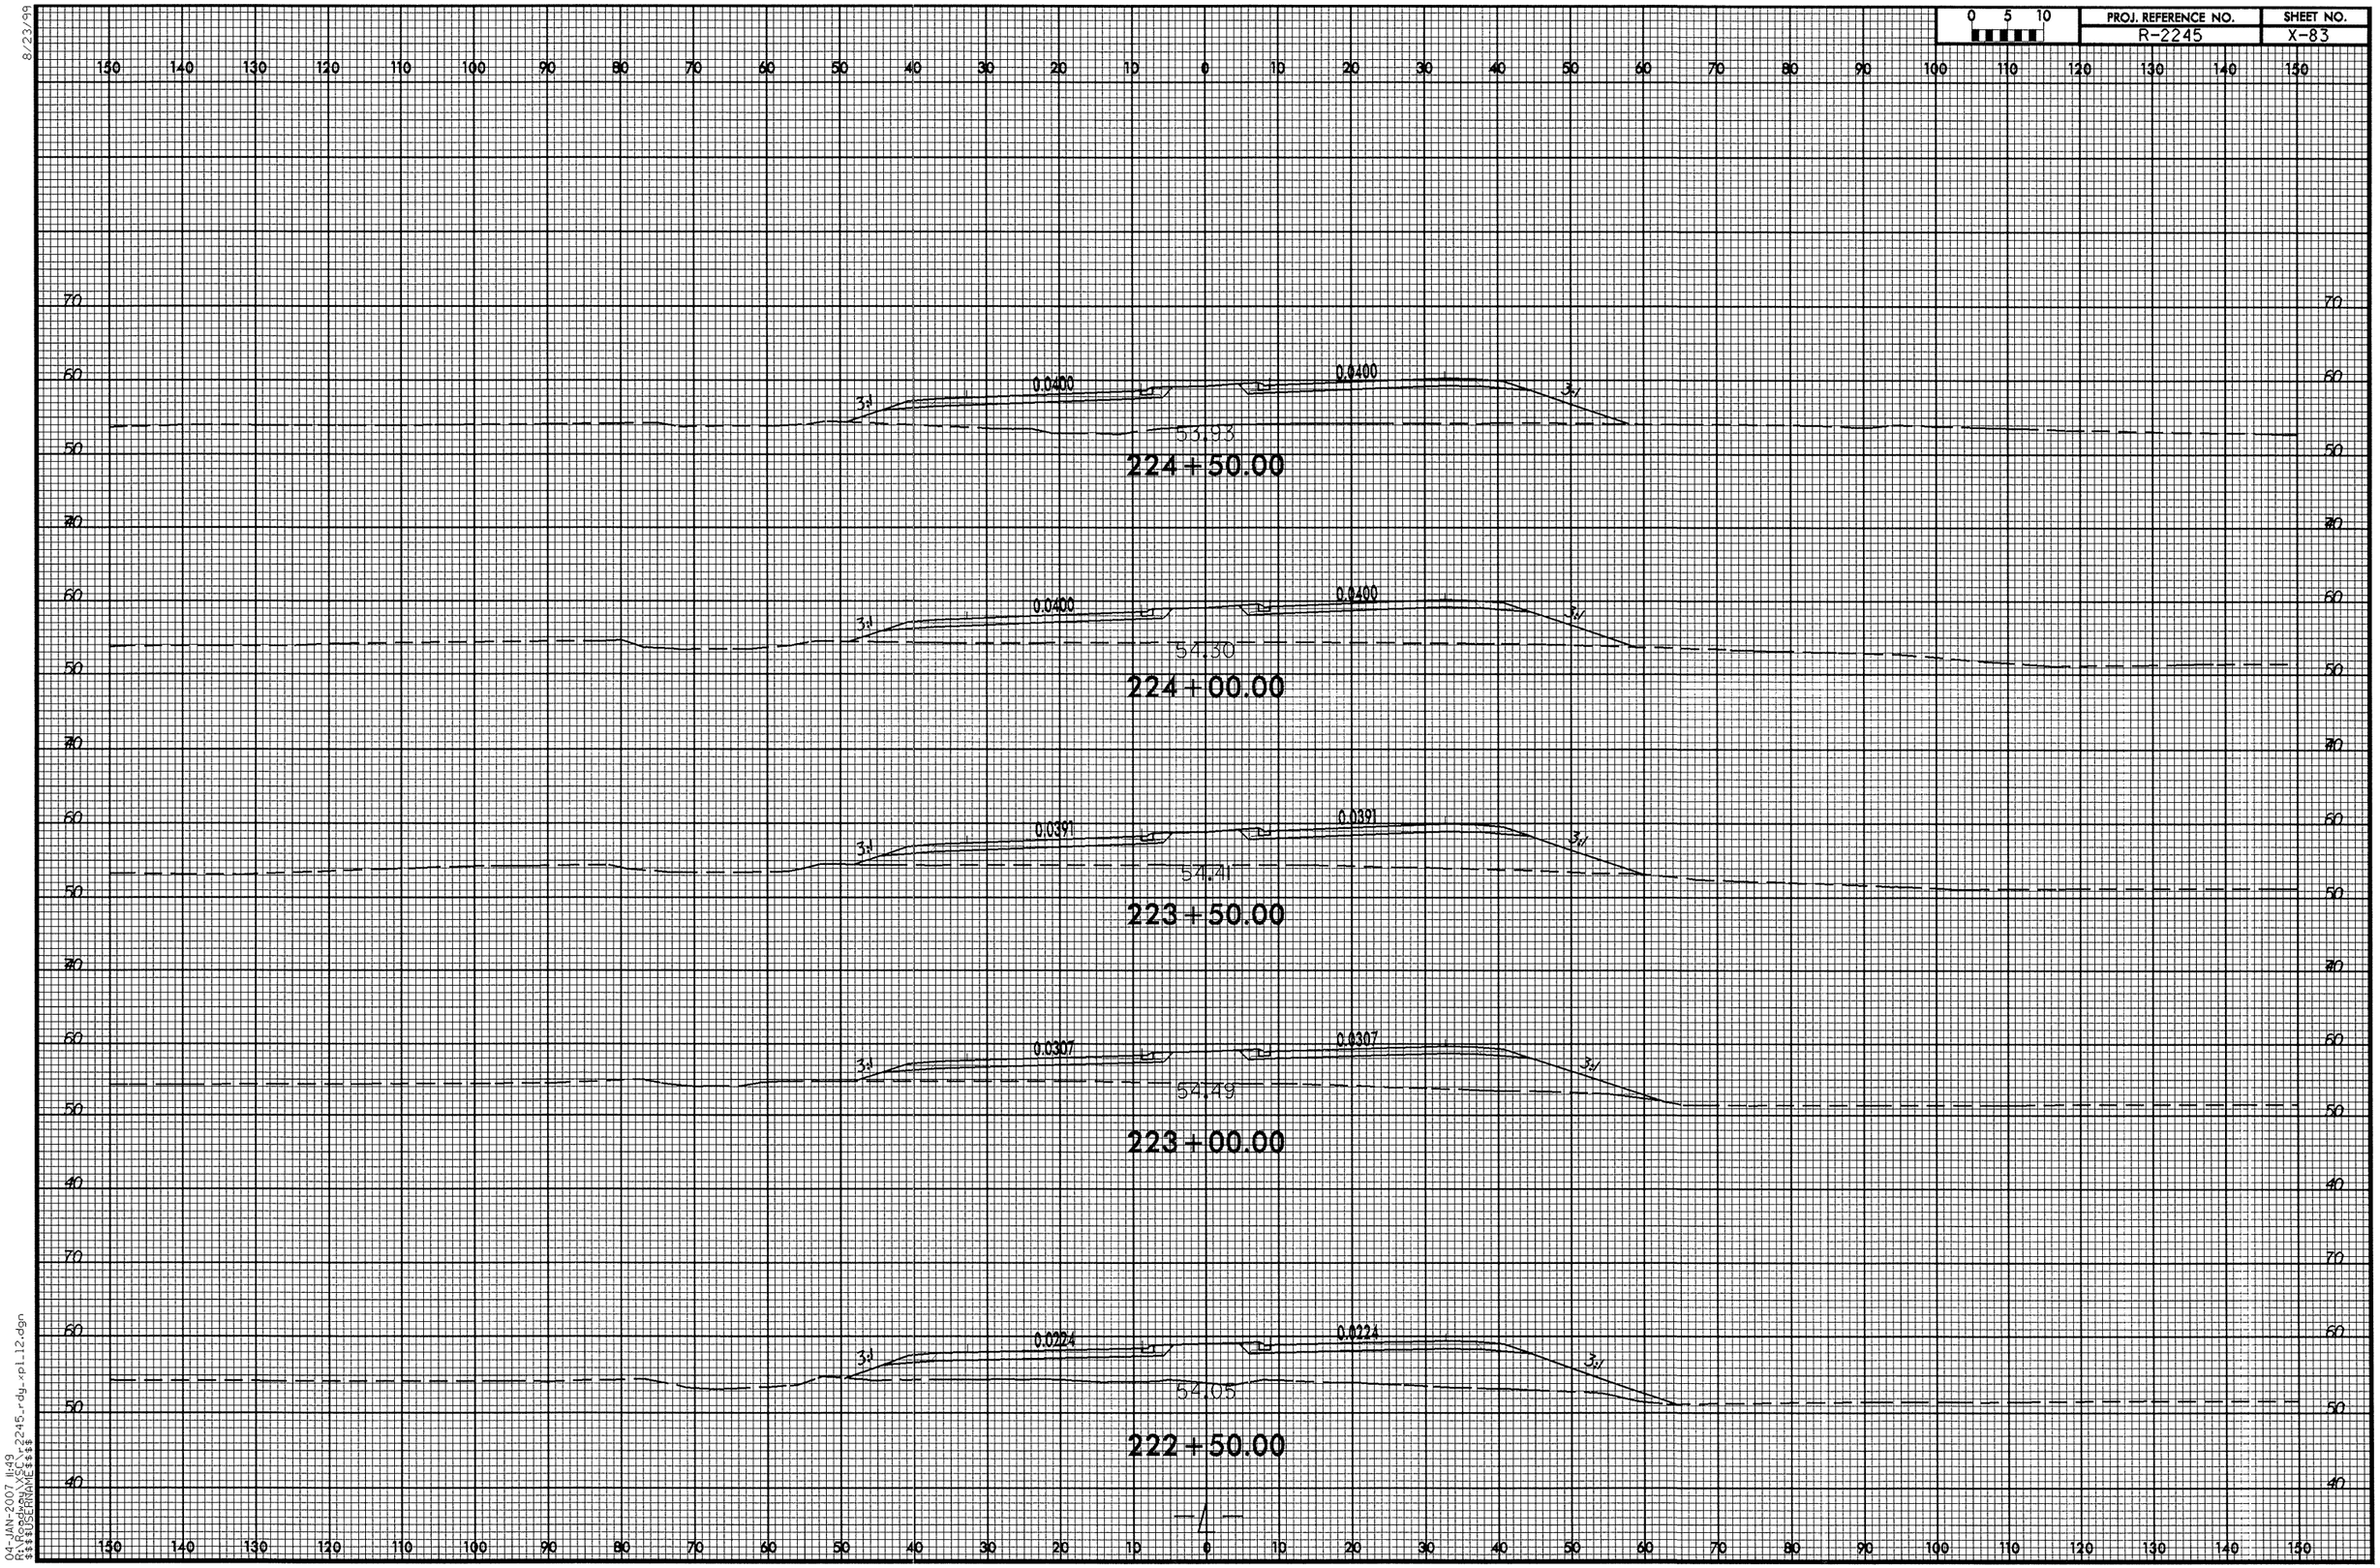

8/23/99
04-JAN-2007 11:49
R:\Roadway\SCS\r2245_rdy_xpl12.dgn
$$$$USERNAME$$$$

0 5 10	PROJ. REFERENCE NO.	SHEET NO.
	R-2245	X-84

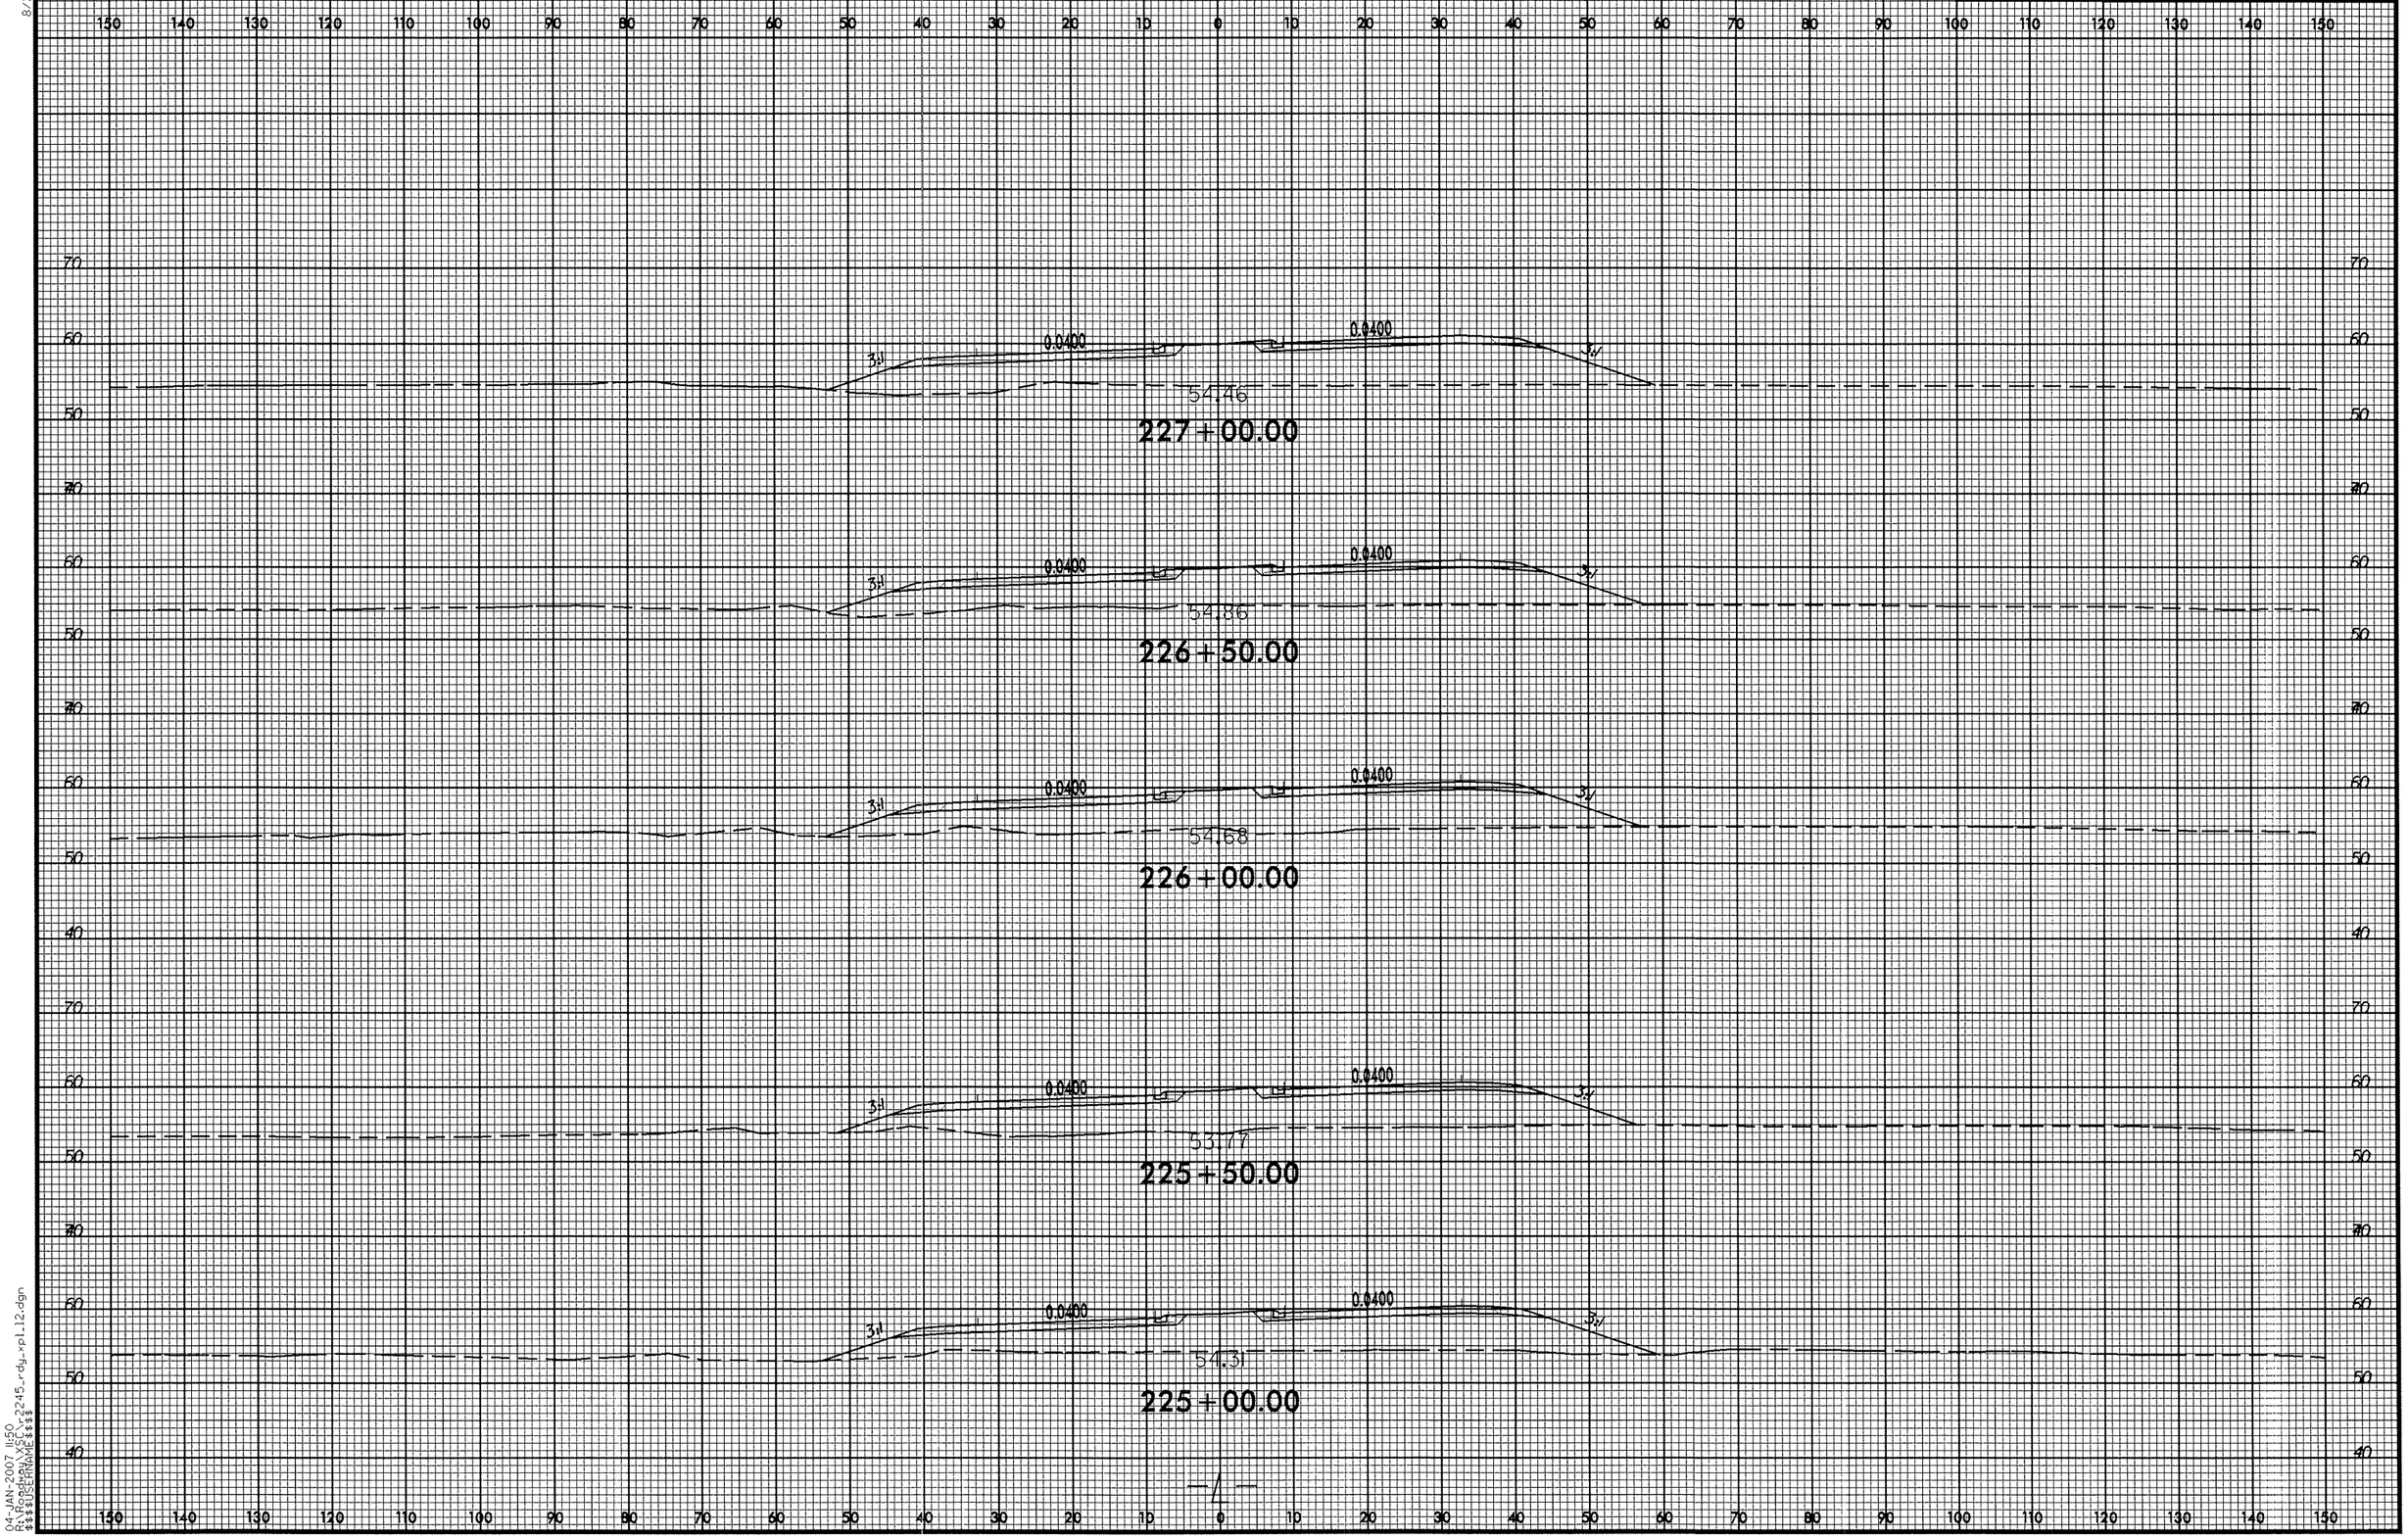

8/23/99

04-JAN-2007 11:50
R:\Roadway\XSC\r2245_rdy_xpl12.dgn
$$$$USERNAME$$$$

PROJ. REFERENCE NO.	SHEET NO.
R-2245	X-85

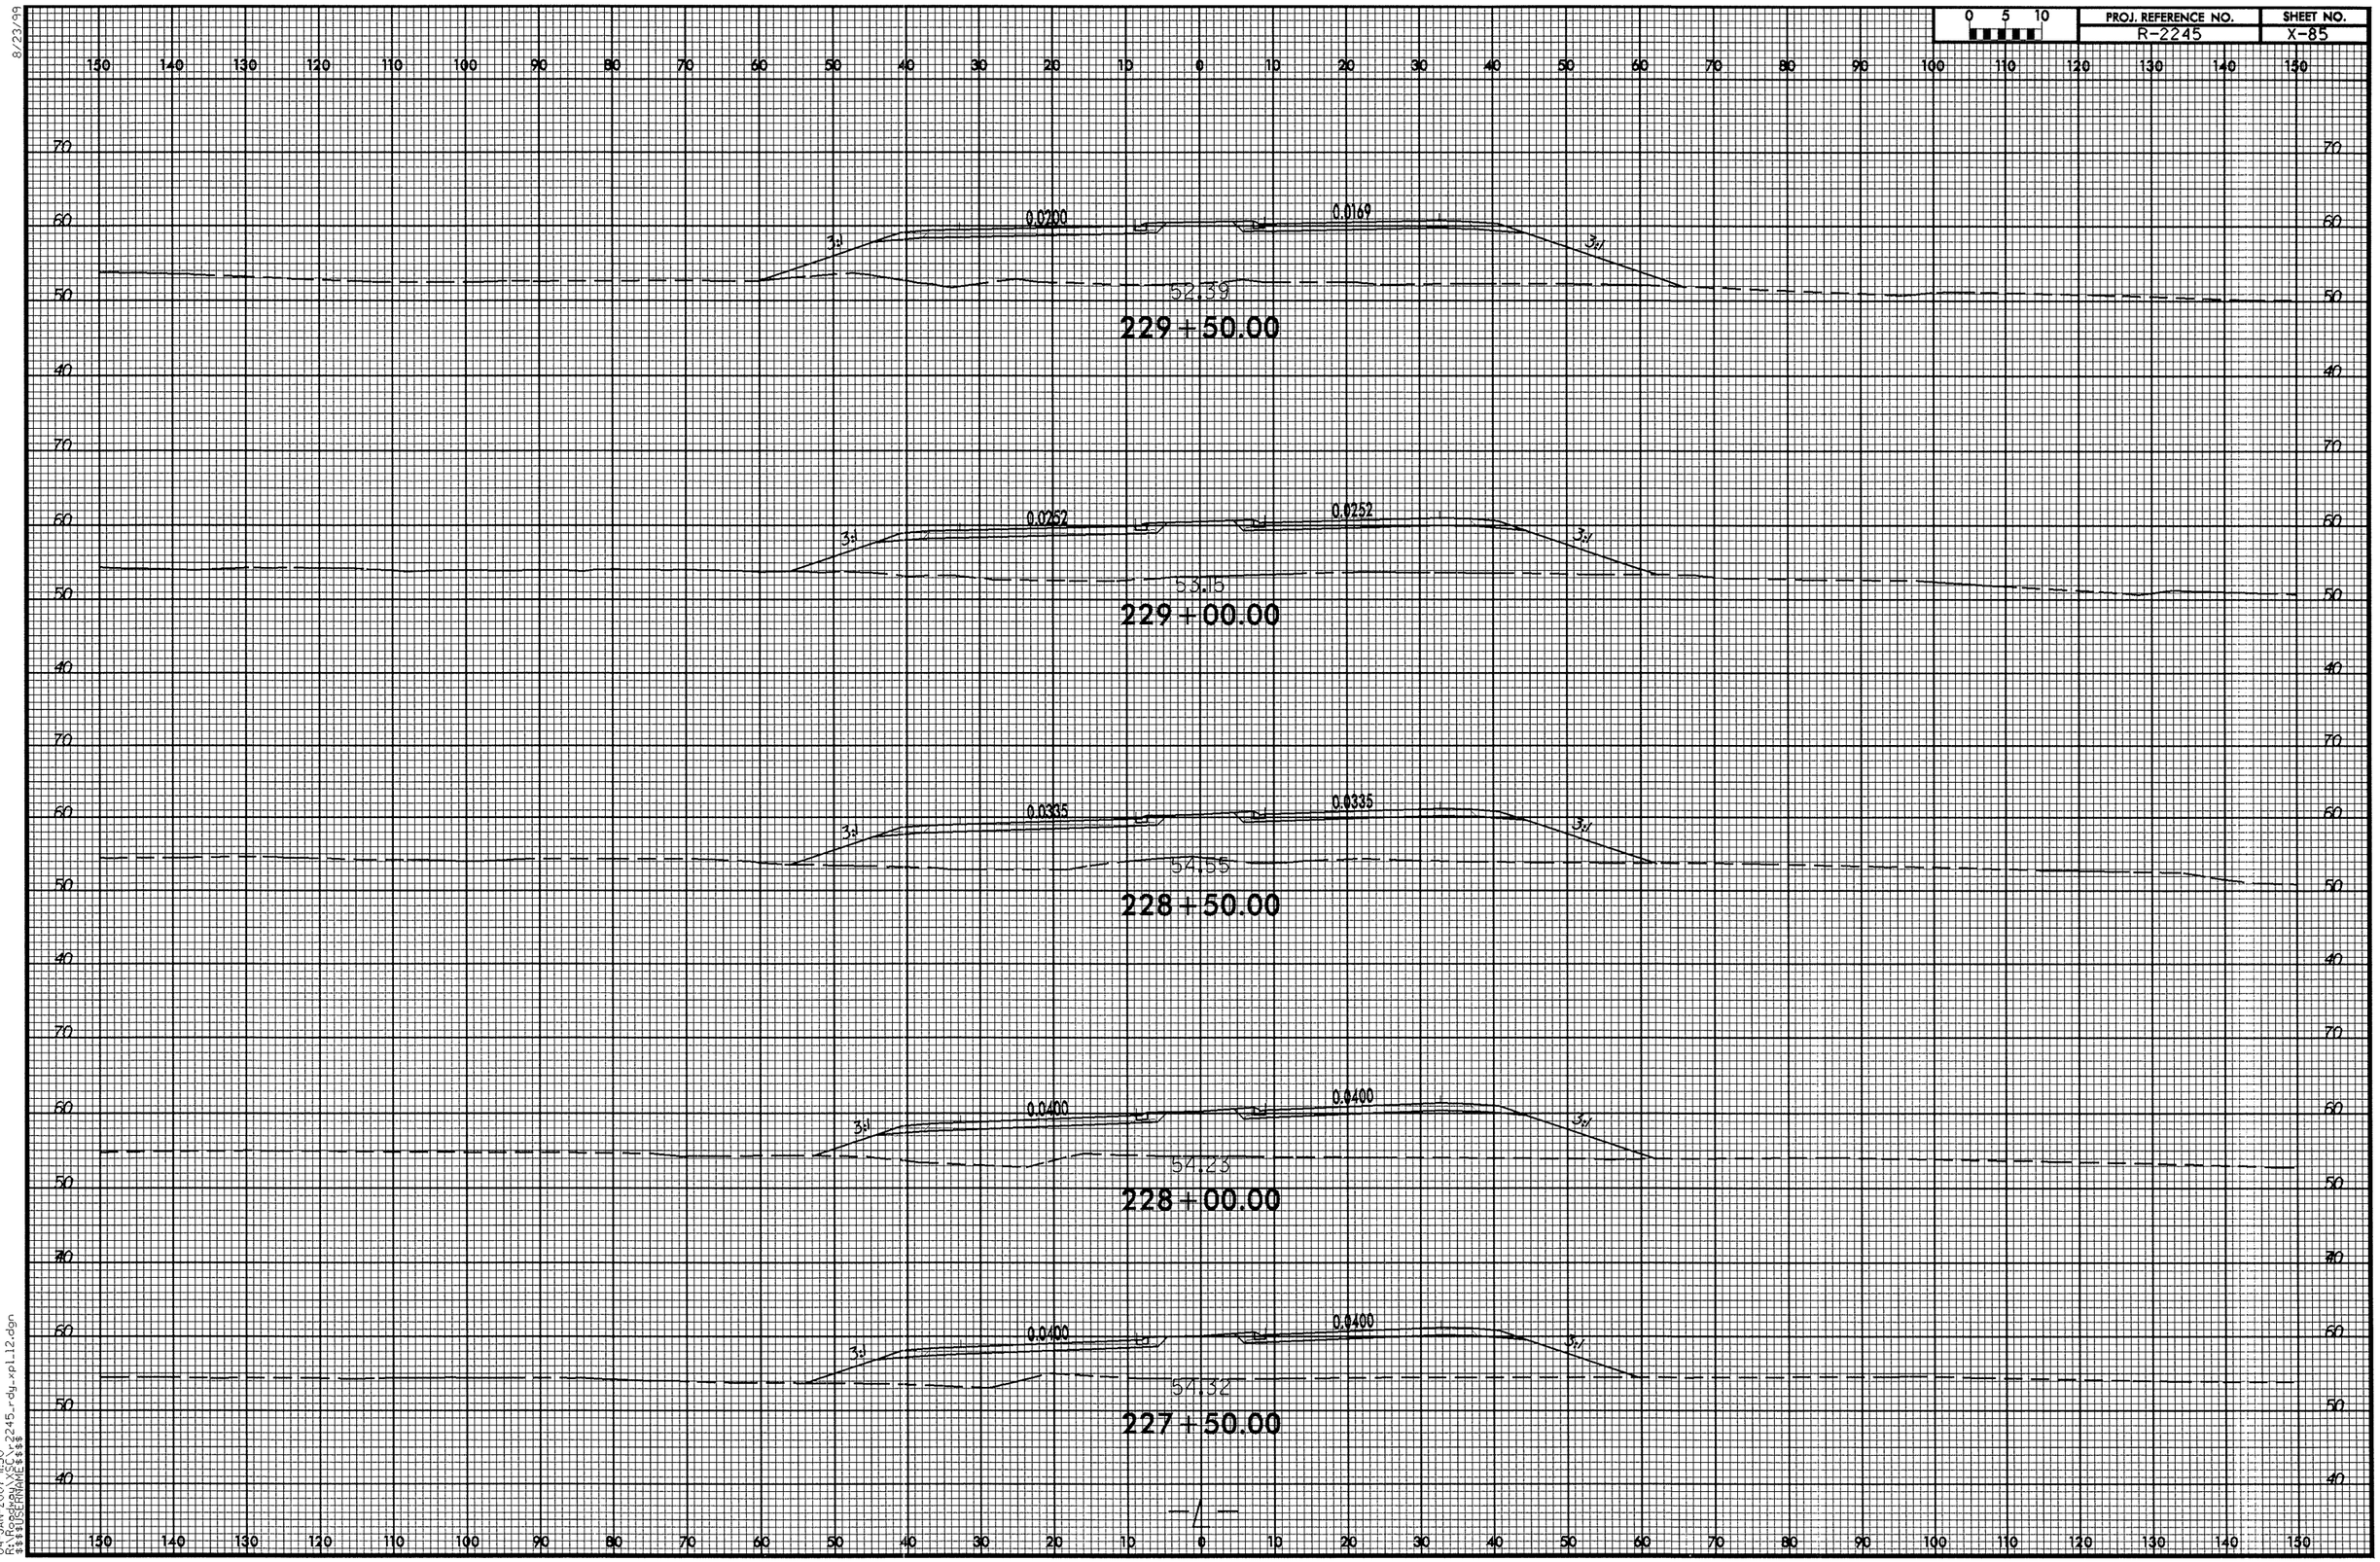

8/23/99
04-JAN-2007 11:50
R:\Roadway\XSEC\r2245_rdy_xpl_12.dgn
$$$$USERNAME$$$$

0 5 10	PROJ. REFERENCE NO.	SHEET NO.
	R-2245	X-86

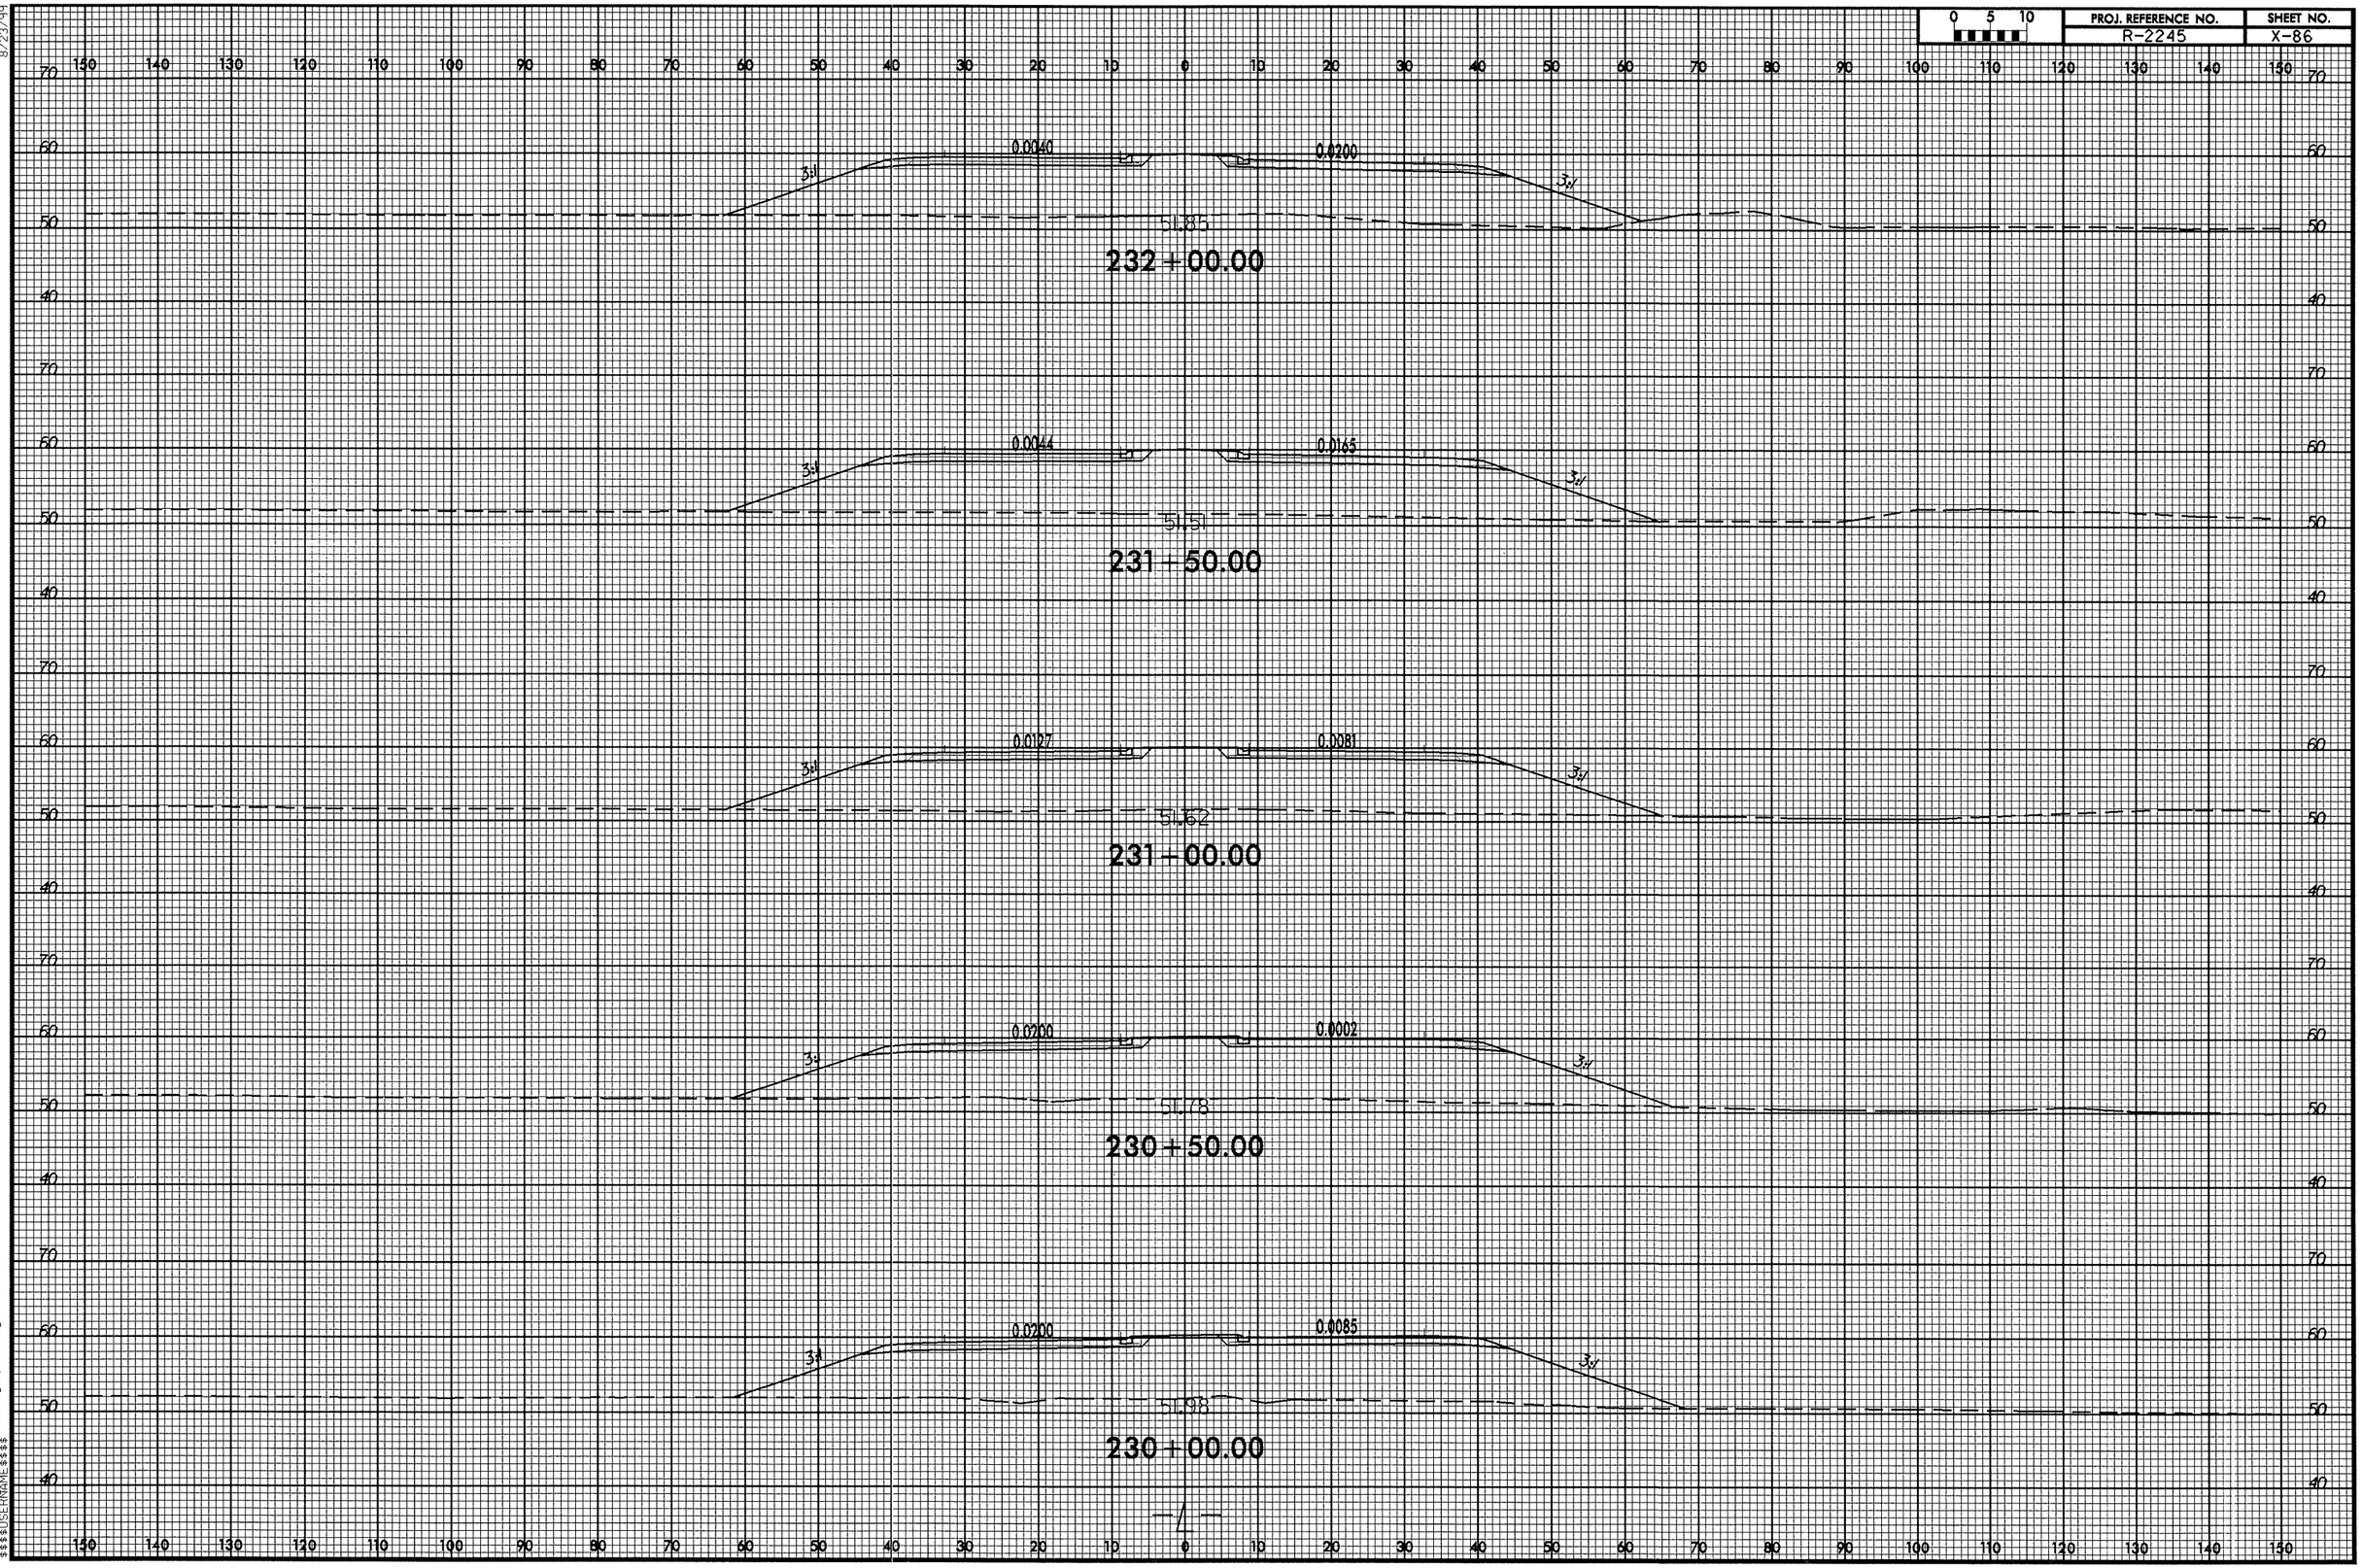

8/23/99

04-JAN-2007 11:51
R:\Roadway\X86_r2245_rdy_xpl12.dgn
$$$$USERNAME$$$$

0 5 10	PROJ. REFERENCE NO.	SHEET NO.
	R-2245	X-87

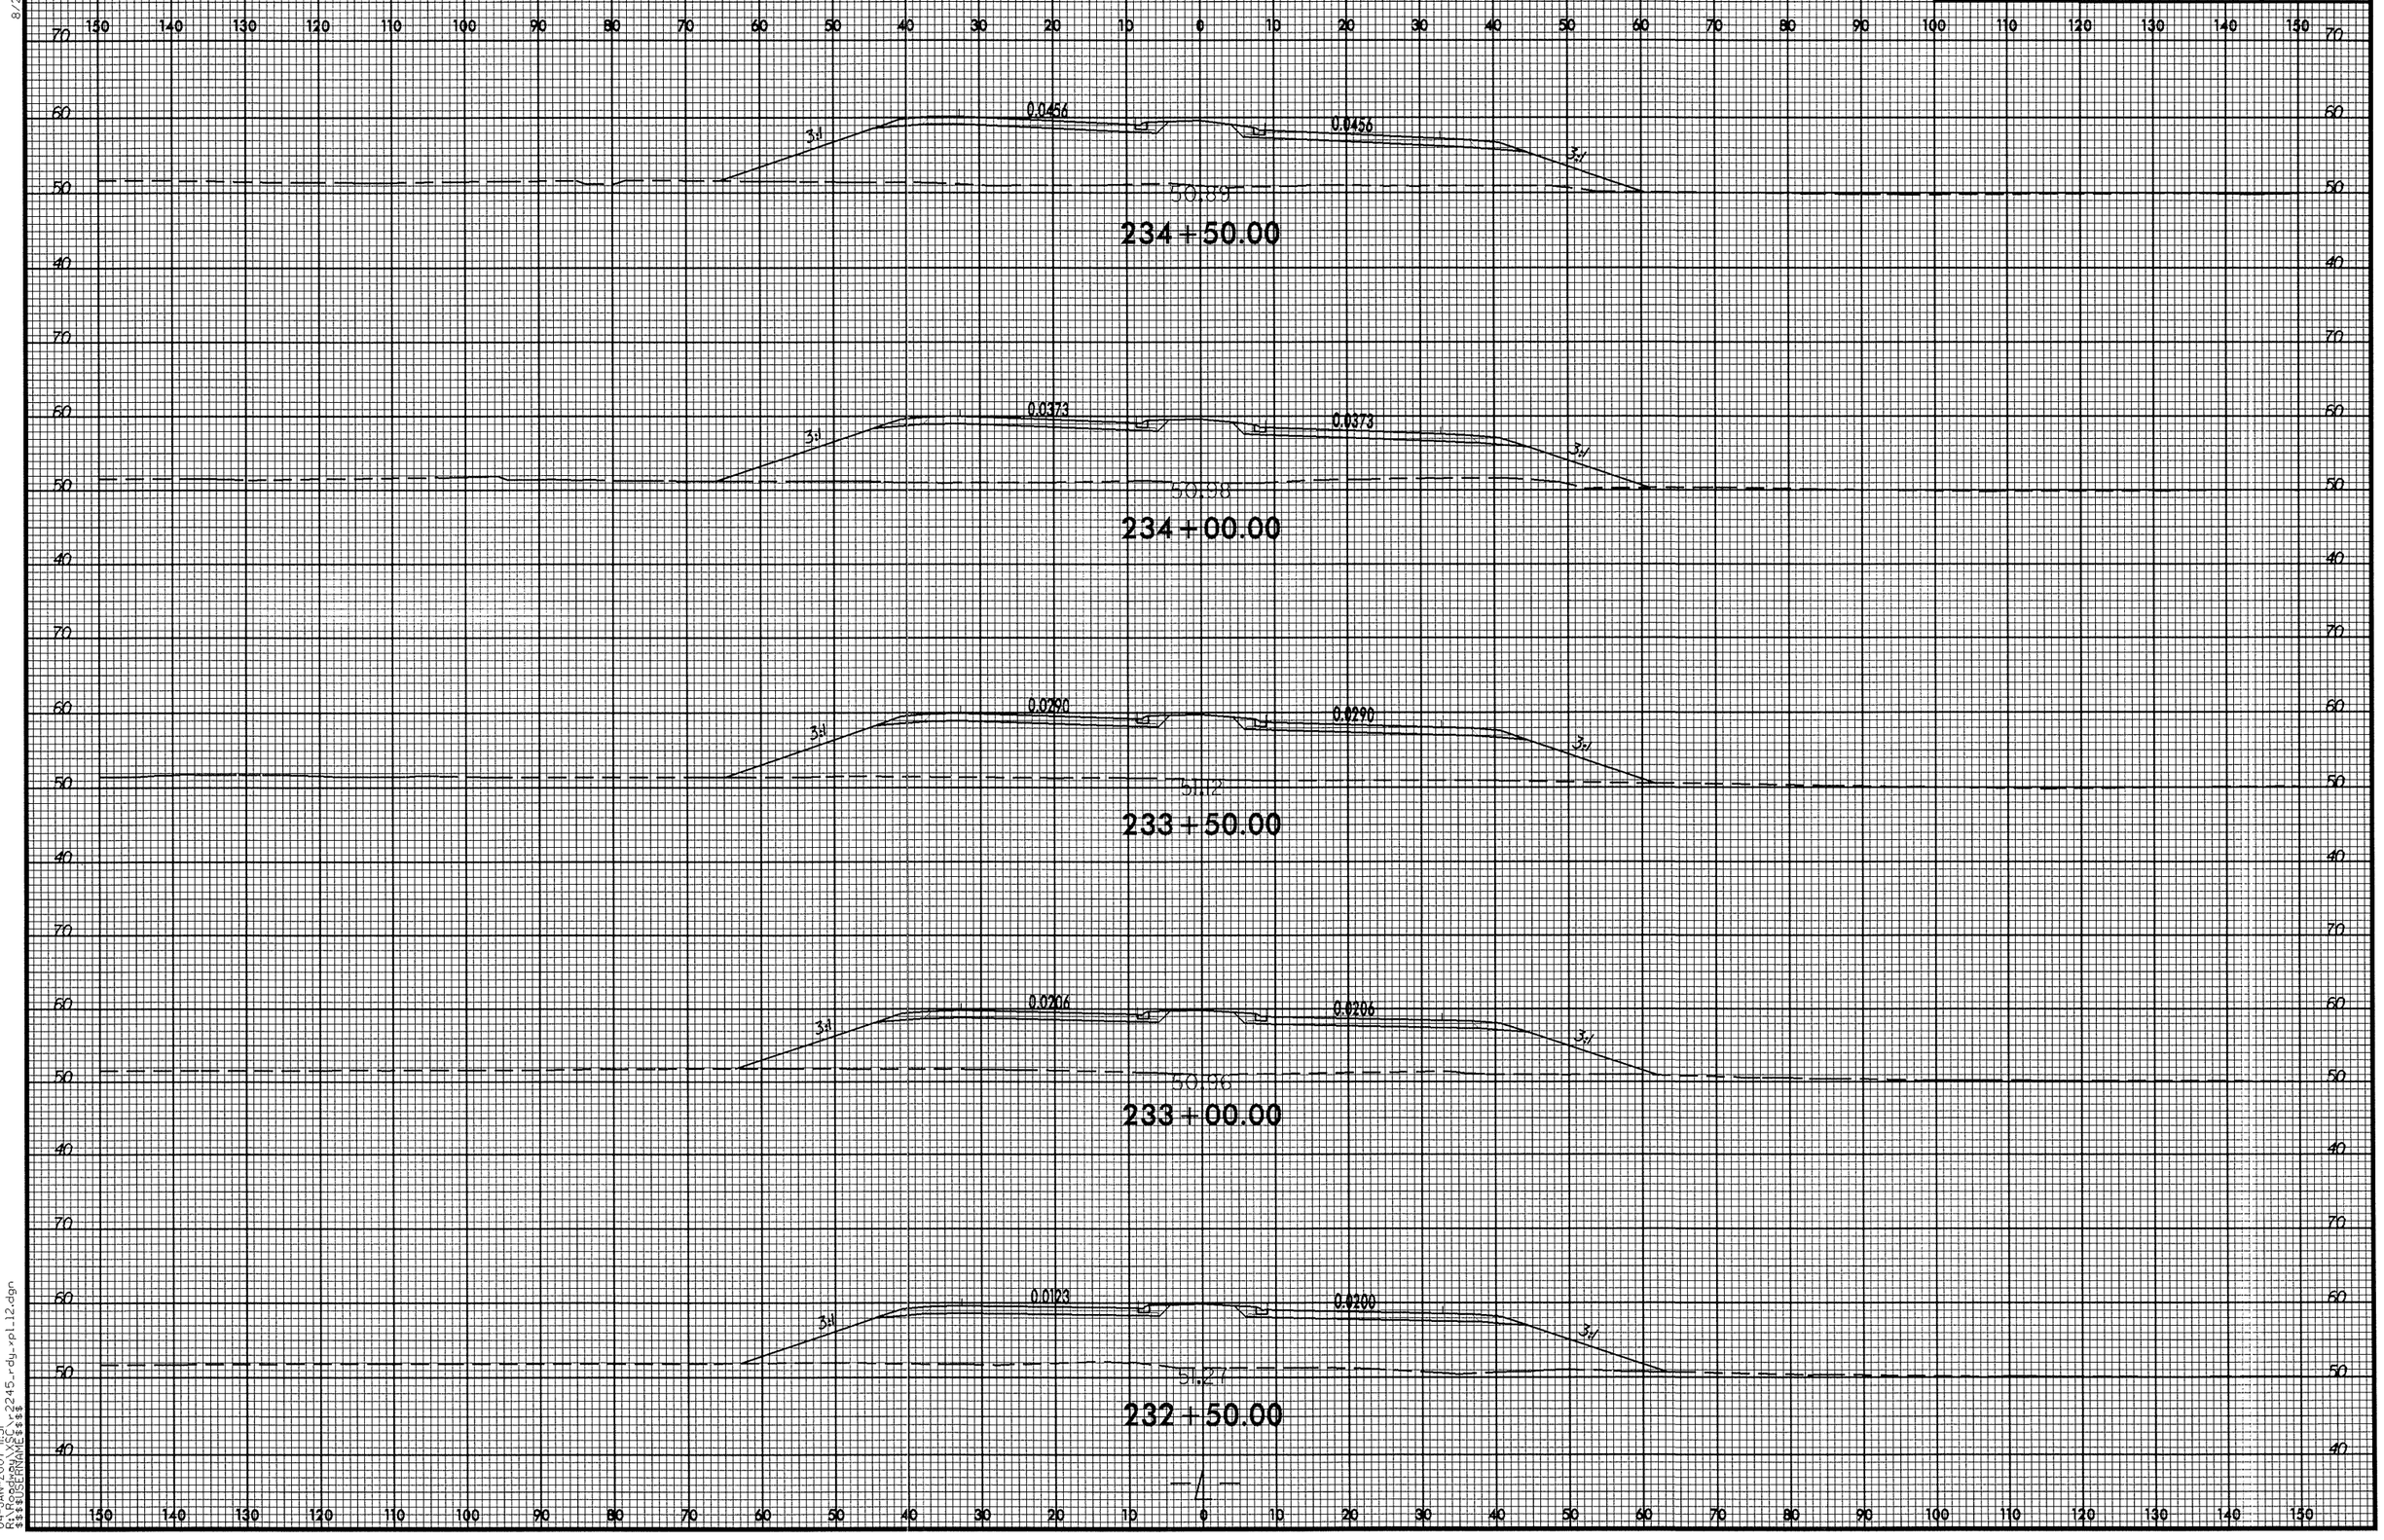

8/23/99
04-JAN-2007 11:51
R:\Roadway\SEC\r2245_rdy_xpl_l2.dgn
$$$$USERNAME$$$$

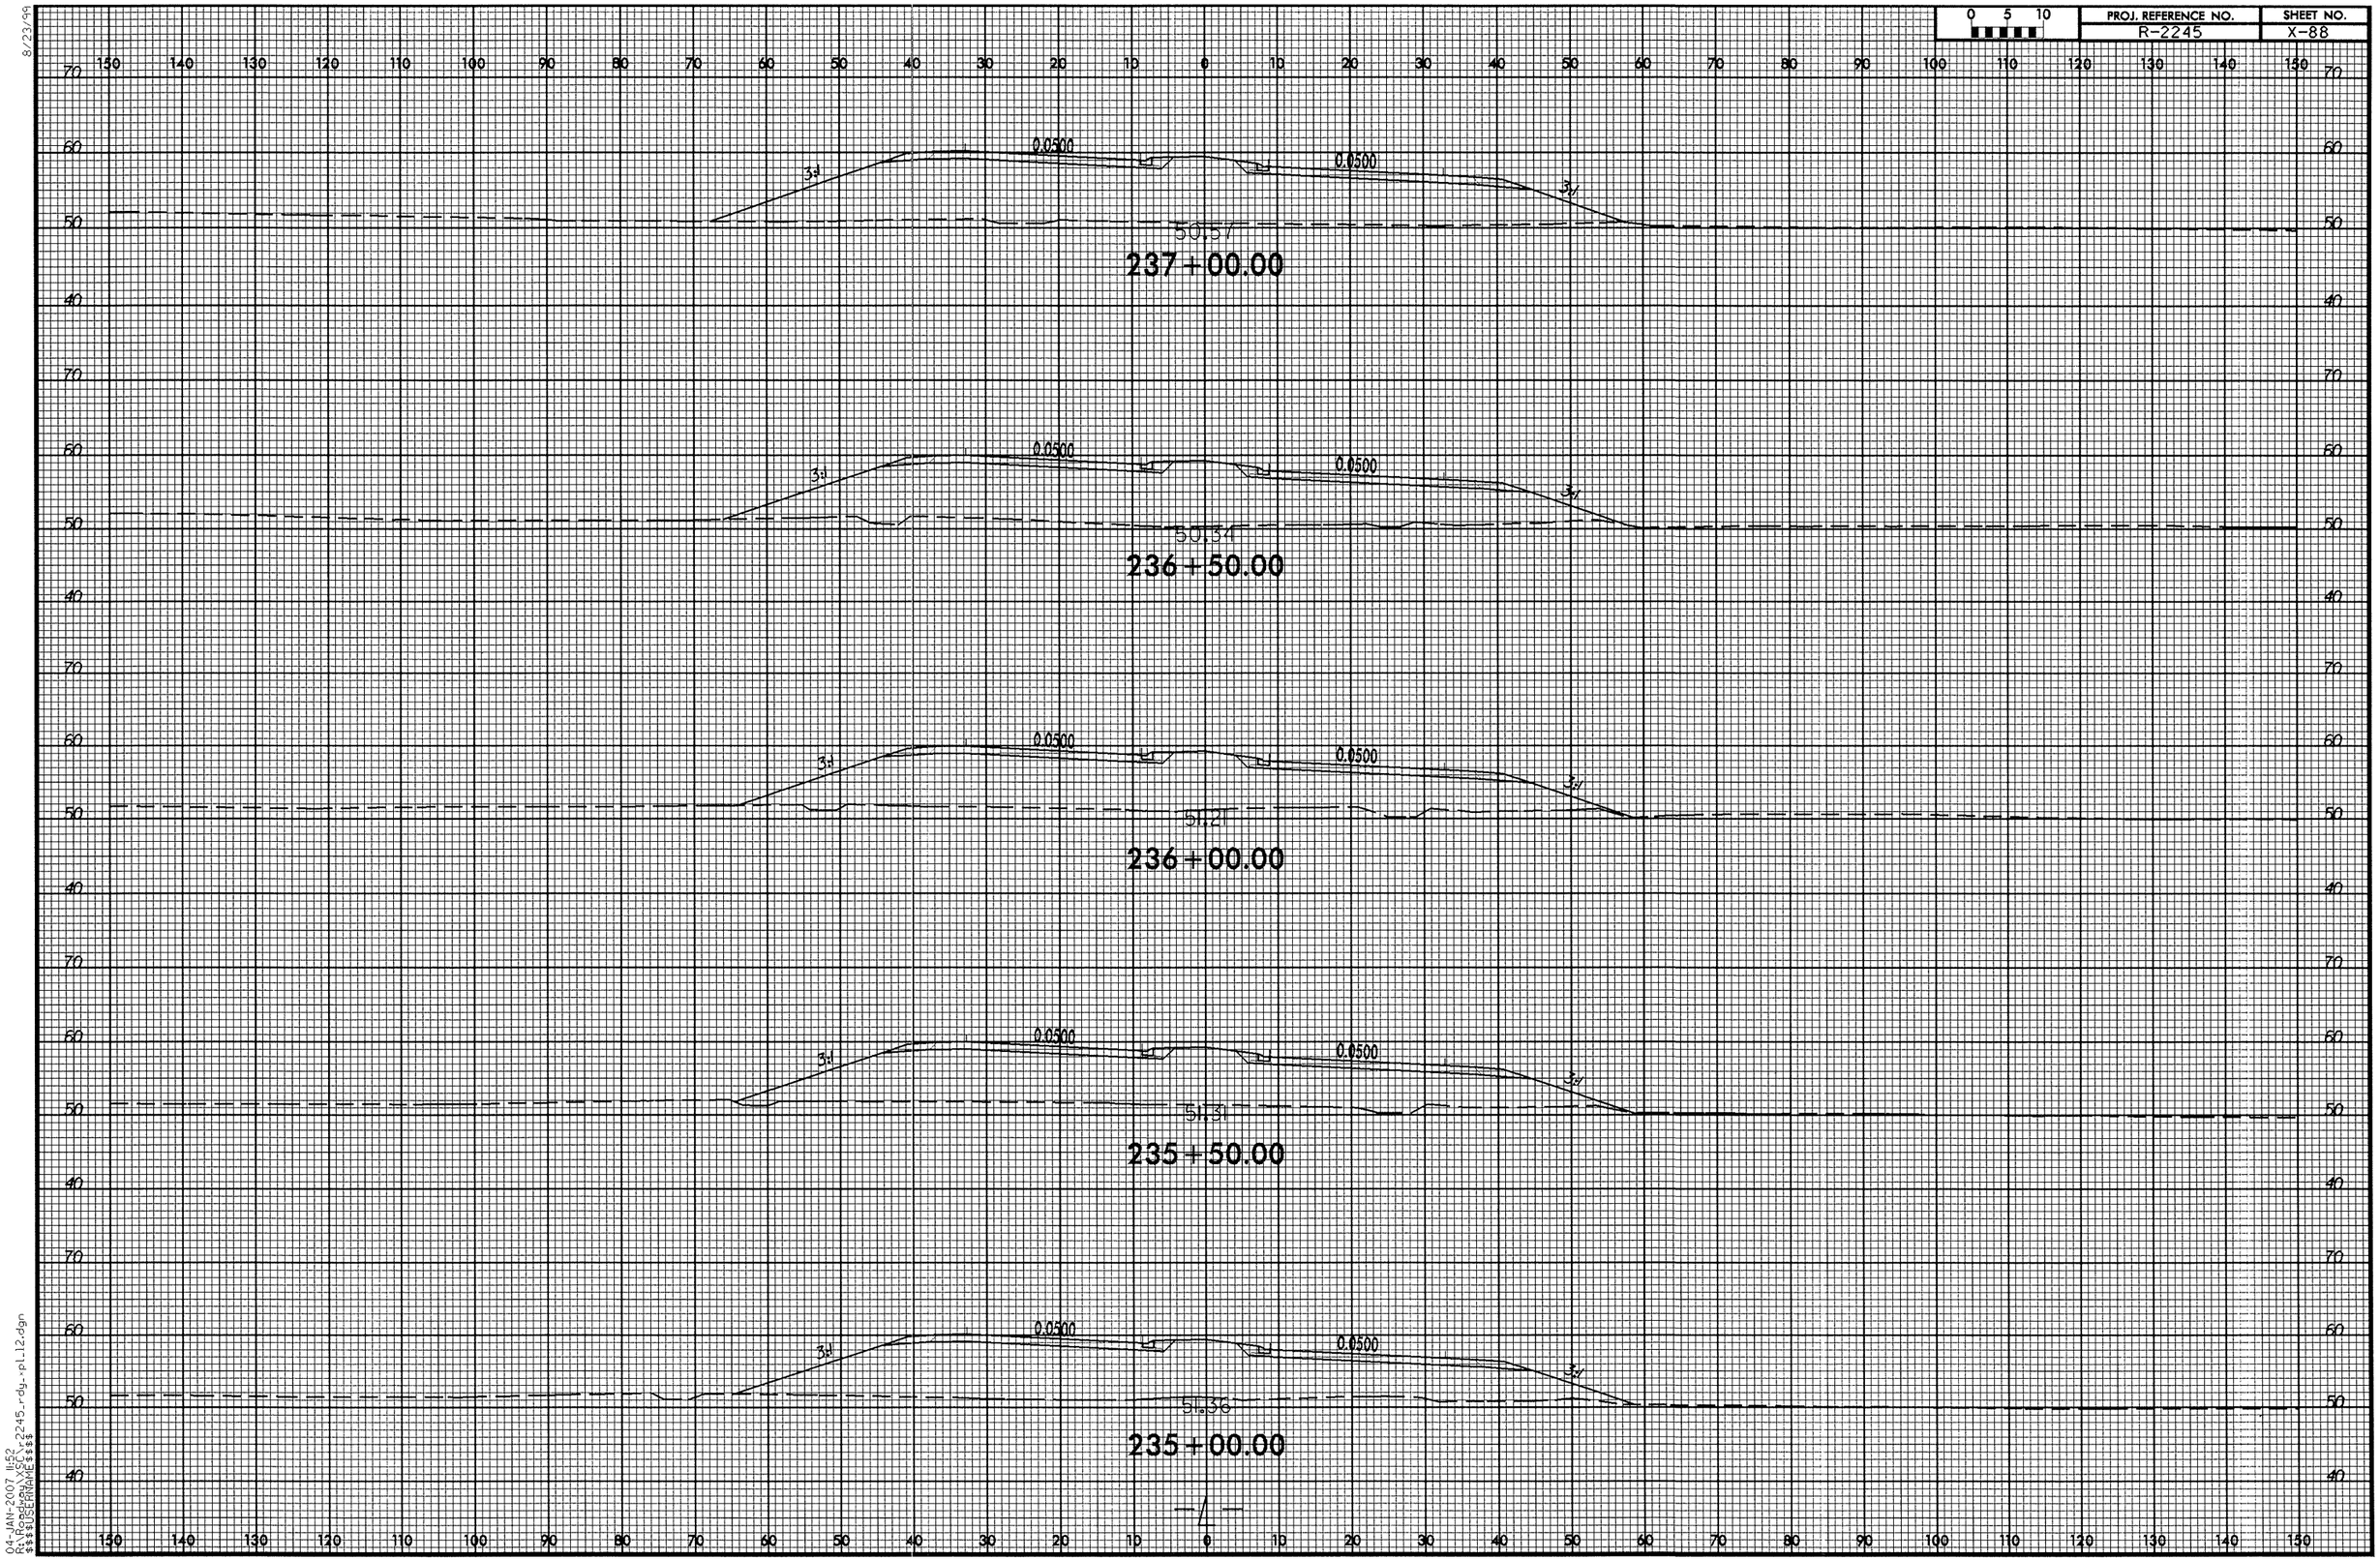

8/23/99
04-JAN-2007 11:52
R:\Roadway\XSEC\r2245_rdy_pl12.dgn
$$$$USERNAME$$$$

PROJ. REFERENCE NO.	SHEET NO.
R-2245	X-89

0 5 10

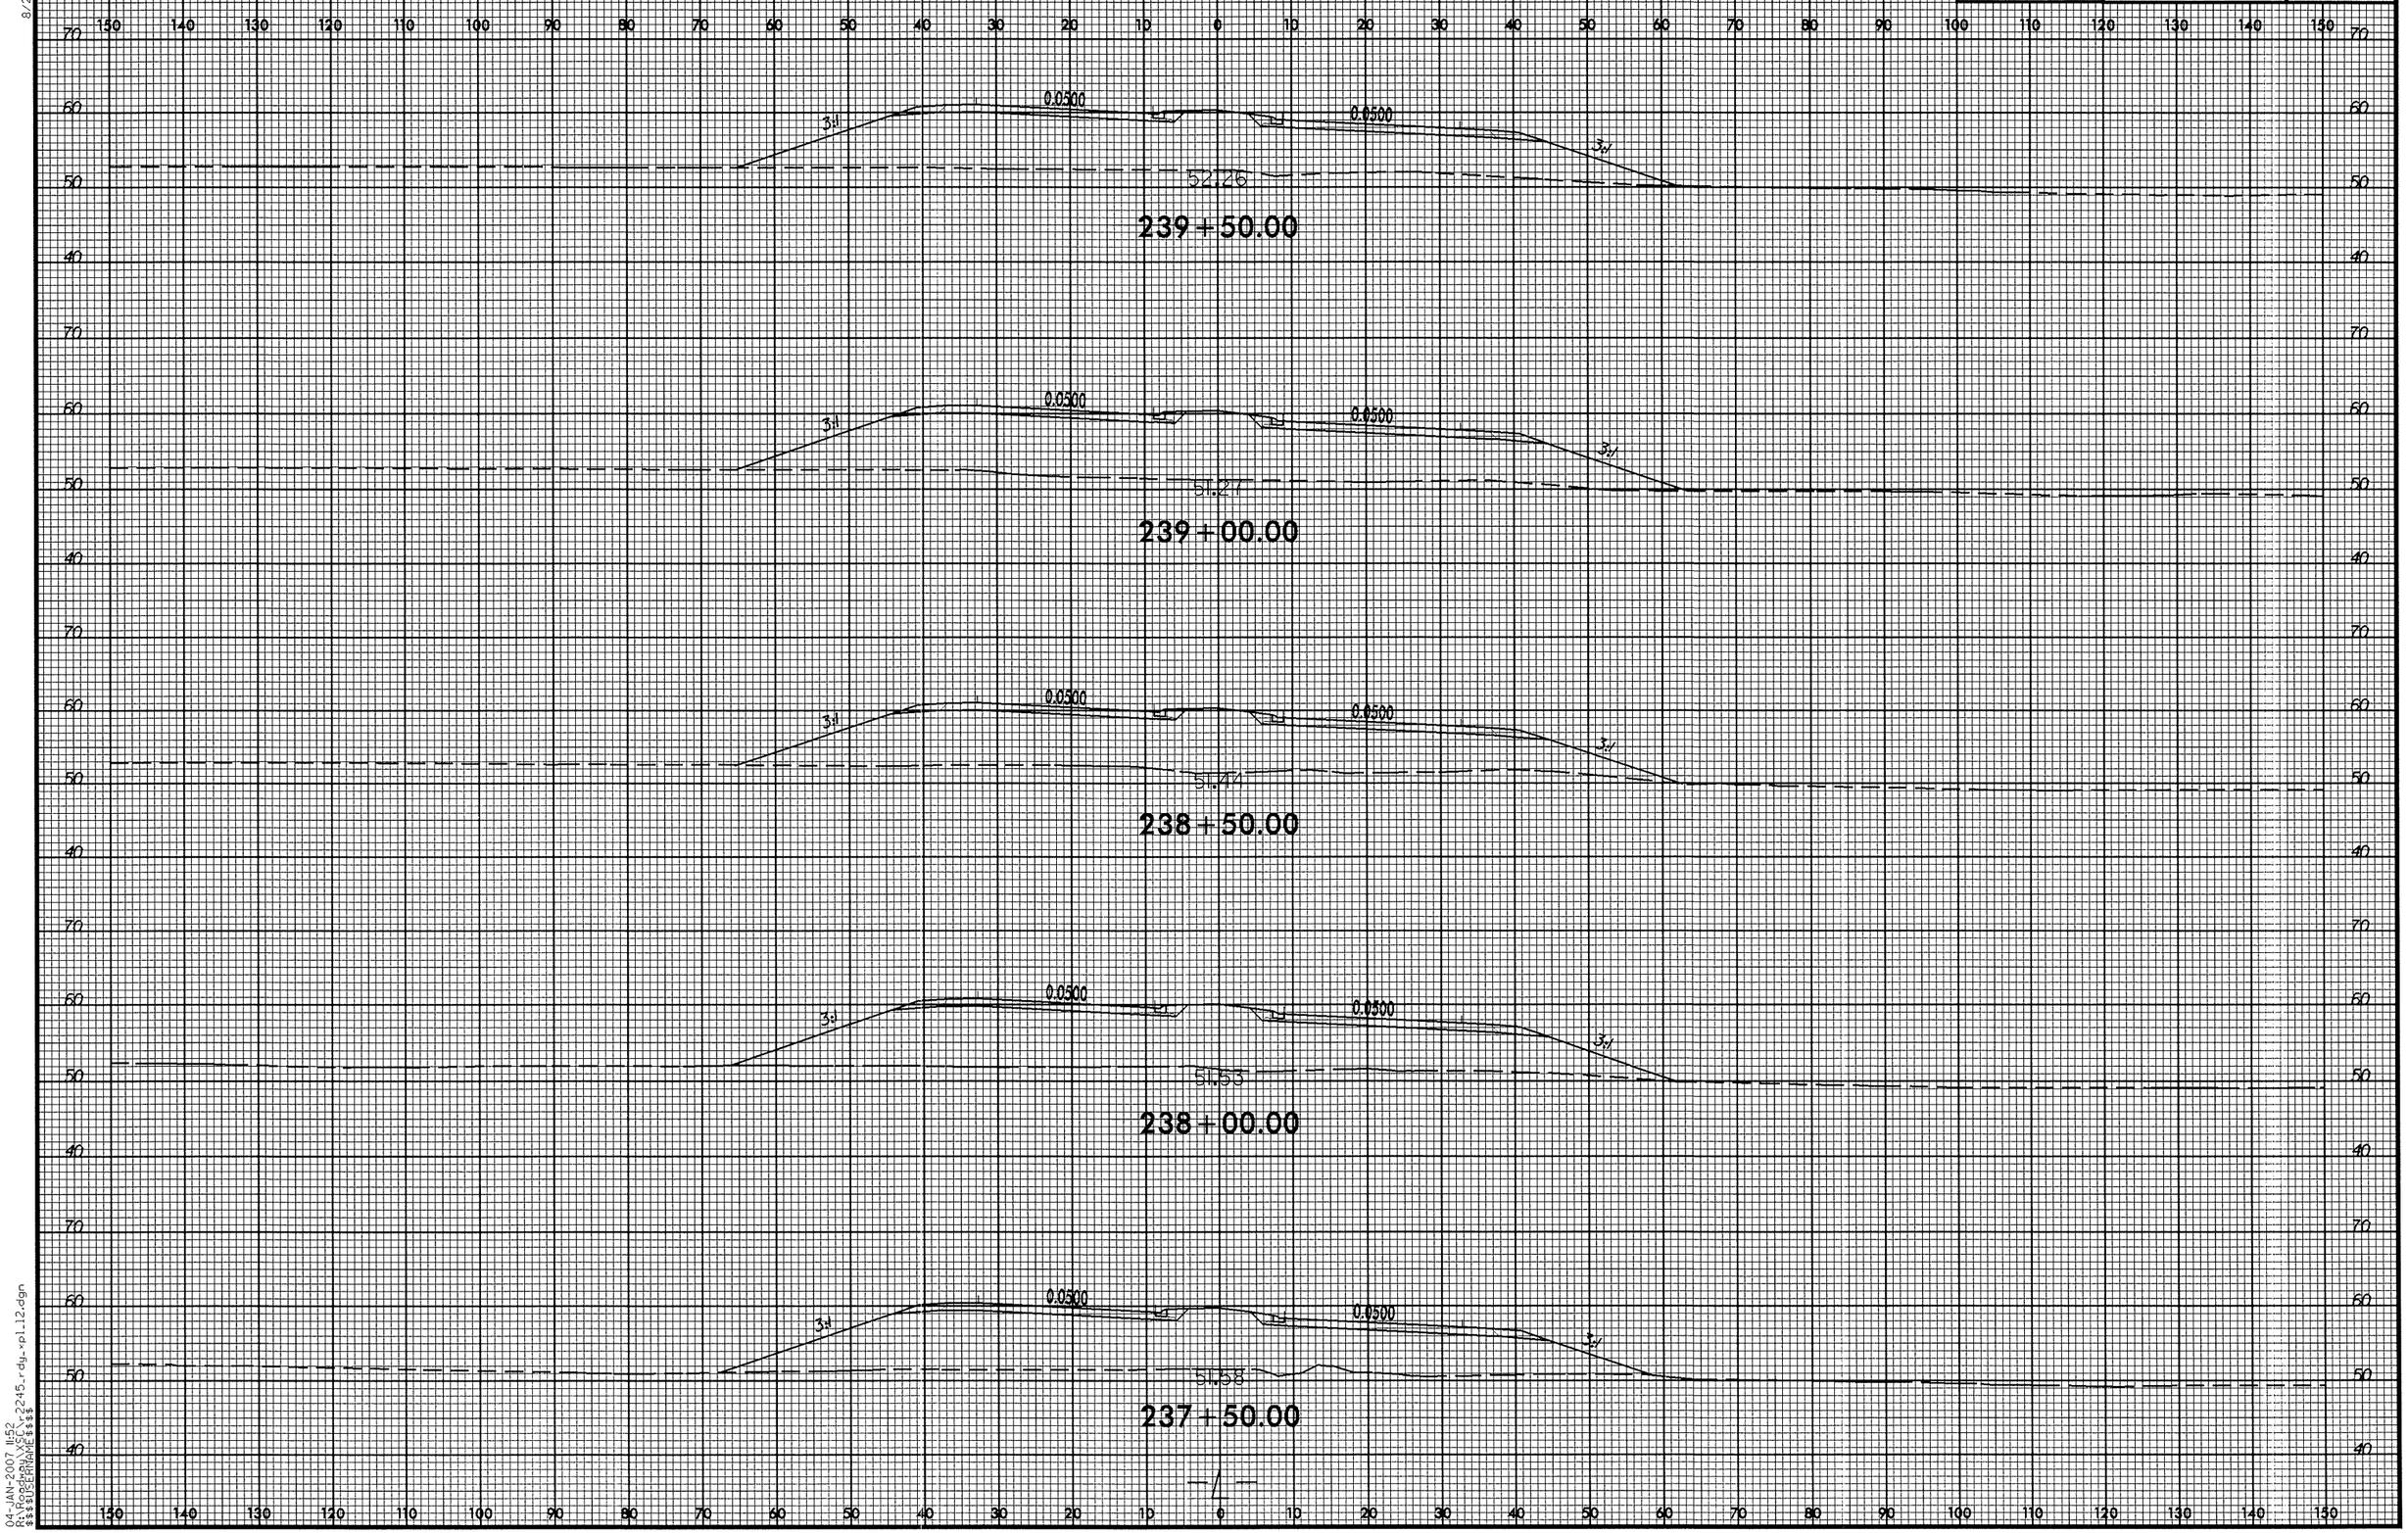

8/23/99
04-JAN-2007 11:52
R:\Roadway\SCN\r2245_rdy_xpl_12.dgn
$$$$USERNAME$$$$

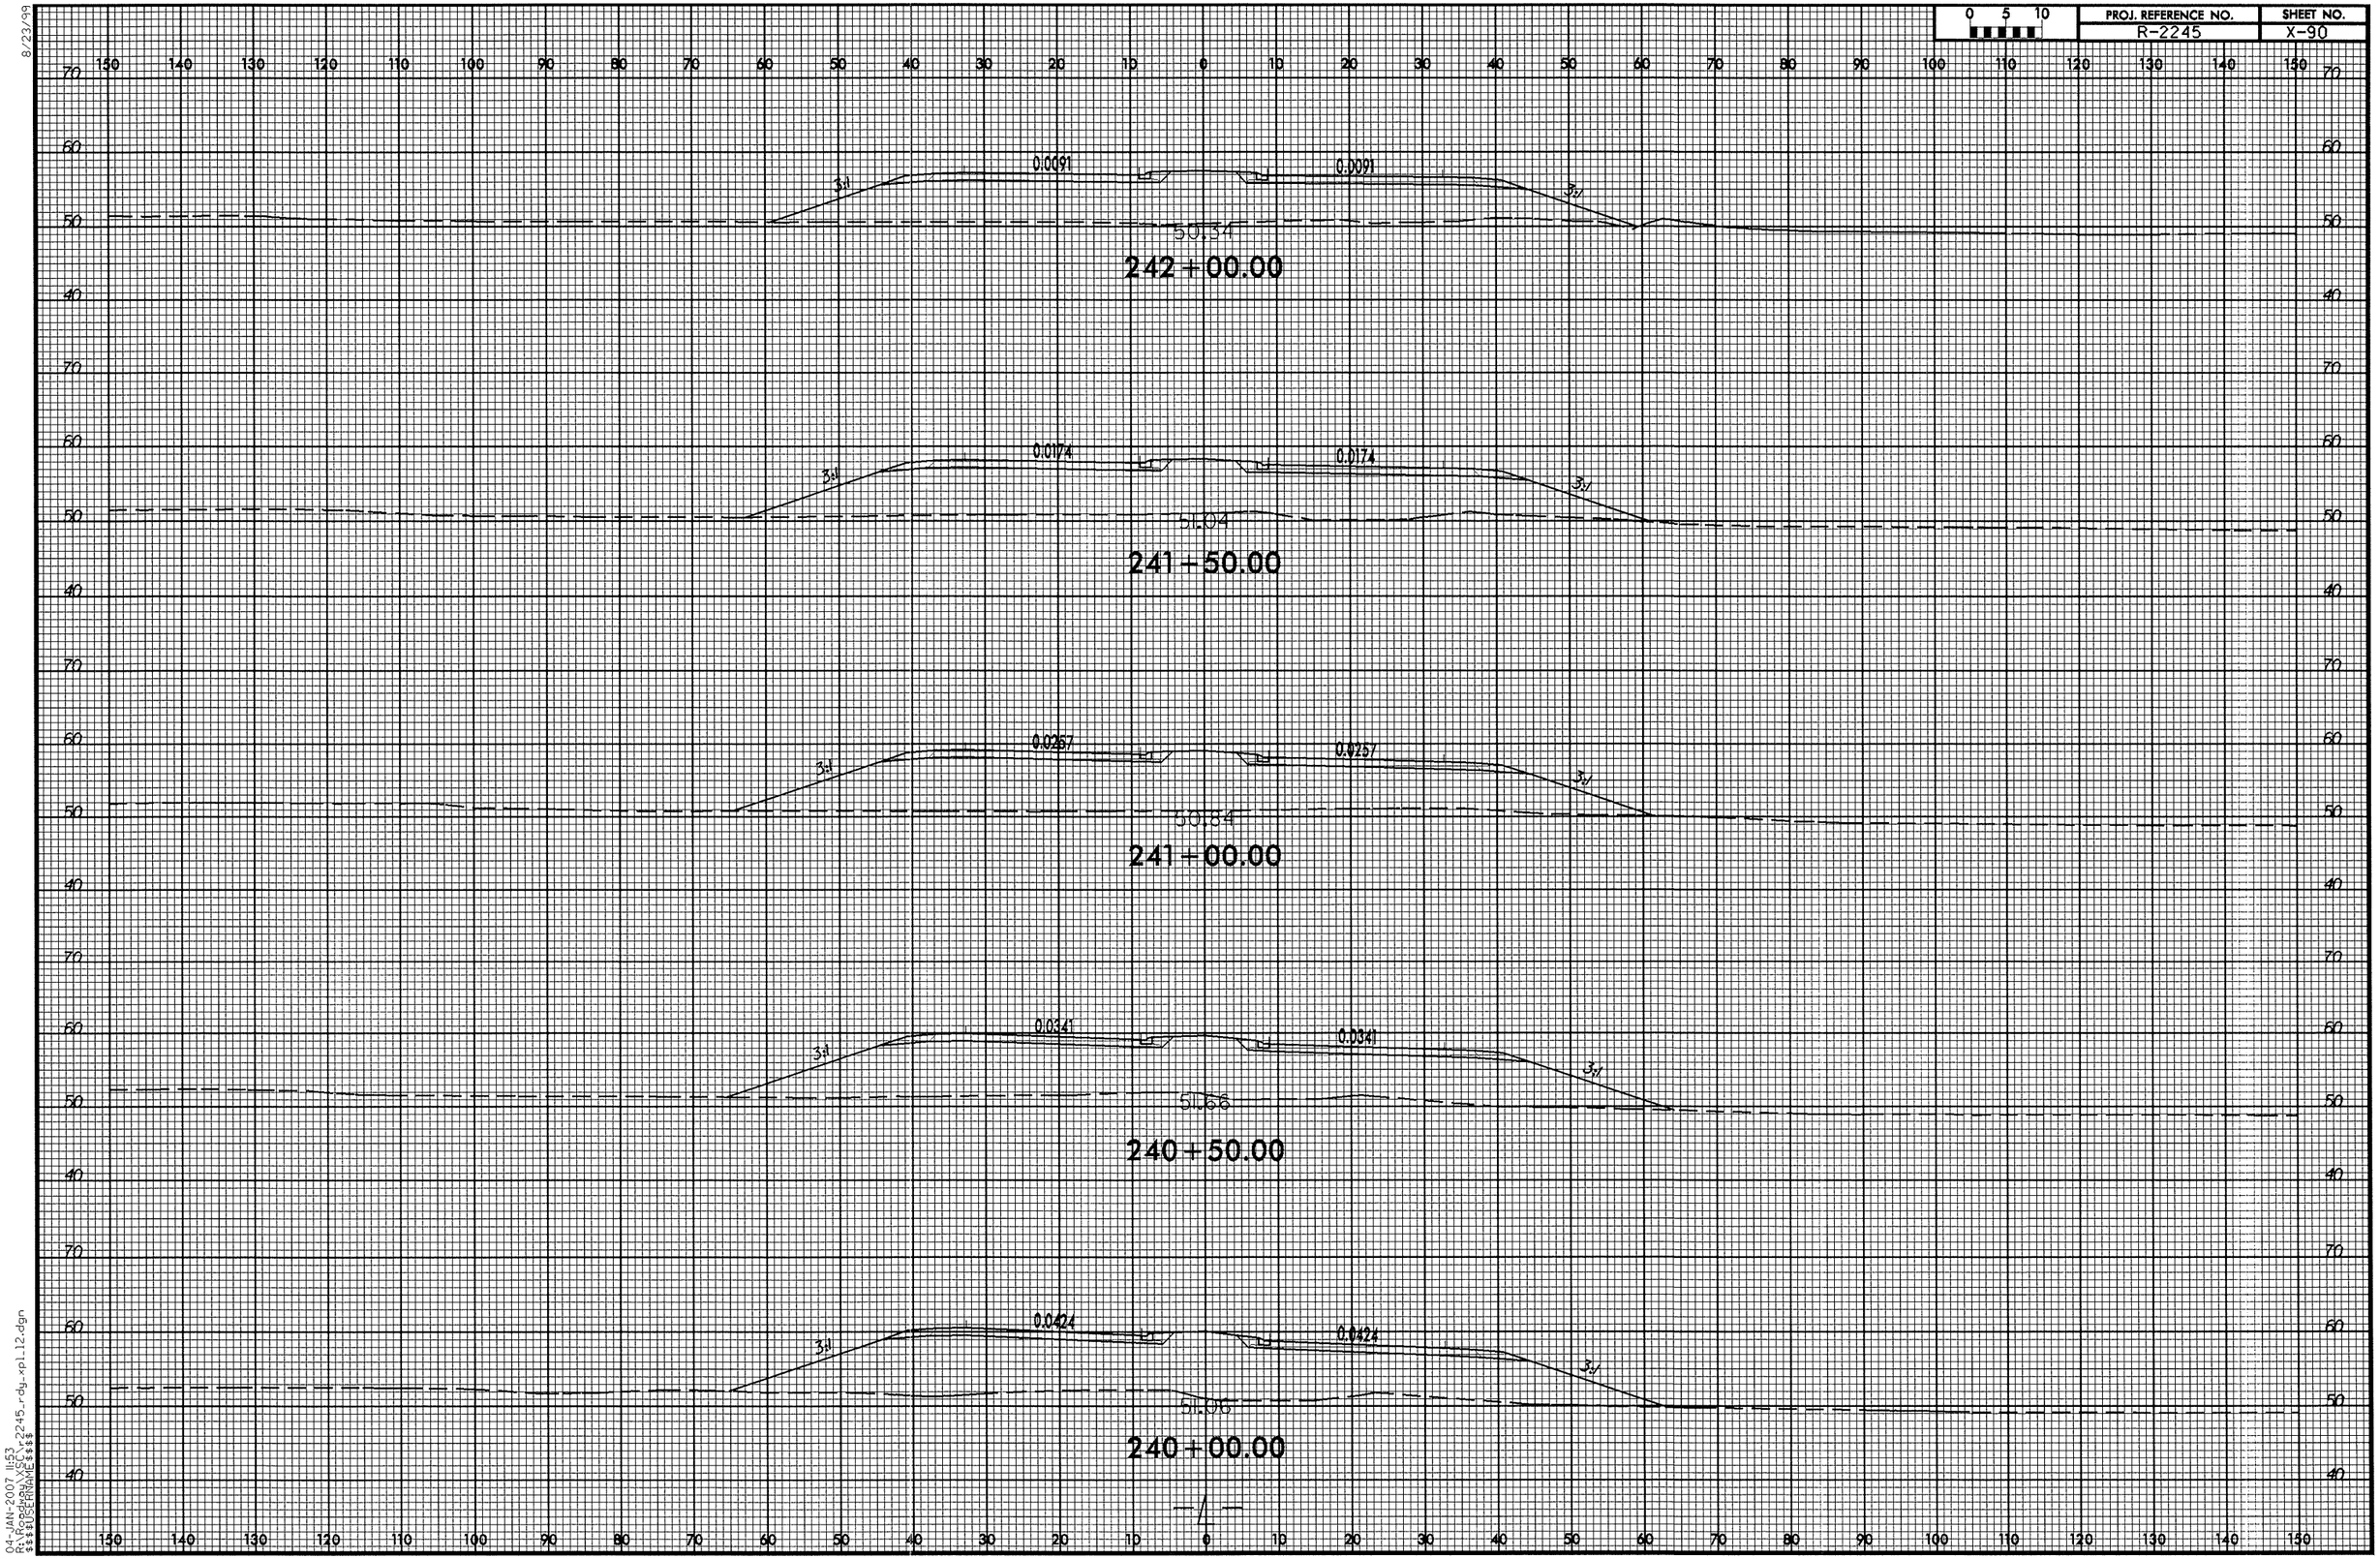

8/23/99
04-JAN-2007 11:53
R:\Roadway\SECT\r2245_rdy_xpl_12.dgn
$$$$USERNAME$$$$

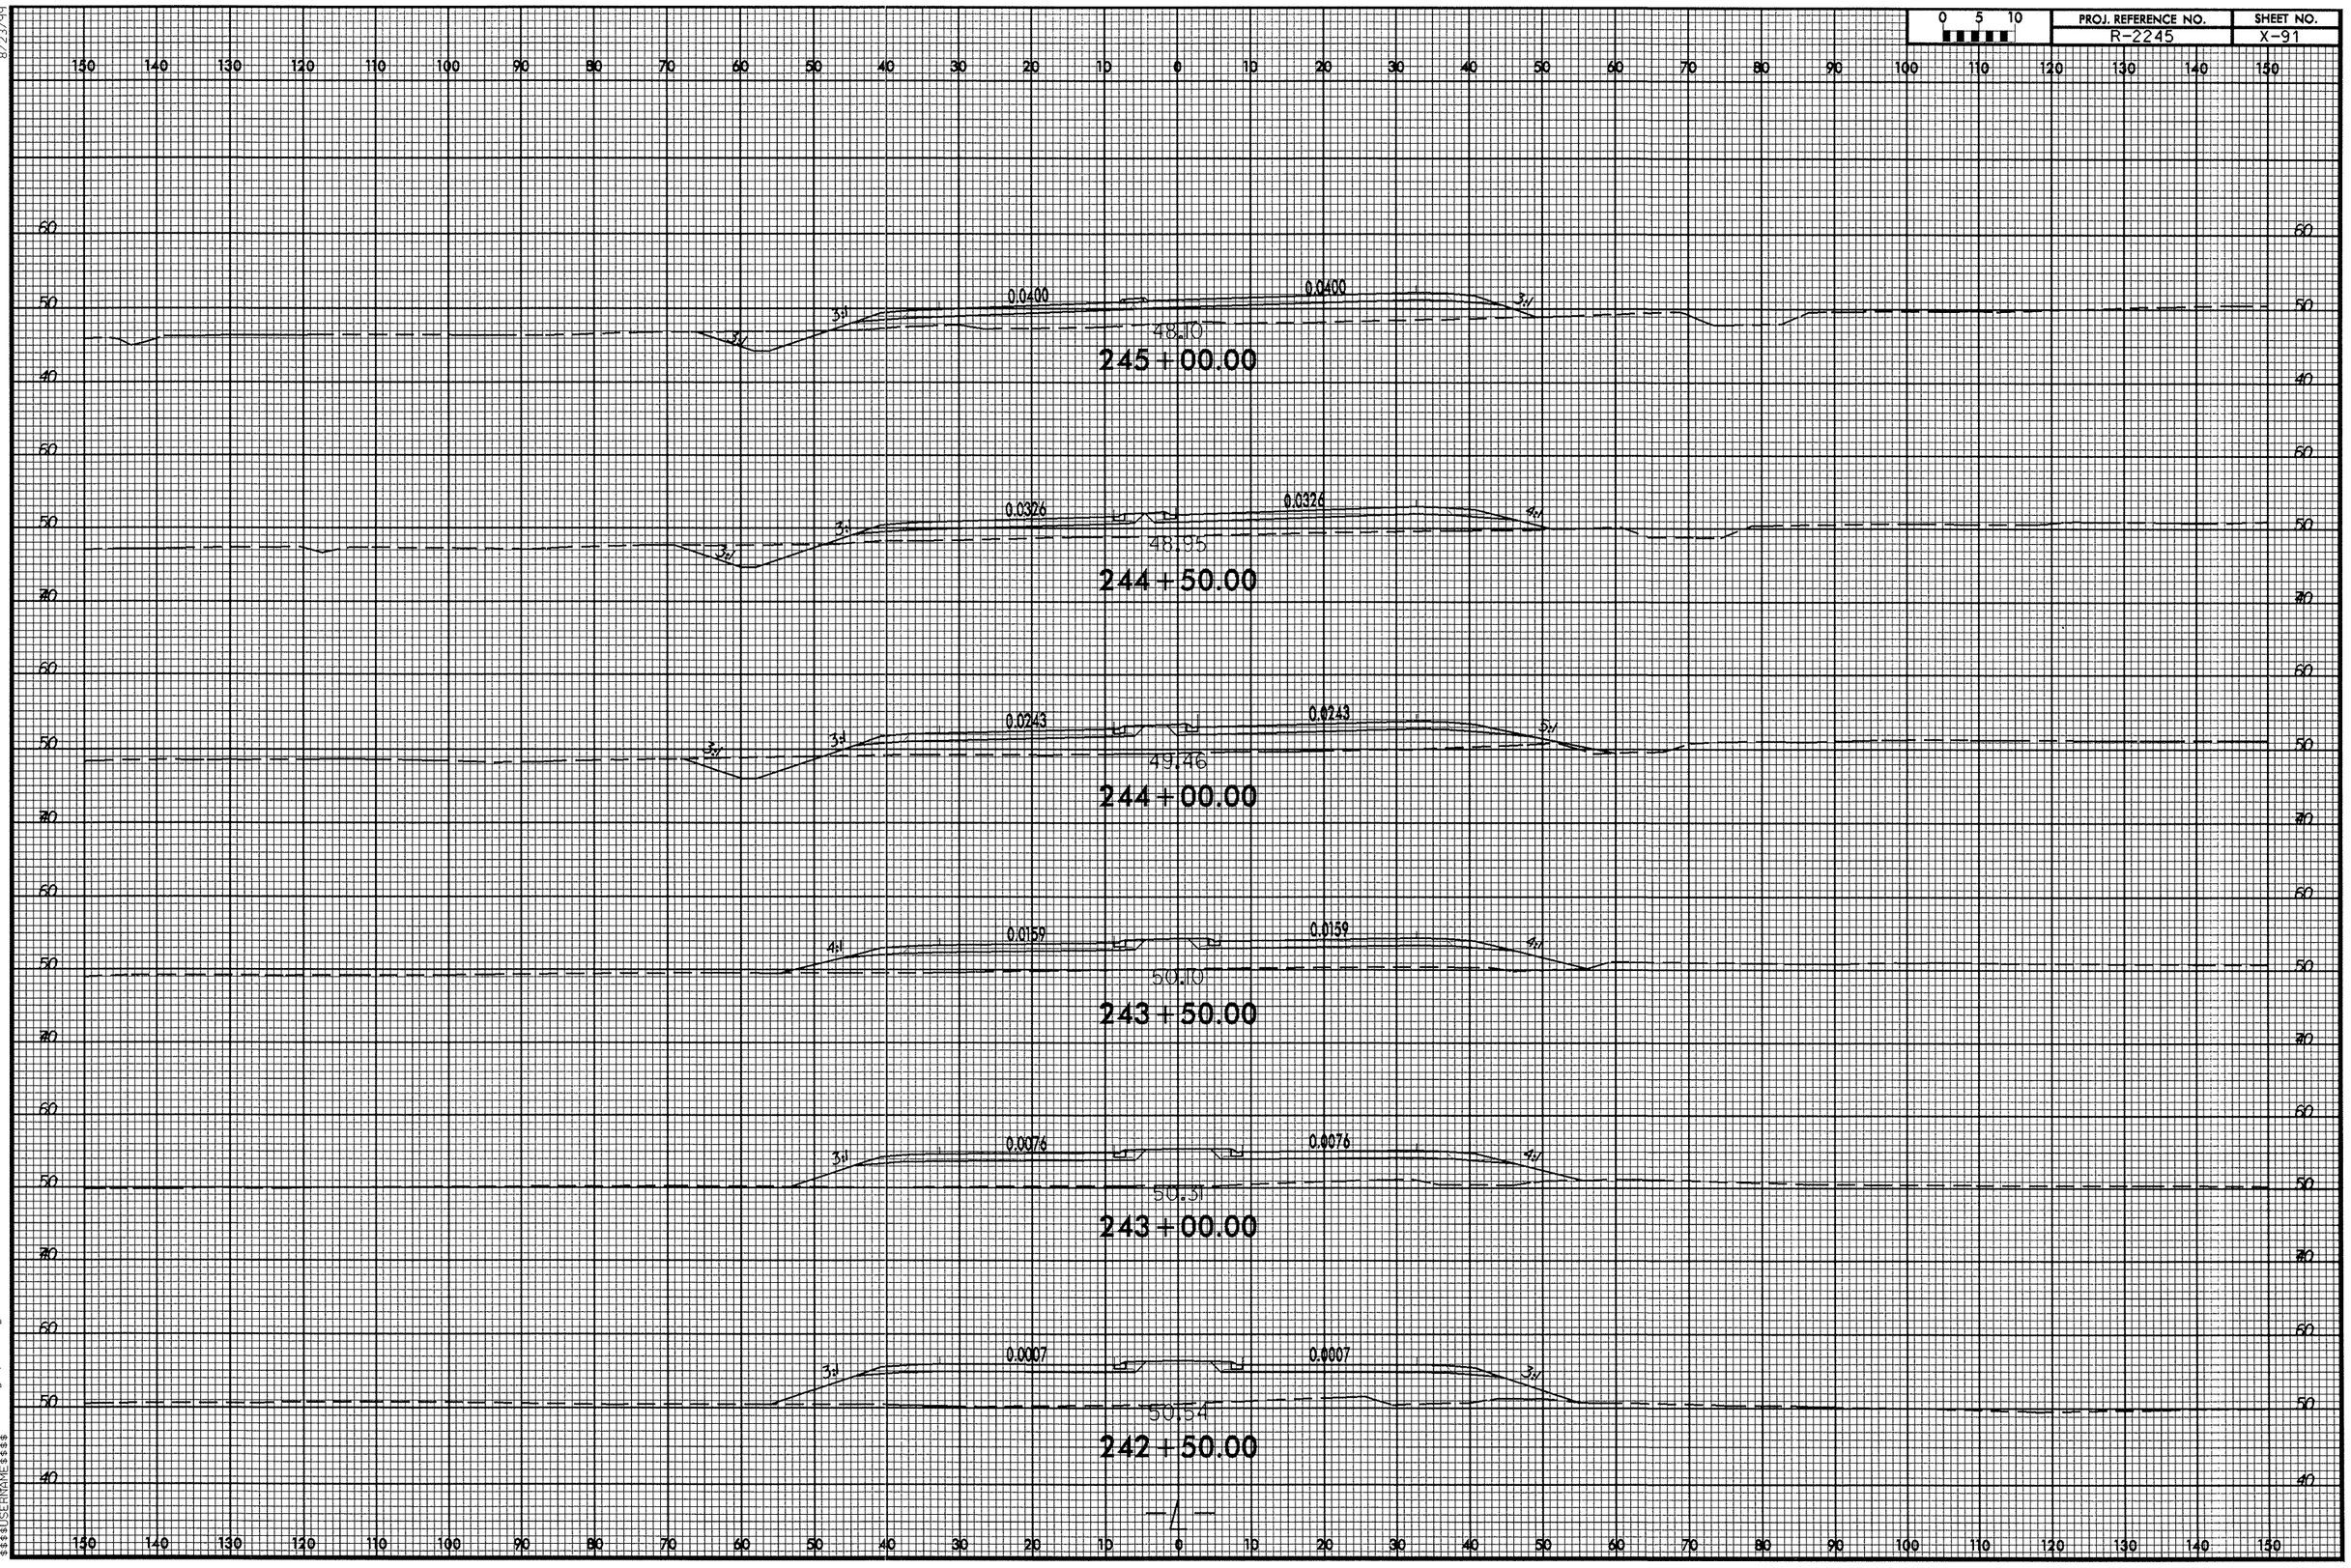

8/23/99
04-JAN-2007 11:53
R:\Roadway\X2C\r2245_rdy_xpl12.dgn
$$$$USERNAME$$$$

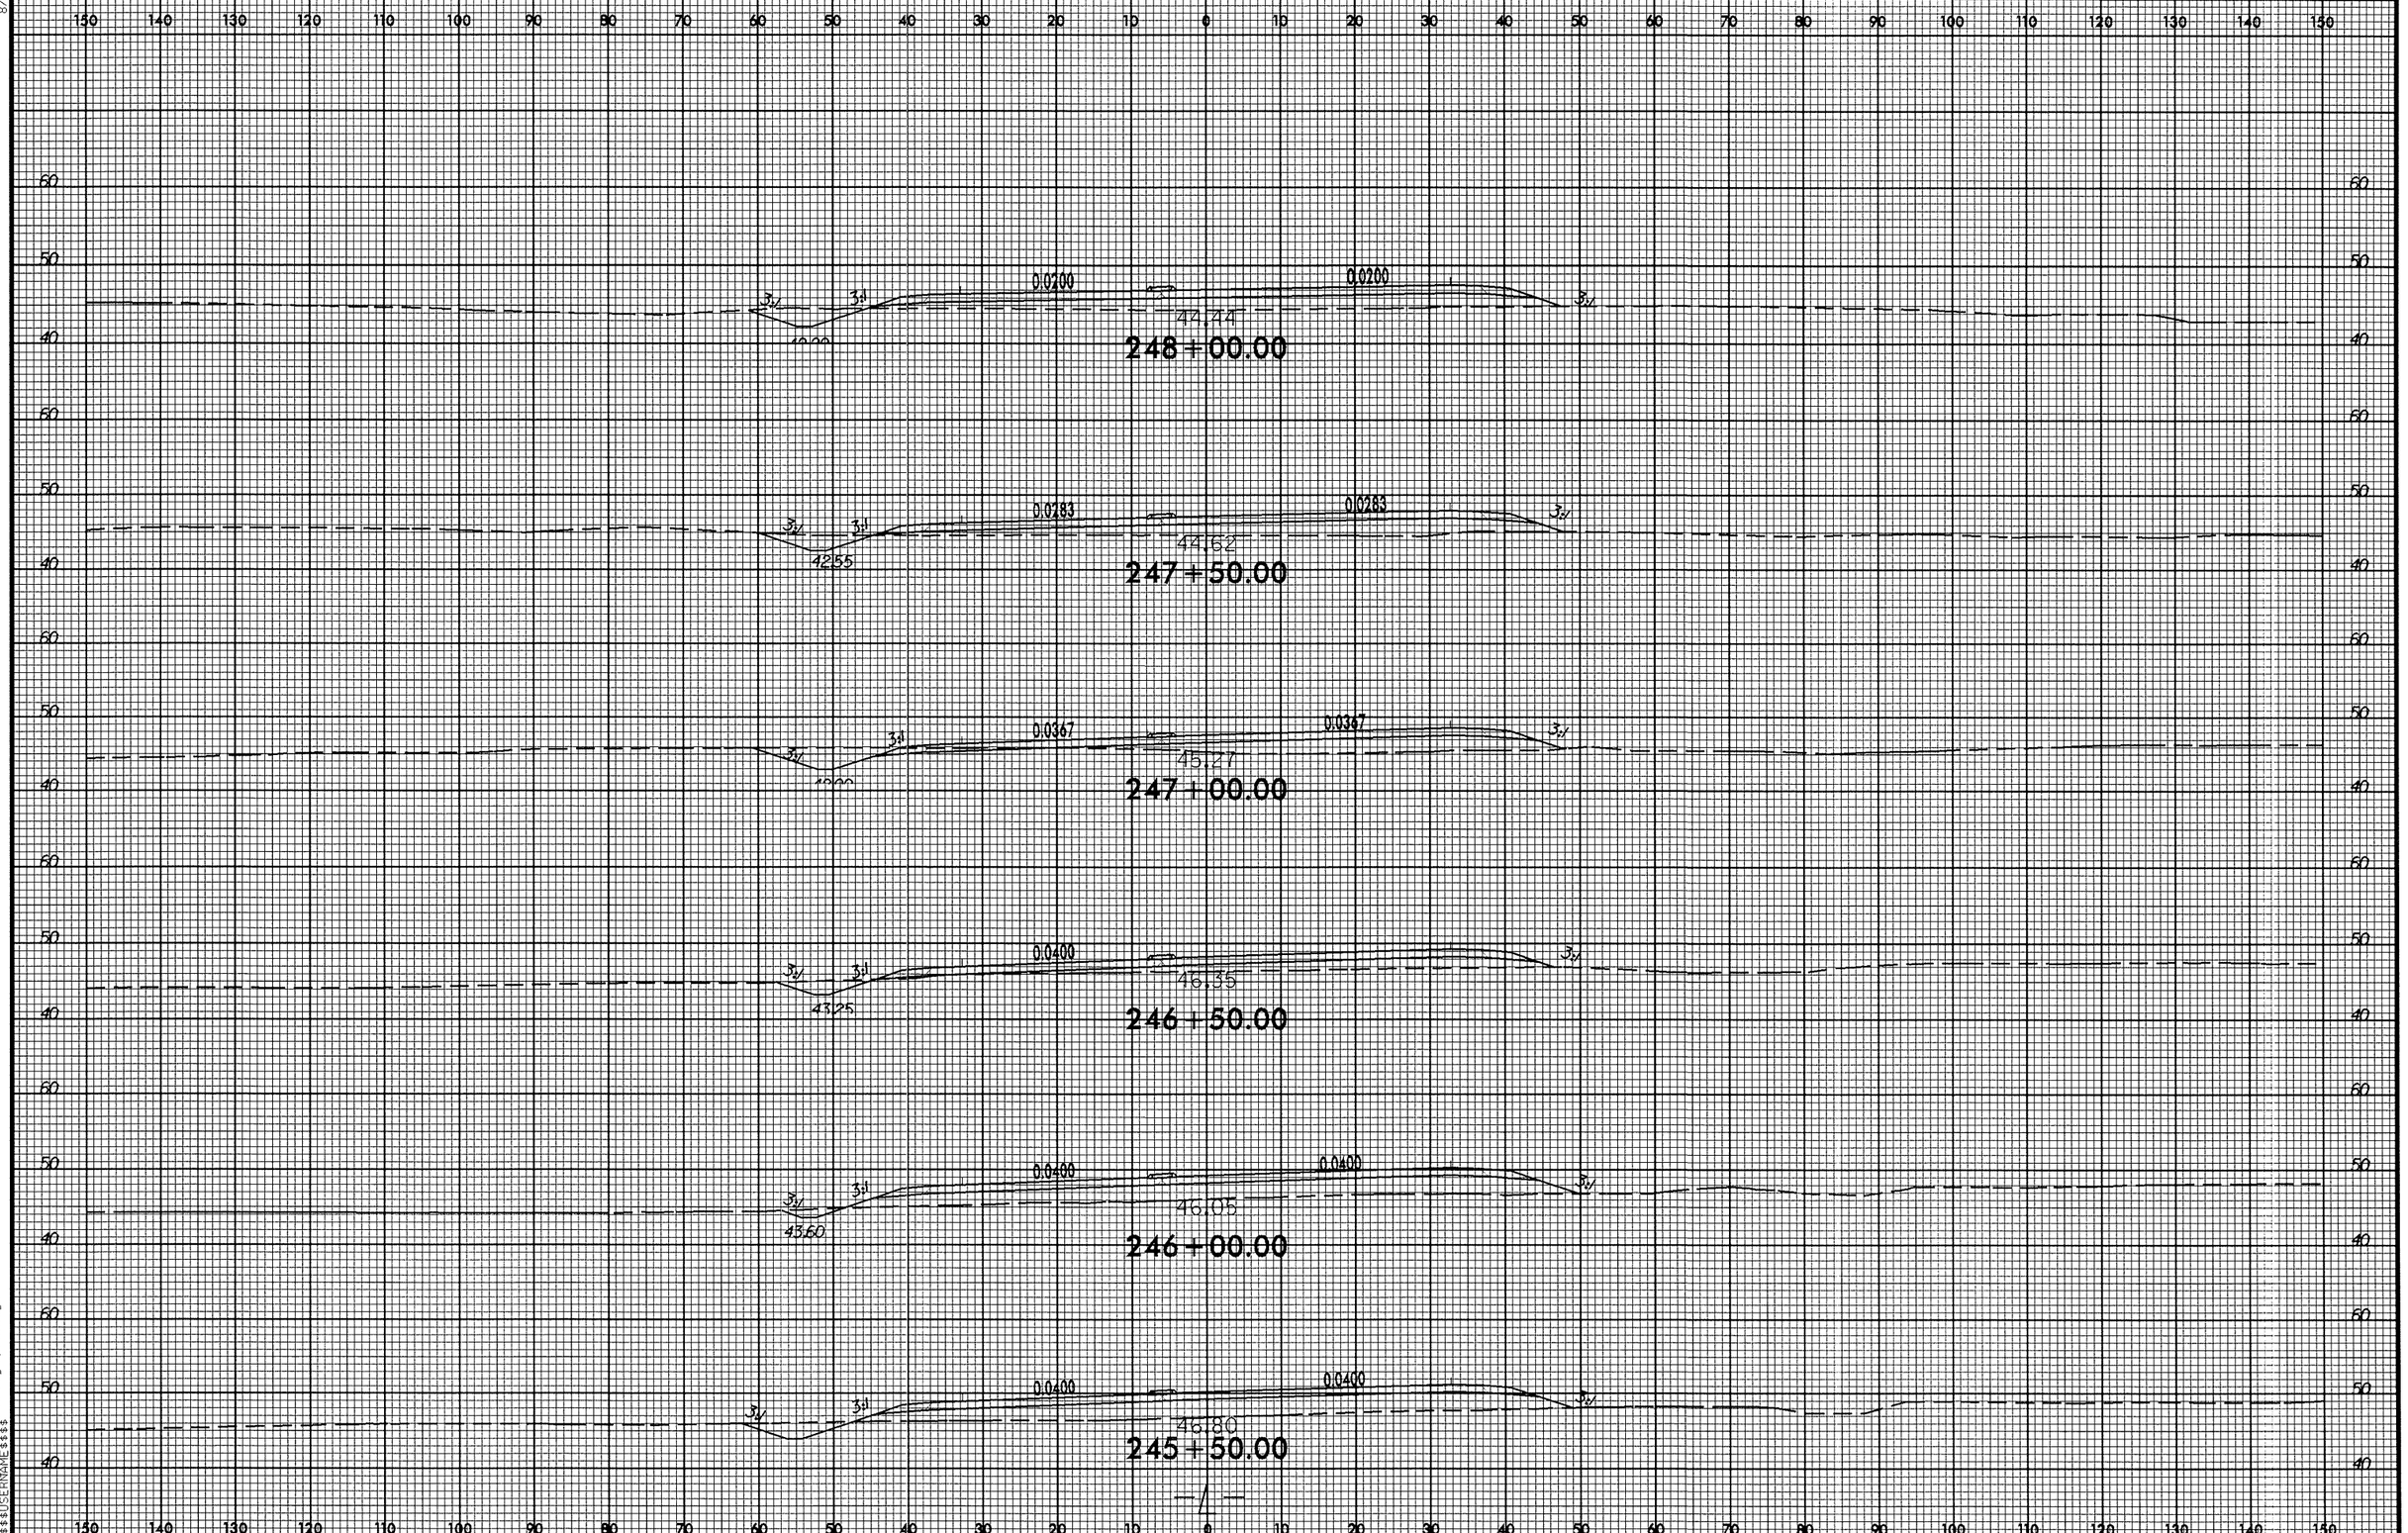

8/23/99
04-JAN-2007 11:54
R:\Roadway\SCI\r2245_rdy_pl12.dgn
$$$$USERNAME$$$$

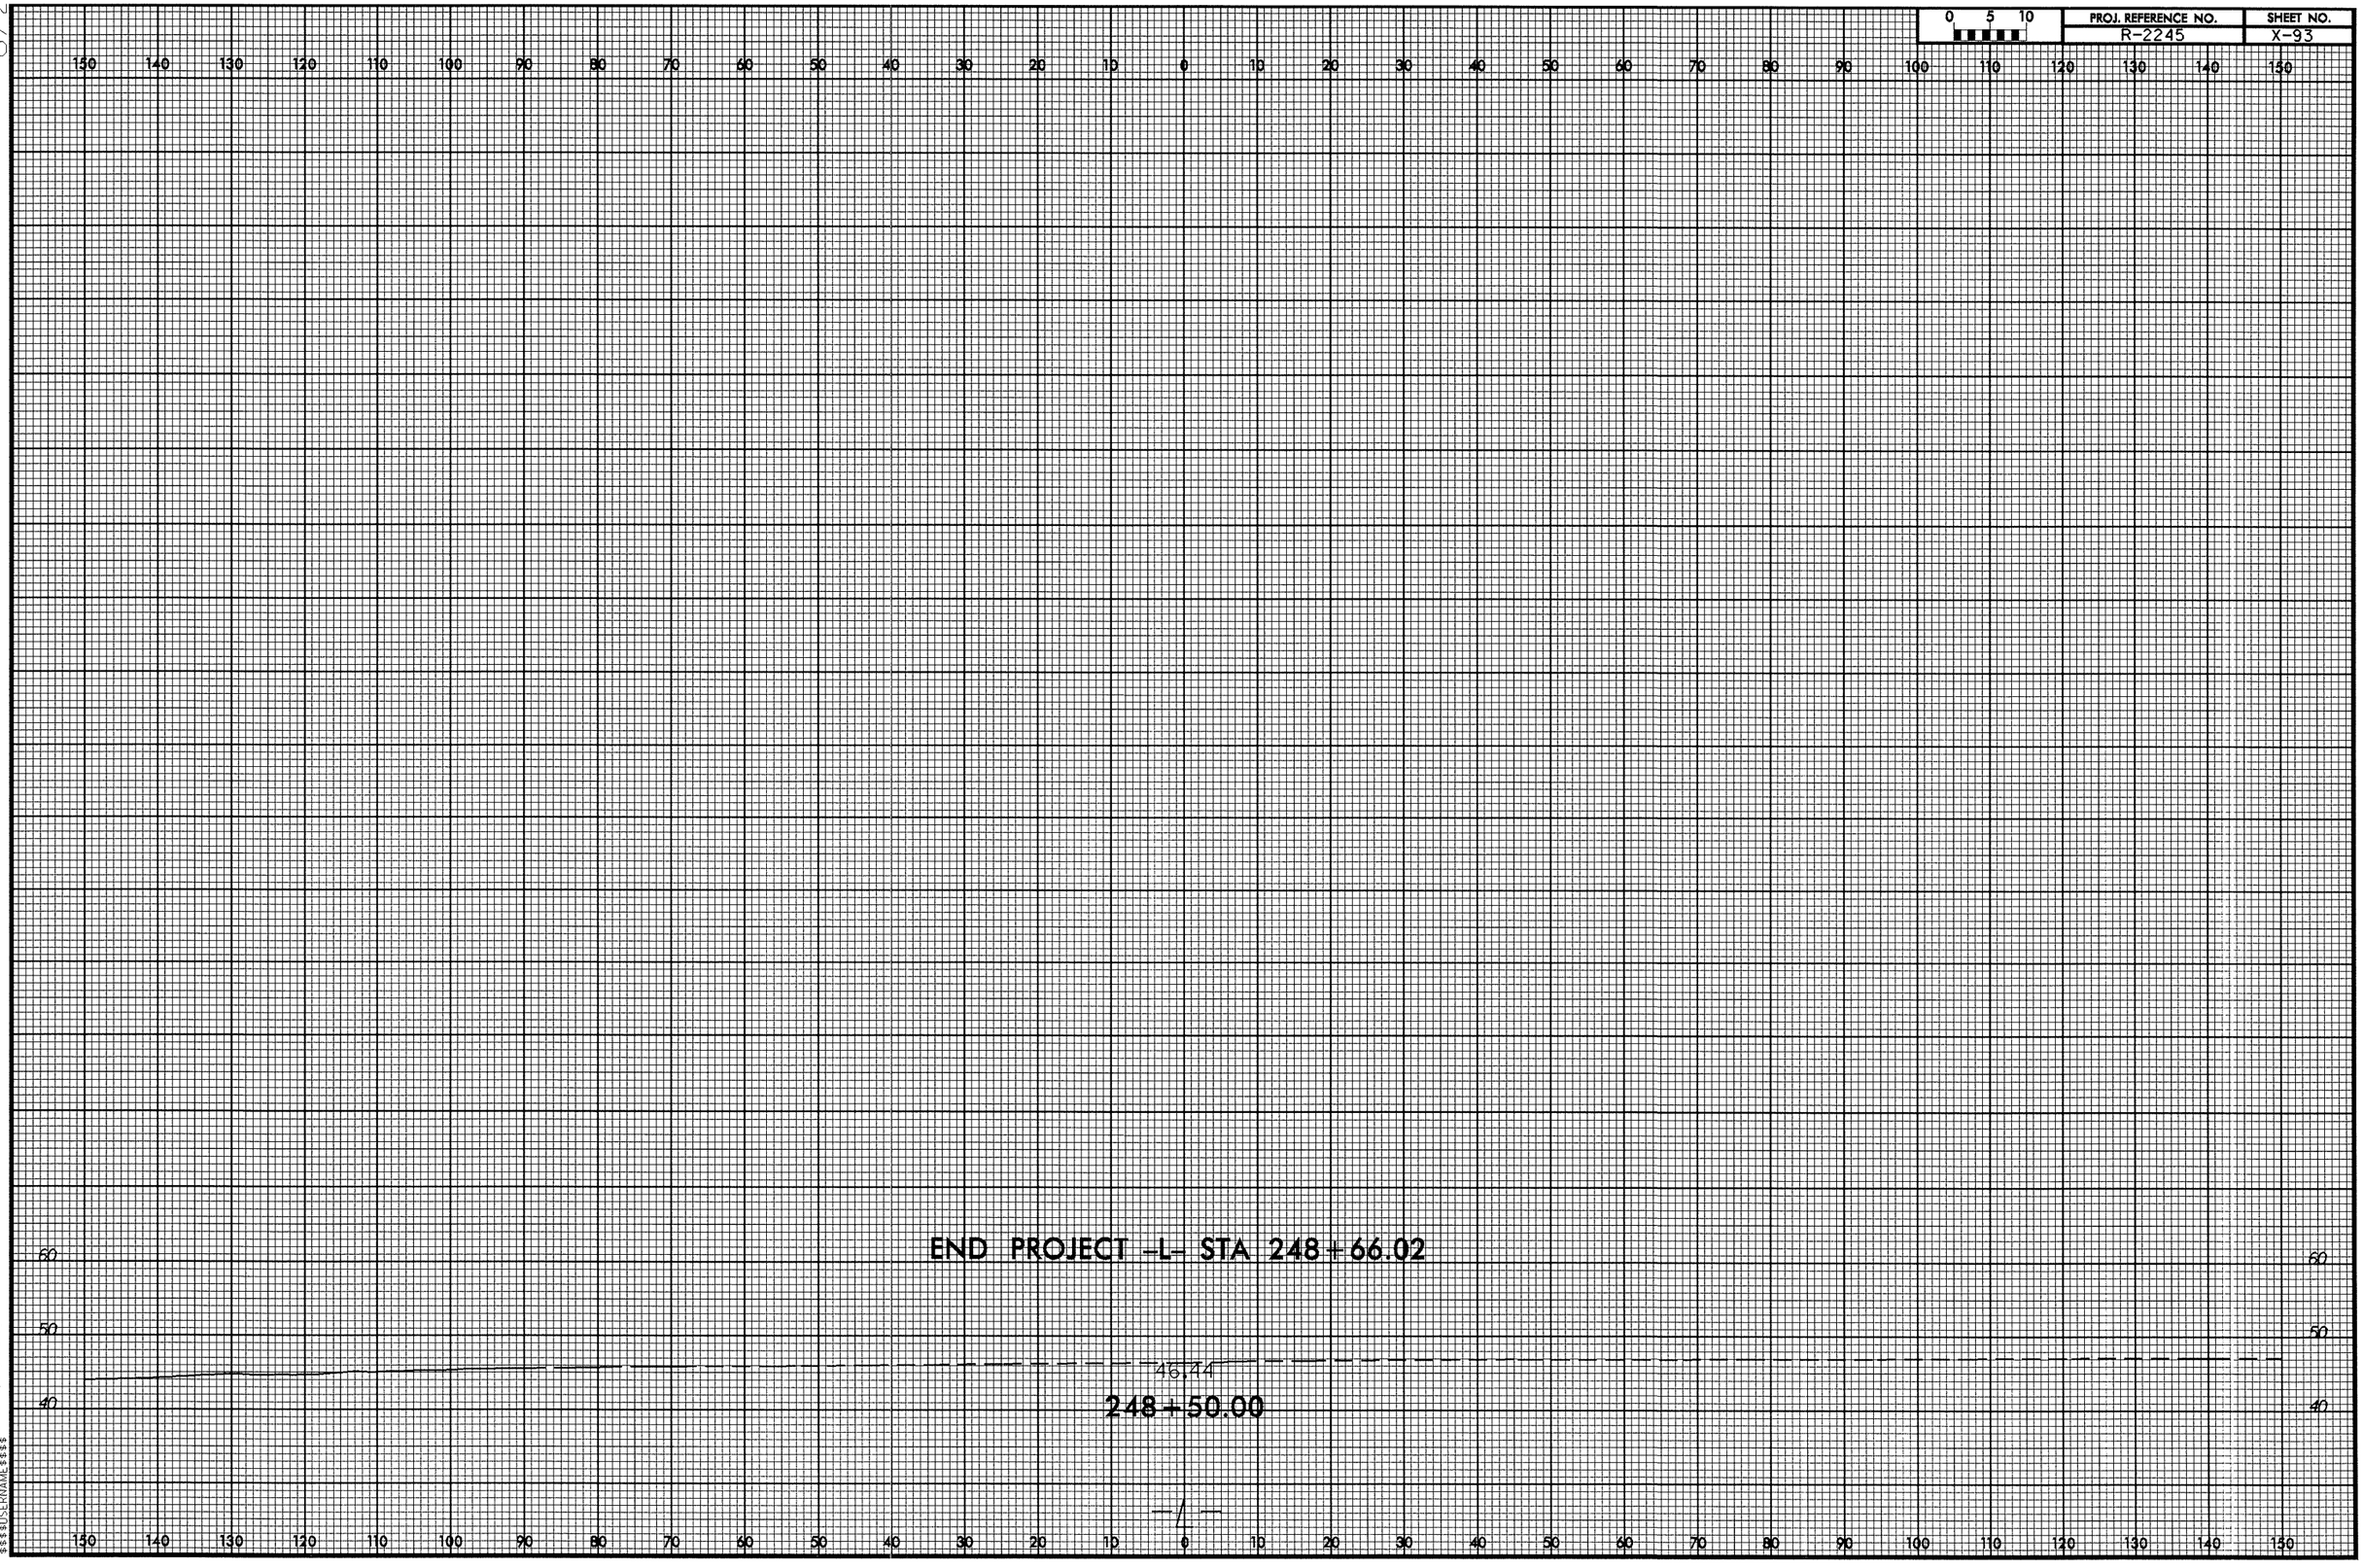

04-JAN-2007 12:26
R:\Roadway\XSC\r2245_rdy_xpi_l2.dgn
$$$$USERNAME$$$$

PROJ. REFERENCE NO.	SHEET NO.
R-2245	X-94

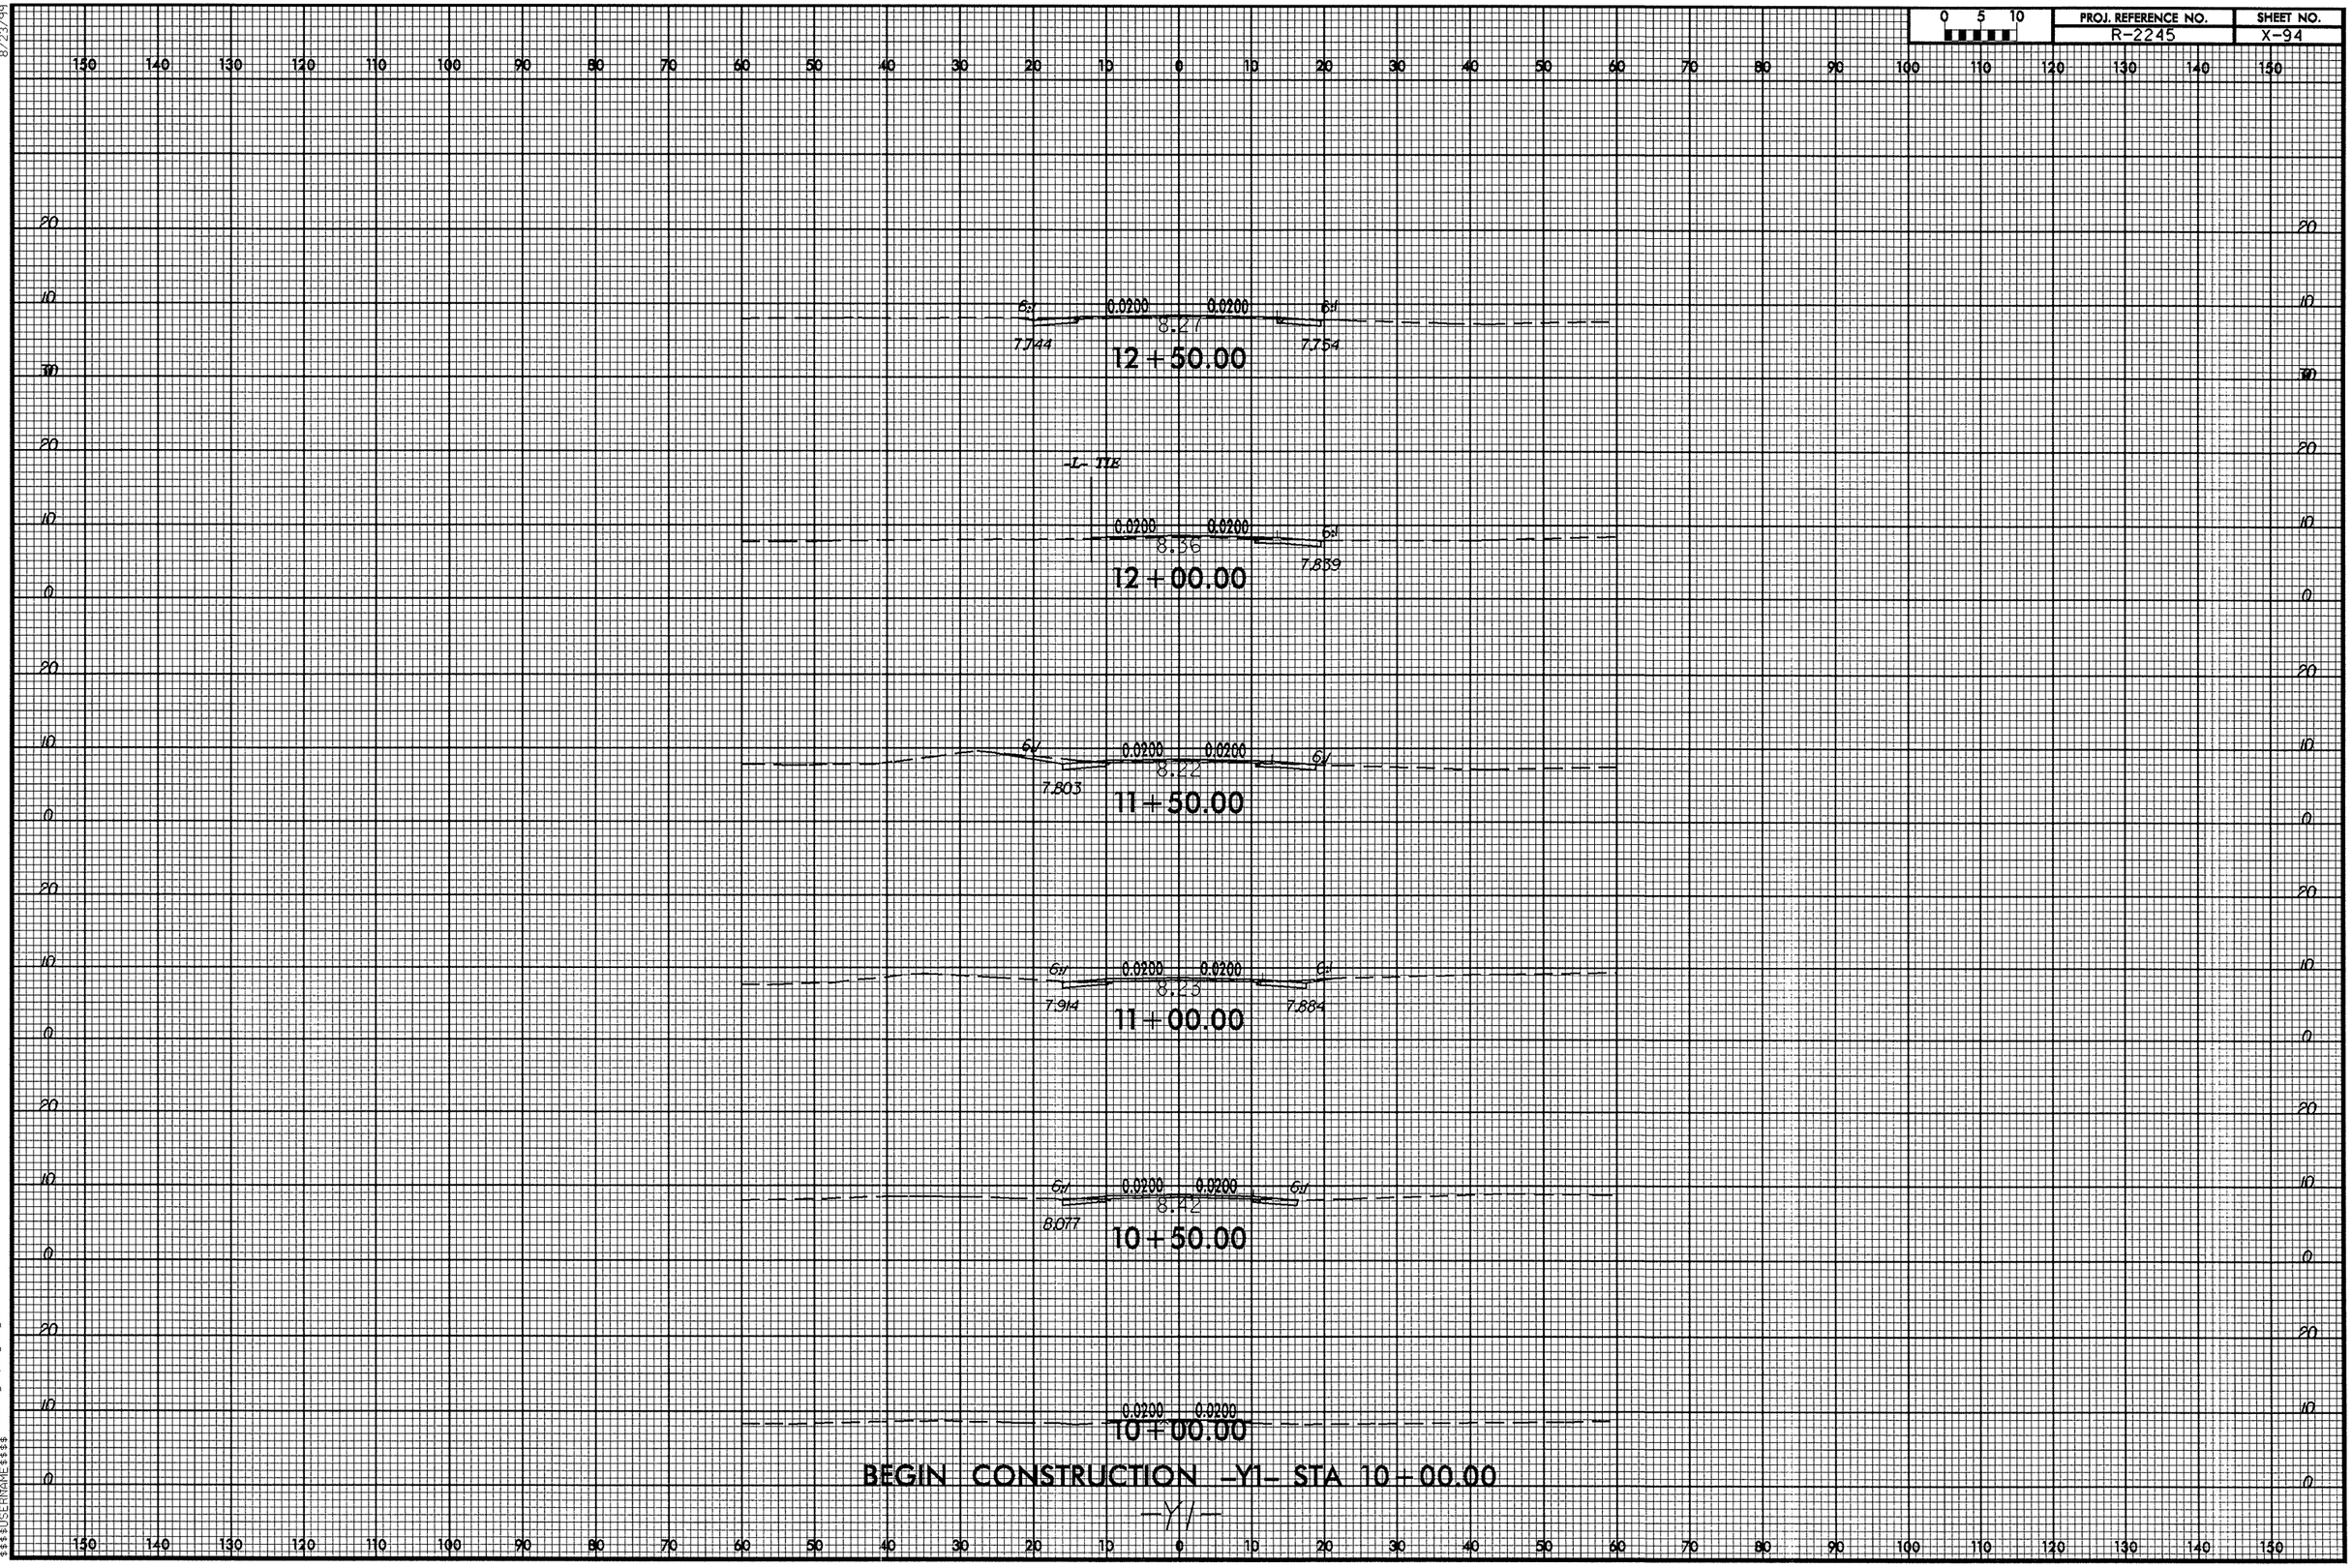

8/23/99

22-JAN-2007 09:15
R:\roadway\proj\r2245_rdy_pl_y1.dgn
$$$$USERNAME$$$$

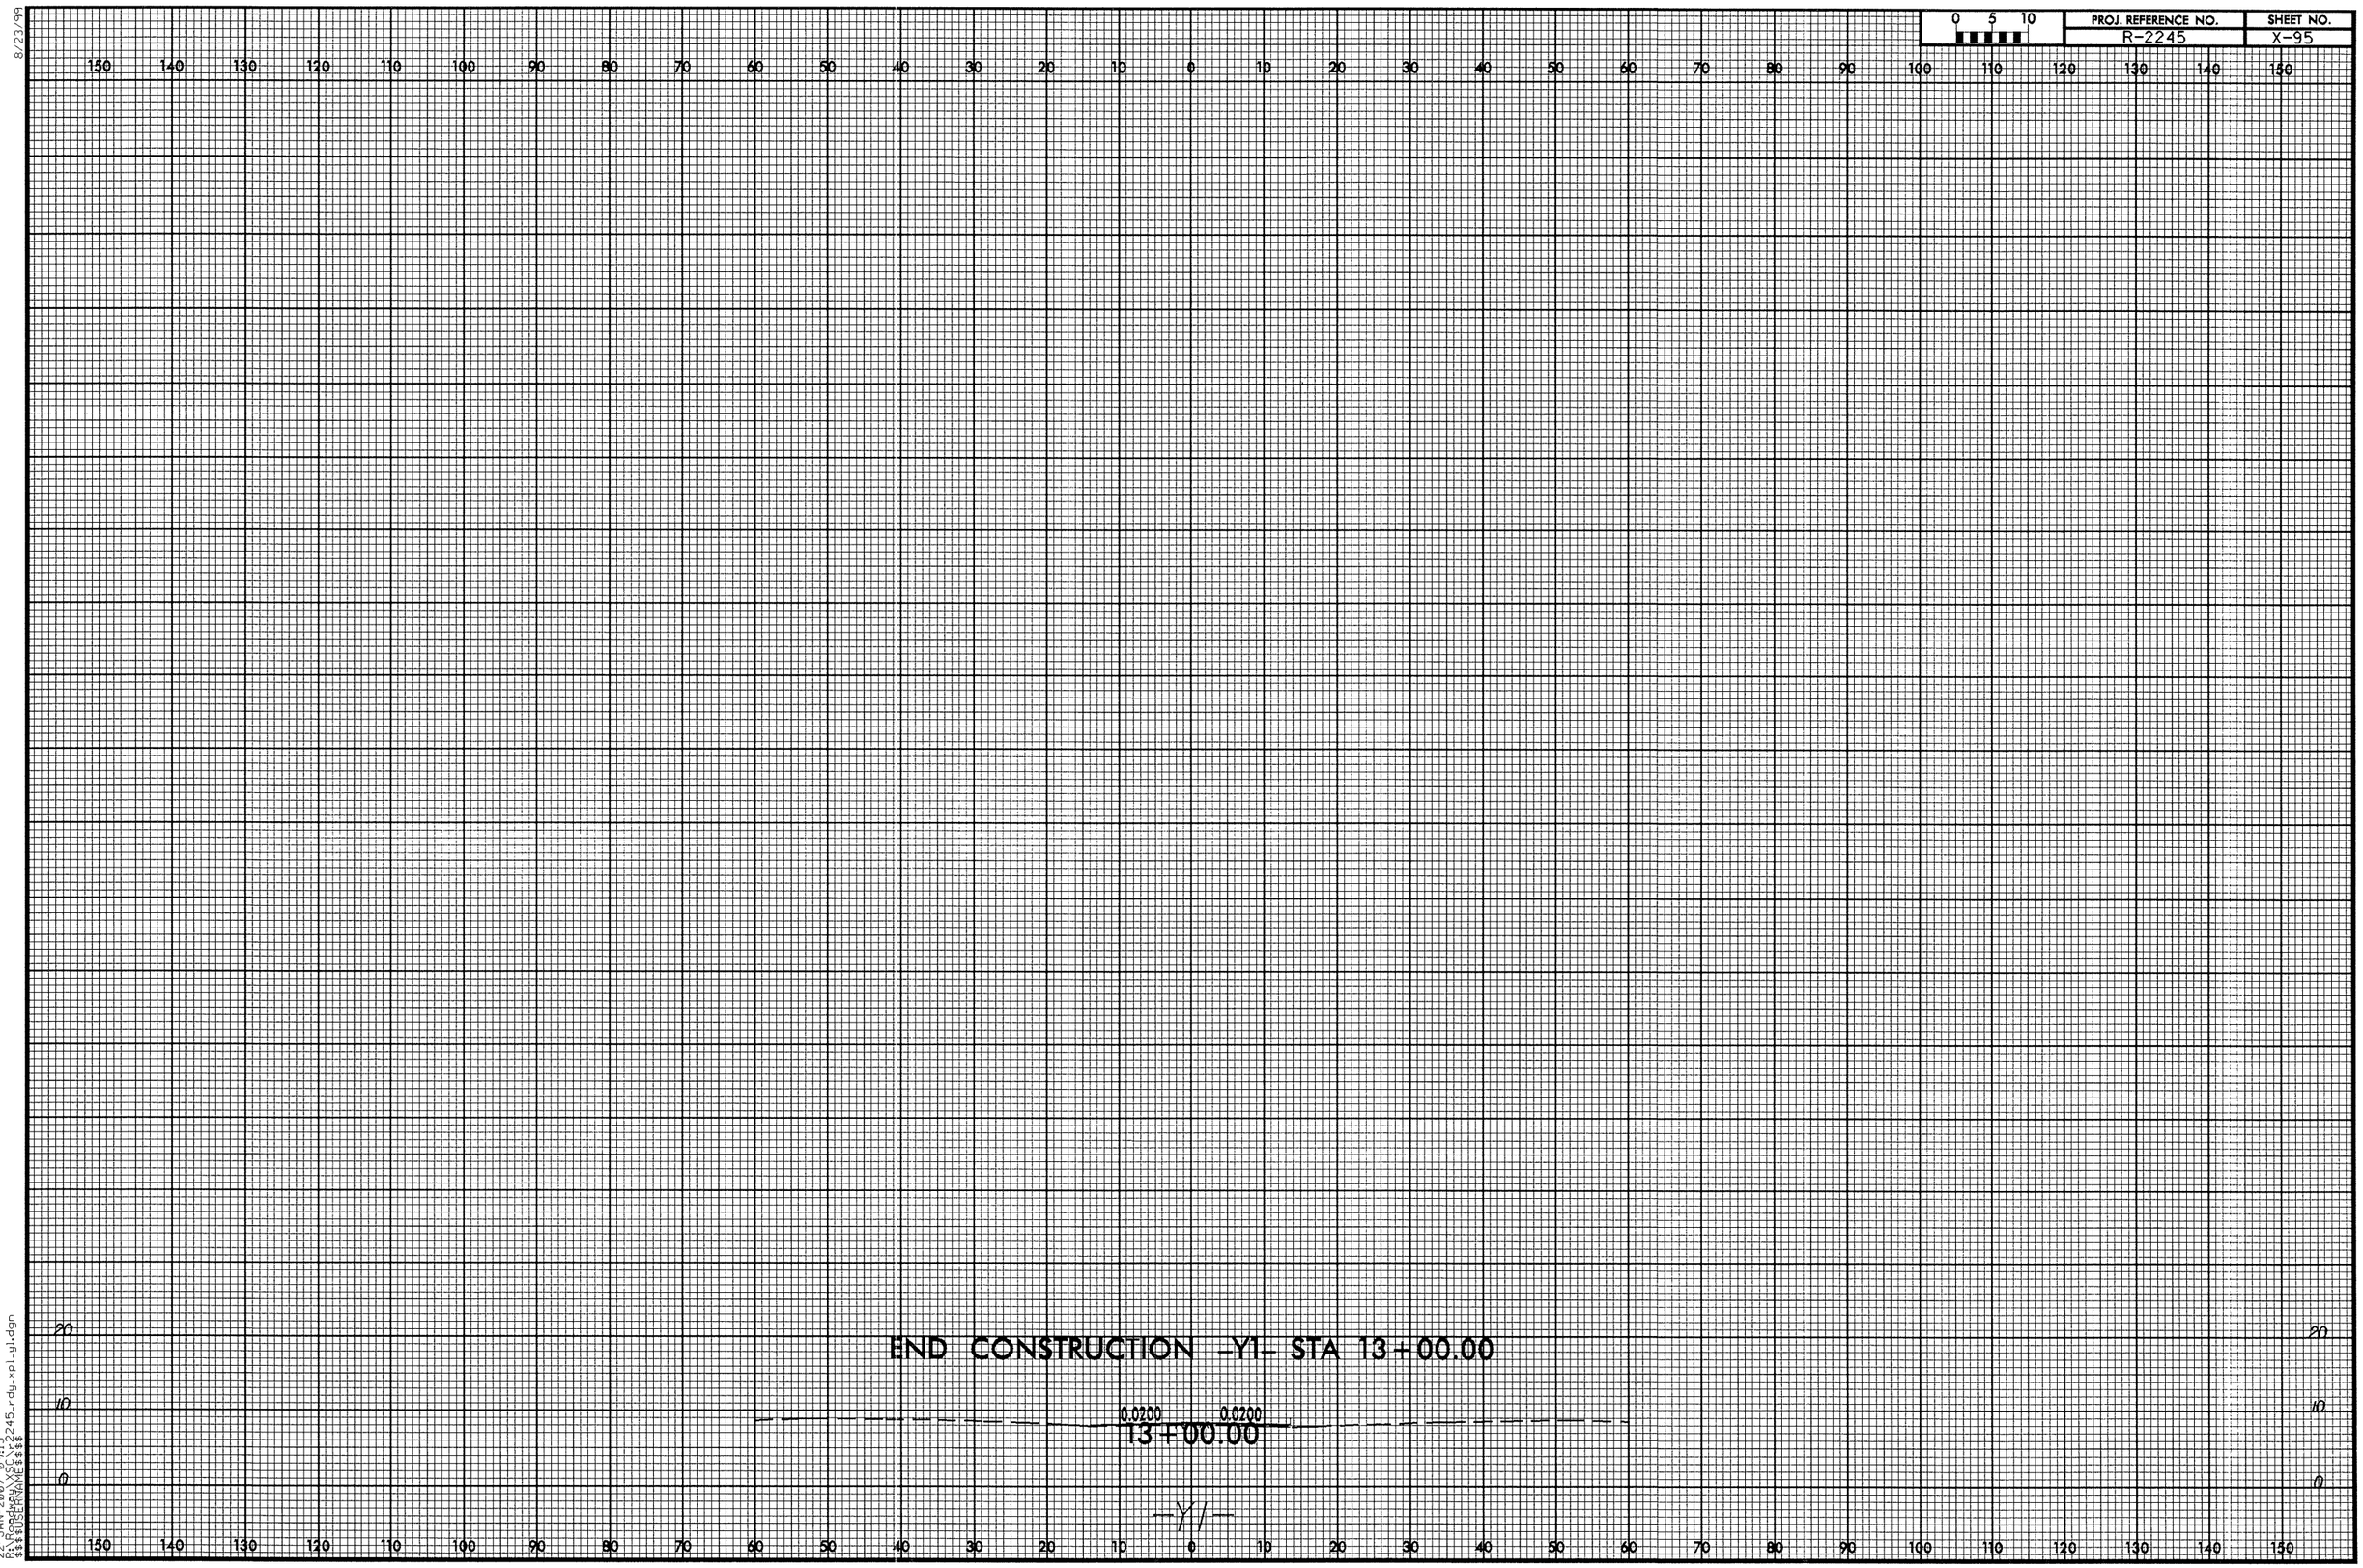

8/23/99
22-JAN-2007 09:15
R:\Roadway\XSC\r2245_rdy_xpl_y1.dgn
$$$$USERNAME$$$$

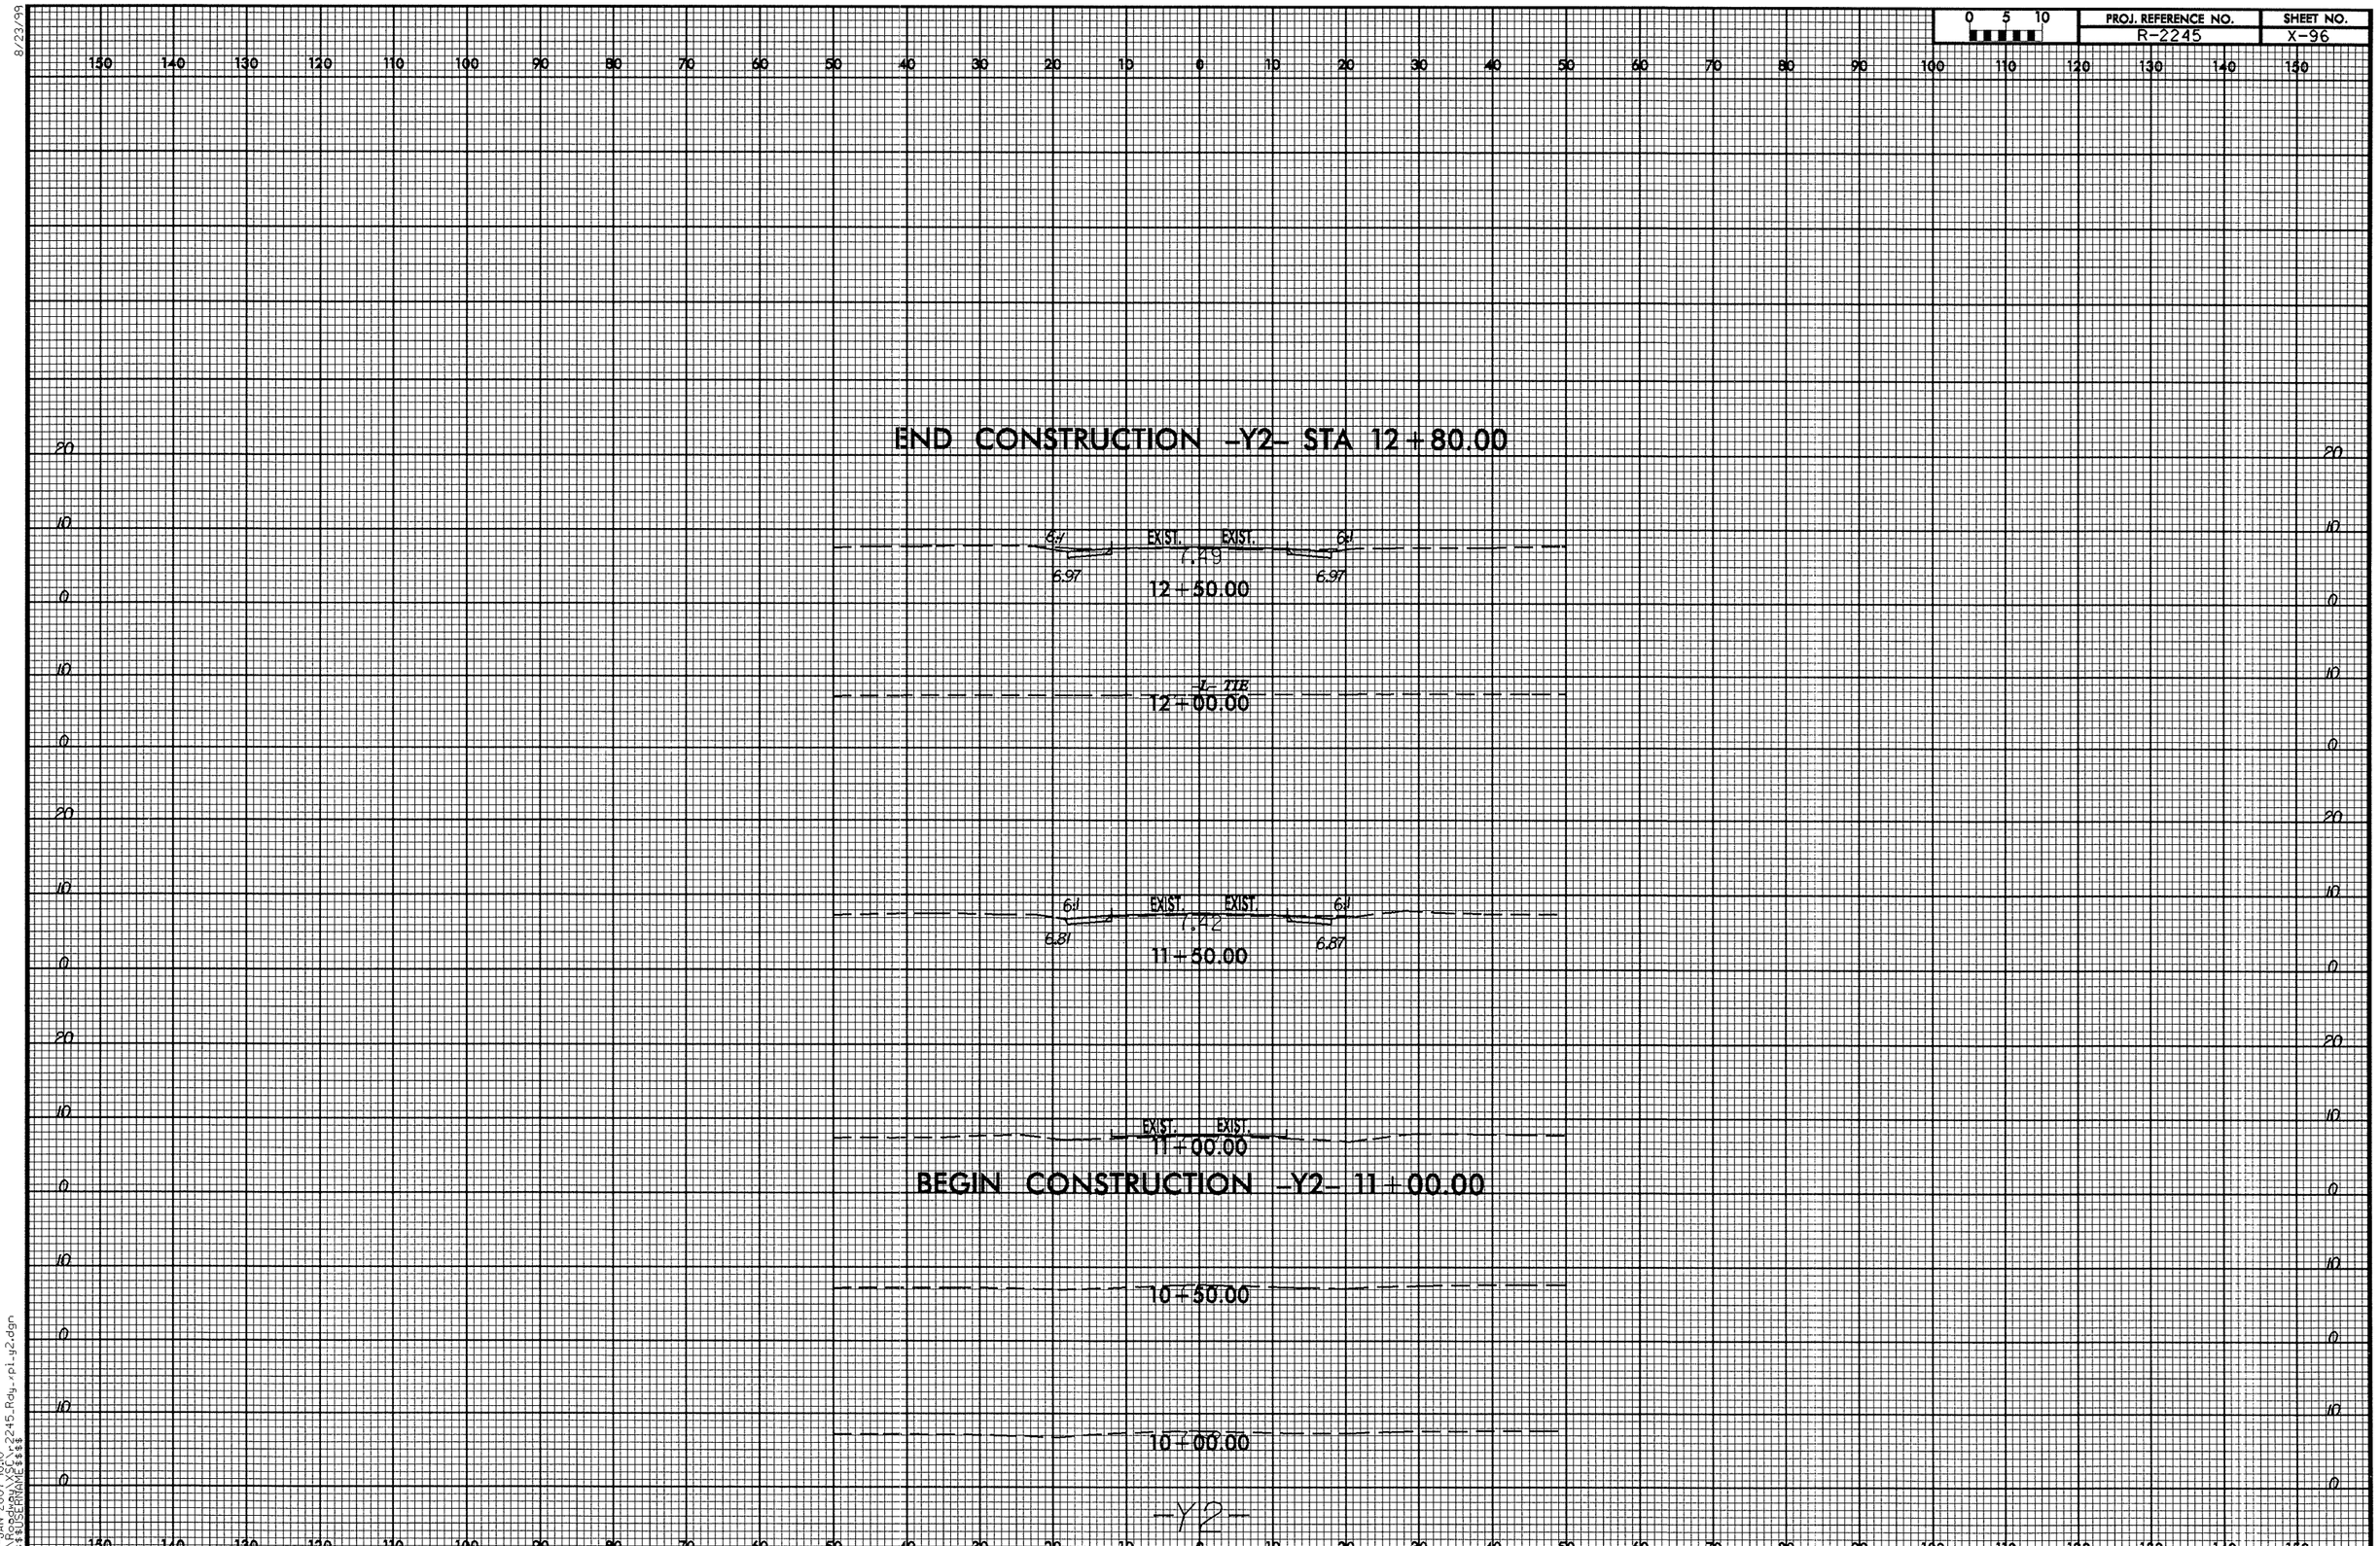

8/23/99
22-JAN-2007 10:10
R:\Proj\R-2245_Rdy-rpl_y2.dgn
$$$$USERNAME$$$$

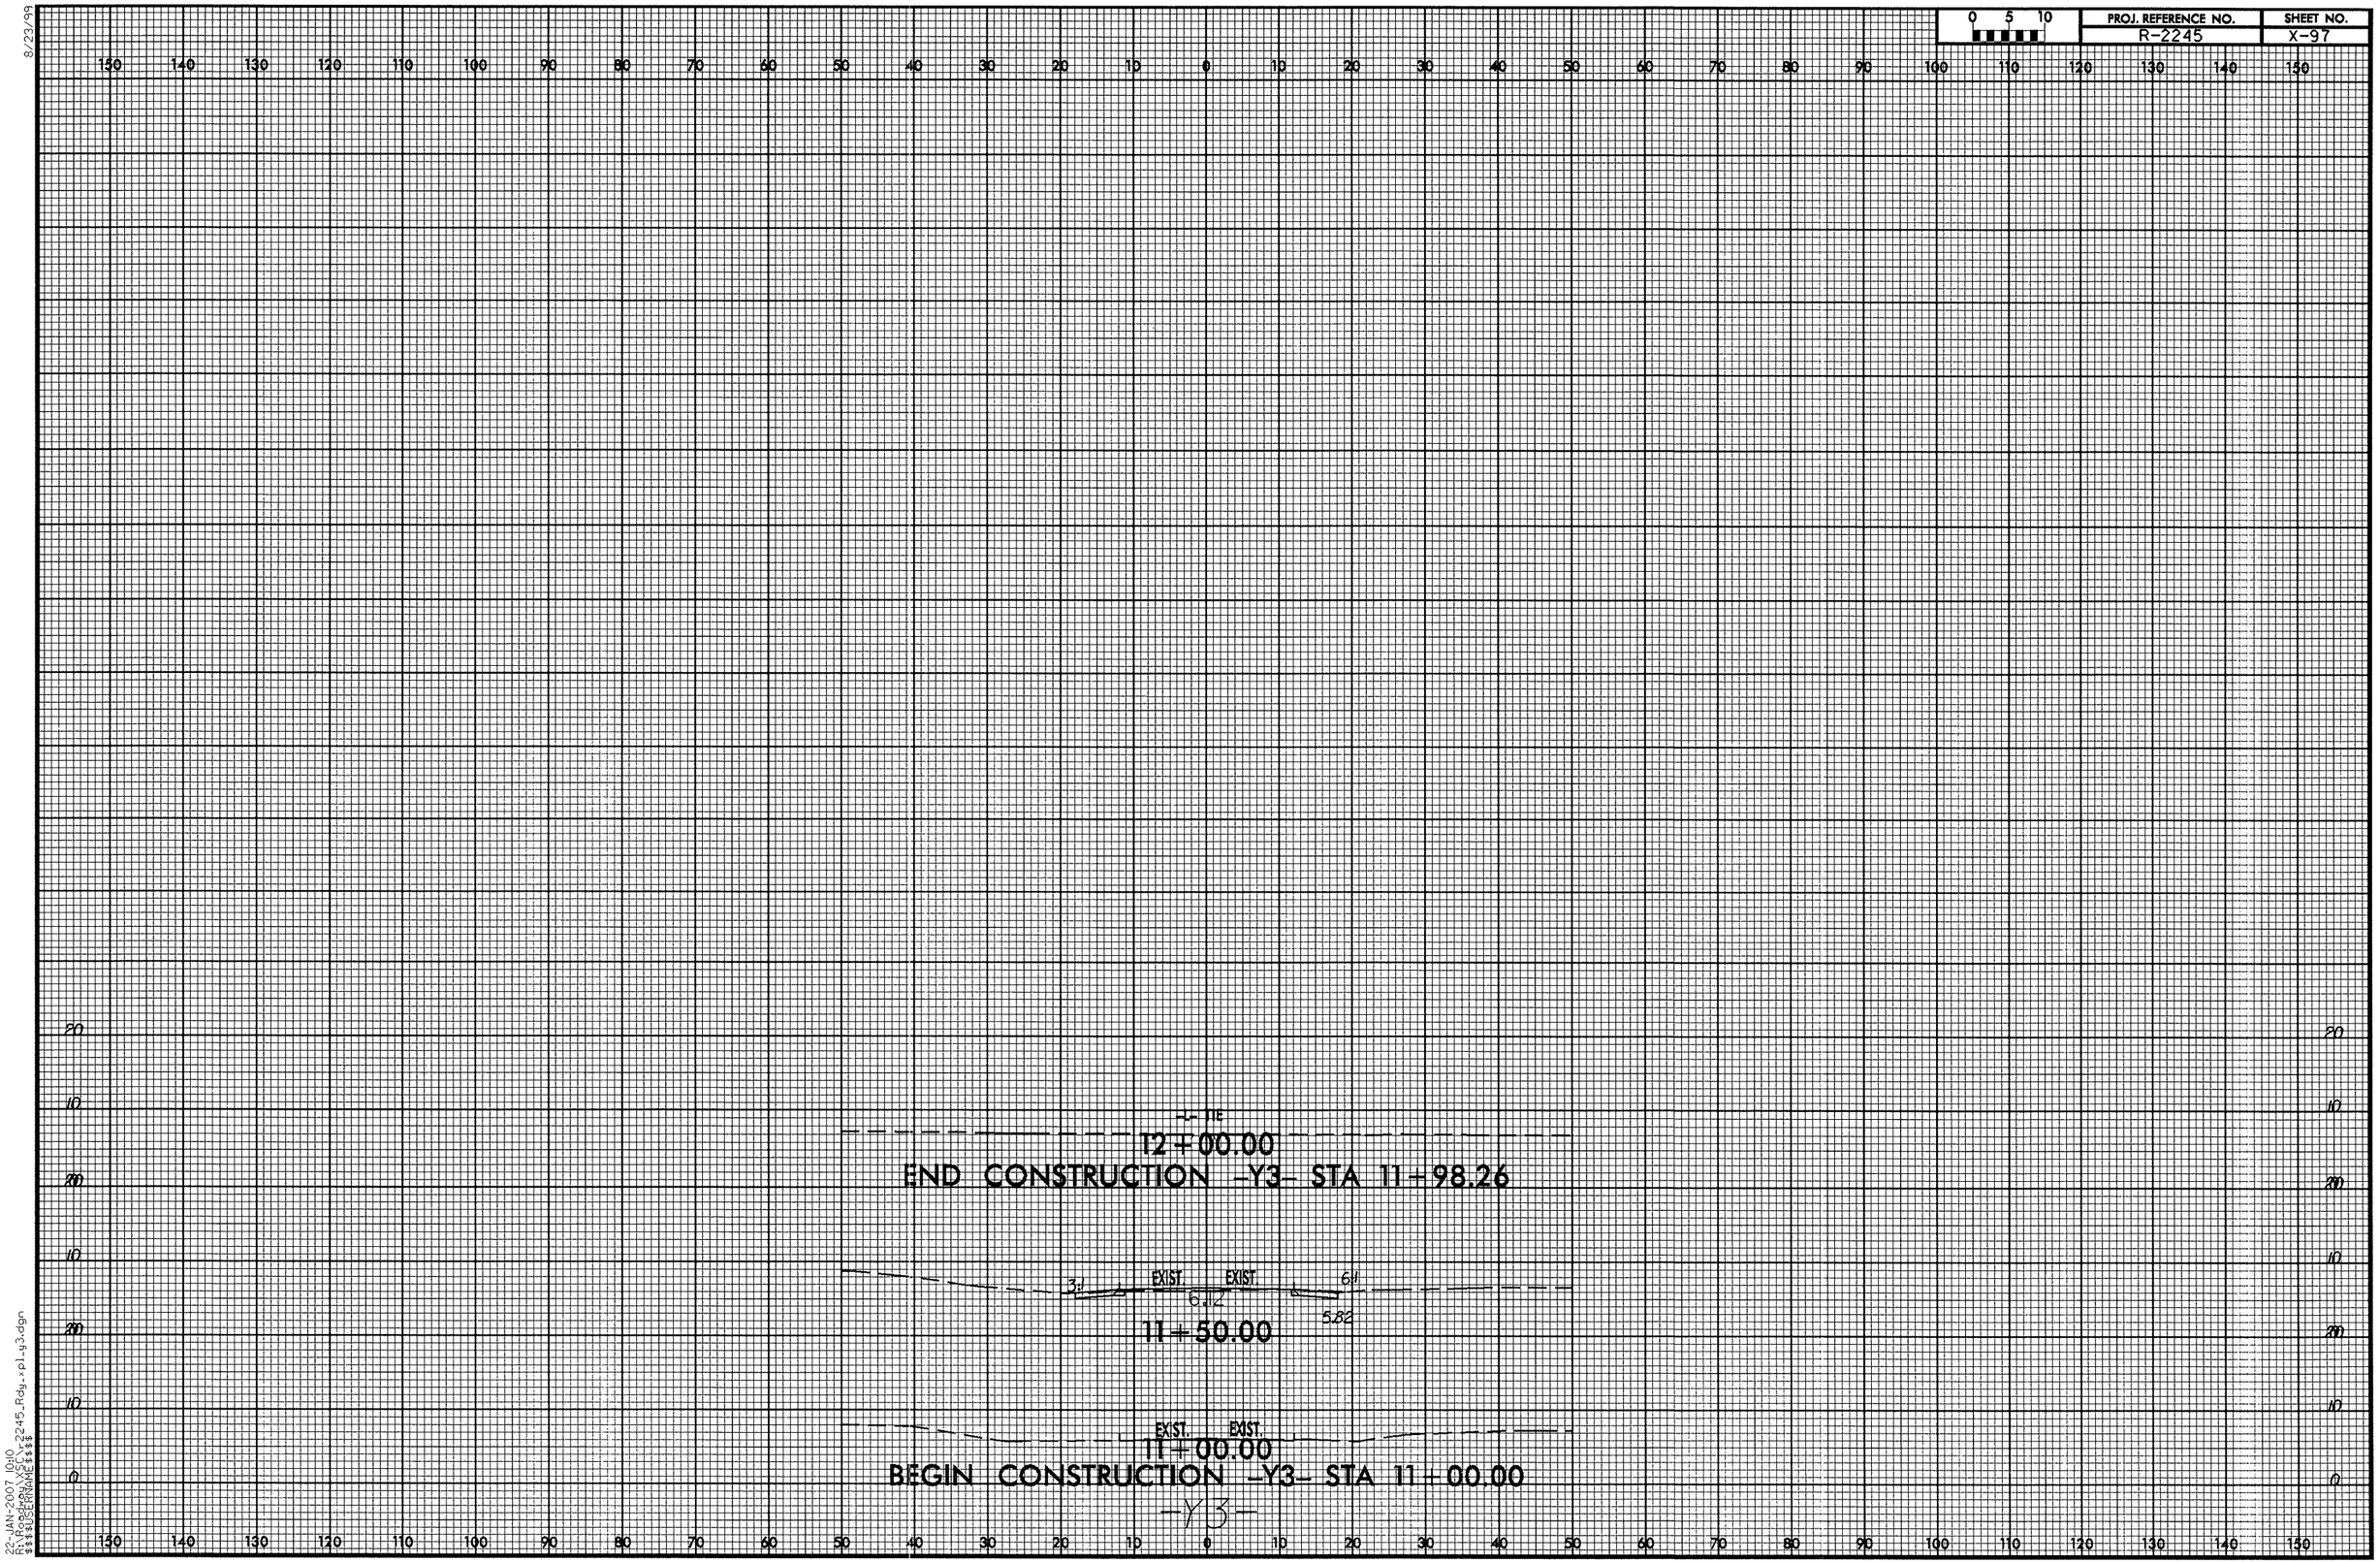

8/23/99

22-JAN-2007 10:10
R:\Roadway\XSC\r2245_Rdy_xpl_y3.dgn
$$$$USERNAME$$$$

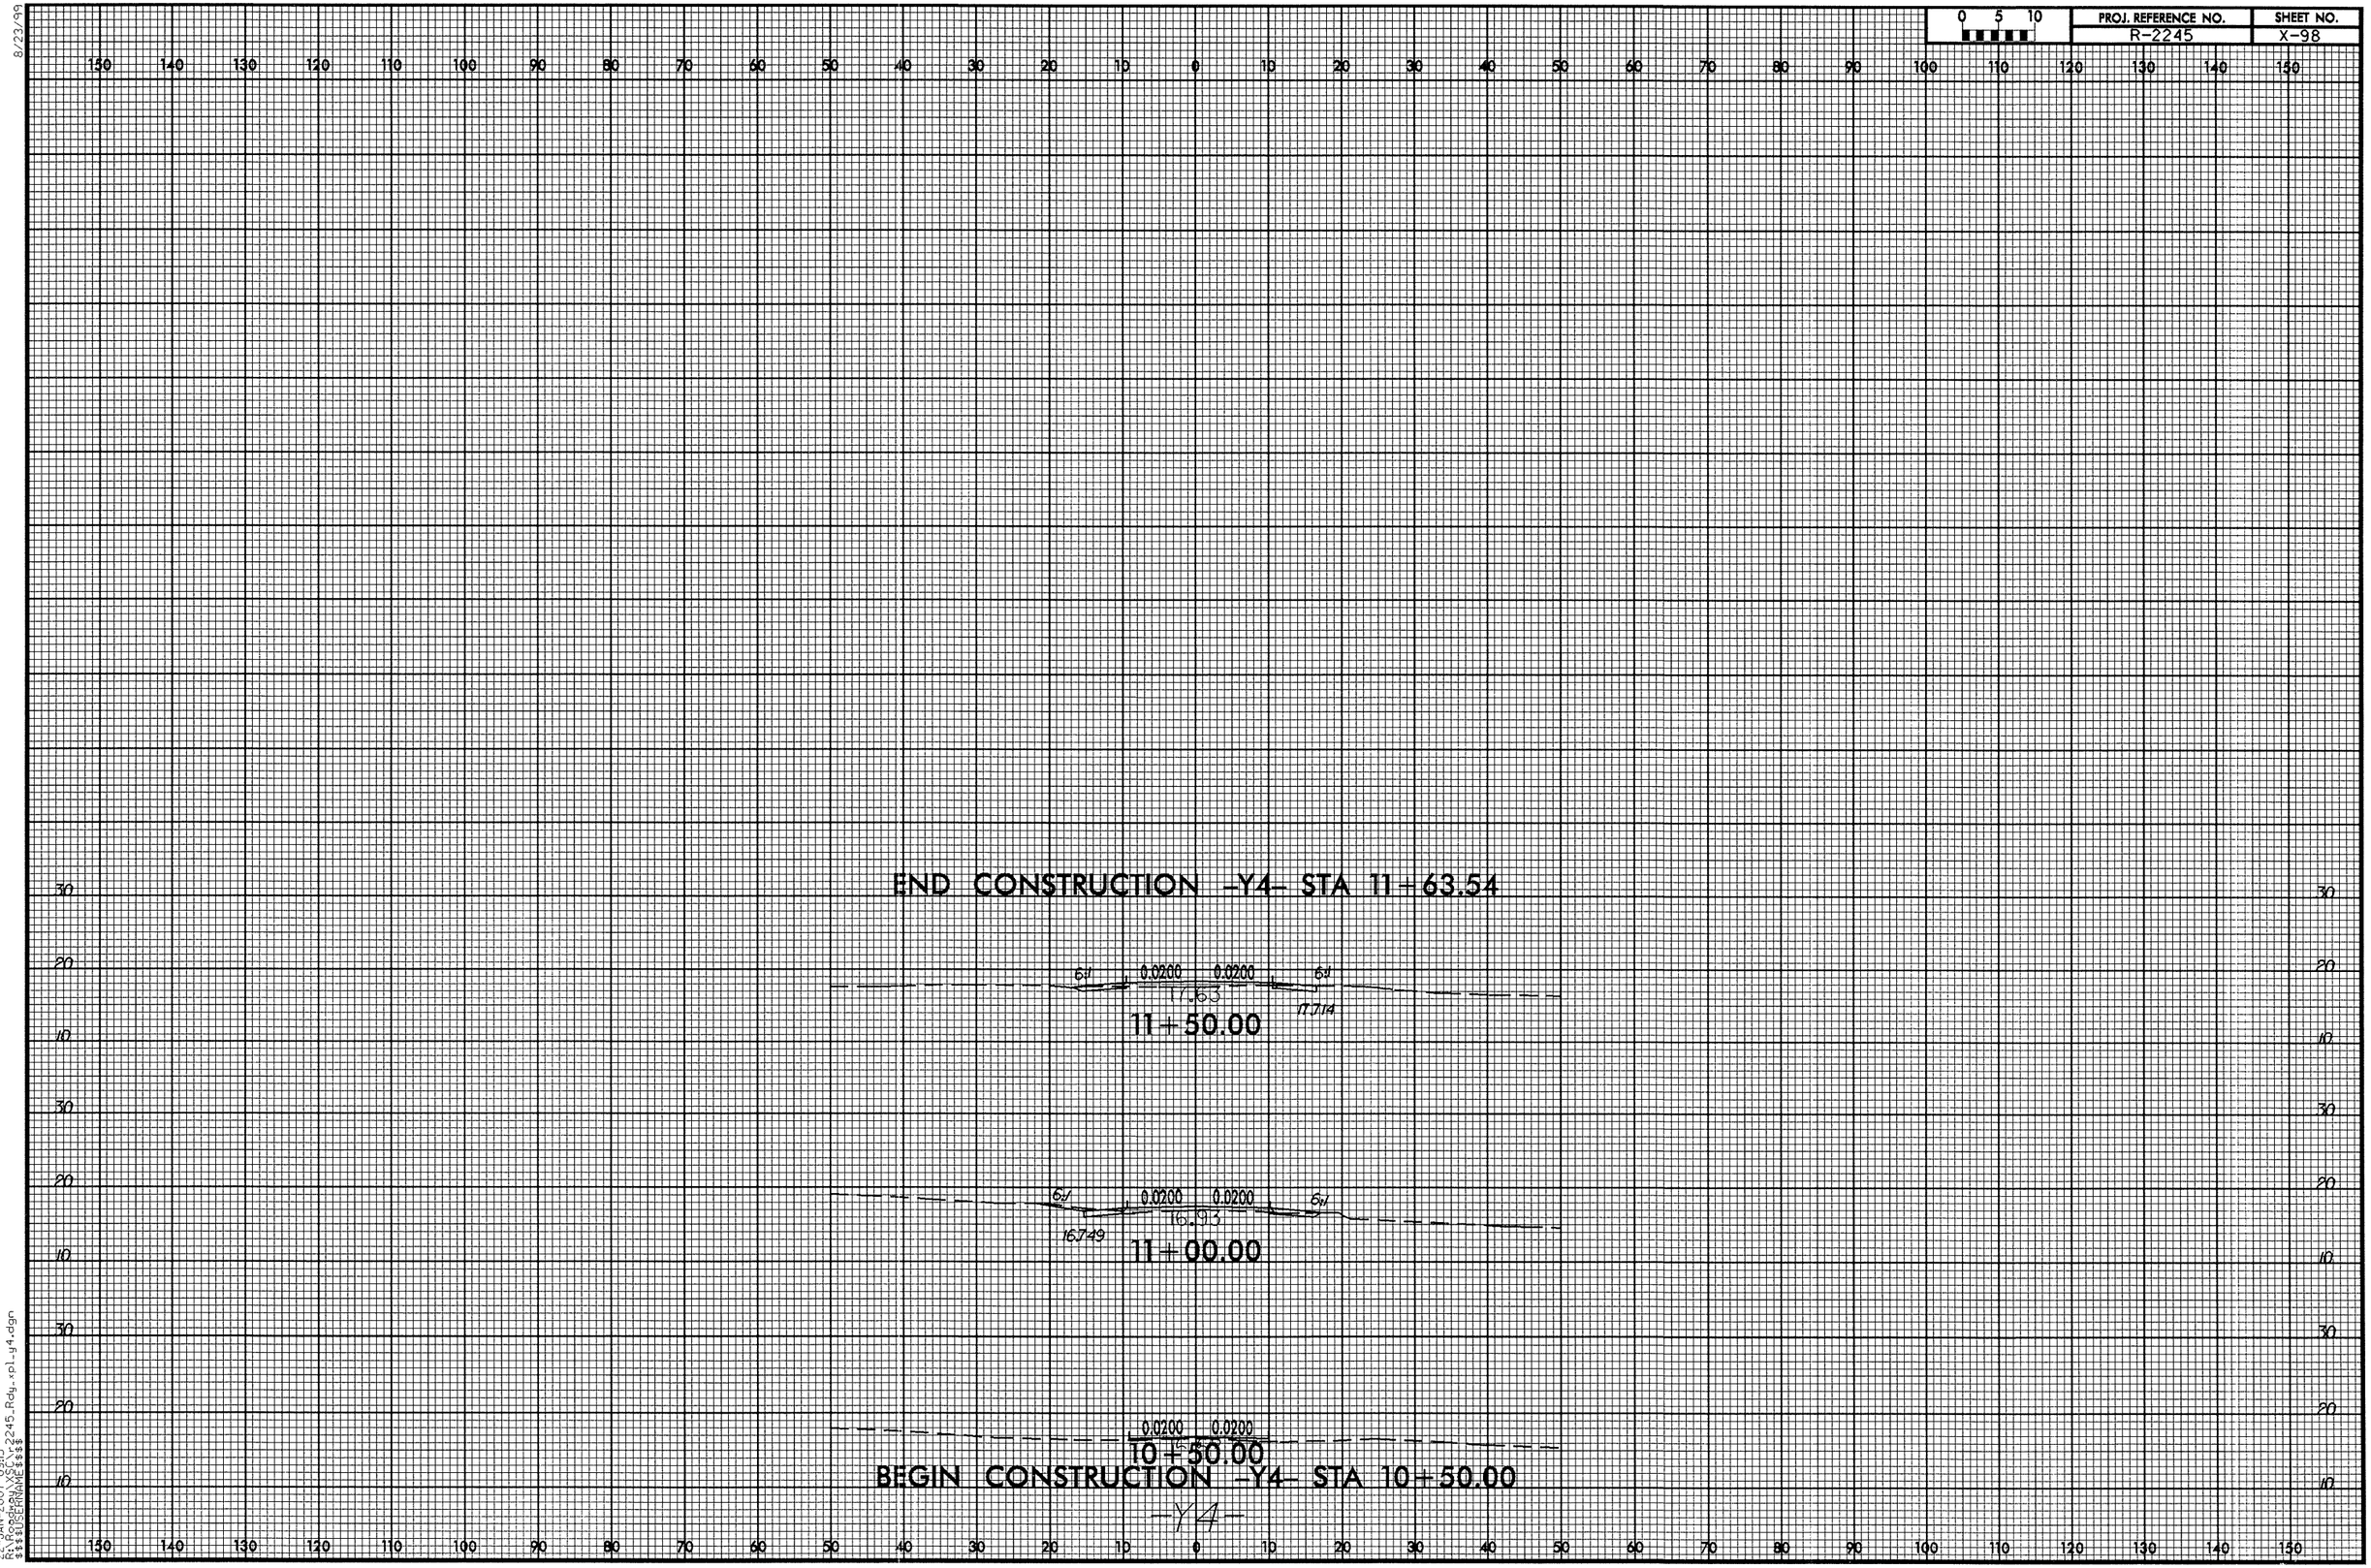

8/23/99

22-JAN-2007 09:15
R:\Roadway\XSC\r2245_Rdy_xpl_y4.dgn
$$$$USERNAME$$$$

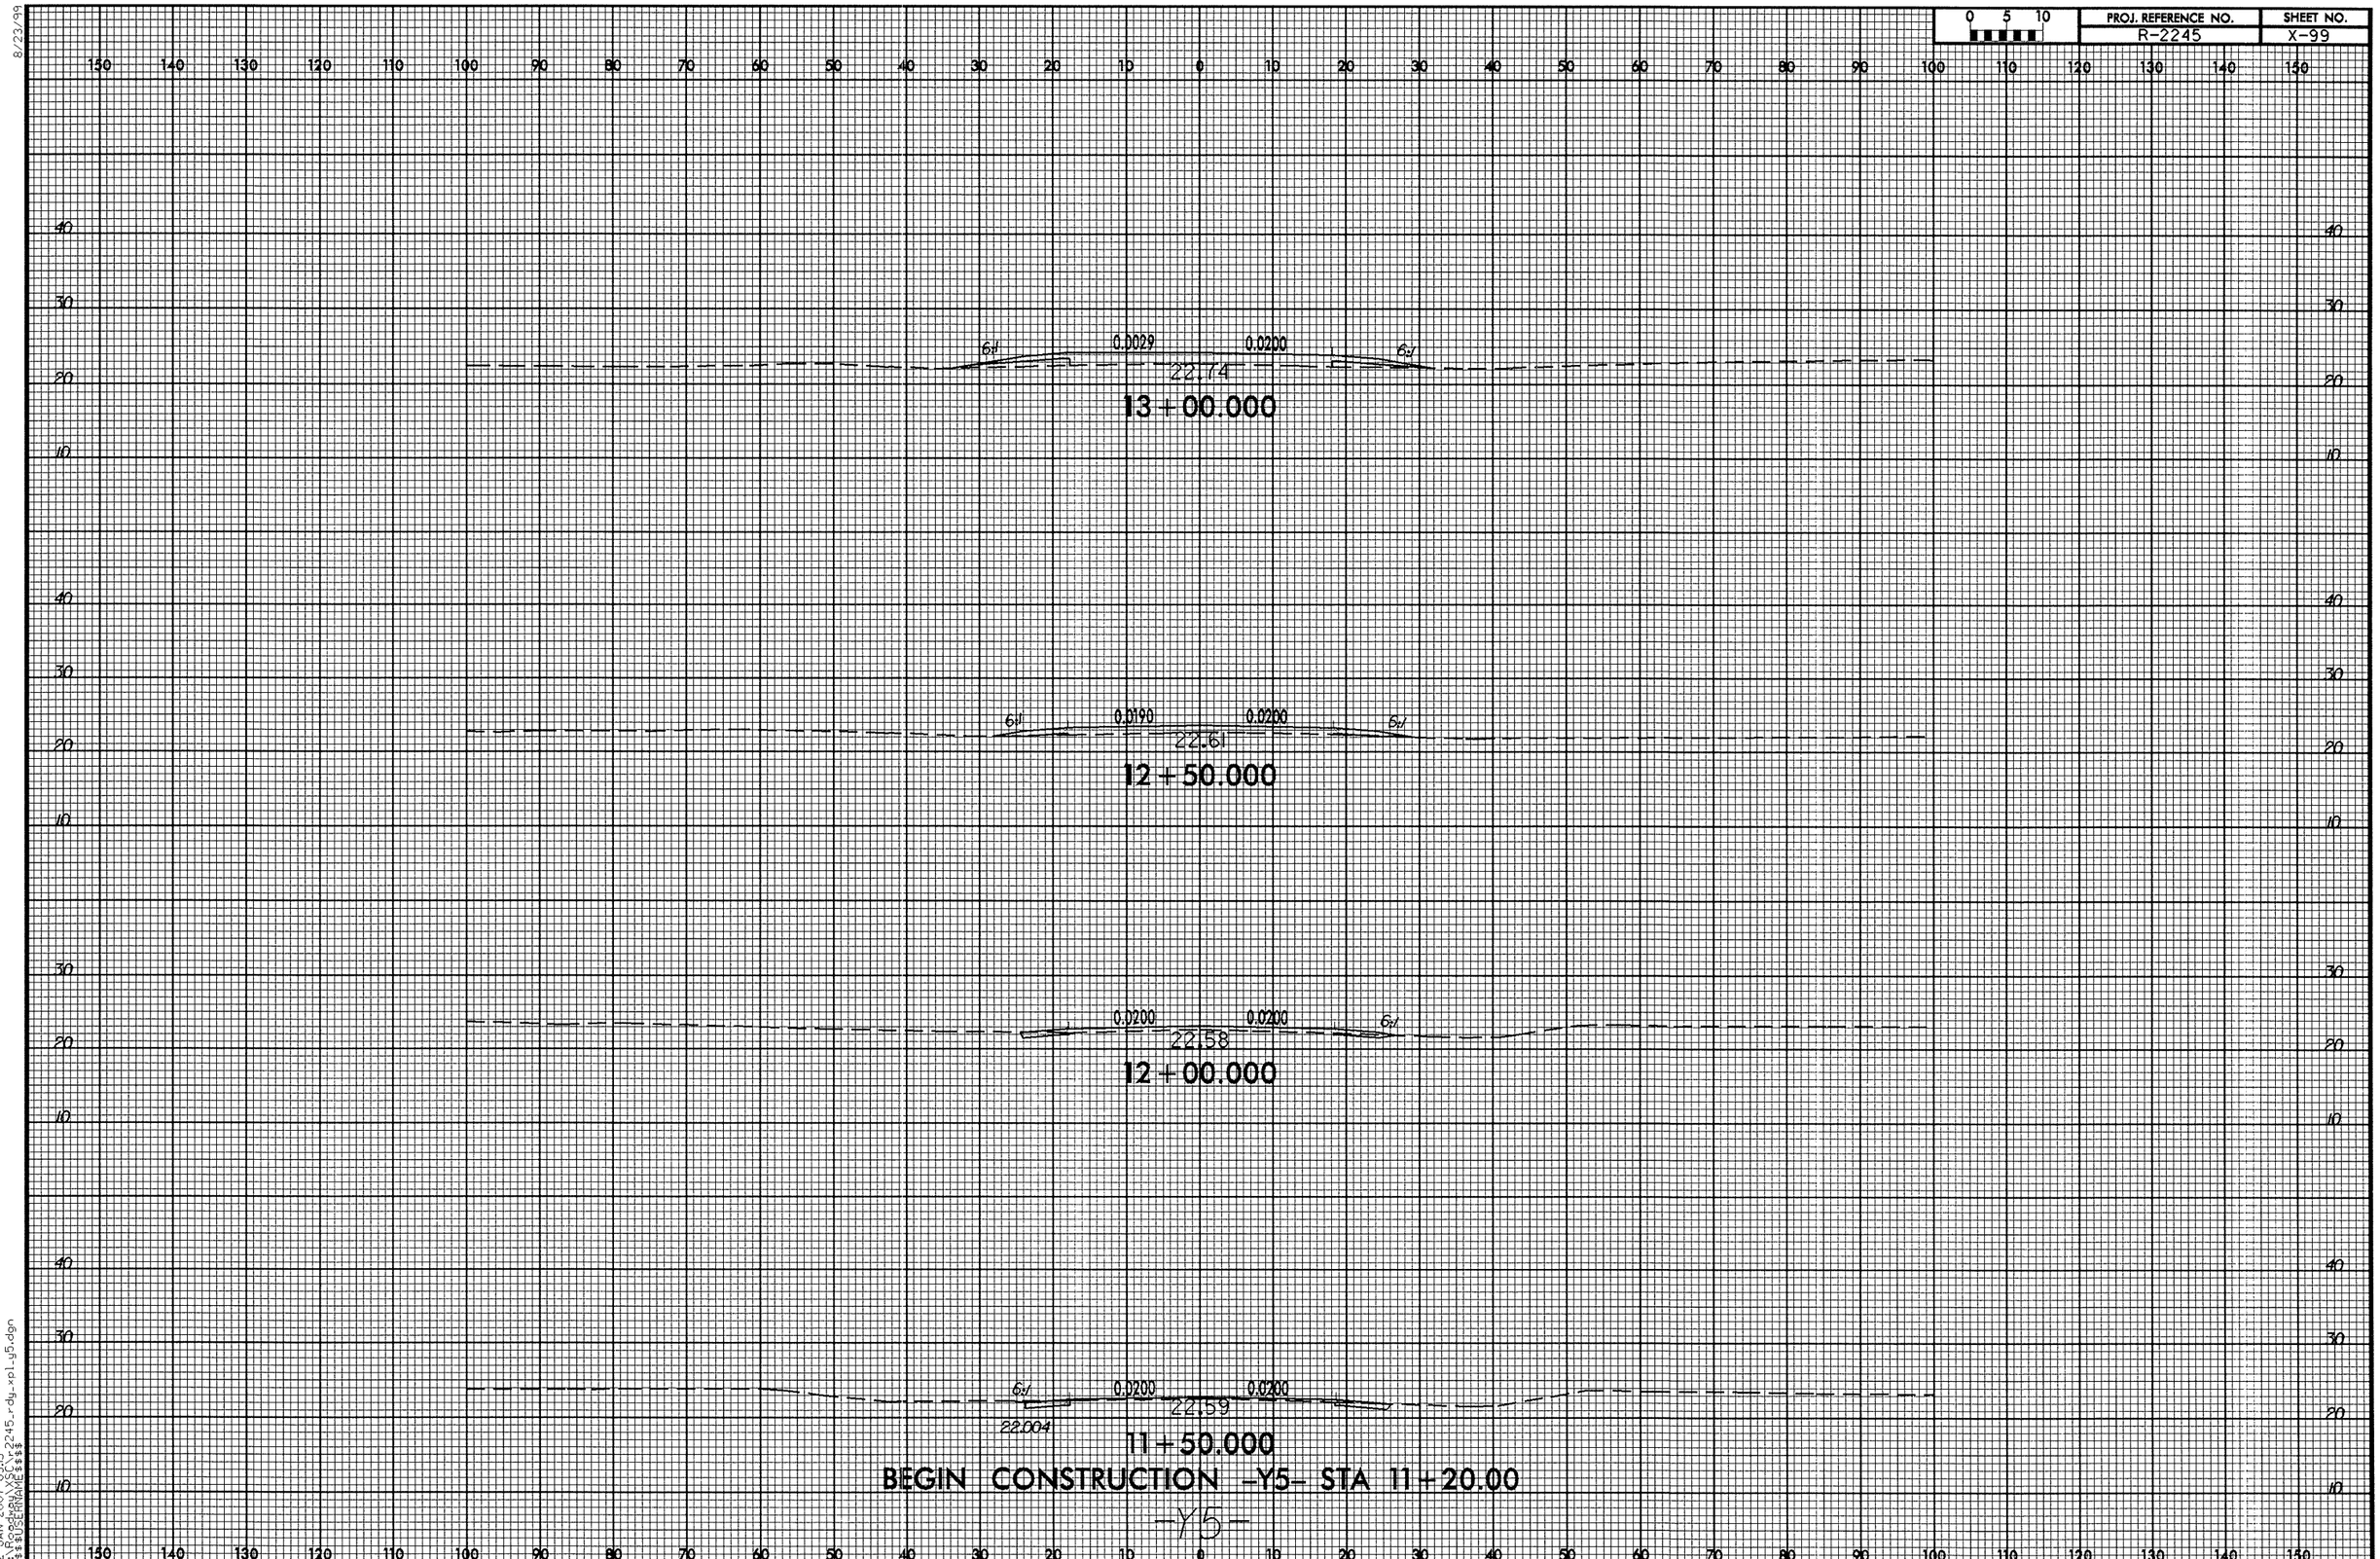

PROJ. REFERENCE NO.
R-2245
SHEET NO.
X-99
0 5 10
6:1
0.0029
0.0200
22.74
13+00.000
0.0190
22.61
12+50.000
0.0200
22.58
12+00.000
22.59
22.004
11+50.000
BEGIN CONSTRUCTION -Y5- STA 11+20.00
-Y5-

8/23/99

0 5 10	PROJ. REFERENCE NO.	SHEET NO.
	R-2245	X-100

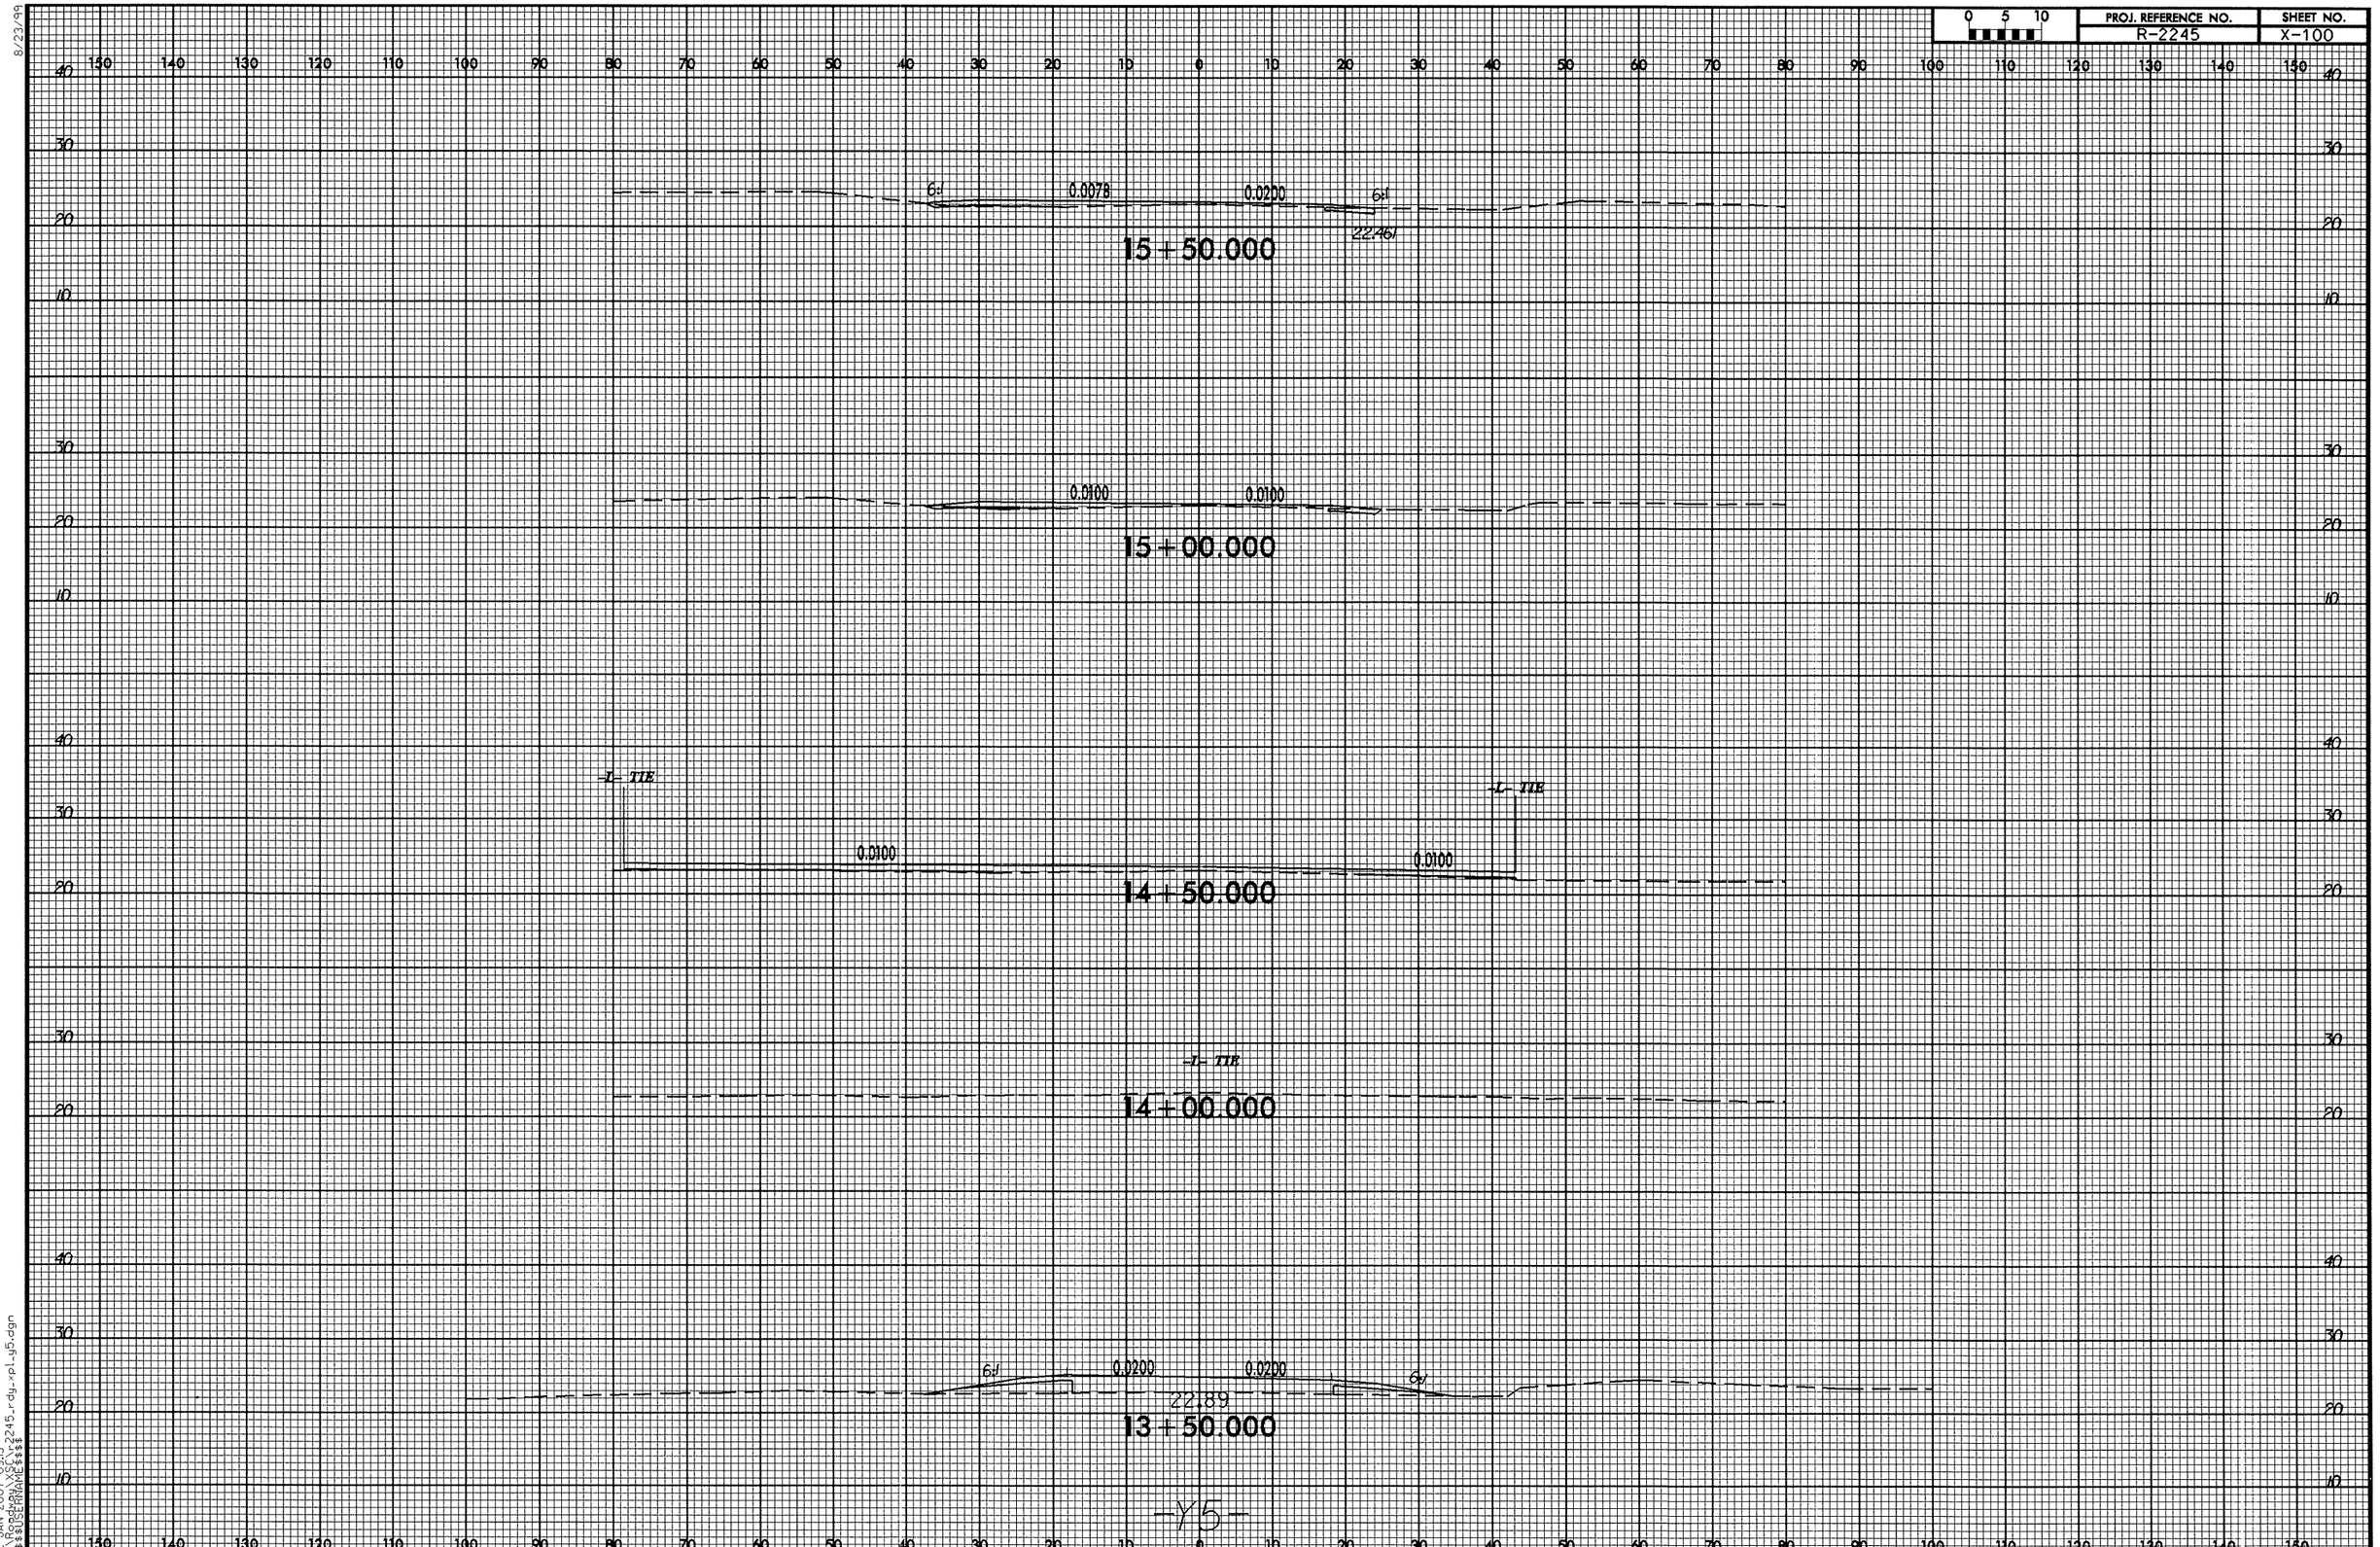

22-JAN-2007 09:45
R:\Roadway\Proj\2245_rdy_xpl_y5.dgn
$$$$USERNAME$$$$

0 5 10	PROJ. REFERENCE NO.	SHEET NO.
	R-2245	X-101

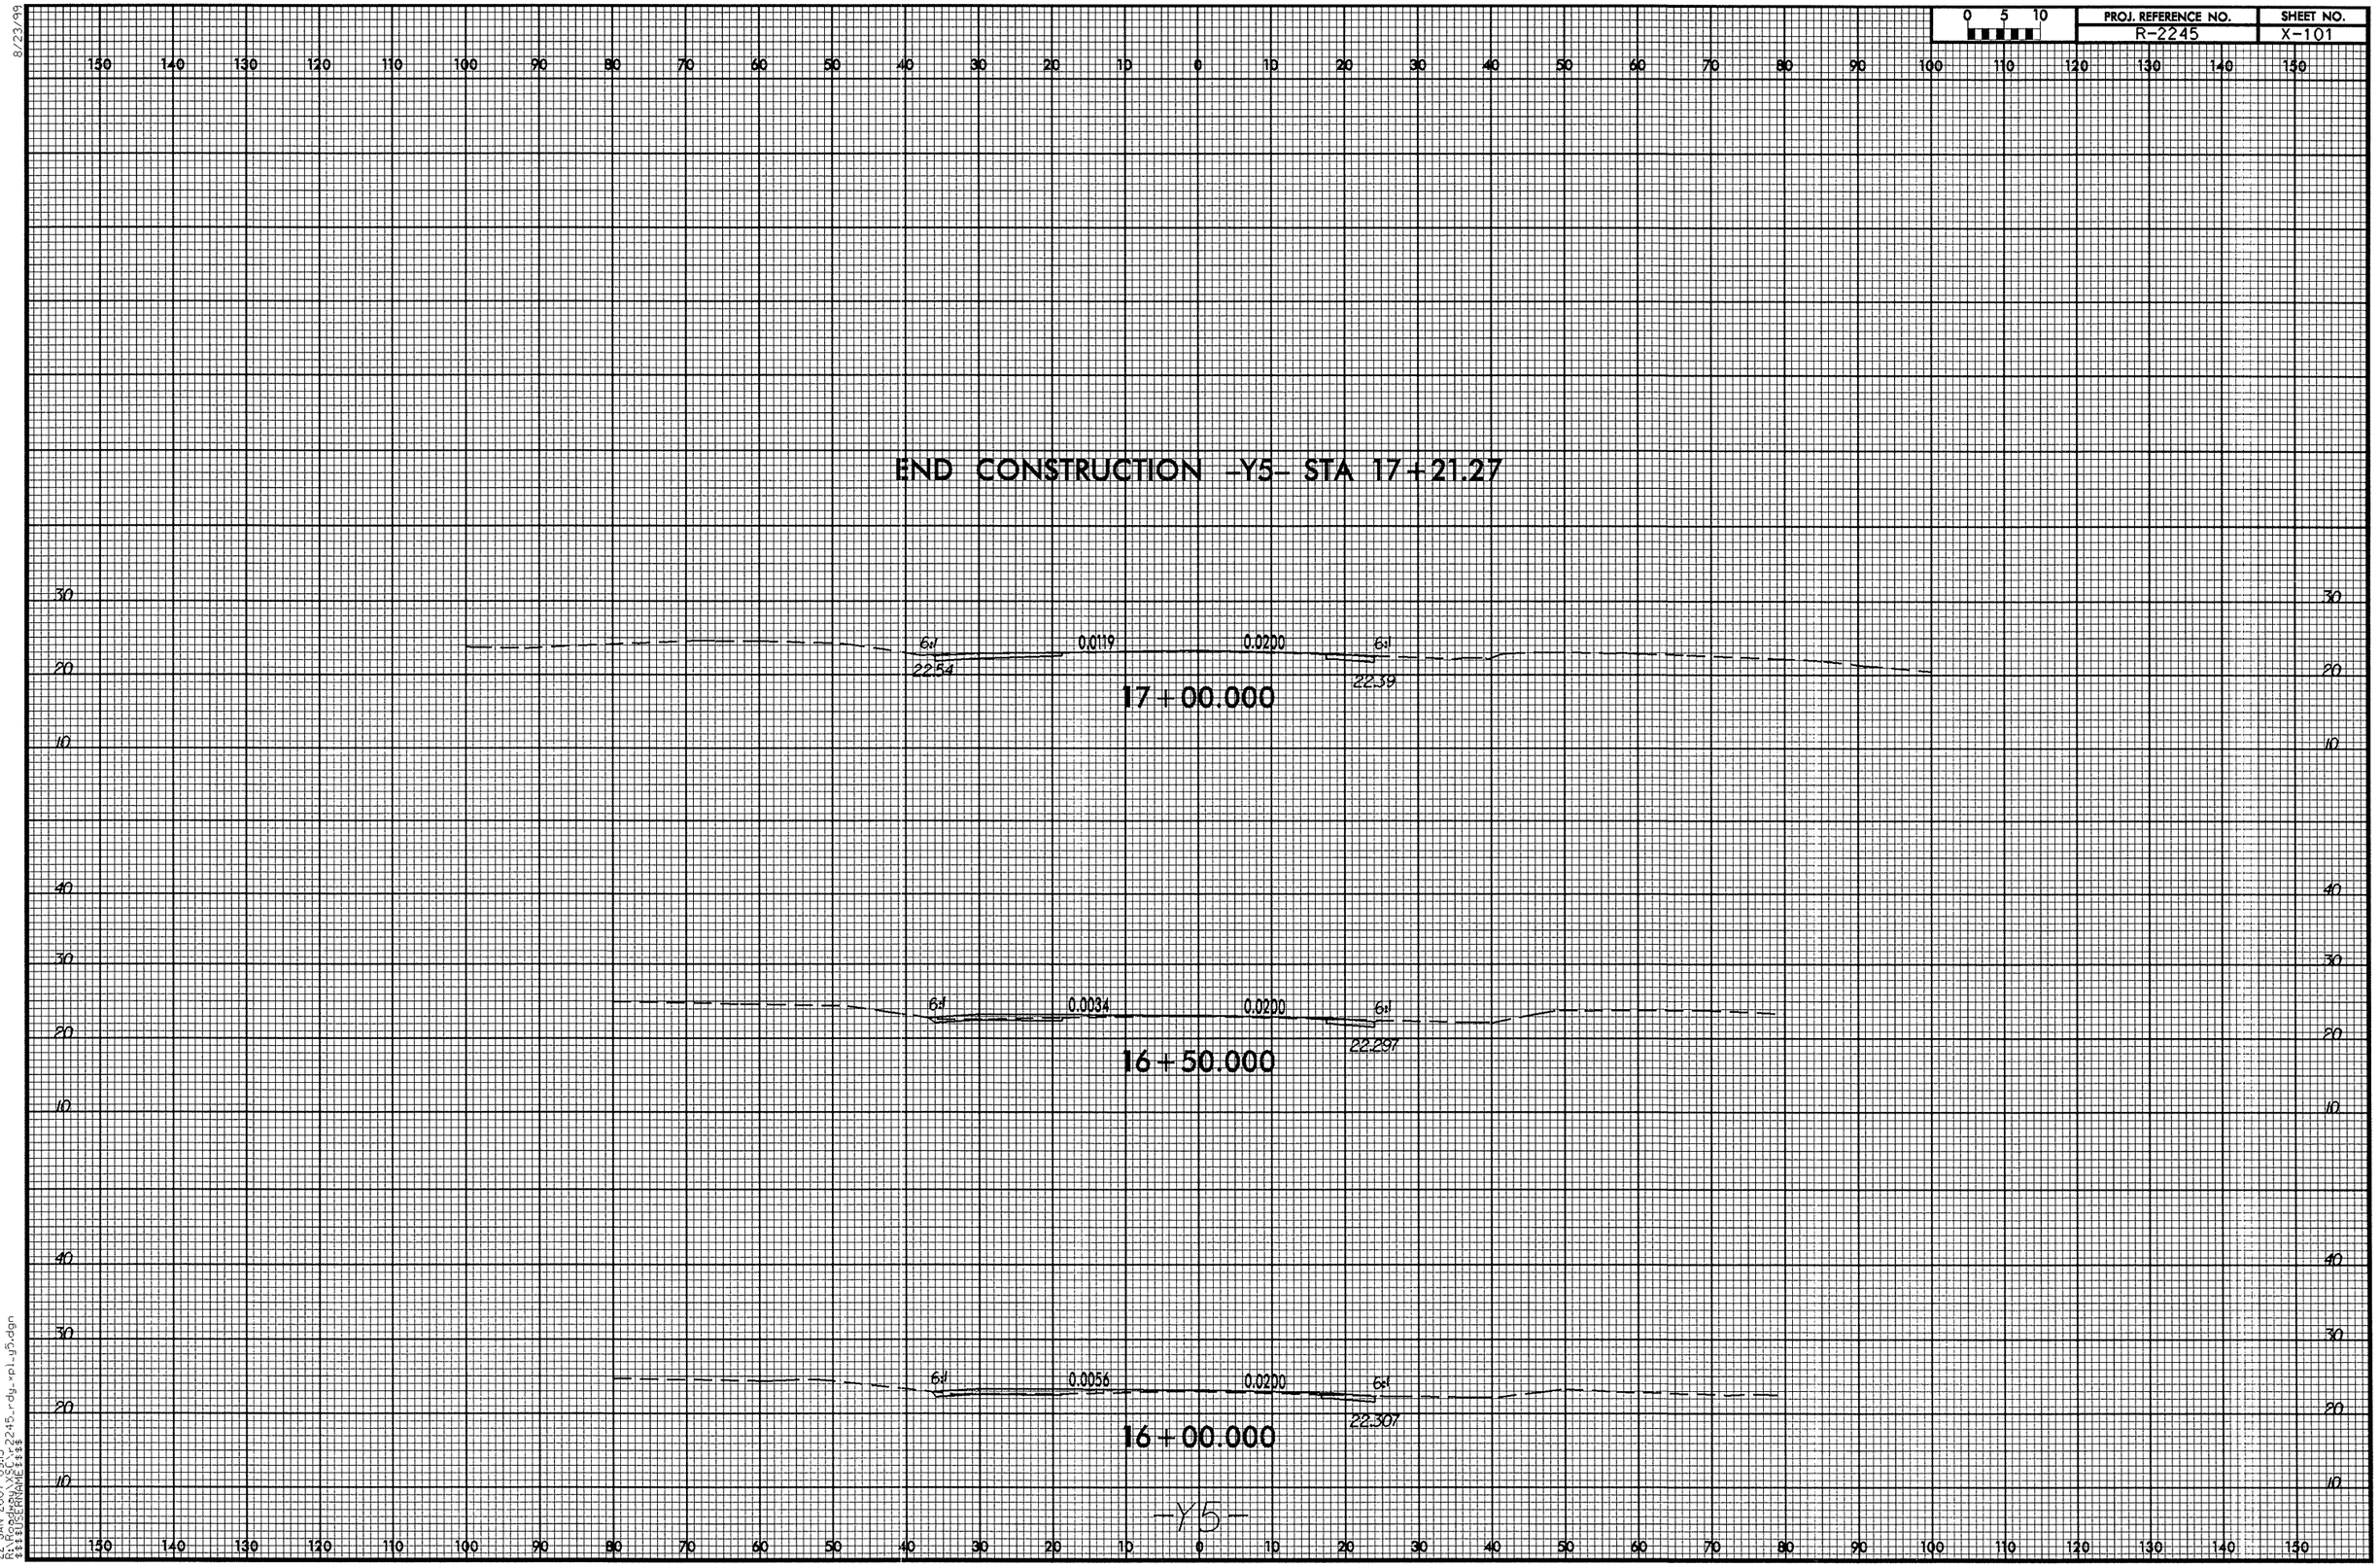

8/23/99

22-JAN-2007 09:15
R:\Roadway\SECT2245_rdy_xpl_y5.dgn
$$$$USERNAME$$$$

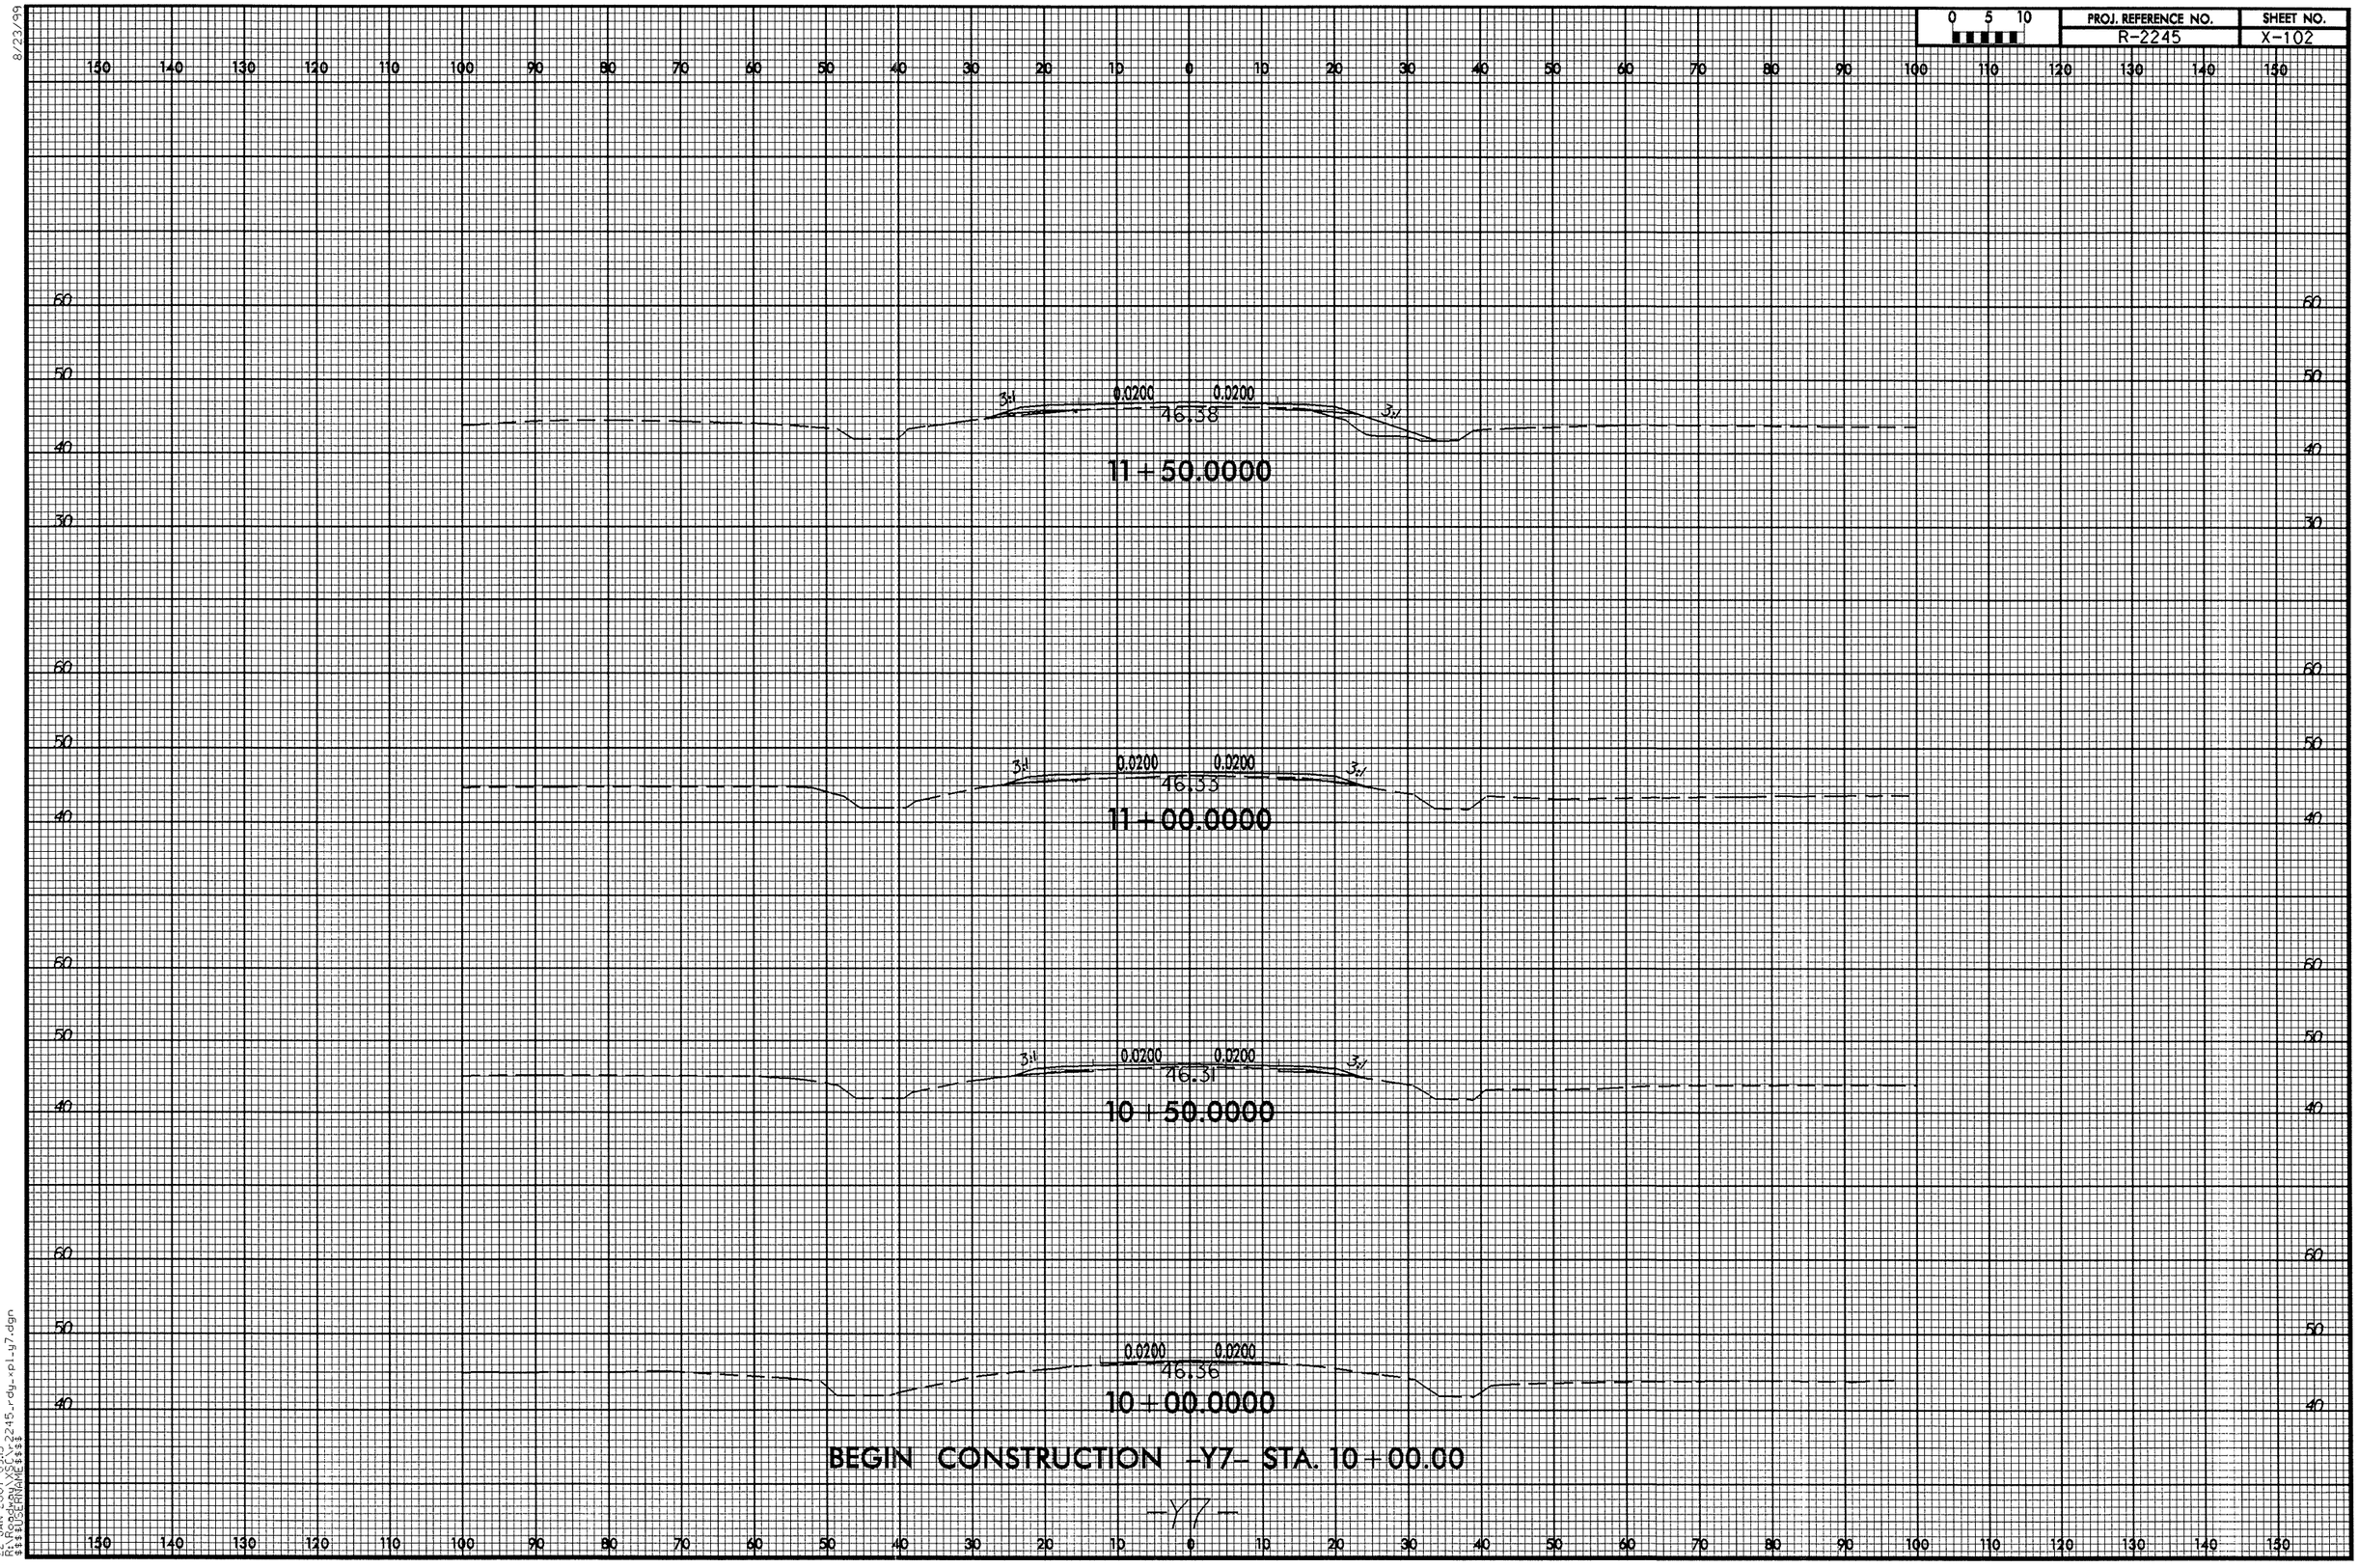

8/23/99

22-JAN-2007 09:15
R:\Roadway\SC\r2245_rdy_xpl_y7.dgn
$$$$USERNAME$$$$

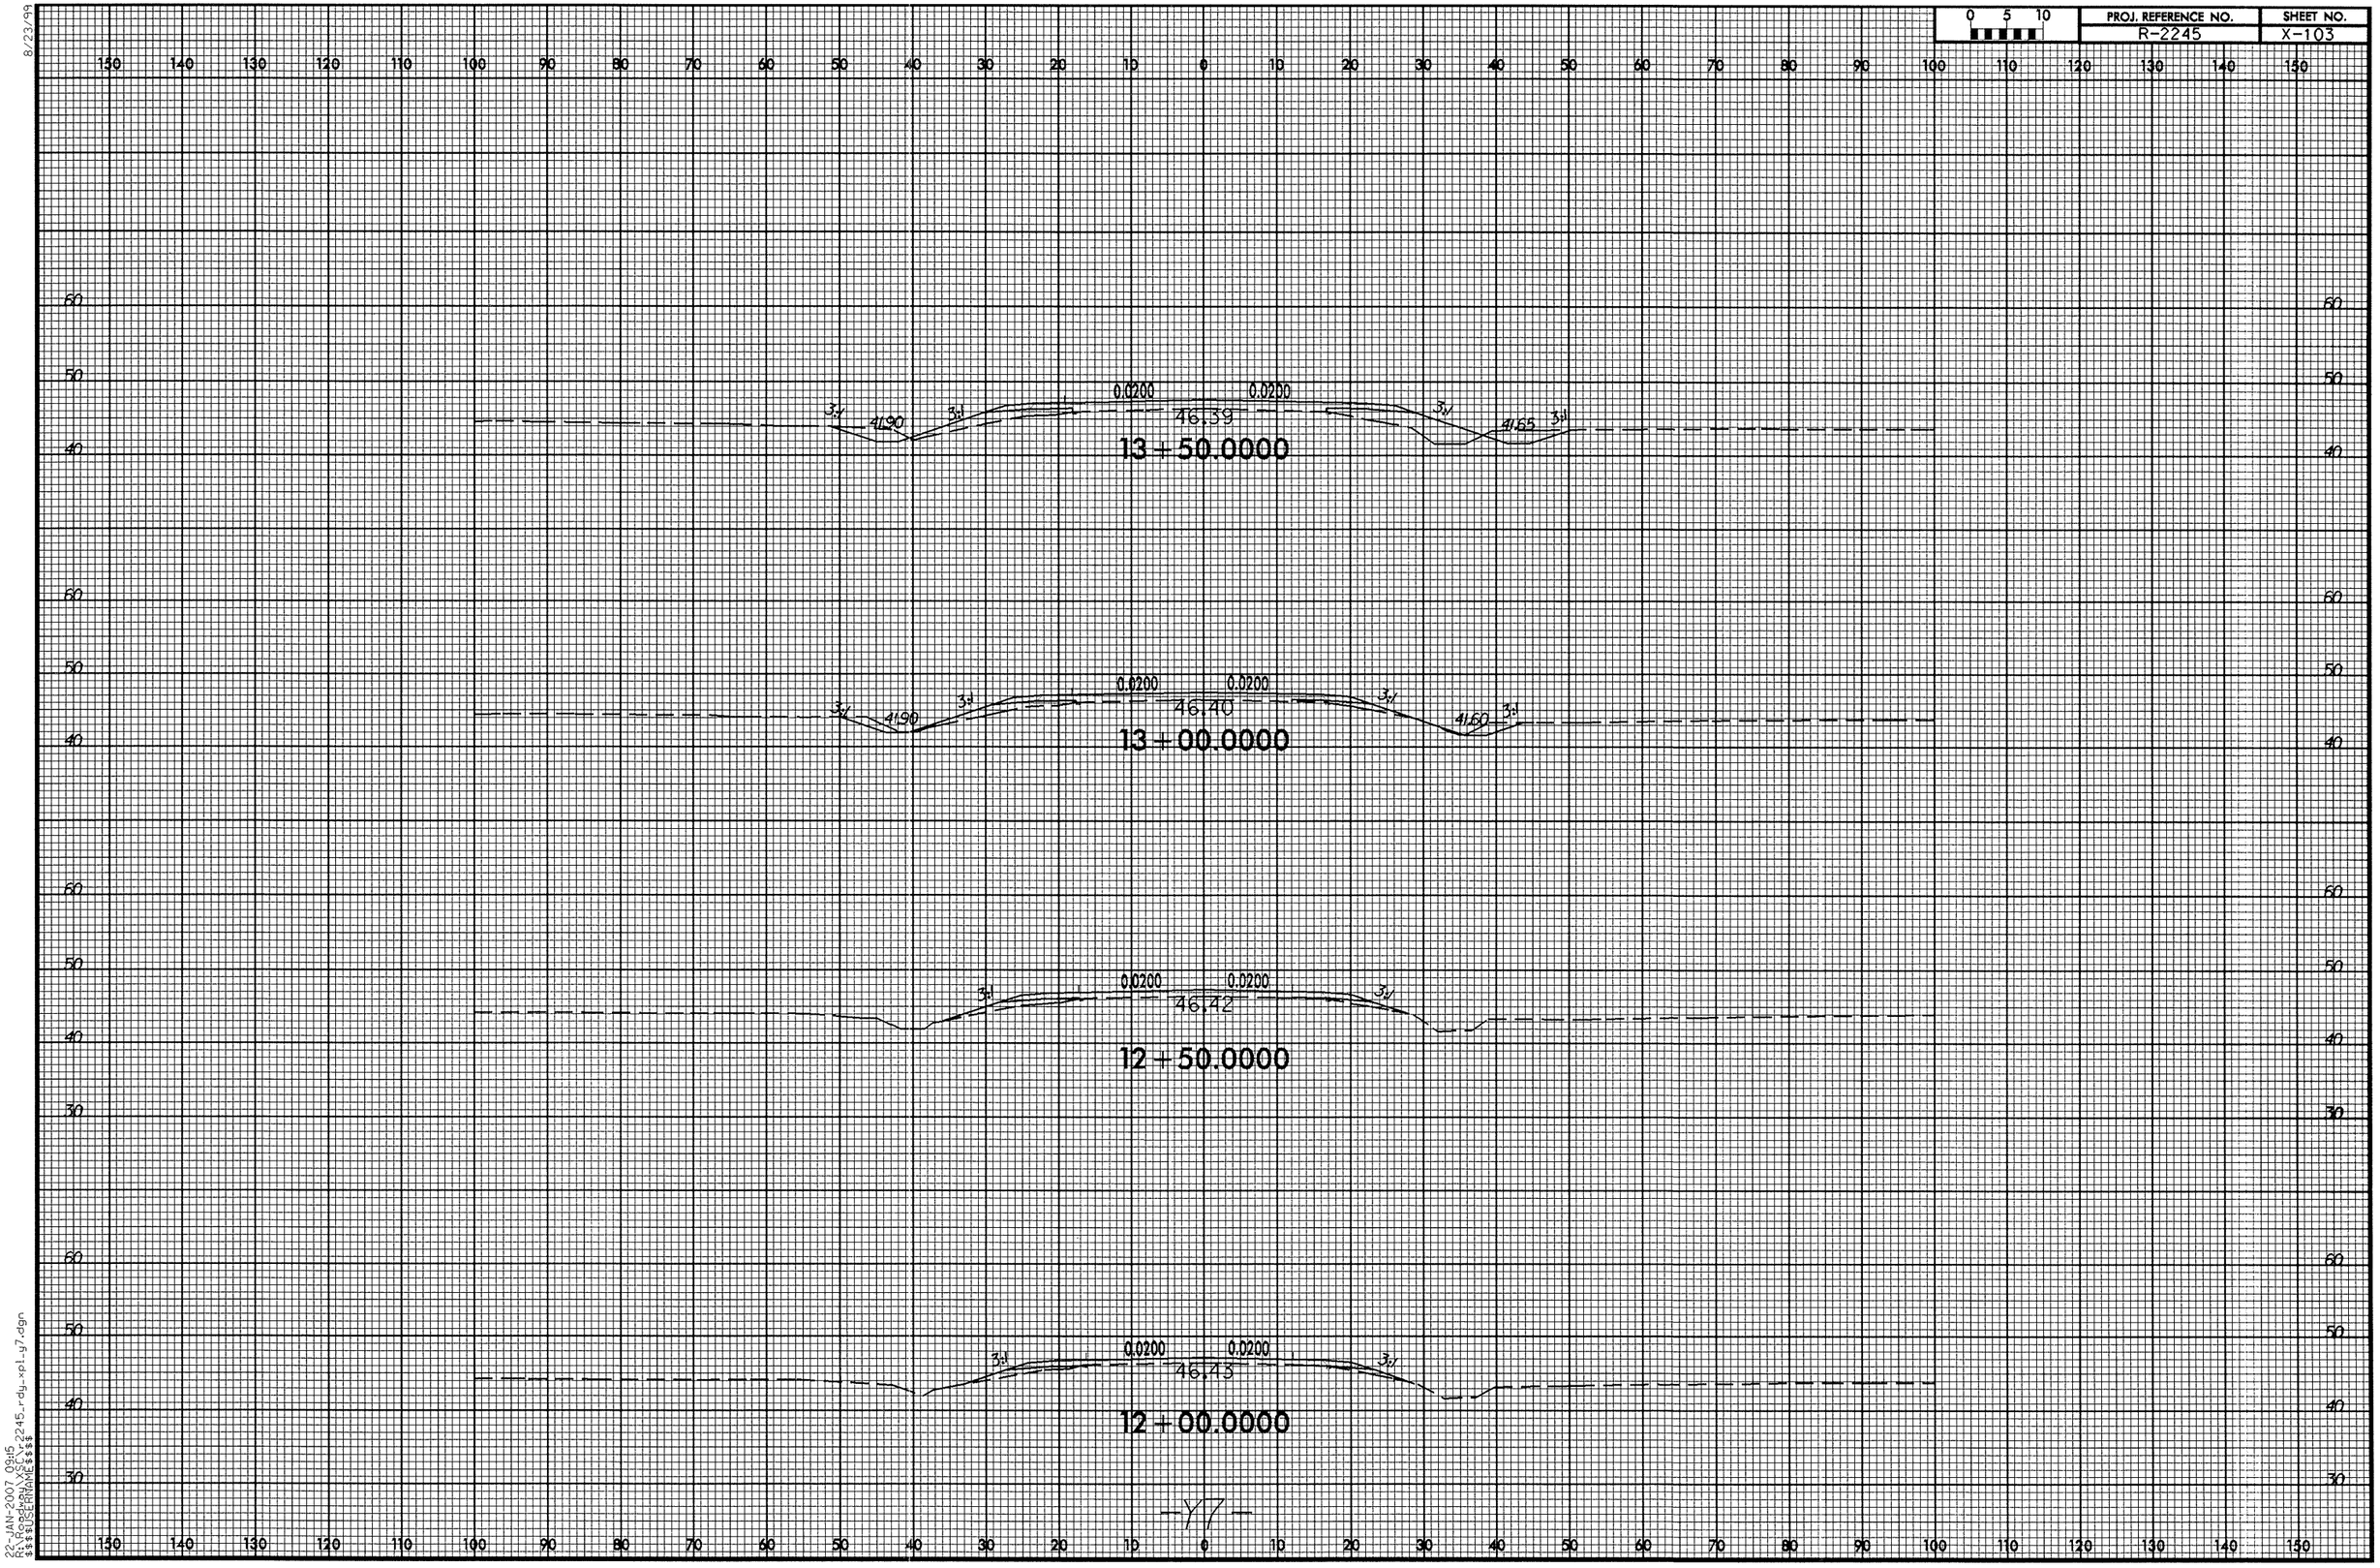

8/23/99
22-JAN-2007 09:15
R:\Roadway\XSC\r2245_rdy_xpl_y7.dgn
$$$$USERNAME$$$$

PROJ. REFERENCE NO.	SHEET NO.
R-2245	X-104

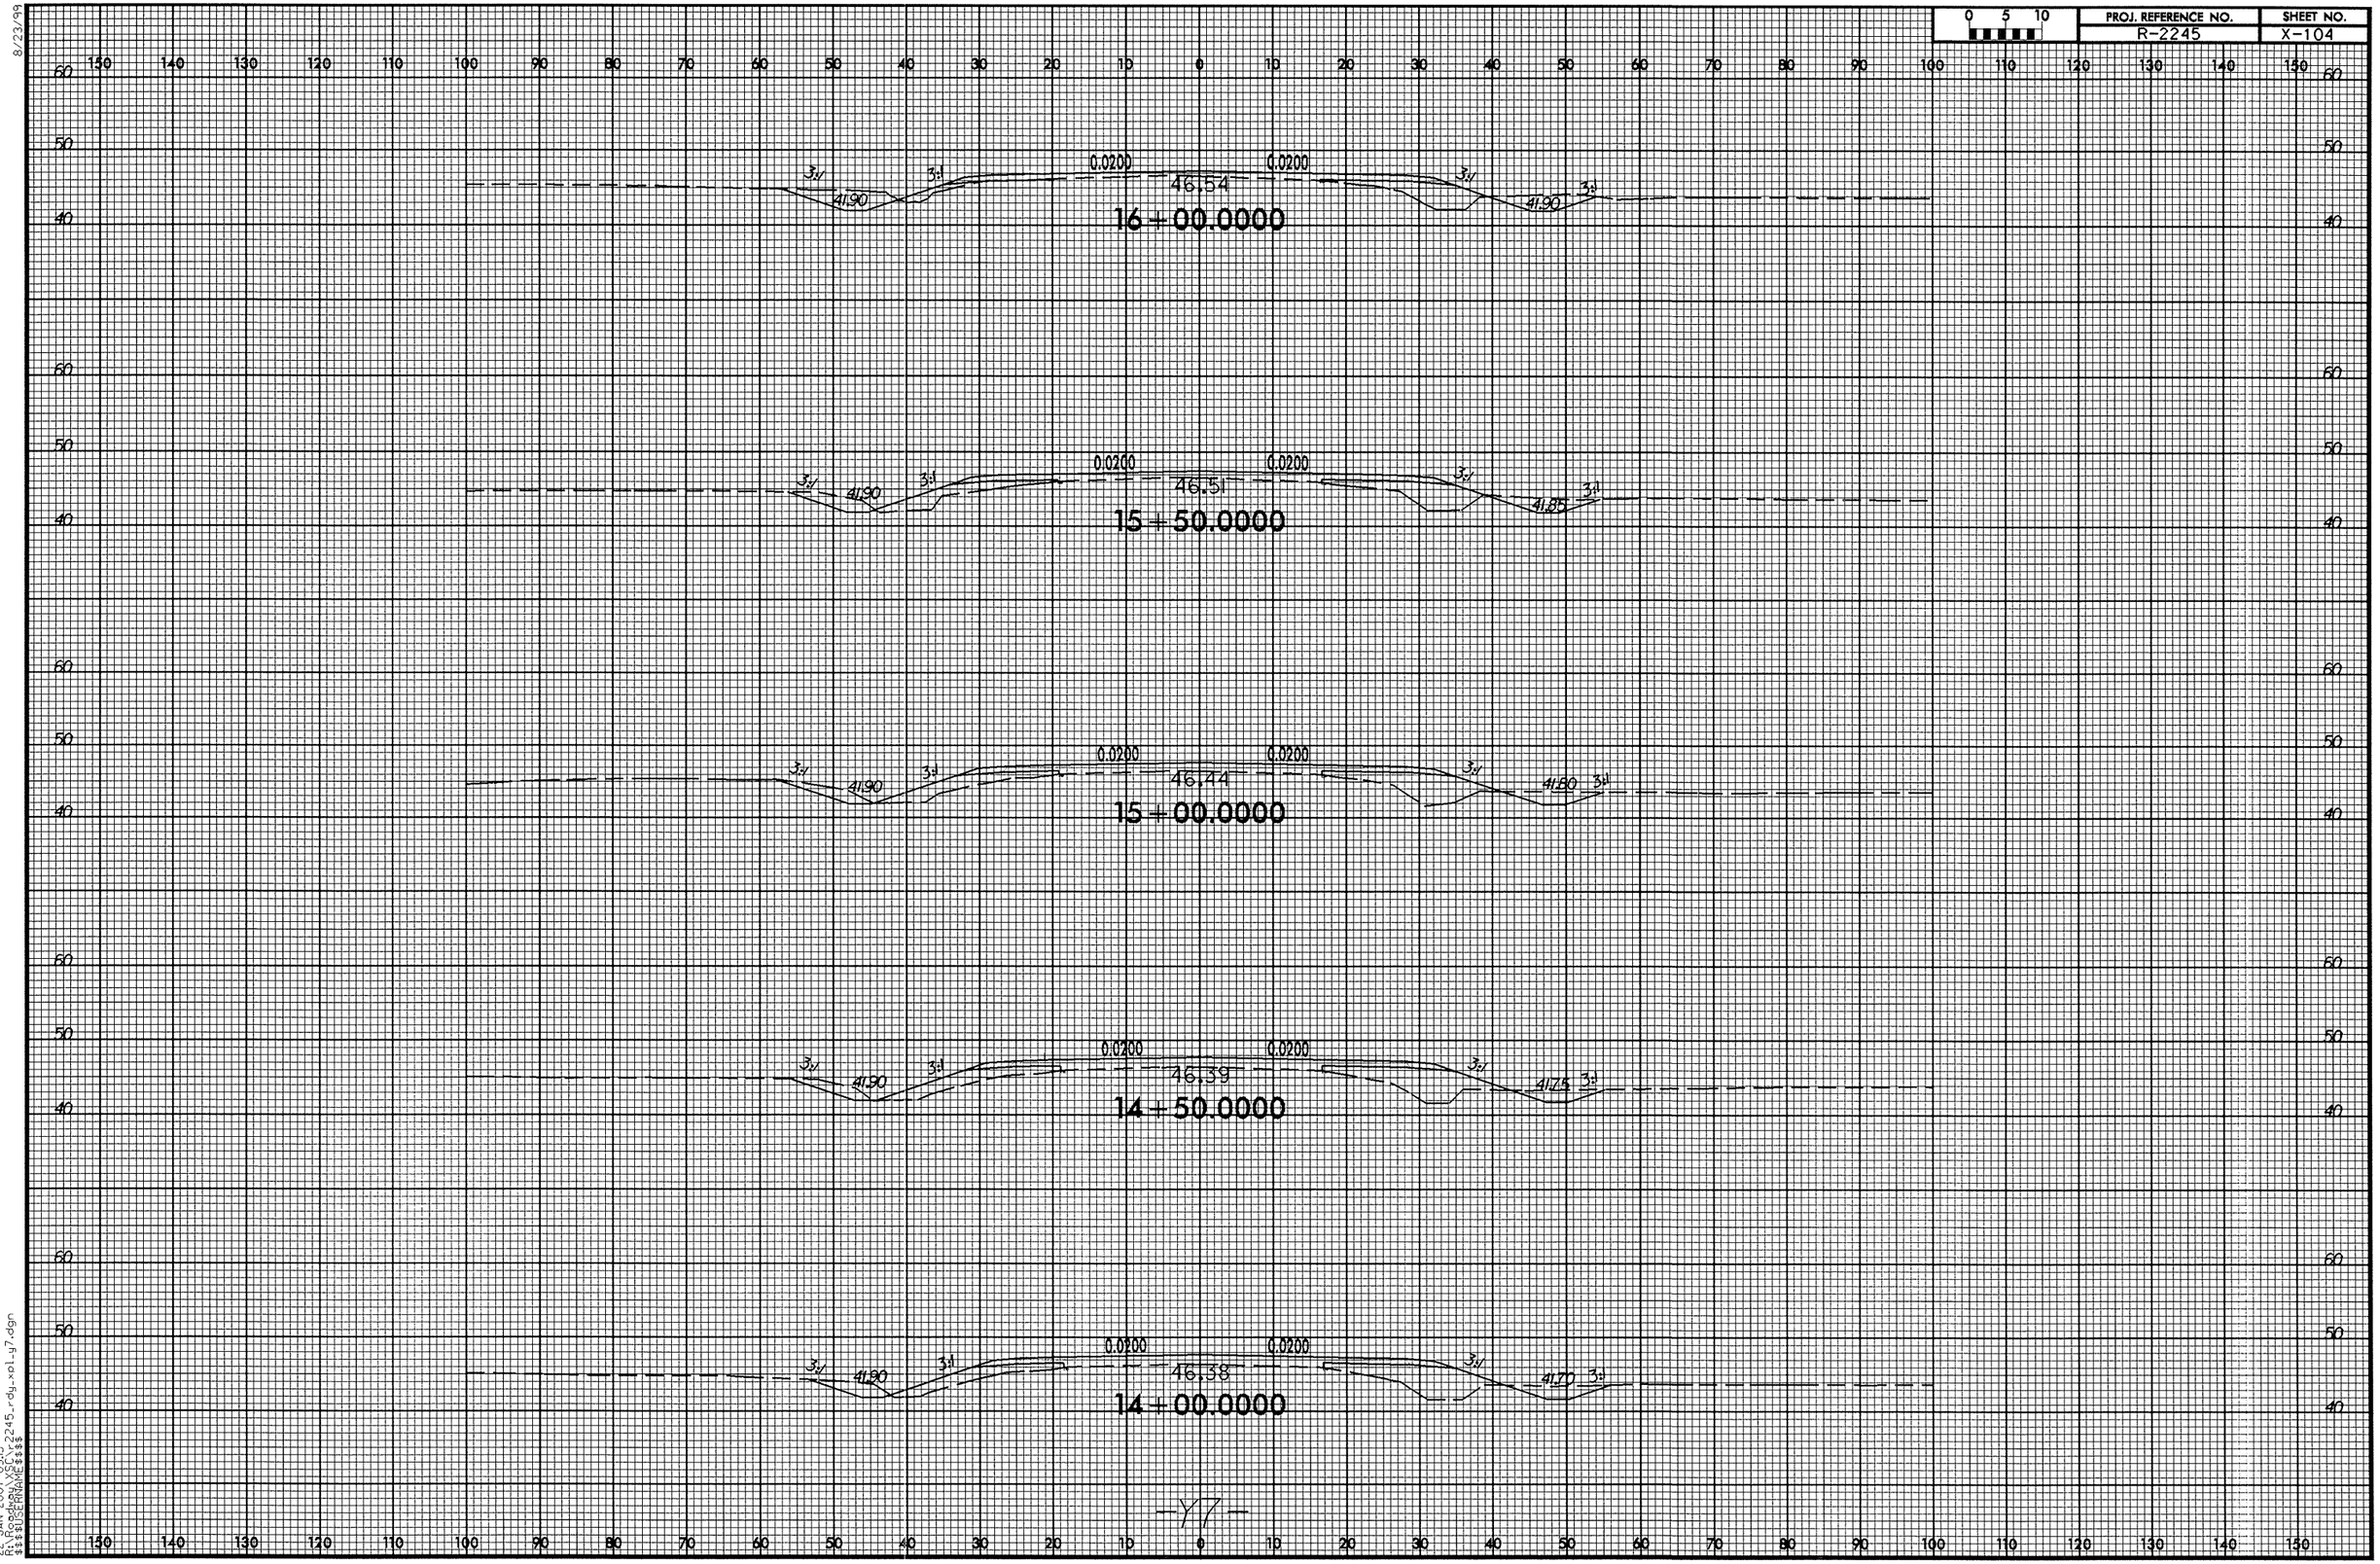

8/23/99
22-JAN-2007 09:15
R:\Roadway\XSC\r2245_rdy_xpl_y7.dgn
$$$$USERNAME$$$$

0 5 10	PROJ. REFERENCE NO.	SHEET NO.
	R-2245	X-105

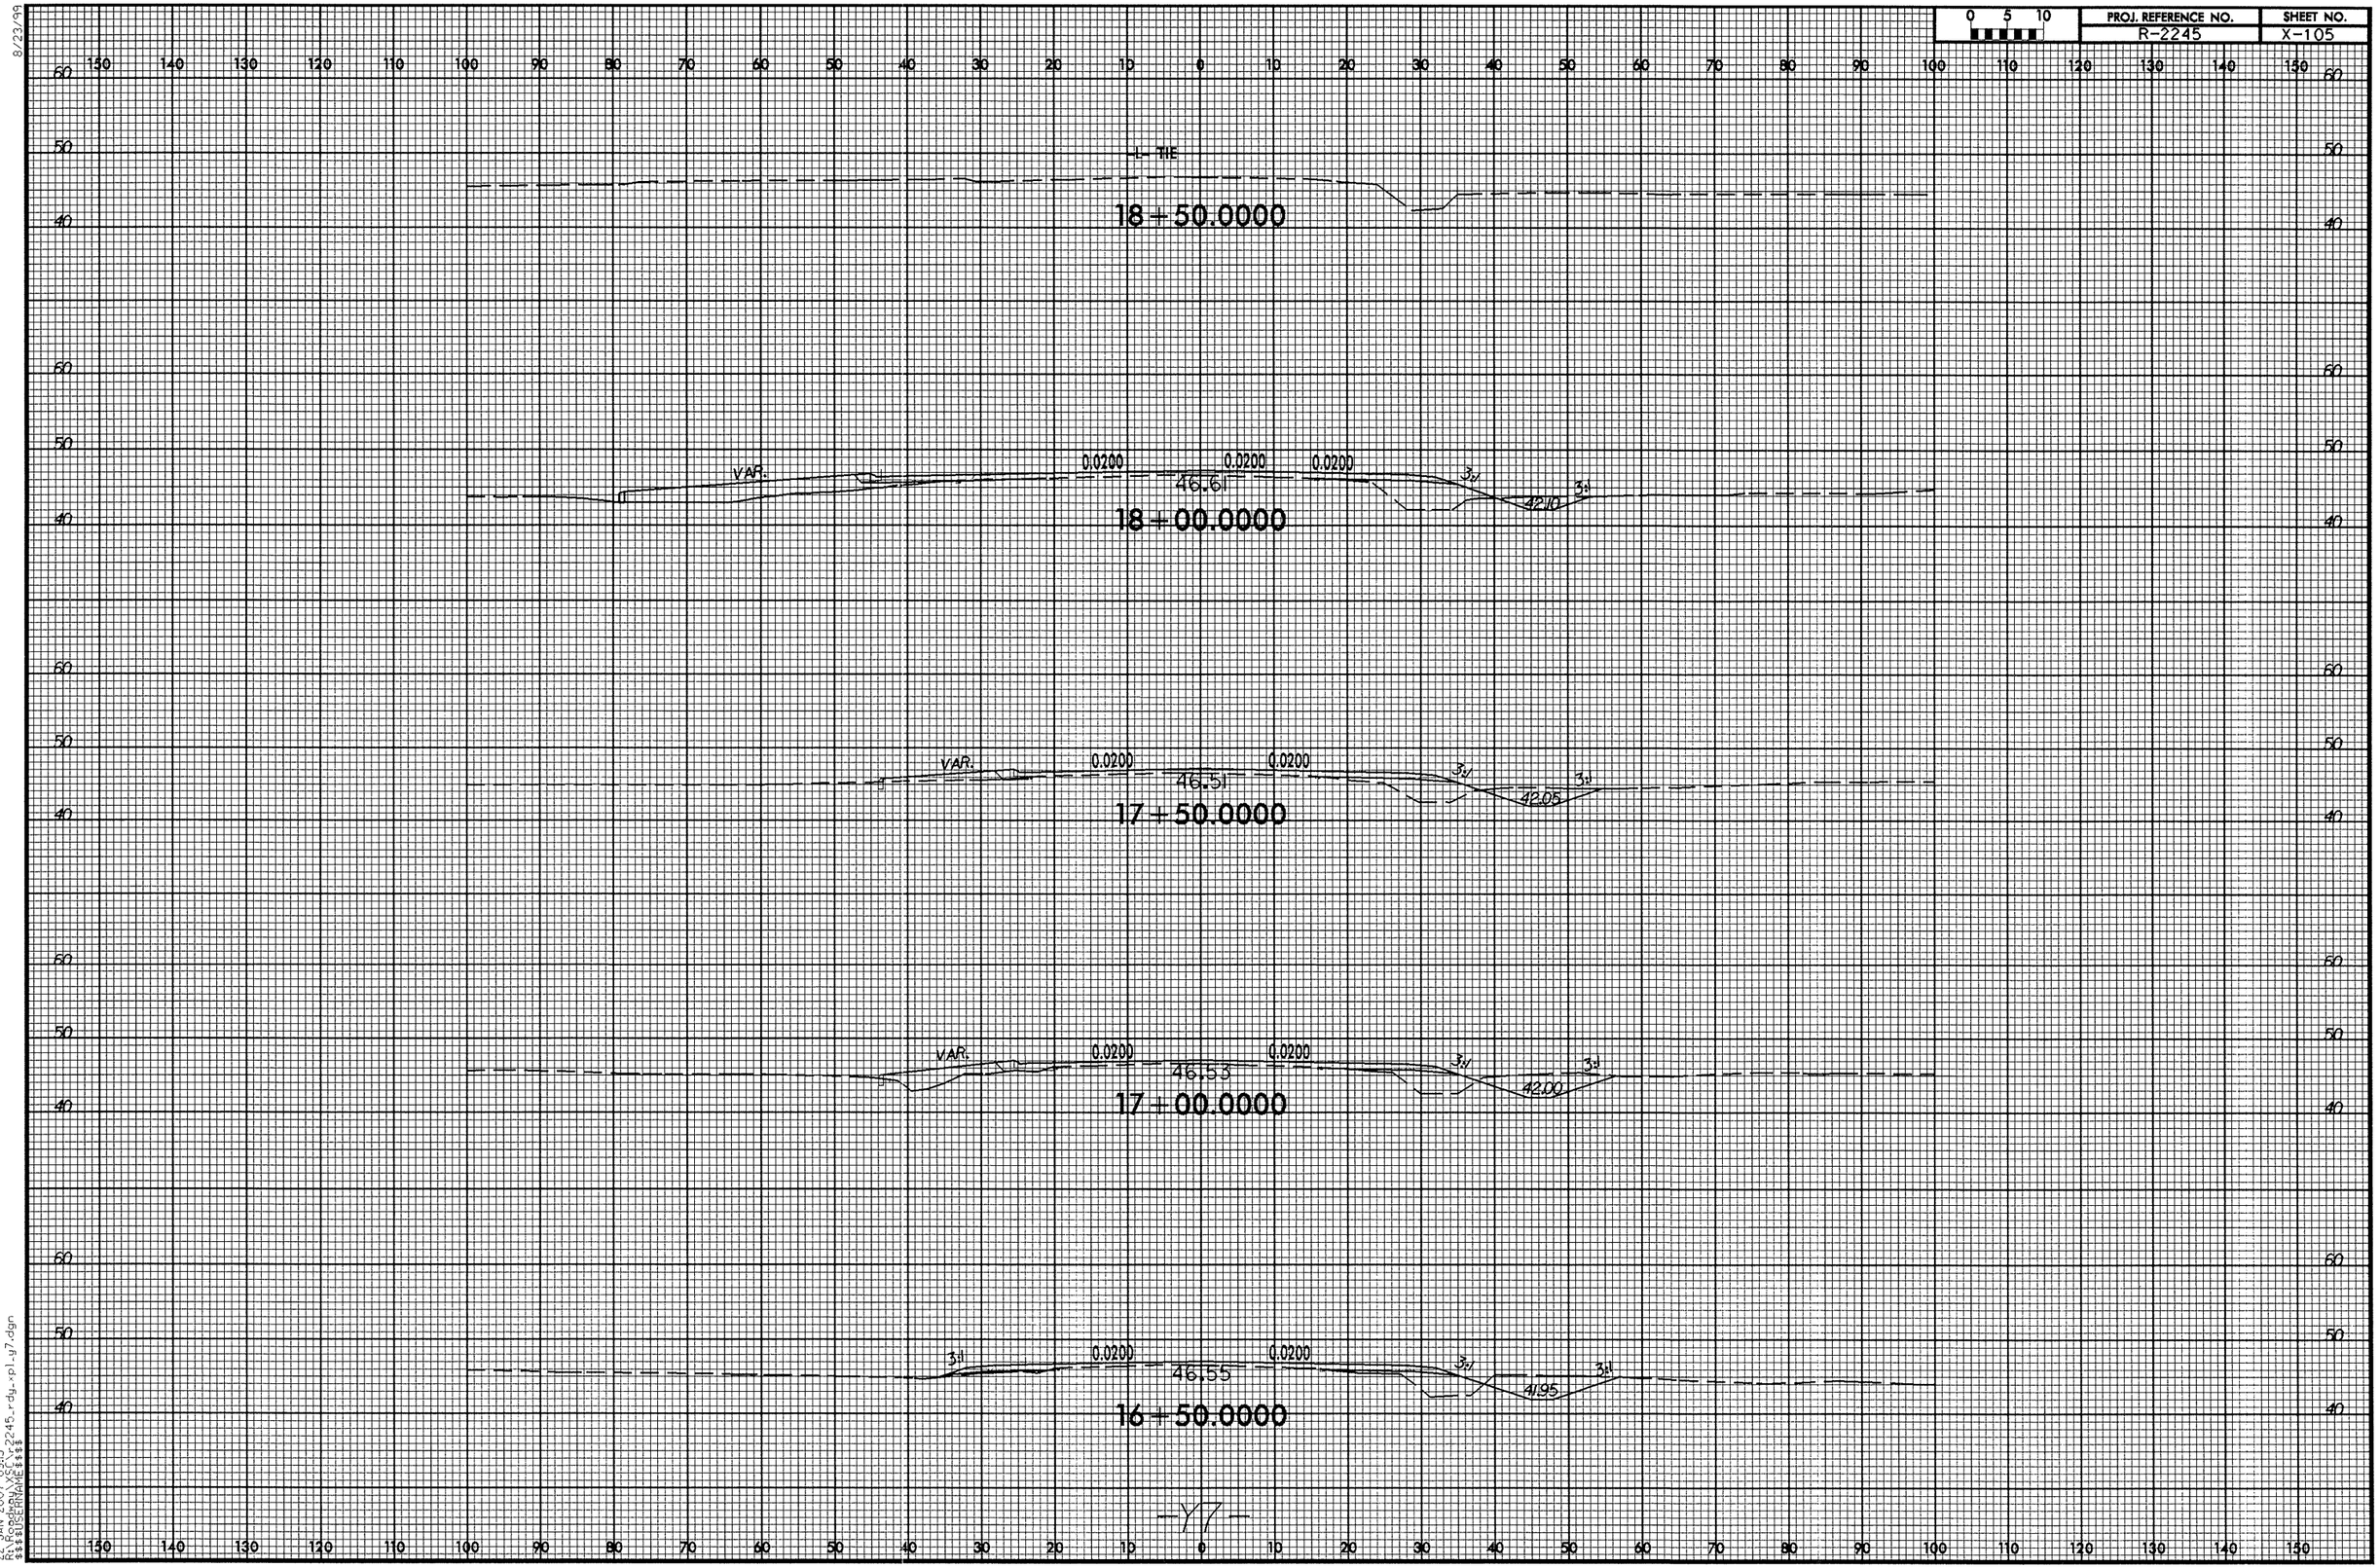

8/23/99

22-JAN-2007 09:15
R:\Roadway\proj\r2245_rdy_xpl_y7.dgn
$$$$USERNAME$$$$

8/23/99

0 5 10	PROJ. REFERENCE NO.	SHEET NO.
	R-2245	X-106

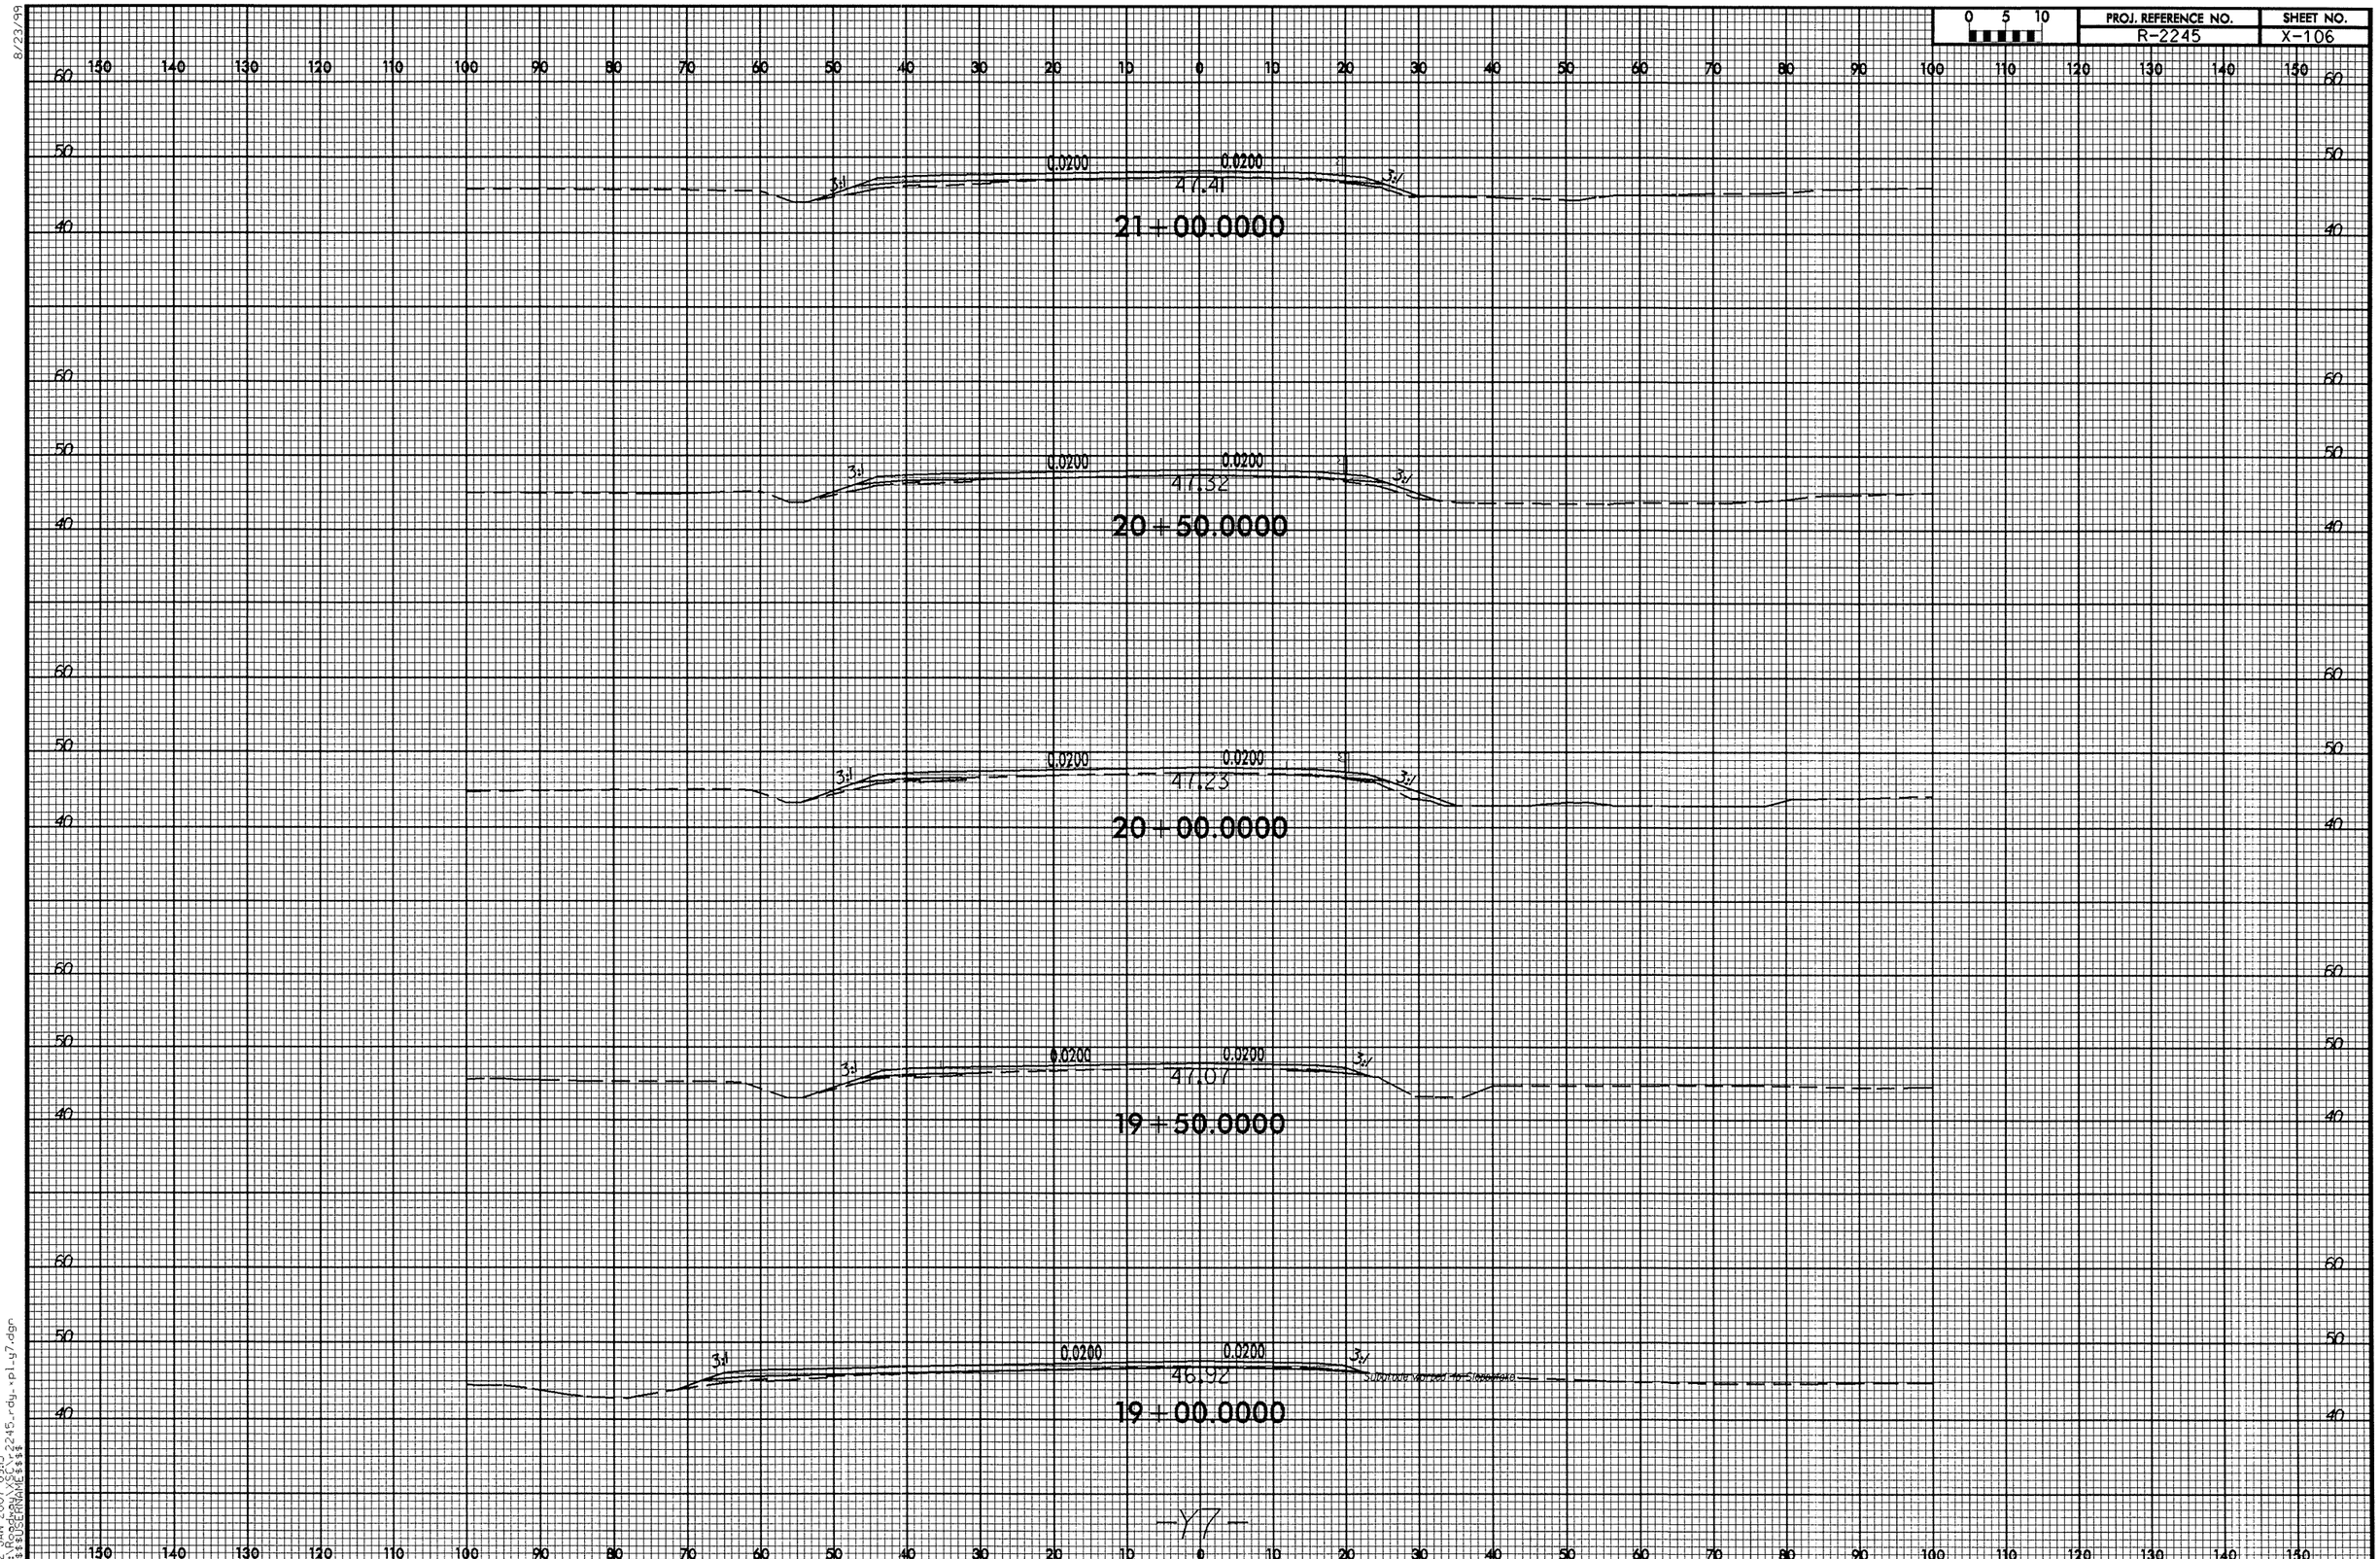

22-JAN-2007 09:15
R:\Roadway\X-Sec\2245_rdy_pl_y7.dgn
$$$$USERNAME$$$$

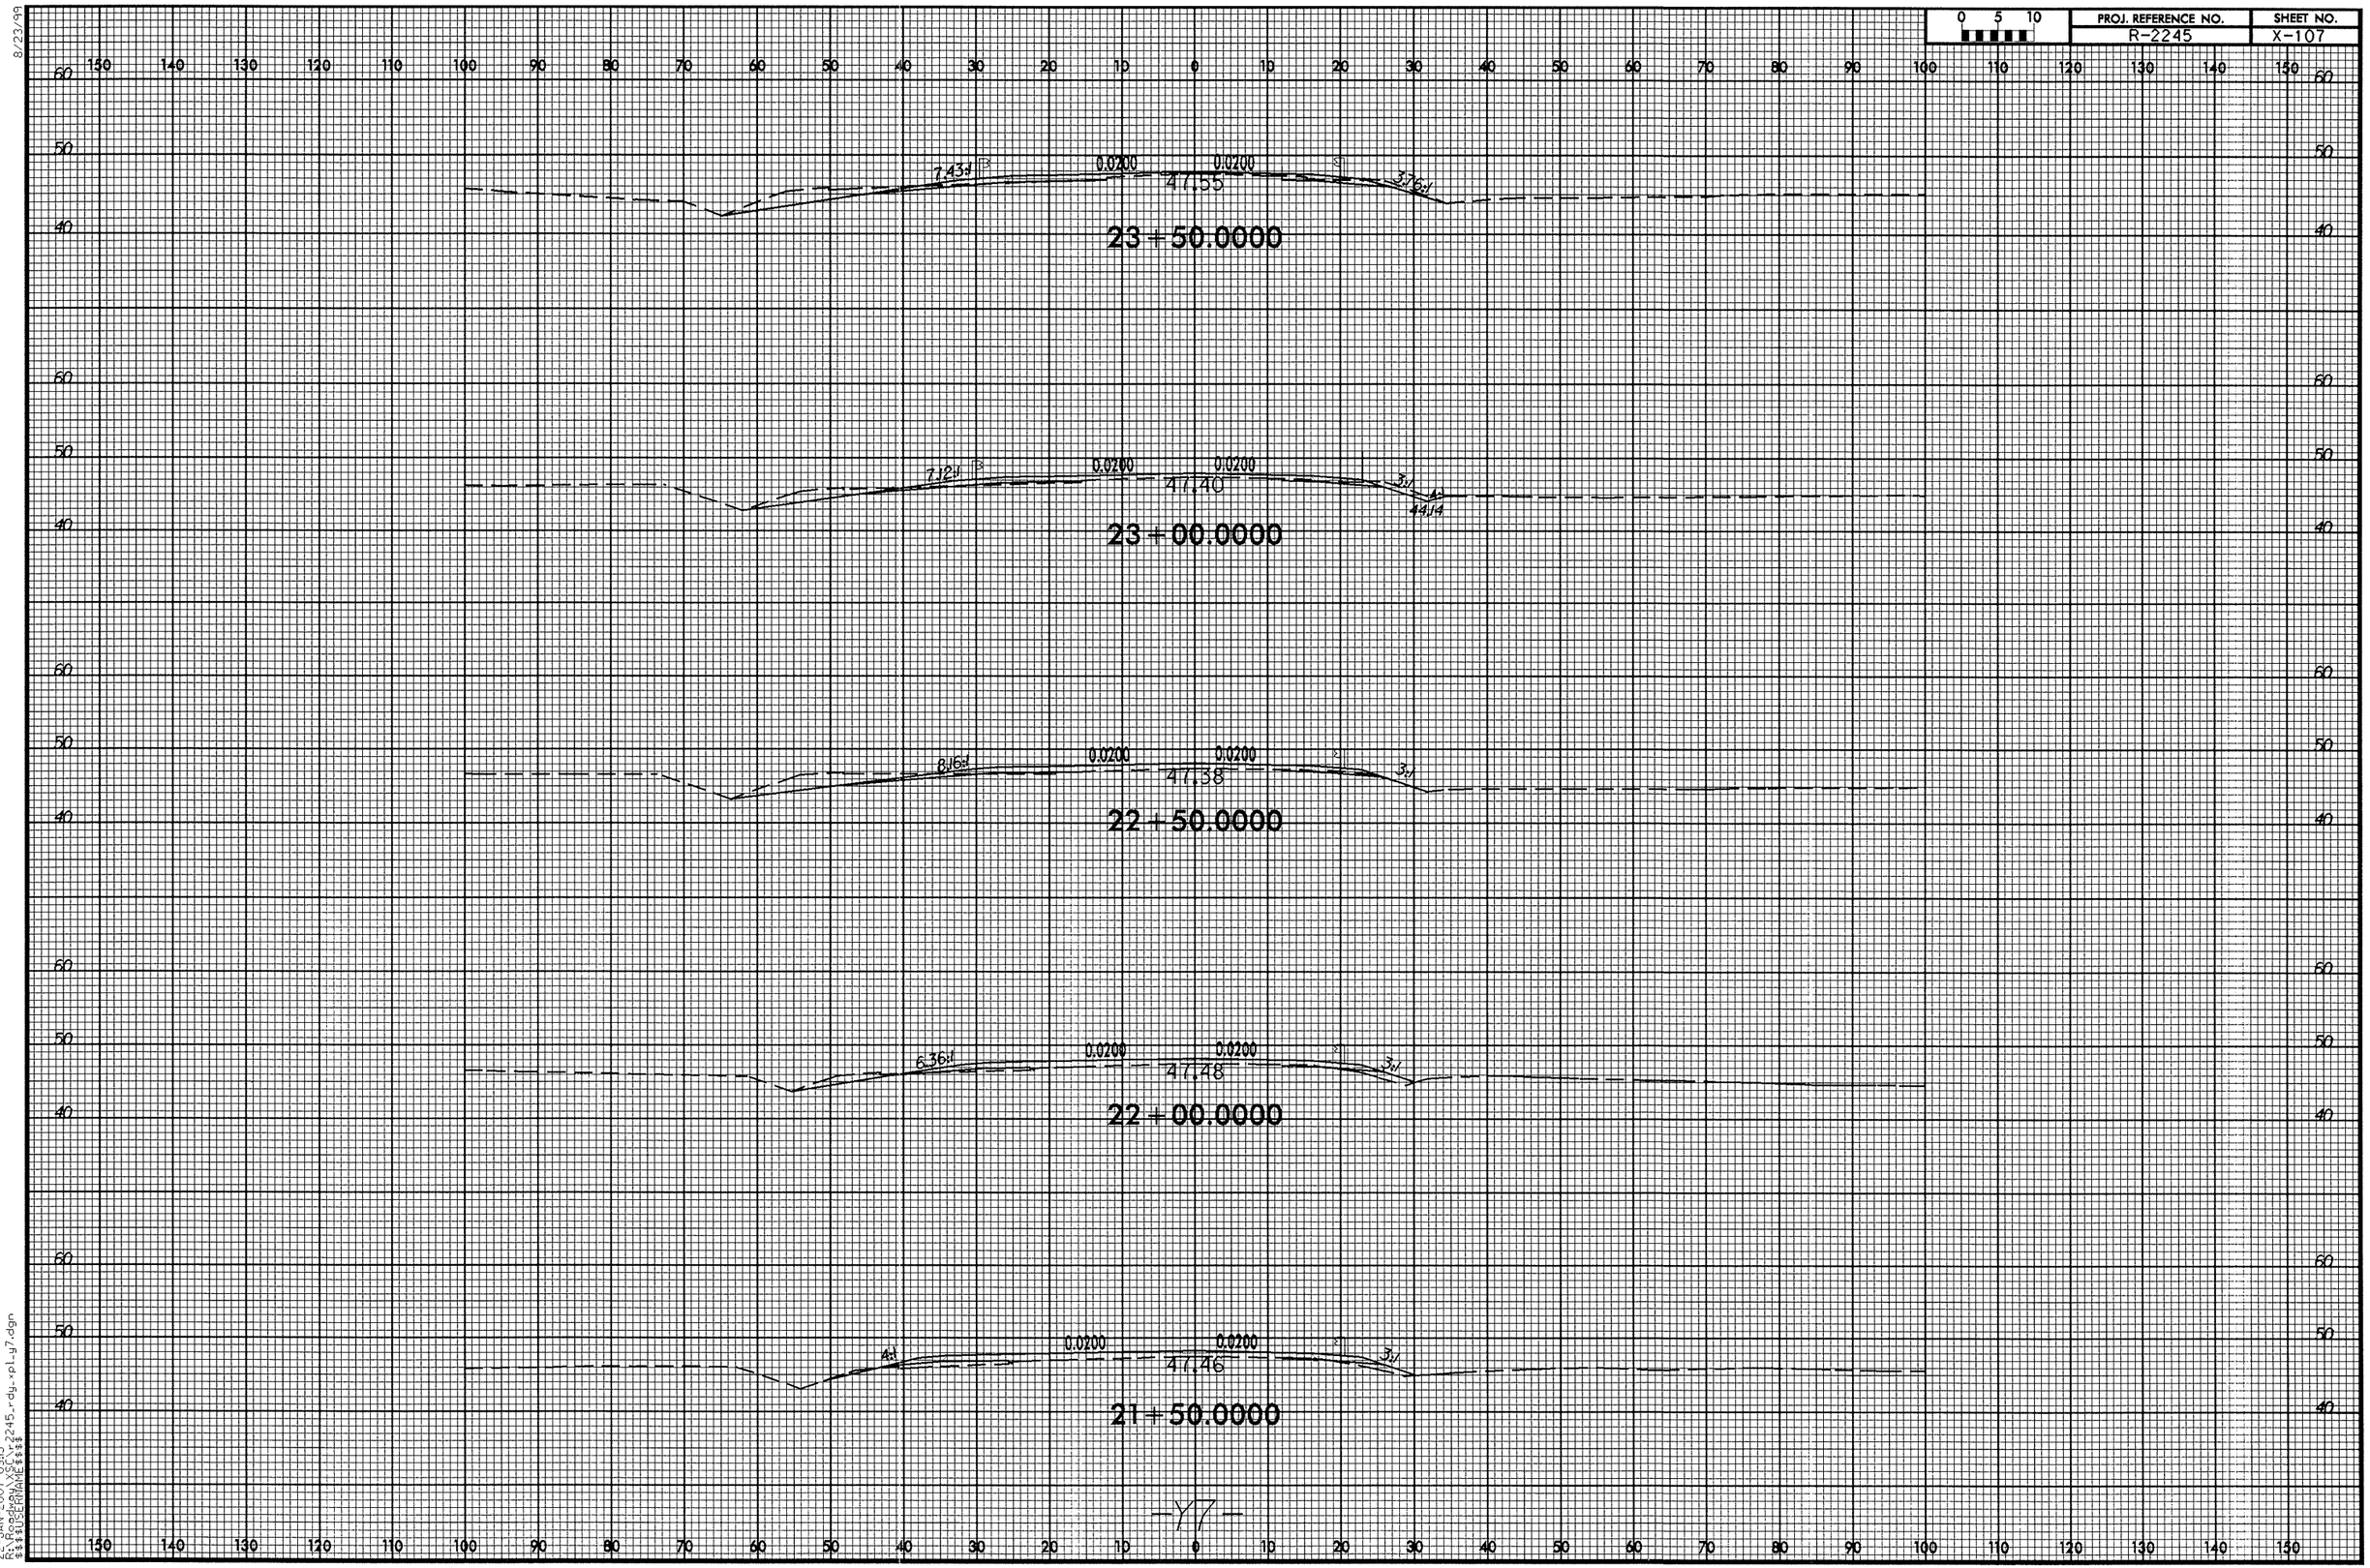

8/23/99
22-JAN-2007 09:15
R:\Roadway\XSC\r2245_rdy_xpl_y7.dgn
$$$$USERNAME$$$$

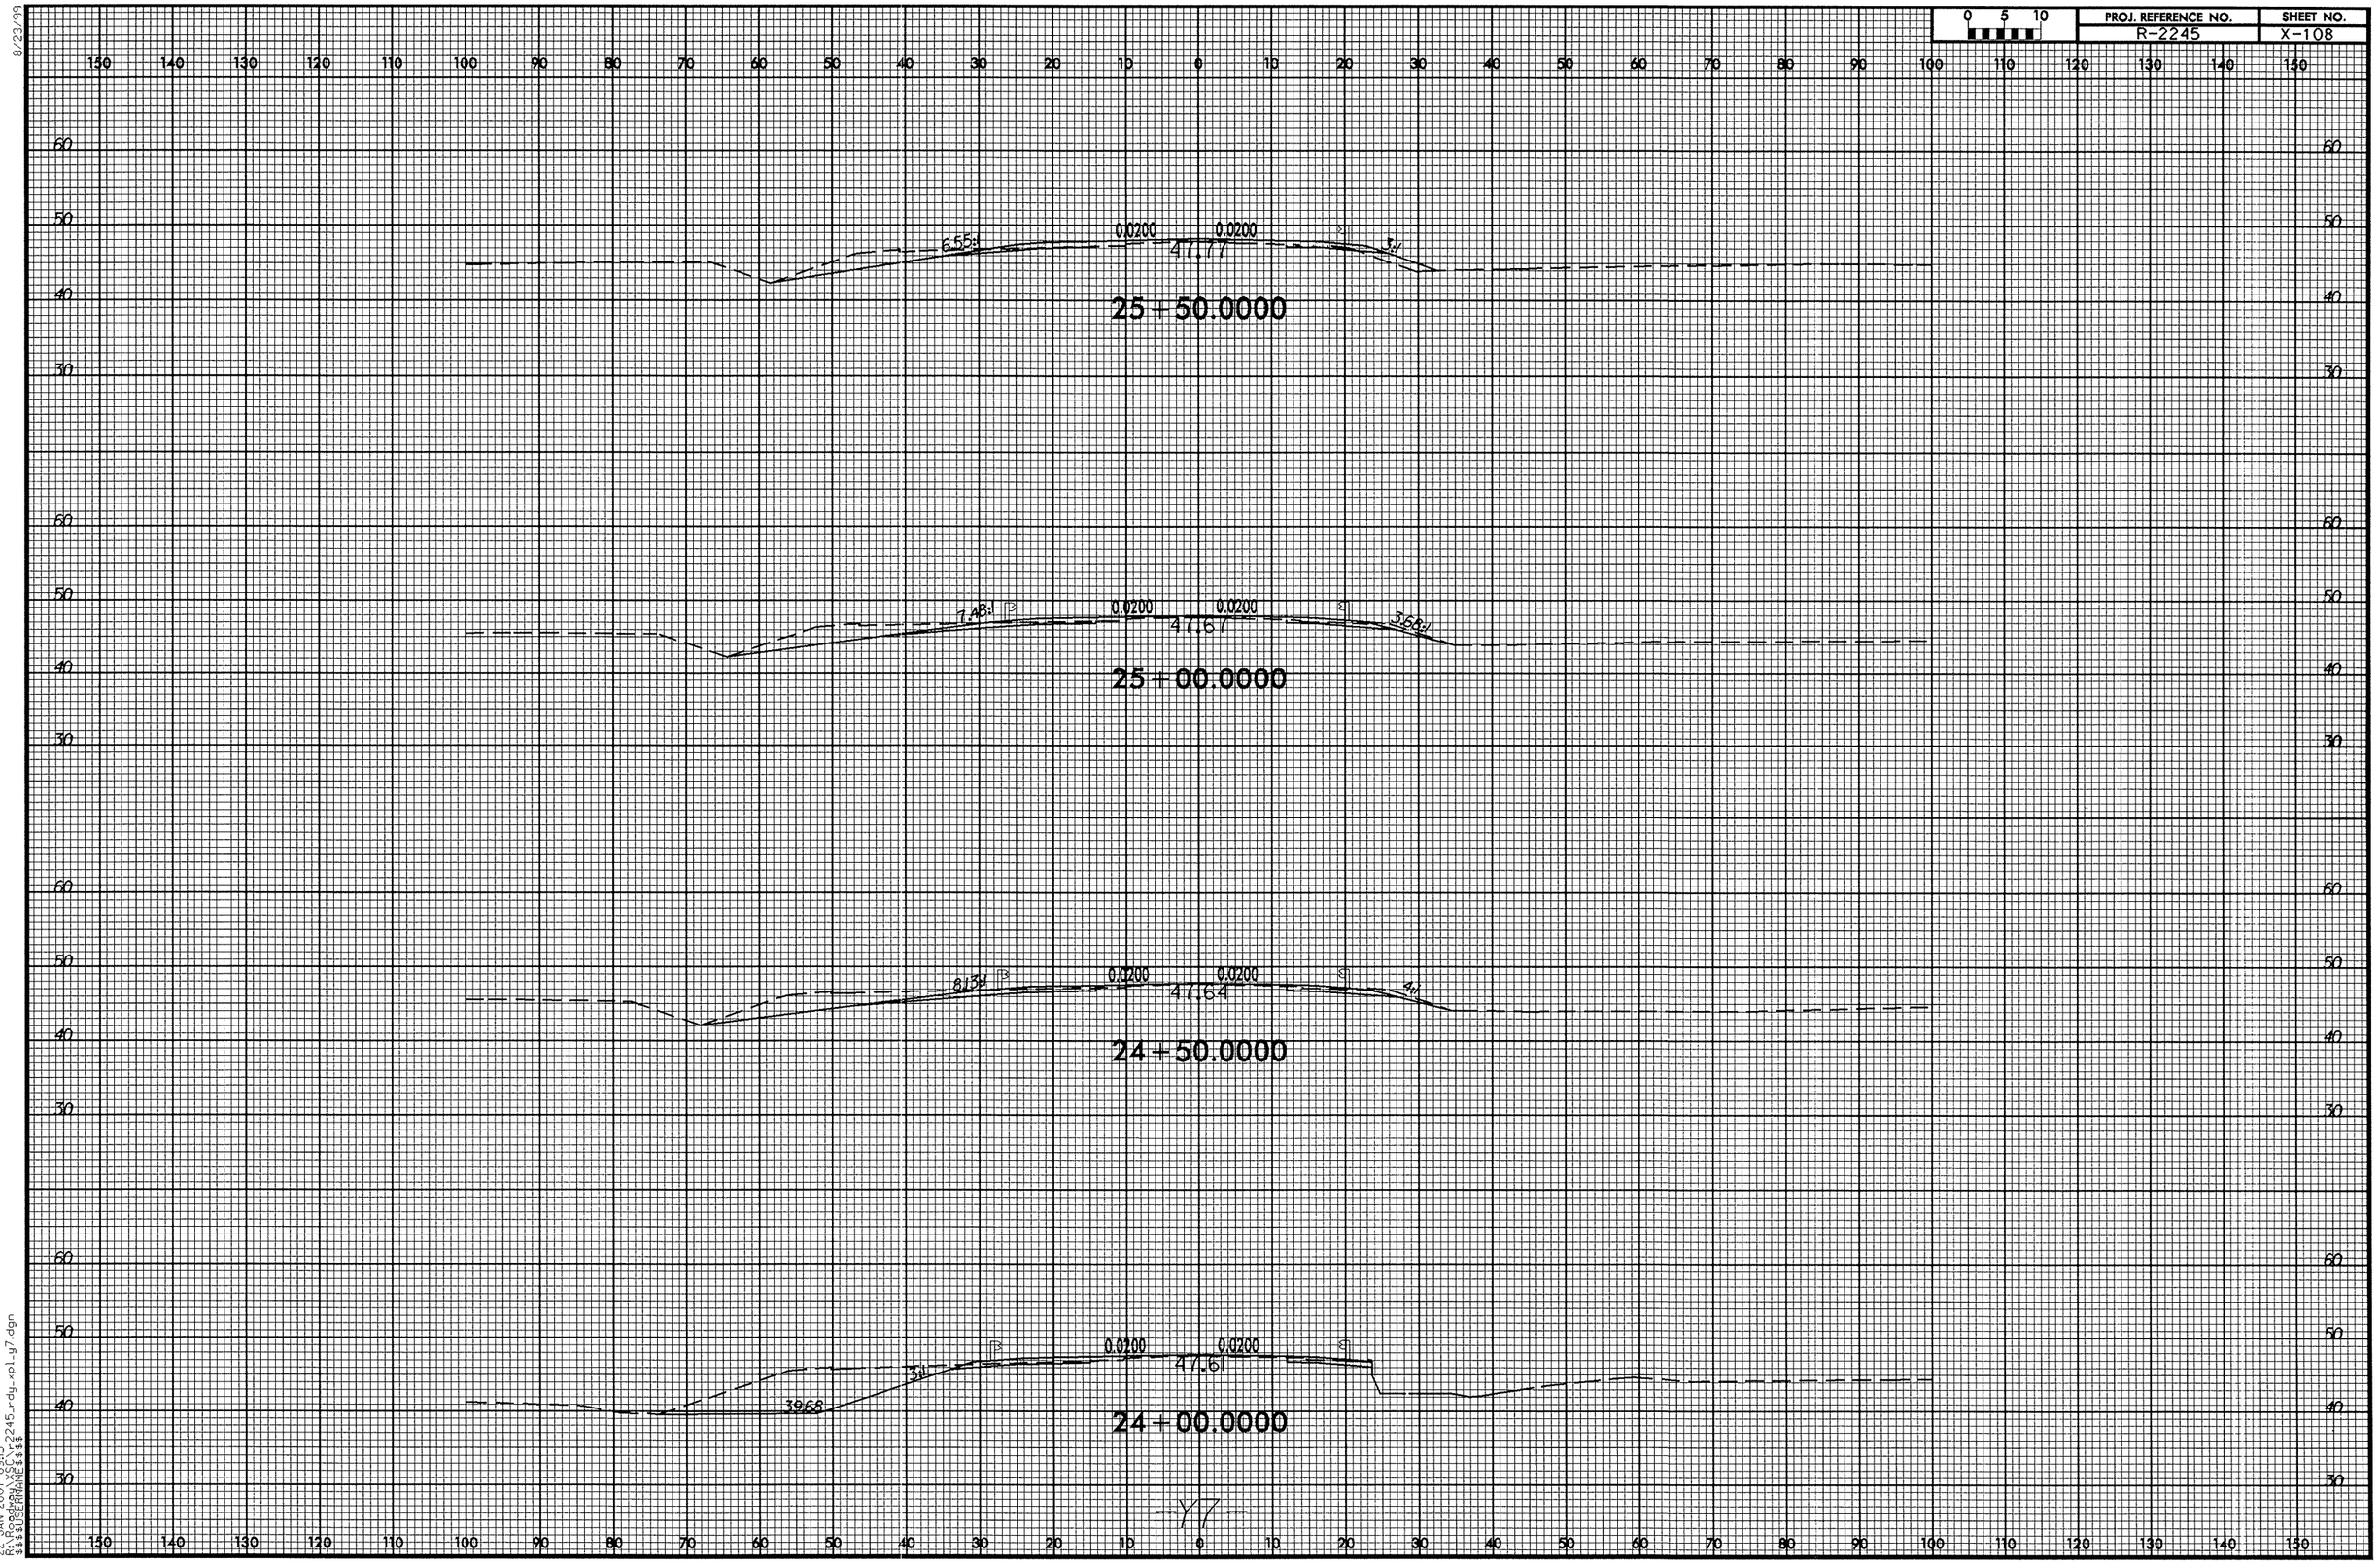

8/23/99

22-JAN-2007 09:15
R:\Roadway\XSC\r2245_rdy_xpl_y7.dgn
$$$$USERNAME$$$$

PROJ. REFERENCE NO.	SHEET NO.
R-2245	X-109

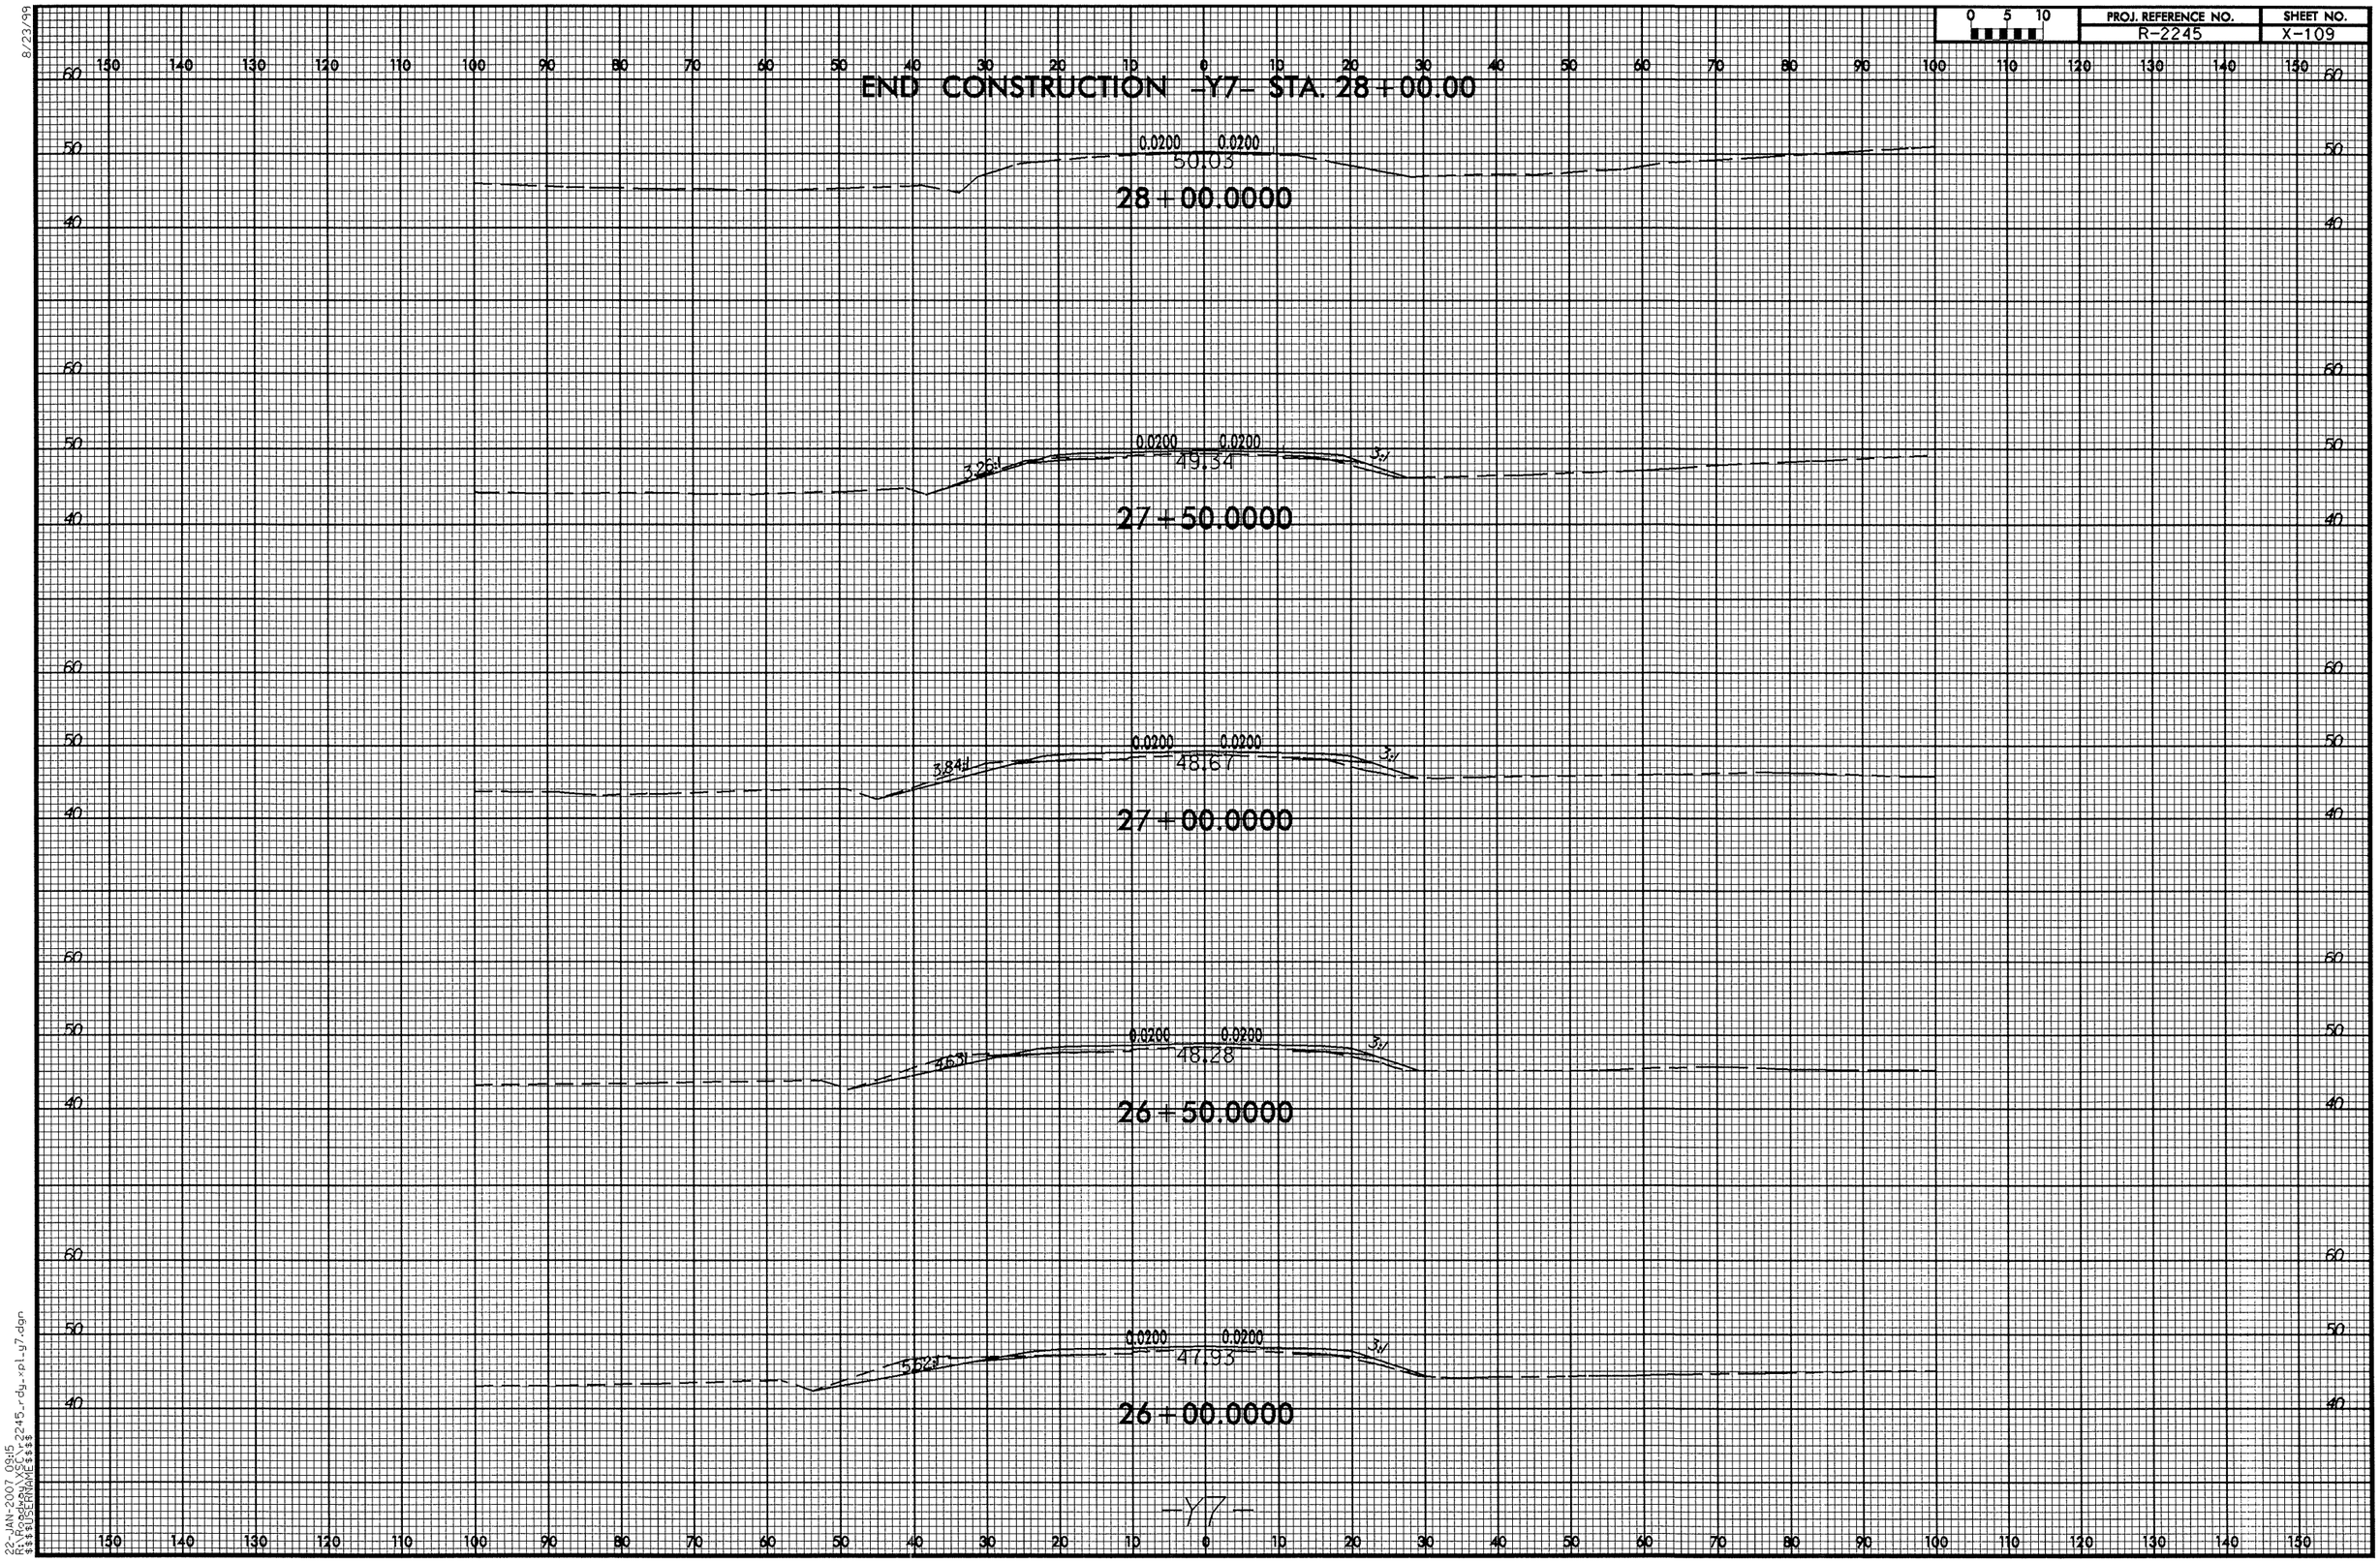

8/23/99

22-JAN-2007 09:15
R:\Roadway\X6C\r2245_rdy_xpl_y7.dgn
$$$$USERNAME$$$$

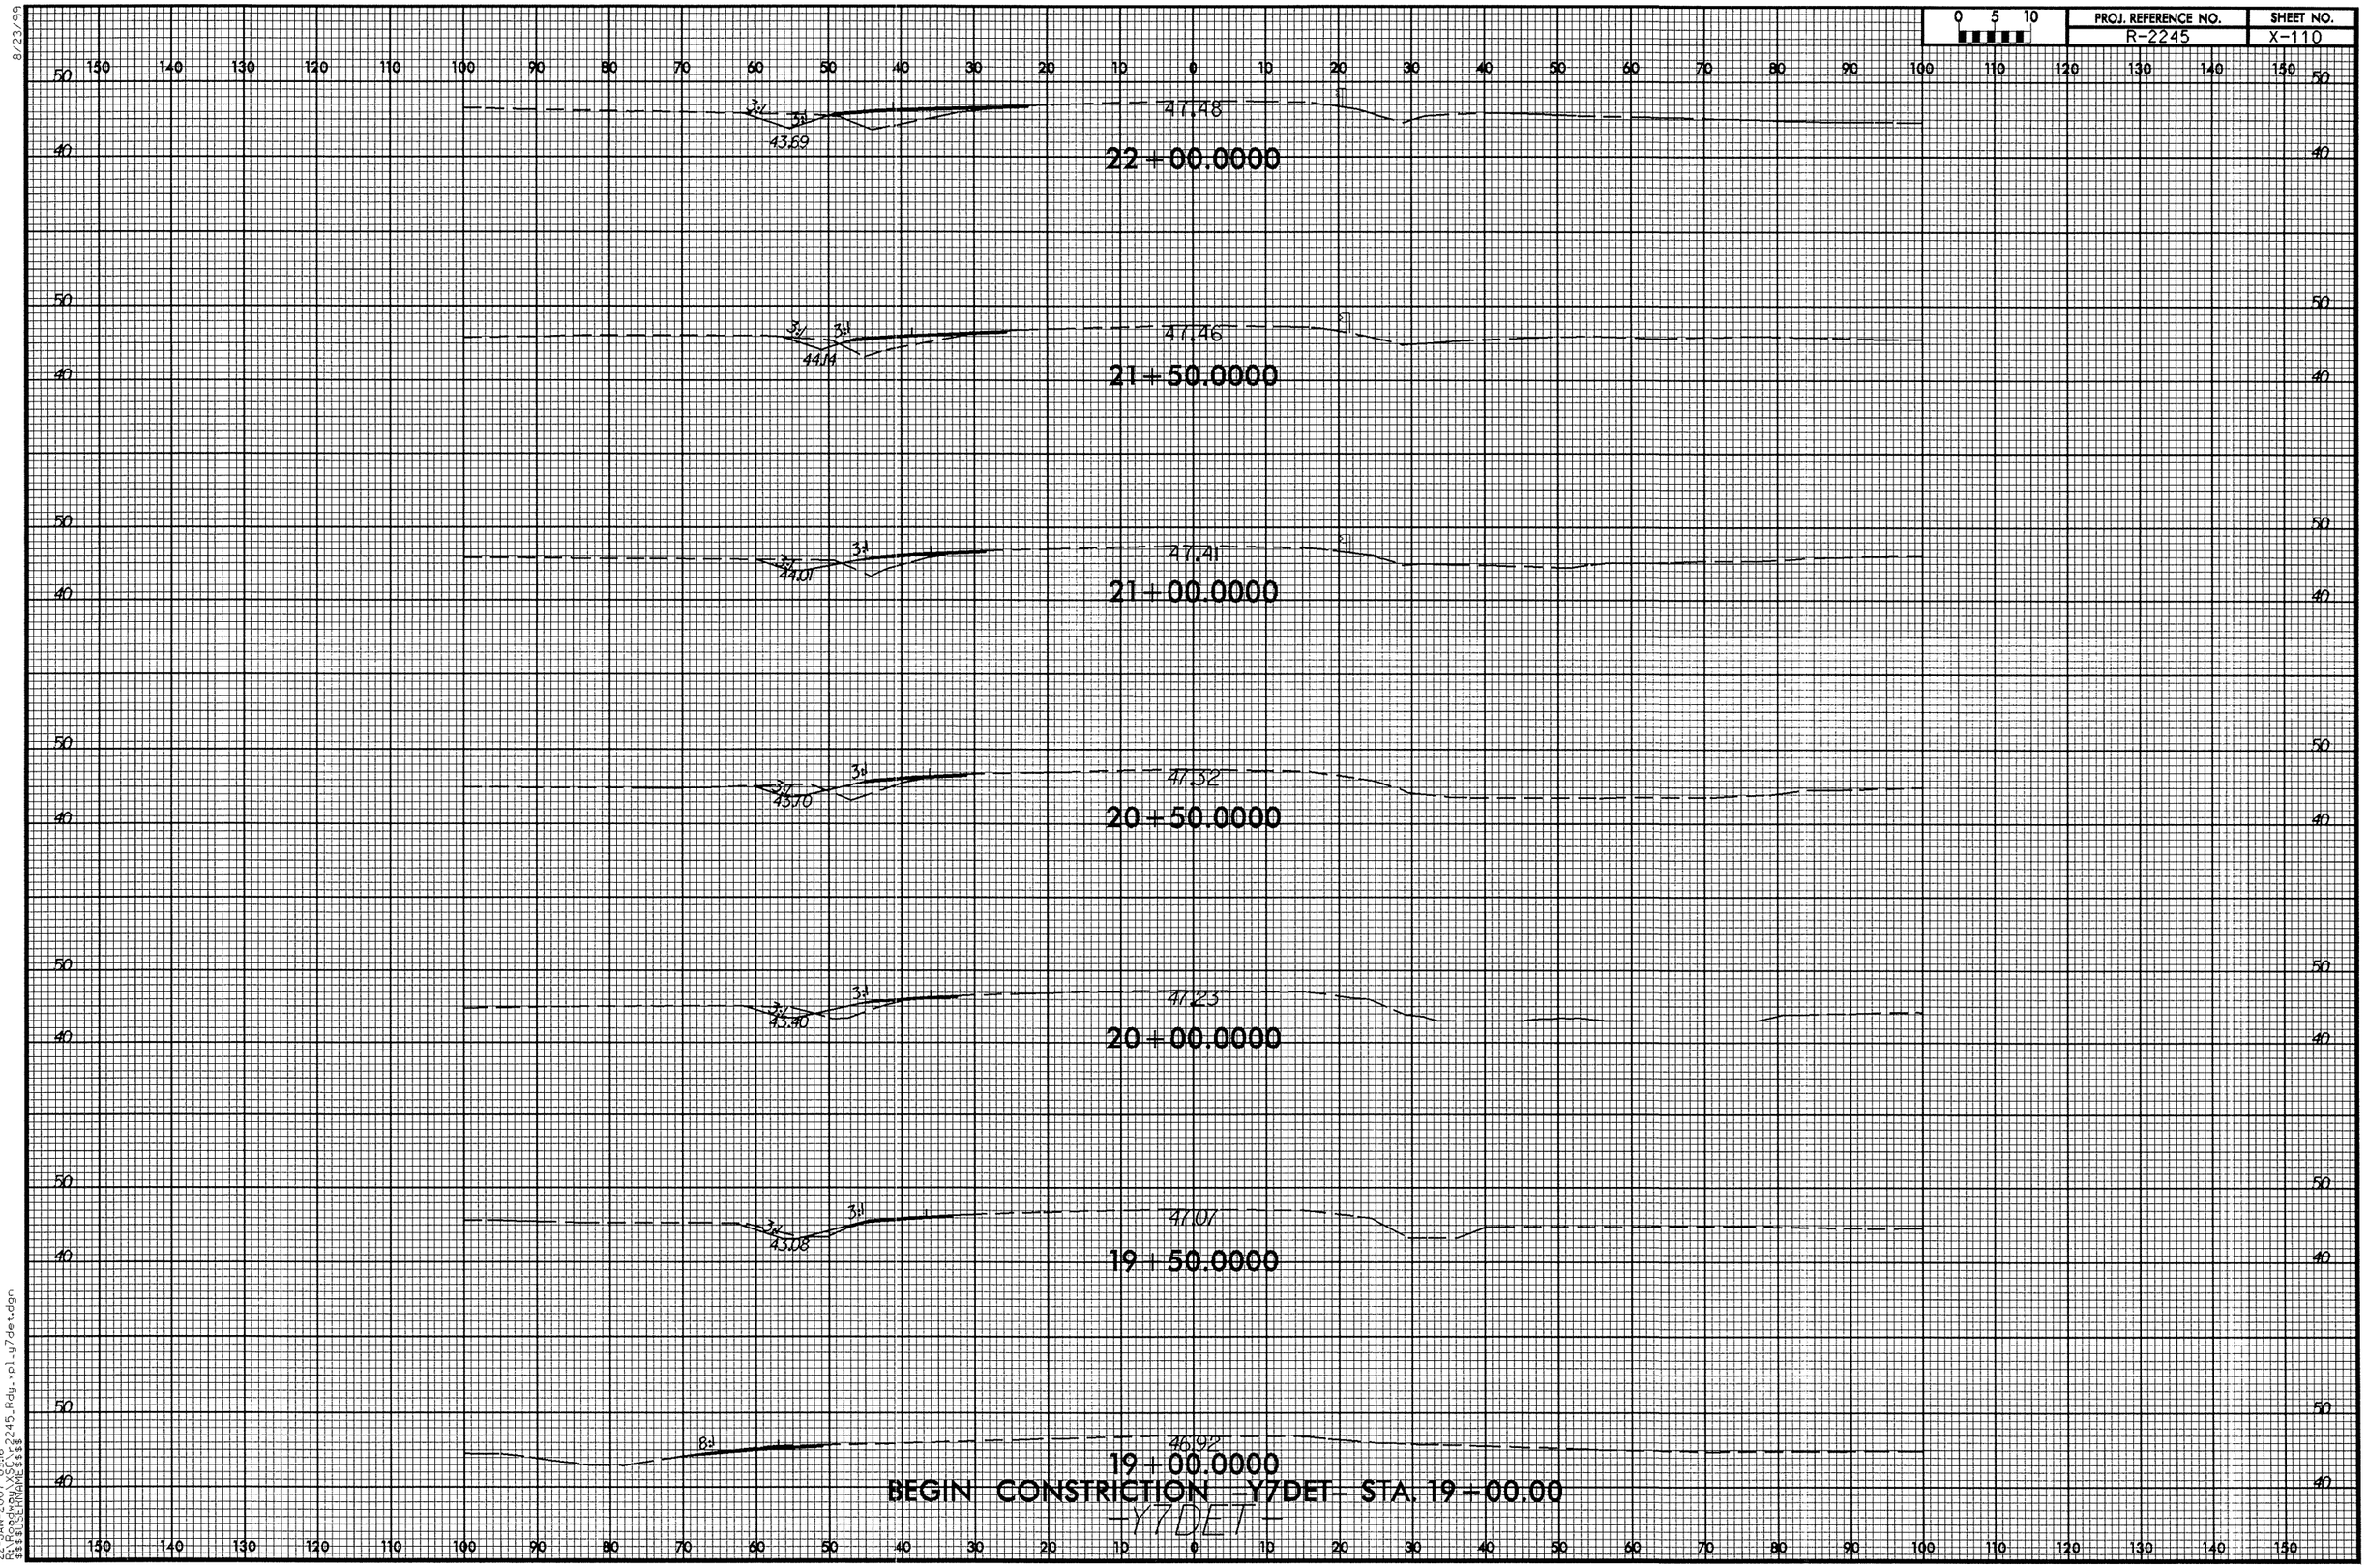

8/23/99

22-JAN-2007 09:16
R:\Roadway\XSC\r2245_Rdy_xpl_y7det.dgn
$$$$USERNAME$$$$

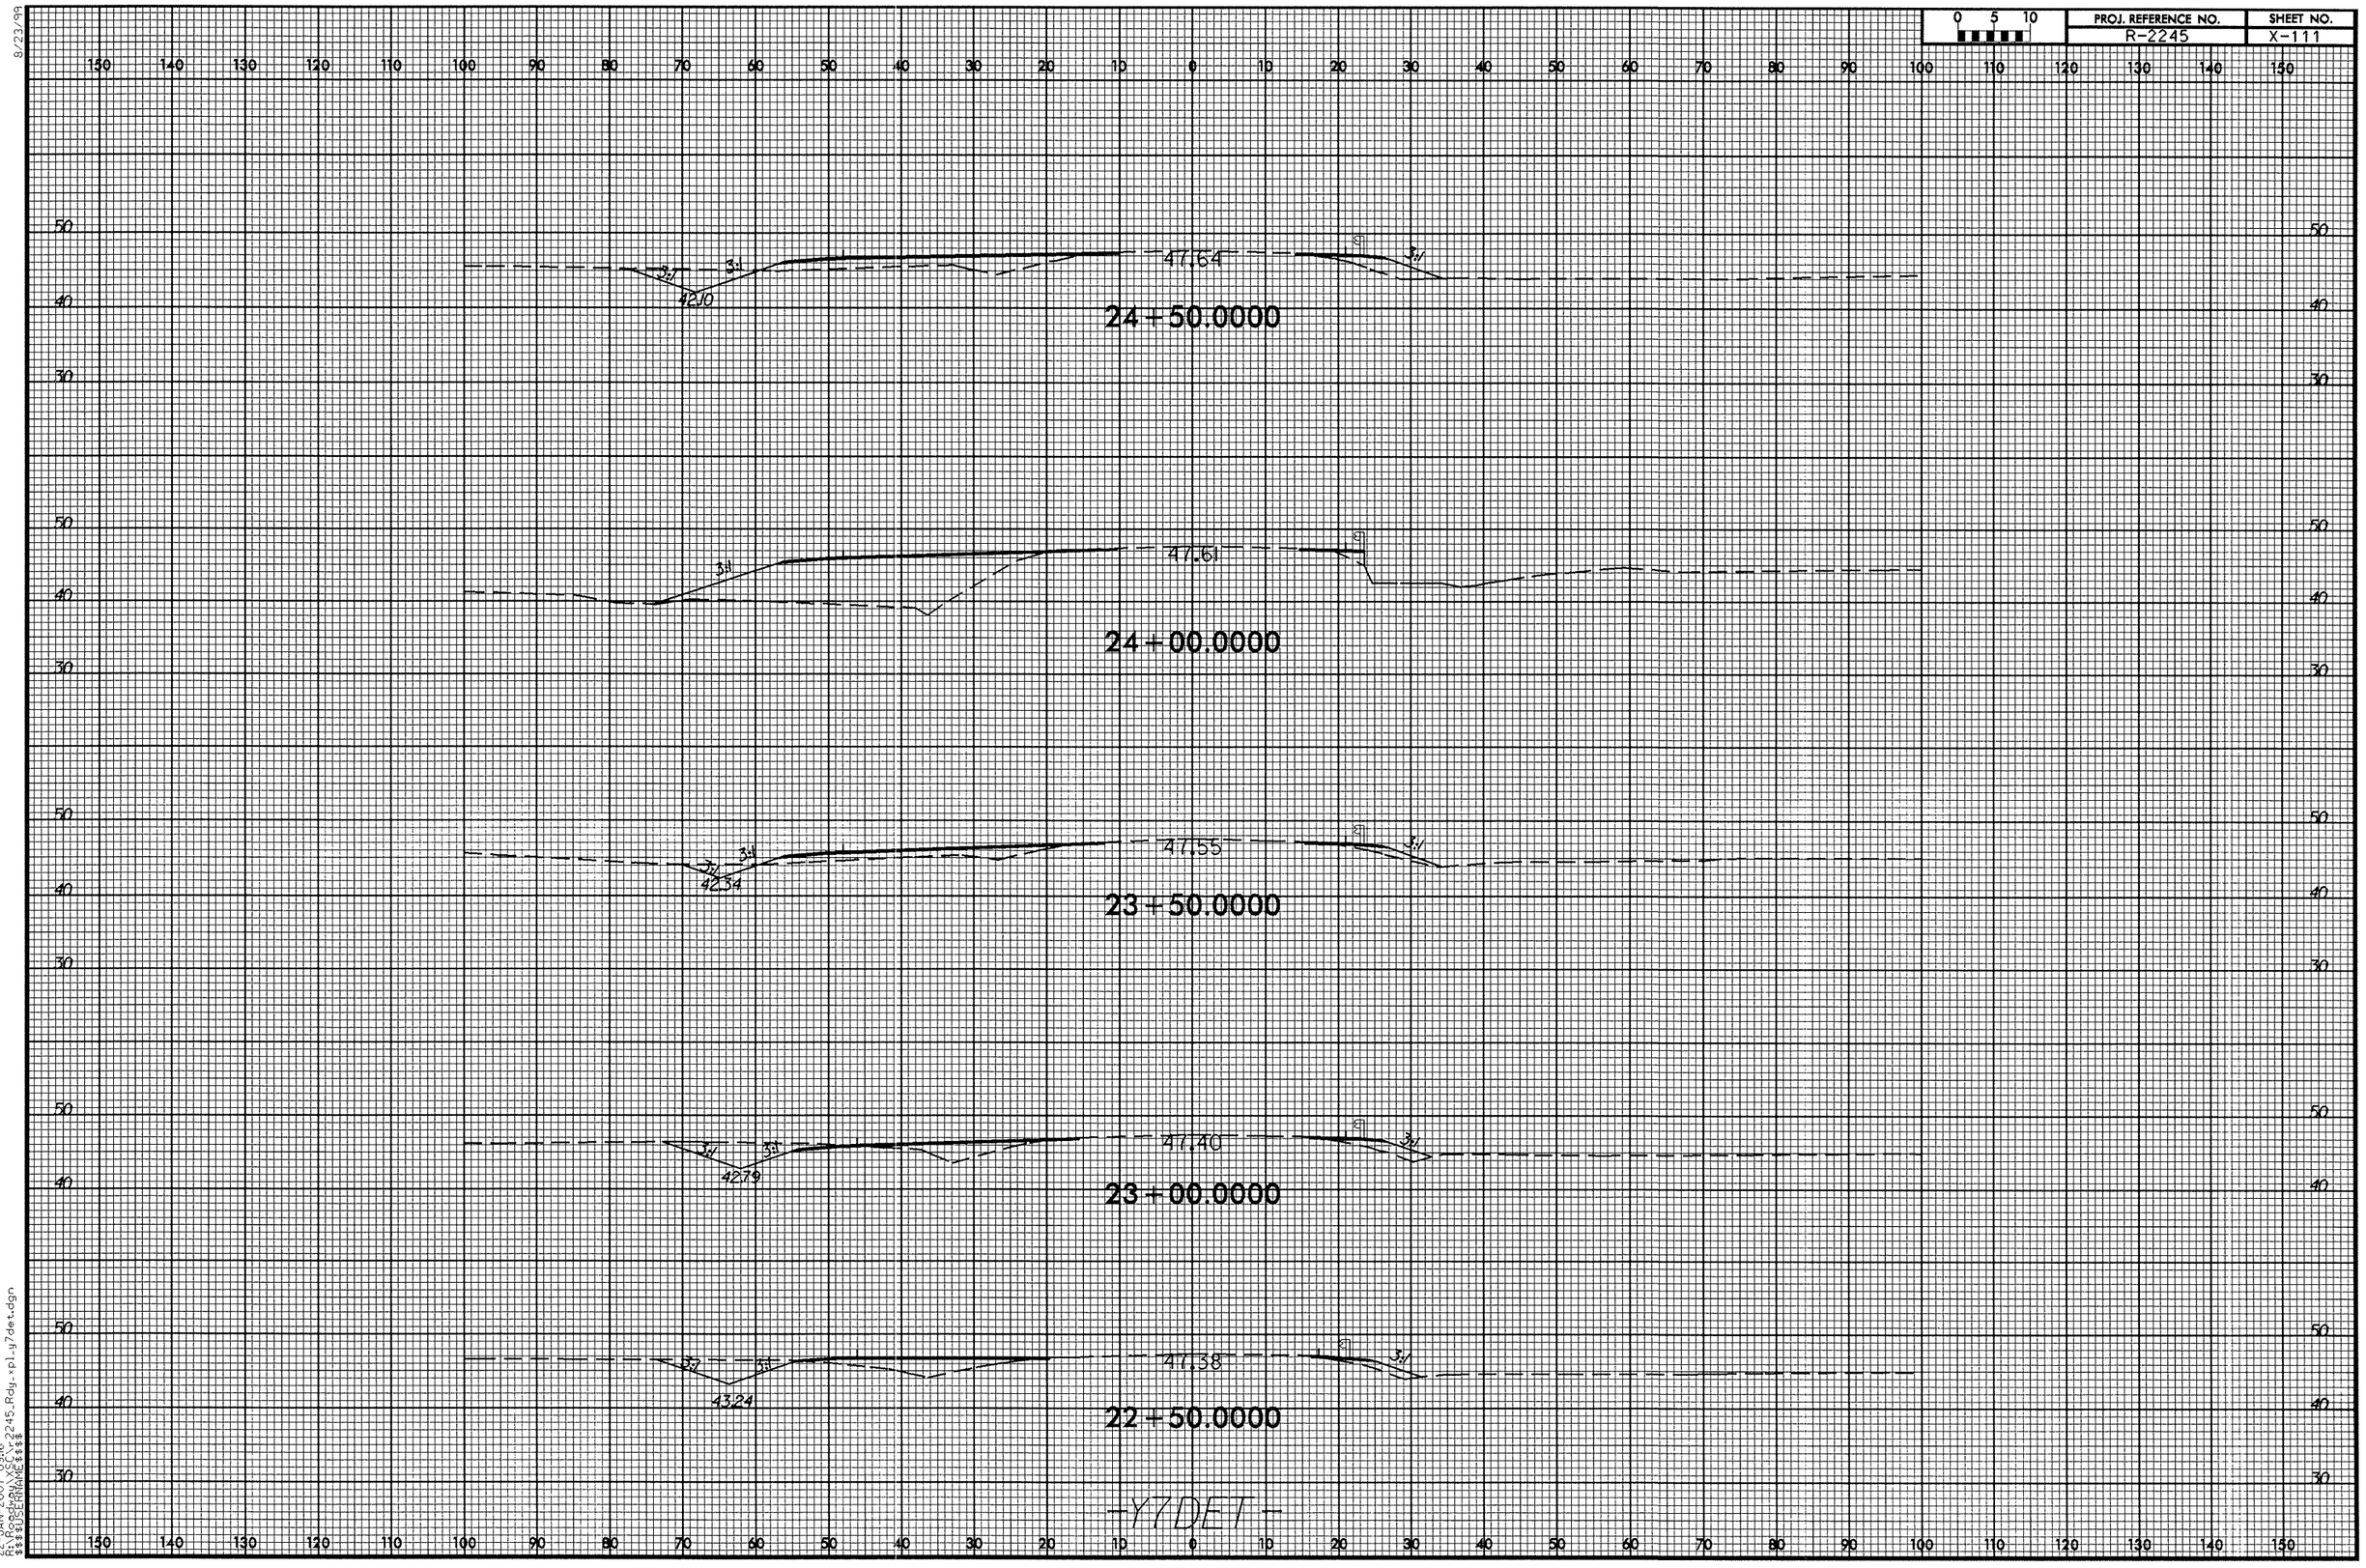

8/23/99

22-JAN-2007 09:16
R:\Roadway\XSC\r2245_Rdy_xpl_y7det.dgn
$$$$USERNAME$$$$

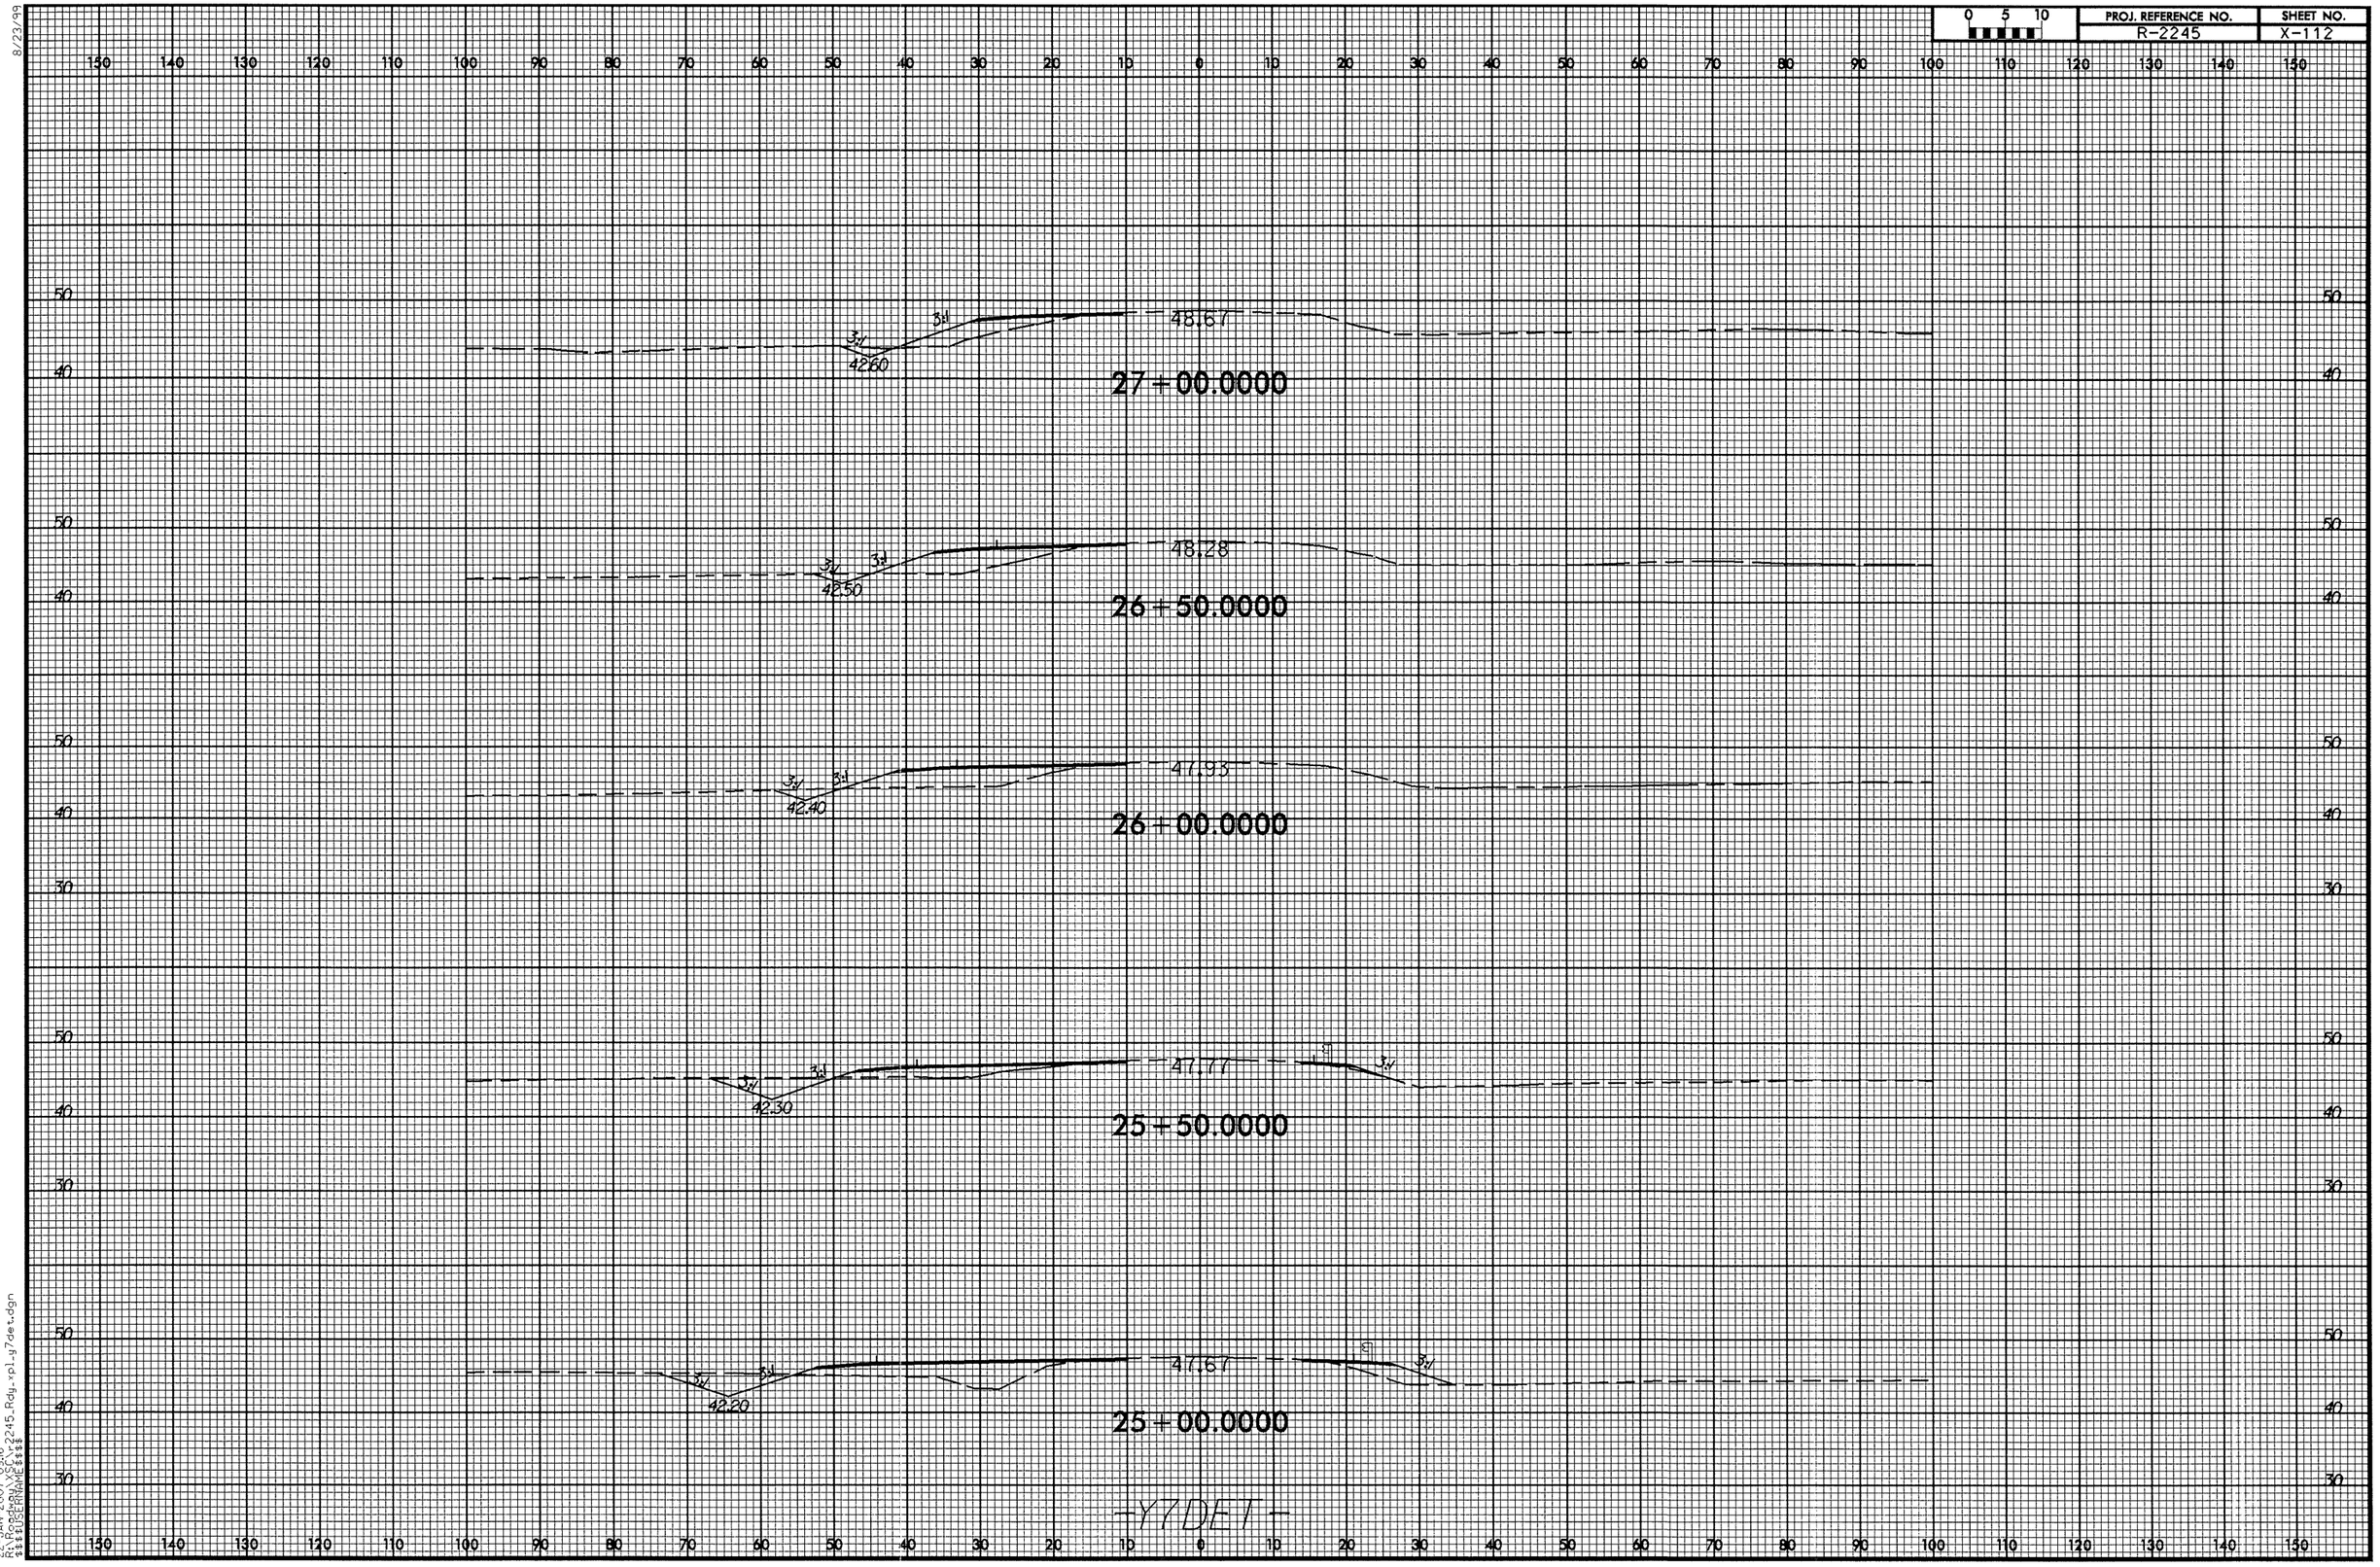

8/23/99
22-JAN-2007 09:16
R:\Roadway\Proj\R2245_Rdy_xpl_y7dest.dgn
$$$$USERNAME$$$$

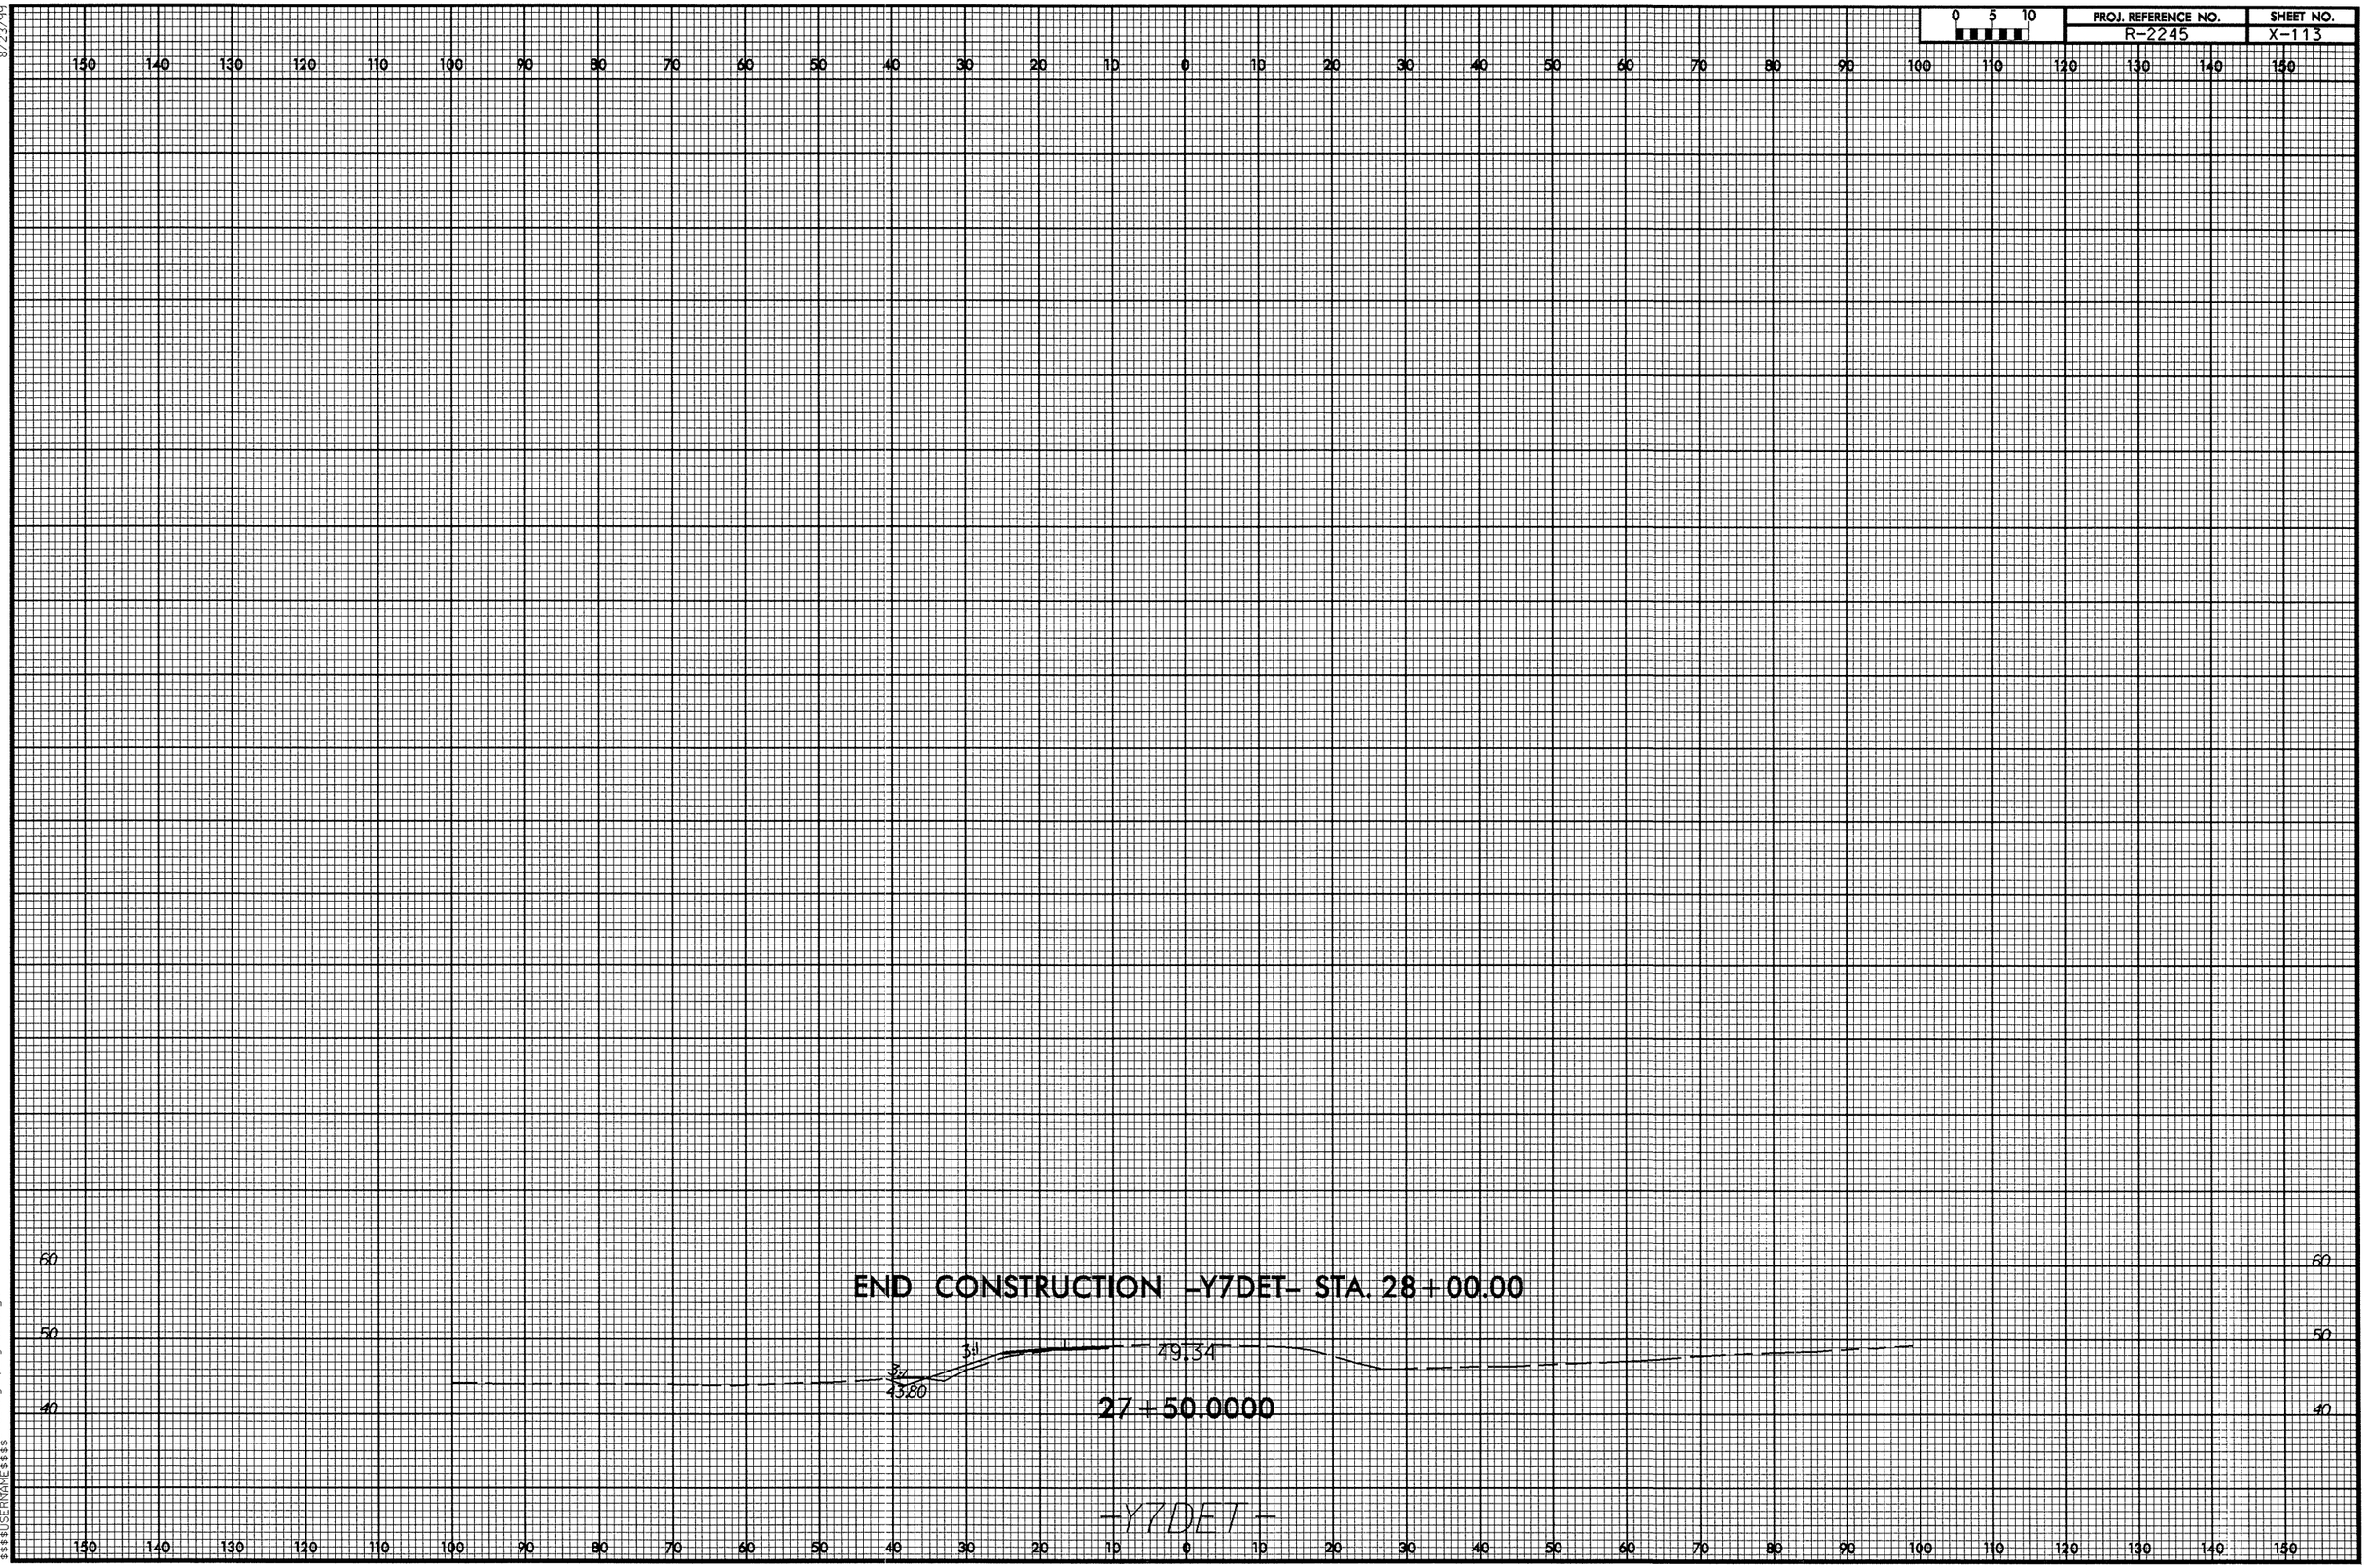

8/23/99
22-JAN-2007 09:16
R:\Roadway\XSC\r2245_Rdy_xpl_y7det.dgn
$$$$USERNAME$$$$

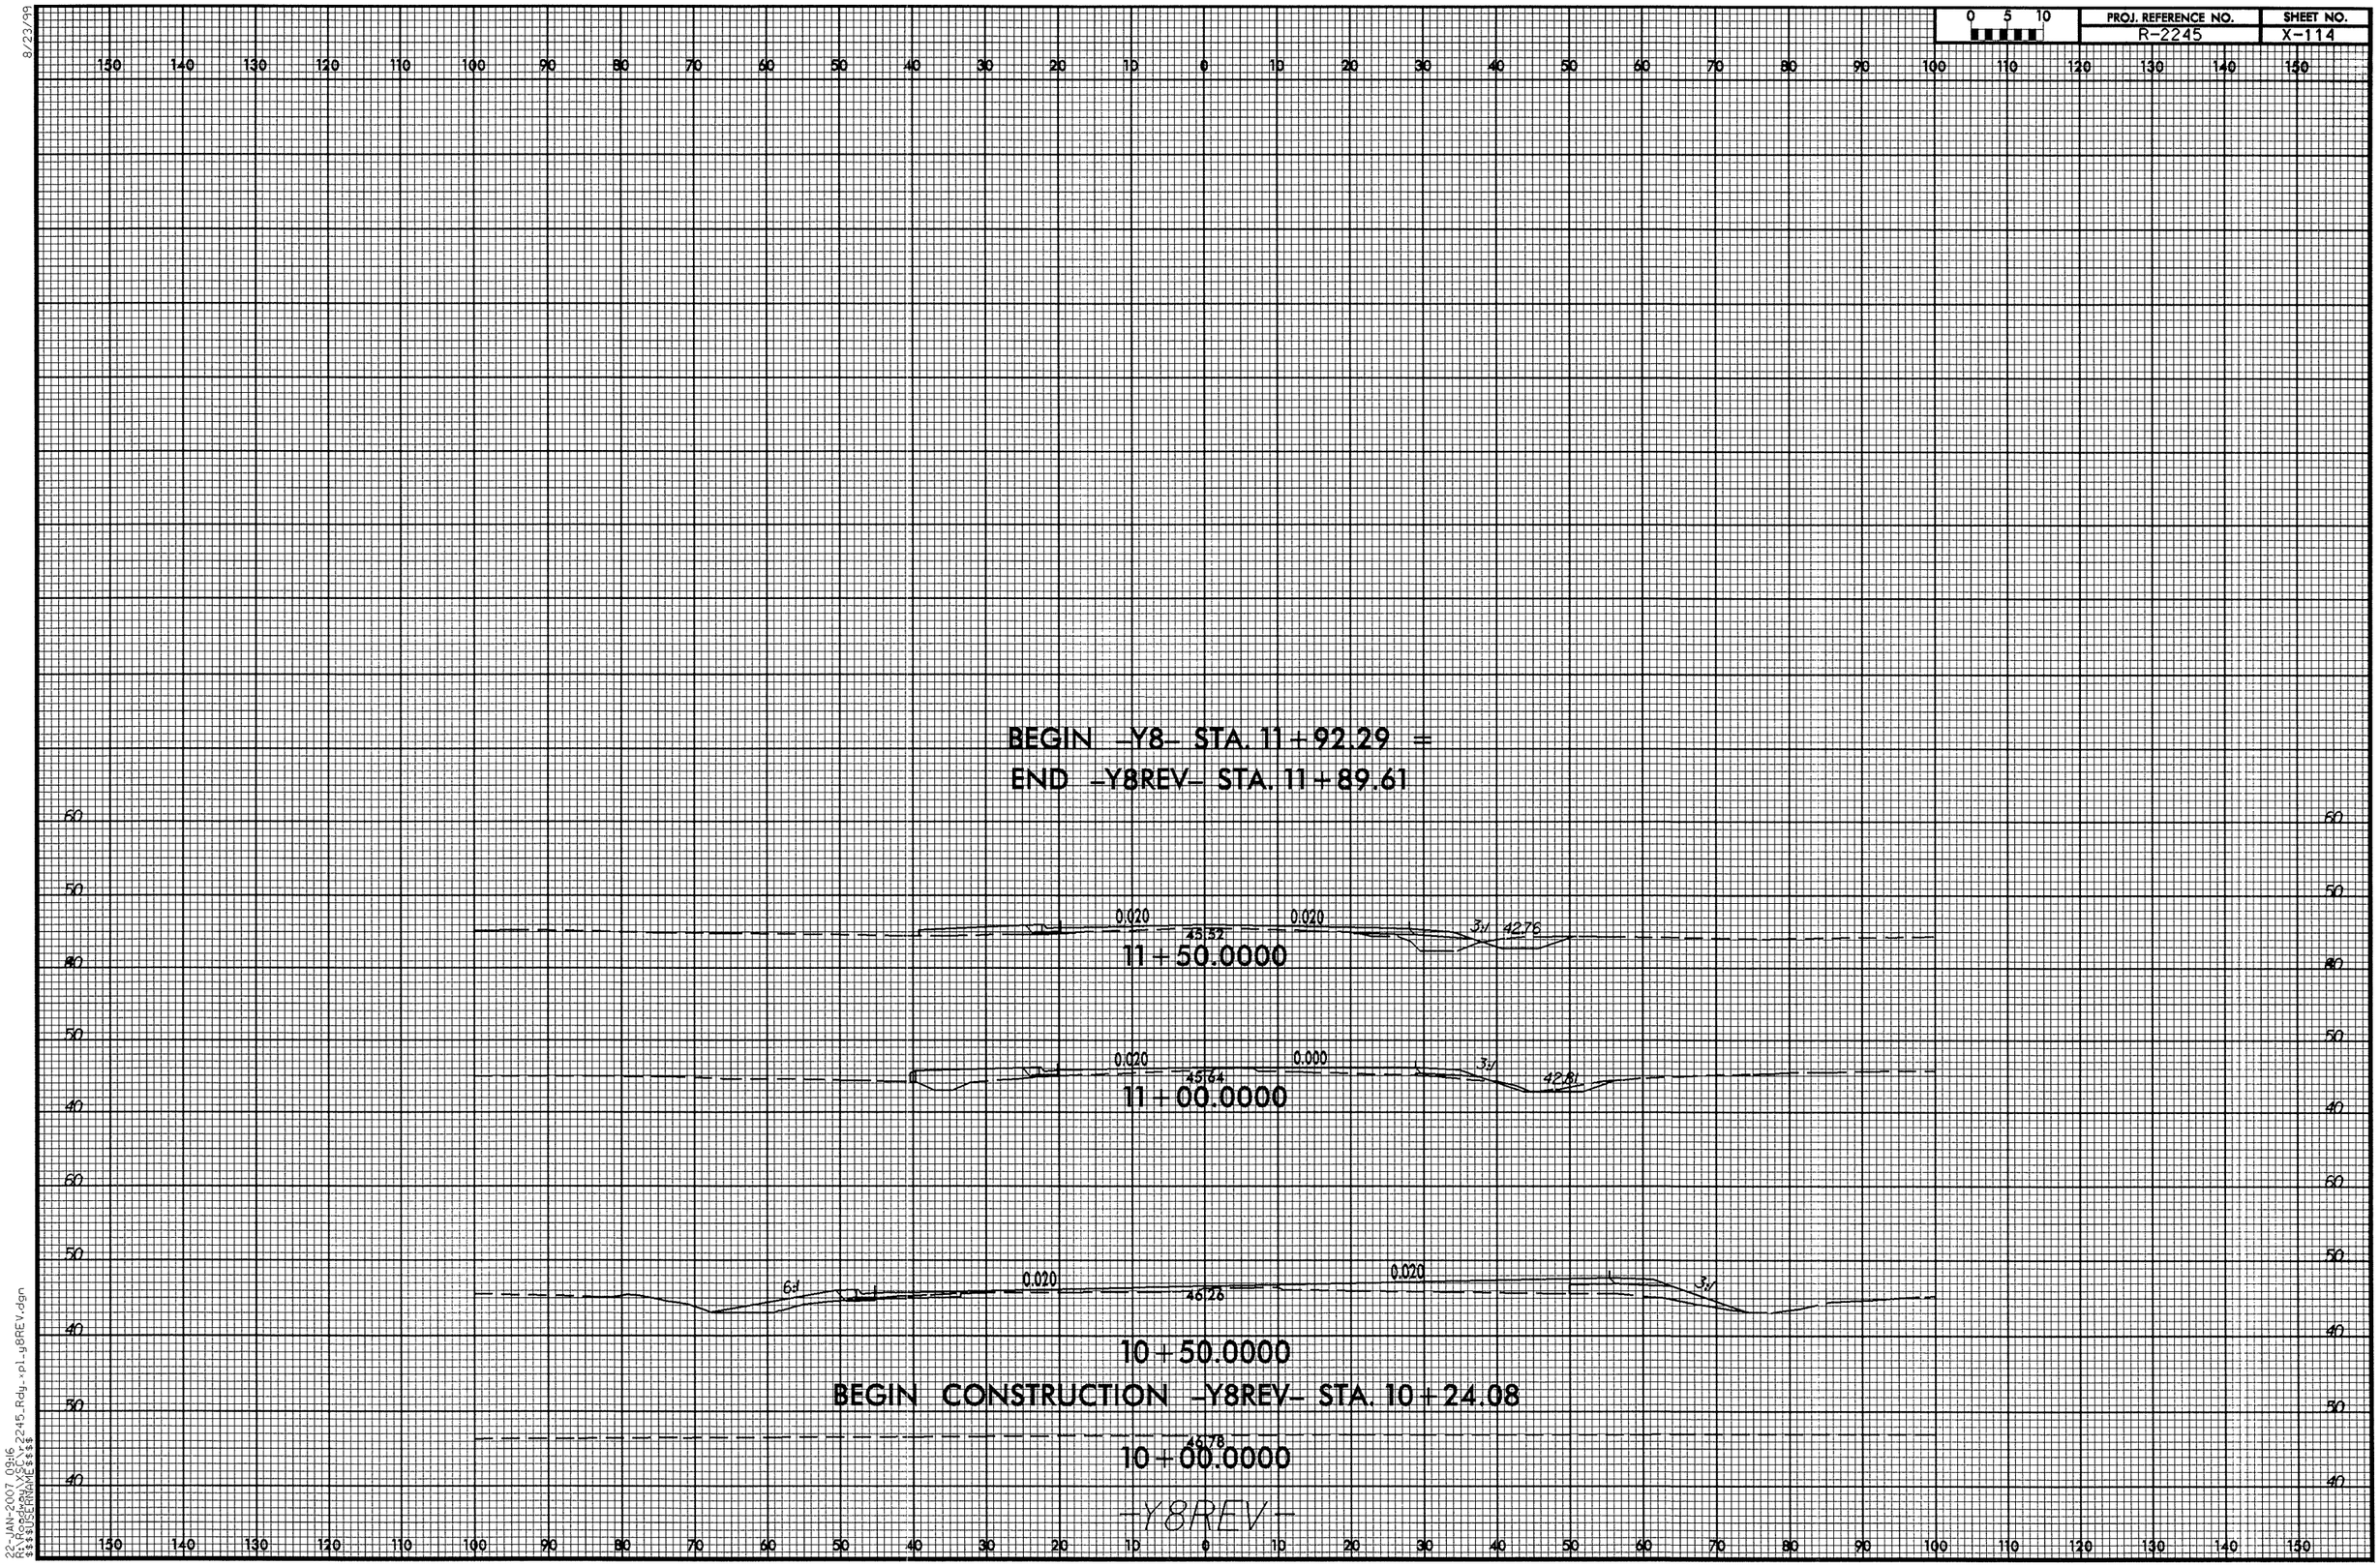

PROJ. REFERENCE NO.
R-2245
SHEET NO.
X-114
BEGIN -Y8- STA. 11+92.29 =
END -Y8REV- STA. 11+89.61
0.020
0.020
45.52
3:1
42.76
11+50.0000
0.020
0.000
45.64
3:1
42.81
11+00.0000
6:1
0.020
0.020
46.26
3:1
10+50.0000
BEGIN CONSTRUCTION -Y8REV- STA. 10+24.08
46.78
10+00.0000
-Y8REV-

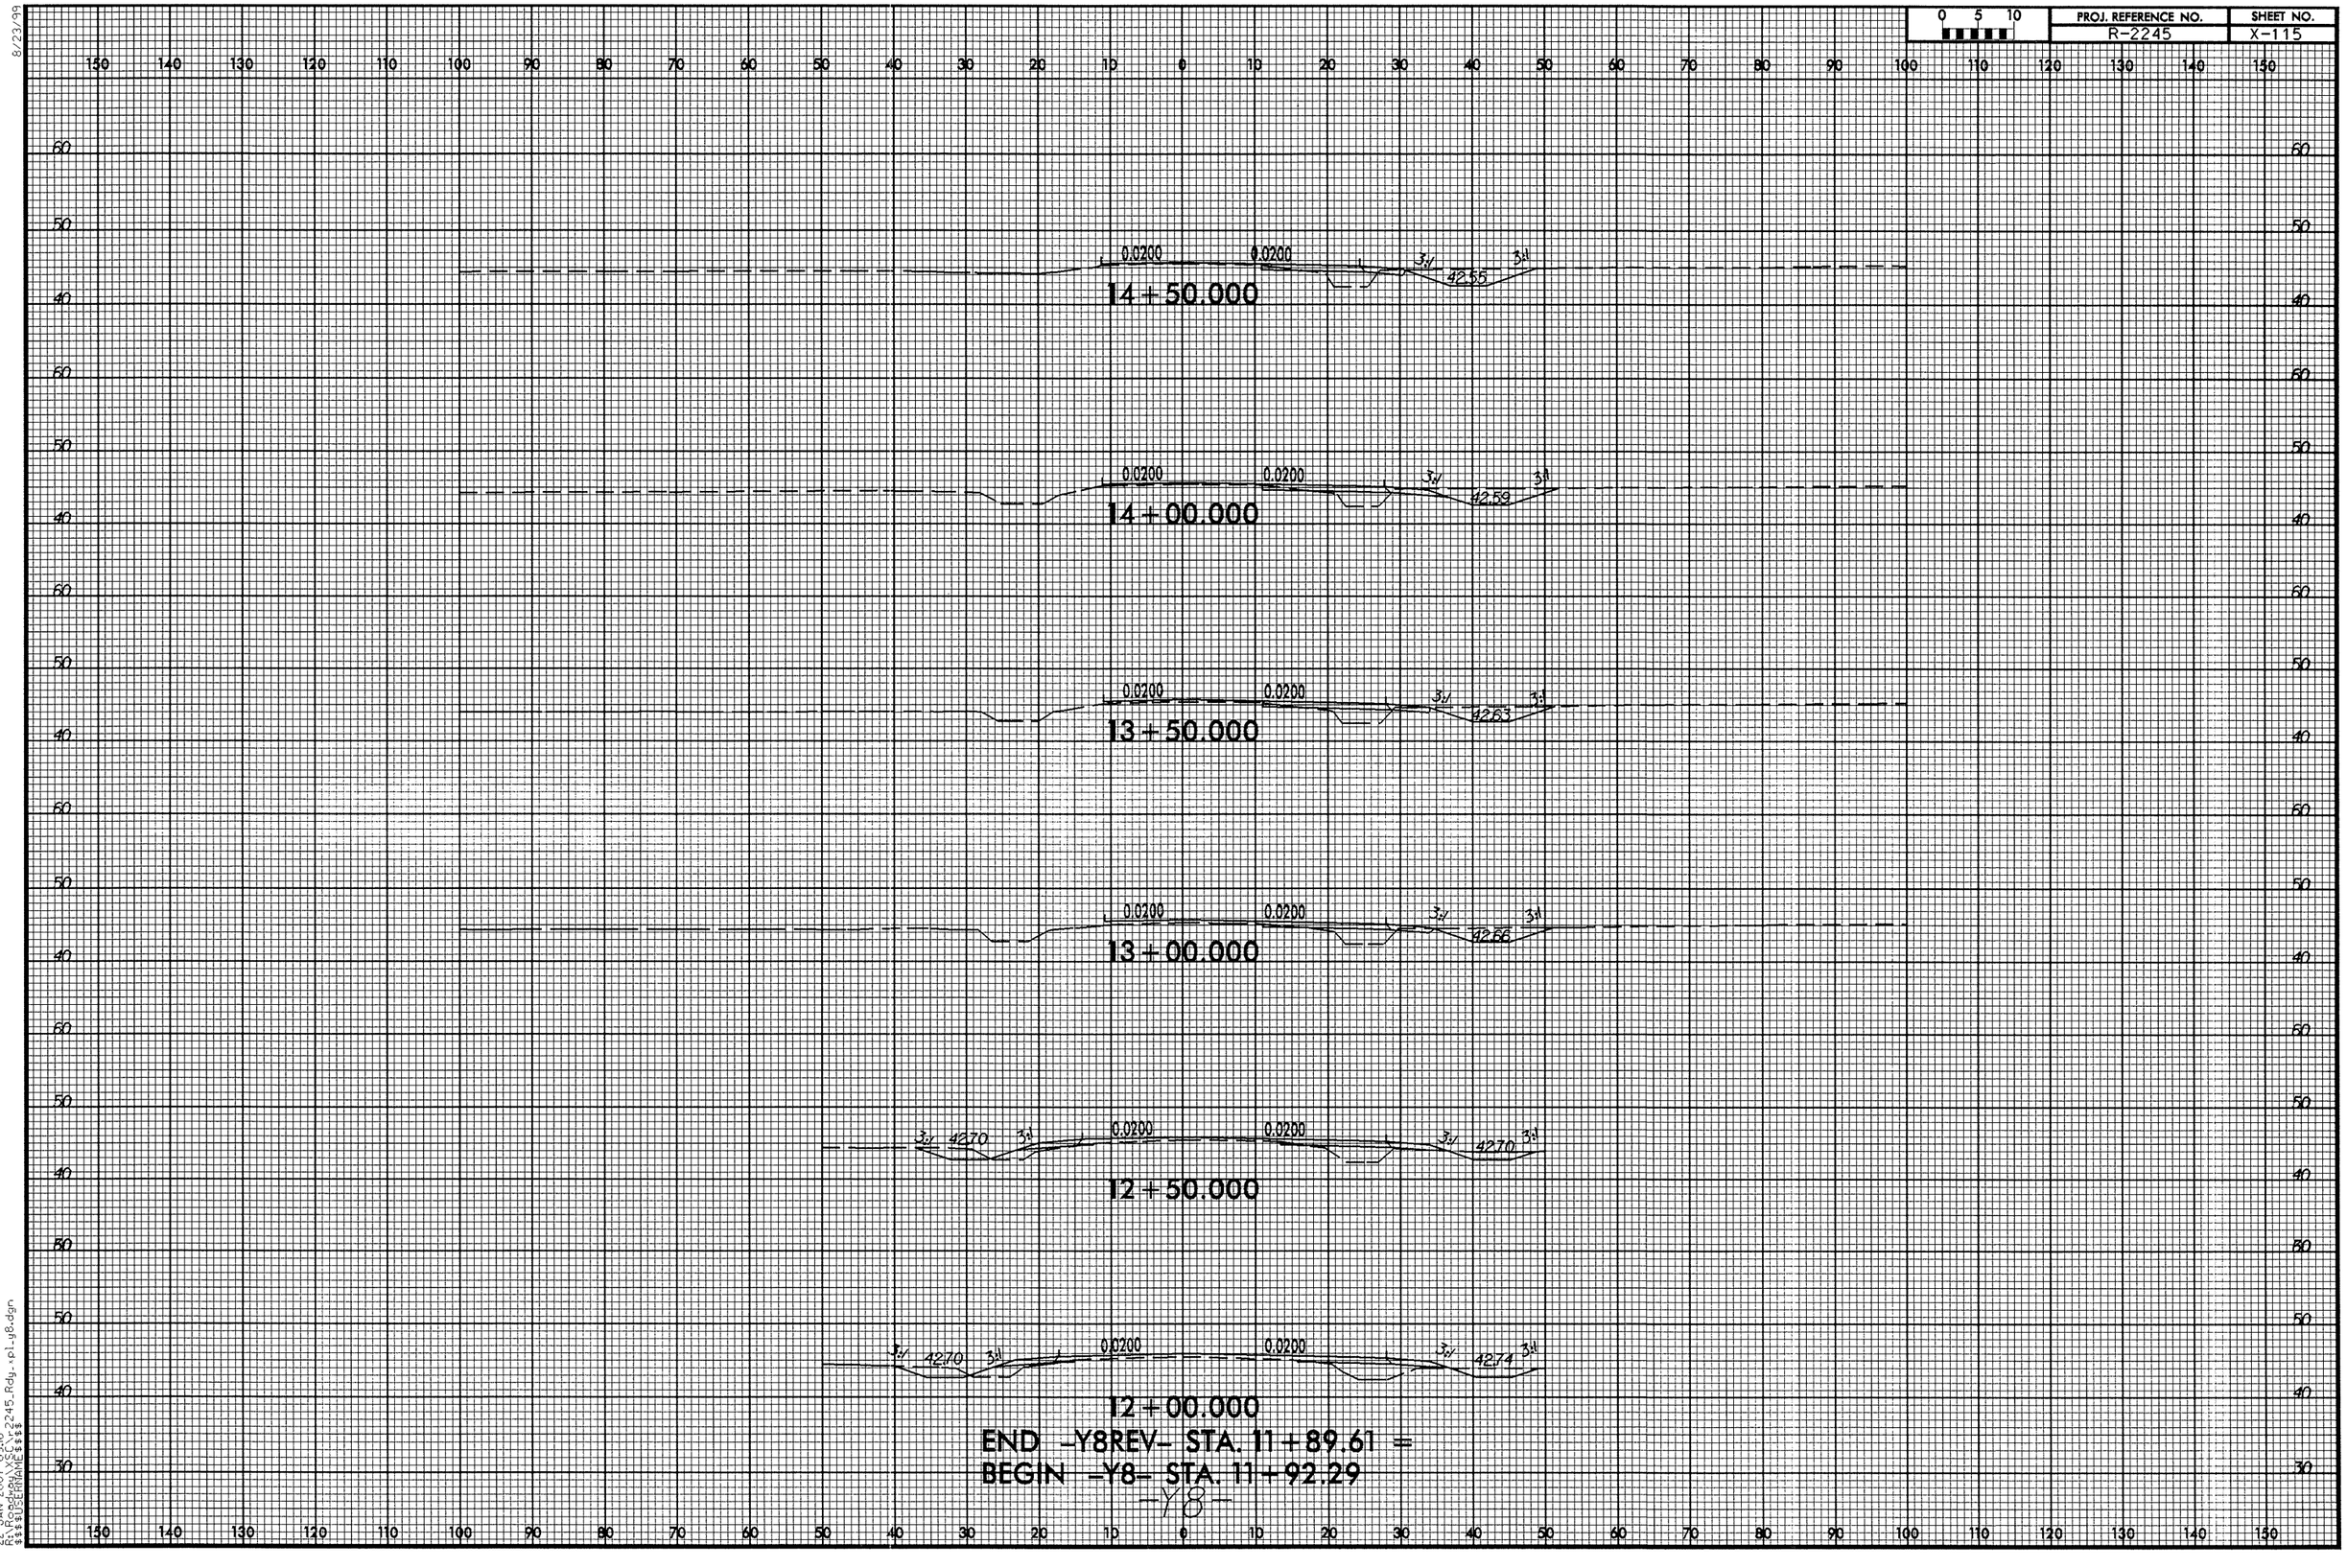

8/23/99
22-JAN-2007 08:16
R:\Roadway\SECT\r2245_Rdy_xpl_y8.dgn
$$$$USERNAME$$$$

0 5 10	PROJ. REFERENCE NO.	SHEET NO.
	R-2245	X-116

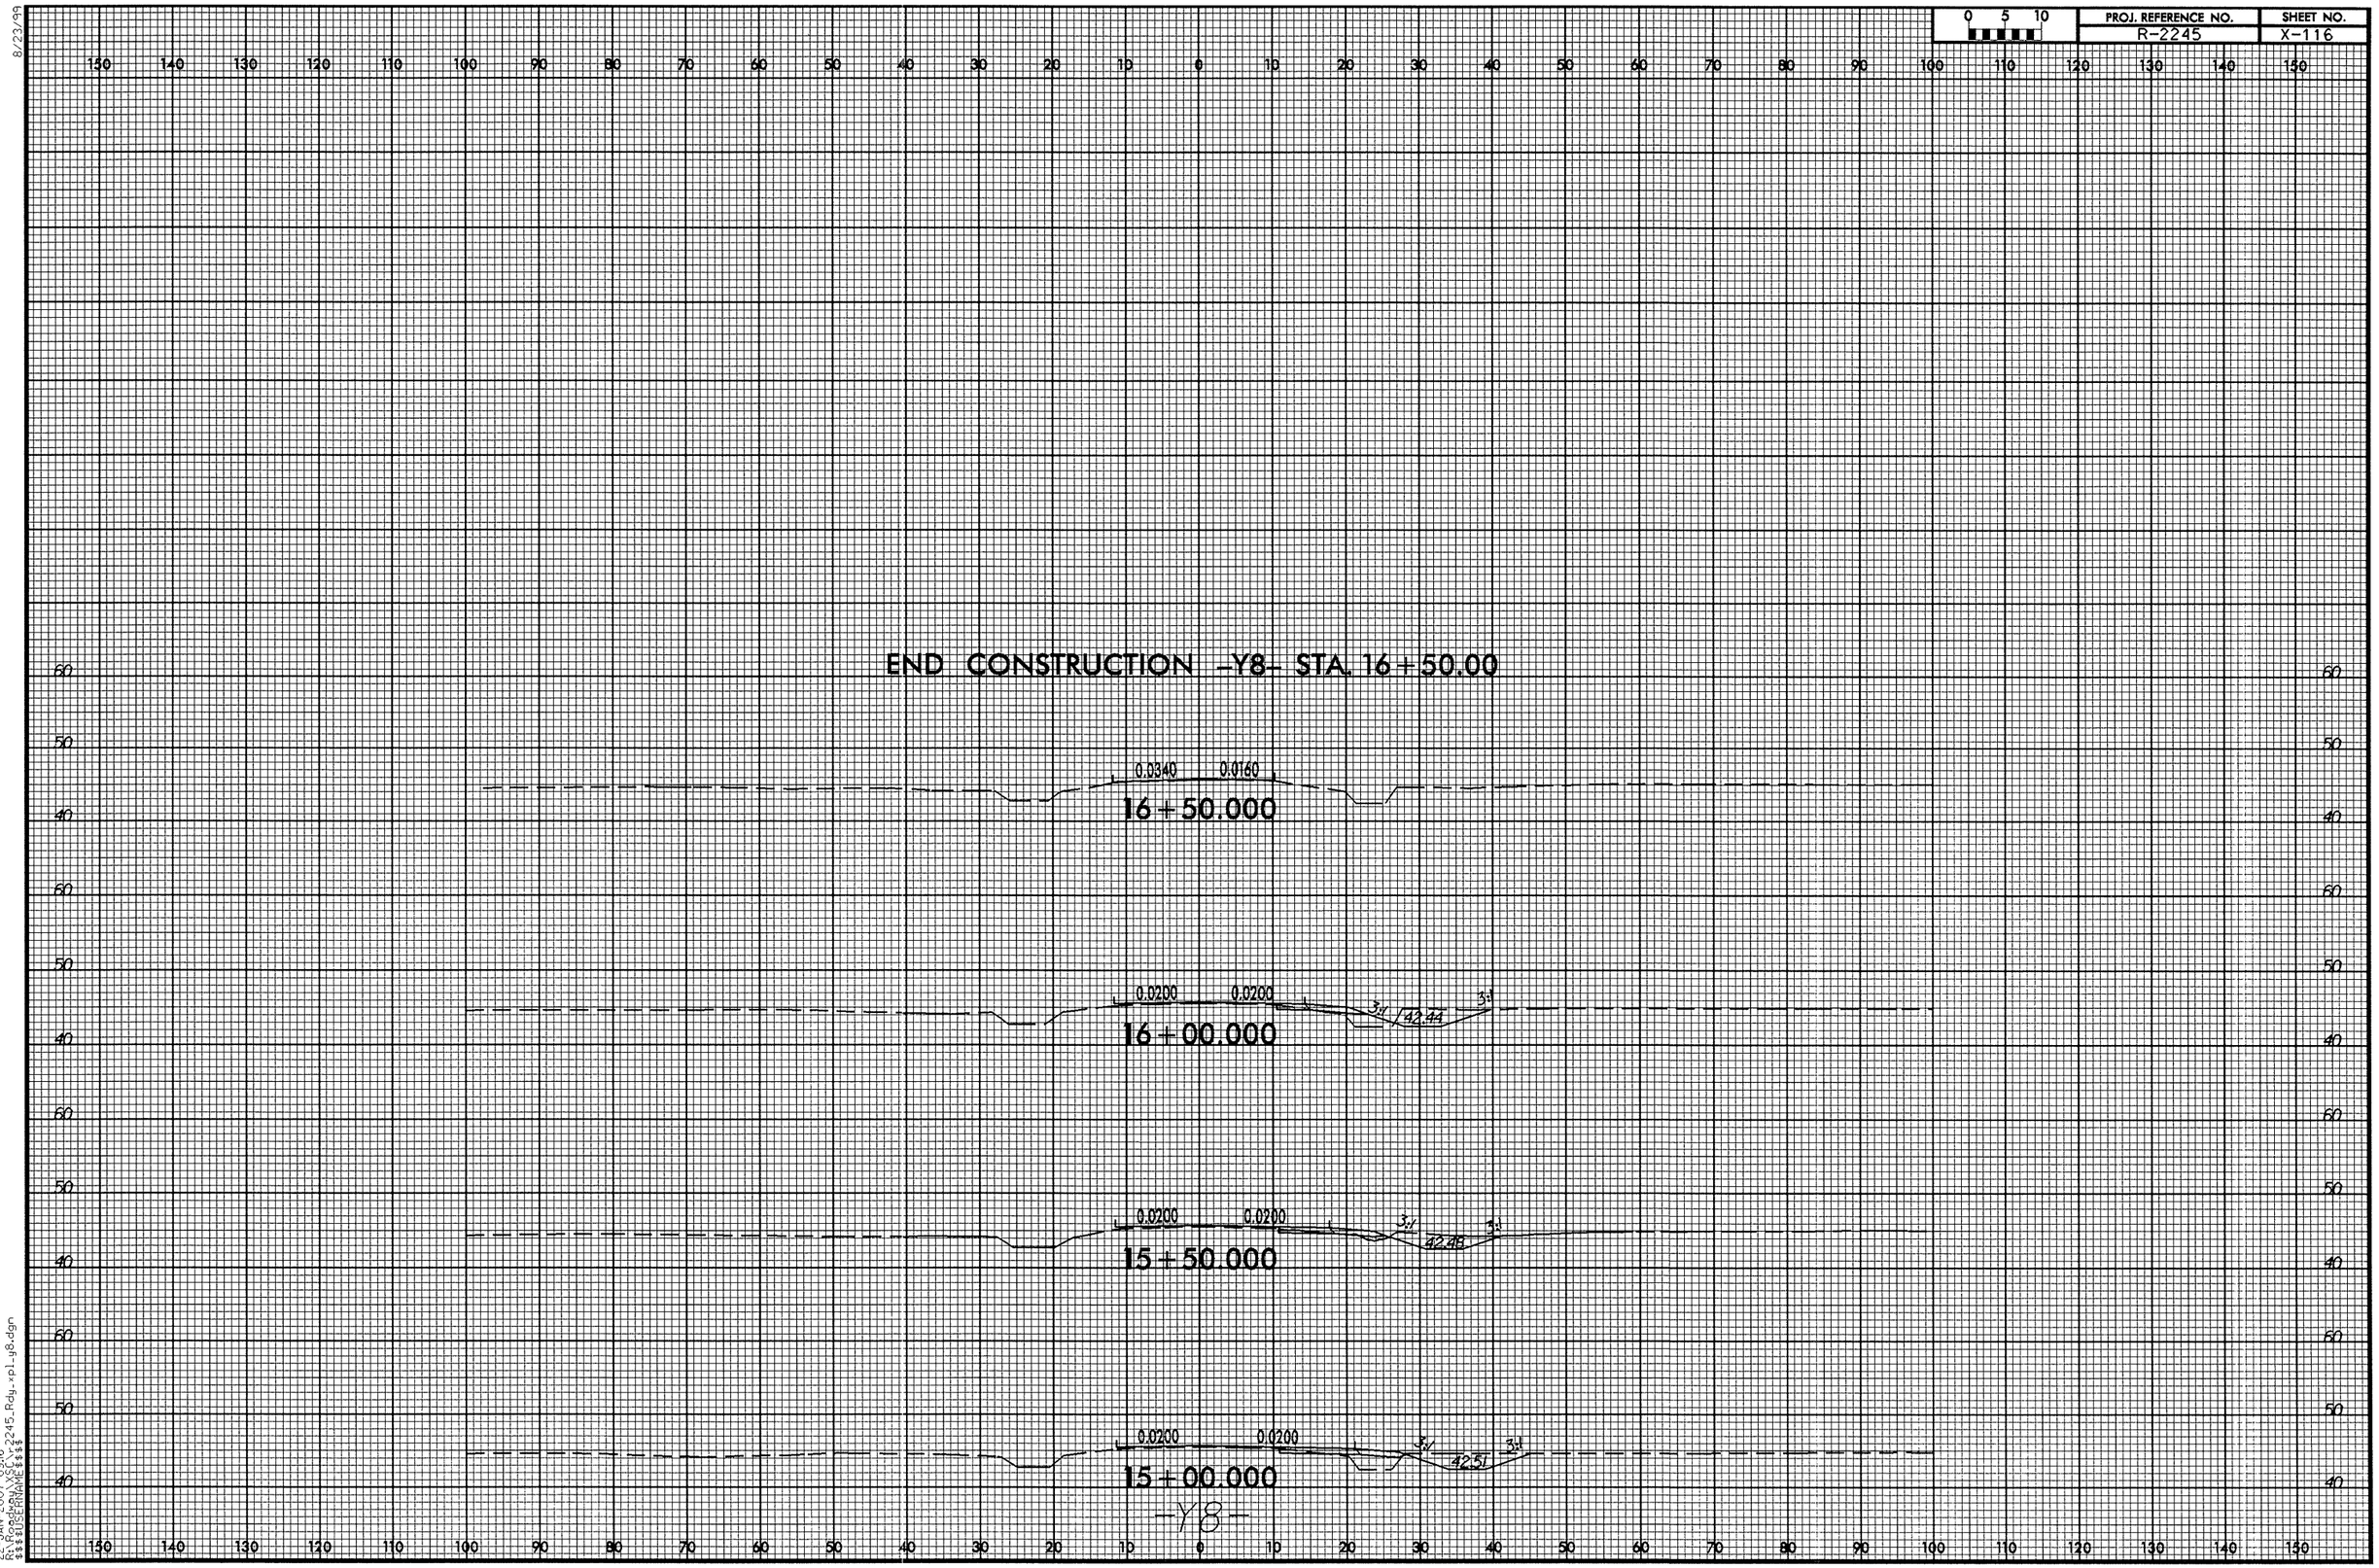

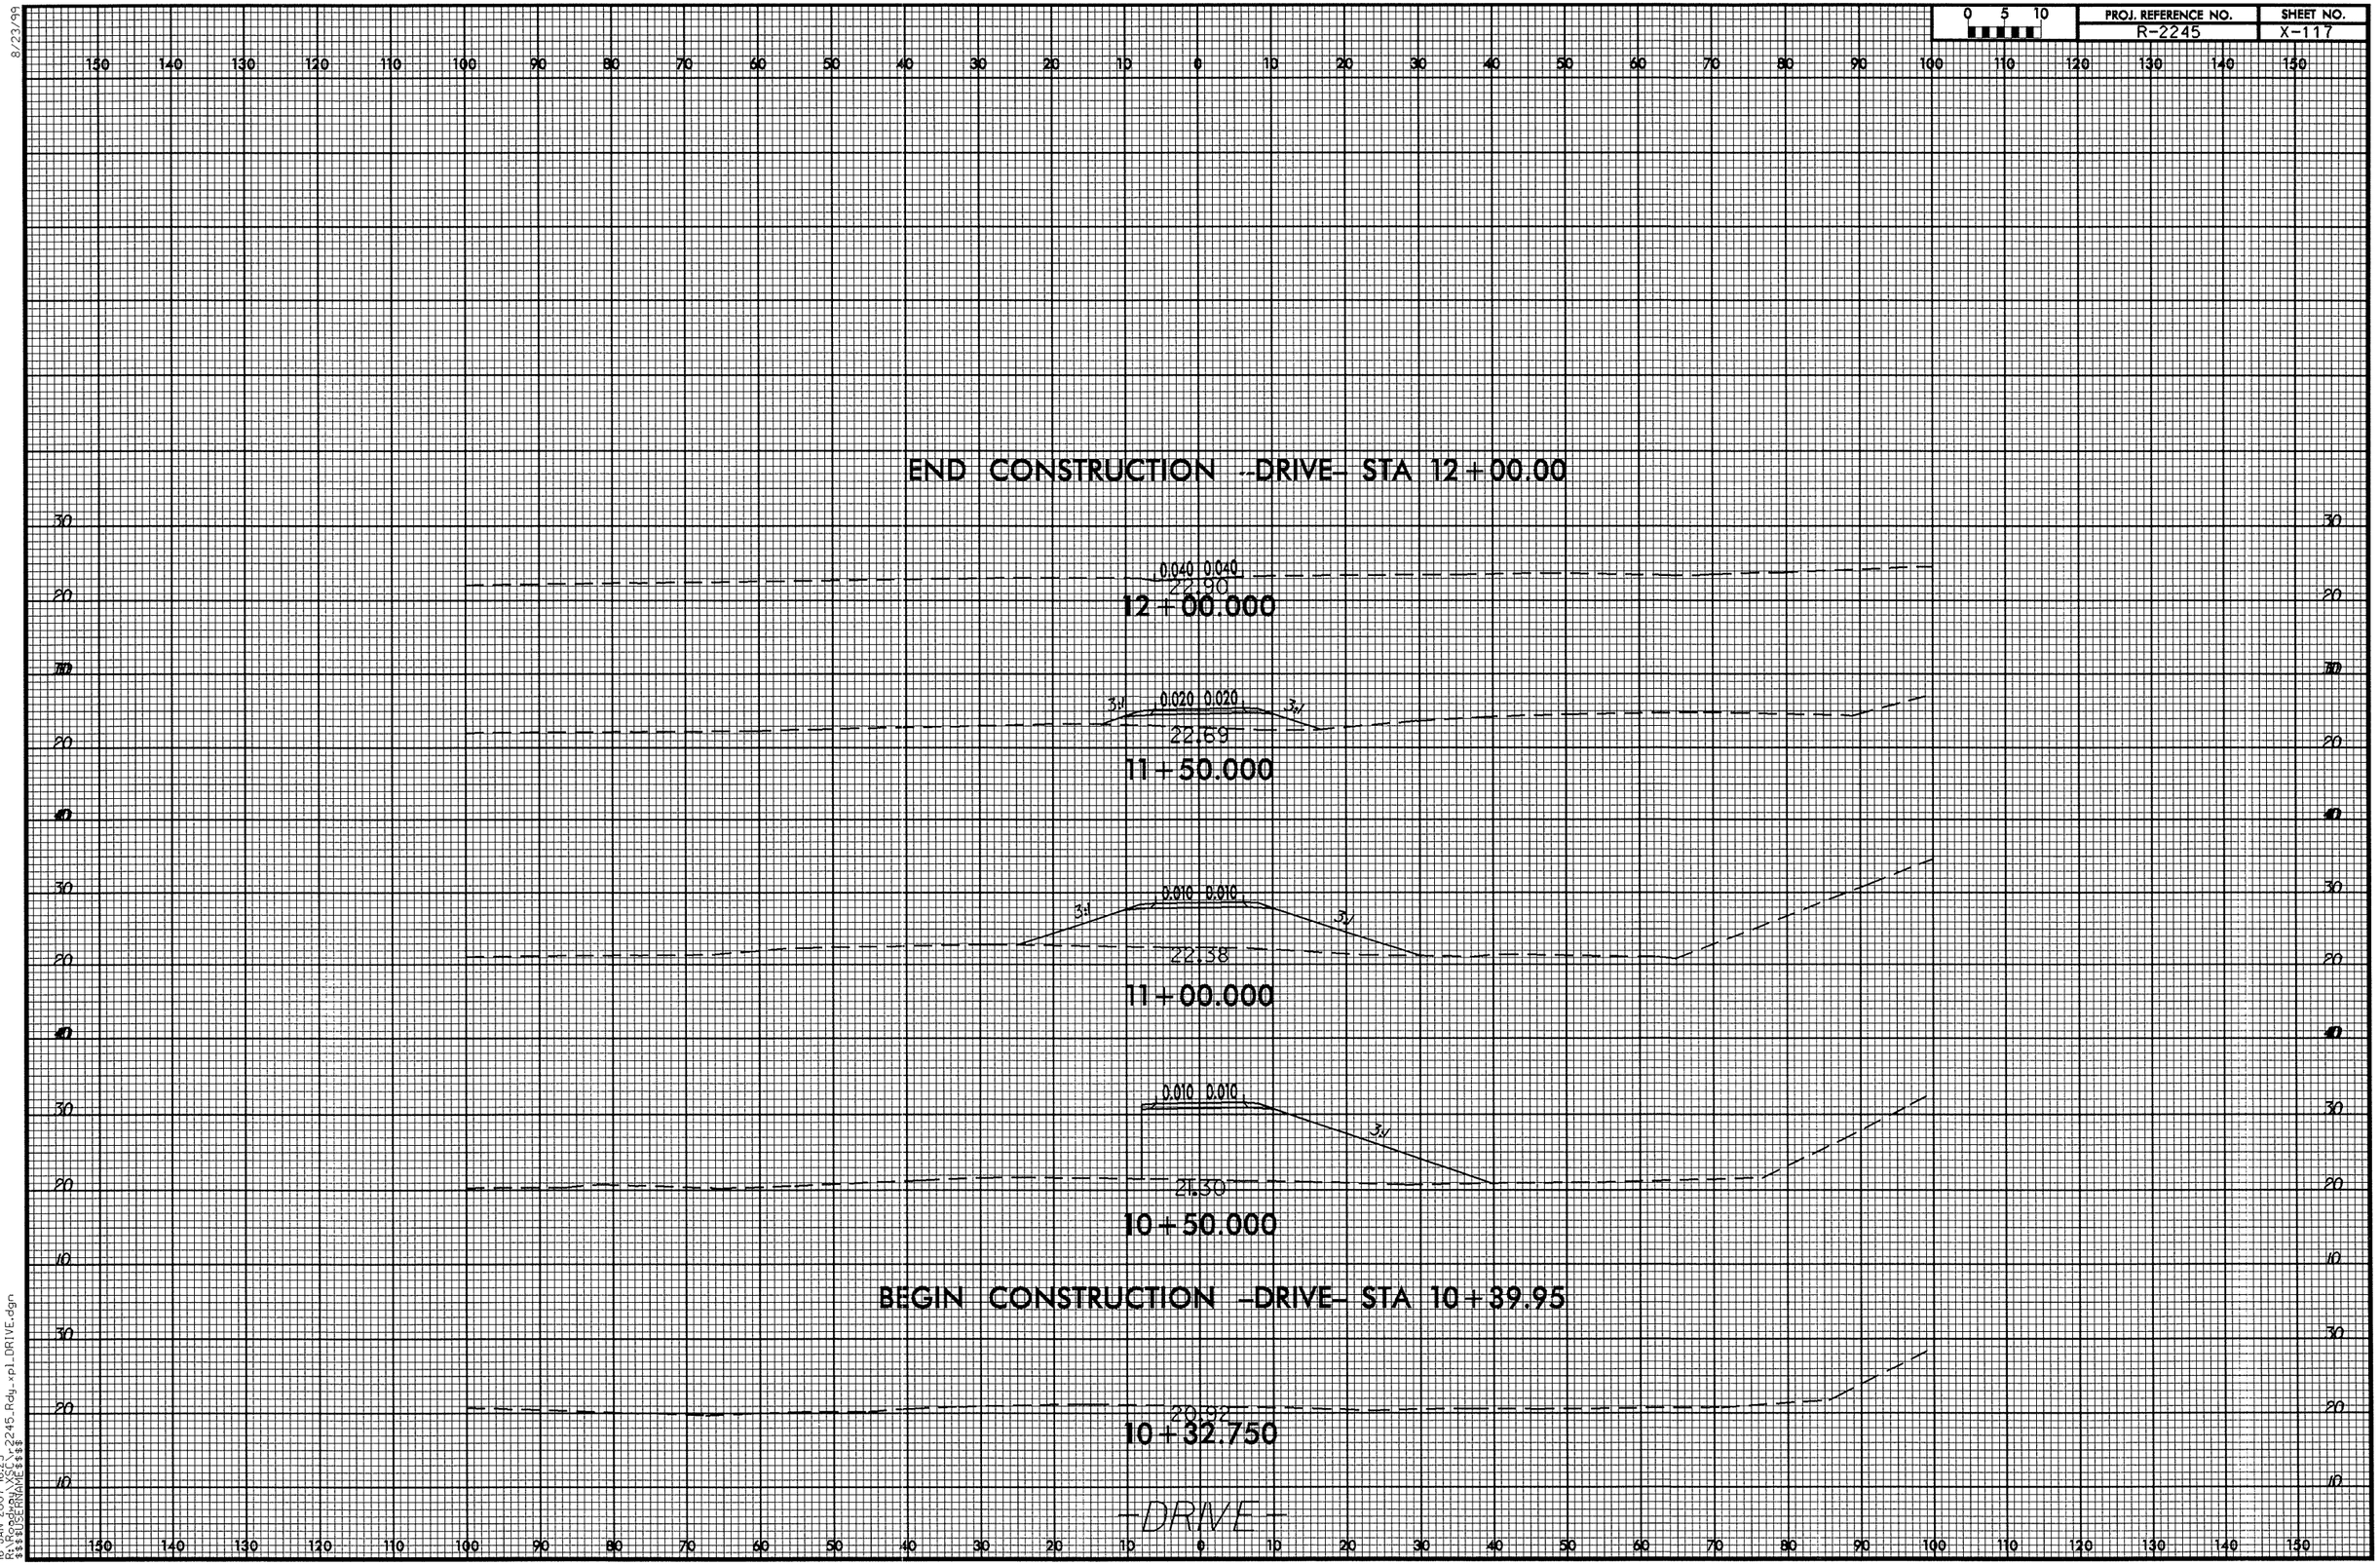

8/23/99

16-JAN-2007 16:23
R:\Roadway\XSC\r2245_Rdy_xpl_DRIVE.dgn
$$$$USERNAME$$$$

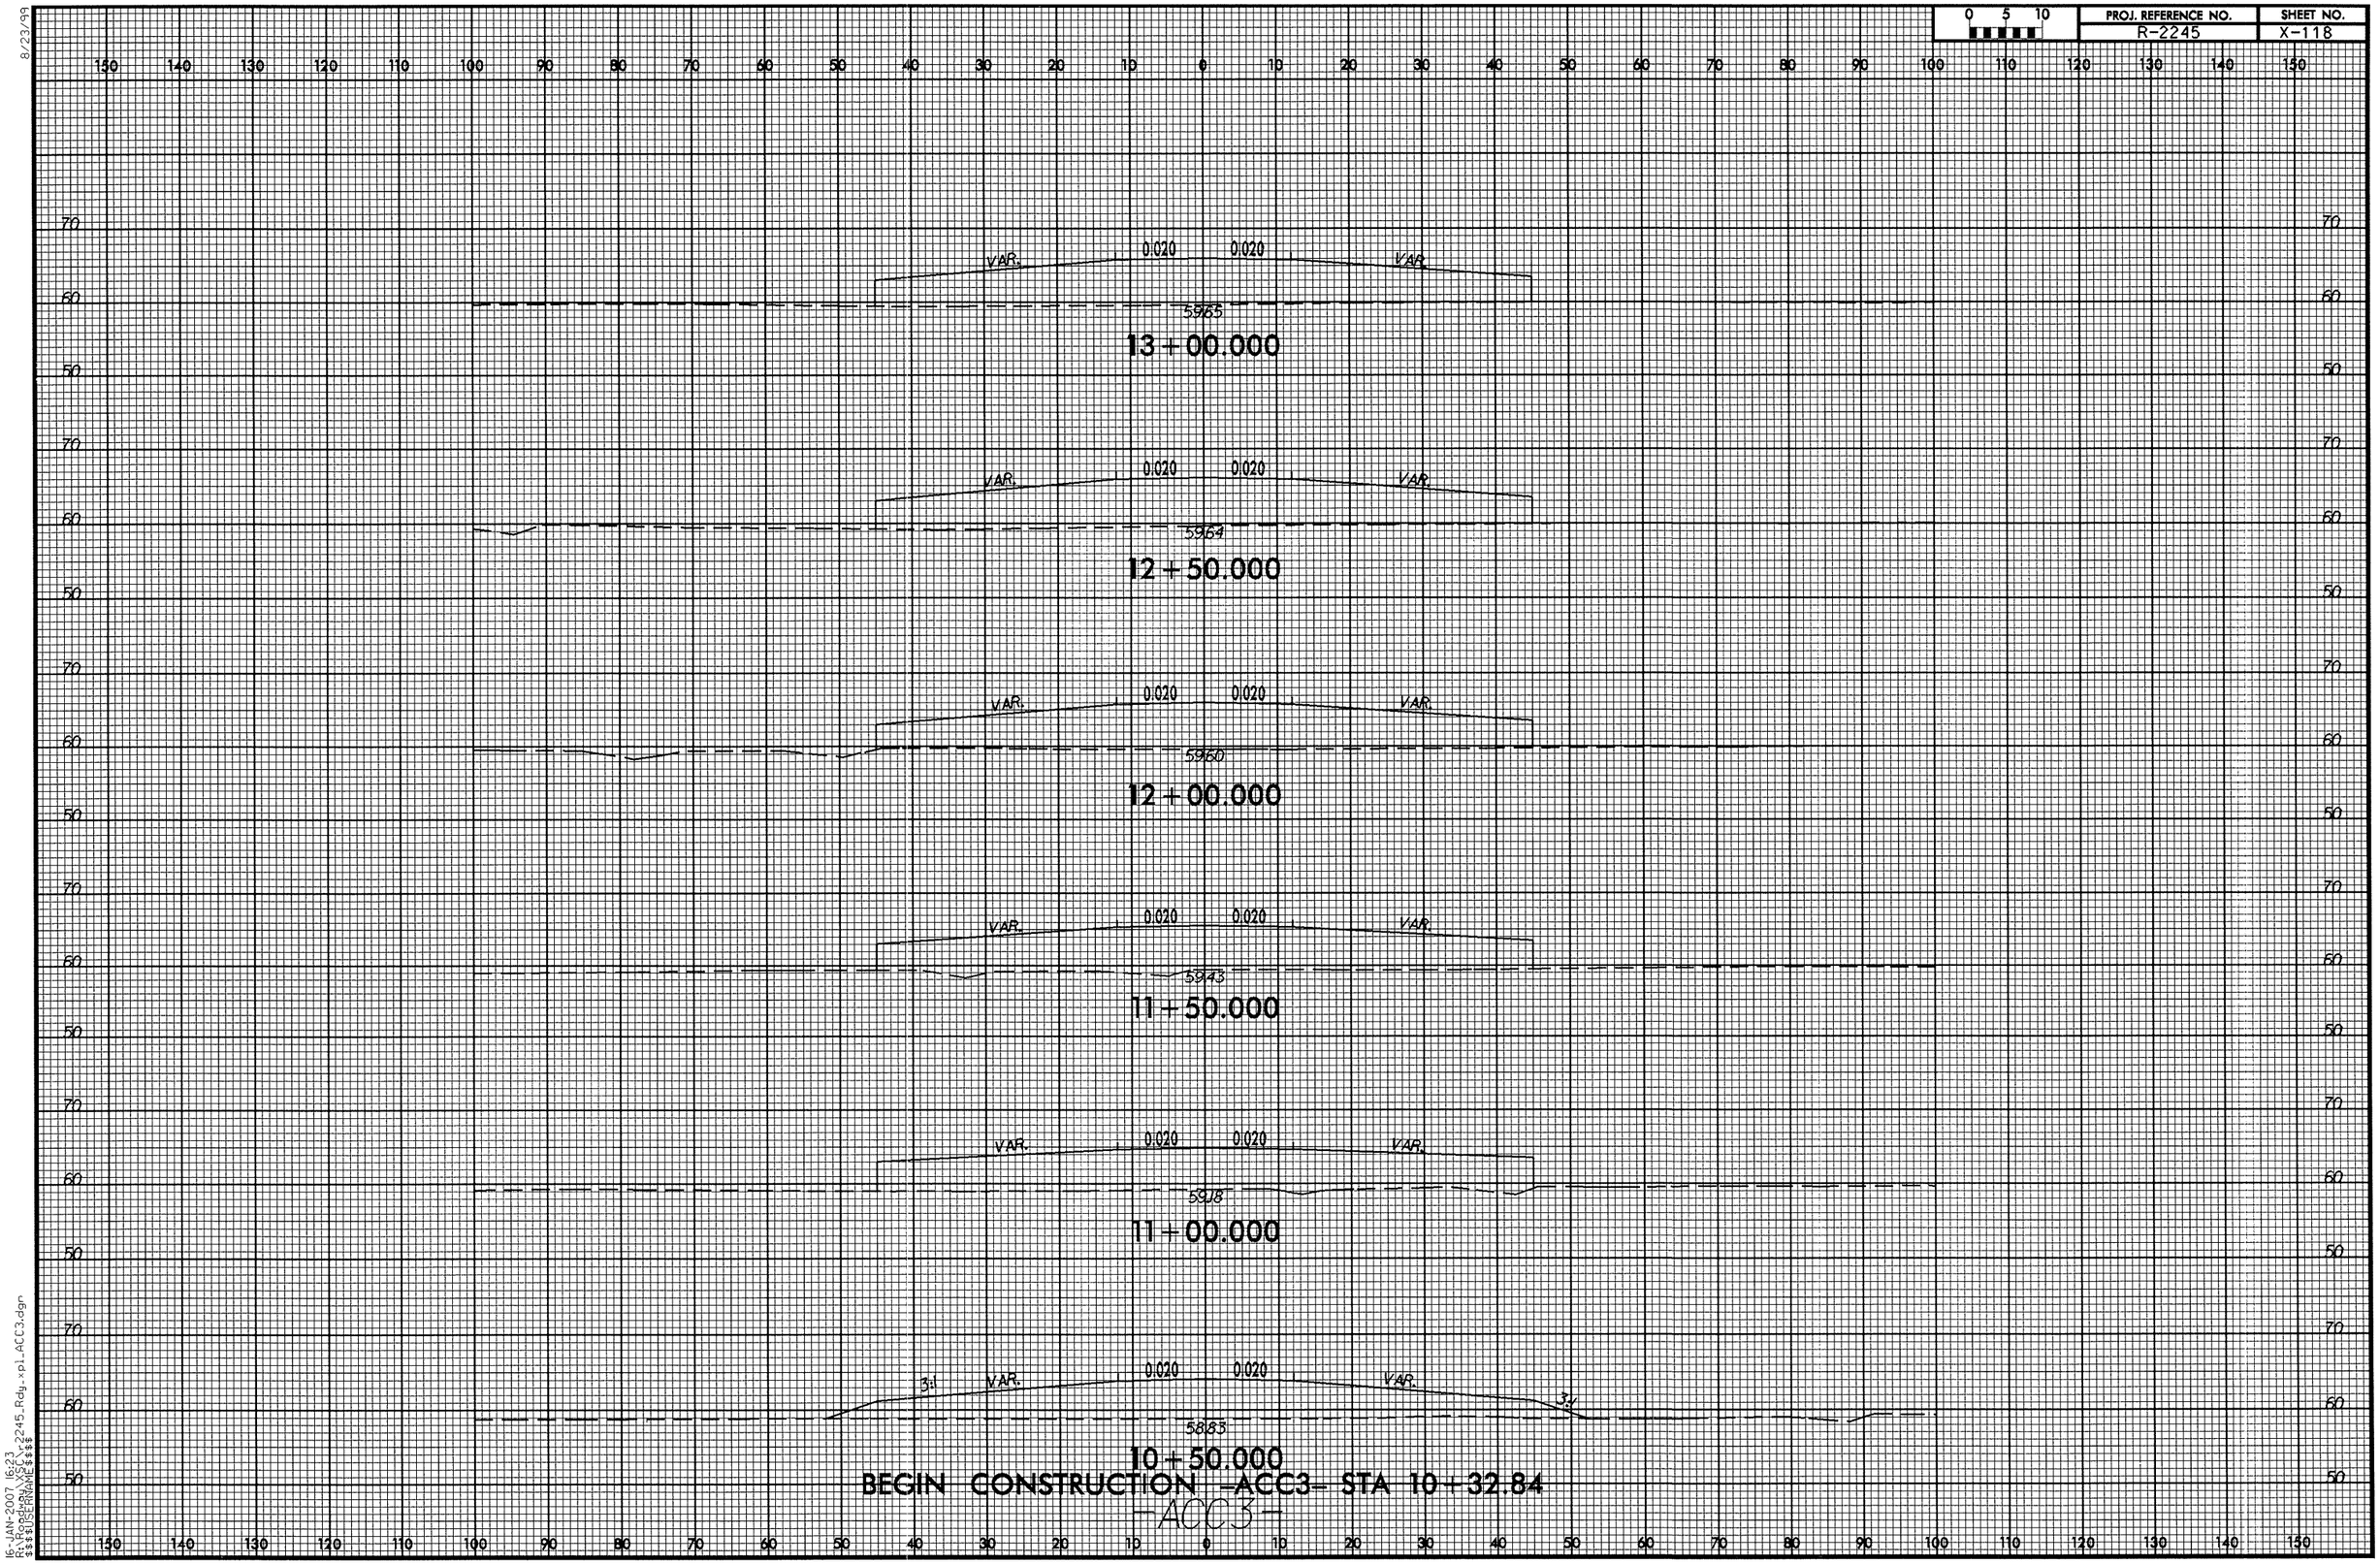

8/23/99

16-JAN-2007 16:23
R:\Roadway\XSC\r2245_Rdy_xpl_ACC3.dgn
$$$$USERNAME$$$$

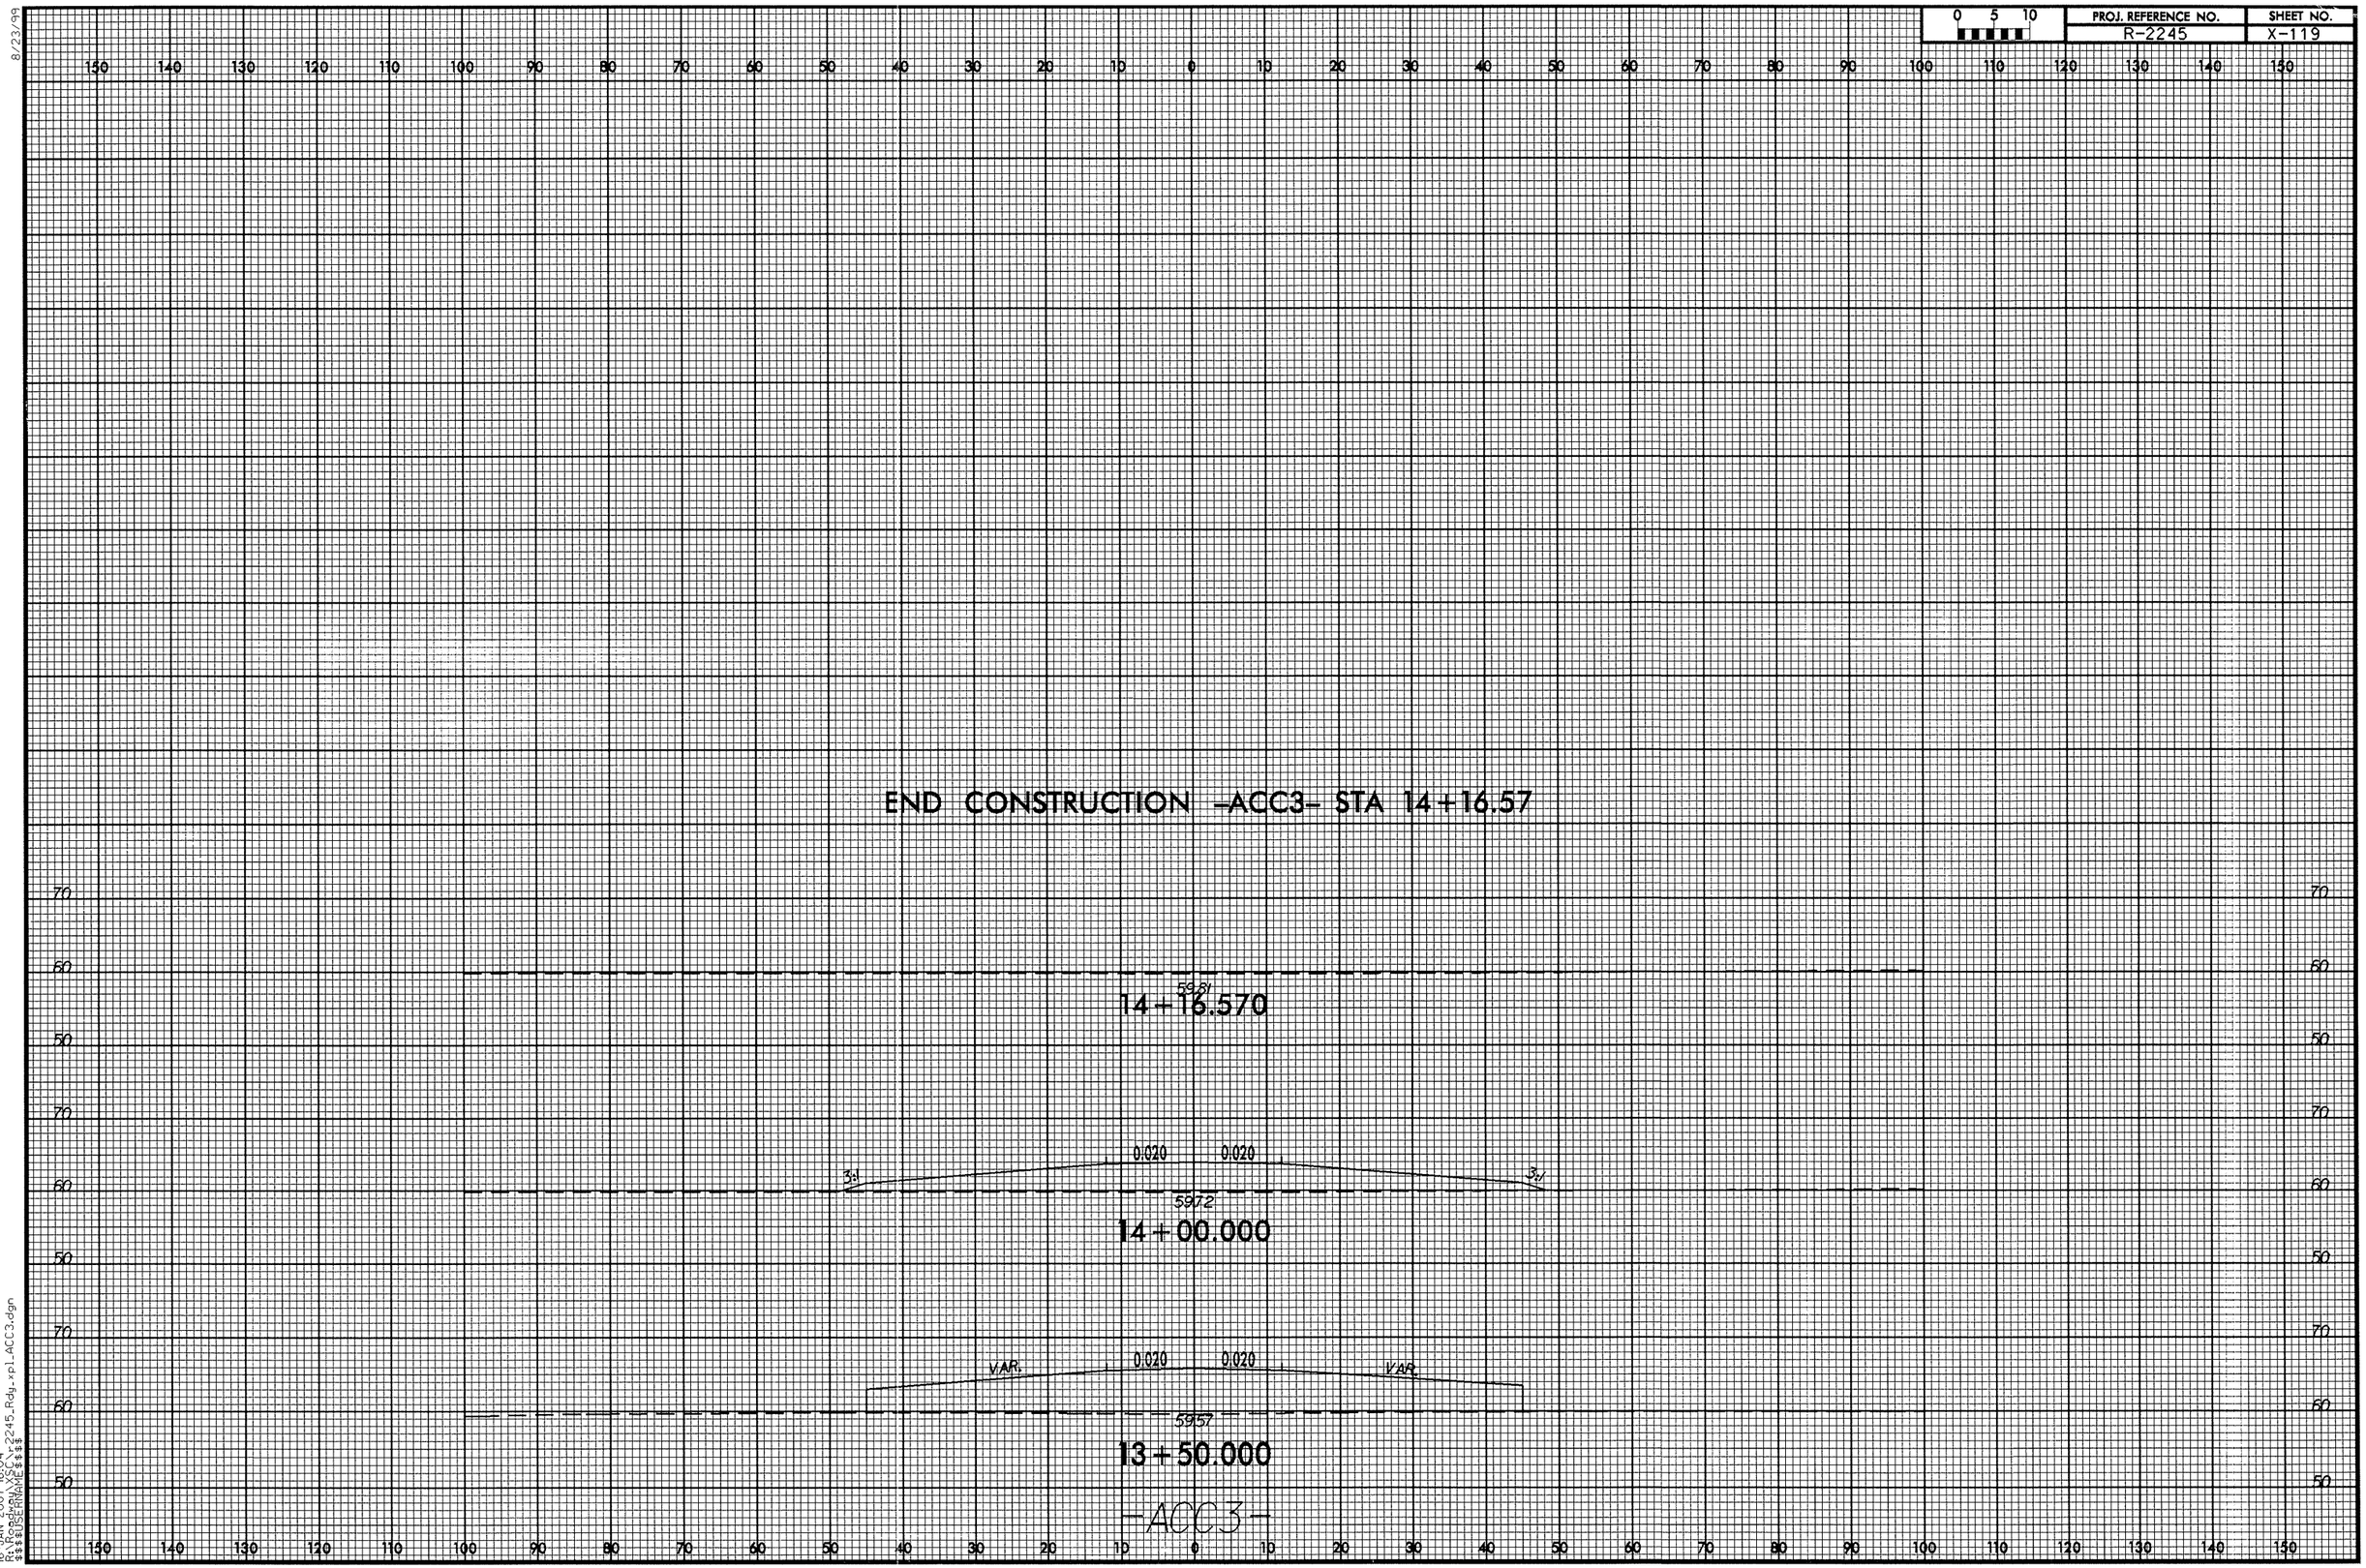

8/23/99

16-JAN-2007 16:04
R:\Roadway\XSC\r2245_Rdy_xpl_ACC3.dgn
$$$$USERNAME$$$$