PROJ. REFERENCE NO.	SHEET NO.
W-4713	X1-A

STATE OF NORTH CAROLINA
DIVISION OF HIGHWAYS

CROSS-SECTION SUMMARY

Approximate quantities only. Unclassified excavation, borrow excavation, shoulder borrow, fine grading, clearing and grubbing, breaking of existing pavement and removal of existing pavement will be paid for at the lump sum price for "Grading".

NOTE: EMBANKMENT COLUMN INCLUDES BACKFILL FOR UNDERCUT

Station L (INSIDE)	Uncl. Exc. (cu. yd.)	Embt (cu. yd.)	Station L (INSIDE)	Uncl. Exc. (cu. yd.)	Embt (cu. yd.)	Station L (INSIDE)	Uncl. Exc. (cu. yd.)	Embt (cu. yd.)	Station L (INSIDE)	Uncl. Exc. (cu. yd.)	Embt (cu. yd.)	Station L (INSIDE)	Uncl. Exc. (cu. yd.)	Embt (cu. yd.)	Station L (INSIDE)	Uncl. Exc. (cu. yd.)	Embt (cu. yd.)
35+00.00	0	0	70+50.00	23	9	97+50.00	44	0	121+50.00	30	0	148+00.00	24	0	175+50.00	35	0
35+50.00	19	0	71+00.00	23	7	98+00.00	54	0	122+00.00	31	0	148+50.00	16	0	176+00.00	36	0
36+00.00	20	0	71+50.00	24	7	98+50.00	61	0	122+50.00	32	0	149+00.00	16	0	176+50.00	36	0
36+50.00	22	0	72+00.00	24	8	99+00.00	67	0	123+00.00	32	0	149+50.00	12	0	177+00.00	35	0
37+00.00	26	1	72+50.00	22	16	99+50.00	68	0	123+50.00	33	0	150+00.00	9	0	177+50.00	35	0
37+50.00	22	9	73+00.00	21	18	100+00.00	64	0	124+00.00	36	0	150+50.00	12	0	178+00.00	36	0
38+00.00	21	17	73+50.00	21	16	100+50.00	58	0	124+50.00	36	0	151+00.00	13	0	178+50.00	37	0
38+50.00	22	19	74+00.00	23	17	101+00.00	59	0	125+00.00	36	0	151+50.00	20	0	179+00.00	36	0
39+00.00	23	19	74+50.00	26	12				125+50.00	34	0	152+00.00	25	0	179+50.00	35	0
39+50.00	24	22	75+00.00	26	12	**Station L (INSIDE)**	**Uncl. Exc. (cu. yd.)**	**Embt (cu. yd.)**	126+00.00	32	0	152+50.00	27	0	180+00.00	35	0
40+00.00	25	25	75+50.00	26	12				126+50.00	33	0	153+00.00	25	0	180+50.00	36	0
40+50.00	28	18	76+00.00	28	9				127+00.00	34	0	153+50.00	25	0	181+00.00	35	0
41+00.00	32	6	76+50.00	30	7	101+00.00	0	0	127+50.00	34	0	154+50.00	57	0	181+50.00	34	0
			77+00.00	30	6	101+50.00	60	0	128+00.00	33	0	155+00.00	30	0	182+00.00	34	0
Station L (INSIDE)	**Uncl. Exc. (cu. yd.)**	**Embt (cu. yd.)**	77+50.00	30	5	102+00.00	50	0	128+50.00	30	0	155+50.00	30	0	182+50.00	34	0
			78+00.00	32	4	102+50.00	38	0	129+00.00	30	0	156+00.00	30	0	183+00.00	35	0
			78+50.00	39	2	103+00.00	33	0	129+50.00	30	0	156+50.00	31	0	183+50.00	35	0
49+00.00	0	0	79+00.00	44	0	103+50.00	31	0	130+00.00	31	0	157+00.00	34	0	184+00.00	35	0
49+50.00	42	1	79+50.00	47	0	104+00.00	31	0	130+50.00	26	0	157+50.00	35	0	184+50.00	35	0
50+00.00	44	1	80+00.00	52	0	104+50.00	30	0	131+00.00	20	0	158+00.00	35	0	185+00.00	35	0
50+50.00	52	0	80+50.00	56	0	105+00.00	31	0	131+50.00	17	0	158+50.00	34	0	185+50.00	34	0
51+00.00	58	0	81+00.00	66	0	105+50.00	30	0	132+00.00	16	0	159+00.00	35	0	186+00.00	34	0
51+50.00	50	0	81+50.00	67	0	106+00.00	25	0	132+50.00	10	0	159+50.00	34	0	186+50.00	34	0
52+00.00	43	0	82+00.00	55	0	106+50.00	30	0	133+00.00	10	0	160+00.00	33	0	187+00.00	34	0
52+50.00	43	0	82+50.00	44	5	107+00.00	12	0	133+50.00	16	0	160+50.00	34	0	187+50.00	34	0
53+00.00	39	0	83+00.00	36	10	107+50.00	5	0	134+00.00	18	0	161+00.00	33	0	188+00.00	34	0
53+50.00	37	0	83+50.00	34	5	108+00.00	10	0	134+50.00	26	0	161+50.00	30	0	188+50.00	33	0
54+00.00	41	0	84+00.00	35	1	108+50.00	16	0	135+00.00	31	0	162+00.00	27	0	189+00.00	33	0
54+50.00	42	0	84+50.00	34	1	109+00.00	16	0	135+50.00	30	0	162+50.00	23	0	189+50.00	33	0
56+00.00	86	9	85+00.00	34	1	109+50.00	21	0	136+00.00	29	0	163+00.00	18	0	190+00.00	33	0
56+50.00	19	10	85+50.00	33	2	110+00.00	29	0	136+50.00	30	0	163+50.00	14	0	190+50.00	33	0
57+00.00	20	10	86+00.00	36	1	110+50.00	33	0	137+00.00	31	0	164+00.00	14	0	191+00.00	34	0
57+50.00	22	7	86+50.00	38	0	111+00.00	33	0	137+50.00	30	0	165+00.00	28	0	191+50.00	35	0
58+00.00	23	8	87+00.00	37	0	111+50.00	31	0	138+00.00	31	0	165+50.00	17	0	192+00.00	34	0
58+50.00	23	8	87+50.00	34	0	112+00.00	30	0	138+50.00	32	0	166+00.00	20	0	192+50.00	31	0
59+00.00	23	8	89+00.00	118	0	112+50.00	30	0	139+00.00	31	0	166+50.00	25	0	193+00.00	23	0
59+50.00	24	9	89+50.00	36	0	113+00.00	30	0	139+50.00	31	0	167+00.00	33	0	193+50.00	18	0
60+00.00	24	9	90+00.00	23	0	113+50.00	30	0	140+00.00	31	0	167+50.00	35	0	195+00.00	45	0
60+50.00	25	9	90+50.00	22	0	114+00.00	30	0	140+50.00	32	0	168+00.00	34	0	196+00.00	27	0
61+00.00	25	8	91+00.00	23	1	114+50.00	29	0	141+00.00	32	0	168+50.00	34	0	196+50.00	15	0
61+50.00	28	3	91+50.00	24	4	115+00.00	28	0	141+50.00	31	0	169+00.00	35	0	197+00.00	19	0
			92+00.00	26	6	115+50.00	29	0	142+00.00	31	0	169+50.00	36	0	197+50.00	29	0
Station L (INSIDE)	**Uncl. Exc. (cu. yd.)**	**Embt (cu. yd.)**	92+50.00	26	9	116+00.00	30	0	142+50.00	31	0	170+00.00	36	0	198+00.00	35	0
			93+00.00	24	17	116+50.00	29	0	143+00.00	31	0	170+50.00	36	0	198+50.00	36	0
			93+50.00	22	17	117+00.00	29	0	143+50.00	31	0	171+00.00	35	0	199+00.00	37	0
66+50.00	0	0	94+00.00	23	10	117+50.00	29	0	144+00.00	31	0	171+50.00	35	0	199+50.00	39	0
67+00.00	27	2				118+00.00	29	0	144+50.00	31	0	172+00.00	35	0	200+00.00	40	0
67+50.00	31	0	**Station L (INSIDE)**	**Uncl. Exc. (cu. yd.)**	**Embt (cu. yd.)**	118+50.00	30	0	145+00.00	31	0	172+50.00	36	0	200+50.00	41	0
68+00.00	42	0				119+00.00	30	0	145+50.00	30	0	173+00.00	36	0	201+00.00	43	0
68+50.00	46	0				119+50.00	30	0	146+00.00	30	0	173+50.00	36	0	201+50.00	47	0
69+00.00	43	0	96+00.00	0	0	120+00.00	30	0	146+50.00	30	0	174+00.00	35	0	202+00.00	48	0
69+50.00	36	5	96+50.00	31	7	120+50.00	30	0	147+00.00	30	0	174+50.00	35	0	202+50.00	49	0
70+00.00	27	10	97+00.00	35	3	121+00.00	30	0	147+50.00	30	0	175+00.00	35	0	203+00.00	51	0

PROJ. REFERENCE NO.	SHEET NO.
W-4713	X-1B

STATE OF NORTH CAROLINA
DIVISION OF HIGHWAYS

NOTE: EMBANKMENT COLUMN INCLUDES BACKFILL FOR UNDERCUT

CROSS-SECTION SUMMARY

Station L (INSIDE)	Uncl. Exc. (cu. yd.)	Embt (cu. yd.)
203+50.00	53	0
204+00.00	51	0
204+50.00	45	0
205+00.00	41	0
205+50.00	36	0
206+00.00	36	0
206+50.00	39	0
207+00.00	43	0
207+50.00	25	0
208+00.00	5	0
208+50.00	5	0
209+00.00	5	0

Station L (OUTSIDE)	Uncl. Exc. (cu. yd.)	Embt (cu. yd.)
122+50.00	0	0
123+00.00	10	103
123+50.00	9	126
124+00.00	9	84
124+50.00	8	38

Station L (OUTSIDE)	Uncl. Exc. (cu. yd.)	Embt (cu. yd.)
148+00.00	0	0
148+50.00	12	46
149+00.00	22	50

Station L (OUTSIDE)	Uncl. Exc. (cu. yd.)	Embt (cu. yd.)
35+00.00		0
35+50.00		338
36+00.00		470
36+50.00		174
37+00.00		28

Station L (OUTSIDE)	Uncl. Exc. (cu. yd.)	Embt (cu. yd.)
194+00.00	0	0
194+50.00	66	0
195+00.00	68	4
195+50.00	52	4

Station L (OUTSIDE)	Uncl. Exc. (cu. yd.)	Embt (cu. yd.)
71+00.00	0	0
71+50.00	33	33
72+00.00	66	39
72+50.00	96	76
73+00.00	60	120
73+50.00	14	115
74+00.00	14	66
74+50.00	12	13

Station L (OUTSIDE)	Uncl. Exc. (cu. yd.)	Embt (cu. yd.)
101+00.00	0	0
101+50.00	37	2
102+00.00	40	5

Station L (OUTSIDE)	Uncl. Exc. (cu. yd.)	Embt (cu. yd.)
113+50.00	0	0
114+00.00	49	4
114+50.00	204	4
115+00.00	715	4

8/23/99

11/16/2006
R:\Roadway\Xsc\w-4713_rdy_xpl_1.dgn
jbeauchaine

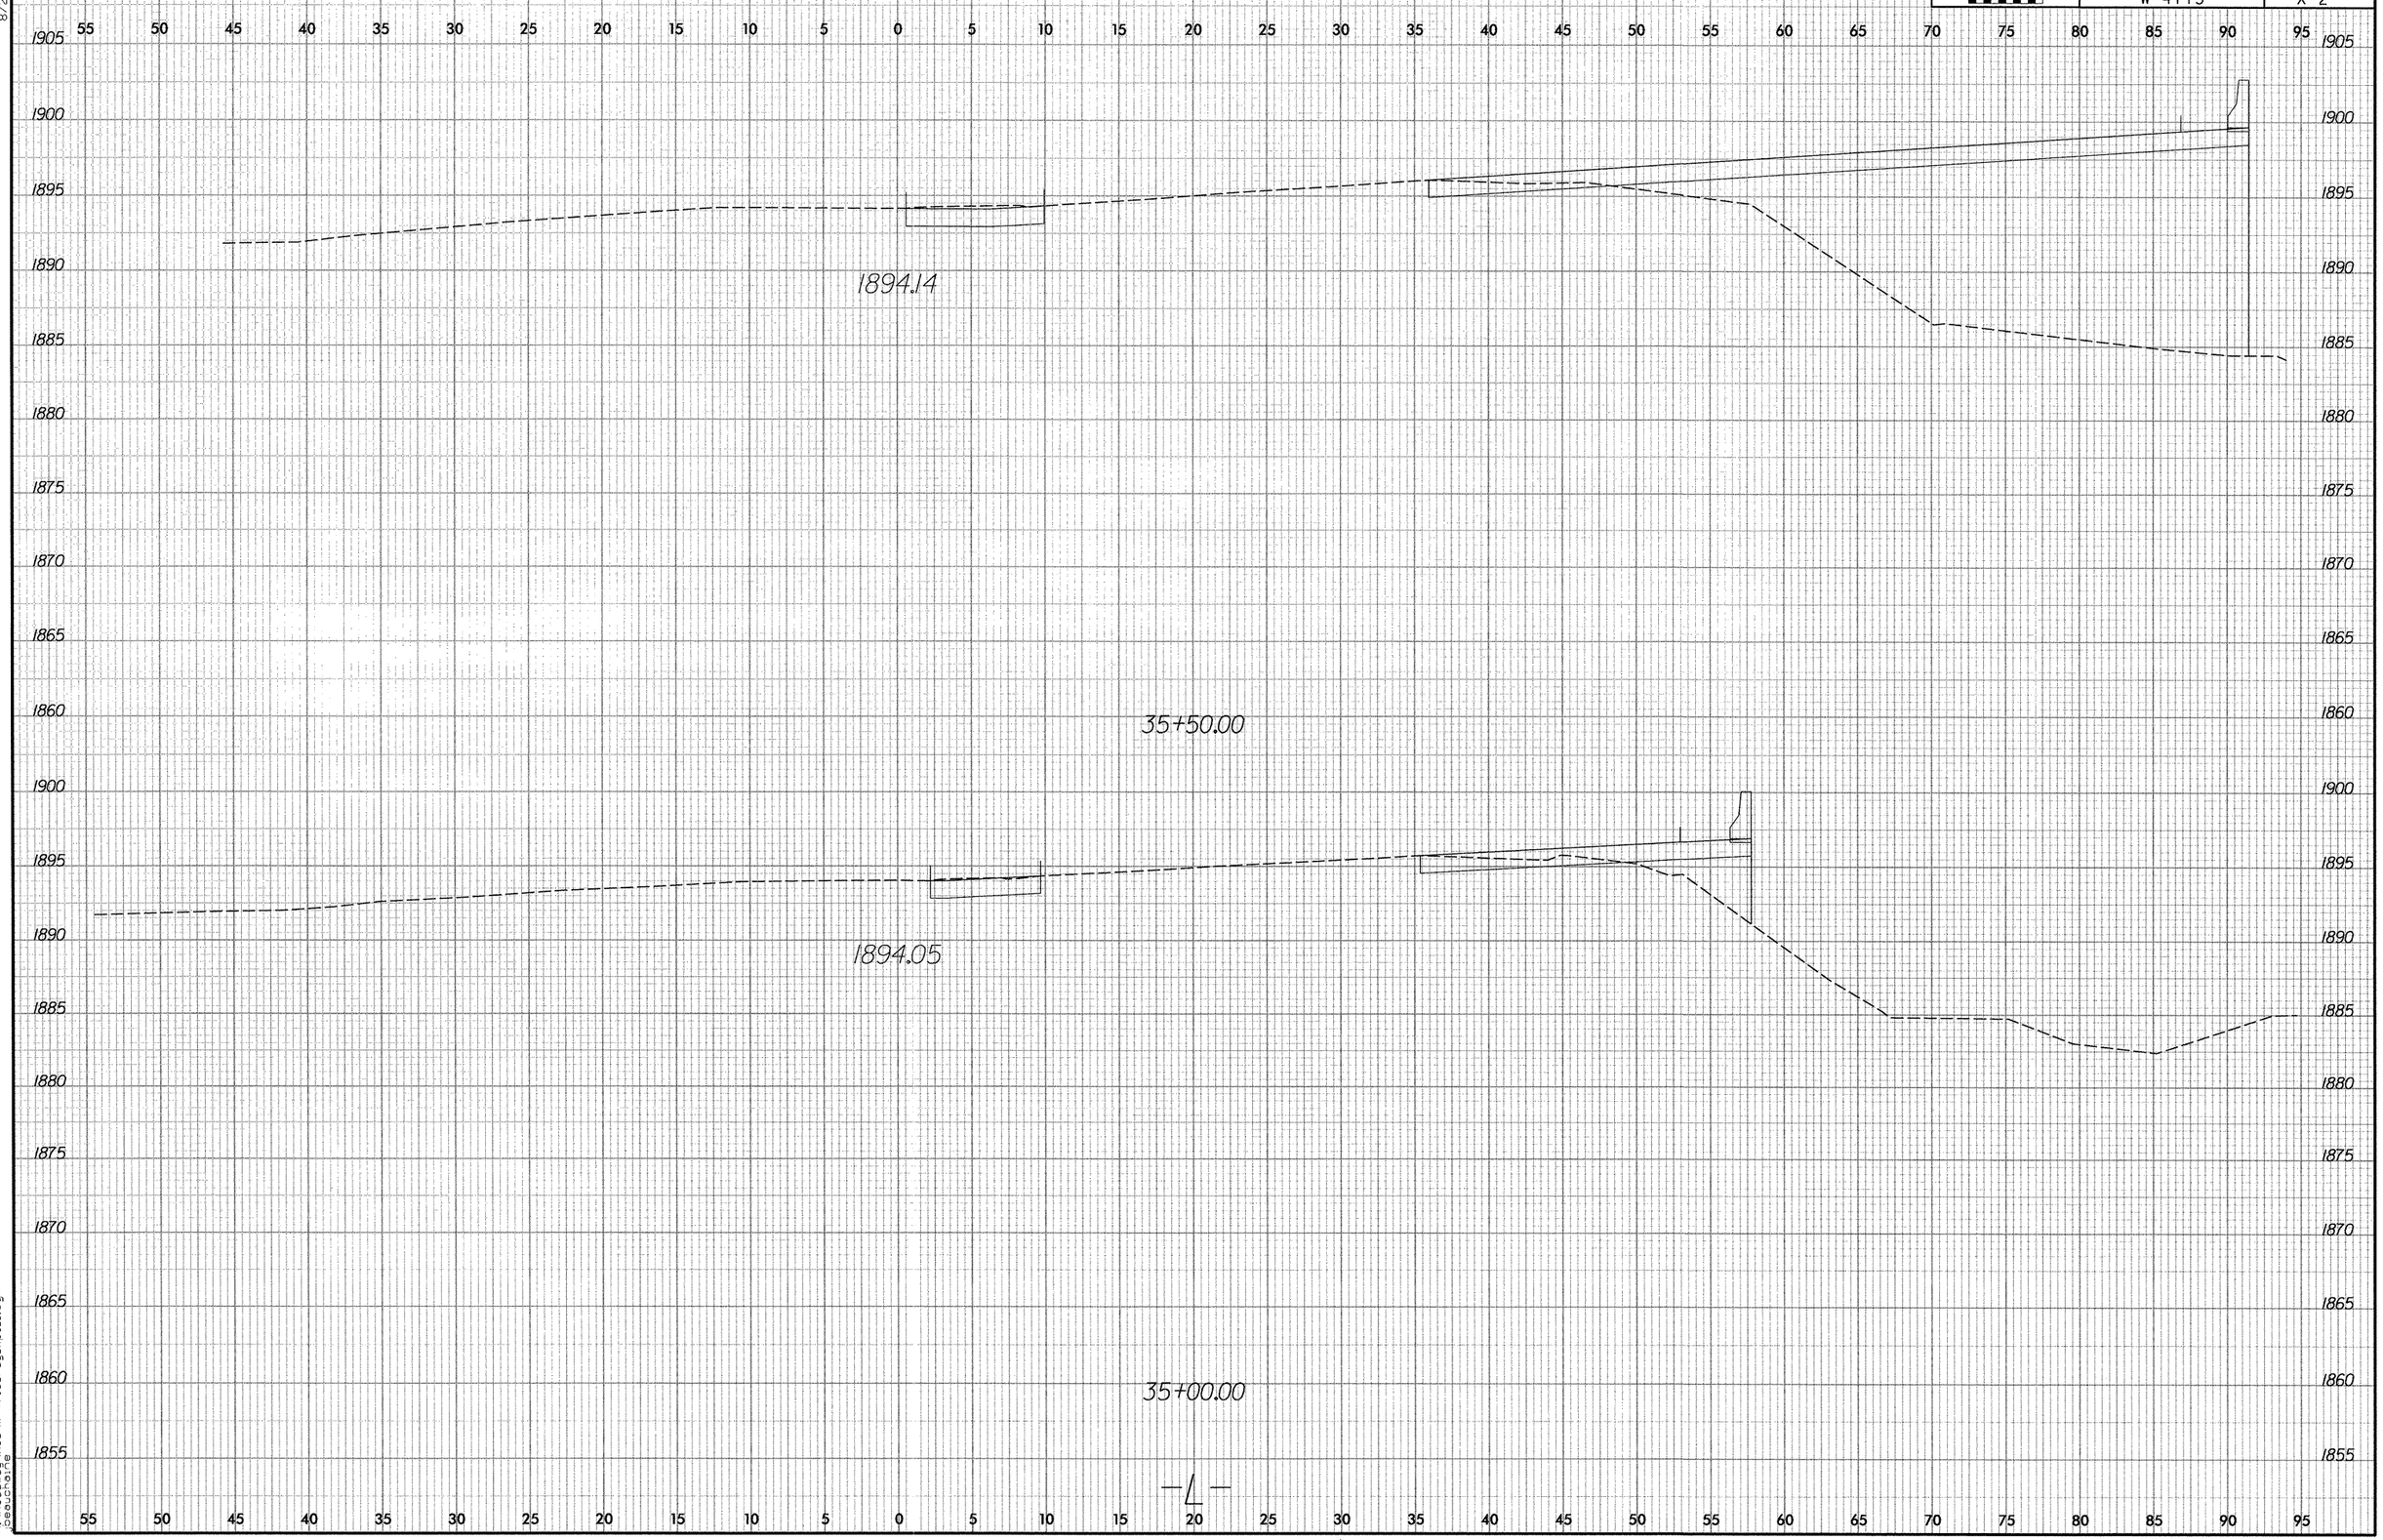

8/23/99

11/16/2006
R:\Roadway\Xsc\w-4713_rdy_xpl_1.dgn
jbeauchaine

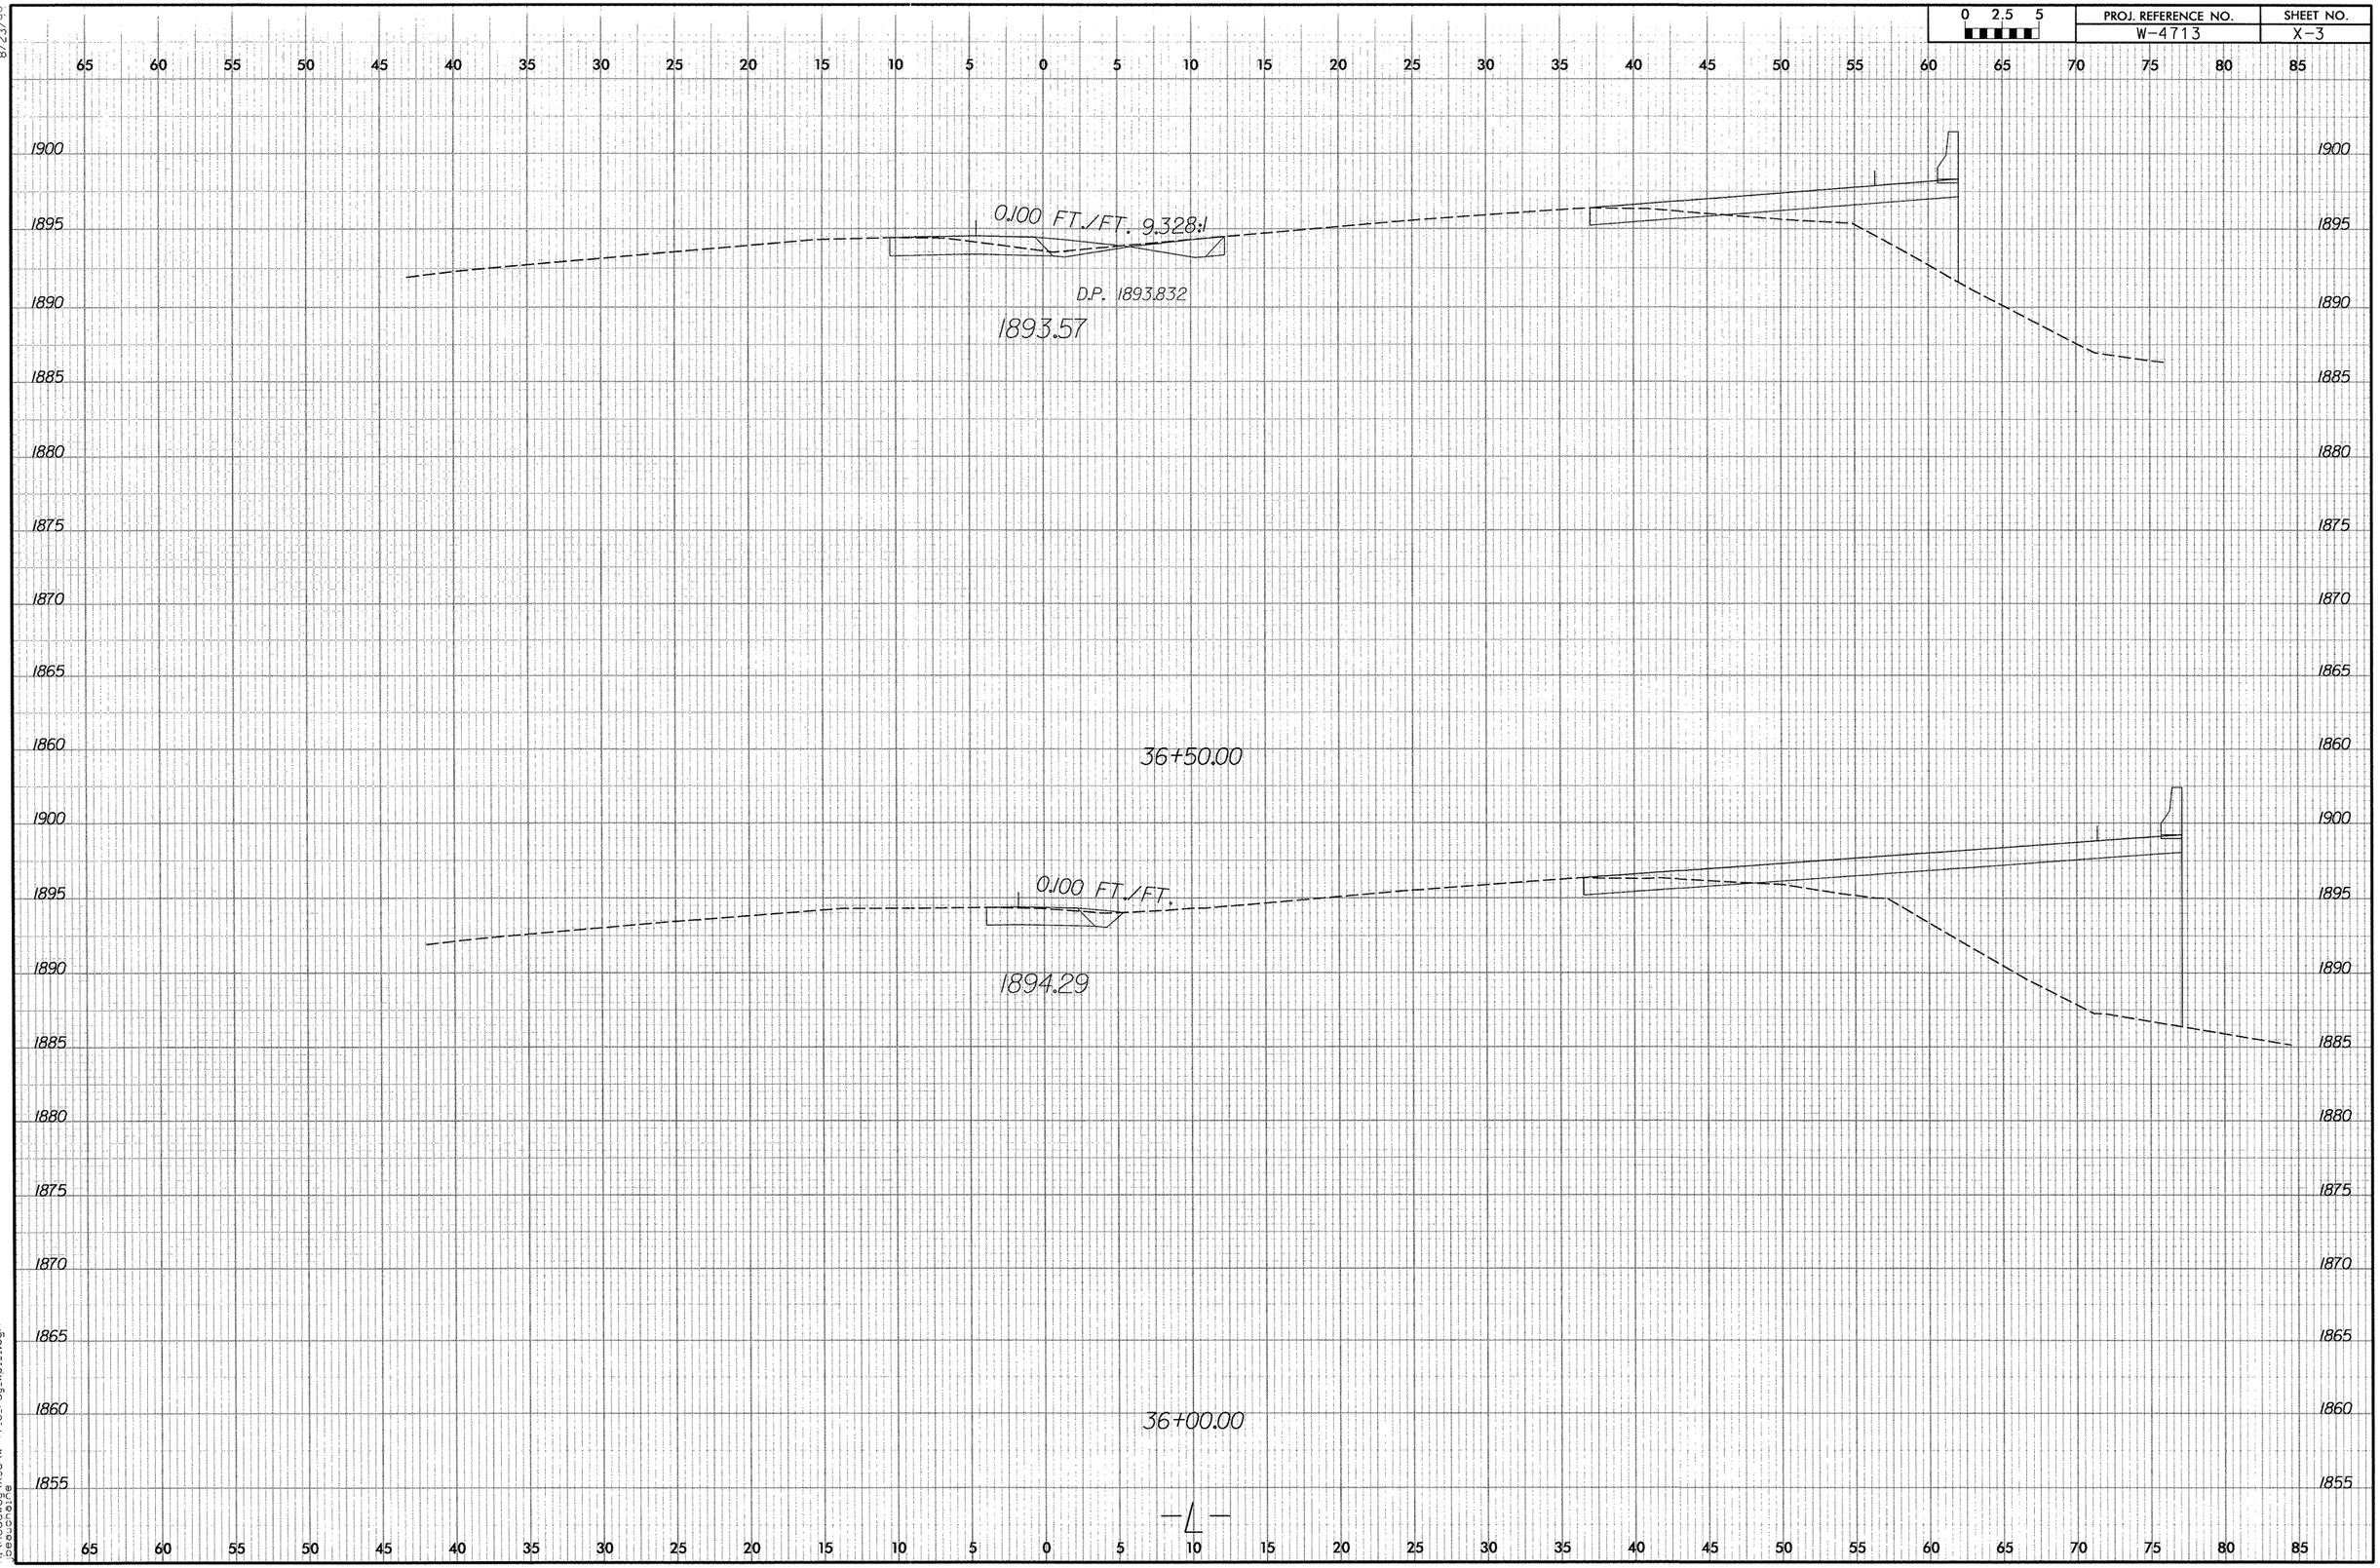

8/23/99

11/16/2006
R:\Roadway\Xsc\w-4713_rdy_xpl1.dgn
jbeaucheine

8/23/99

0 2.5 5	PROJ. REFERENCE NO.	SHEET NO.
	W-4713	X-4

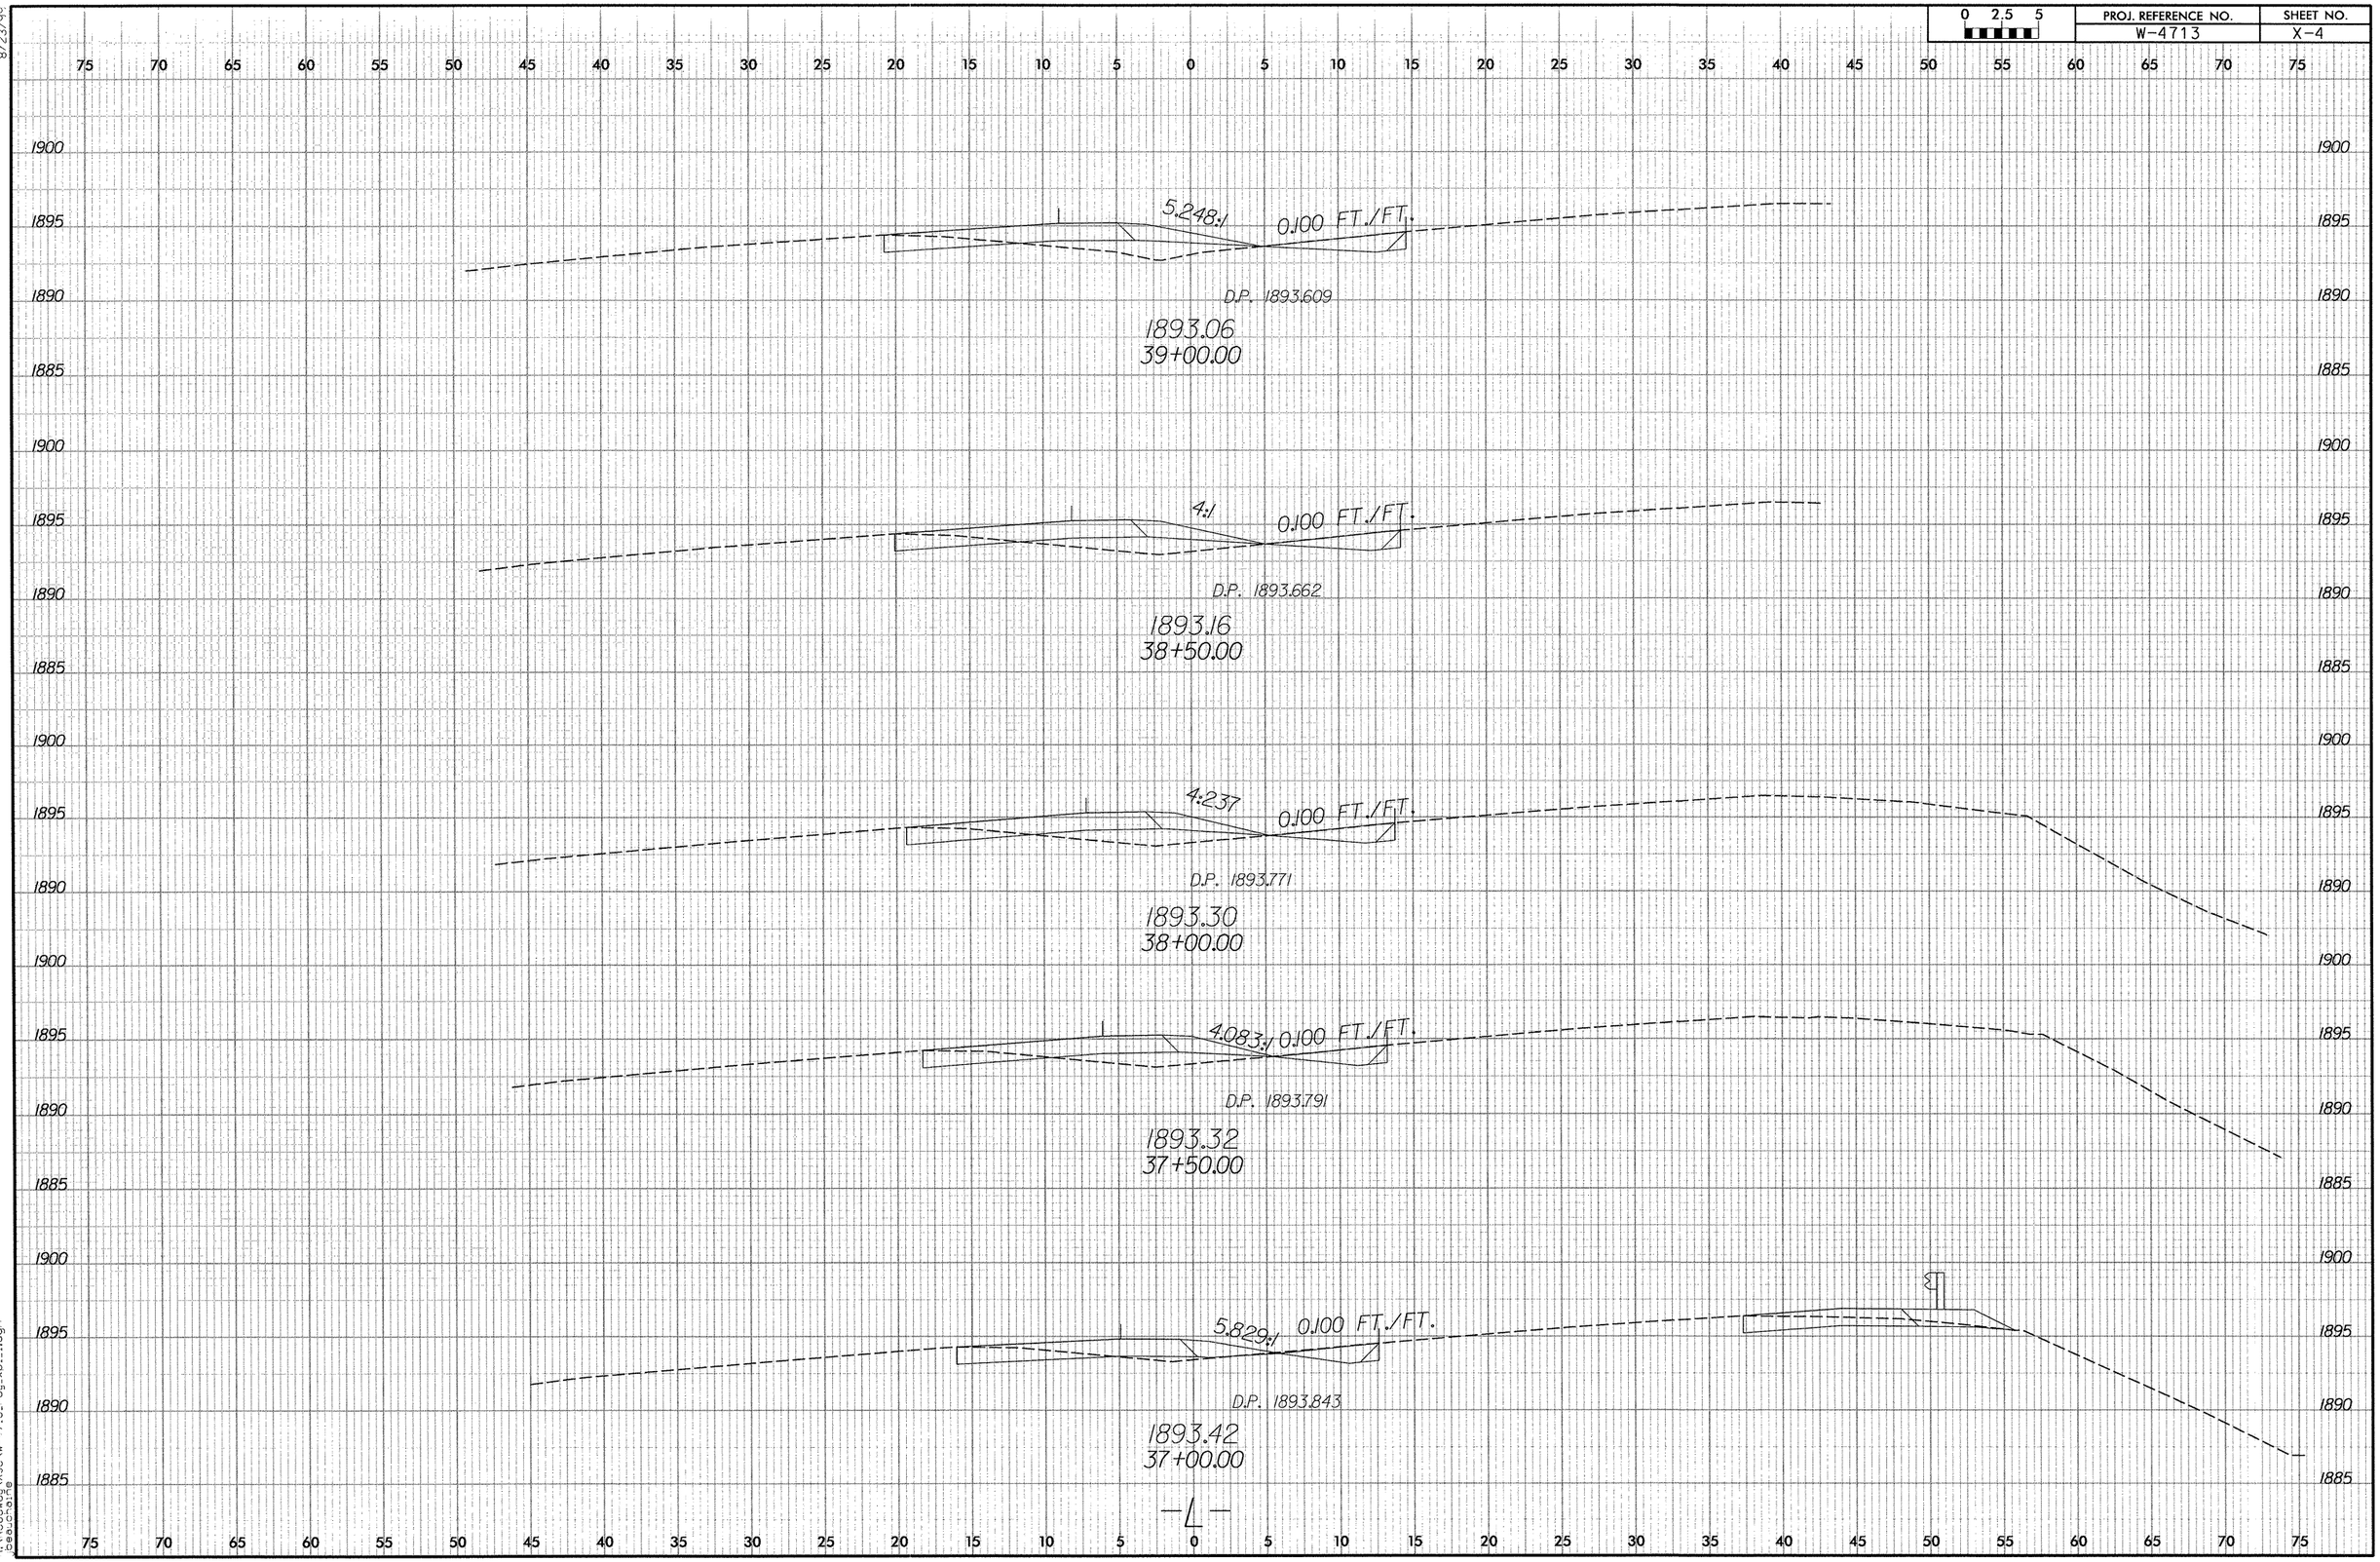

7/6/2006
R:\Roadway\Xsc\w-4713_rdy_xsi.dgn
beaucrain@

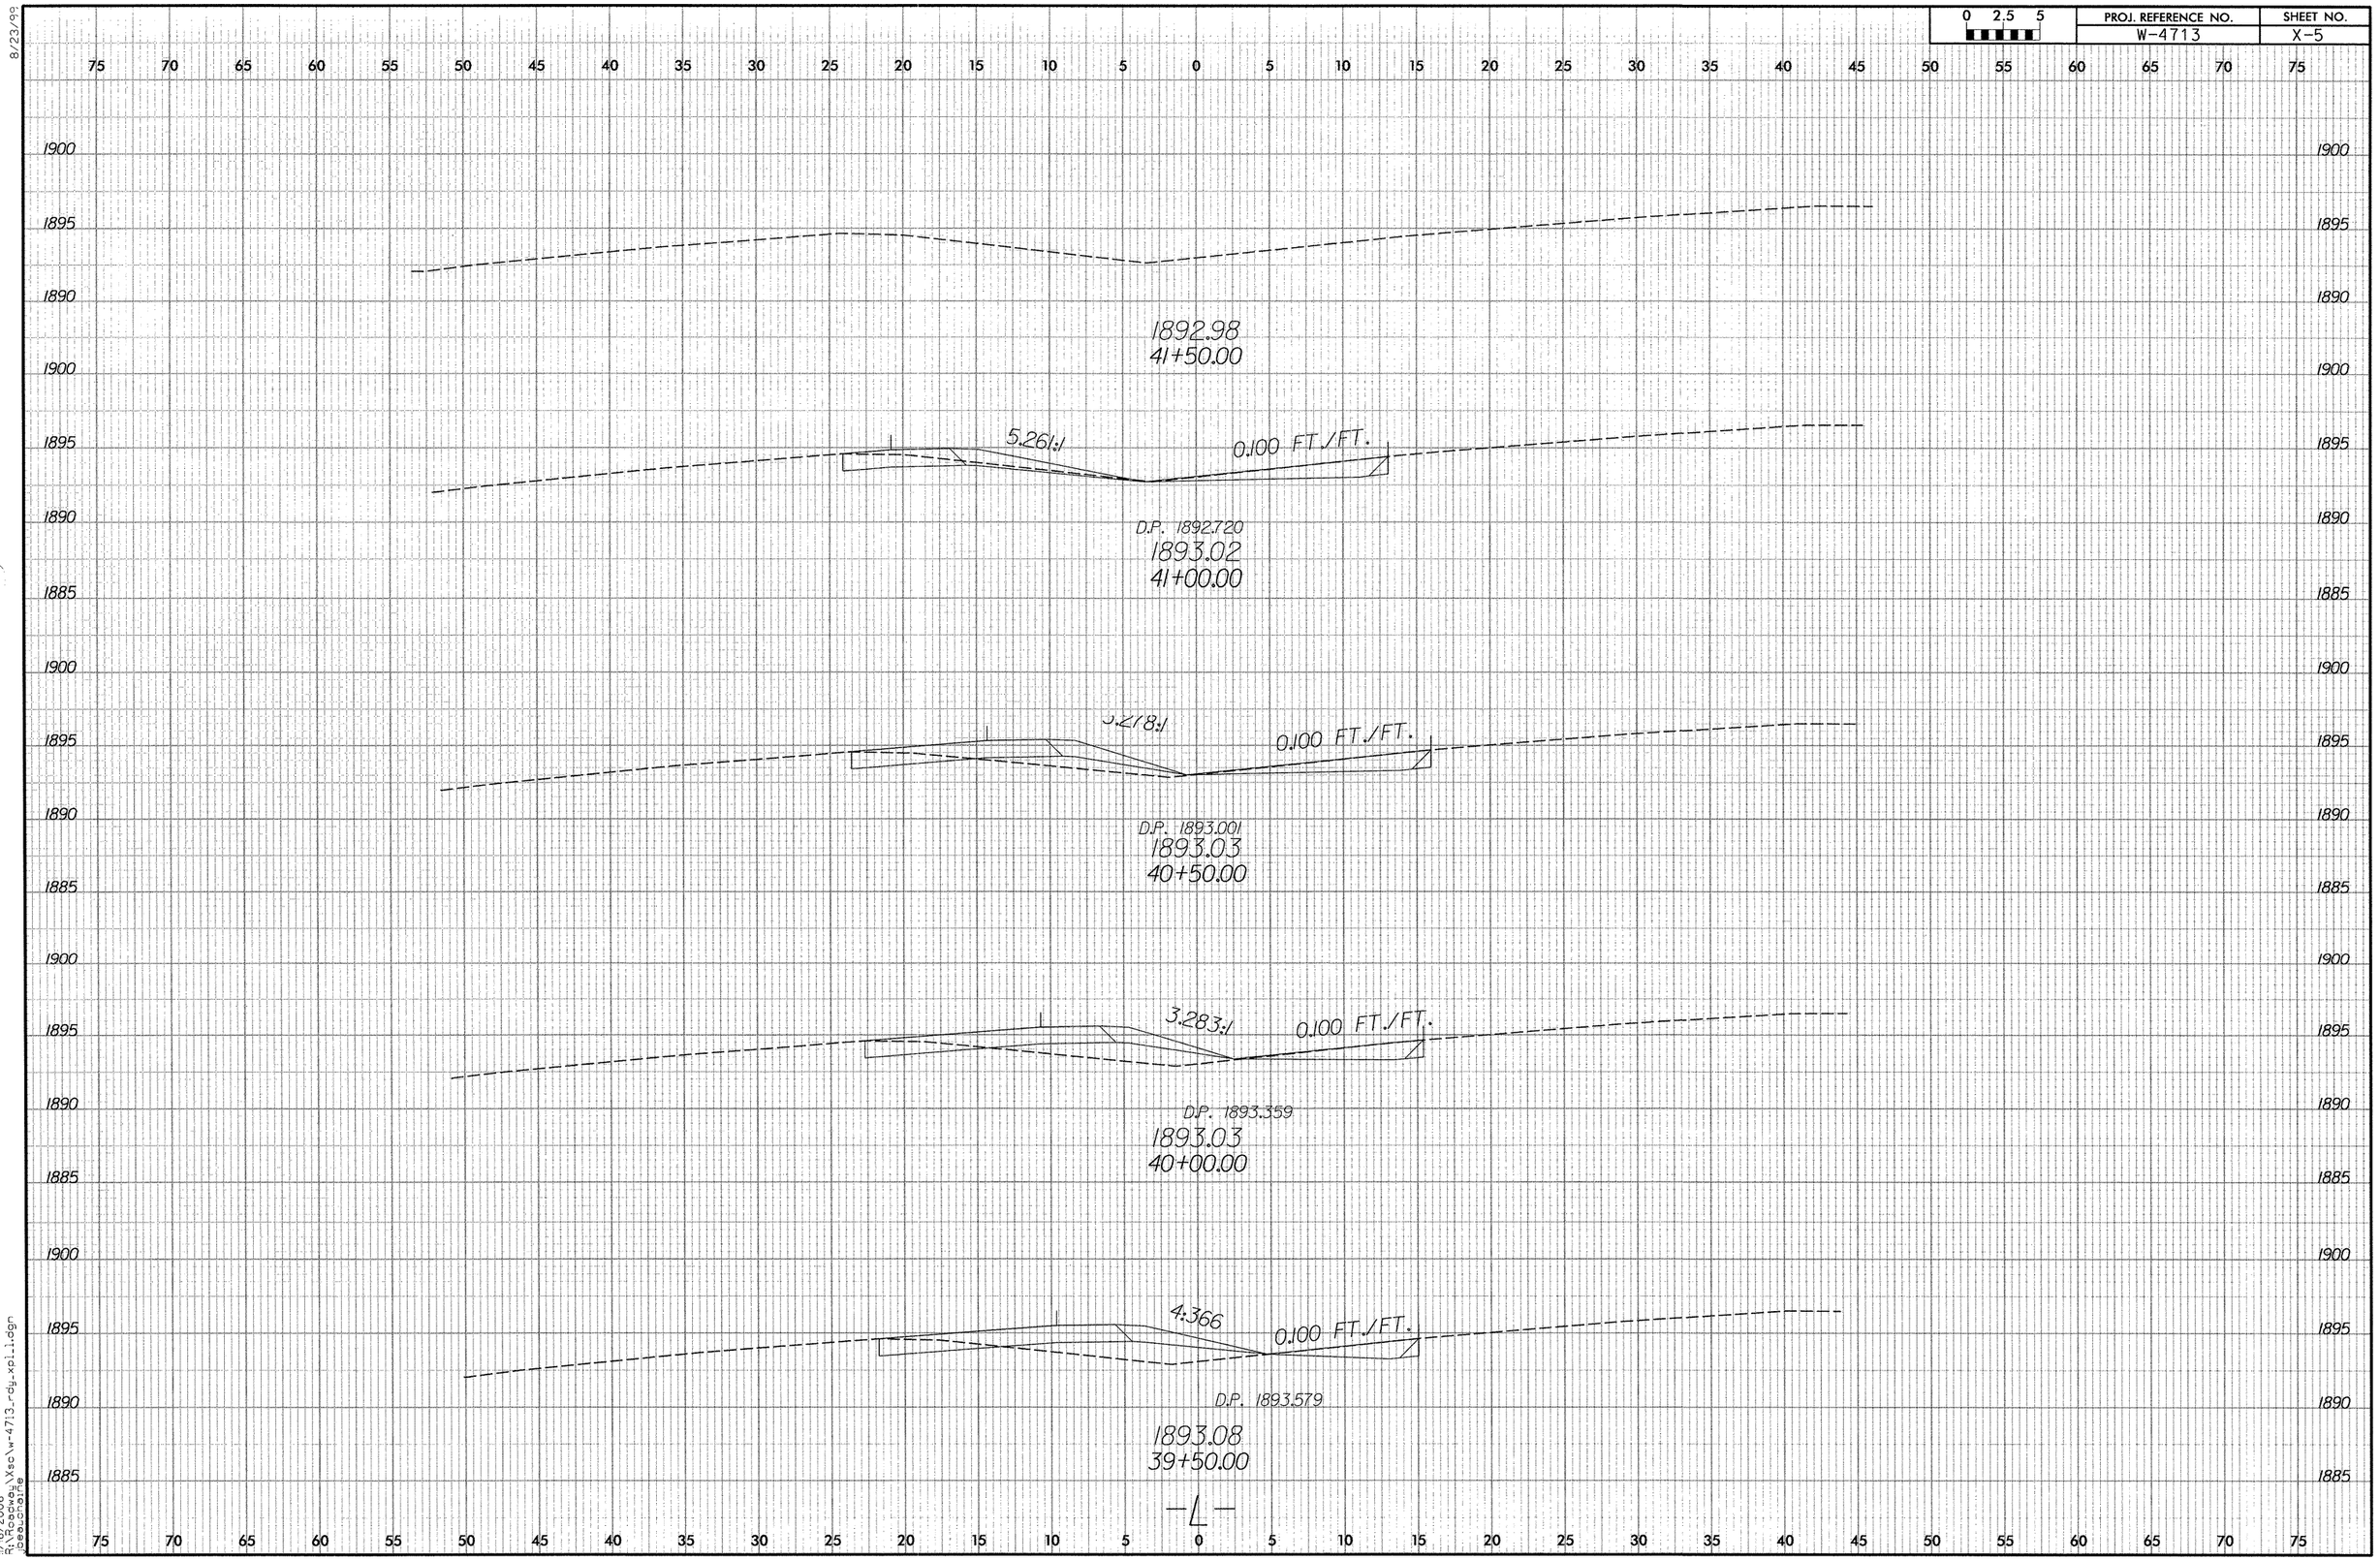

0 2.5 5
PROJ. REFERENCE NO.
W-4713
SHEET NO.
X-5
1892.98
41+50.00
5.261:1
0.100 FT./FT.
D.P. 1892.720
1893.02
41+00.00
0.100 FT./FT.
D.P. 1893.001
1893.03
40+50.00
3.283:1
0.100 FT./FT.
D.P. 1893.359
1893.03
40+00.00
4.366
0.100 FT./FT.
D.P. 1893.579
1893.08
39+50.00
-L-

0 2.5 5	PROJ. REFERENCE NO.	SHEET NO.
	W-4713	X-6

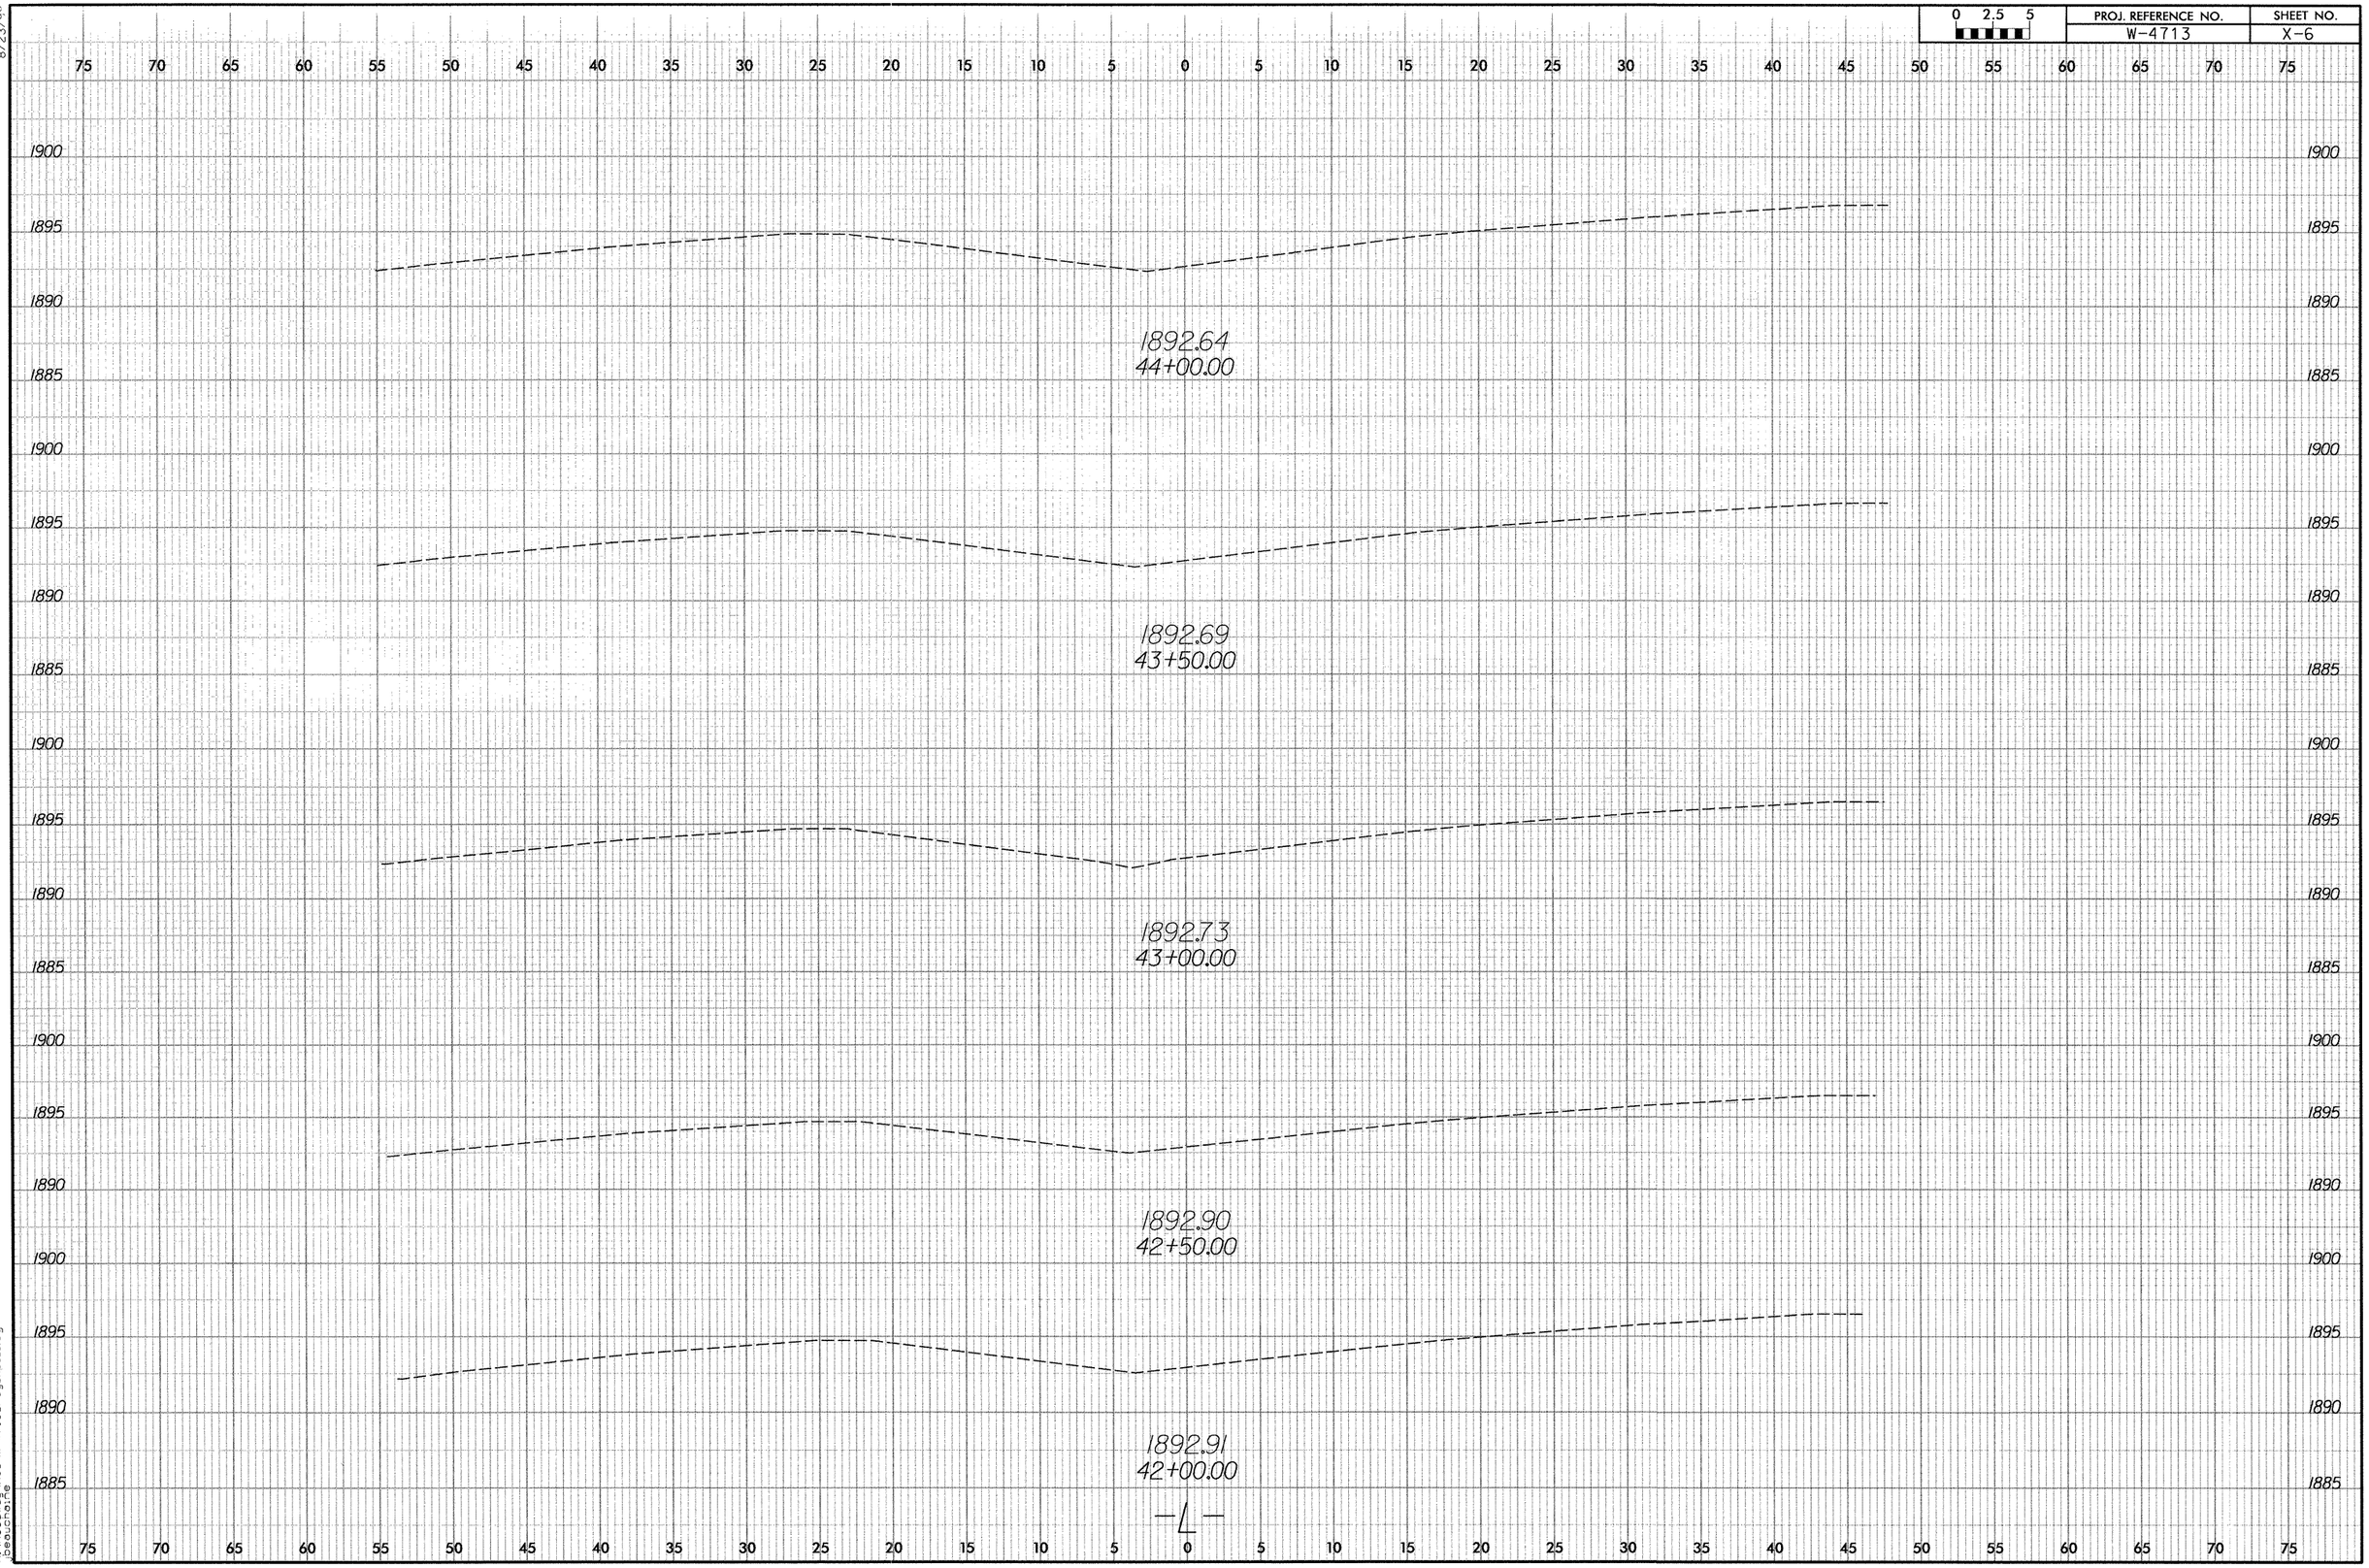

8/23/06

11/6/2006
R:\Roadway\Xsc\w-4713_rdy_xol_1.dgn
beaucharne

0 2.5 5	PROJ. REFERENCE NO.	SHEET NO.
	W-4713	X-7

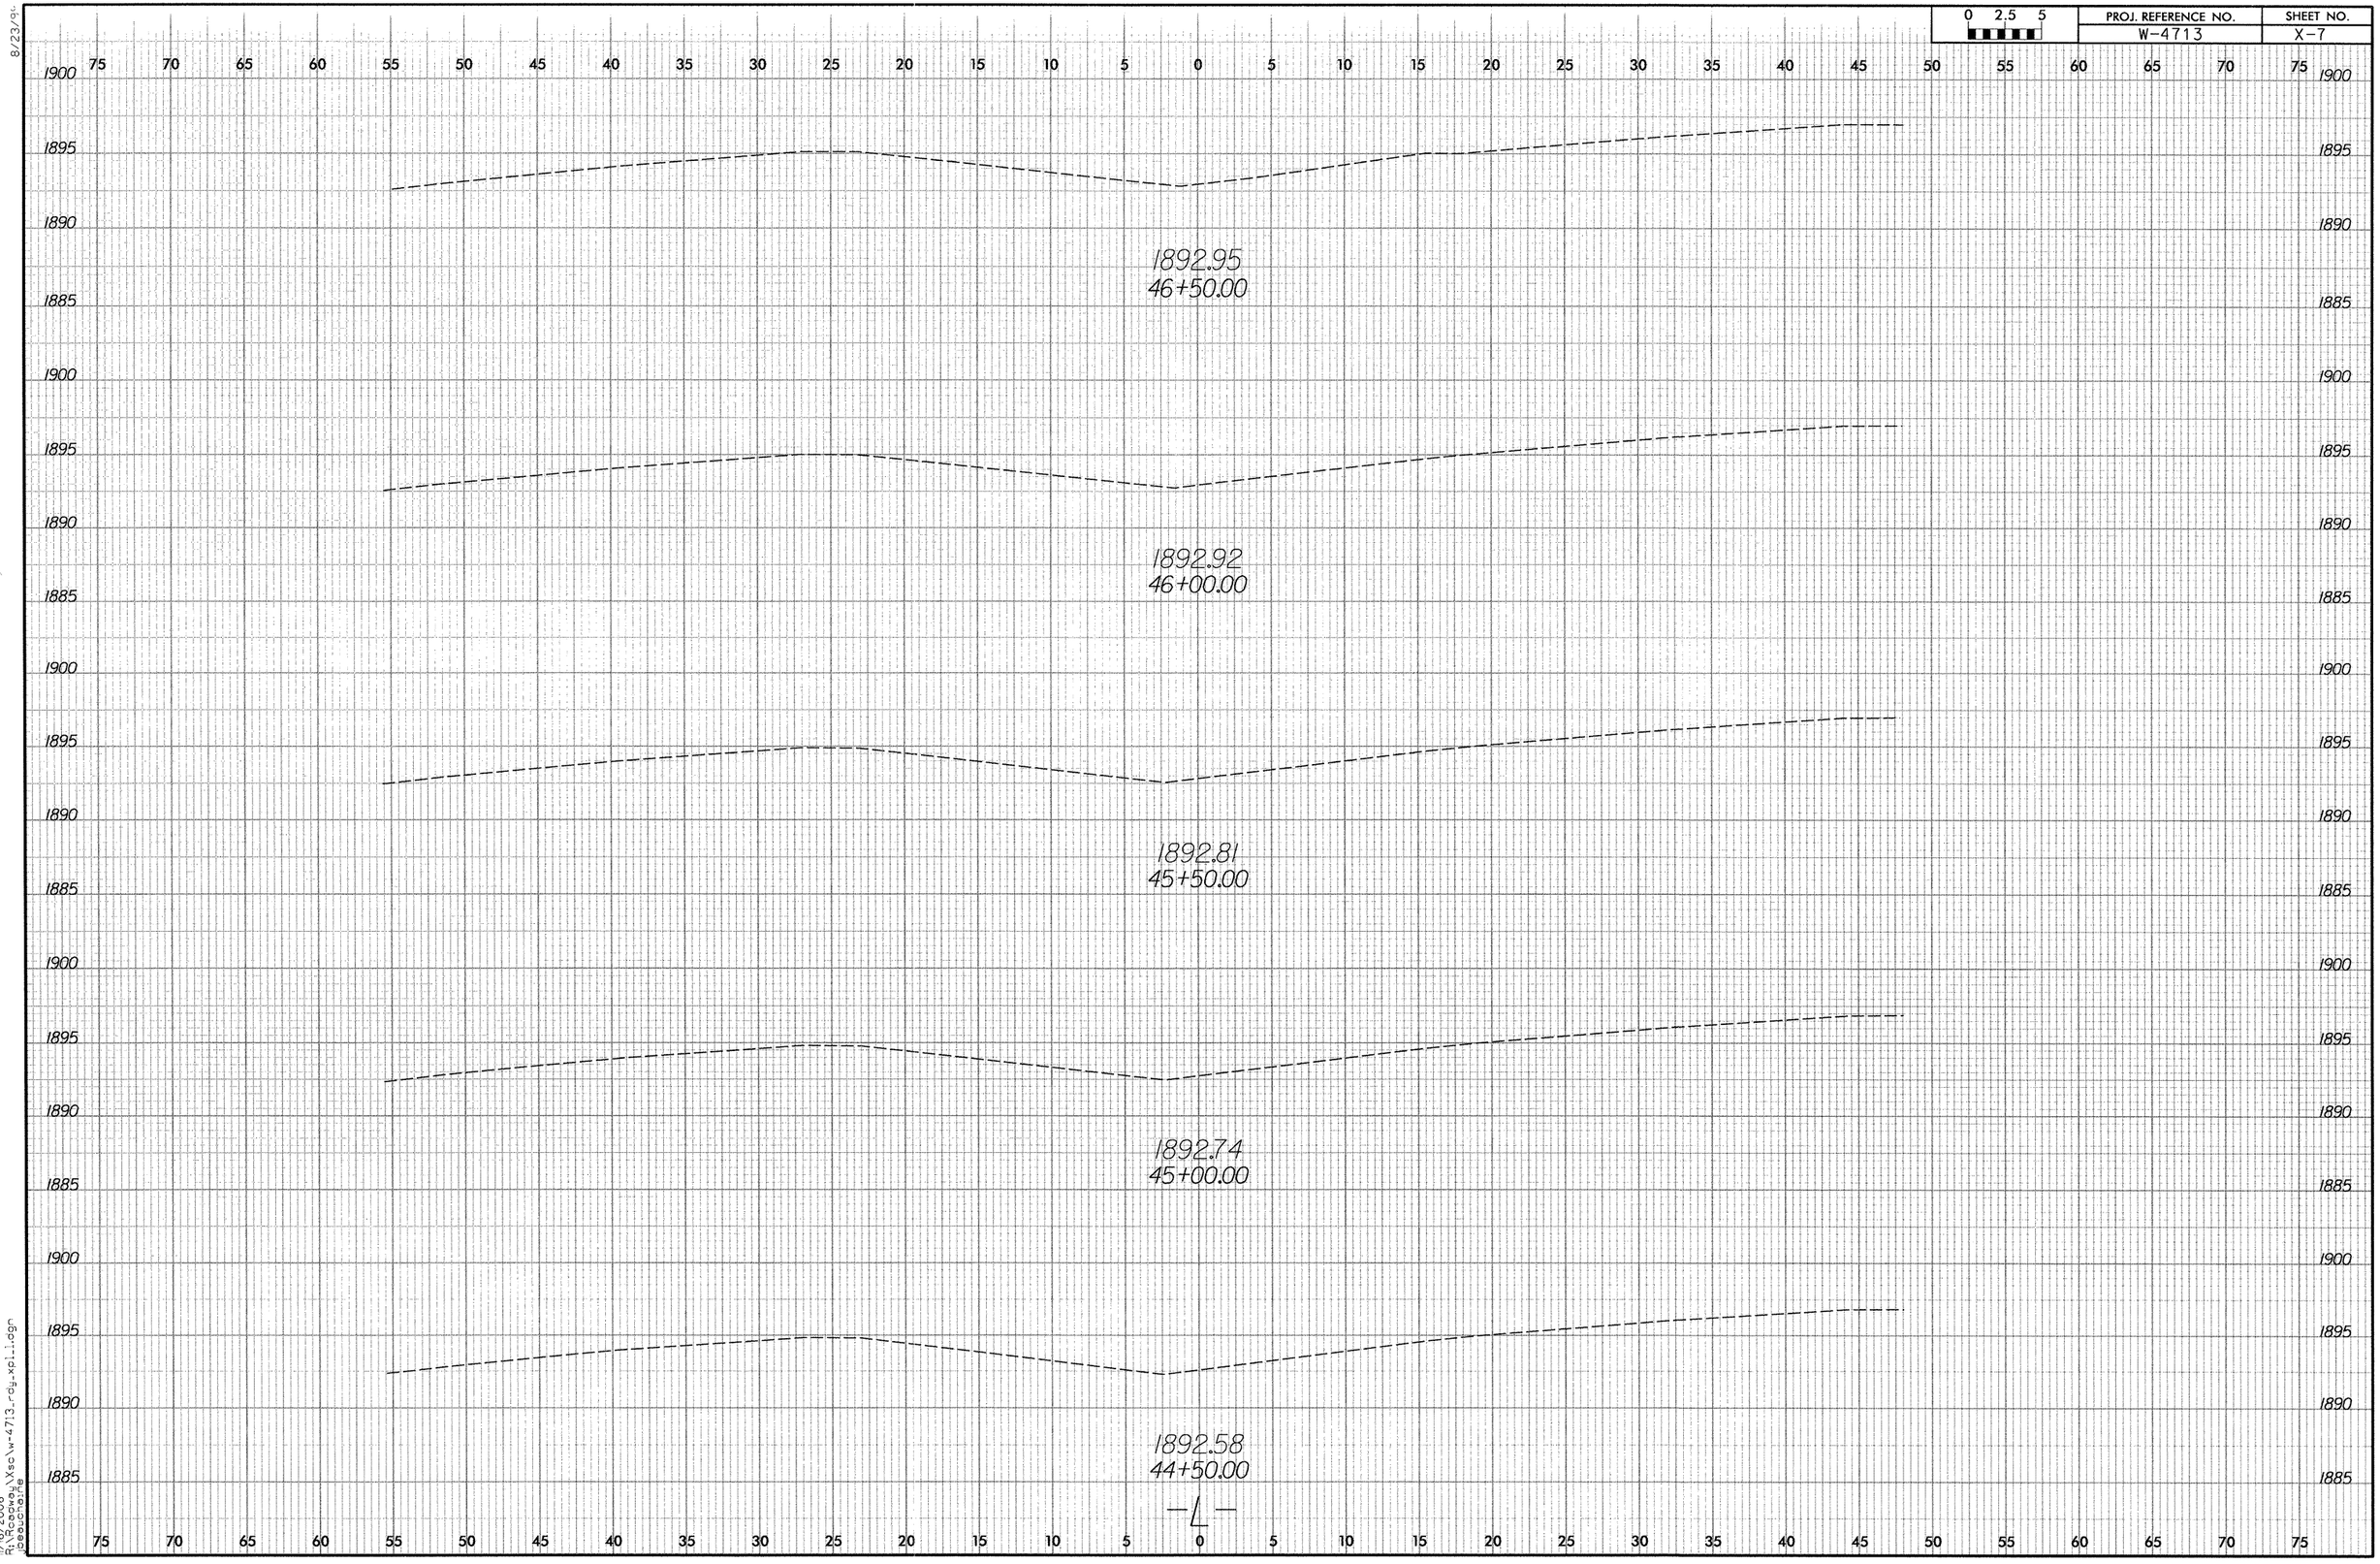

8/23/94

11/6/2006
R:\Roadway\Xsc\w-4713_rdy_xpl1.dgn
jbeauchaine

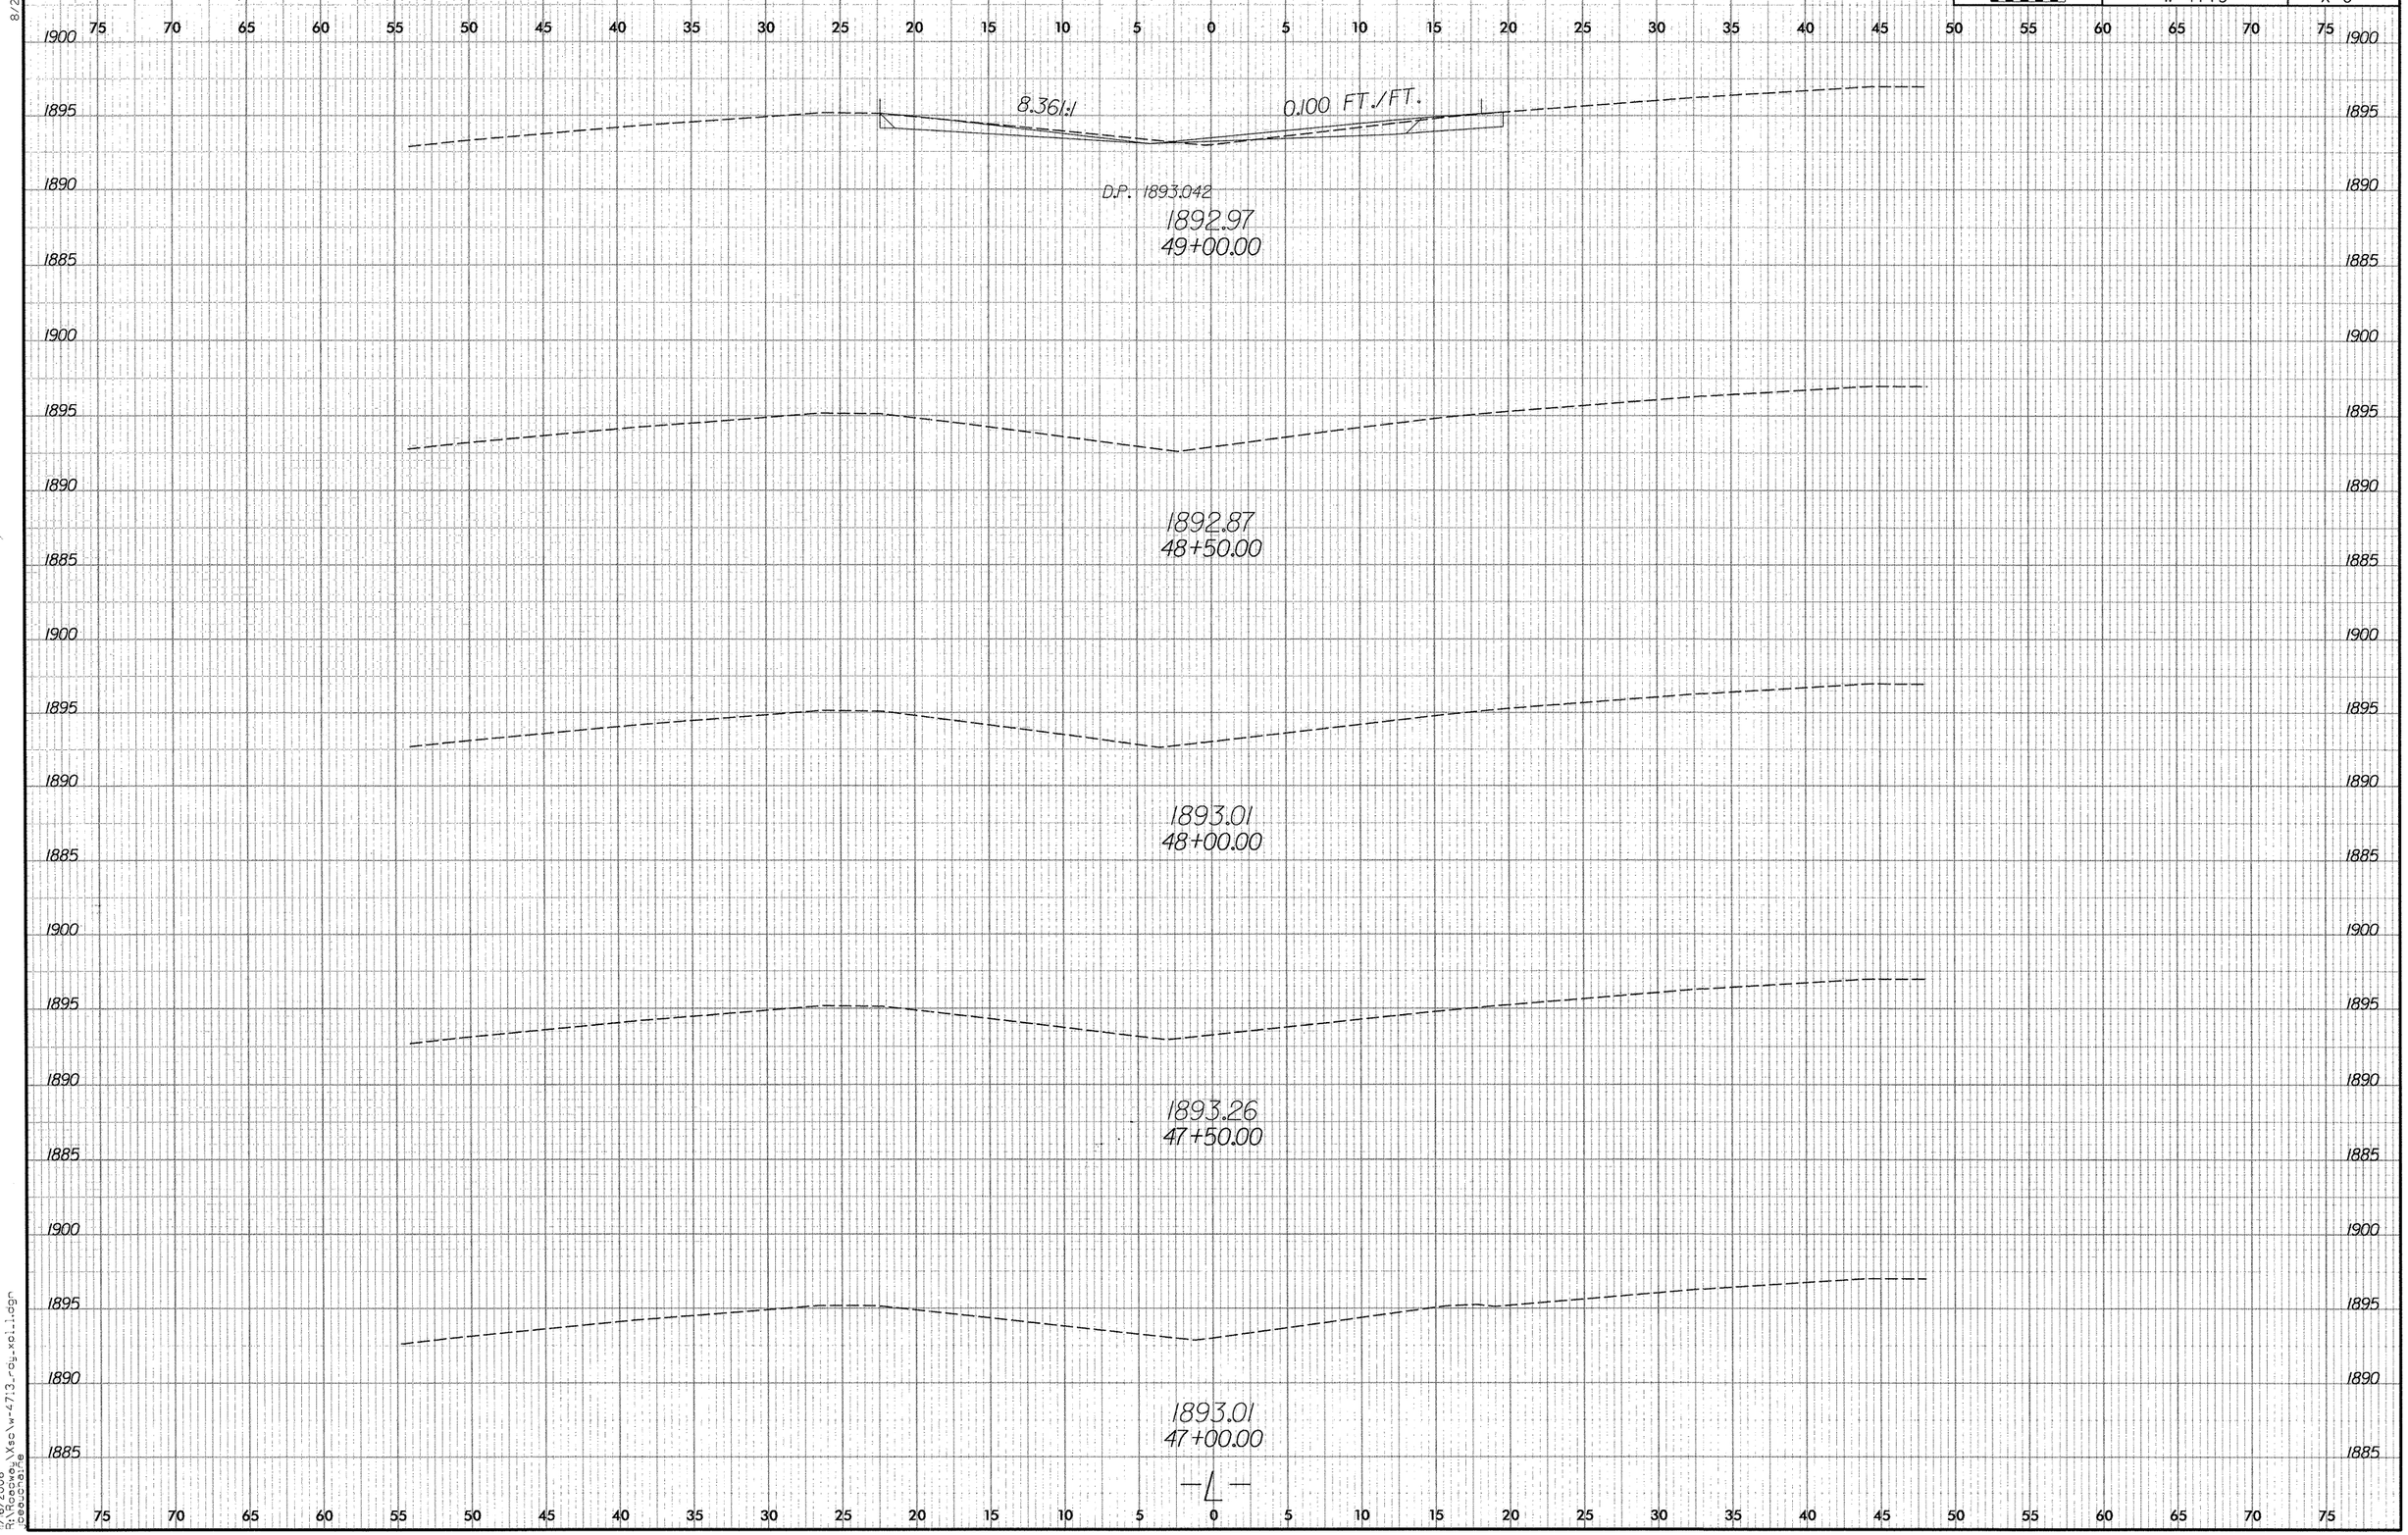

0 2.5 5
PROJ. REFERENCE NO.
W-4713
SHEET NO.
X-8
8.361:1
0.100 FT./FT.
D.P. 1893.042
1892.97
49+00.00
1892.87
48+50.00
1893.01
48+00.00
1893.26
47+50.00
1893.01
47+00.00
-L-

8/23/99

0 2.5 5	PROJ. REFERENCE NO.	SHEET NO.
	W-4713	X-9

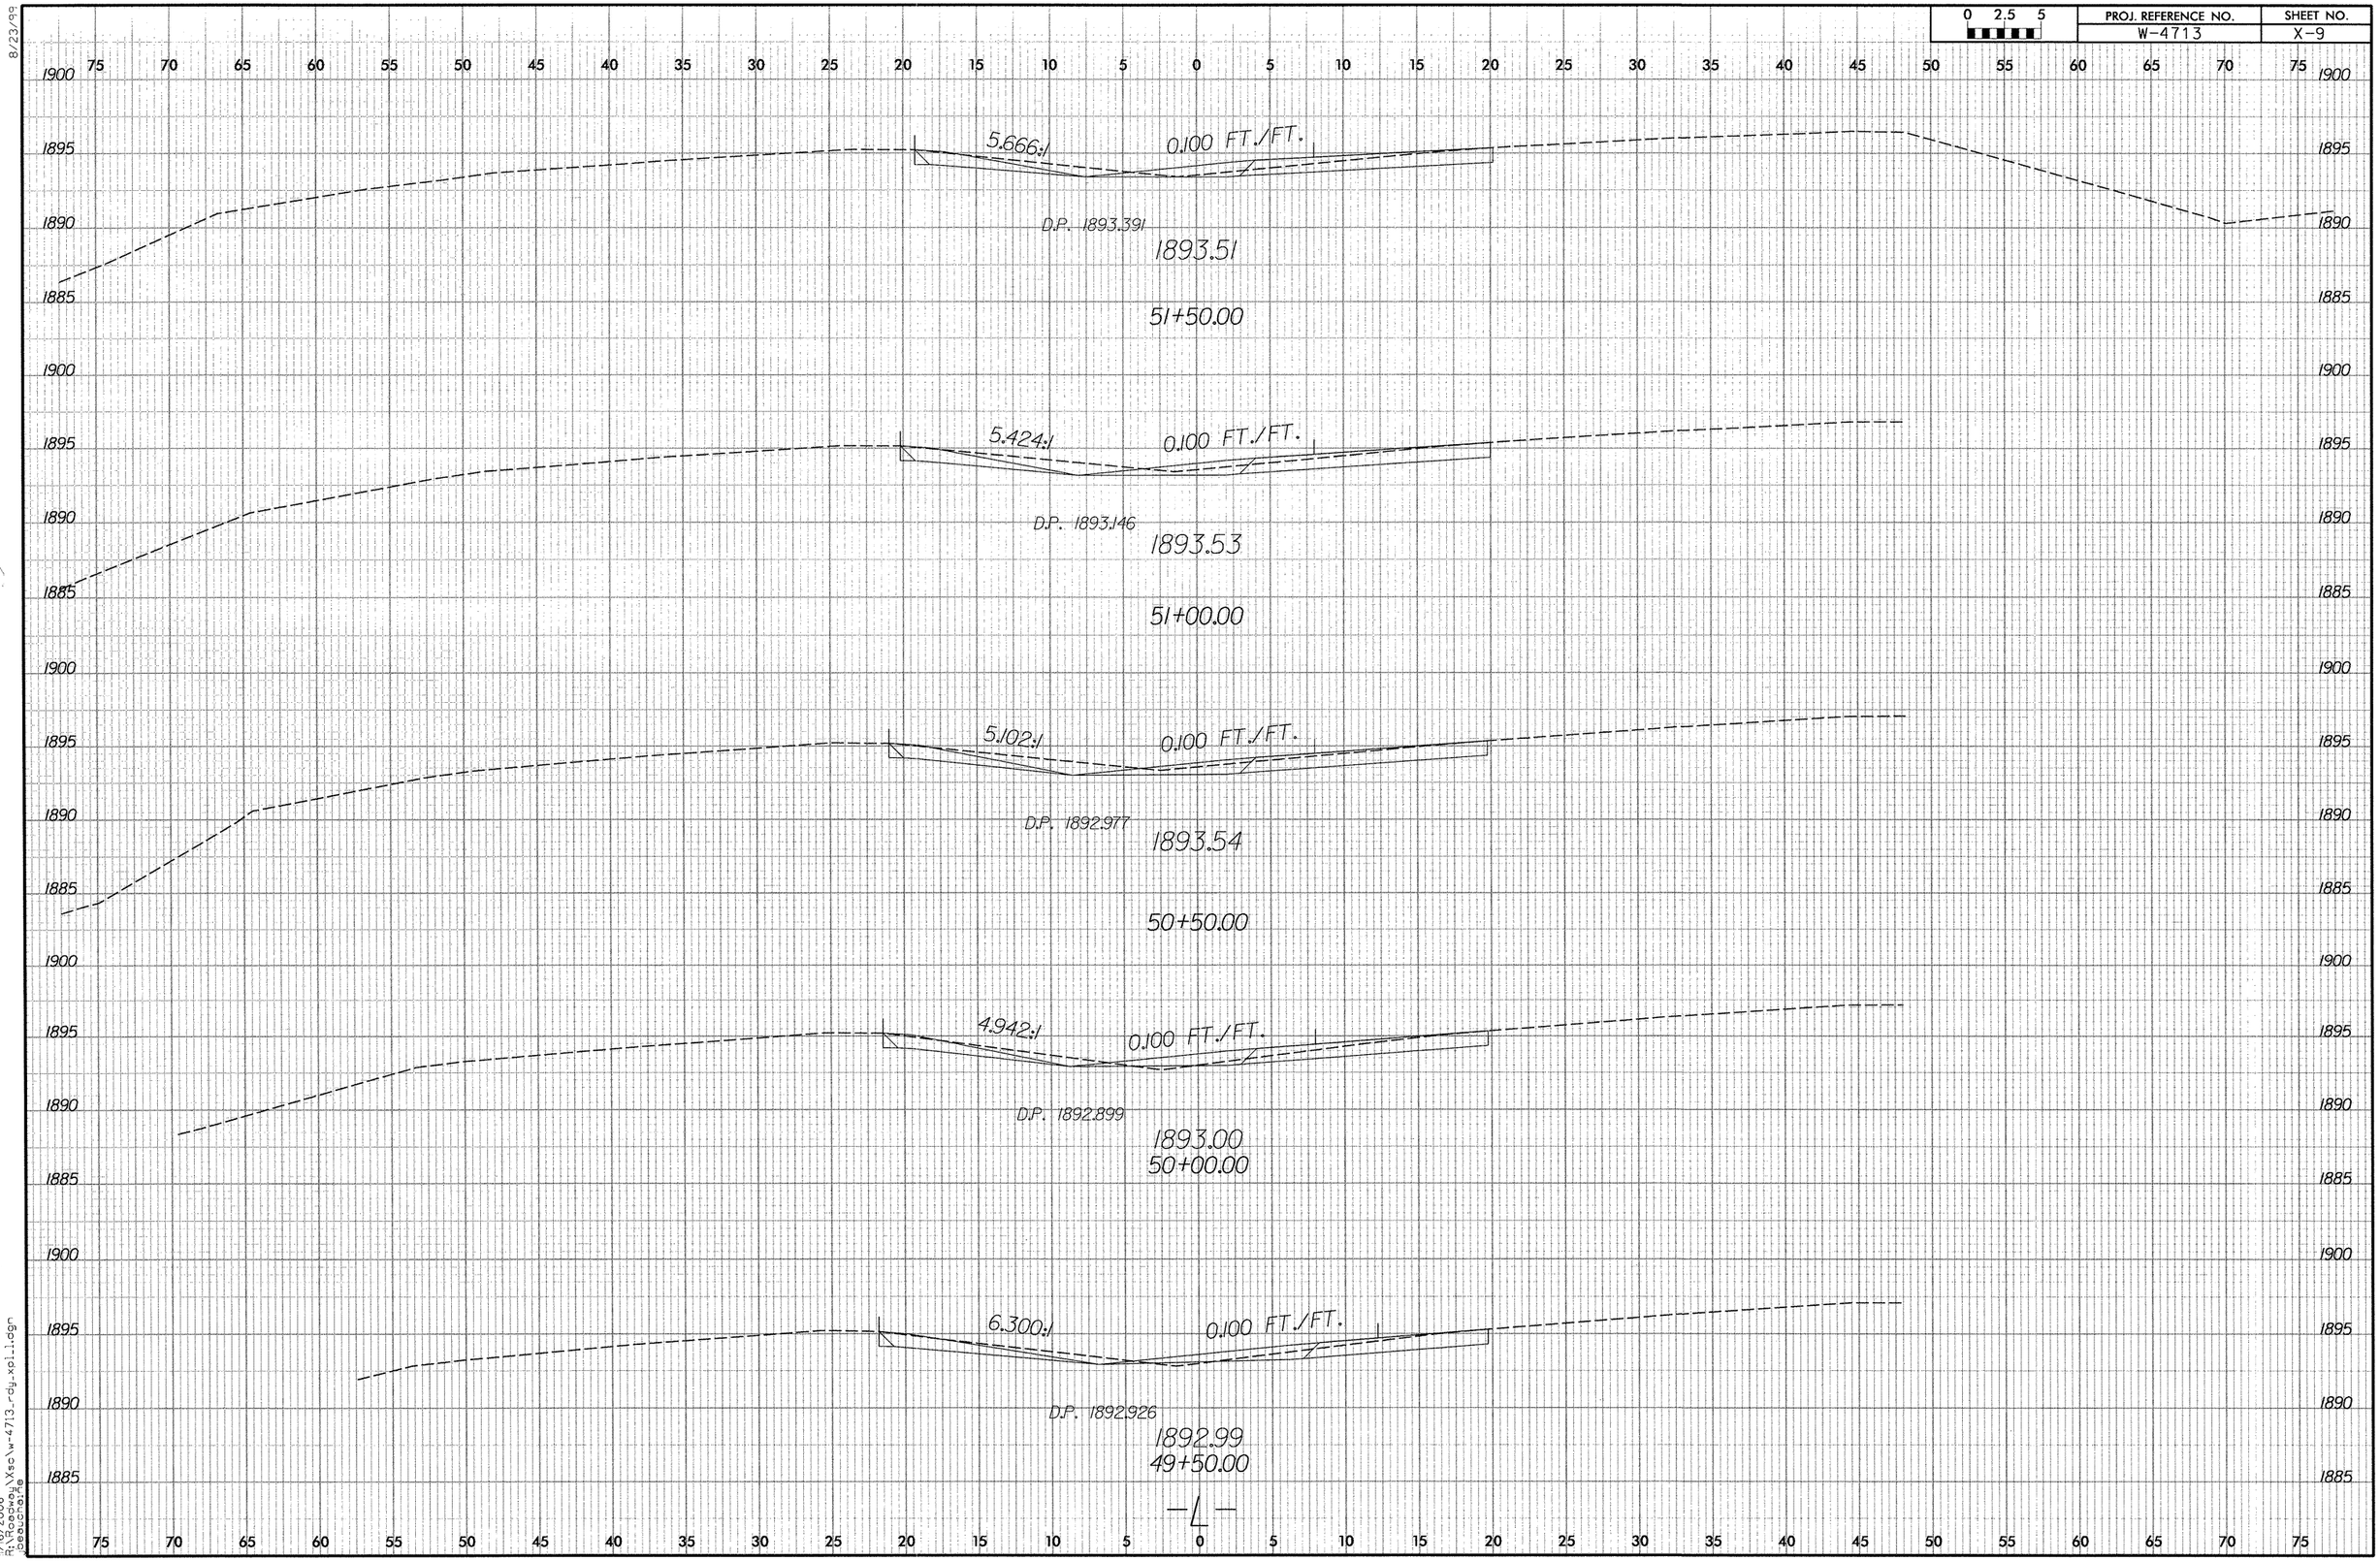

11/16/2006
R:\Roadway\Xsc\w-4713_rdy_xpl1.dgn
beauchaine

0 2.5 5	PROJ. REFERENCE NO.	SHEET NO.
	W-4713	X-10

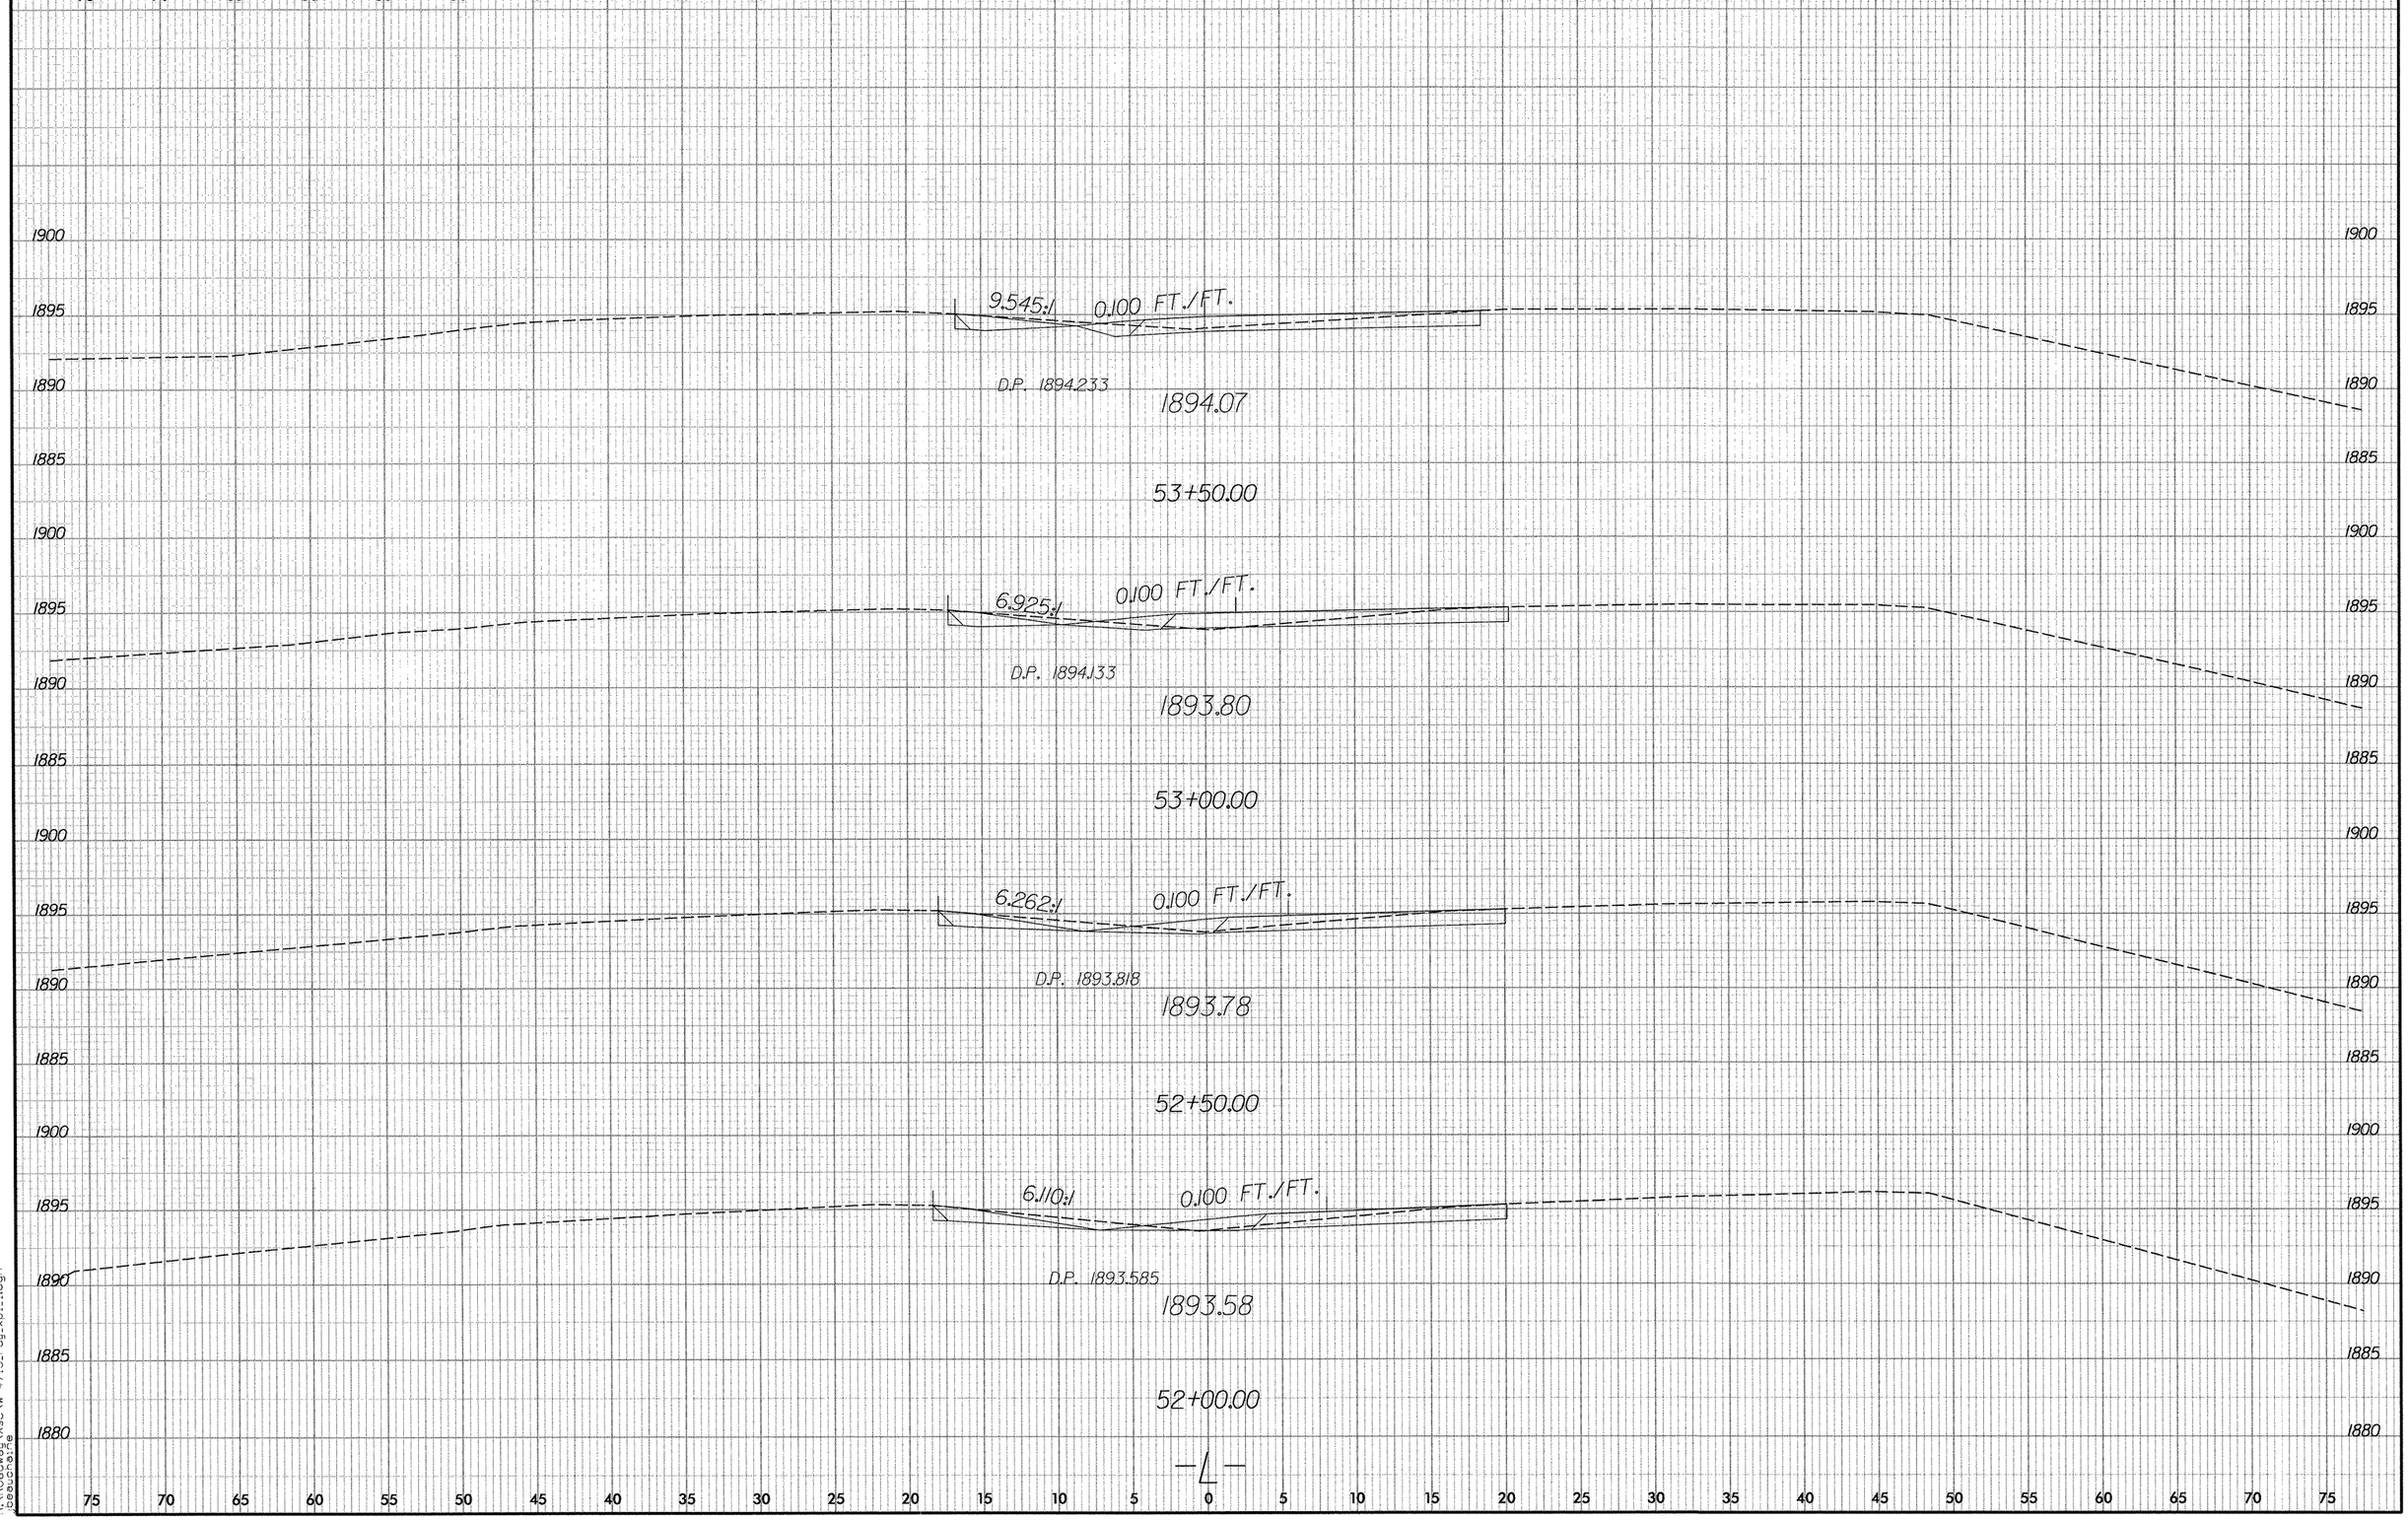

8/23/9

11/16/2006
R:\Roadway\Xsc\w-4713_rdy_xsi_i.dgn
beaucraine

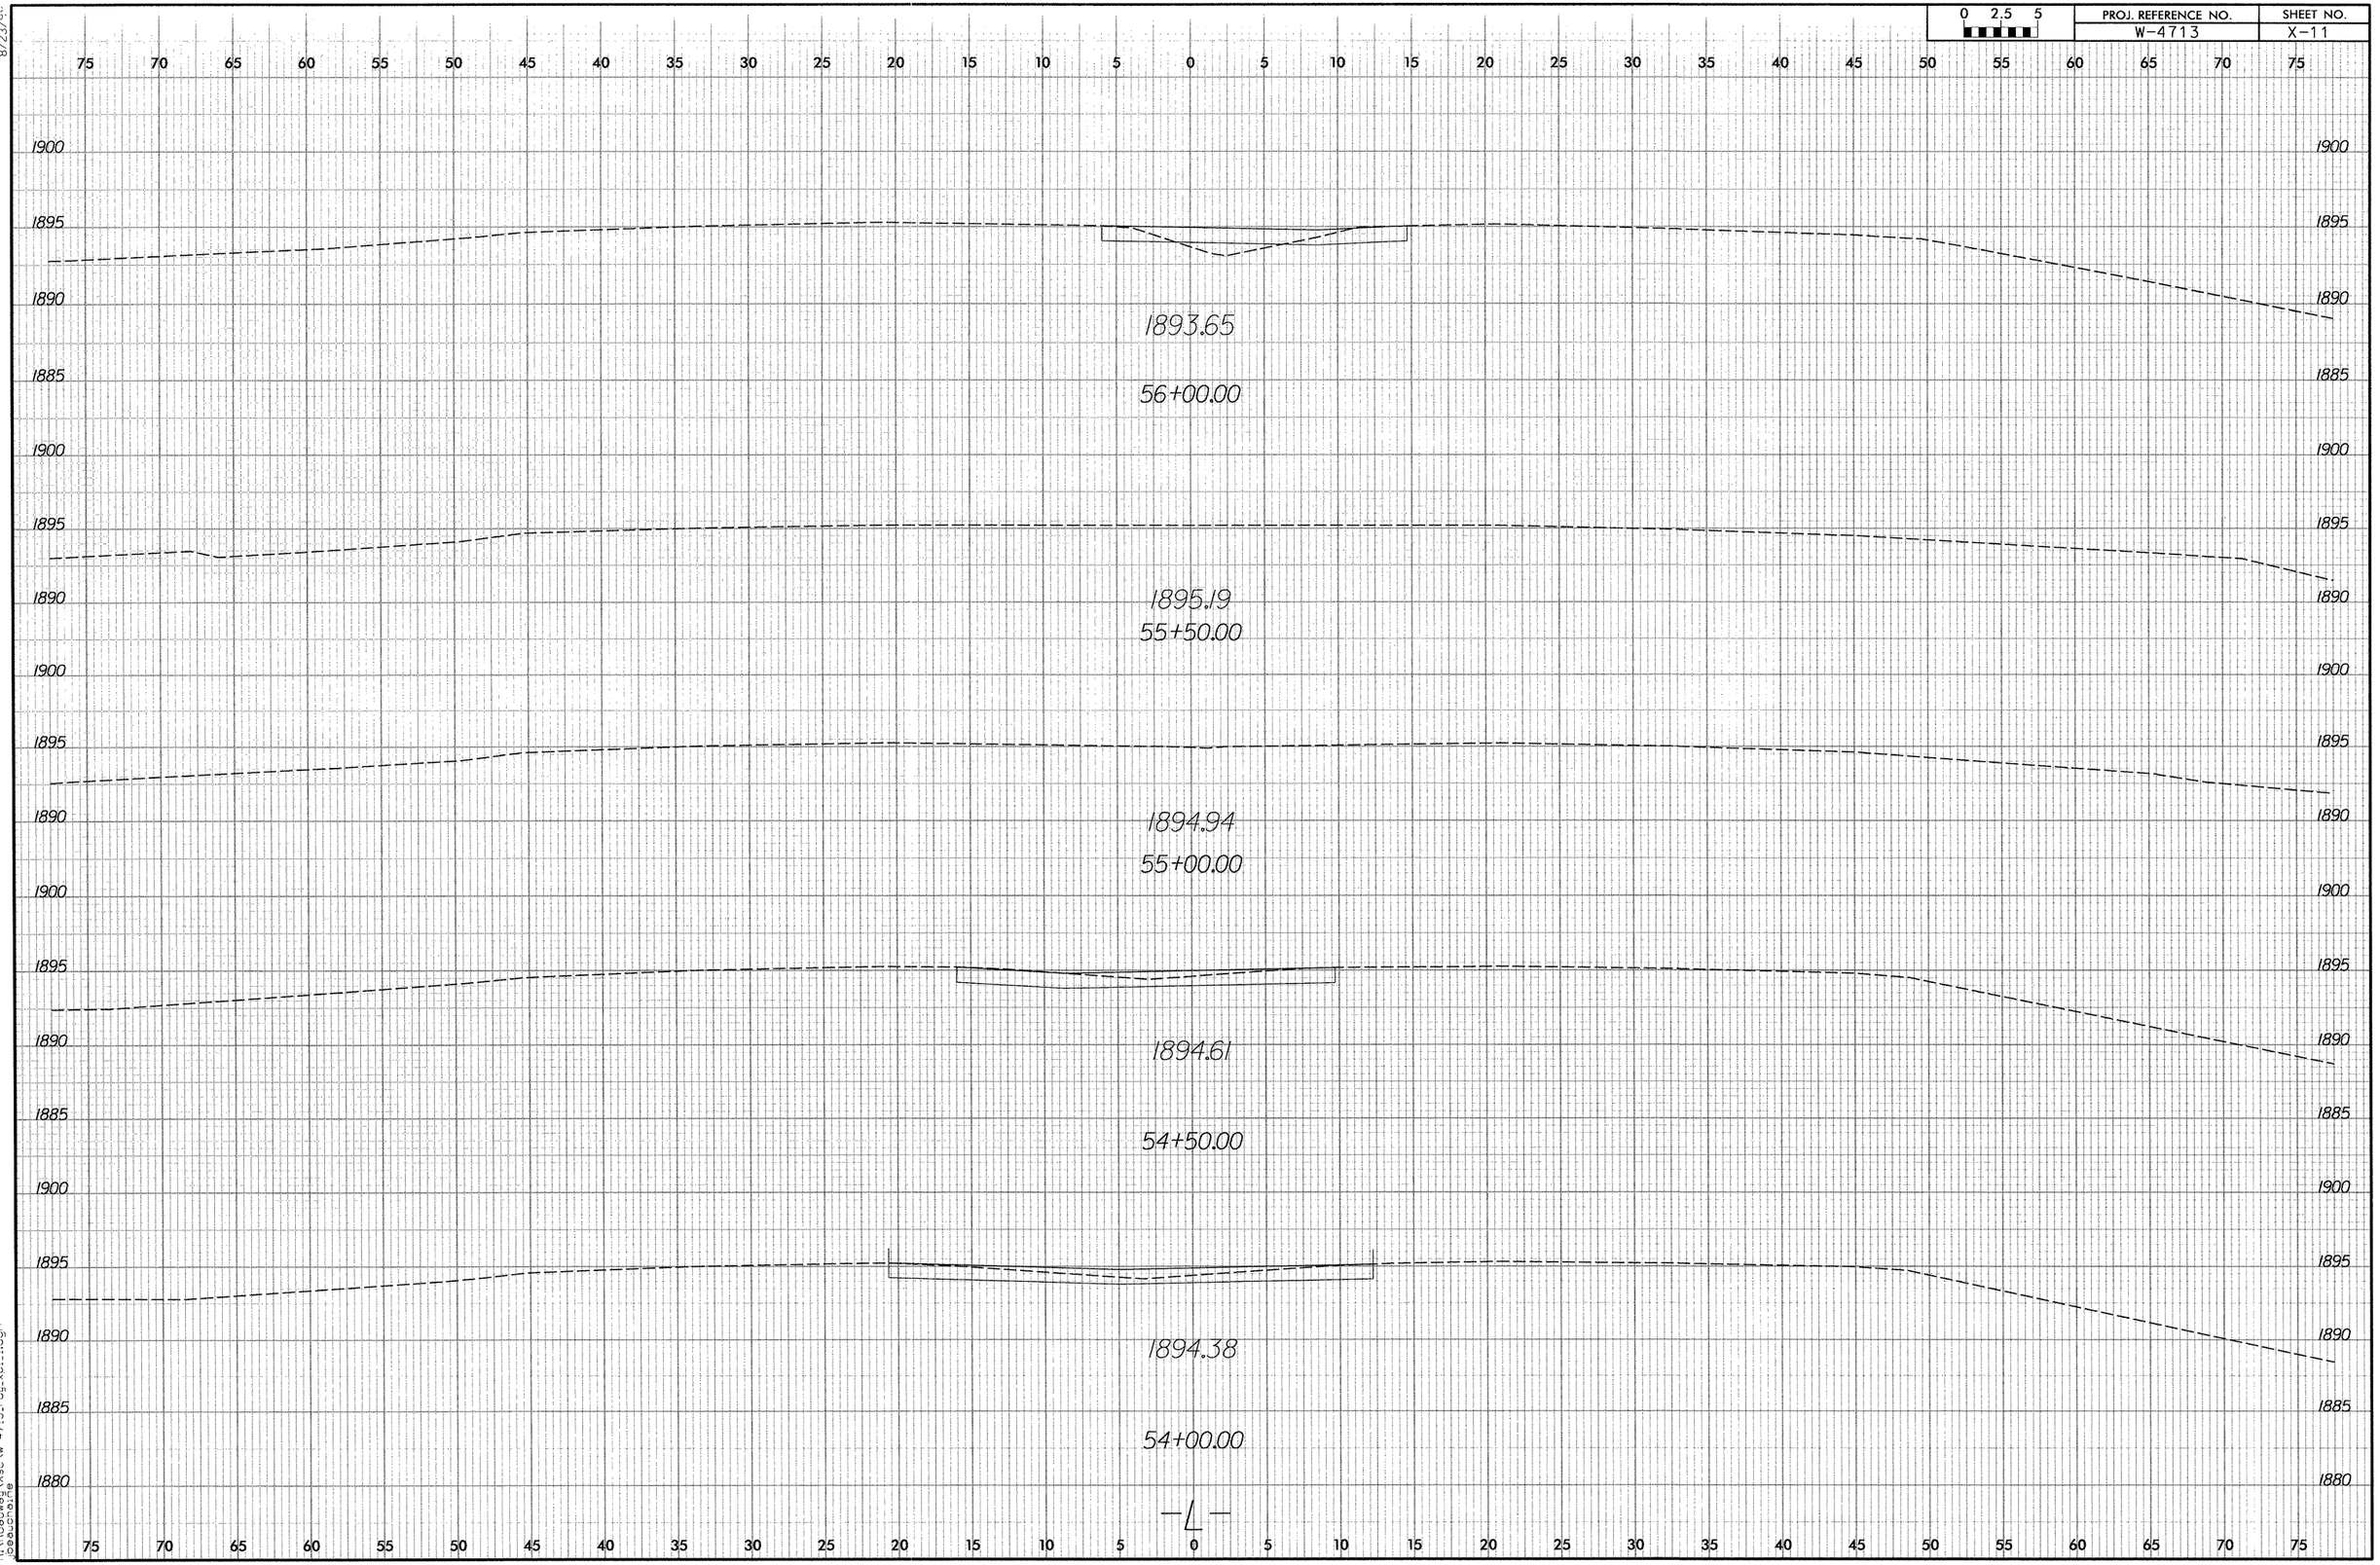

8/23/94

11/6/2006
R:\Roadway\Xsc\w-4713_rdy_xpl1.dgn
jbeauchaine

8/23/99

0 2.5 5	PROJ. REFERENCE NO.	SHEET NO.
	W-4713	X-12

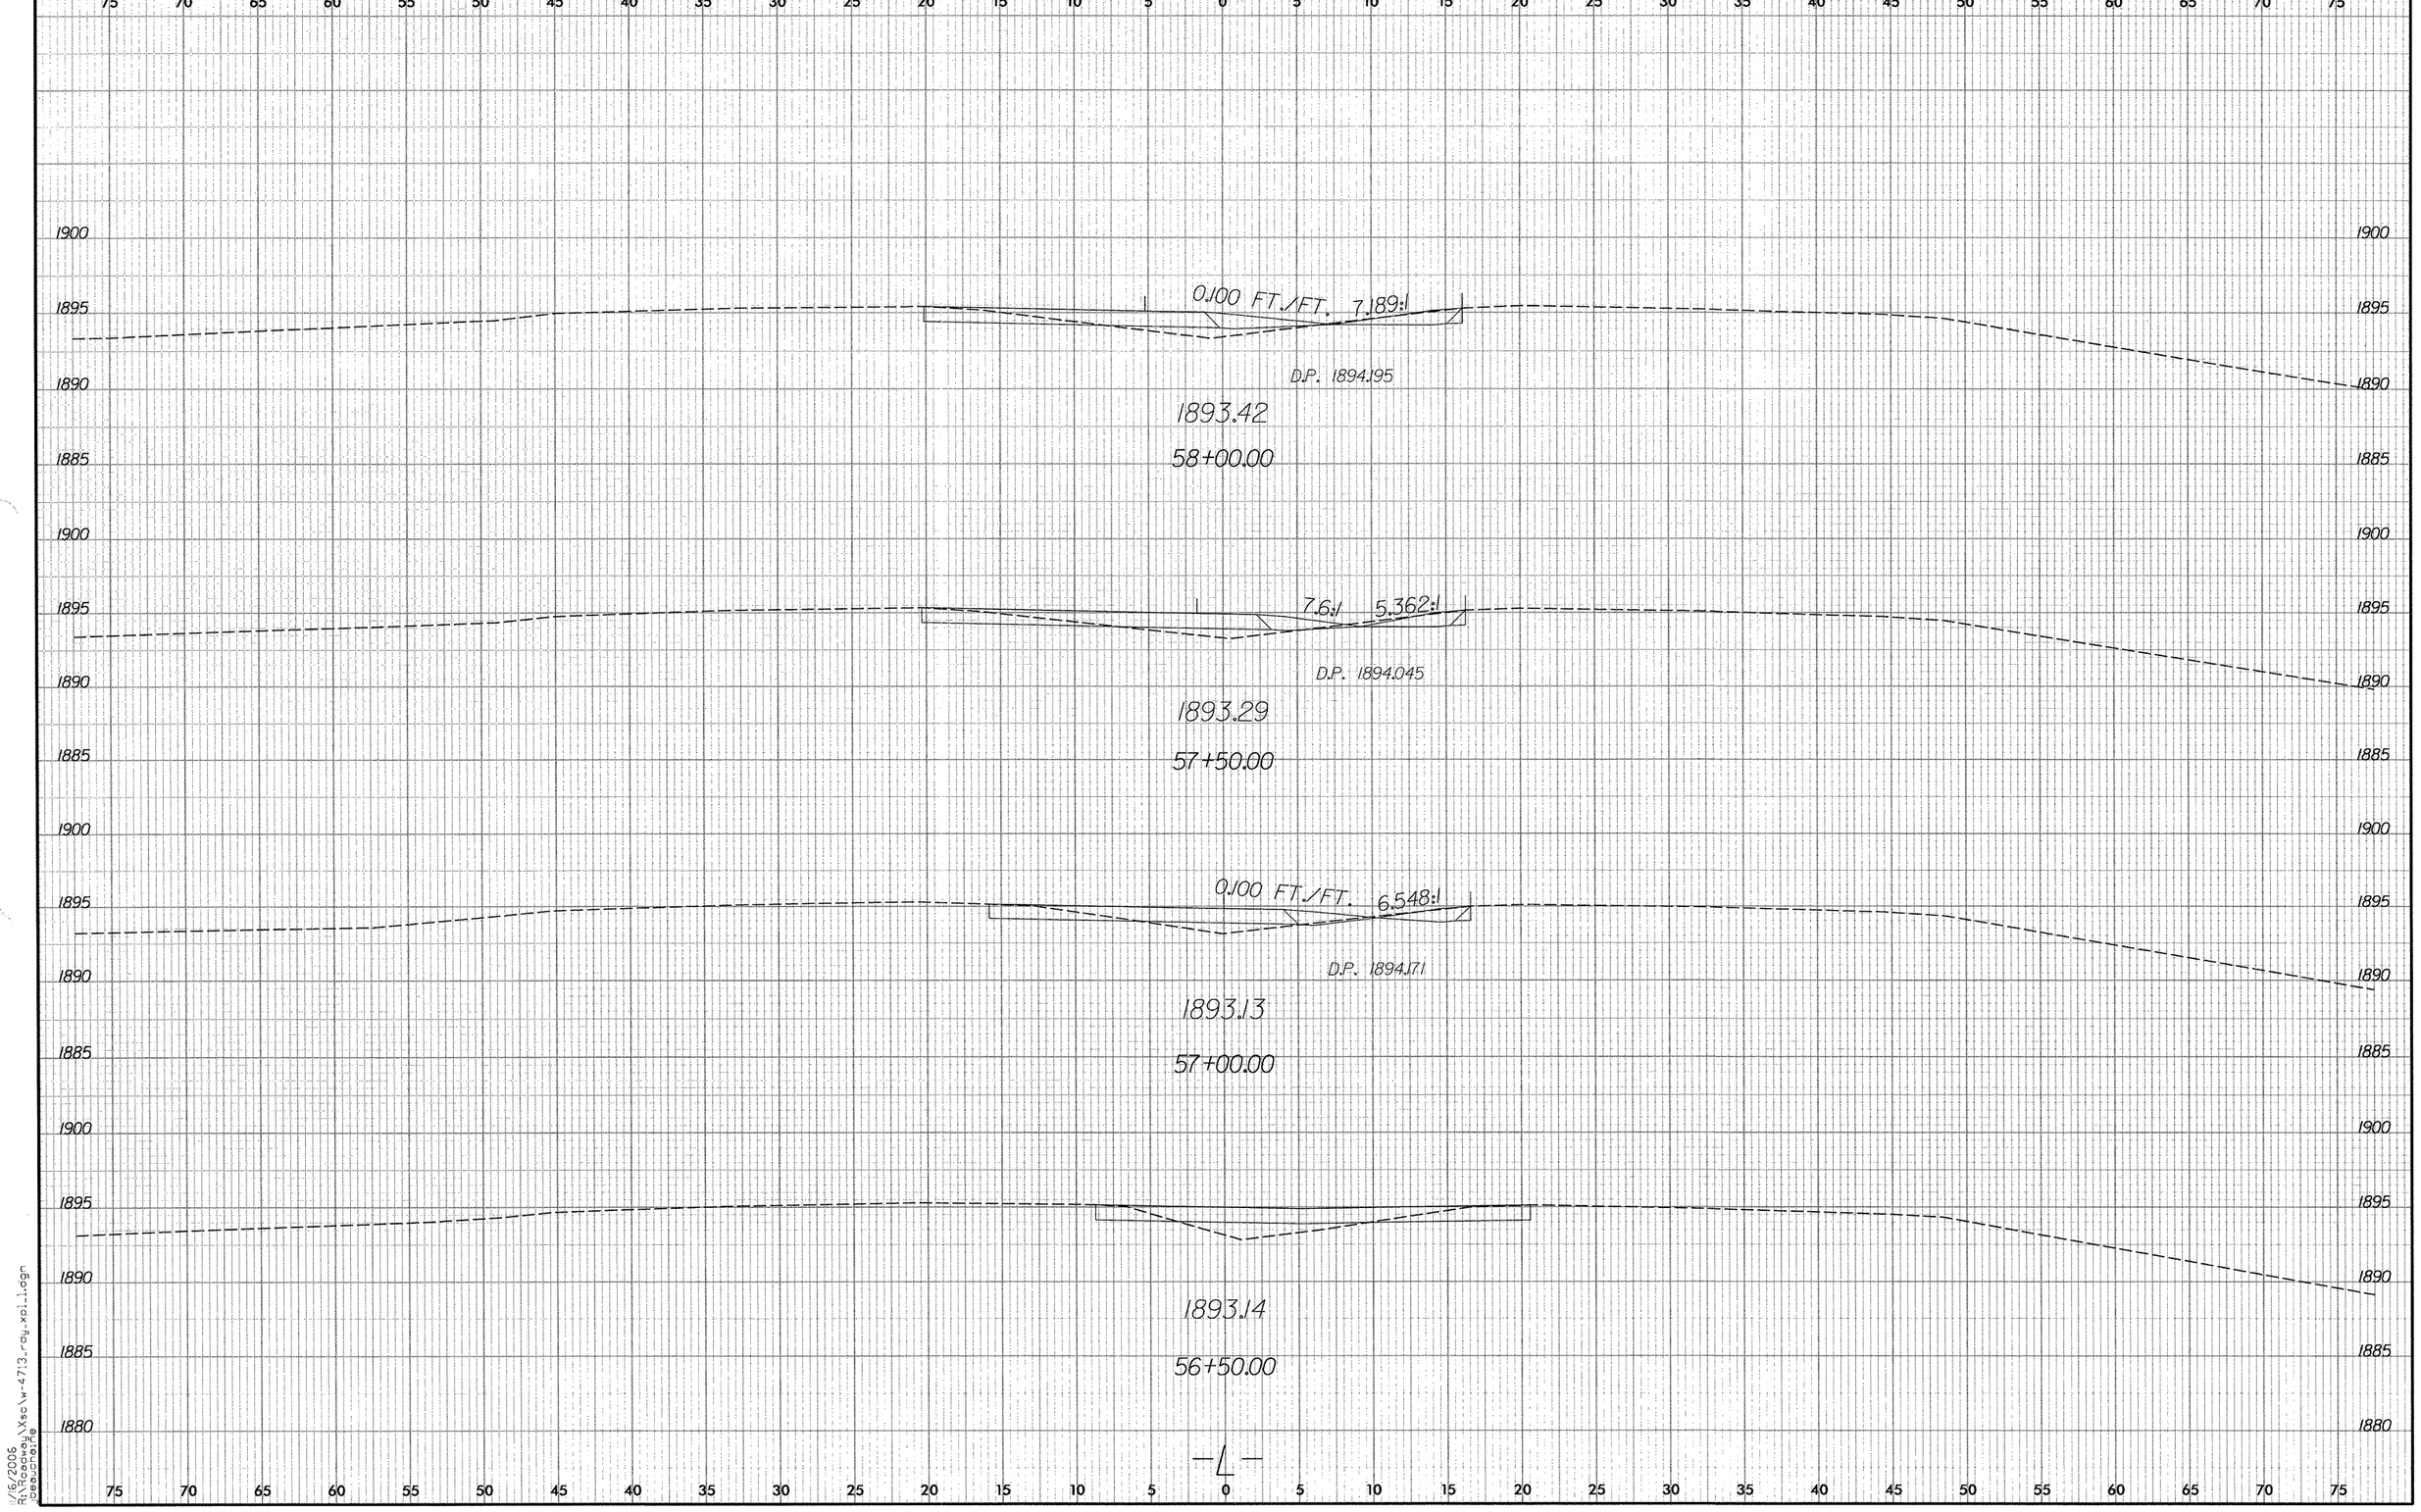

11/6/2006
R:\Roadway\Xsc\w-4713_rdy_xsi1.dgn
cebuchanan

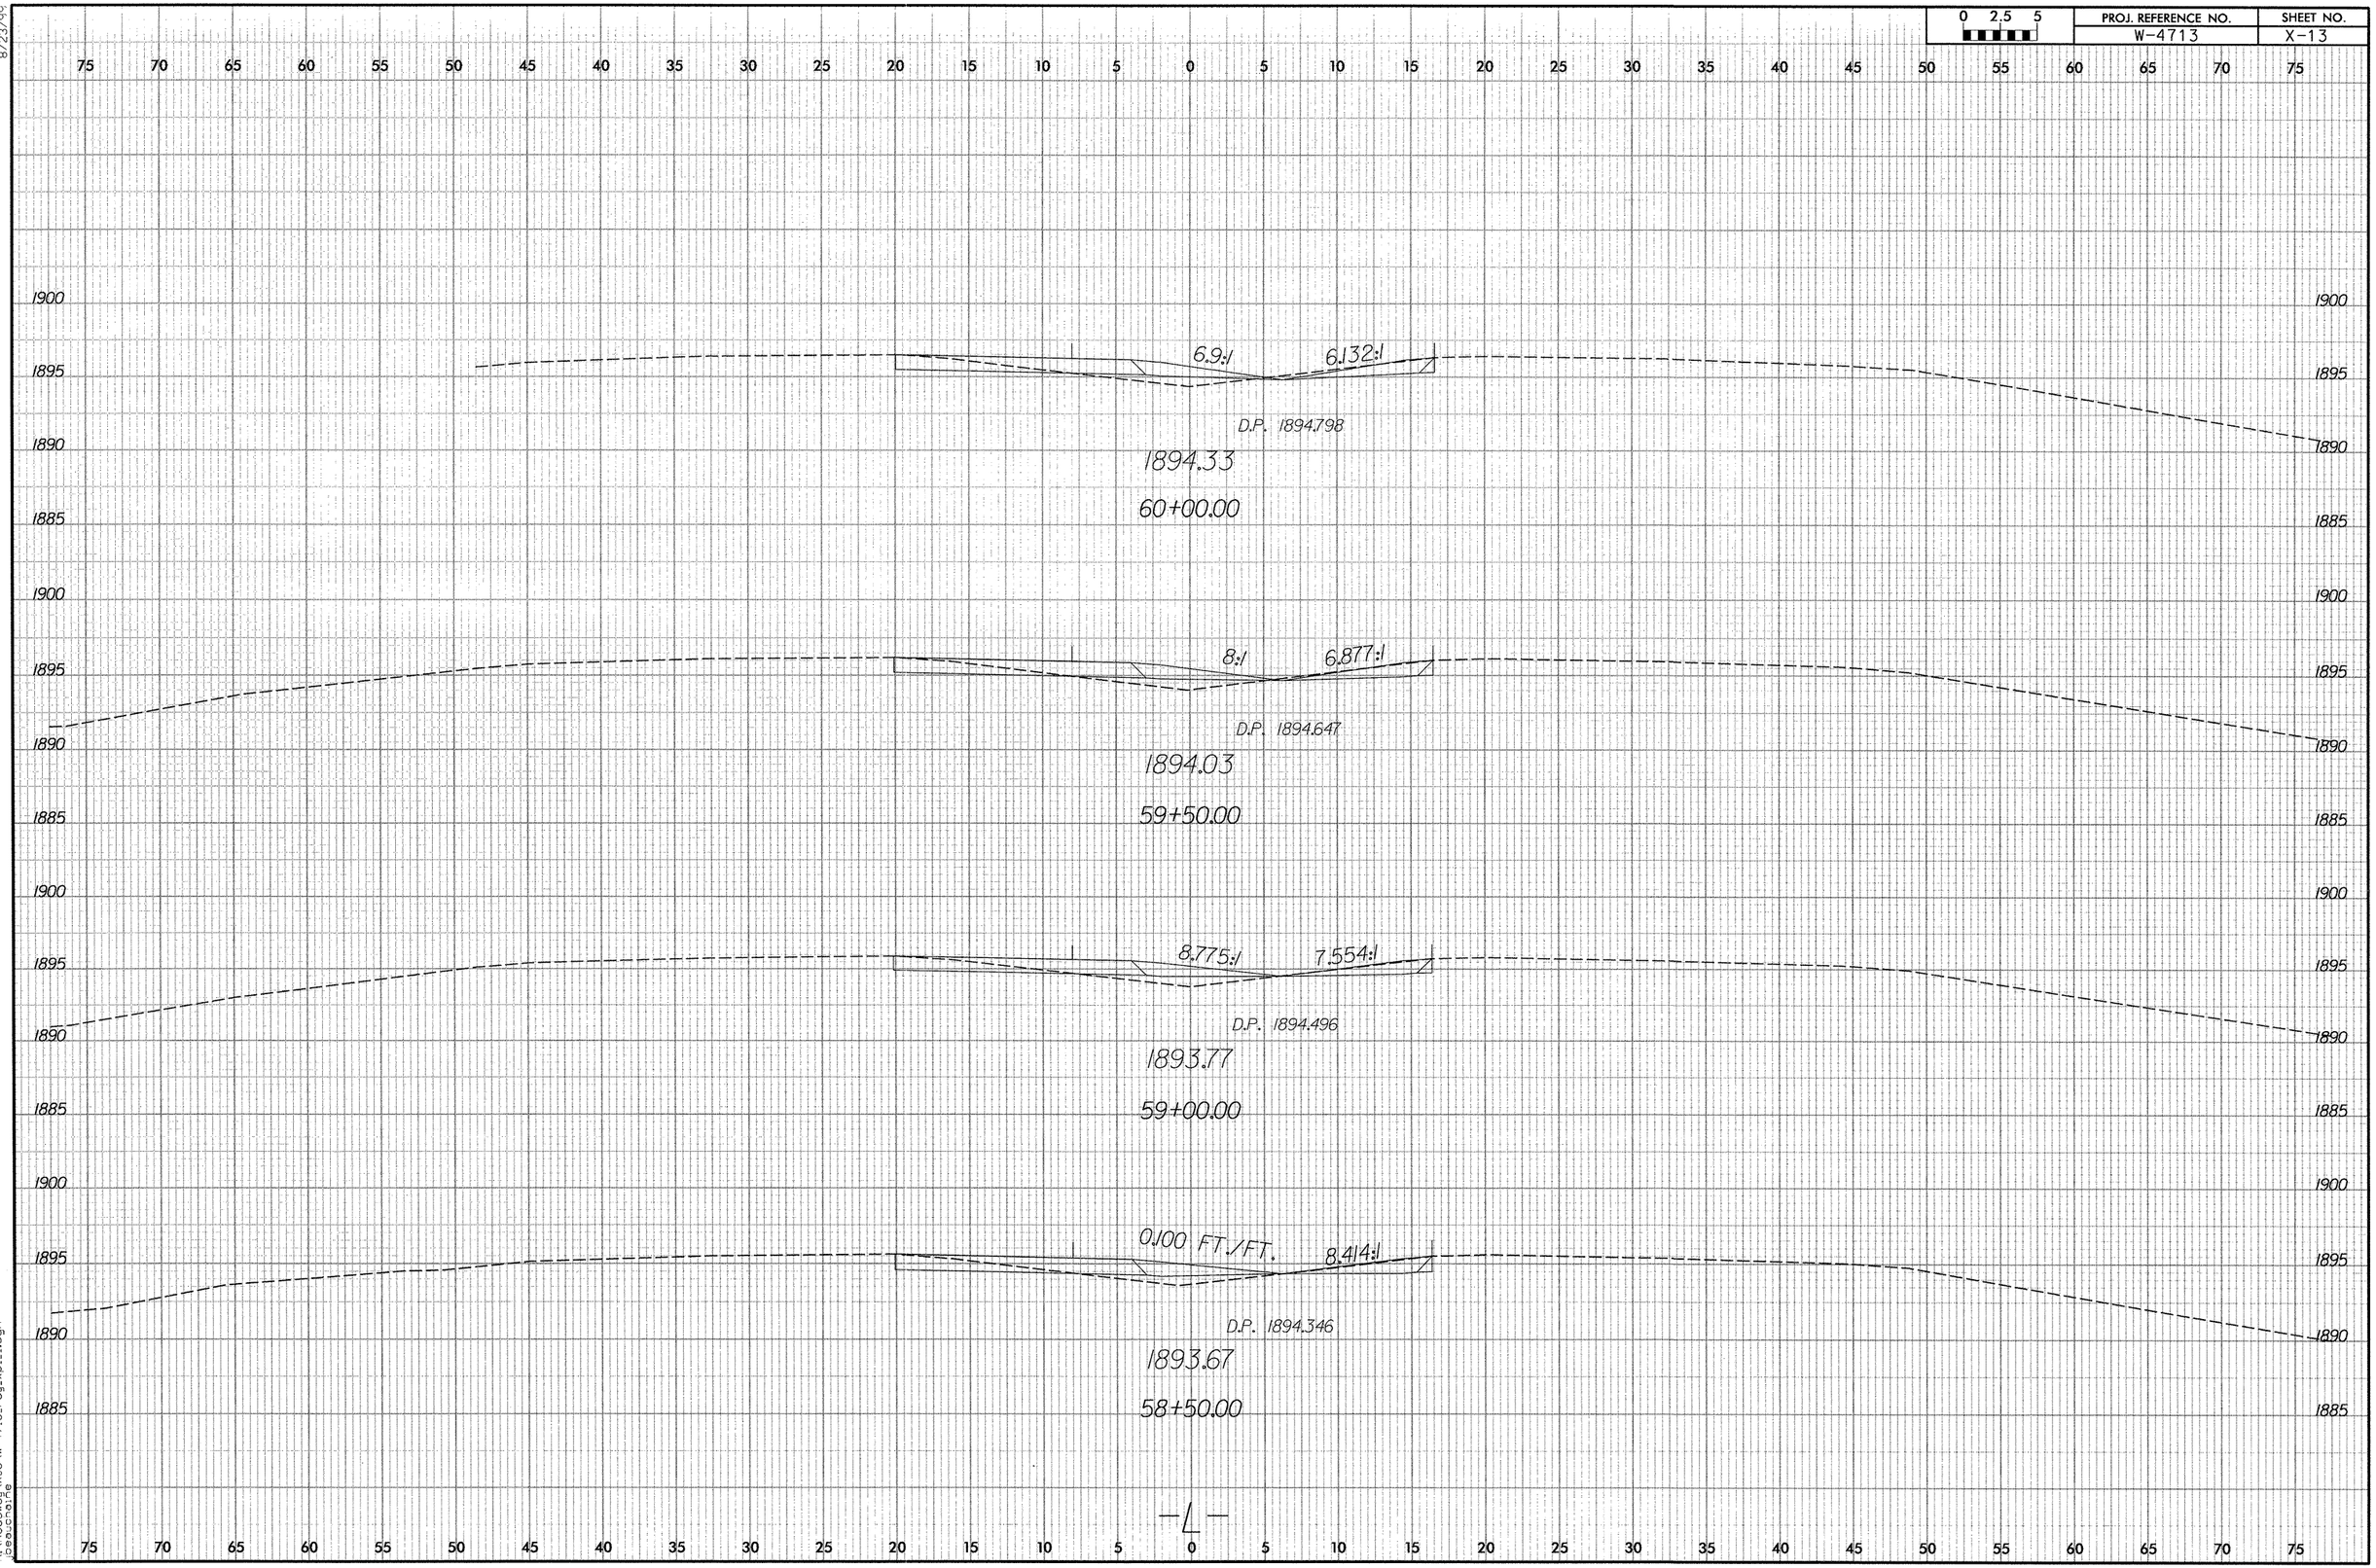

8/23/99

11/6/2006
R:\Roadway\Xsc\w-4713_rdy_xpl_1.dgn
jpeaucheine

8/23/9

0 2.5 5	PROJ. REFERENCE NO.	SHEET NO.
	W-4713	X-14

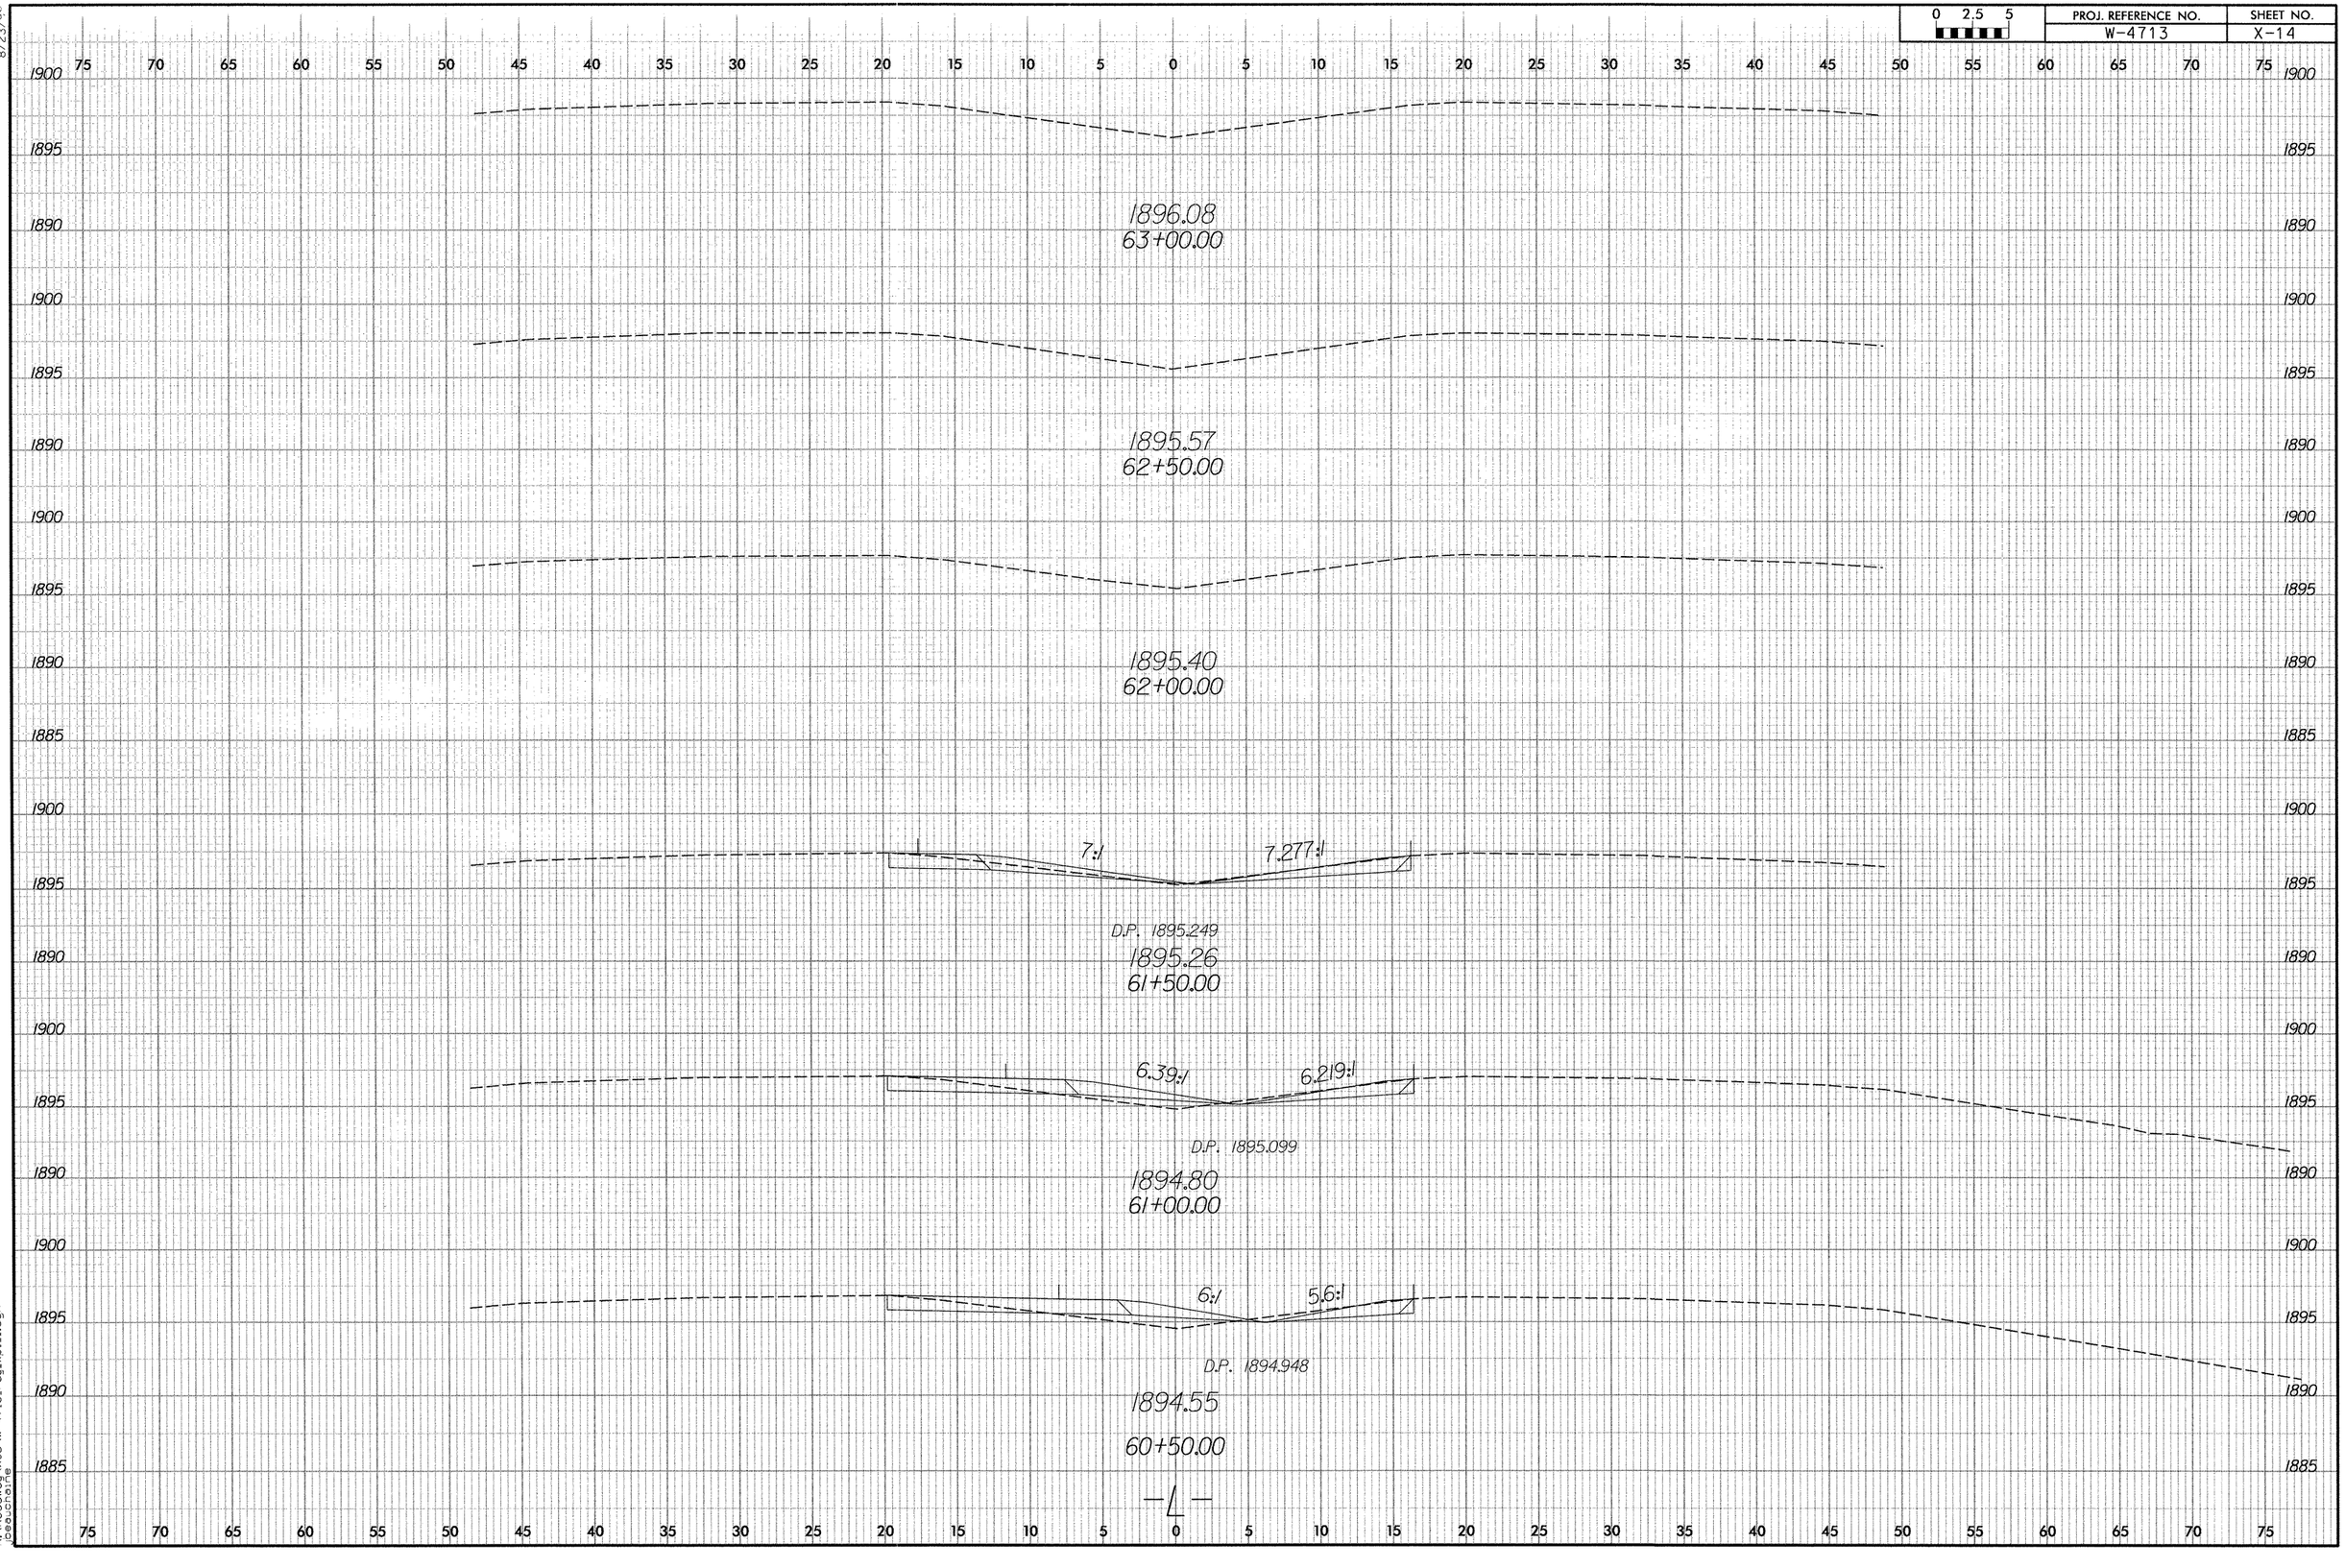

11/6/2006
R:\Roadway\Xsc\w-4713_rdy_xpl_1.dgn
jeeachaine

0 2.5 5	PROJ. REFERENCE NO.	SHEET NO.
	W-4713	X-15

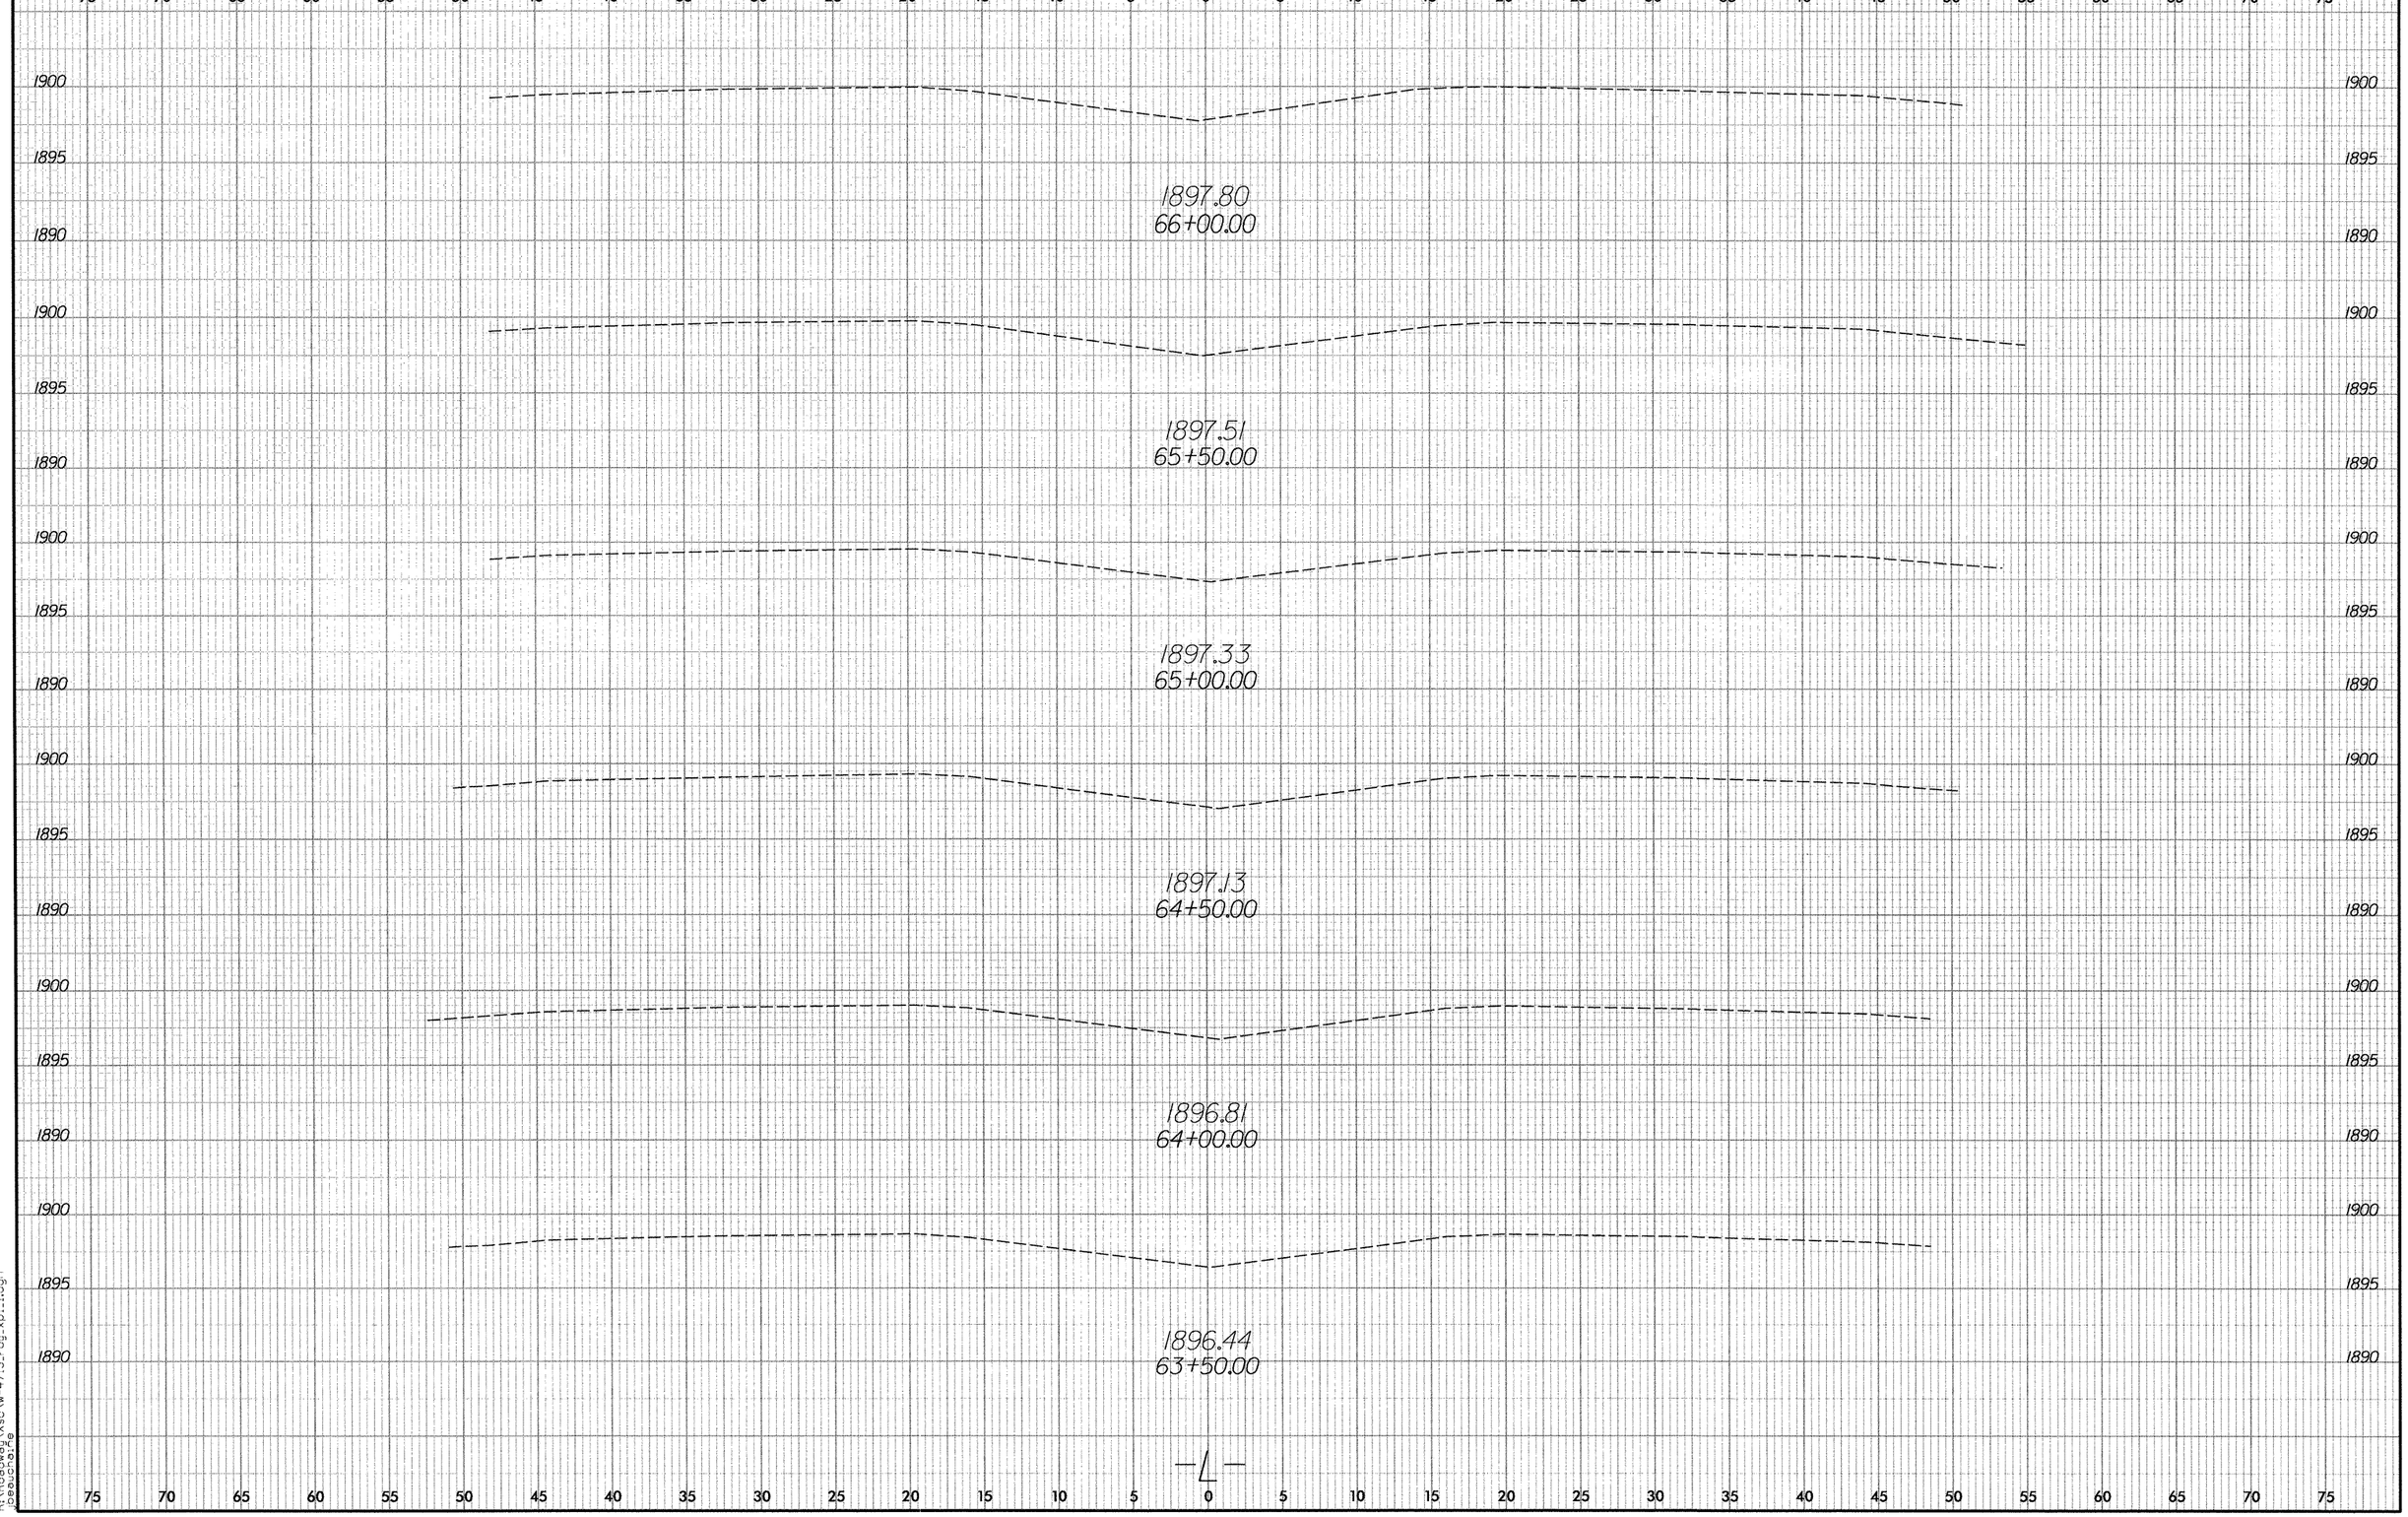

8/23/0
11/16/2006
R:\Roadway\Xsc\w-4713_ray_xpl.dgn
beaucha:Re

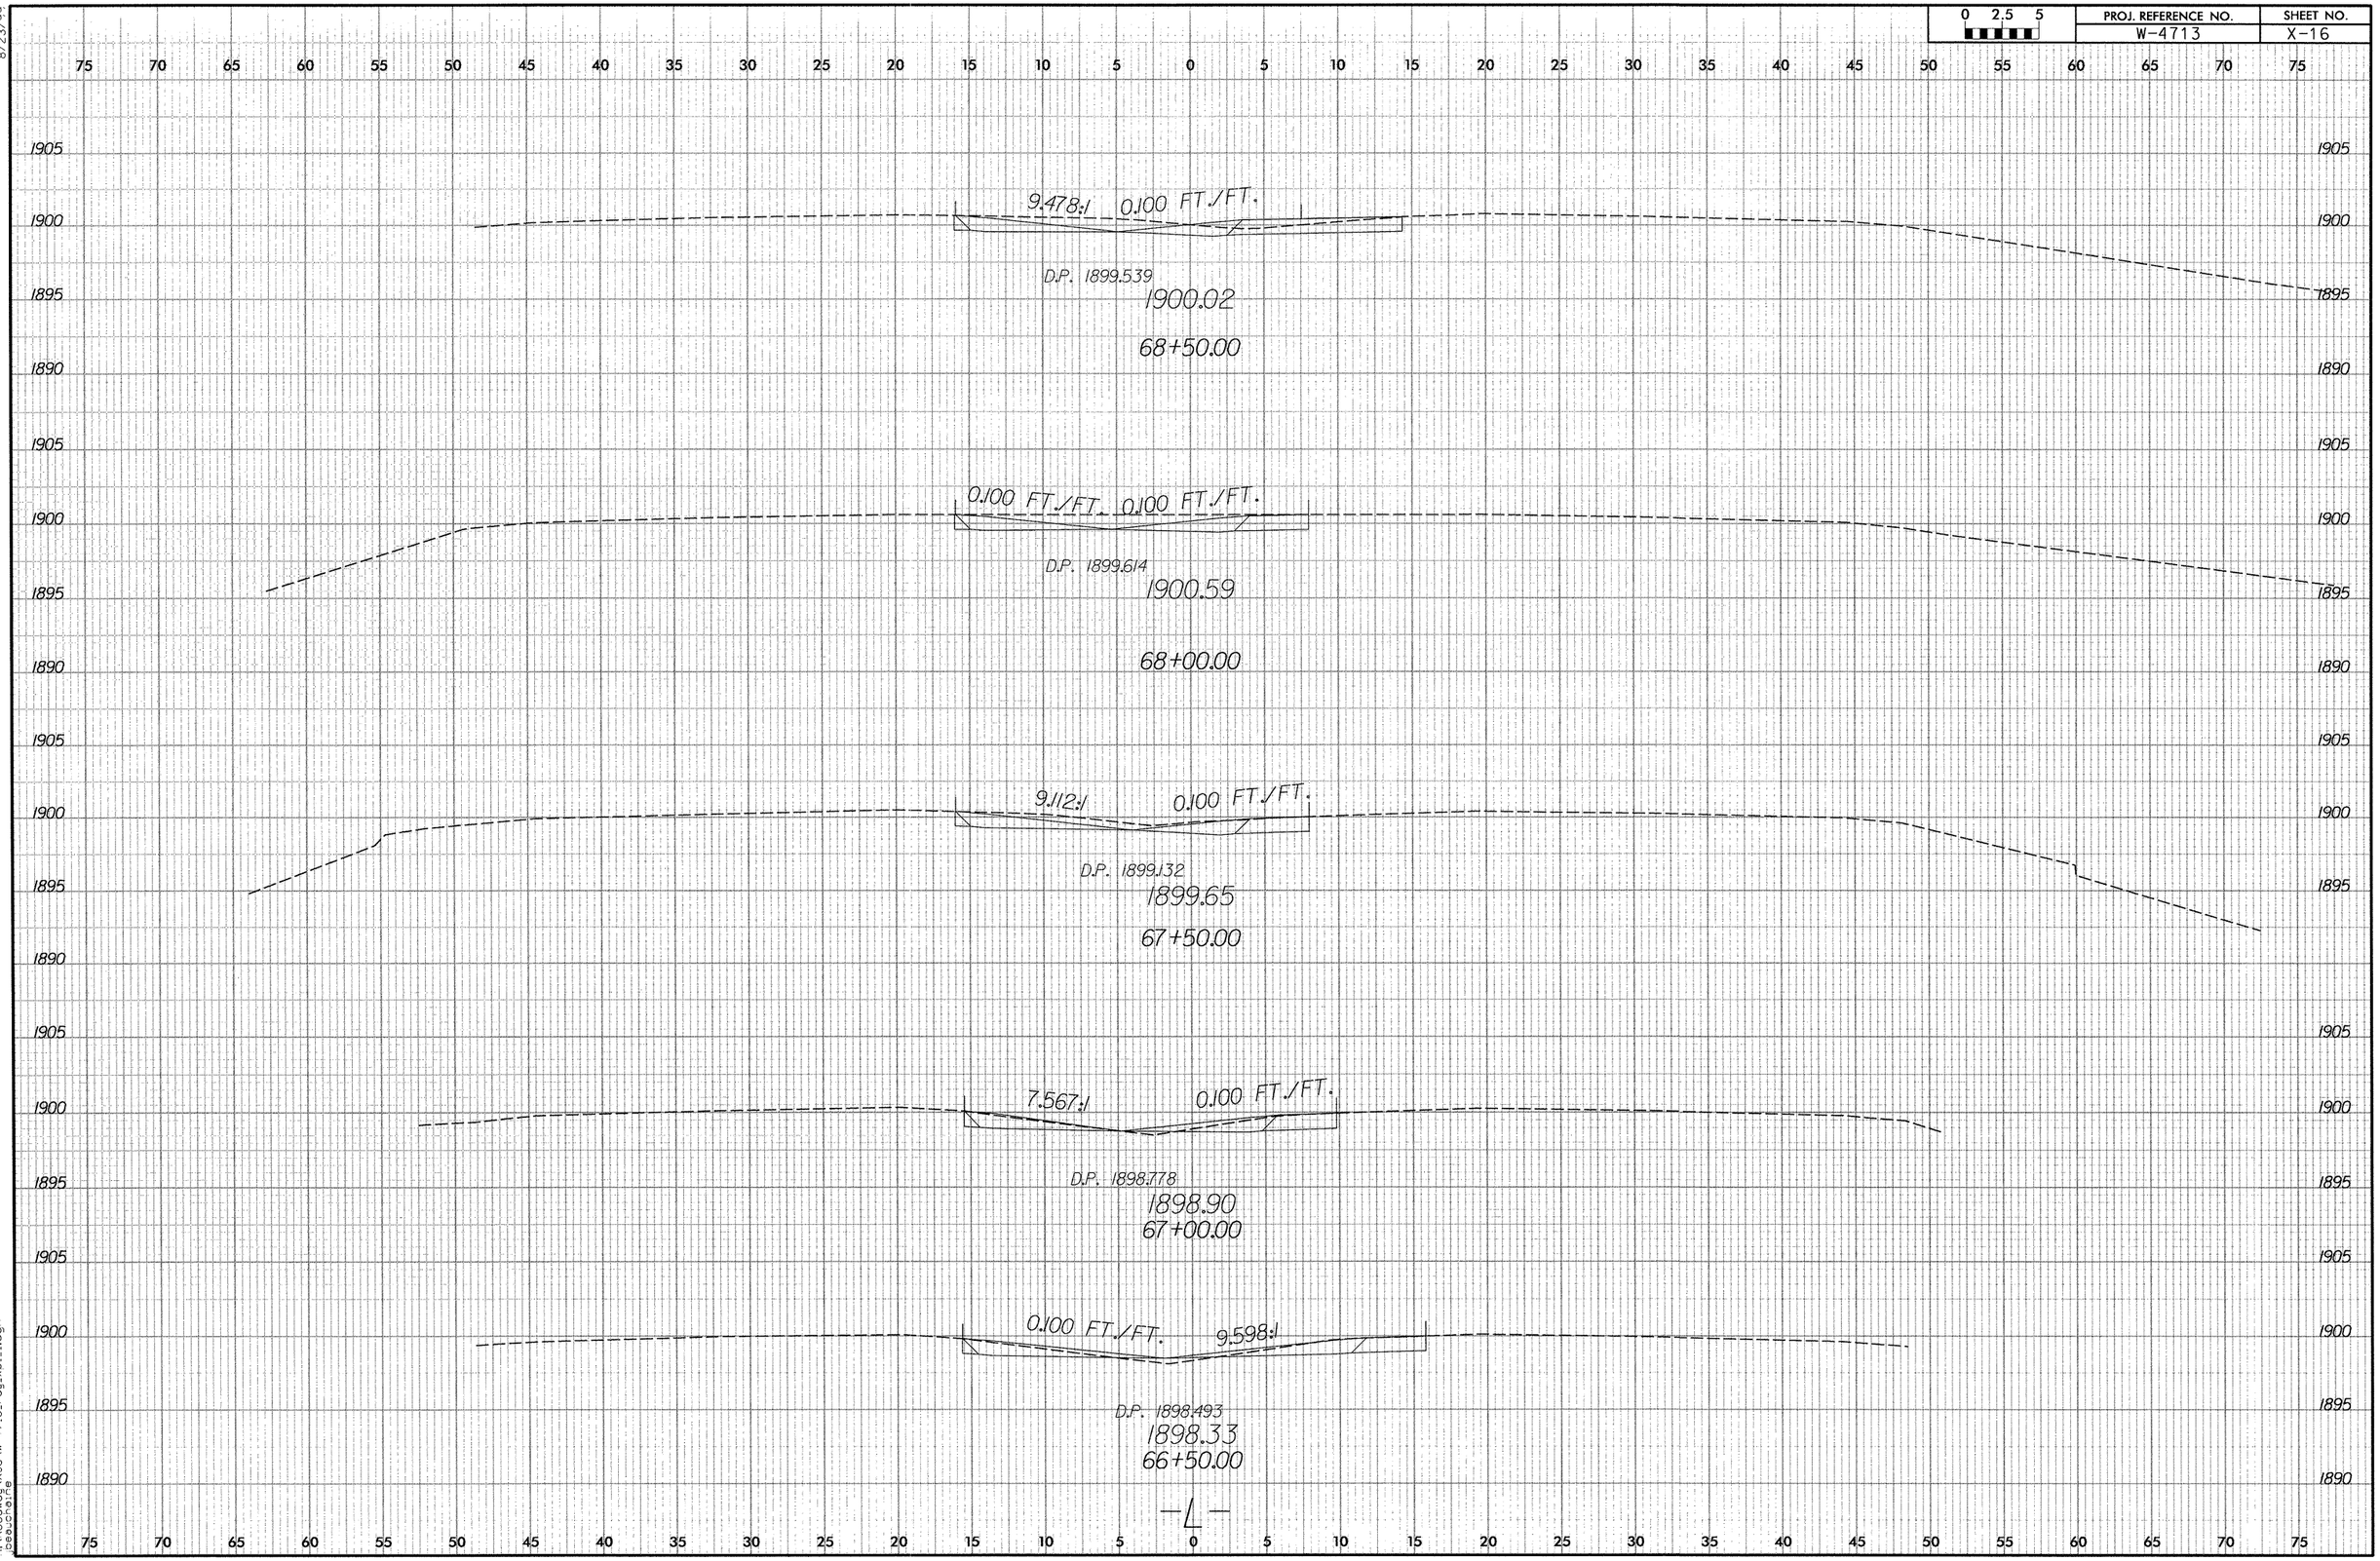

0 2.5 5
PROJ. REFERENCE NO.
W-4713
SHEET NO.
X-16
9.478:1 0.100 FT./FT.
D.P. 1899.539
1900.02
68+50.00
0.100 FT./FT. 0.100 FT./FT.
D.P. 1899.614
1900.59
68+00.00
9.112:1 0.100 FT./FT.
D.P. 1899.132
1899.65
67+50.00
7.567:1 0.100 FT./FT.
D.P. 1898.778
1898.90
67+00.00
0.100 FT./FT. 9.598:1
D.P. 1898.493
1898.33
66+50.00
-L-

PROJ. REFERENCE NO.	SHEET NO.
W-4713	X-17

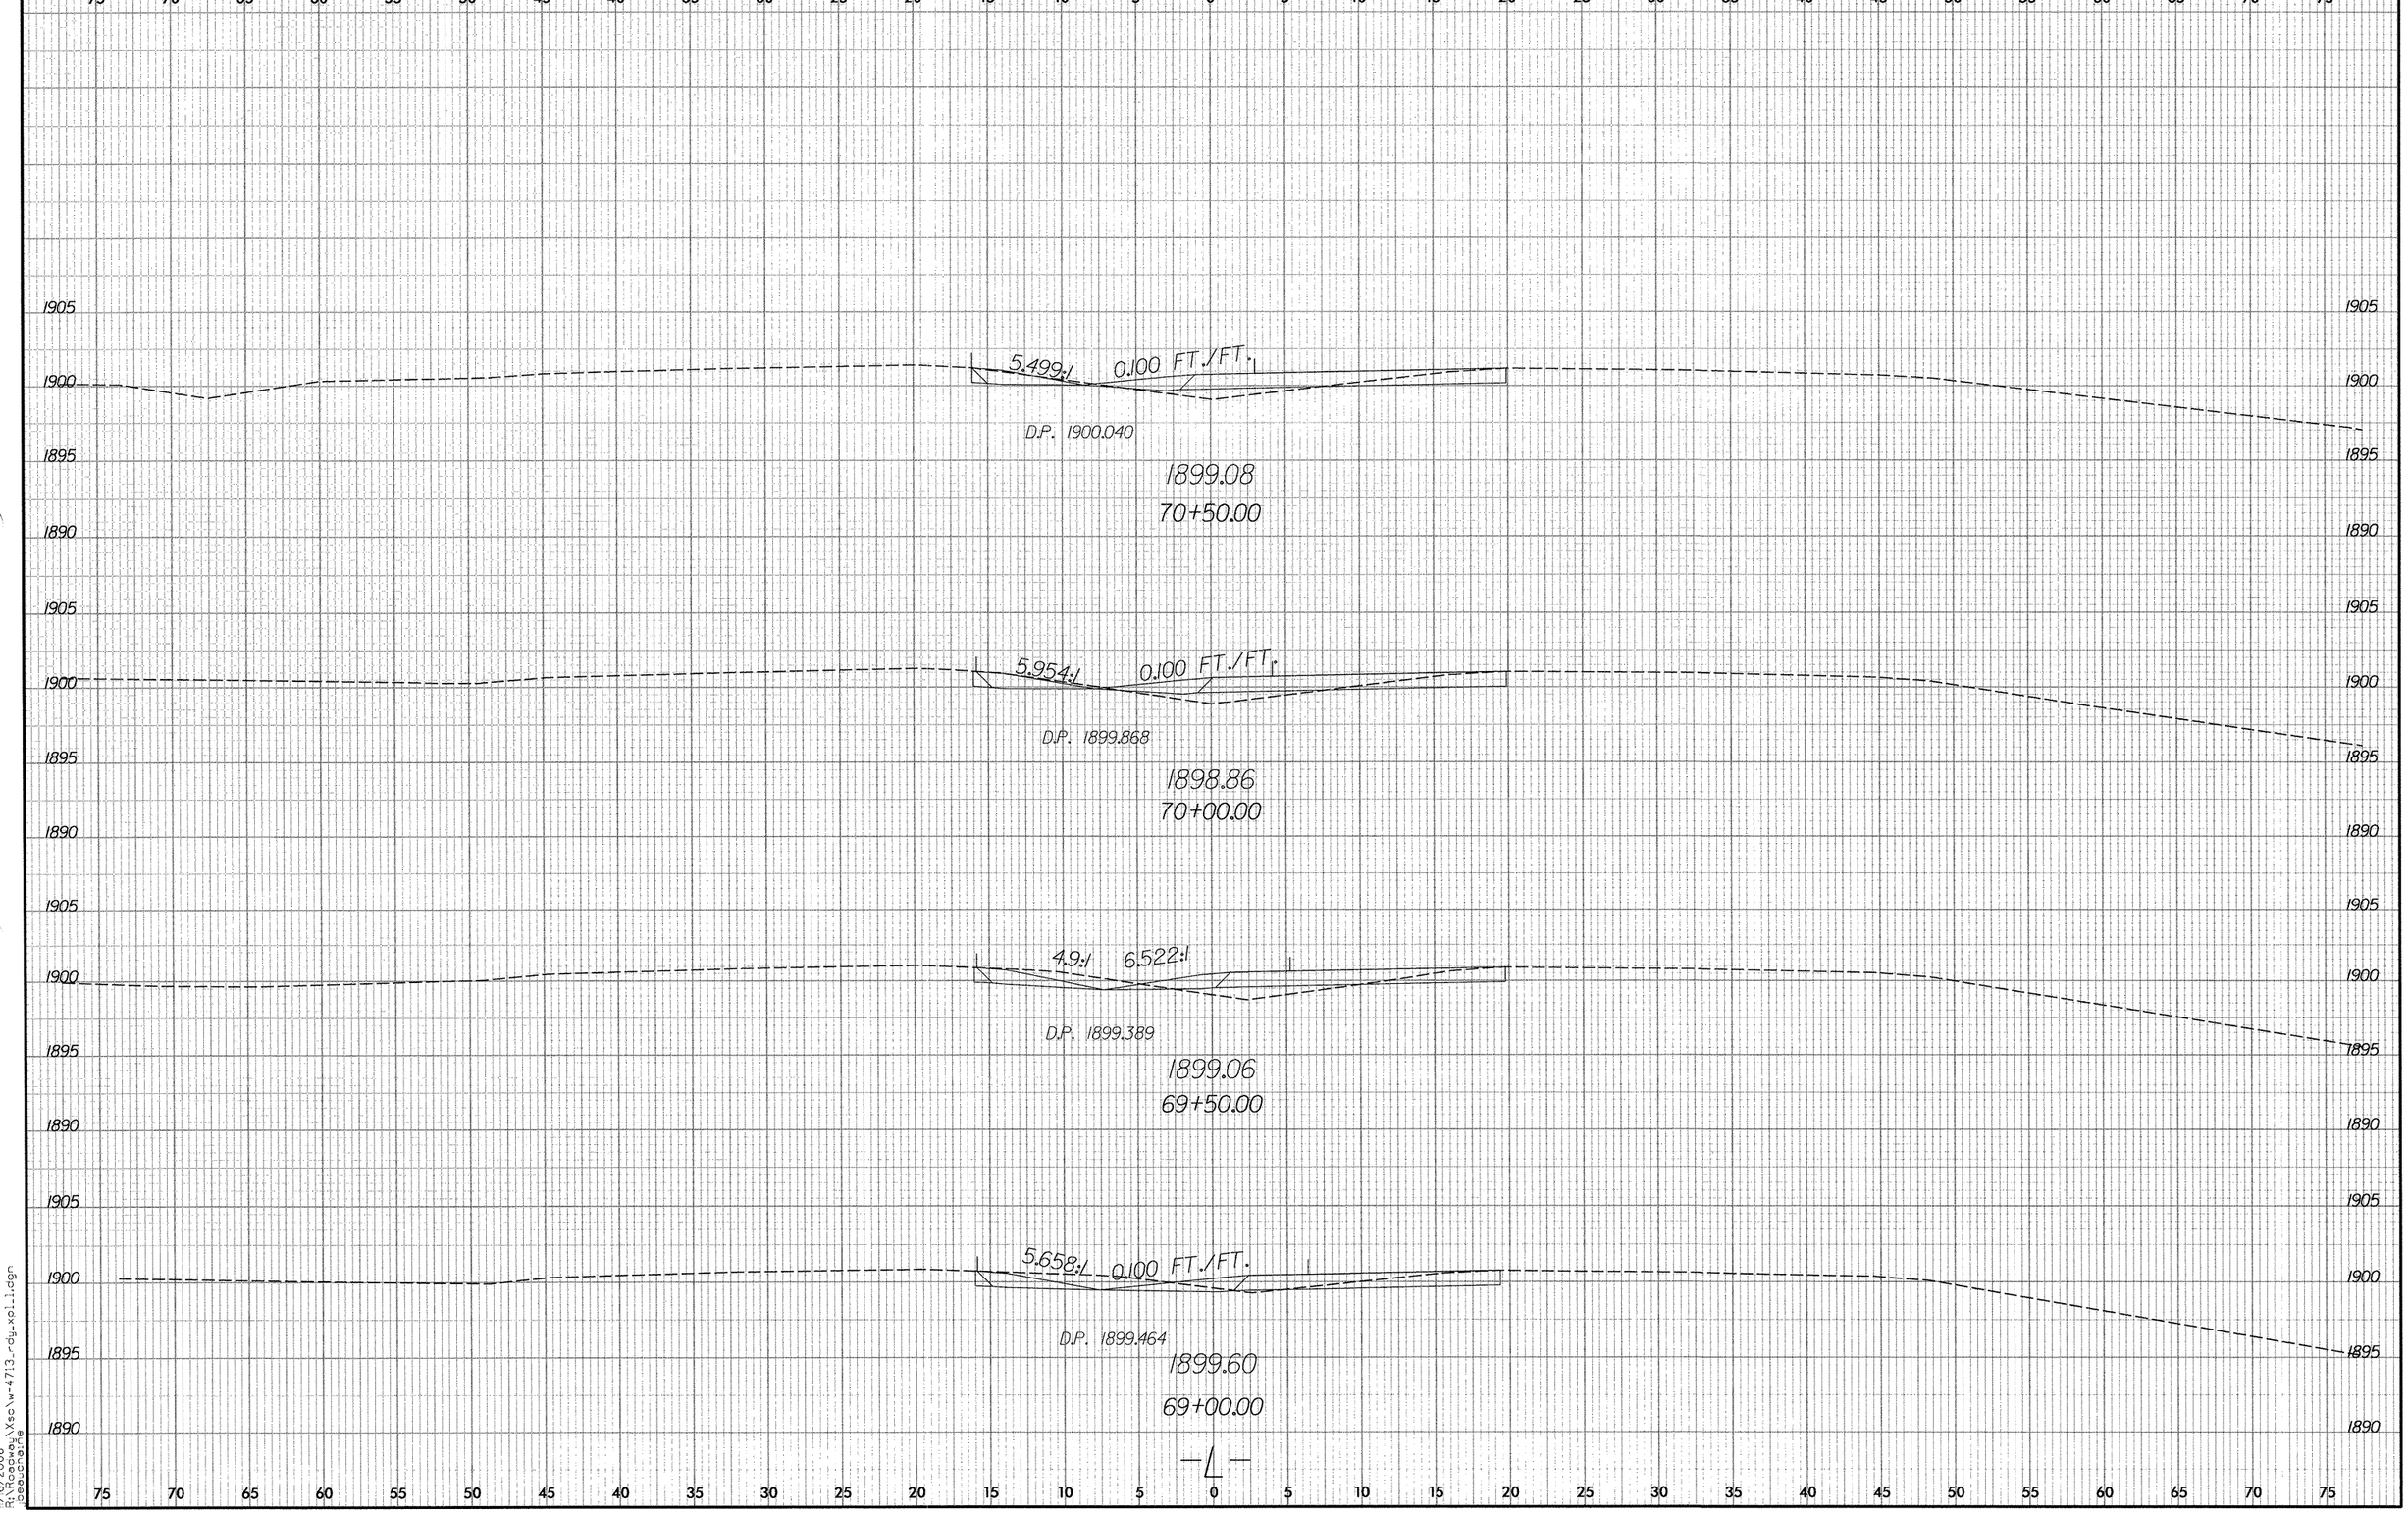

8/23/99

1/6/2006
R:\Roadway\Xsc\w-4713_rdy_xpl1.dgn
jbeauchaine

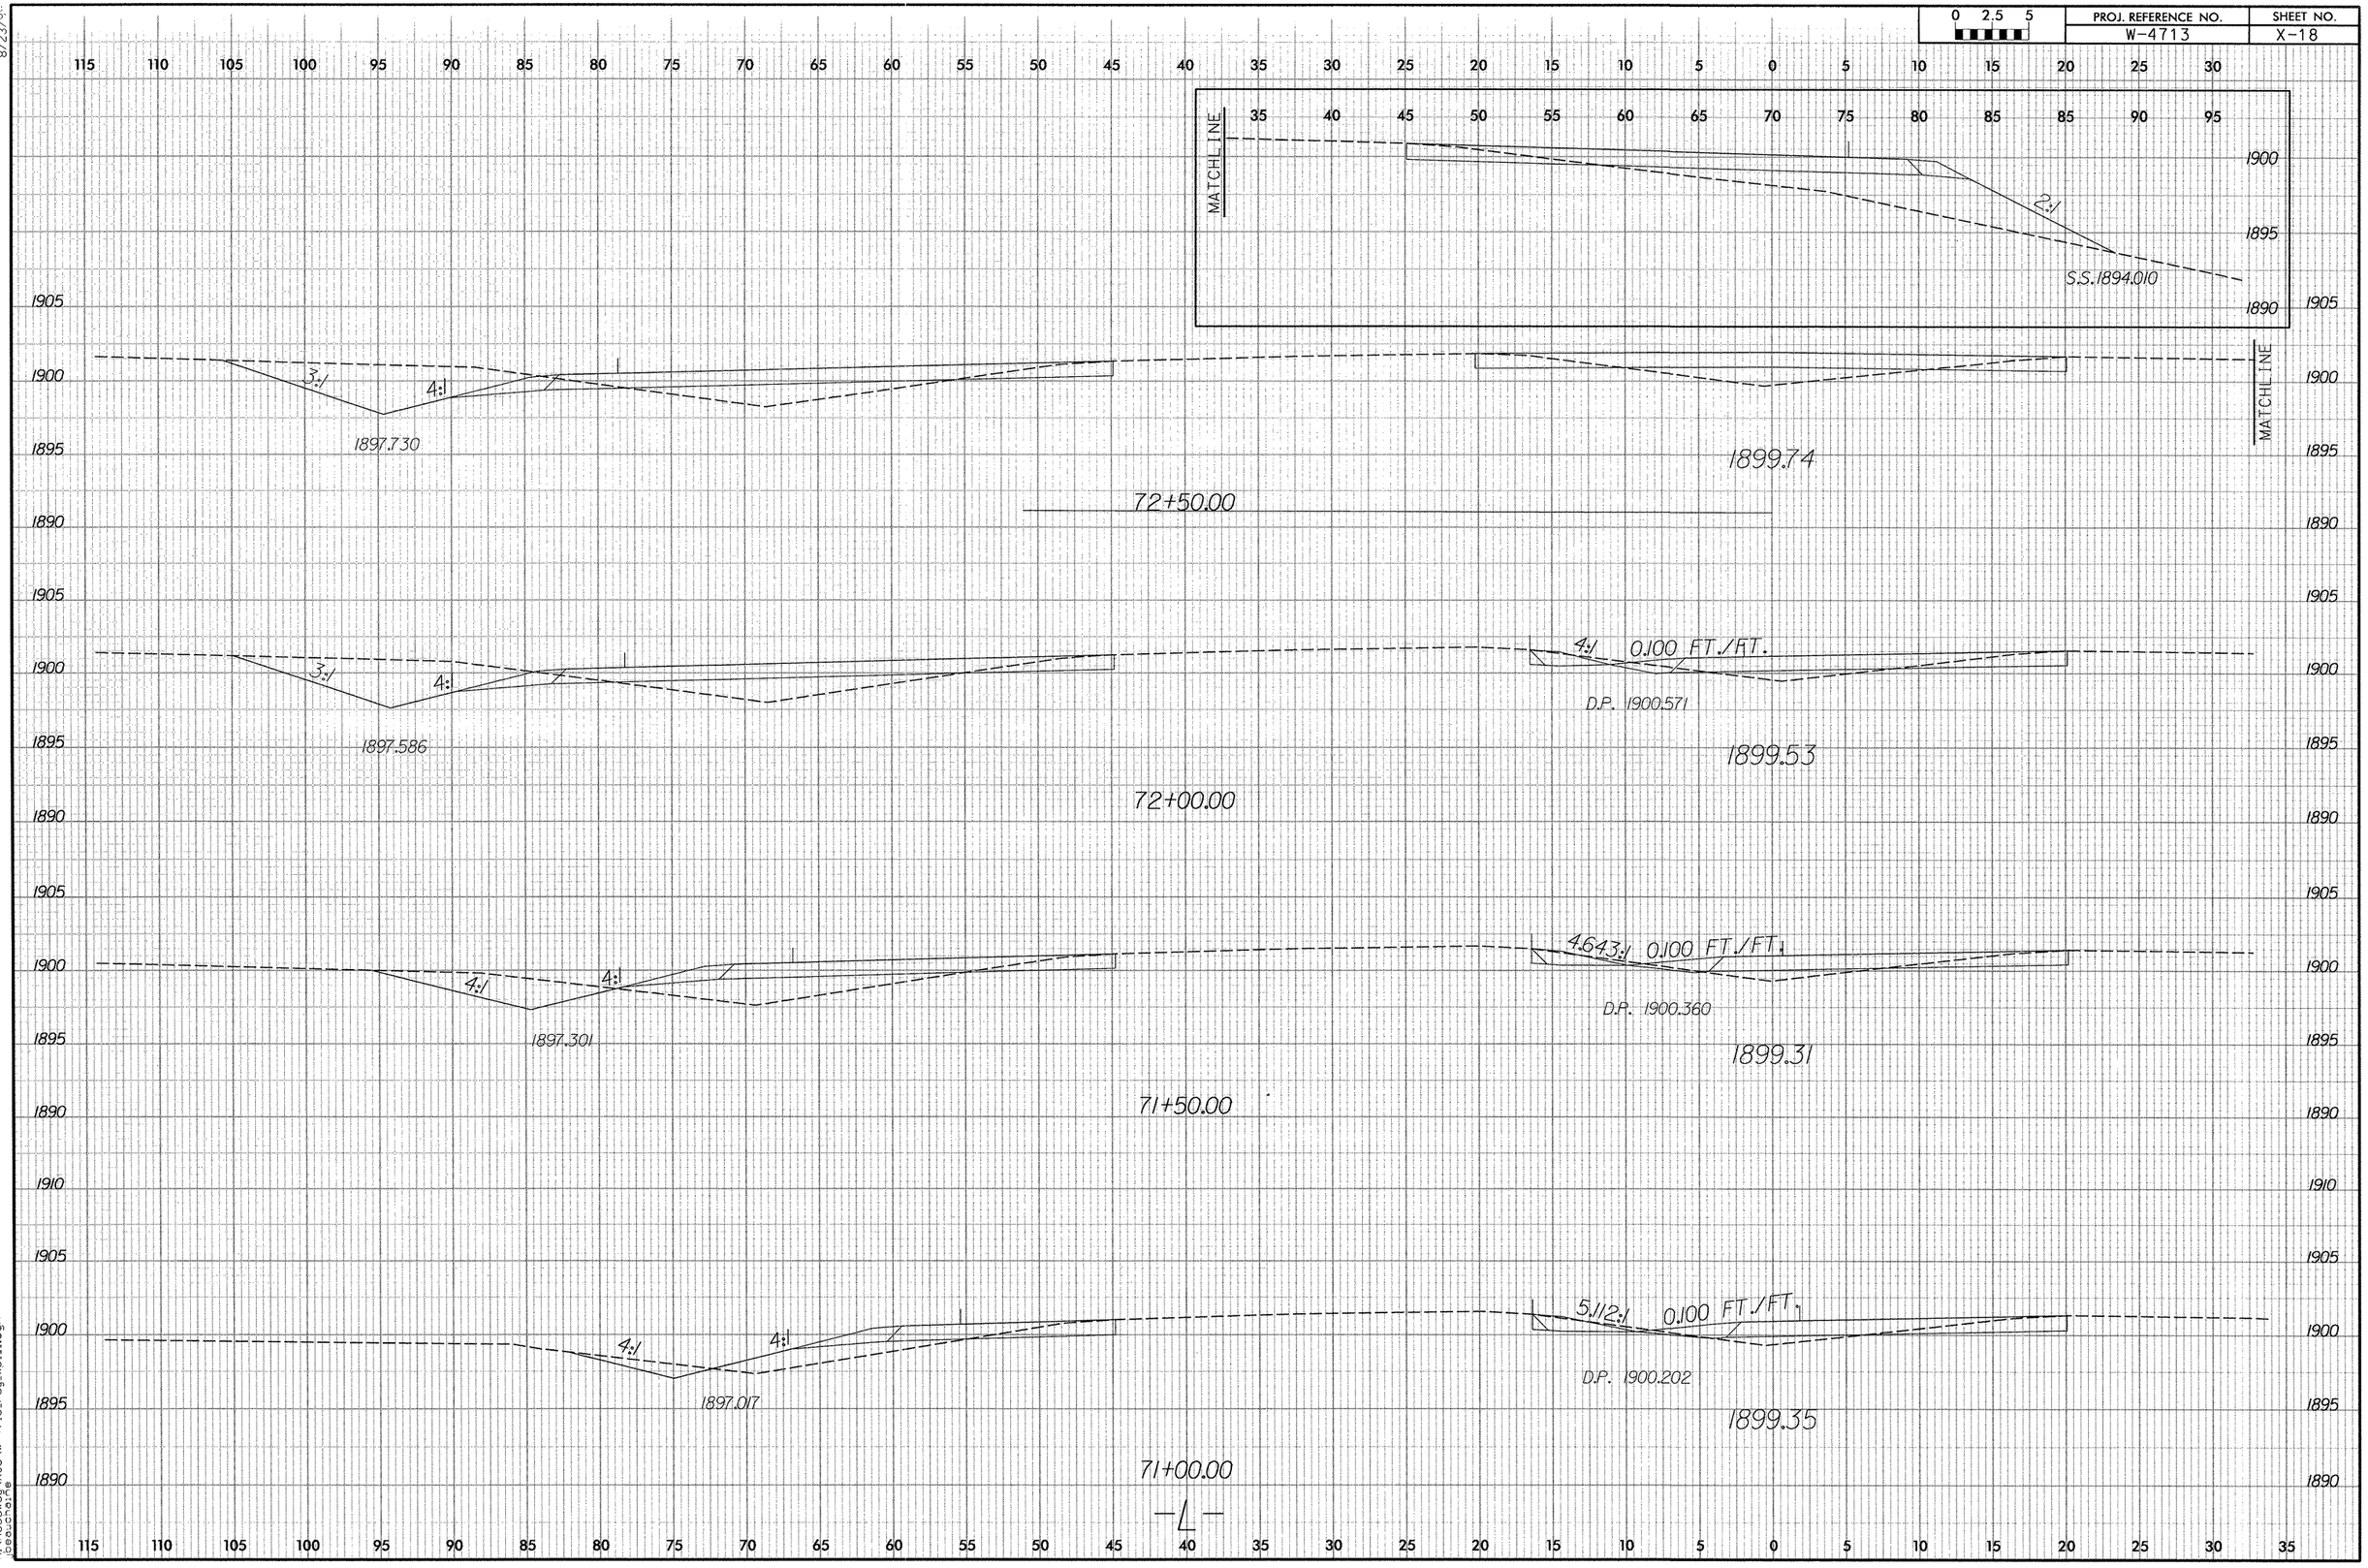

0 2.5 5
PROJ. REFERENCE NO.
W-4713
SHEET NO.
X-18
MATCHLINE
2:1
S.S. 1894.010
3:1
4:1
1897.730
1899.74
72+50.00
4:1 0.100 FT./FT.
D.P. 1900.571
1897.586
1899.53
72+00.00
4.643:1 0.100 FT./FT.
D.P. 1900.360
1897.301
1899.31
71+50.00
5.112:1 0.100 FT./FT.
D.P. 1900.202
1897.017
1899.35
71+00.00
-L-

0 2.5 5	PROJ. REFERENCE NO.	SHEET NO.
	W-4713	X-19

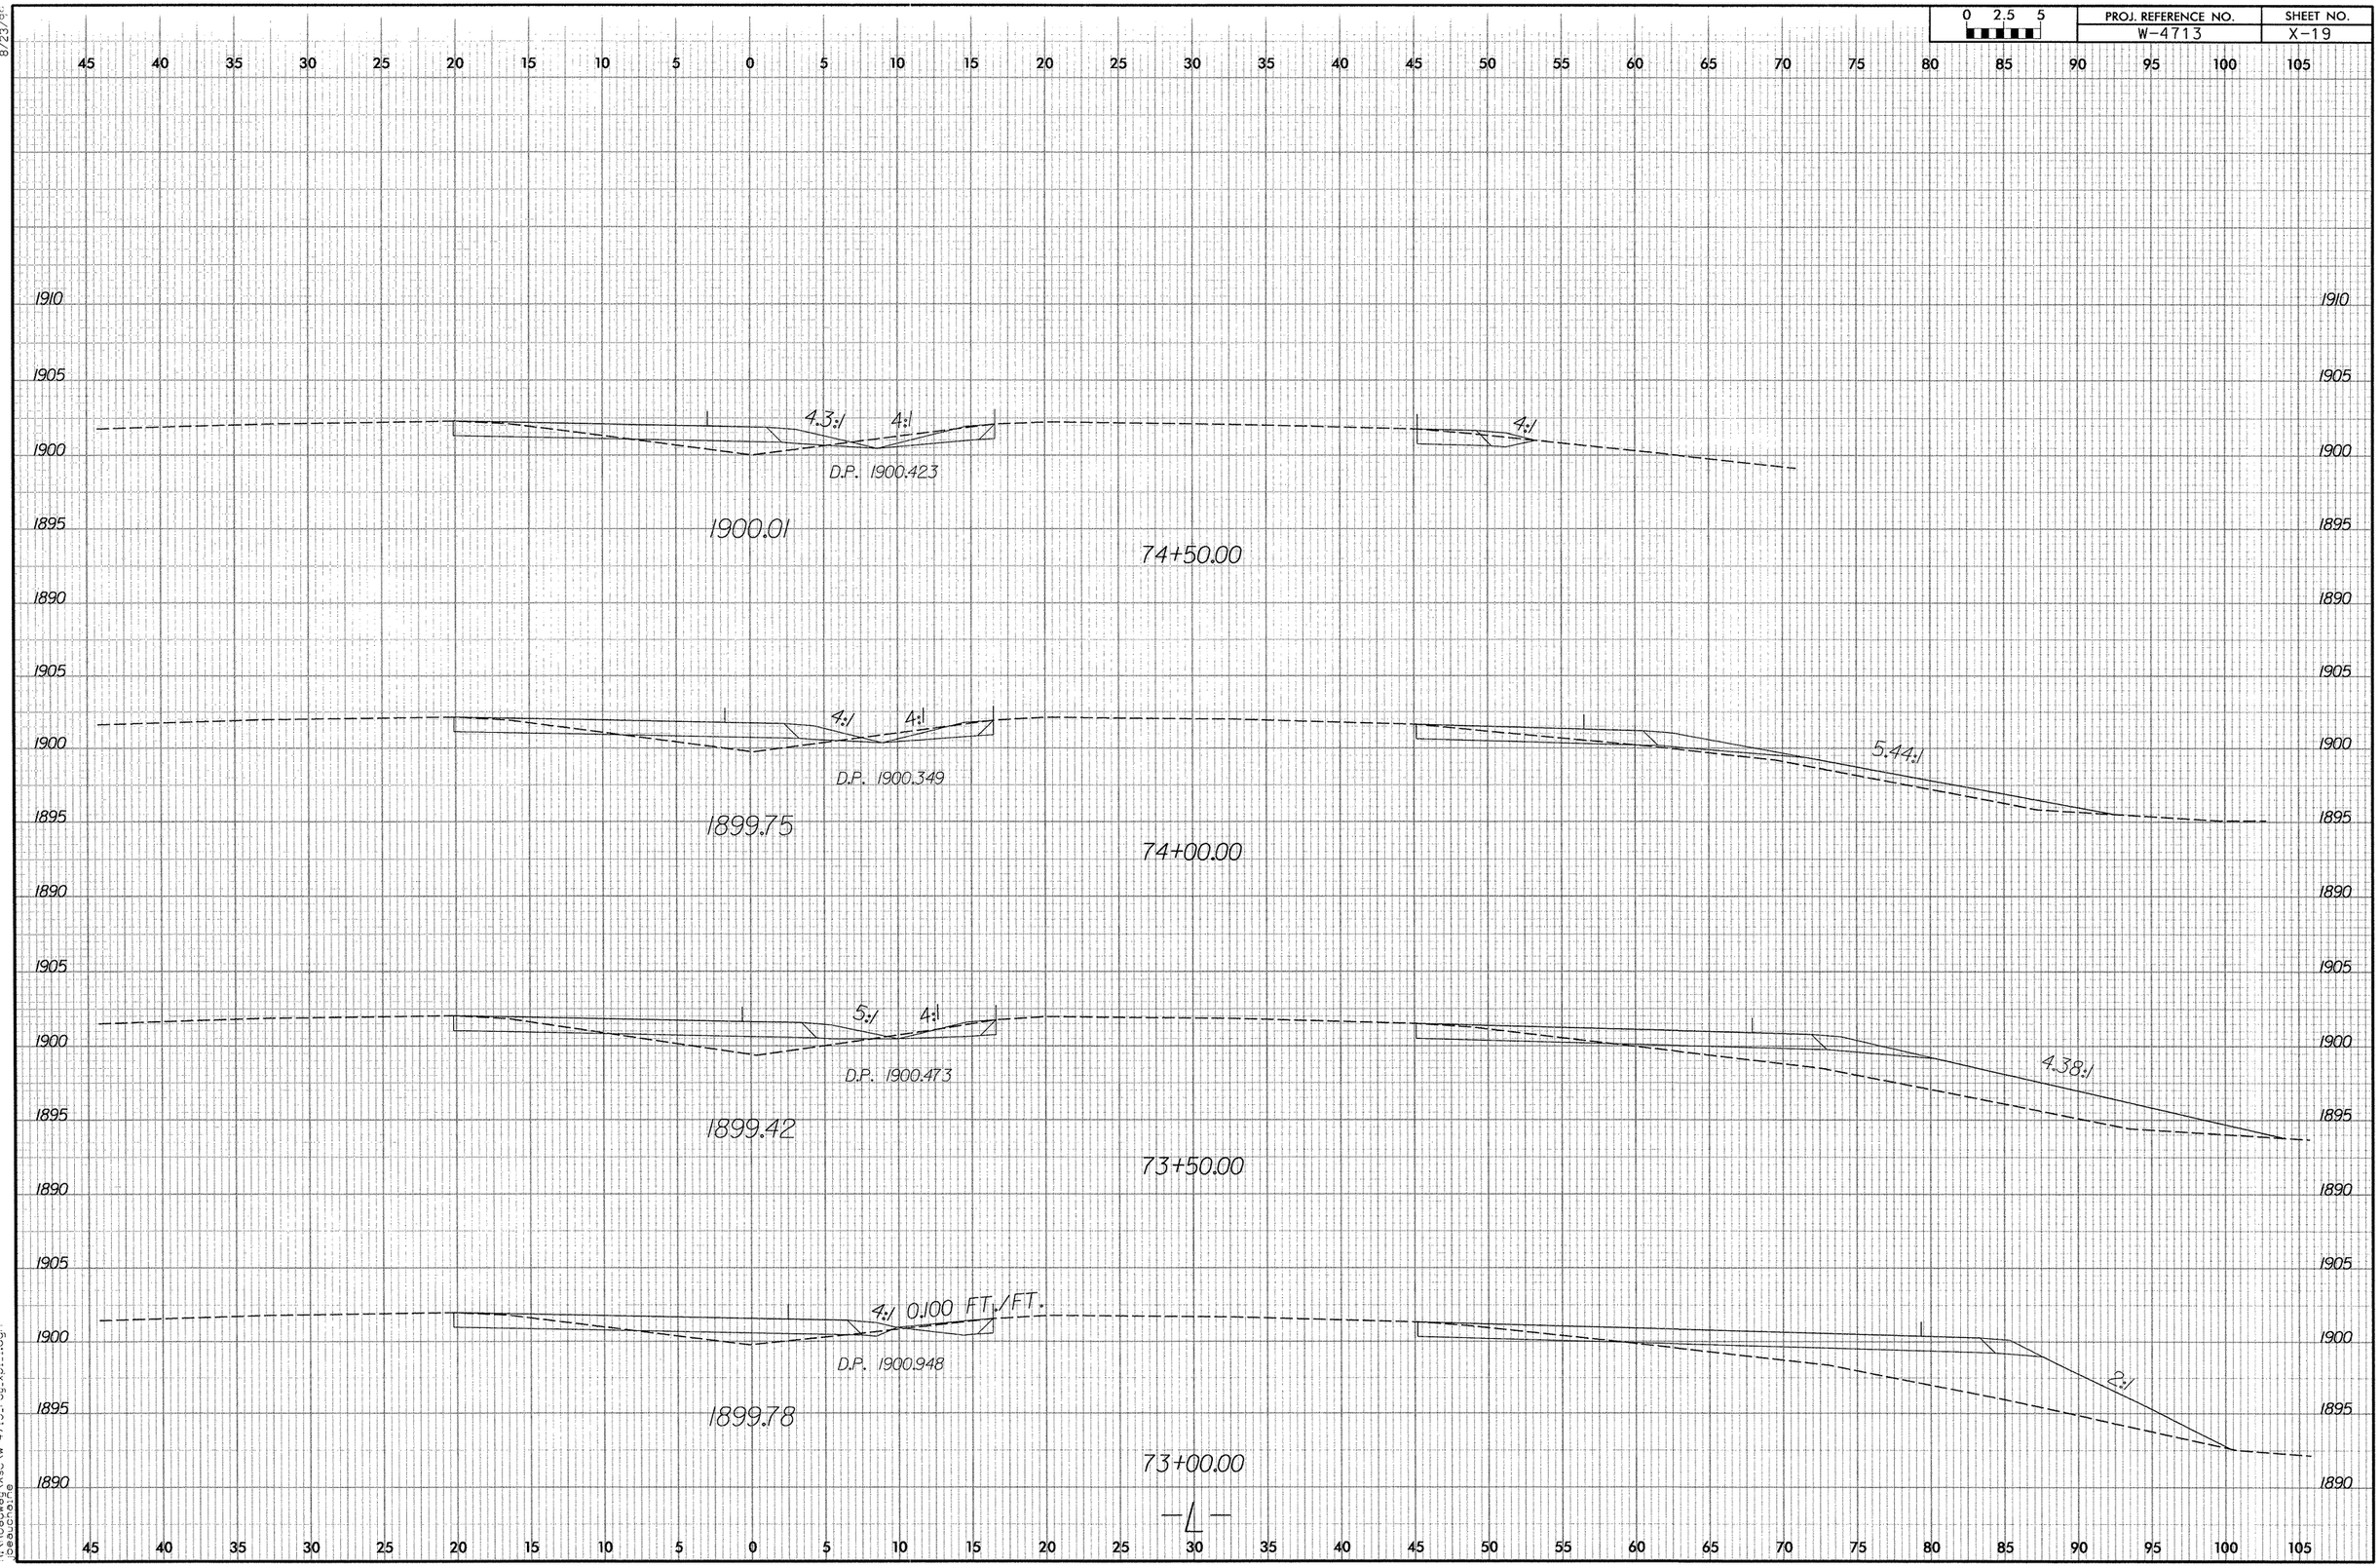

8/23/0

8/16/2006
R:\Roadway\Xsc\w-4713-rdy-xpl1.dgn
bbeucher

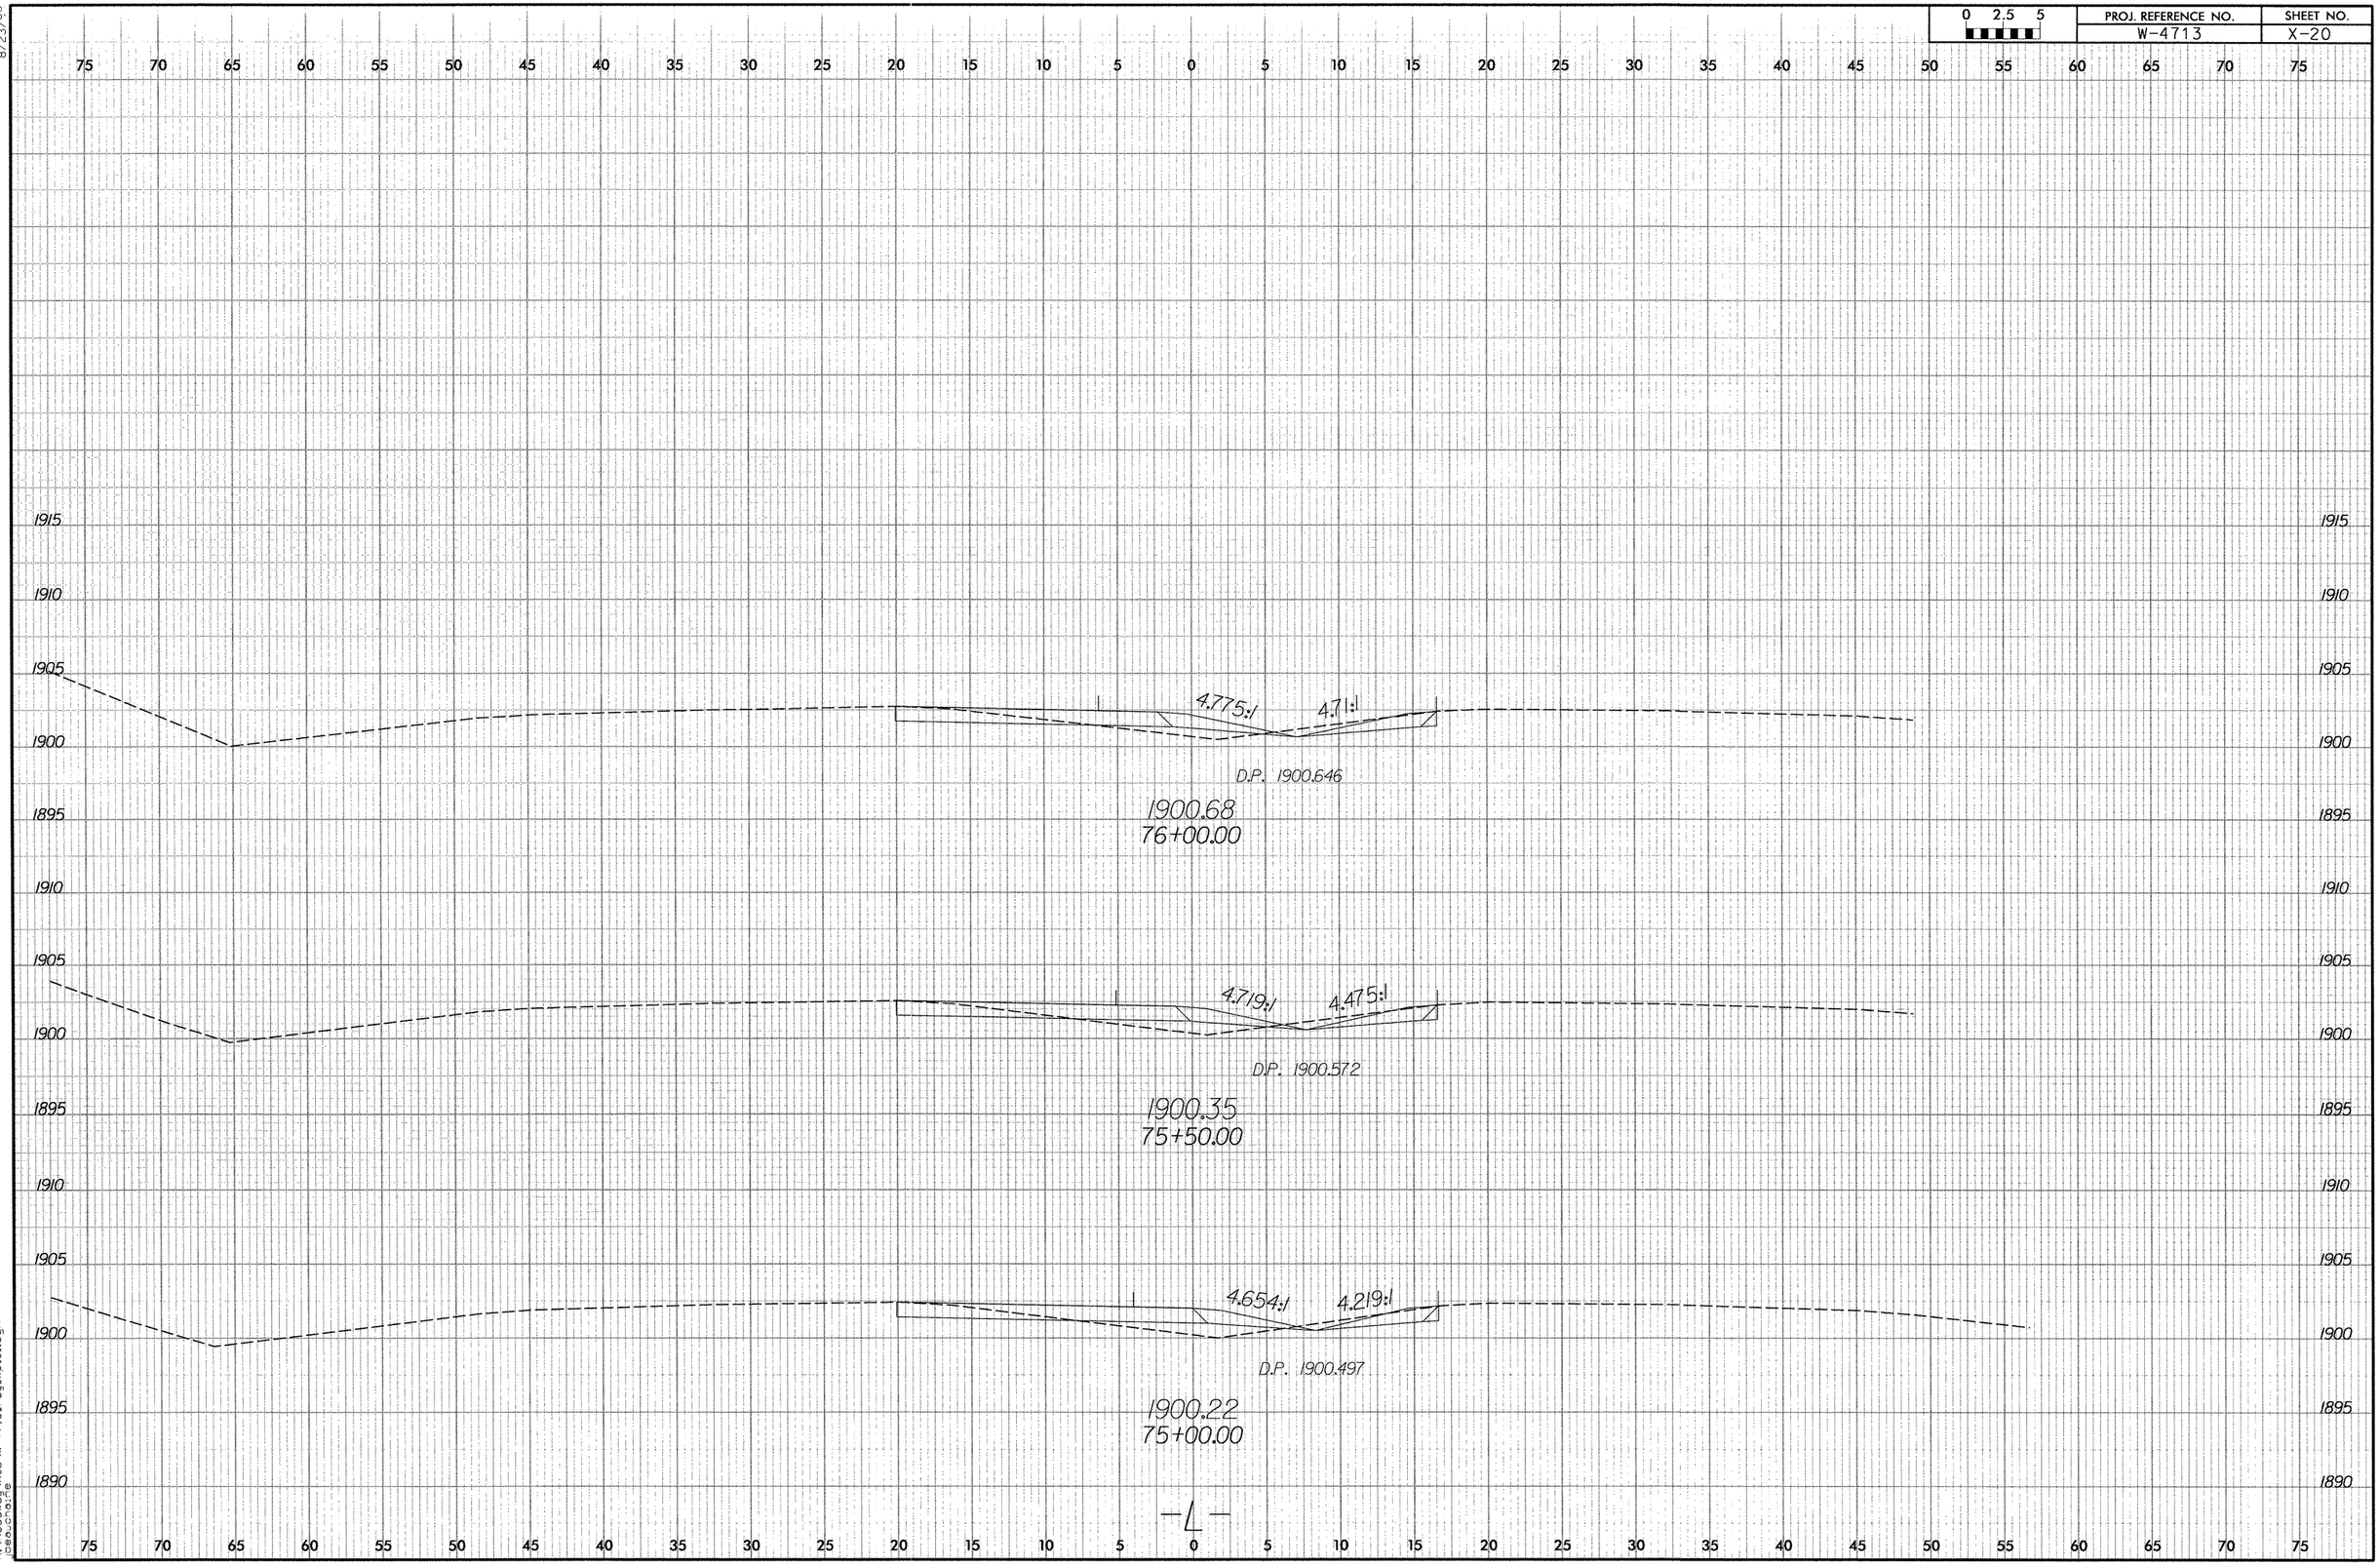

0 2.5 5
PROJ. REFERENCE NO.
W-4713
SHEET NO.
X-20
4.775:1
4.71:1
D.P. 1900.646
1900.68
76+00.00
4.719:1
4.475:1
D.P. 1900.572
1900.35
75+50.00
4.654:1
4.219:1
D.P. 1900.497
1900.22
75+00.00
-L-

0 2.5 5	PROJ. REFERENCE NO.	SHEET NO.
	W-4713	X-21

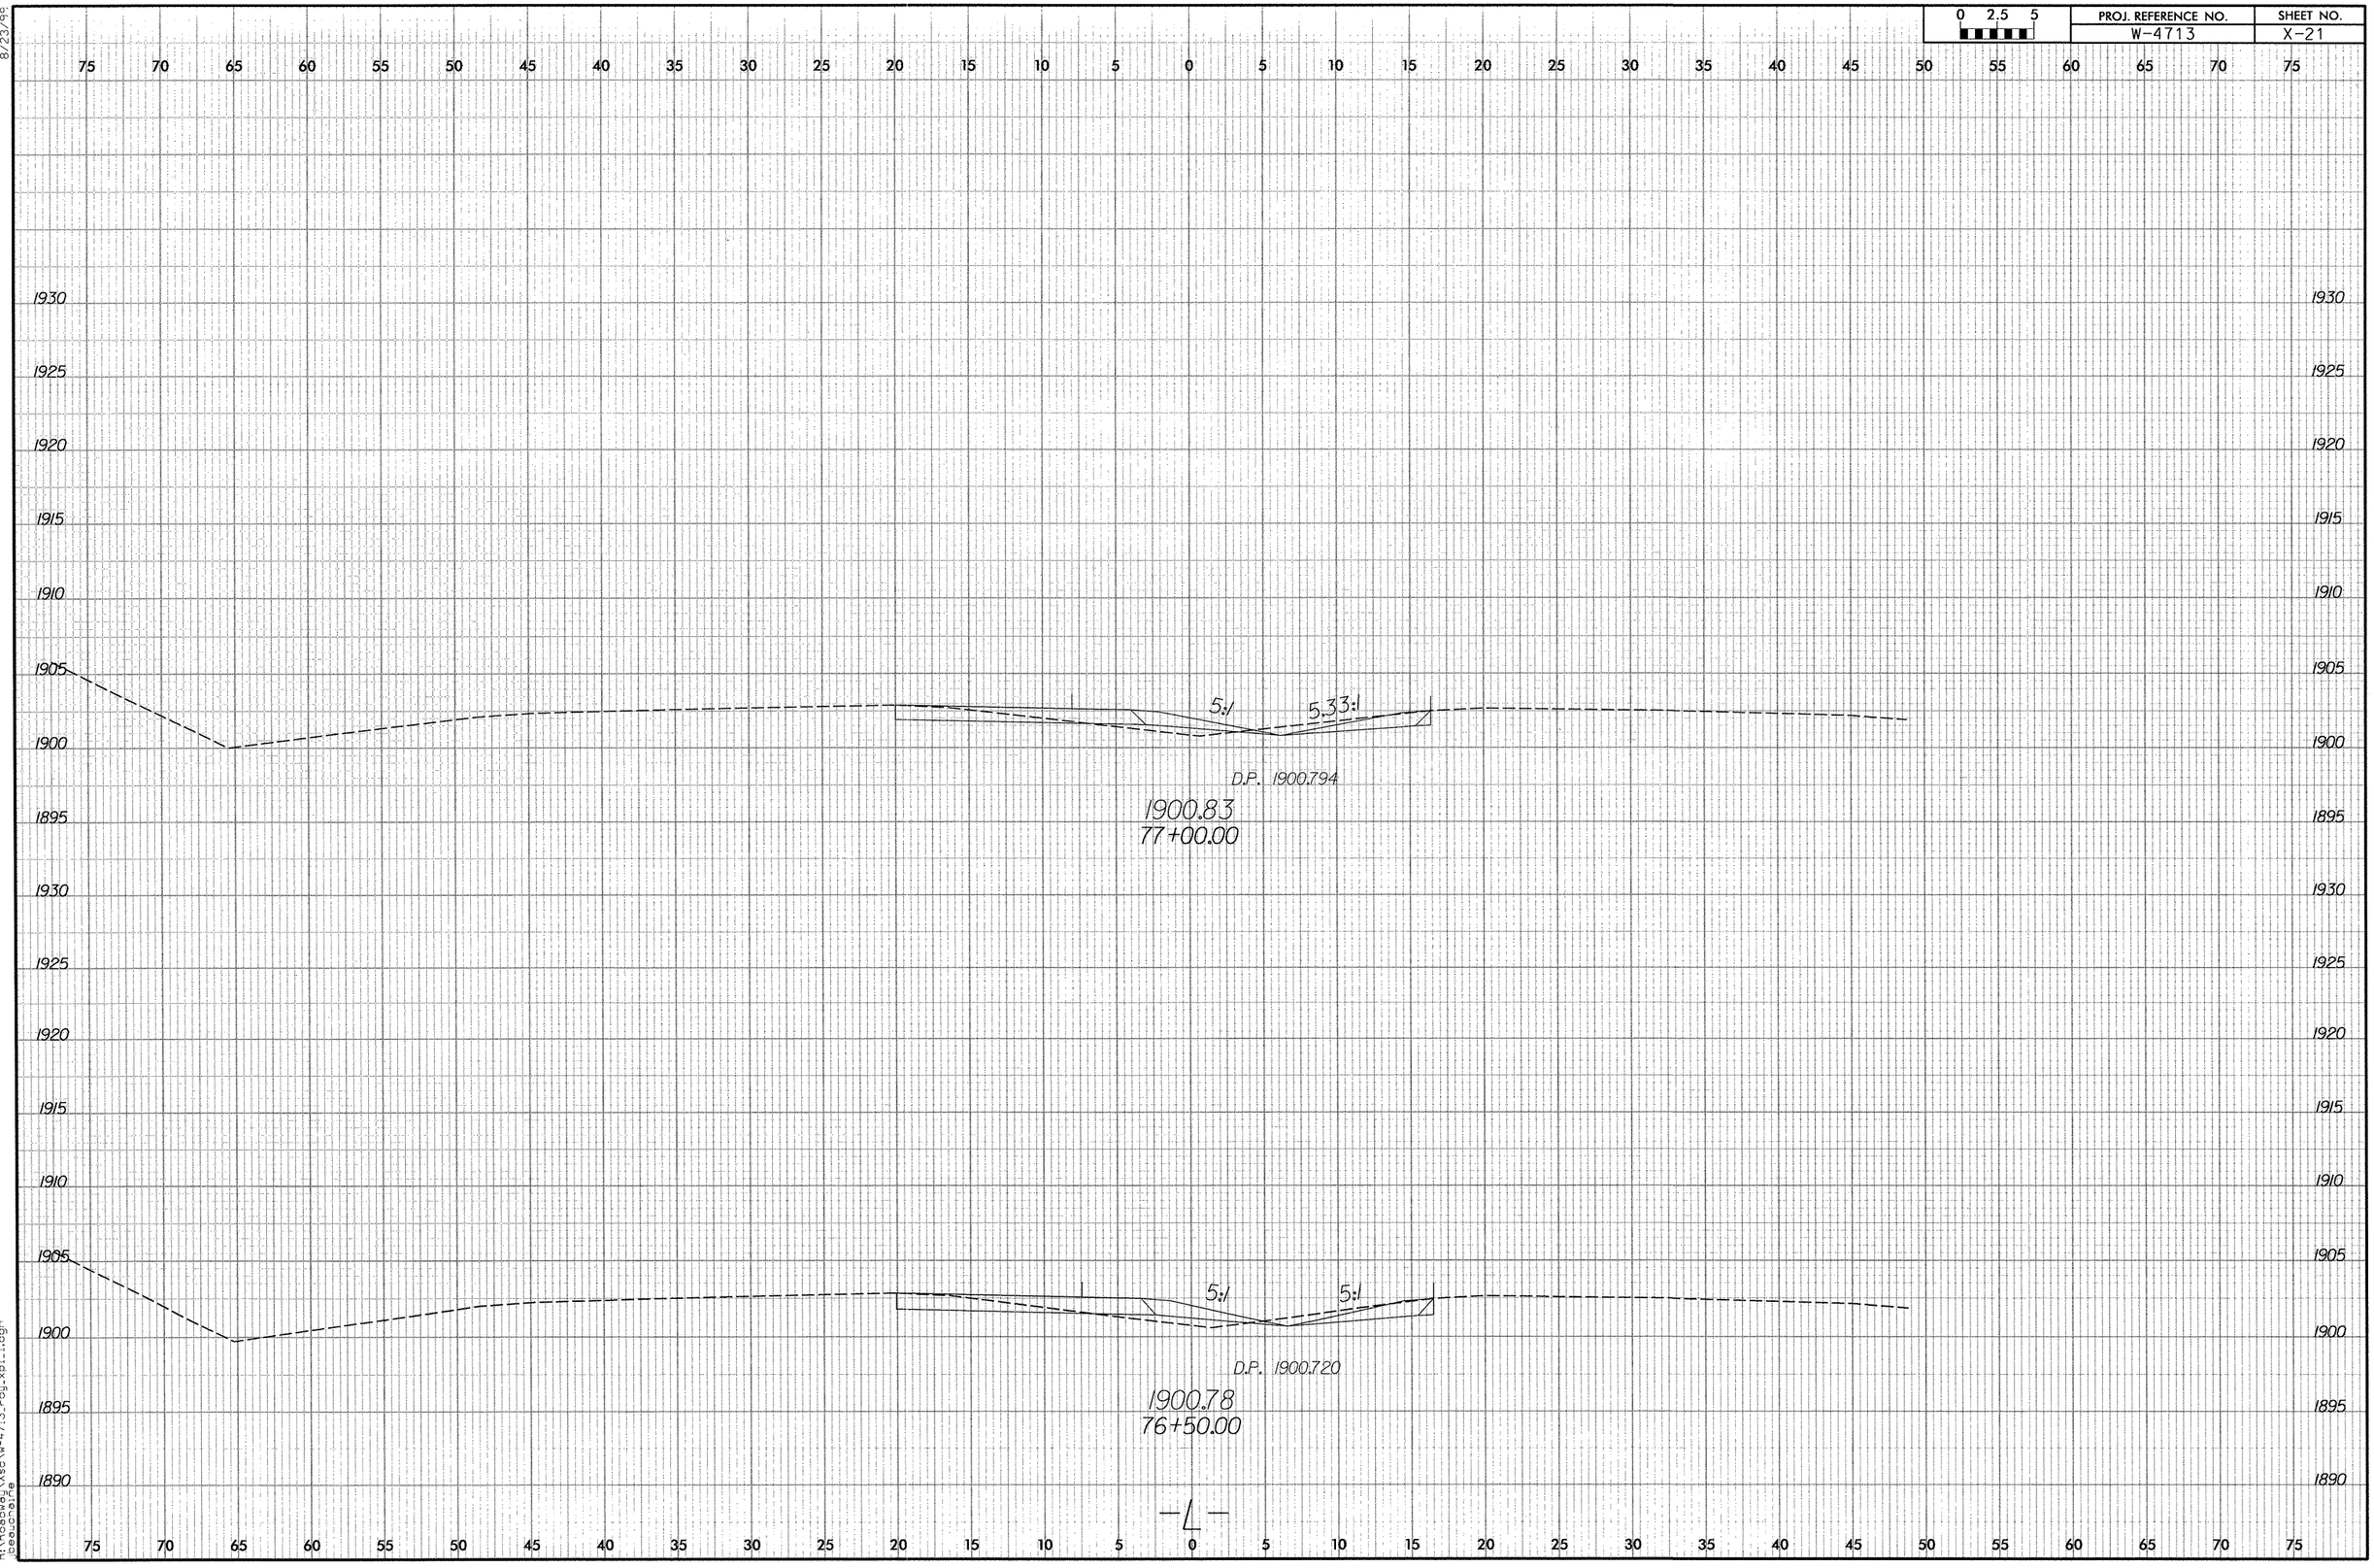

8/23/99

11/6/2006
R:\Roadway\Xsc\w-4713_rdy_xs1_1.dgn
beachaine

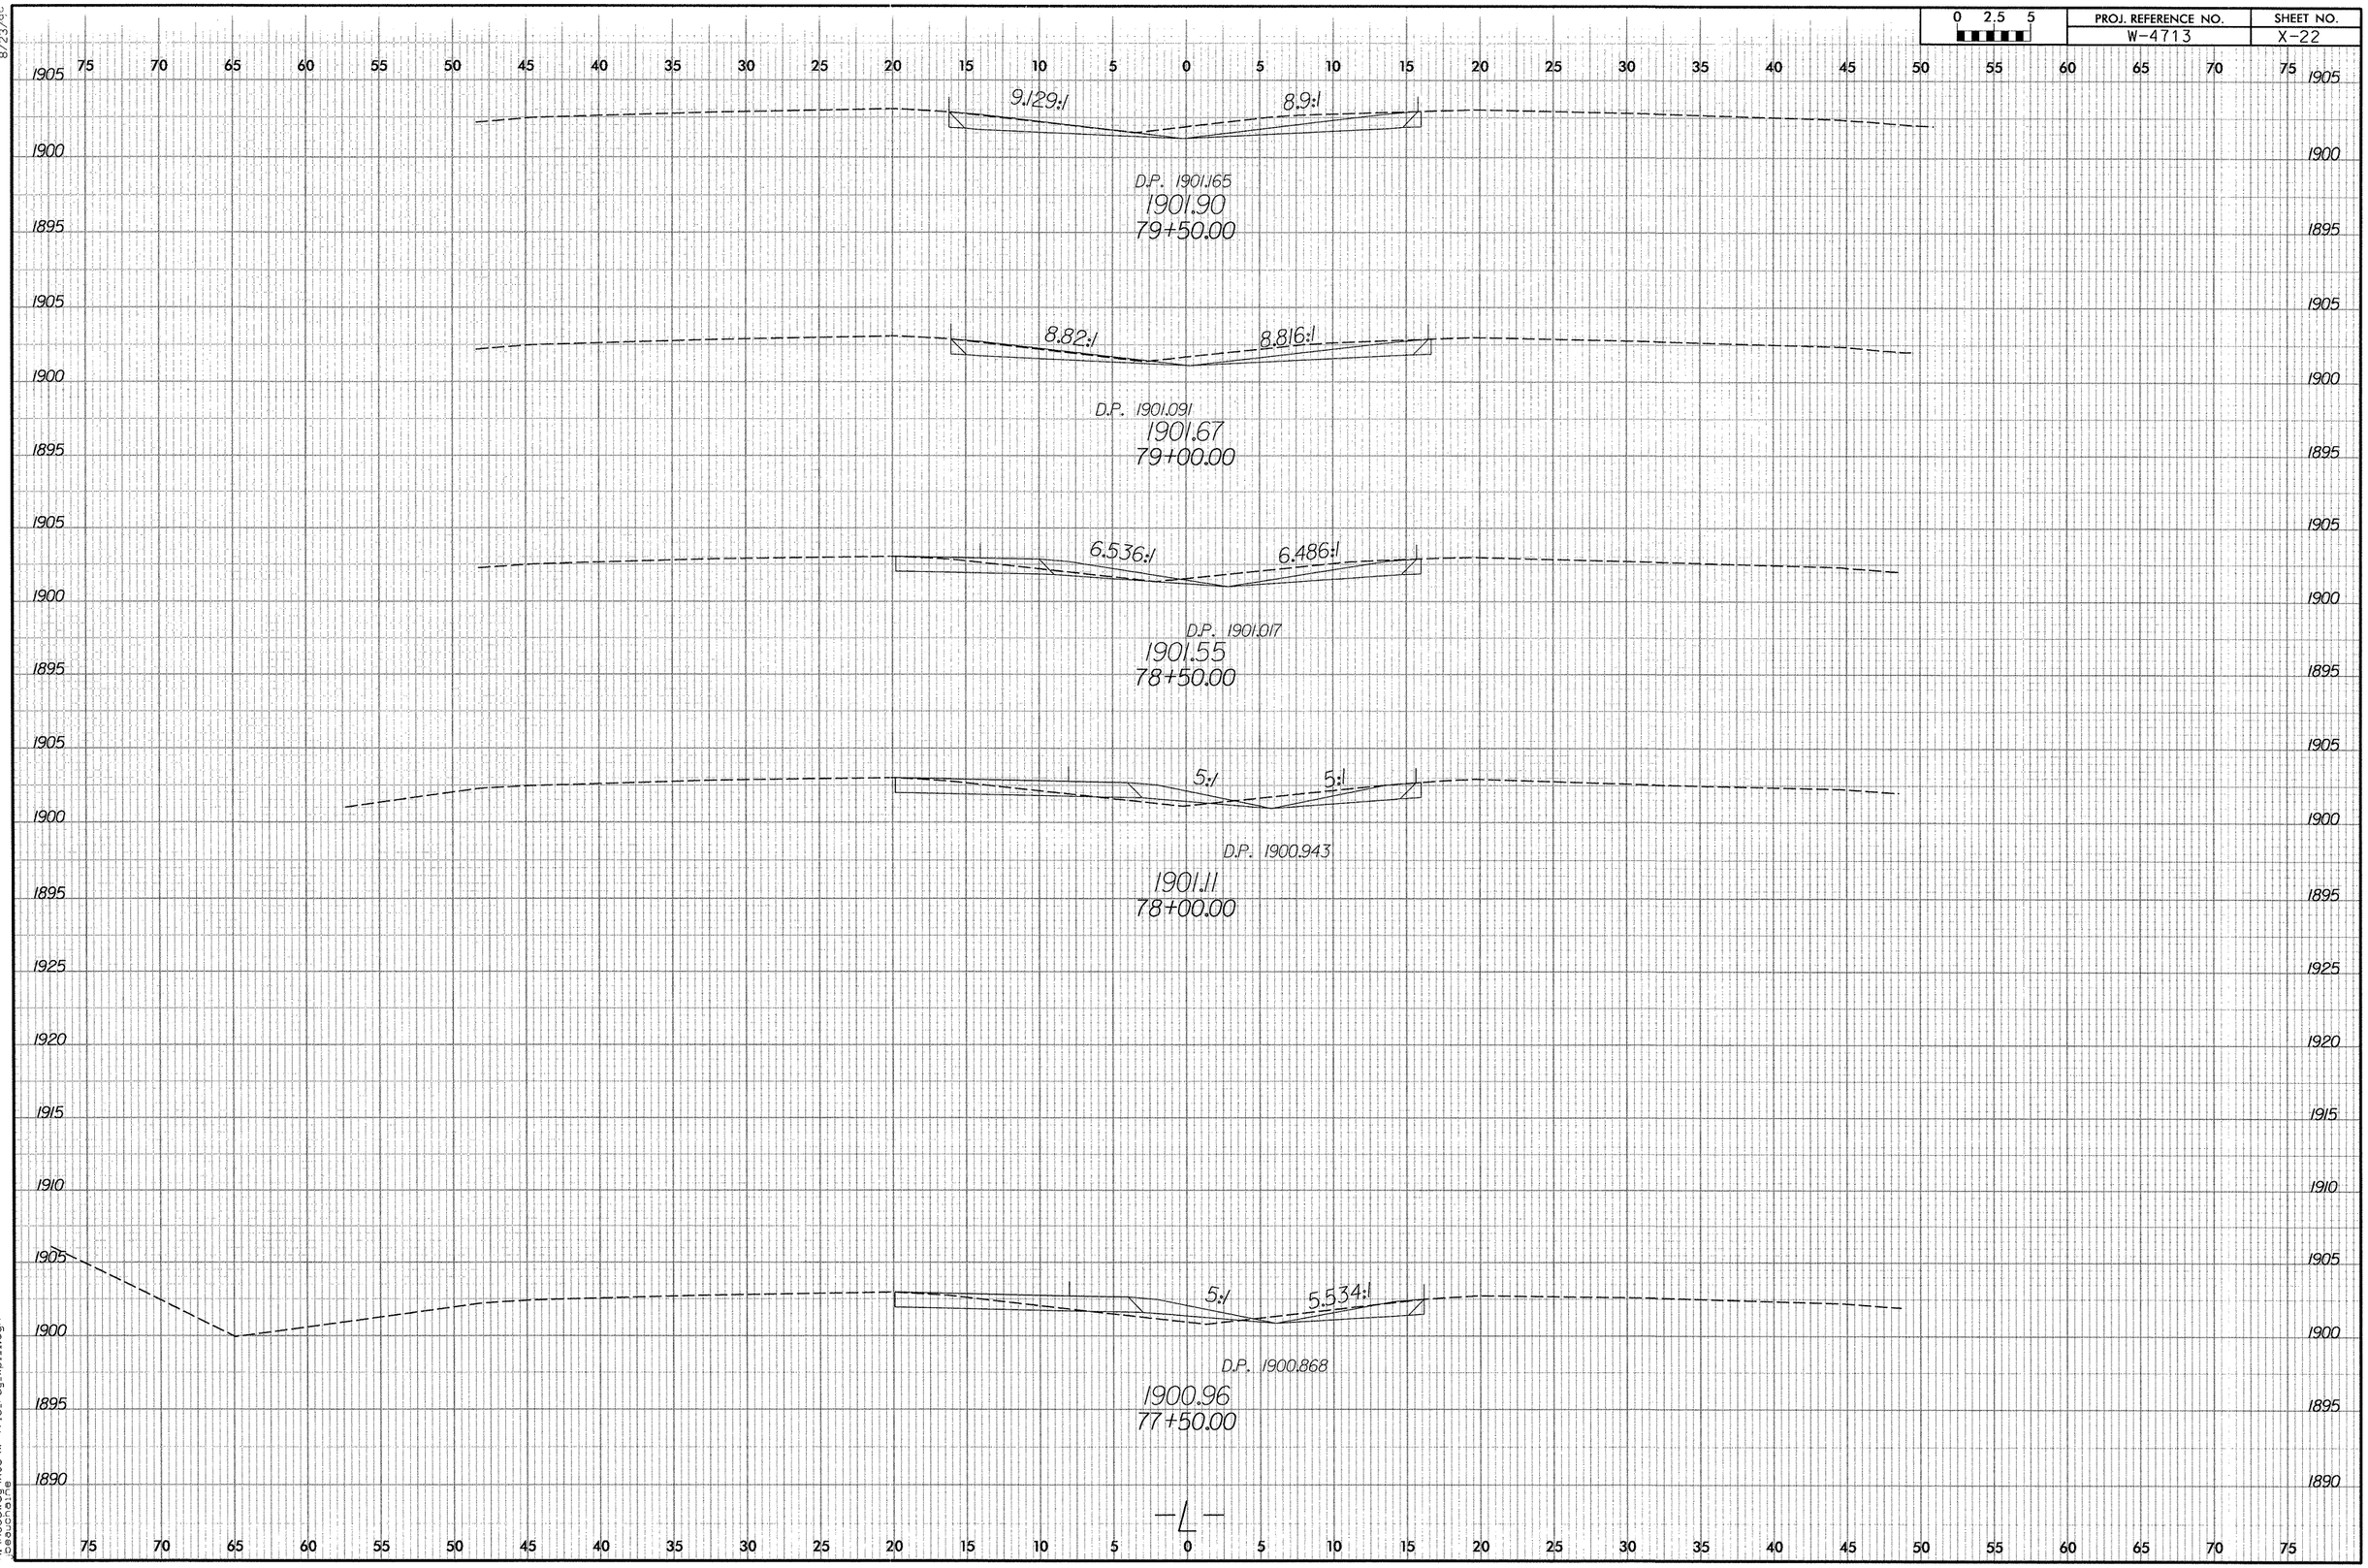

8/23/96

11/6/2006
R:\Roadway\Xsc\w-4713_rdy_xpl_1.dgn
jbeauchaine

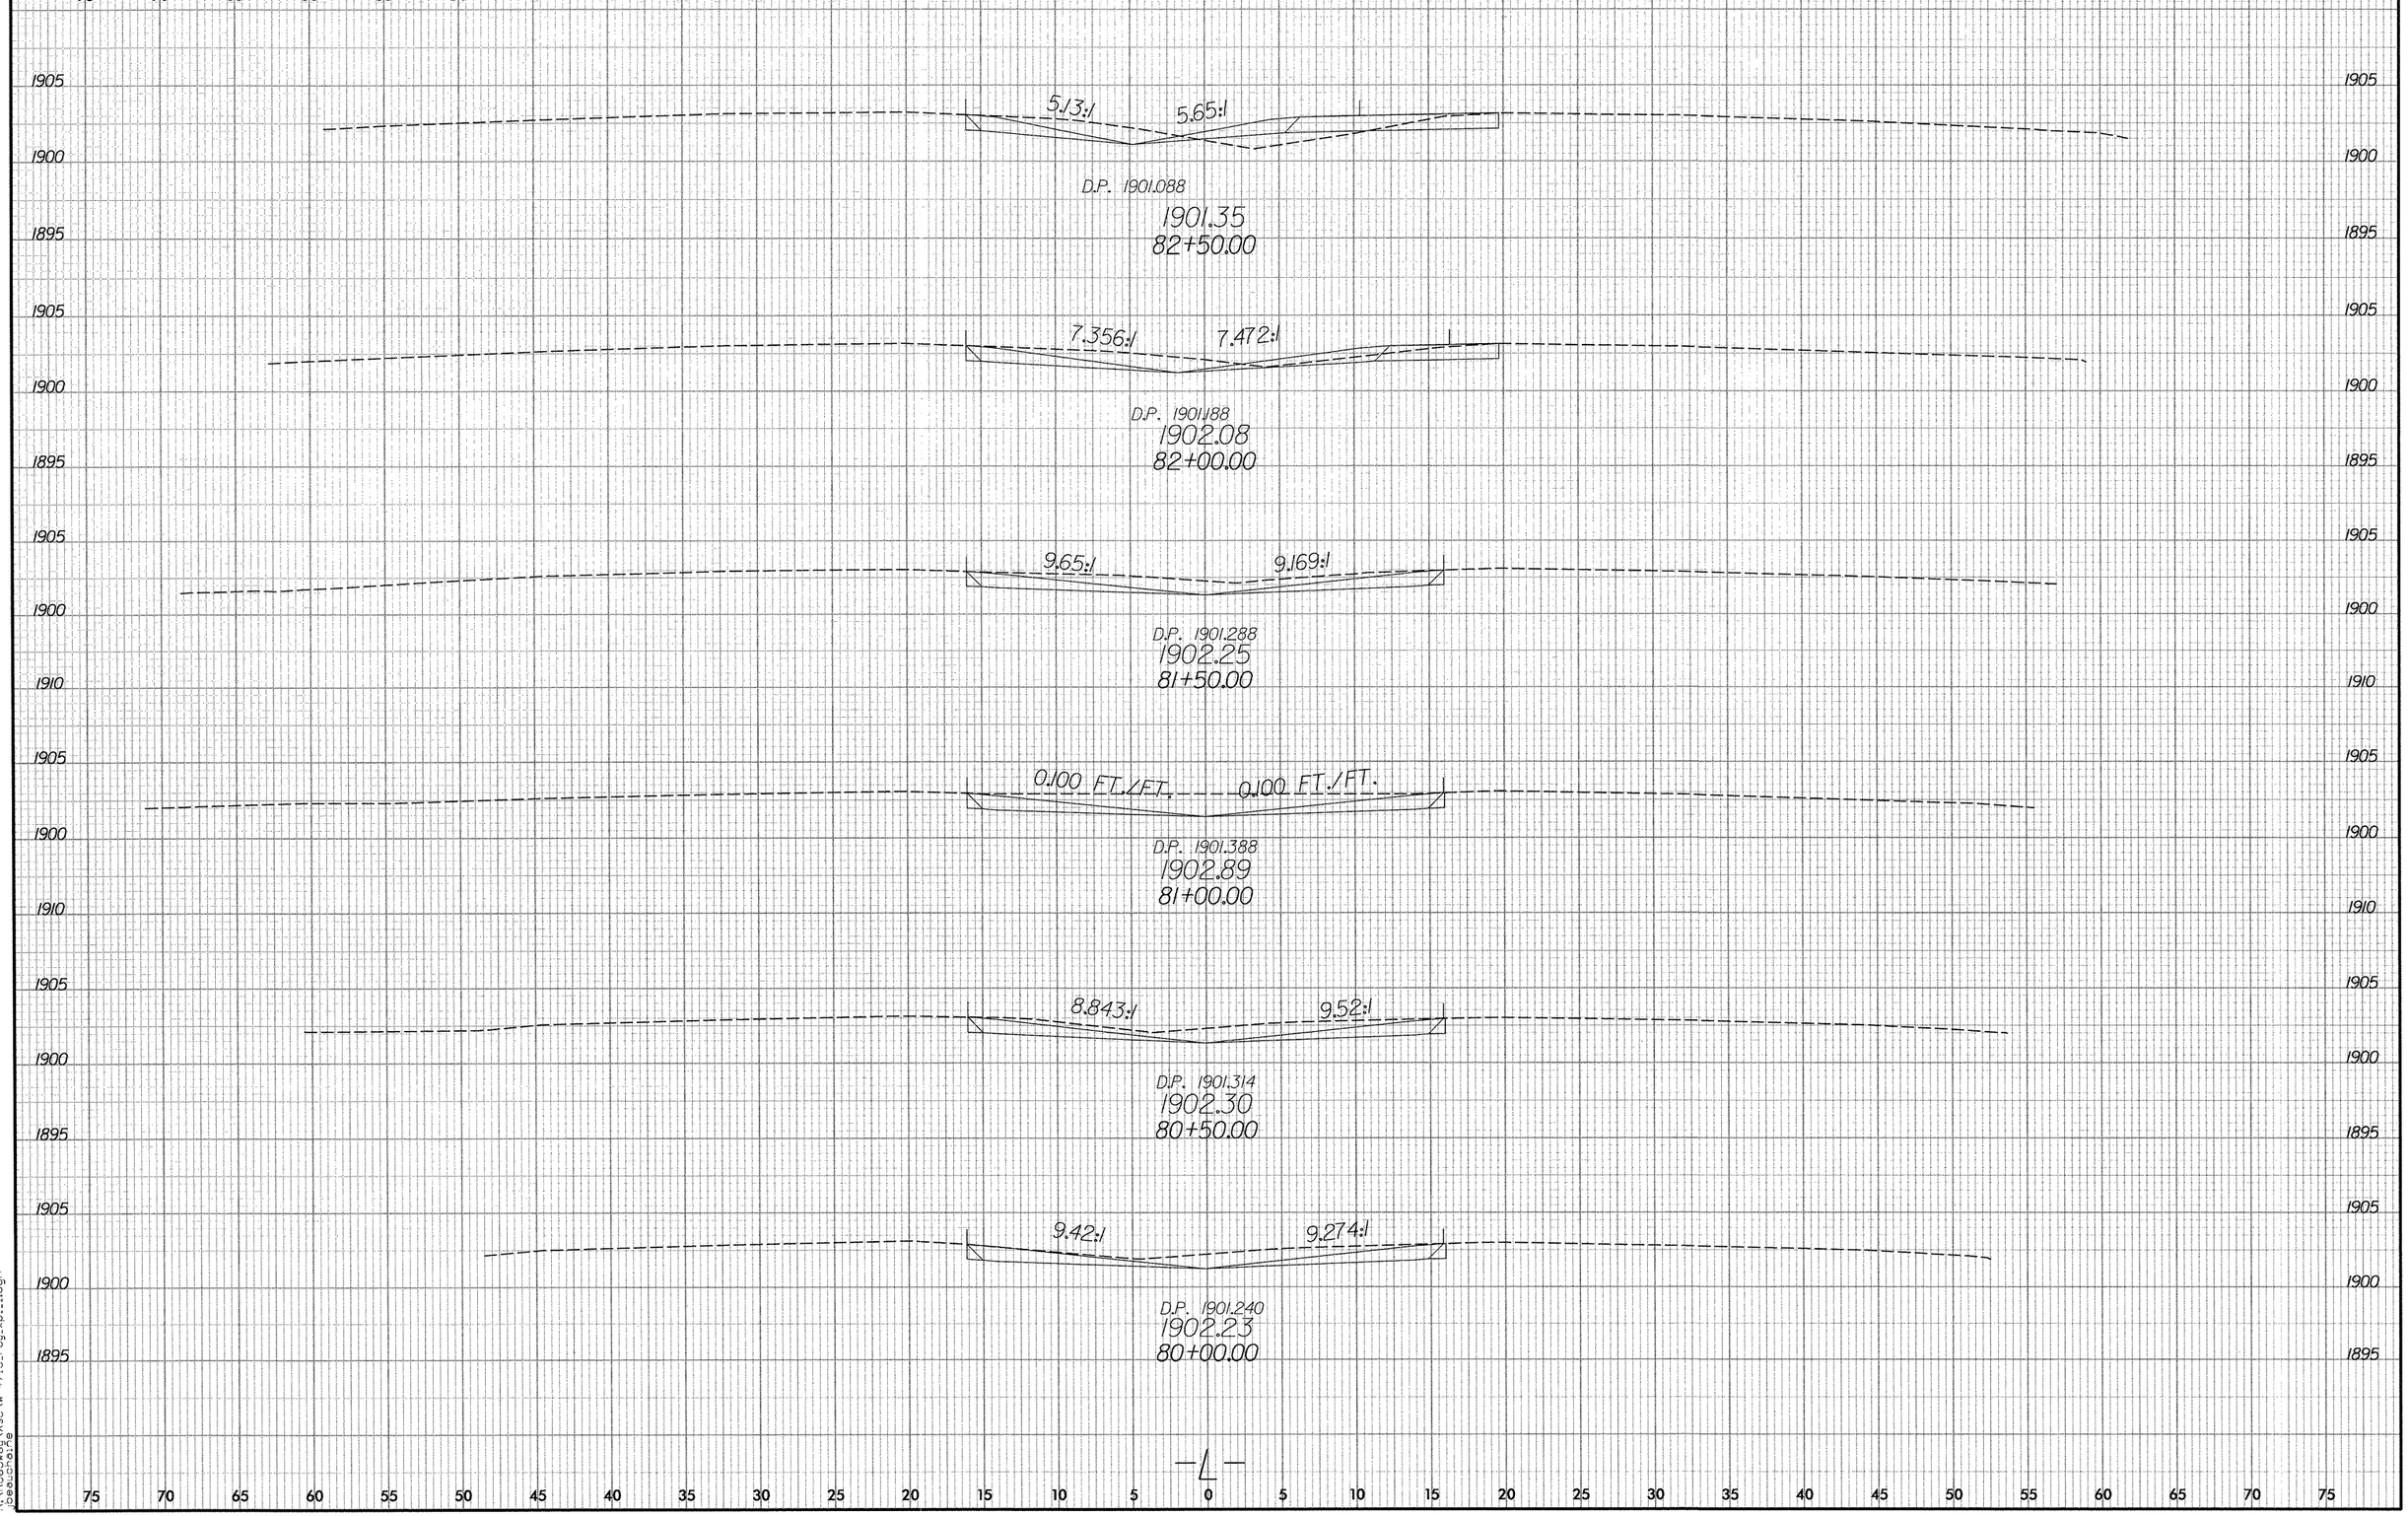

8/23/96

11/16/2006
R:\Roadway\Xsc\w-4713_rdy_xpl_1.dgn
jbeauchaine

8/23/99

0 2.5 5	PROJ. REFERENCE NO.	SHEET NO.
	W-4713	X-24

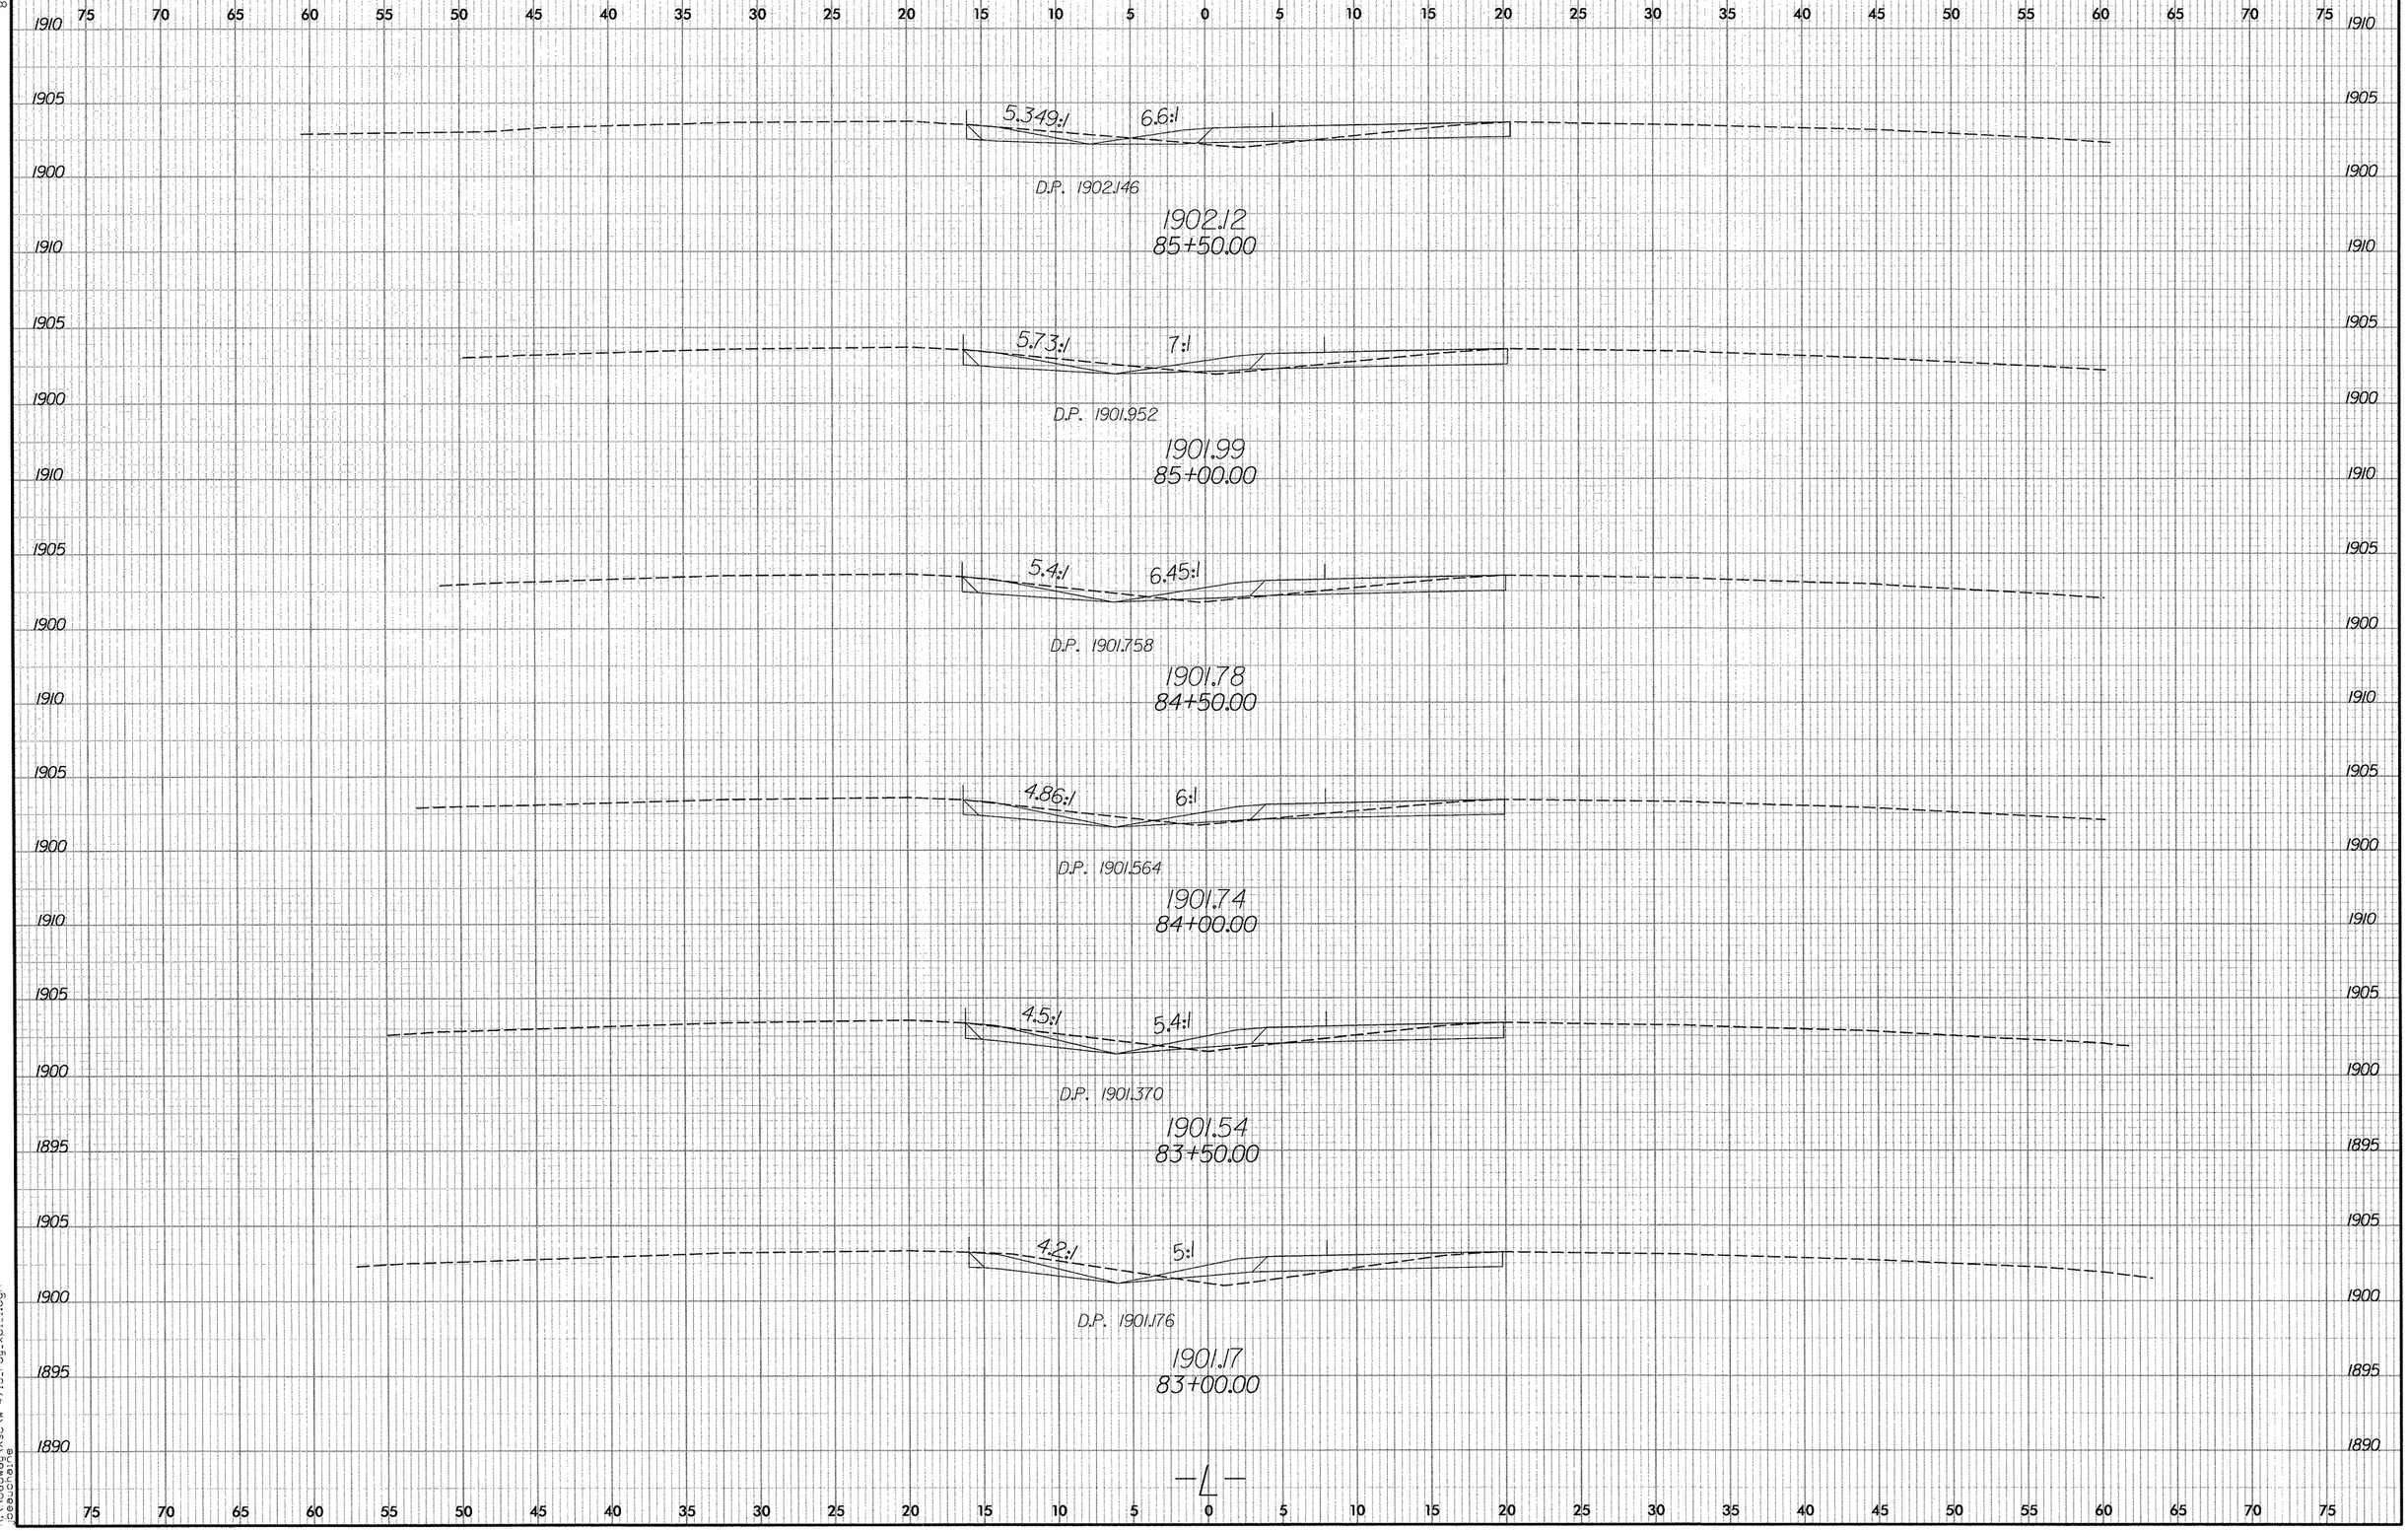

11/16/2006
R:\Roadway\Xsc\w-4713_ray_xpl1.dgn
cbauchaine

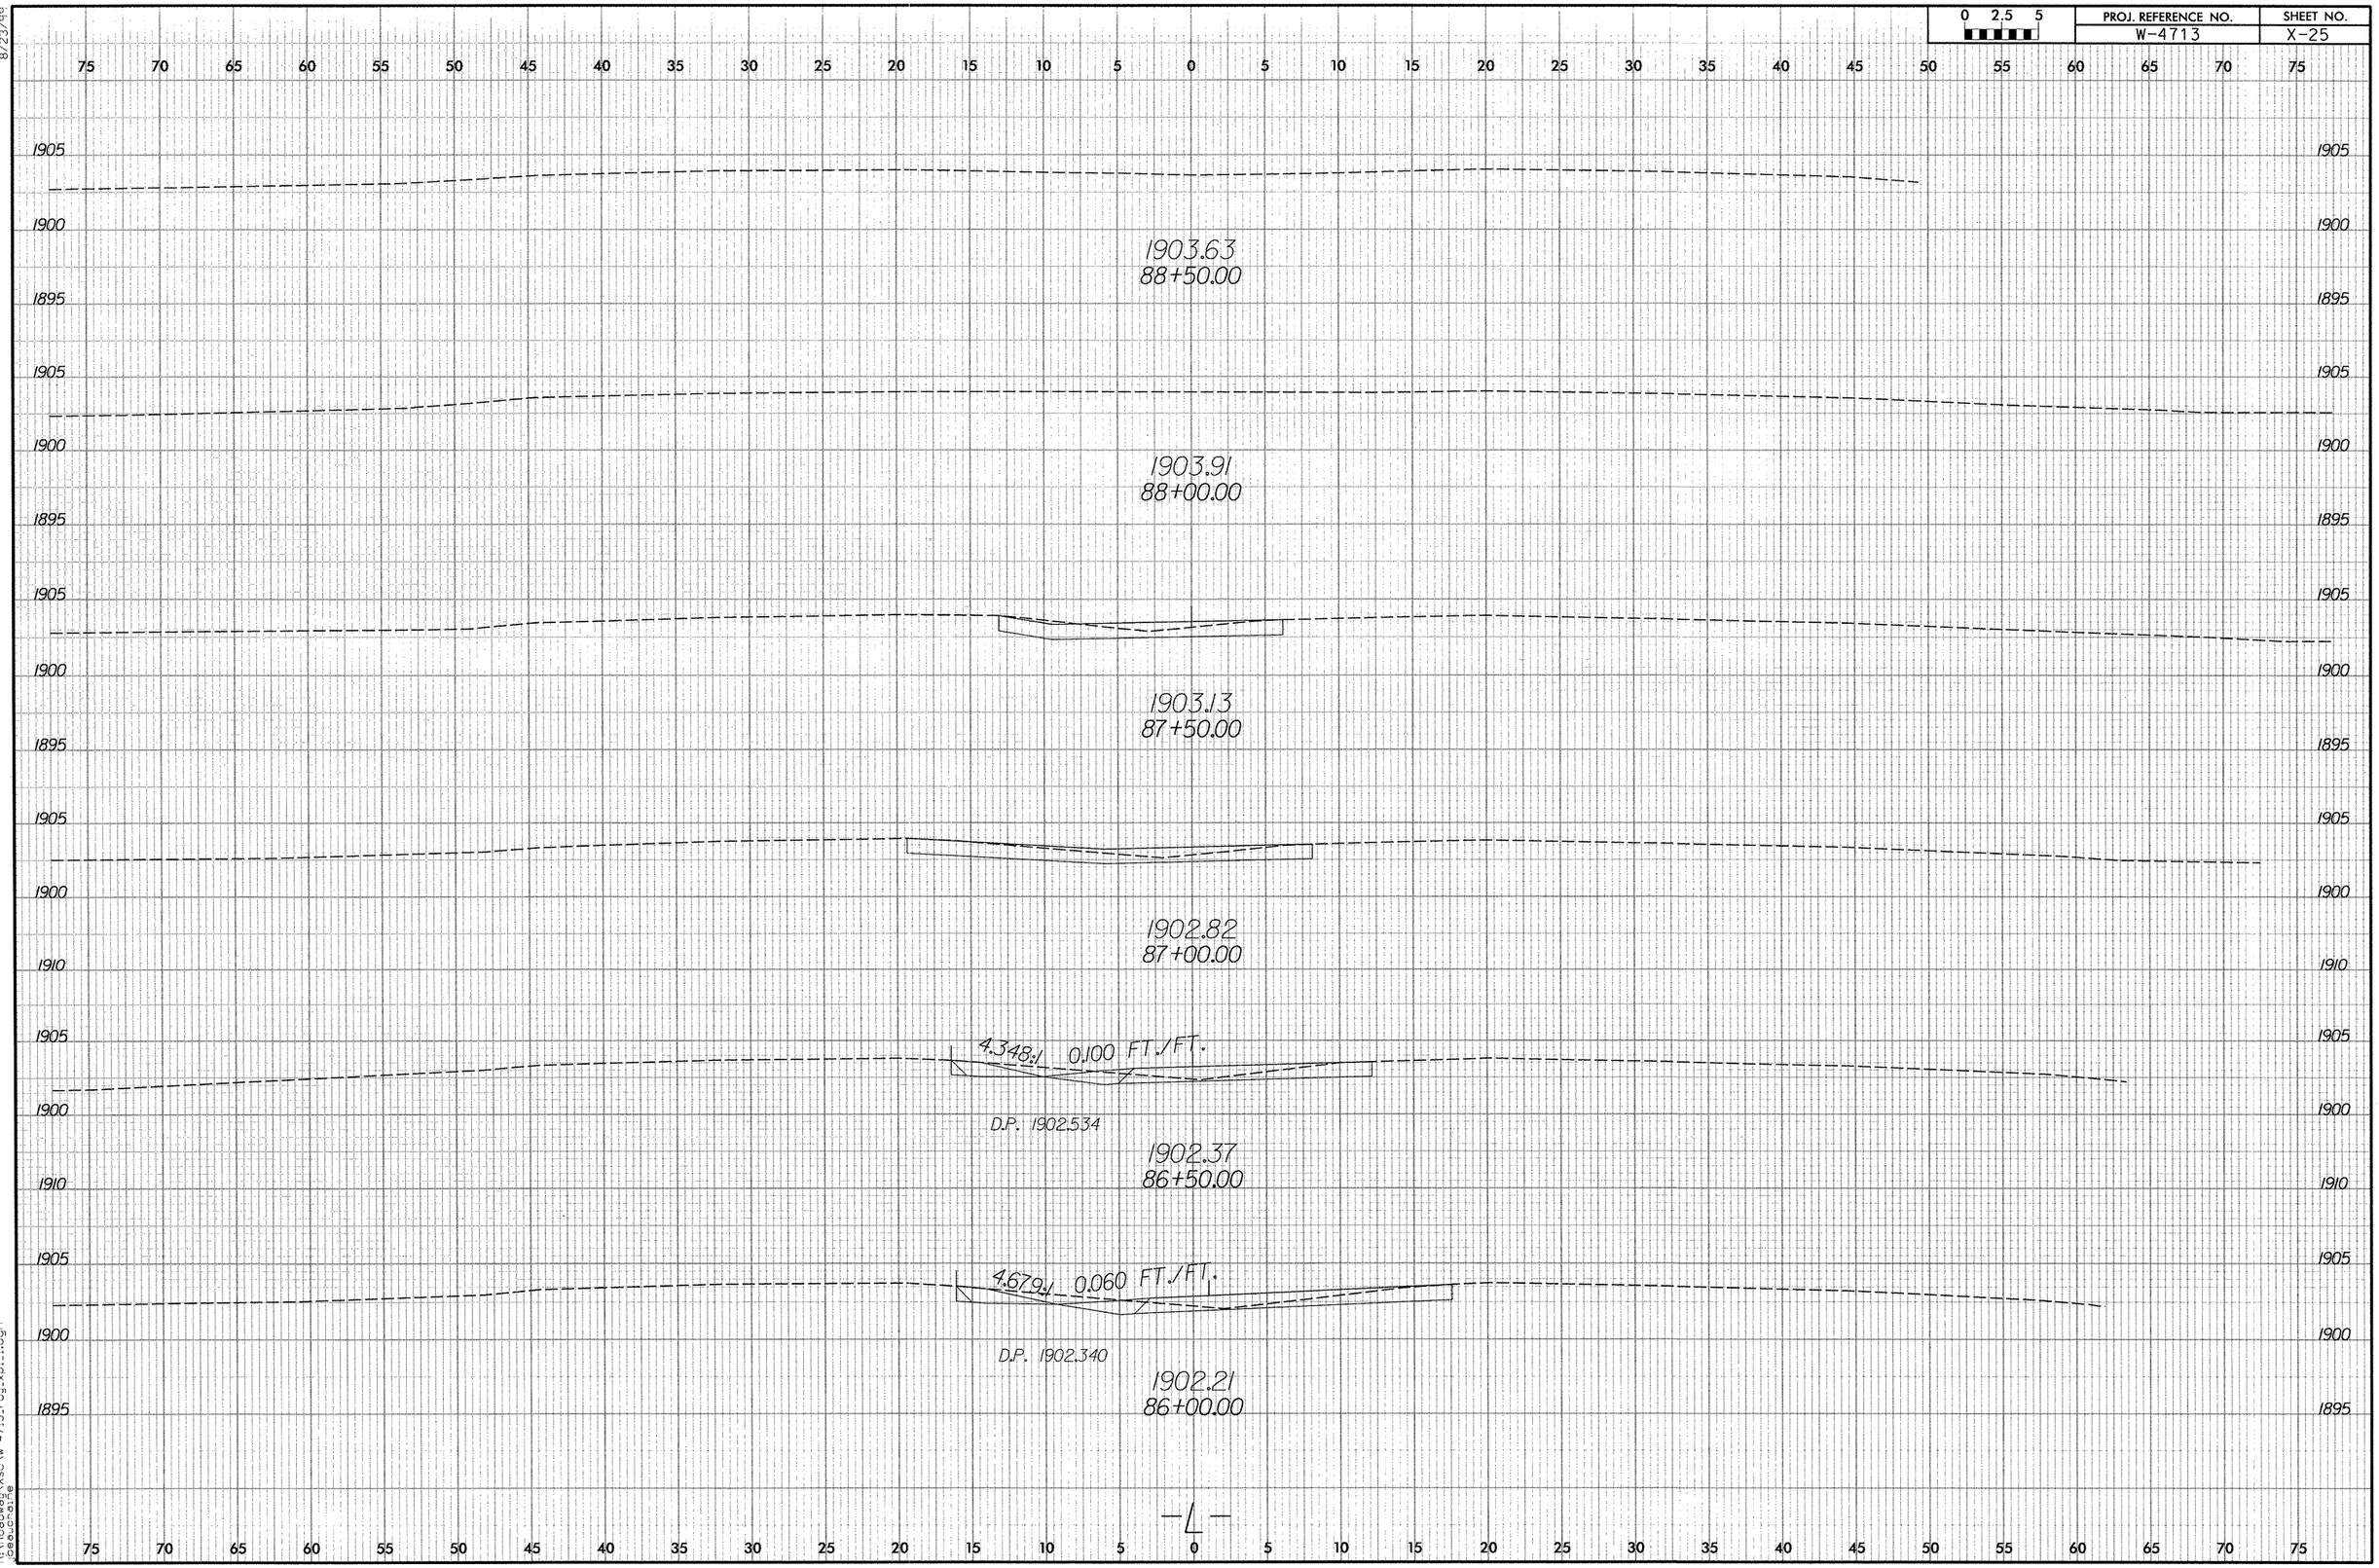

8/23/99

11/16/2006
R:\Roadway\Xsc\w-4713_rdy_xpl_1.dgn
jose.chaine

0 2.5 5	PROJ. REFERENCE NO.	SHEET NO.
	W-4713	X-26

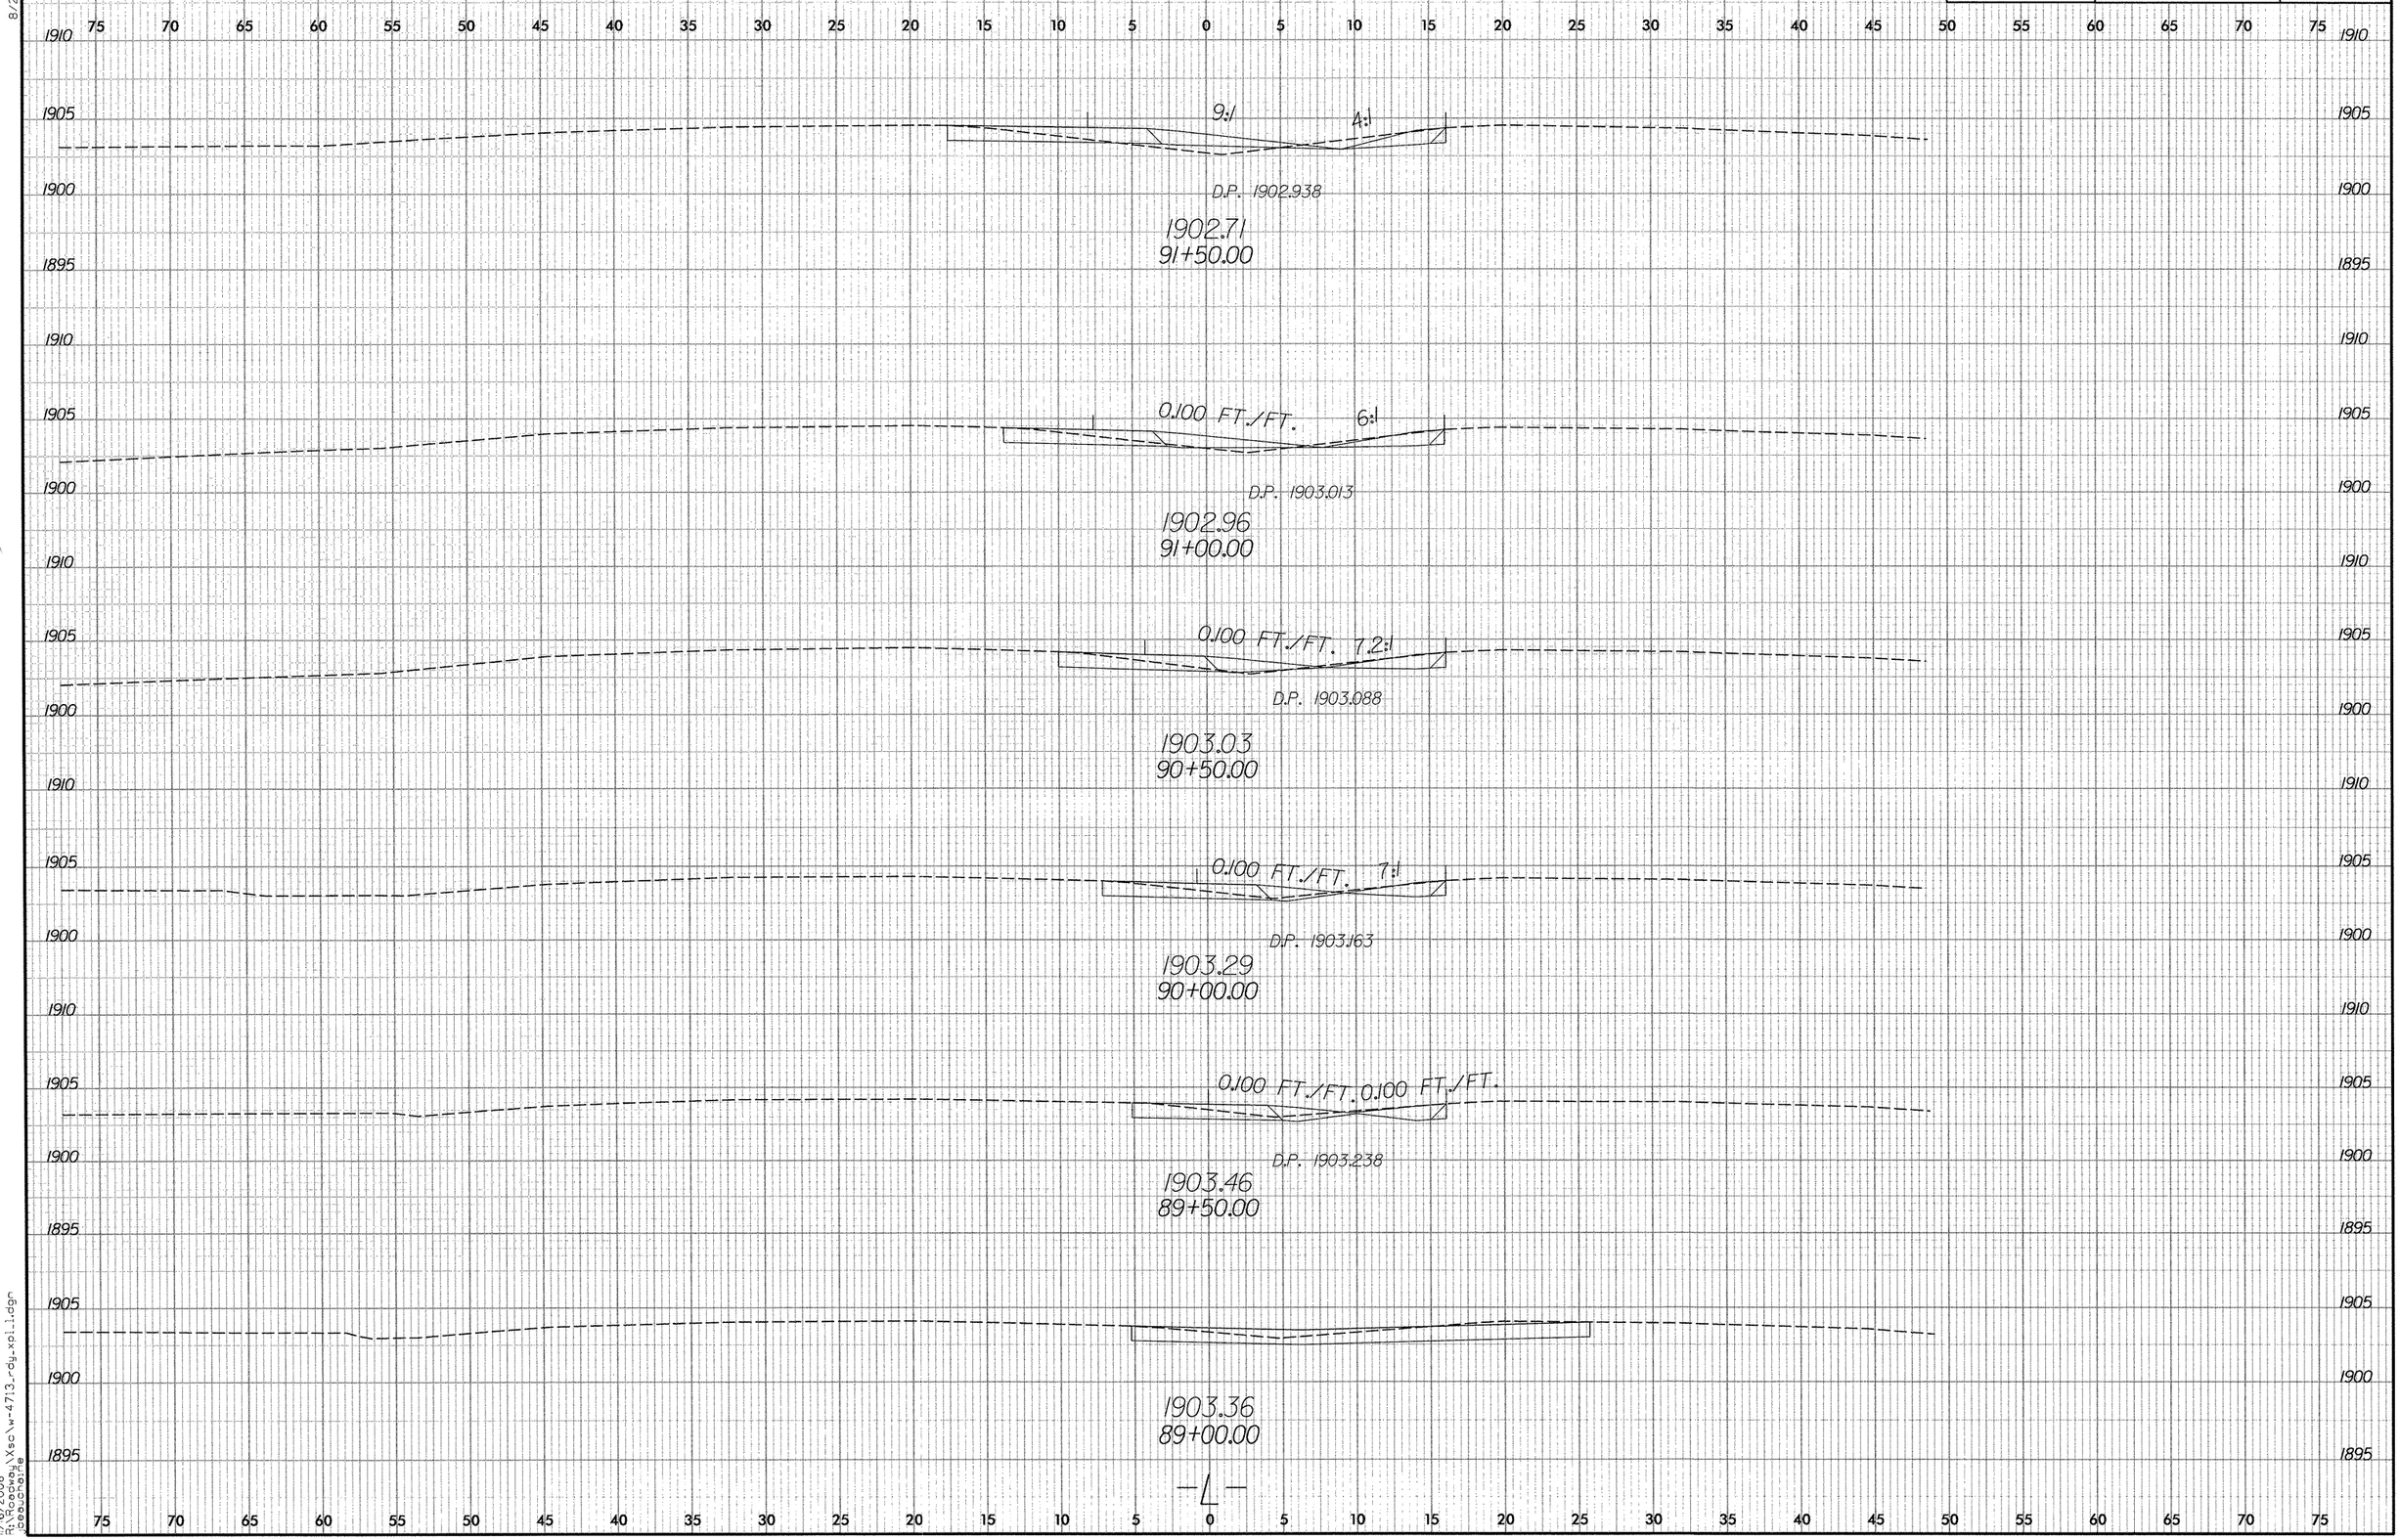

8/23/06

11/6/2006
R:\Roadway\Xsc\w-4713_rdy_xpl_1.dgn
jbeauchaire

0 2.5 5	PROJ. REFERENCE NO.	SHEET NO.
	W-4713	X-27

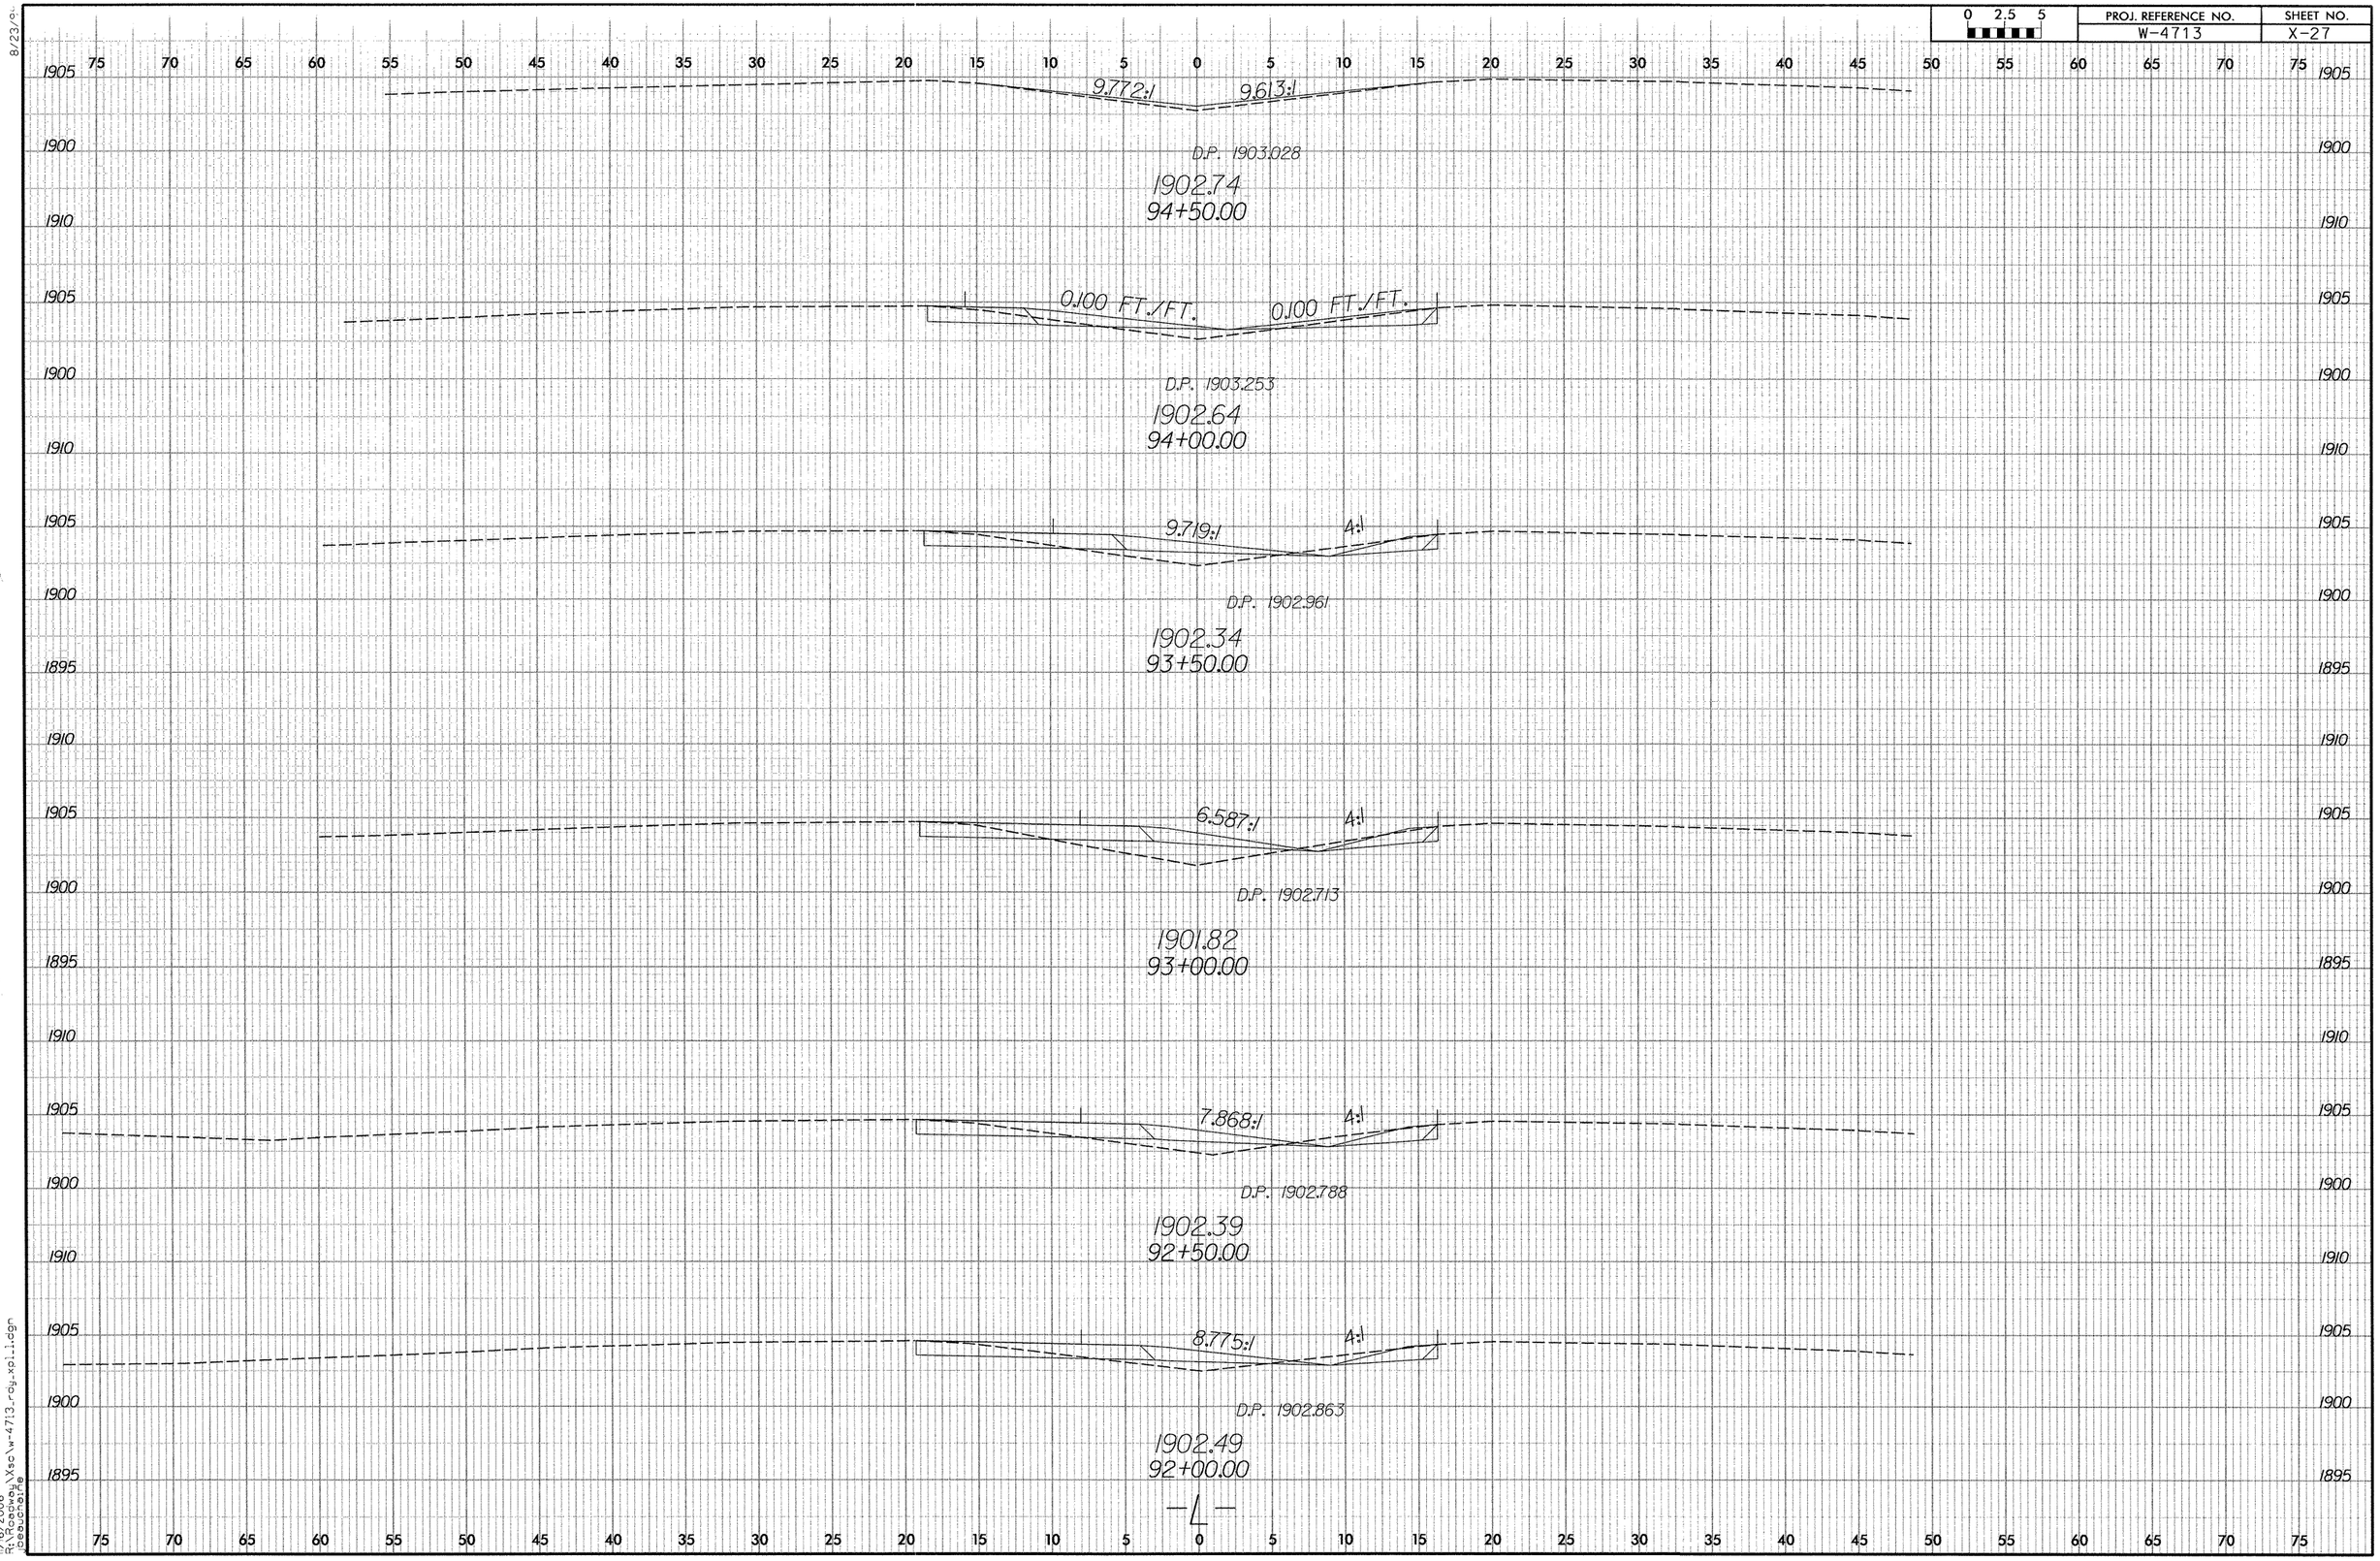

8/23/0

11/16/2006
R:\Roadway\Xsc\w-4713_ray_xsl.dgn
beauchaine

8/23/99

0 2.5 5	PROJ. REFERENCE NO.	SHEET NO.
	W-4713	X-28

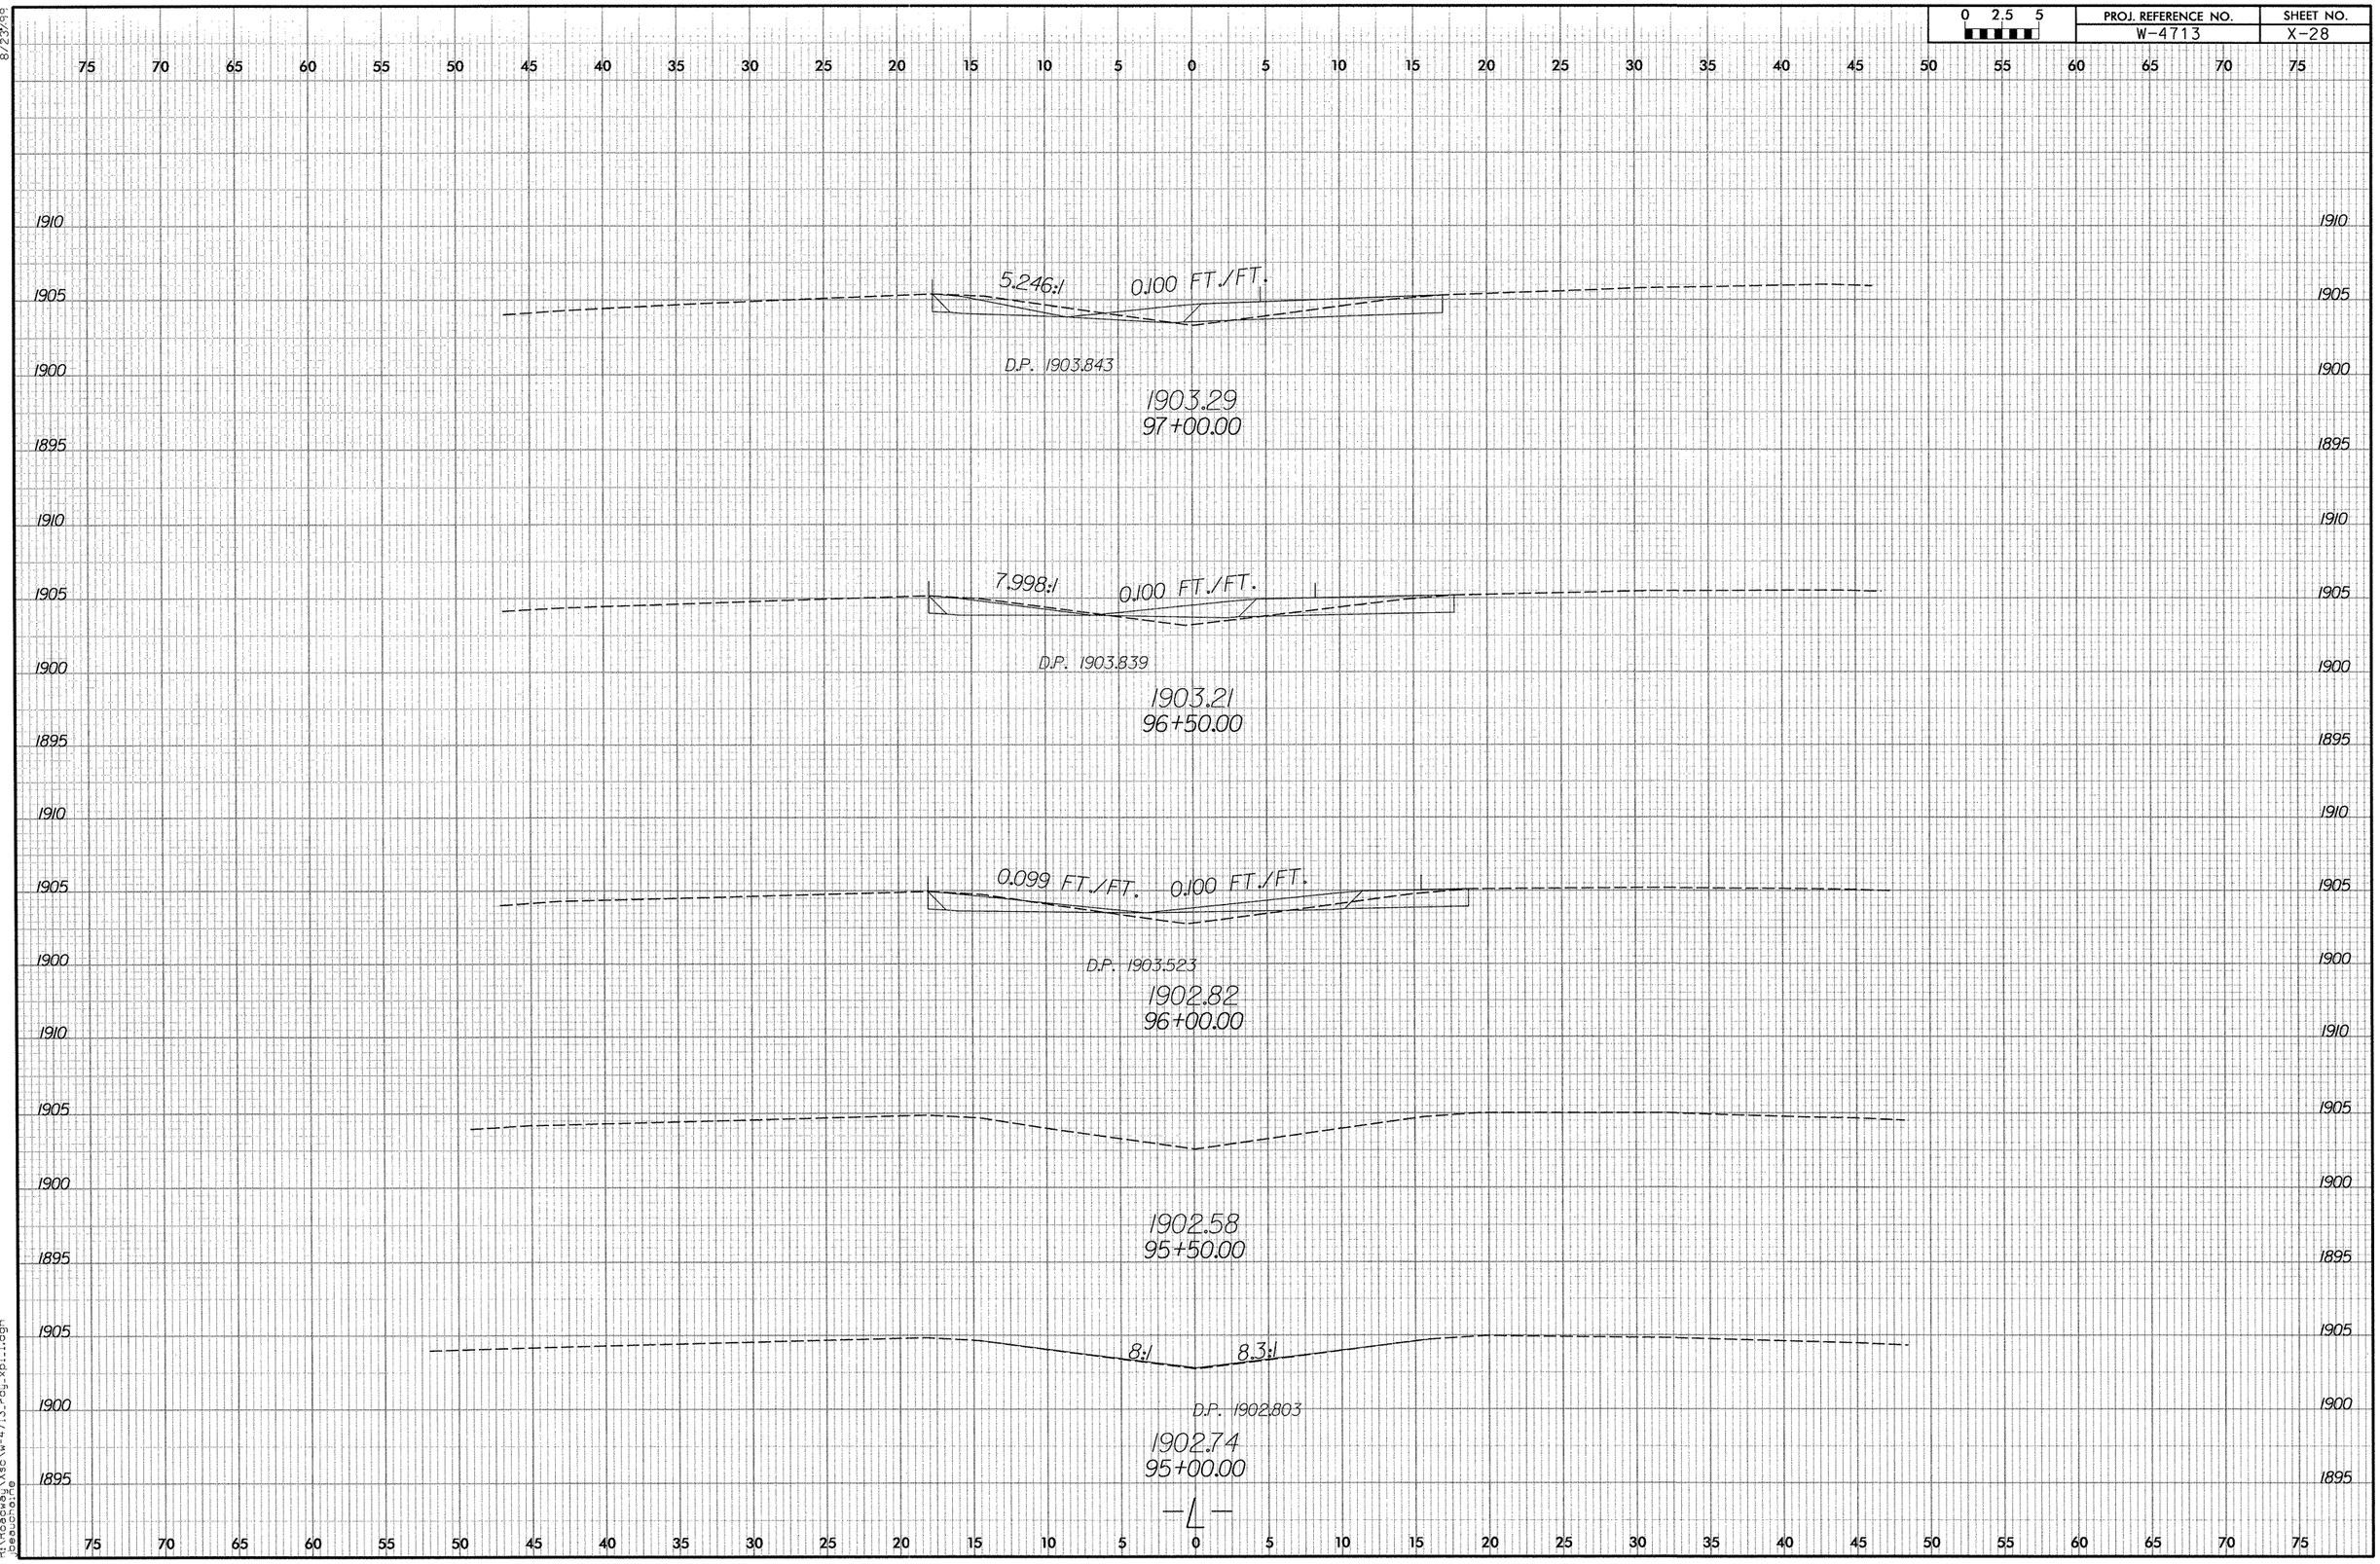

11/16/2006
R:\Roadway\Xsc\w-4713_rdy_xpi_1.dgn
Beauchaine

8/23/99

0 2.5 5	PROJ. REFERENCE NO.	SHEET NO.
	W-4713	X-29

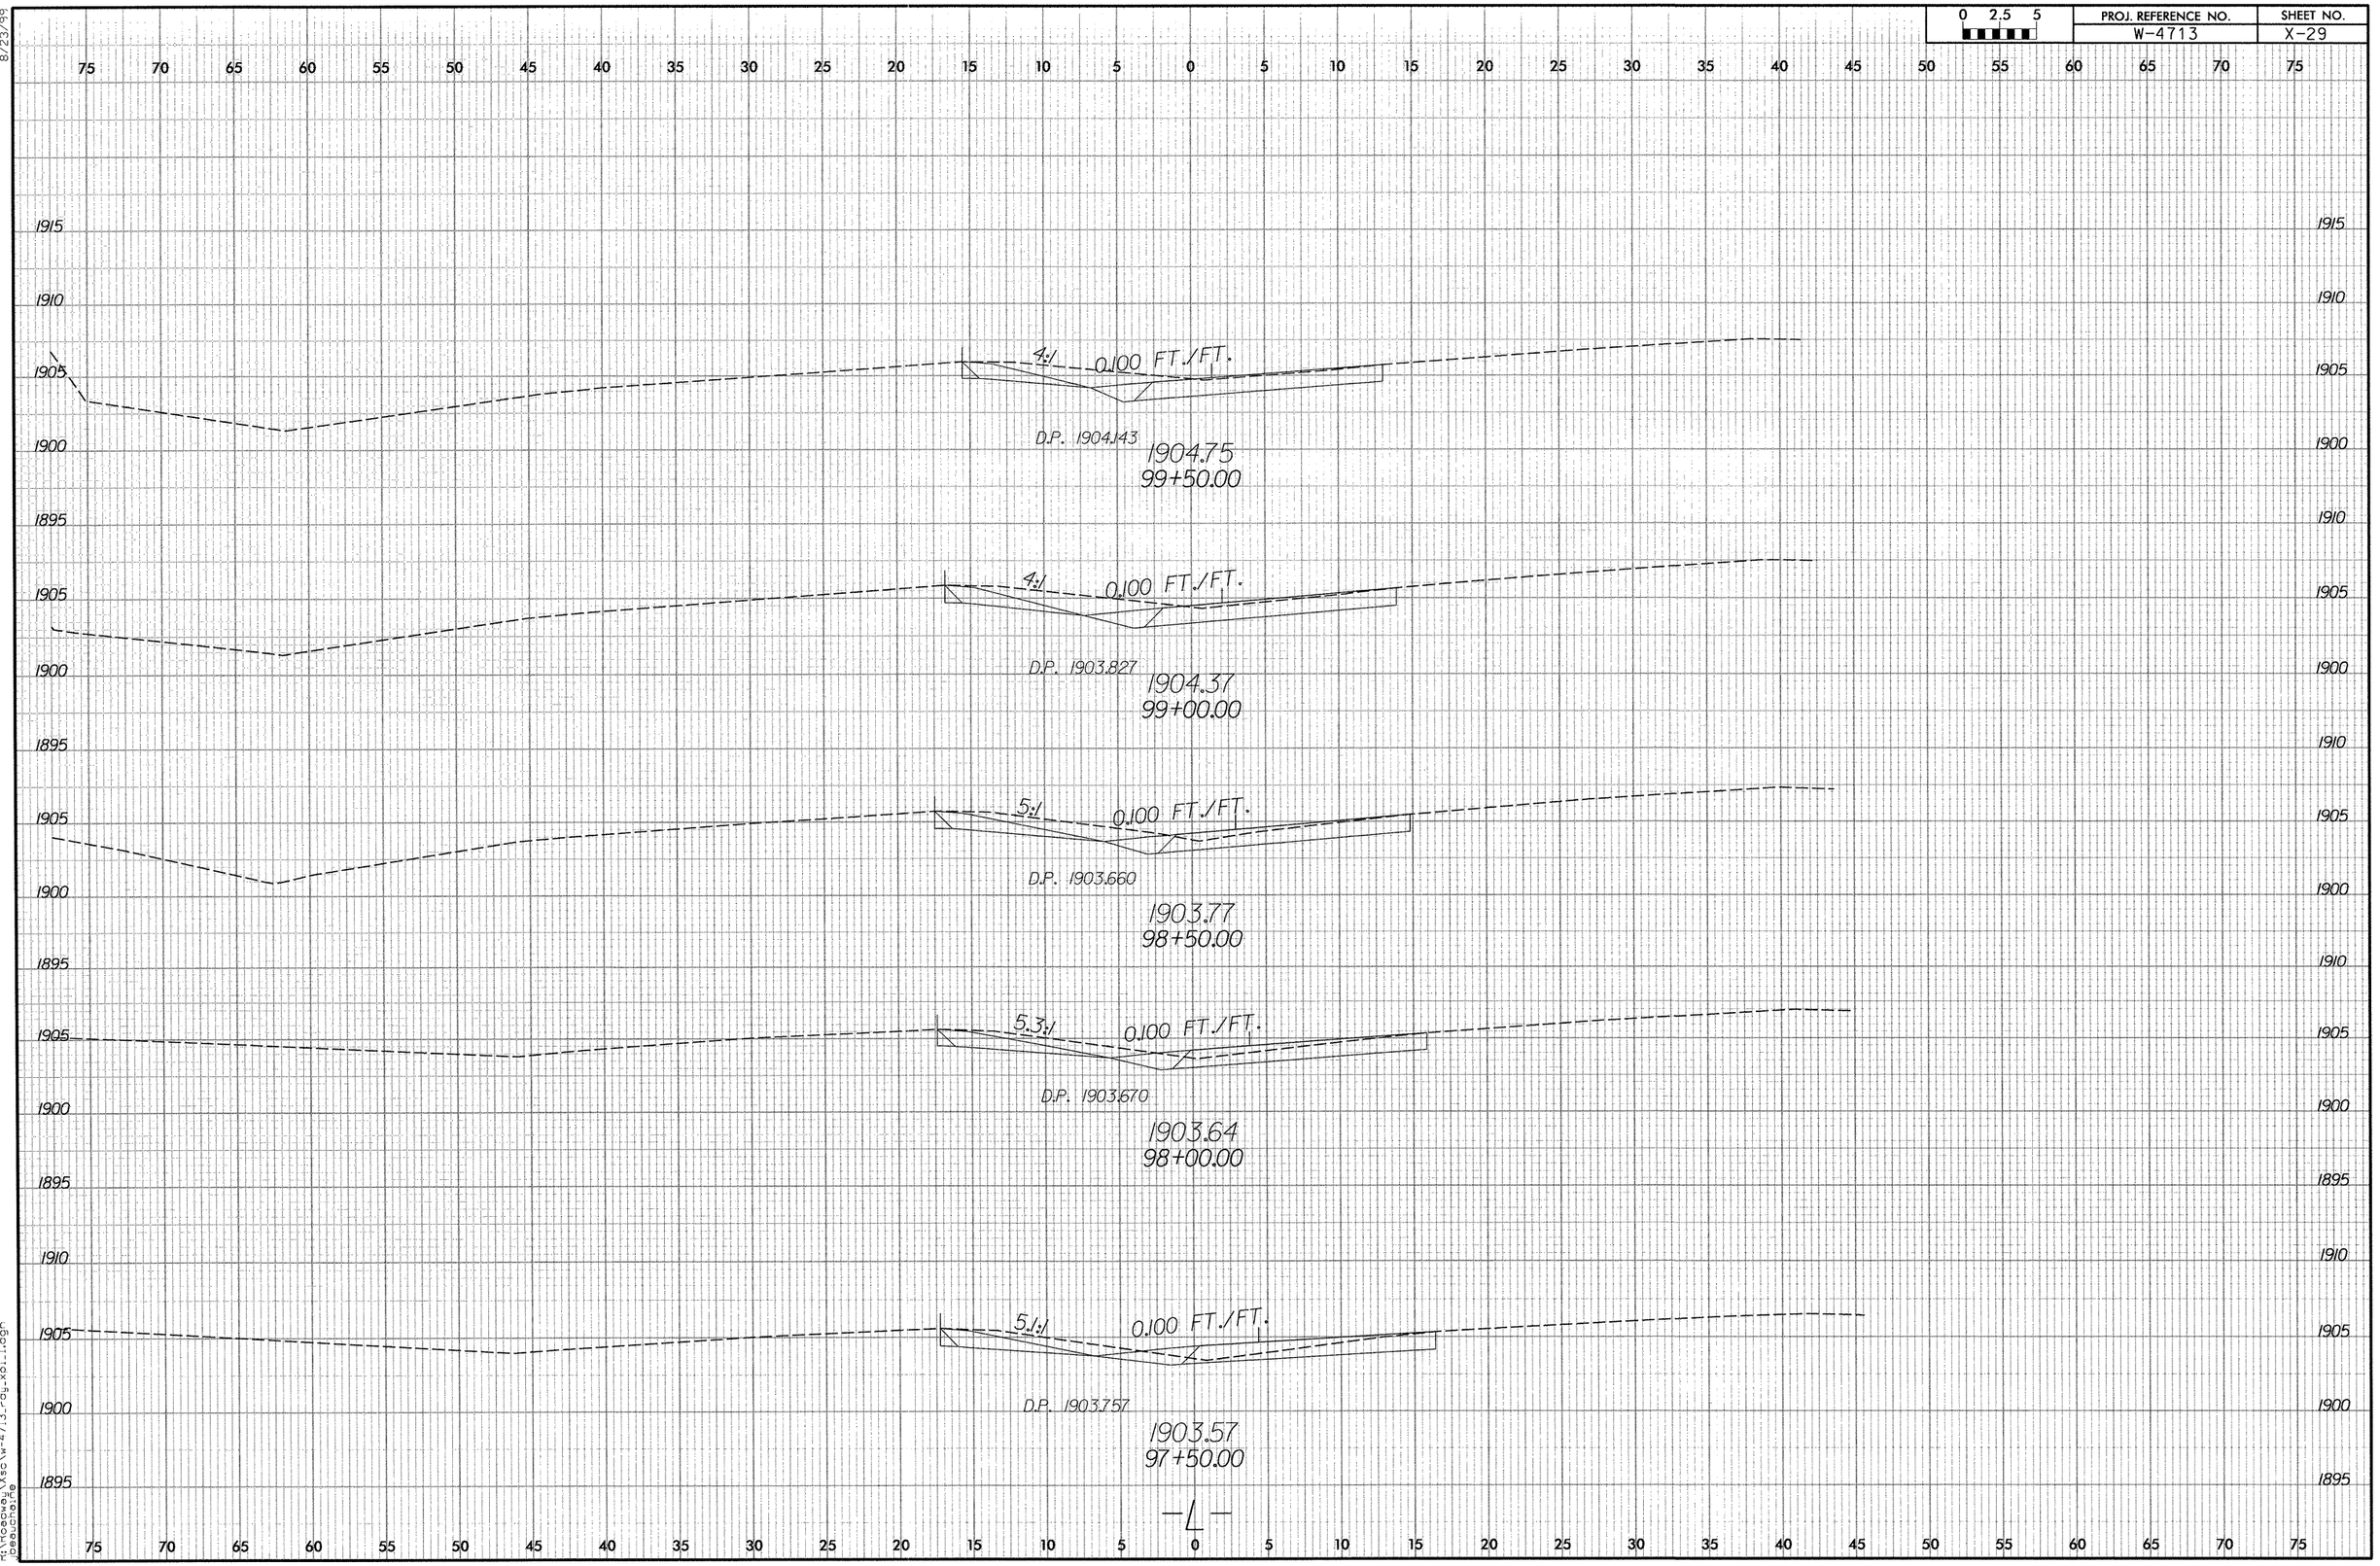

11/16/2006
R:\Roadway\Xsc\w-4713_rdy_xs1.1.dgn
beachaine

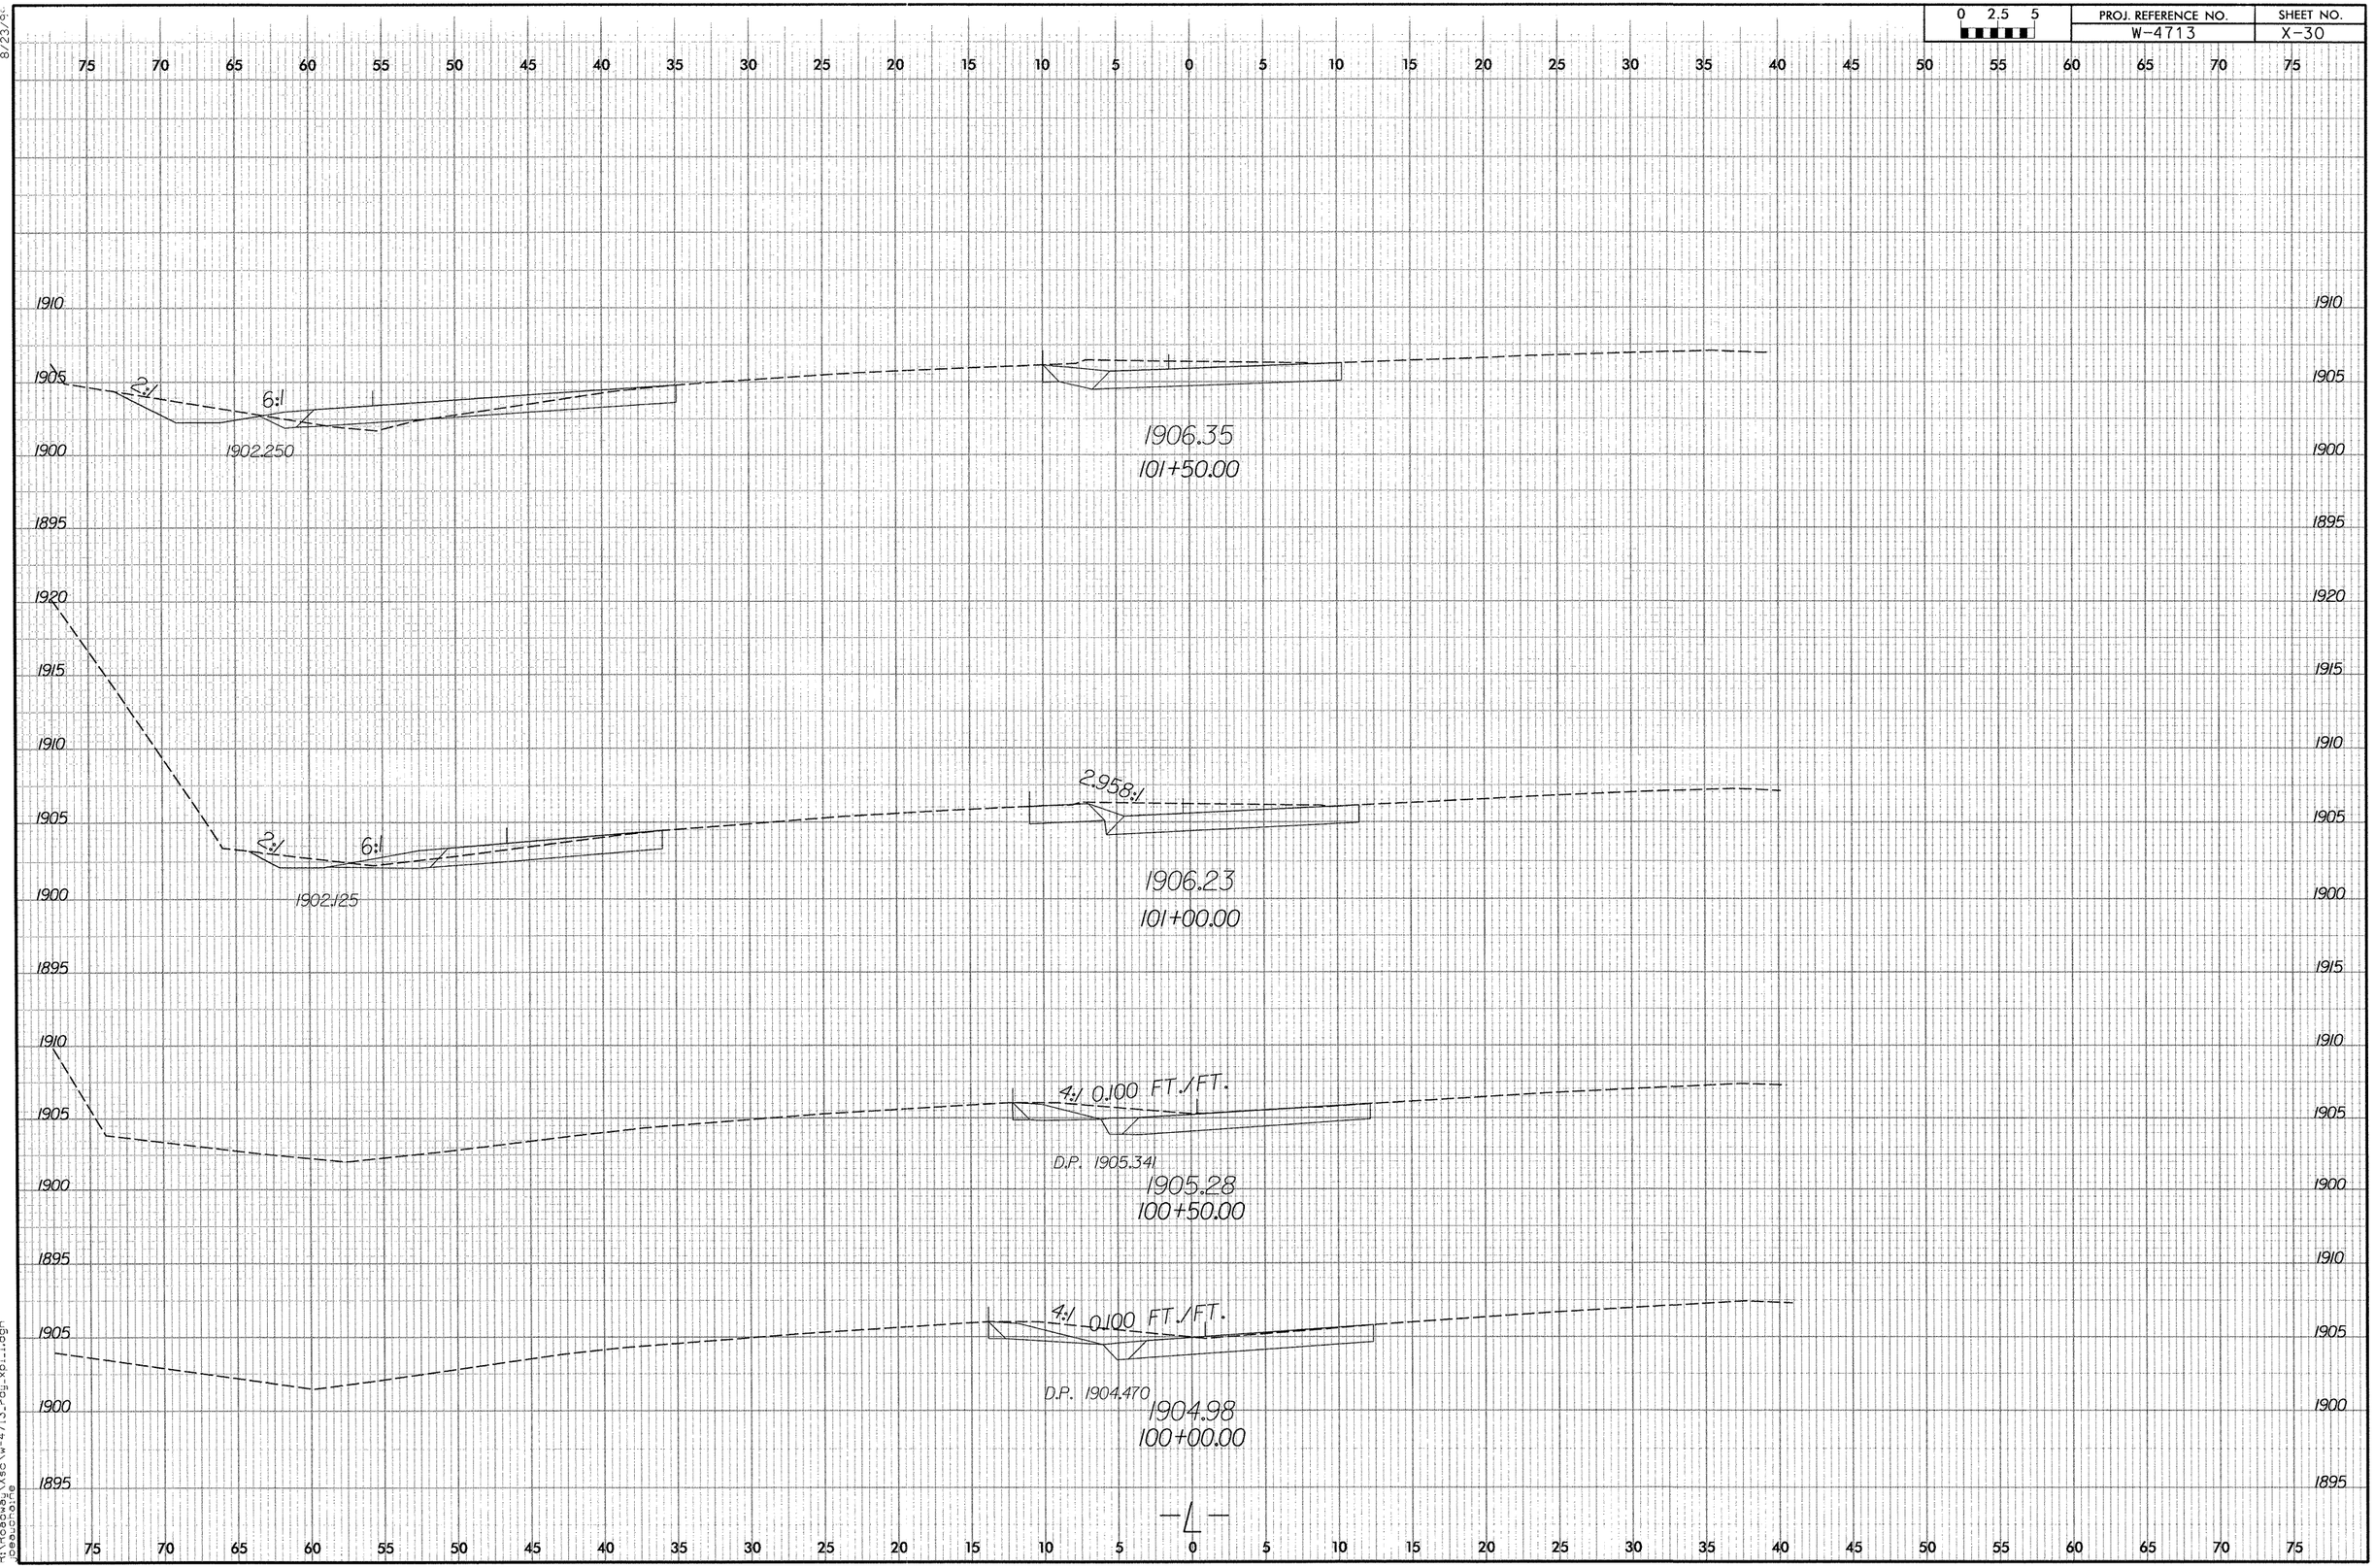

0 2.5 5
PROJ. REFERENCE NO.
W-4713
SHEET NO.
X-30
2:1
6:1
1902.250
1906.35
101+50.00
2:1
6:1
1902.125
2.958:1
1906.23
101+00.00
4:1 0.100 FT./FT.
D.P. 1905.341
1905.28
100+50.00
4:1 0.100 FT./FT.
D.P. 1904.470
1904.98
100+00.00
-L-

0 2.5 5	PROJ. REFERENCE NO.	SHEET NO.
	W-4713	X-31

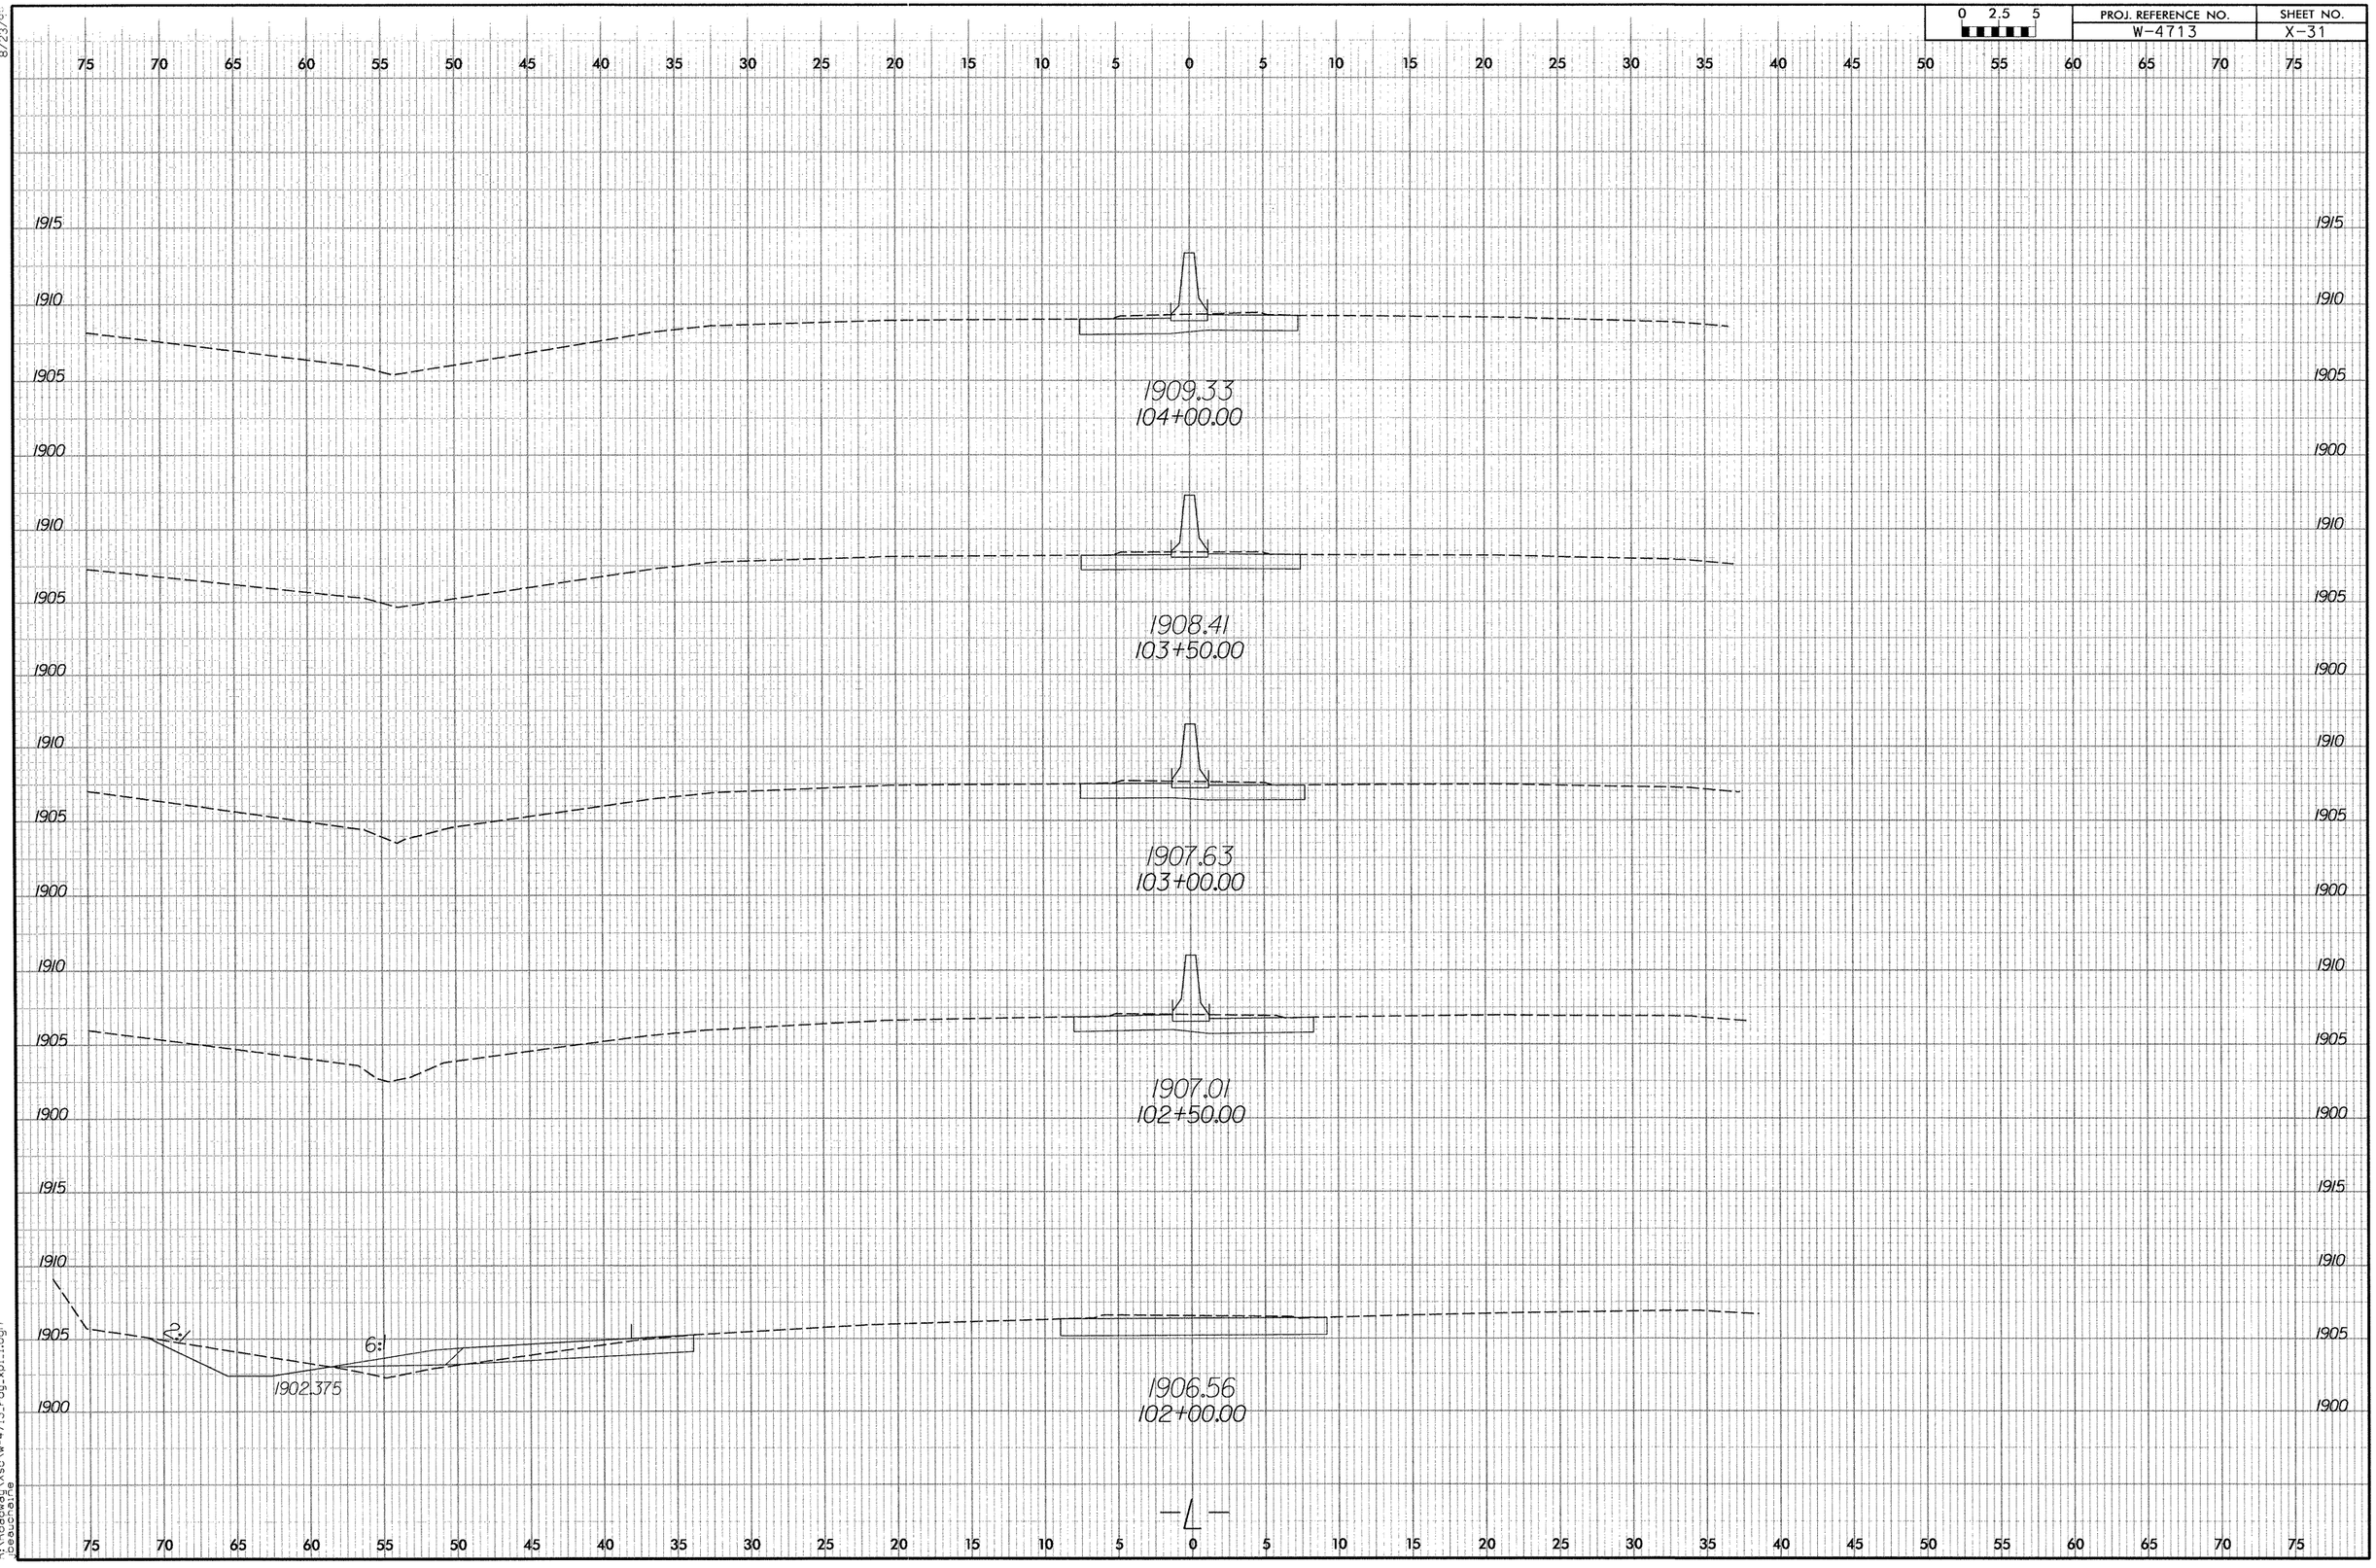

8/23/0

11/6/2006
R:\Roadway\Xsc\w-4713_rdy_xpl1.dgn
jbeauchaine

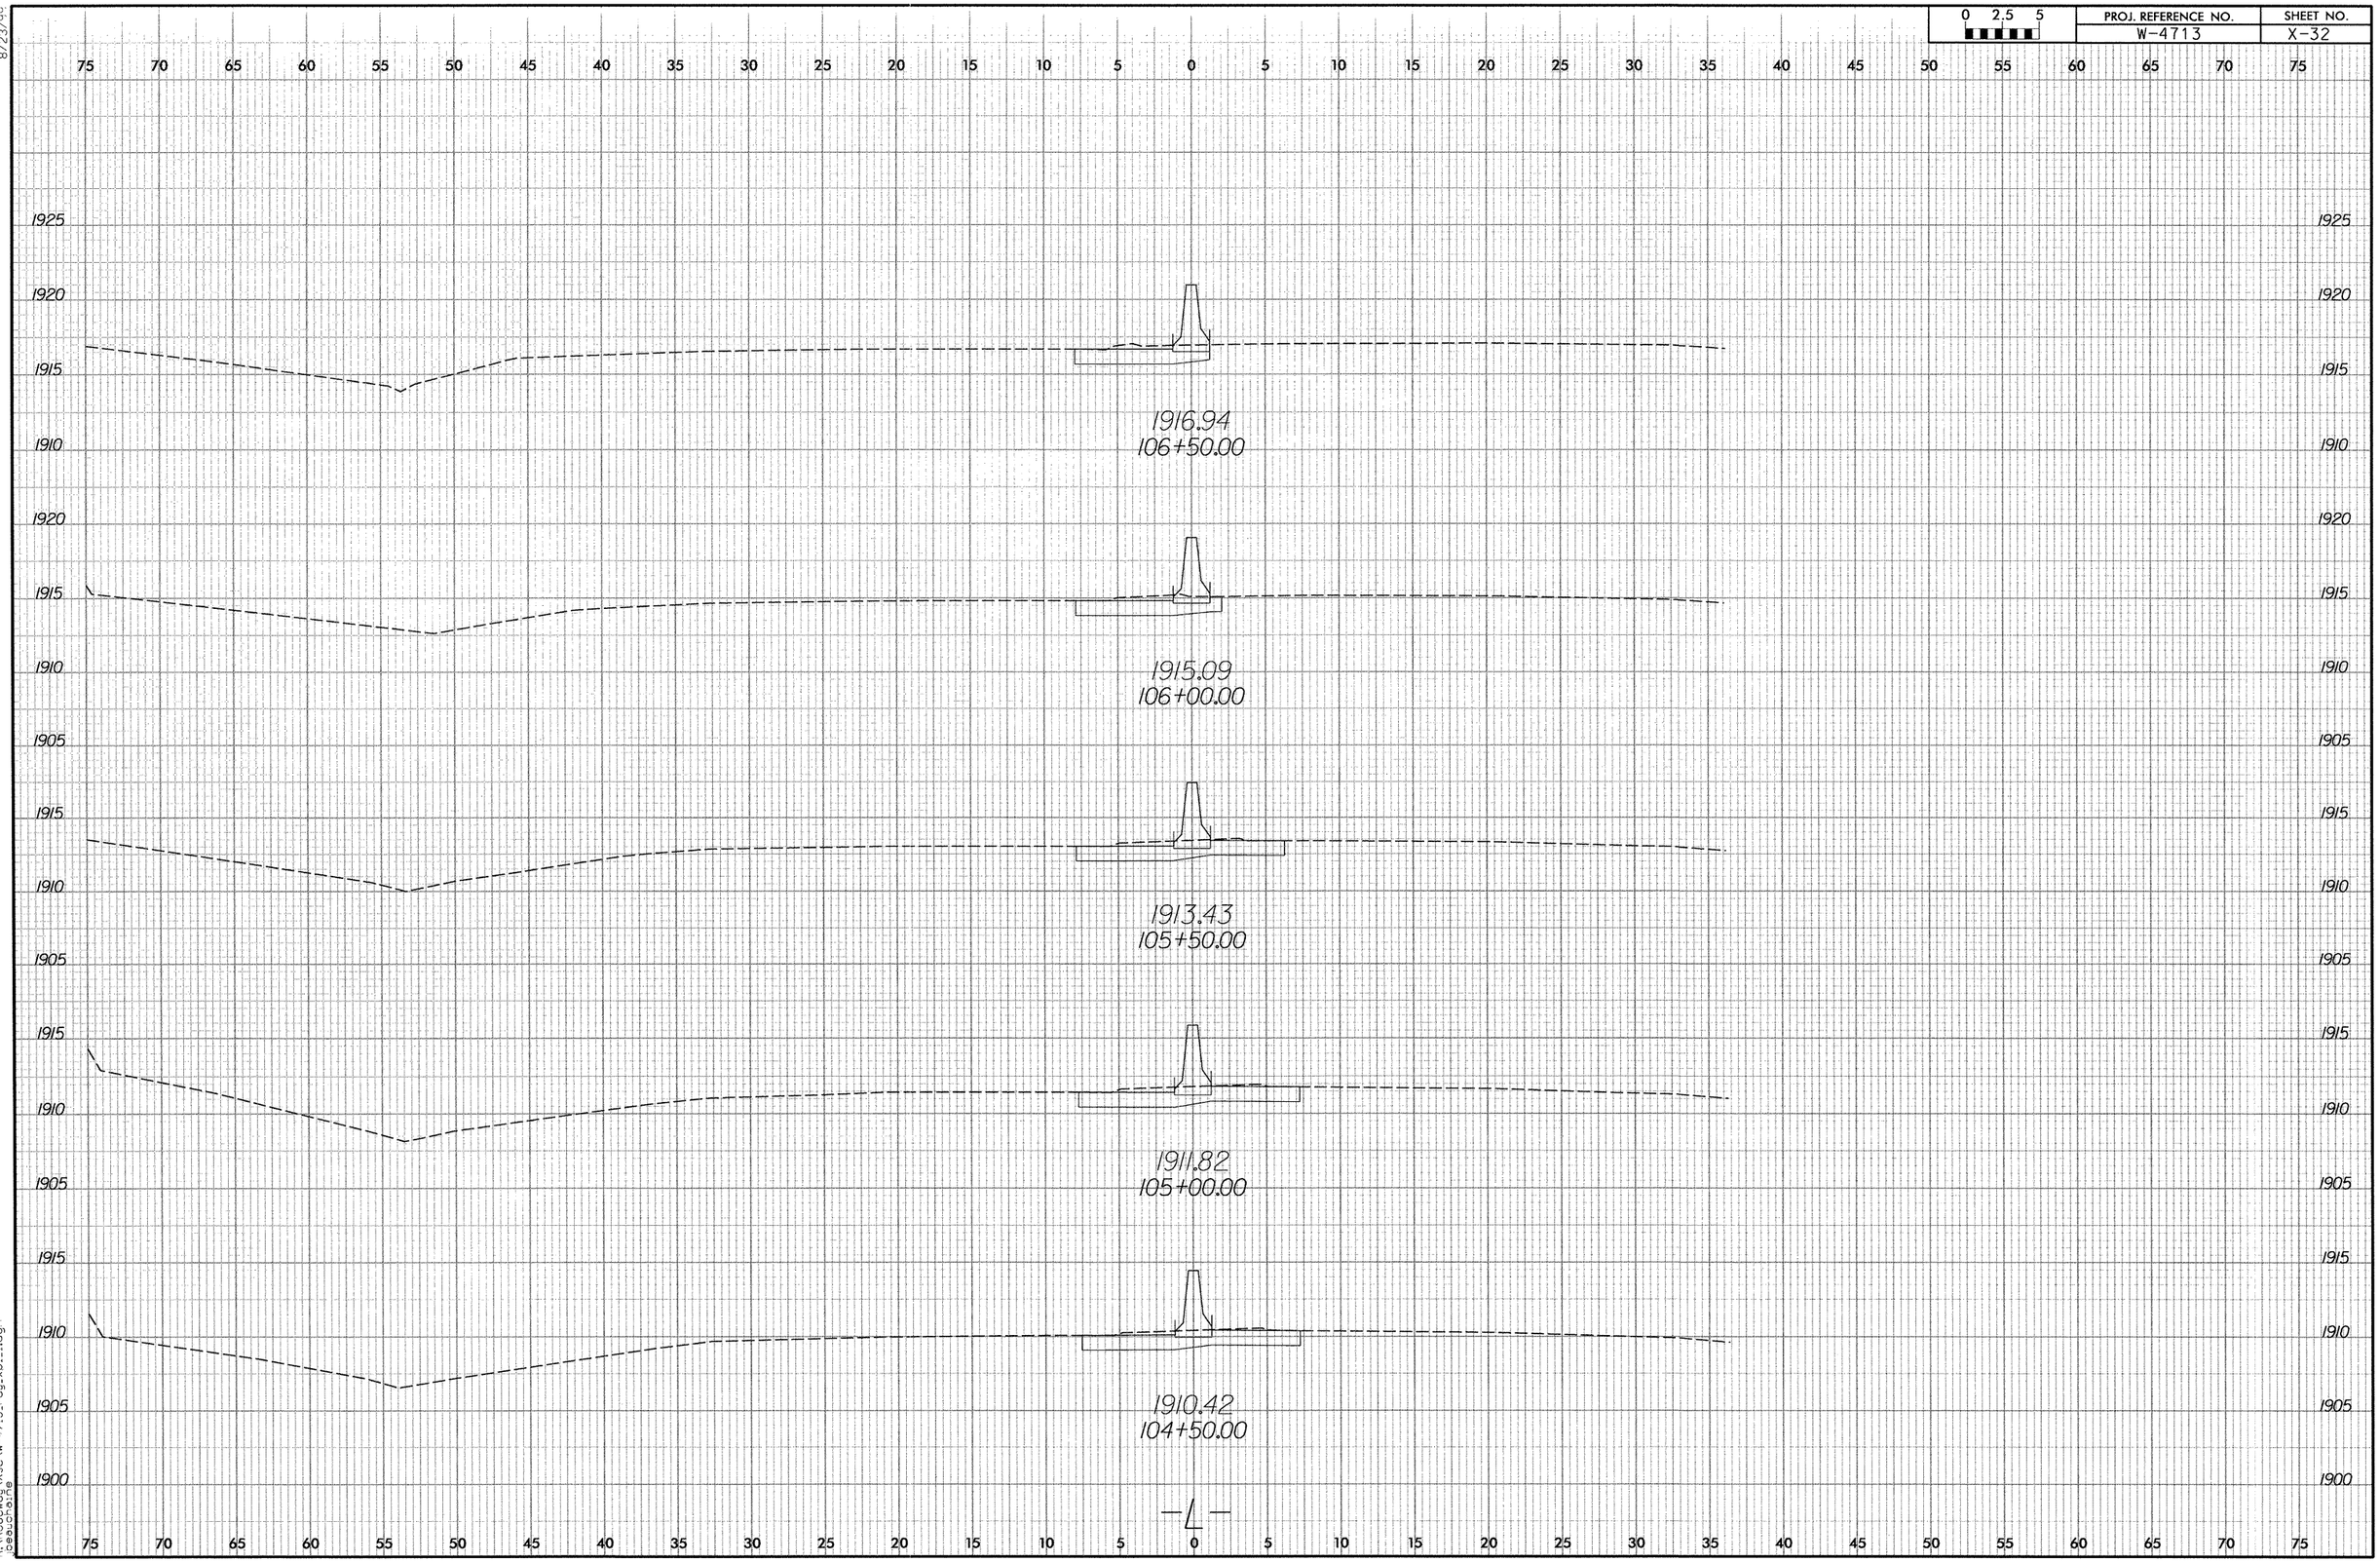

8/23/99

11/16/2006
R:\Roadway\Xsc\w-4713_rdy_xpl_1.dgn
jbeauchaine

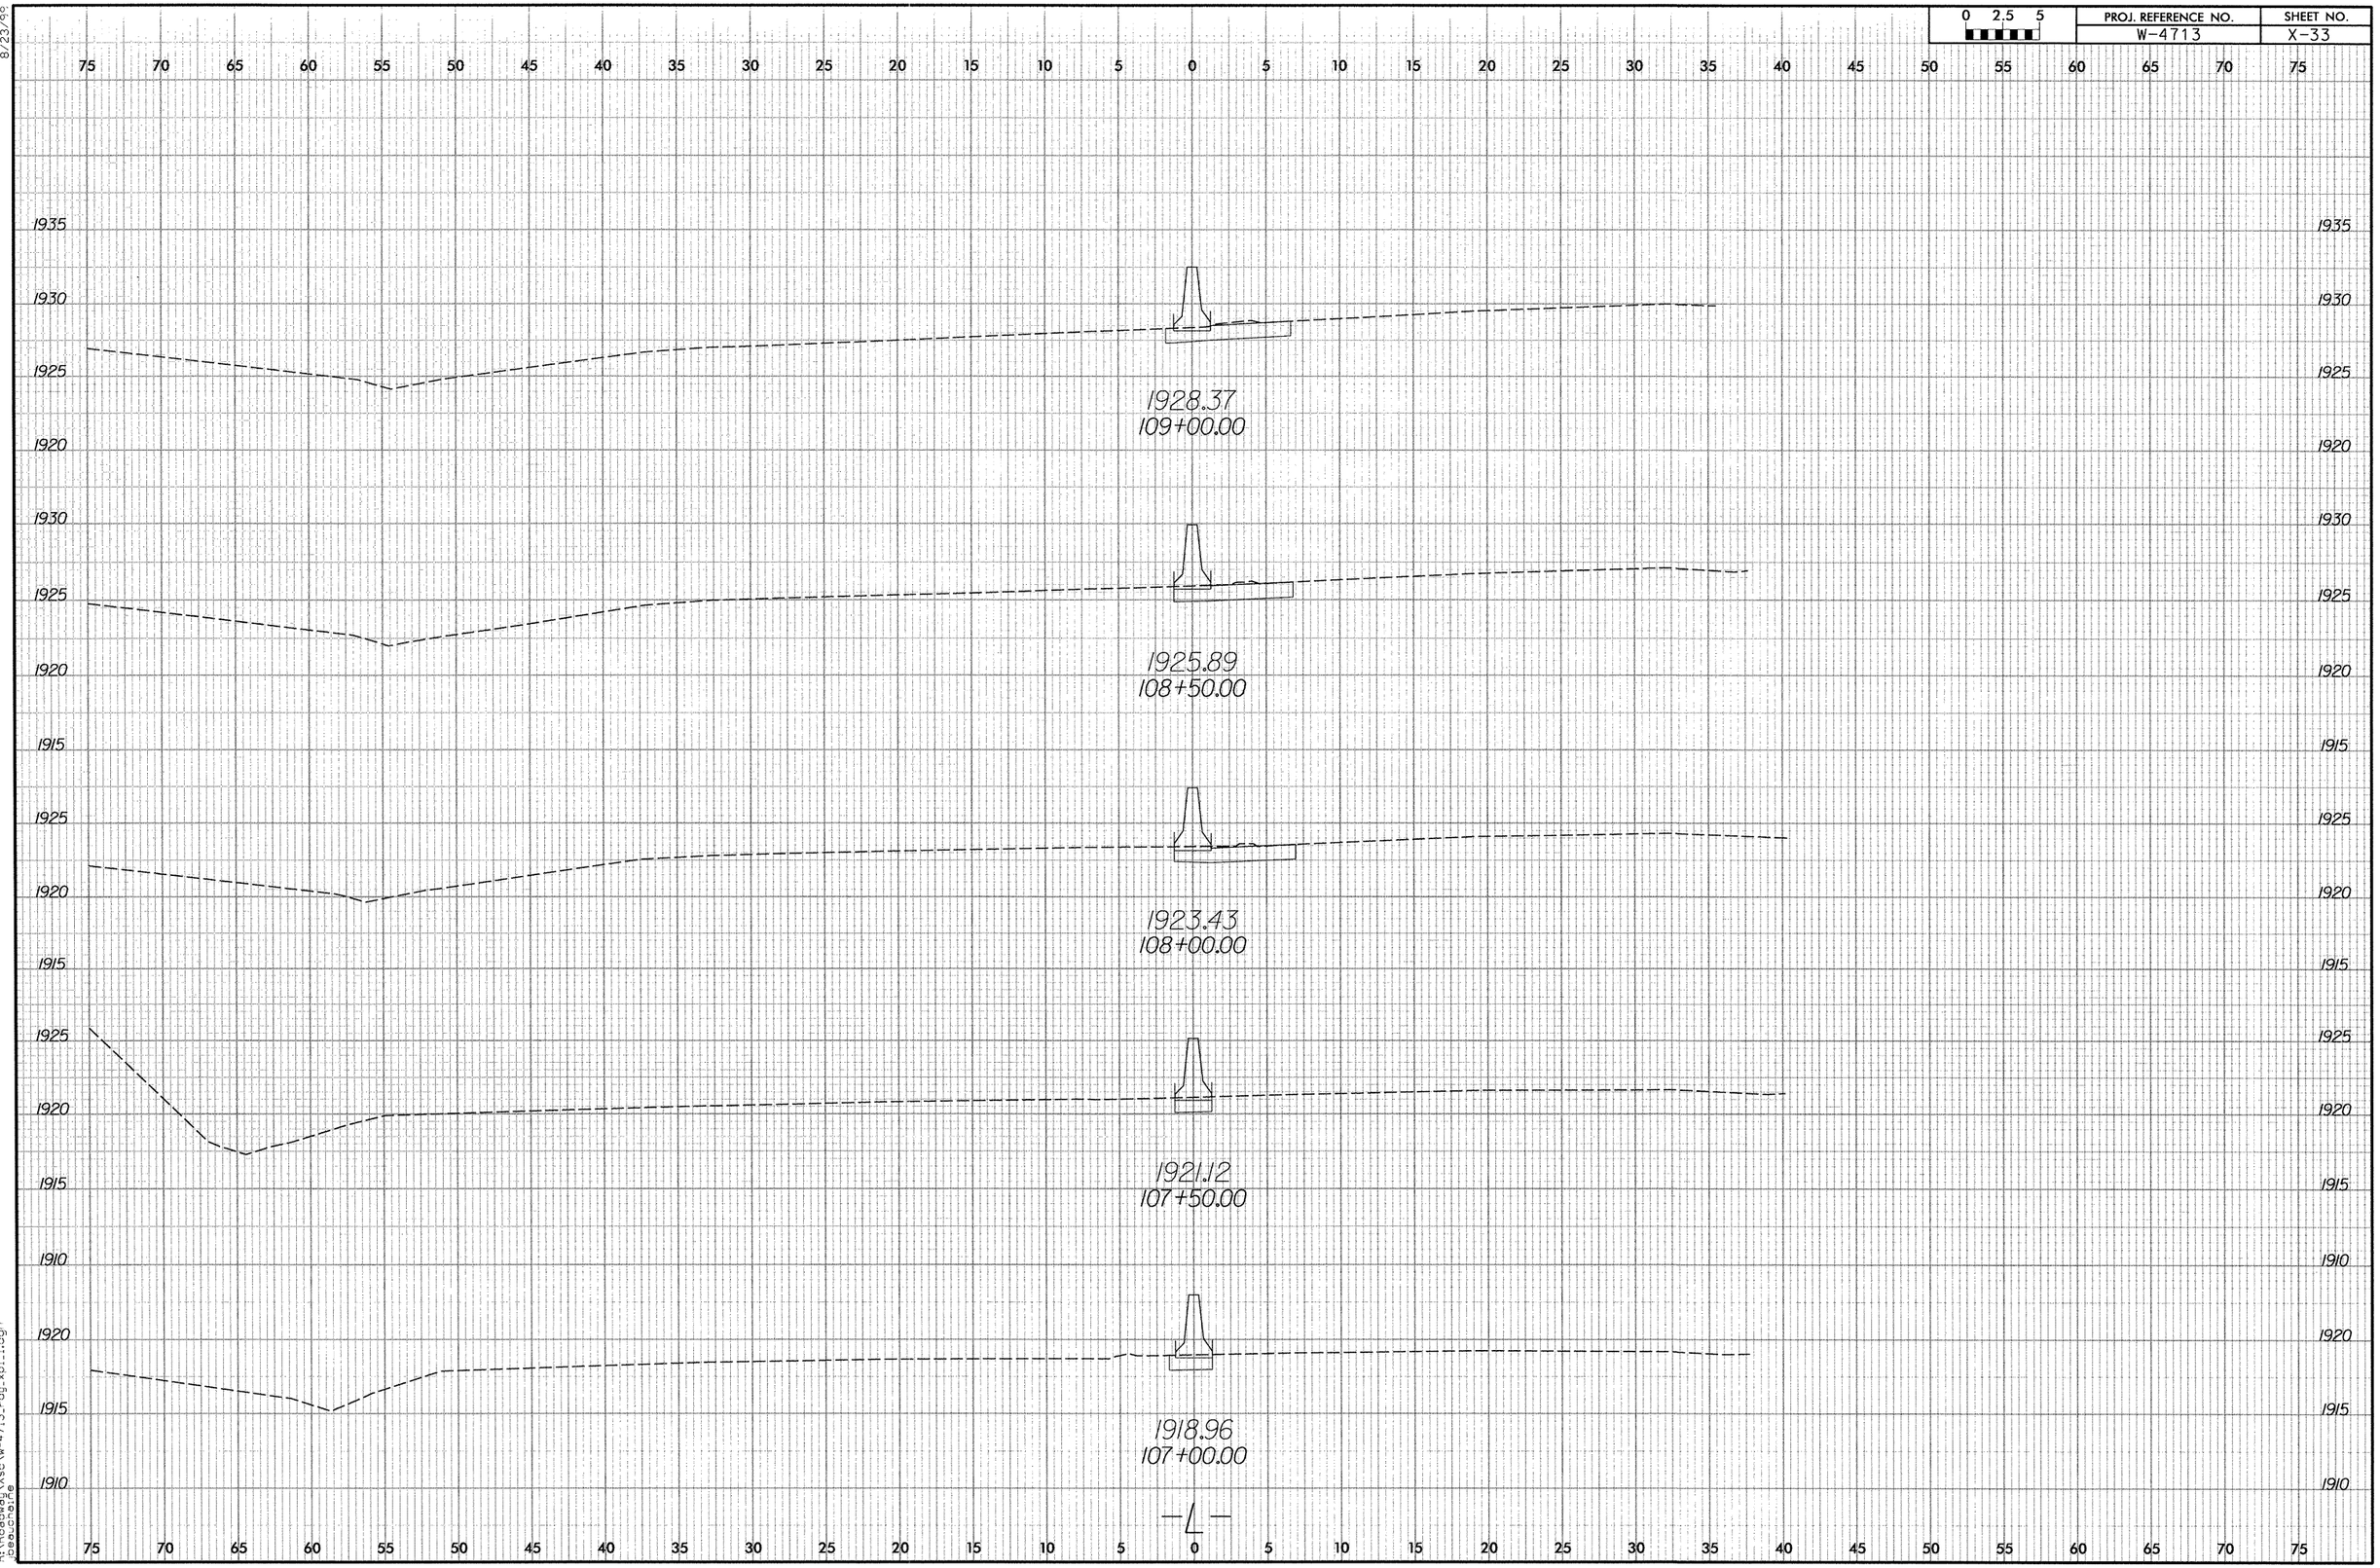

8/23/99

11/16/2006
R:\Roadway\Xsc\w-4713_rdy_xpl_1.dgn
jbeauchaine

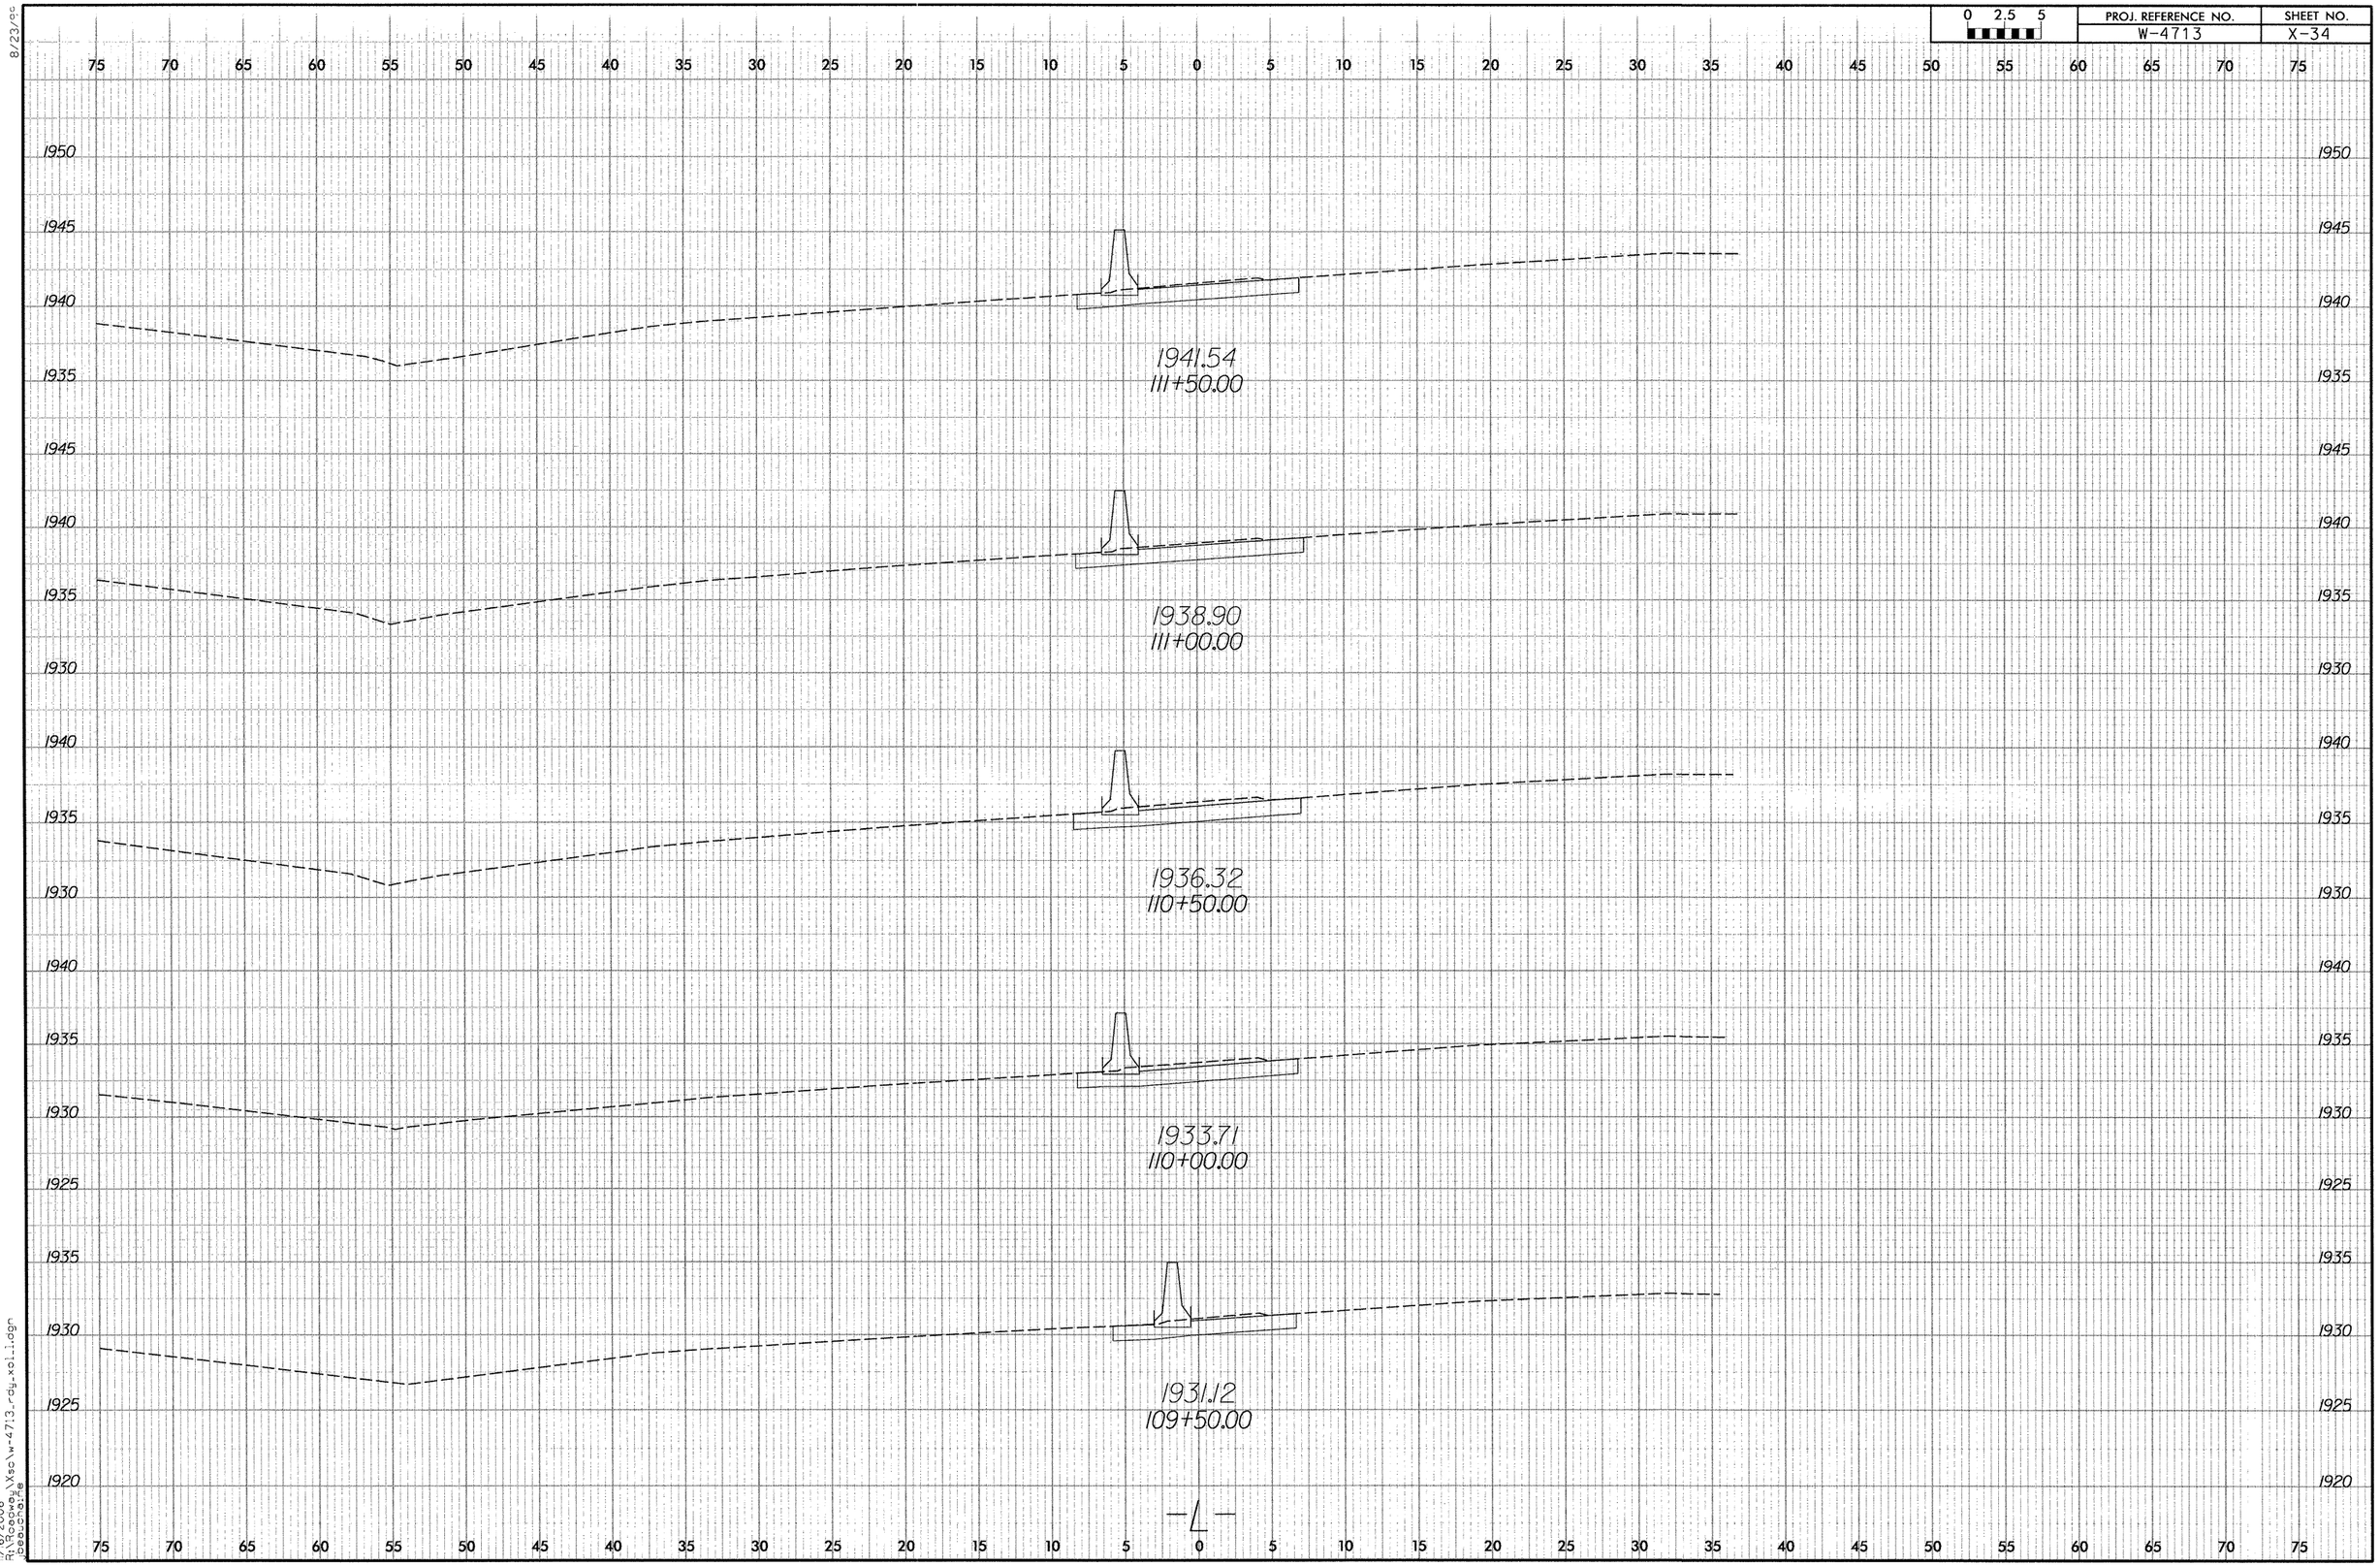

0 2.5 5
PROJ. REFERENCE NO.
W-4713
SHEET NO.
X-34
1941.54
111+50.00
1938.90
111+00.00
1936.32
110+50.00
1933.71
110+00.00
1931.12
109+50.00
-L-

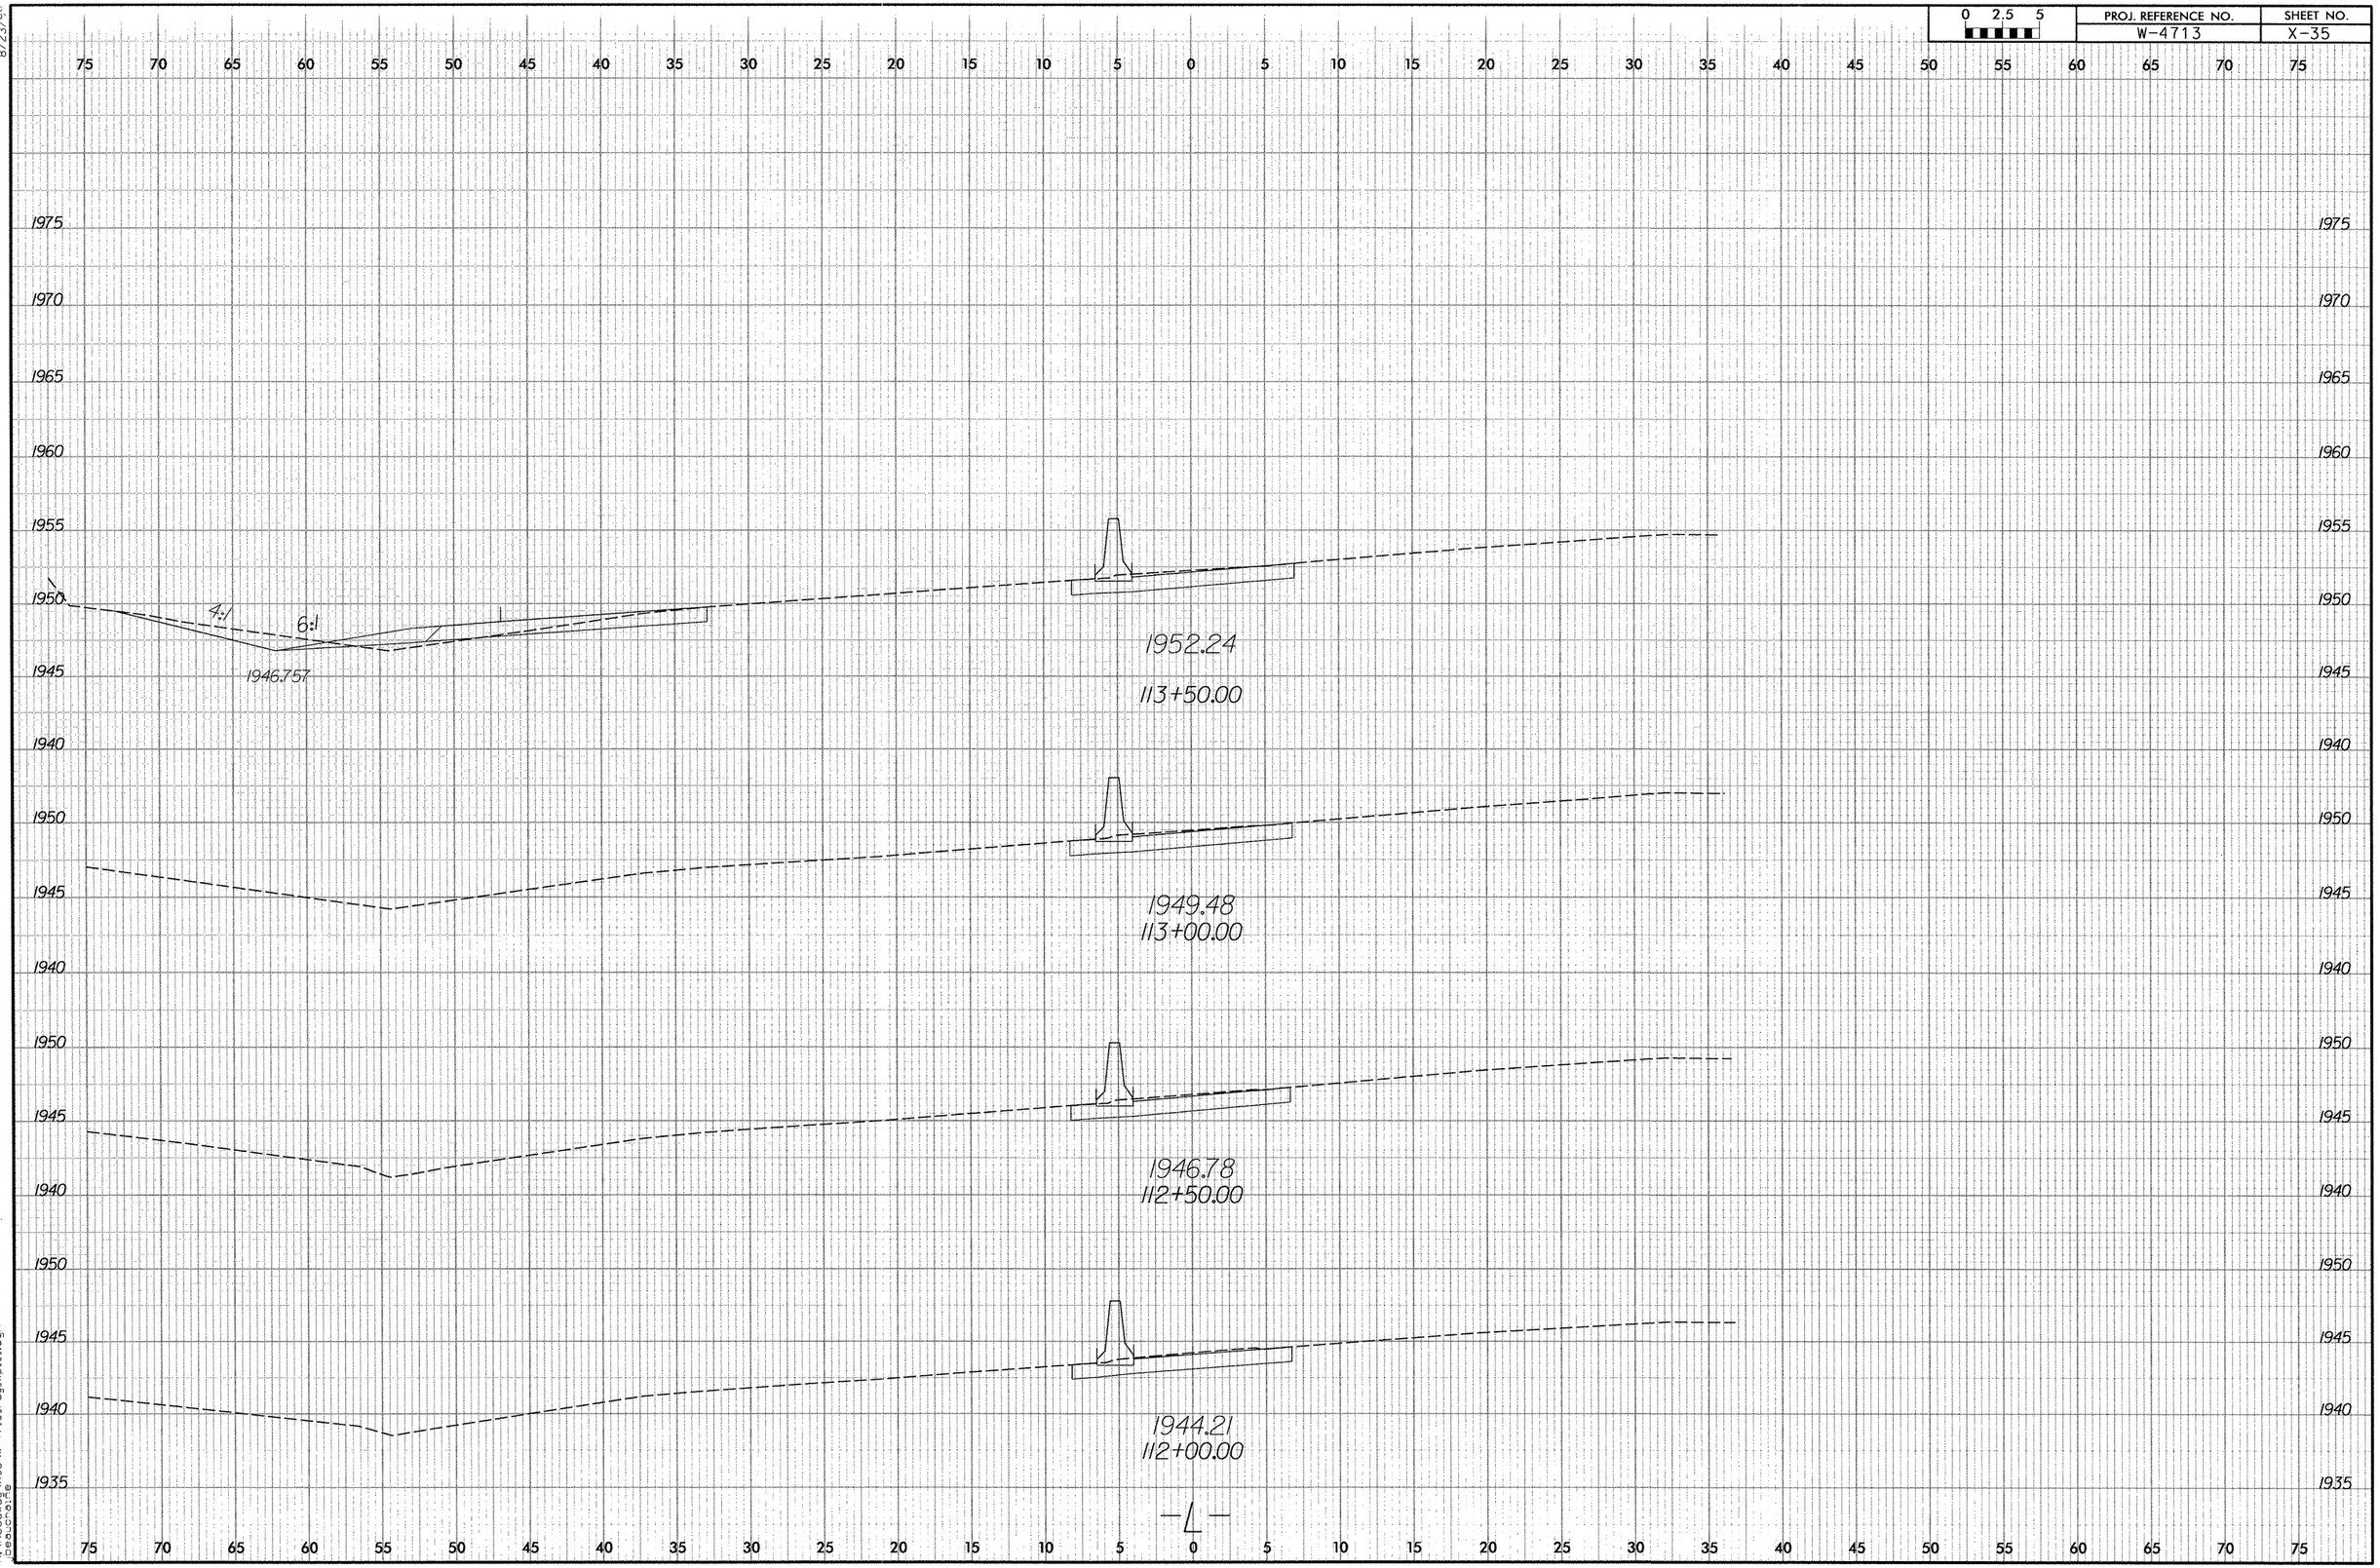

0 2.5 5
PROJ. REFERENCE NO.
W-4713
SHEET NO.
X-35
4:1
6:1
1946.757
1952.24
113+50.00
1949.48
113+00.00
1946.78
112+50.00
1944.21
112+00.00
-L-

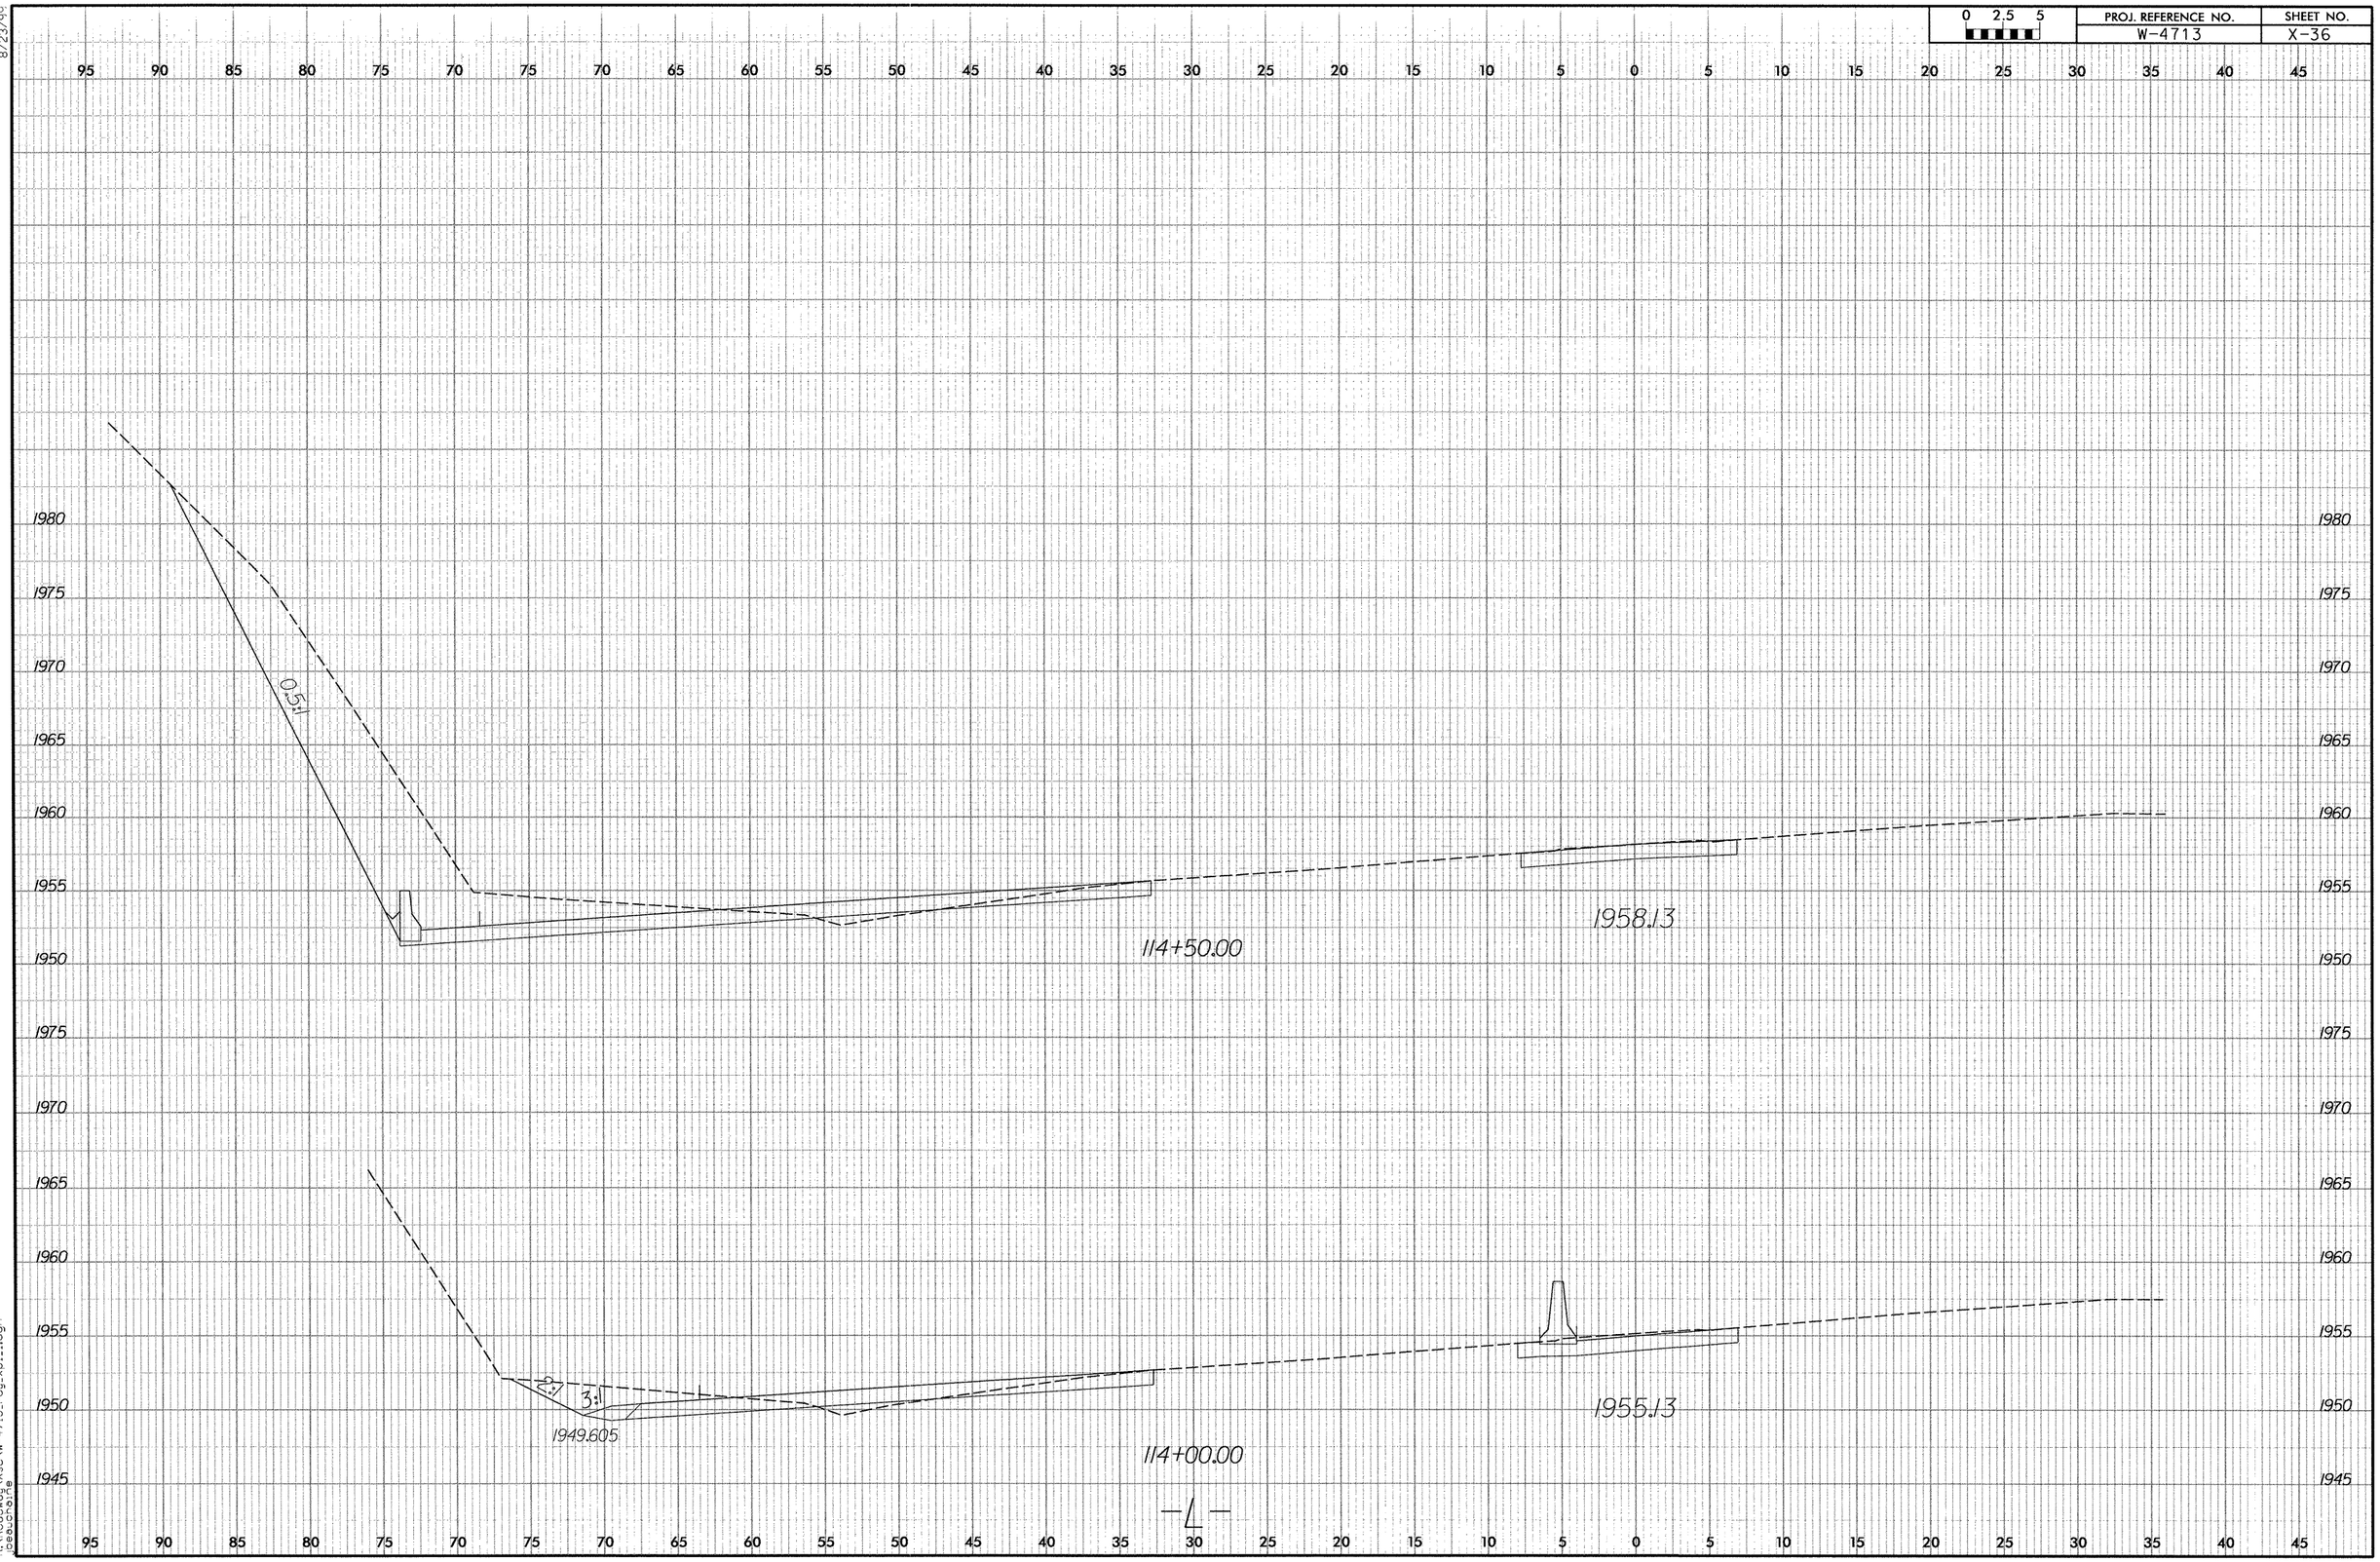

8/23/99

11/6/2006
R:\Roadway\Xsc\w-4713_rdy_xpl_1.dgn
jpeauchaine

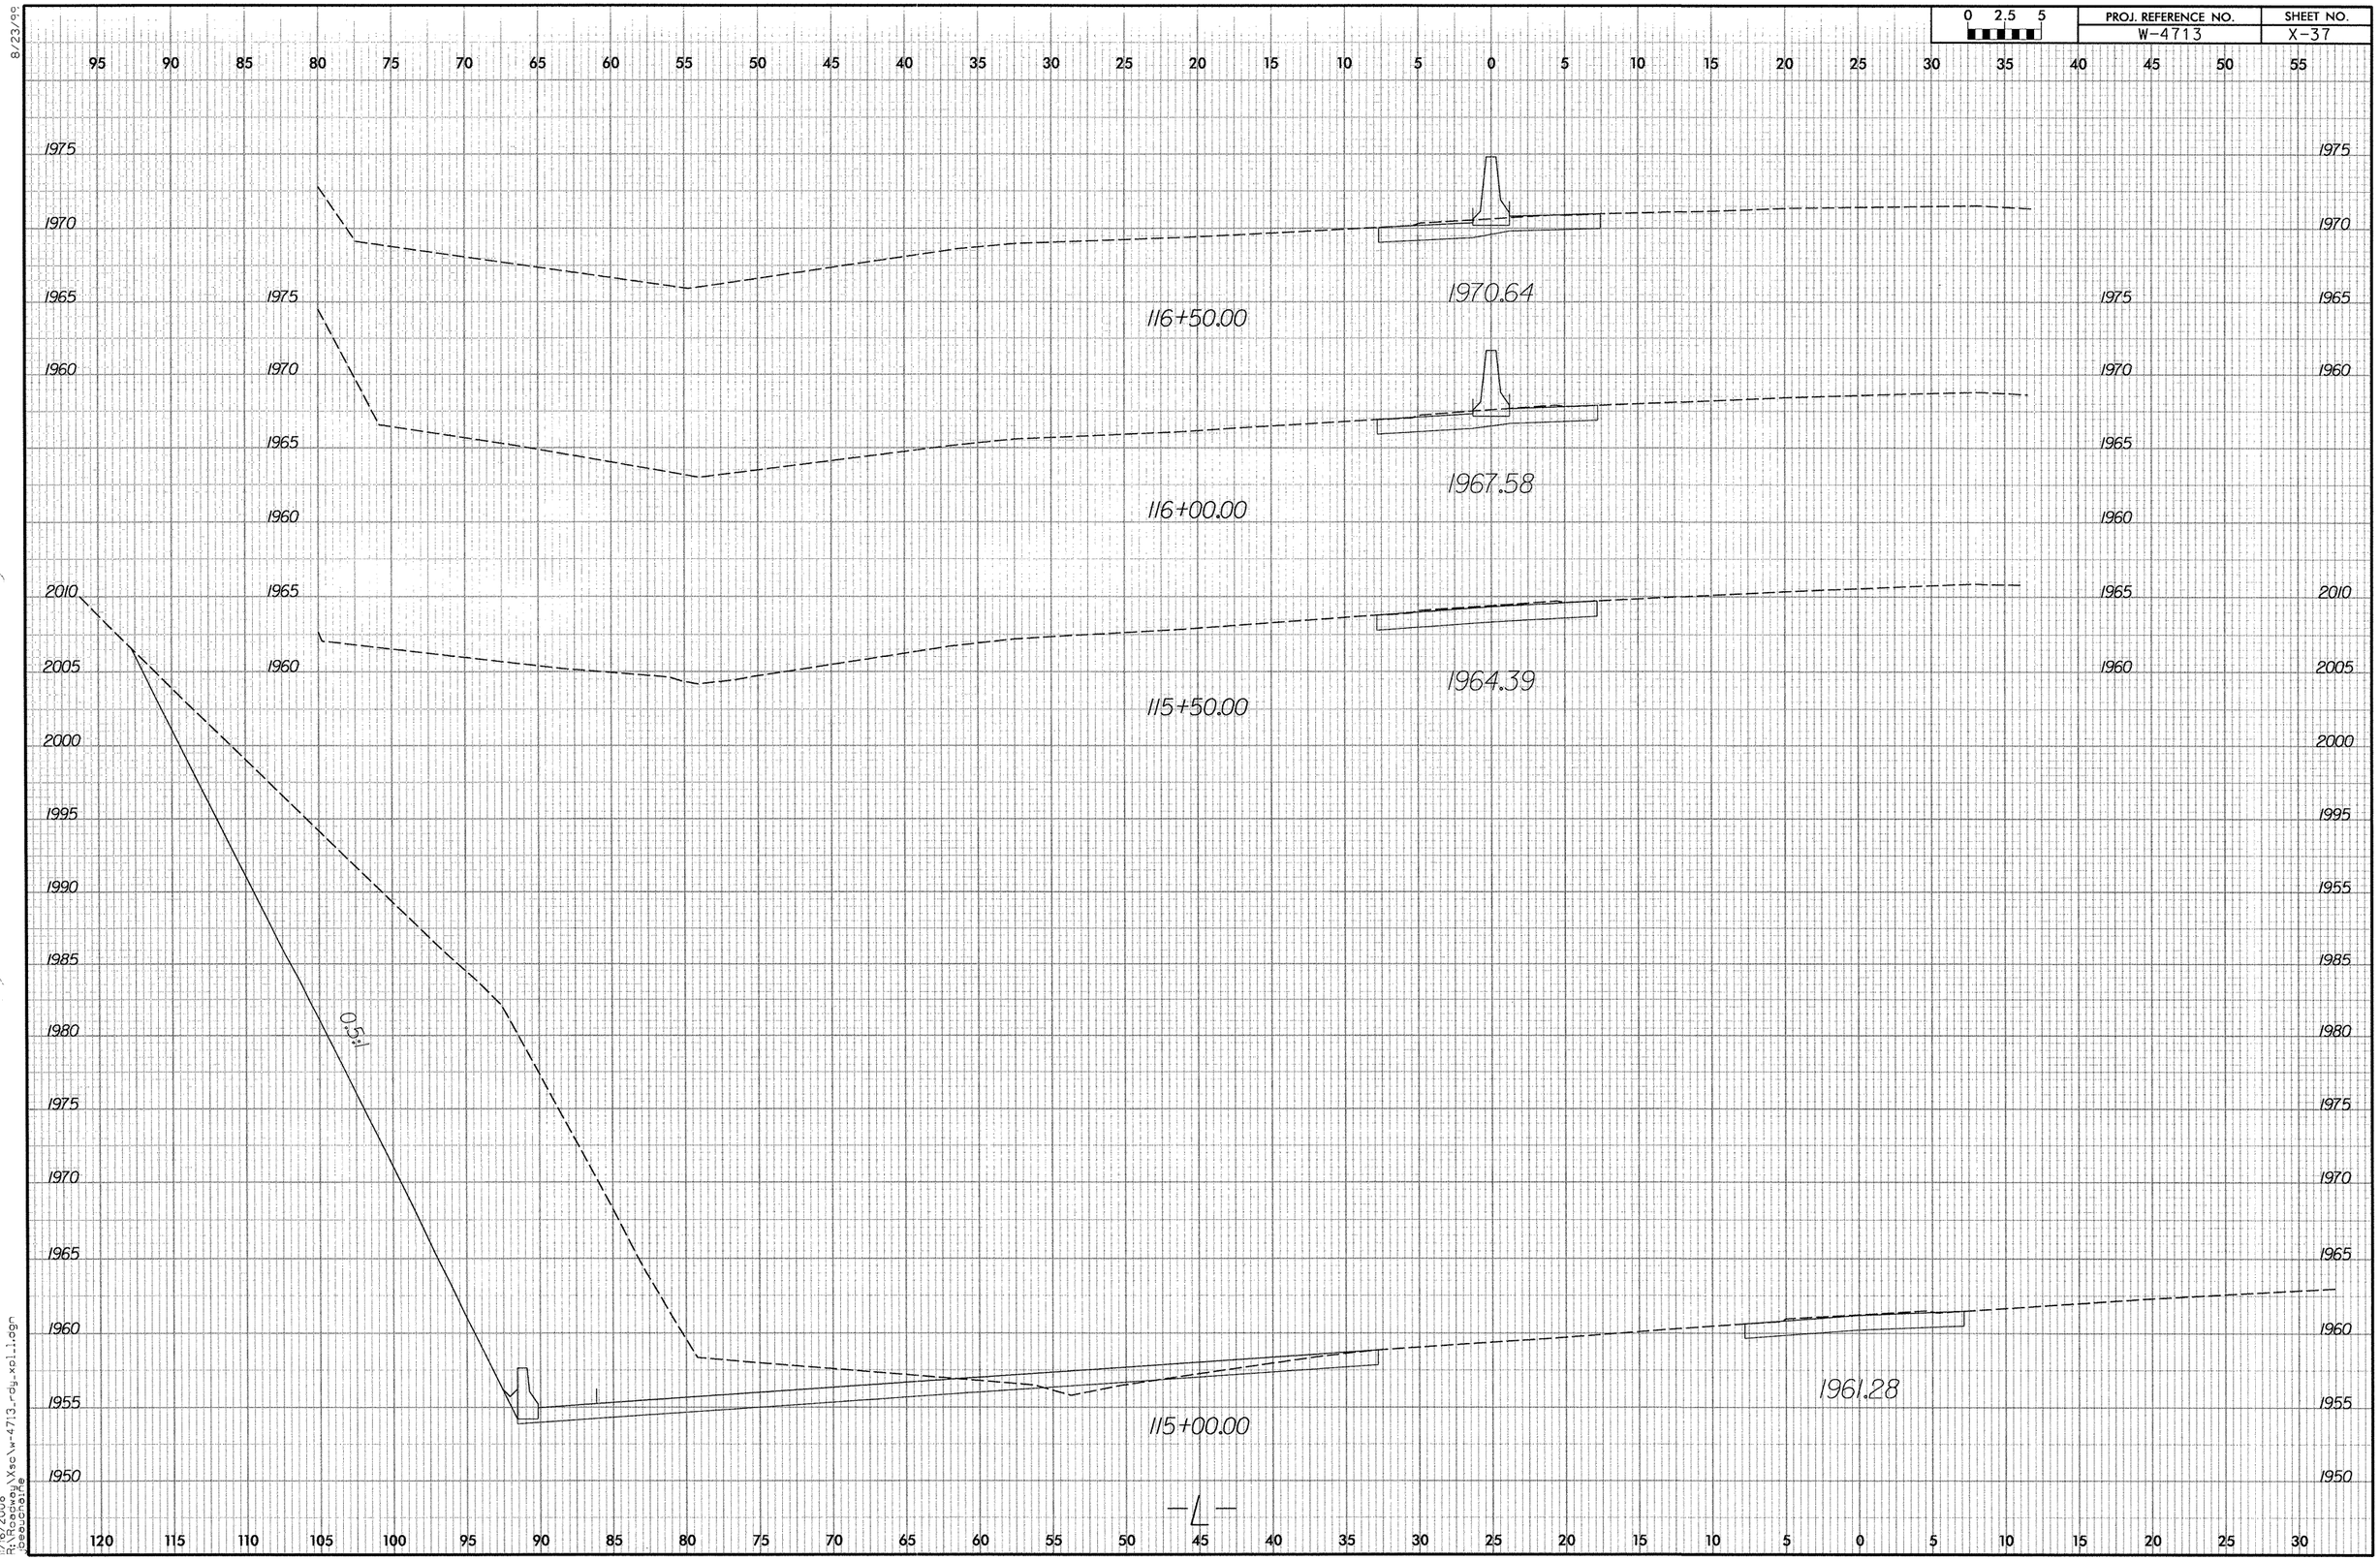

8/23/99

11/16/2006
R:\Roadway\Xsc\w-4713_rdy_xpl_1.dgn
jbeauchaine

0 2.5 5	PROJ. REFERENCE NO.	SHEET NO.
	W-4713	X-38

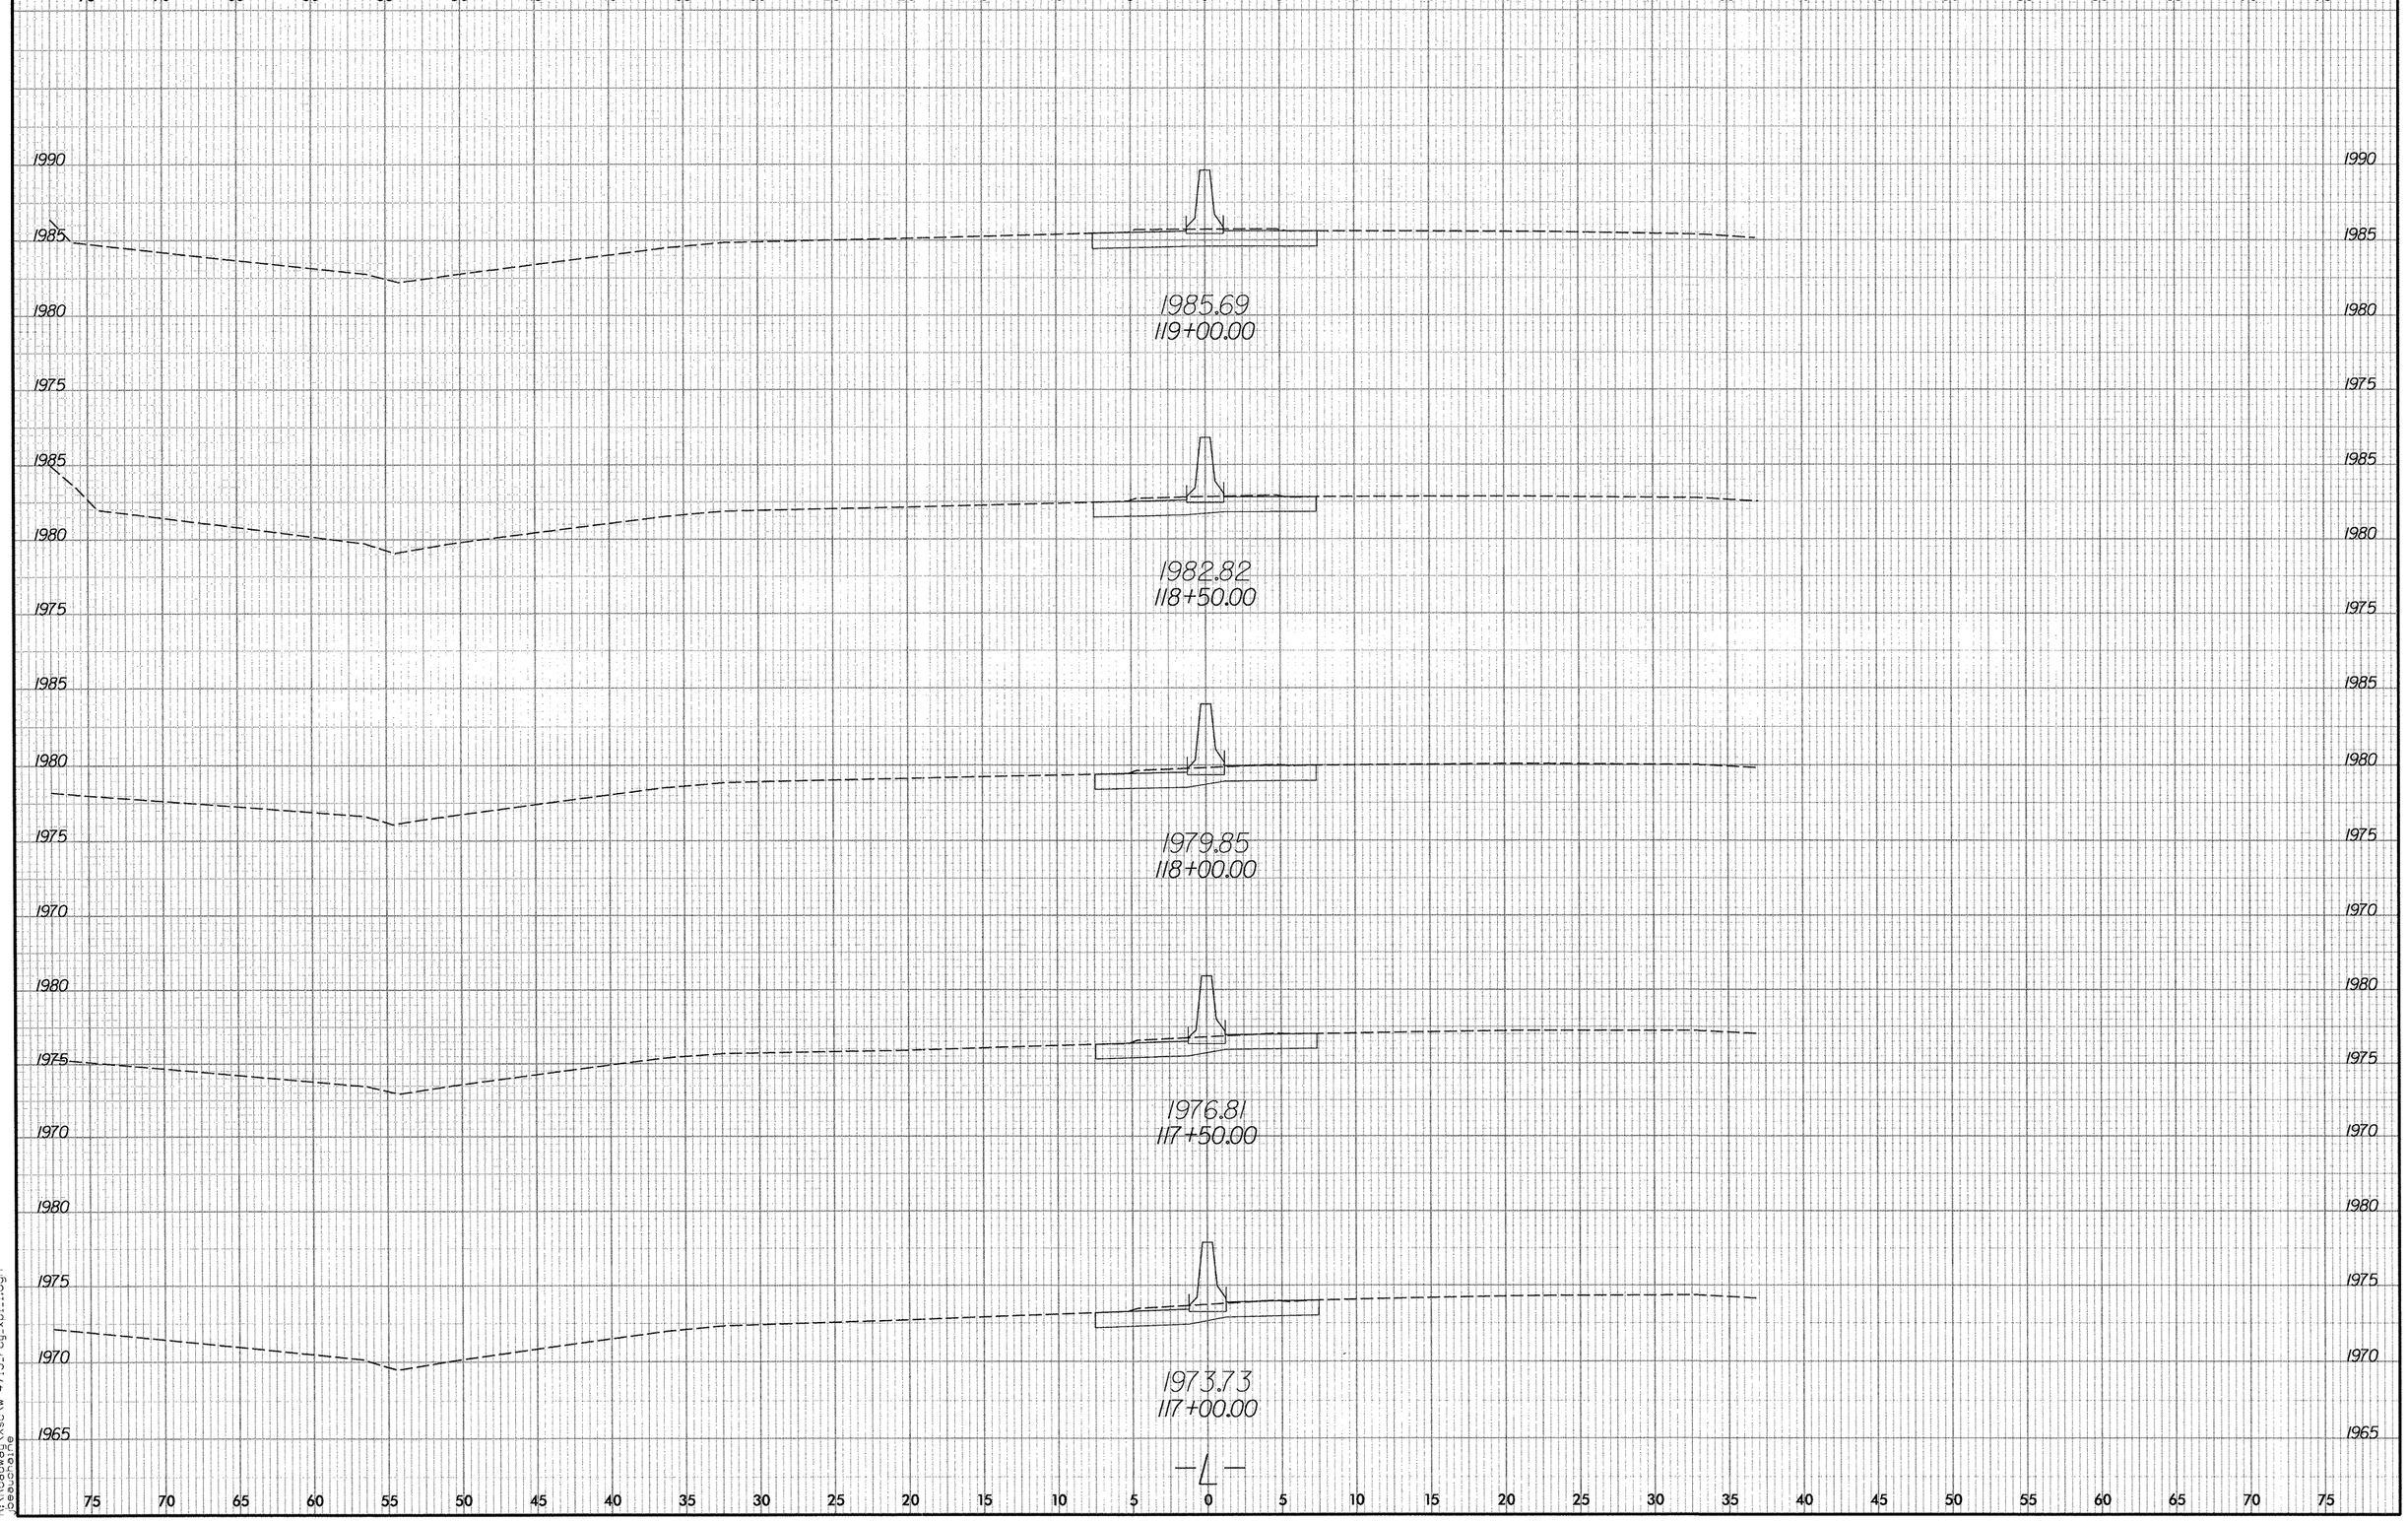

8/23/06

11/16/2006
R:\Roadway\Xsc\w-4713_rdy_xplt.dgn
jbeauchaine

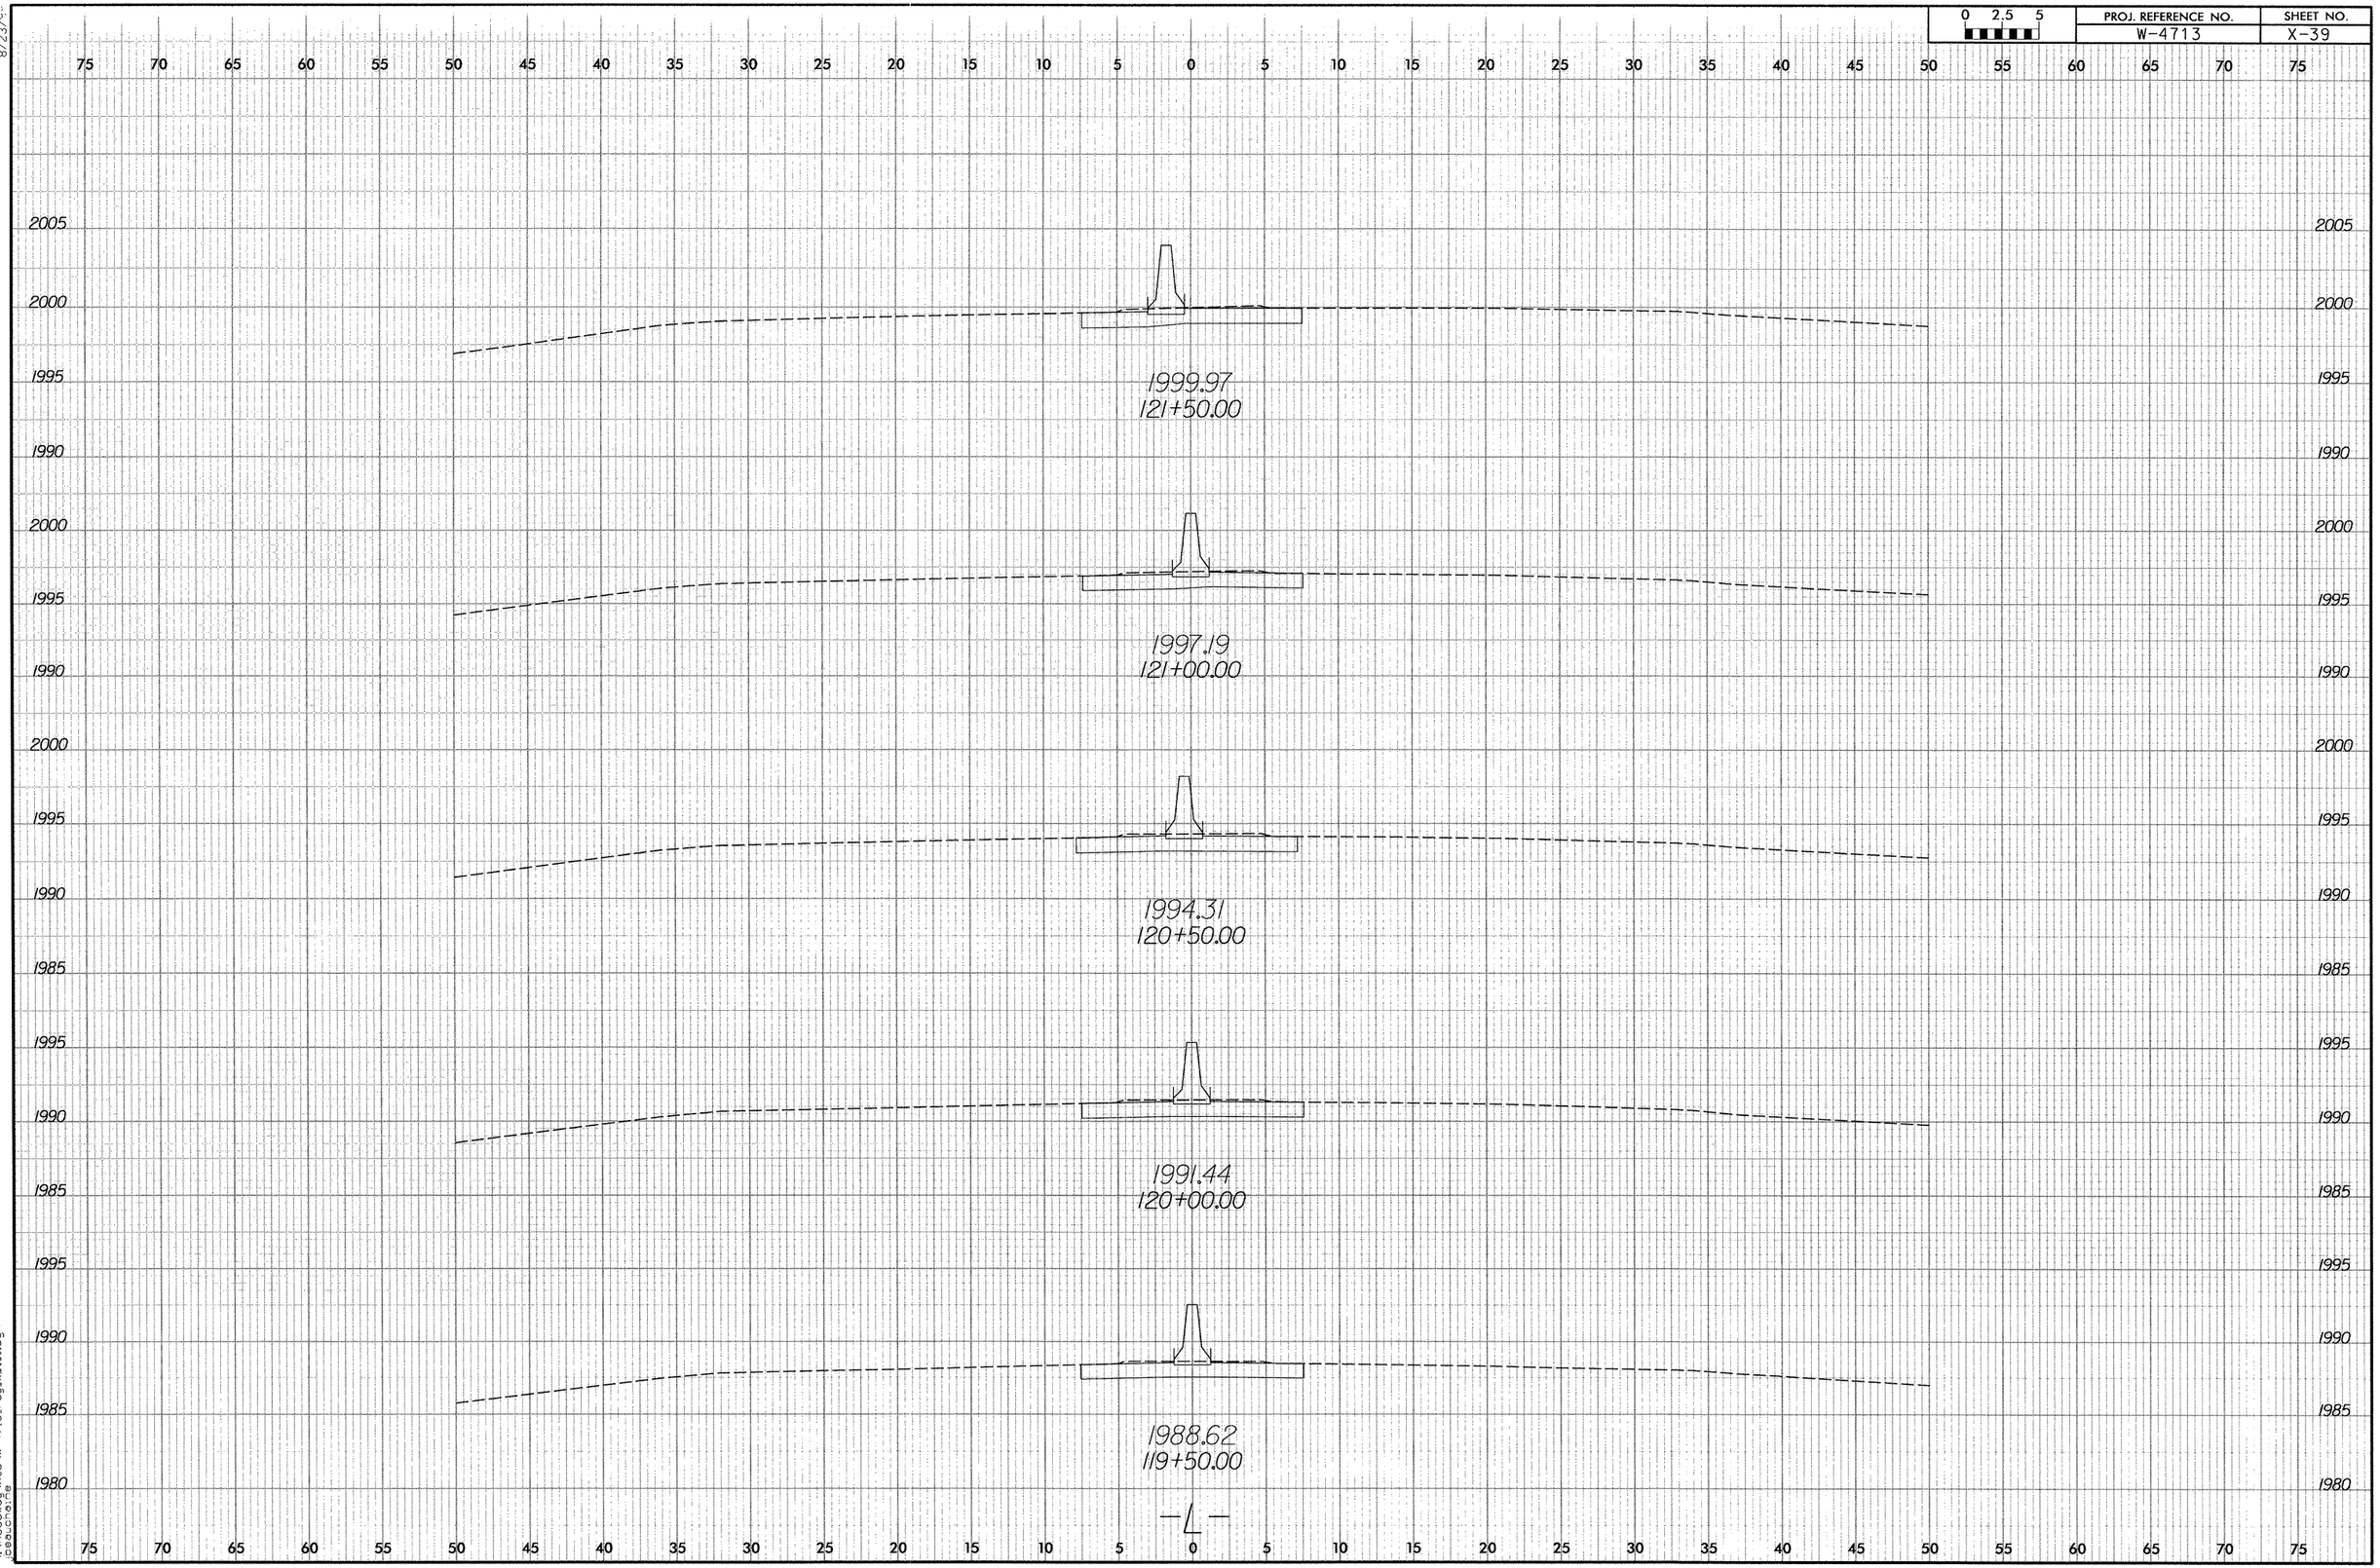

0 2.5 5
PROJ. REFERENCE NO.
W-4713
SHEET NO.
X-39
1999.97
121+50.00
1997.19
121+00.00
1994.31
120+50.00
1991.44
120+00.00
1988.62
119+50.00
-L-

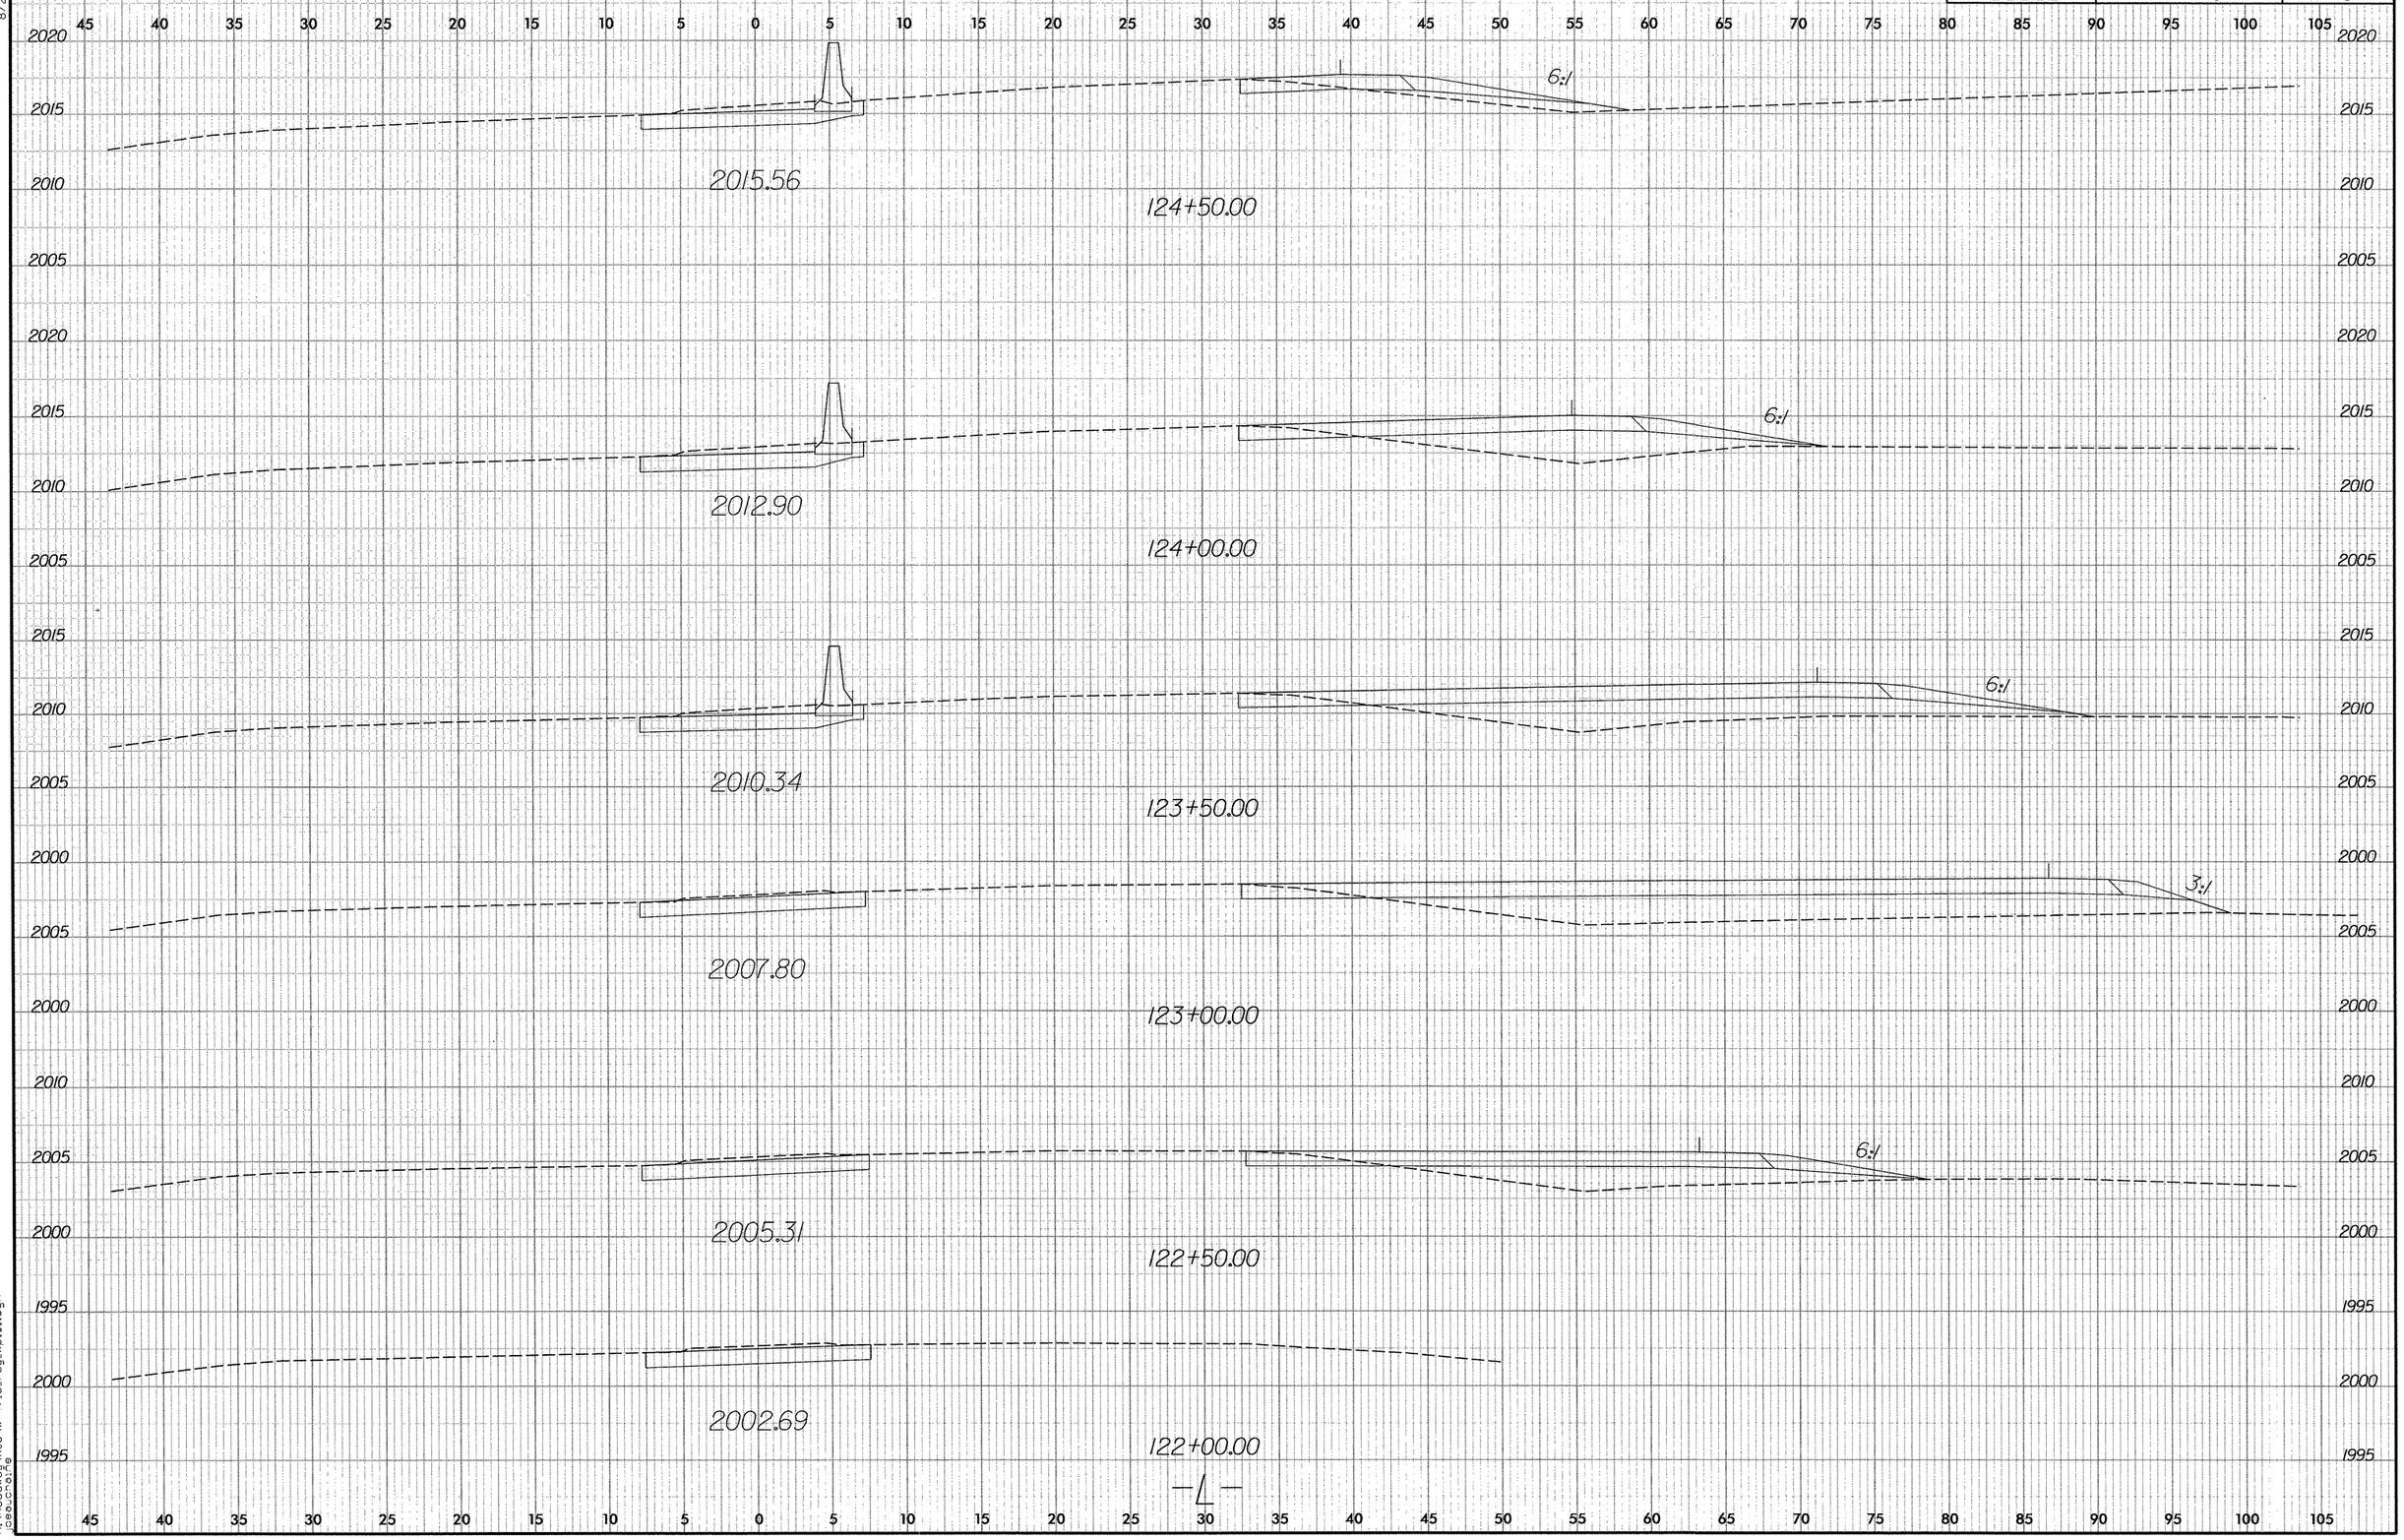

8/23/99

1/6/2006
R:\Roadway\Xsc\w-4713_rdy_xpl_1.dgn
jdeauchaine

8/23/99

0 2.5 5	PROJ. REFERENCE NO.	SHEET NO.
	W-4713	X-41

11/6/2006
R:\Roadway\Xsc\w-4713_rdy_xpl1.dgn
bbauchaine

8/23/06

0 2.5 5	PROJ. REFERENCE NO.	SHEET NO.
	W-4713	X-42

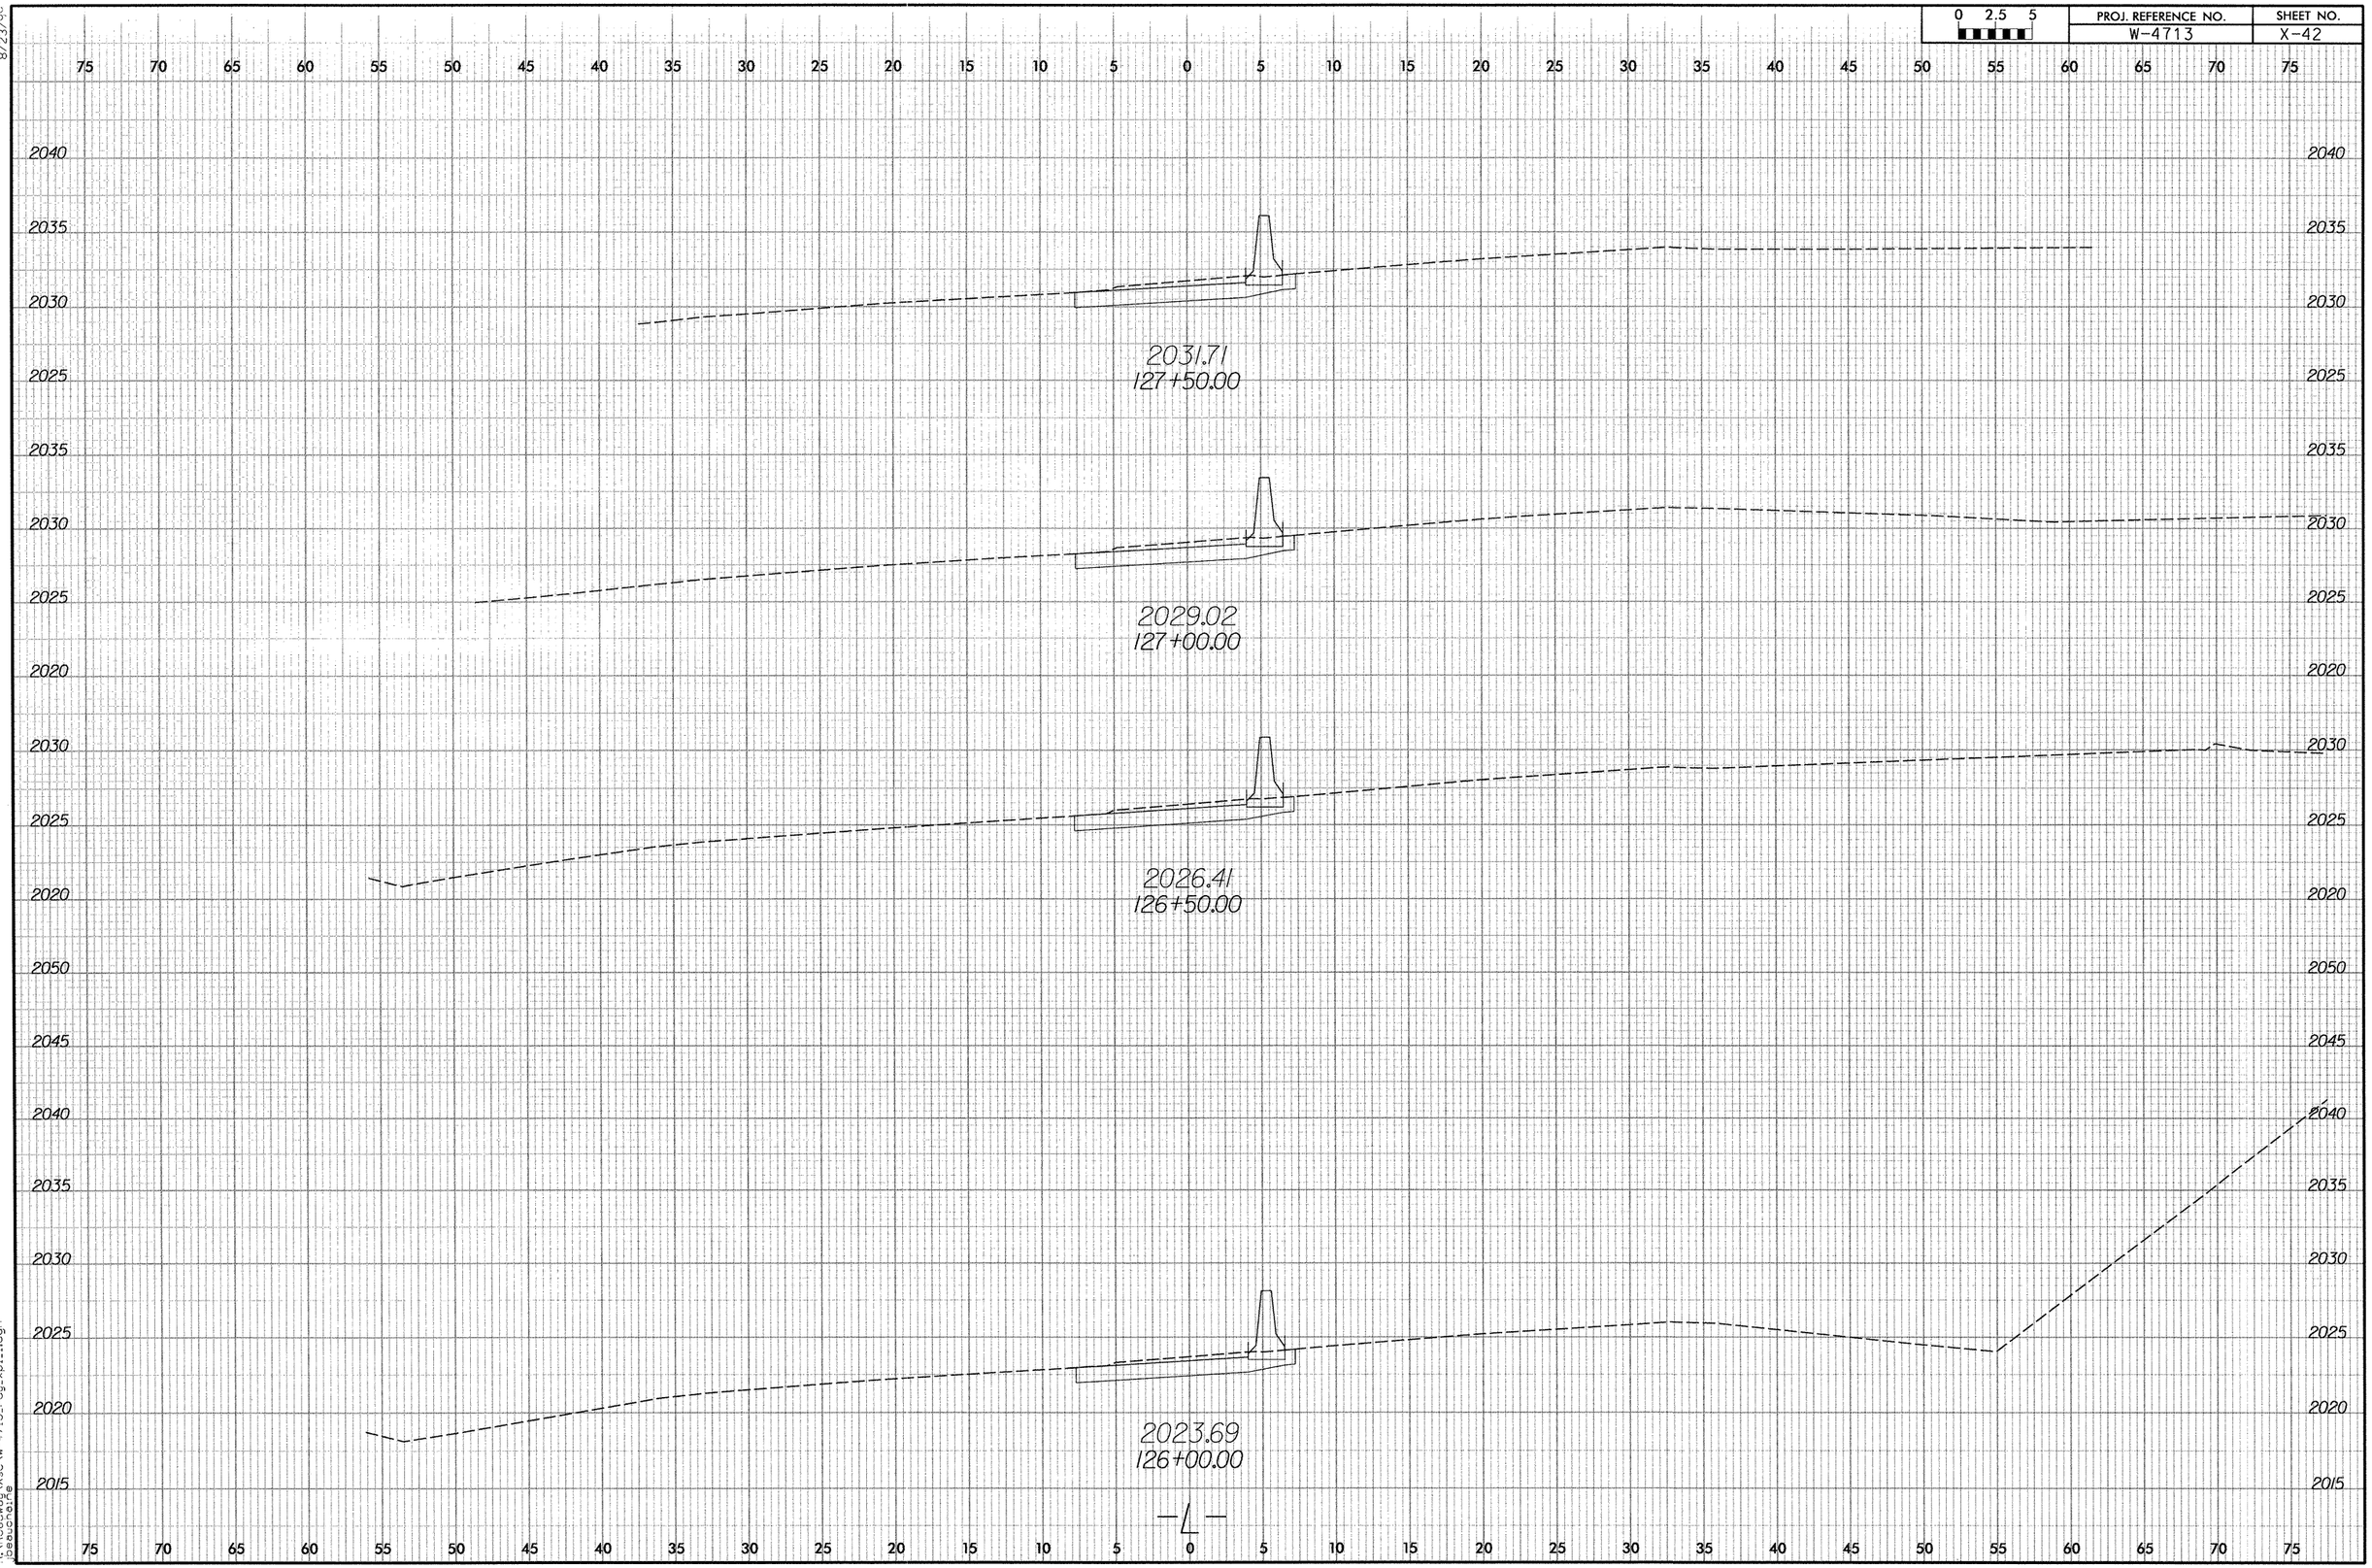

11/16/2006
R:\Roadway\Xsc\w-4713_rdy_xpl1.dgn
bbouchaine

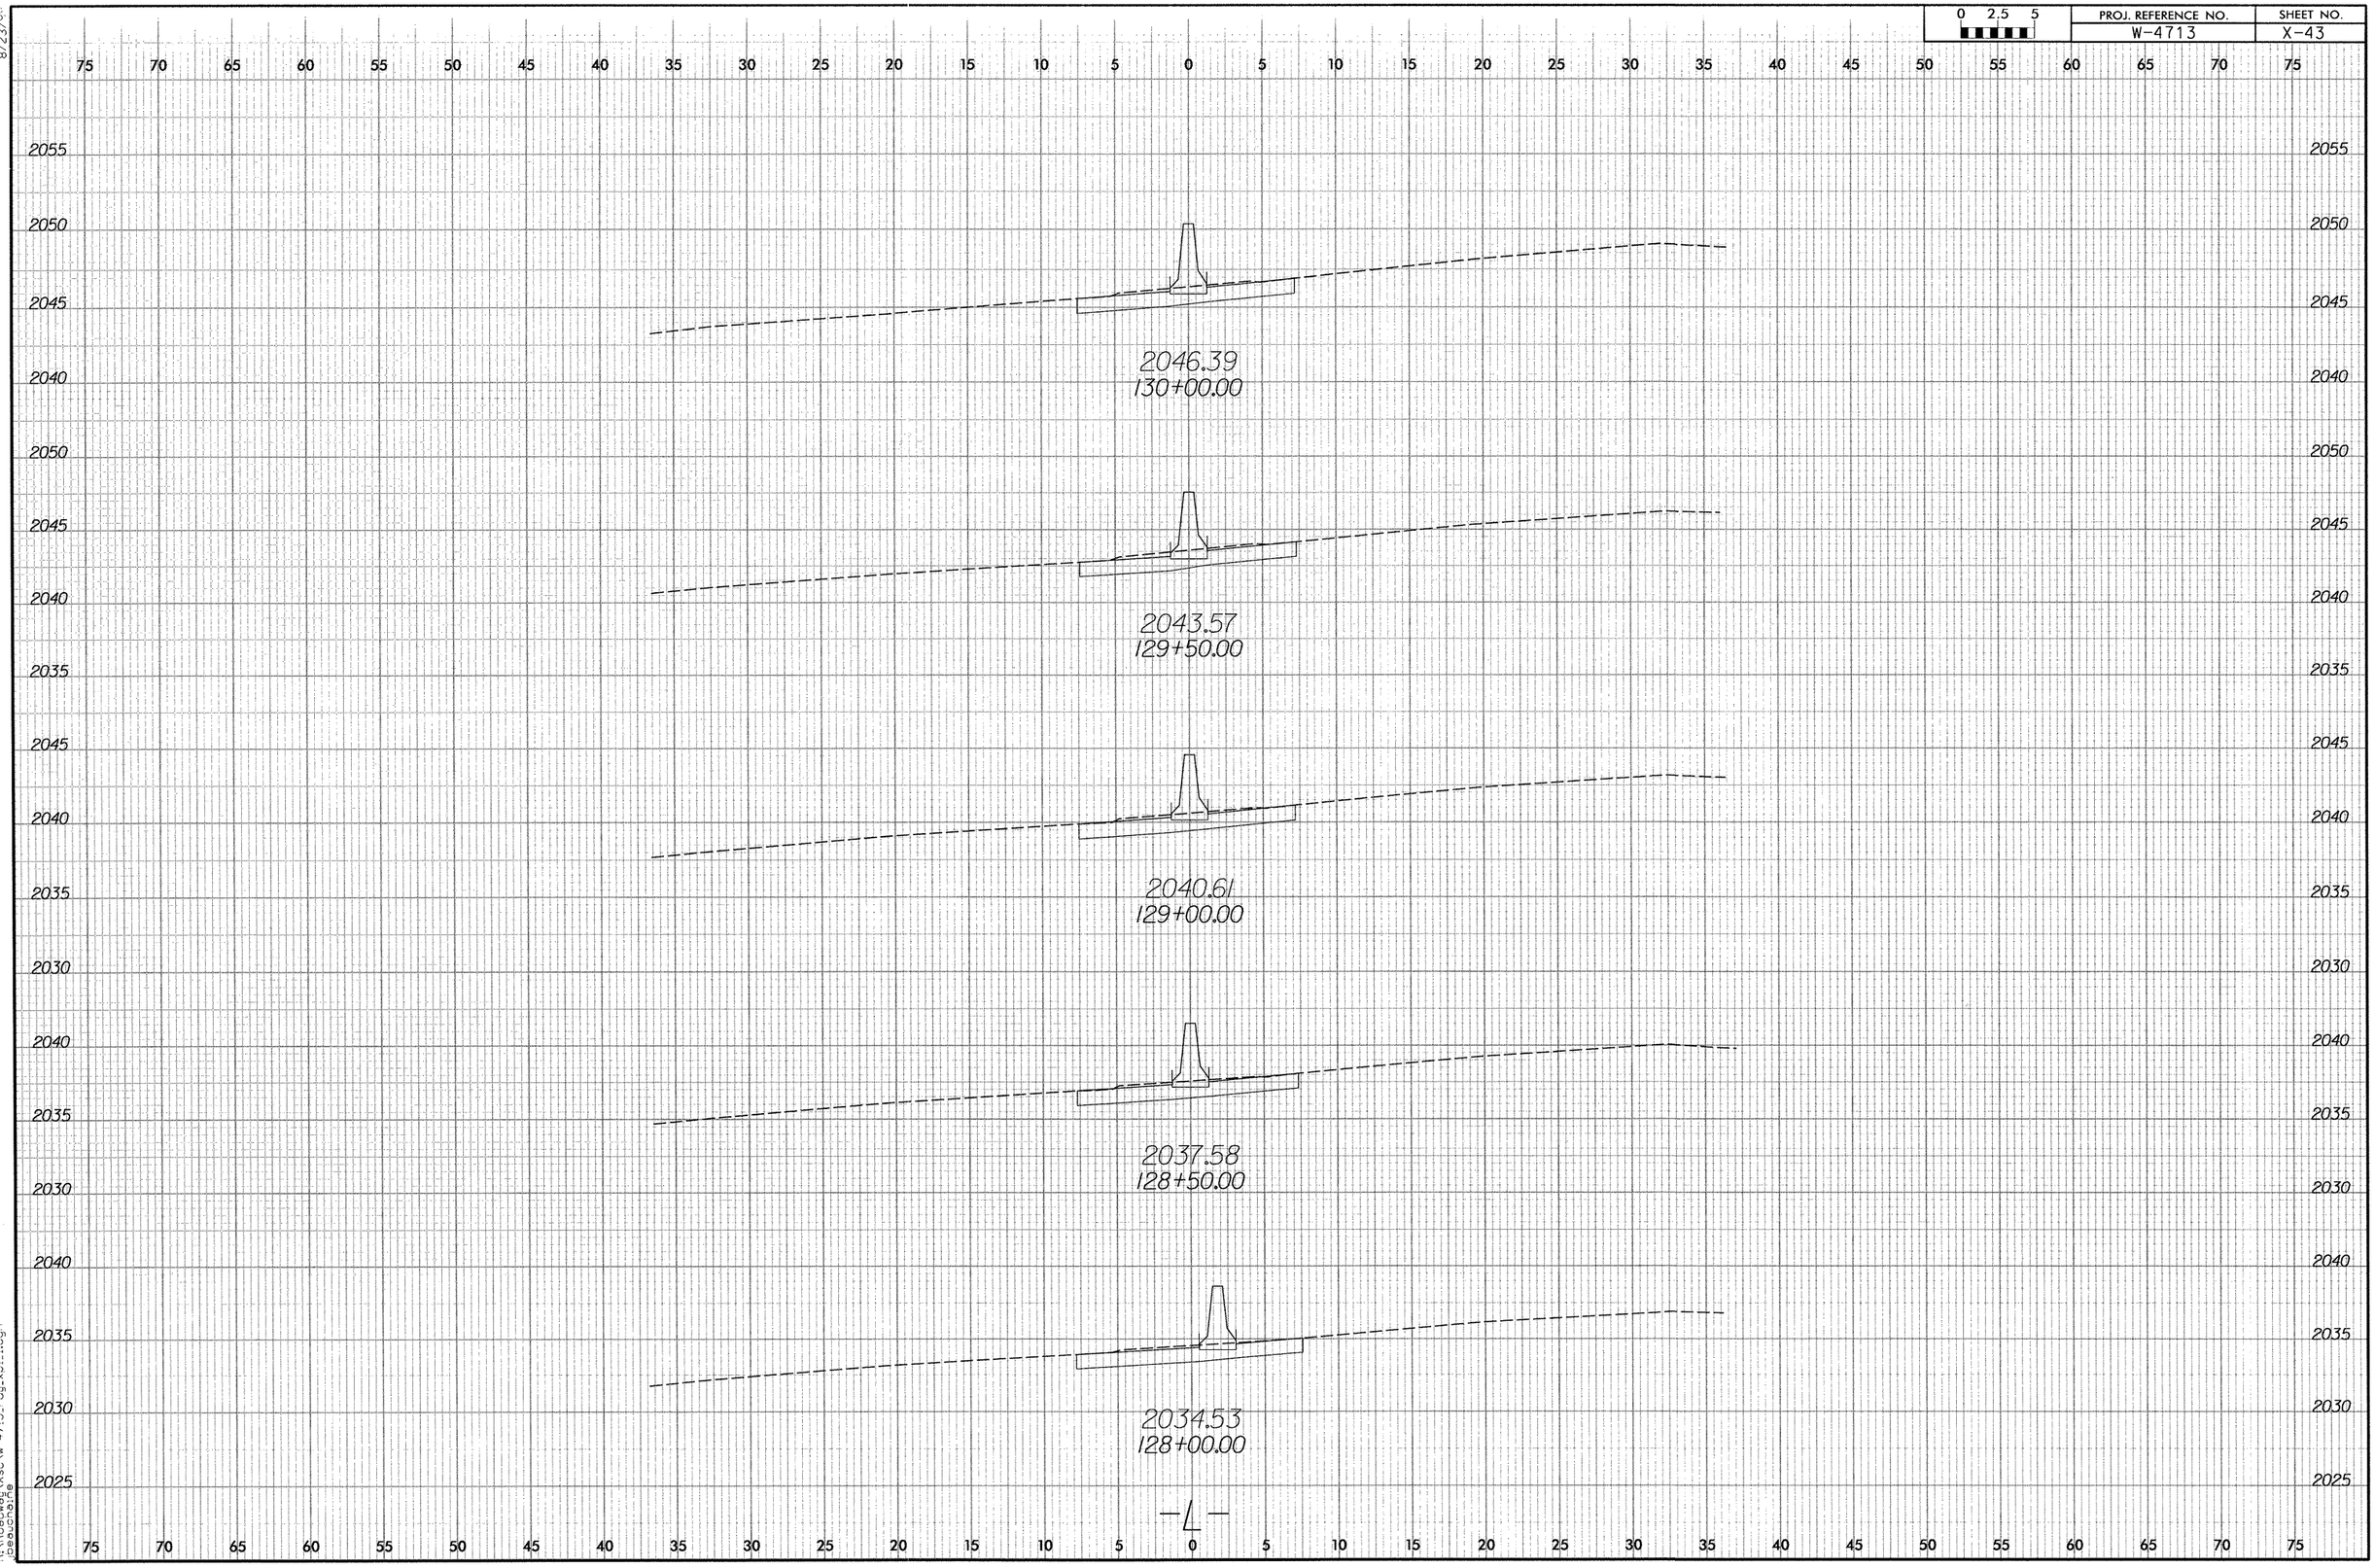

0 2.5 5
PROJ. REFERENCE NO.
W-4713
SHEET NO.
X-43
2046.39
130+00.00
2043.57
129+50.00
2040.61
129+00.00
2037.58
128+50.00
2034.53
128+00.00
-L-

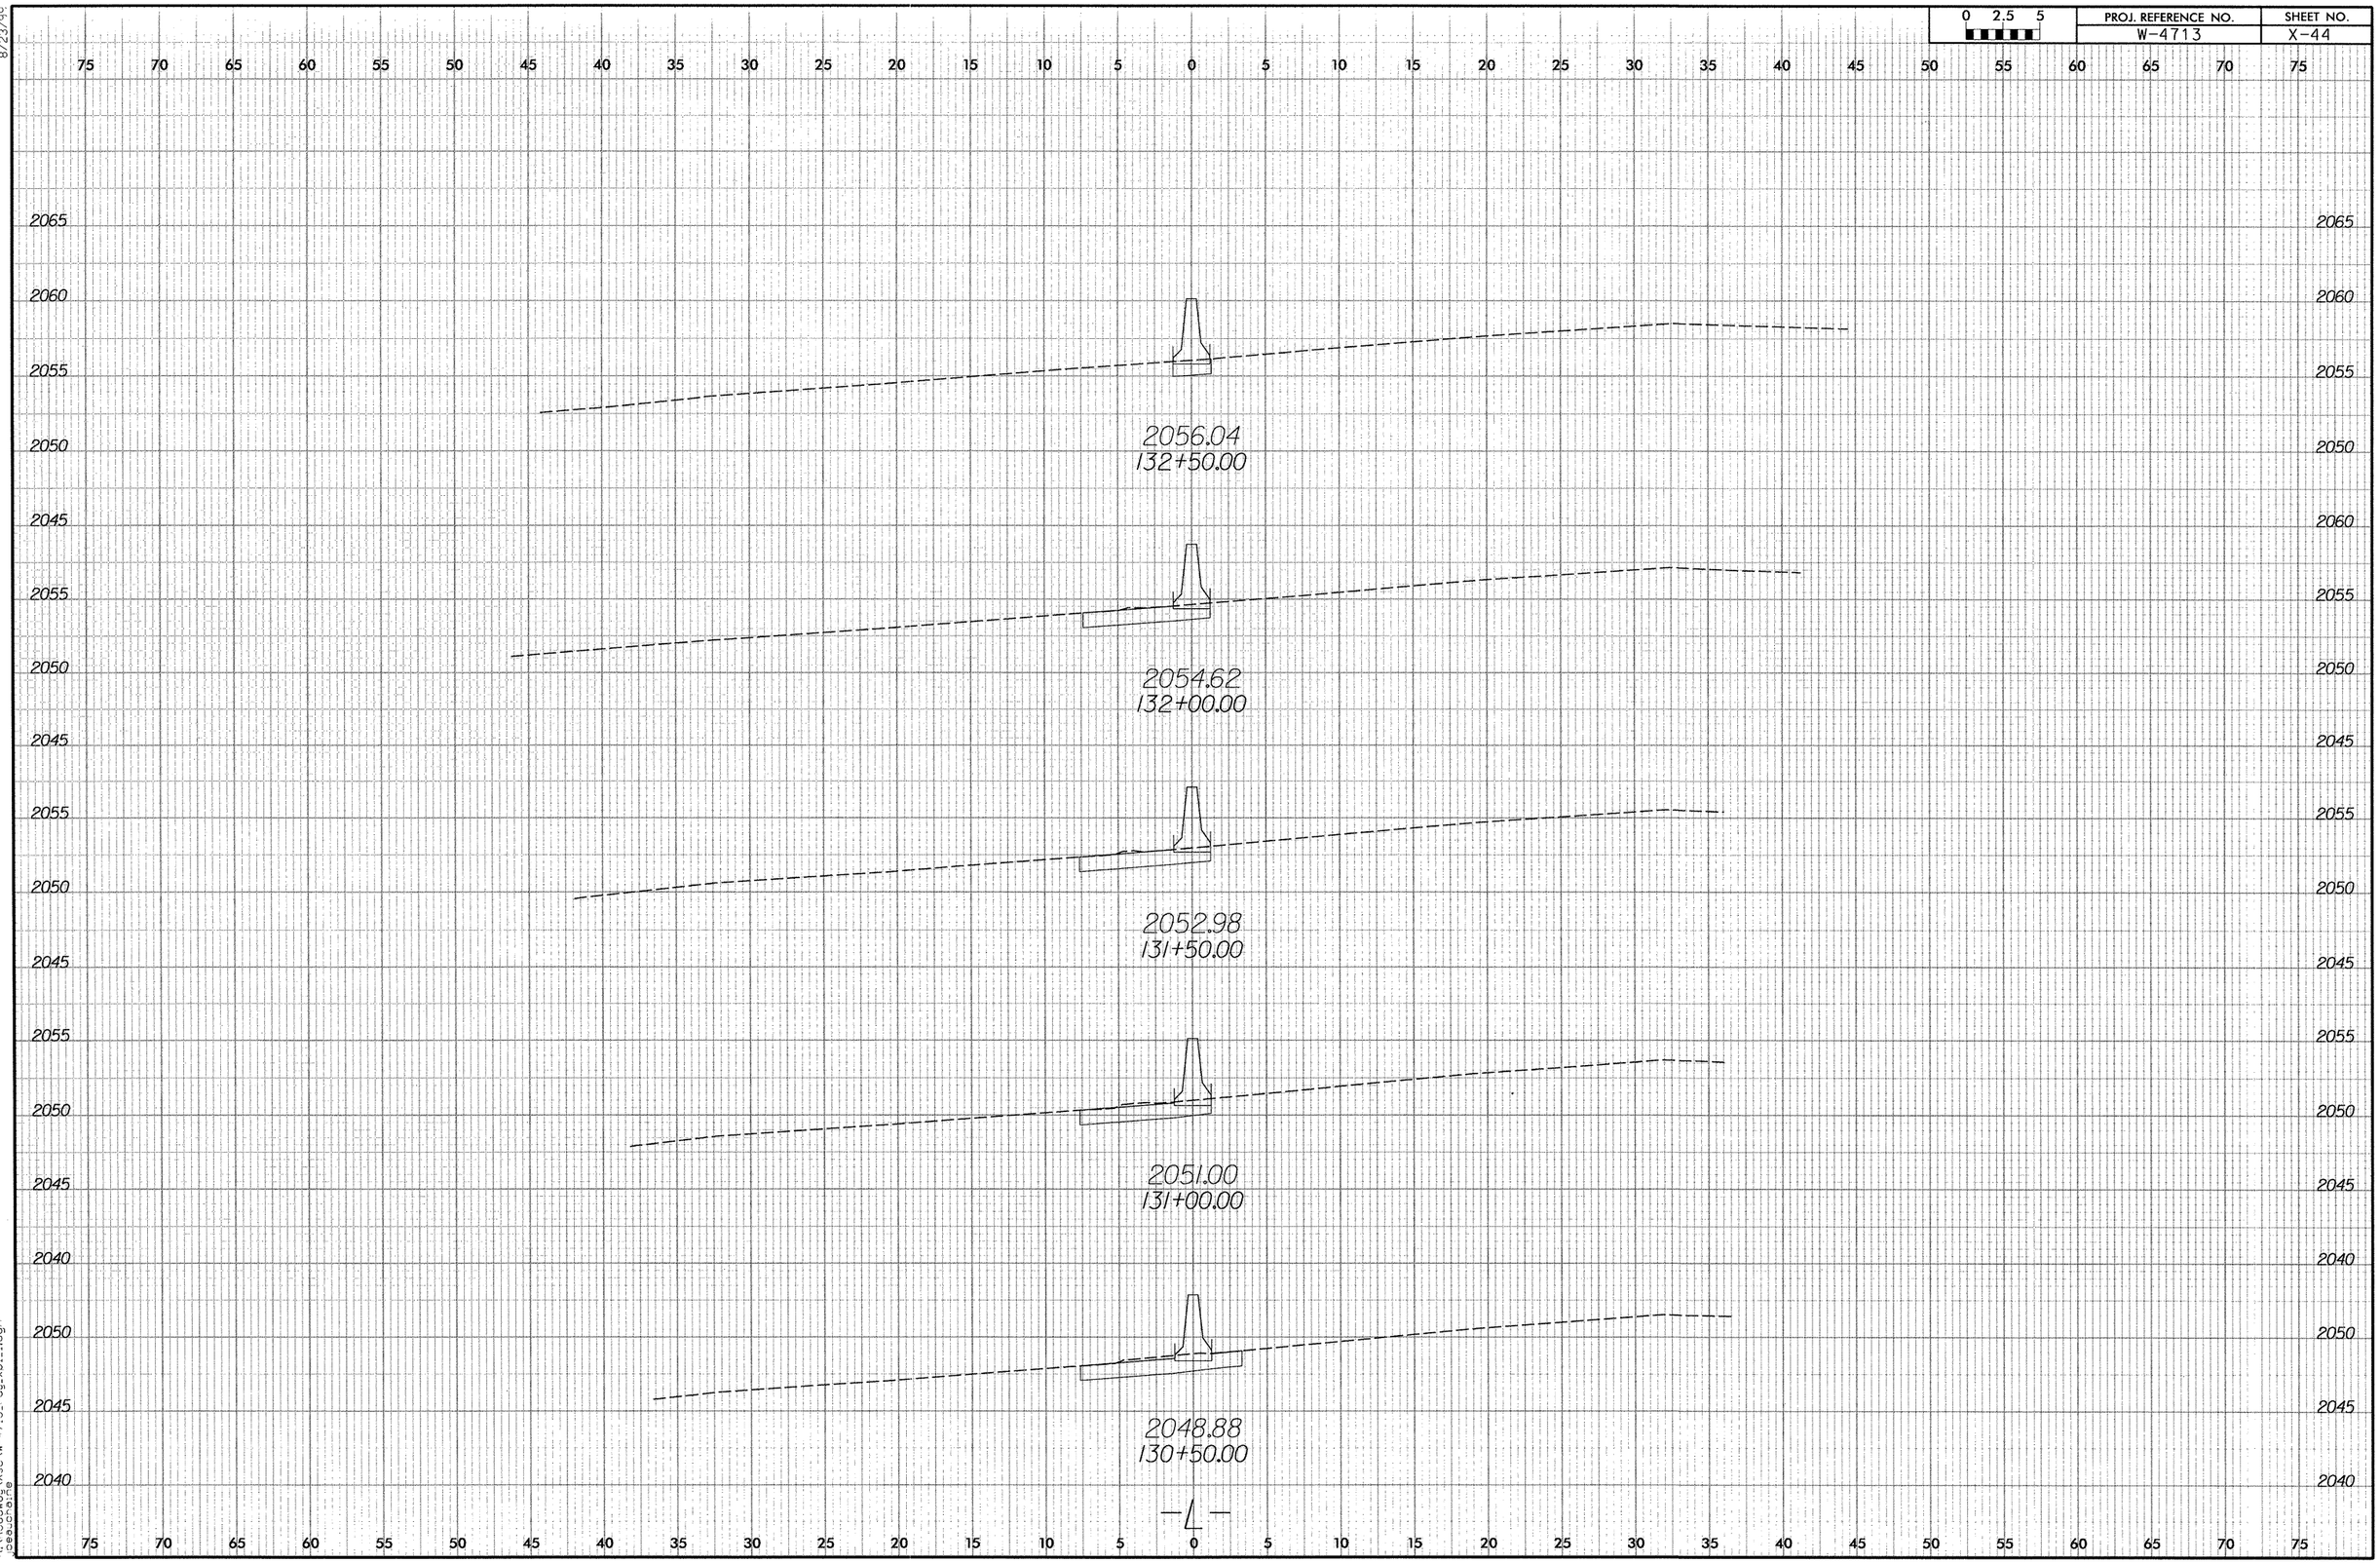

0 2.5 5
PROJ. REFERENCE NO.
W-4713
SHEET NO.
X-44
2056.04
132+50.00
2054.62
132+00.00
2052.98
131+50.00
2051.00
131+00.00
2048.88
130+50.00
-L-

8/23/99

0 2.5 5	PROJ. REFERENCE NO.	SHEET NO.
	W-4713	X-45

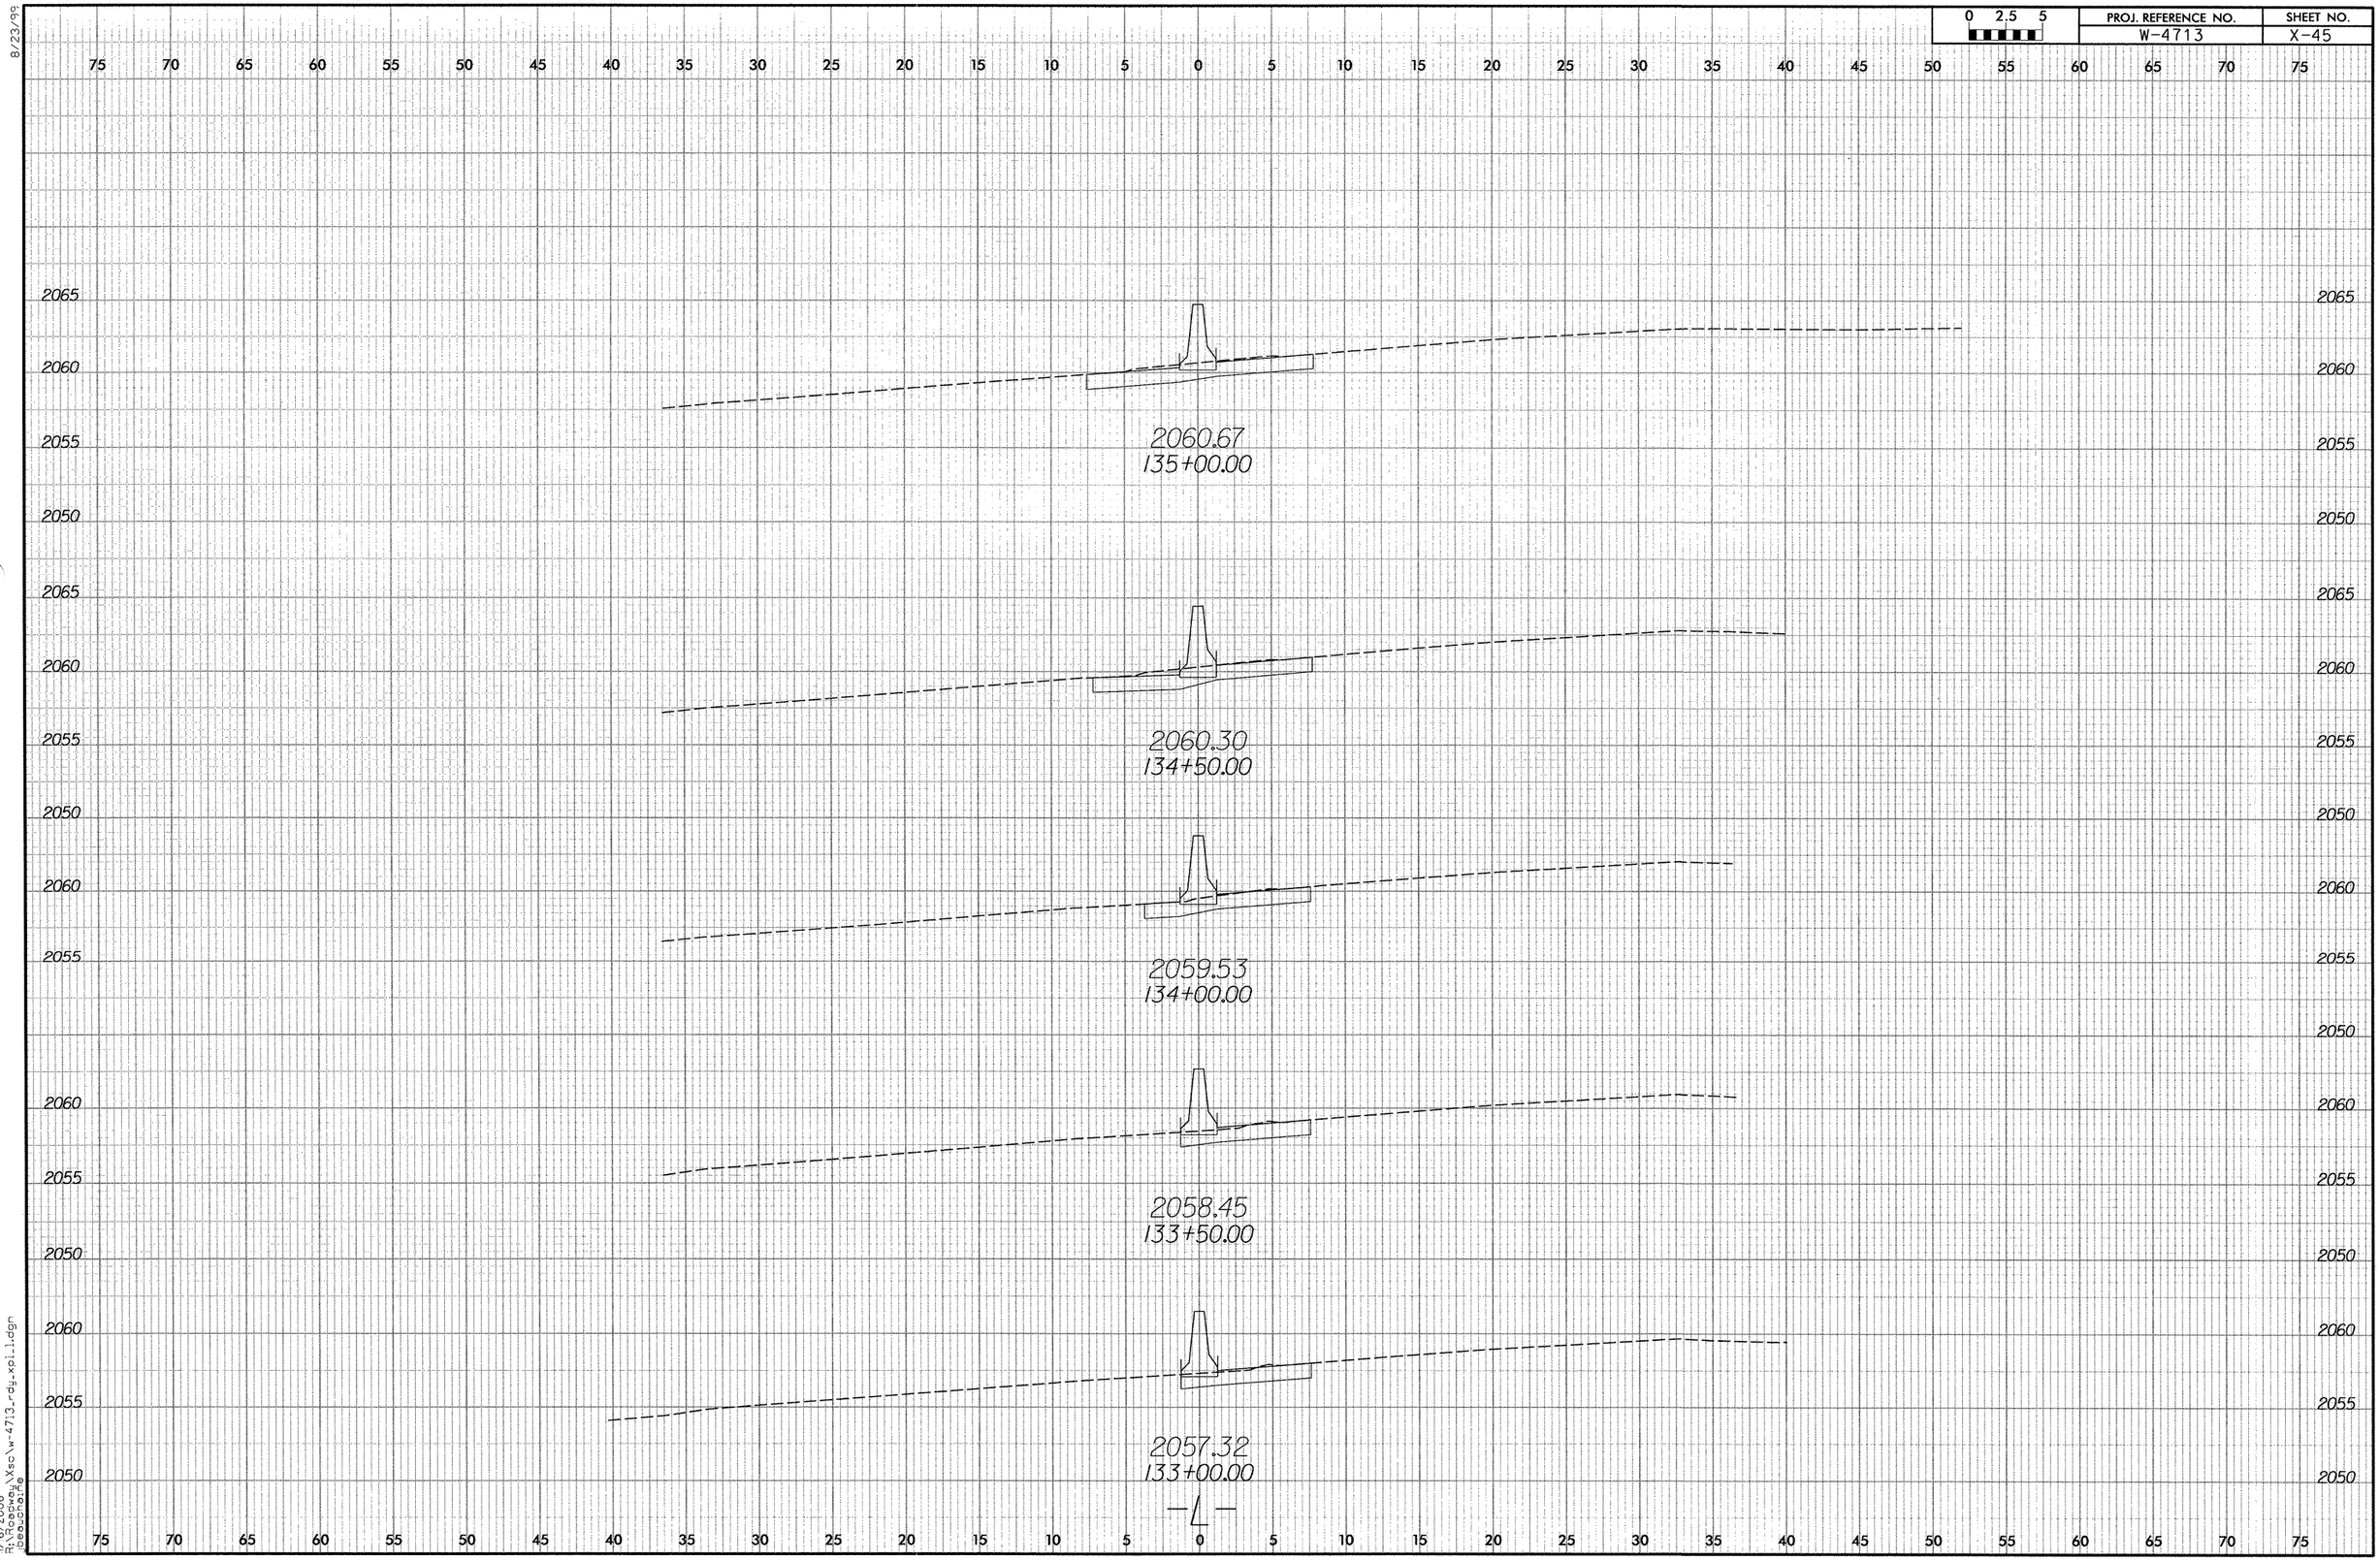

11/6/2006
R:\Roadway\Xsc\w-4713_rdy_xpl1.dgn
beaucrai

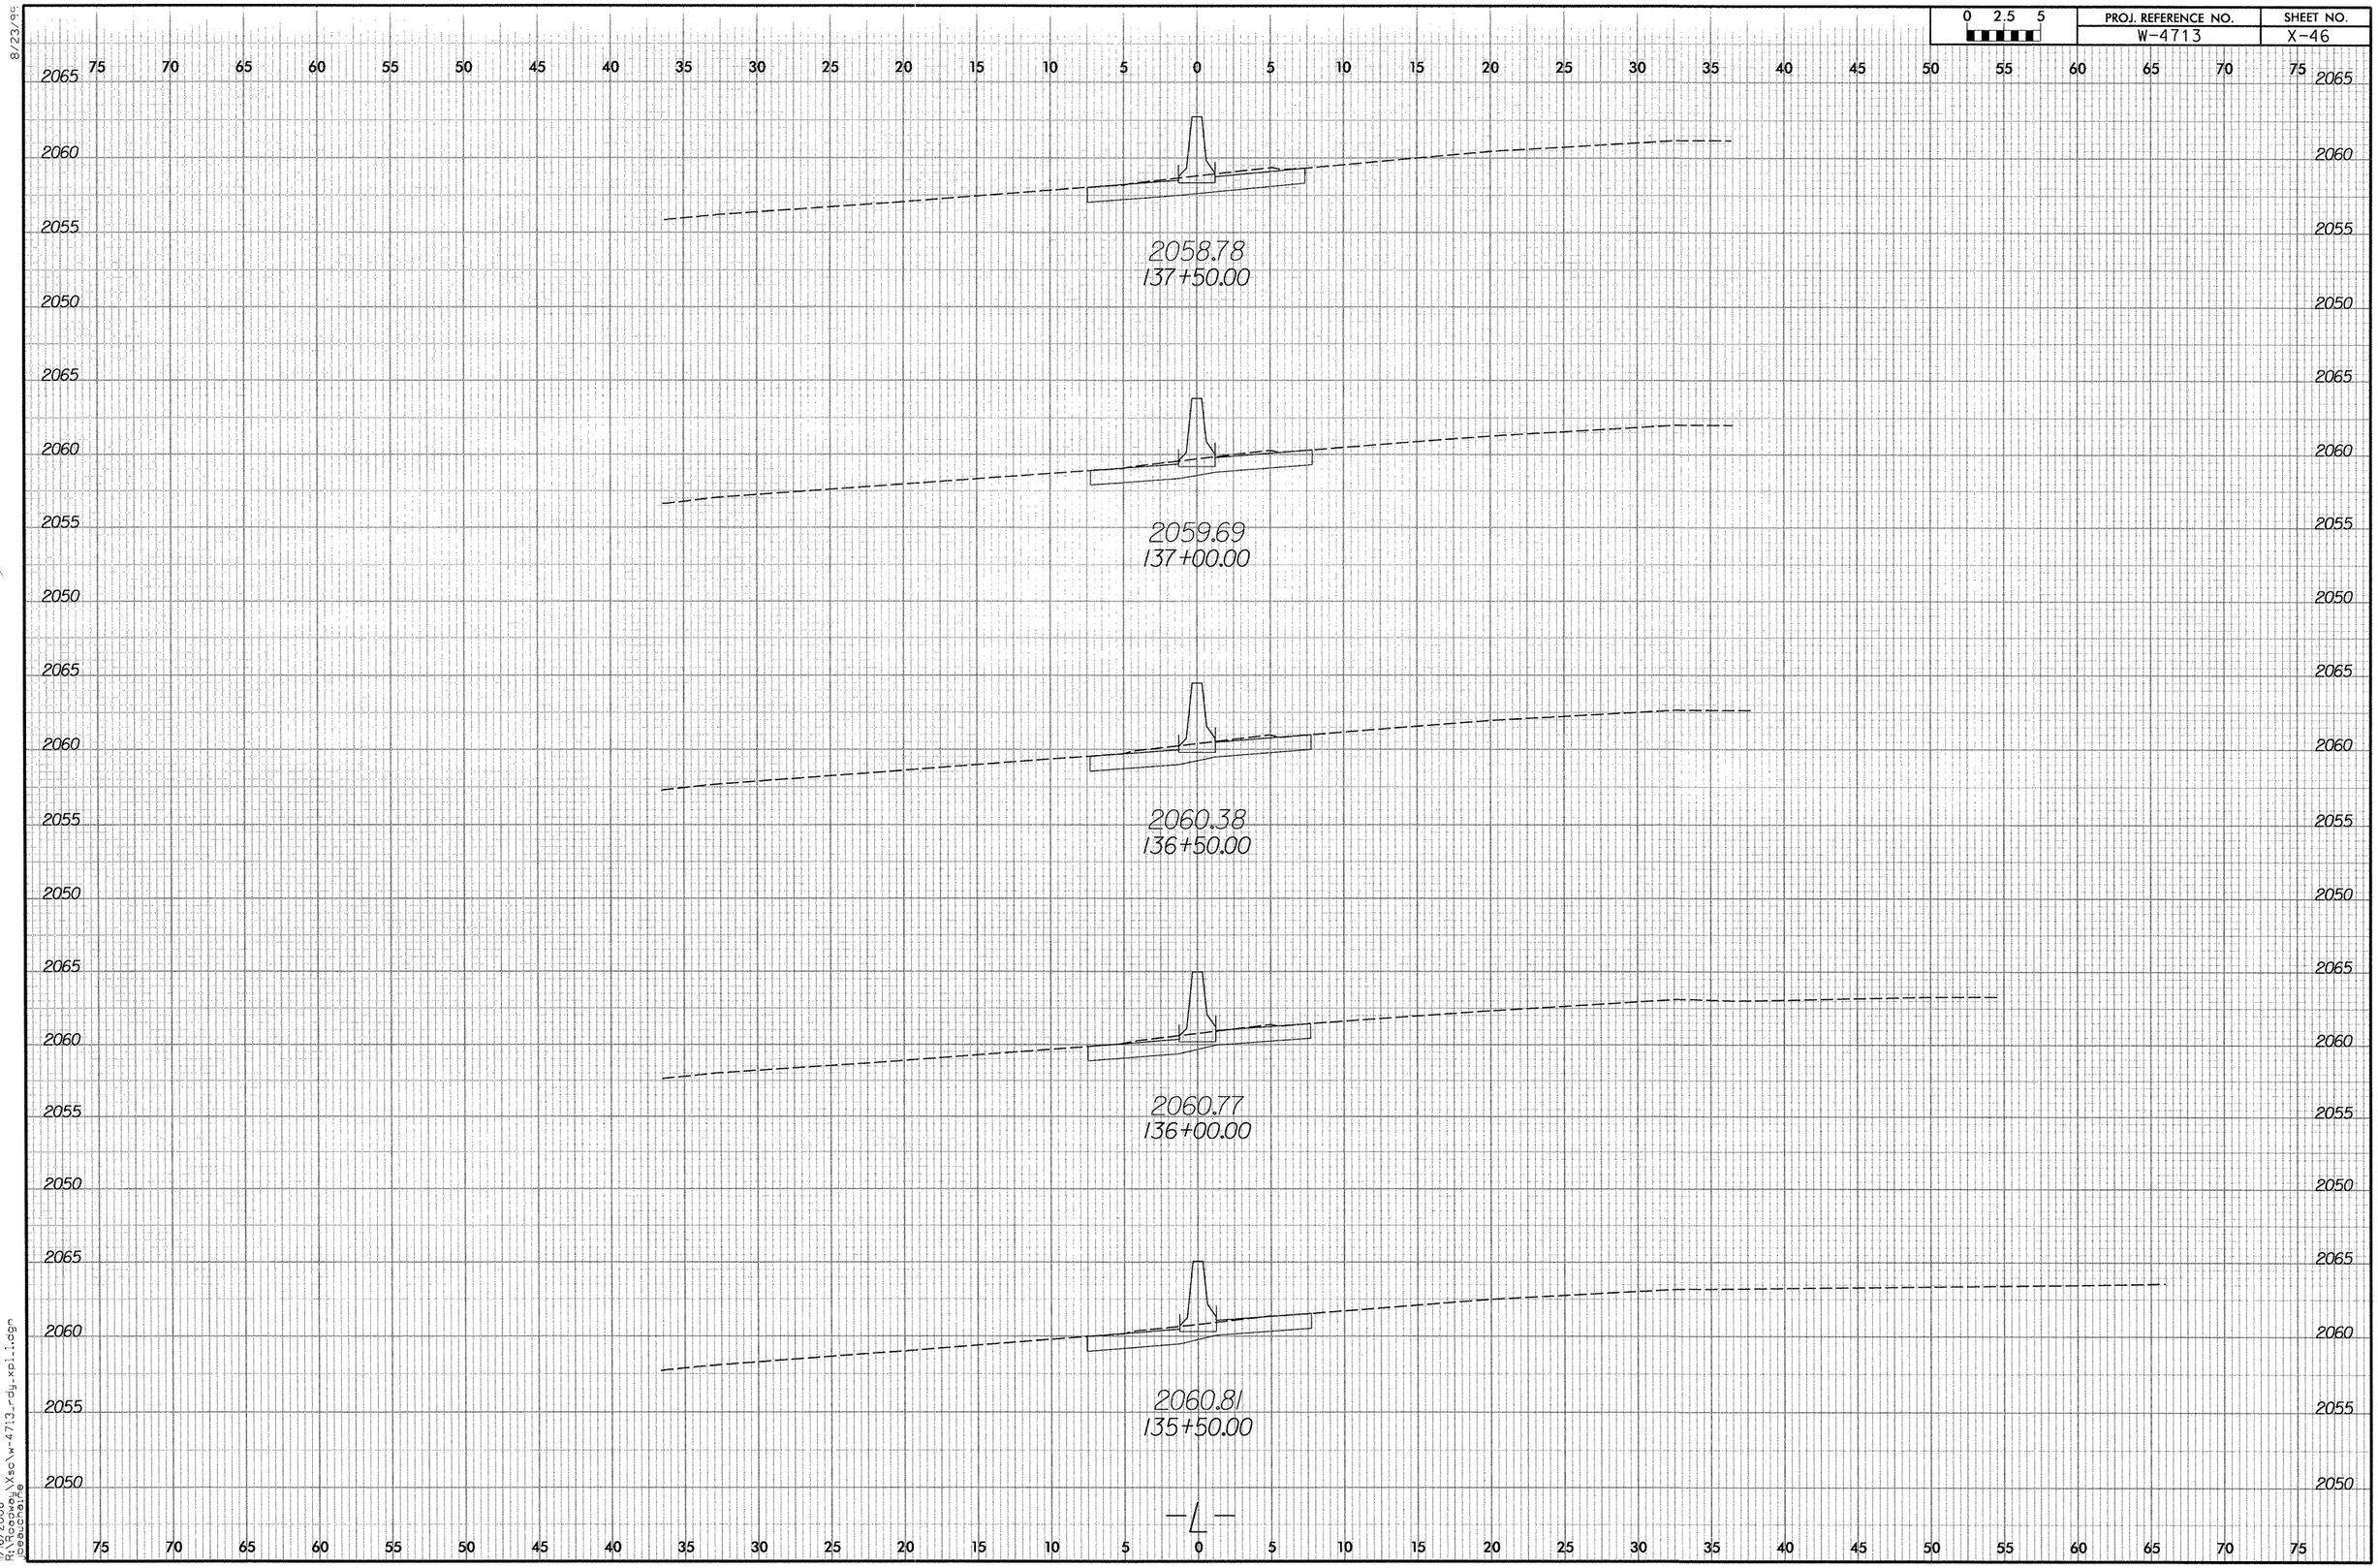

8/23/99

11/16/2006
R:\Roadway\Xsc\w-4713_rdy_xpl_1.dgn
jbeauchaine

0 2.5 5	PROJ. REFERENCE NO.	SHEET NO.
	W-4713	X-47

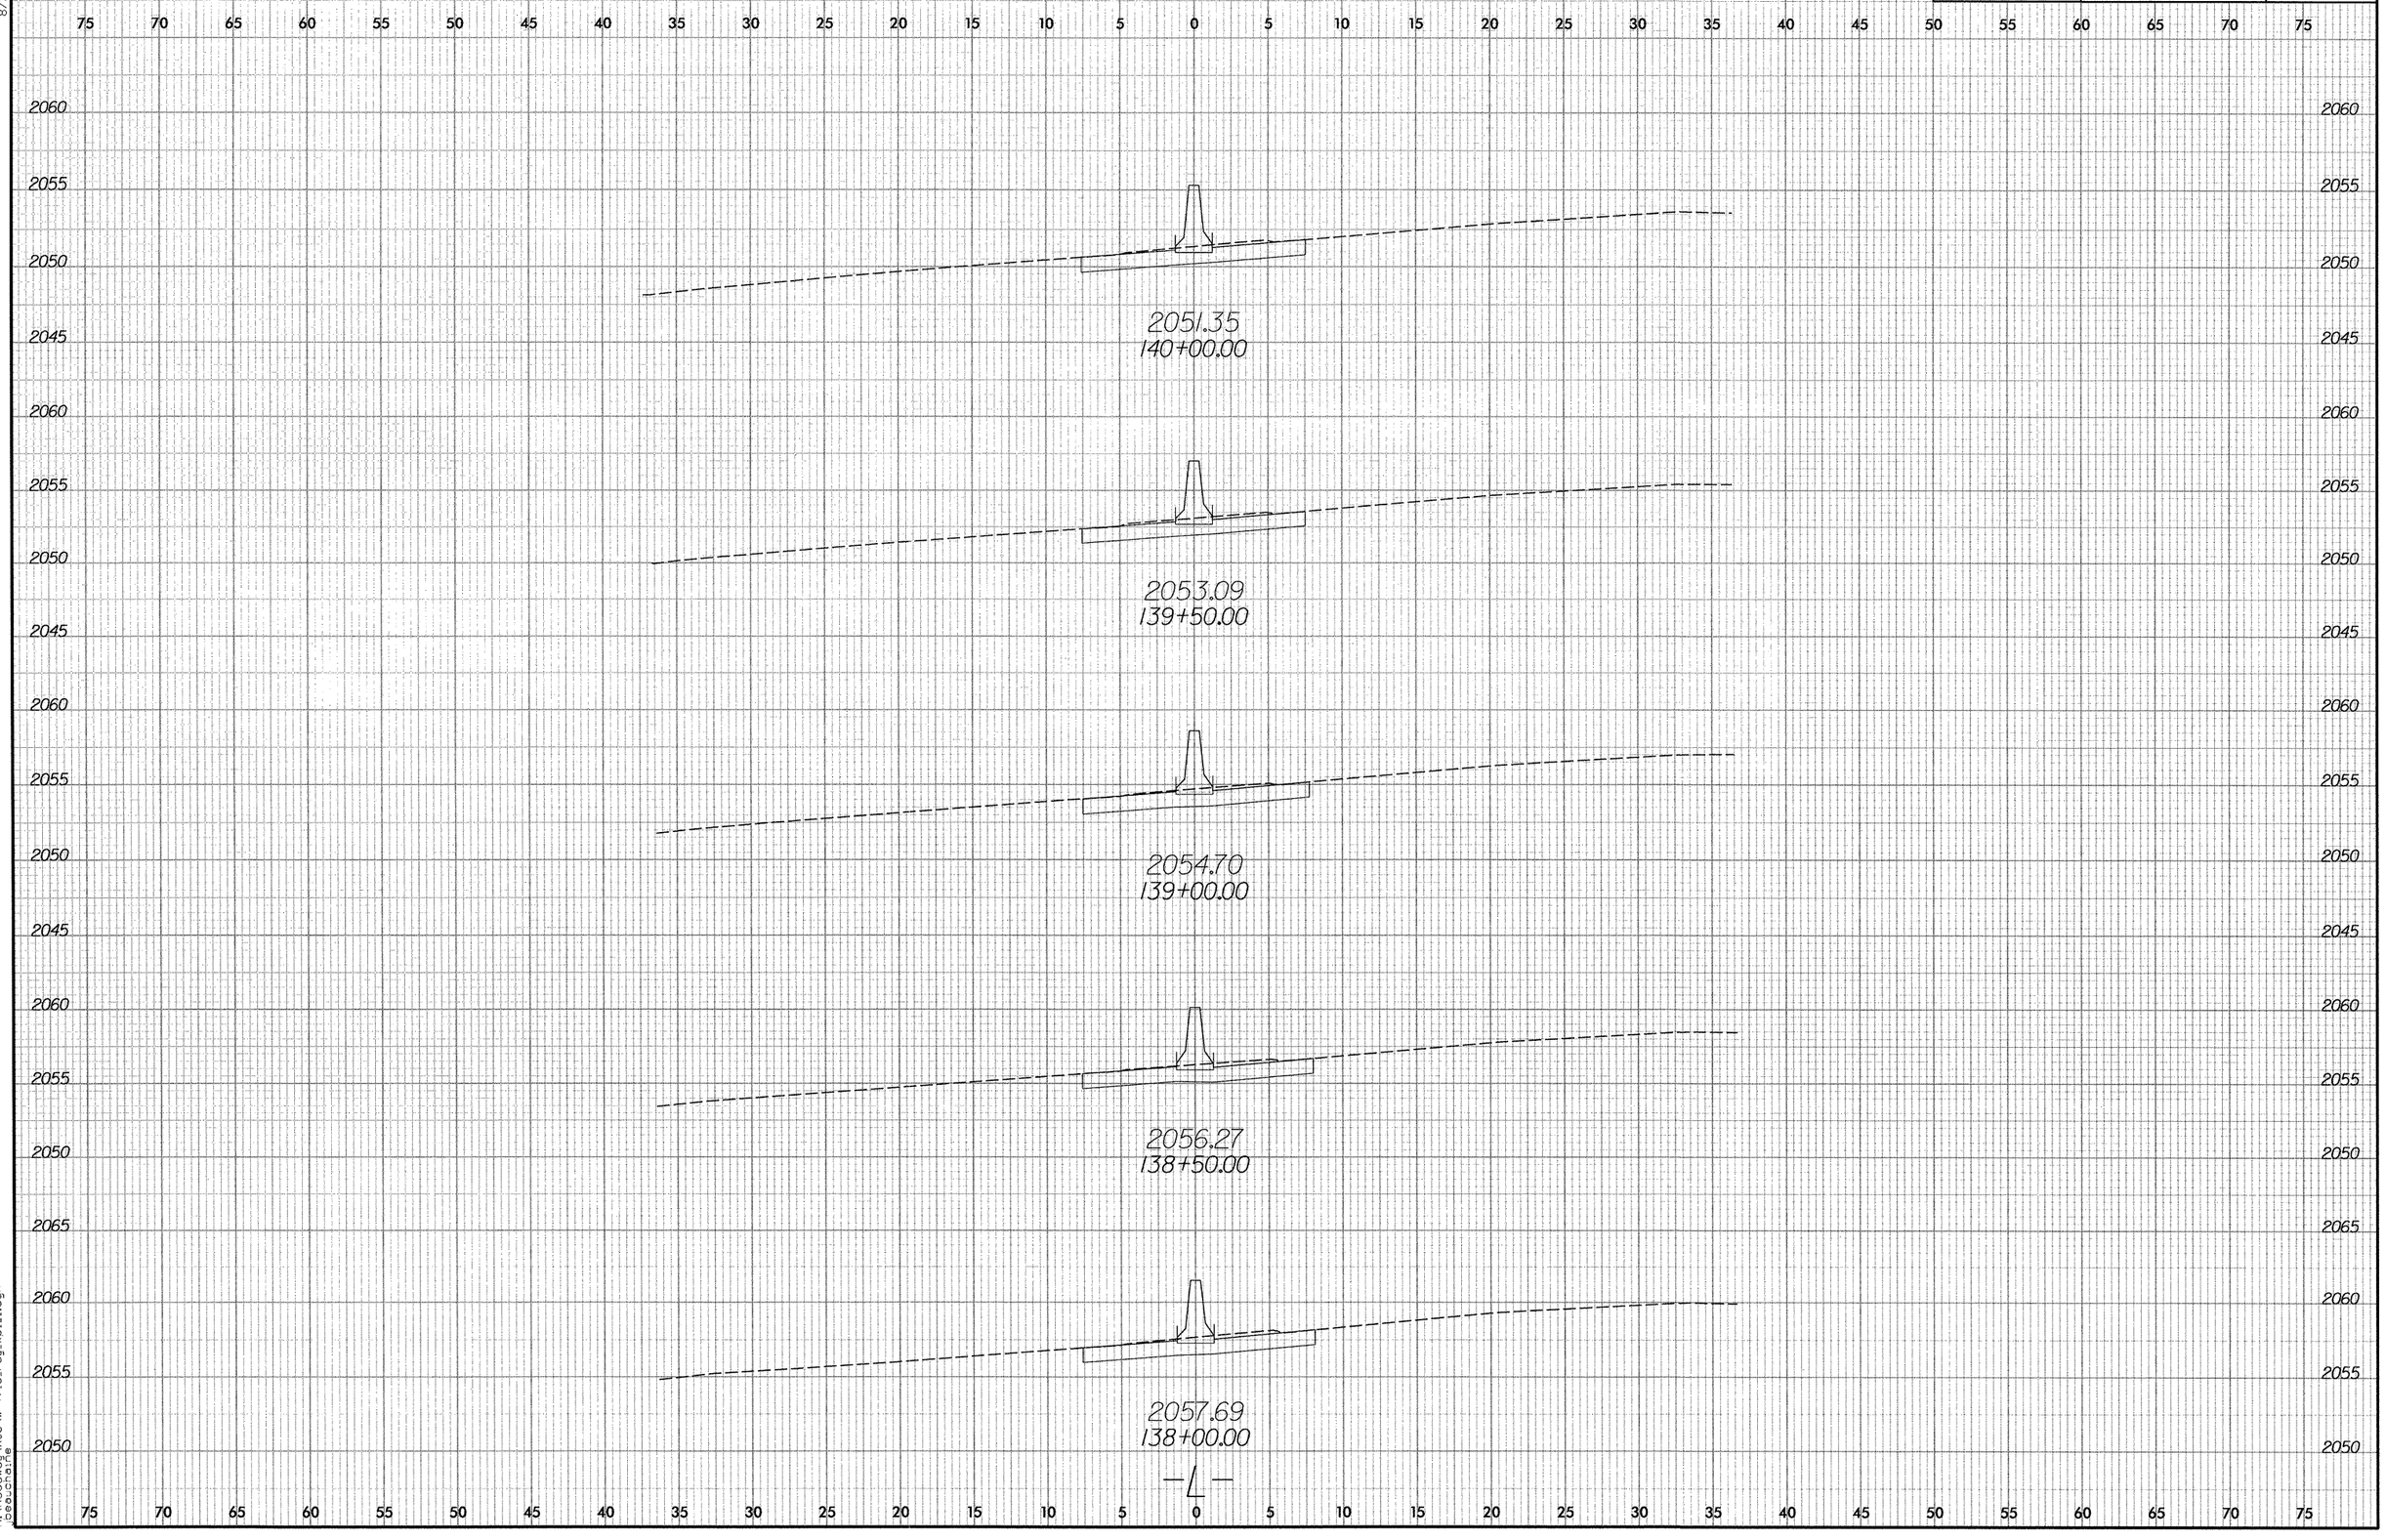

8/23/06

11/16/2006
R:\Roadway\Xsc\w-4713_ray_xsl_i.dgn
beauchaine

8/23/99

0 2.5 5	PROJ. REFERENCE NO.	SHEET NO.
	W-4713	X-48

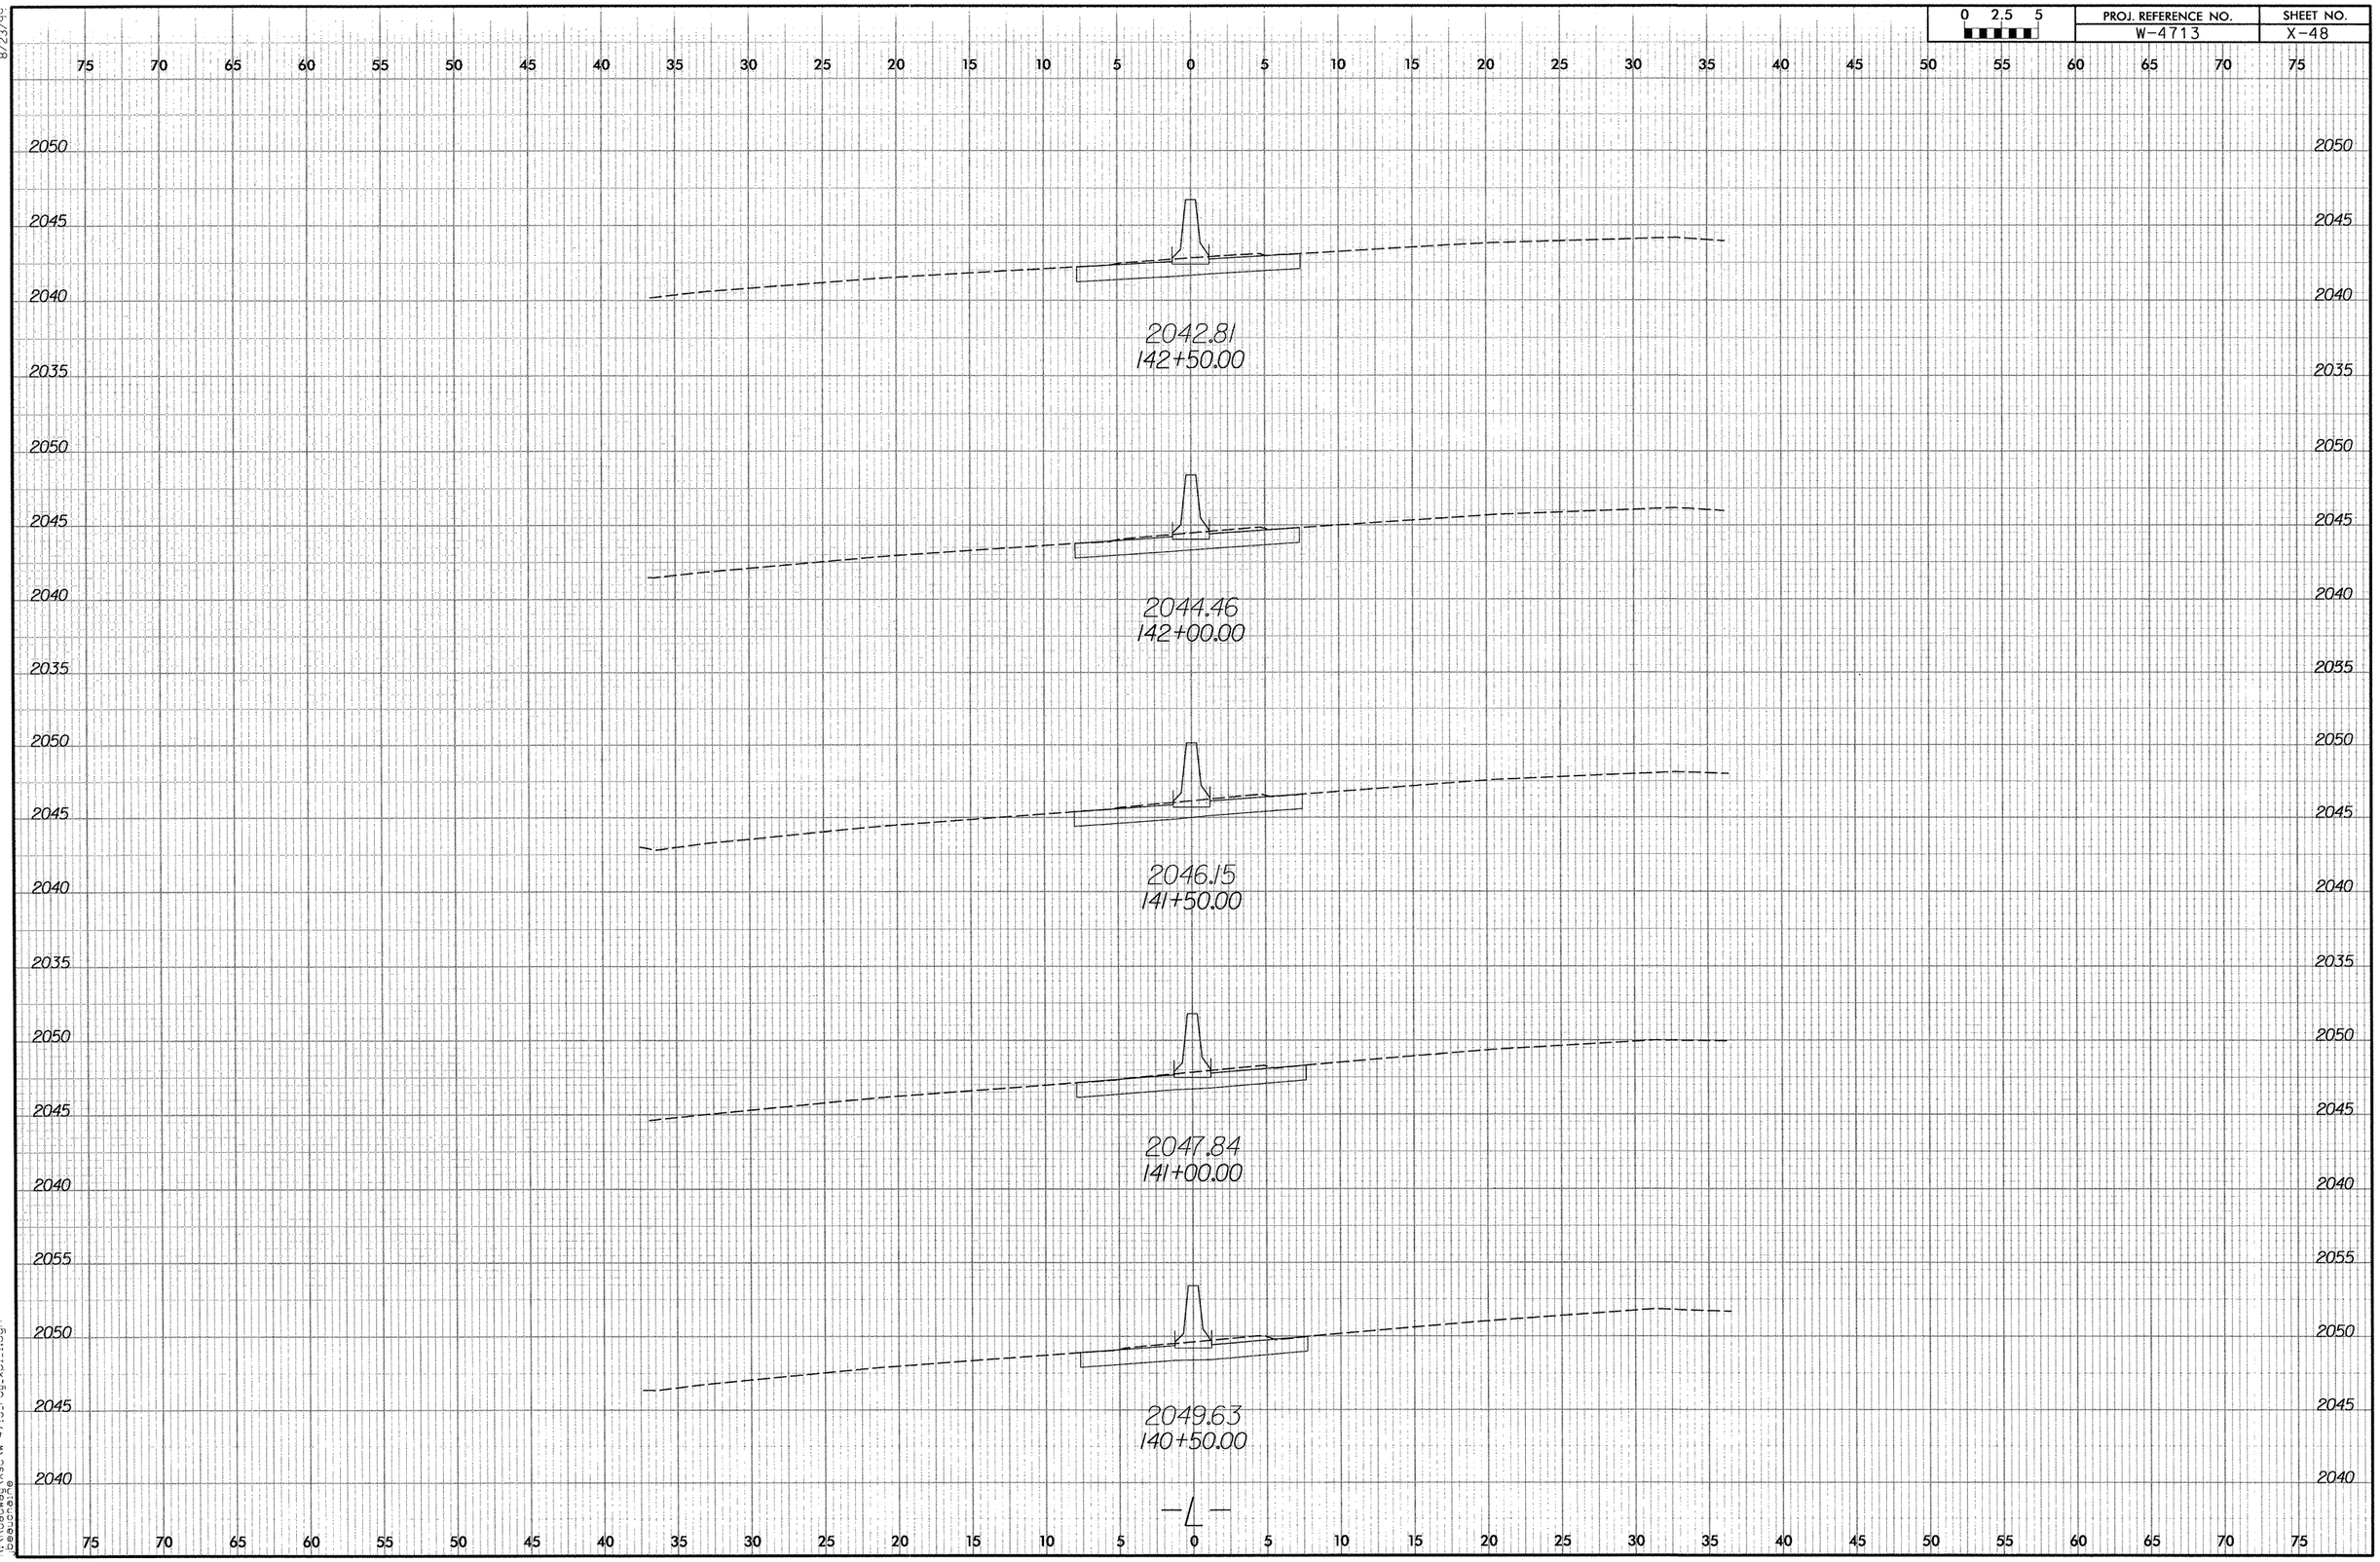

11/6/2006
R:\Roadway\Xsc\w-4713_ray_xpl1.dgn
beaucraine

0 2.5 5	PROJ. REFERENCE NO.	SHEET NO.
	W-4713	X-49

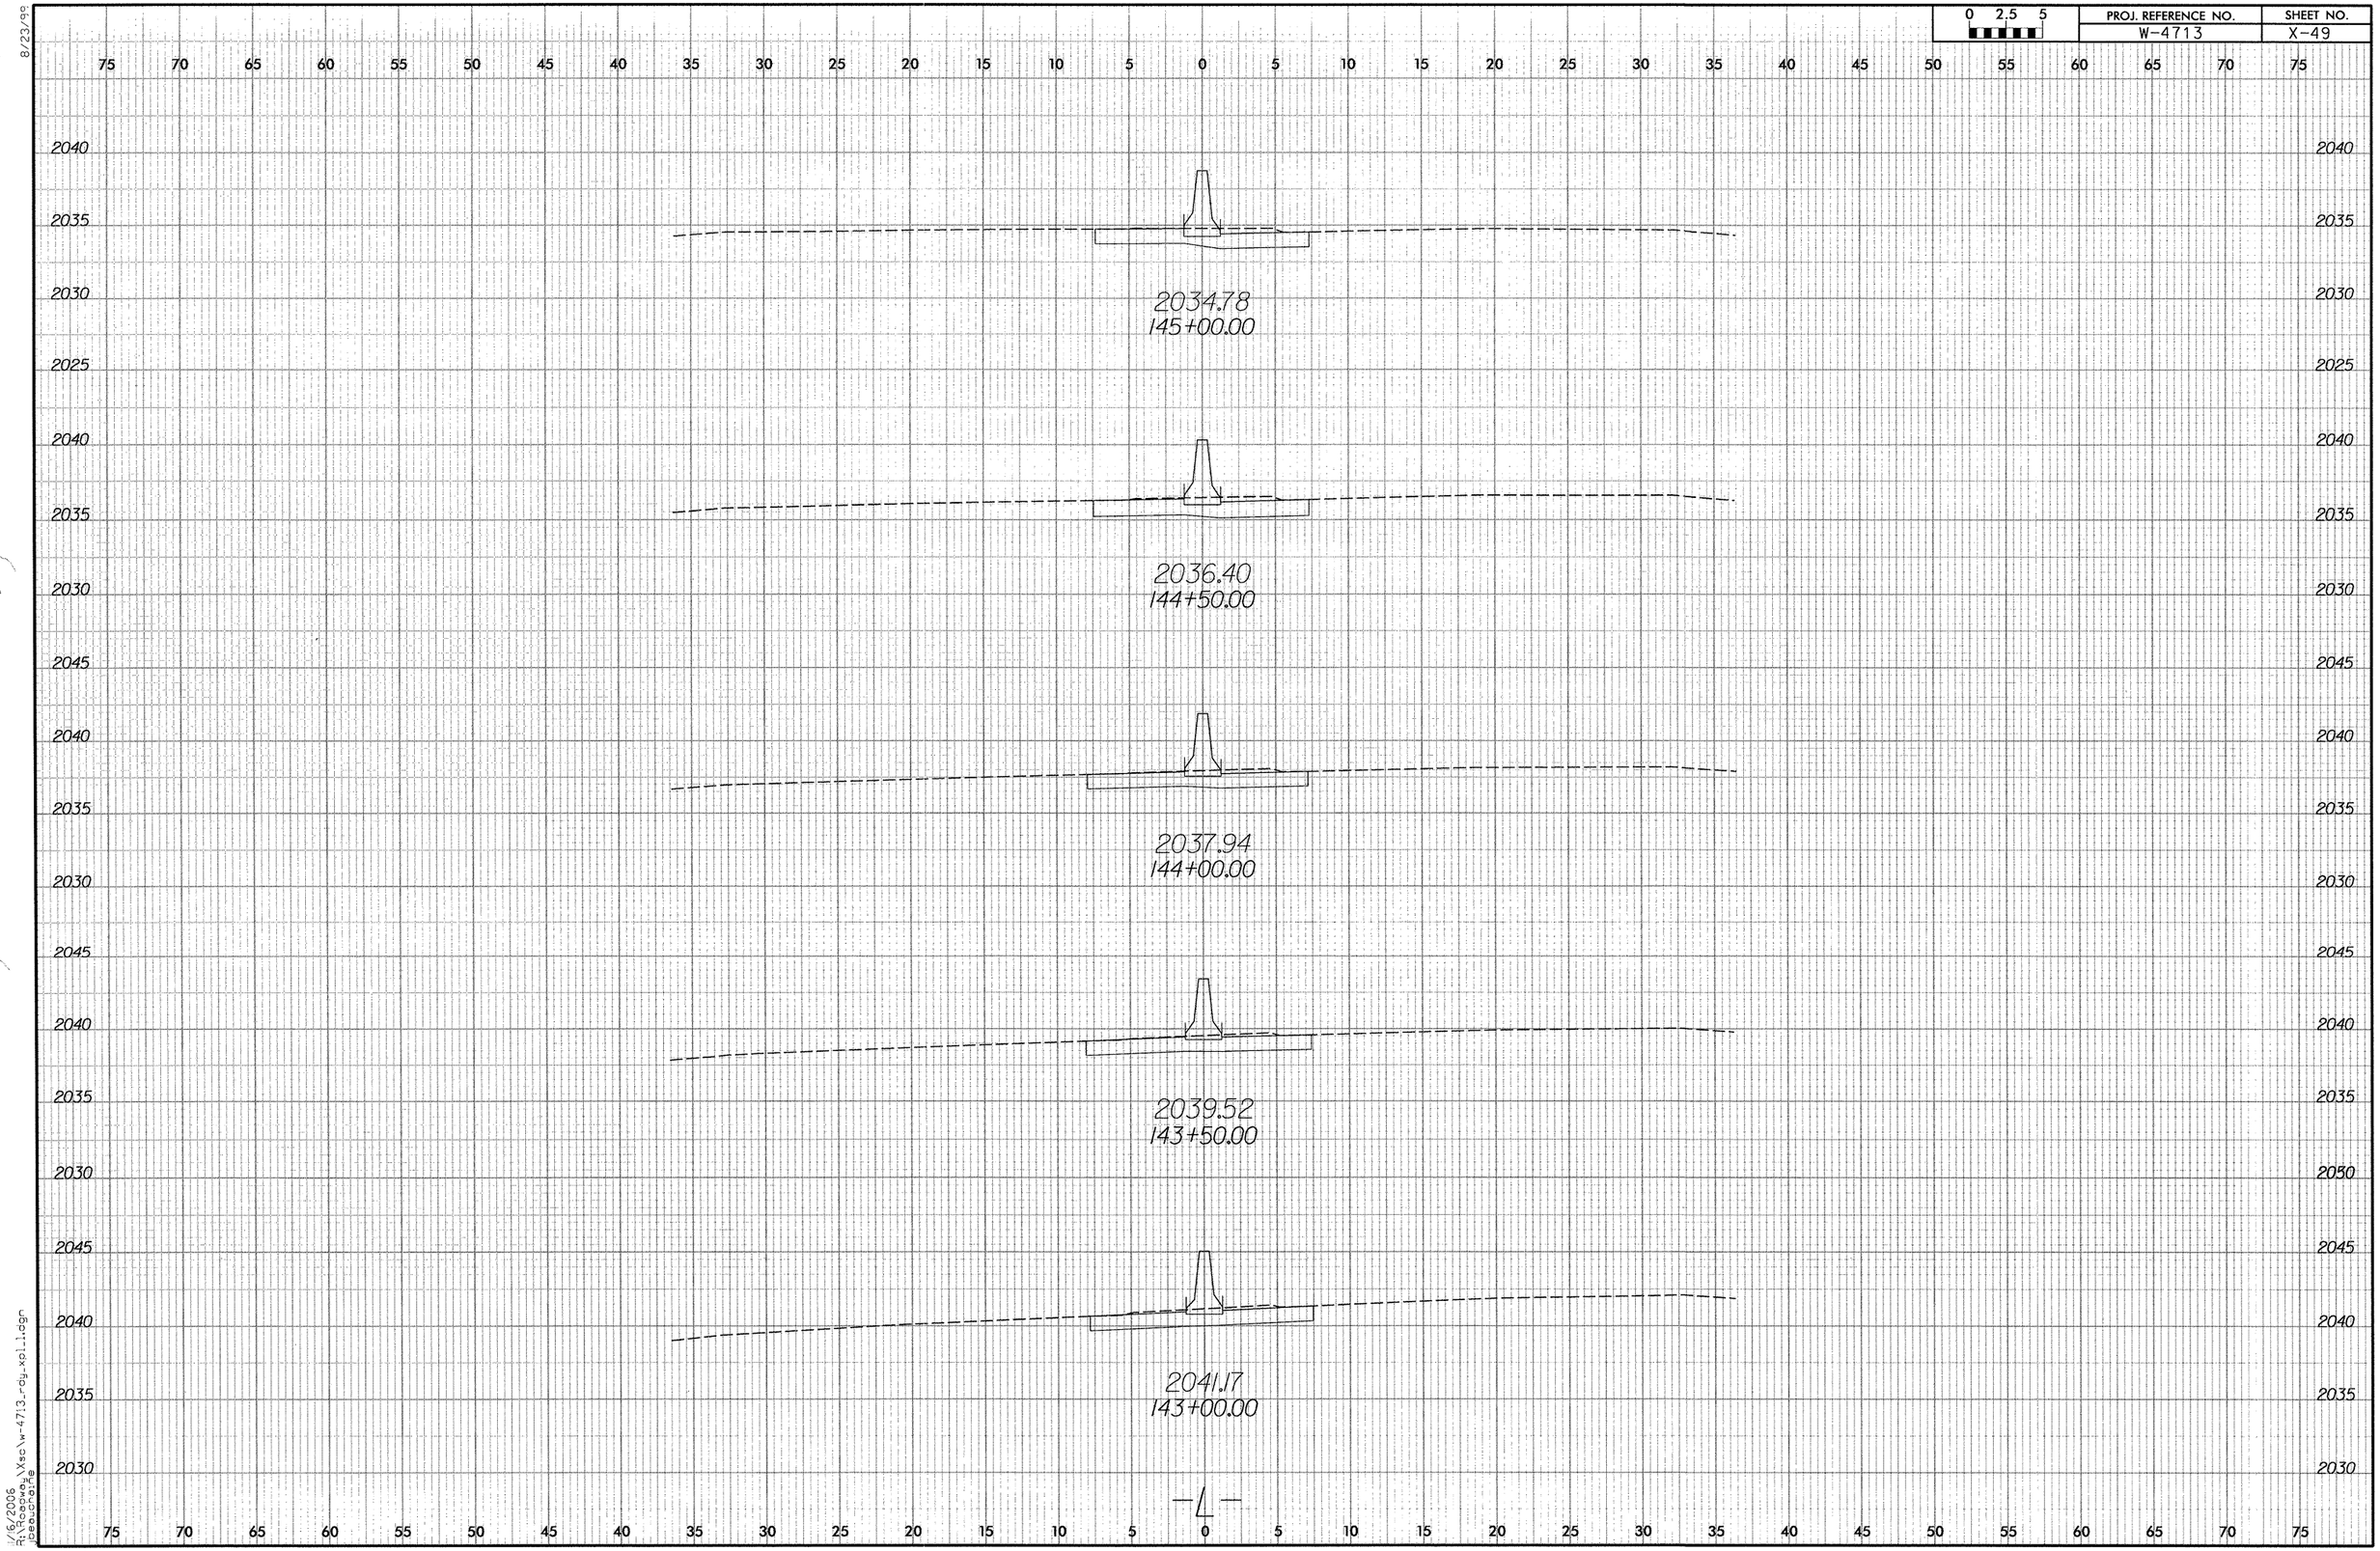

8/23/99

1/6/2006
R:\Roadway\Sec\w-4713_rdy_xpl1.dgn
jbeaucraine

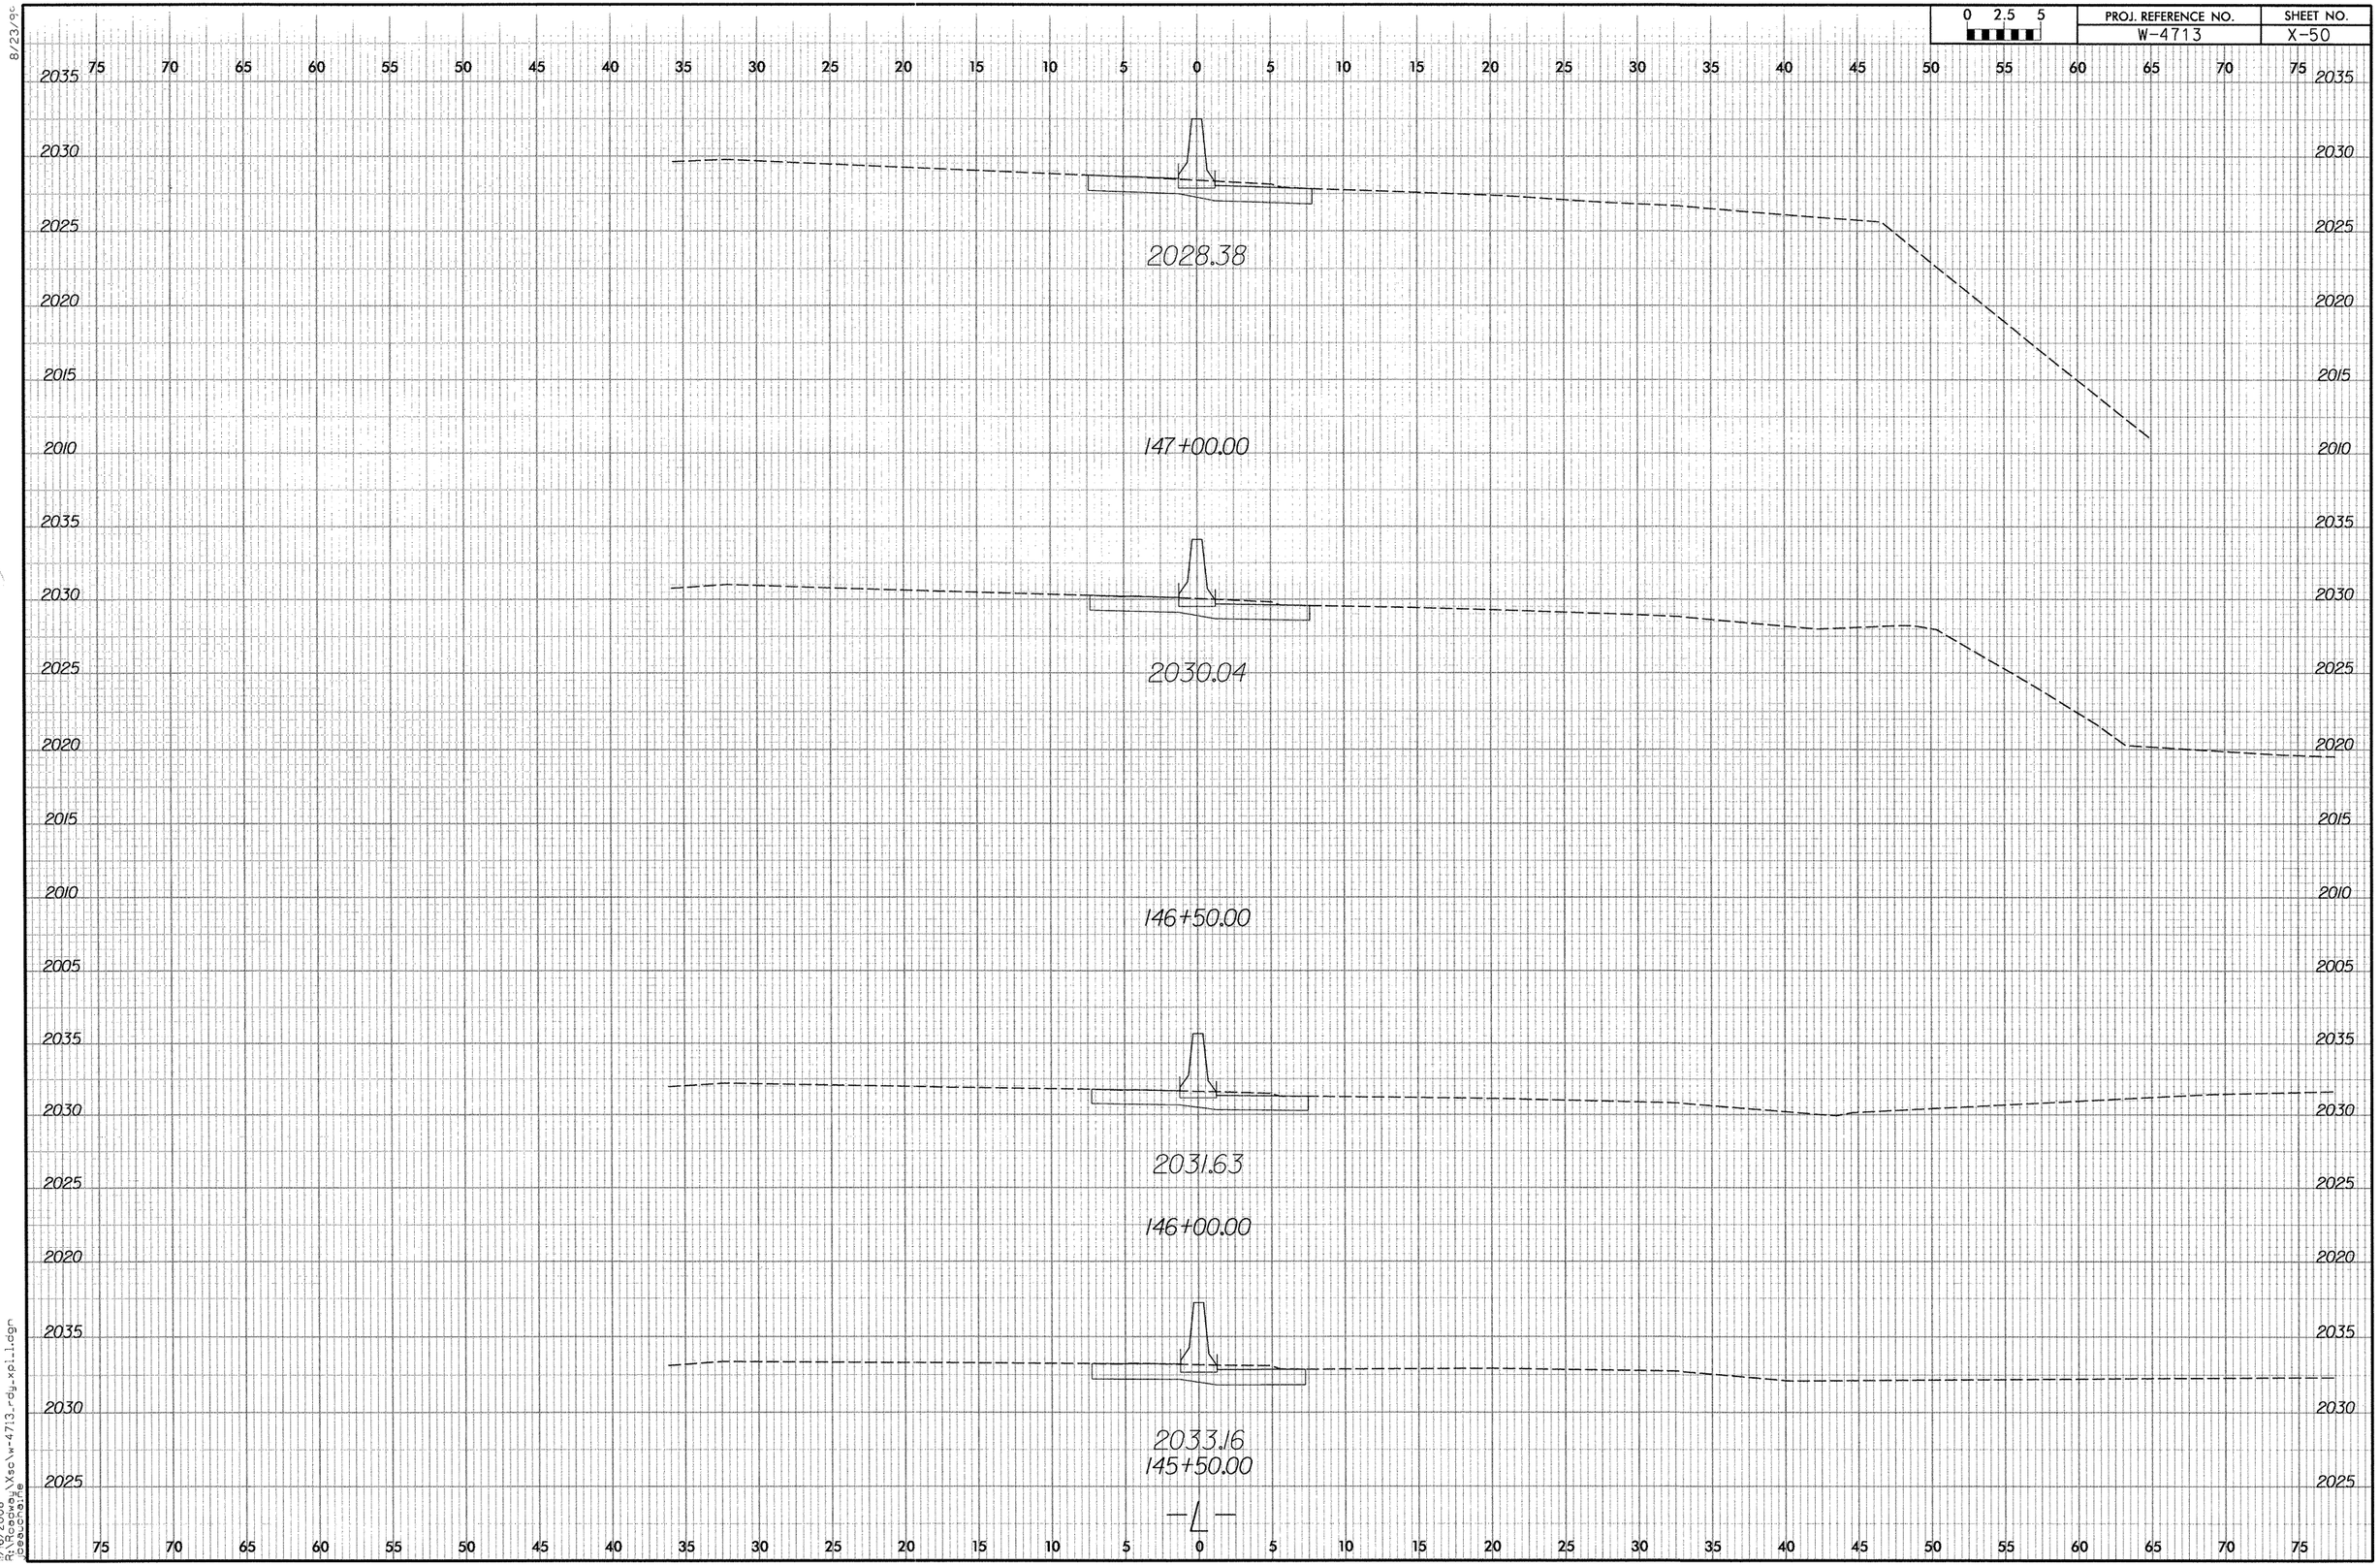

8/23/96

11/6/2006
R:\Roadway\Xsc\w-4713_rdy_xpl_1.dgn
jcoauchaine

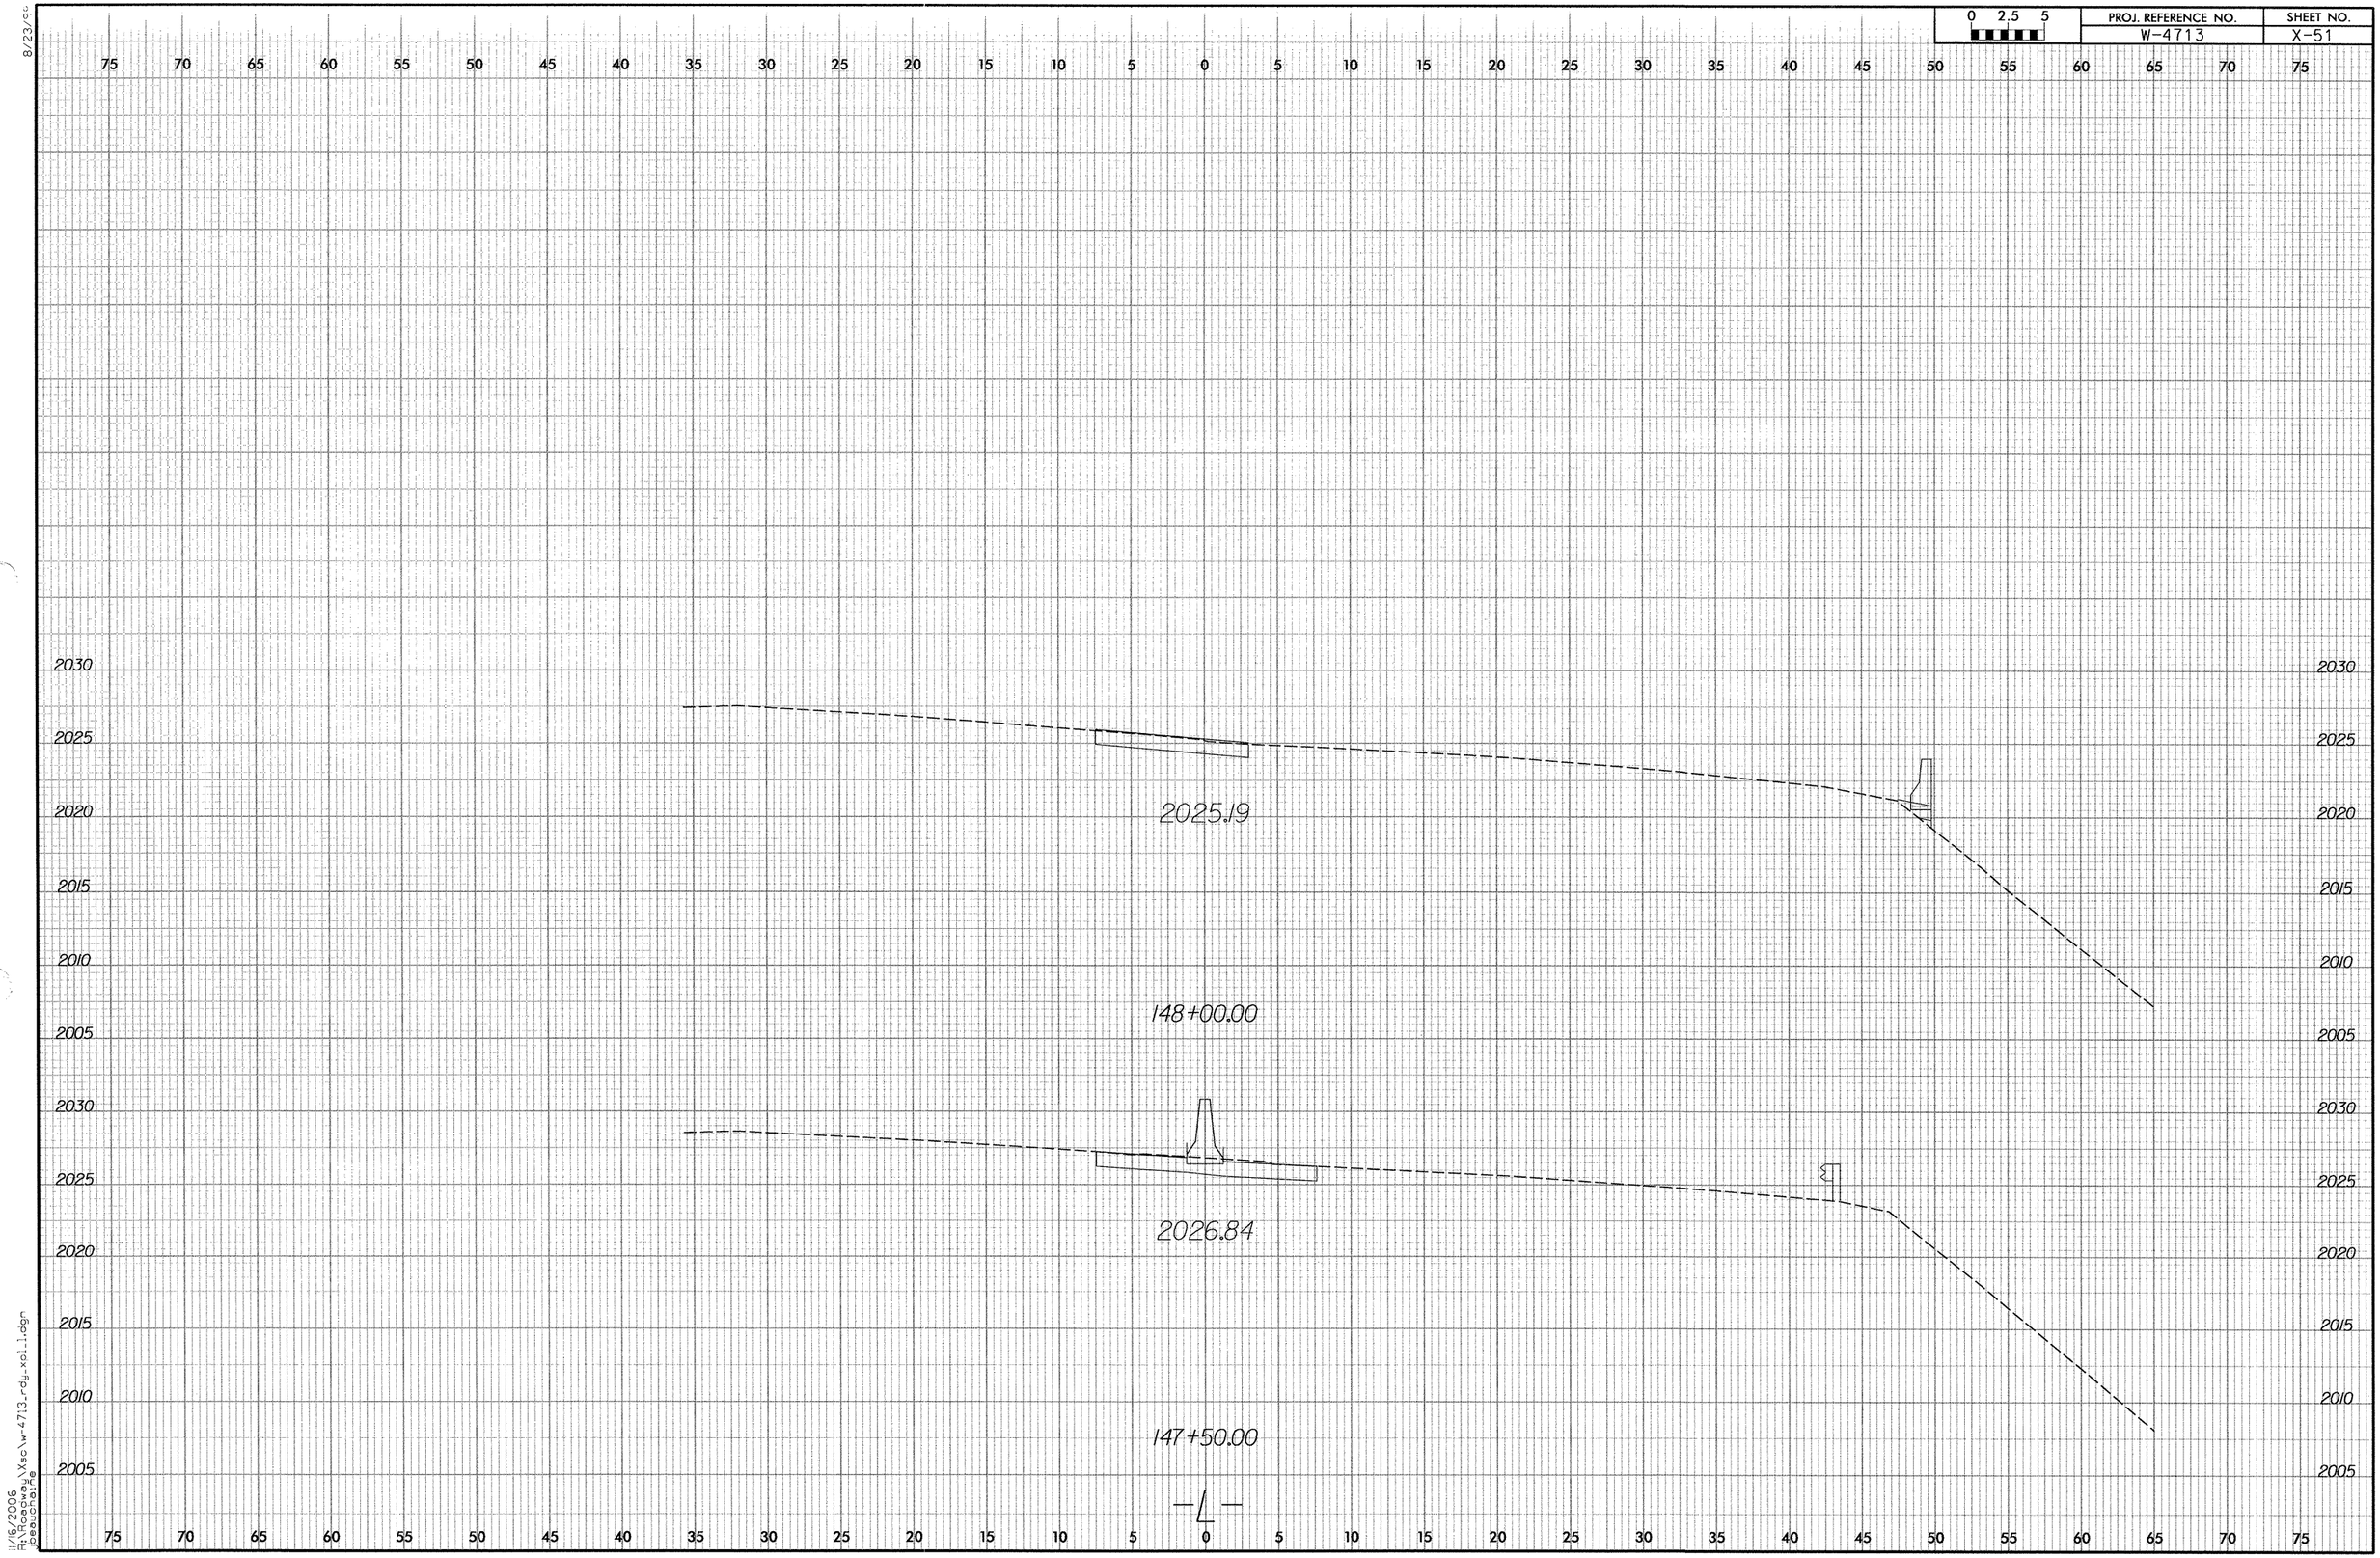

0 2.5 5
PROJ. REFERENCE NO.
W-4713
SHEET NO.
X-51
2025.19
148+00.00
2026.84
147+50.00
-L-

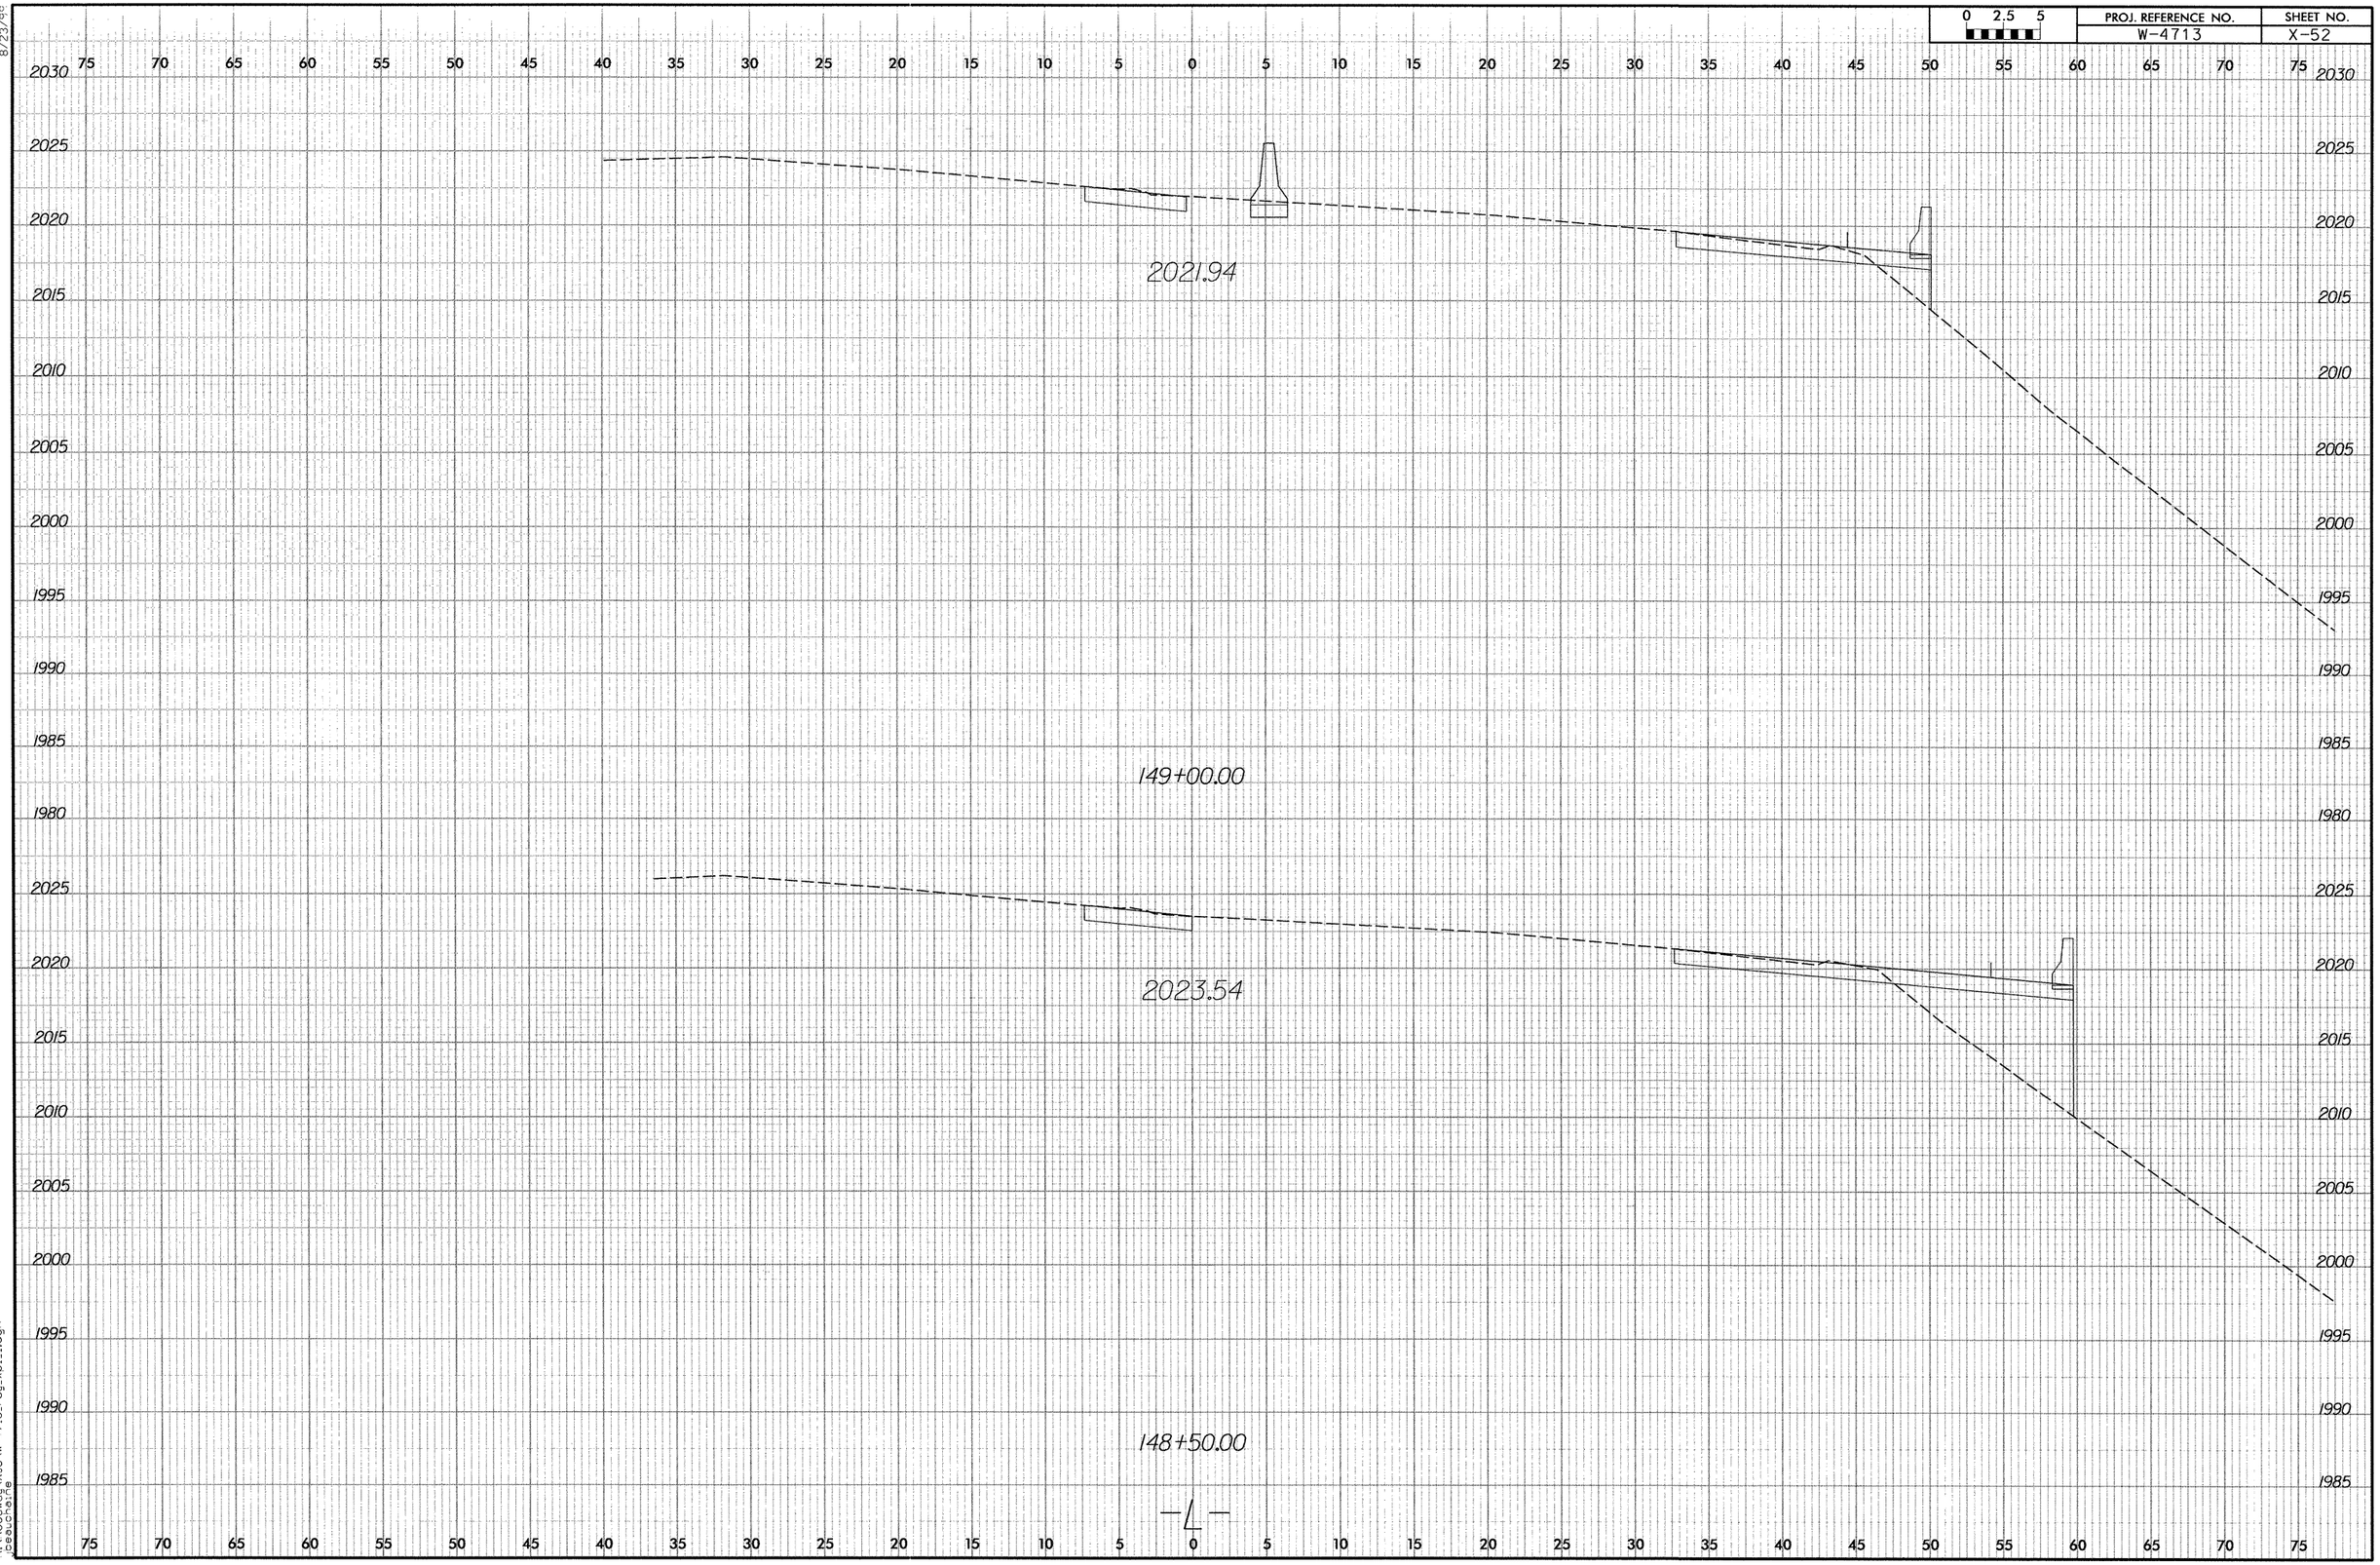

8/23/99

11/6/2006
R:\Roadway\Xsc\w-4713_rdy_xpl1.dgn
jbeauchaine

8/23/99

0 2.5 5	PROJ. REFERENCE NO.	SHEET NO.
	W-4713	X-53

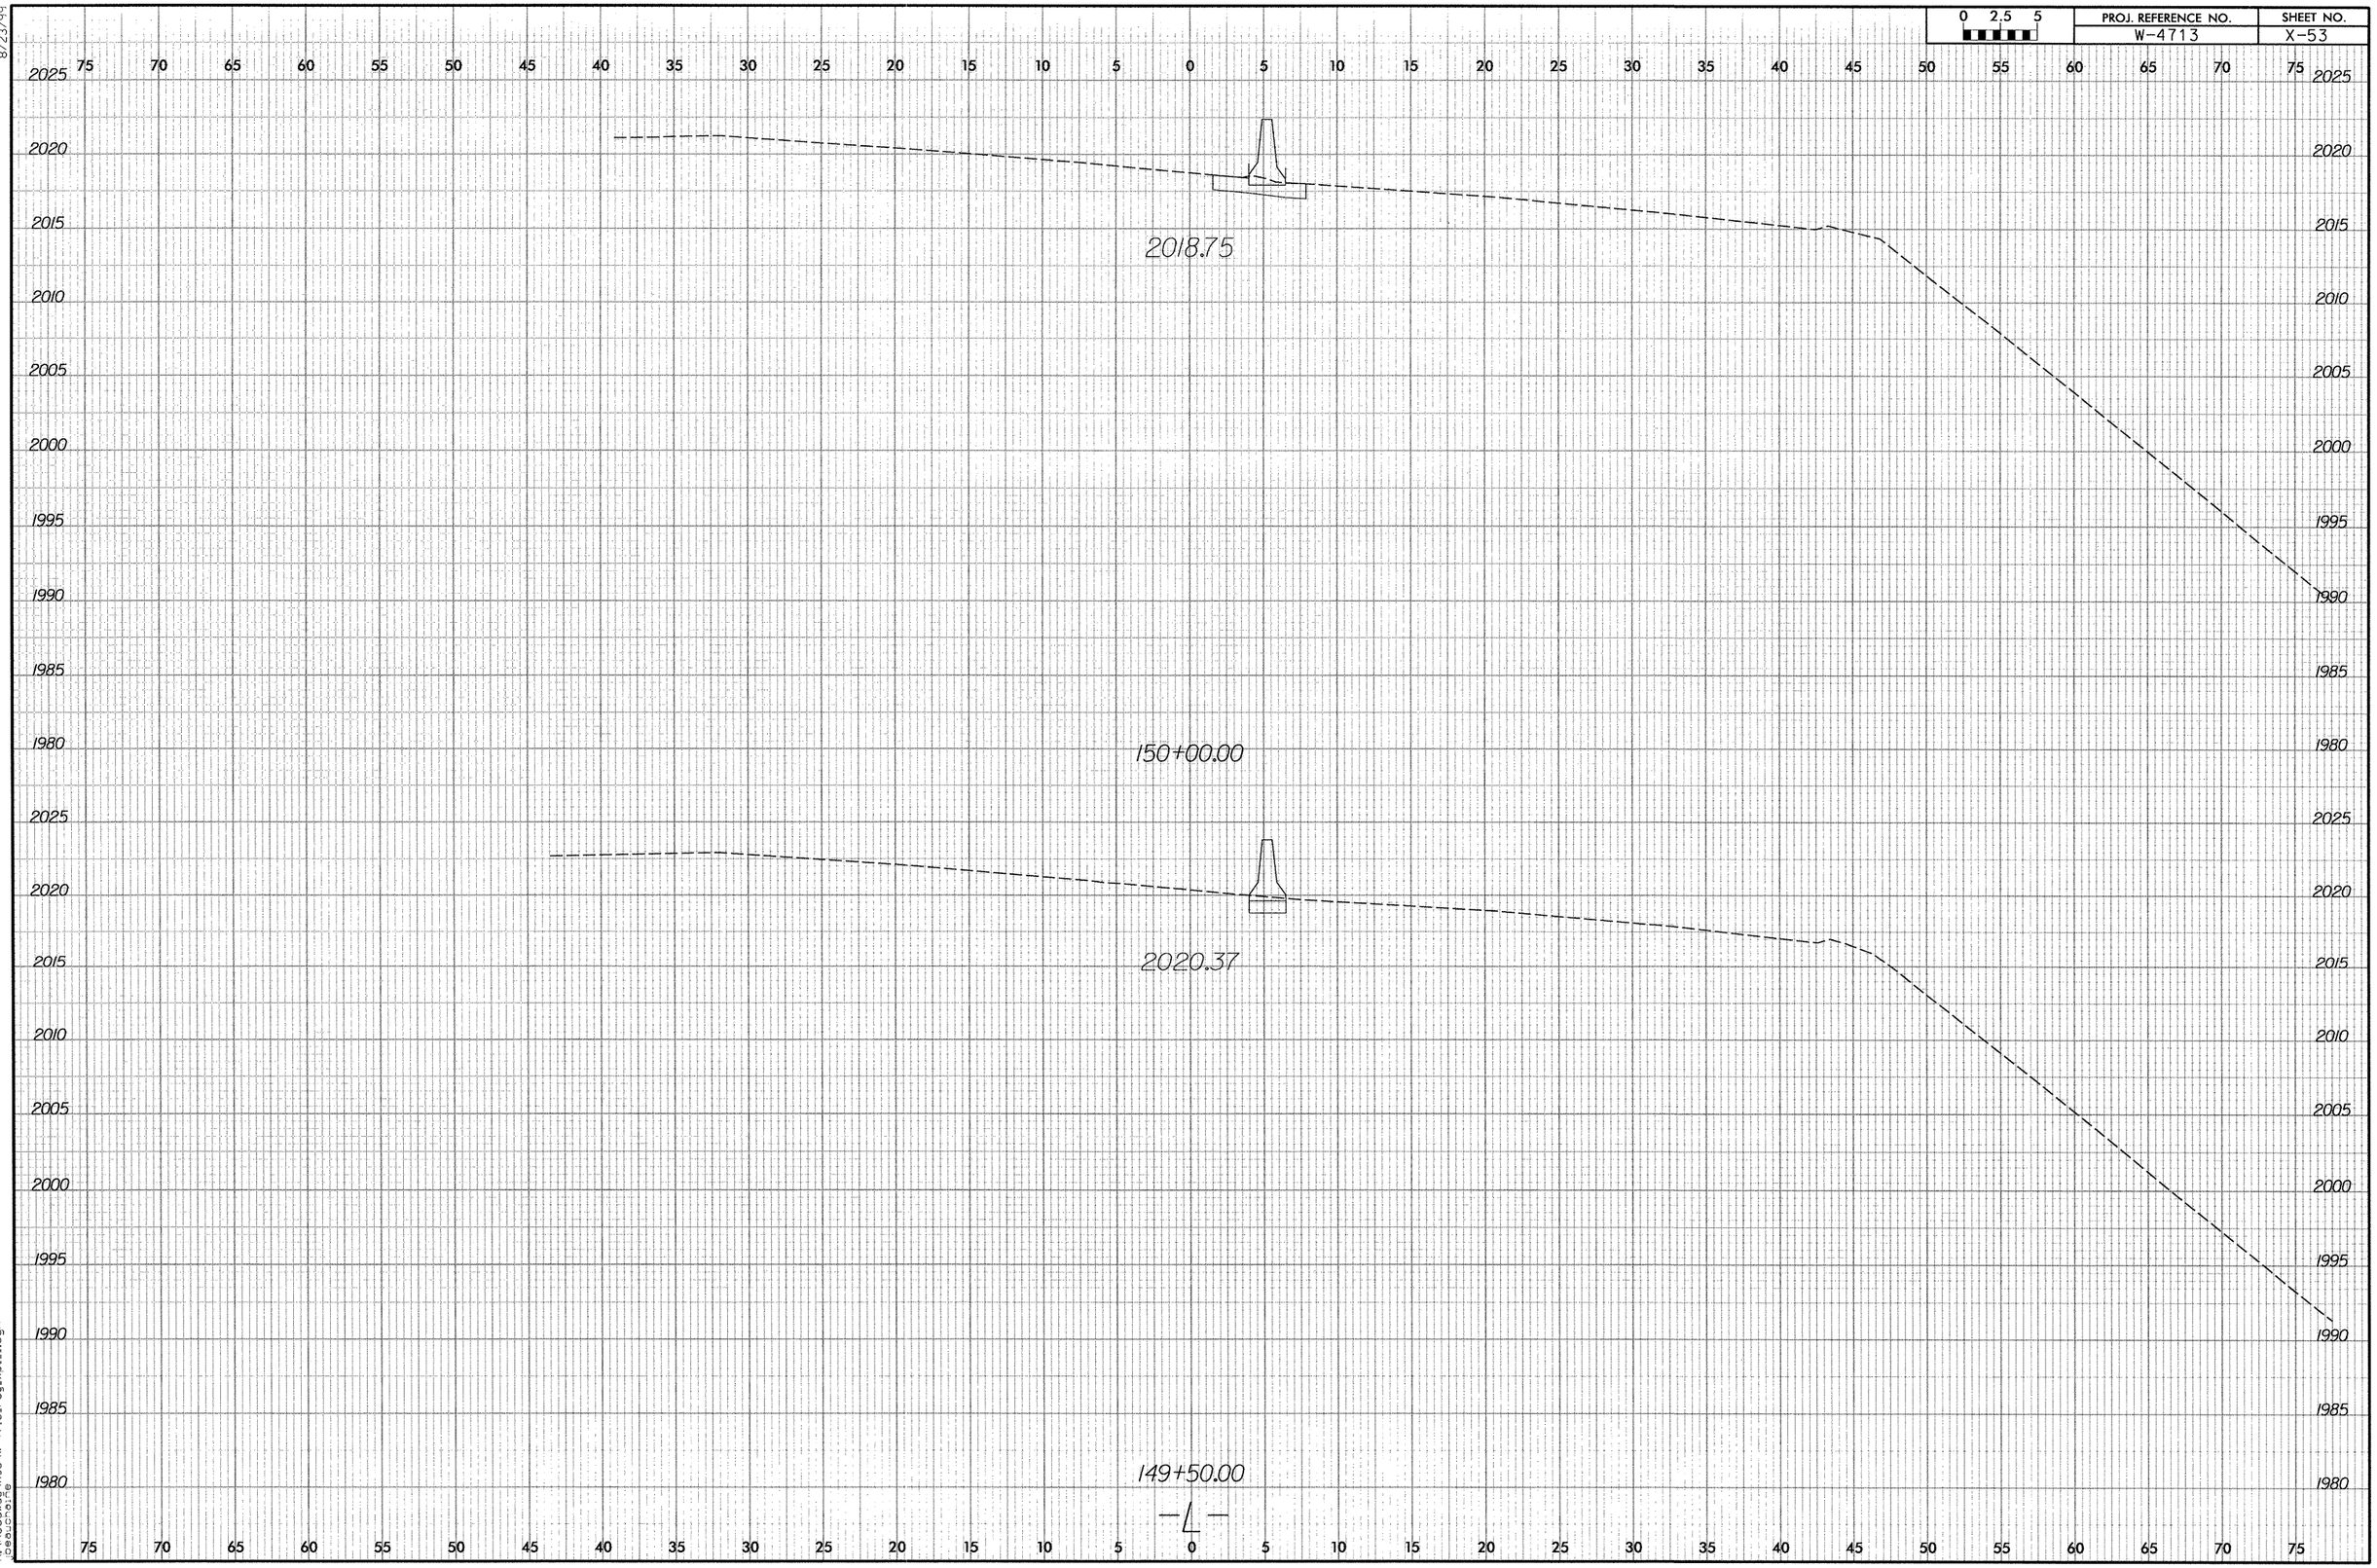

8/6/2006
R:\Roadway\Xsc\w-4713_rdy_xsl.dgn
beaucharre

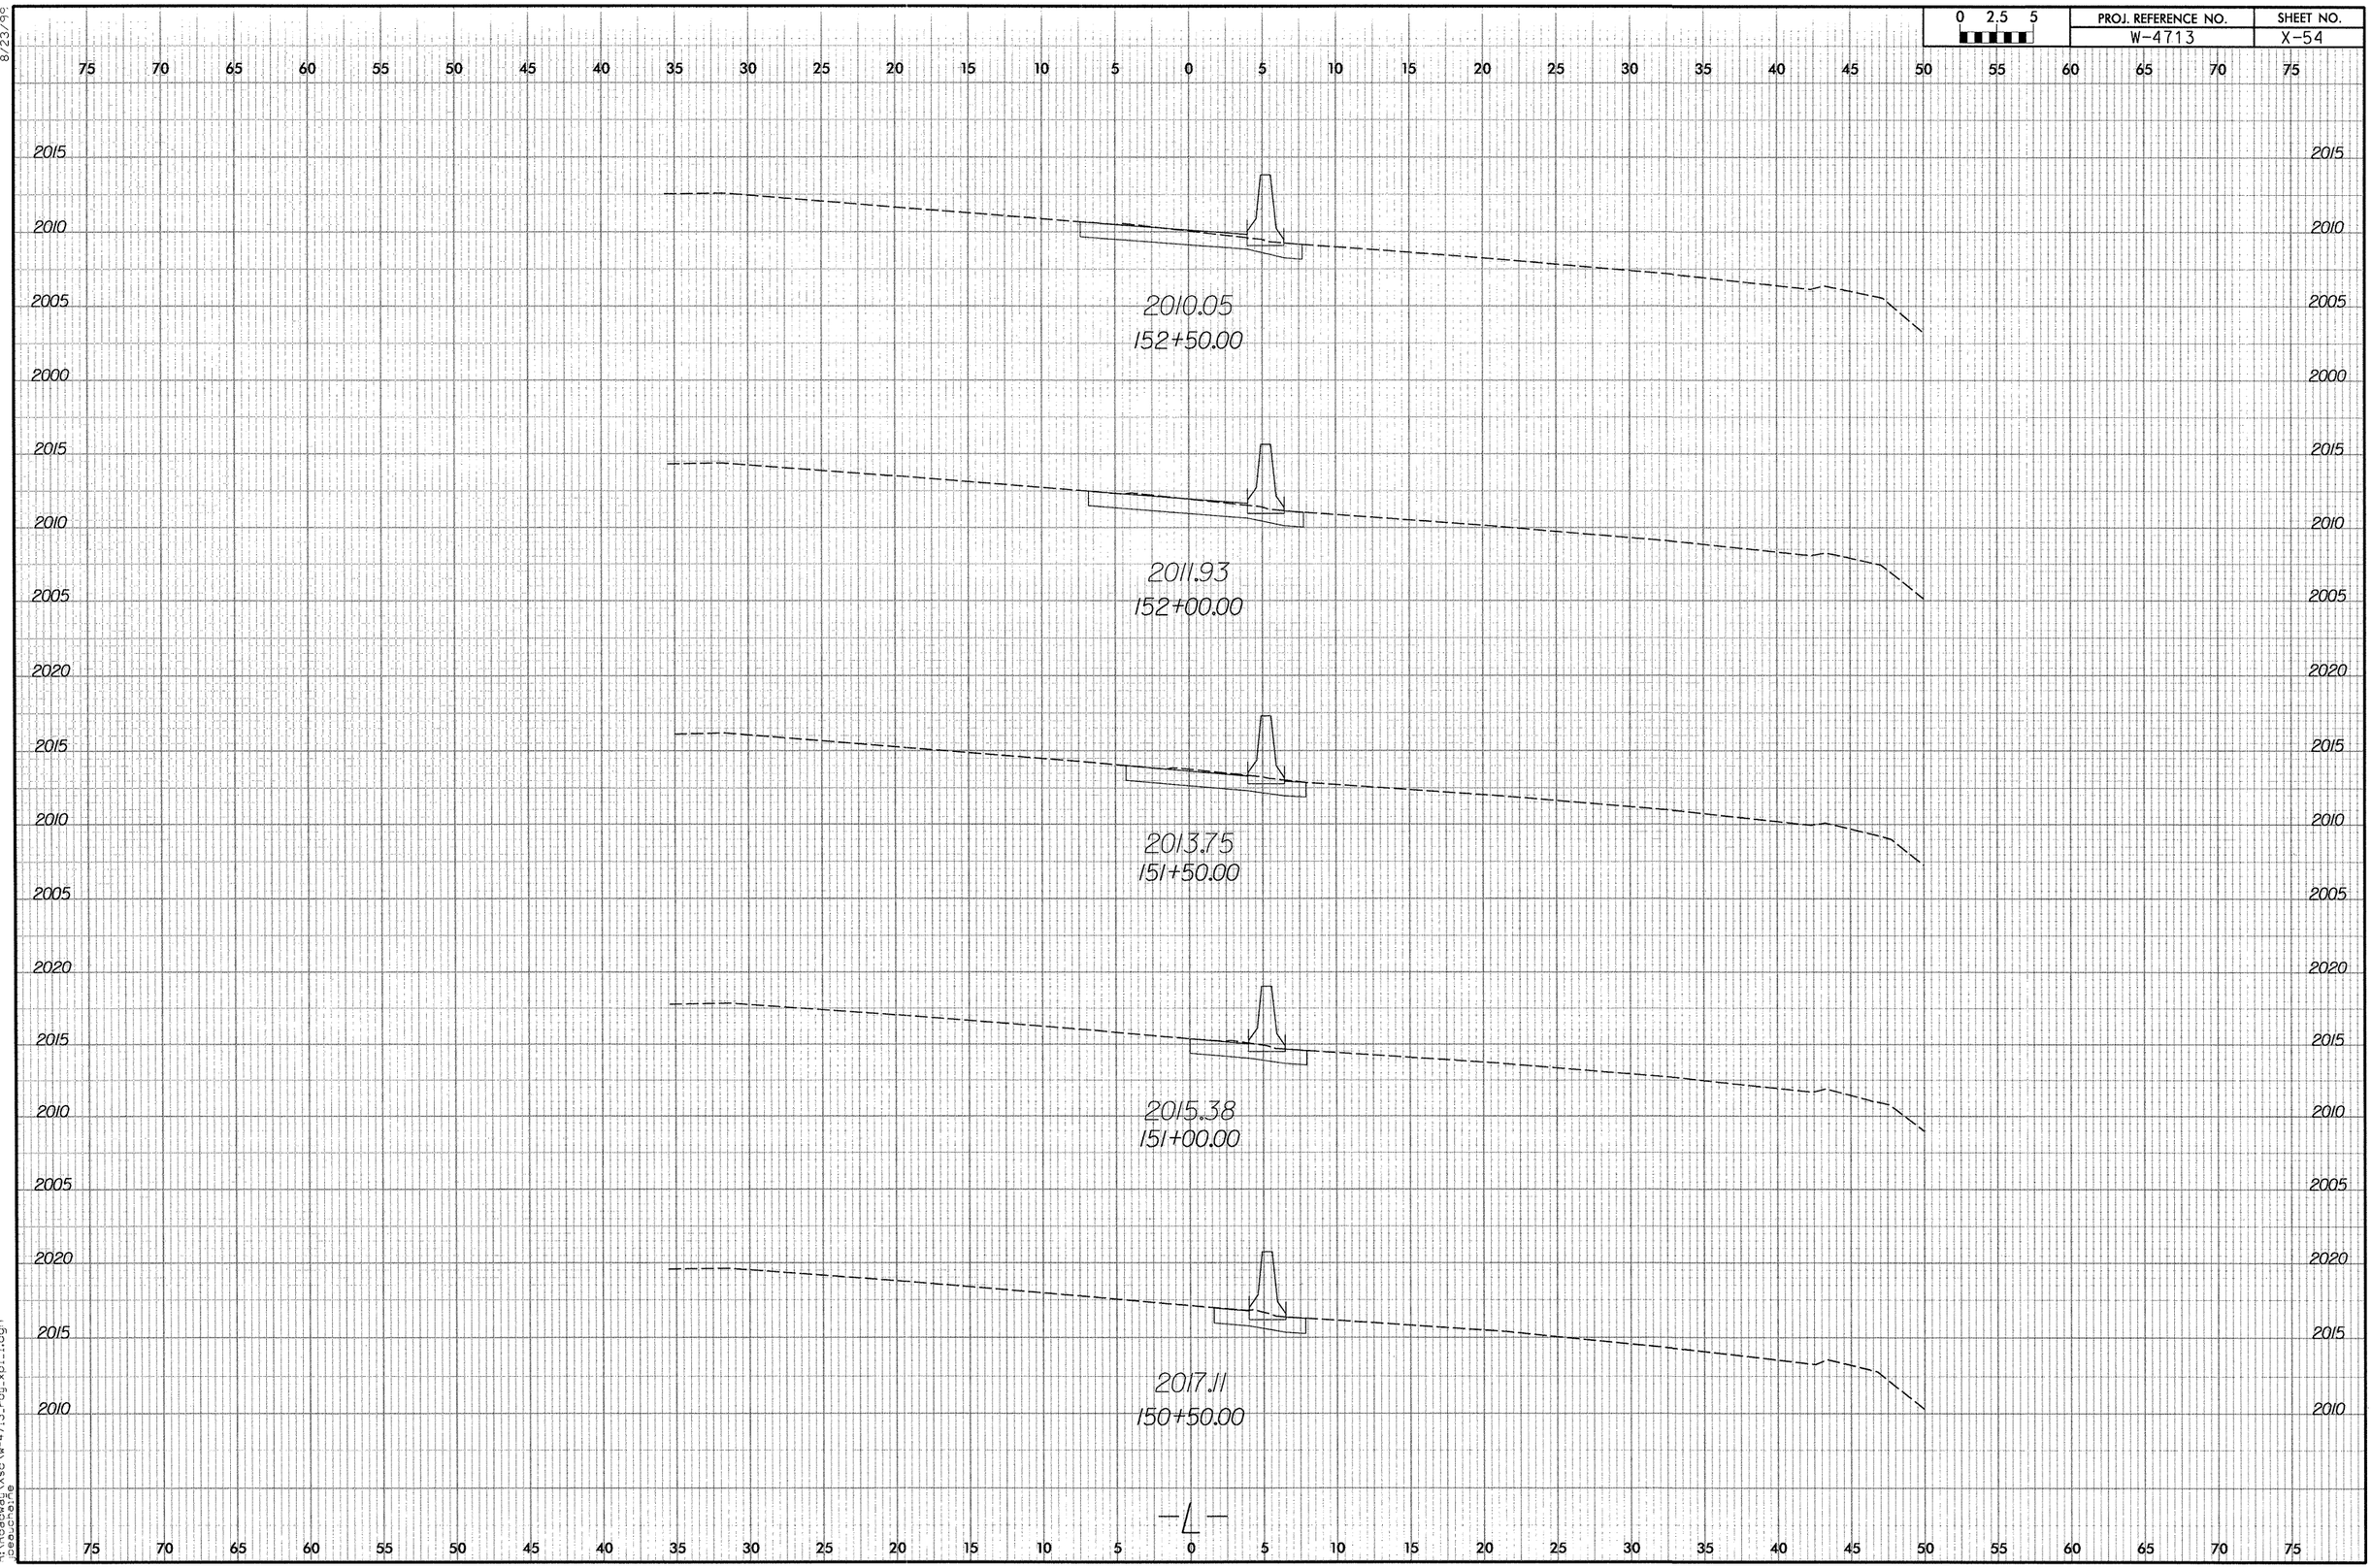

8/23/99

1/16/2006
R:\Roadway\Xsc\w-4713_rdy_xpl_1.dgn
jpeaucheine

0 2.5 5	PROJ. REFERENCE NO.	SHEET NO.
	W-4713	X-55

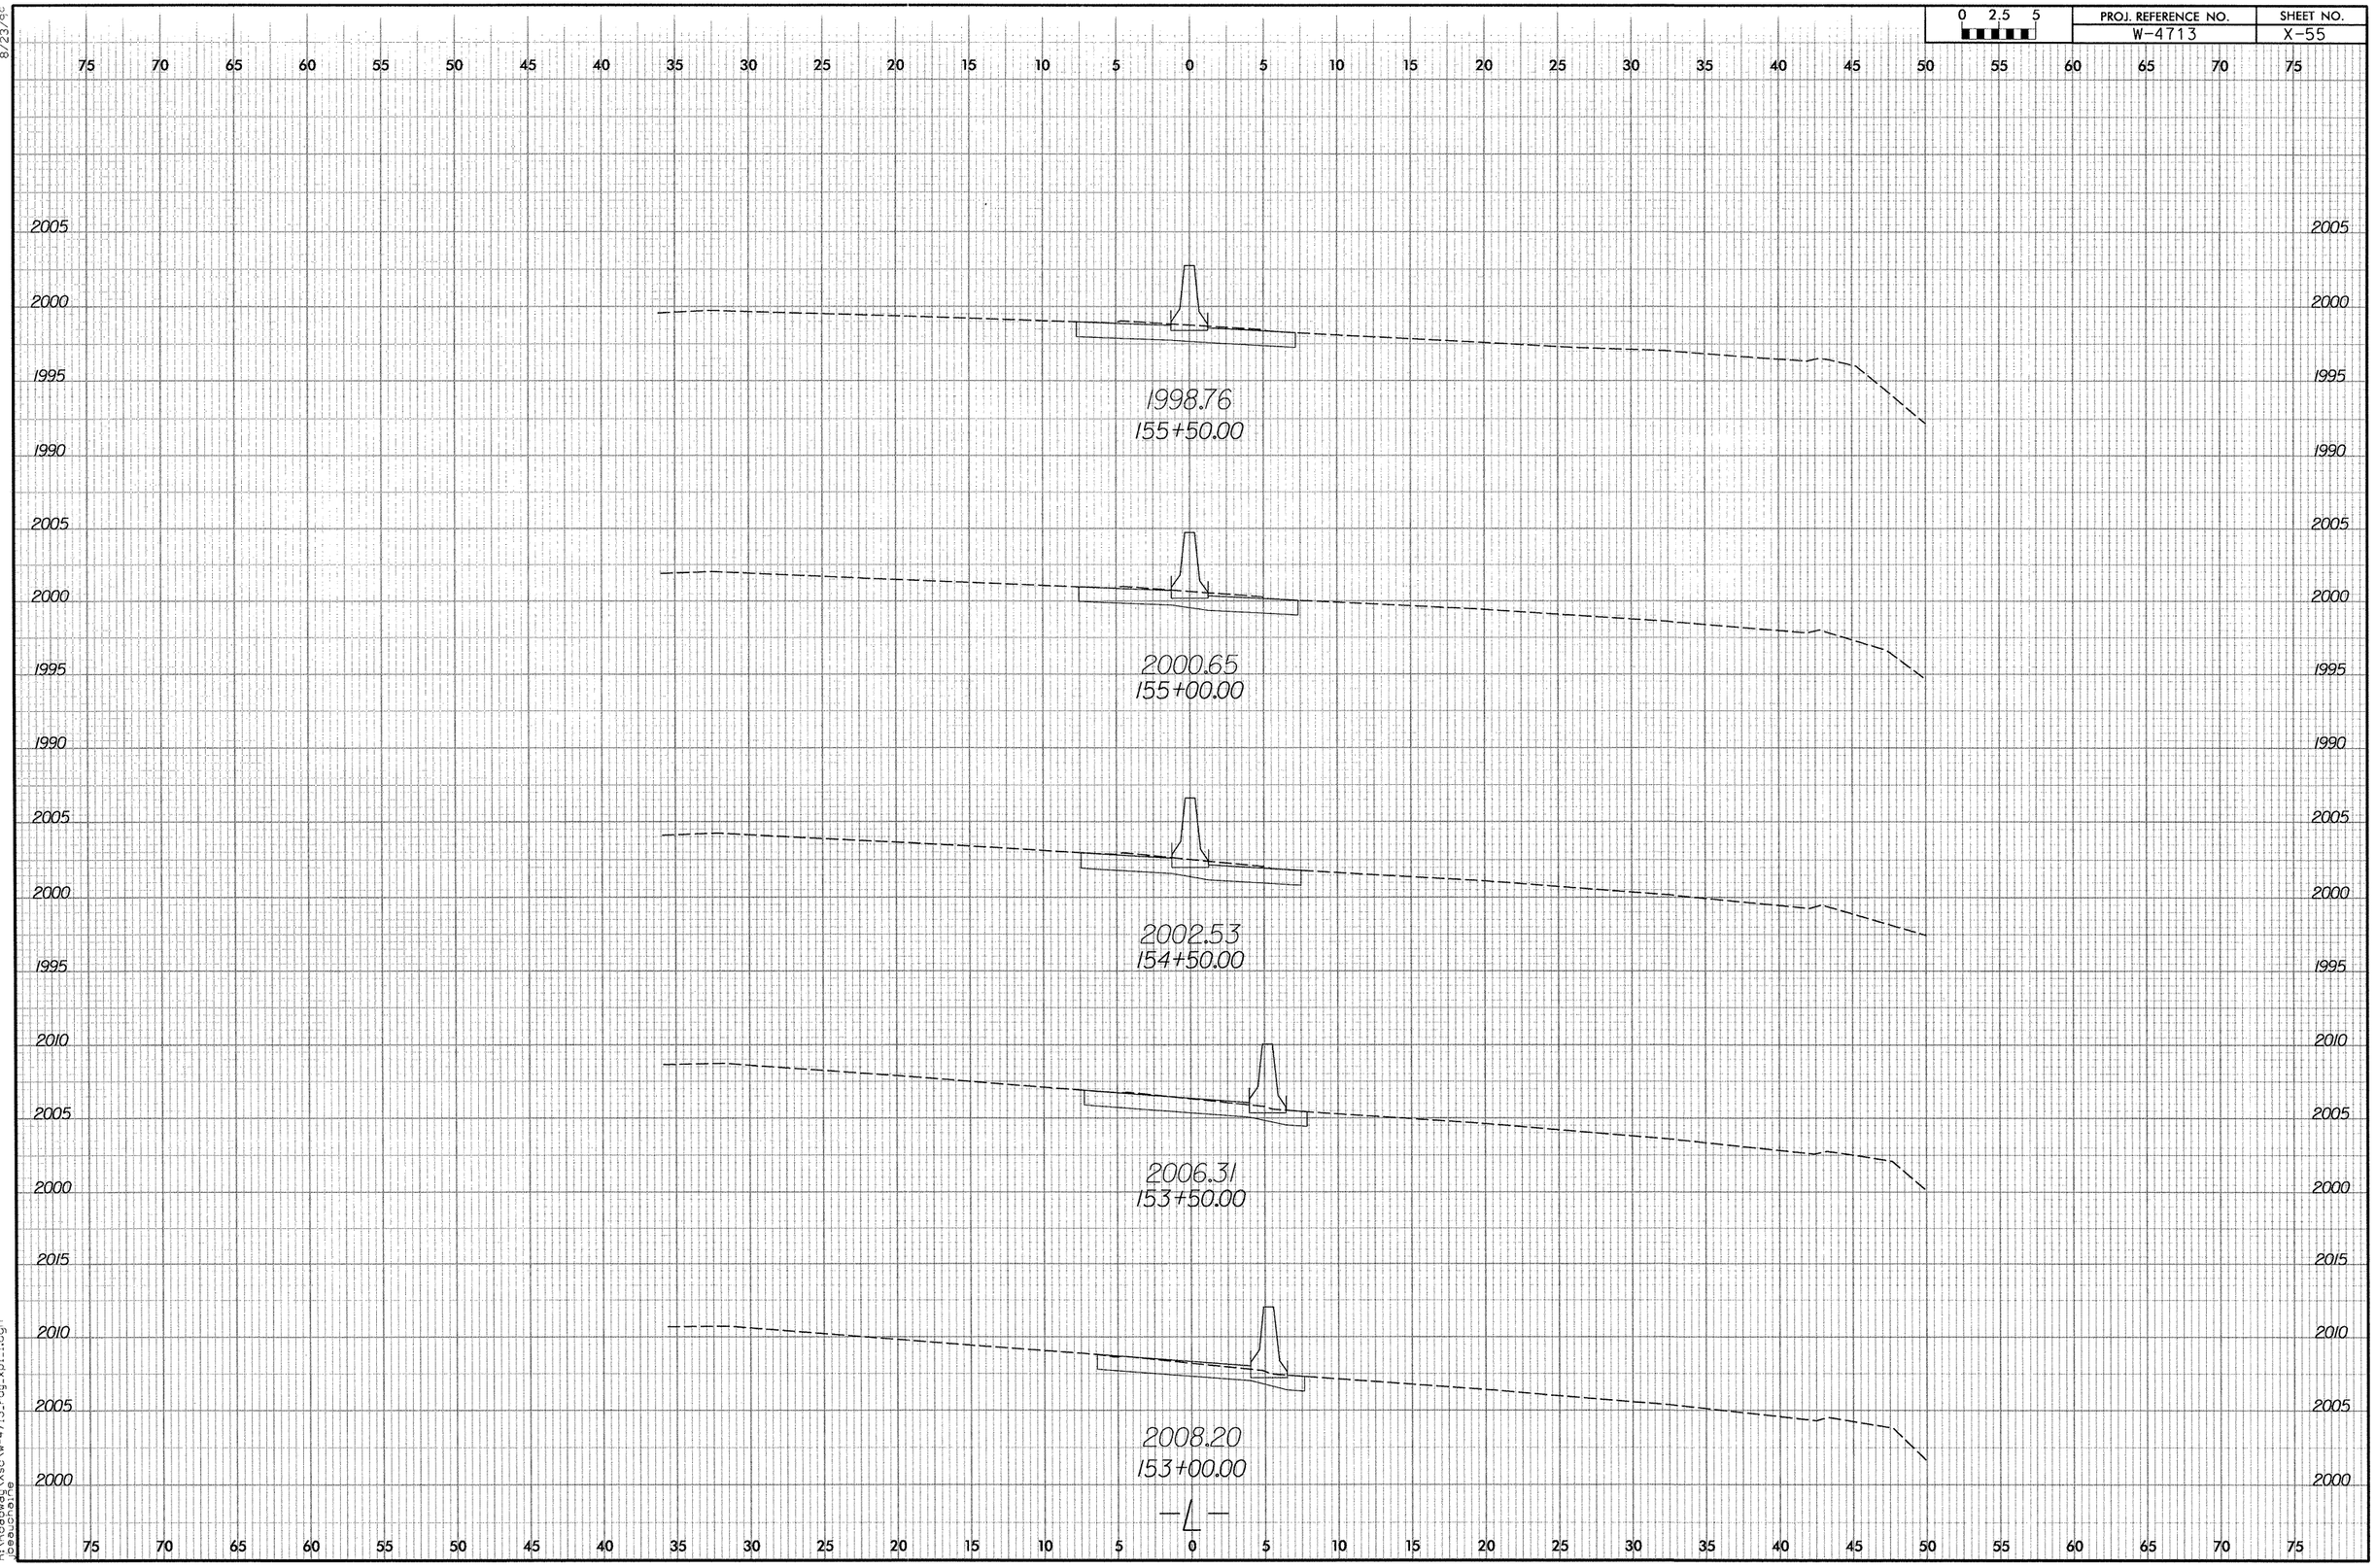

8/23/96

11/16/2006
R:\Roadway\Xsc\w-4713-rdy-xpl.dgn
bbeucharne

8/23/99

0 2.5 5	PROJ. REFERENCE NO.	SHEET NO.
	W-4713	X-56

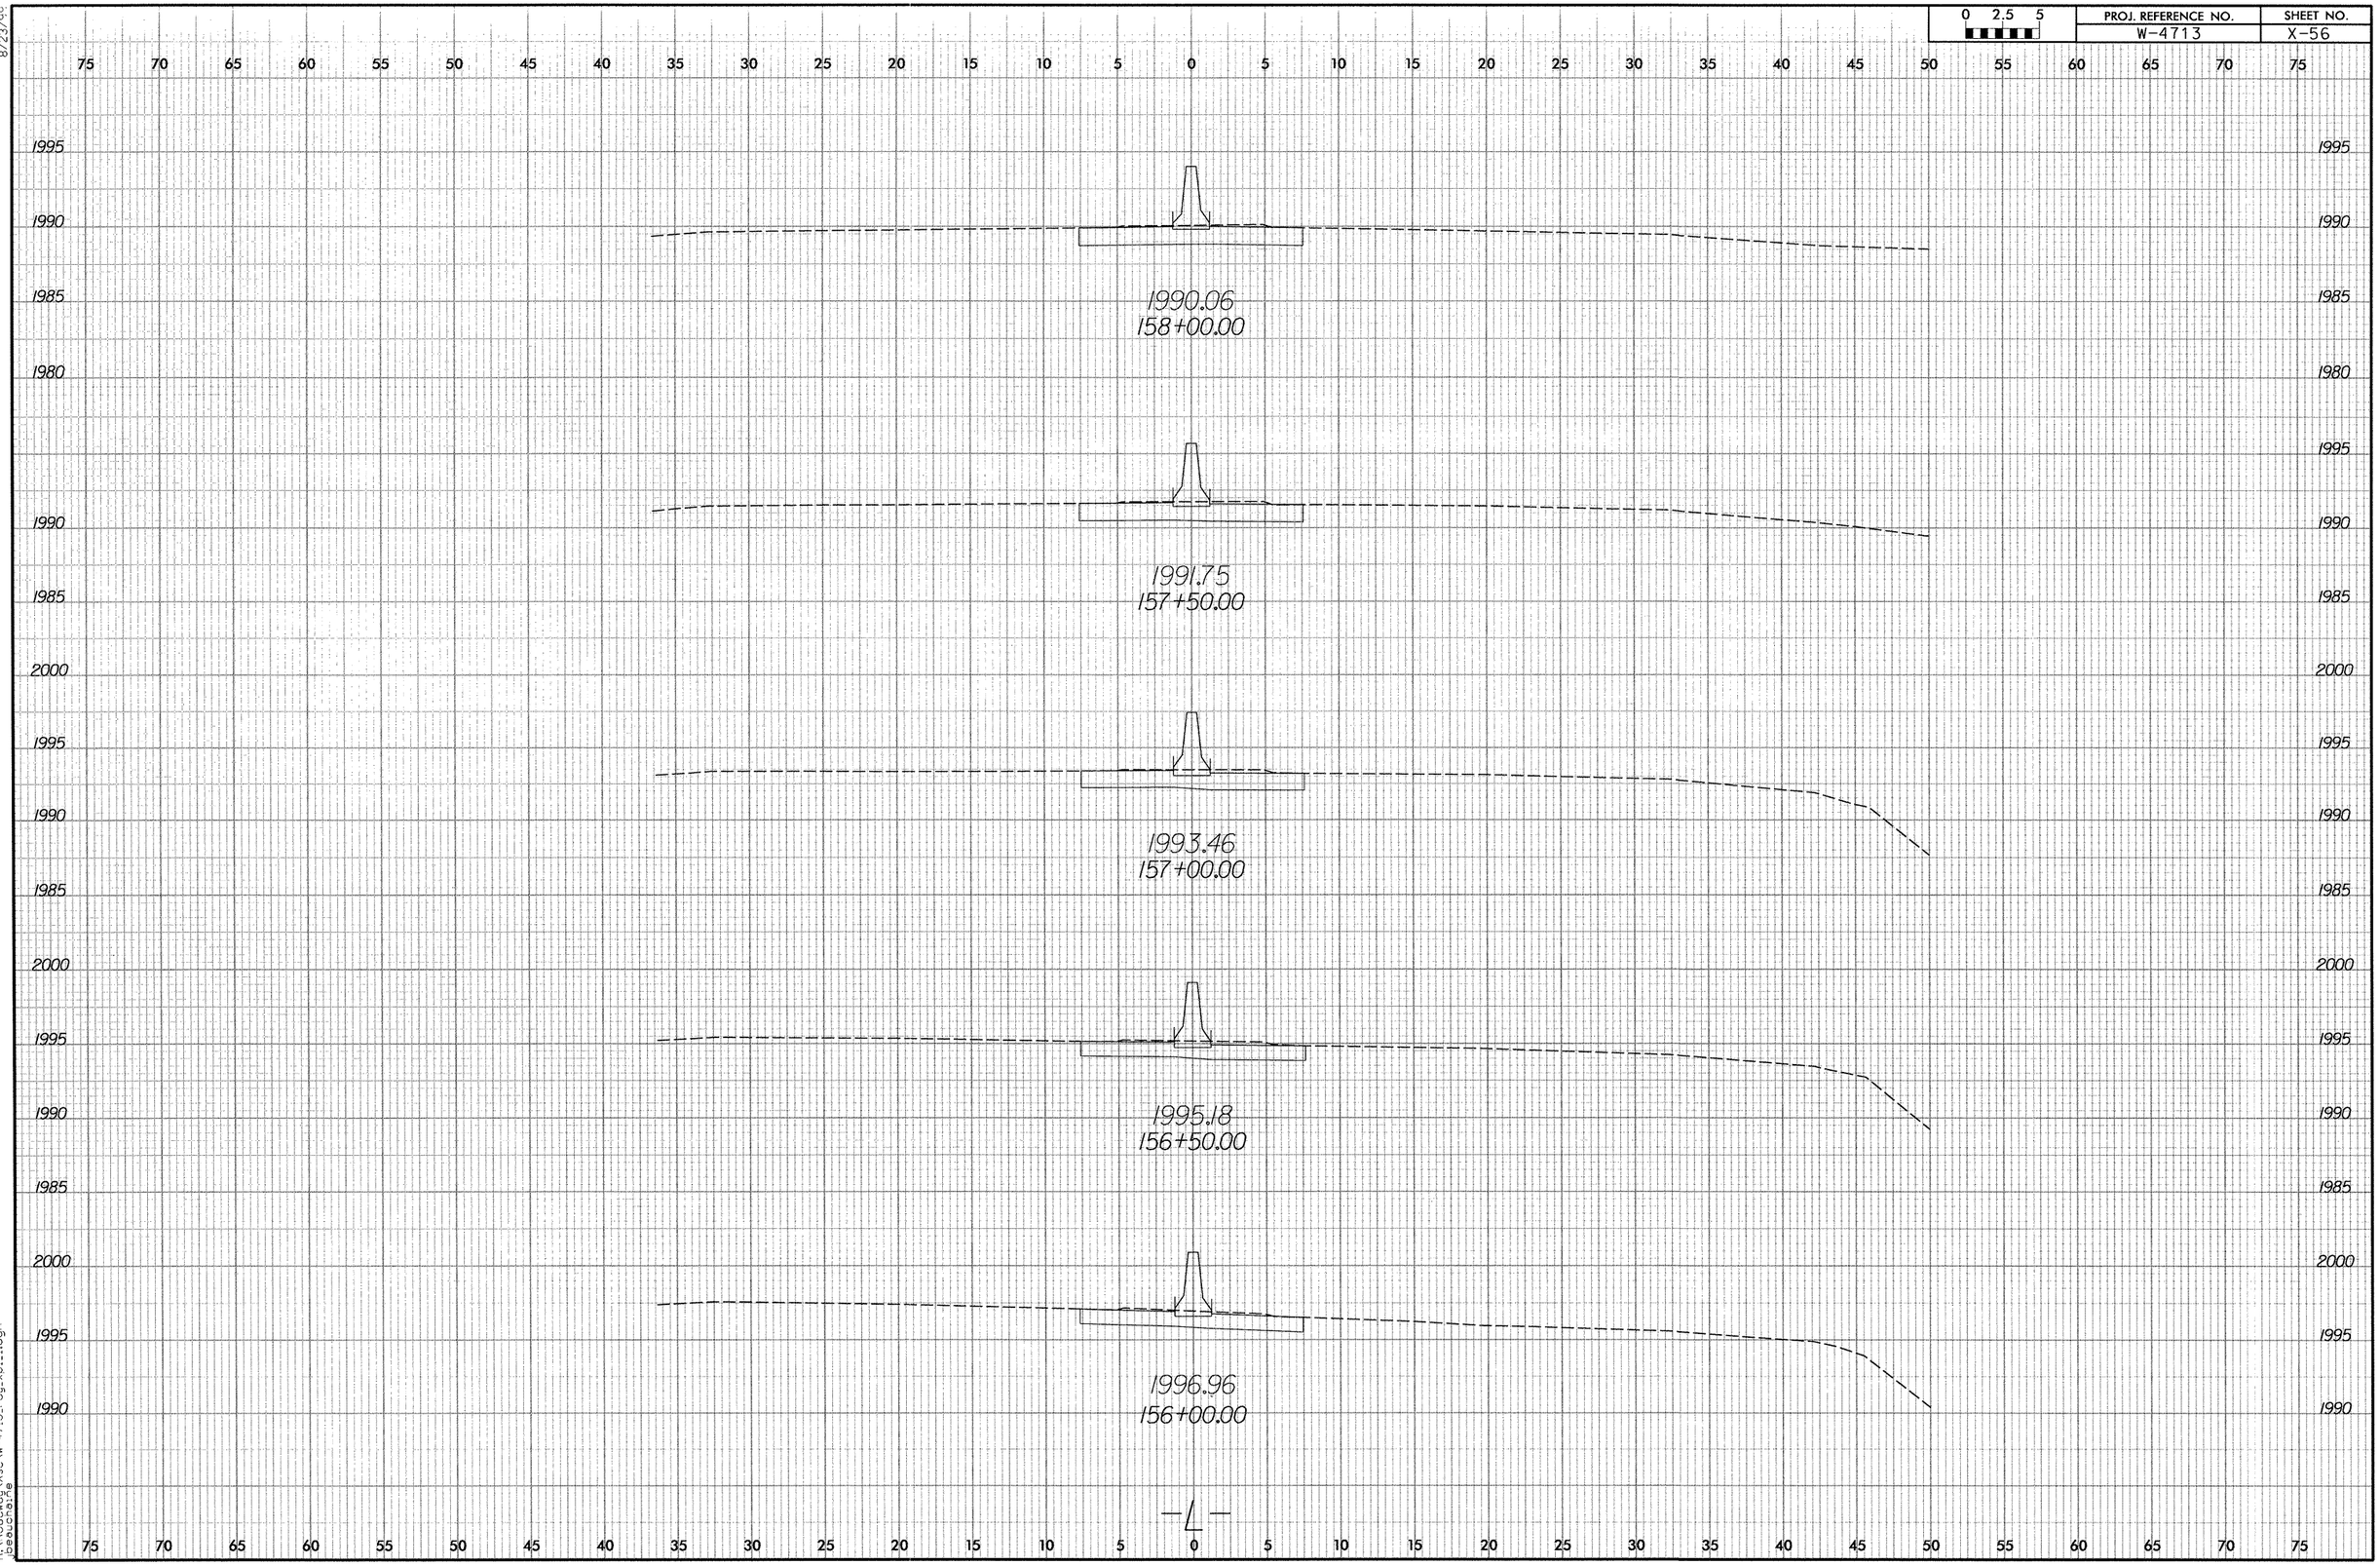

11/16/2006
R:\Roadway\Xsc\w-4713_rdy_xsl1.dgn
beaucaine

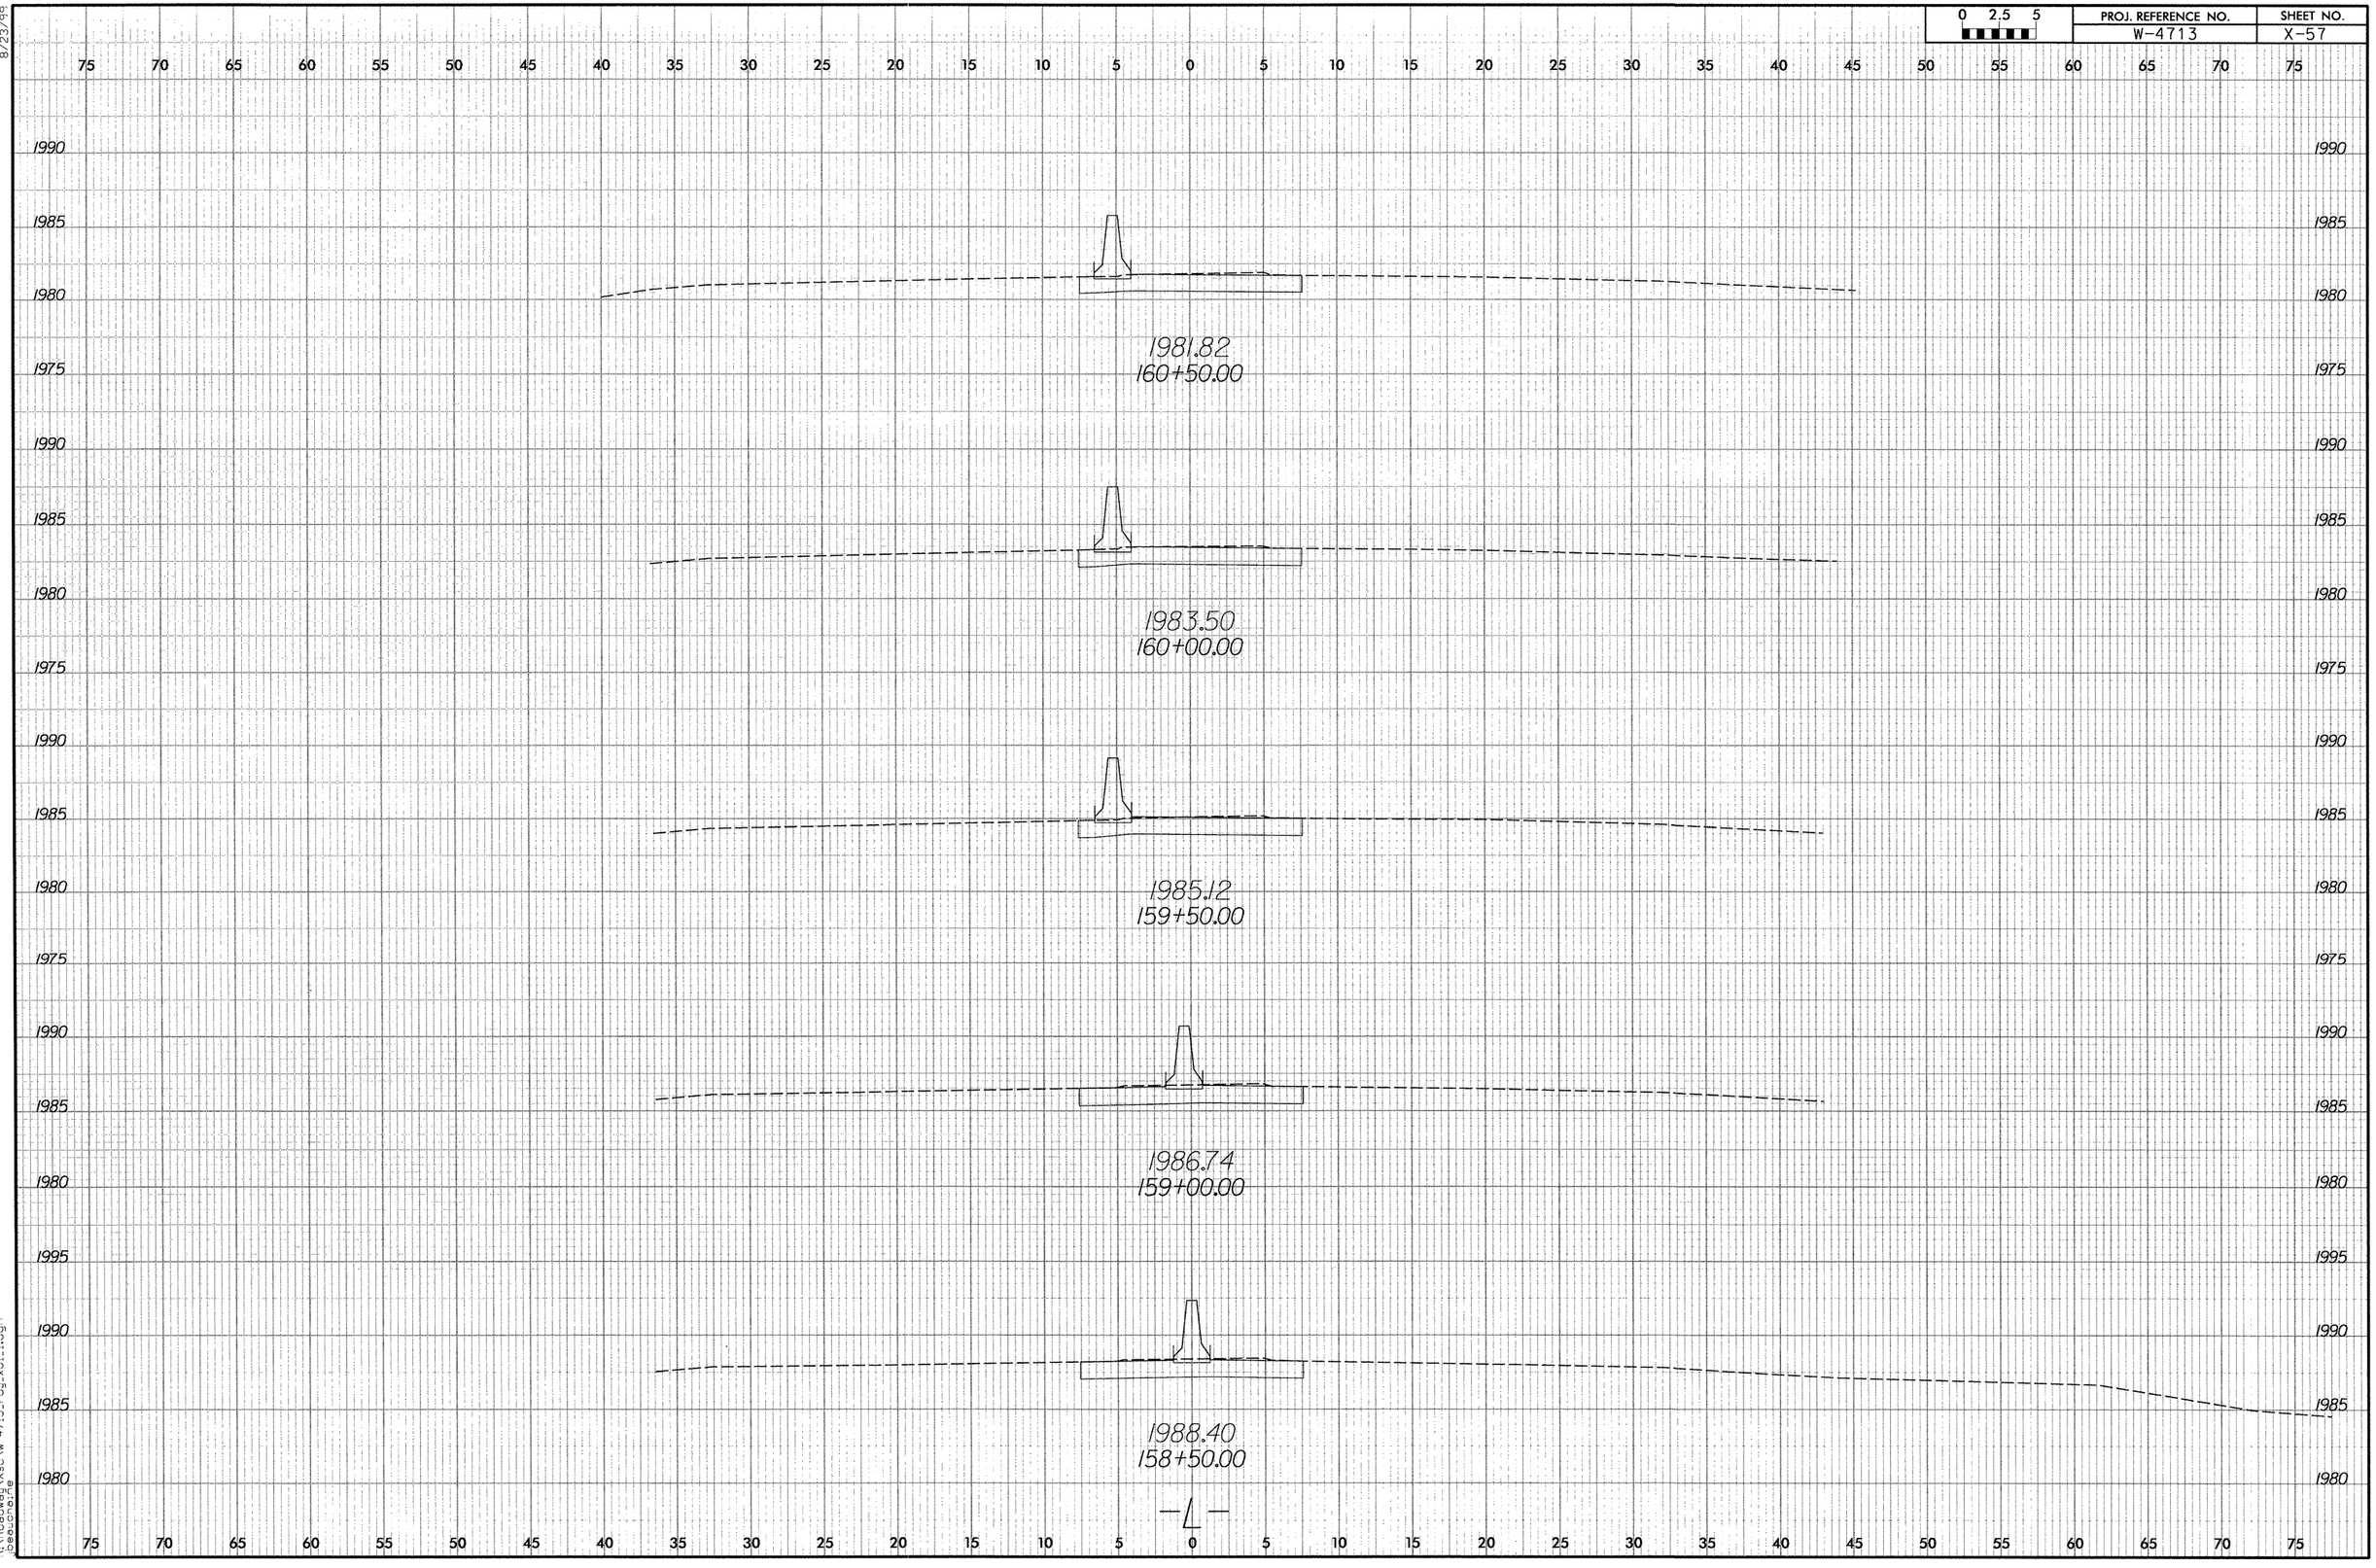

8/23/99

11/6/2006
R:\Roadway\Xsc\w-4713_rdy_xol_1.dgn
jbeauchaine

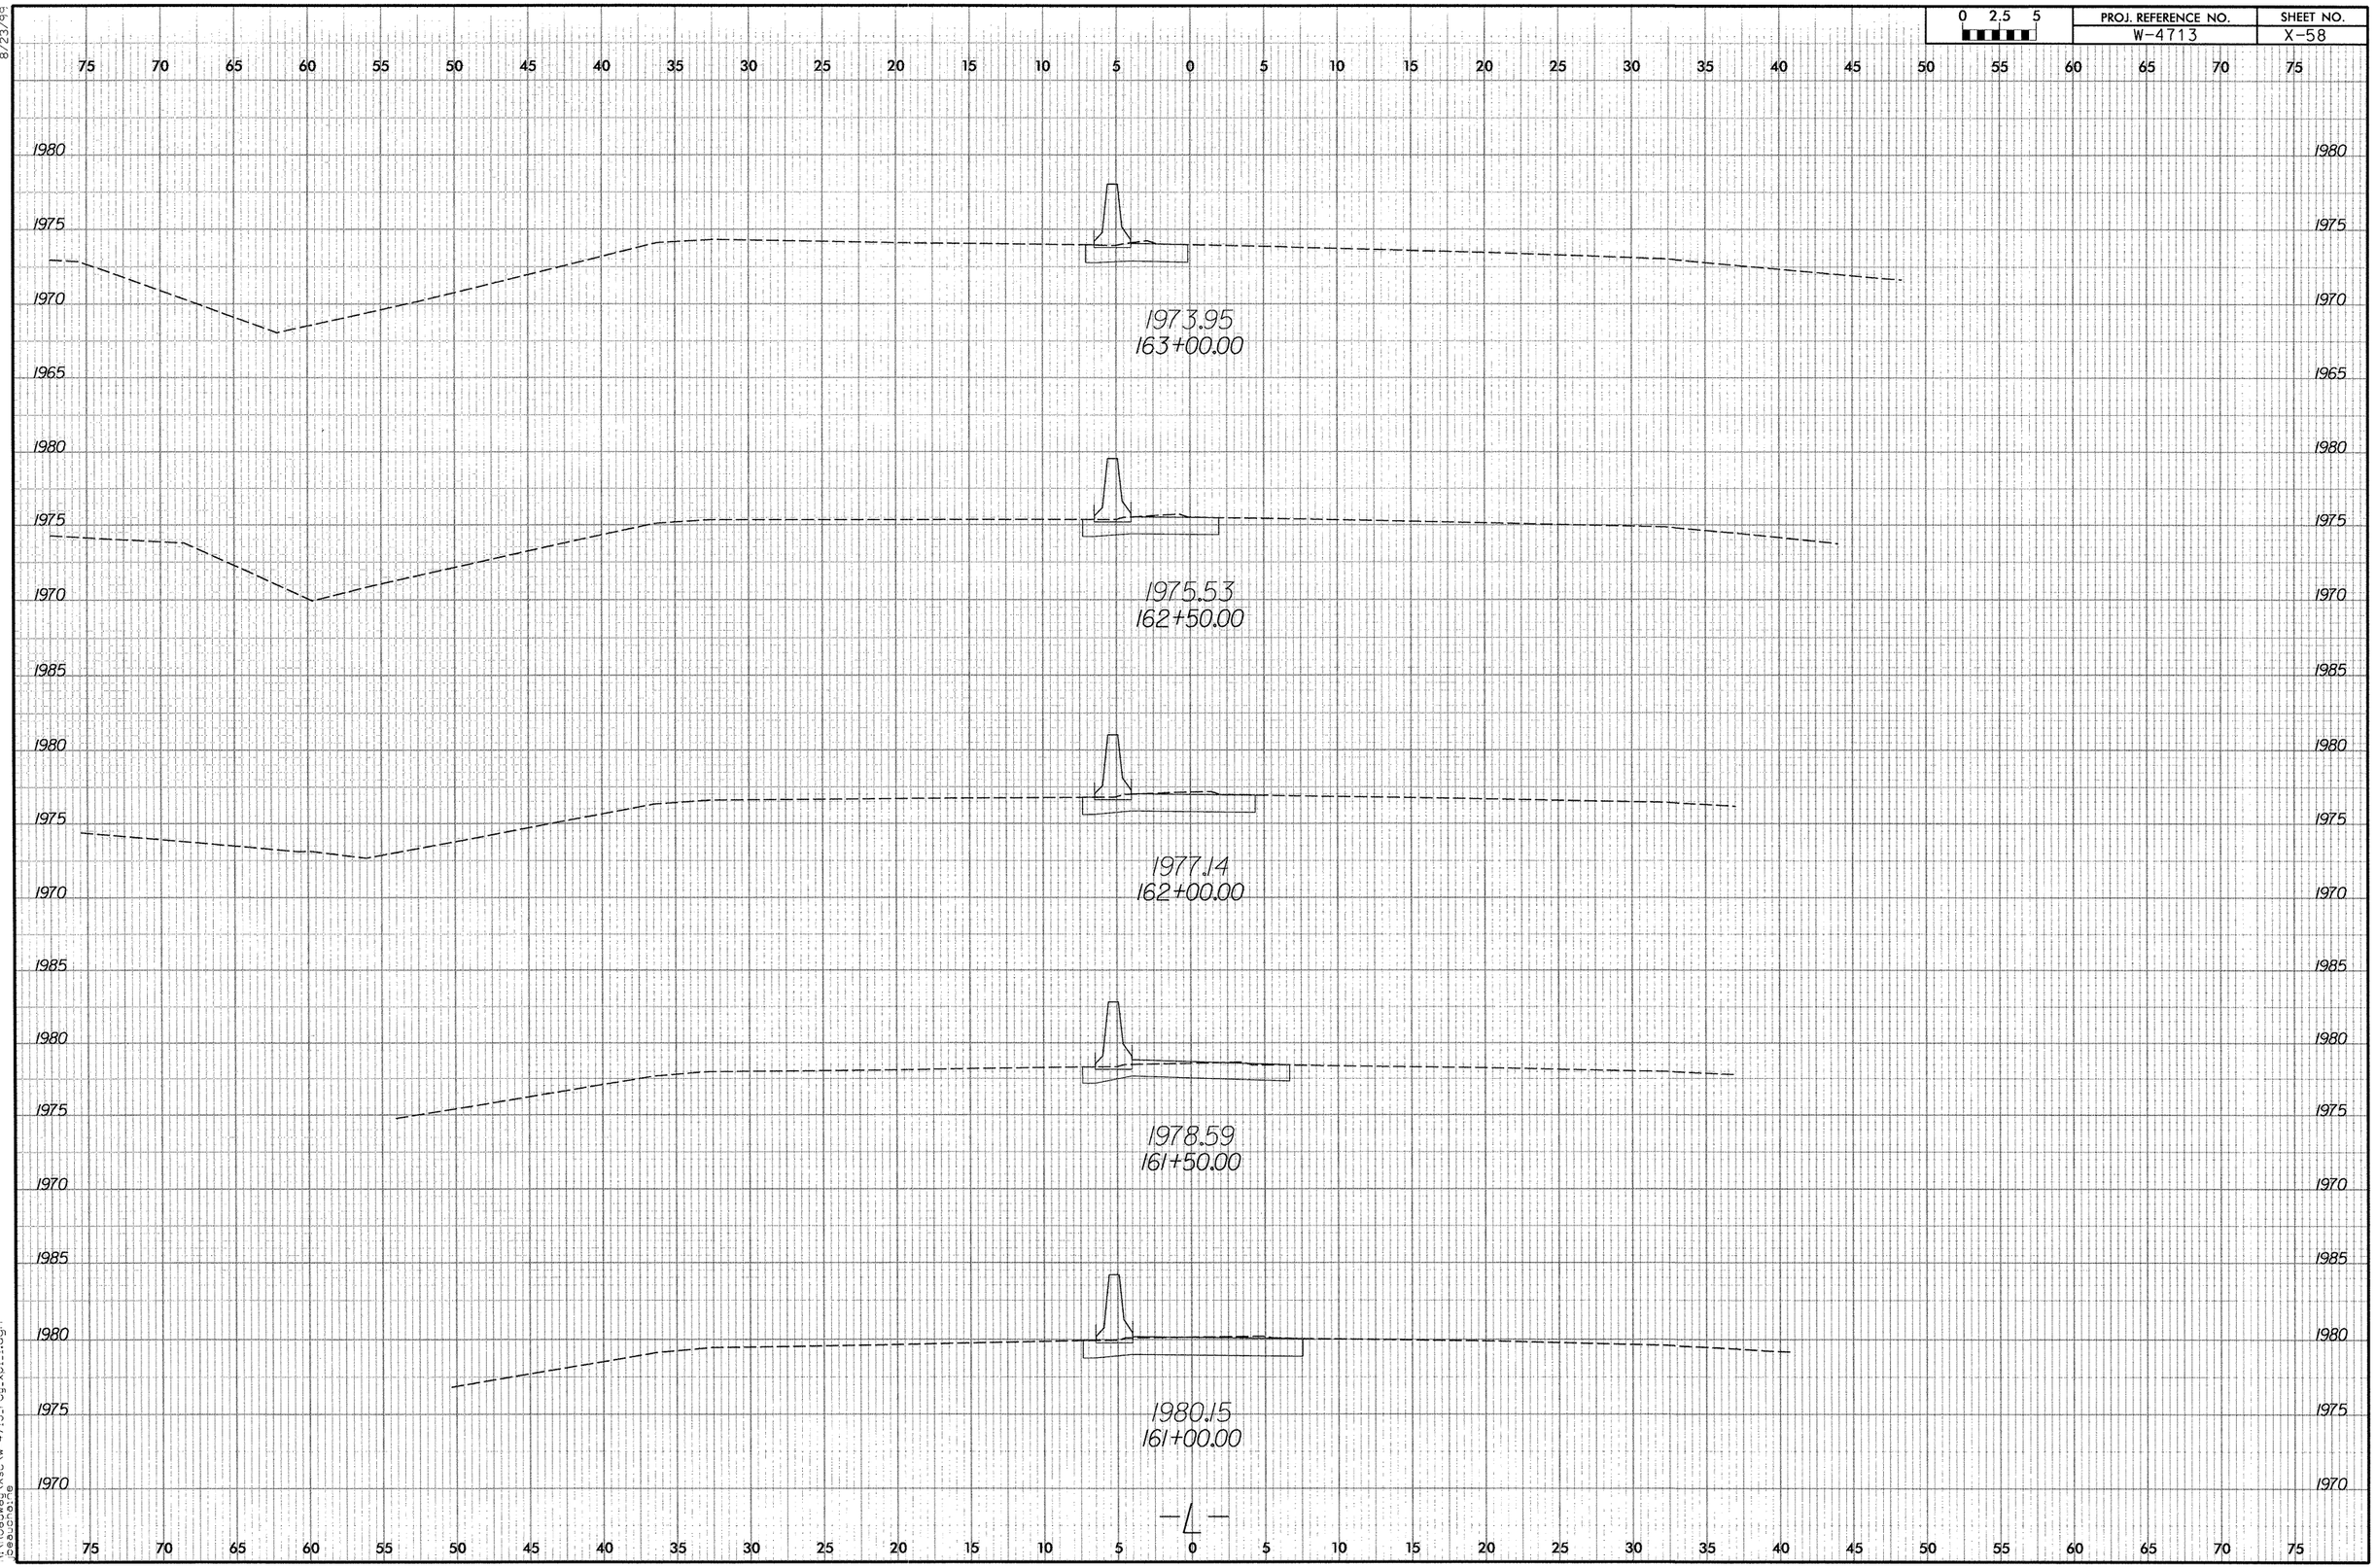

8/23/99

11/16/2006
R:\Roadway\Xsc\w-4713_rdy_xpl_1.dgn

8/23/96

0 2.5 5	PROJ. REFERENCE NO.	SHEET NO.
	W-4713	X-59

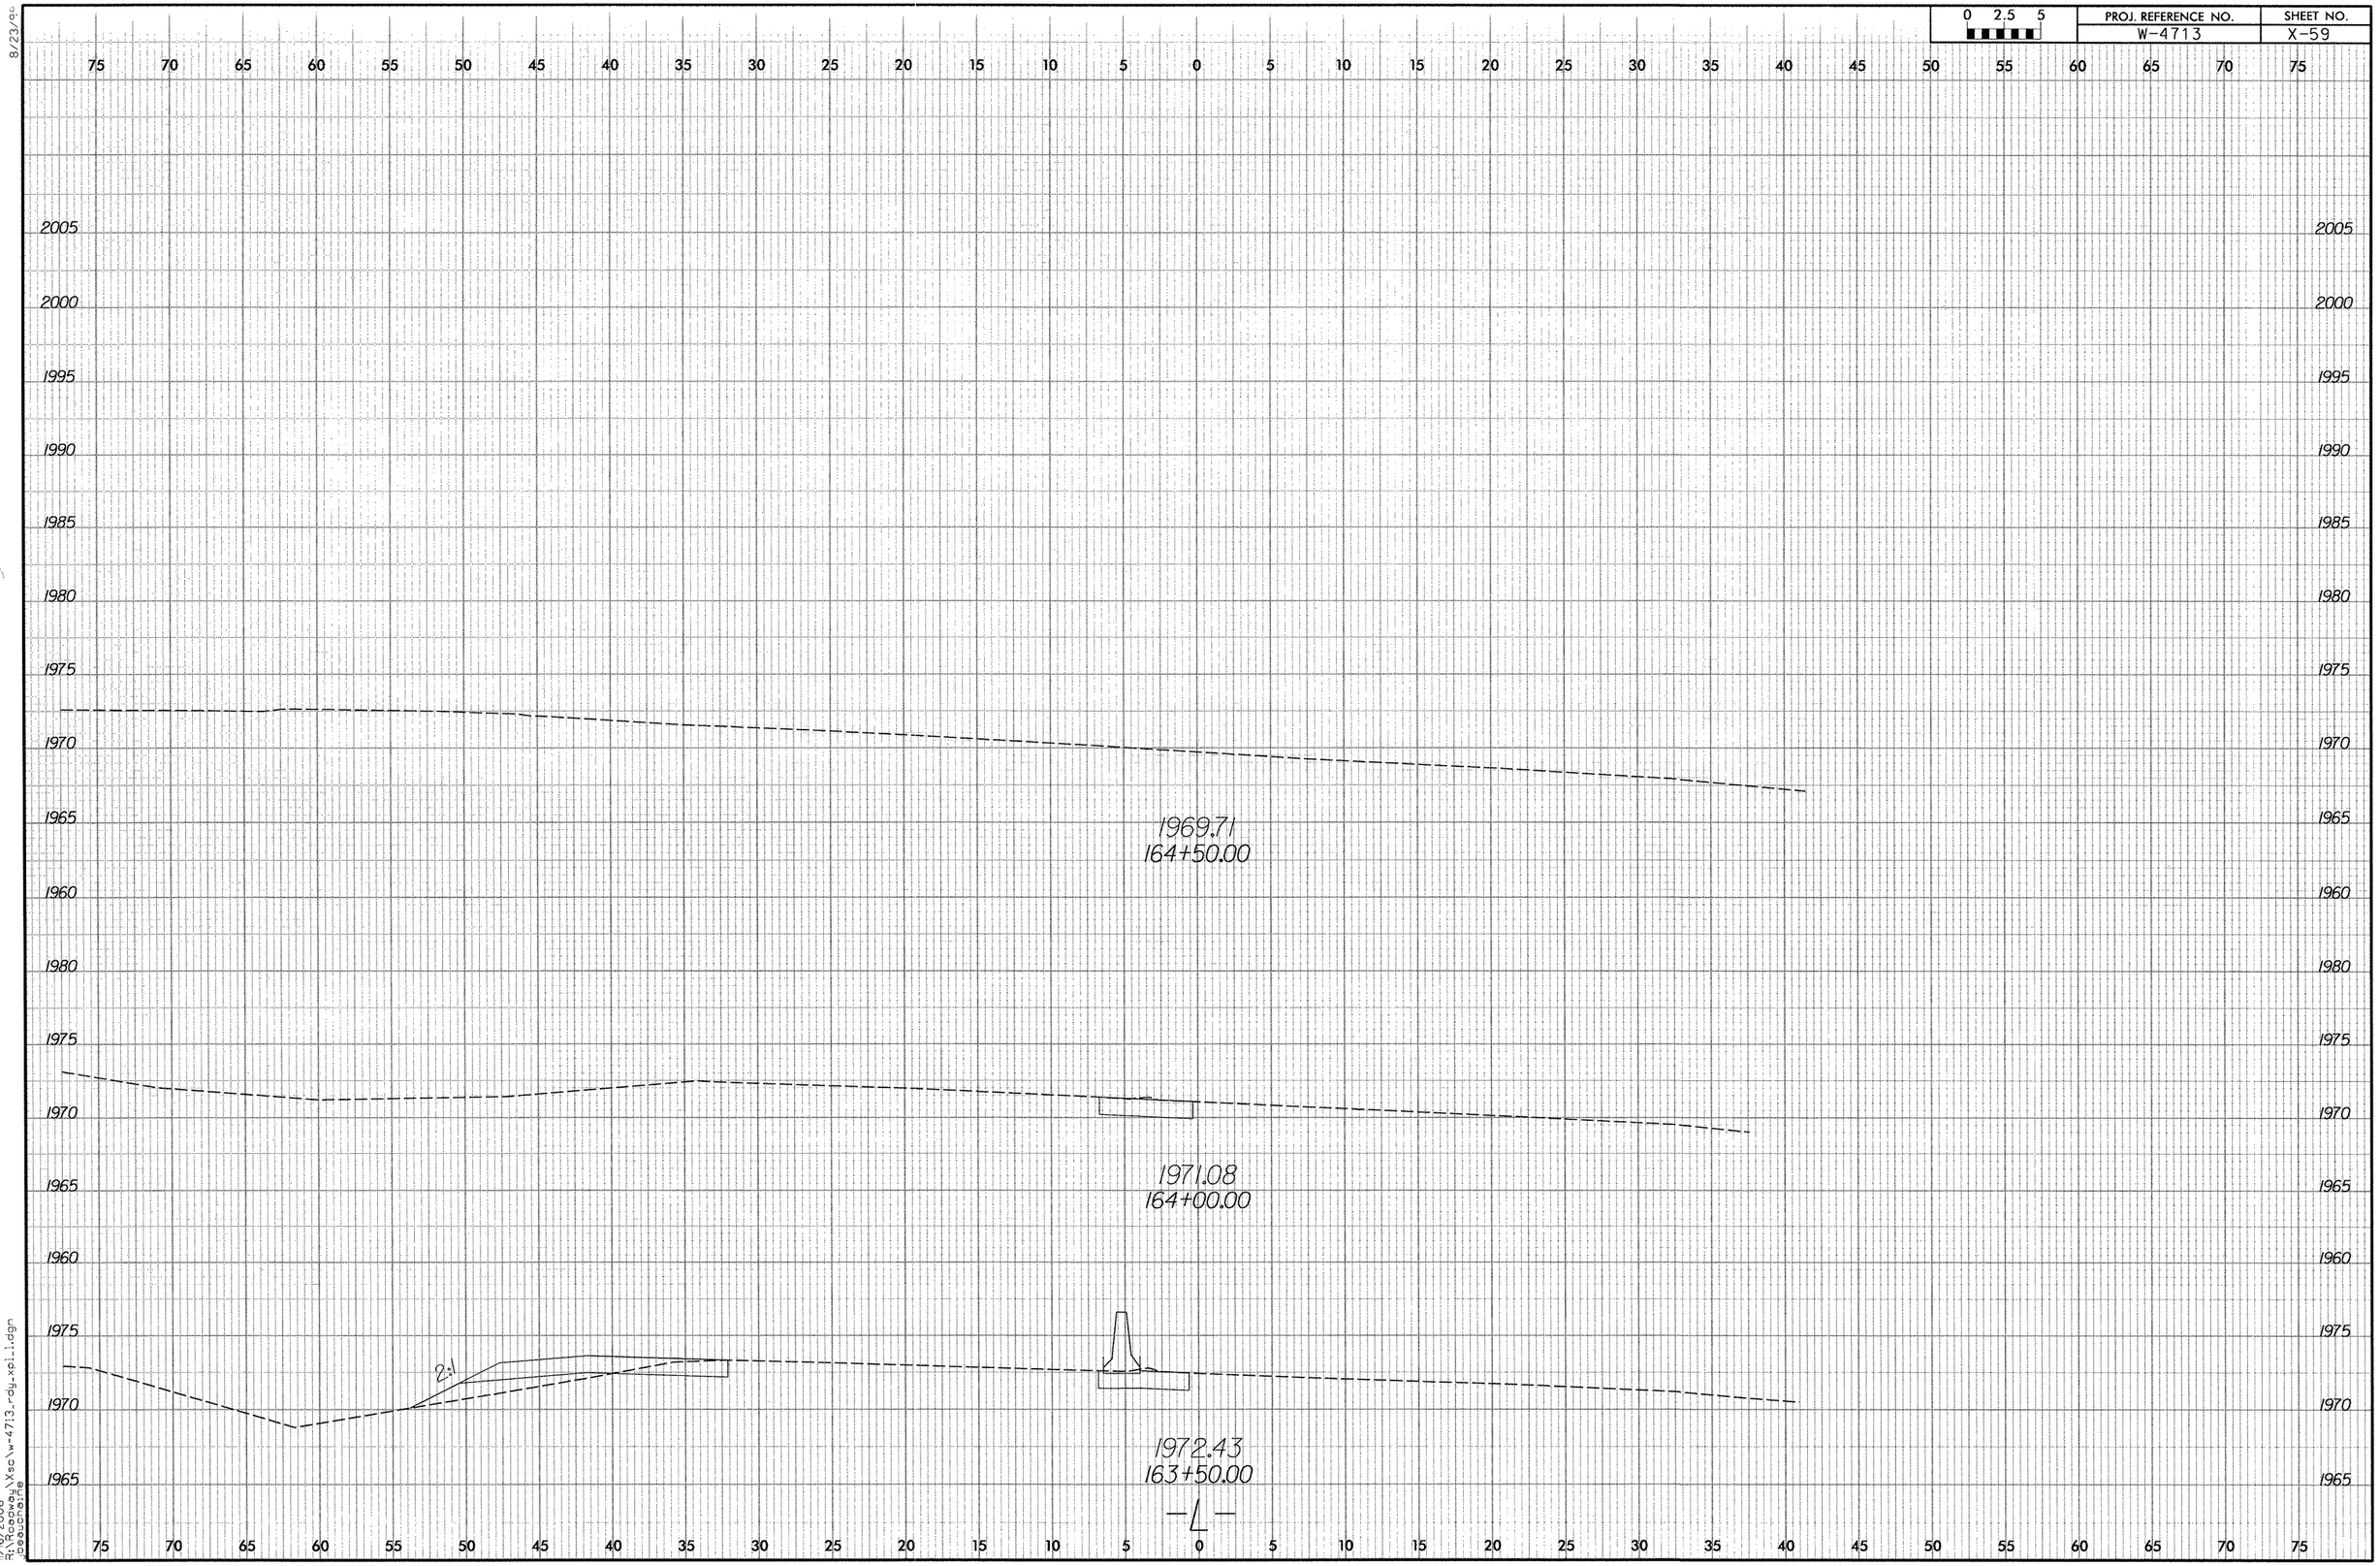

11/6/2006
R:\Roadway\Xsc\w-4713_rdy_xpi_1.dgn
beaucharre

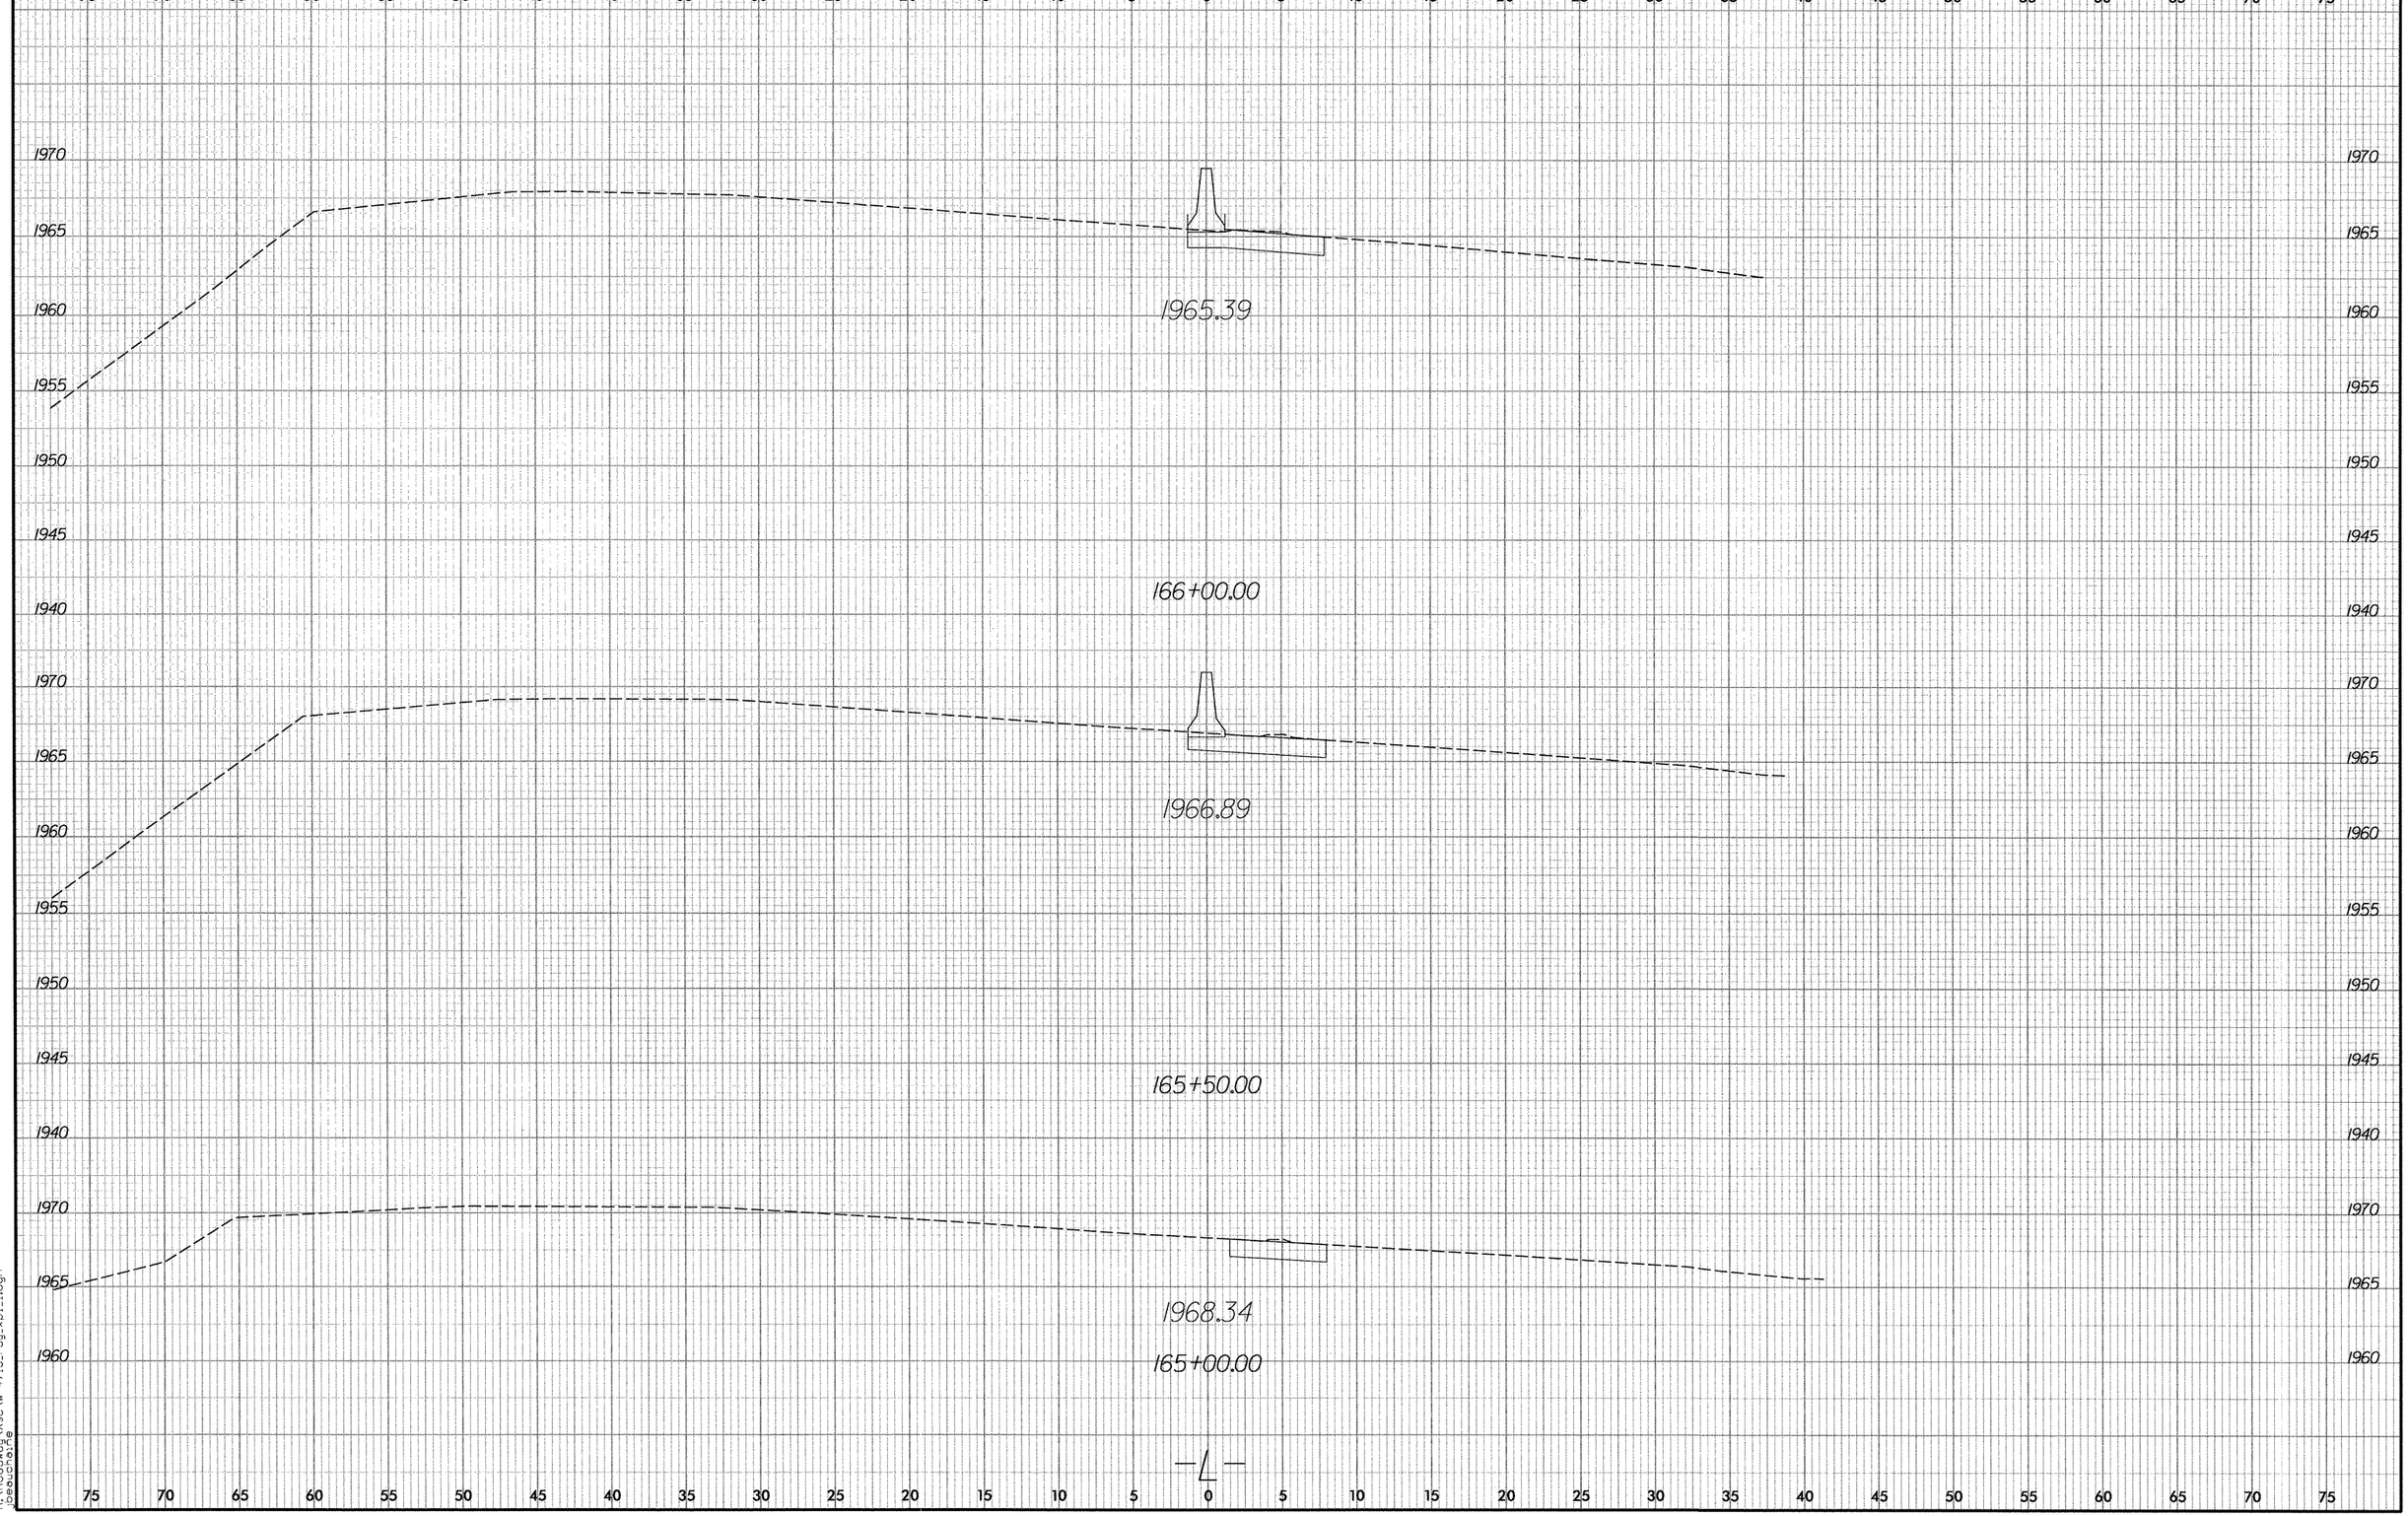

8/23/99

11/16/2006
R:\Roadway\Xsc\w-4713_rdy_xpl_1.dgn
jbeauchaine

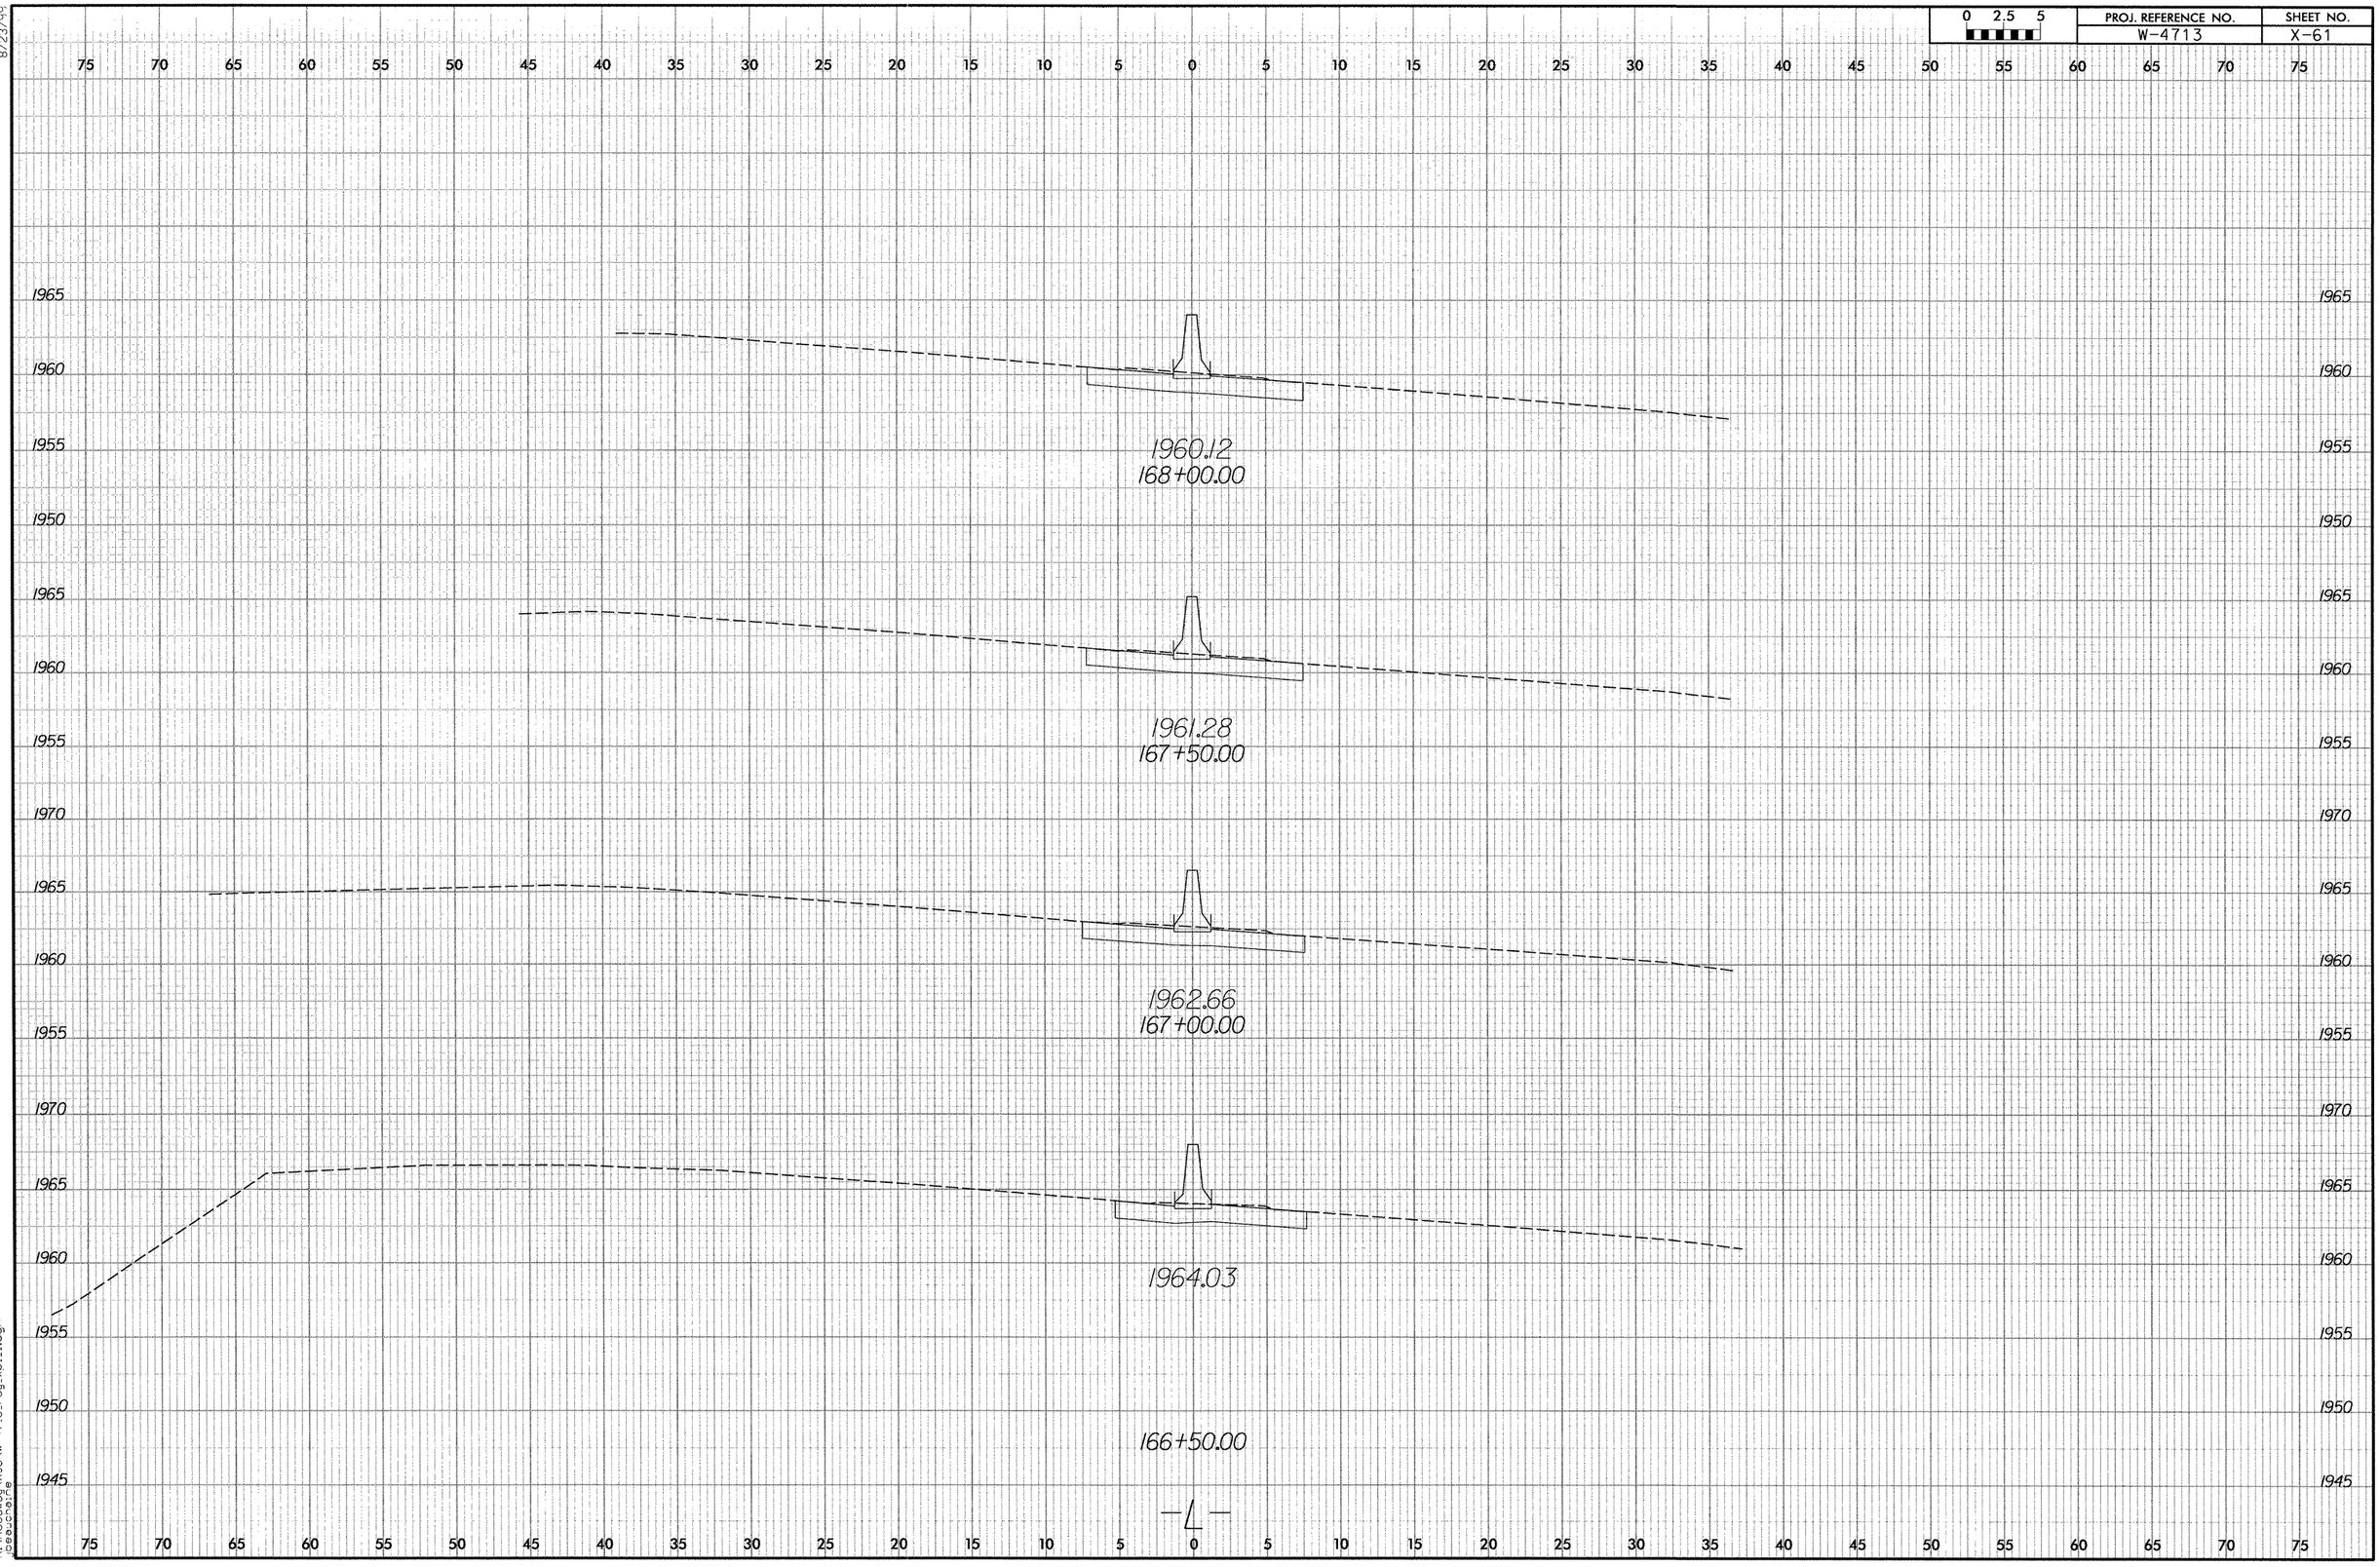

8/23/99

11/16/2006
R:\Roadway\Xsc\w-4713_rdy_xpl_1.dgn
jceauchaine

8/23/99

0 2.5 5	PROJ. REFERENCE NO.	SHEET NO.
	W-4713	X-62

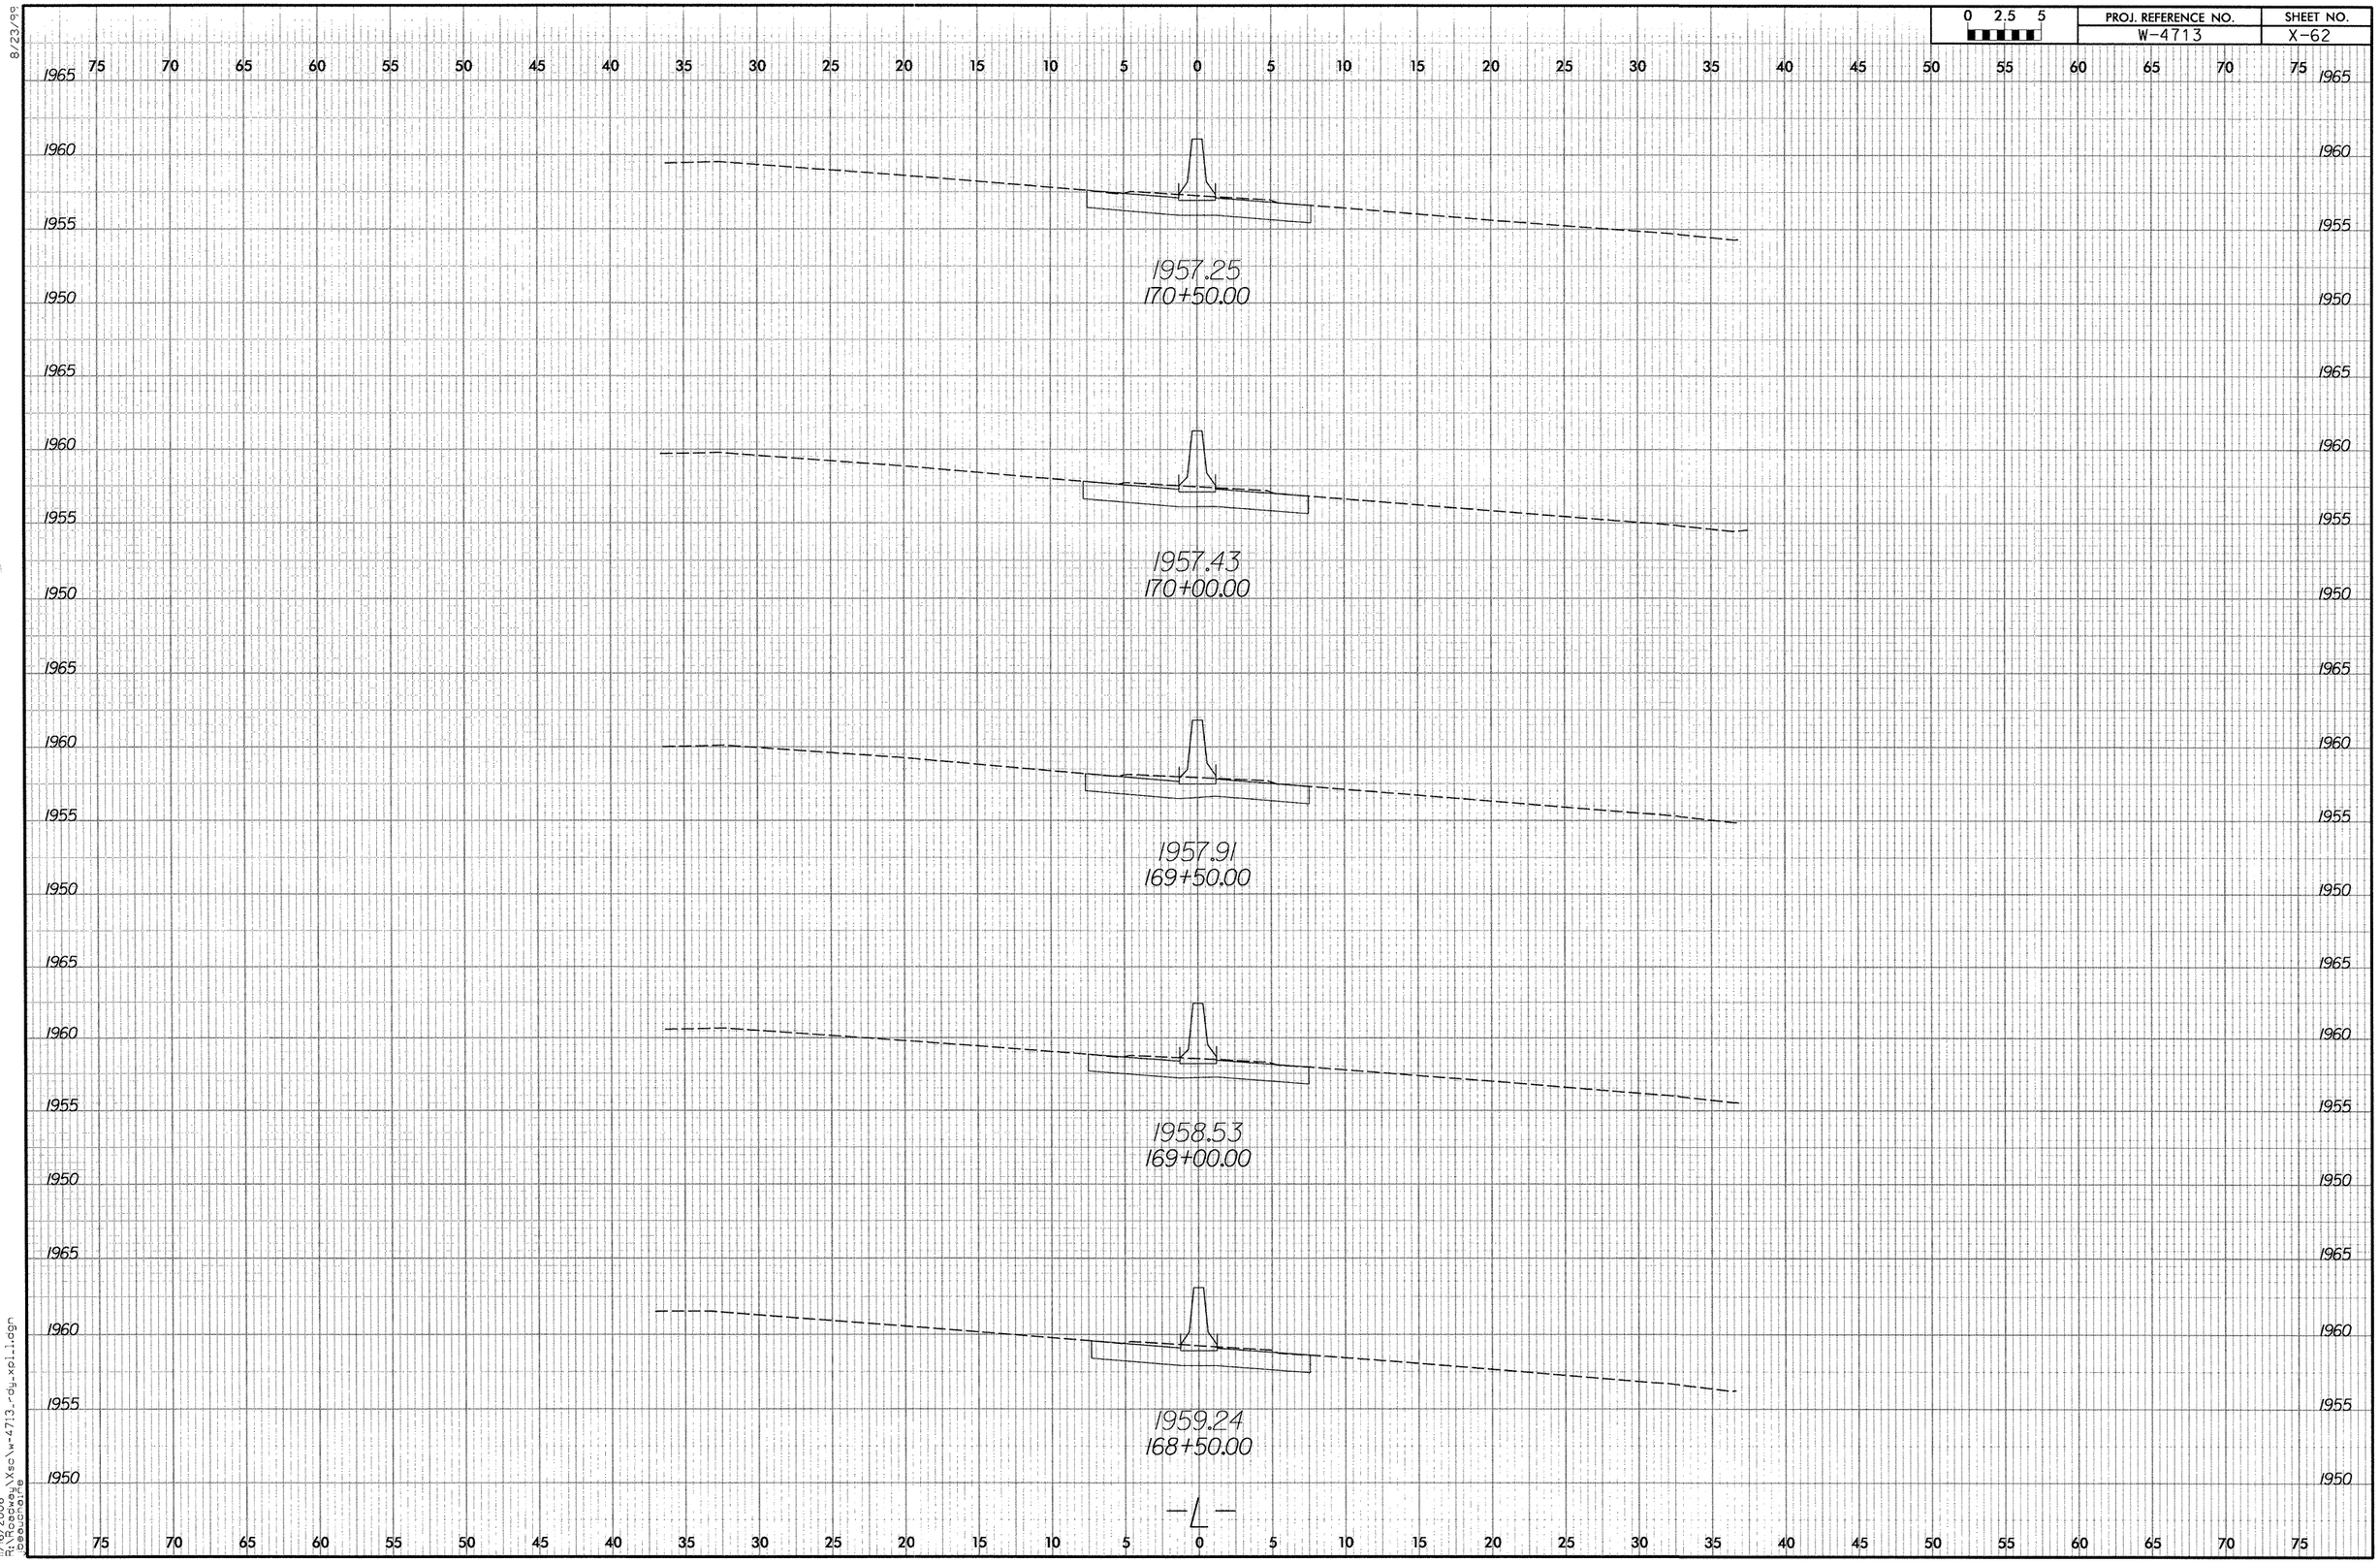

11/16/2006
R:\Roadway\Xsc\w-4713_rdy_xol1.dgn
beauchaine

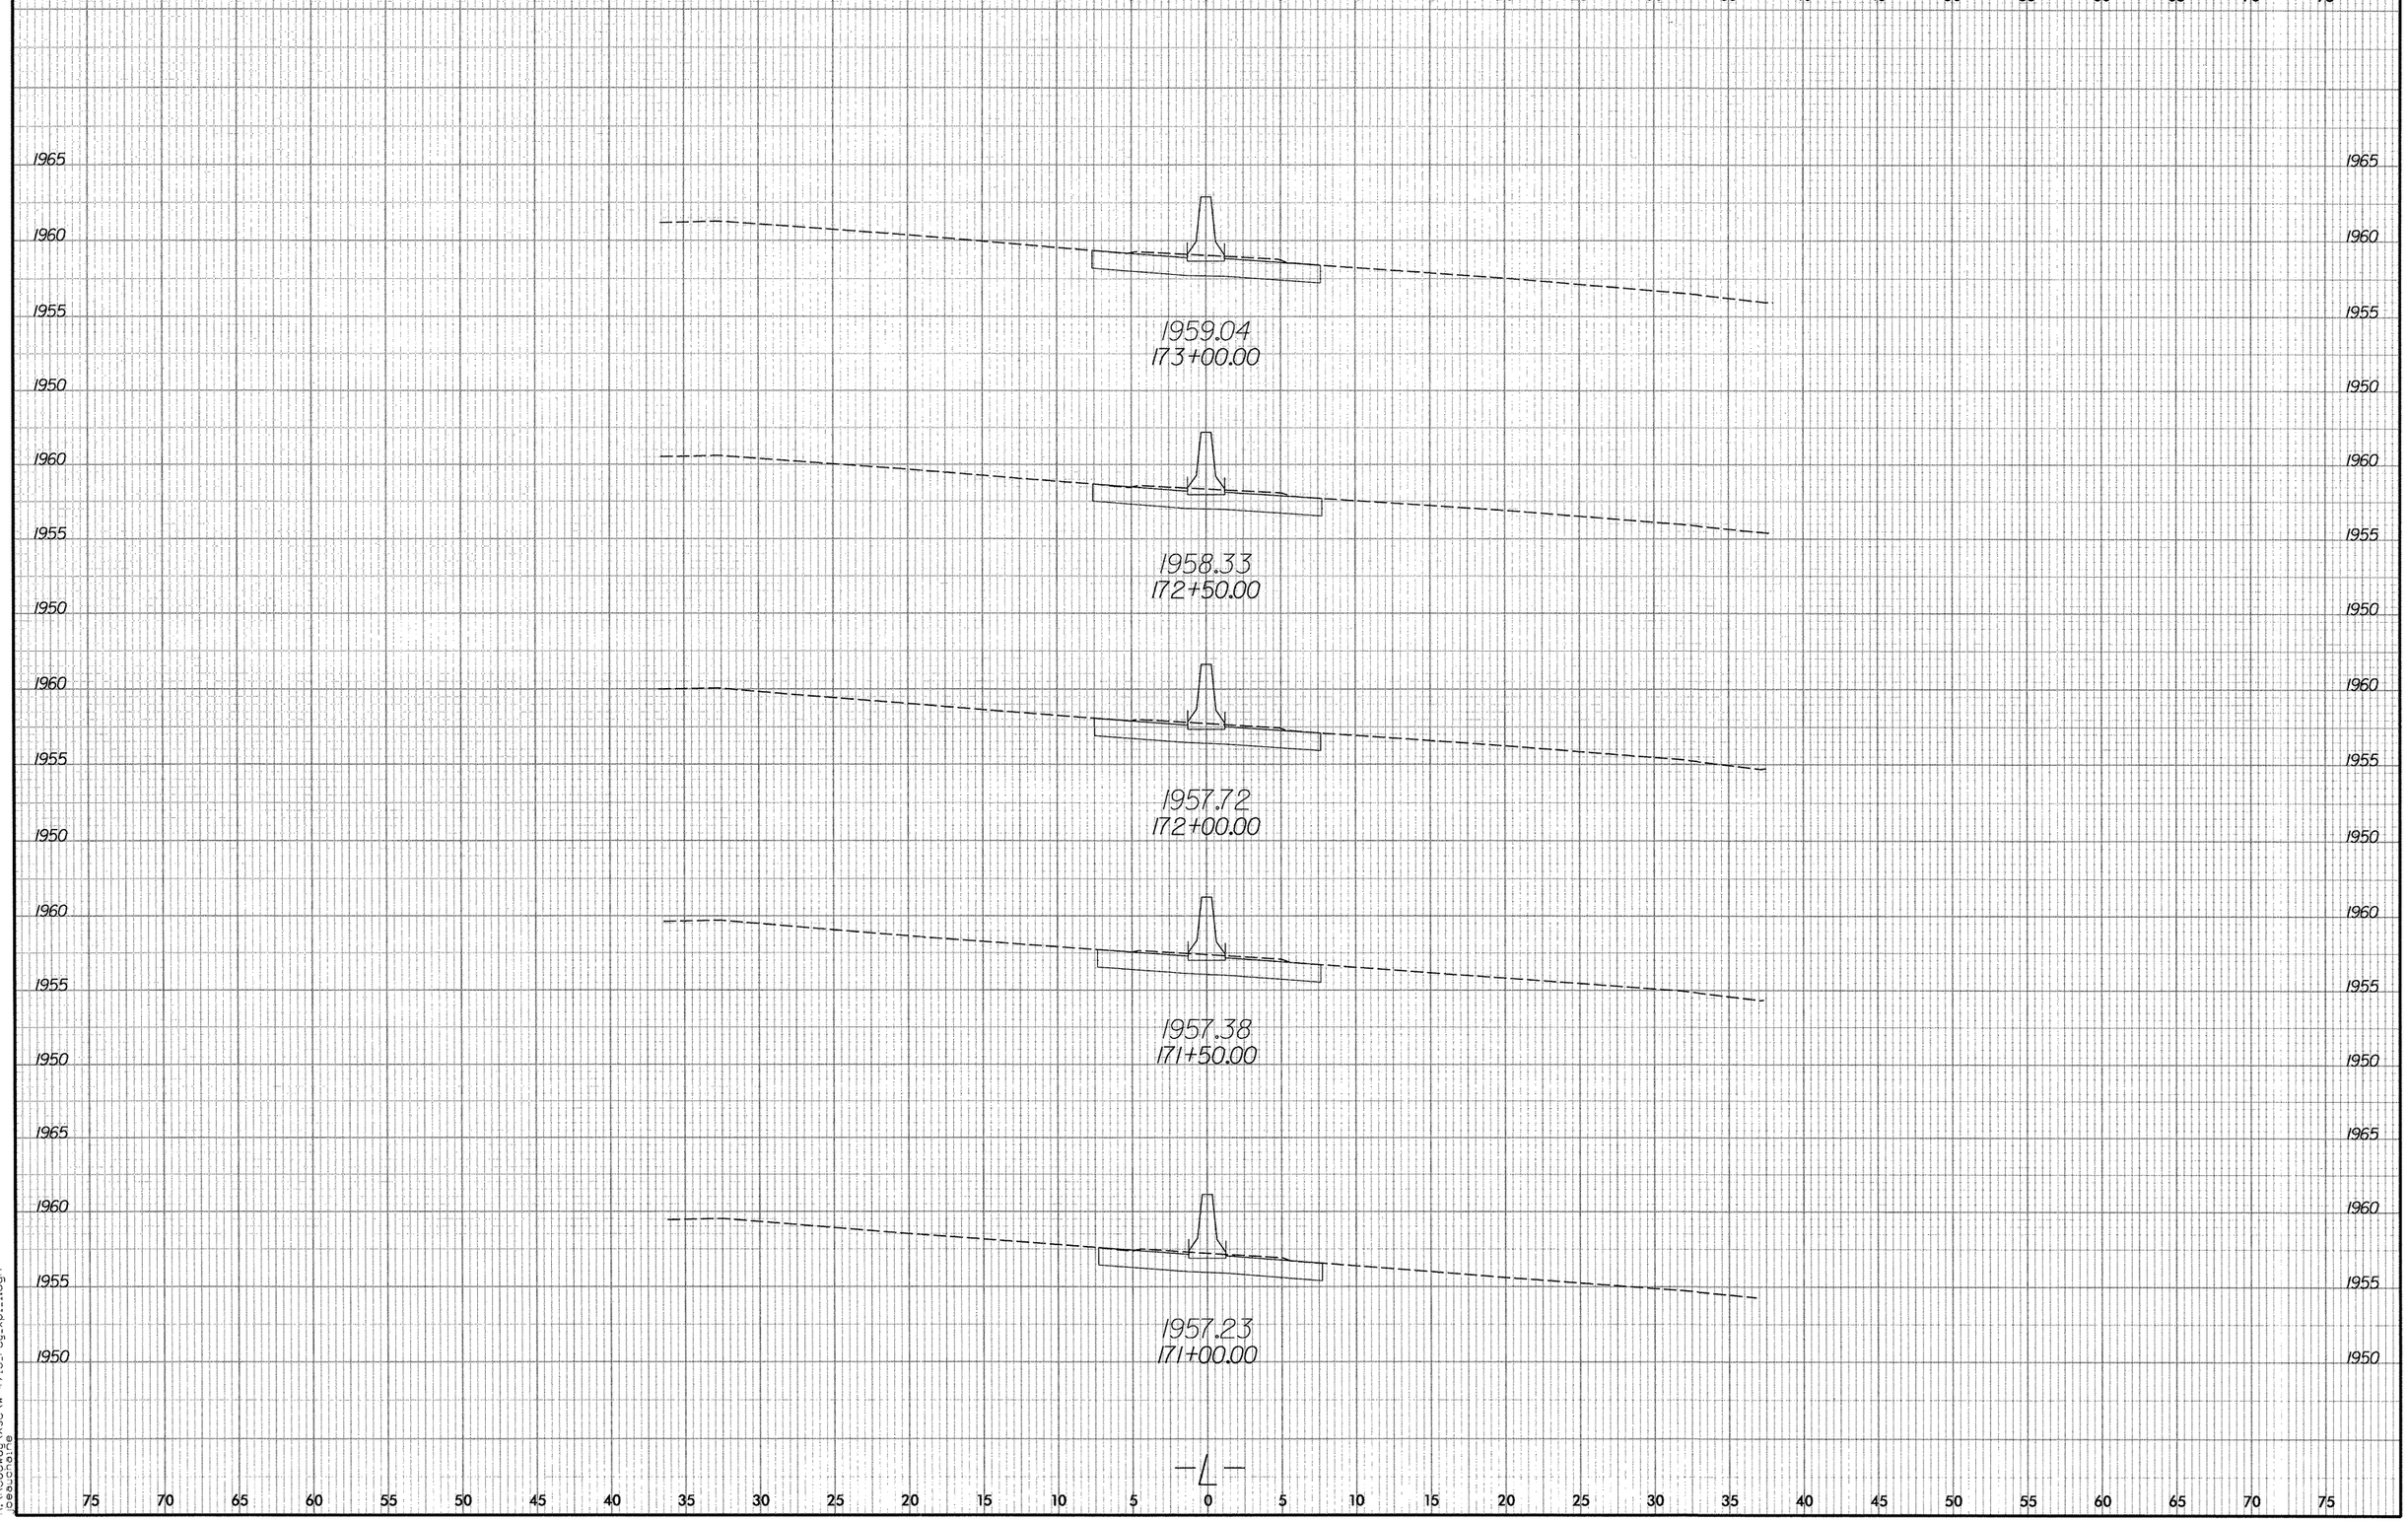

8/23/96

11/16/2006
R:\Roadway\Xsc\w-4713_rdy_xpl_1.dgn
jbeauchaine

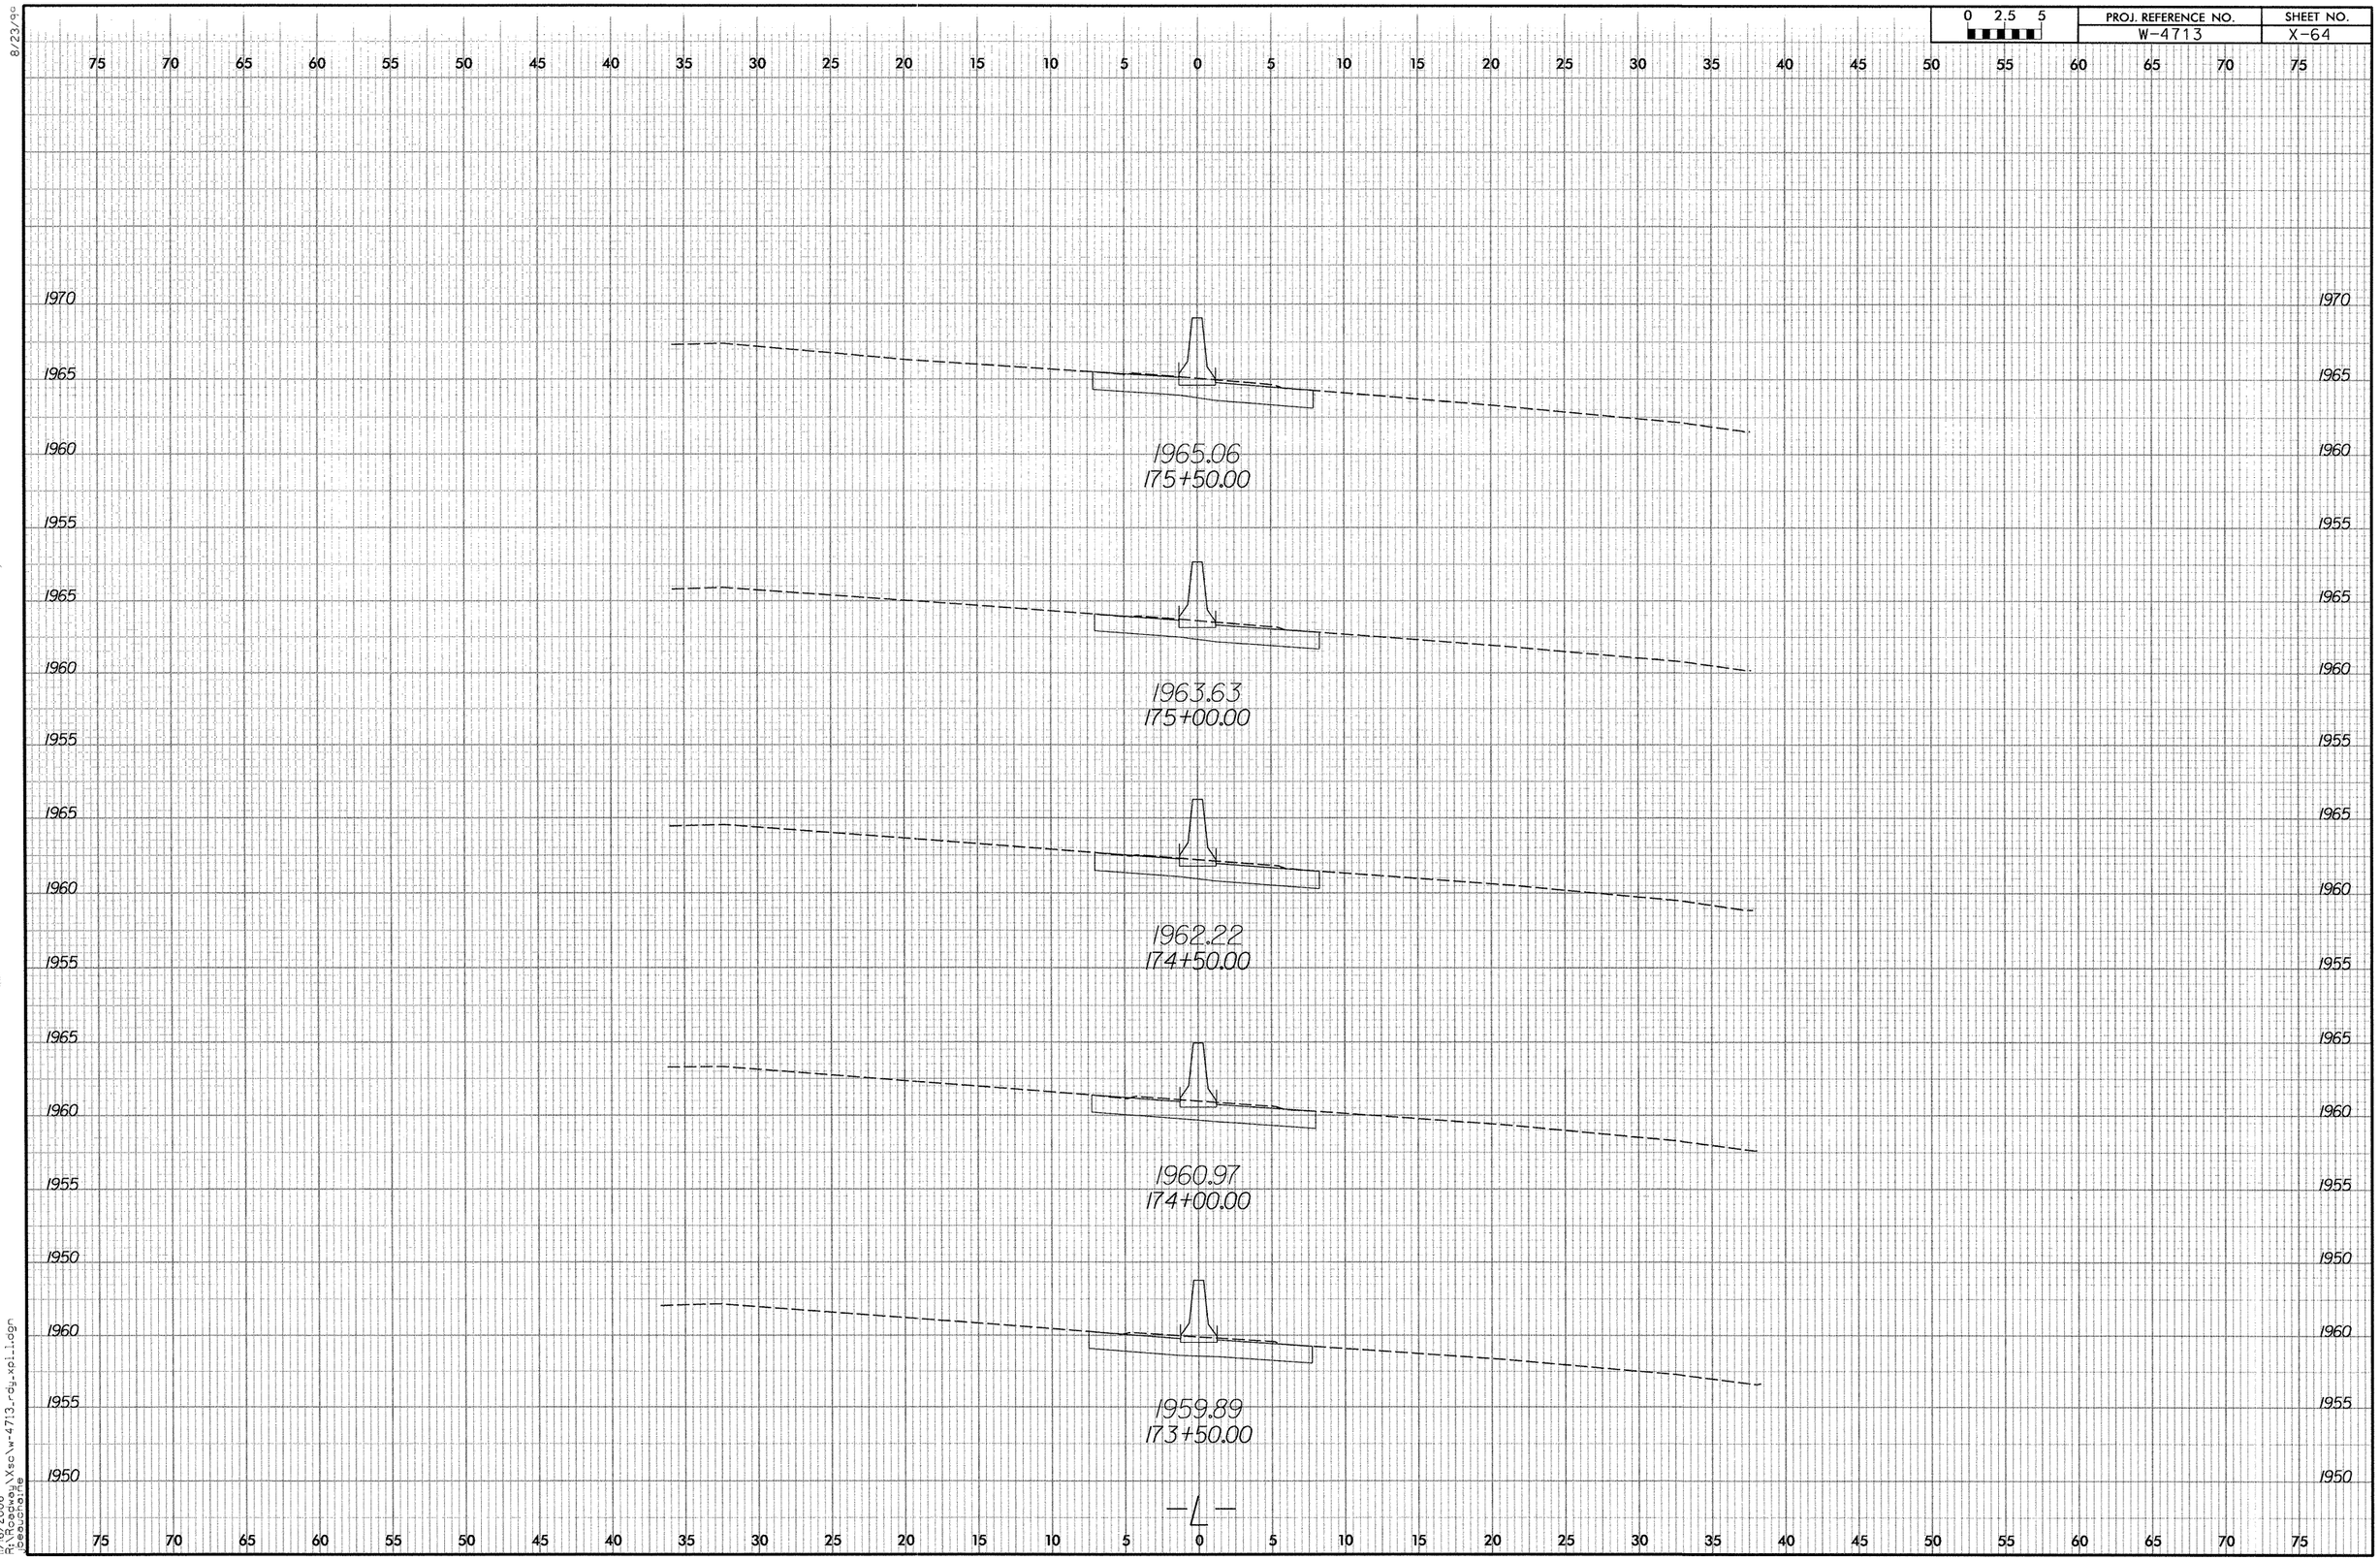

8/23/99

11/16/2006
R:\Roadway\Xsc\w-4713_rdy_xpl_1.dgn
jbeauchaine

0 2.5 5	PROJ. REFERENCE NO.	SHEET NO.
	W-4713	X-65

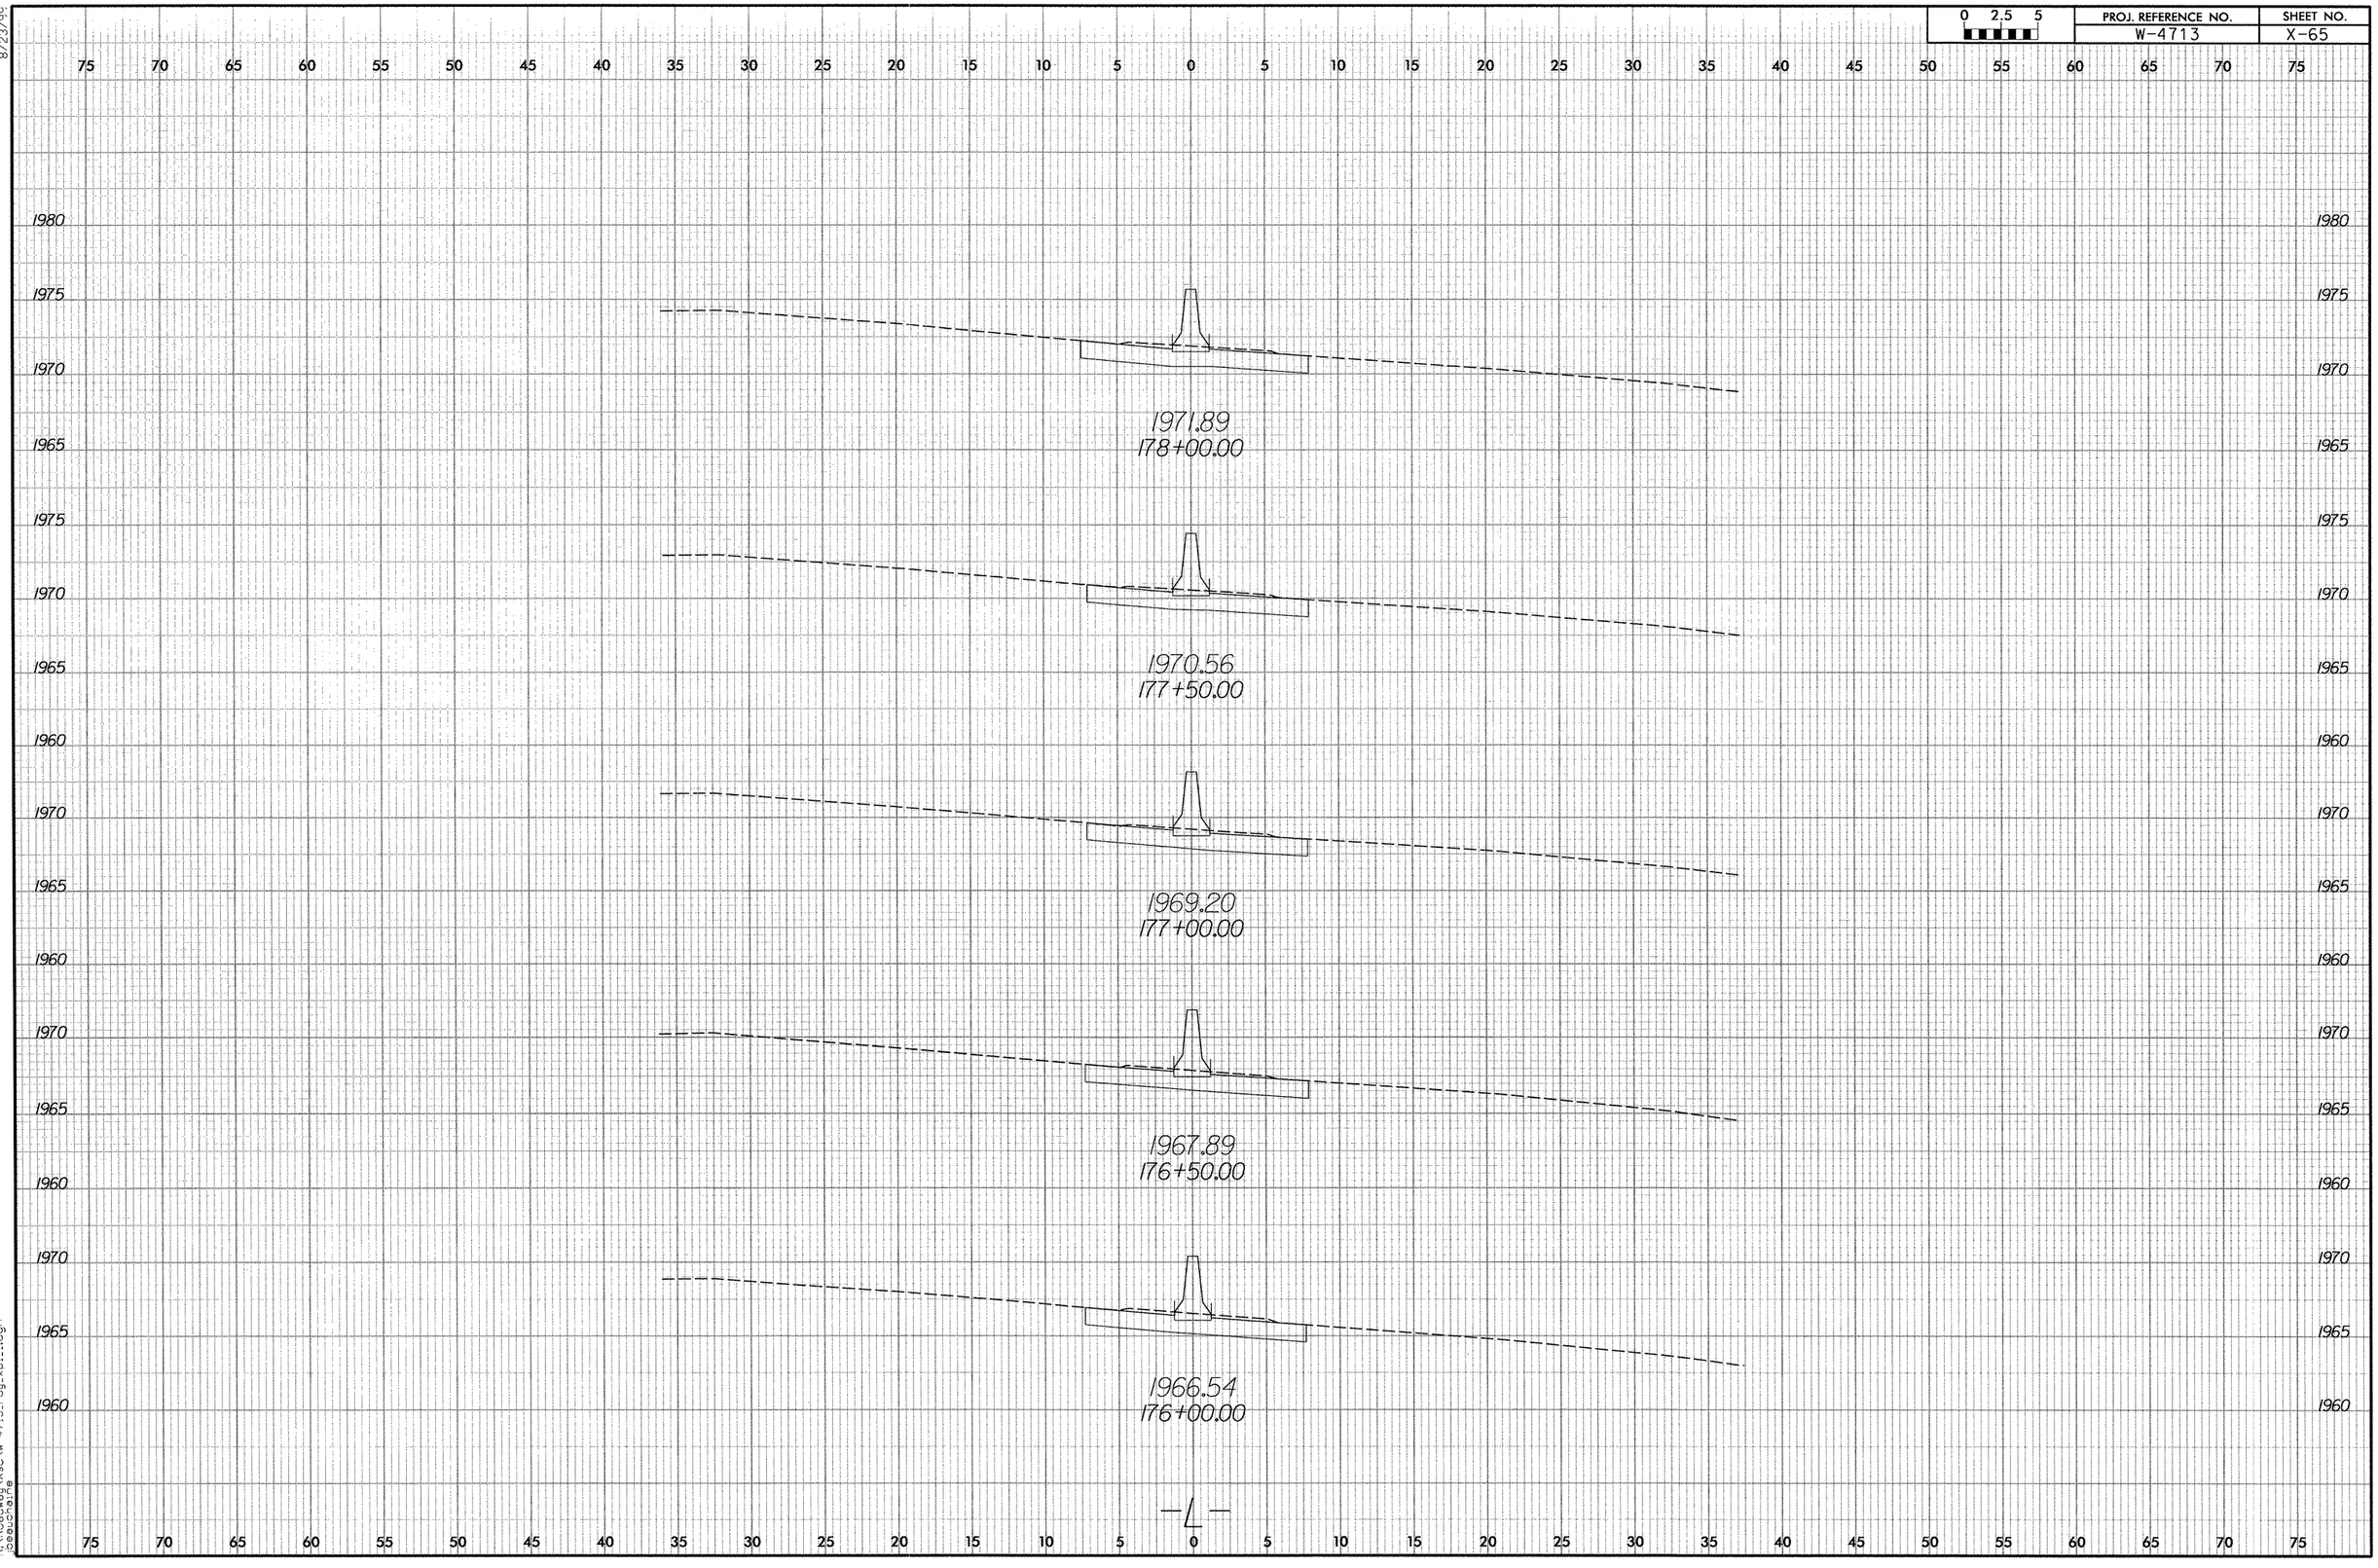

8/23/99

11/16/2006
R:\Roadway\Xsc\w-4713_rdy_xsi_i.dgn
jbeauchaine

8/23/99

0 2.5 5	PROJ. REFERENCE NO.	SHEET NO.
	W-4713	X-66

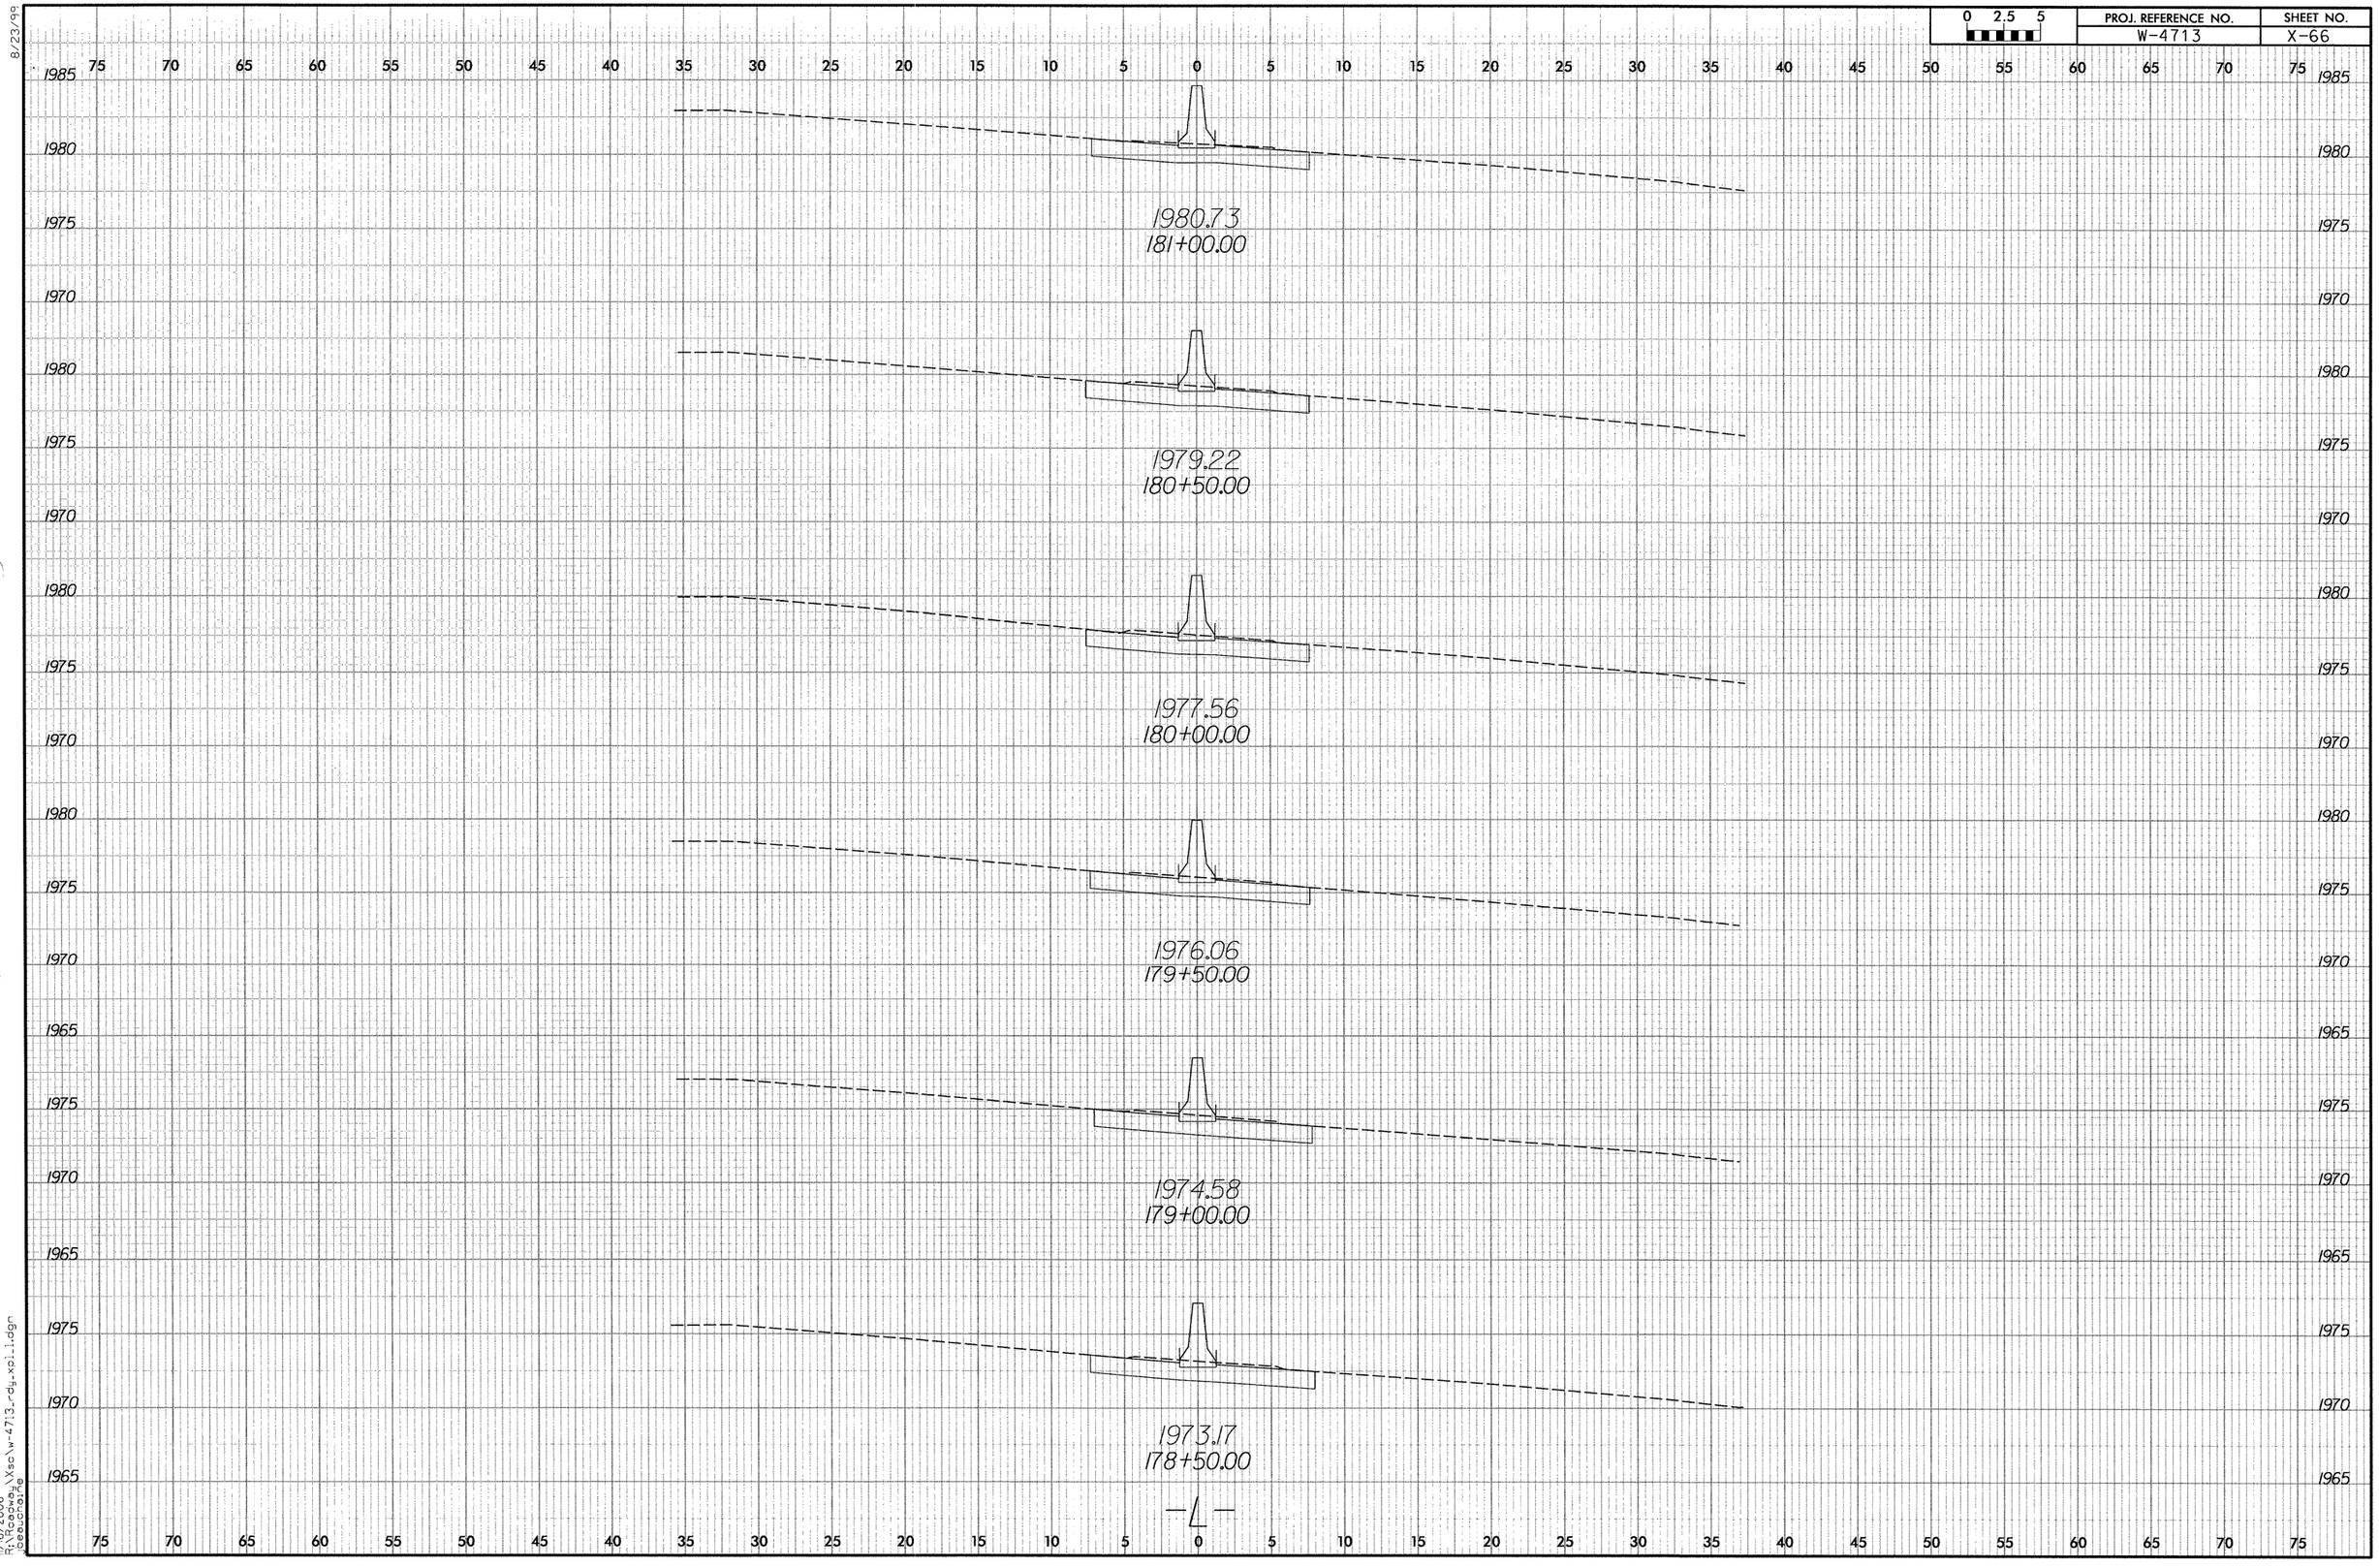

11/6/2006
R:\Roadway\Xsc\w-4713_rdy_xsi.dgn
bbeaucharne

0 2.5 5	PROJ. REFERENCE NO.	SHEET NO.
	W-4713	X-67

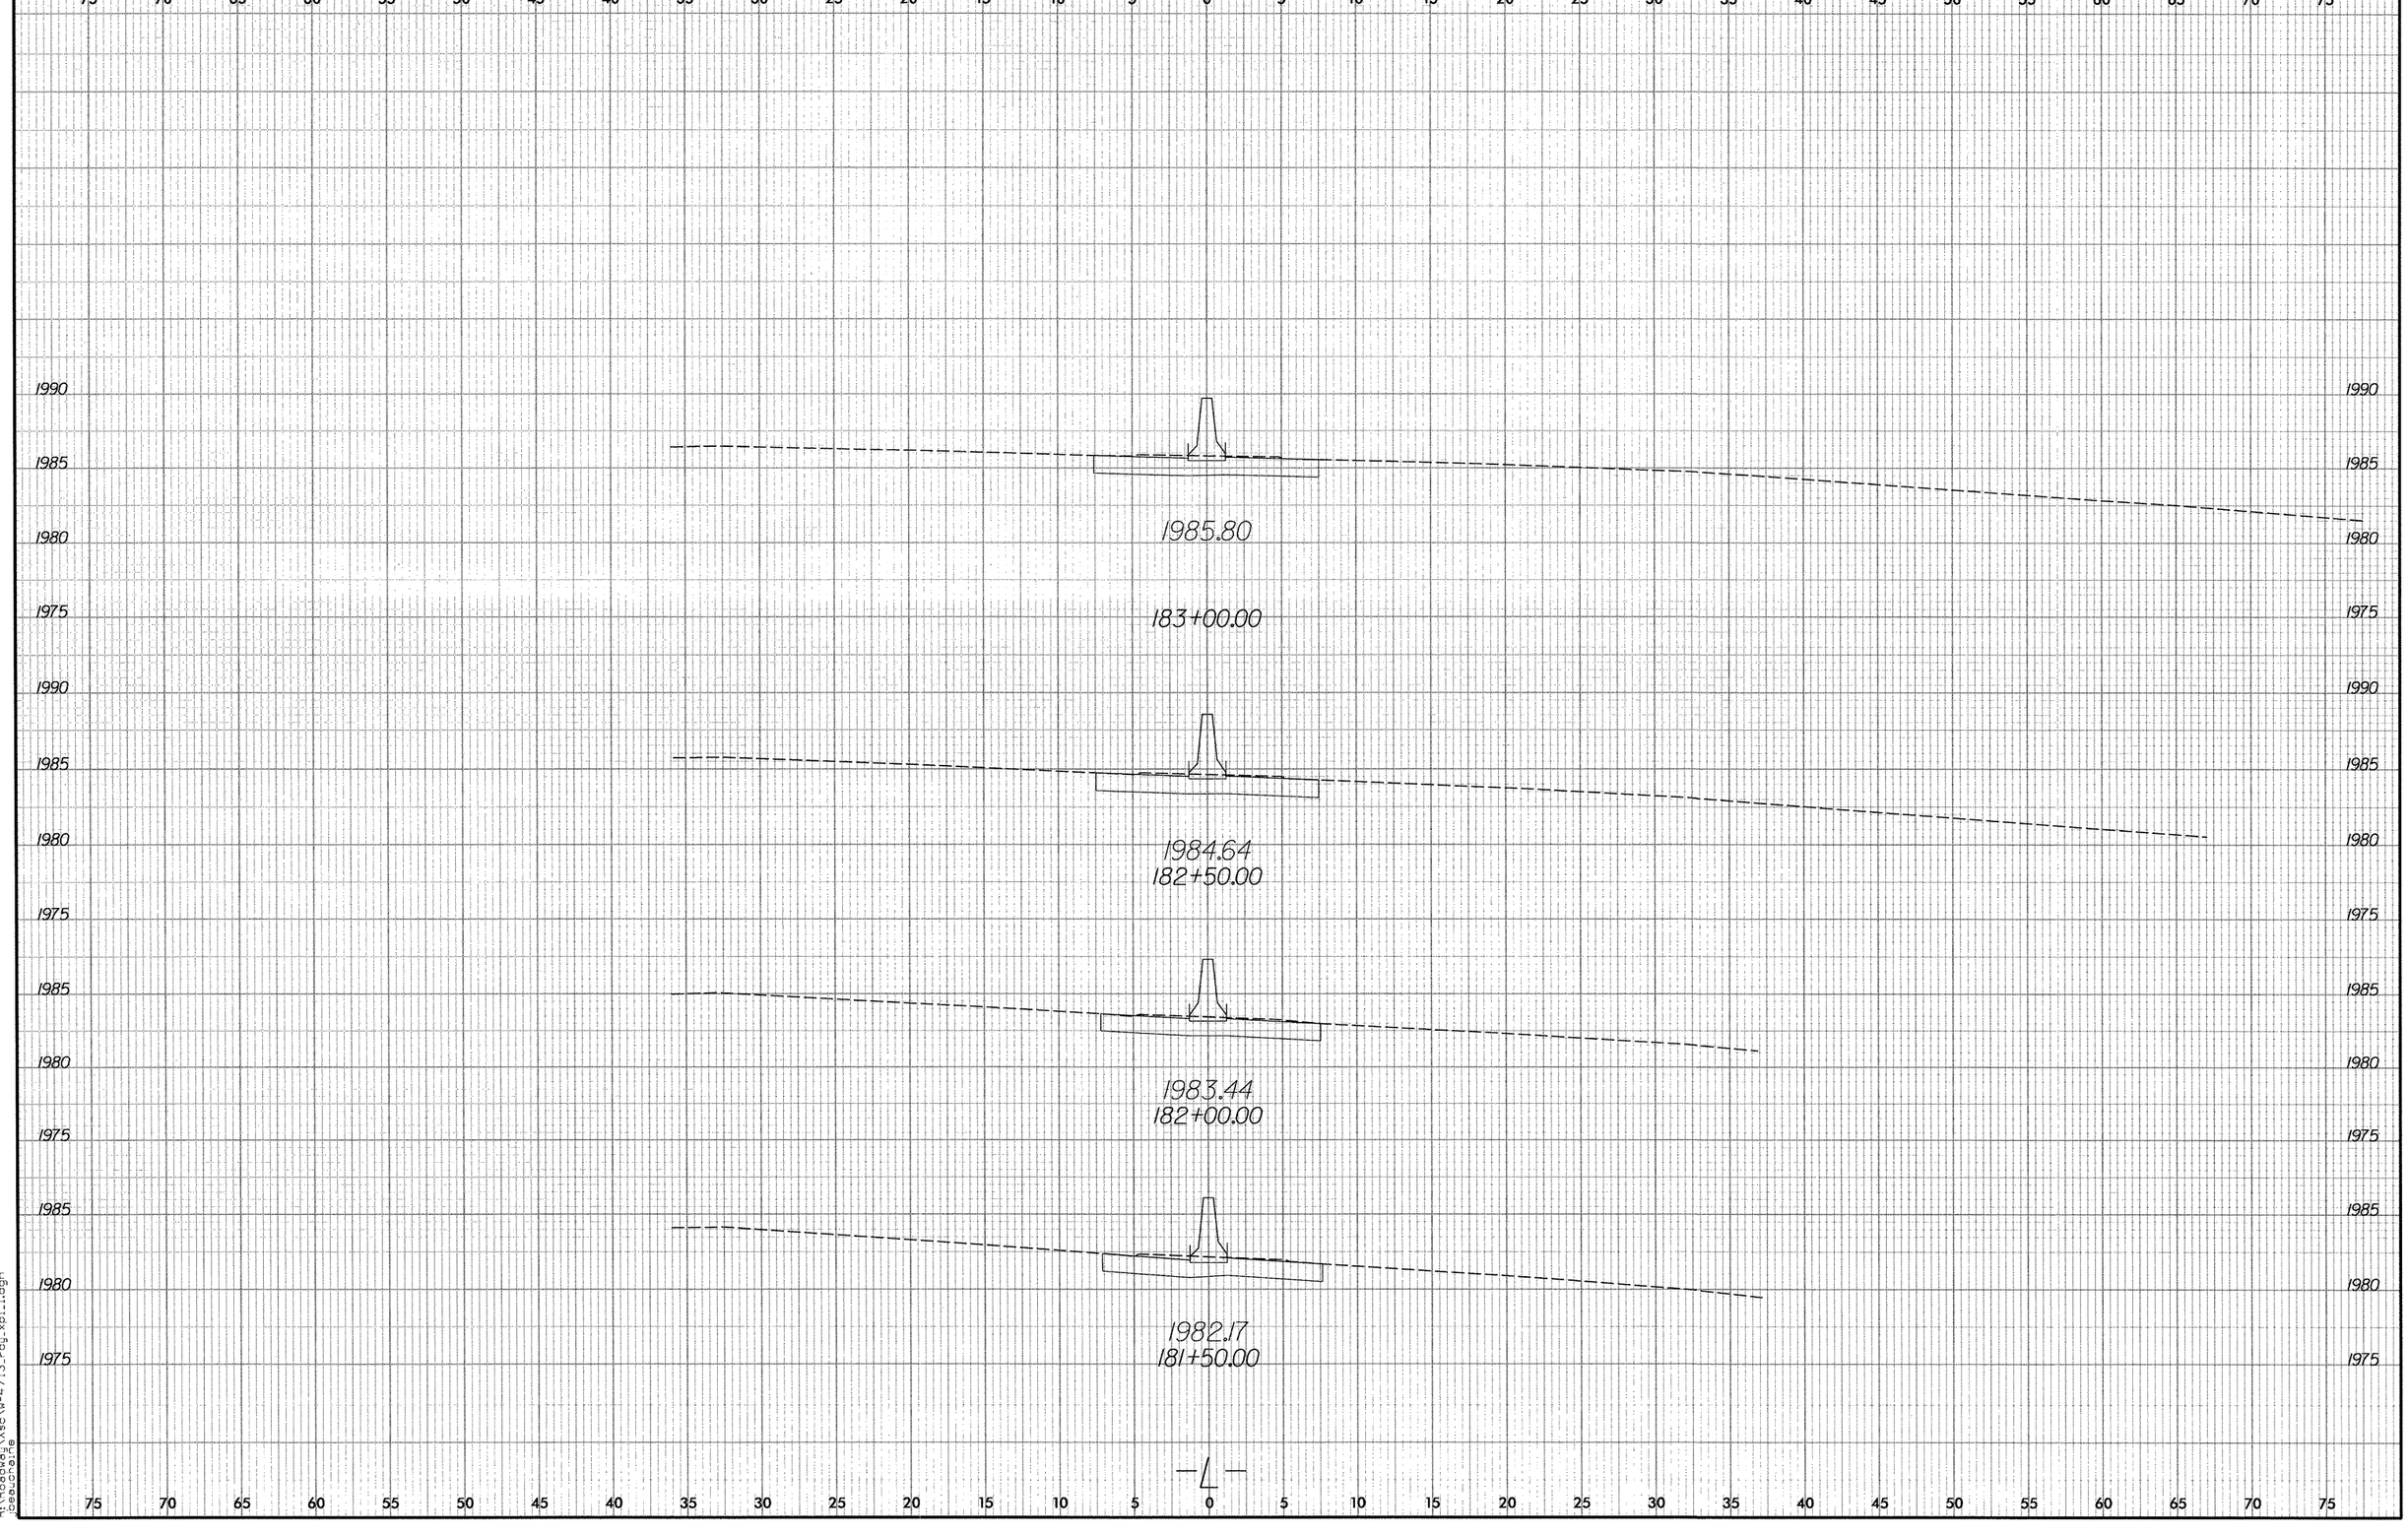

8/23/96

11/6/2006
R:\Roadway\Xsec\w-4713_rdy_xsl1.dgn
jbeauchaine

0 2.5 5	PROJ. REFERENCE NO.	SHEET NO.
	W-4713	X-68

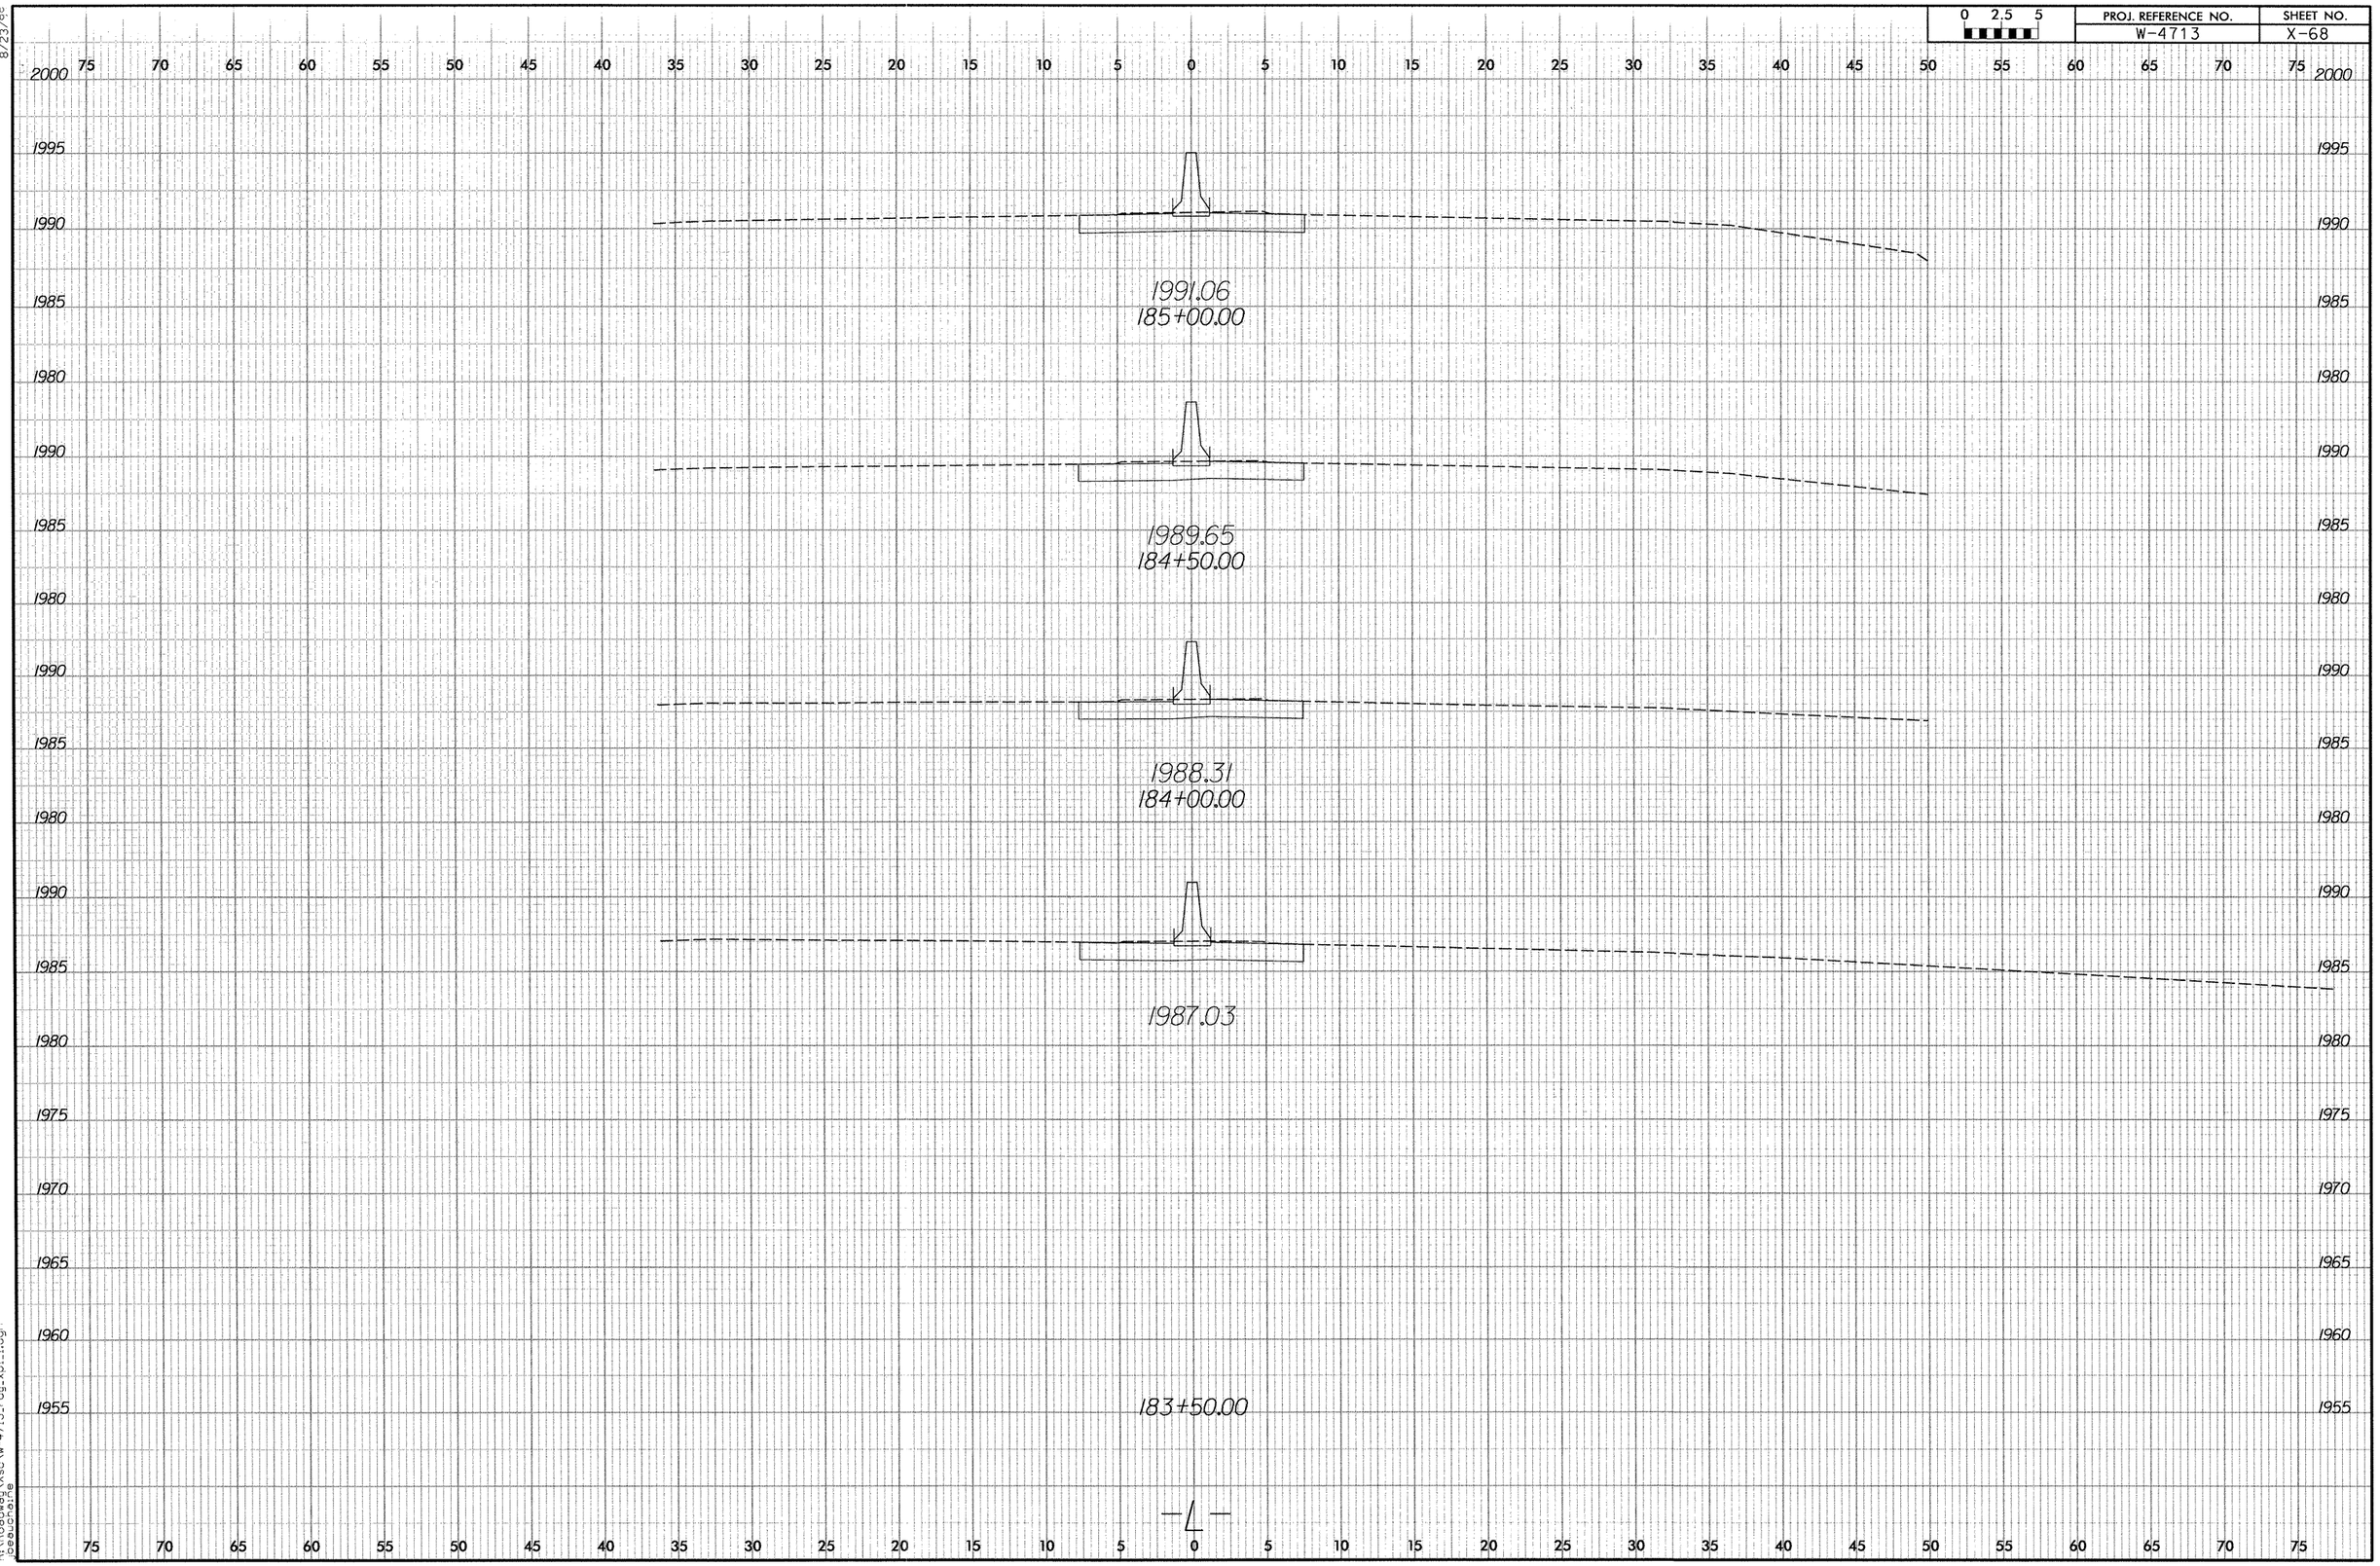

8/23/96

11/6/2006
R:\Roadway\Xsc\w-4713_rdy_xpl1.dgn
beauchaire

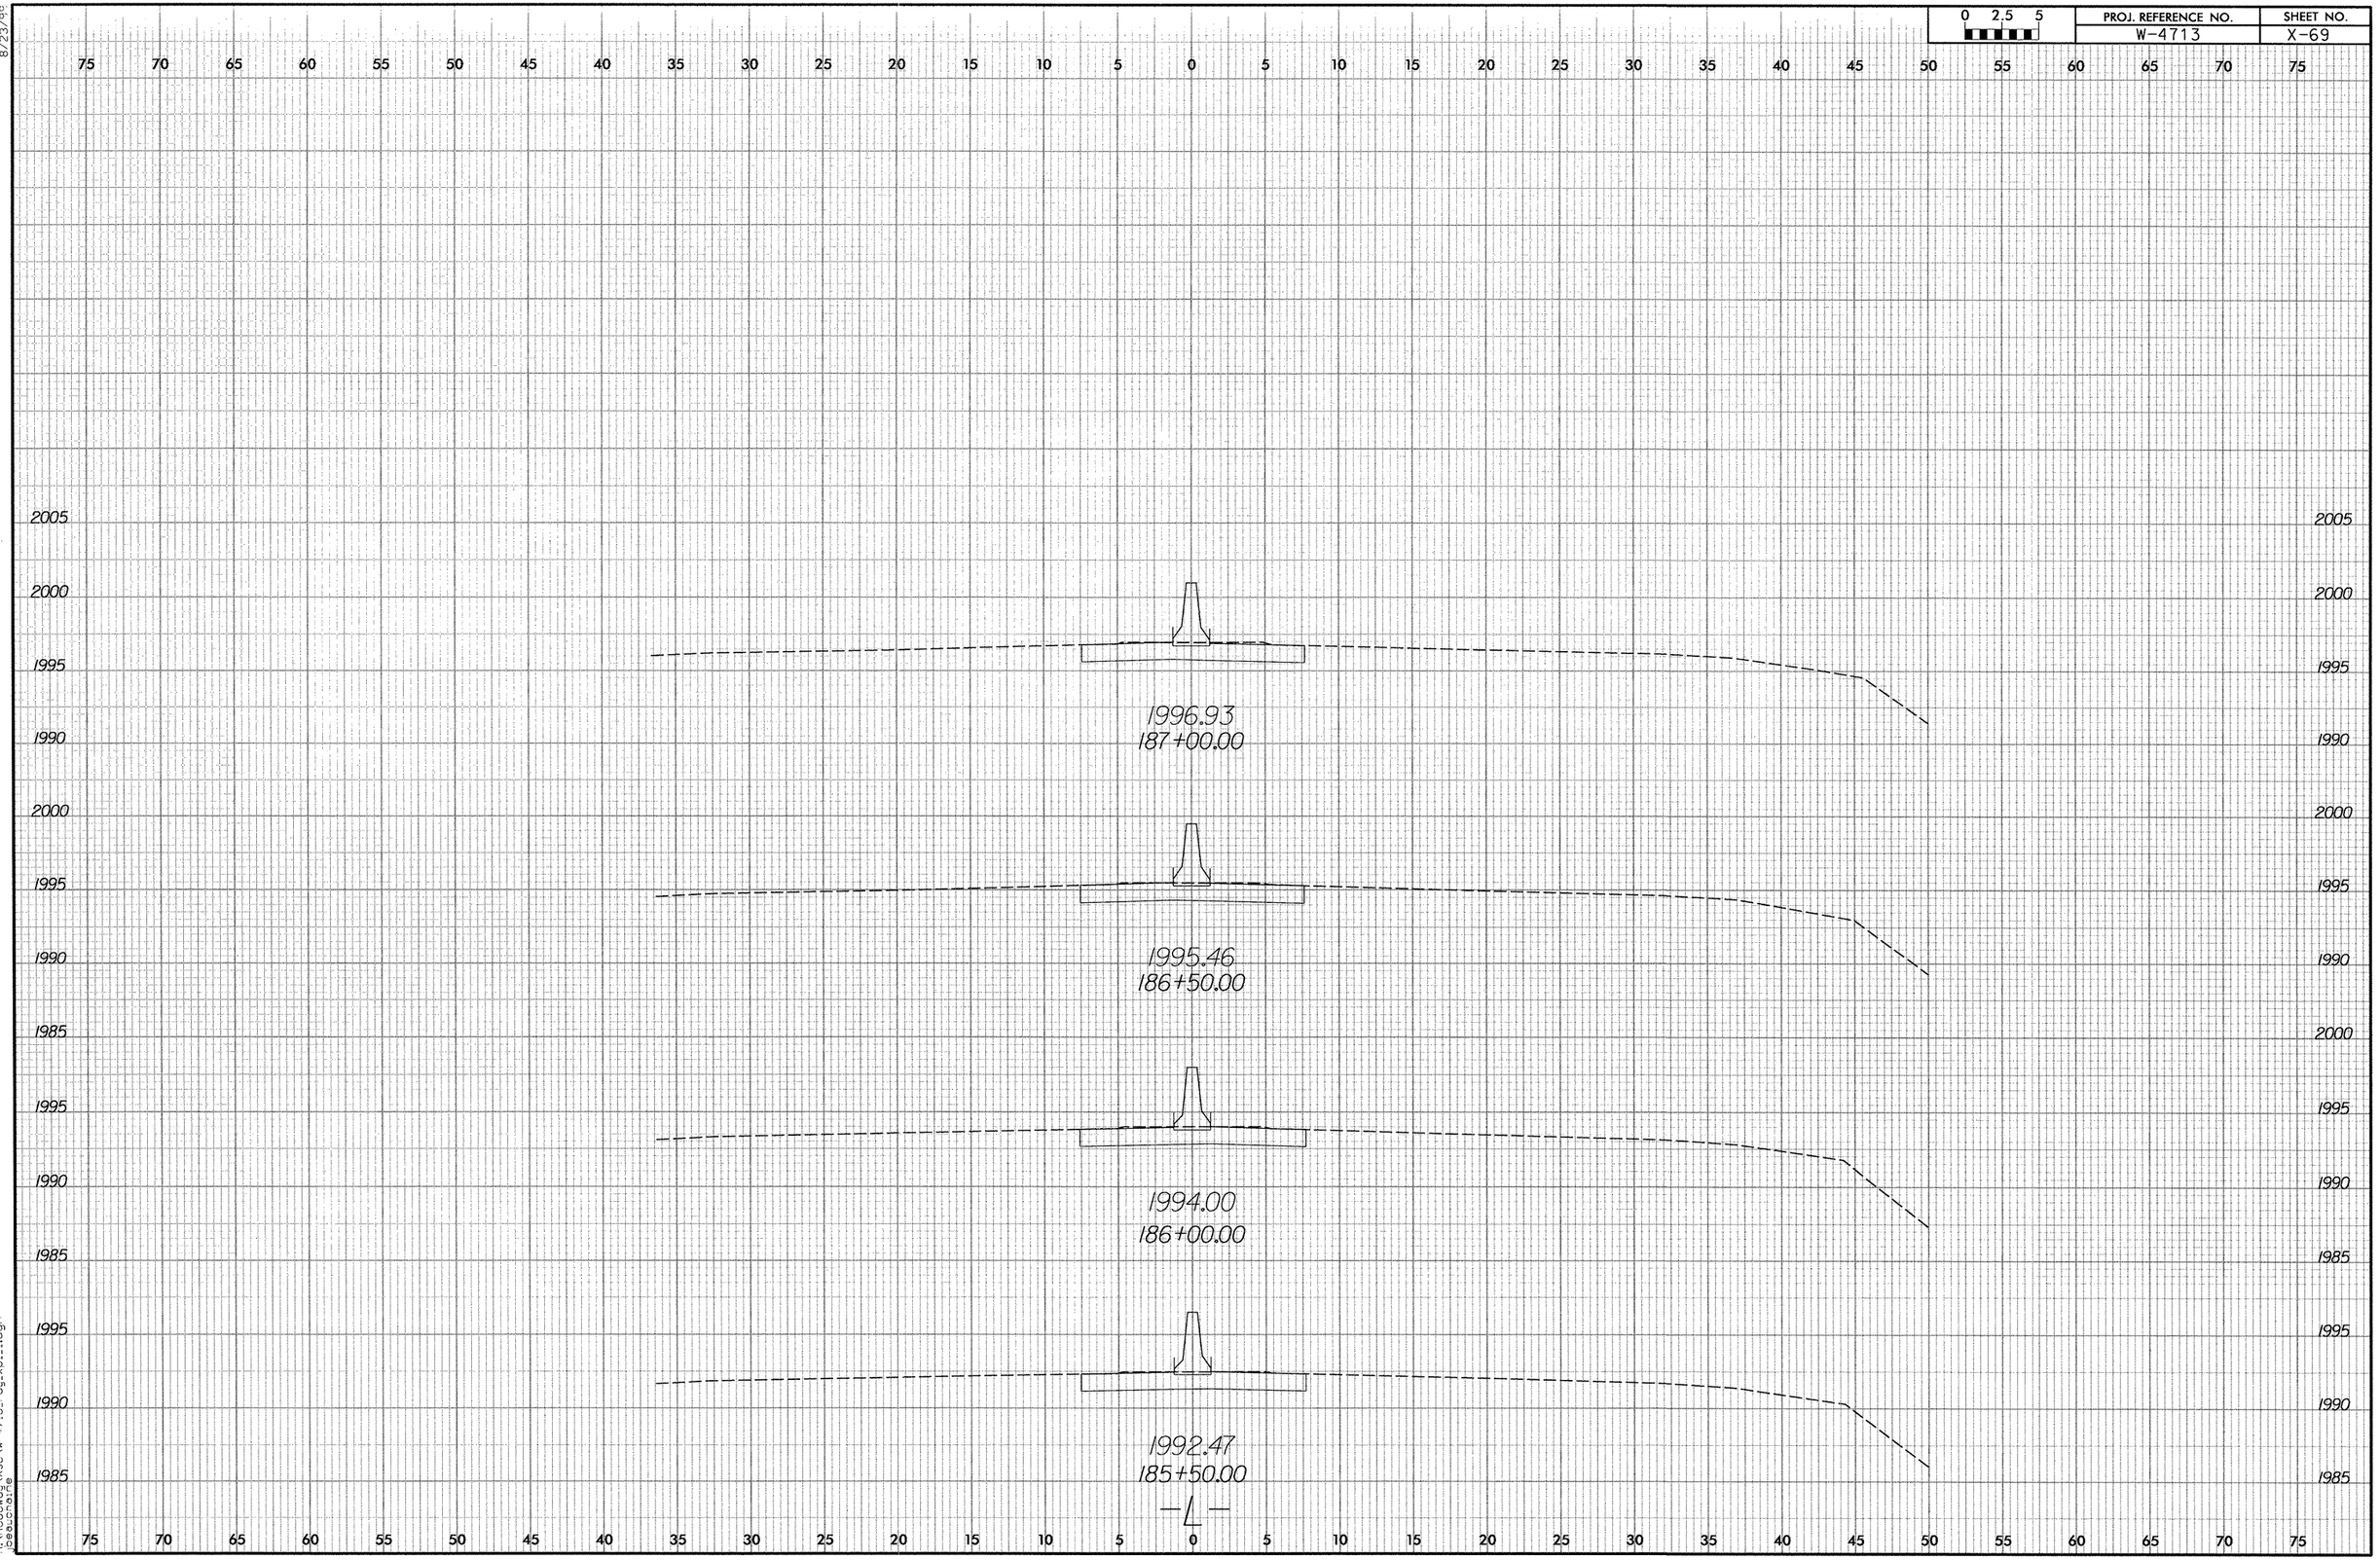

8/23/99

11/6/2006
R:\Roadway\Xsc\w-4713_rdy_xpl1.dgn
jbeauchaine

8/23/99

0 2.5 5	PROJ. REFERENCE NO.	SHEET NO.
	W-4713	X-70

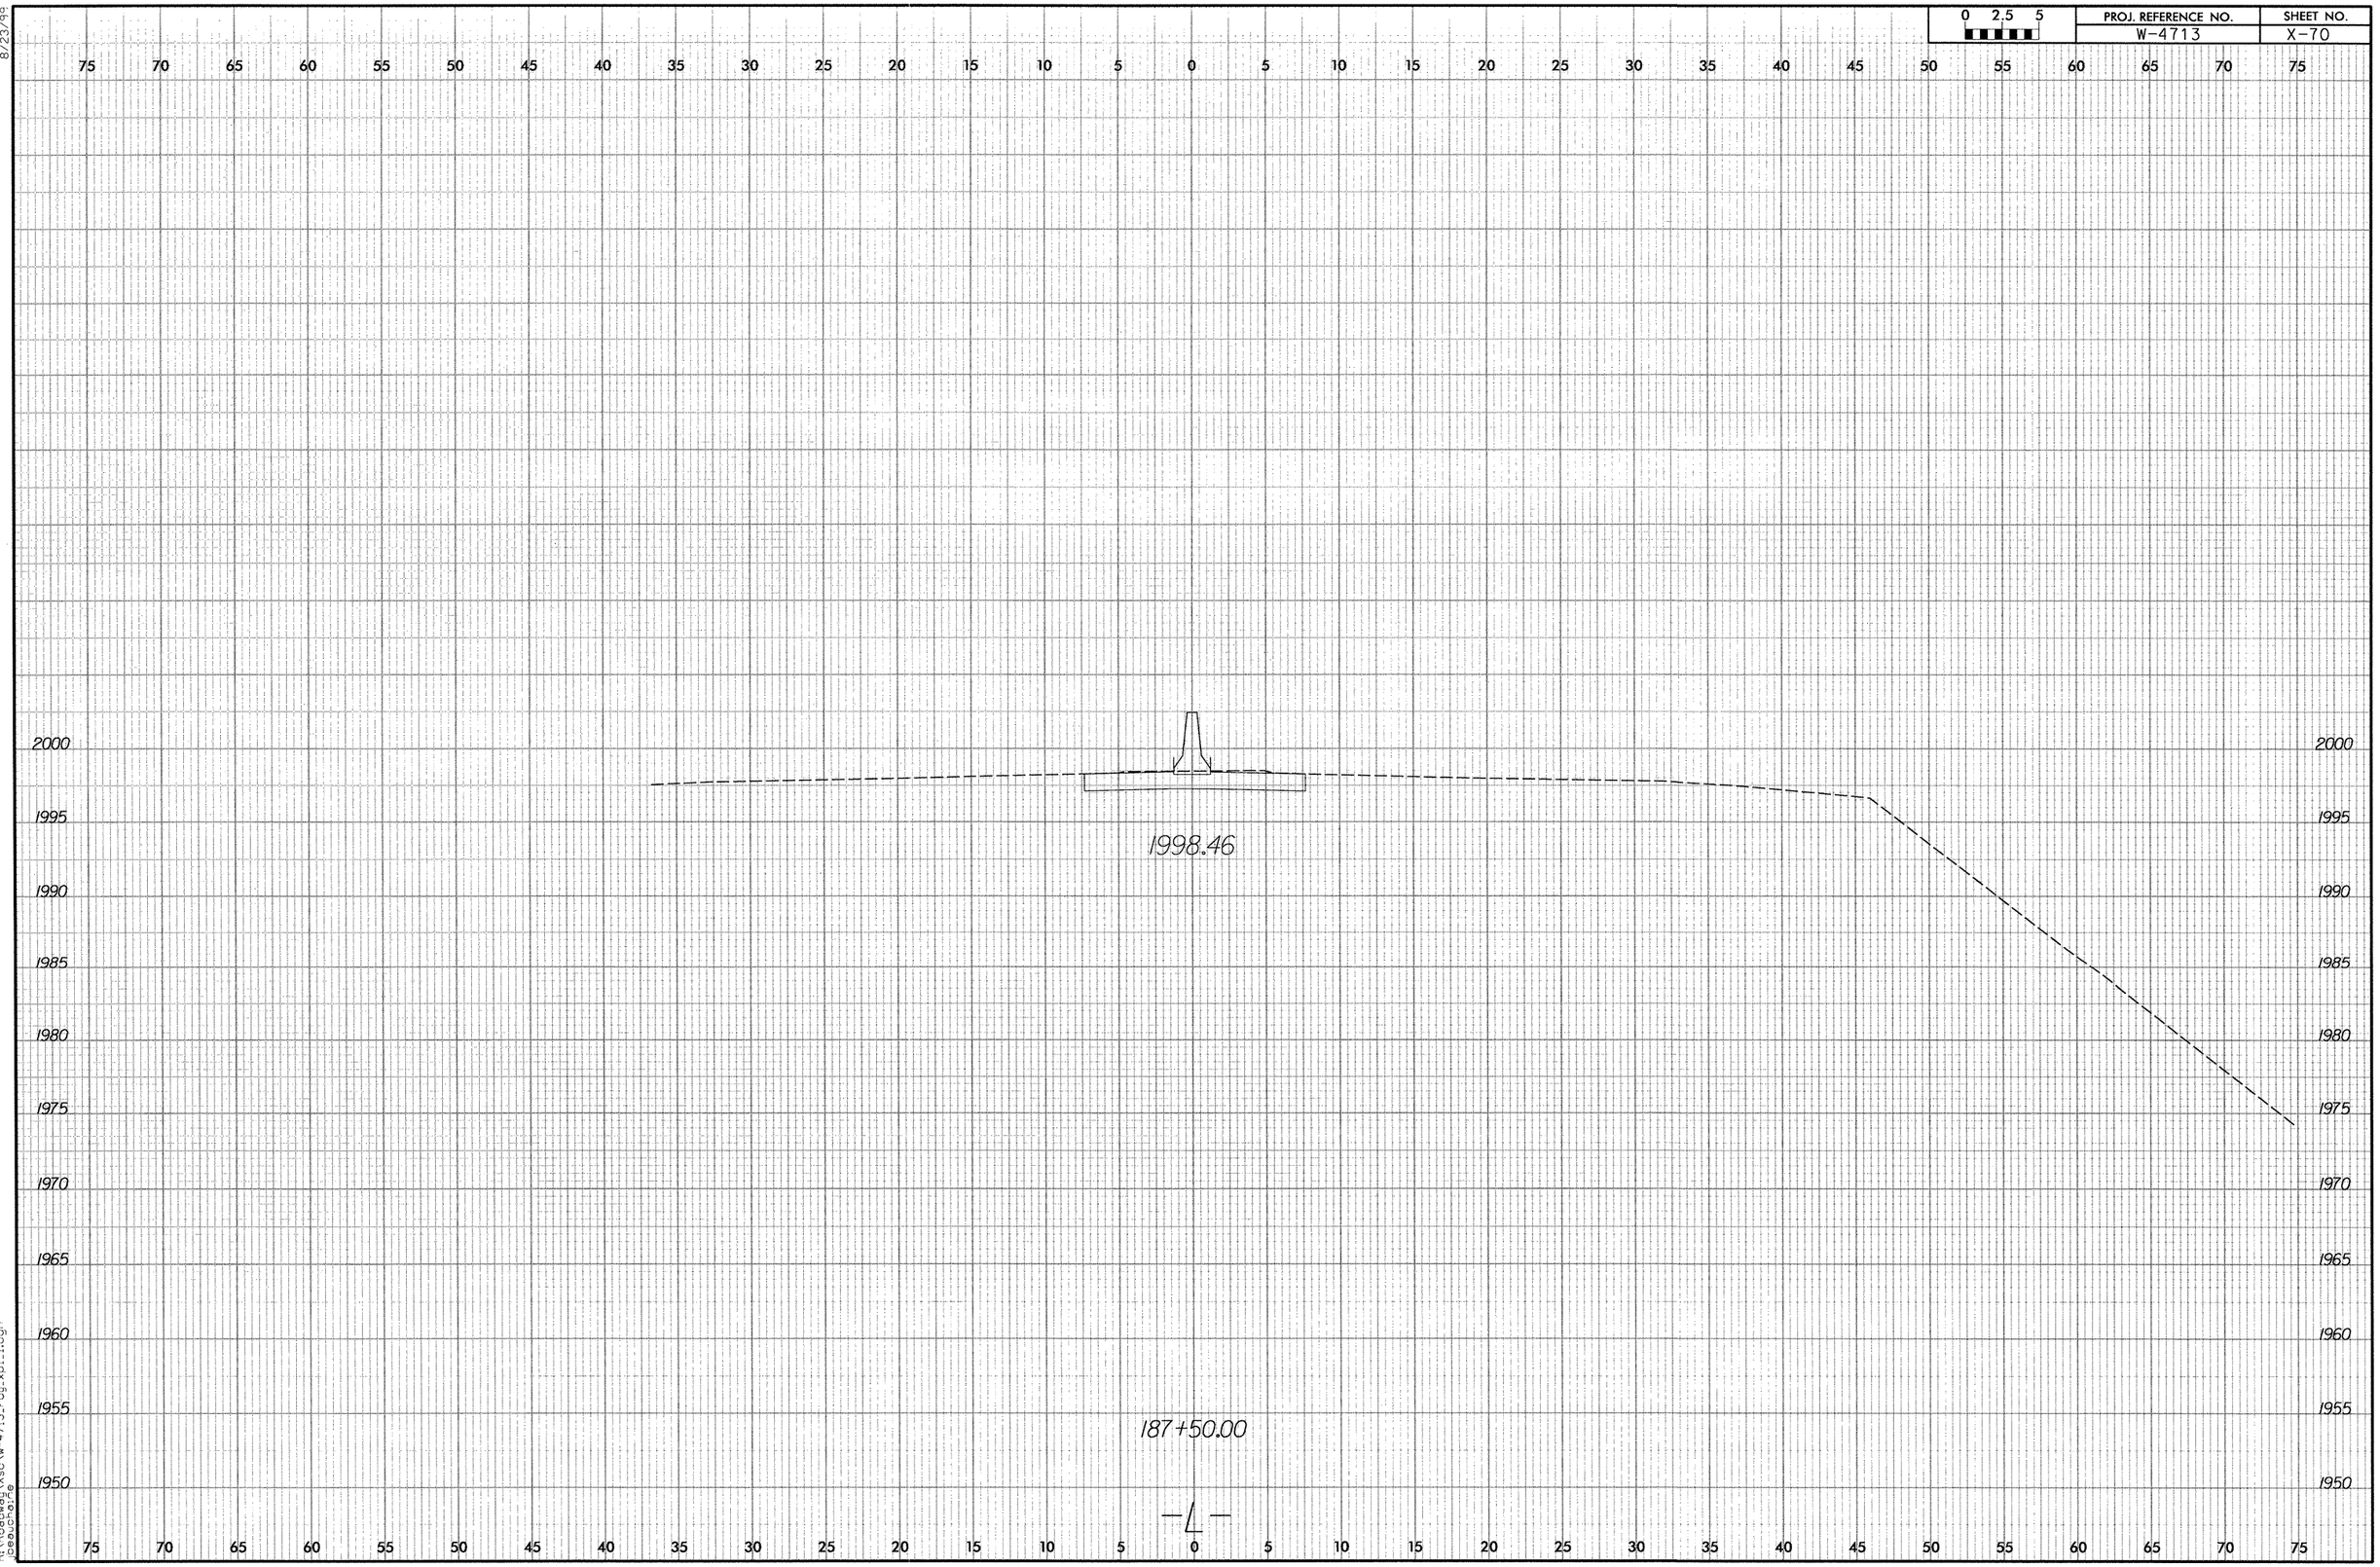

11/16/2006
R:\Roadway\Xsc\w-4713_ray_xsl1.dgn
beauchaire

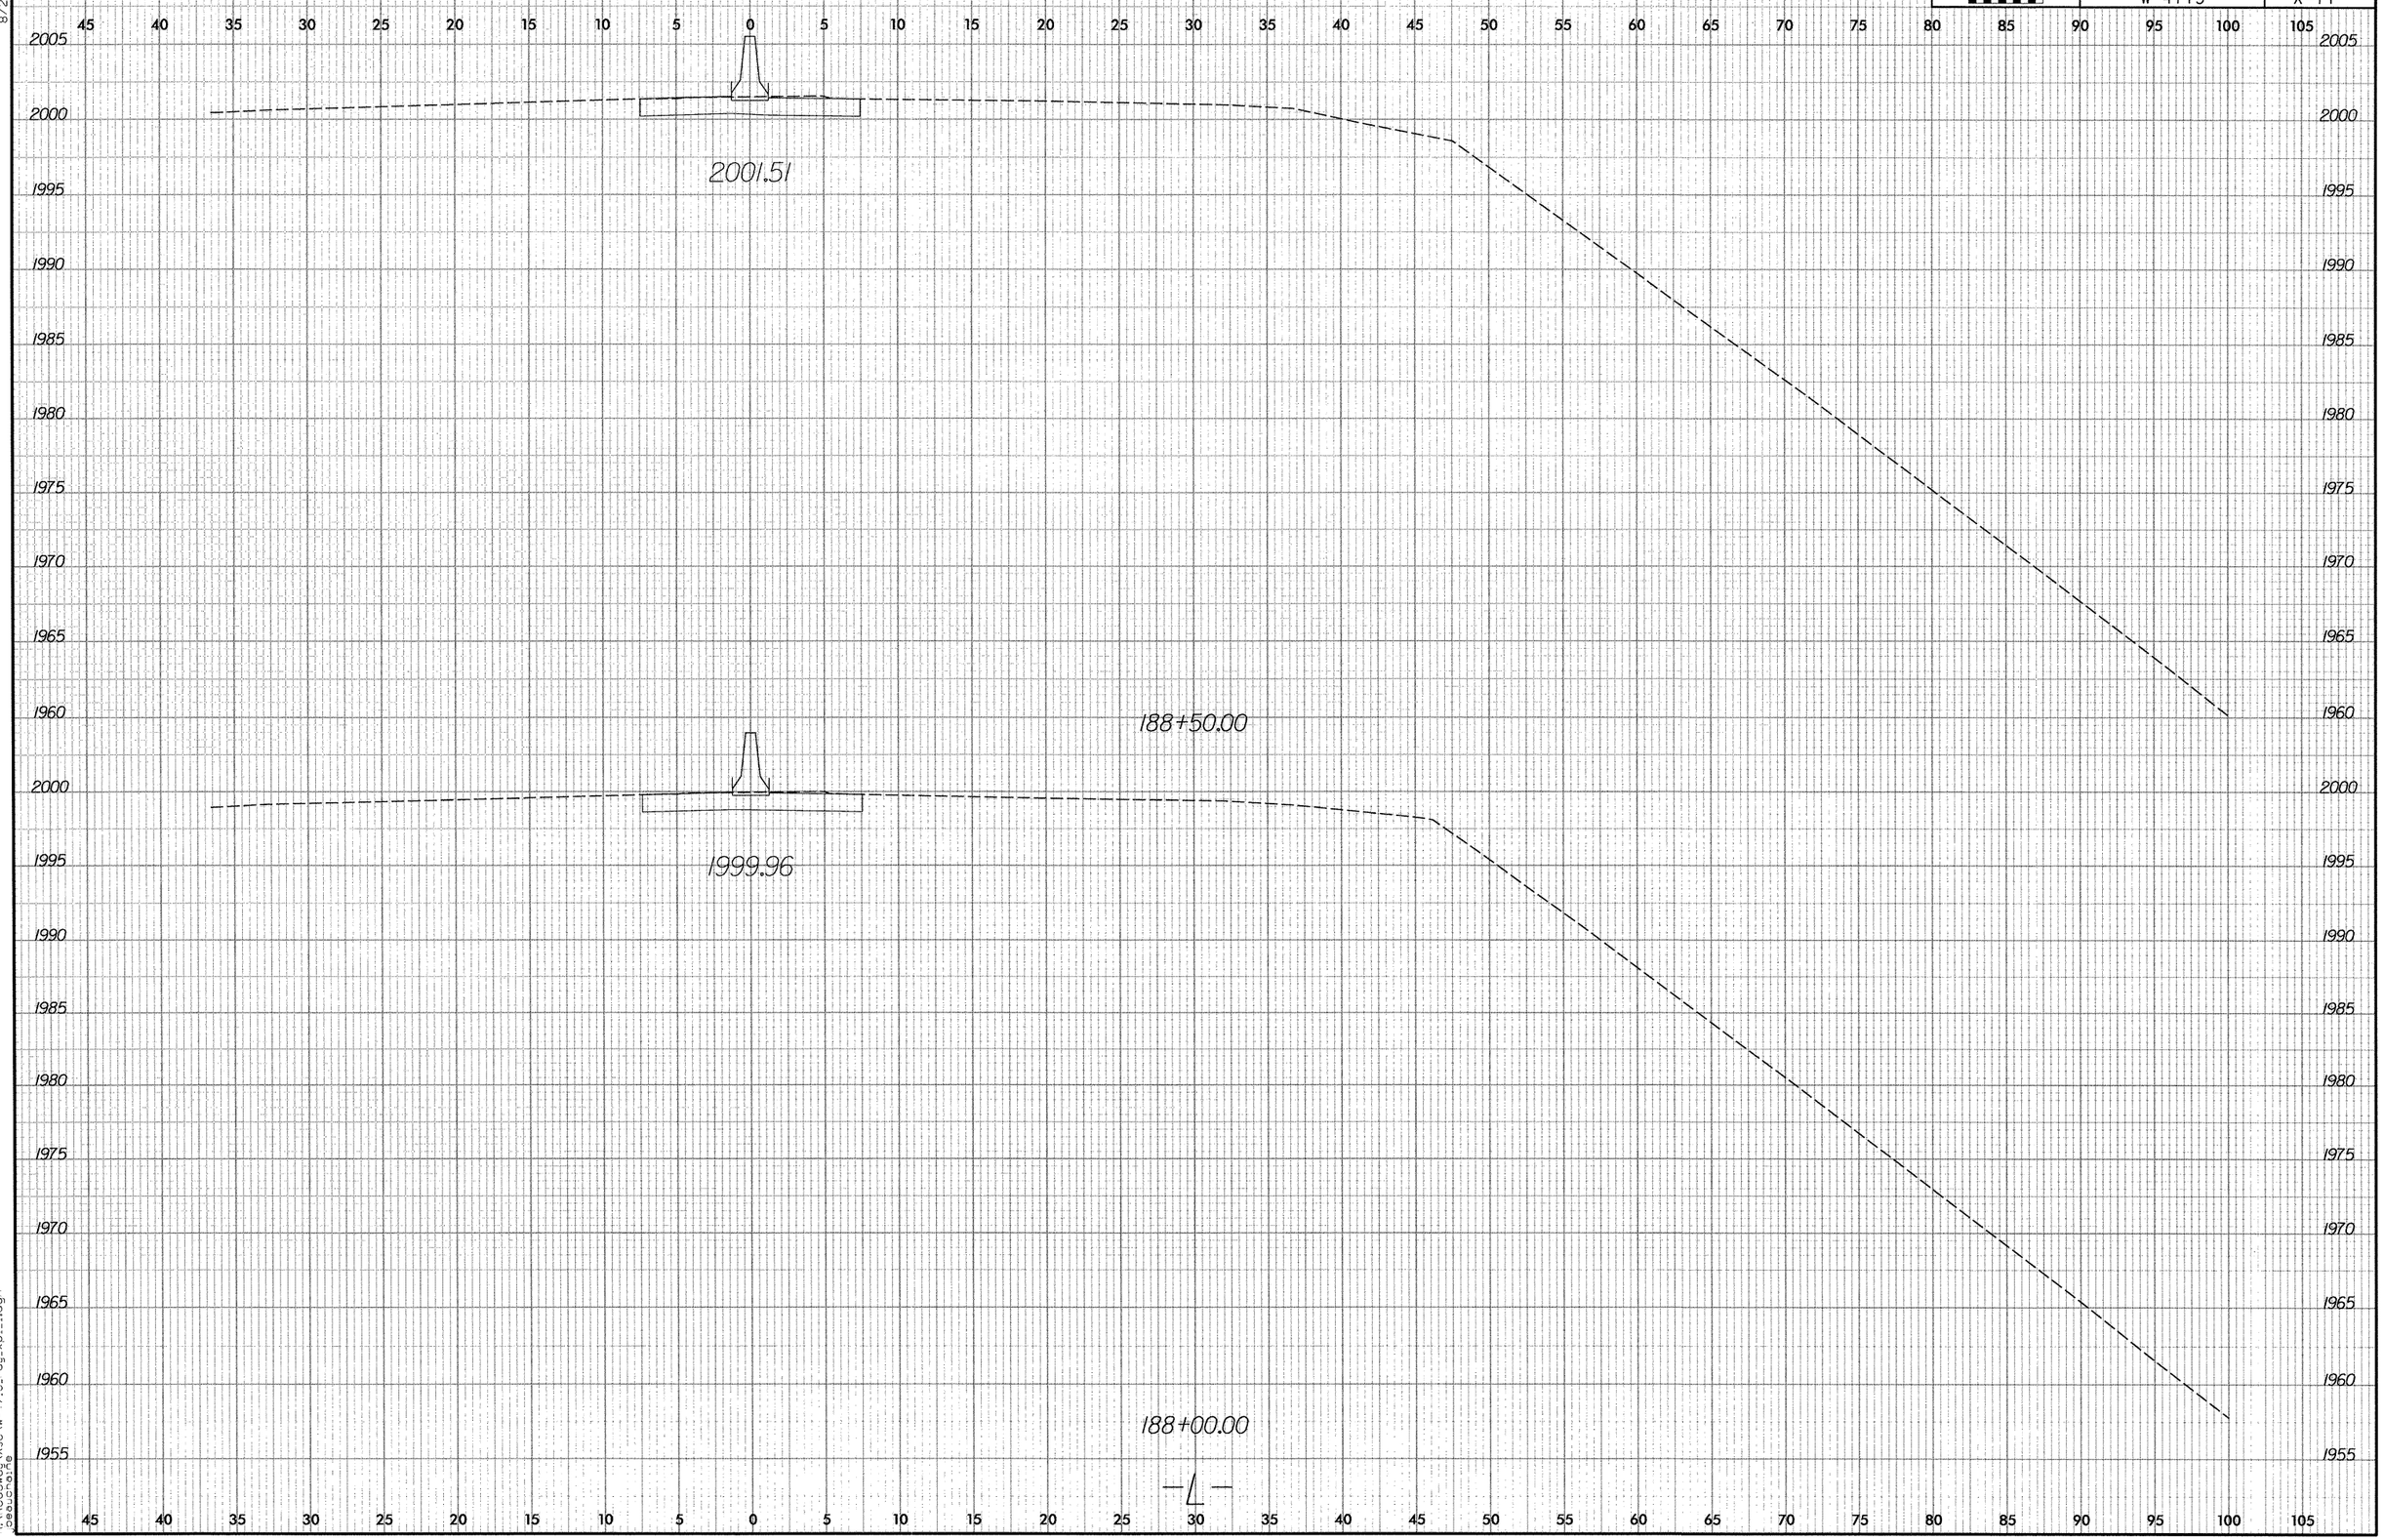

0 2.5 5
PROJ. REFERENCE NO.
W-4713
SHEET NO.
X-71
2001.51
188+50.00
1999.96
188+00.00
-L-

8/23/99

0 2.5 5	PROJ. REFERENCE NO.	SHEET NO.
	W-4713	X-72

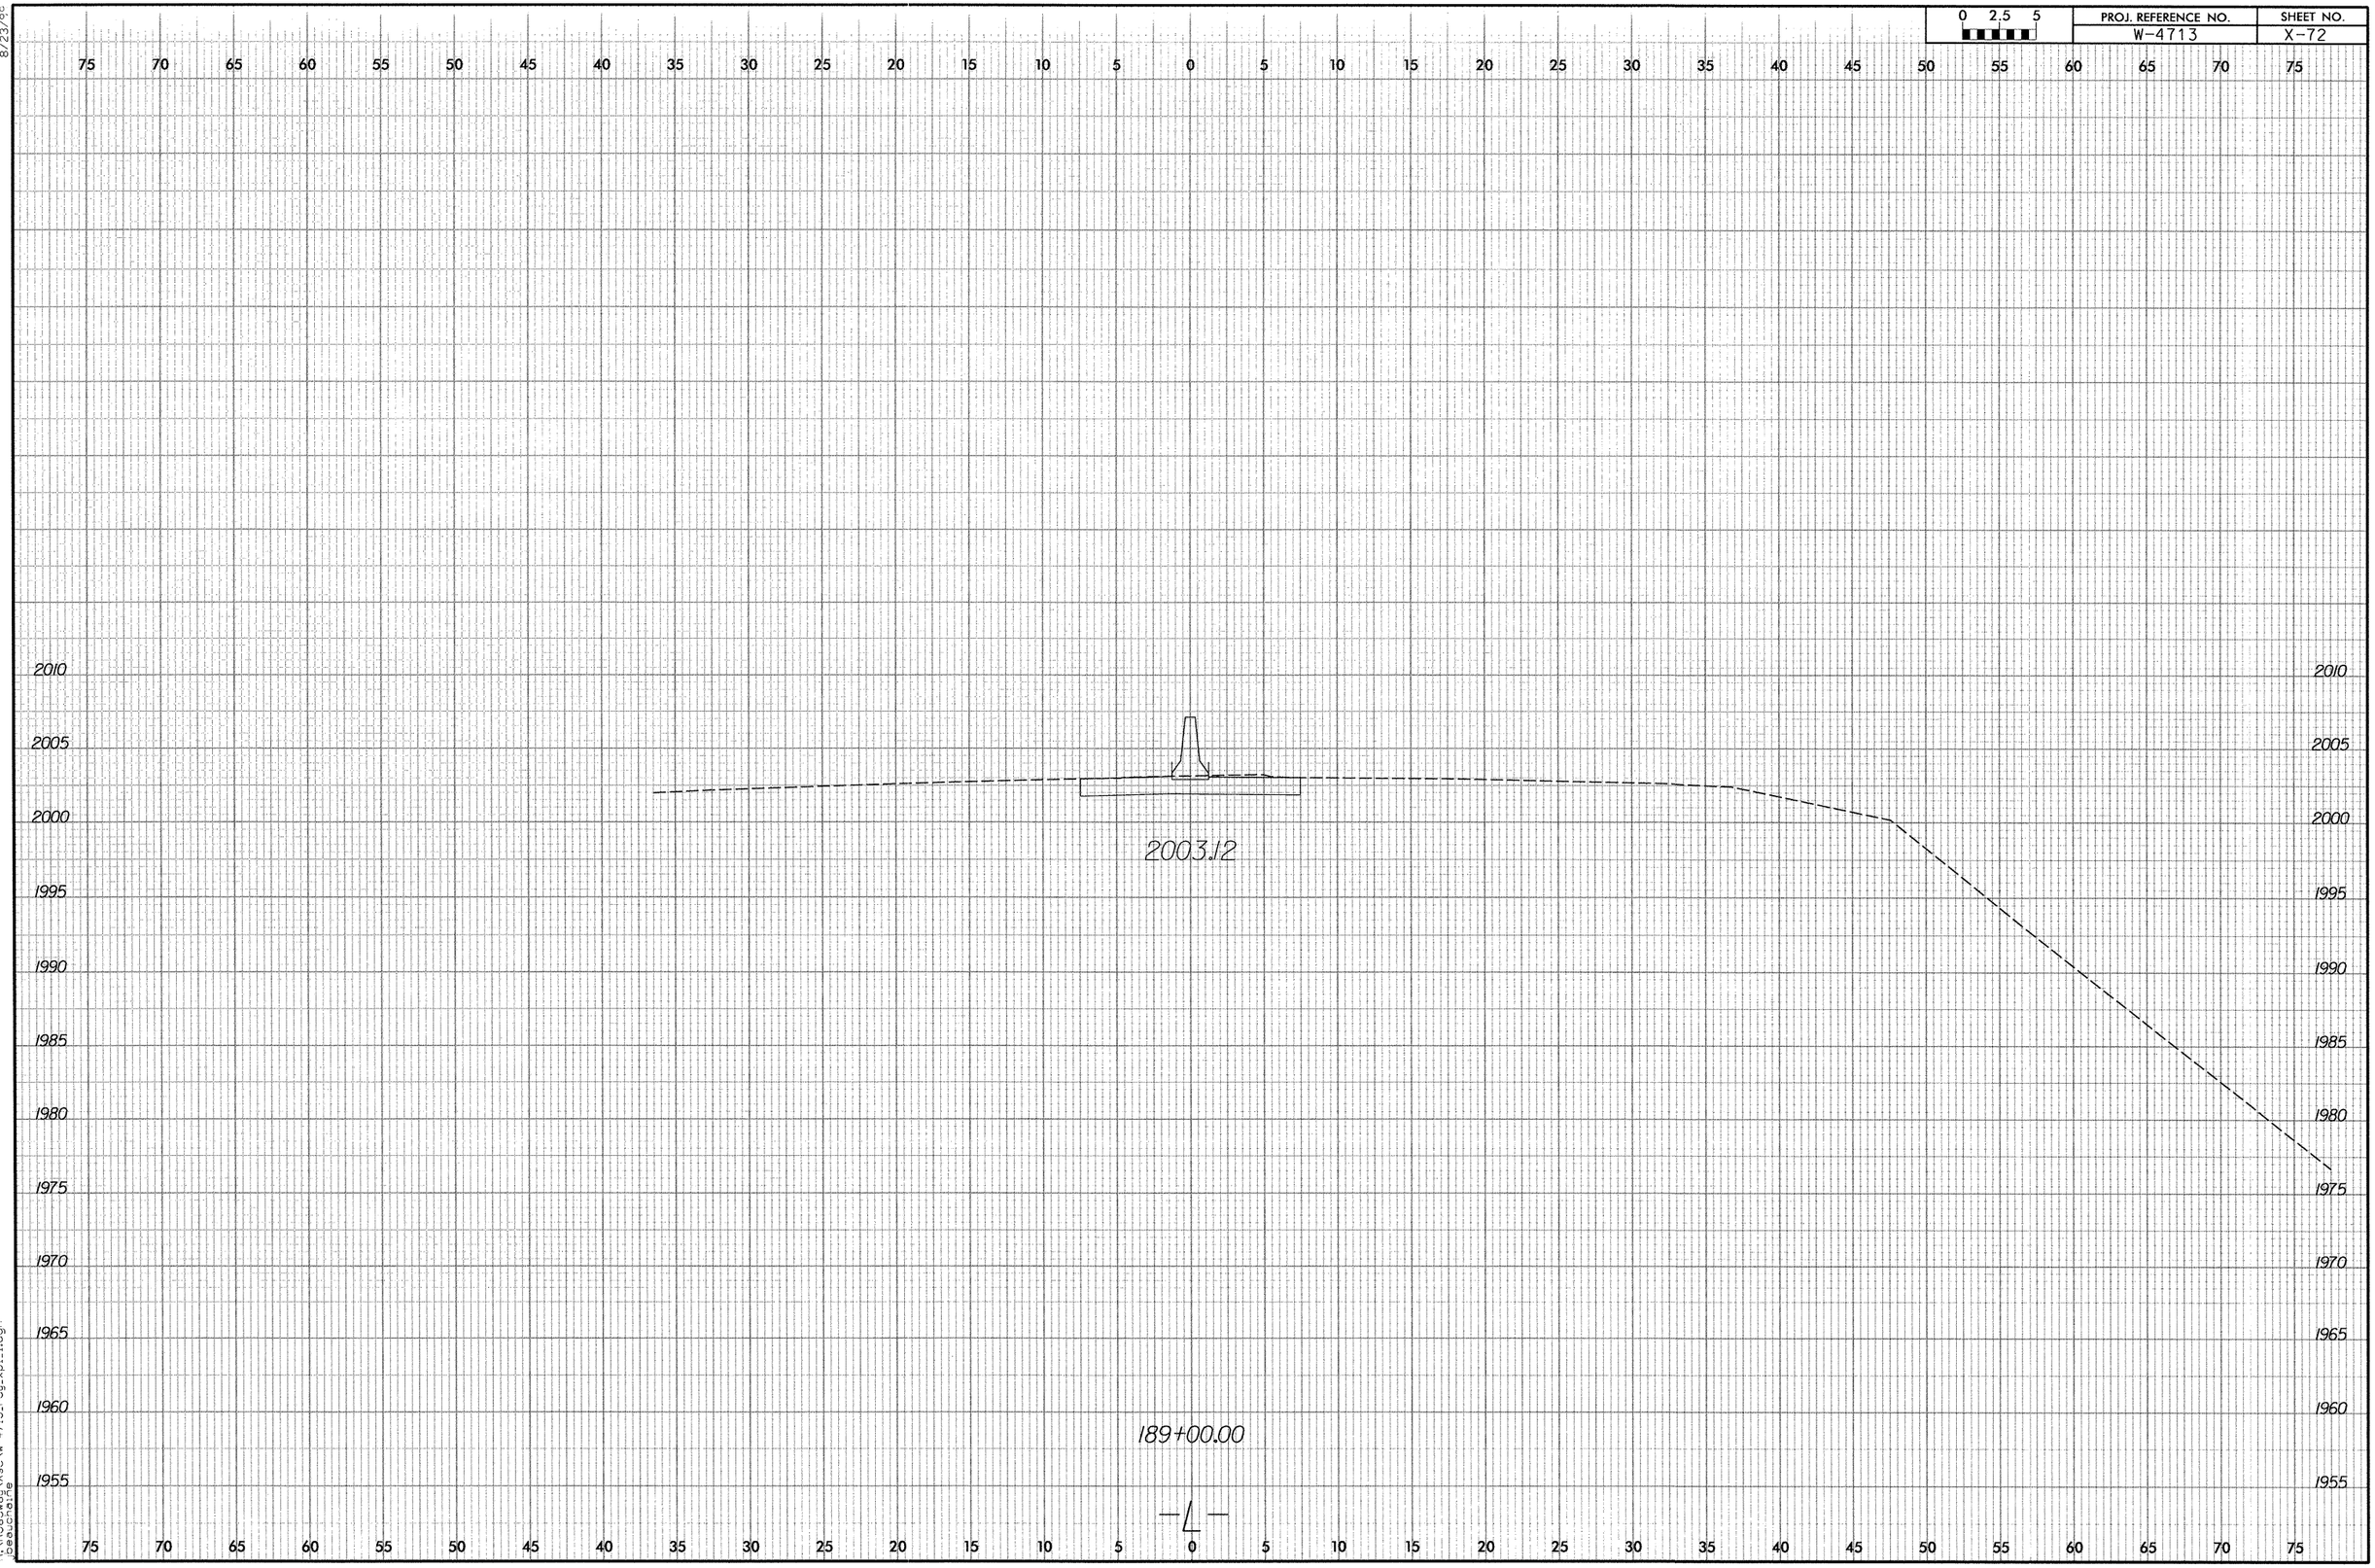

11/16/2006
R:\Roadway\Xsc\w-4713_rdy_xpl.dgn
beauchaine

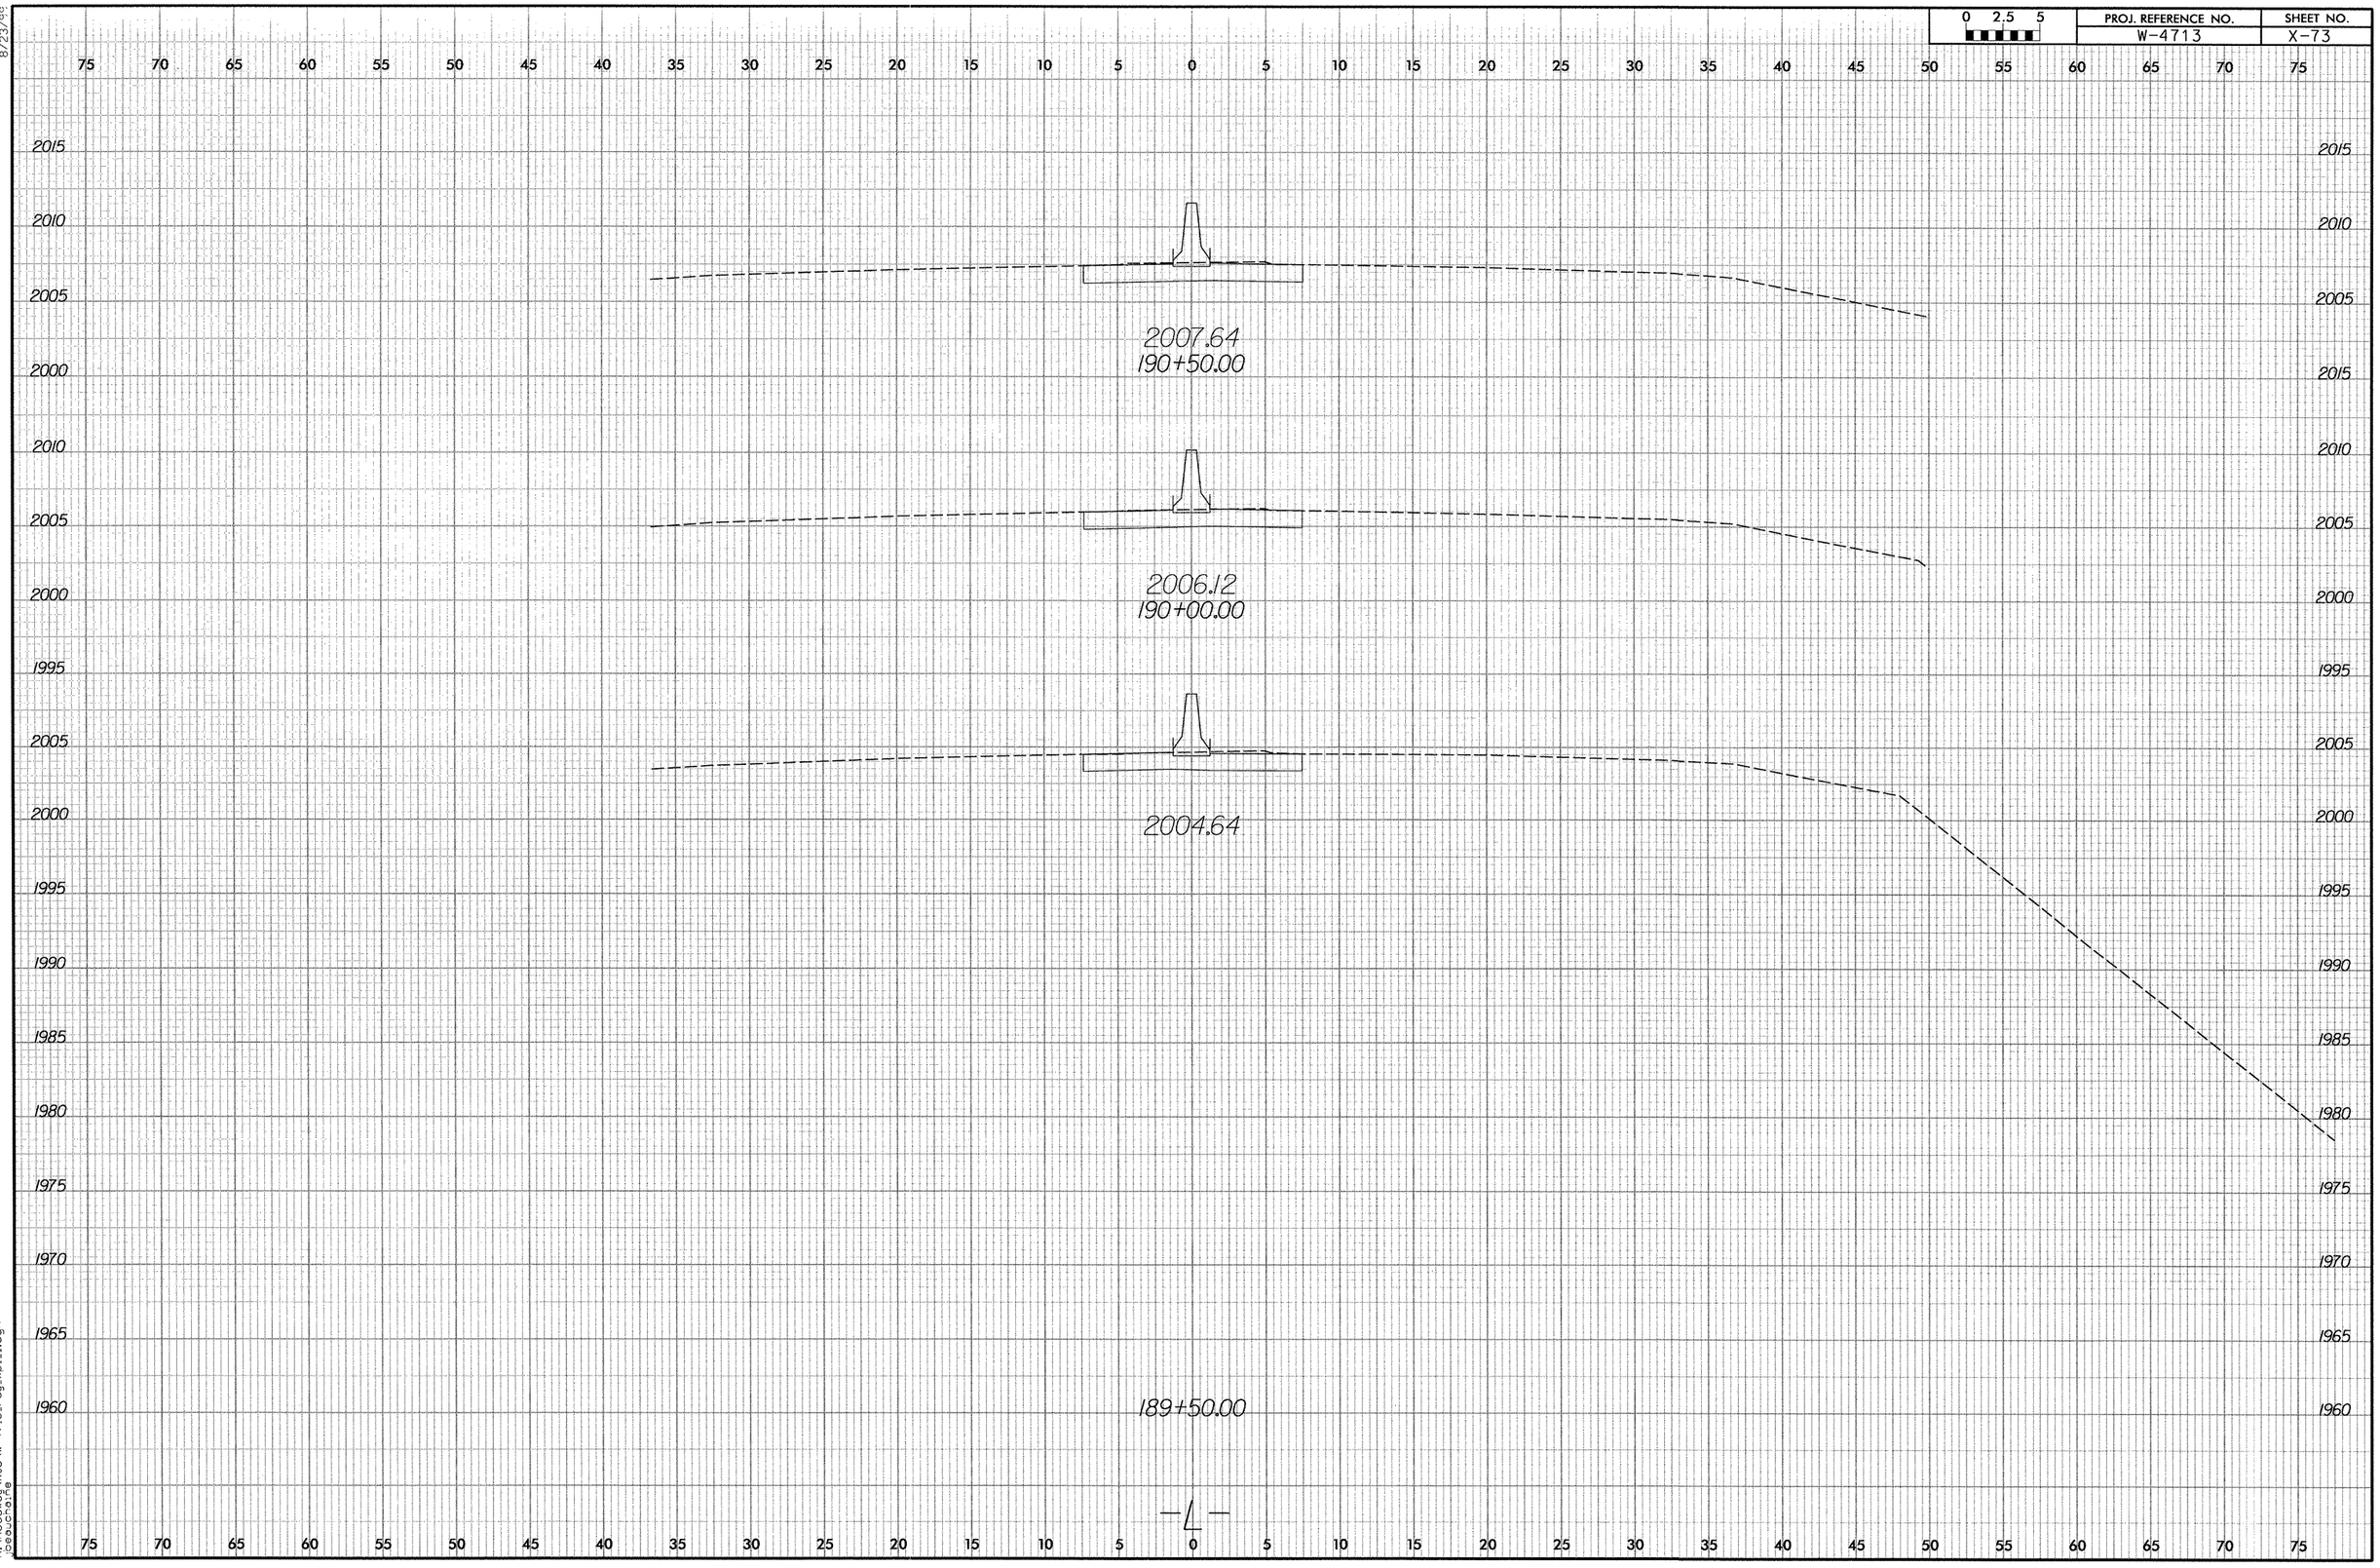

0 2.5 5
PROJ. REFERENCE NO.
W-4713
SHEET NO.
X-73
2007.64
190+50.00
2006.12
190+00.00
2004.64
189+50.00
-L-

0 2.5 5	PROJ. REFERENCE NO.	SHEET NO.
	W-4713	X-74

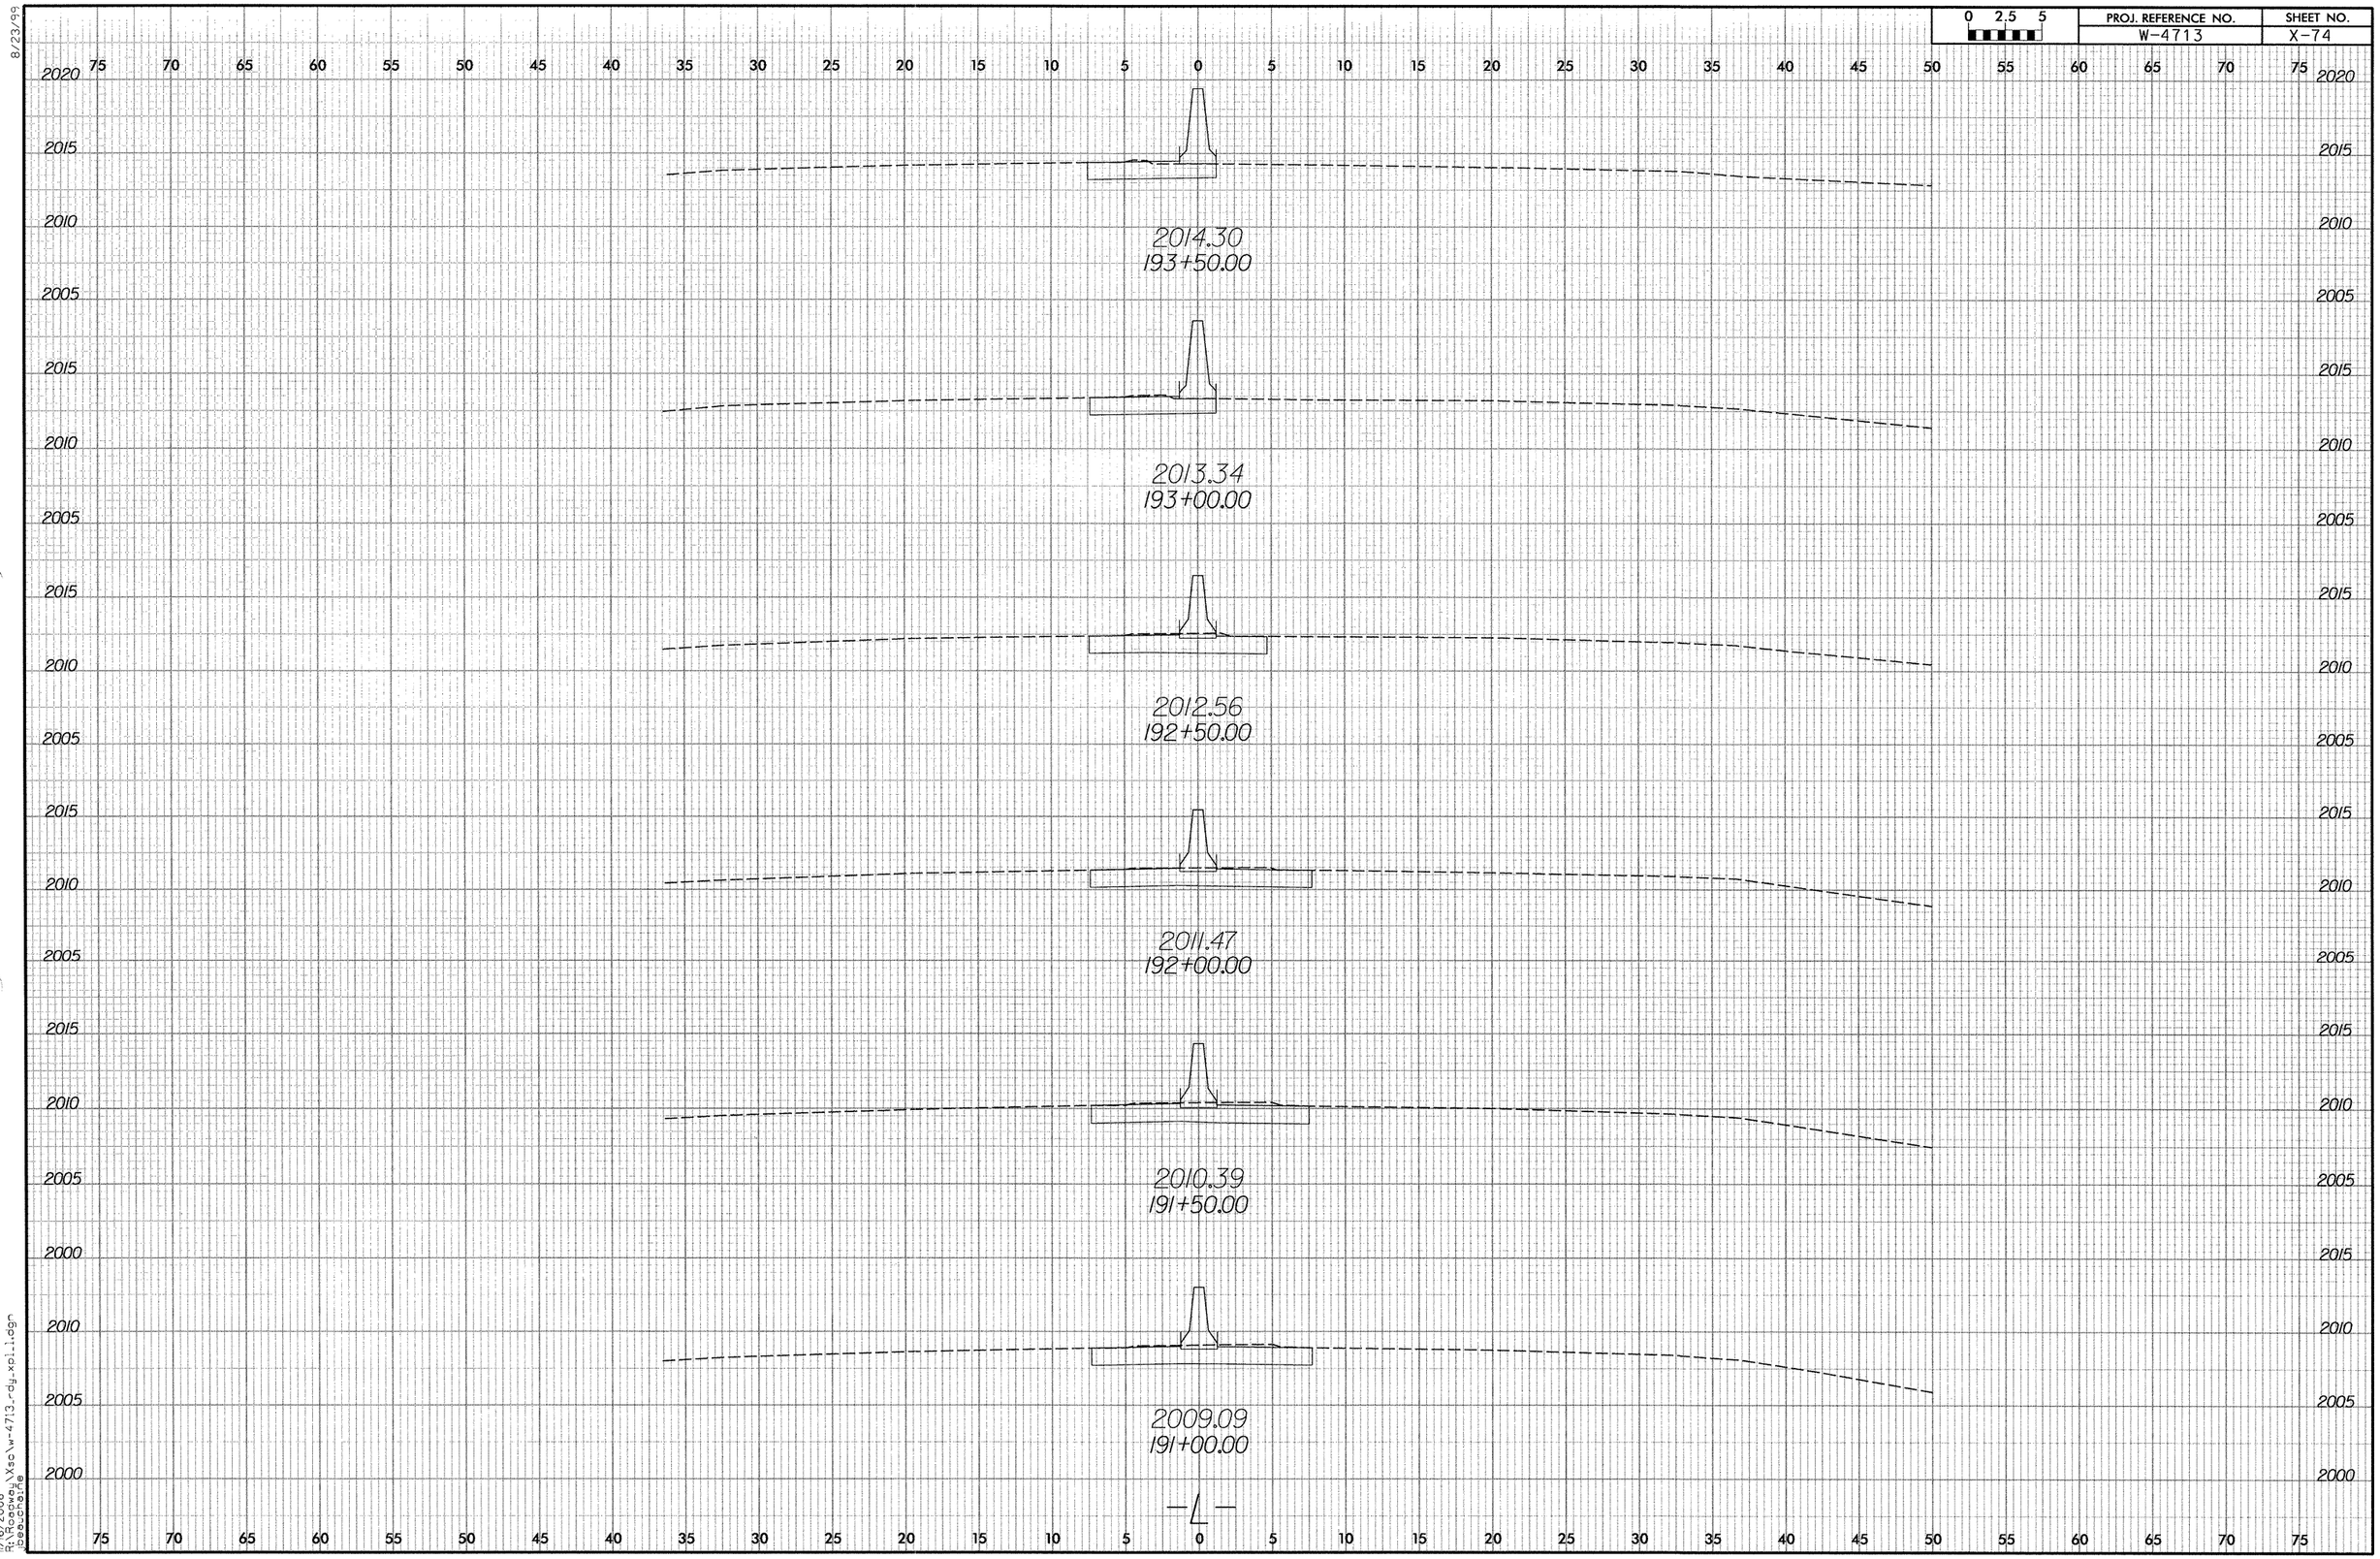

8/23/99

11/6/2006
R:\Roadway\Xsc\w-4713_rdy_xsi.dgn
beauchaine

0 2.5 5	PROJ. REFERENCE NO.	SHEET NO.
	W-4713	X-75

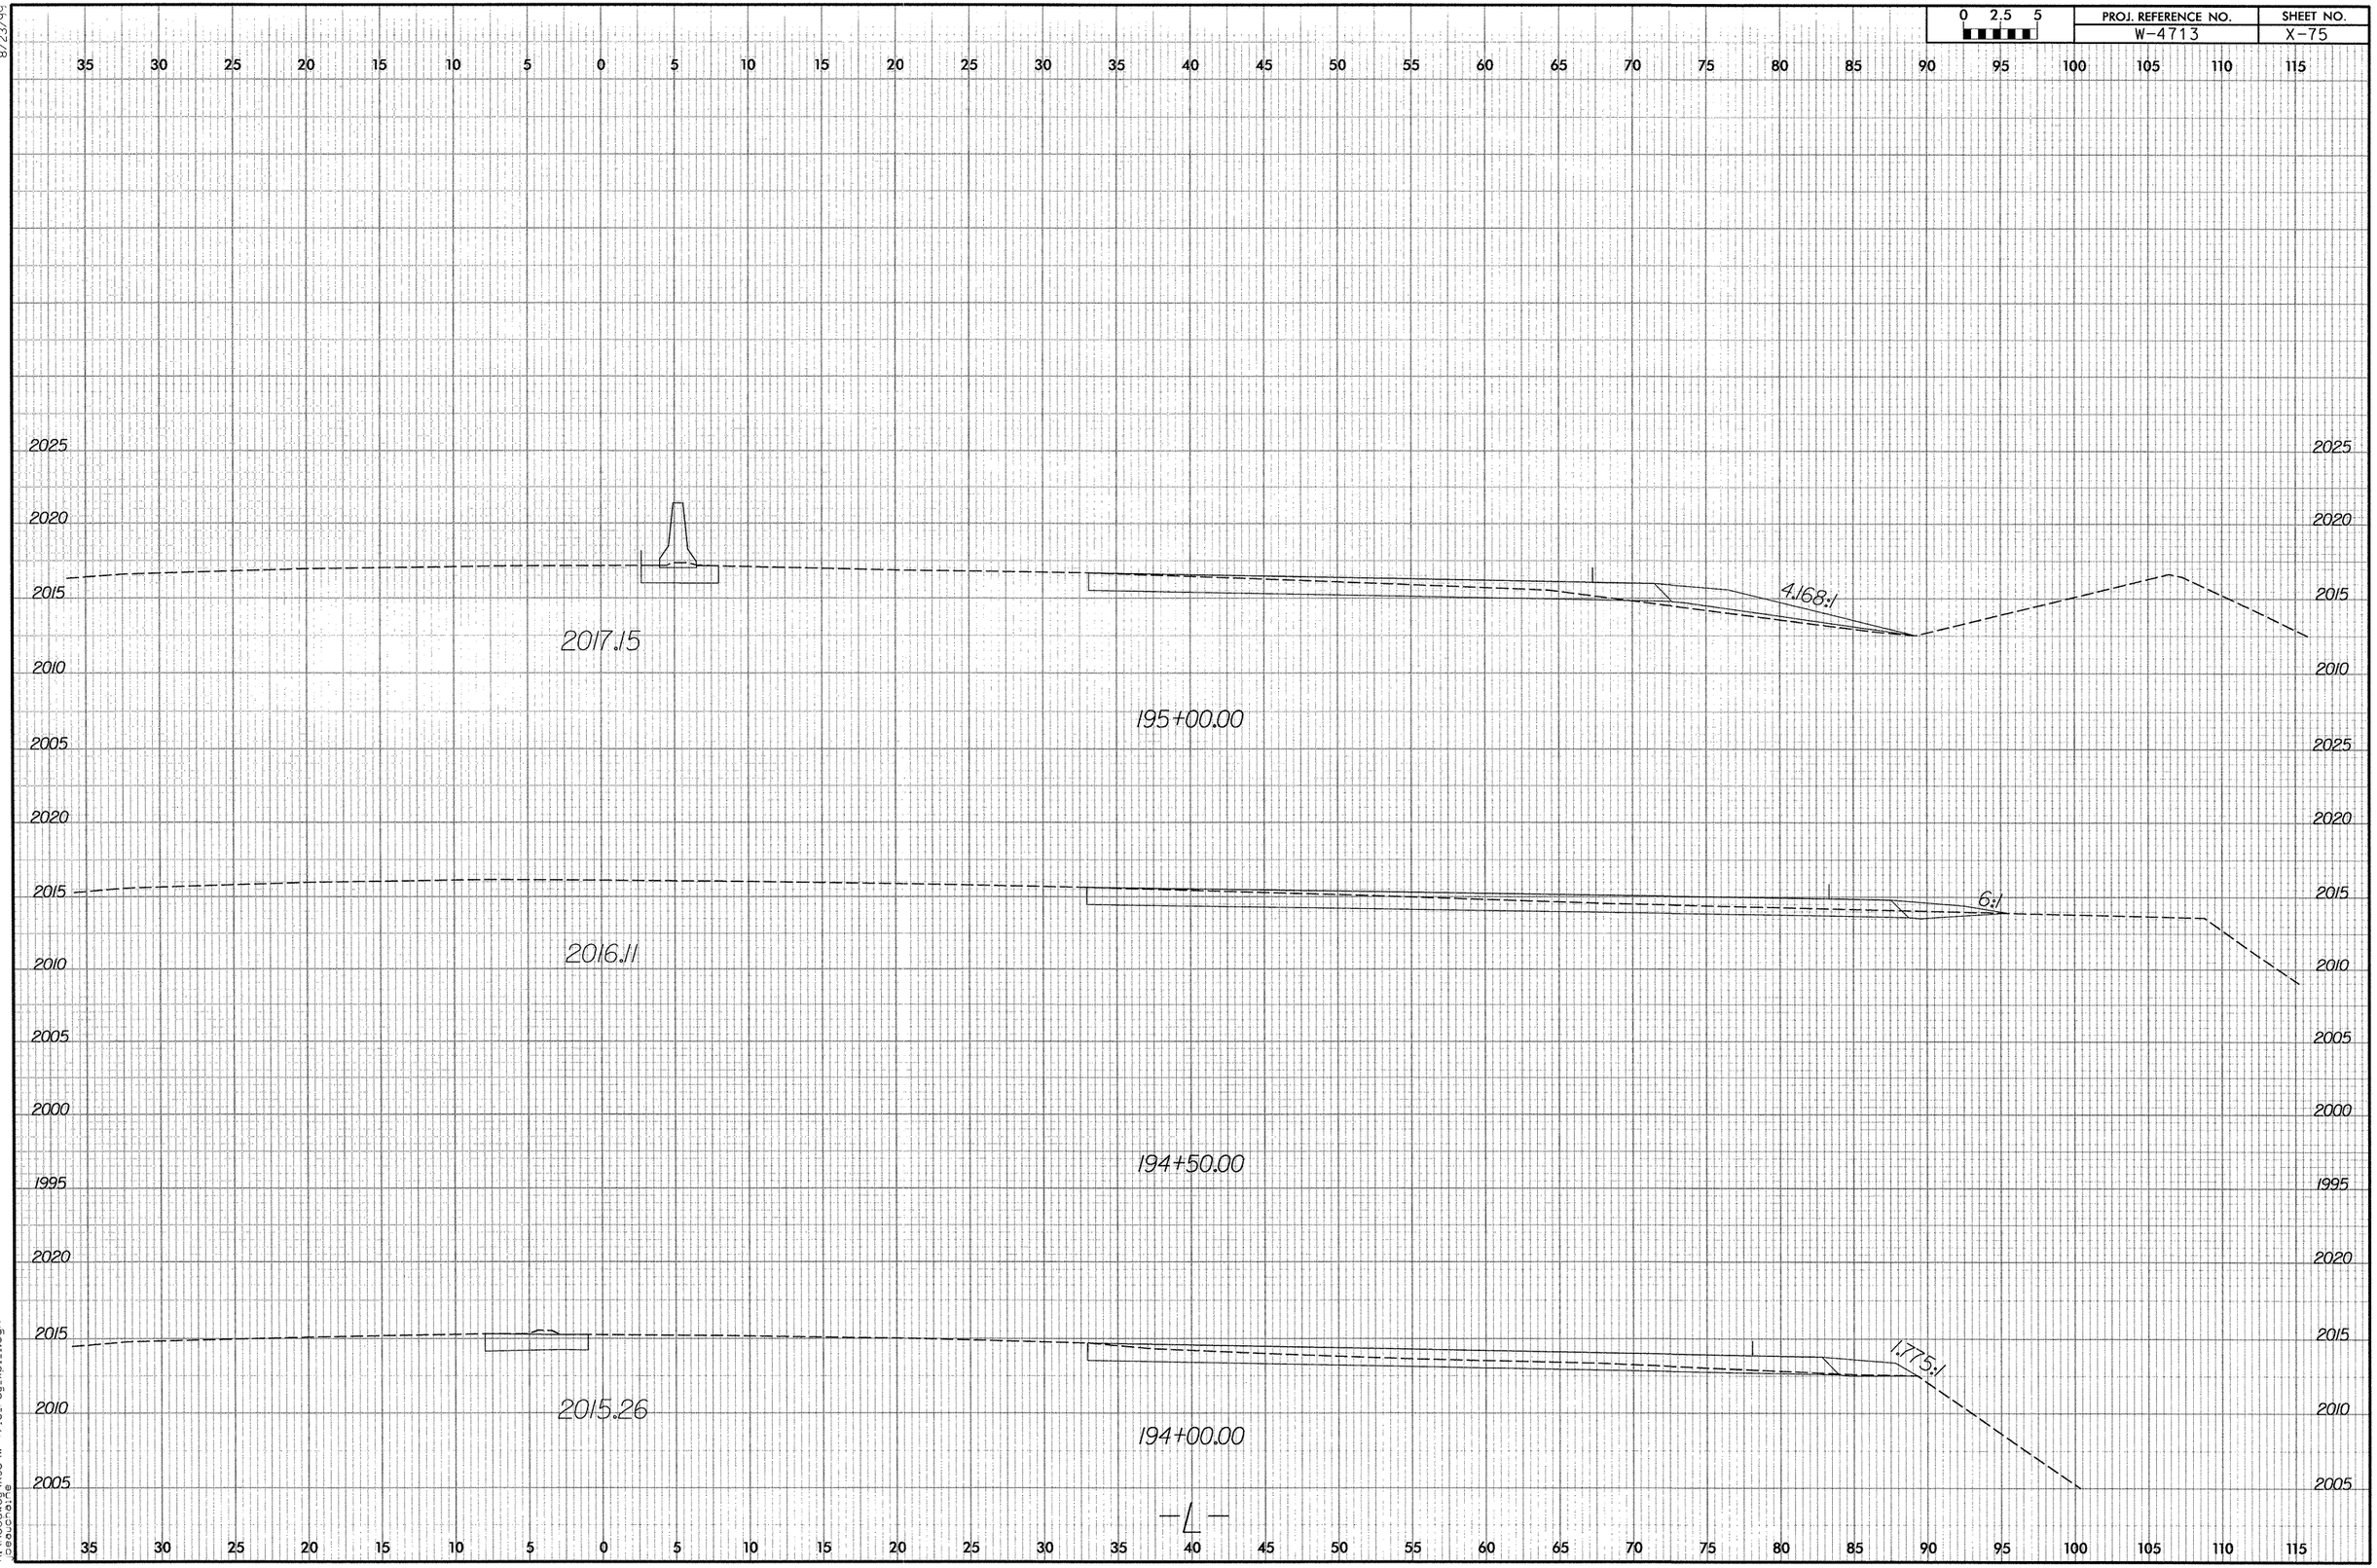

8/23/99

8/16/2006
R:\Roadway\Xsc\w-4713_rdy_xpl1.dgn
jeaucharme

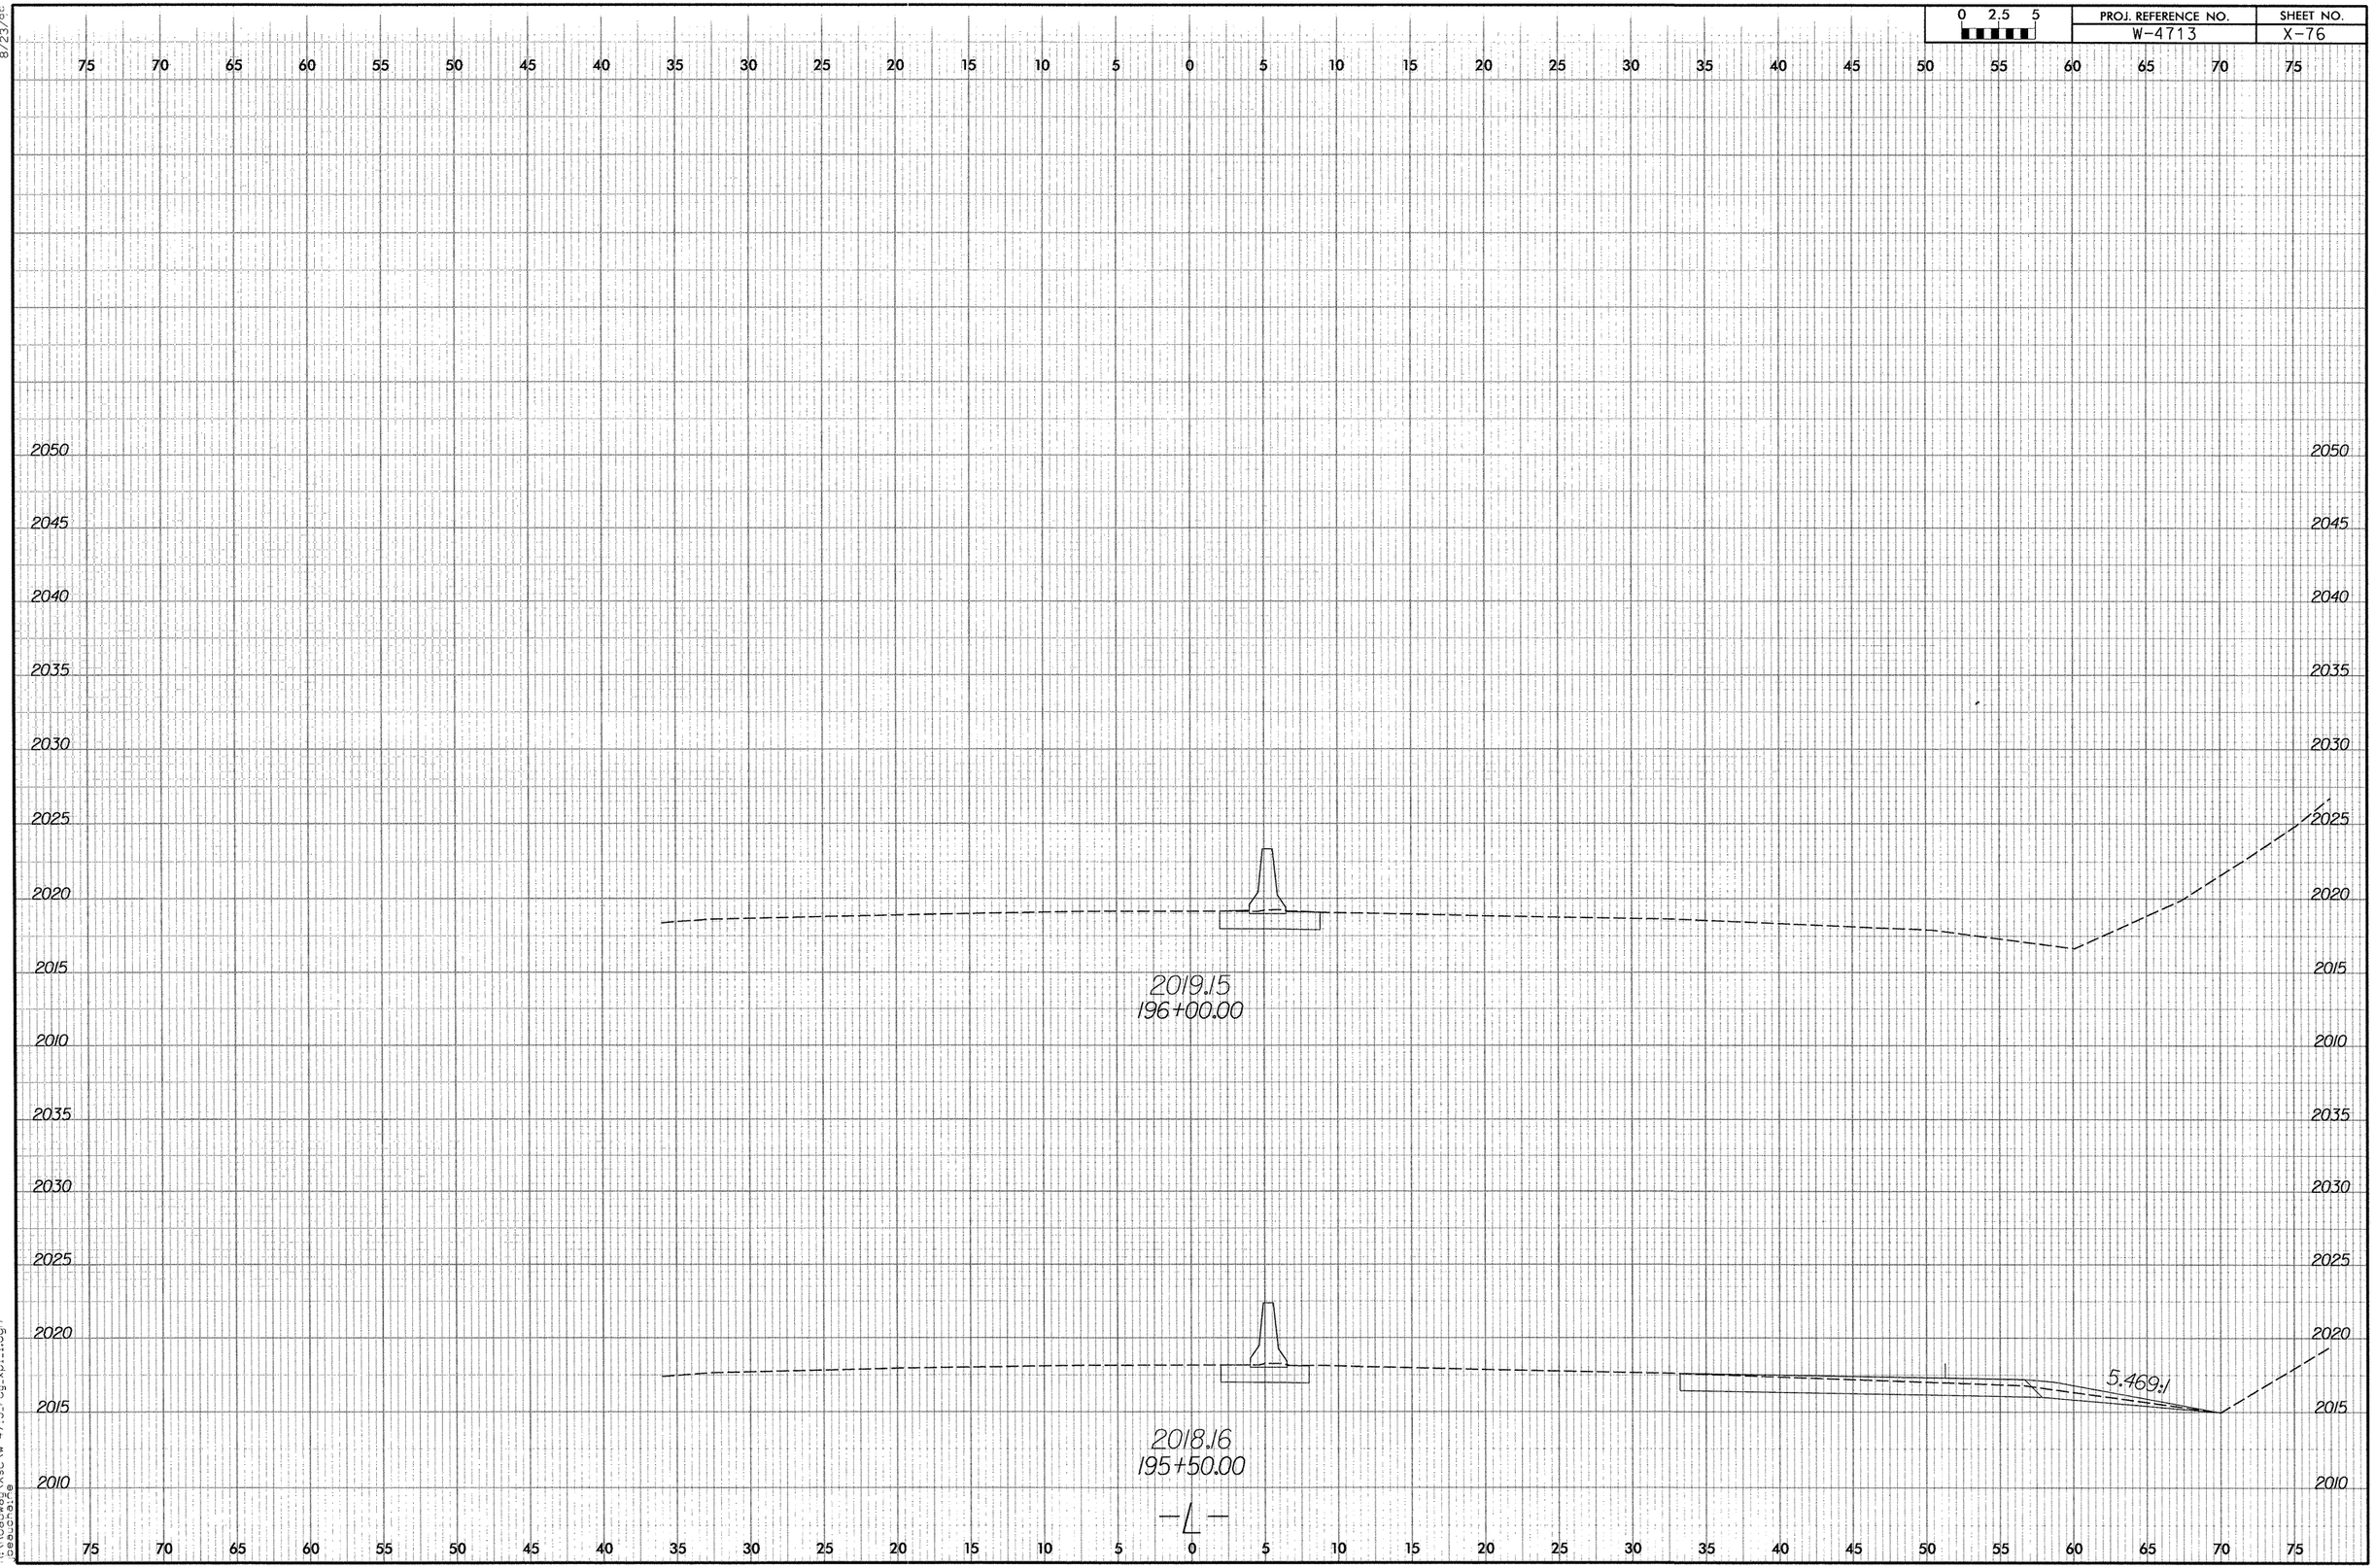

0 2.5 5
PROJ. REFERENCE NO.
W-4713
SHEET NO.
X-76
2019.15
196+00.00
2018.16
195+50.00
5.469:1
-L-

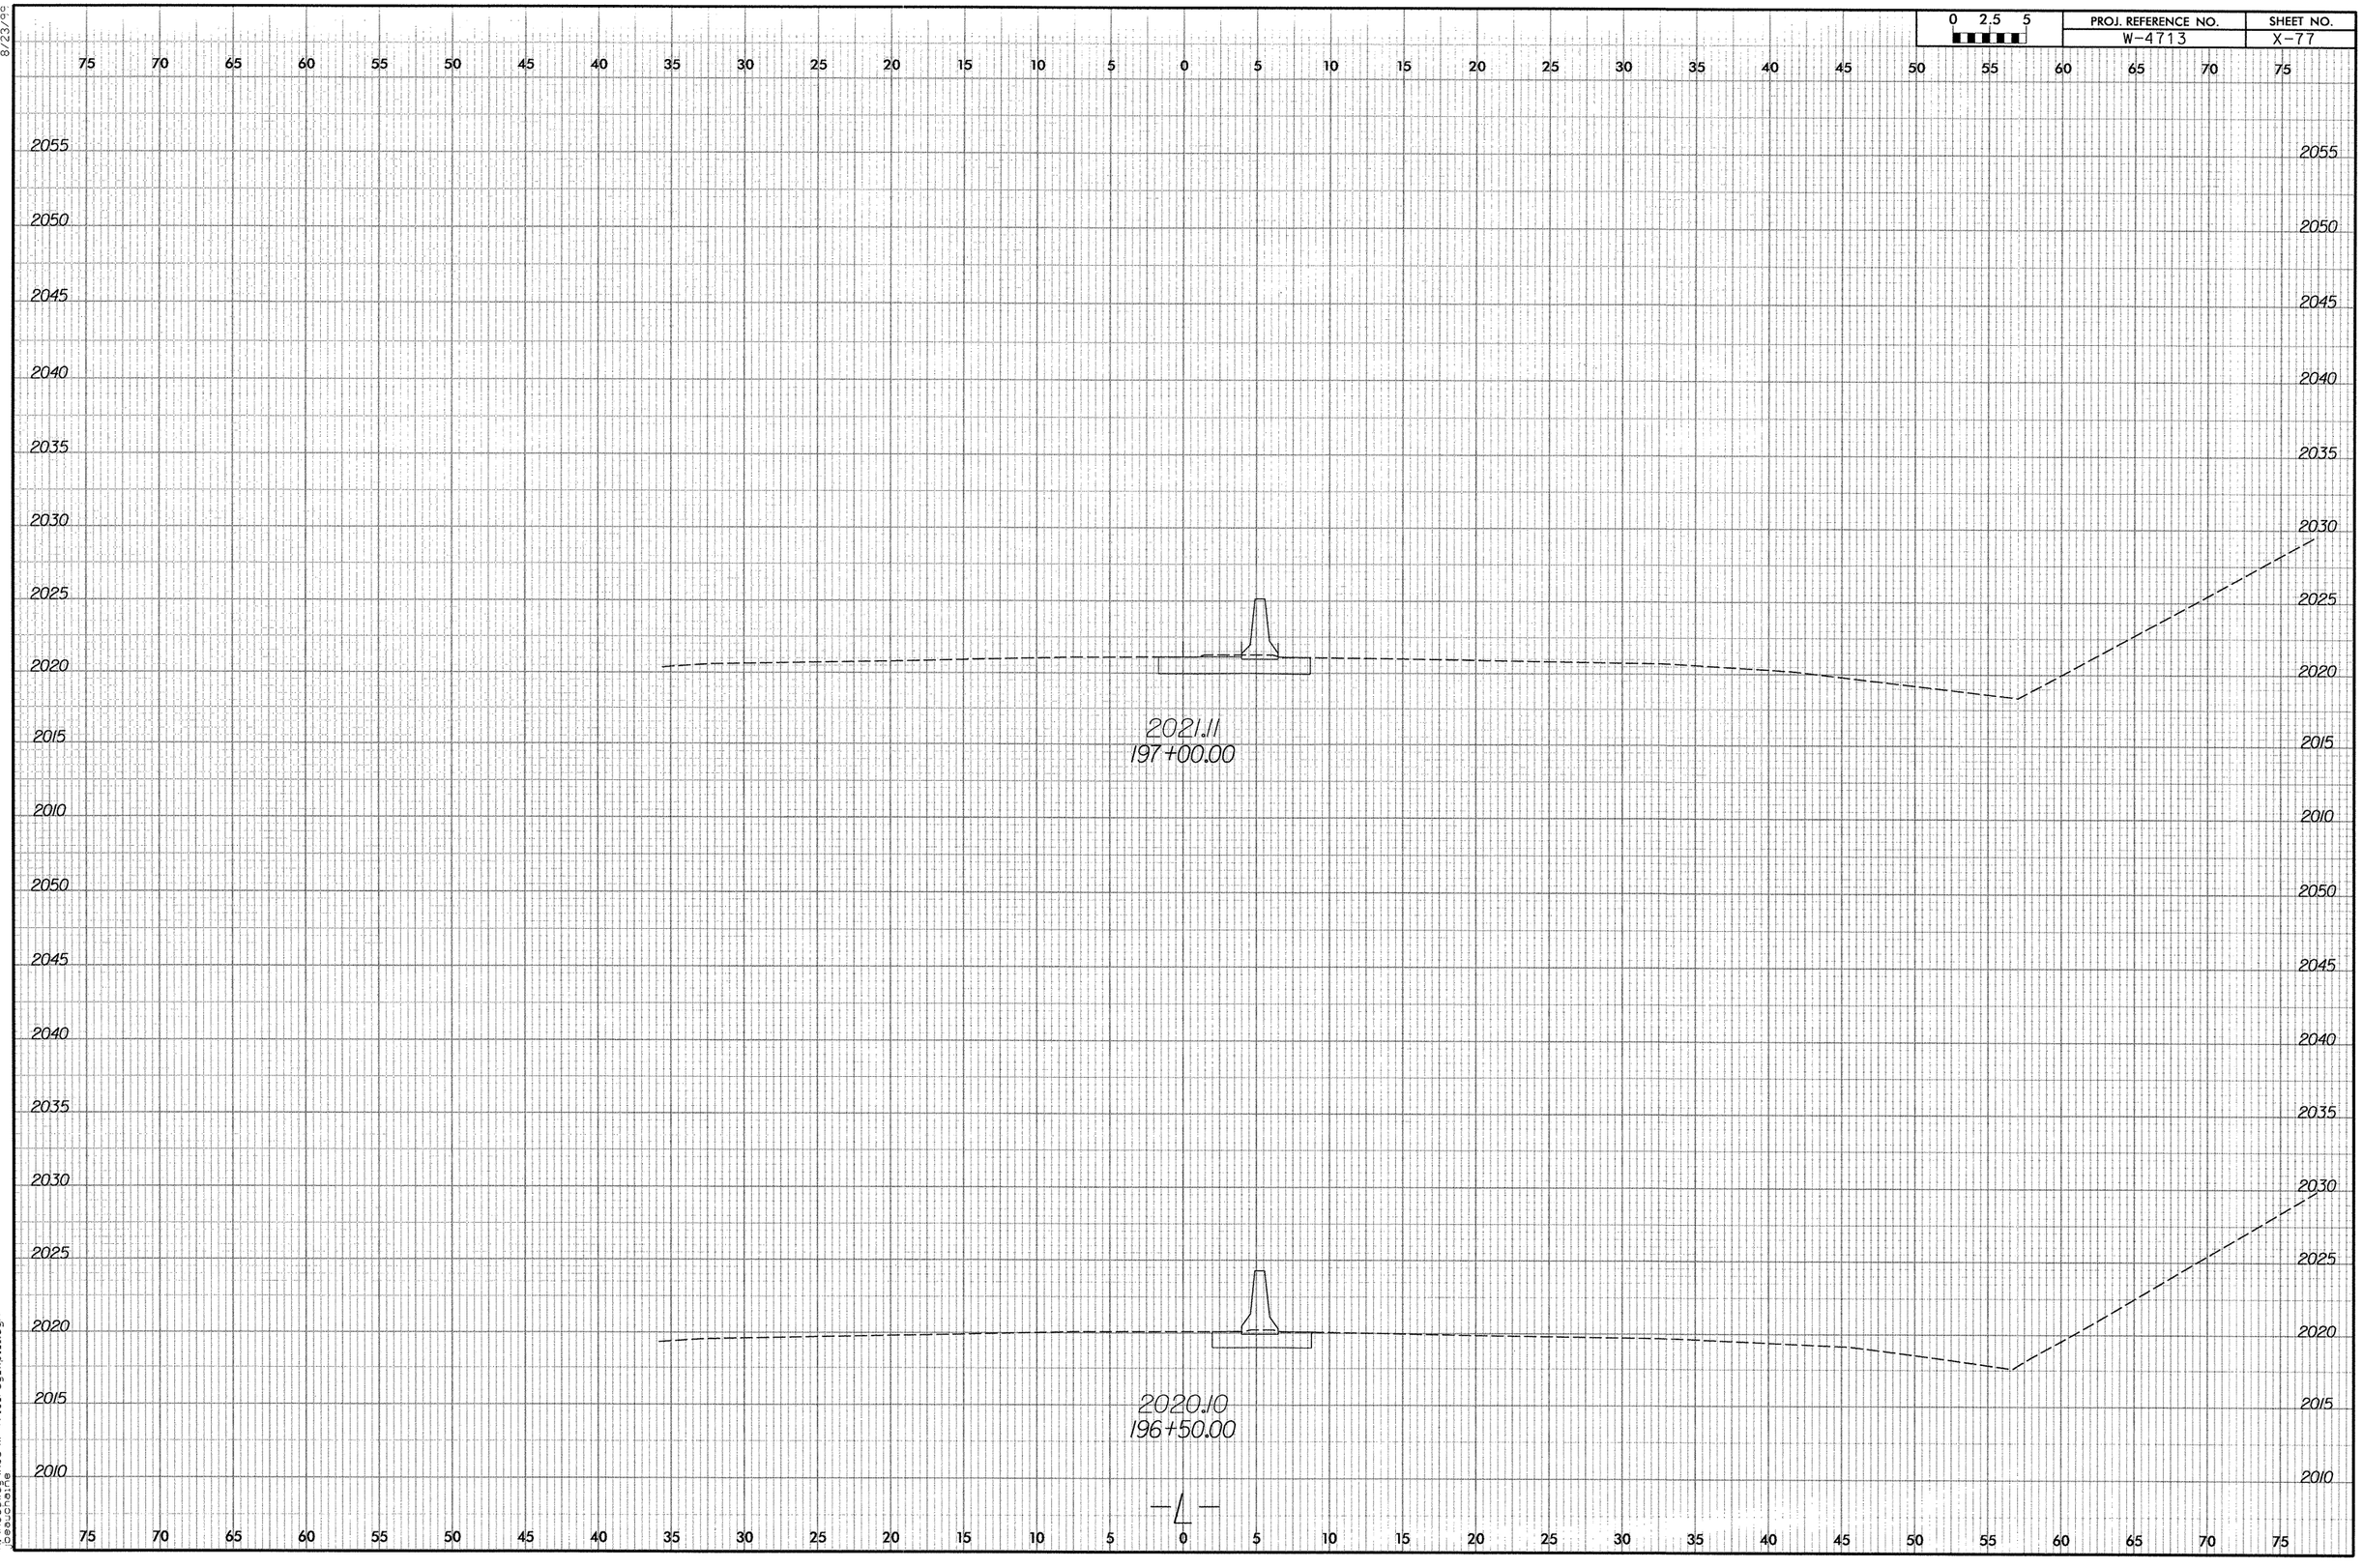

0 2.5 5
PROJ. REFERENCE NO.
W-4713
SHEET NO.
X-77
2021.11
197+00.00
2020.10
196+50.00
-L-

8/23/99

0 2.5 5	PROJ. REFERENCE NO.	SHEET NO.
	W-4713	X-78

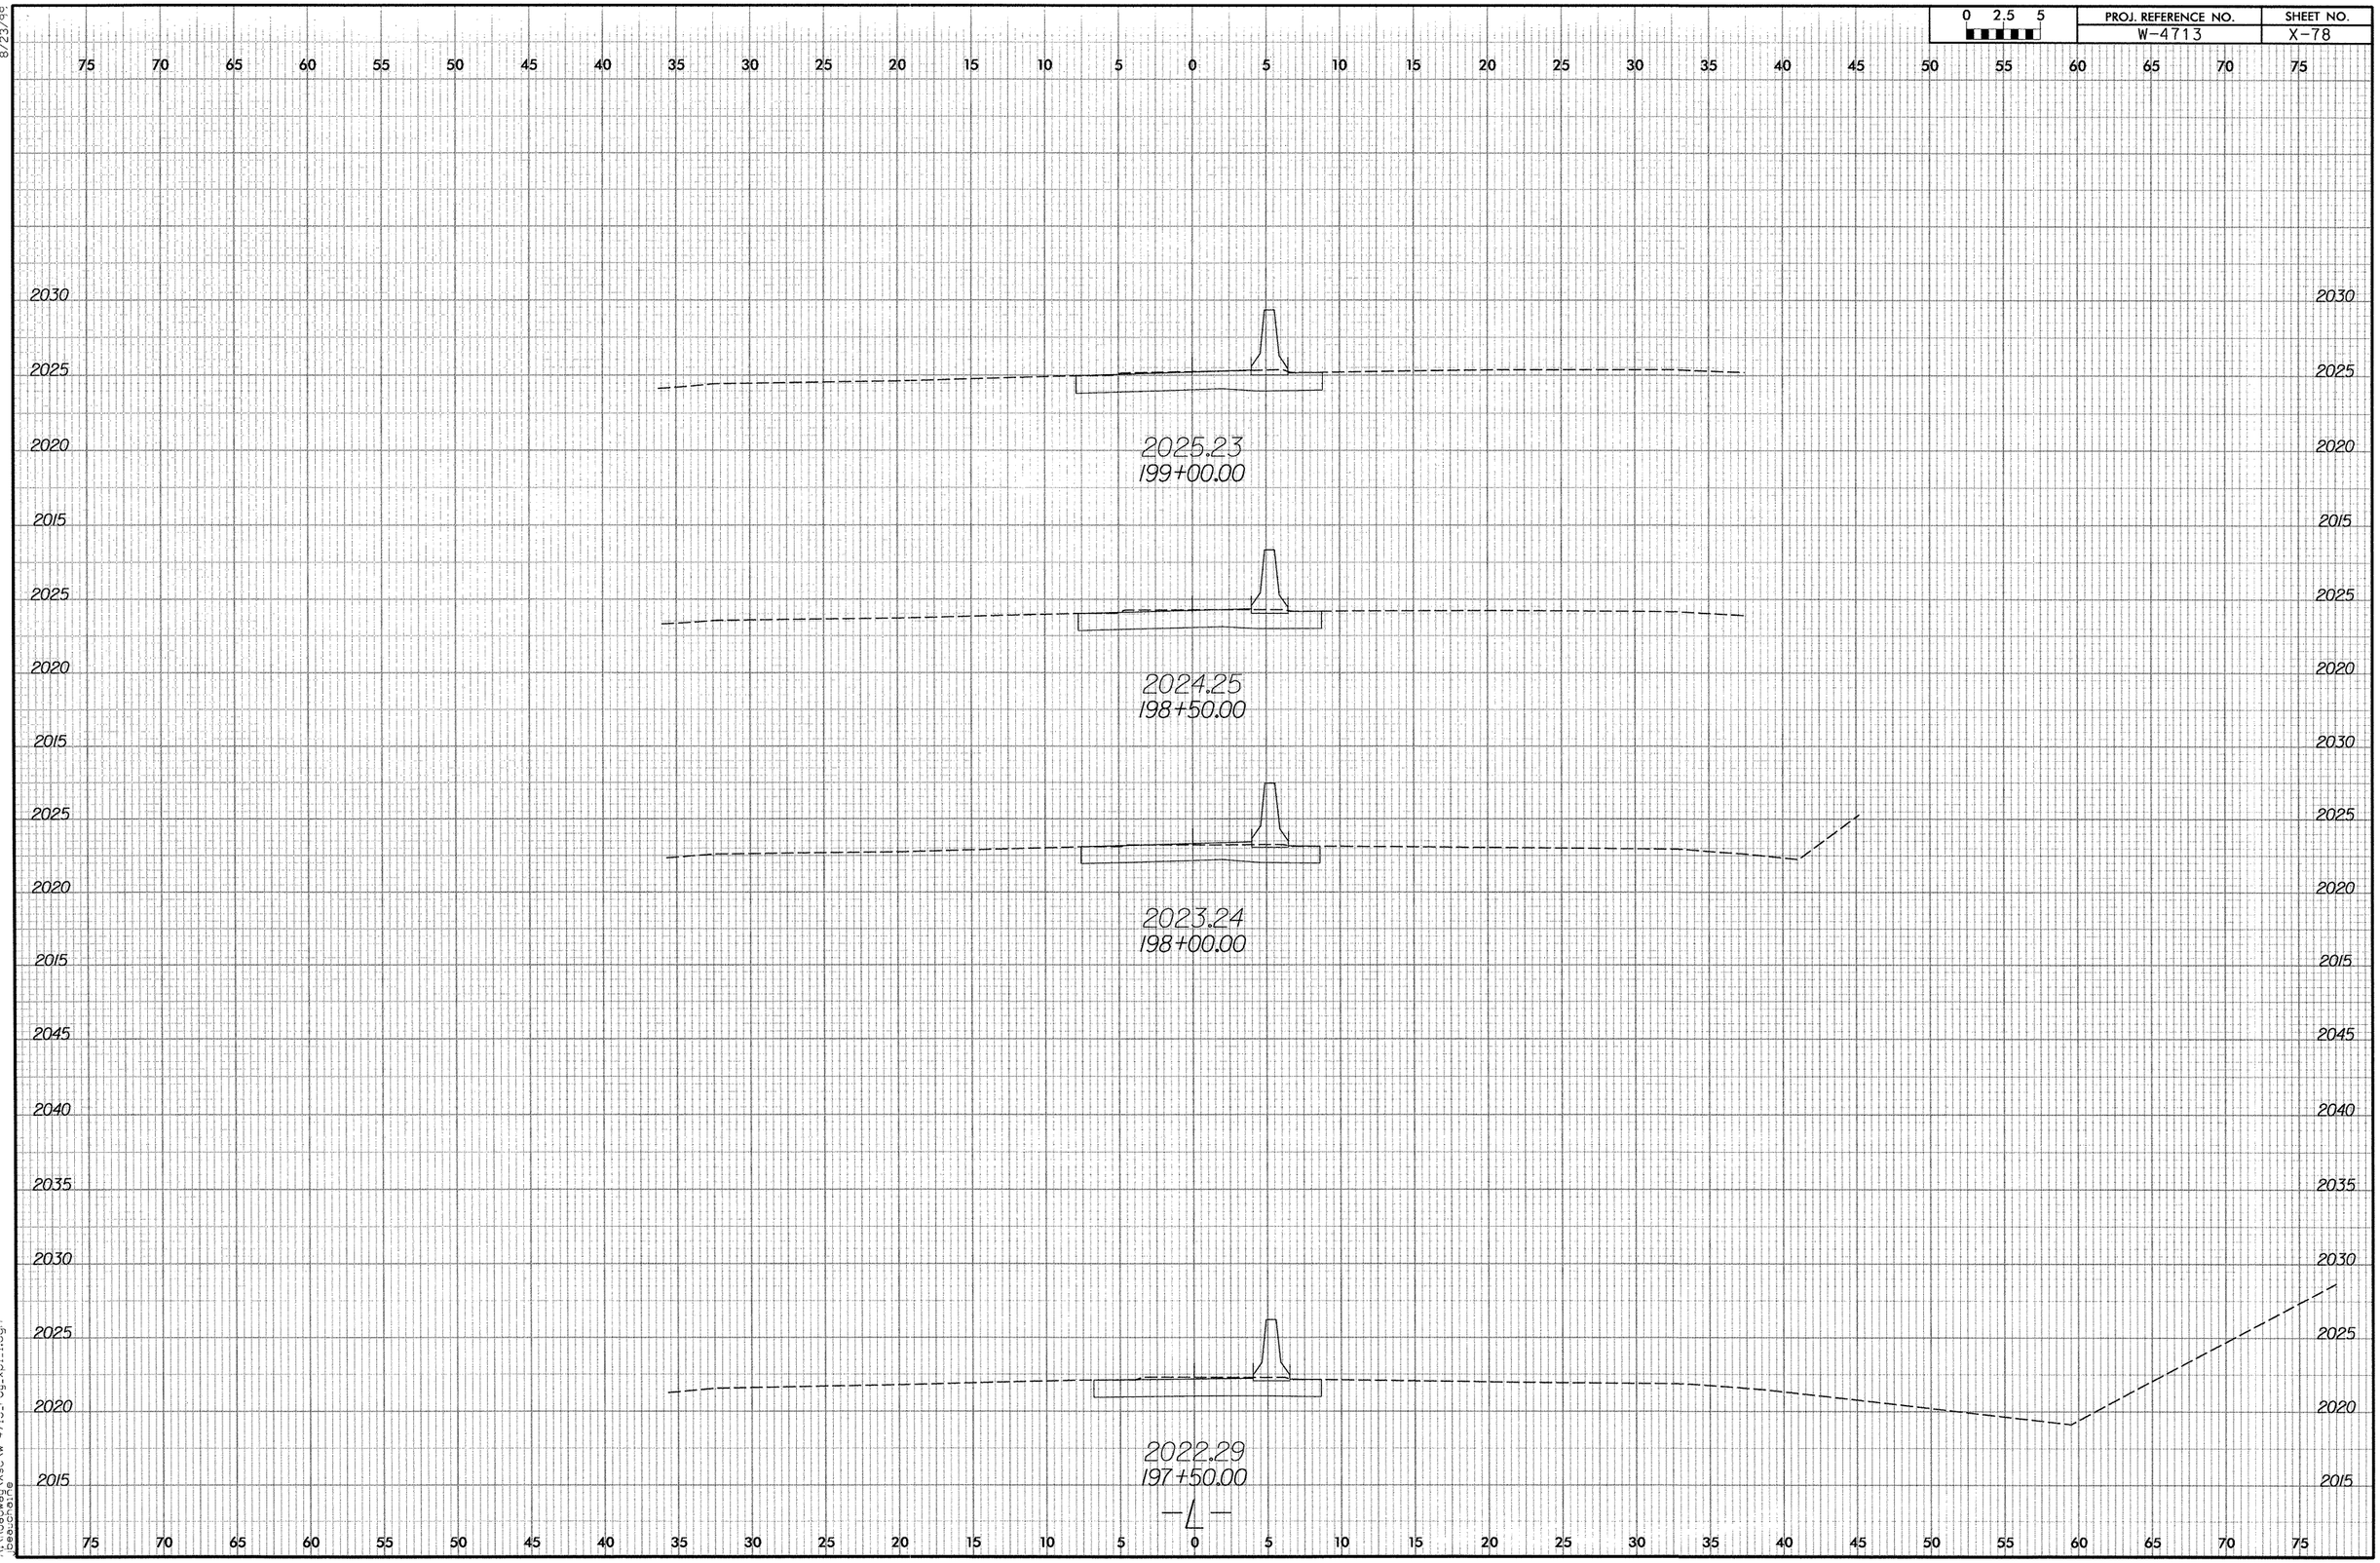

11/16/2006
R:\Roadway\Xsc\w-4713_rdy_xsli.dgn
beauchaine

8/23/99

0 2.5 5	PROJ. REFERENCE NO.	SHEET NO.
	W-4713	X-79

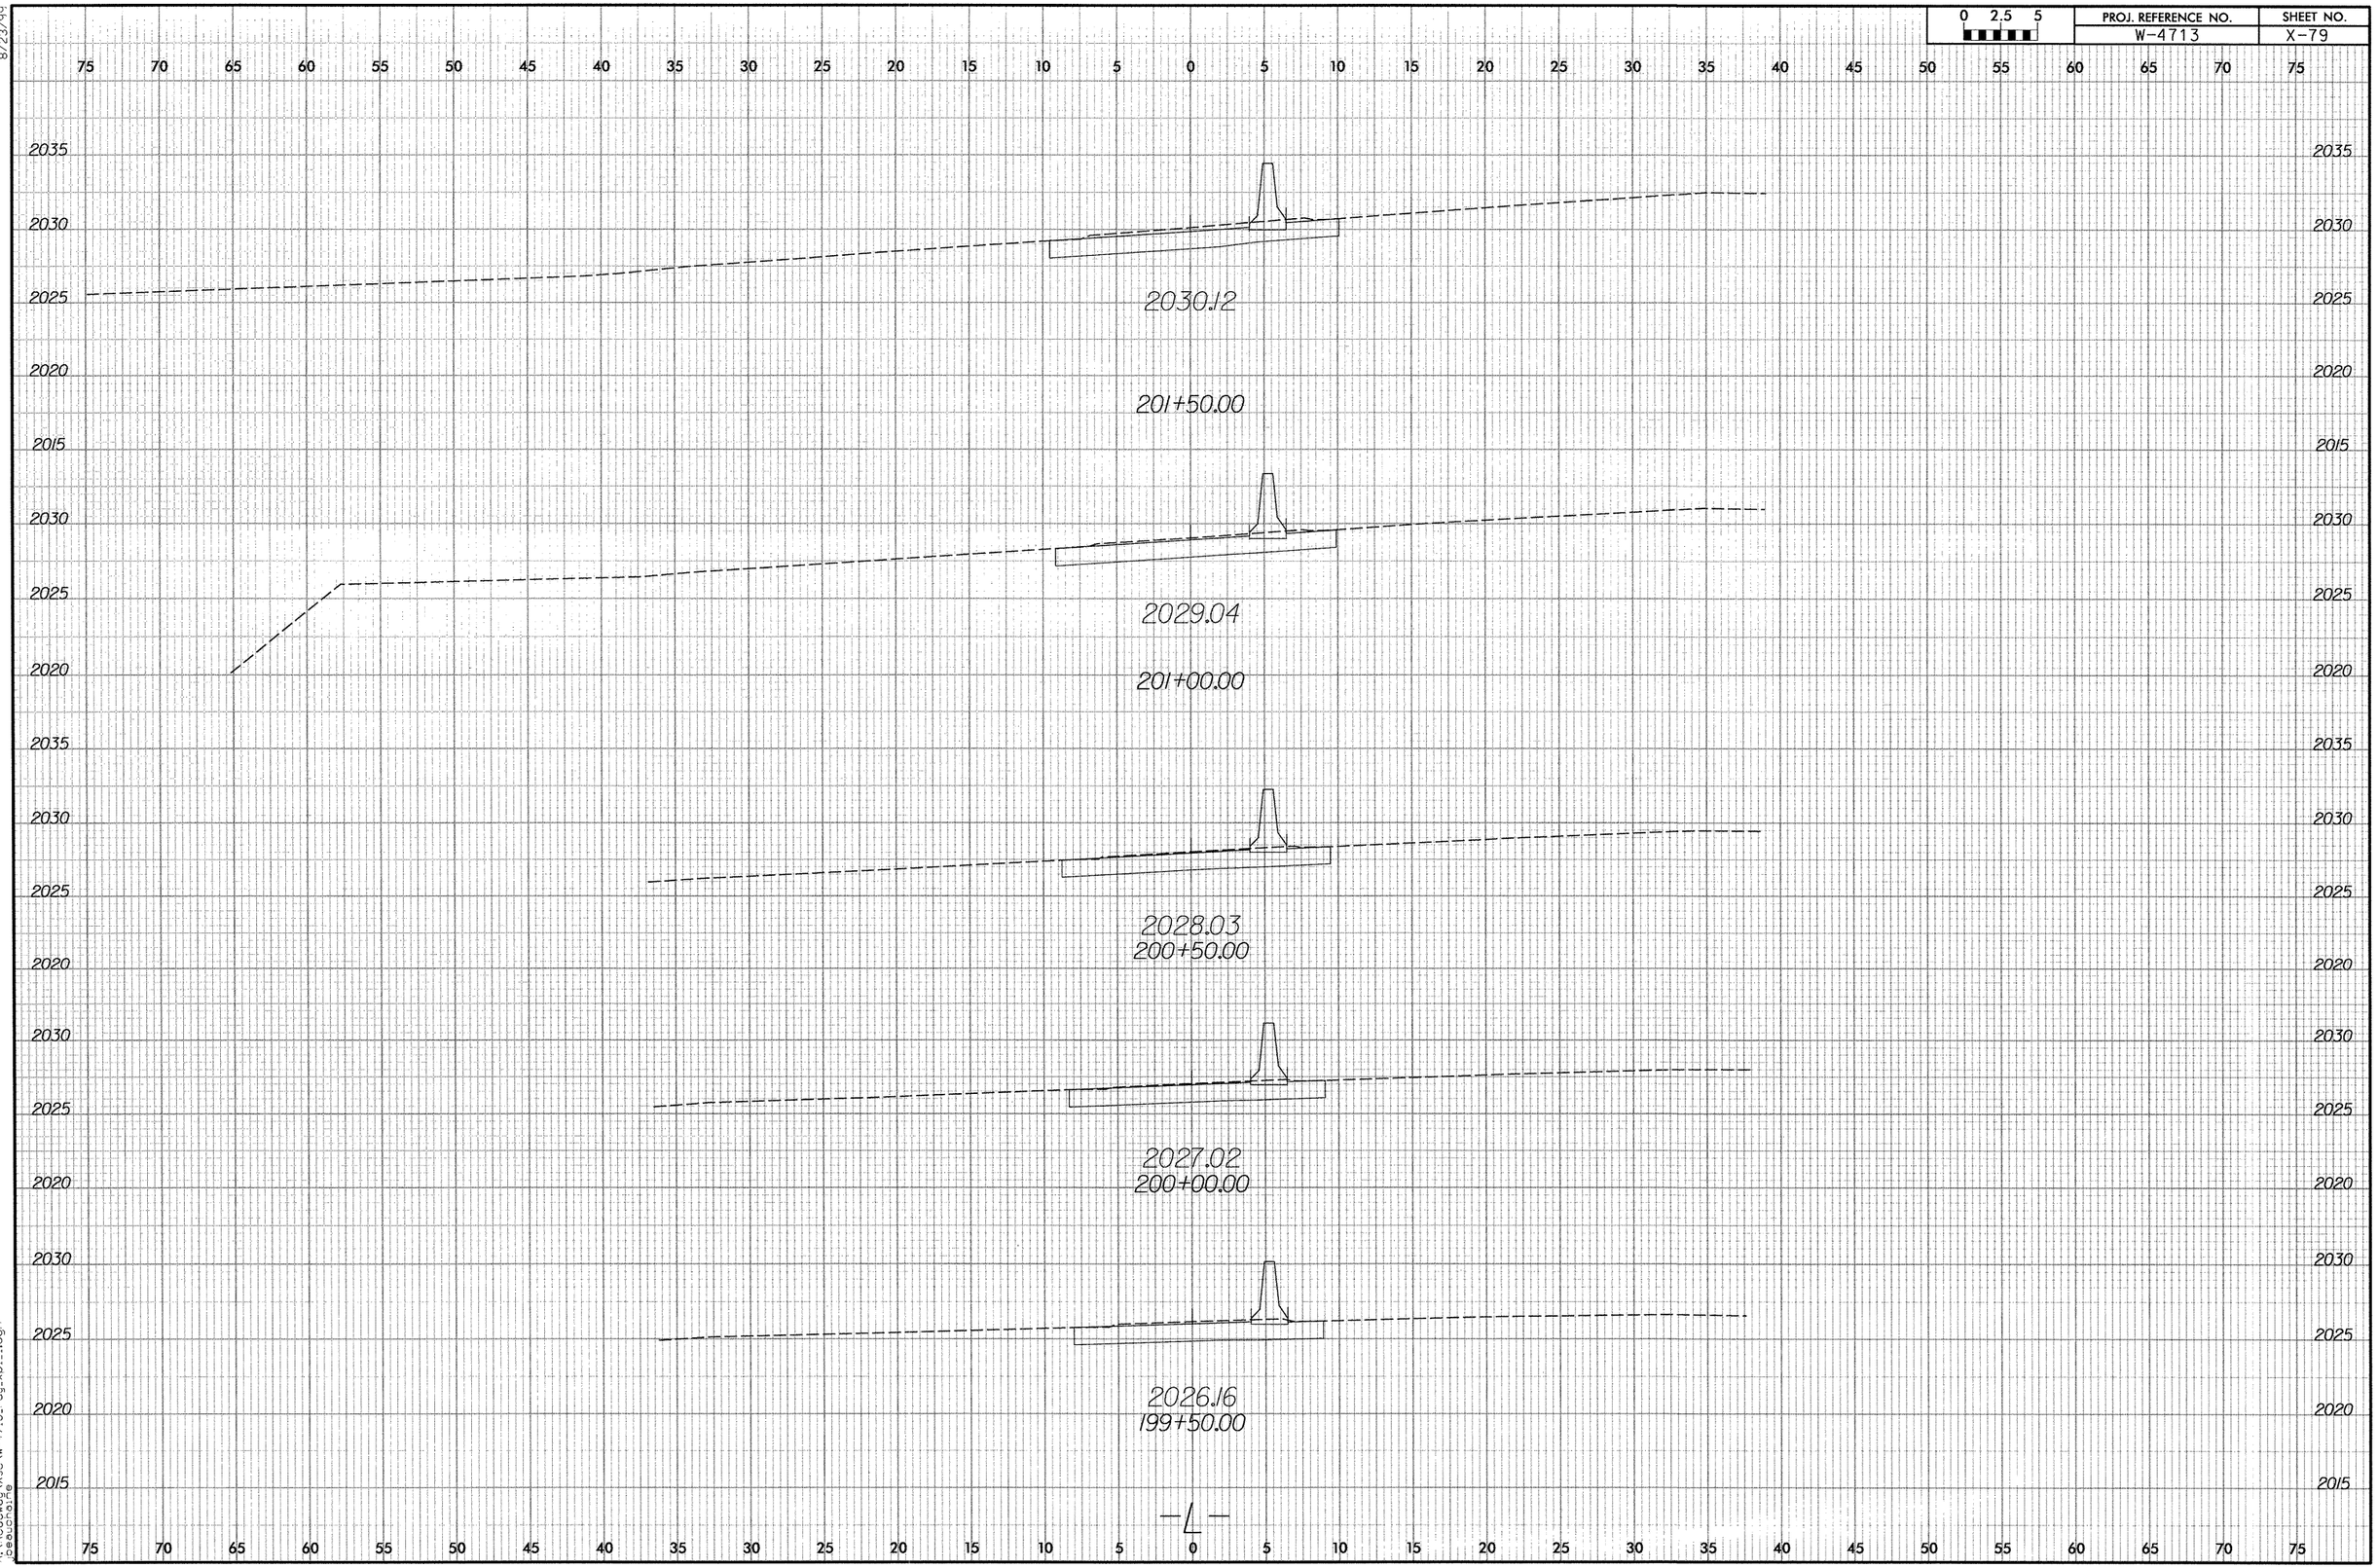

11/6/2006
R:\Roadway\Xsc\w-4713-rdy-xpl-1.dgn
jbeauchaine

0 2.5 5	PROJ. REFERENCE NO.	SHEET NO.
	W-4713	X-80

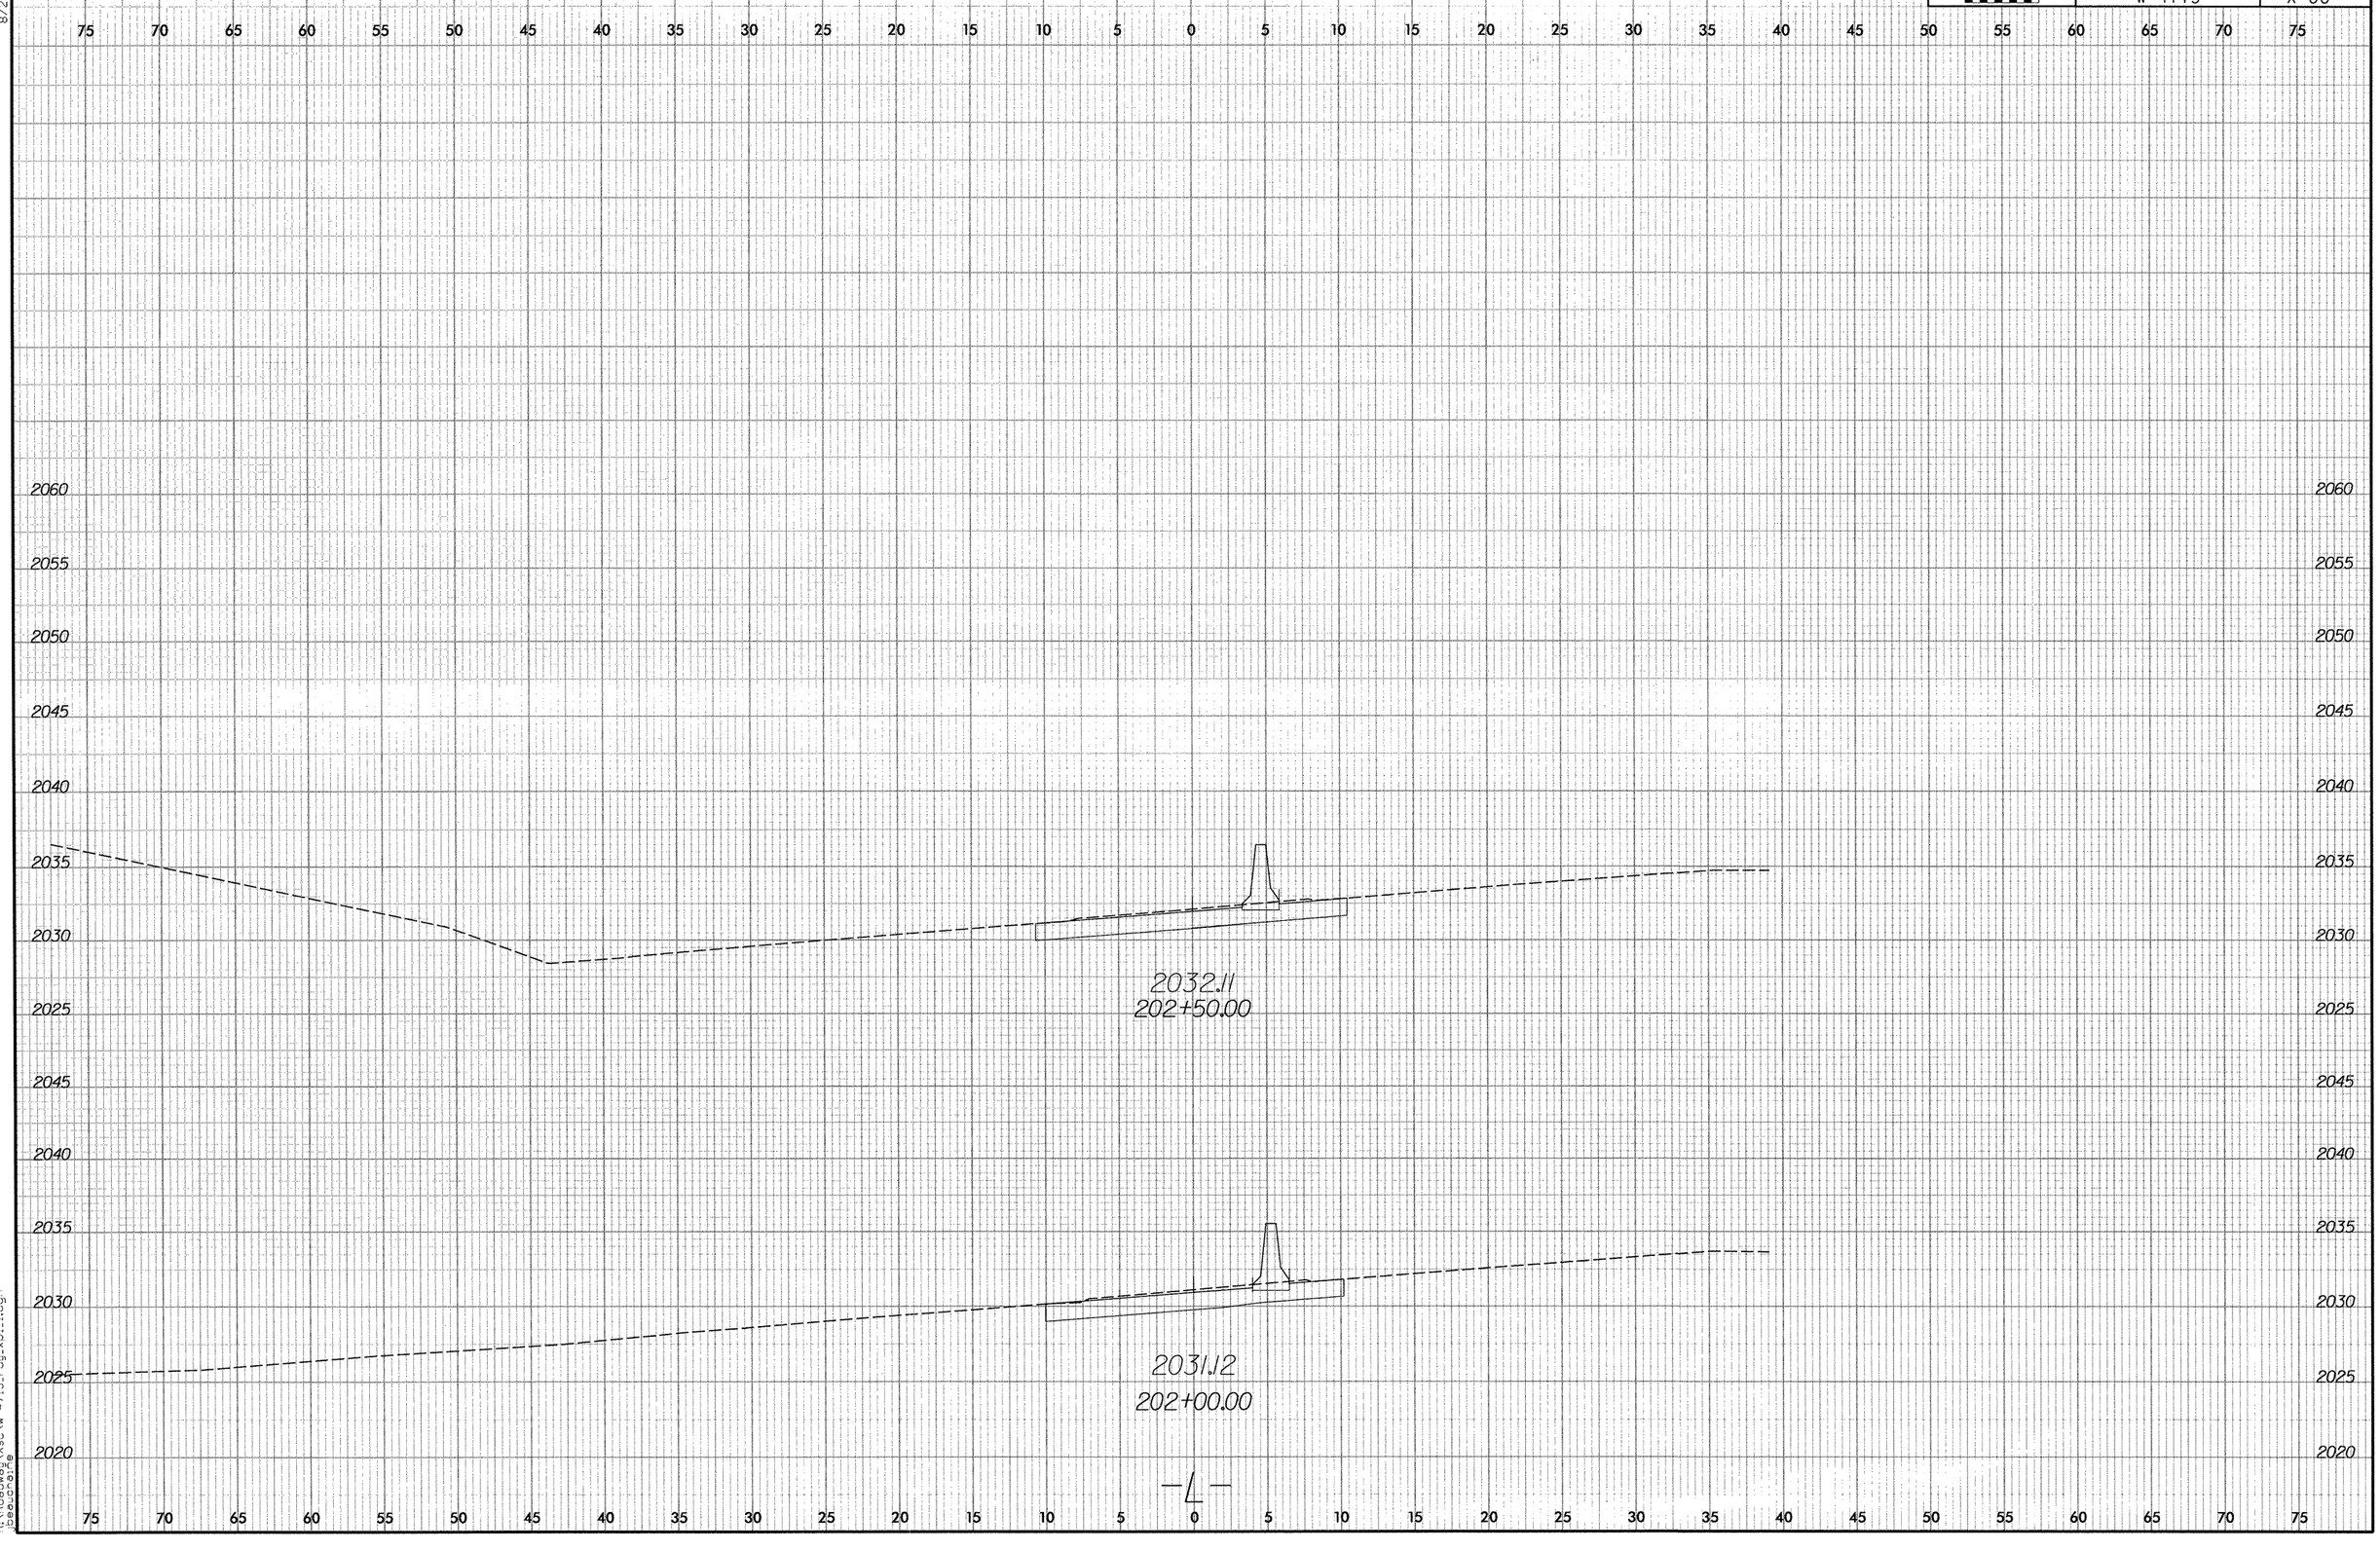

8/23/06

11/16/2006
R:\Roadway\Xsc\w-4713_ray_xsli.dgn
beacraine

0 2.5 5	PROJ. REFERENCE NO.	SHEET NO.
	W-4713	X-81

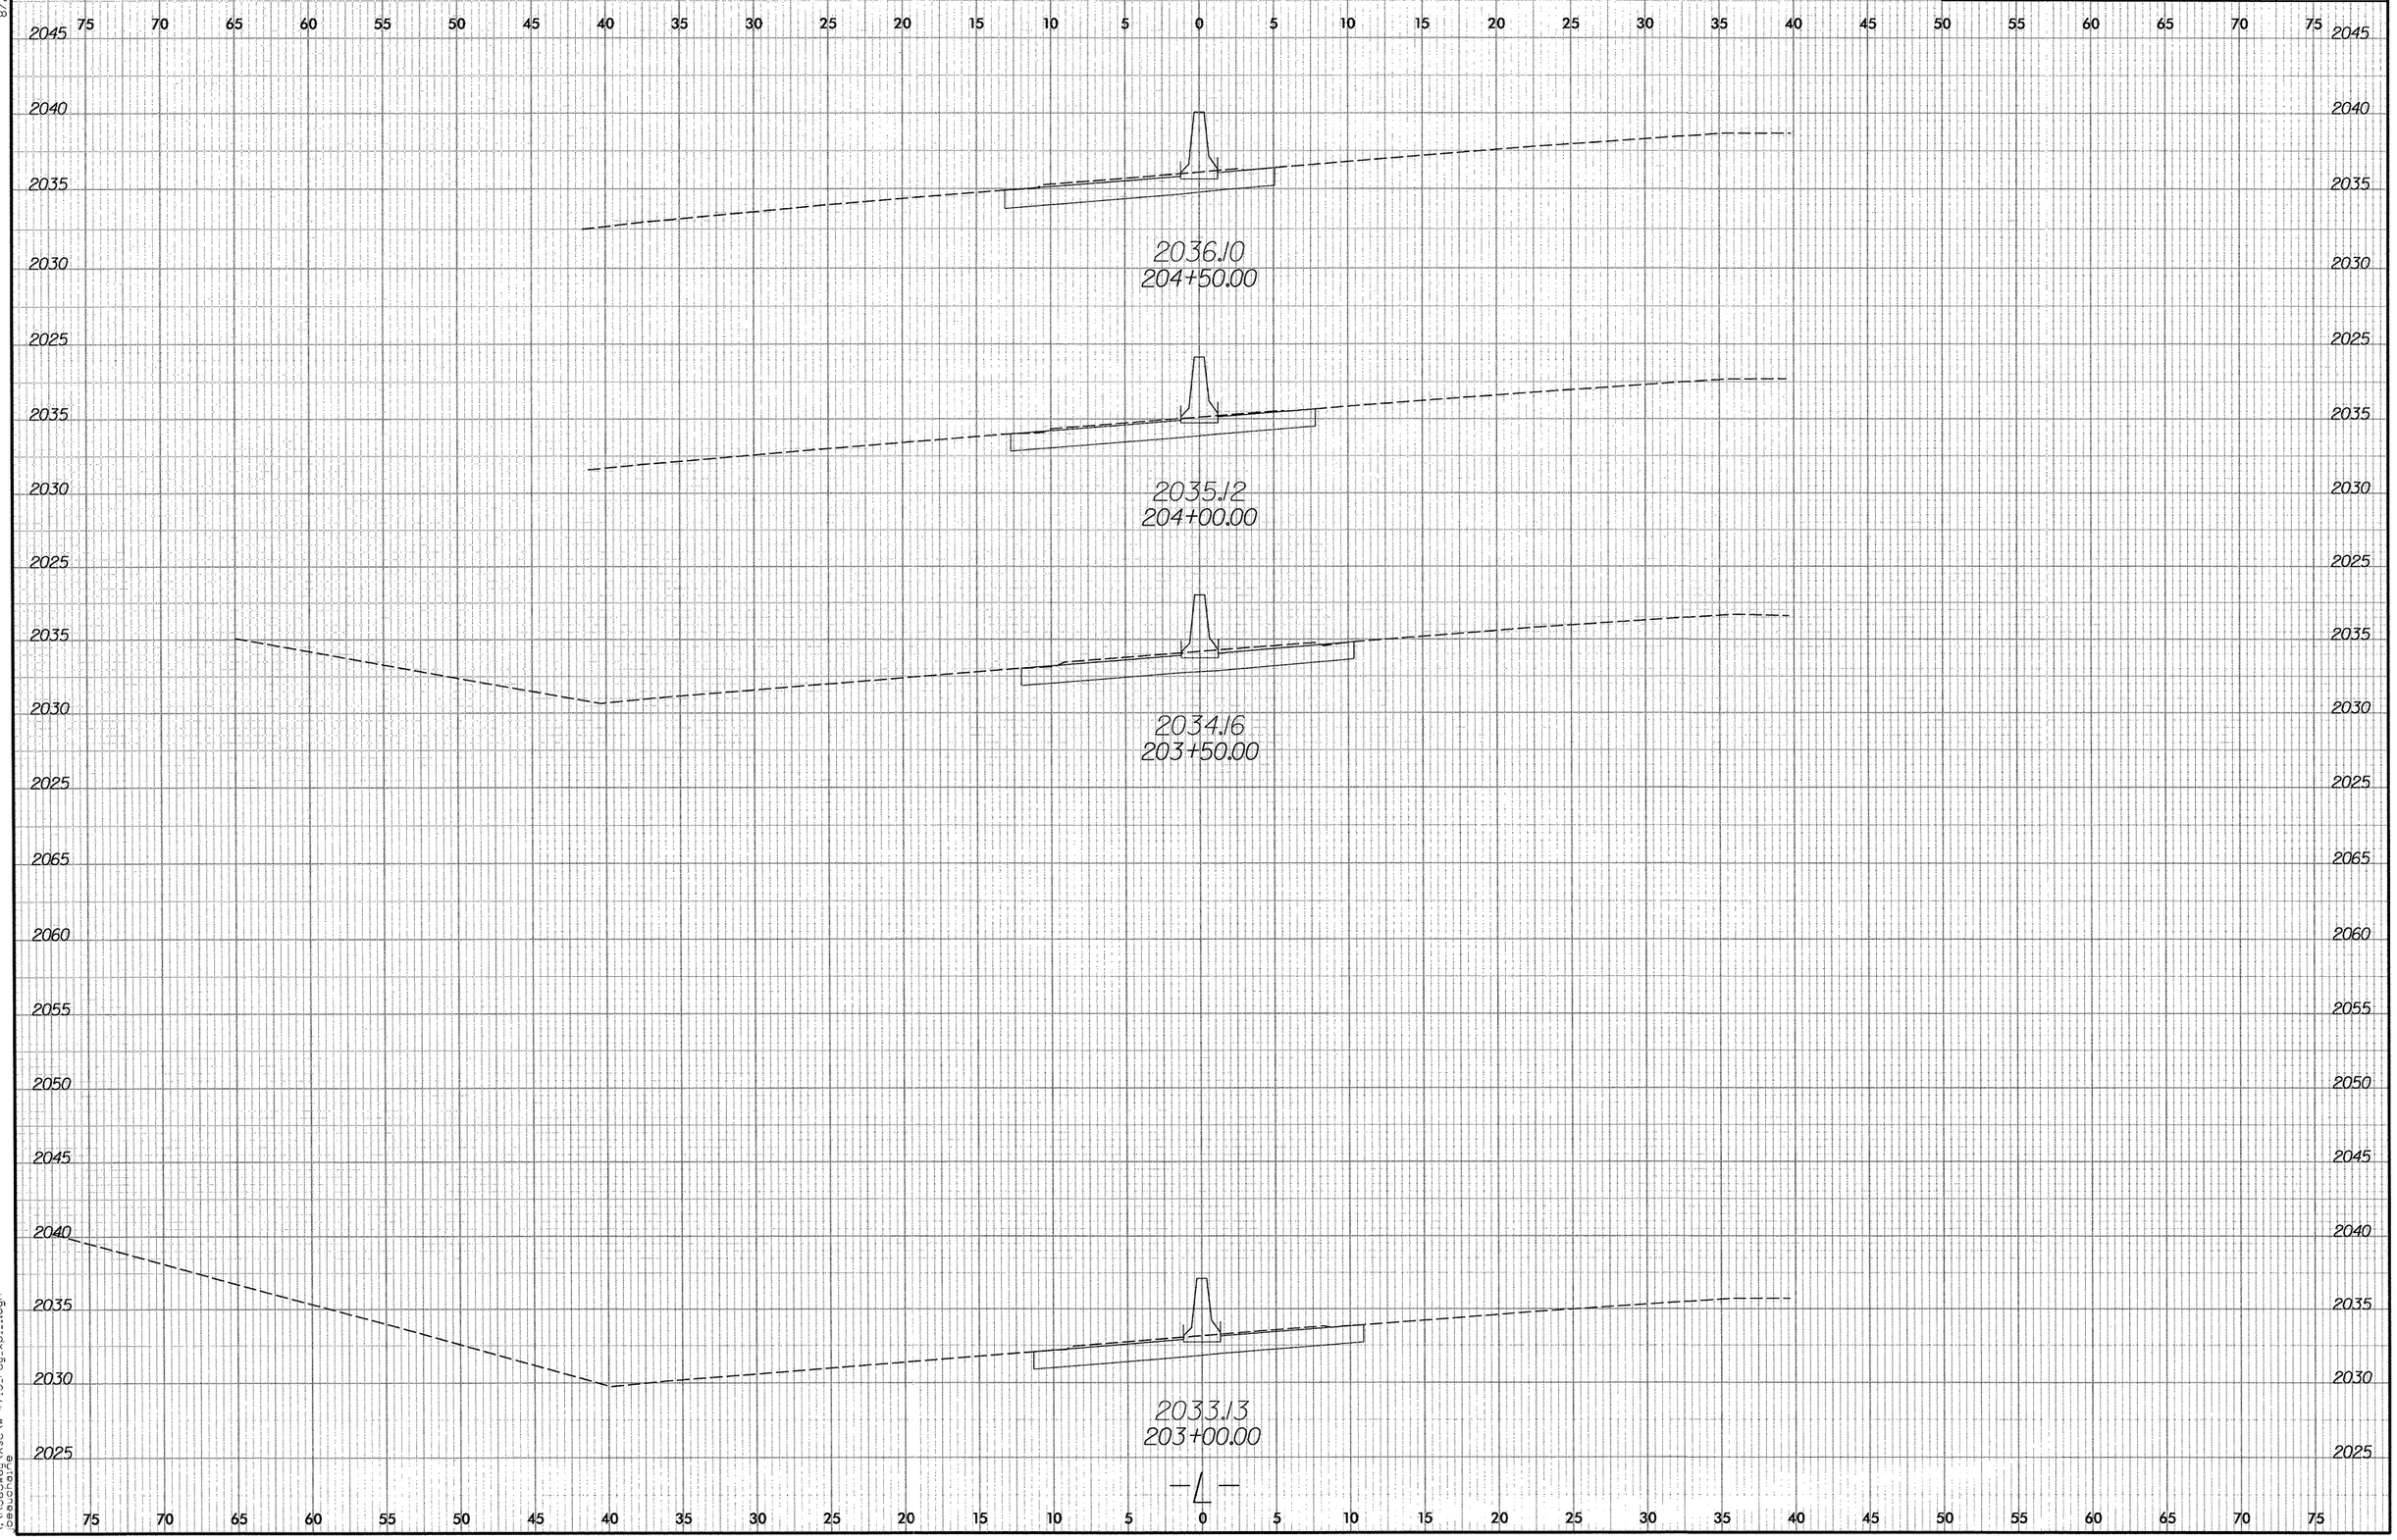

8/23/99

8/16/2006
R:\Roadway\Xsc\w-4713_rdy_xs01.dgn
beauchaife

8/23/99

0 2.5 5	PROJ. REFERENCE NO.	SHEET NO.
	W-4713	X-82

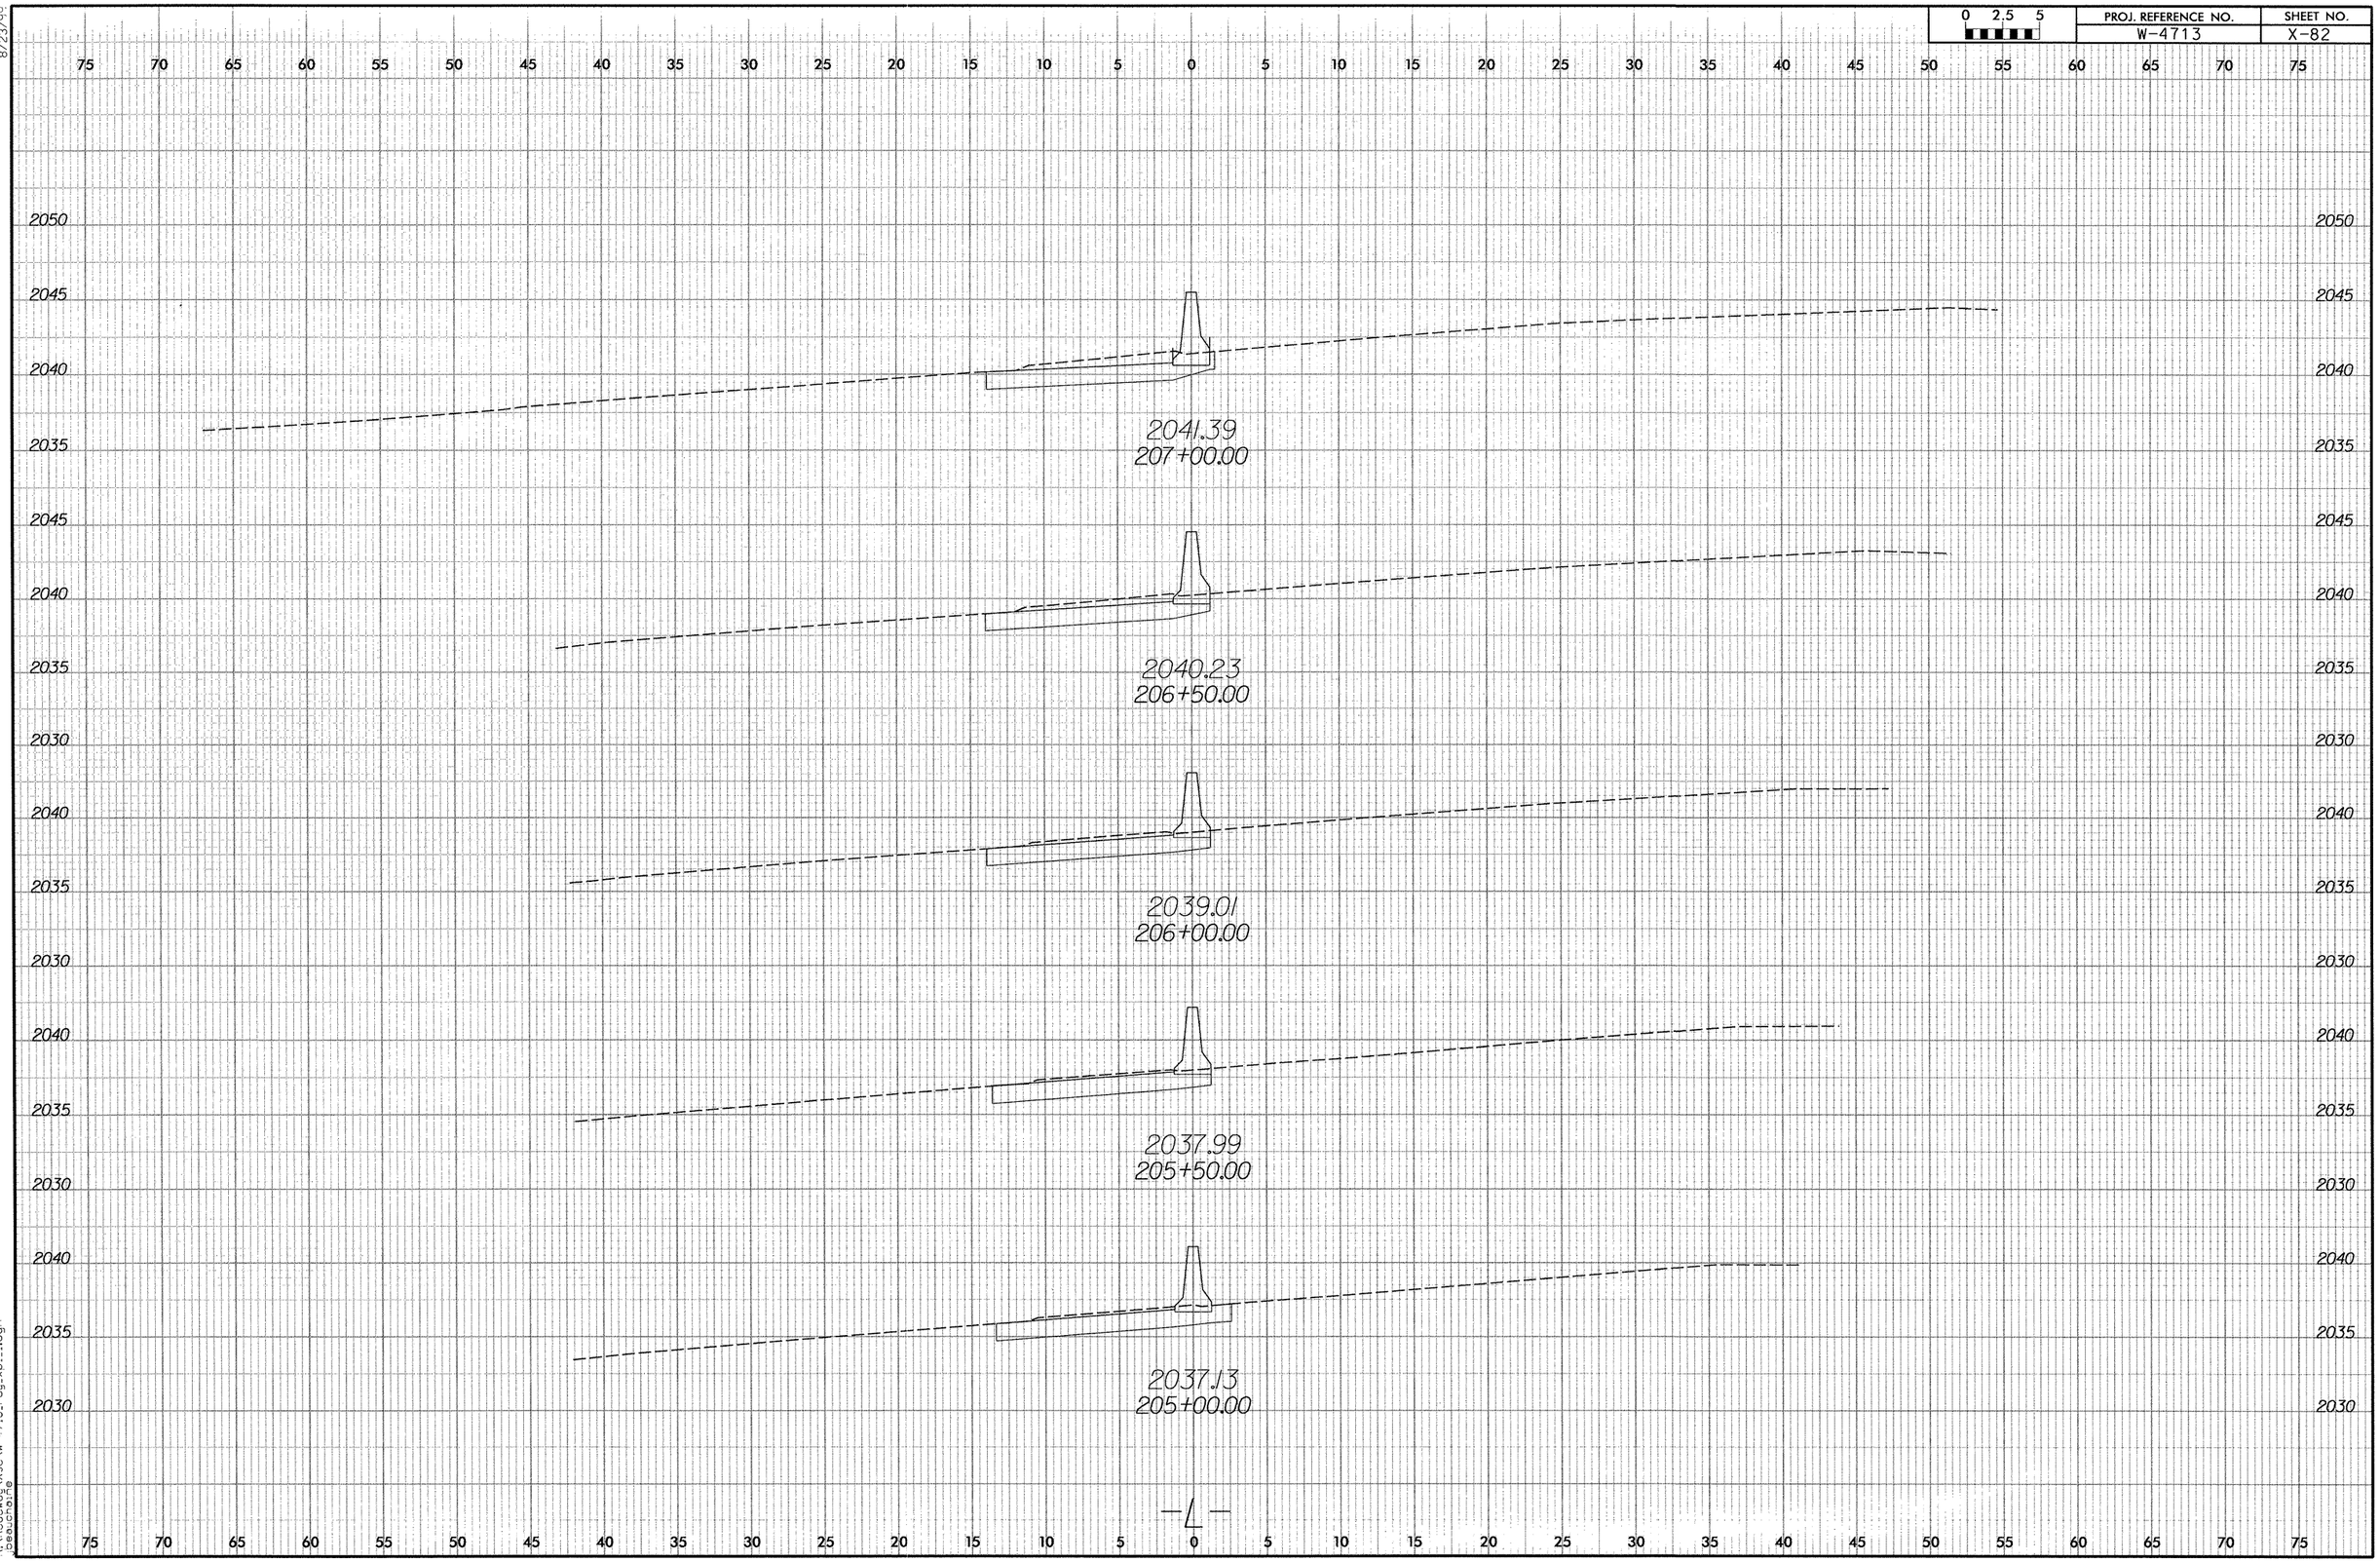

/6/2006
R:\Roadway\Xsc\w-4713_rdy_xol_i.dgn
beauchaine

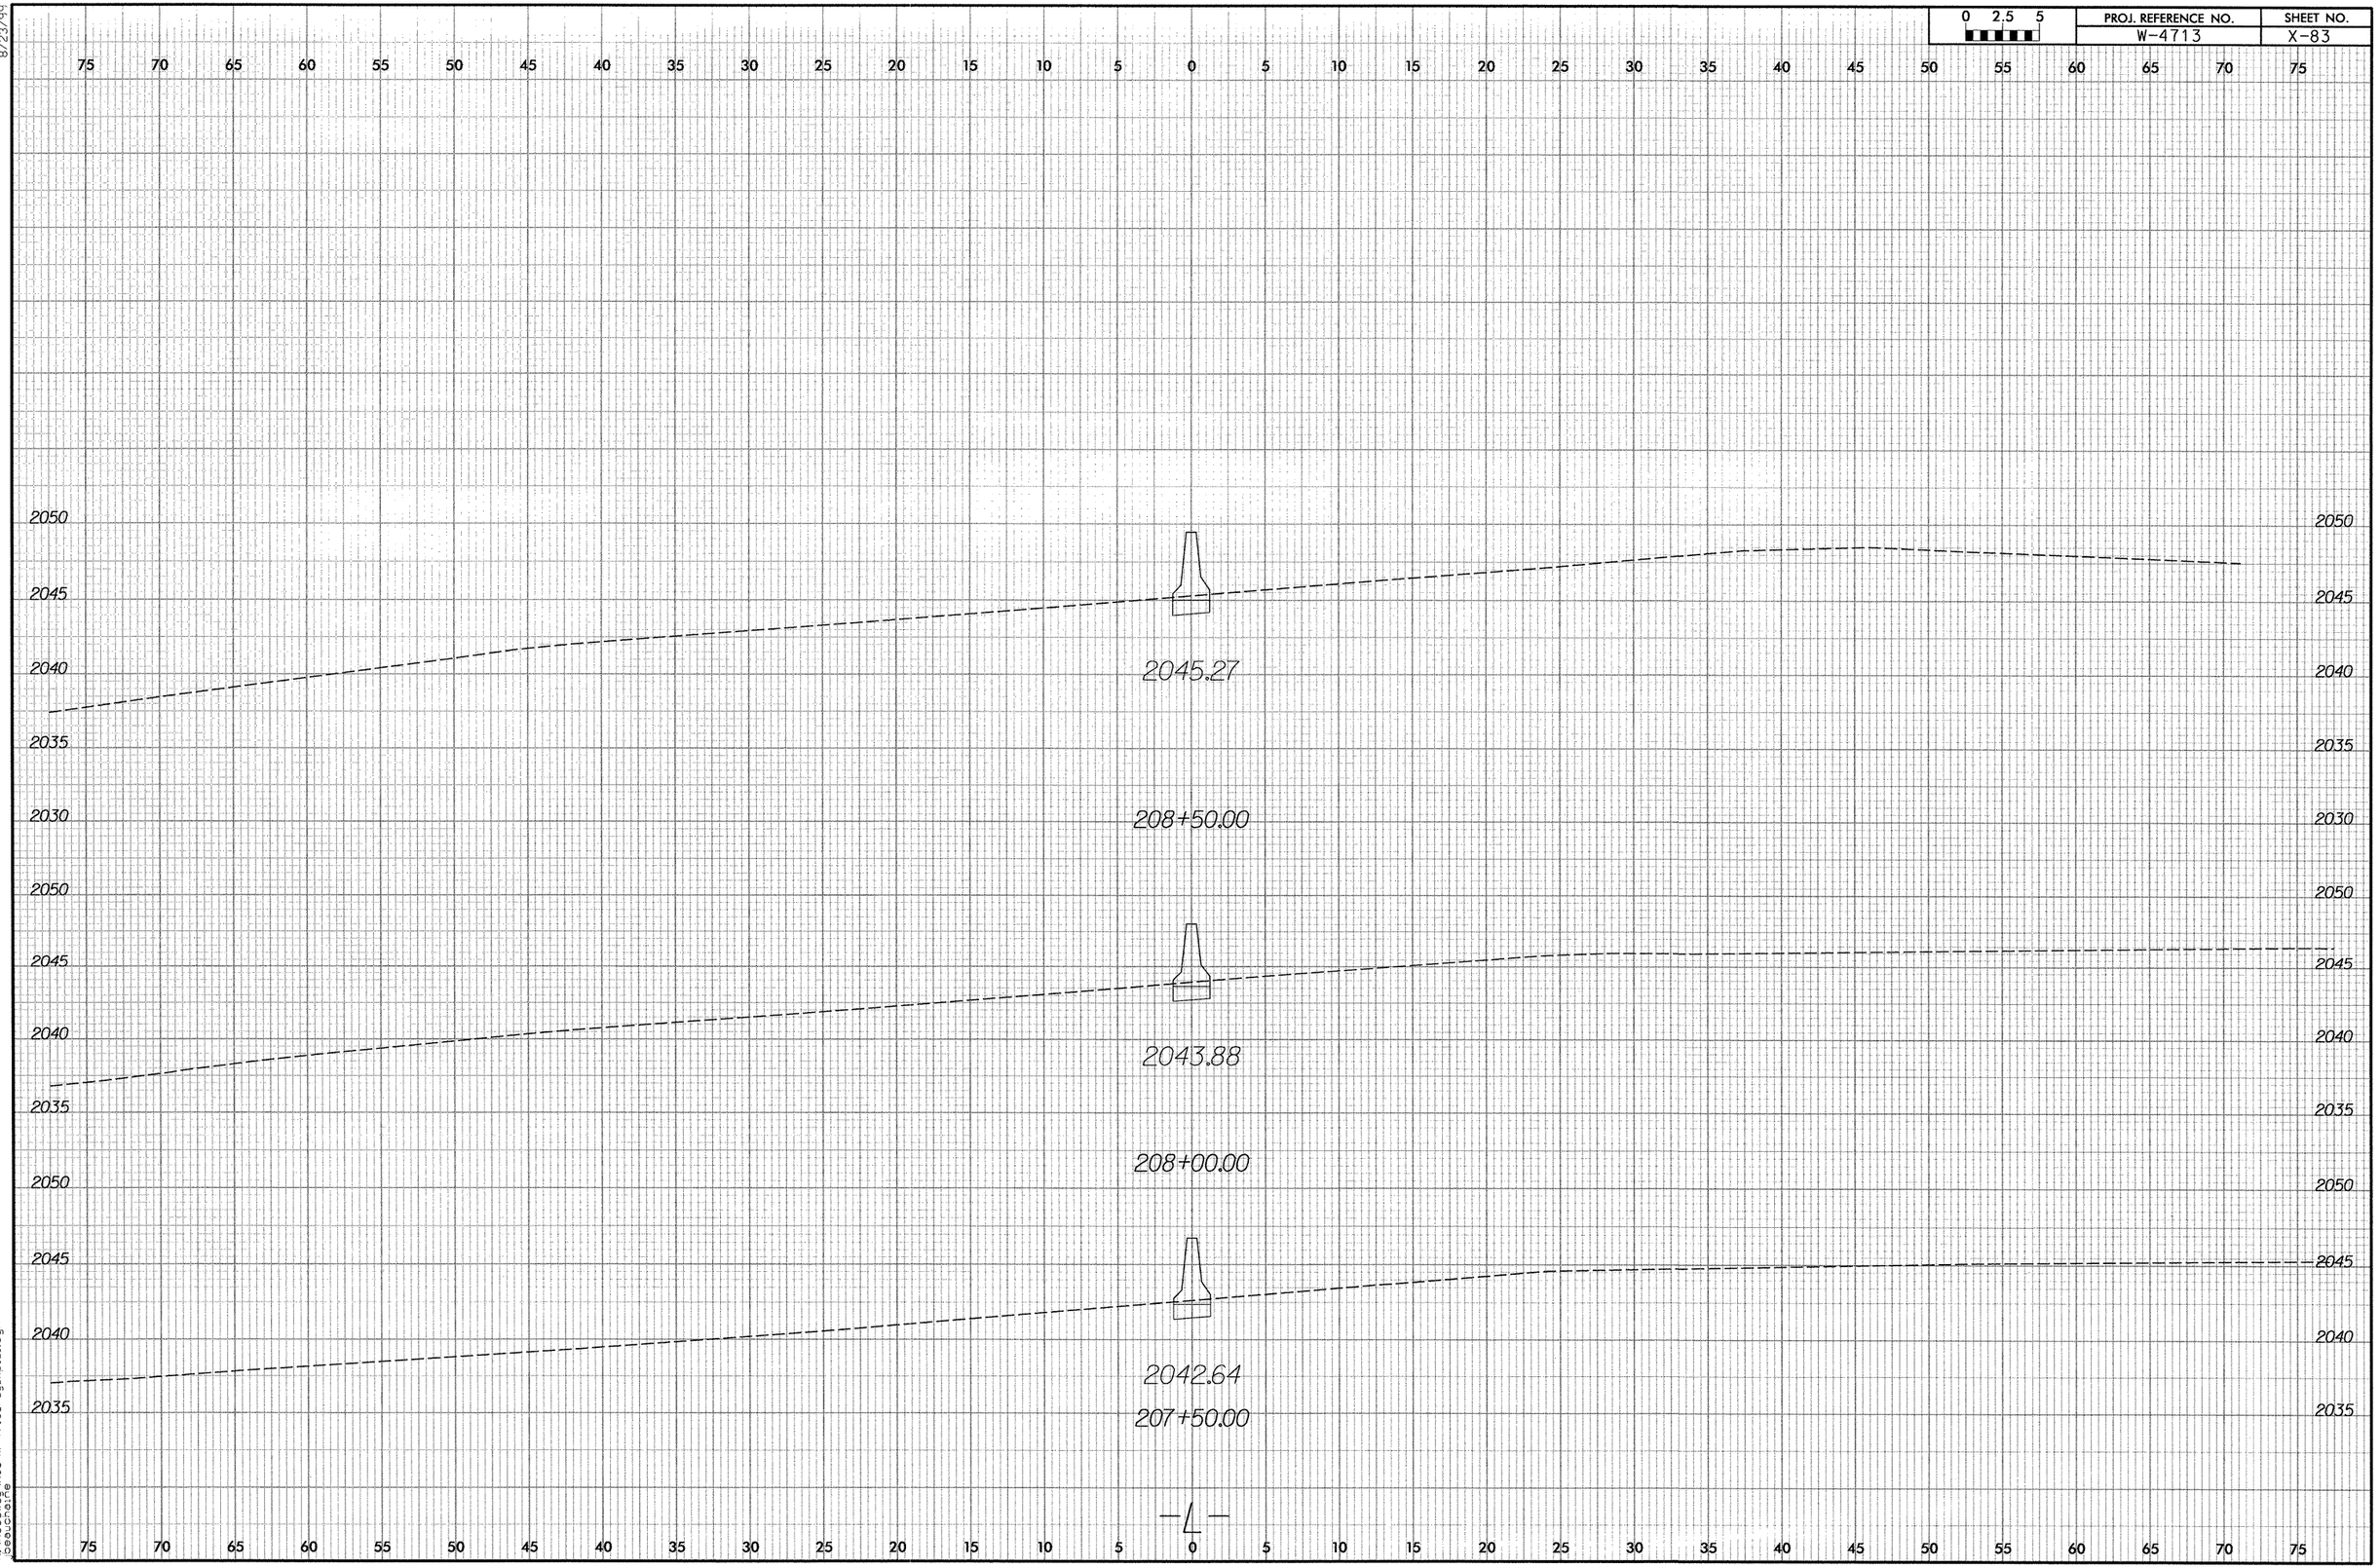

0 2.5 5
PROJ. REFERENCE NO.
W-4713
SHEET NO.
X-83
2045.27
208+50.00
2043.88
208+00.00
2042.64
207+50.00
-L-

PROJ. REFERENCE NO.	SHEET NO.
W-4713	X-84

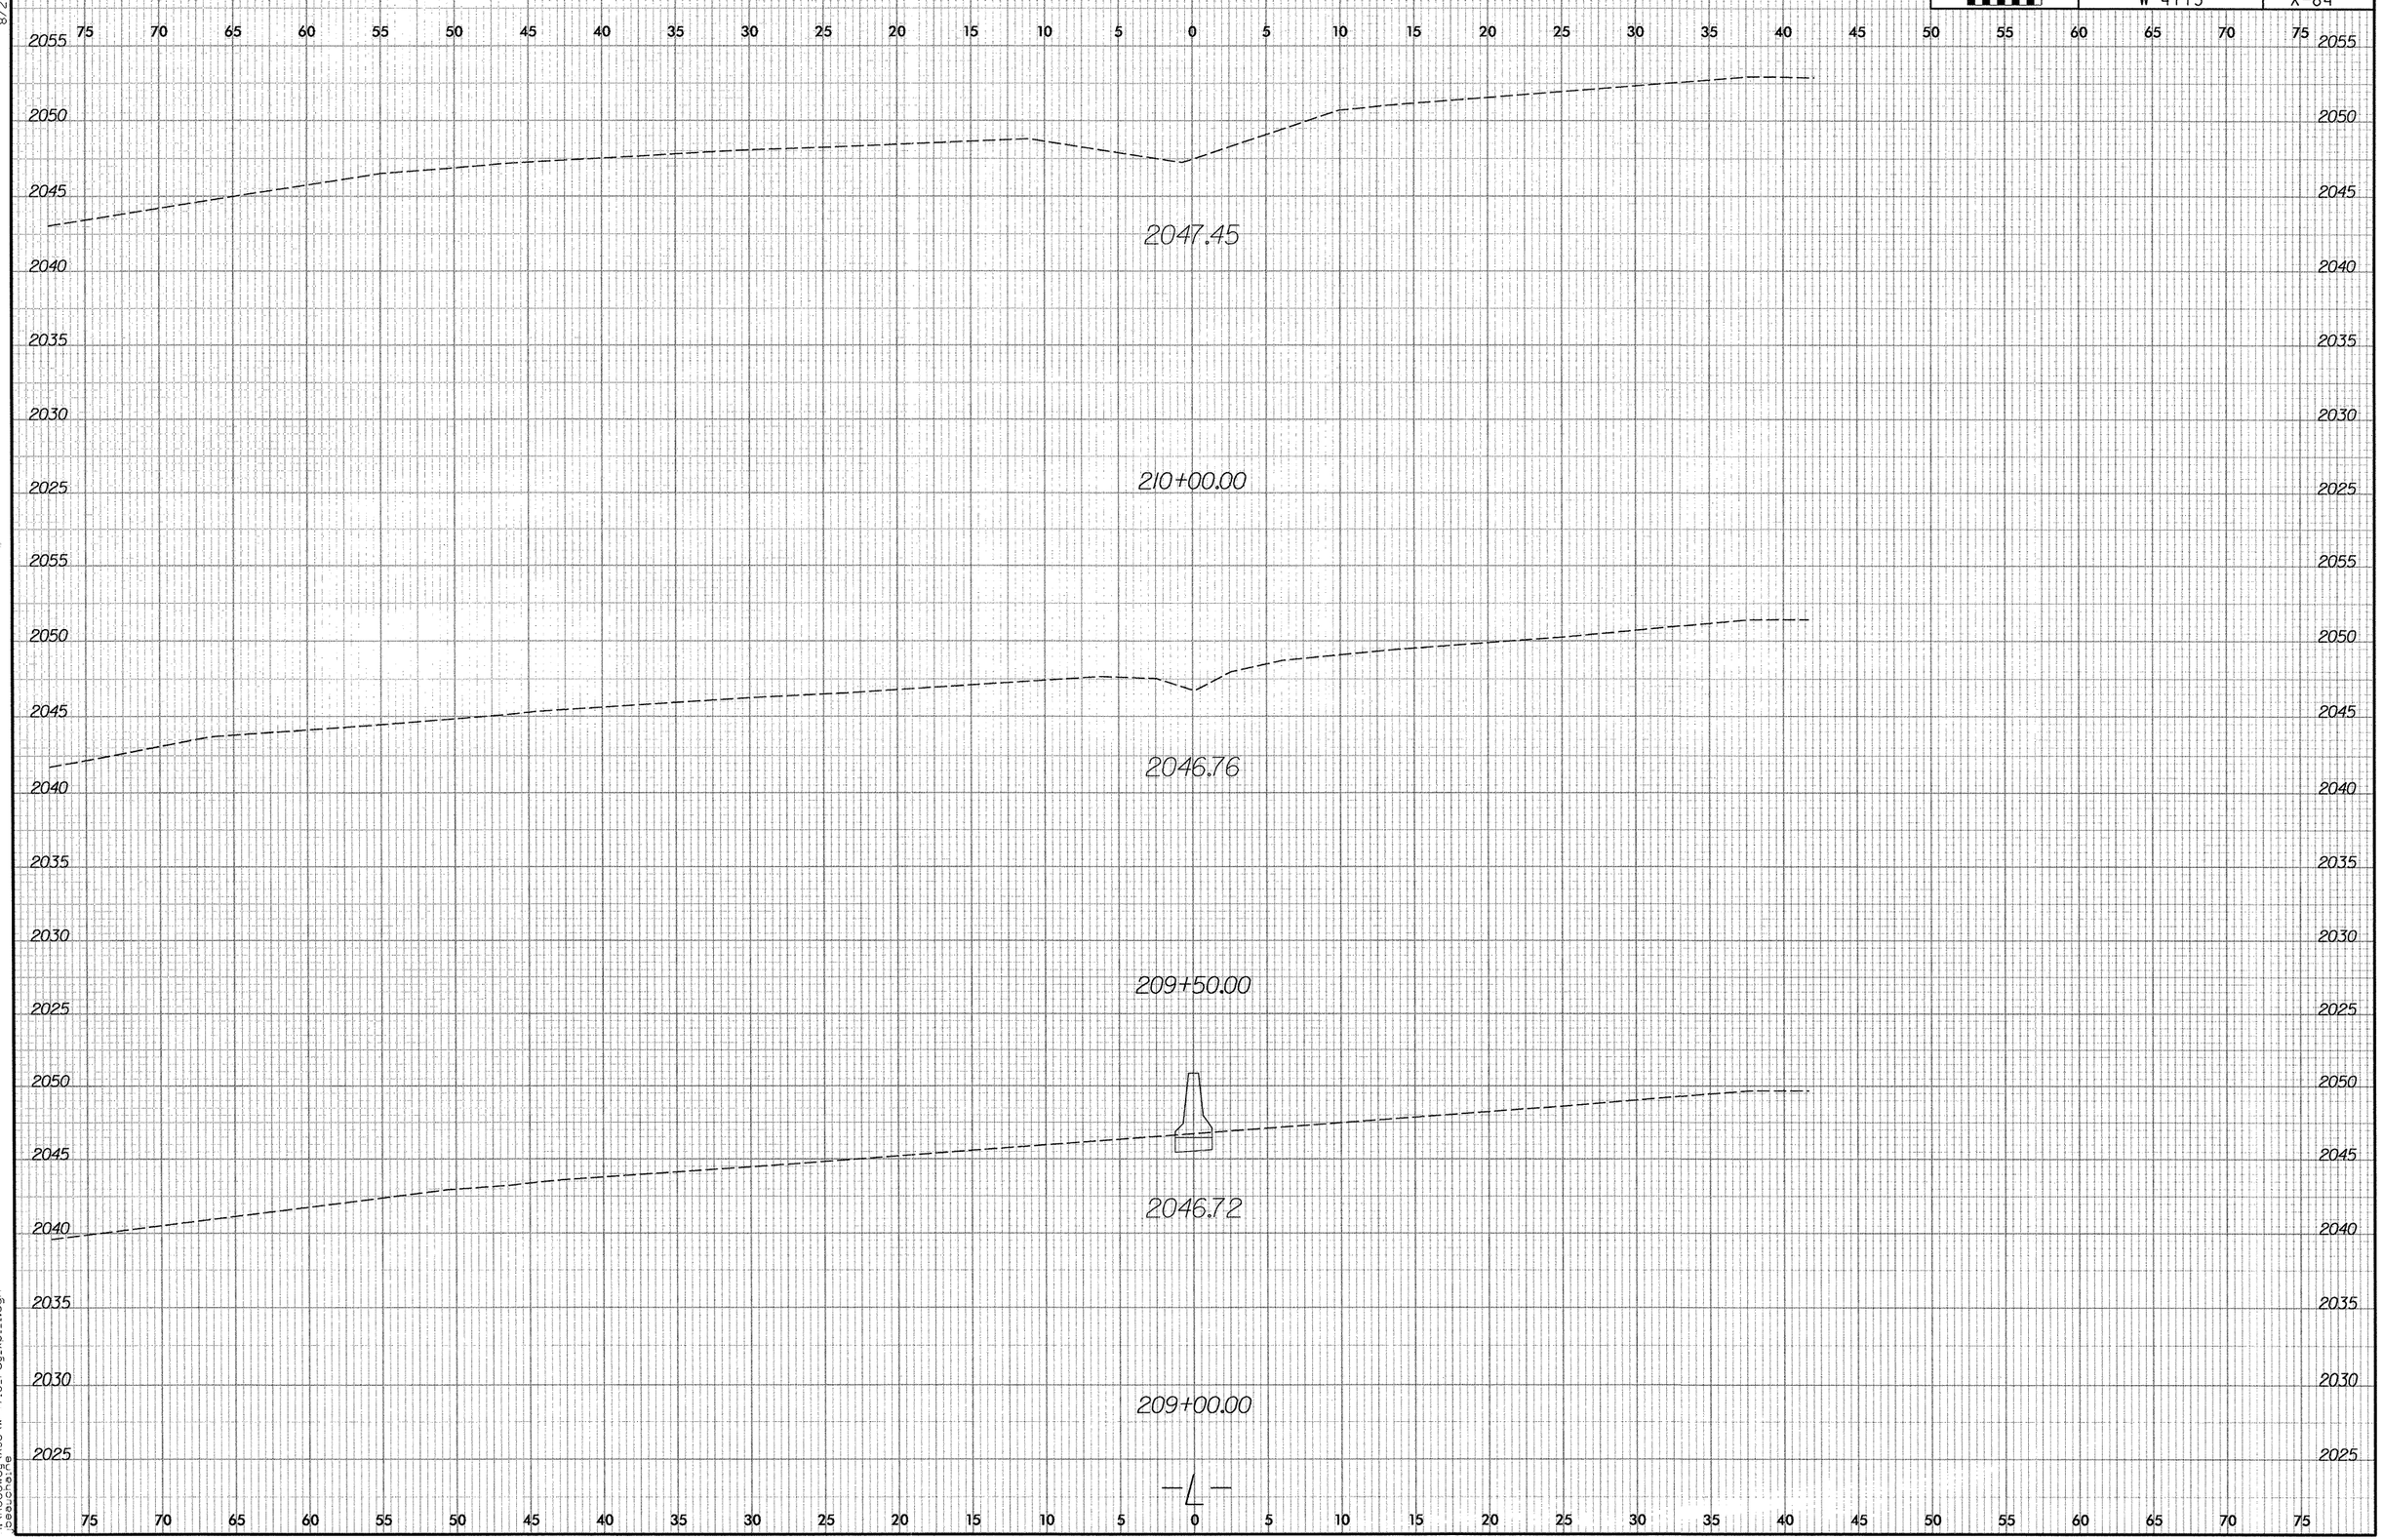

8/23/99

1/6/2006
R:\Roadway\Xsc\w-4713_rdy_xpl1.dgn

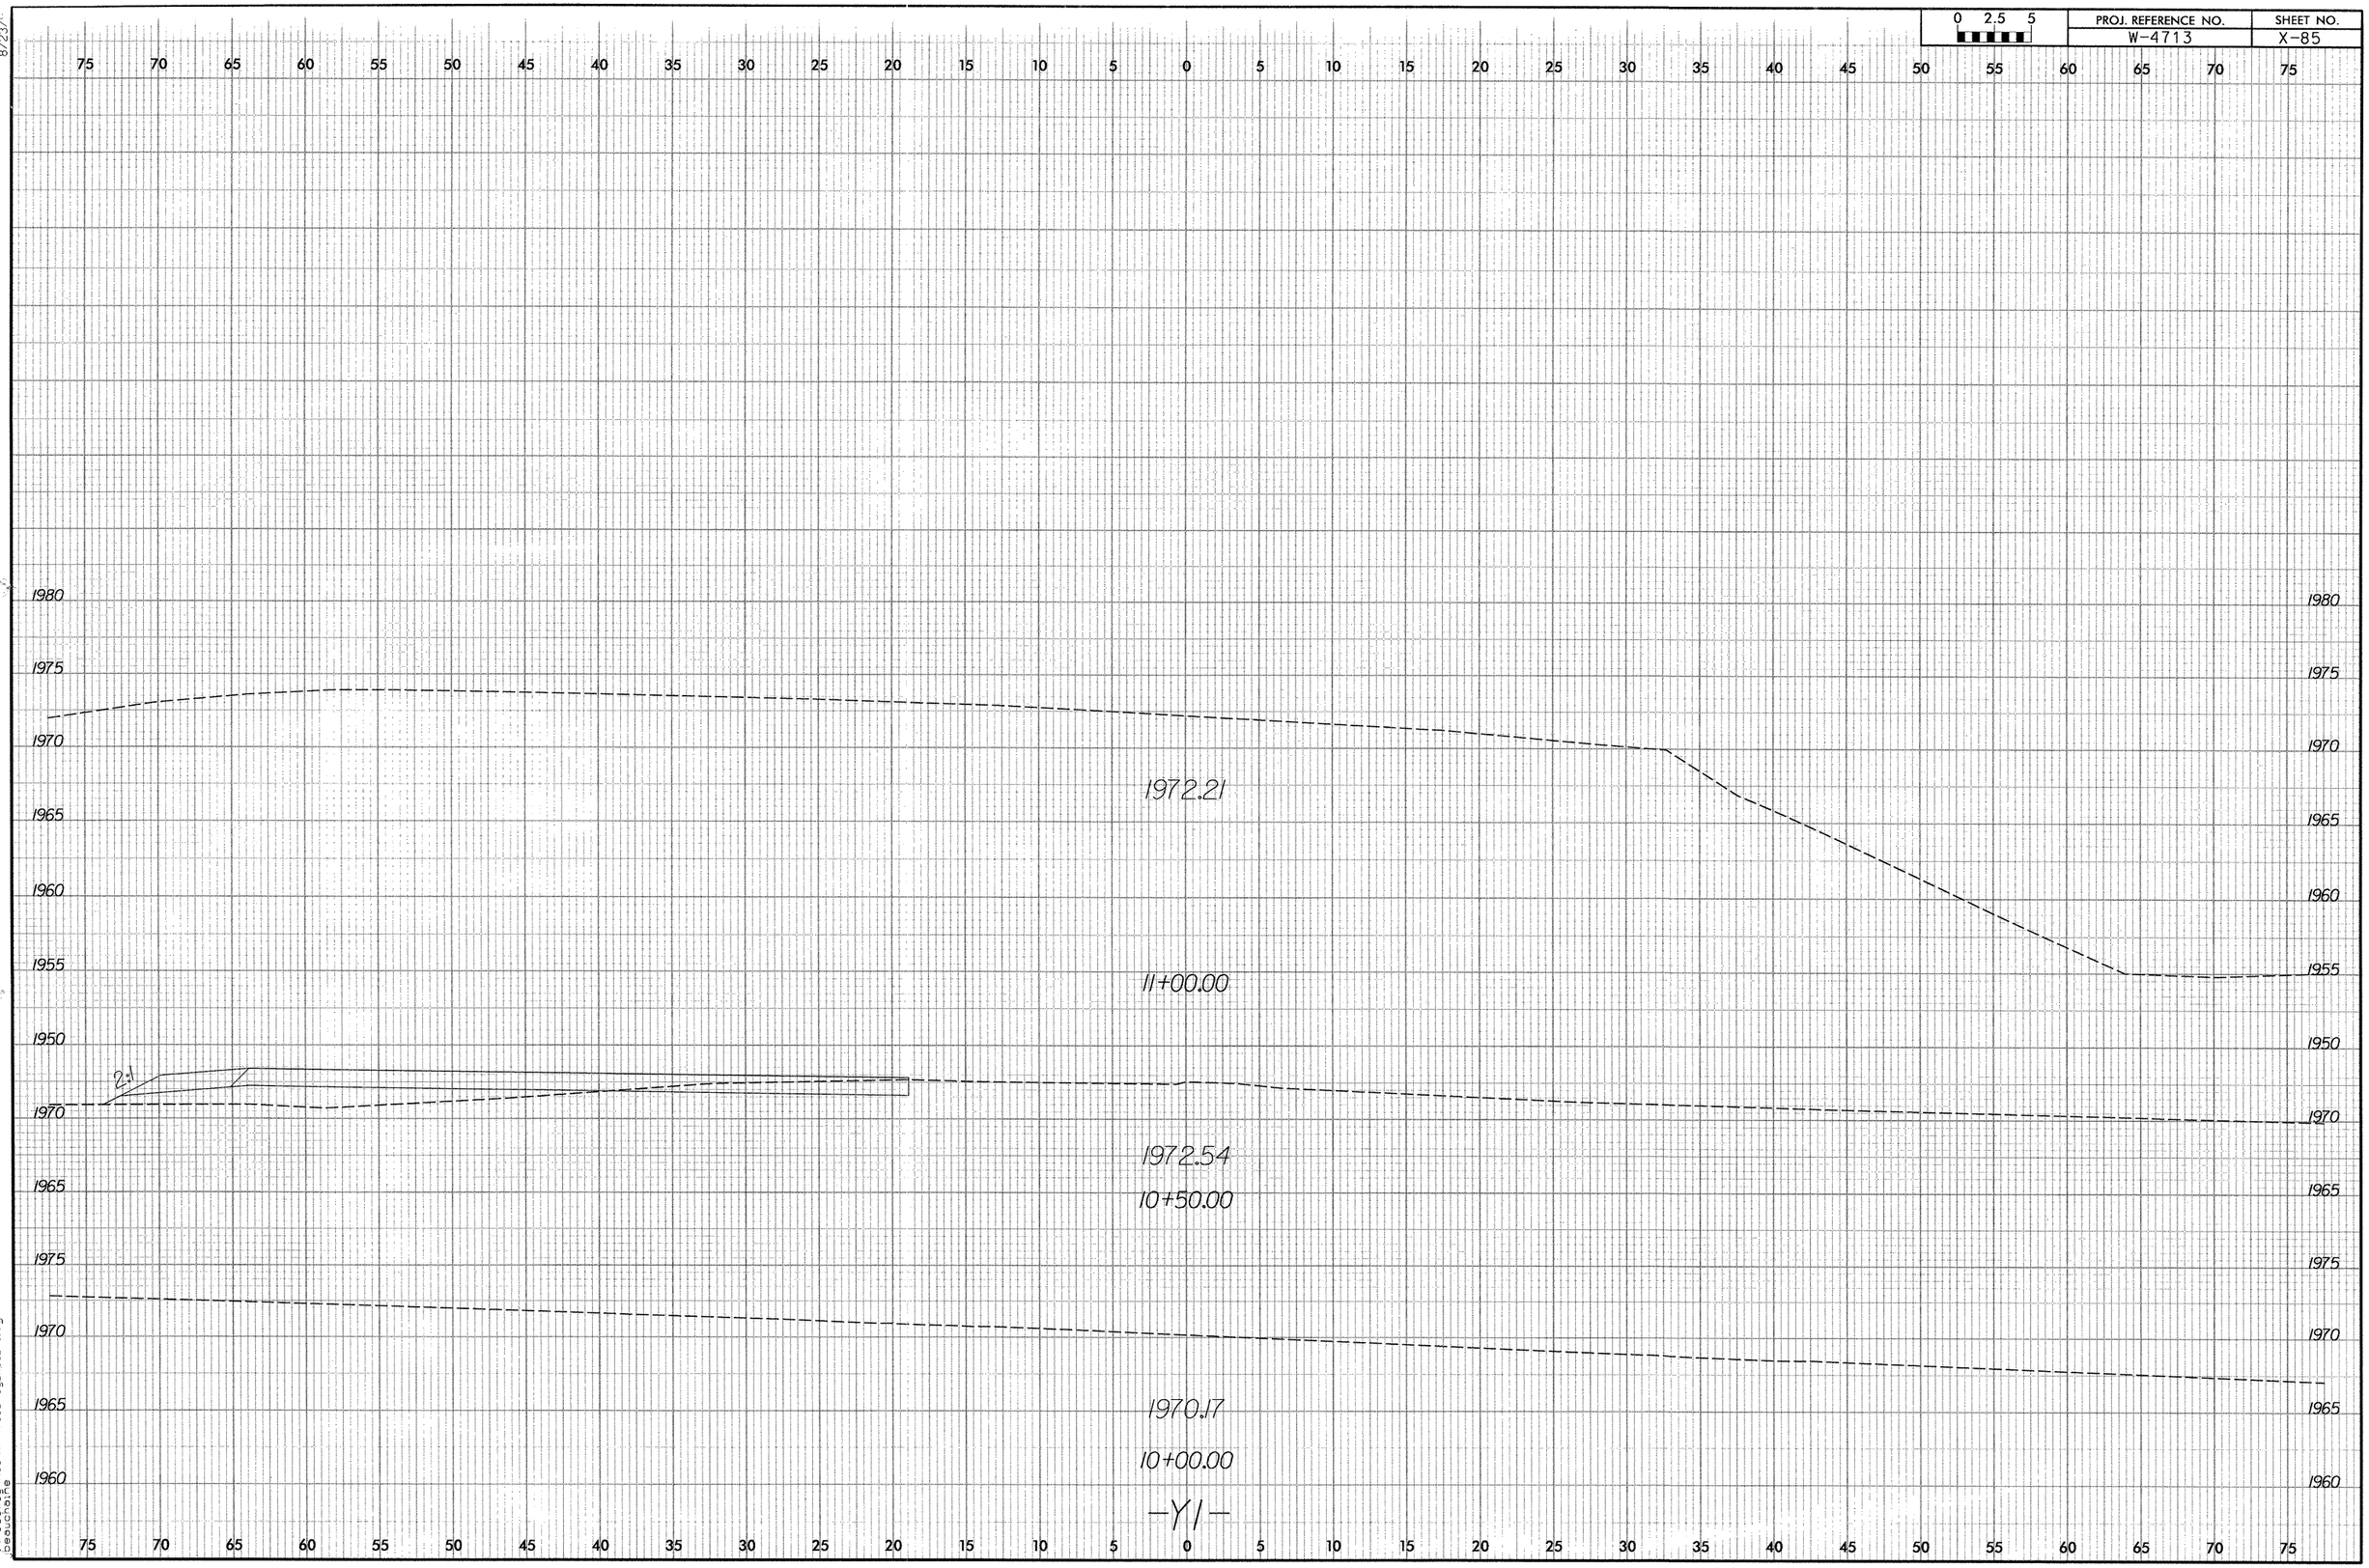

0 2.5 5
PROJ. REFERENCE NO.
W-4713
SHEET NO.
X-85
1972.21
11+00.00
2:1
1972.54
10+50.00
1970.17
10+00.00
-Y1-

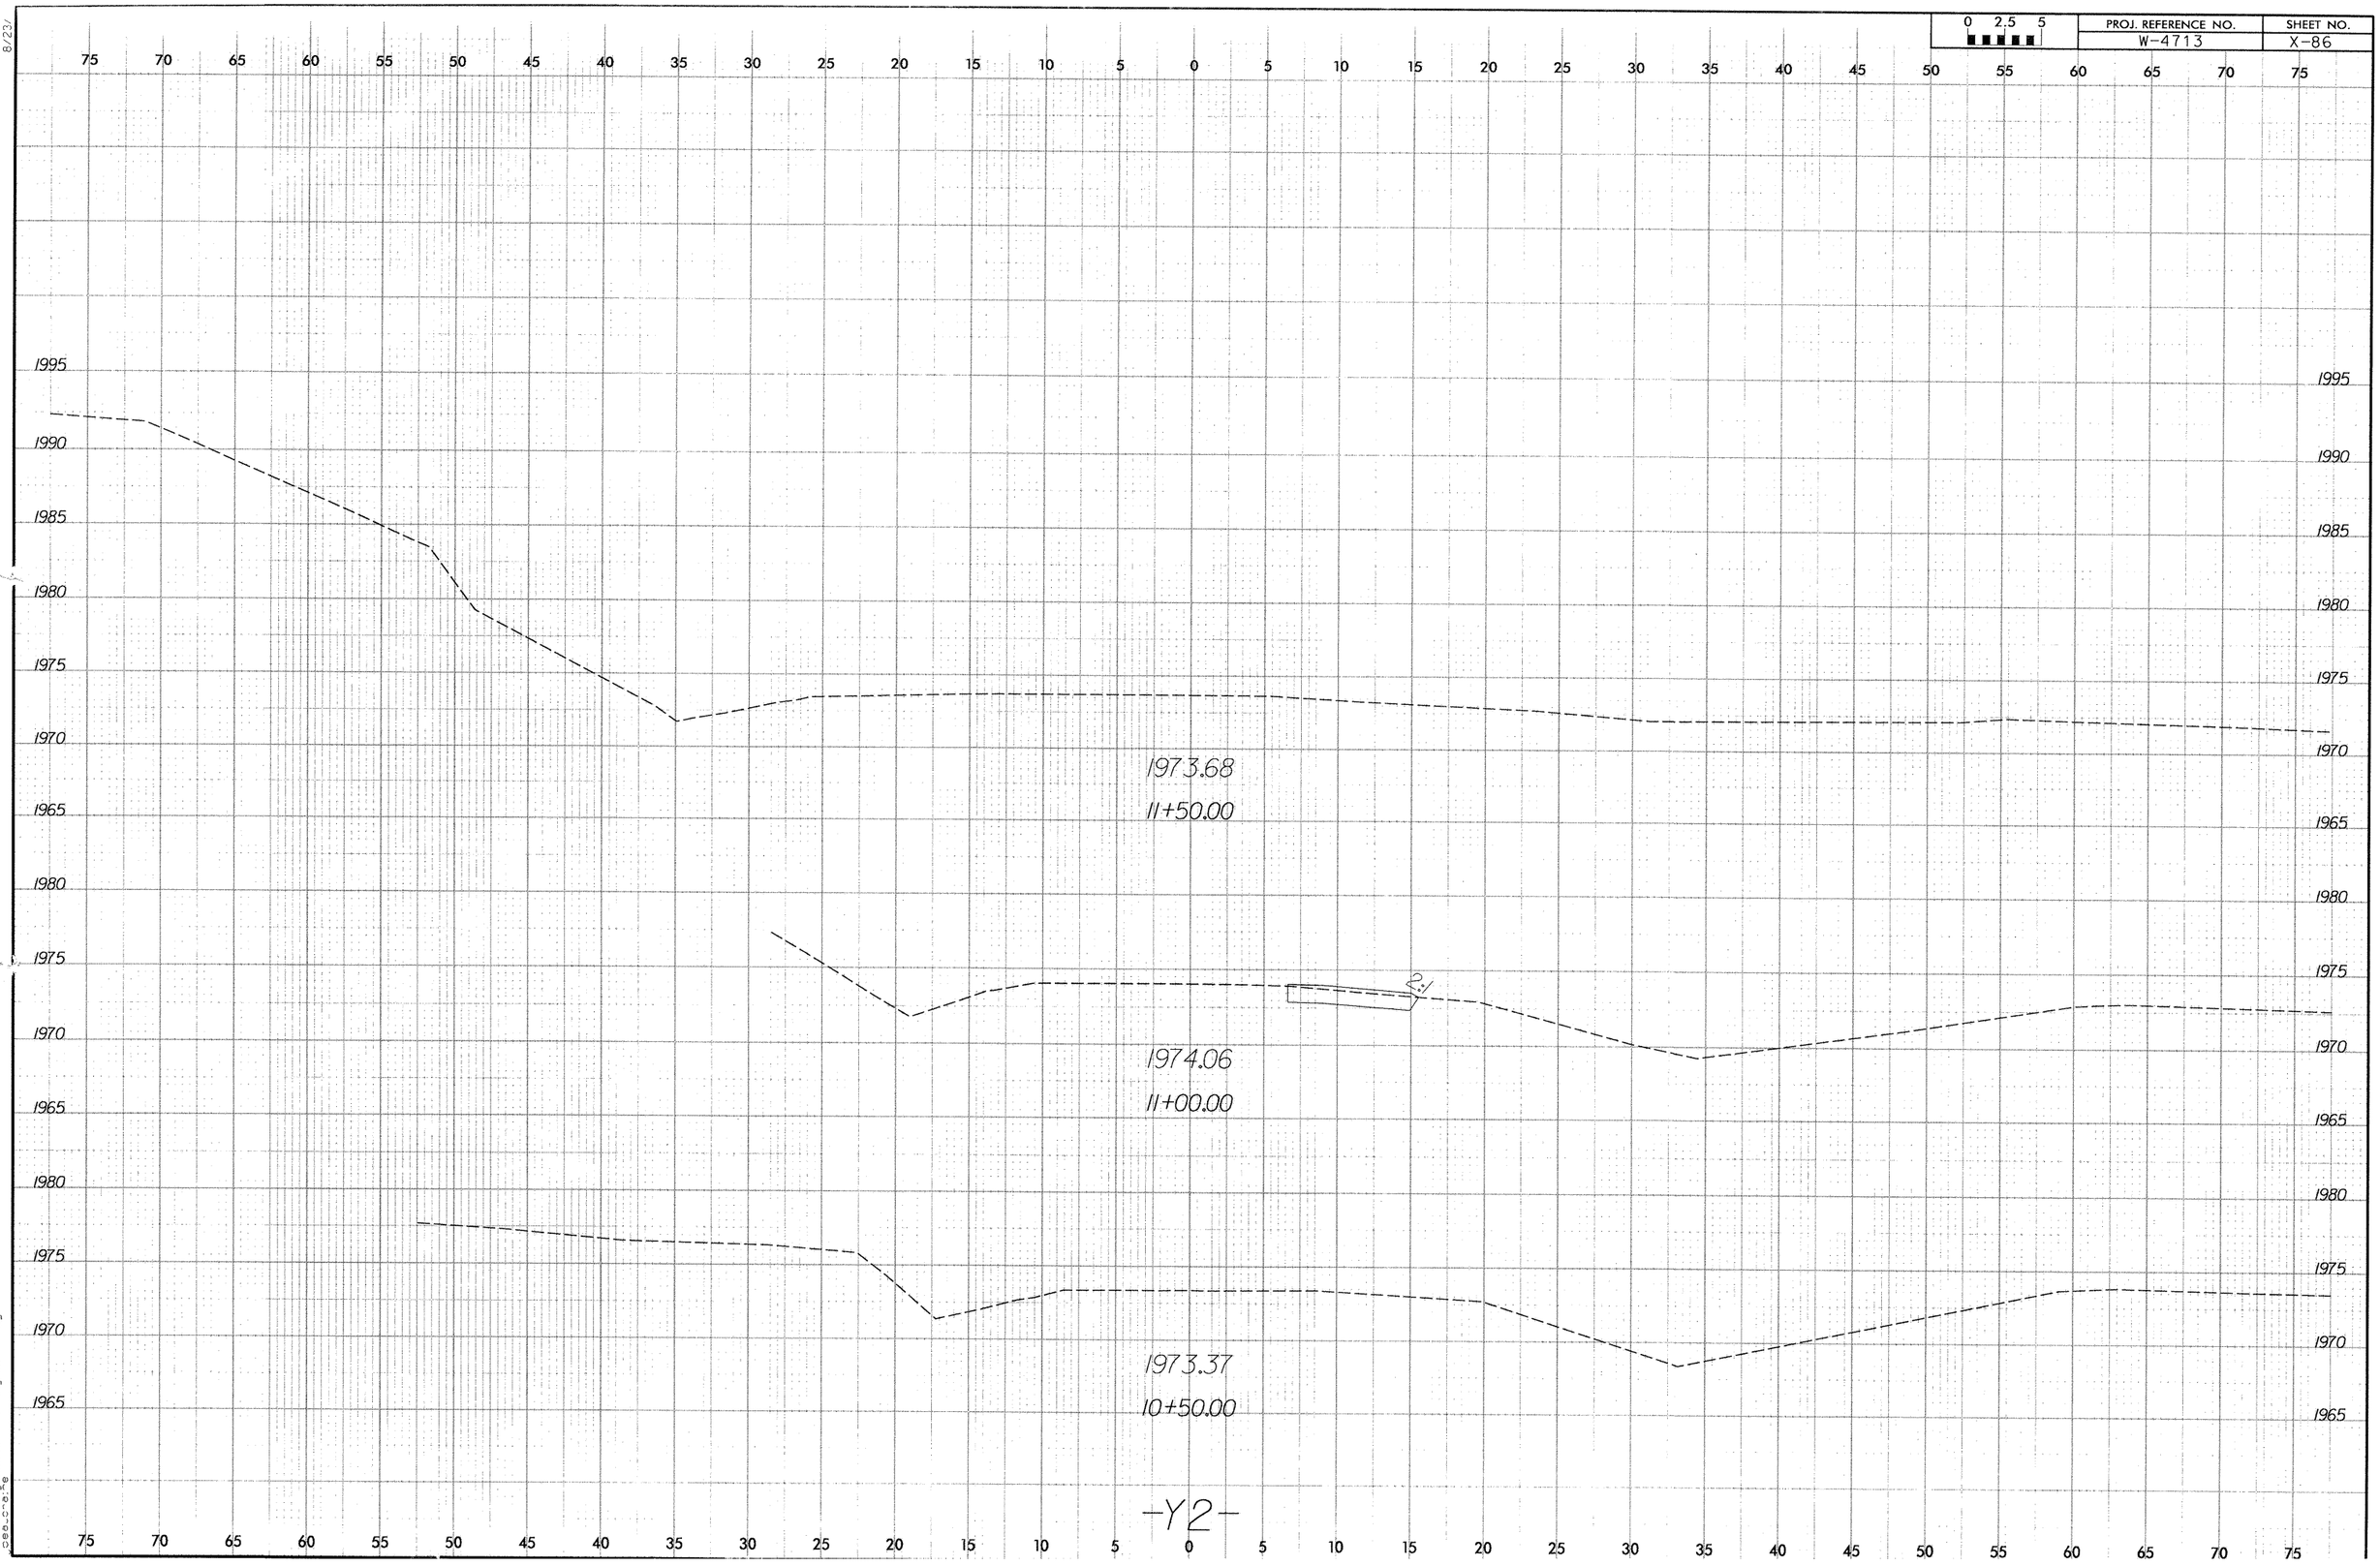
0 2.5 5
PROJ. REFERENCE NO.
W-4713
SHEET NO.
X-86
1995
1990
1985
1980
1975
1970
1965
1973.68
11+50.00
2:1
1974.06
11+00.00
1973.37
10+50.00
-Y2-