PROJ. REFERENCE NO.	SHEET NO.
B-4223	X-1

DIVISION OF HIGHWAYS
STATE OF NORTH CAROLINA

Note: Approximate quantities only. Unclassified excavation, Borrow Excavation, Shoulder Borrow, Fine Grading, Clearing and Grubbing, Breaking of Existing Pavement and Removal of Existing Pavement will be paid for at the contract Lump Sum price for "Grading".

CROSS-SECTION SUMMARY

NOTE: EMBANKMENT COLUMN INCLUDES BACKFILL FOR UNDERCUT

IN CUBIC YARDS

LOCATION	UNCLASSIFIED EXCAVATION	EMBANKMENT
-L-		
18+00	0	0
18+50	30	21
19+00	69	48
19+50	86	65
20+00	96	76
20+50	102	68
21+00	108	60
21+50	102	55
22+00	76	60
22+50	67	69
23+00	68	78
23+50	50	56
24+00	121	57
24+50	111	180
25+00	32	324
25+50	57	389
26+00	76	502
26+50	76	689
27+00	64	874
27+50	28	1,057
28+00	0	1,302
28+50	0	1,574
28+90.83	0	1,426
END BENT	0	2,000
END BENT	0	936
38+13.17	0	0
38+50	0	1,160
39+00	0	1,434
39+50	0	1,221
40+00	0	1,002
40+50	0	825
41+00	0	694
41+50	0	606
42+00	0	509
42+50	0	389

LOCATION	UNCLASSIFIED EXCAVATION	EMBANKMENT
-L-		
43+00	0	301
43+50	0	226
44+00	2	159
44+50	7	121
45+00	13	88
45+50	27	68
46+00	38	60
46+50	67	52
47+00	54	57
47+50	40	47
48+00	59	36
48+50	39	42
49+00	89	26
49+50	105	10
50+00	29	4
-DRIVE-		
10+12	0	0
11+19.76	0	835
11+71.75	0	240
12+23.81	0	133
12+76.08	0	77
13+28.58	0	43
14+00.00	0	16

LOCATION	UNCLASSIFIED EXCAVATION	EMBANKMENT

Rev 3/6/01

1/24/2007 9:04:26 PM
R:\Roadway\Xsec\b4223_rdy_xpl.dgn

0 10	PROJ. REFERENCE NO.	SHEET NO.
	B-4223	X-2

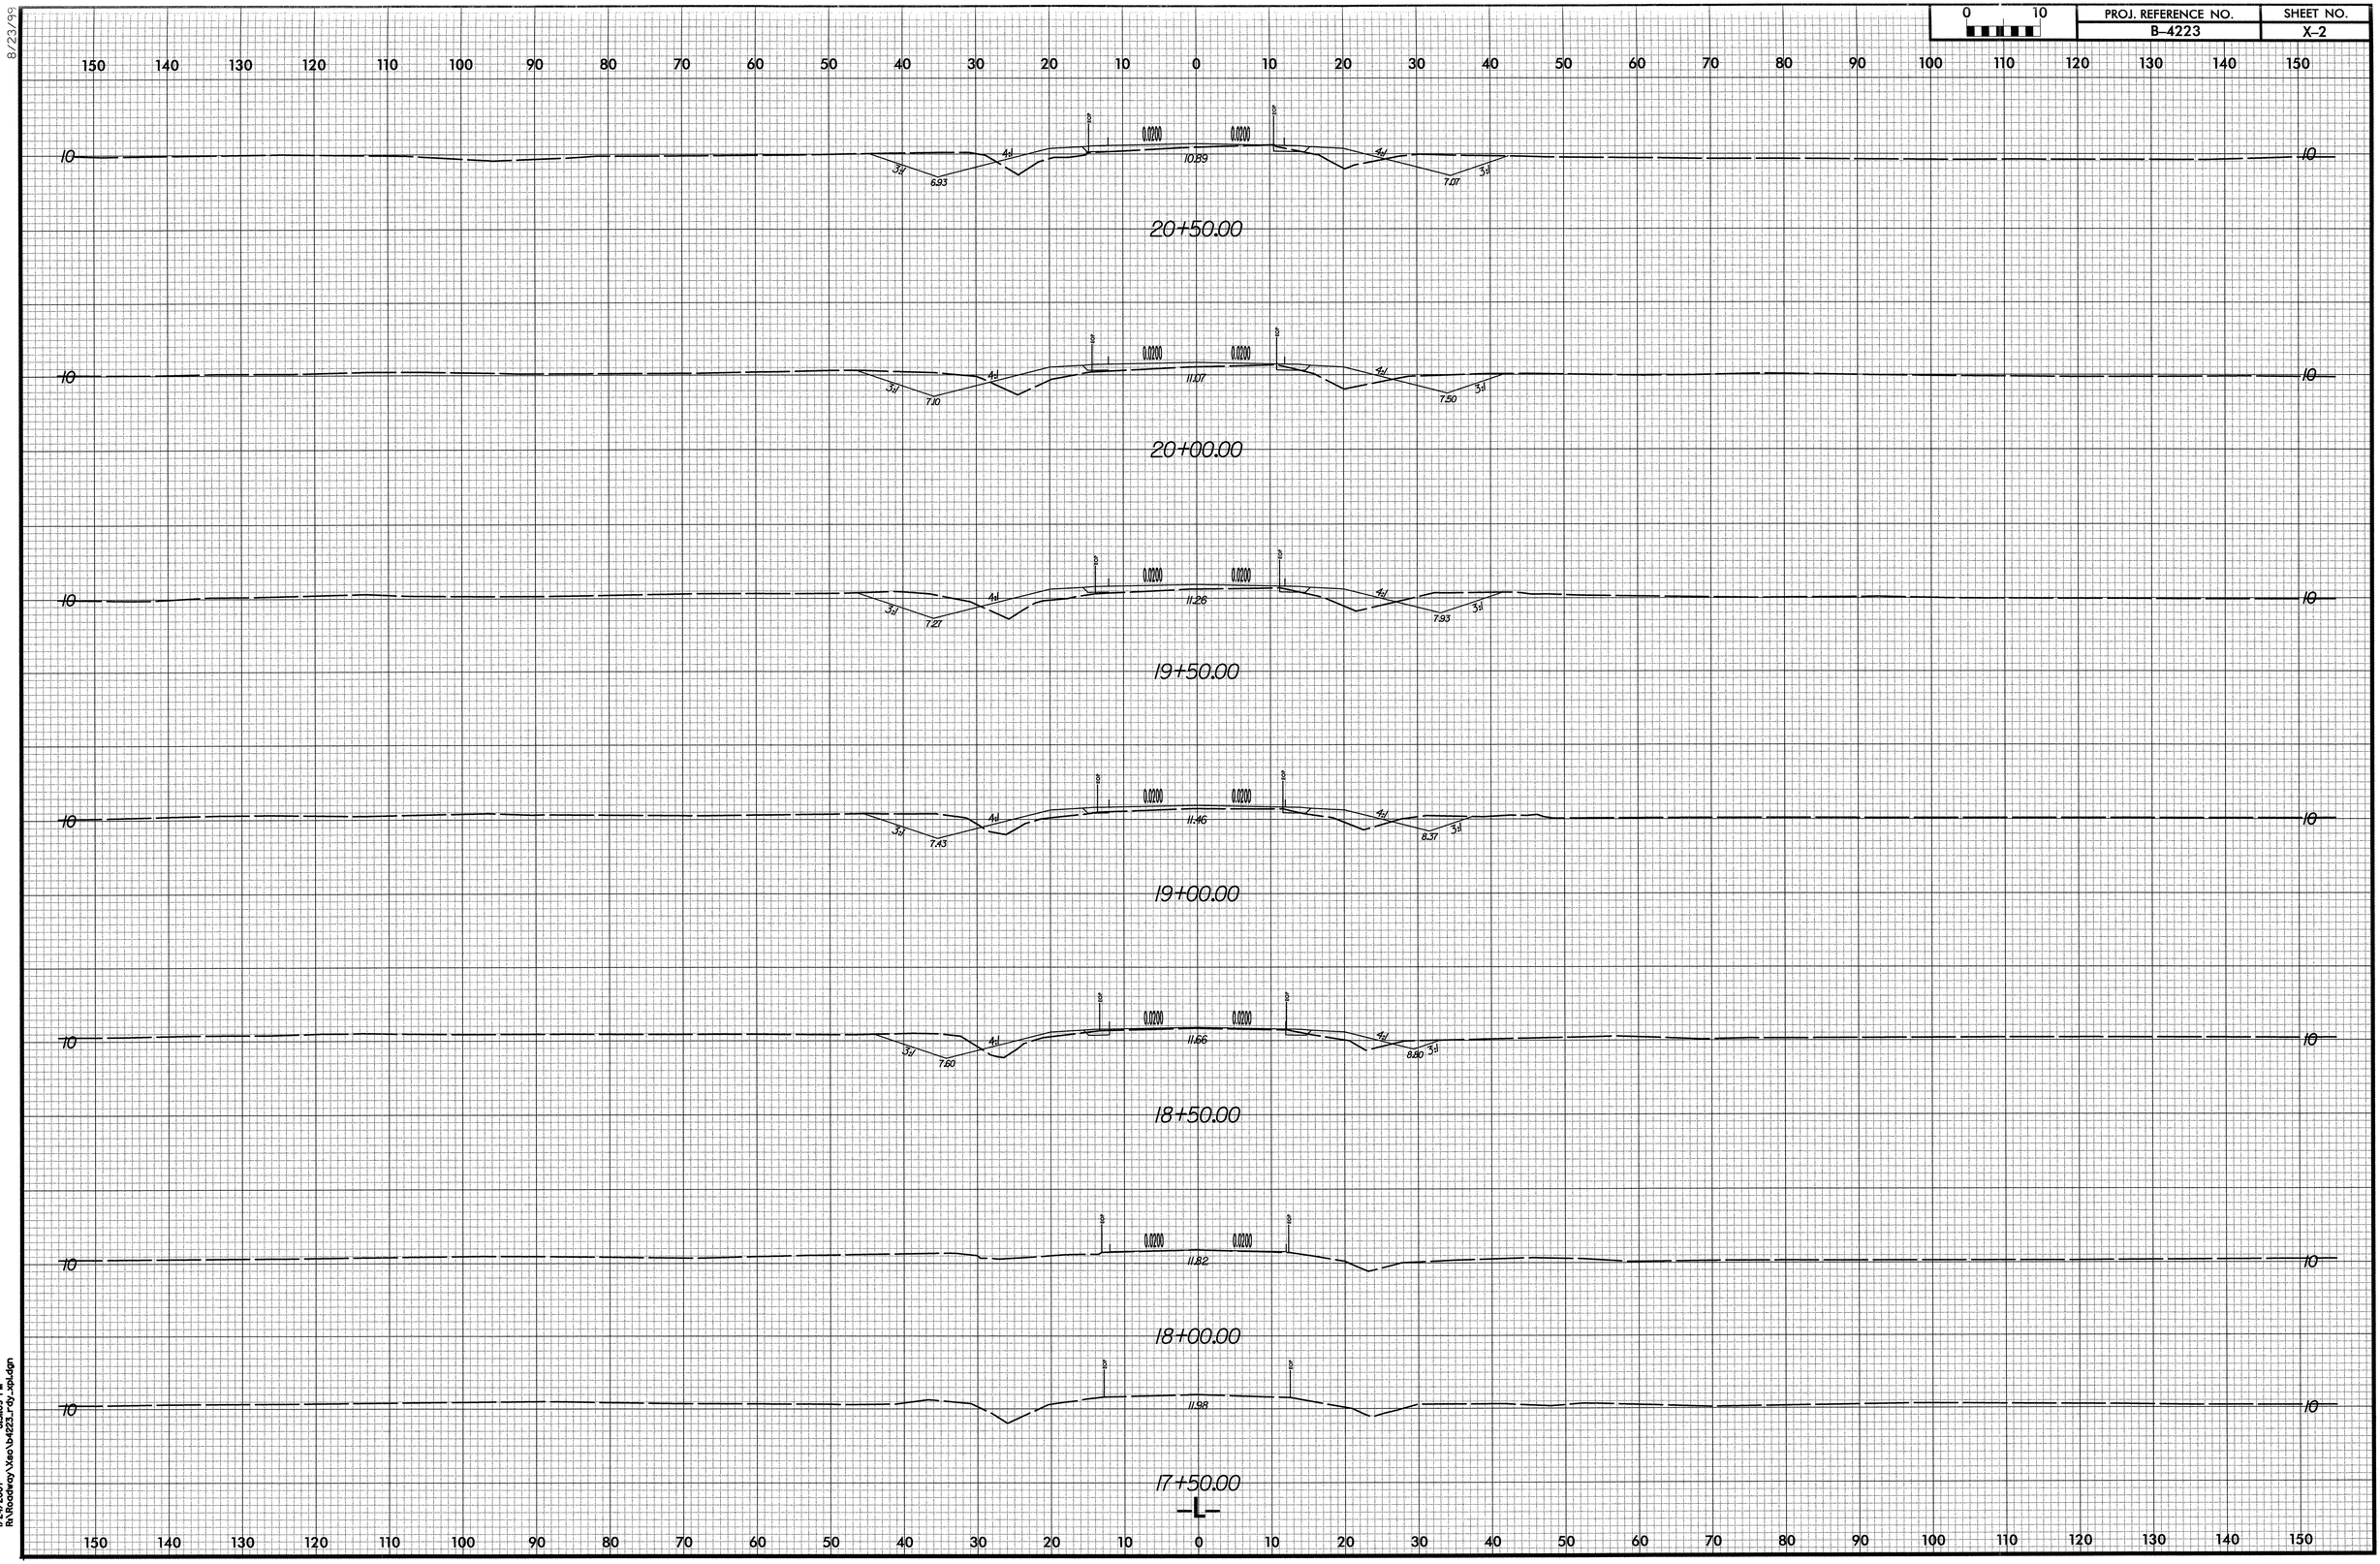

8/23/99

1/24/2007 8:15:09 PM
R:\Roadway\Xsec\b4223_rdy_xpl.dgn

0 10	PROJ. REFERENCE NO.	SHEET NO.
	B-4223	X-3

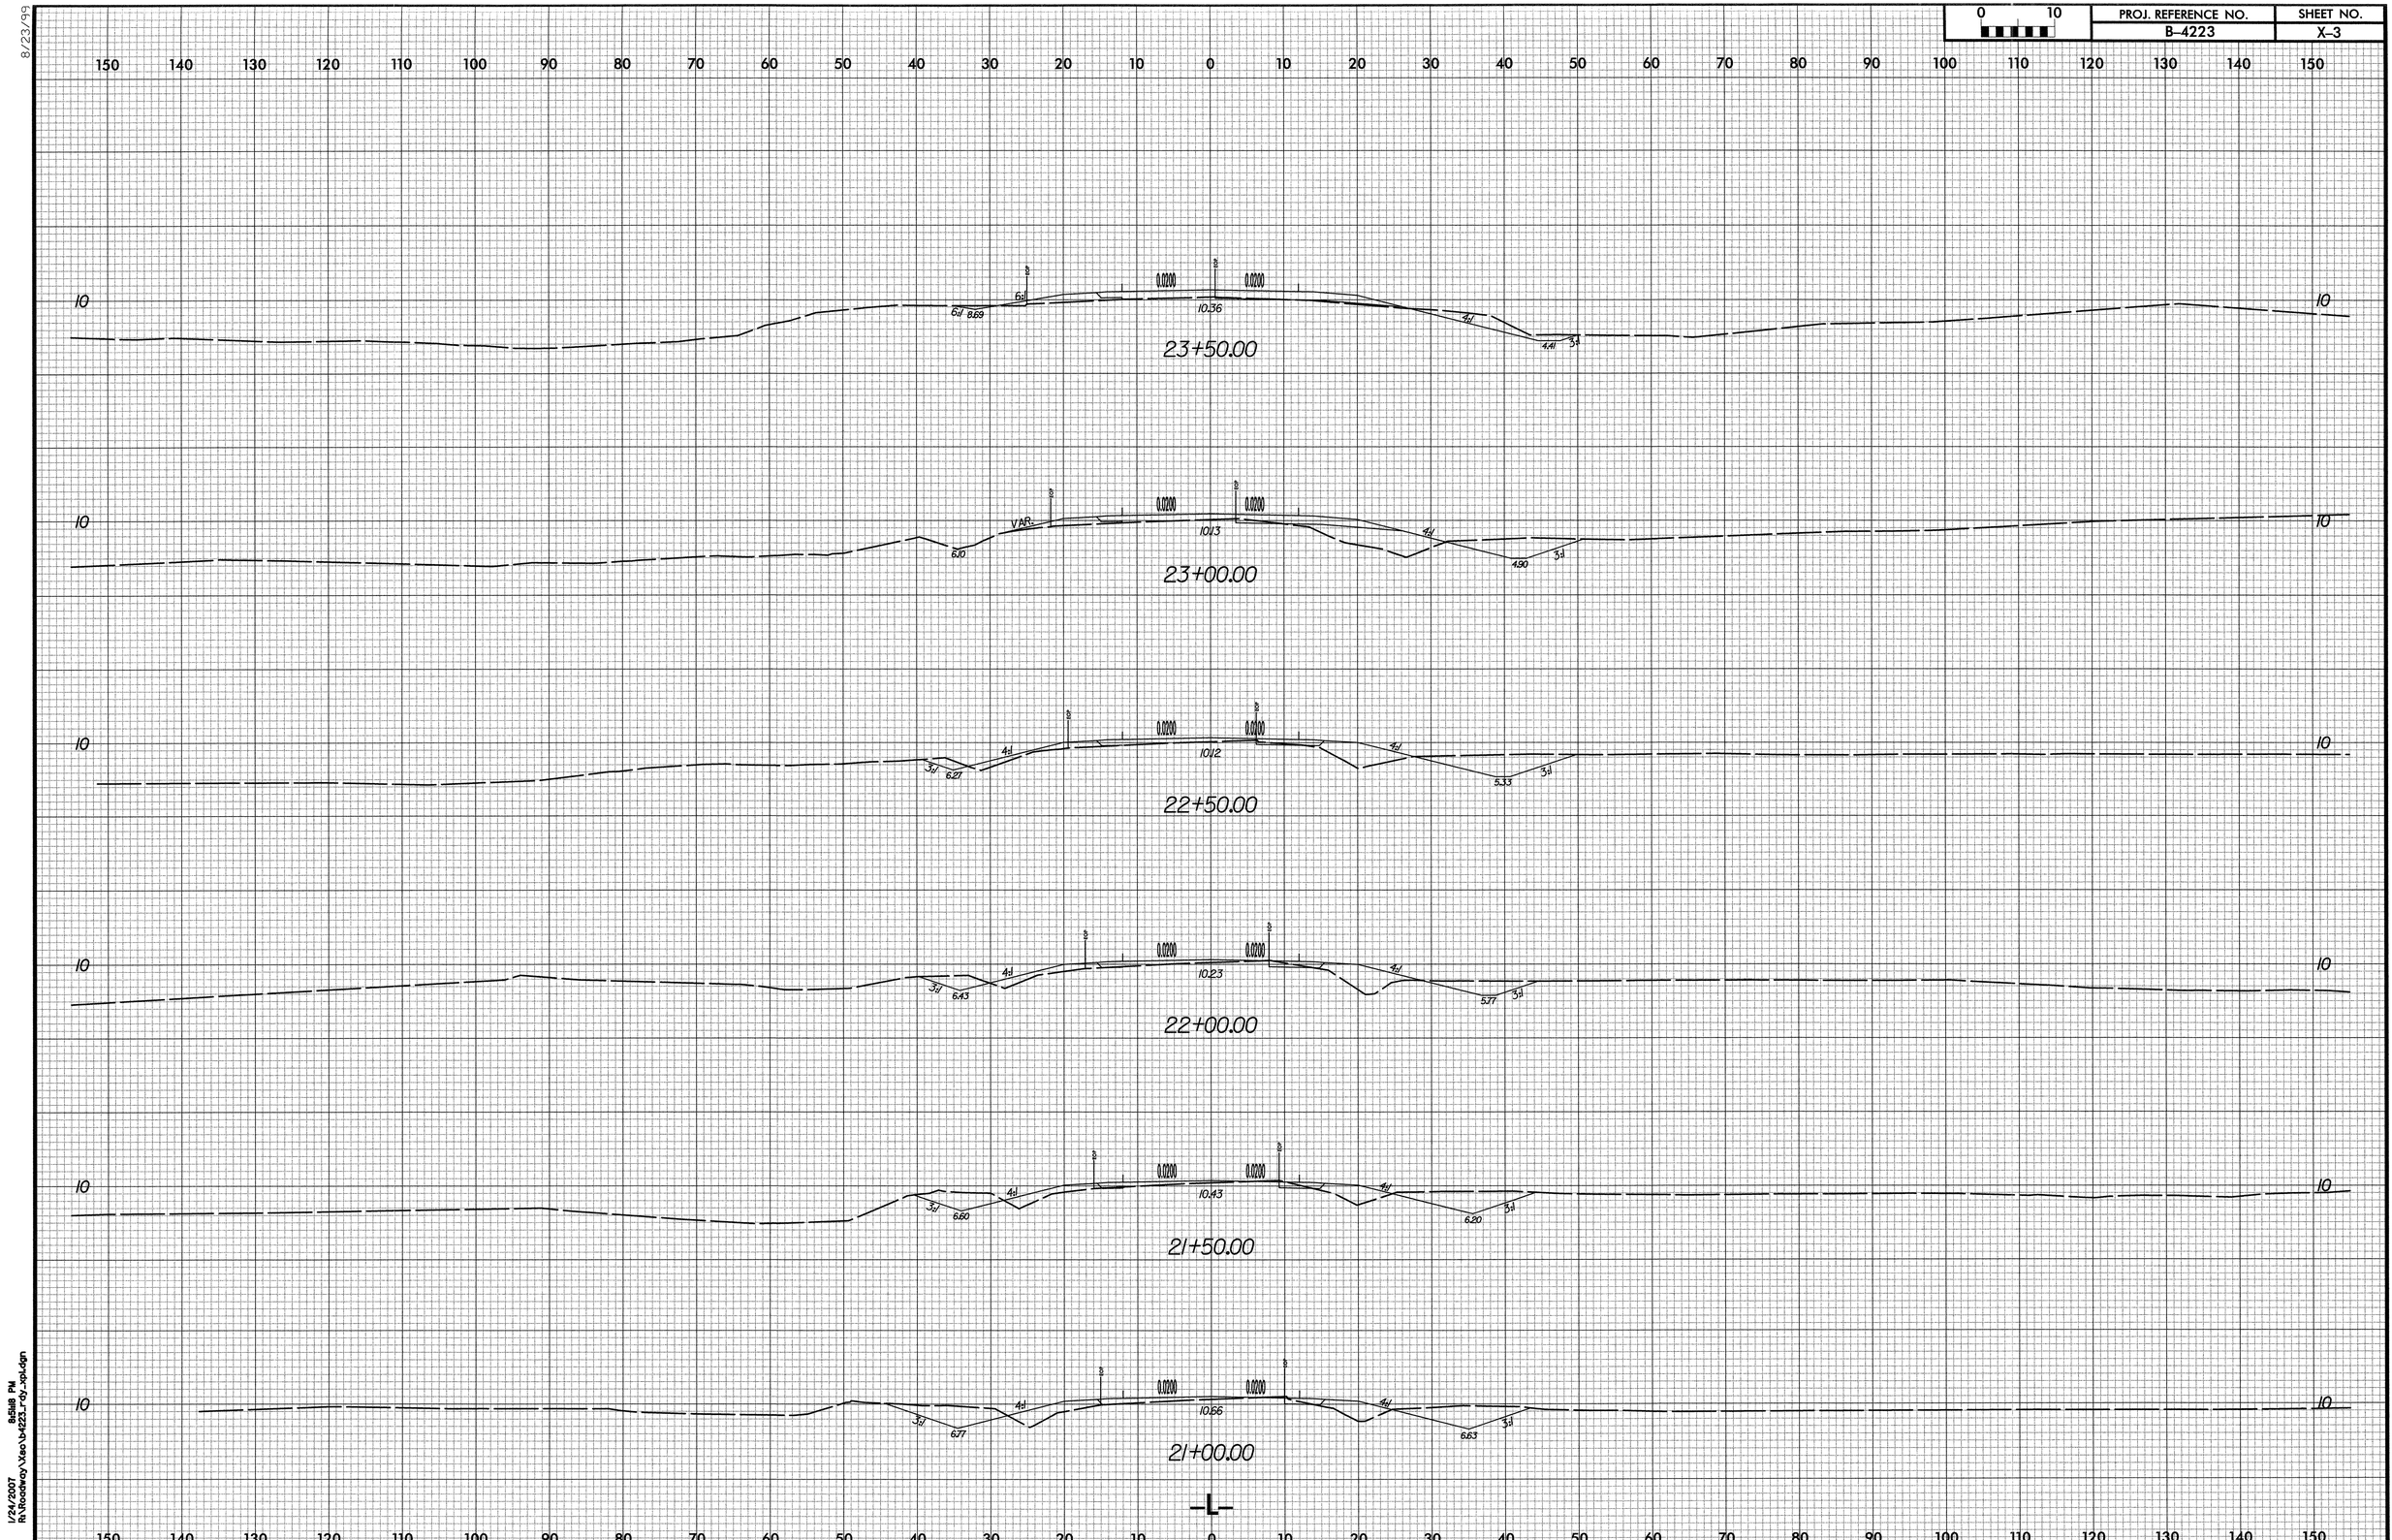

8/23/99

8:58:18 PM
1/24/2007
R:\Roadway\Xsec\b4223_rdy_xpl.dgn

0 10	PROJ. REFERENCE NO.	SHEET NO.
	B-4223	X-4

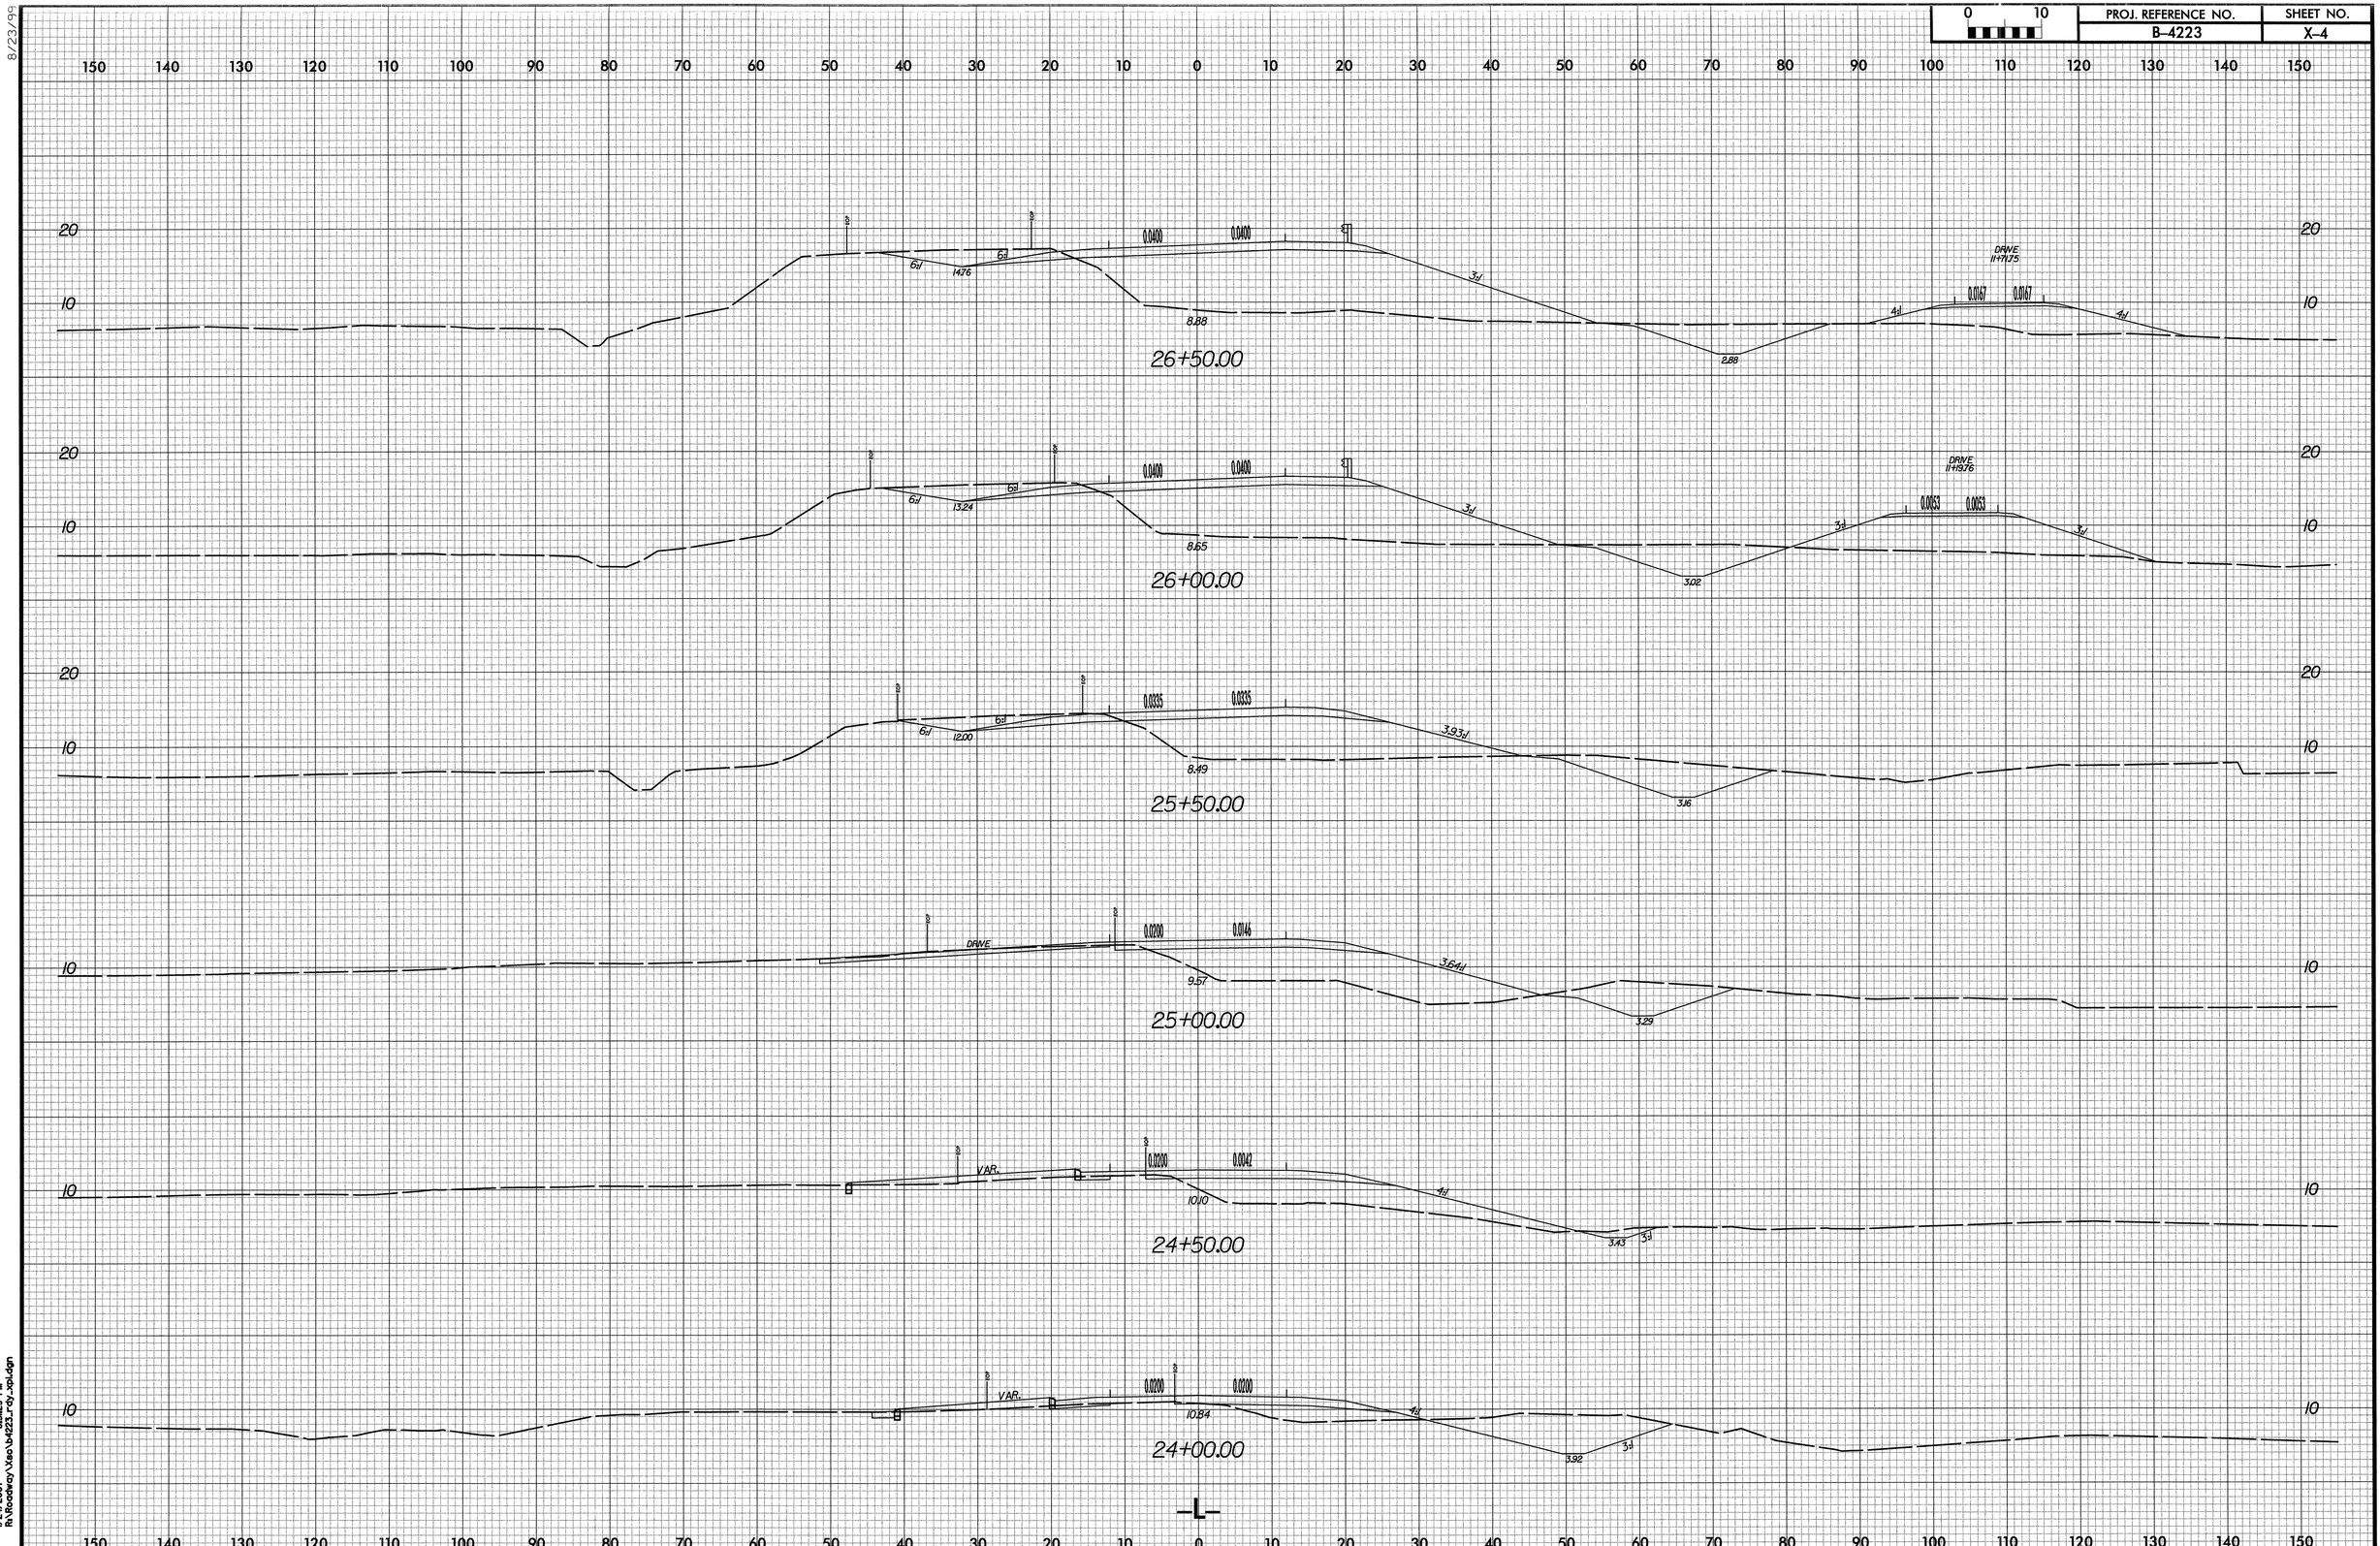

8/23/99

1/24/2007 8:51:29 PM
R:\Roadway\Geo\B4223_rdy_xpl.dgn

0 10	PROJ. REFERENCE NO.	SHEET NO.
	B-4223	X-5

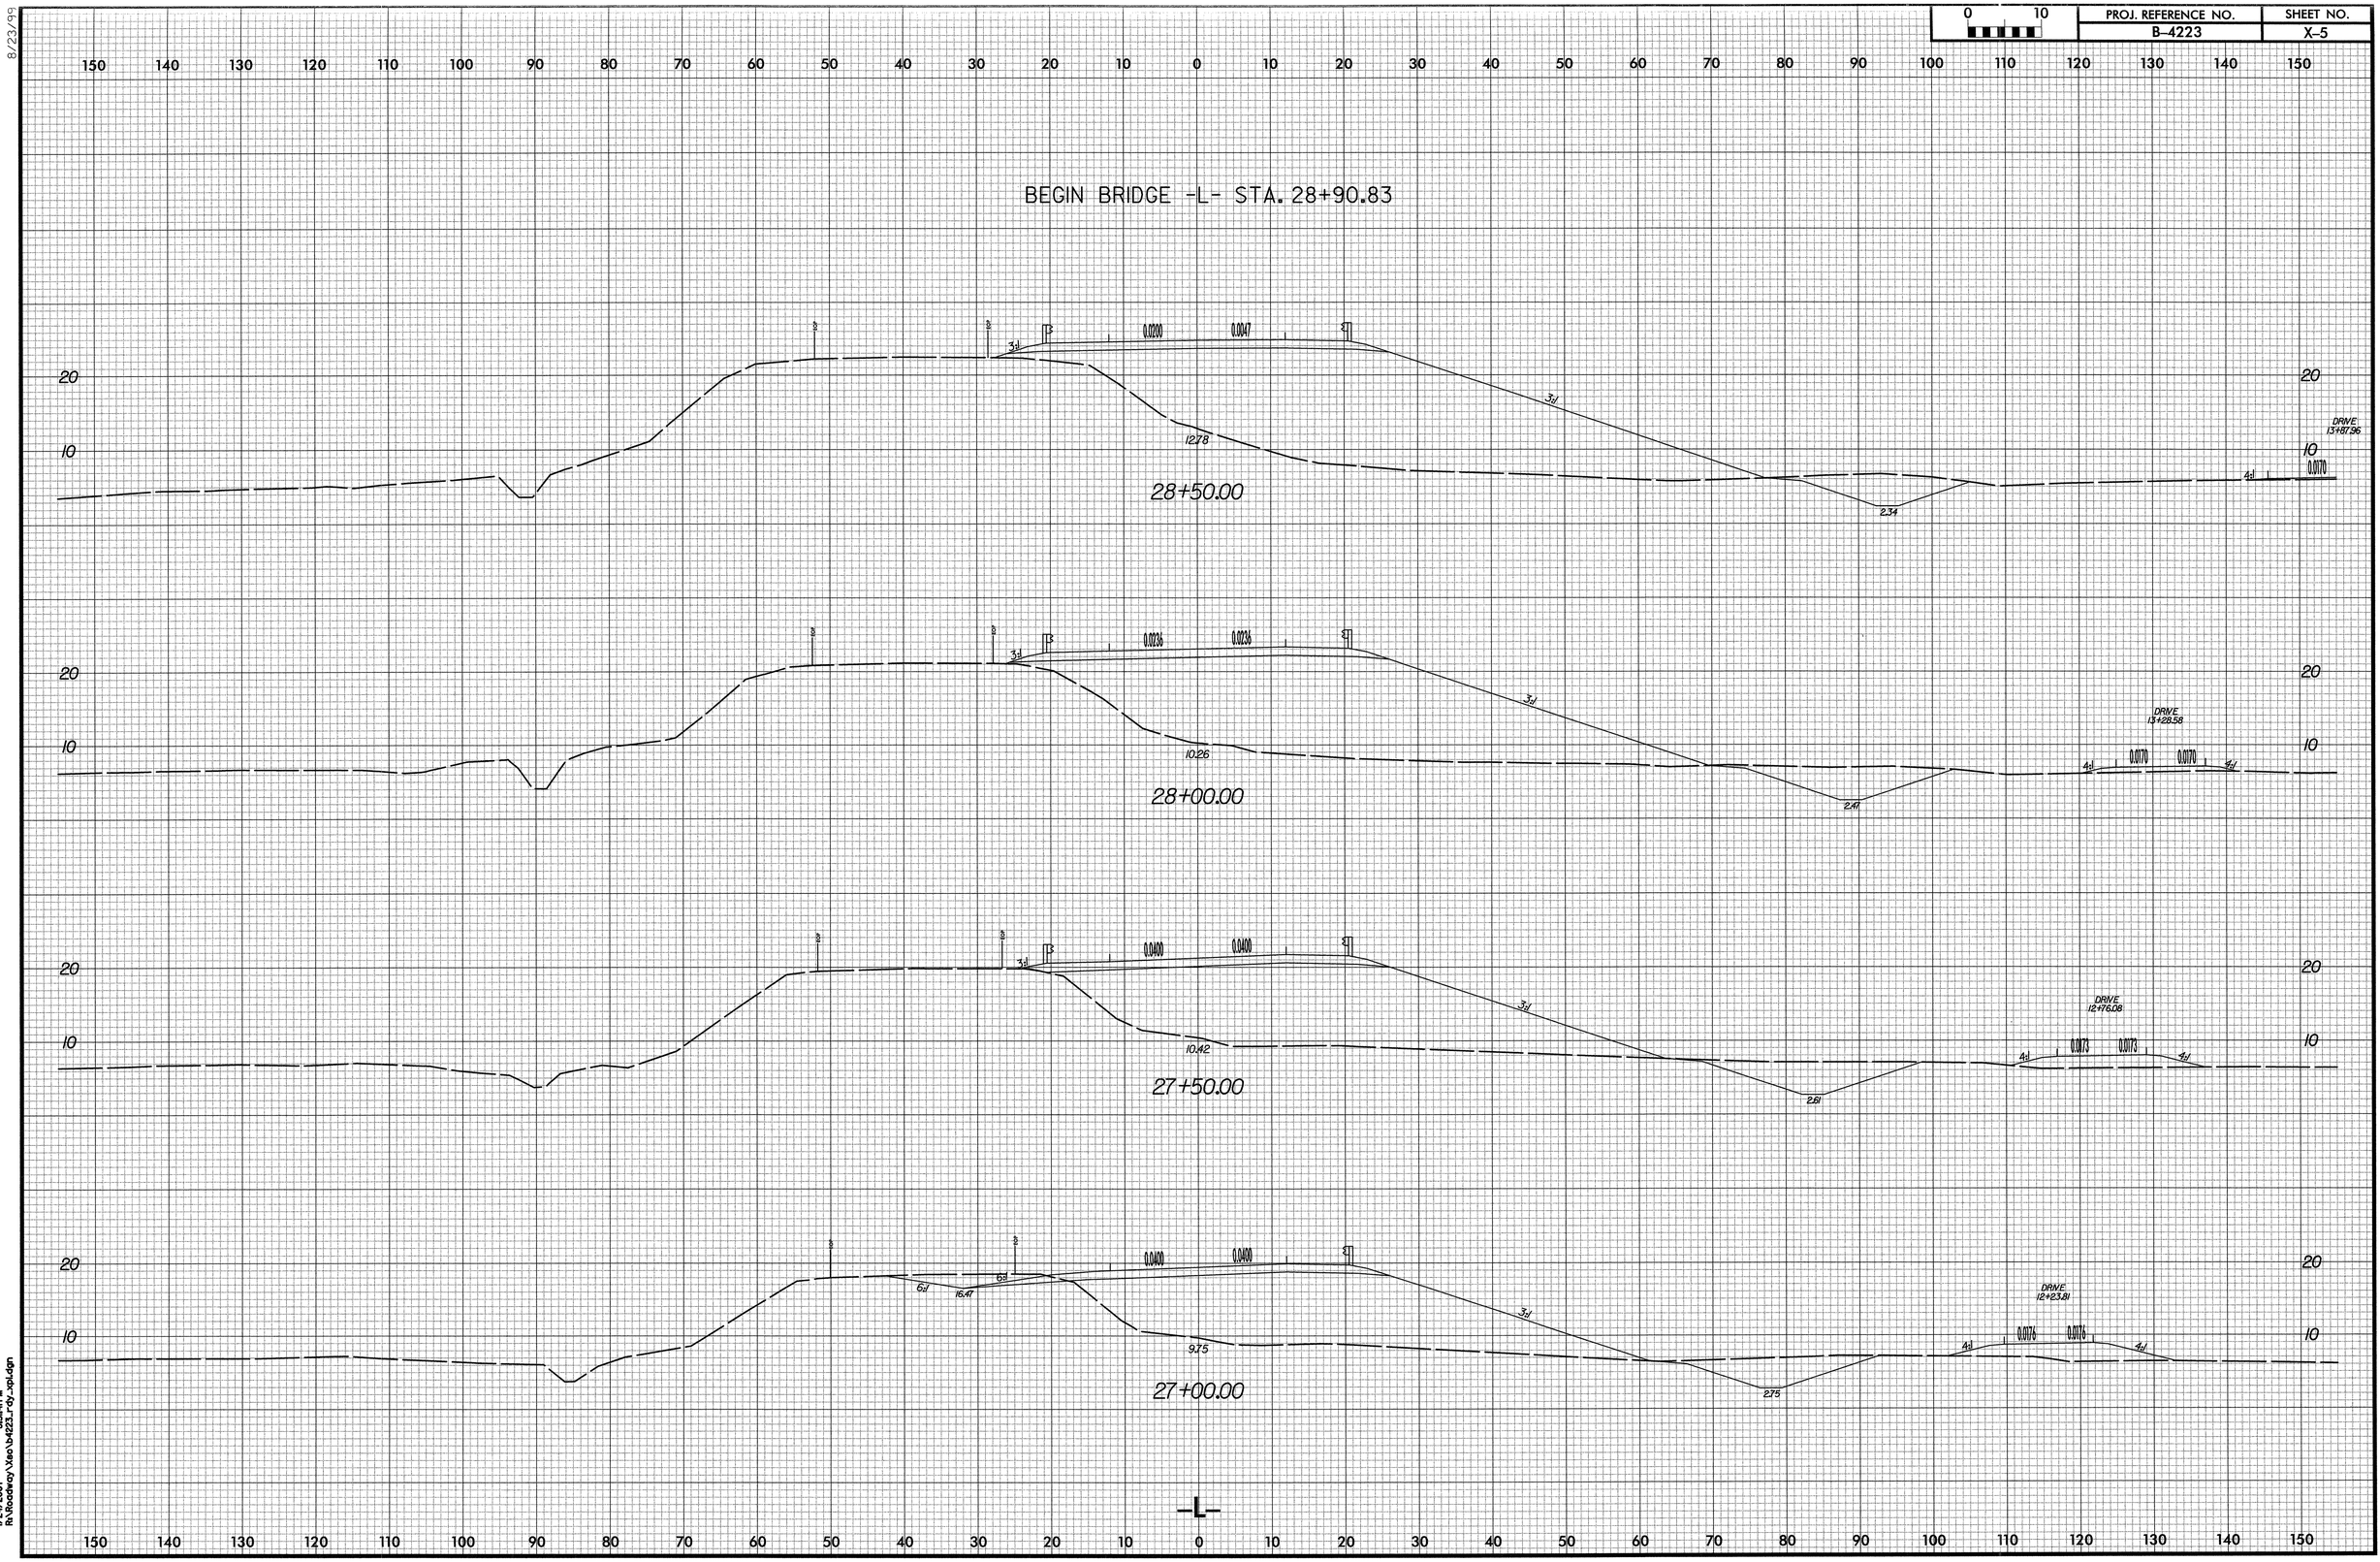

8/23/99

1/24/2007 8:51:41 PM
R:\Roadway\Geo\B4223_rdy_xpl.dgn

0 10	PROJ. REFERENCE NO.	SHEET NO.
	B-4223	X-6

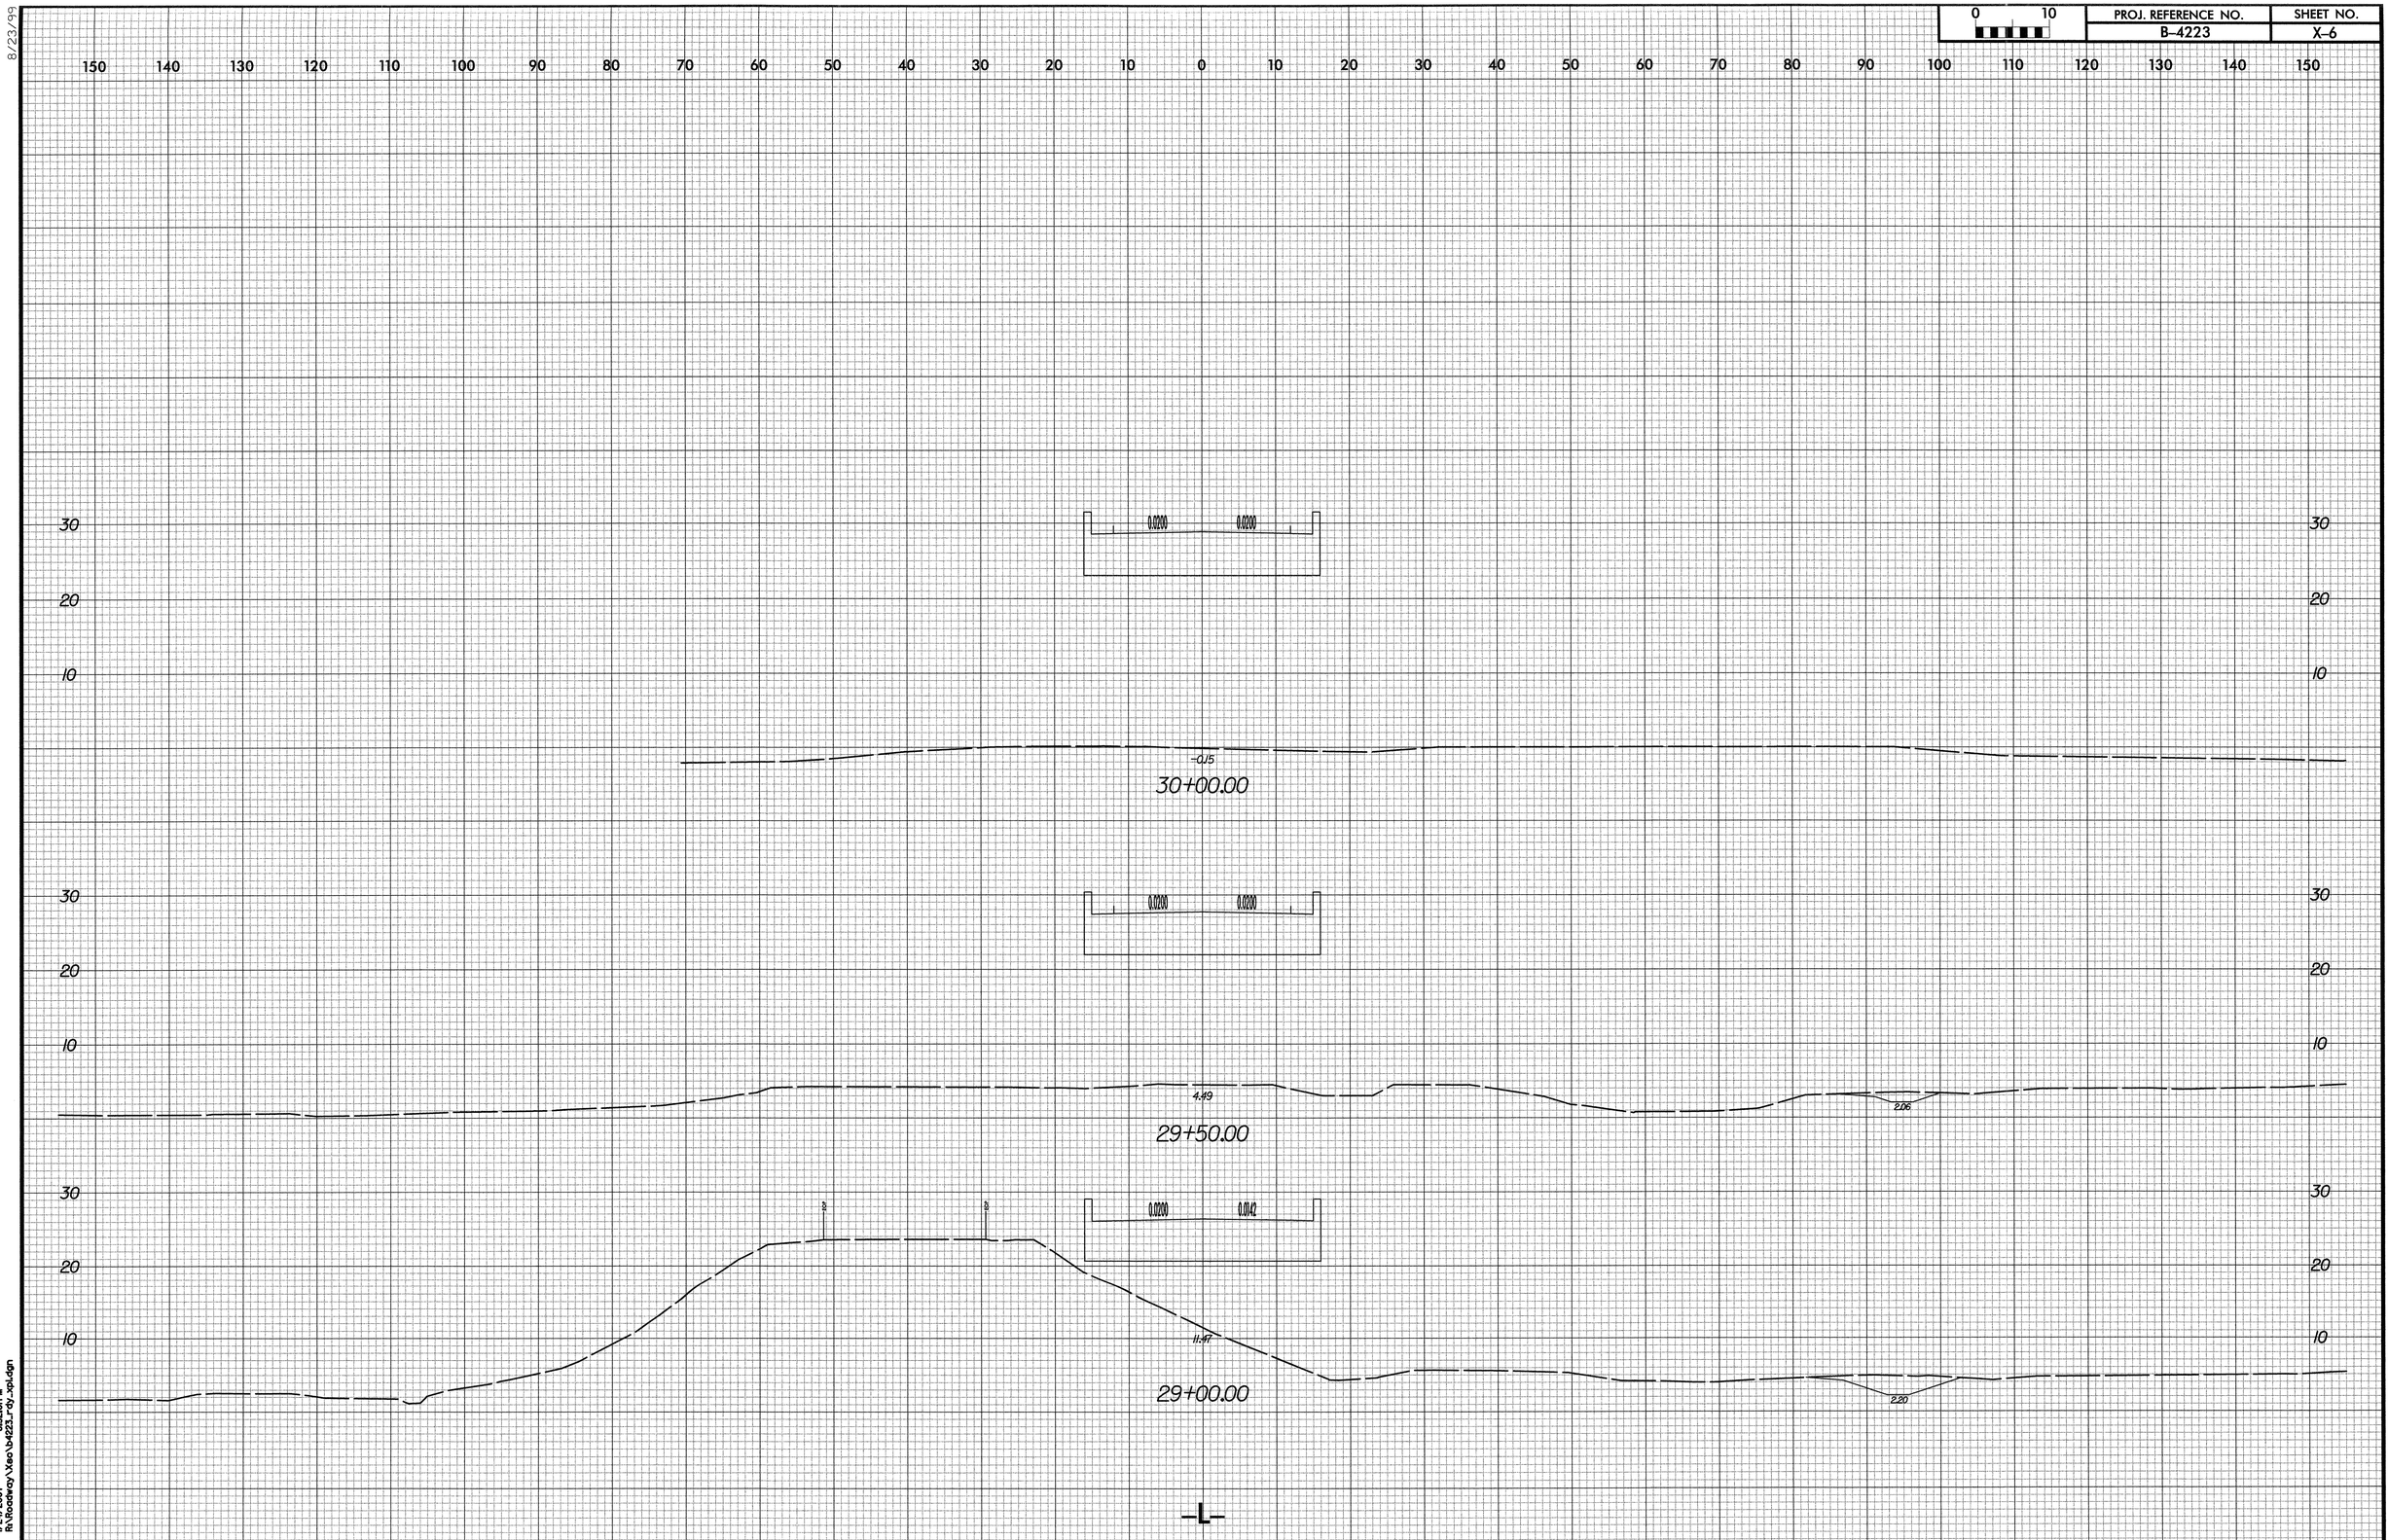

8/23/99

1/24/2007 8:52:01 PM
R:\Roadway\Xsec\B4223_rdy_xpl.dgn

8/23/99

0 10	PROJ. REFERENCE NO.	SHEET NO.
	B-4223	X-7

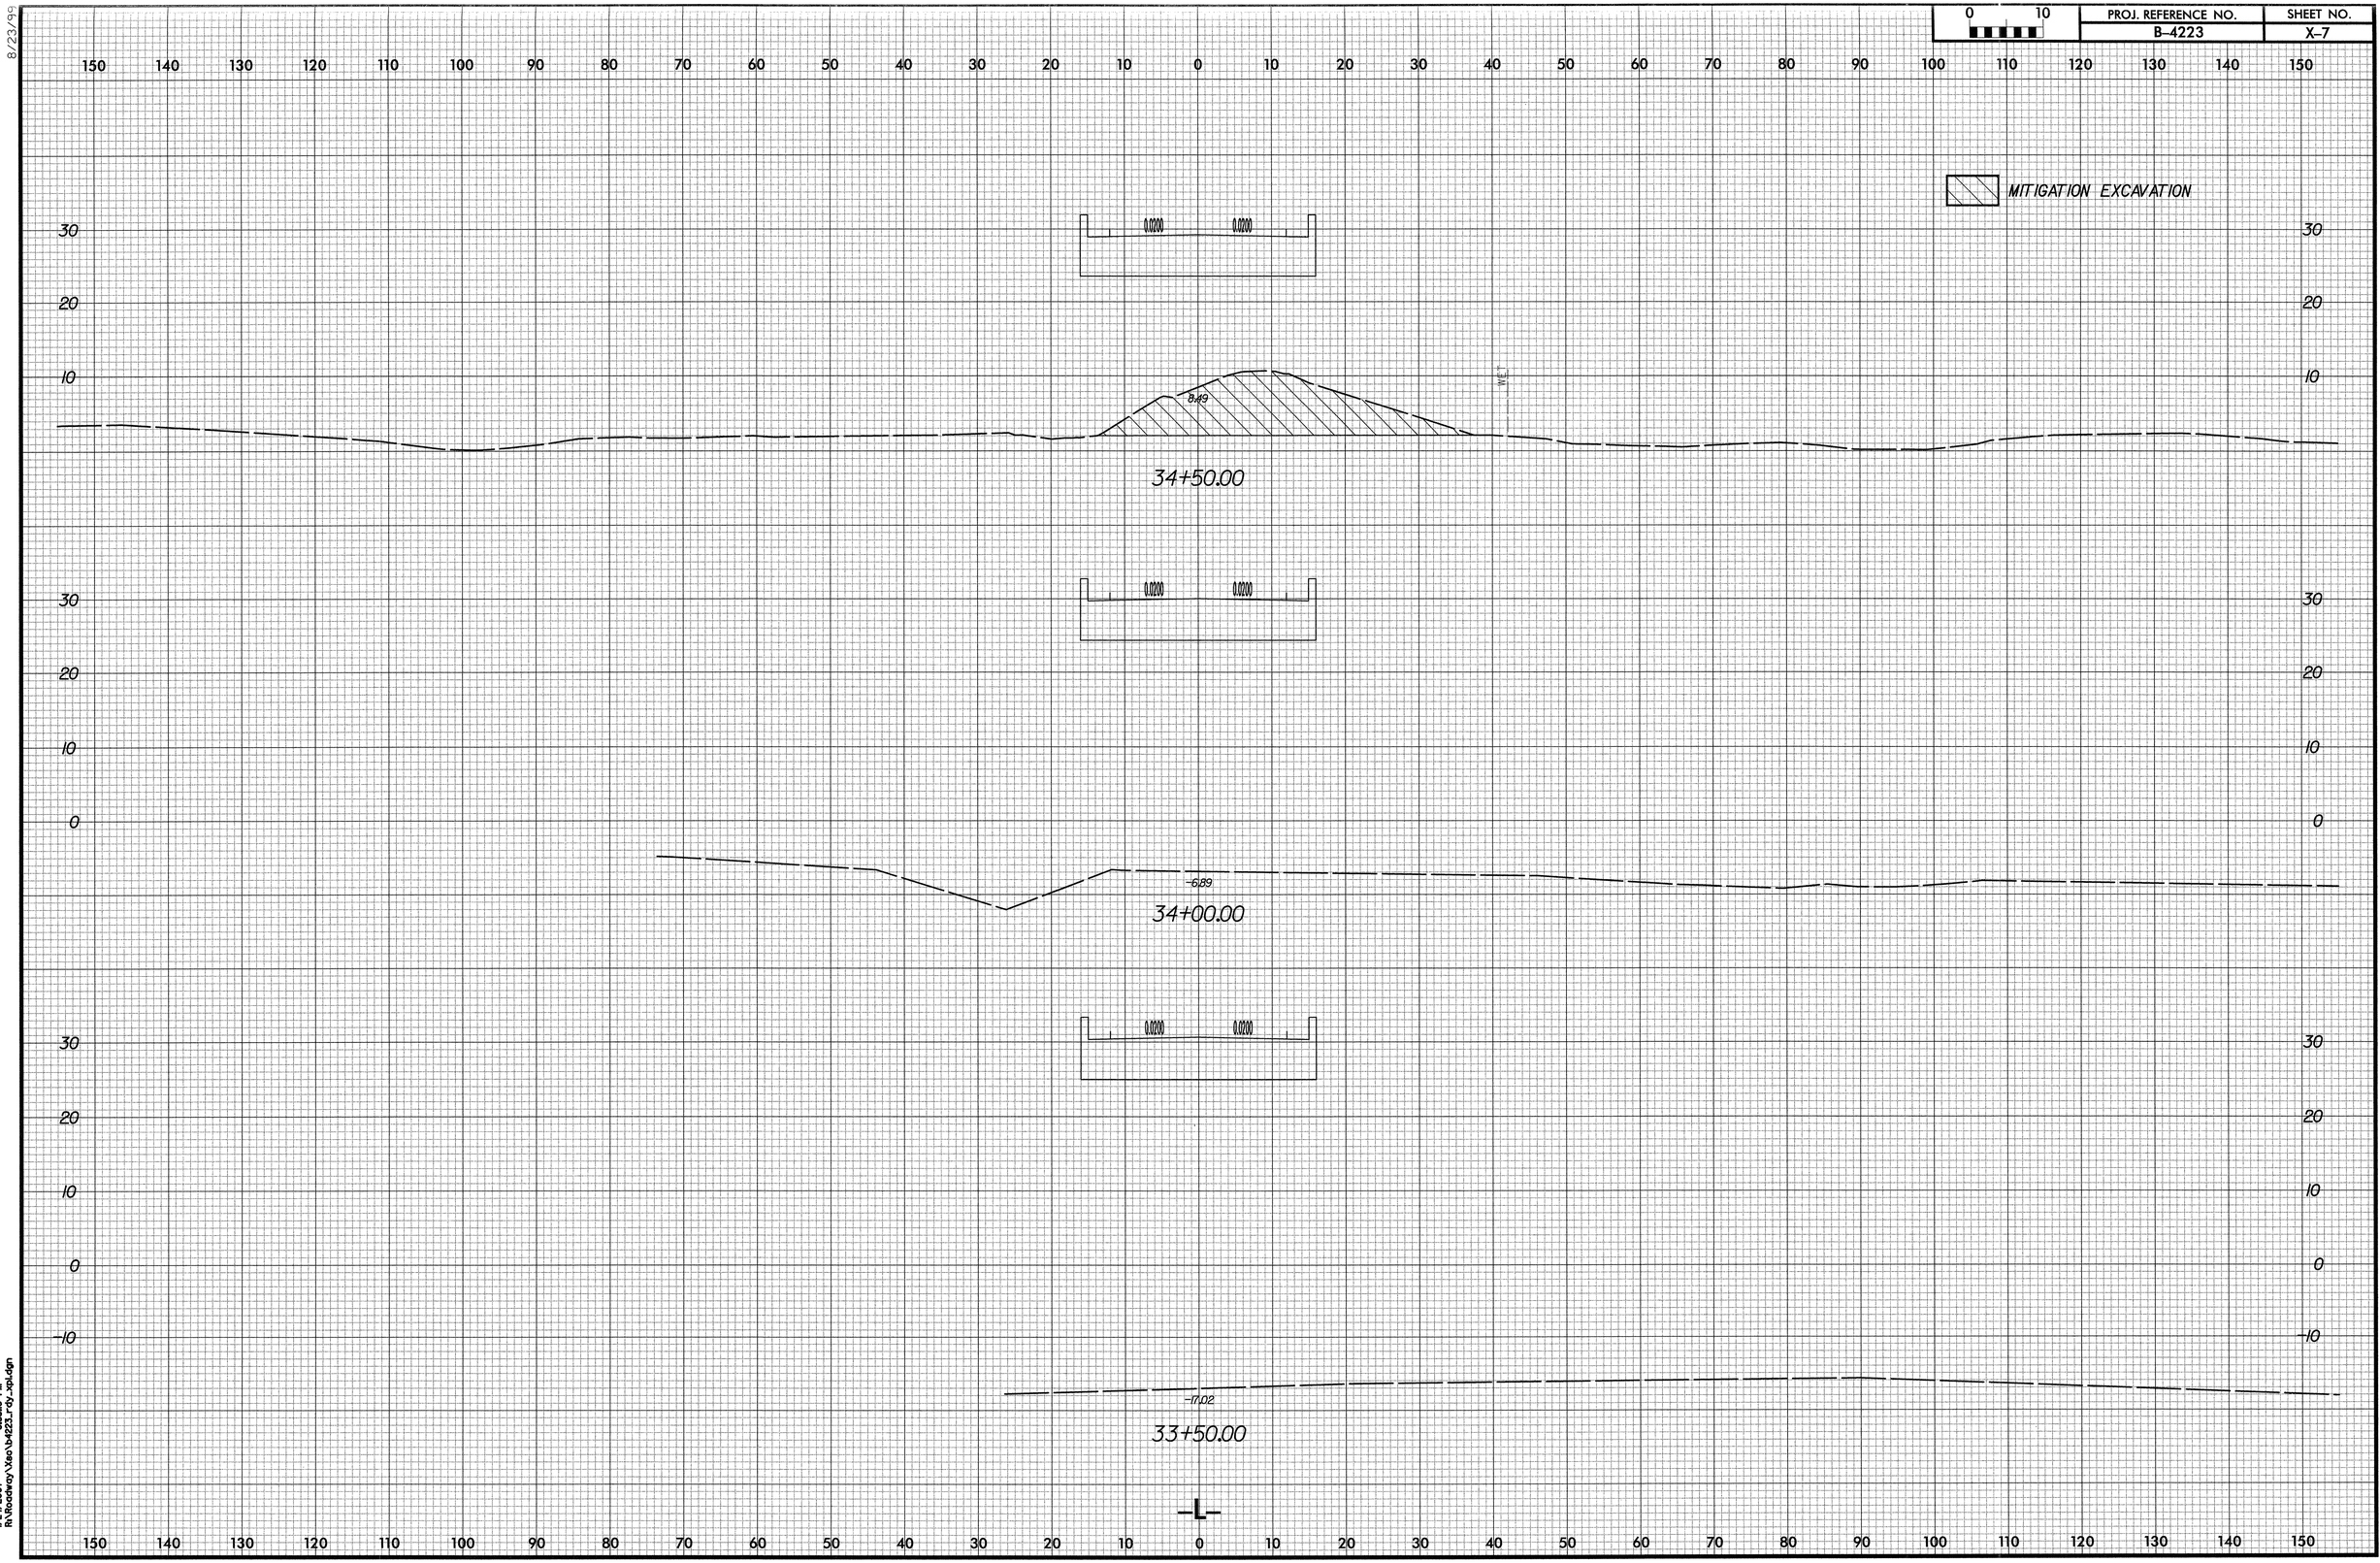

1/24/2007 8:55:16 PM
R:\Roadway\Xsec\b4223_rdy_xpl.dgn

0 10	PROJ. REFERENCE NO.	SHEET NO.
	B-4223	X-8

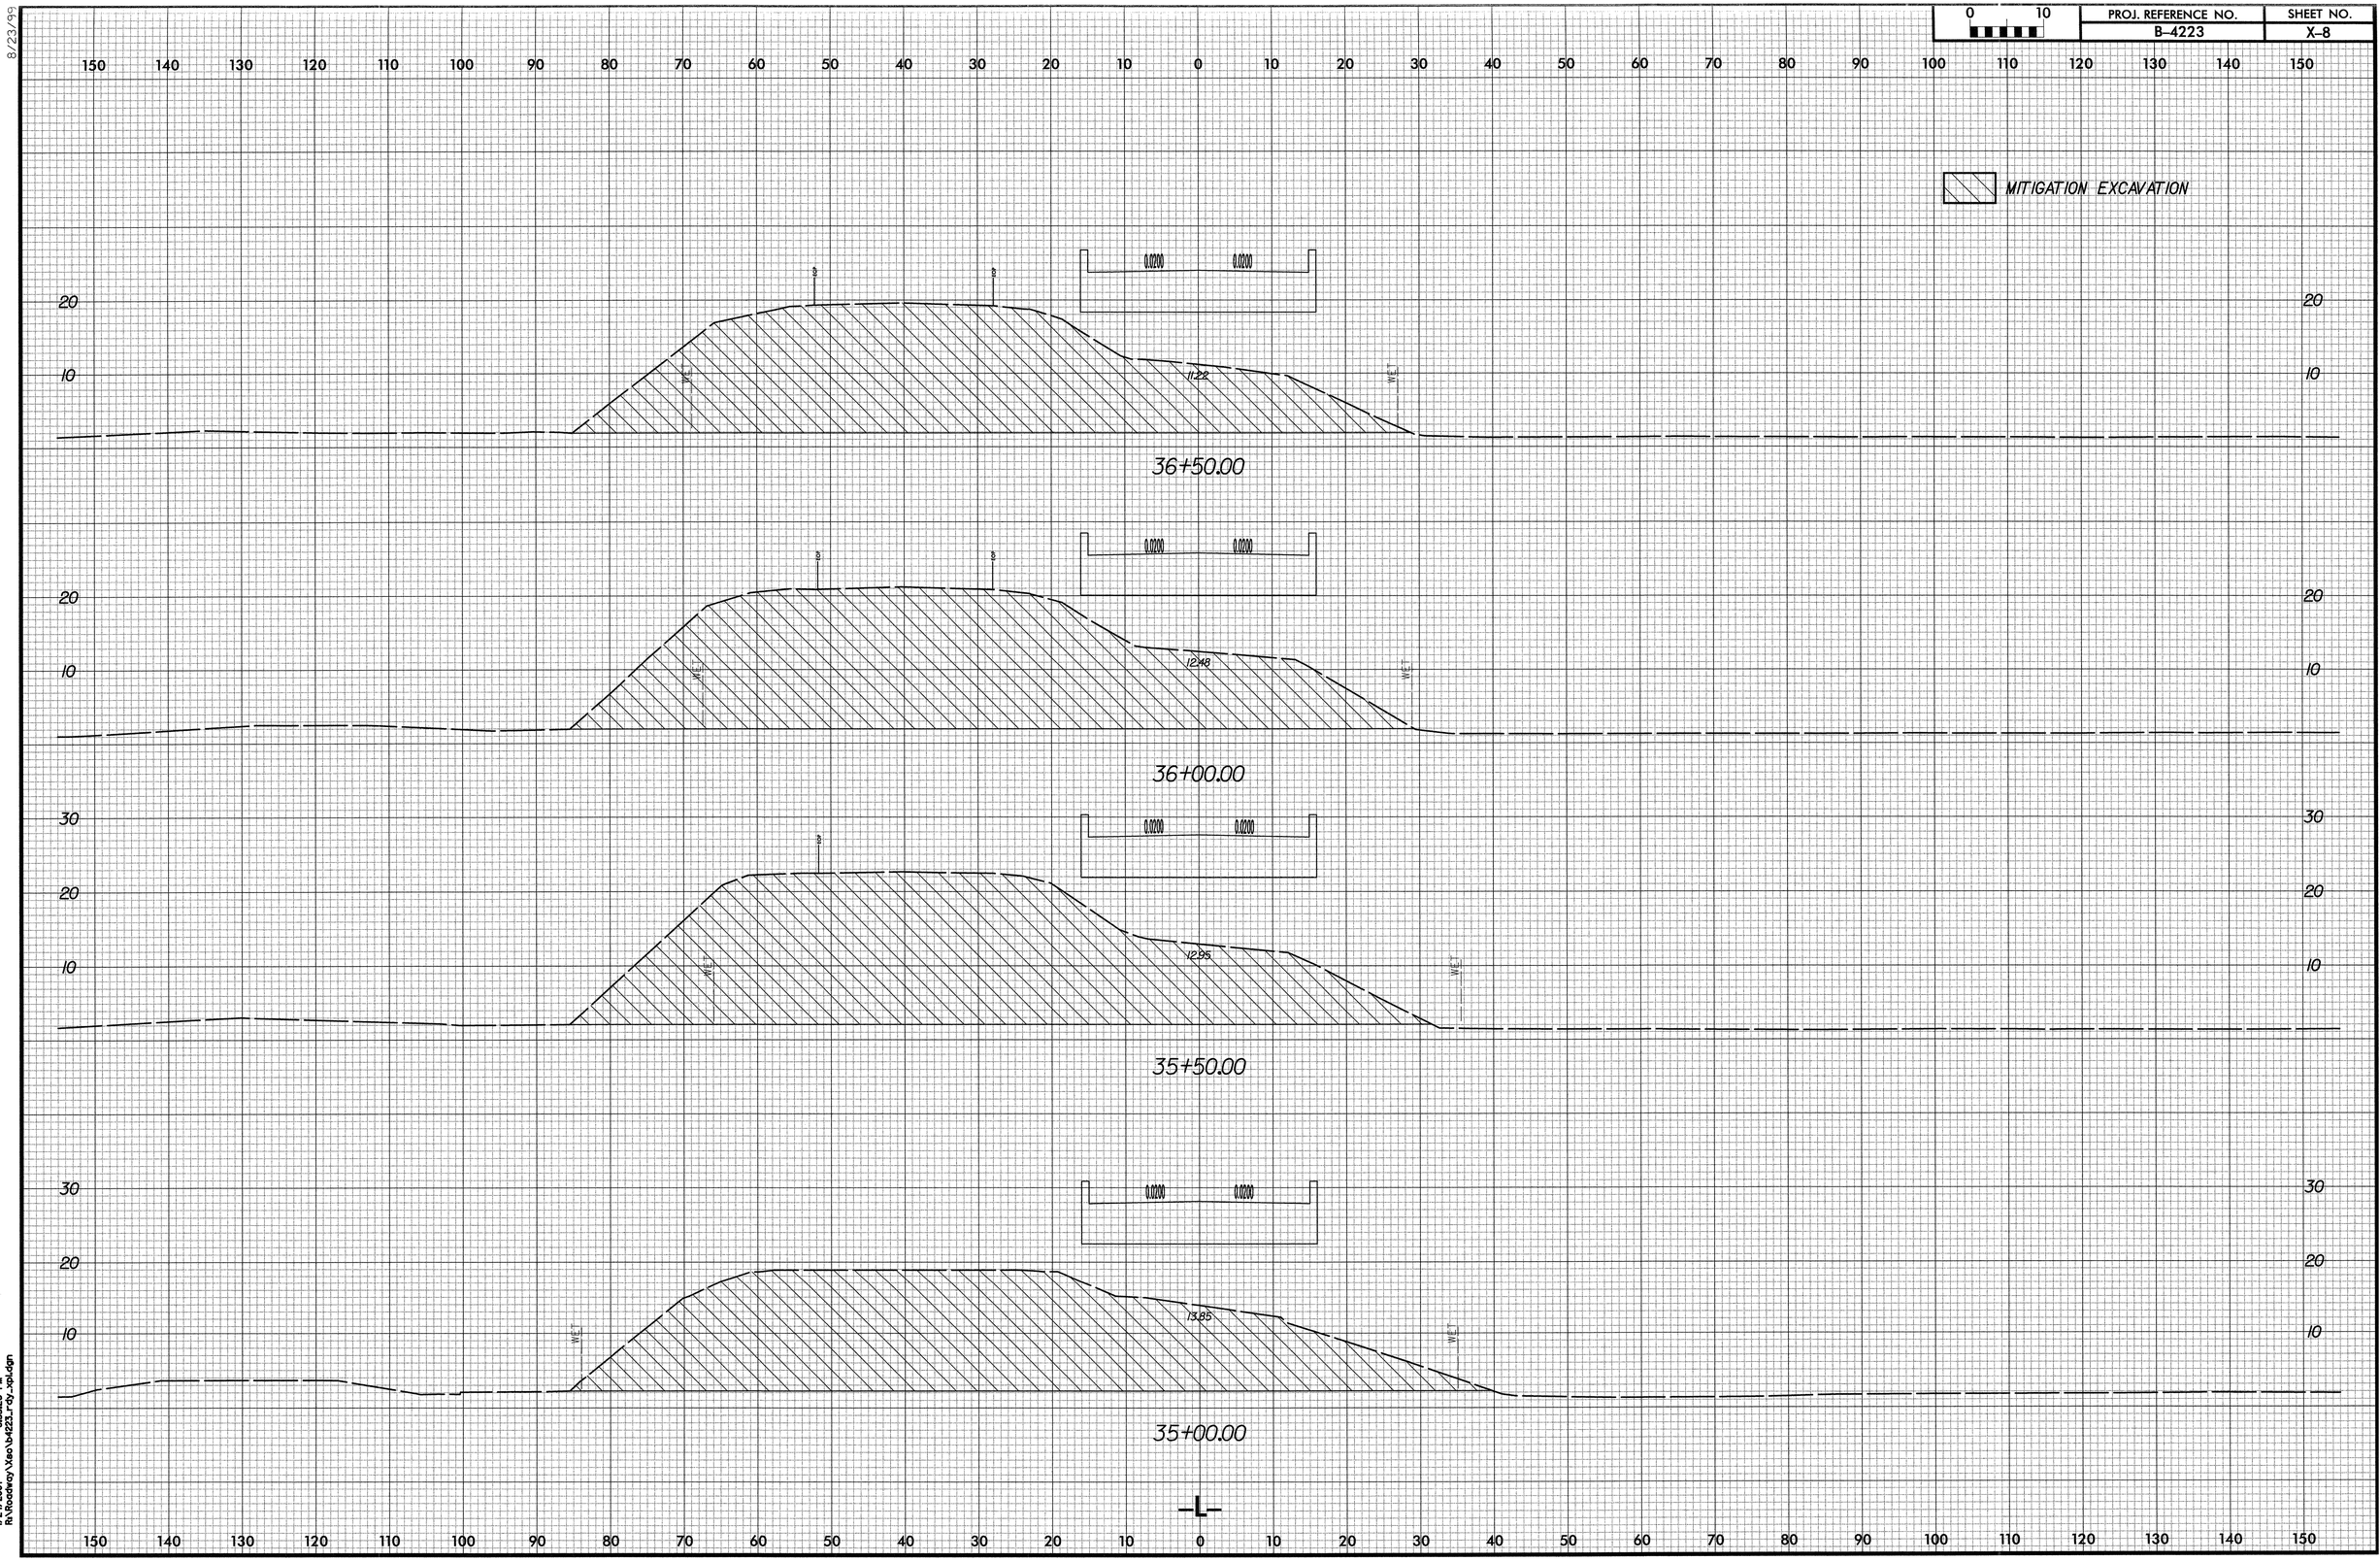

8/23/99

1/24/2007 8:55:26 PM
R:\Roadway\Xsec\b4223_rdy_xpl.dgn

0 10	PROJ. REFERENCE NO.	SHEET NO.
	B-4223	X-9

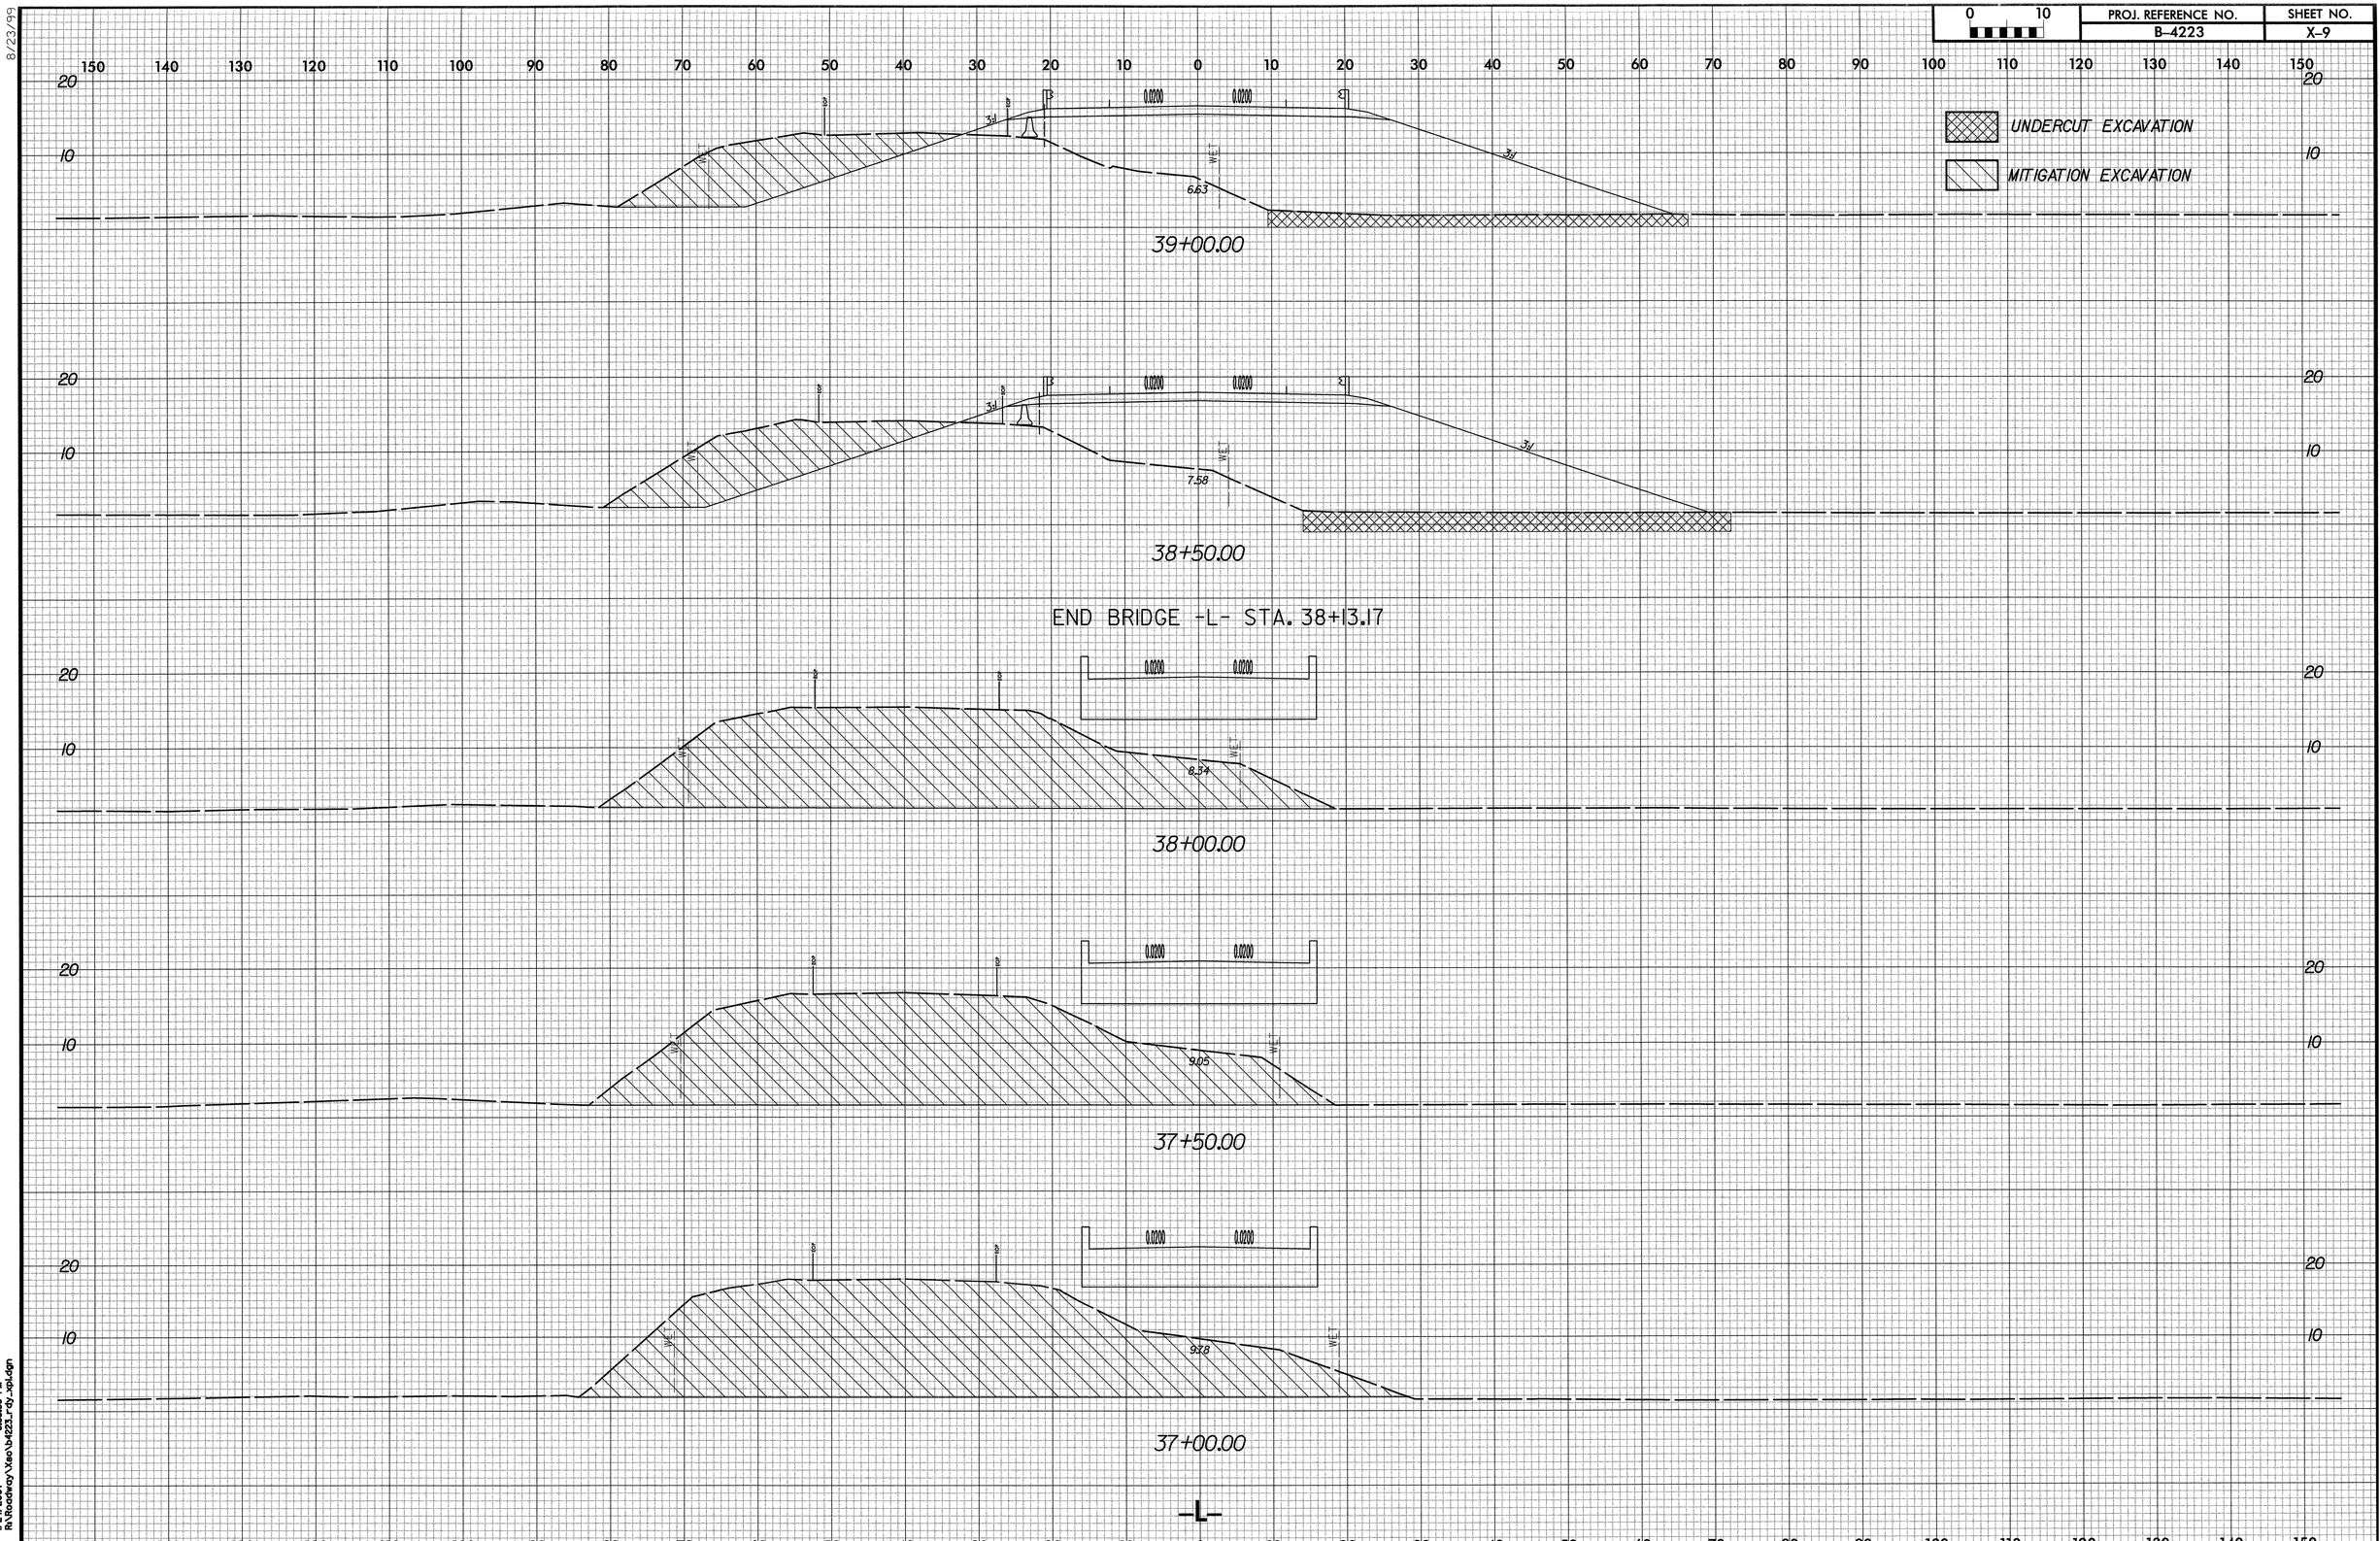

8/23/99

1/24/2007 8:55:38 PM
R:\Roadway\Xsec\b4223_rdy_xpl.dgn

0 10	PROJ. REFERENCE NO.	SHEET NO.
	B-4223	X-10

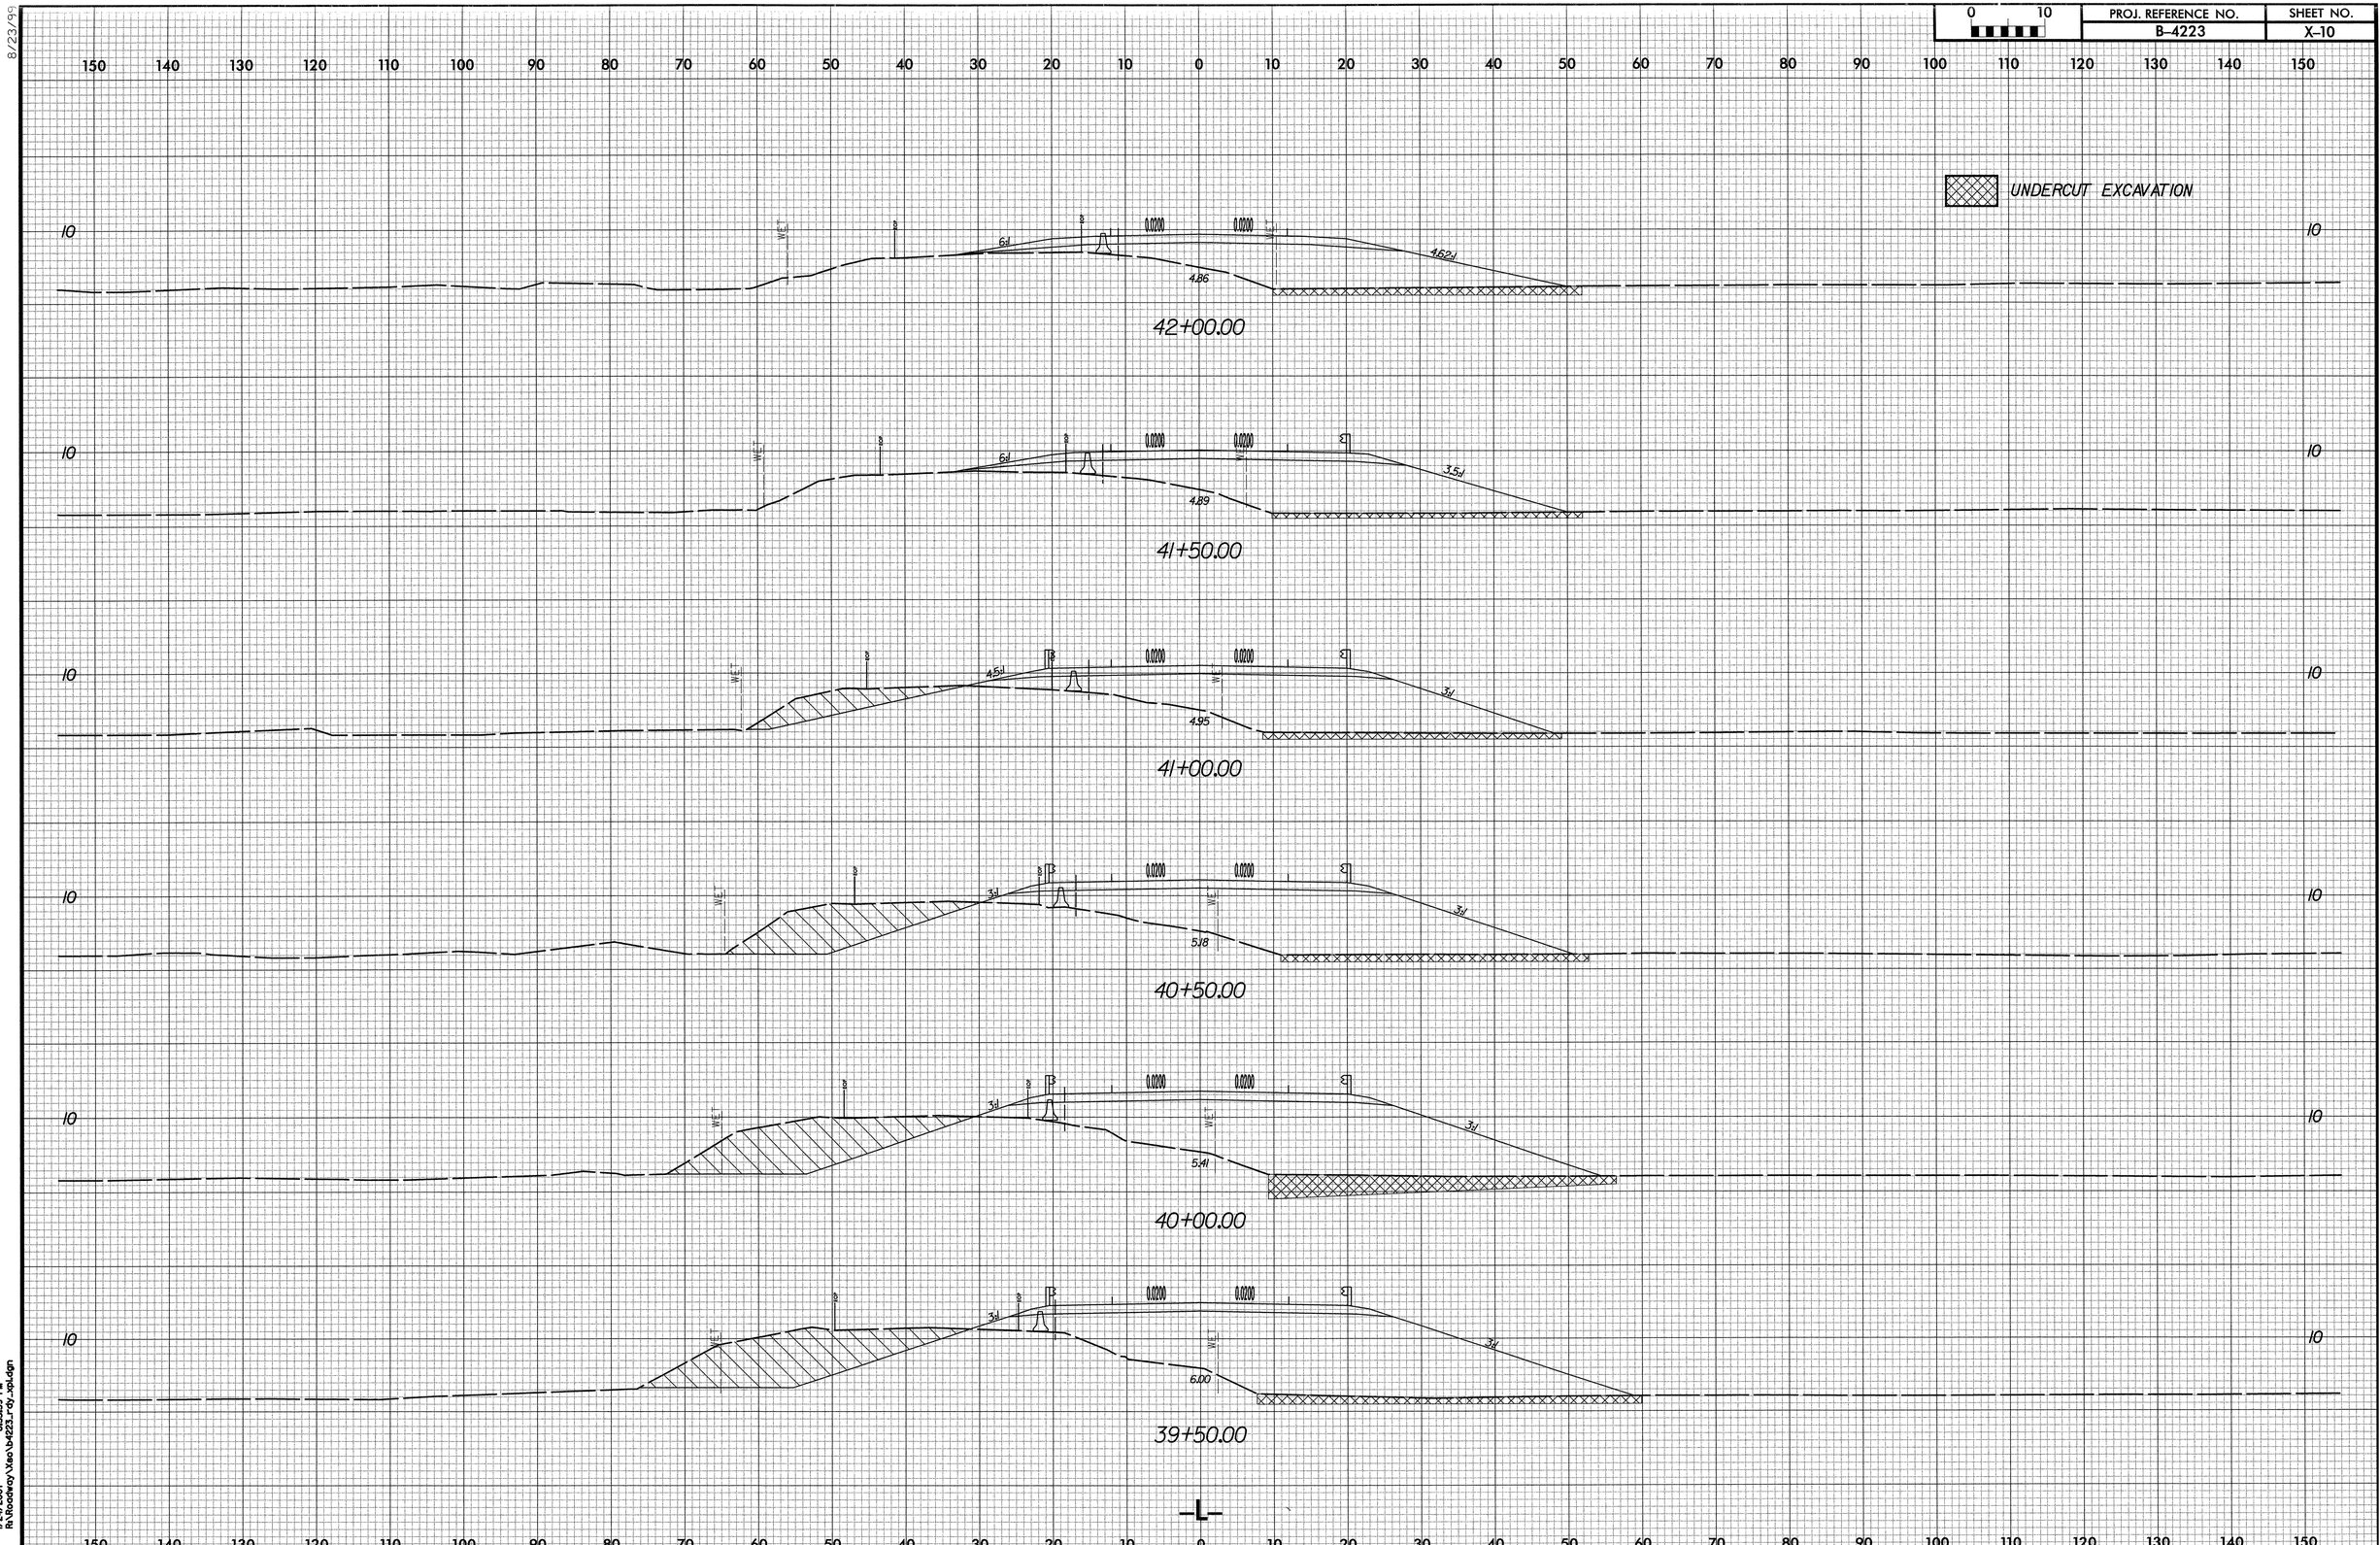

8/23/99

1/24/2007 8:55:59 PM
R:\Roadway\Xsec\b4223_rdy_xpl.dgn

8/23/99

0 10	PROJ. REFERENCE NO.	SHEET NO.
	B-4223	X-11

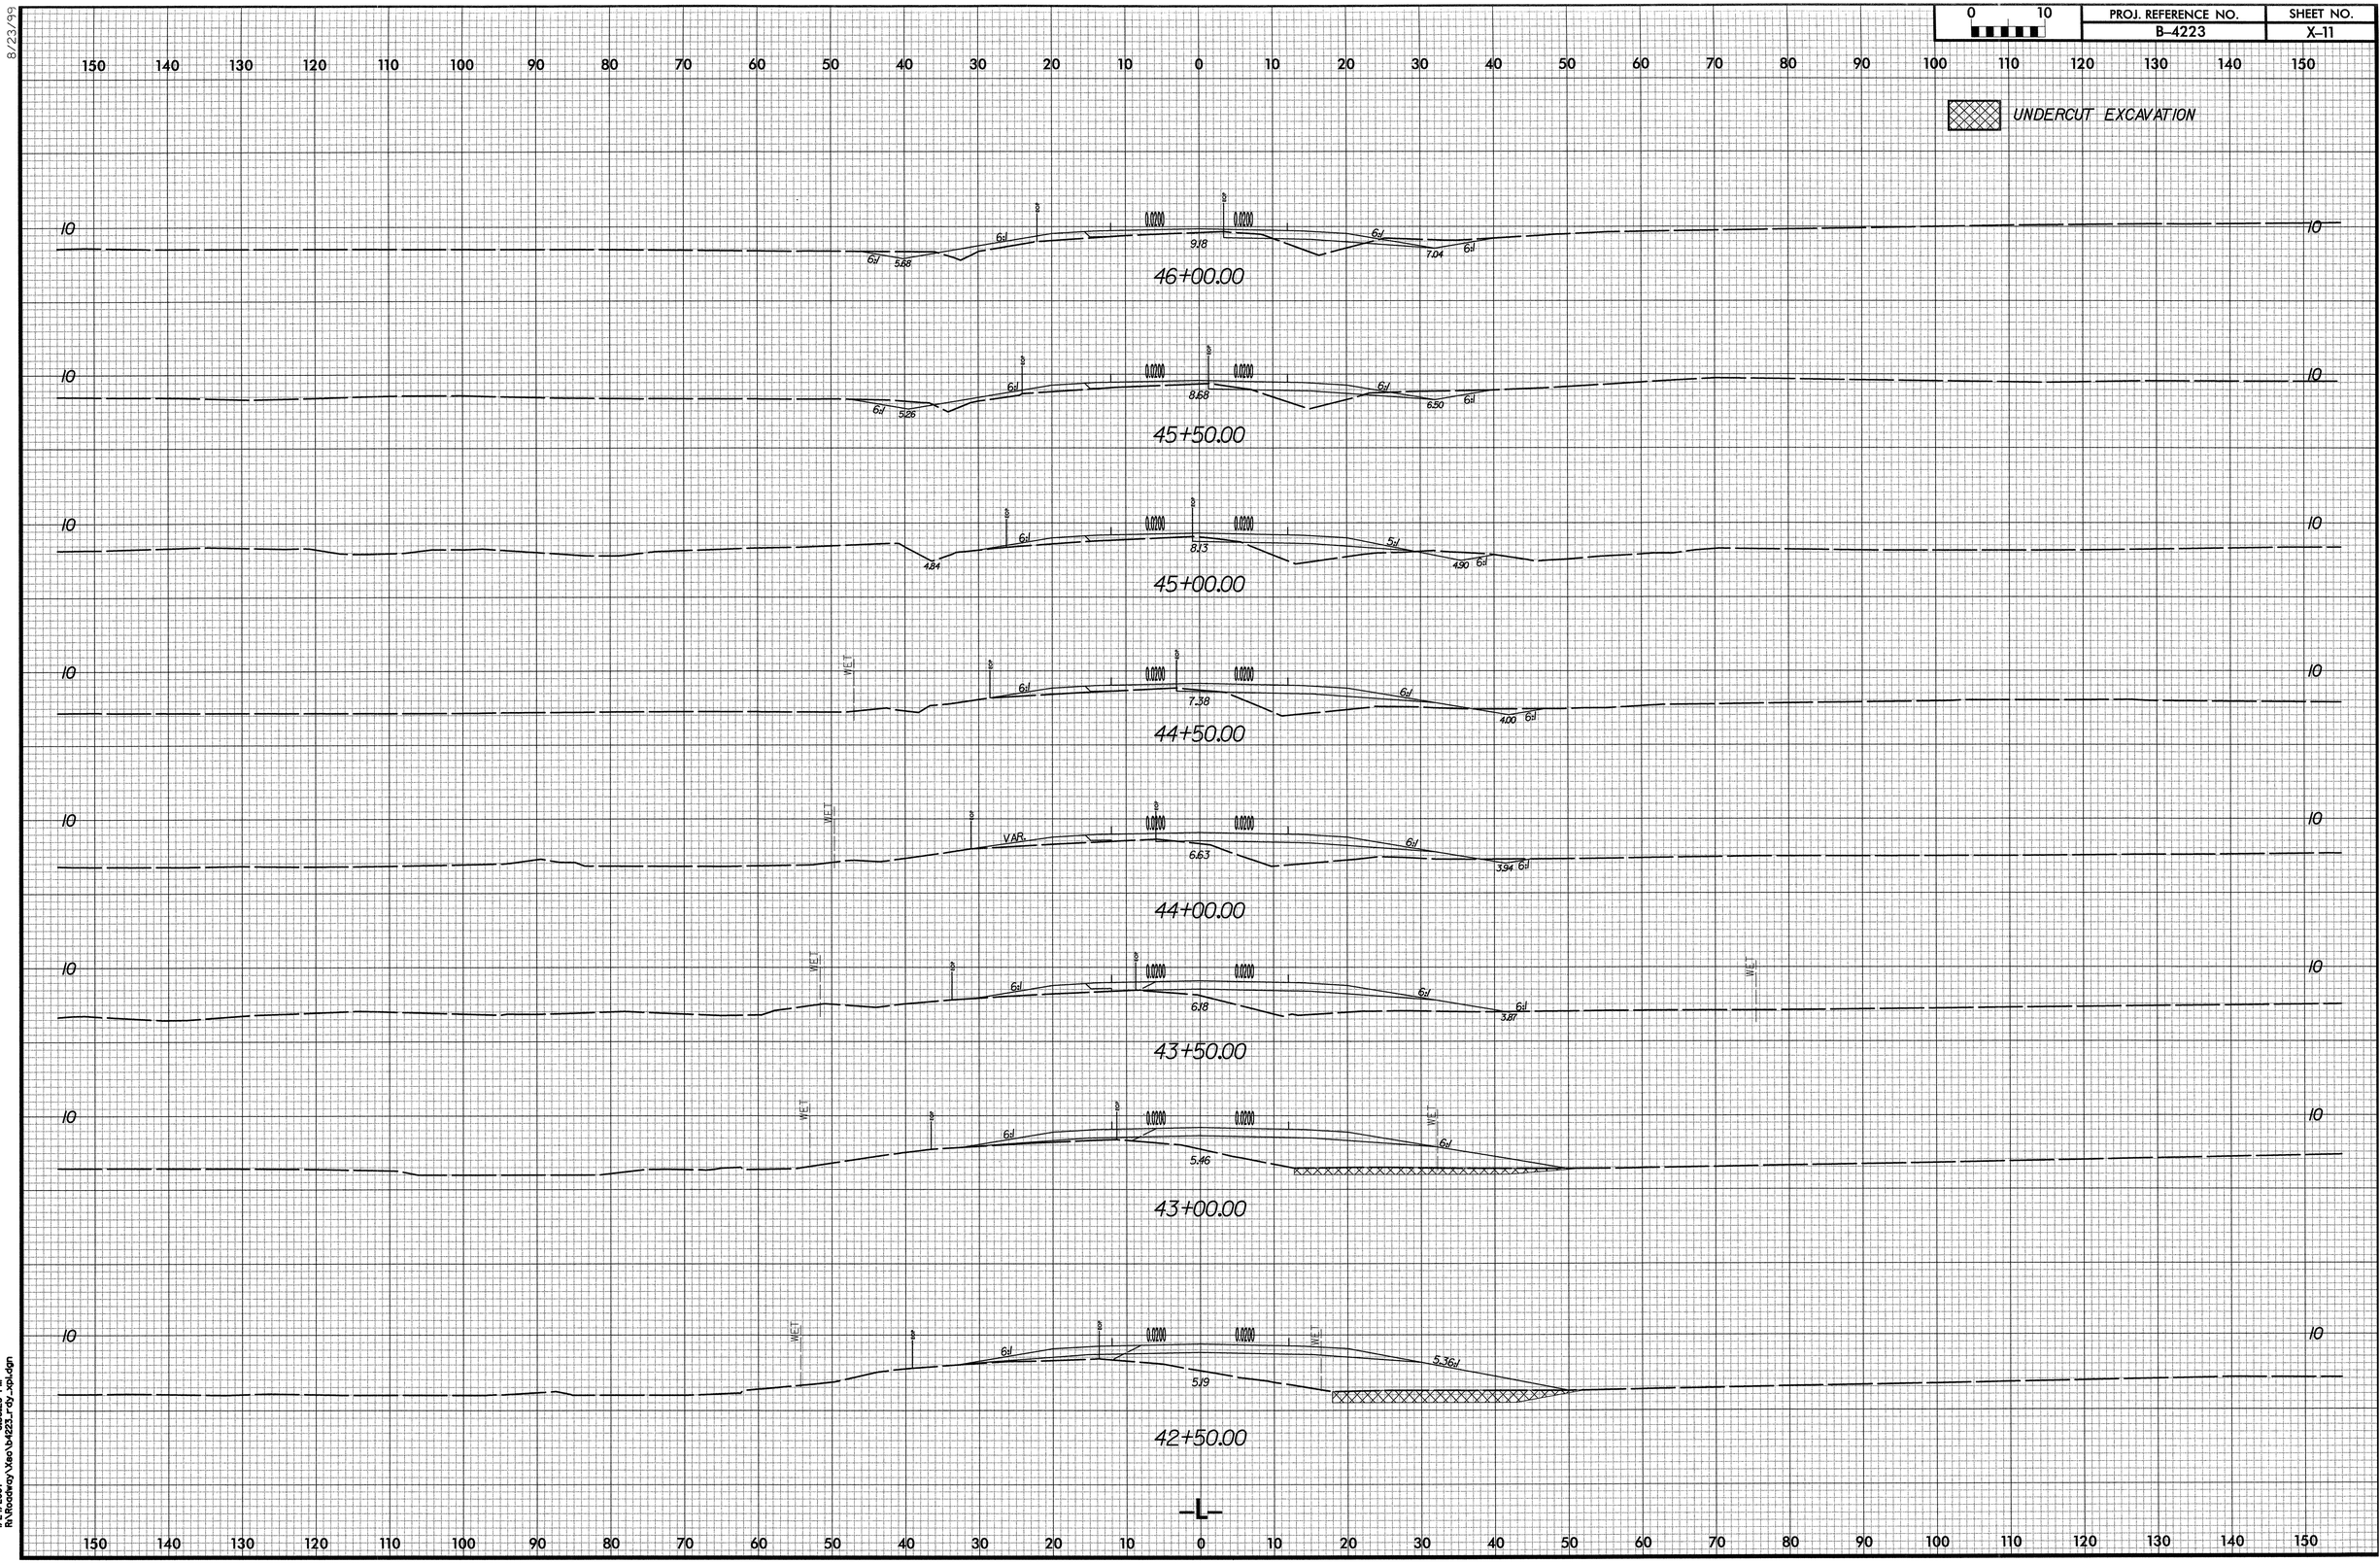

1/24/2007 8:56:23 PM
R:\Roadway\Xec\b4223_r-by_xpl.dgn

0 10	PROJ. REFERENCE NO.	SHEET NO.
	B-4223	X-12

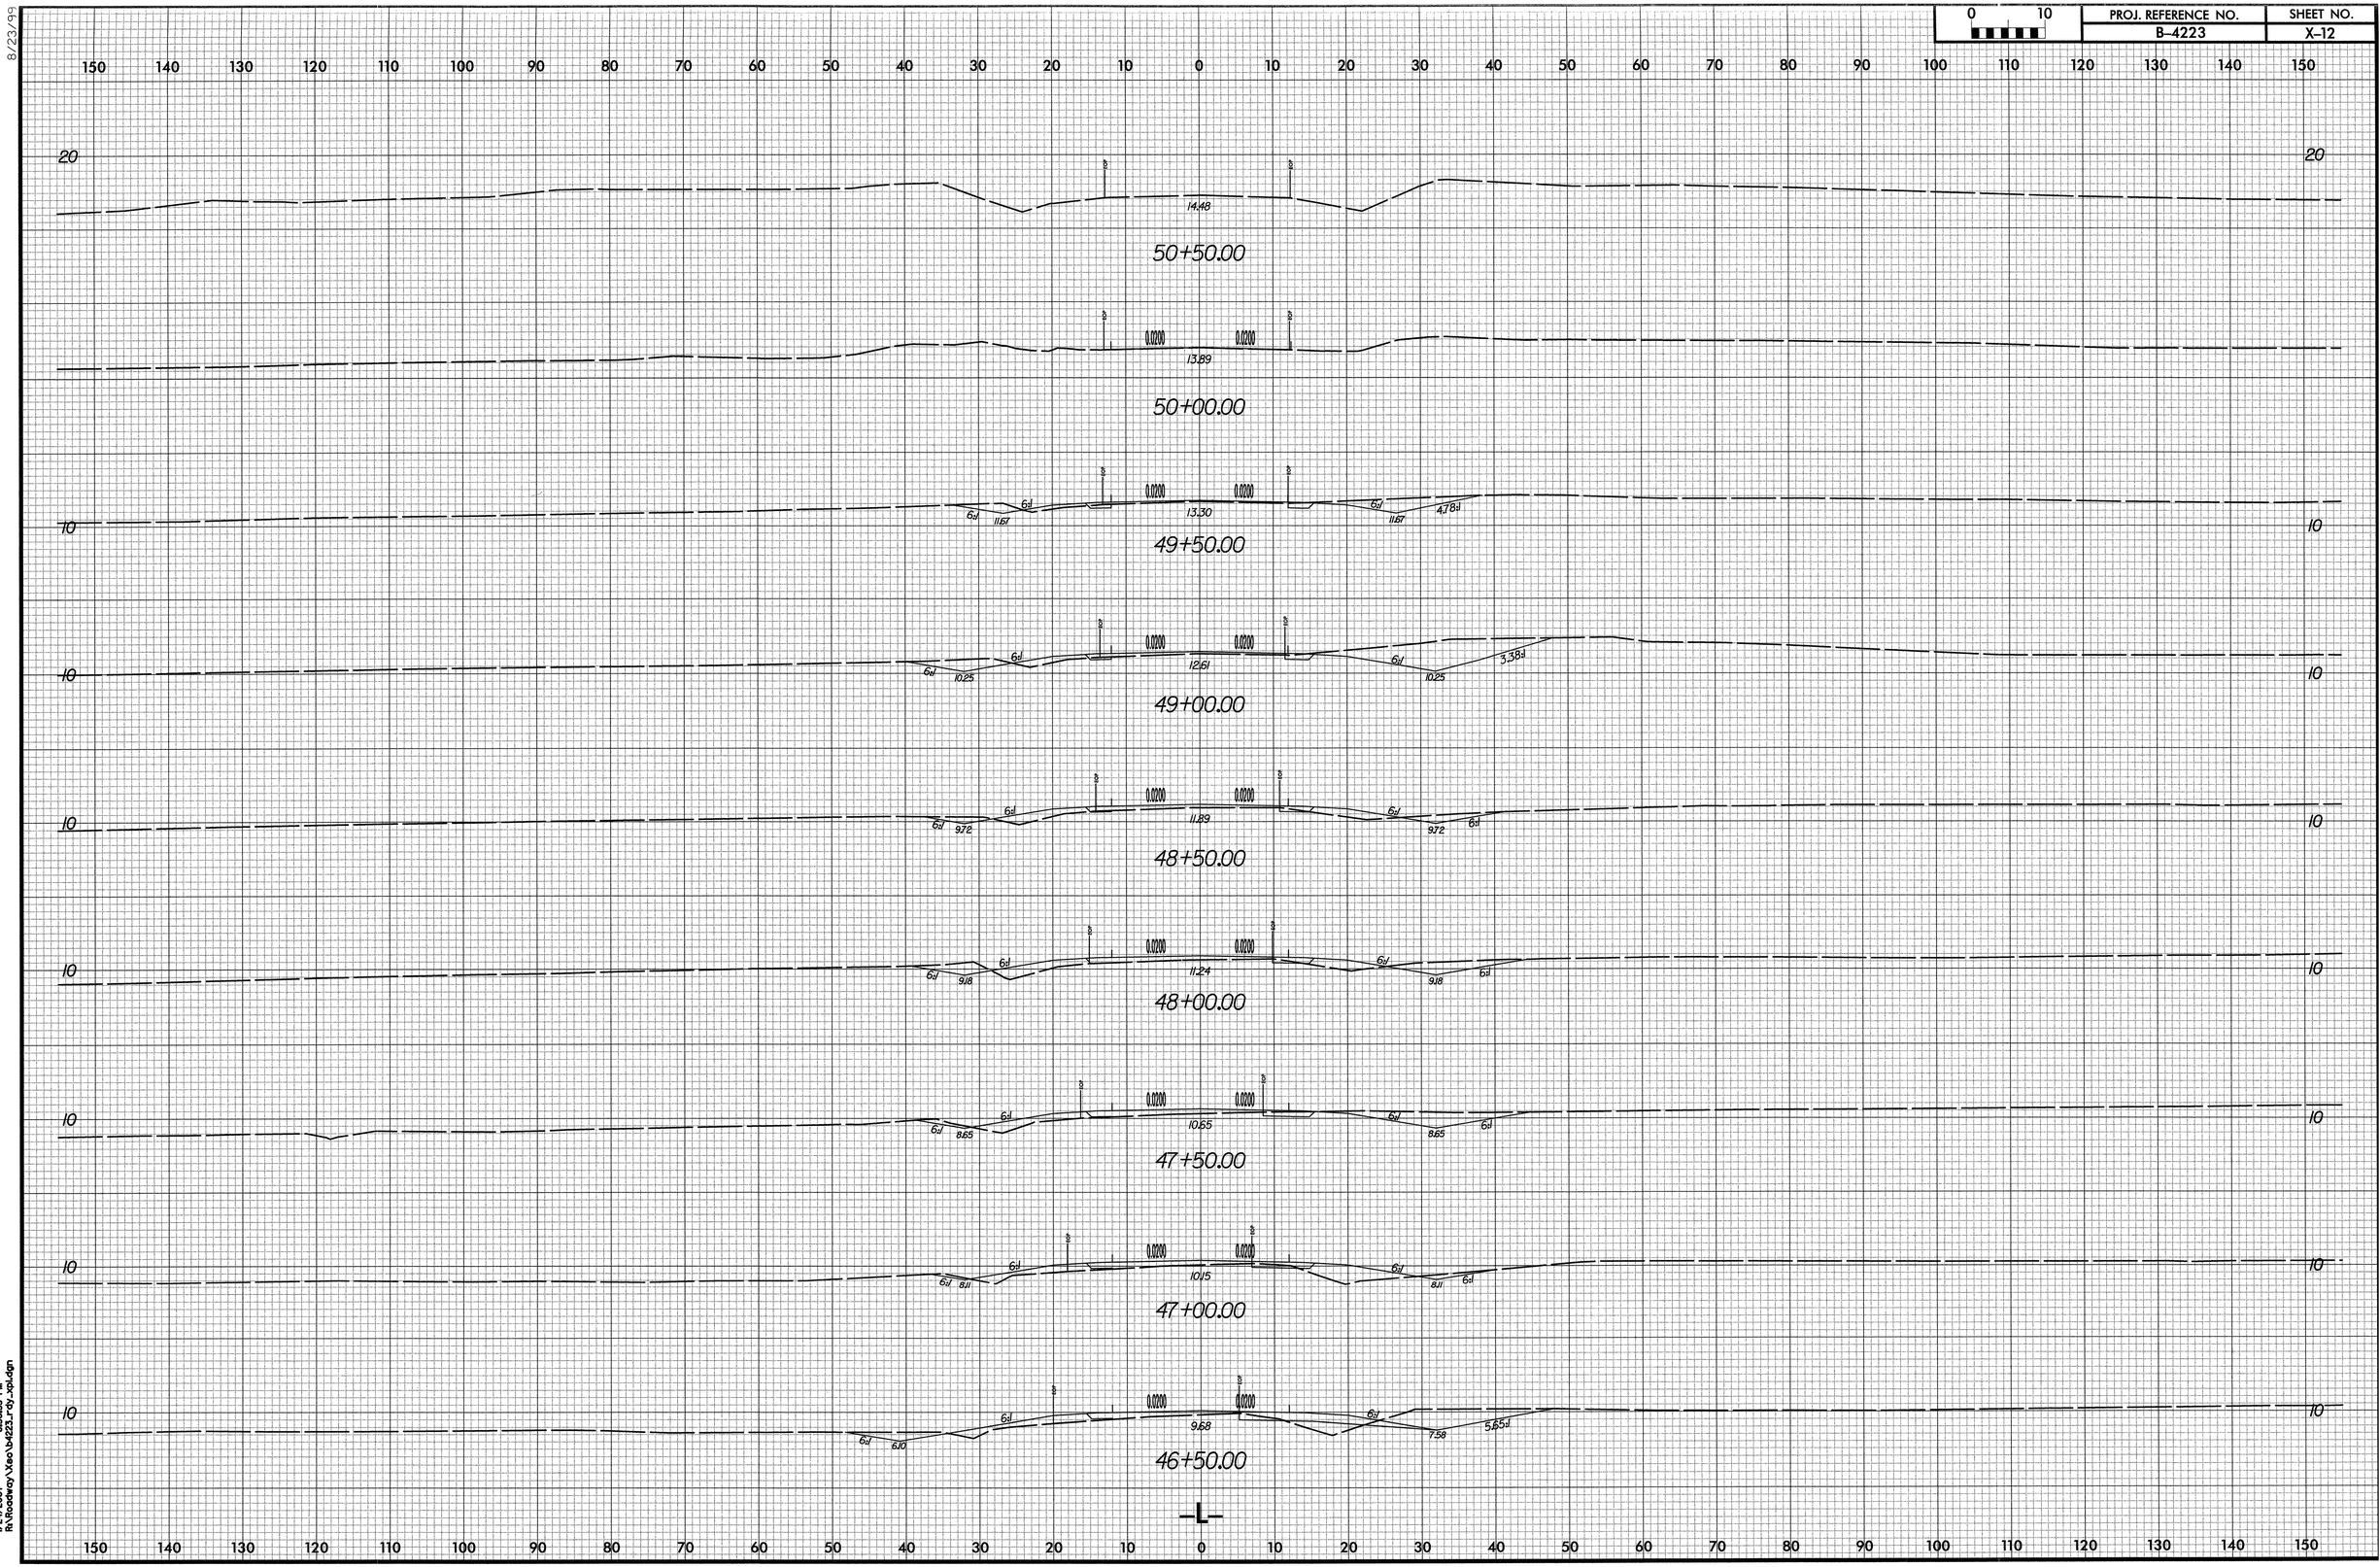

8/23/99

1/24/2007 8:56:35 PM
R:\Roadway\Xsec\b4223_rdy_xpl.dgn