R:\Roadway\XSC\l_right_ear.out

PROJ. REFERENCE NO.	SHEET NO.
U-3401	X-1A

STATE OF NORTH CAROLINA
DIVISION OF HIGHWAYS

[redacted]

CROSS-SECTION SUMMARY

Station L (RT)	Uncl. Exc. (cu. yd.)	Embt (cu. yd.)
10+00.00	1	2
10+50.00	5	6
11+00.00	3	6
11+50.00	3	9
12+00.00	6	2
12+50.00	6	2
13+00.00	4	9
13+50.00	8	5
14+00.00	15	2
14+50.00	19	8
15+00.00	15	21
15+50.00	8	39
16+00.00	1	55
16+50.00	0	64
17+00.00	0	75
17+50.00	0	81
18+00.00	0	78
18+50.00	0	94
19+00.00	0	108
19+31.13	0	33
19+82.03	0	0
20+00.00	14	0
20+50.00	36	0
21+00.00	33	2
21+50.00	32	3
22+00.00	27	5
22+50.00	22	1
23+00.00	15	1
23+50.00	7	6
24+00.00	5	6
24+21.00	1	1

Station L (LT)	Uncl. Exc. (cu. yd.)	Embt (cu. yd.)
10+00.00	0	82
10+50.00	1	238
11+00.00	2	181
11+50.00	9	160
12+00.00	15	167
12+50.00	16	168
13+00.00	15	147
13+50.00	15	109
14+00.00	12	63
14+50.00	5	43
15+00.00	5	42
15+50.00	5	37
16+00.00	2	30
16+50.00	2	23
17+00.00	3	23
17+50.00	4	23
18+00.00	7	46
18+50.00	10	57

Station L	Uncl. Exc. (cu. yd.)	Embt (cu. yd.)
18+83.74	4	15
19+36.87	0	0
19+50.00	3	0
20+00.00	23	27
20+50.00	30	39
21+00.00	68	4
21+50.00	90	0
22+00.00	62	0
22+50.00	31	0
23+00.00	18	1
23+50.00	14	13
24+00.00	11	7
24+00.00	2	1

Station Y (RT)	Uncl. Exc. (cu. yd.)	Embt (cu. yd.)
28+00.00	0	1
28+50.00	20	7
29+00.00	45	16
29+50.00	43	17
30+00.00	4	5
31+00.00	0	6
31+50.00	5	59
32+00.00	10	36
32+50.00	22	10
33+00.00	17	2
33+10.00	0	2

Station Y (RT)	Uncl. Exc. (cu. yd.)	Embt (cu. yd.)
10+00.00	1	1
10+50.00	14	7
11+00.00	23	1
11+50.00	23	4
12+00.00	17	11
12+50.00	16	9
13+00.00	18	2
13+50.00	20	1
14+00.00	42	1
14+50.00	62	0
15+00.00	57	0
15+50.00	38	0
16+00.00	14	29
16+50.00	4	56
17+00.00	8	74
17+50.00	26	121
18+00.00	40	213
18+50.00	39	315
19+00.00	38	357
19+50.00	35	404
20+00.00	22	627

Station Y	Uncl. Exc. (cu. yd.)	Embt (cu. yd.)
20+50.00	10	670
21+00.00	12	347
23+00.00	58	0
23+50.00	15	8
24+00.00	14	10
24+50.00	15	10
25+00.00	17	12
25+50.00	19	12
26+00.00	31	1
26+50.00	27	0
27+00.00	12	2
27+50.00	30	25
28+00.00	105	42
28+50.00	144	60
29+00.00	93	105
29+50.00	30	124
30+00.00	0	122
30+50.00	0	133
31+00.00	0	118
31+50.00	0	70
32+00.00	1	23
32+50.00	17	0
33+00.00	26	1
33+50.00	43	5
34+00.00	35	0
34+50.00	3	0
35+00.00	1	0
35+50.00	1	1
35+75.00	0	1

Station Y (LT)	Uncl. Exc. (cu. yd.)	Embt (cu. yd.)
5+50.00	0	0
6+00.00	5	15
6+50.00	5	11
7+00.00	9	8
7+50.00	9	5
8+00.00	8	1
8+50.00	1	0
9+00.00	2	0
9+50.00	34	0
10+00.00	25	0
10+50.00	44	0
11+00.00	99	0
11+50.00	84	0
12+00.00	42	0
12+50.00	119	1
13+00.00	195	1
13+50.00	171	0
14+00.00	111	0
14+50.00	61	0

Station Y (RT)	Uncl. Exc. (cu. yd.)	Embt (cu. yd.)
15+00.00	39	0
15+50.00	40	1
16+00.00	57	1
16+50.00	69	1
17+00.00	68	1
17+50.00	84	0
18+00.00	50	5
18+50.00	15	5
19+00.00	28	1
19+50.00	25	1
20+00.00	13	39
20+50.00	7	112
21+00.00	14	89
23+00.00	0	0
23+50.00	25	0
24+00.00	20	0
24+50.00	9	1
25+00.00	1	20
25+50.00	0	37
26+00.00	0	44
26+50.00	1	35
27+00.00	6	16
27+50.00	12	12
28+00.00	18	19
28+50.00	9	25
29+00.00	8	29
29+50.00	18	21
30+00.00	12	16
30+50.00	4	11
31+00.00	45	1
31+50.00	78	1
32+00.00	56	1
32+50.00	35	1
33+00.00	69	1
33+50.0	102	1
33+50.00	48	0

Station Y2	Uncl. Exc. (cu. yd.)	Embt (cu. yd.)
10+00.00	1	1
10+50.00	4	3
11+00.00	1	13
11+05.00	0	2

Station Y2	Uncl. Exc. (cu. yd.)	Embt (cu. yd.)
10+00.00	3	0
10+50.00	26	1
11+00.00	24	10
11+25.00	8	4

Station Y1	Uncl. Exc. (cu. yd.)	Embt (cu. yd.)
10+00.00	0	0
10+50.00	20	3
11+00.00	81	5
11+50.00	239	1
11+75.00	178	0

Station Y2	Uncl. Exc. (cu. yd.)	Embt (cu. yd.)
11+00.00	0	1
11+50.00	4	2

Quantities are approximate only. The Resident Engineer will recross-section the work accurately when the project is staked out. These cross-section notes will be used in computing the final quantities for which the contractor will be paid.

PROJ. REFERENCE NO.	SHEET NO.
U-3401	X-1

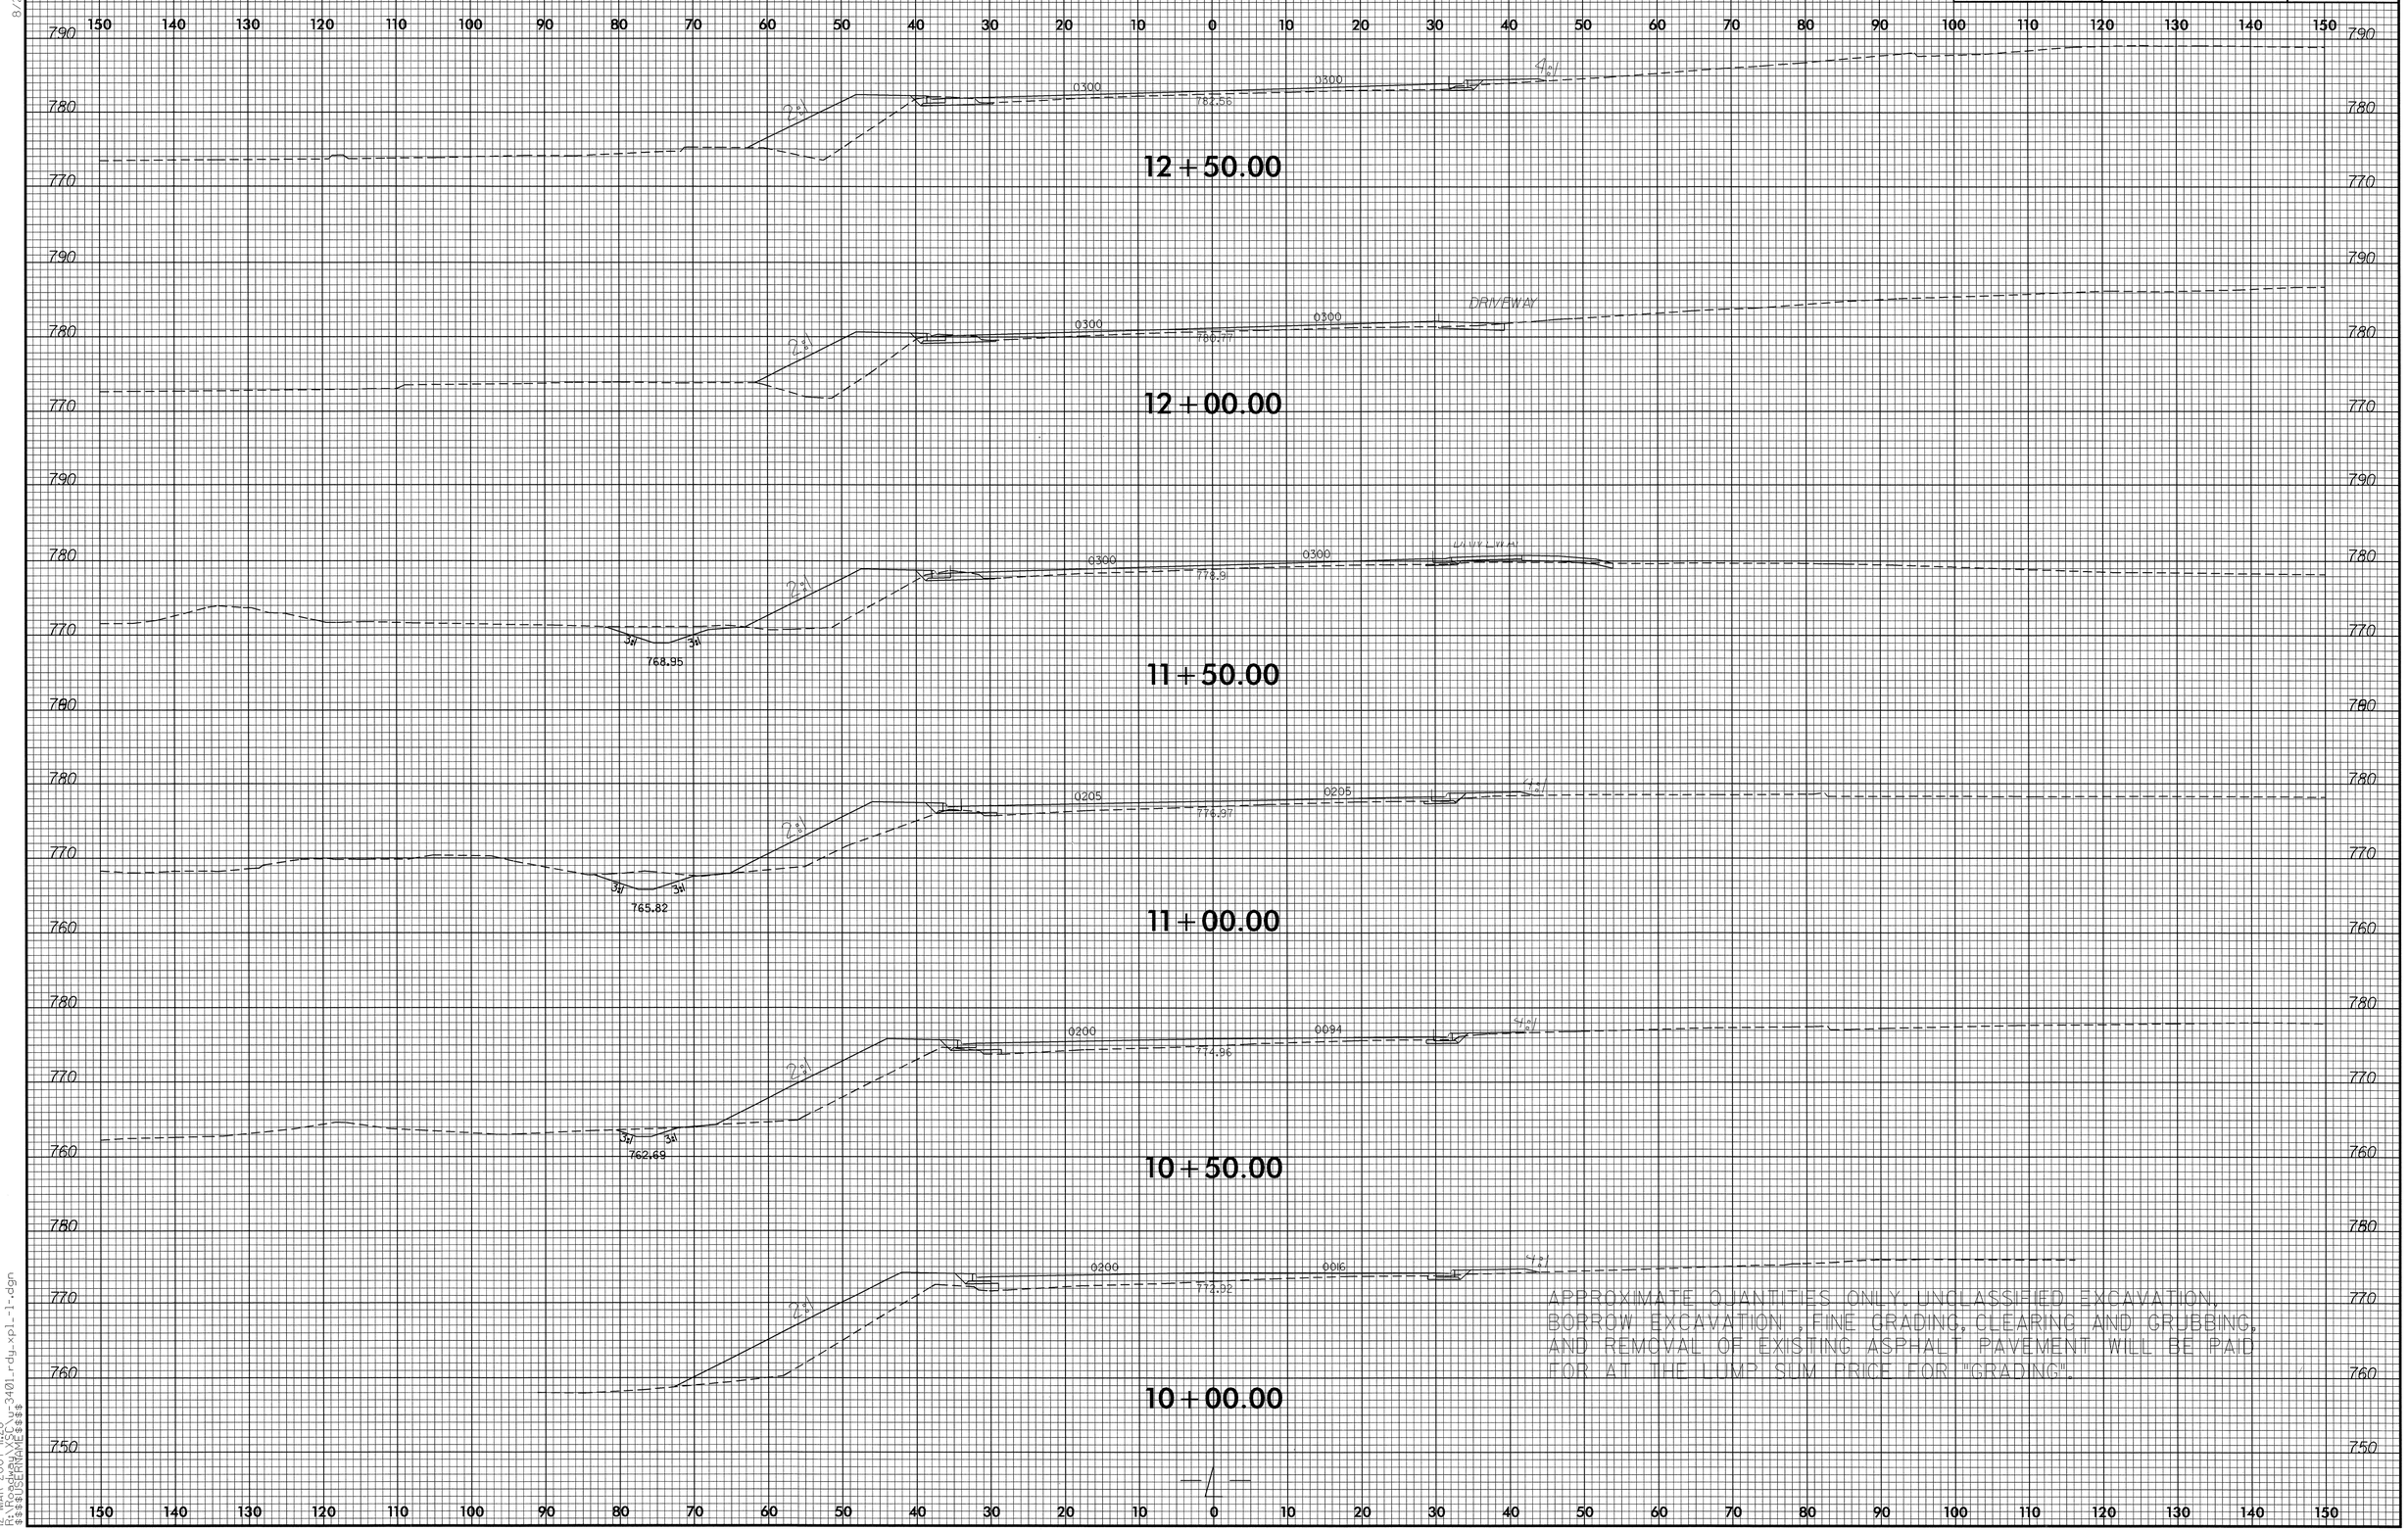

APPROXIMATE QUANTITIES ONLY. UNCLASSIFIED EXCAVATION, BORROW EXCAVATION, FINE GRADING, CLEARING AND GRUBBING, AND REMOVAL OF EXISTING ASPHALT PAVEMENT WILL BE PAID FOR AT THE LUMP SUM PRICE FOR "GRADING".

8/23/99

12-MAR-2007 11:28
R:\Roadway\XSC\u-3401_rdy_xpl_1-1.dgn
$$$$USERNAME$$$$

8/23/99

0 5 10	PROJ. REFERENCE NO.	SHEET NO.
	U-3401	X-2

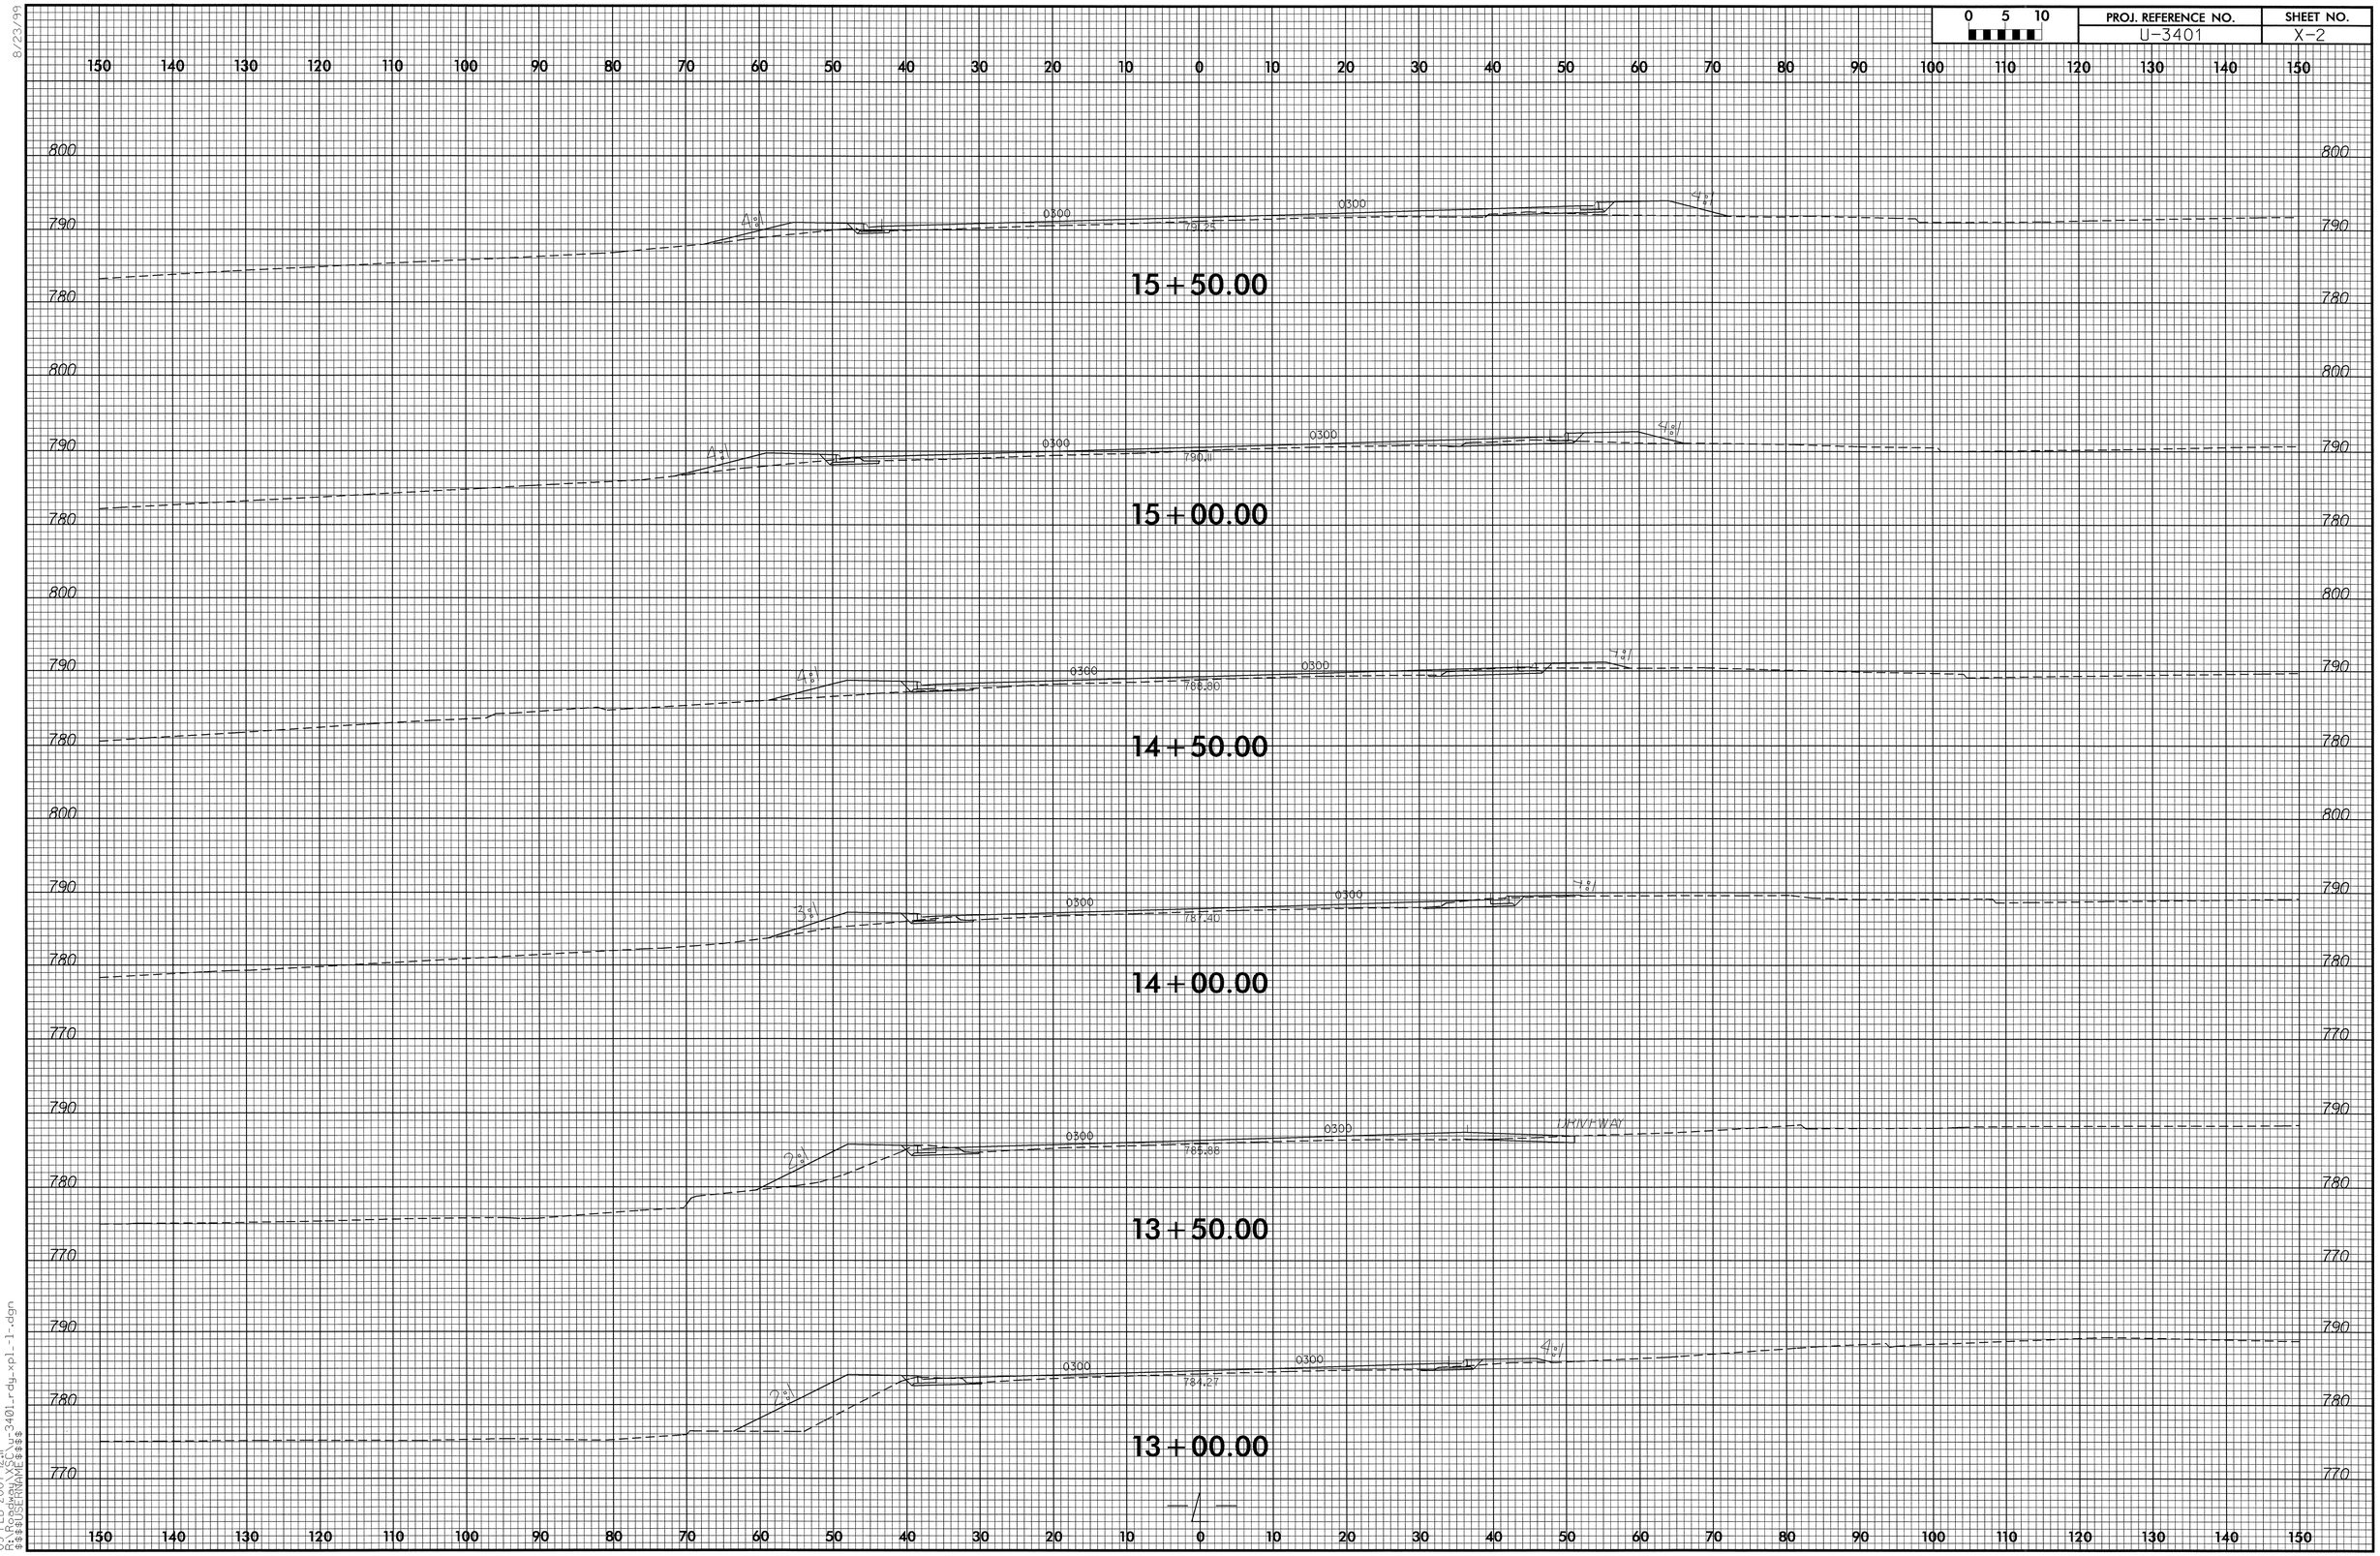

09-FEB-2007 12:11
R:\Roadway\X6C\u-3401_rdy_xpl_1.dgn
$$$$USERNAME$$$$

0 5 10	PROJ. REFERENCE NO.	SHEET NO.
	U-3401	X-3

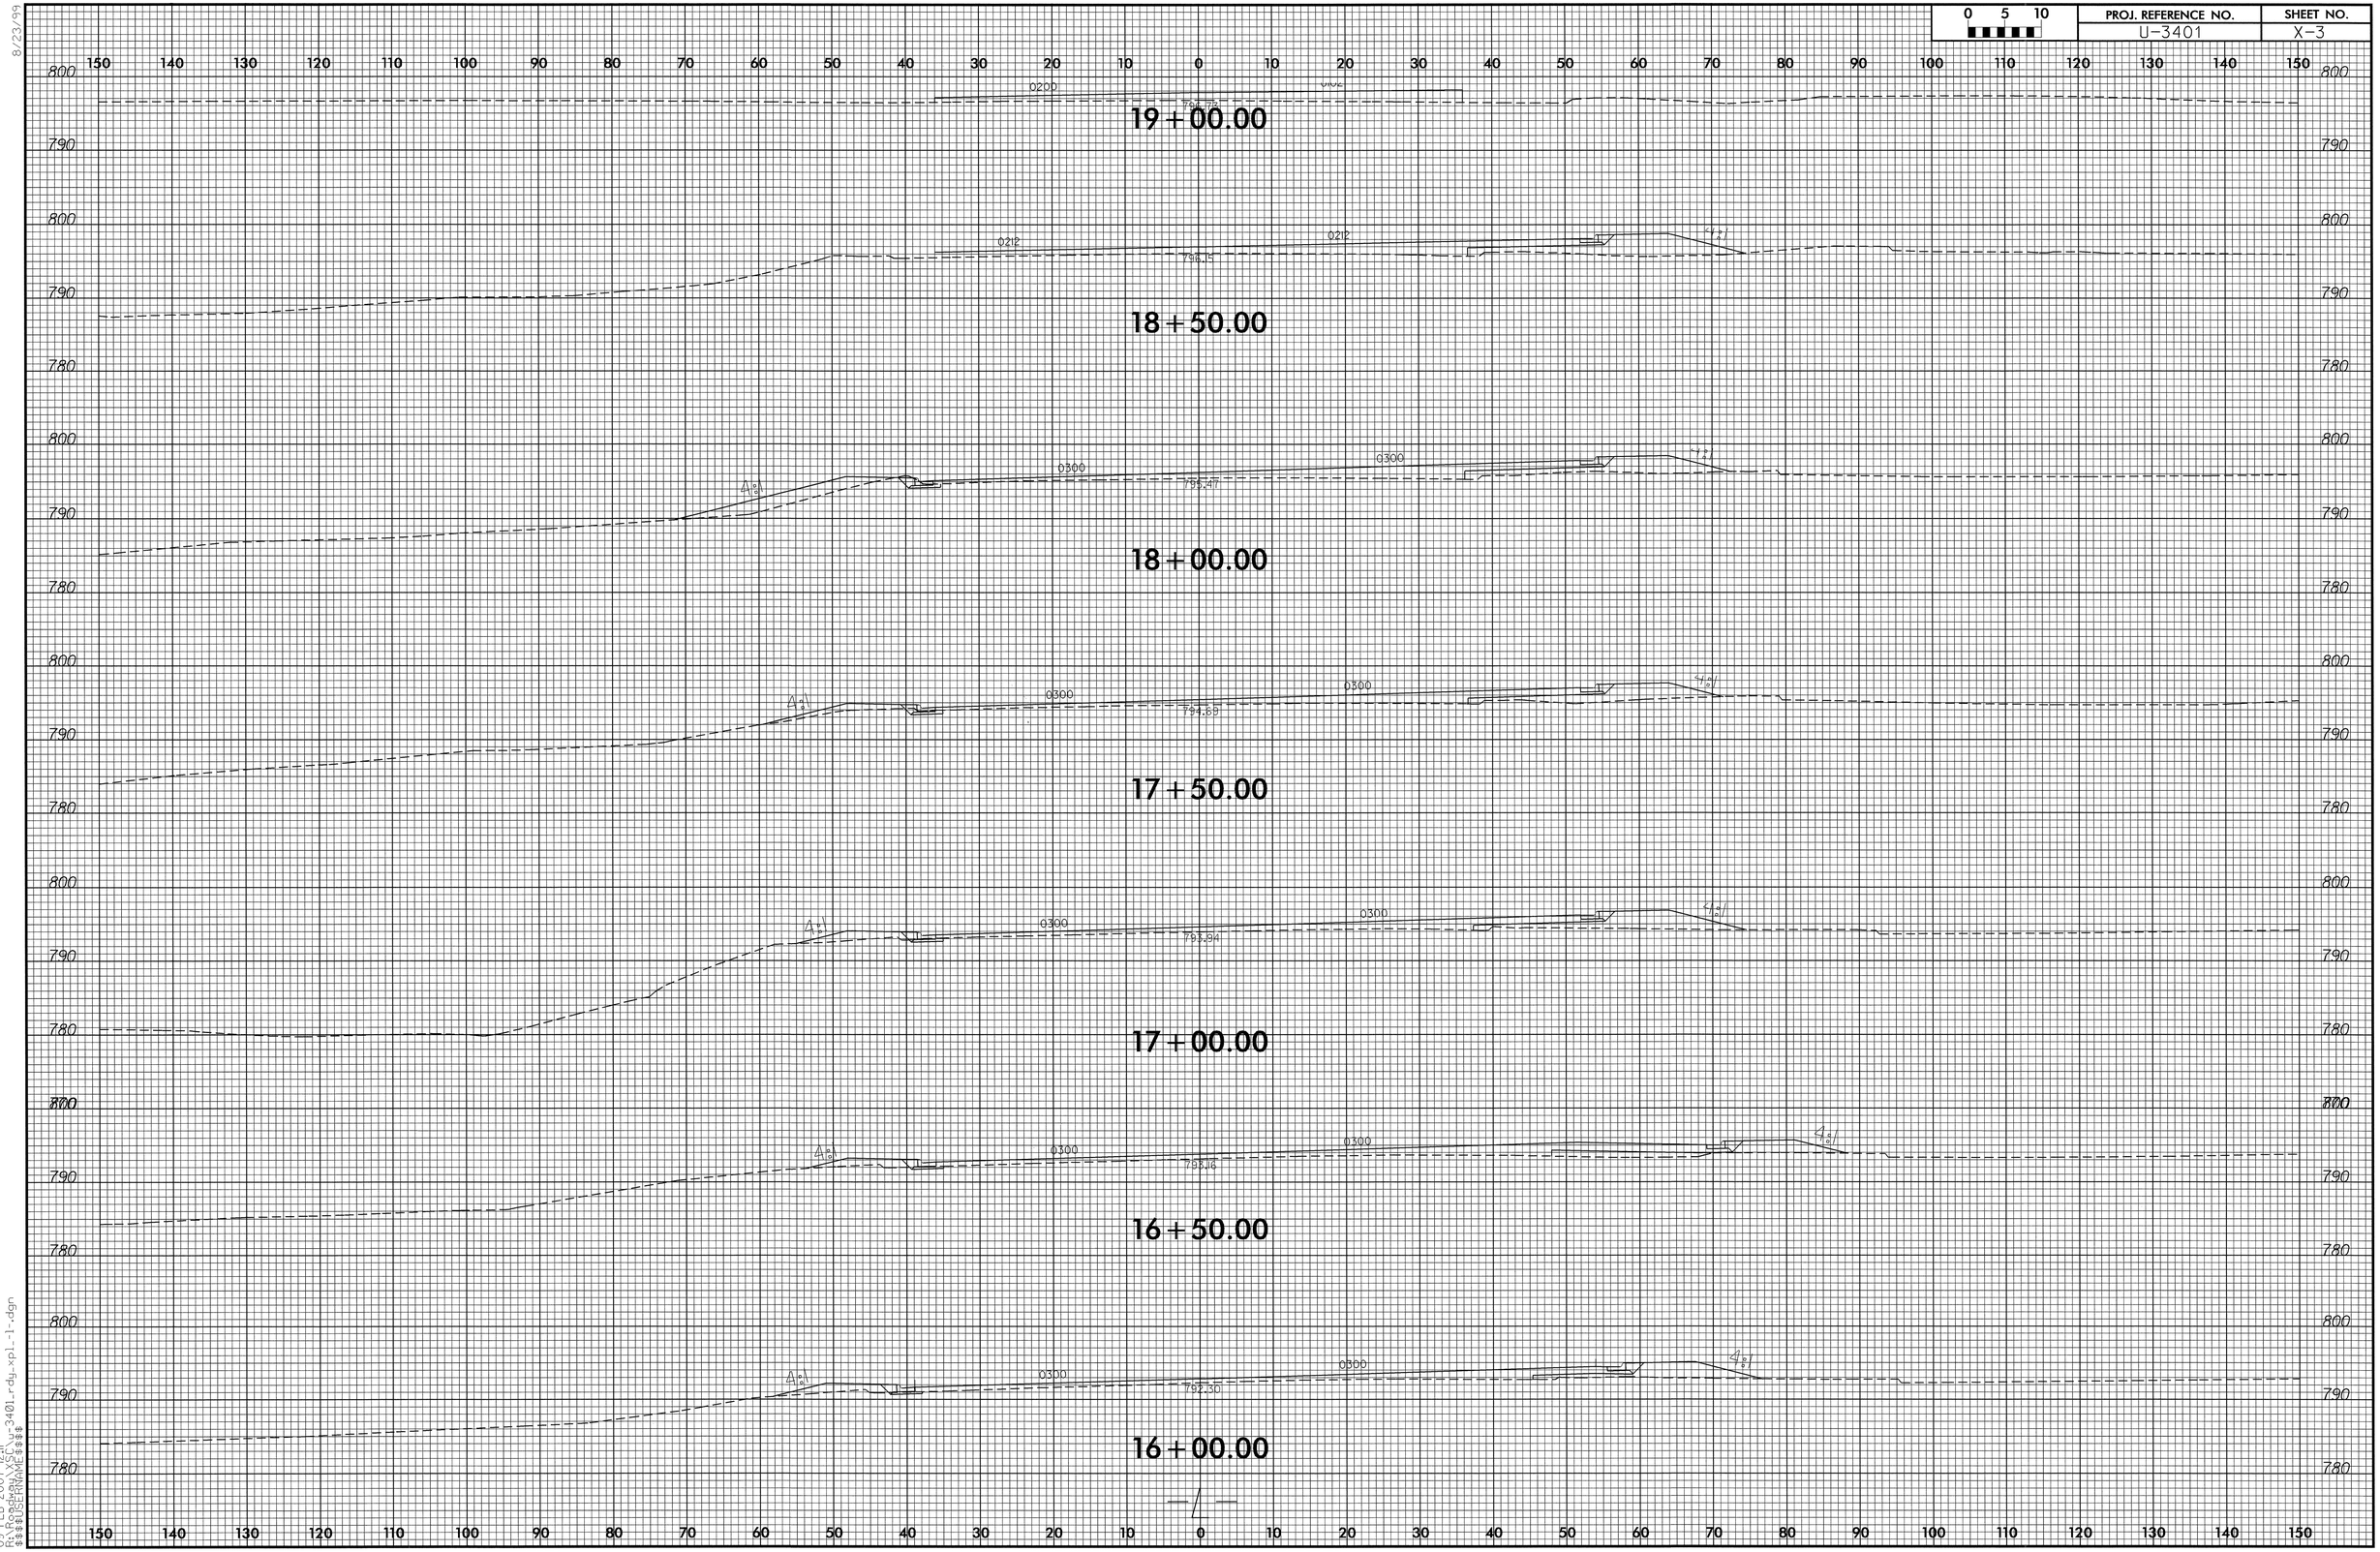

8/23/99

09-FEB-2007 12:11
R:\Roadway\Schematics\u3401_rdy_xpl_1_dgn
$$$$USERNAME$$$$

0 5 10	PROJ. REFERENCE NO.	SHEET NO.
	U-3401	X-4

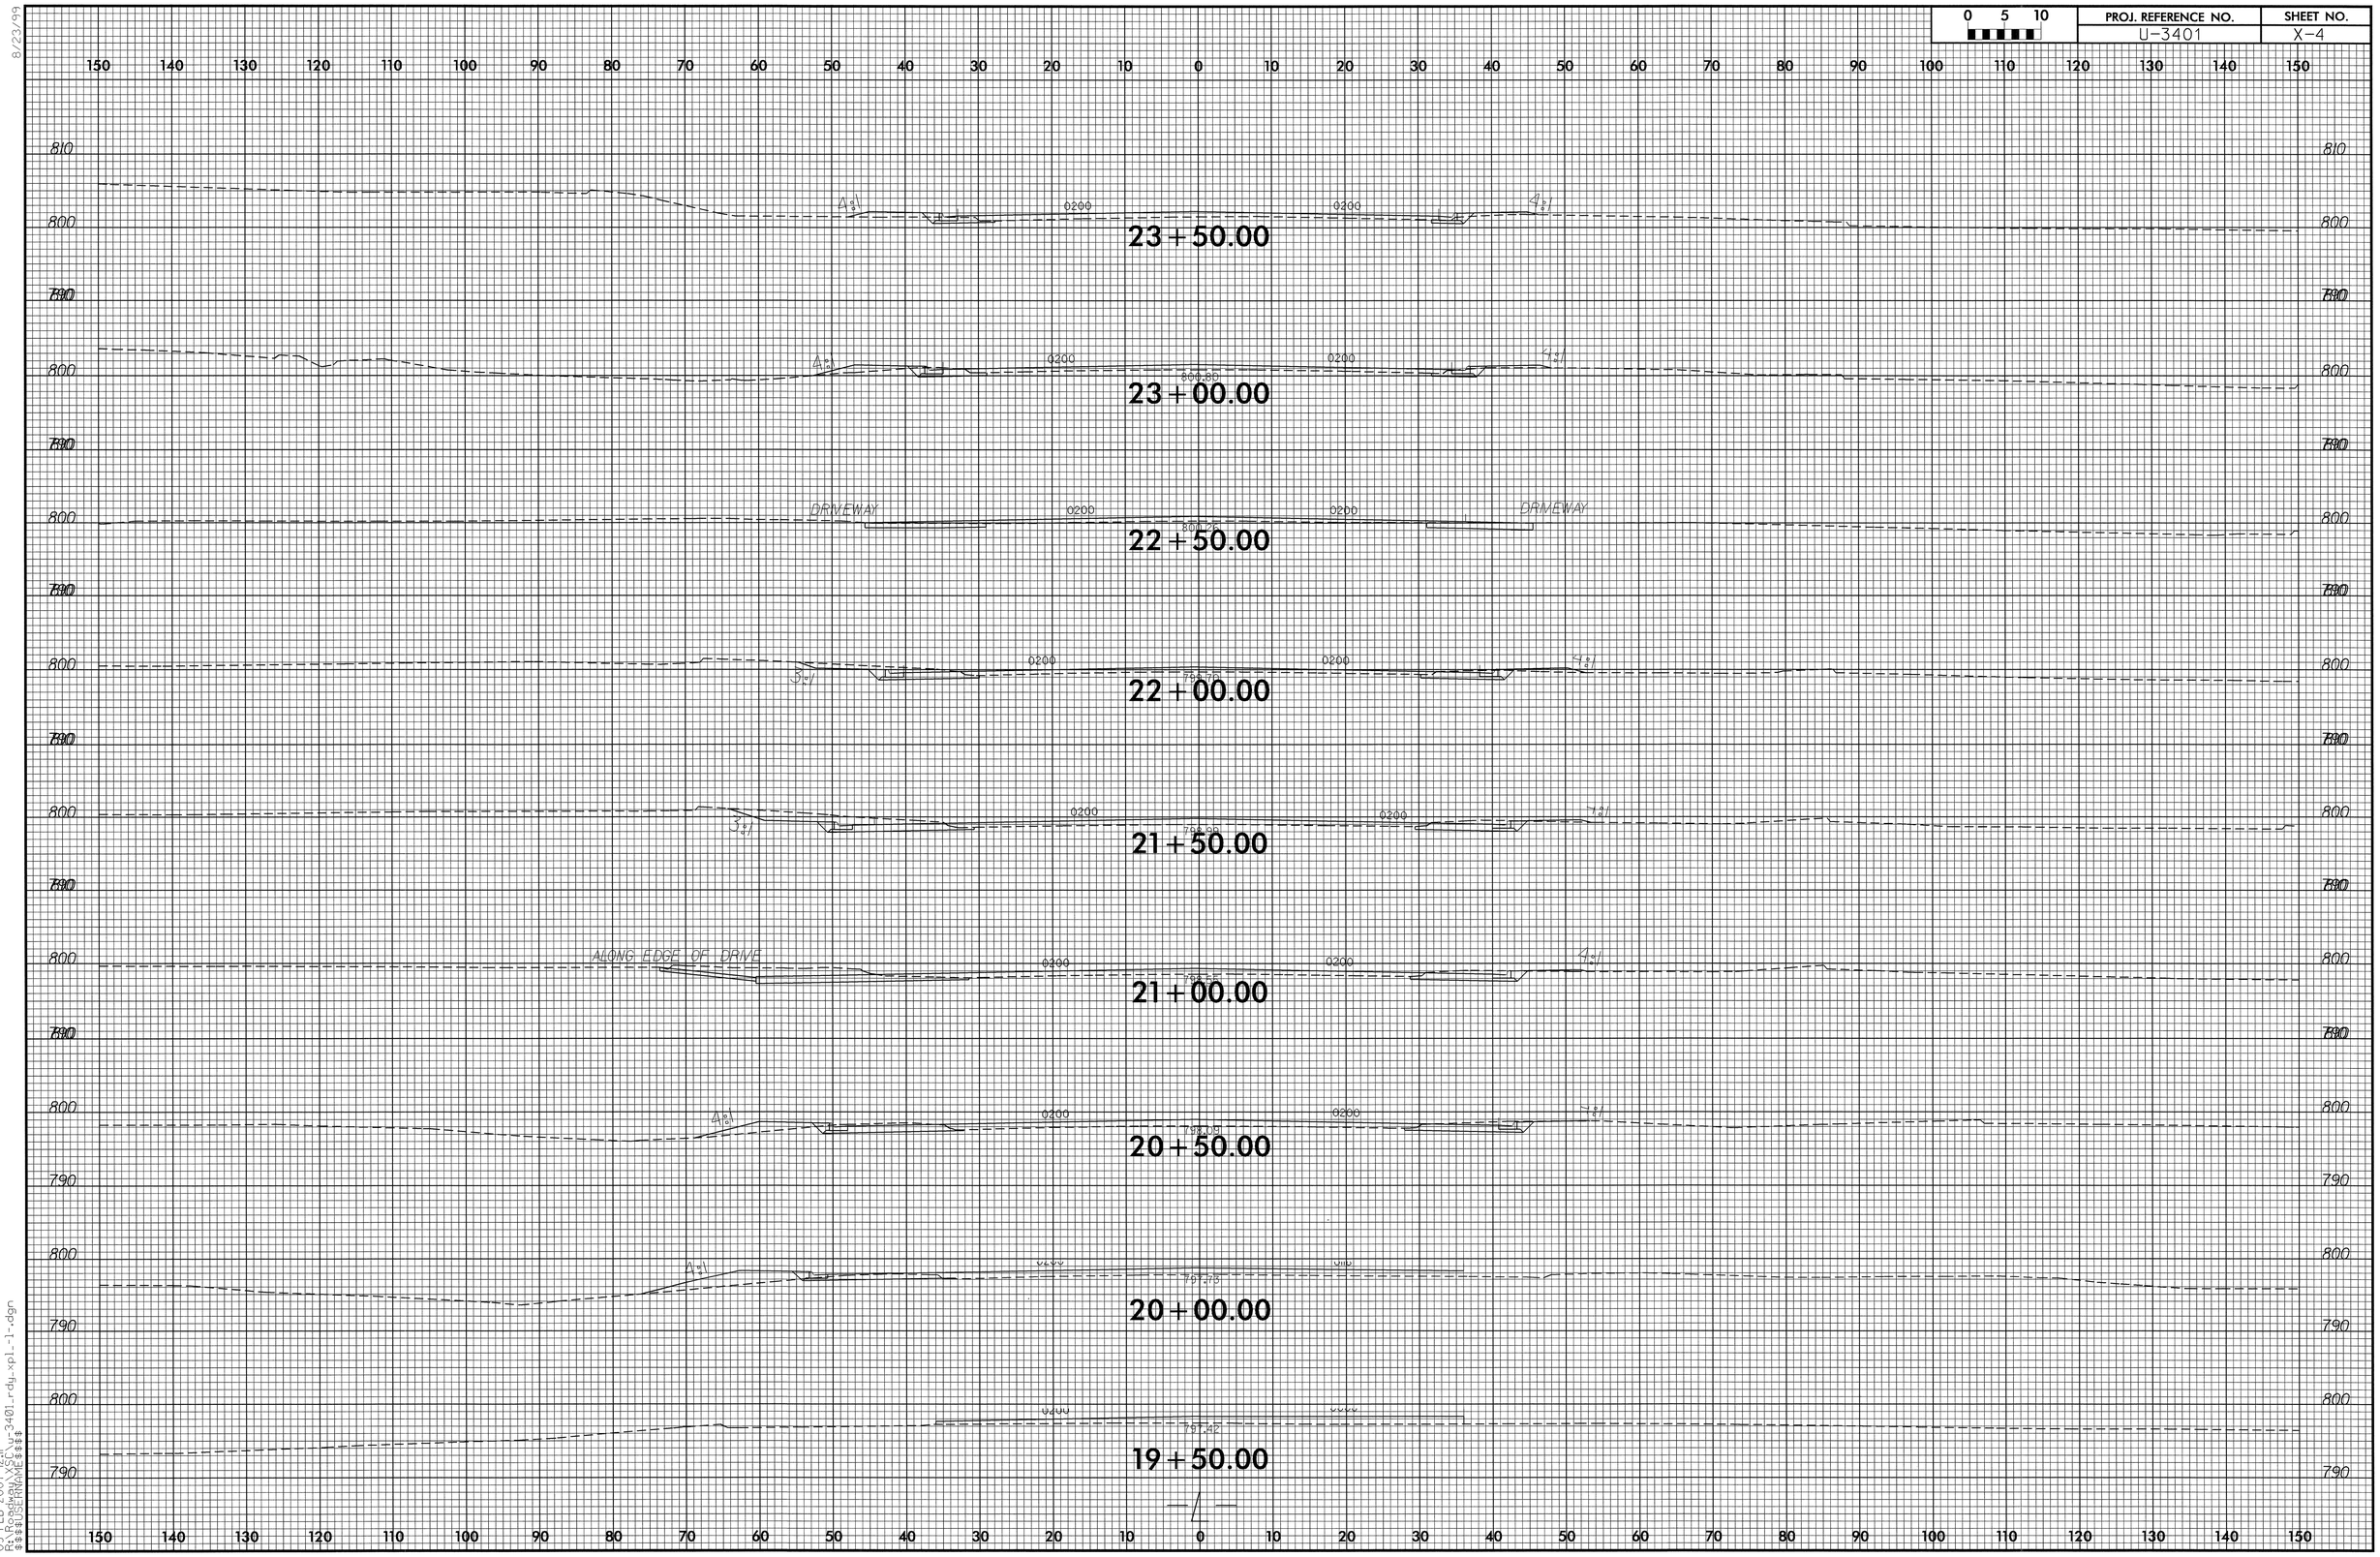

8/23/99

09-FEB-2007 12:11
R:\Roadway\X5C\u-3401_rdy_xpl-1.dgn
$$$$USERNAME$$$$

8/23/99

0 5 10	PROJ. REFERENCE NO.	SHEET NO.
	U-3401	X-5

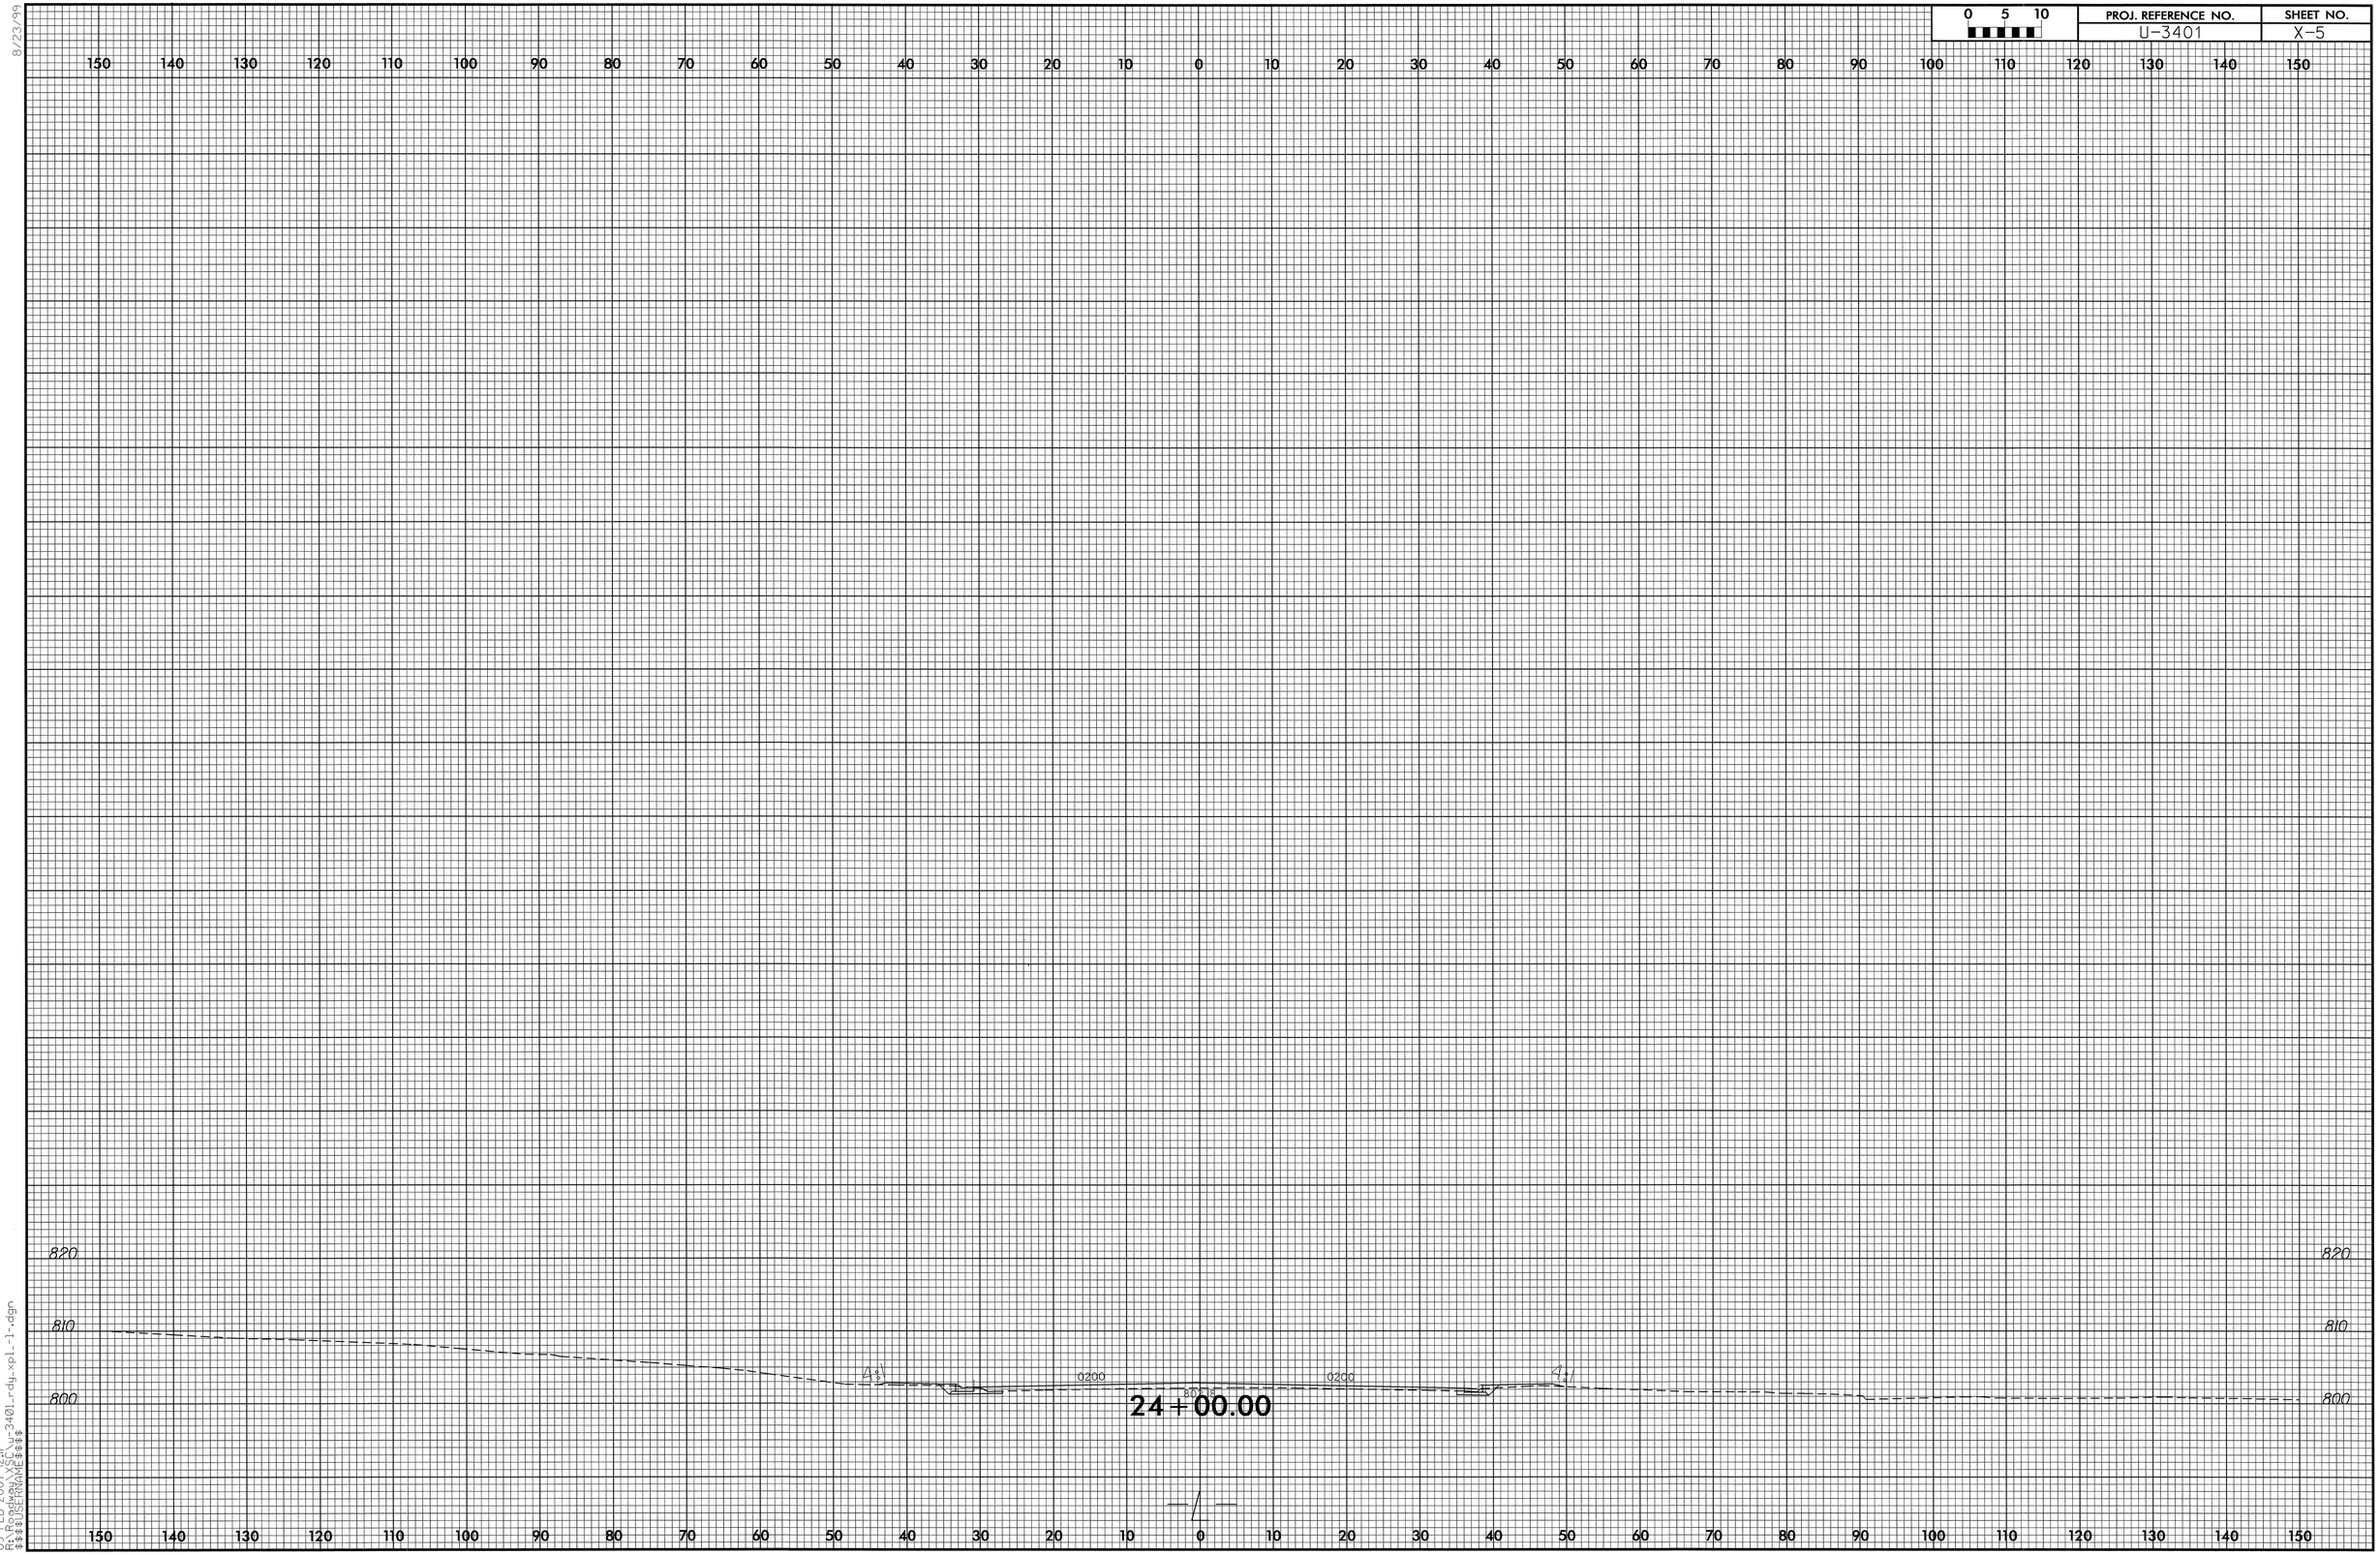

09-FEB-2007 12:11
R:\Roadway\XSC\u_3401_rdy_xpl_1.dgn
$$$$USERNAME$$$$

0 5 10	PROJ. REFERENCE NO.	SHEET NO.
	U-3401	X-6

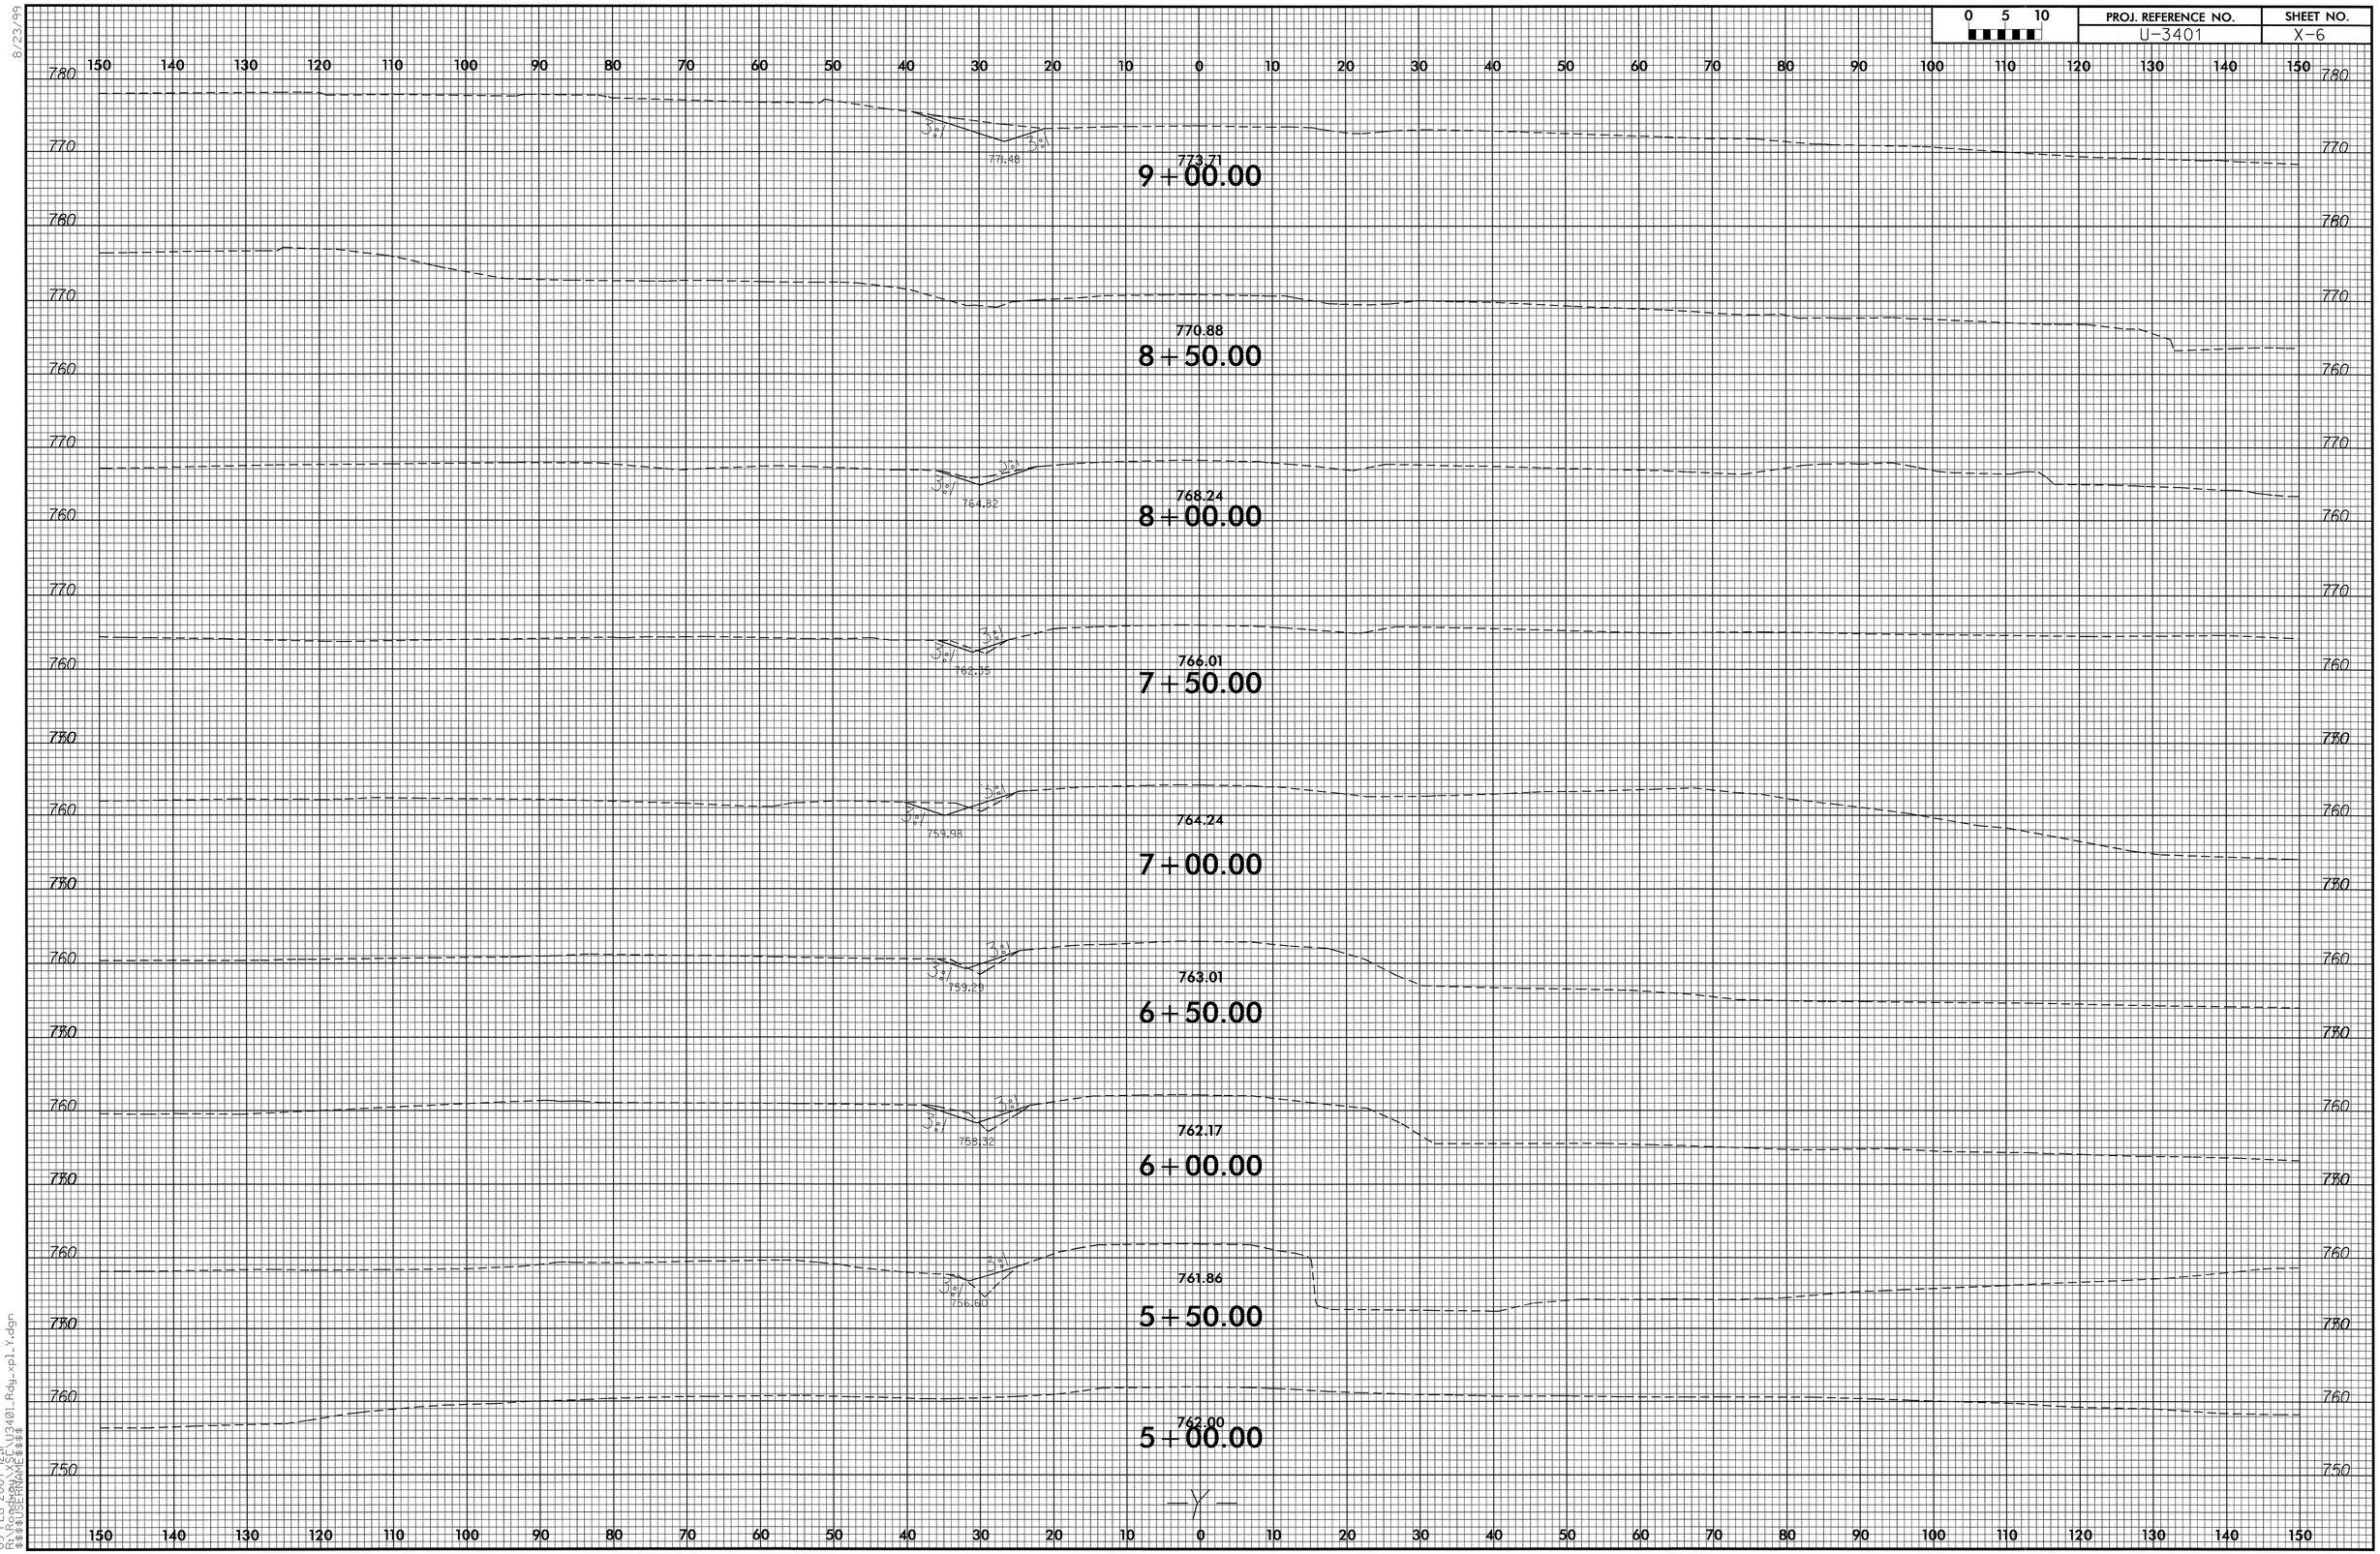

8/23/99

09-FEB-2007 12:11
R:\Roadway\Sec\U3401_Rdy_xpl_Y.dgn
$$$$USERNAME$$$$

0 5 10	PROJ. REFERENCE NO.	SHEET NO.
	U-3401	X-7

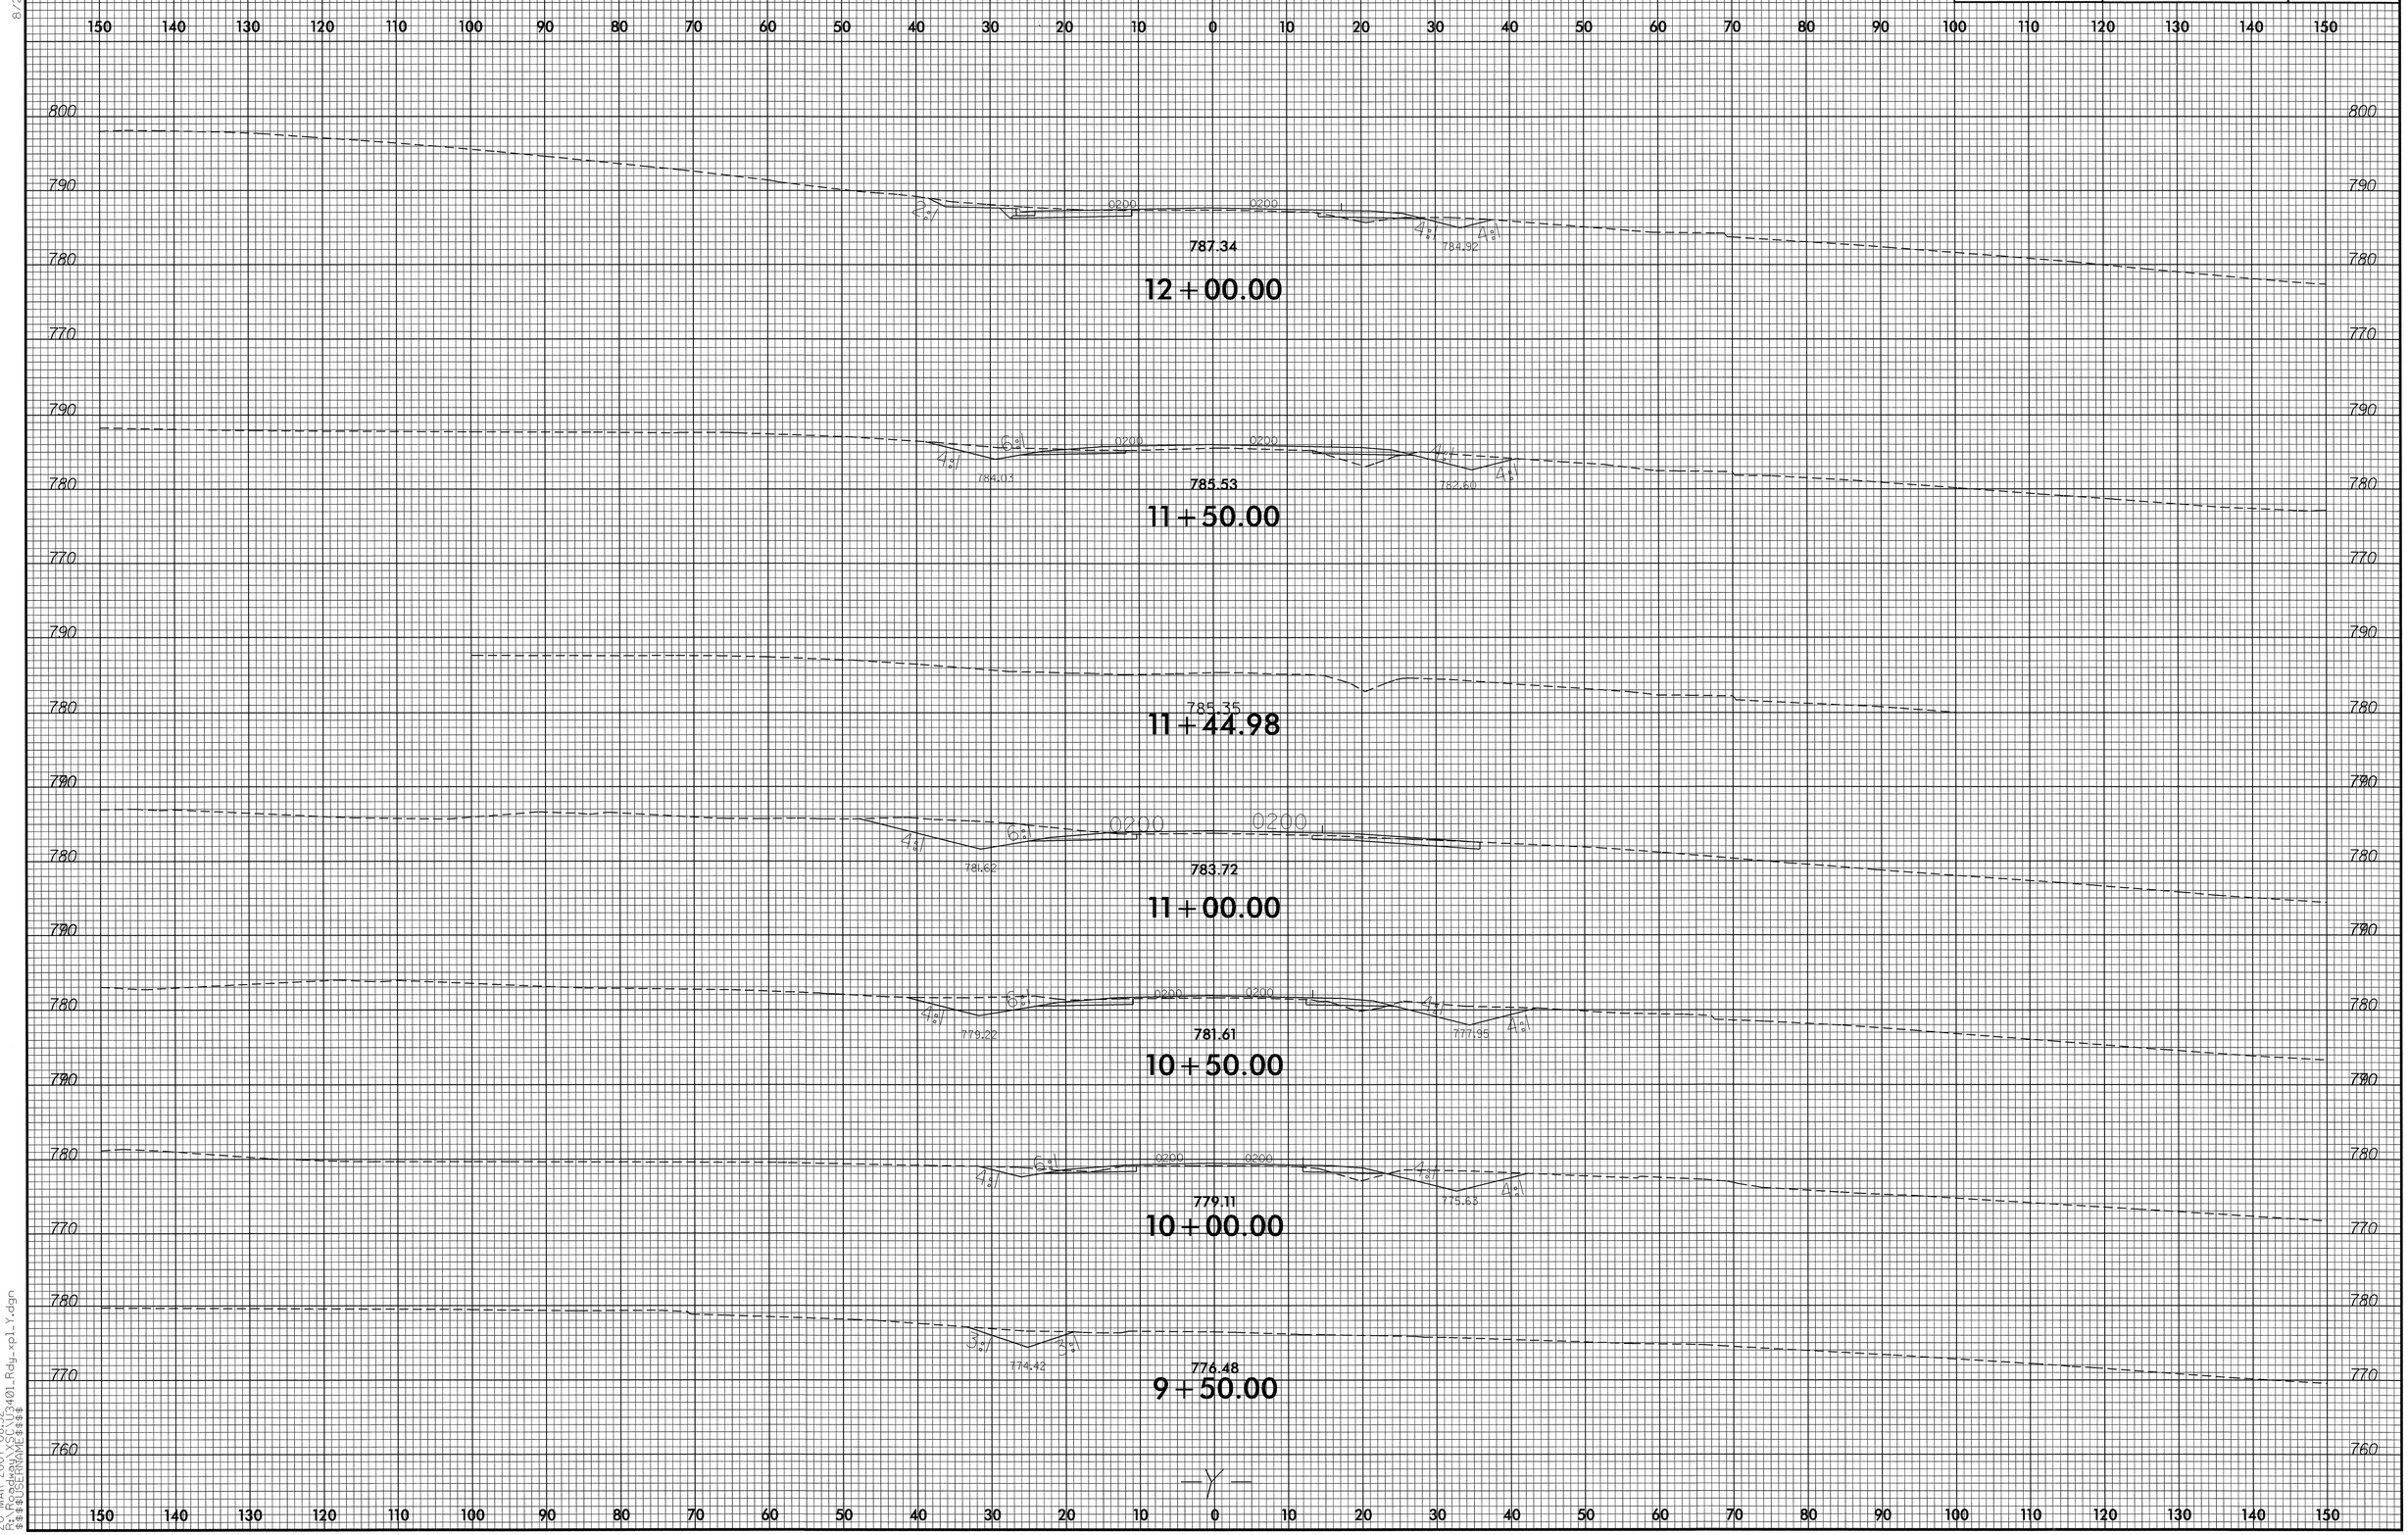

8/23/99

20-MAR-2007 08:52
R:\Proj\U3401\U3401a01_Rdg_xpl_Y.dgn
$$$$USERNAME$$$$

PROJ. REFERENCE NO.	SHEET NO.
U-3401	X-8

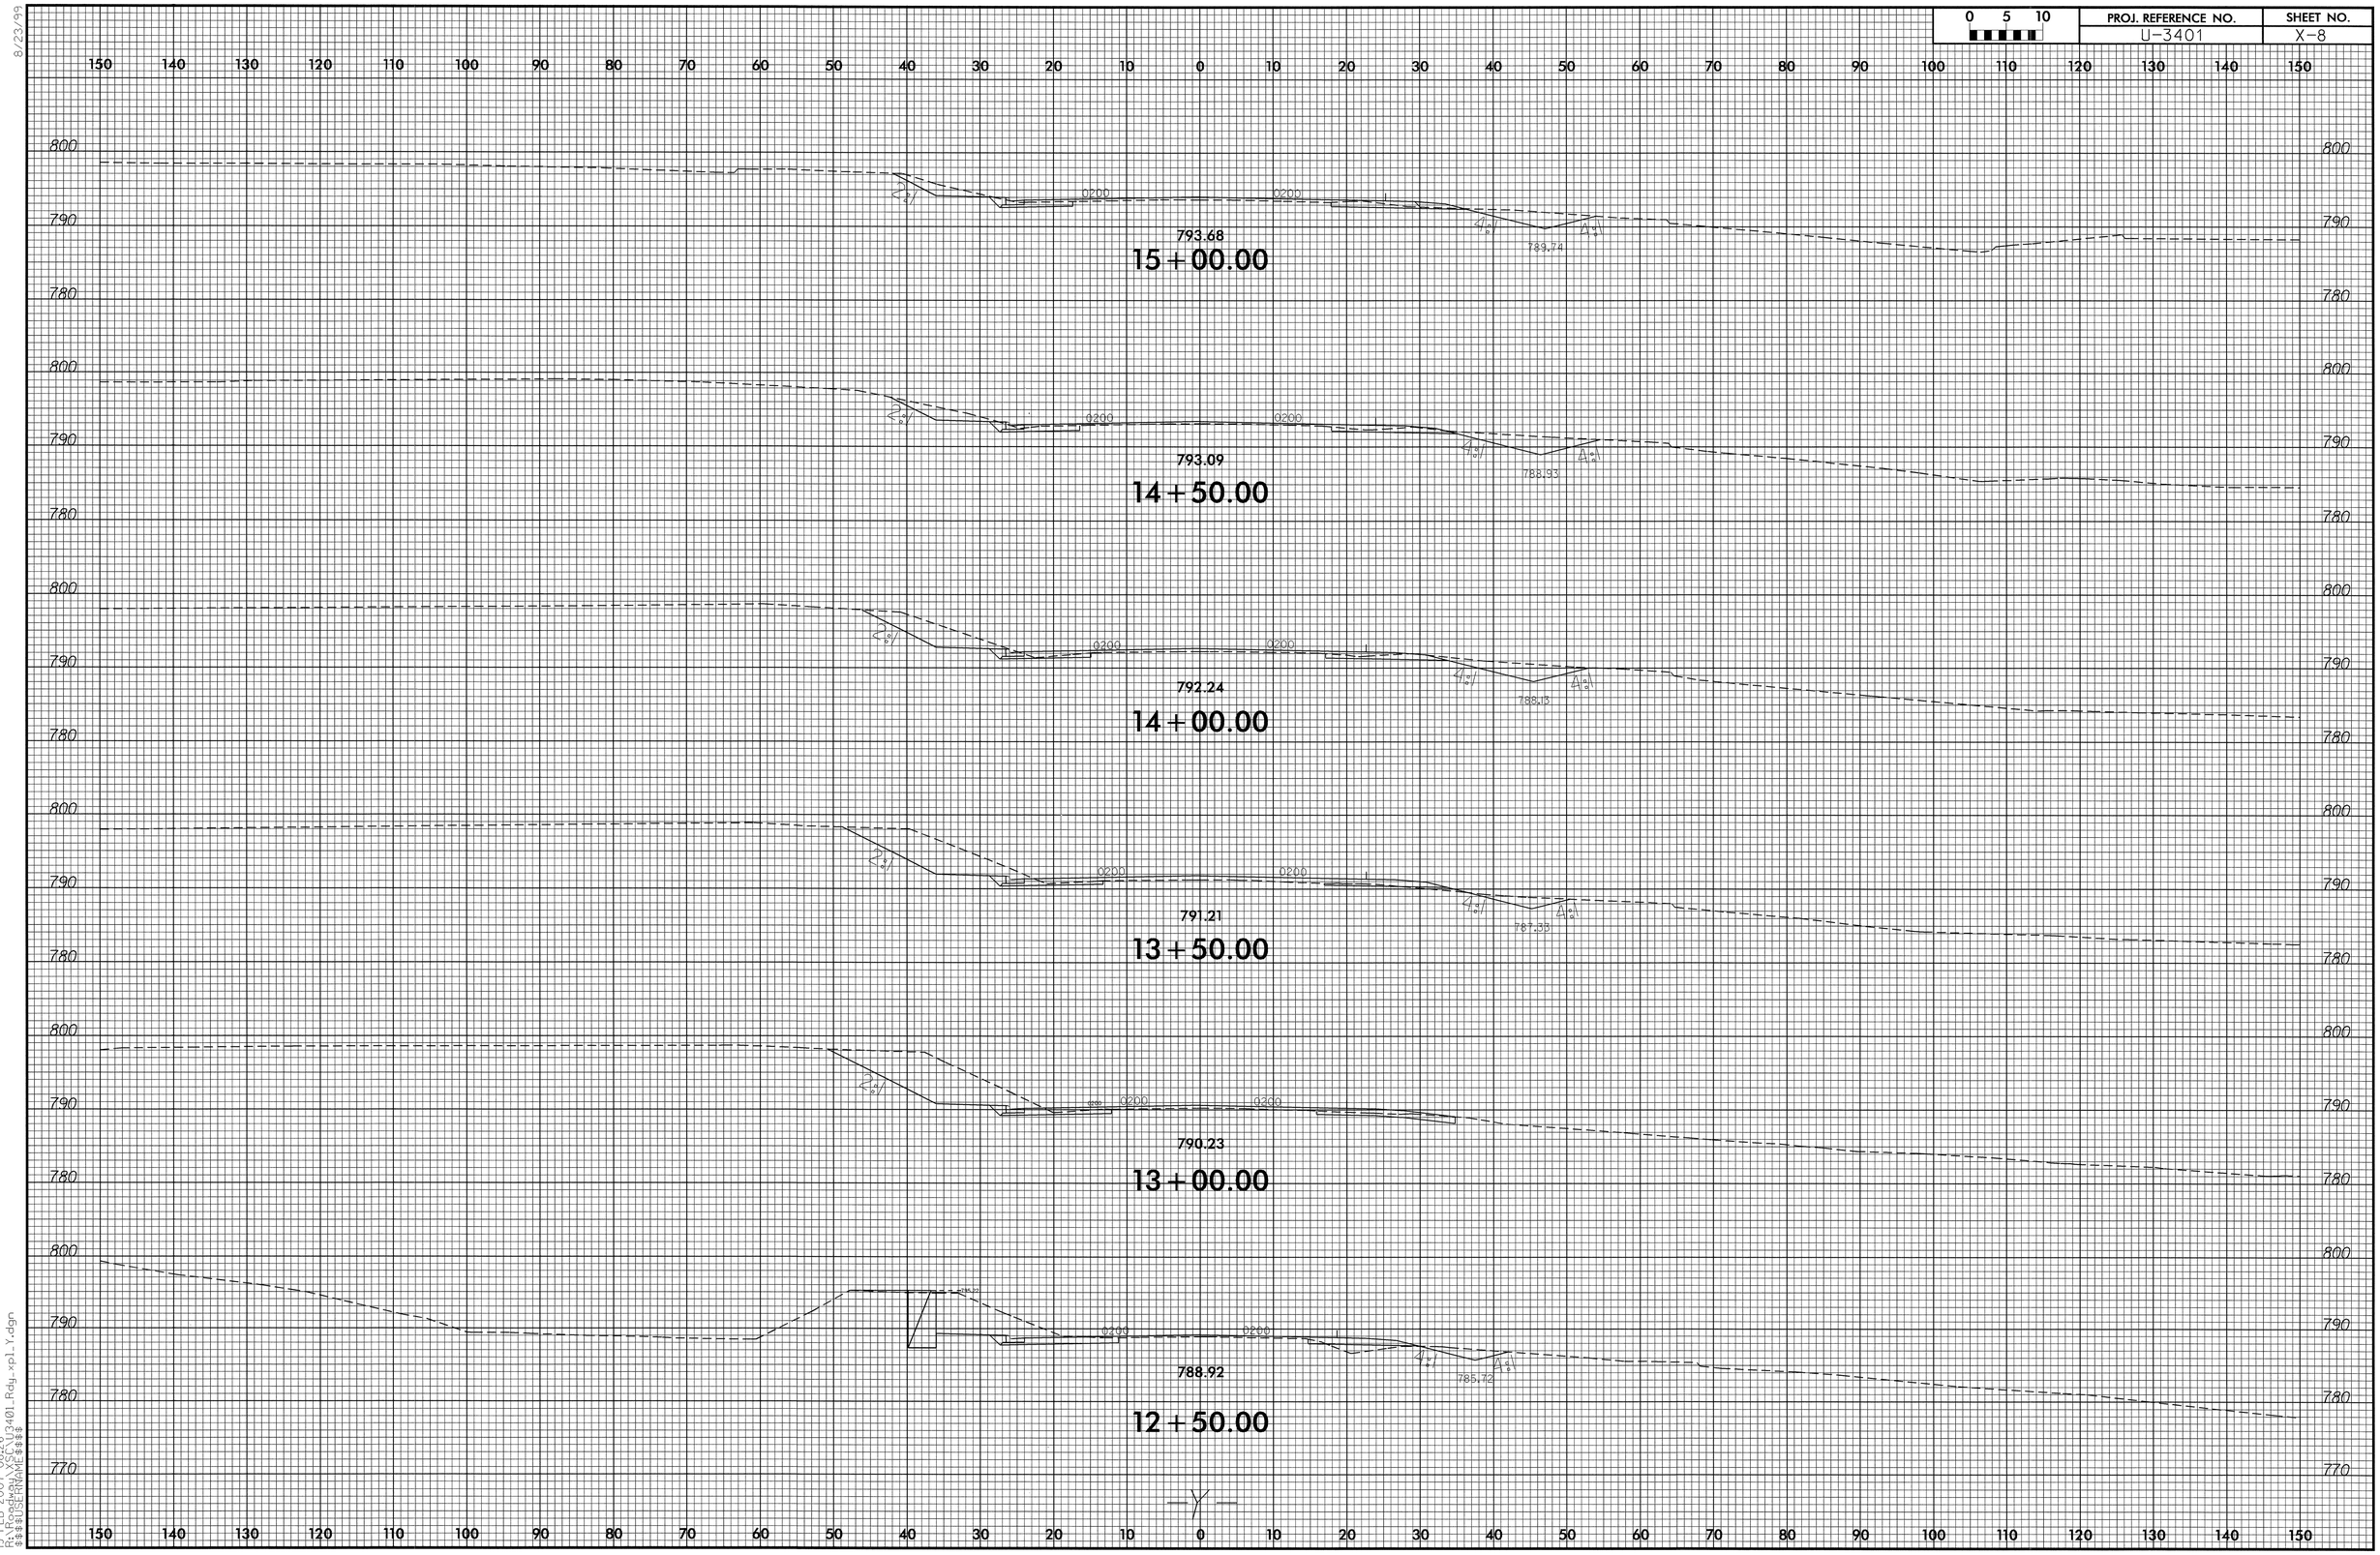

8/23/99

19-FEB-2007 08:26
R:\Roadway\XSC\U3401_Rdy_xpl_Y.dgn
$$$$USERNAME$$$$

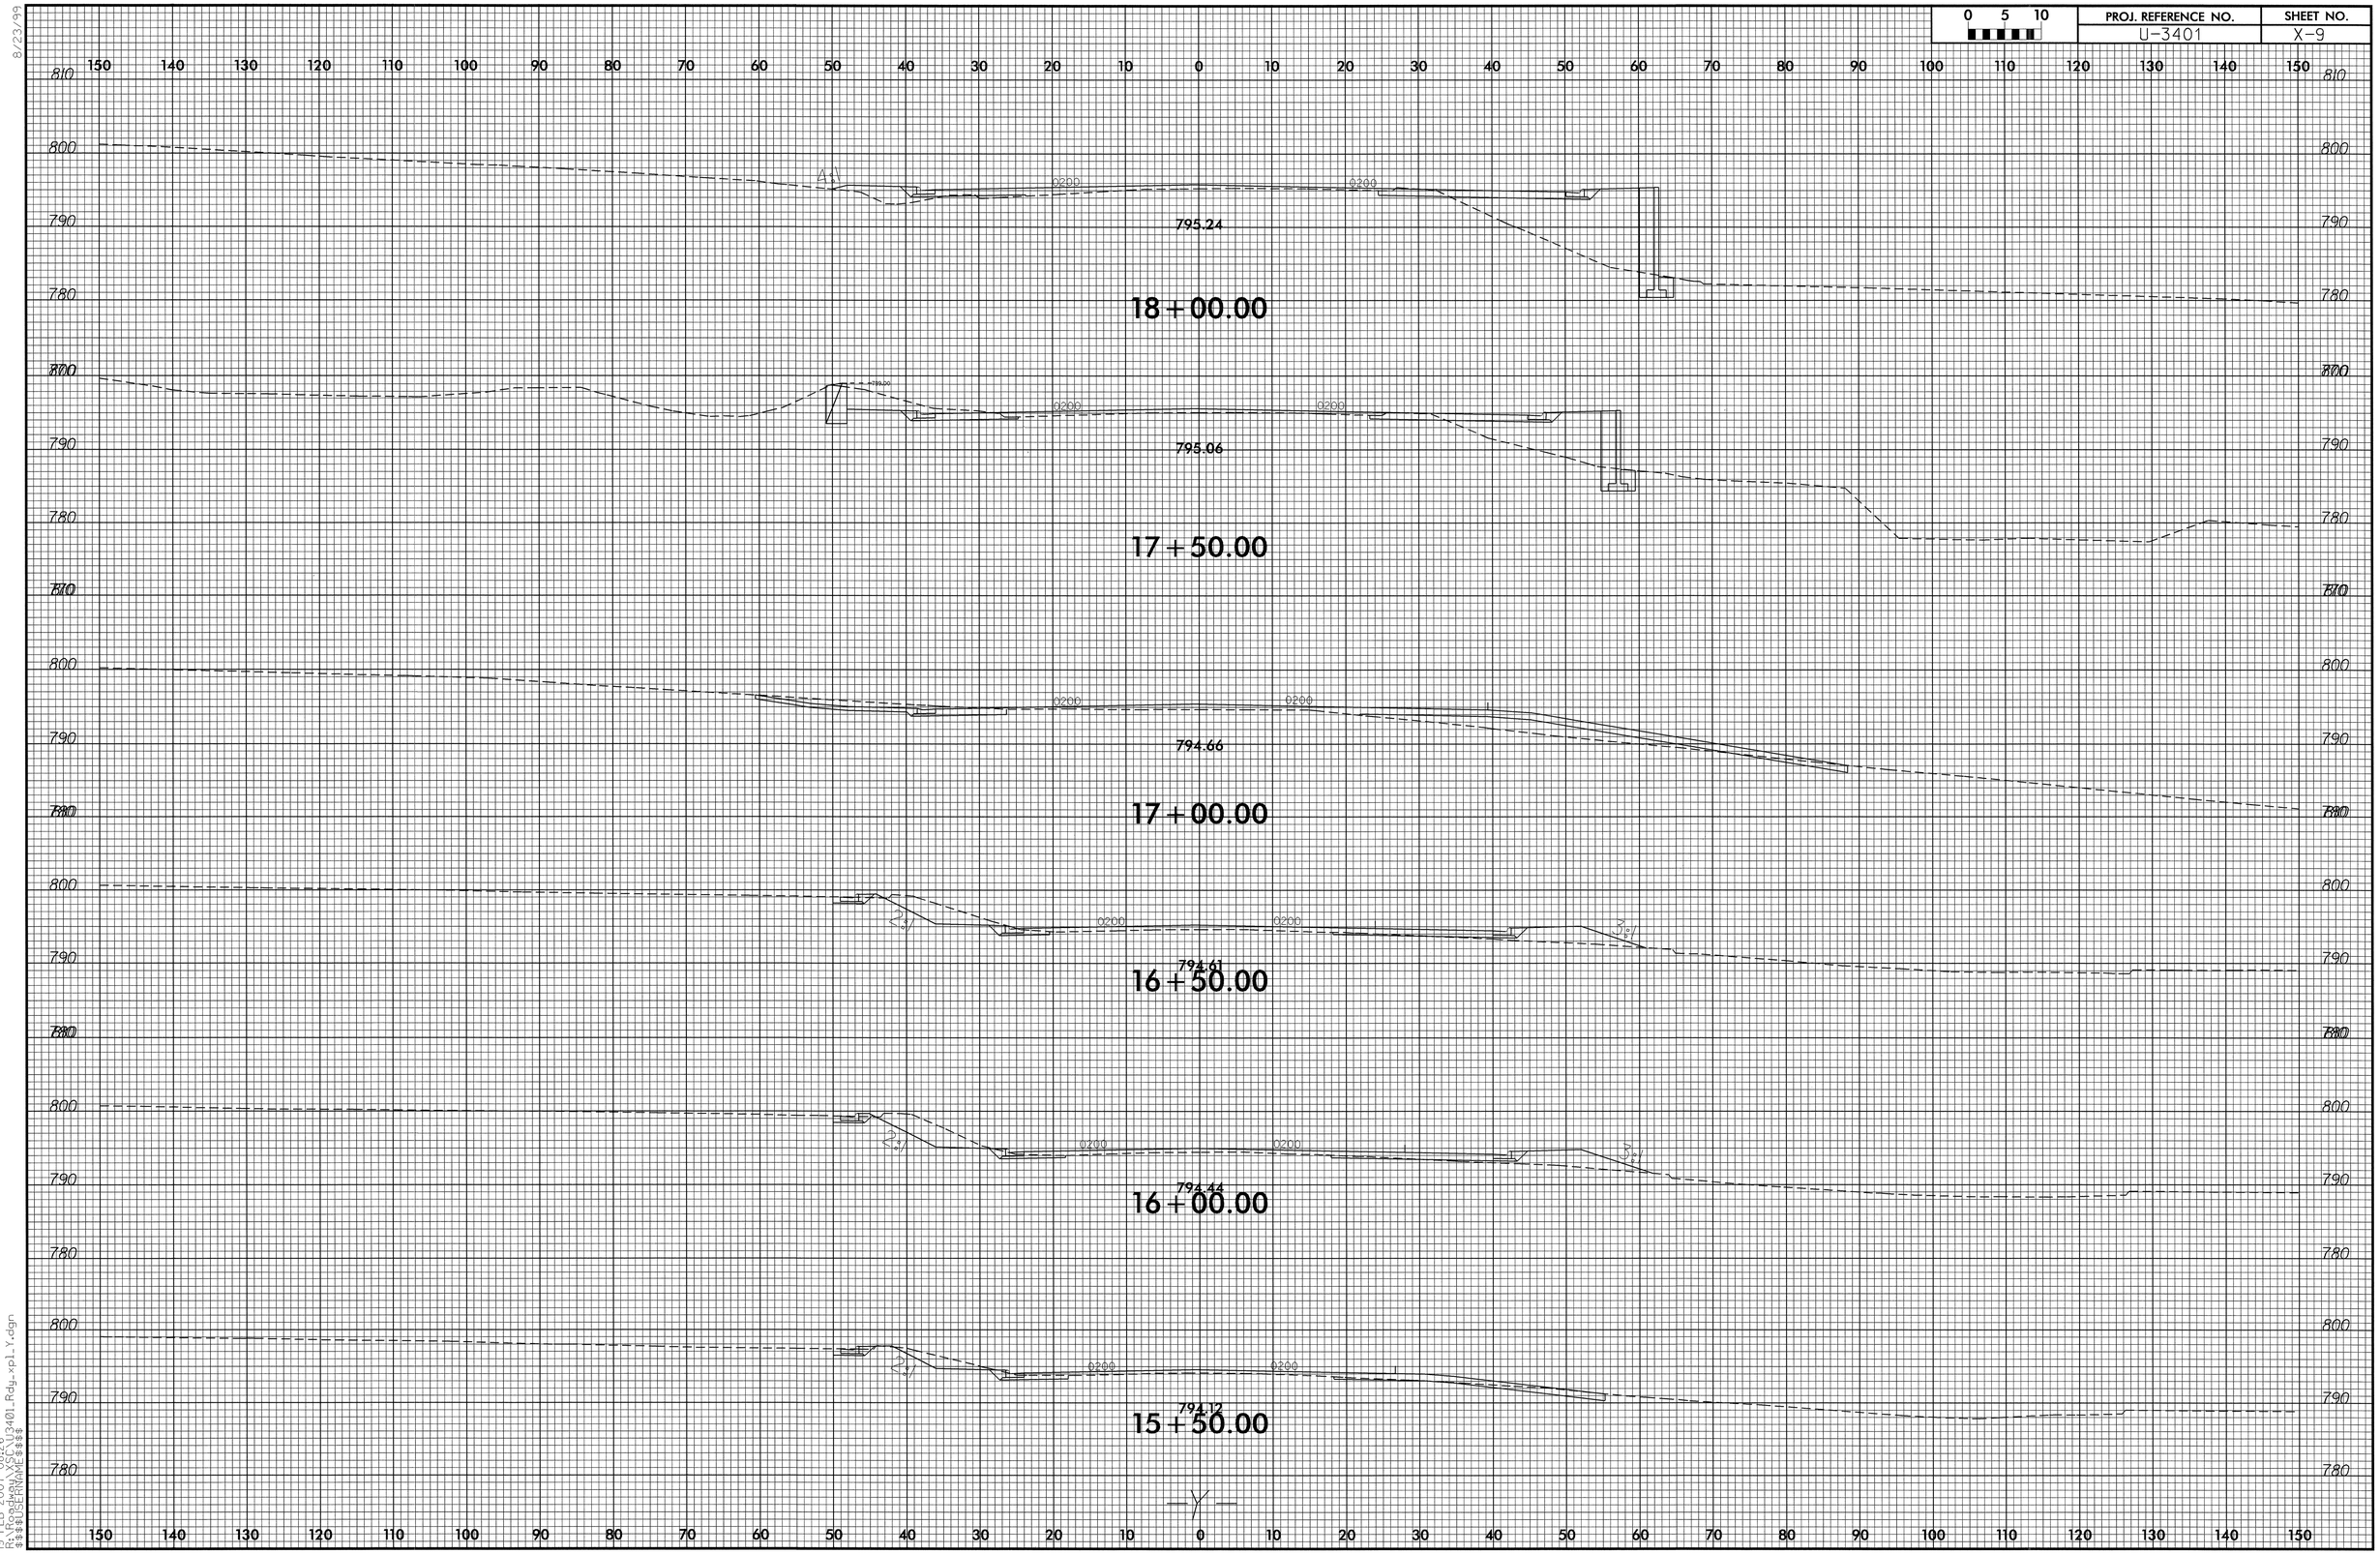

8/23/99

19-FEB-2007 08:26
R:\Roadway\XSC\U3401_Rdy_xpl_Y.dgn
$$$$USERNAME$$$$

0 5 10	PROJ. REFERENCE NO.	SHEET NO.
	U-3401	X-10

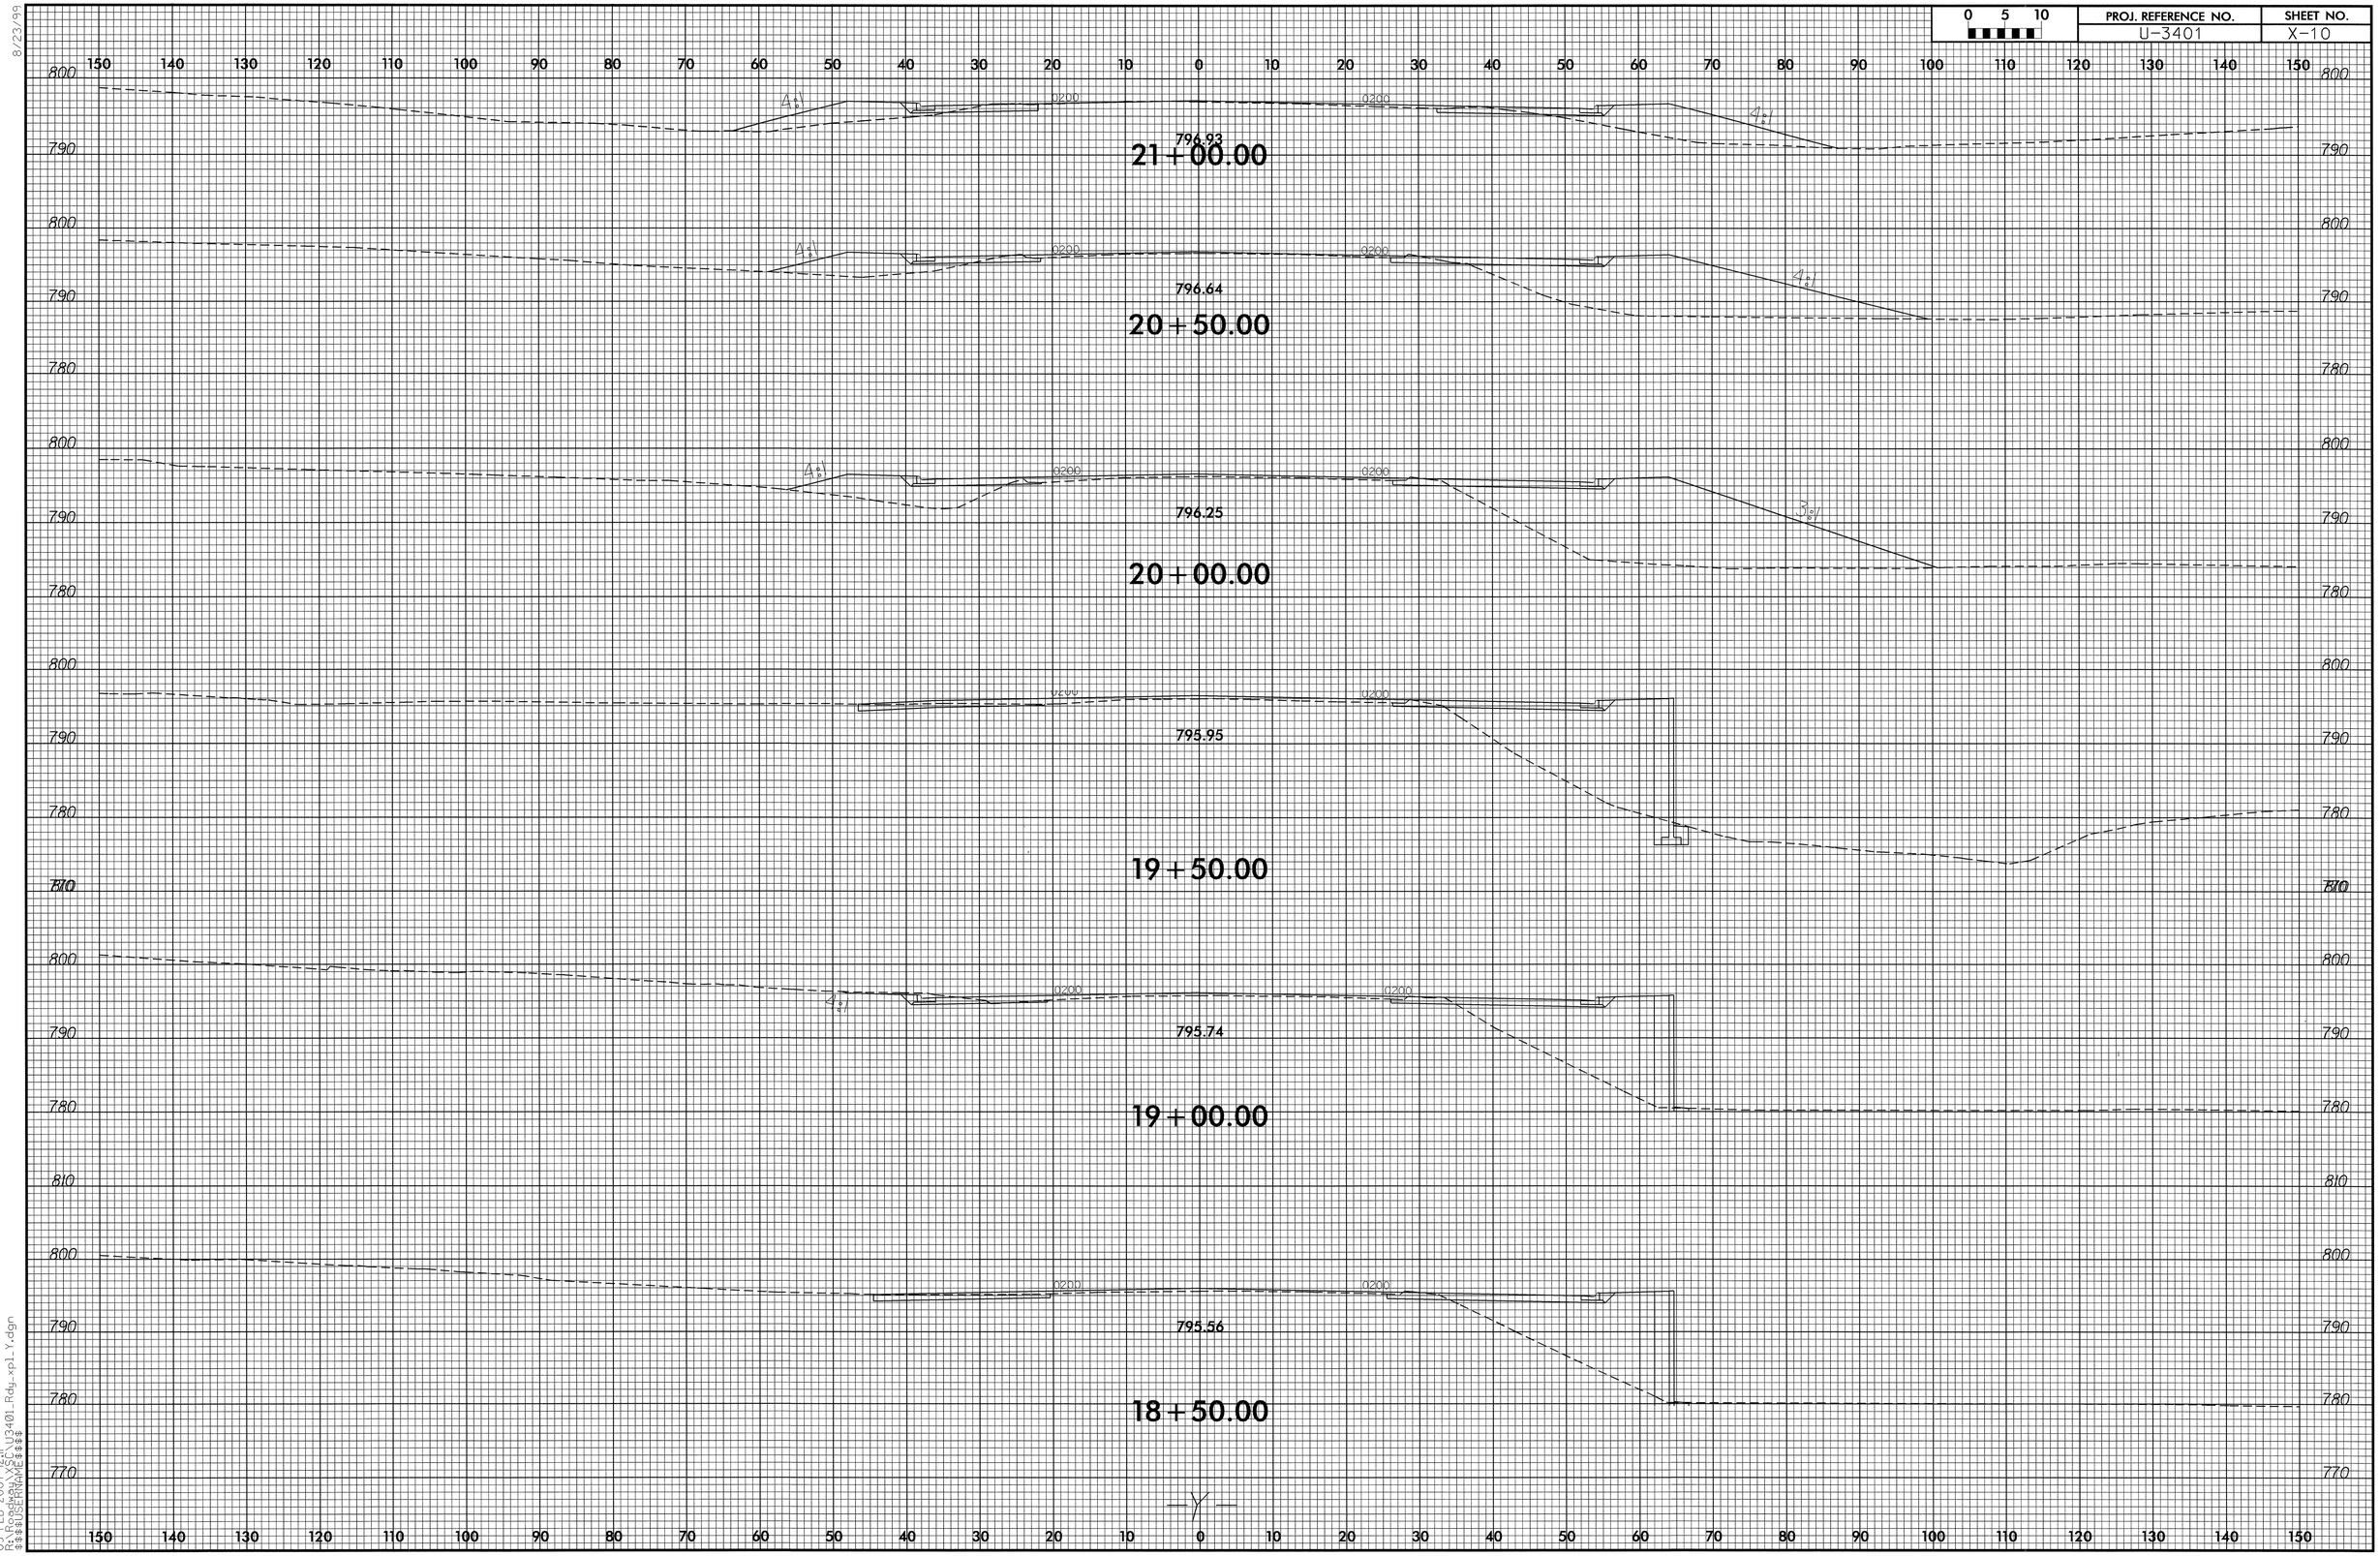

8/23/99

09-FEB-2007 12:11
R:\Roadway\X26\U3401_Rdy_xpl_Y.dgn
$$$$USERNAME$$$$

PROJ. REFERENCE NO.	SHEET NO.
U-3401	X-11

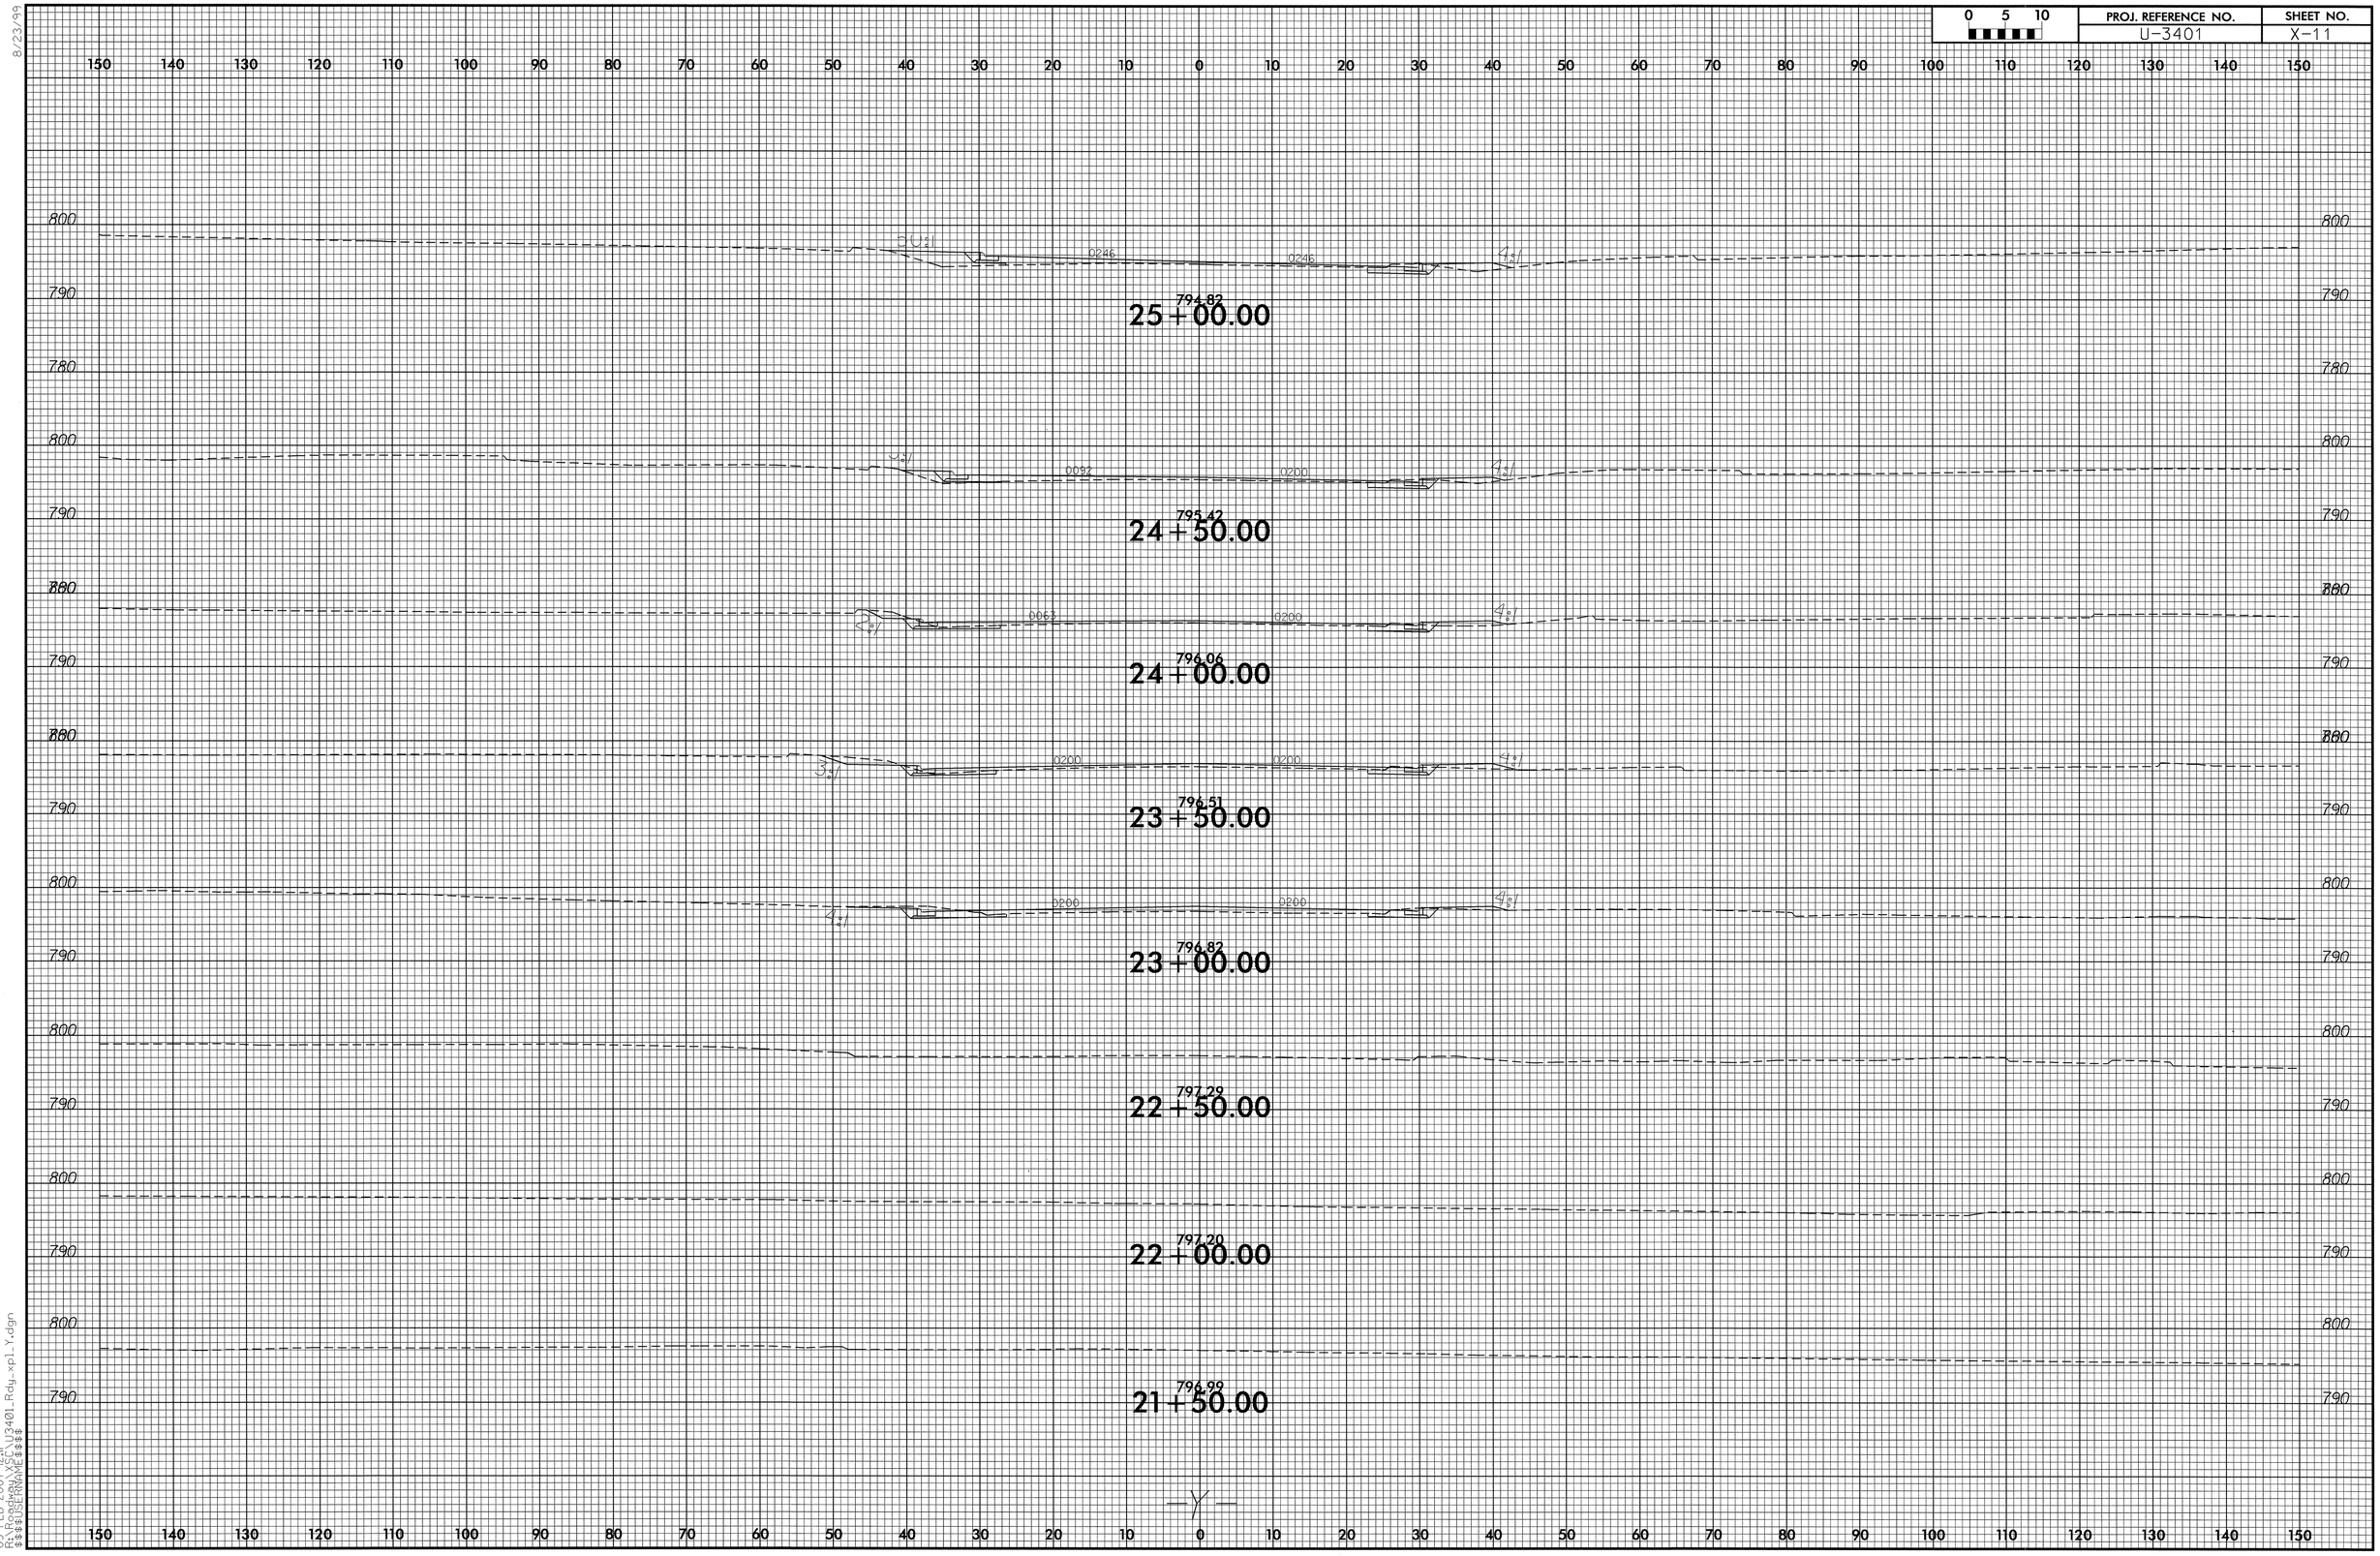

8/23/99

09-FEB-2007 12:11
R:\Roadway\Proj\U3401_Rdy_xpl_Y.dgn
$$$$USERNAME$$$$

0 5 10	PROJ. REFERENCE NO.	SHEET NO.
	U-3401	X-12

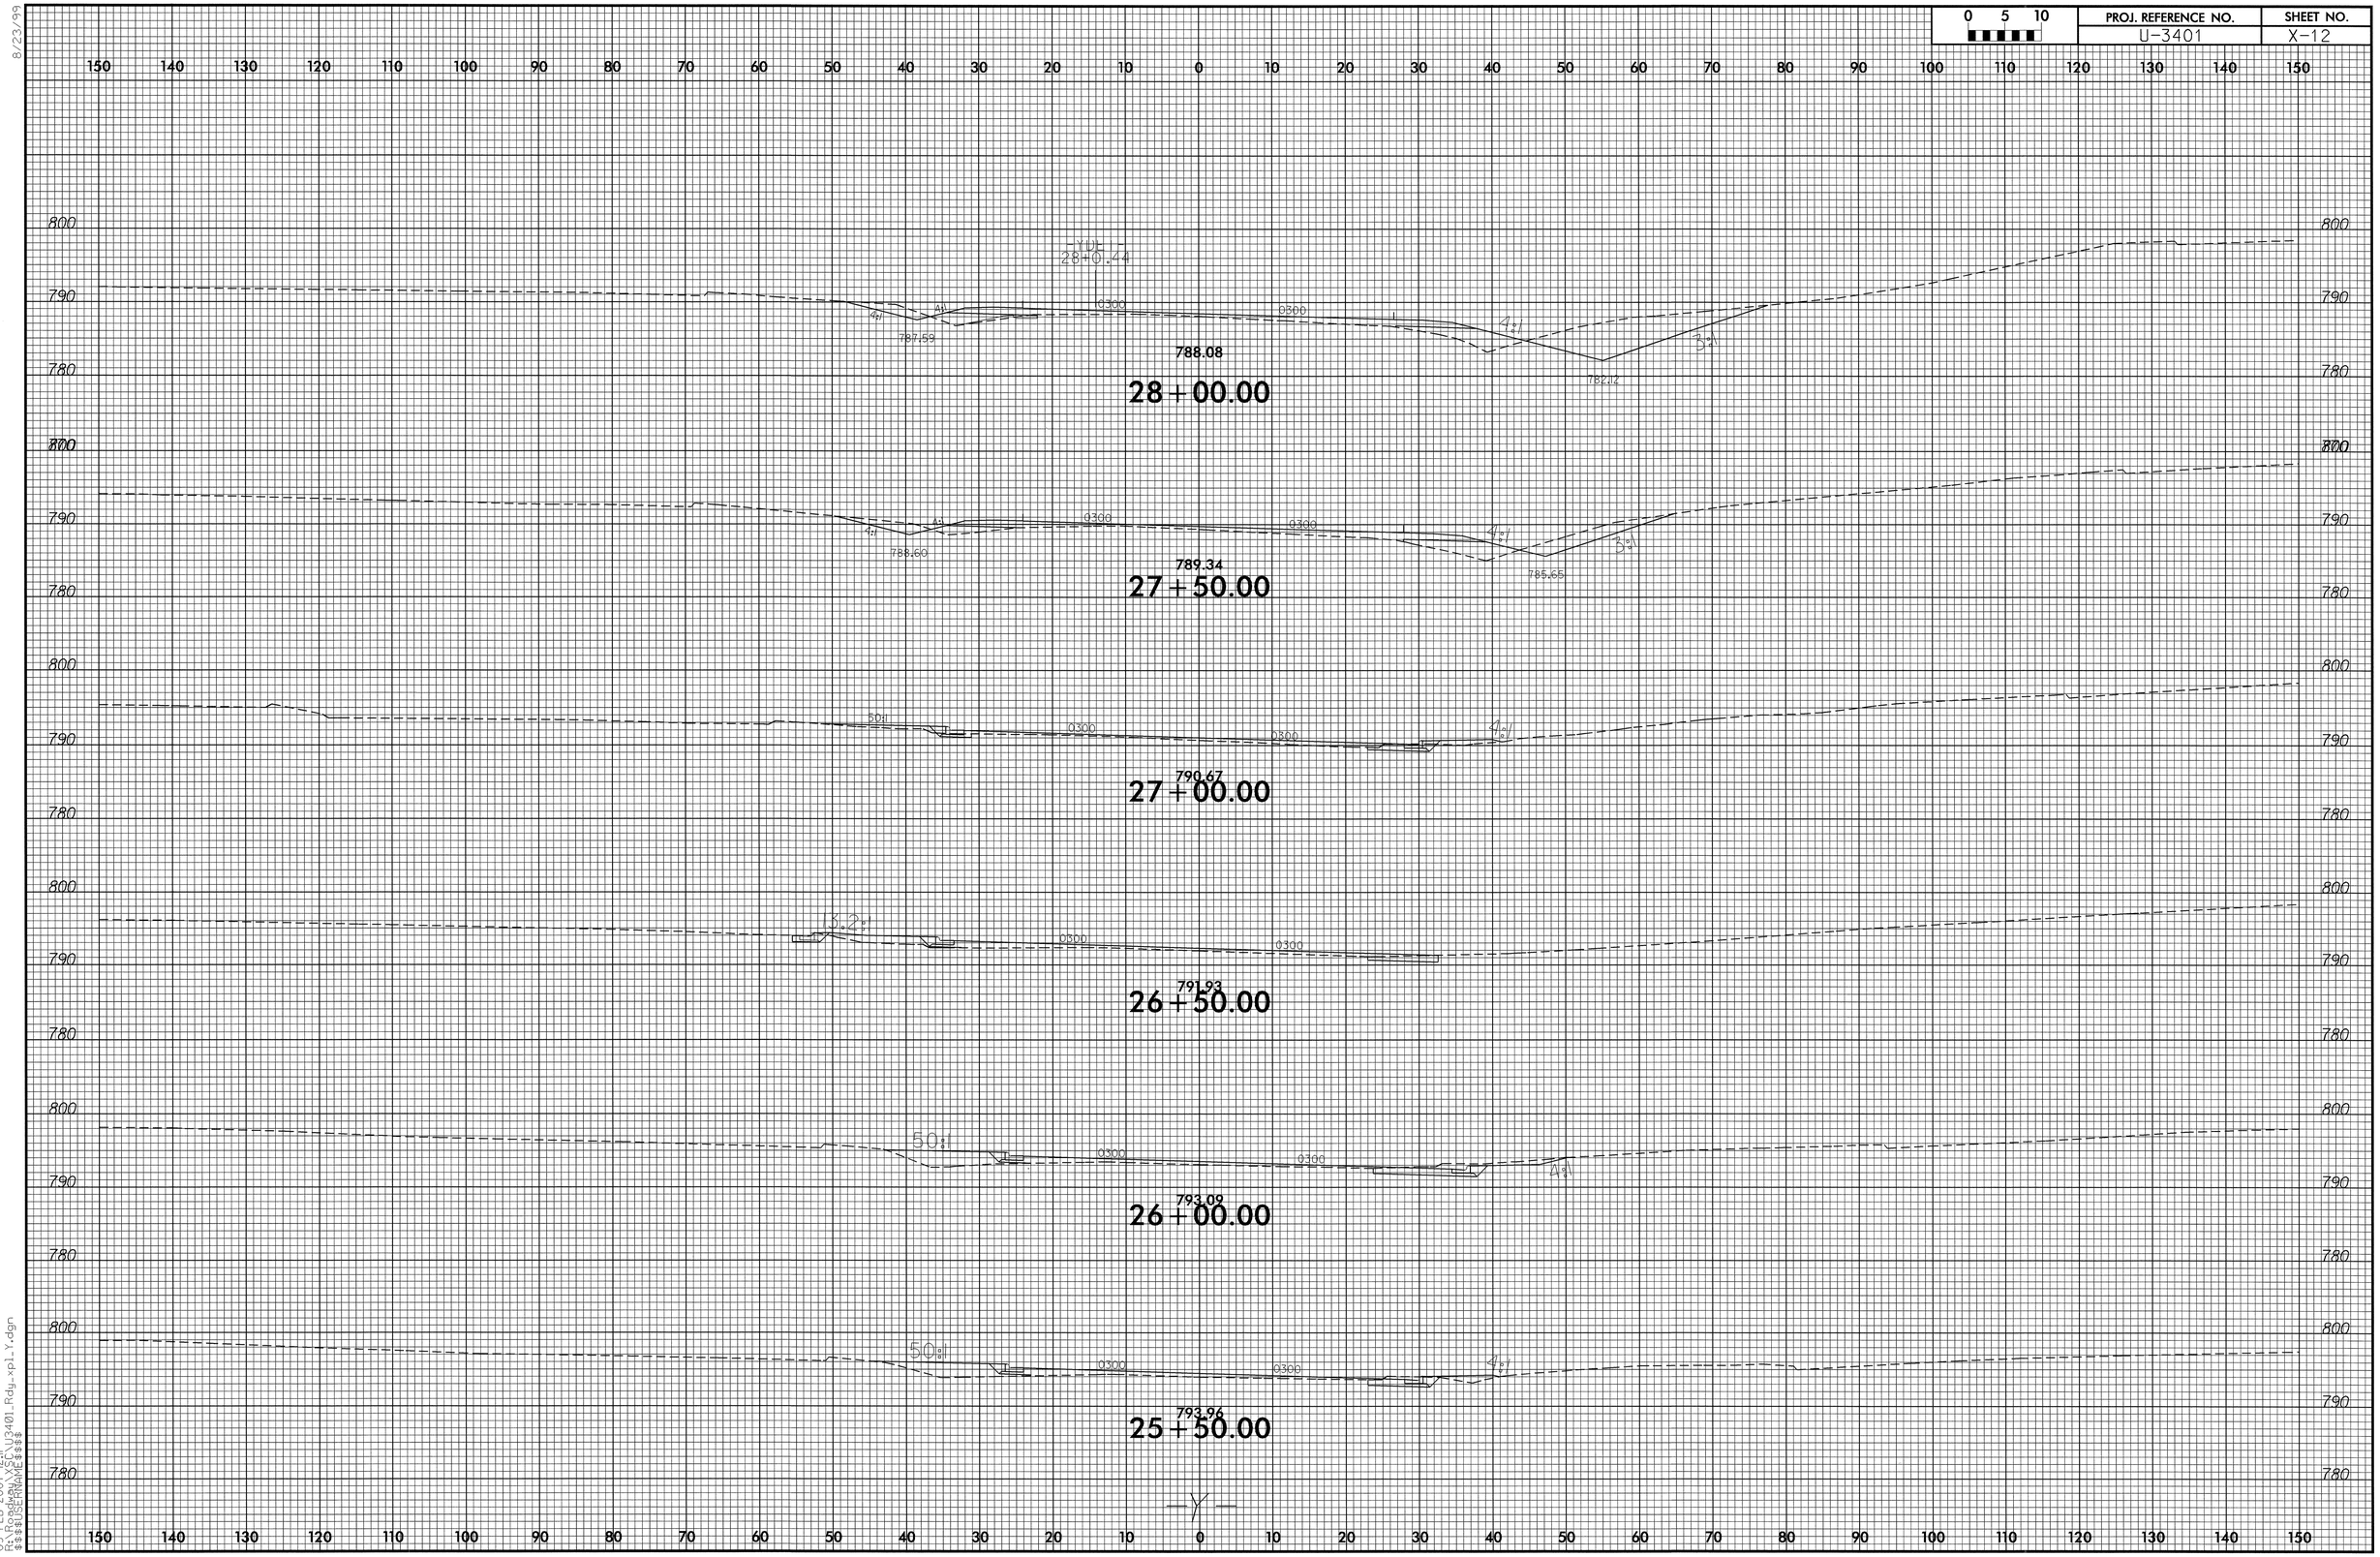

8/23/99

09-FEB-2007 12:11
R:\Roadway\Proj\U3401_Rdy_xpl_Y.dgn
$$$$USERNAME$$$$

0 5 10	PROJ. REFERENCE NO.	SHEET NO.
	U-3401	X-13

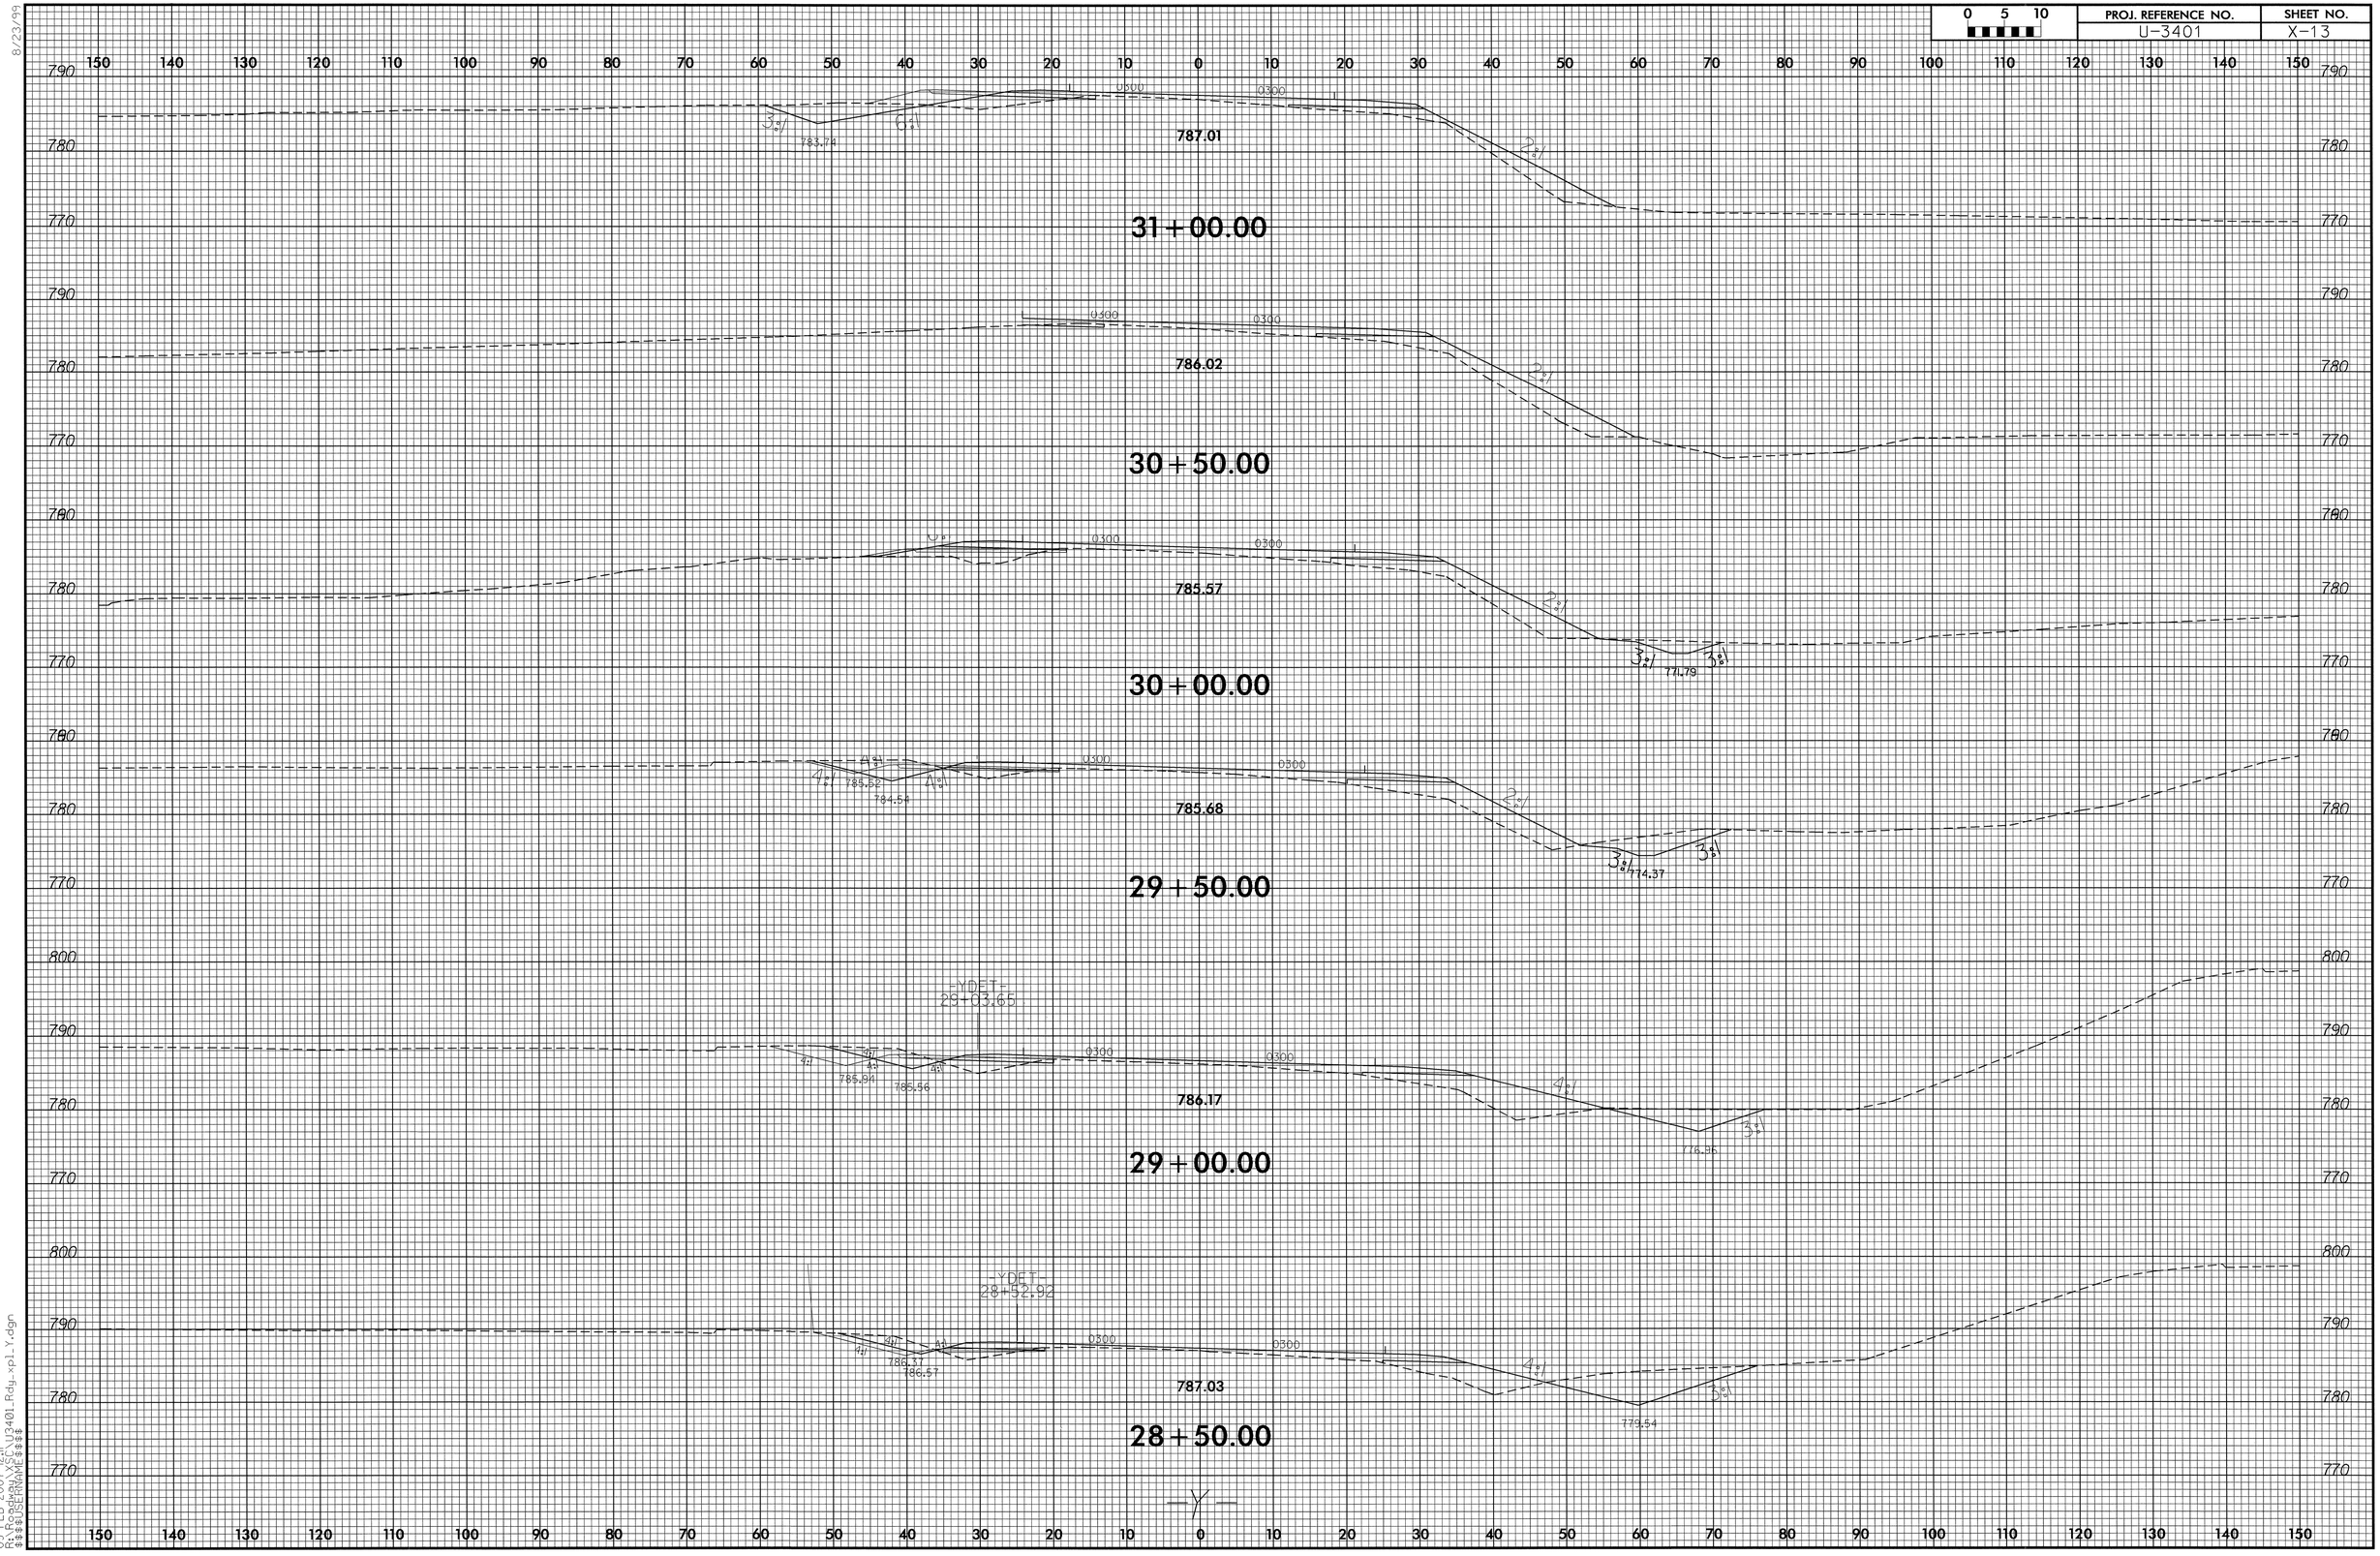

8/23/99

09-FEB-2007 12:11
R:\Roadway\SCL\U3401_Rdy_xpl_Y.dgn
$$$$USERNAME$$$$

0 5 10	PROJ. REFERENCE NO.	SHEET NO.
	U-3401	X-14

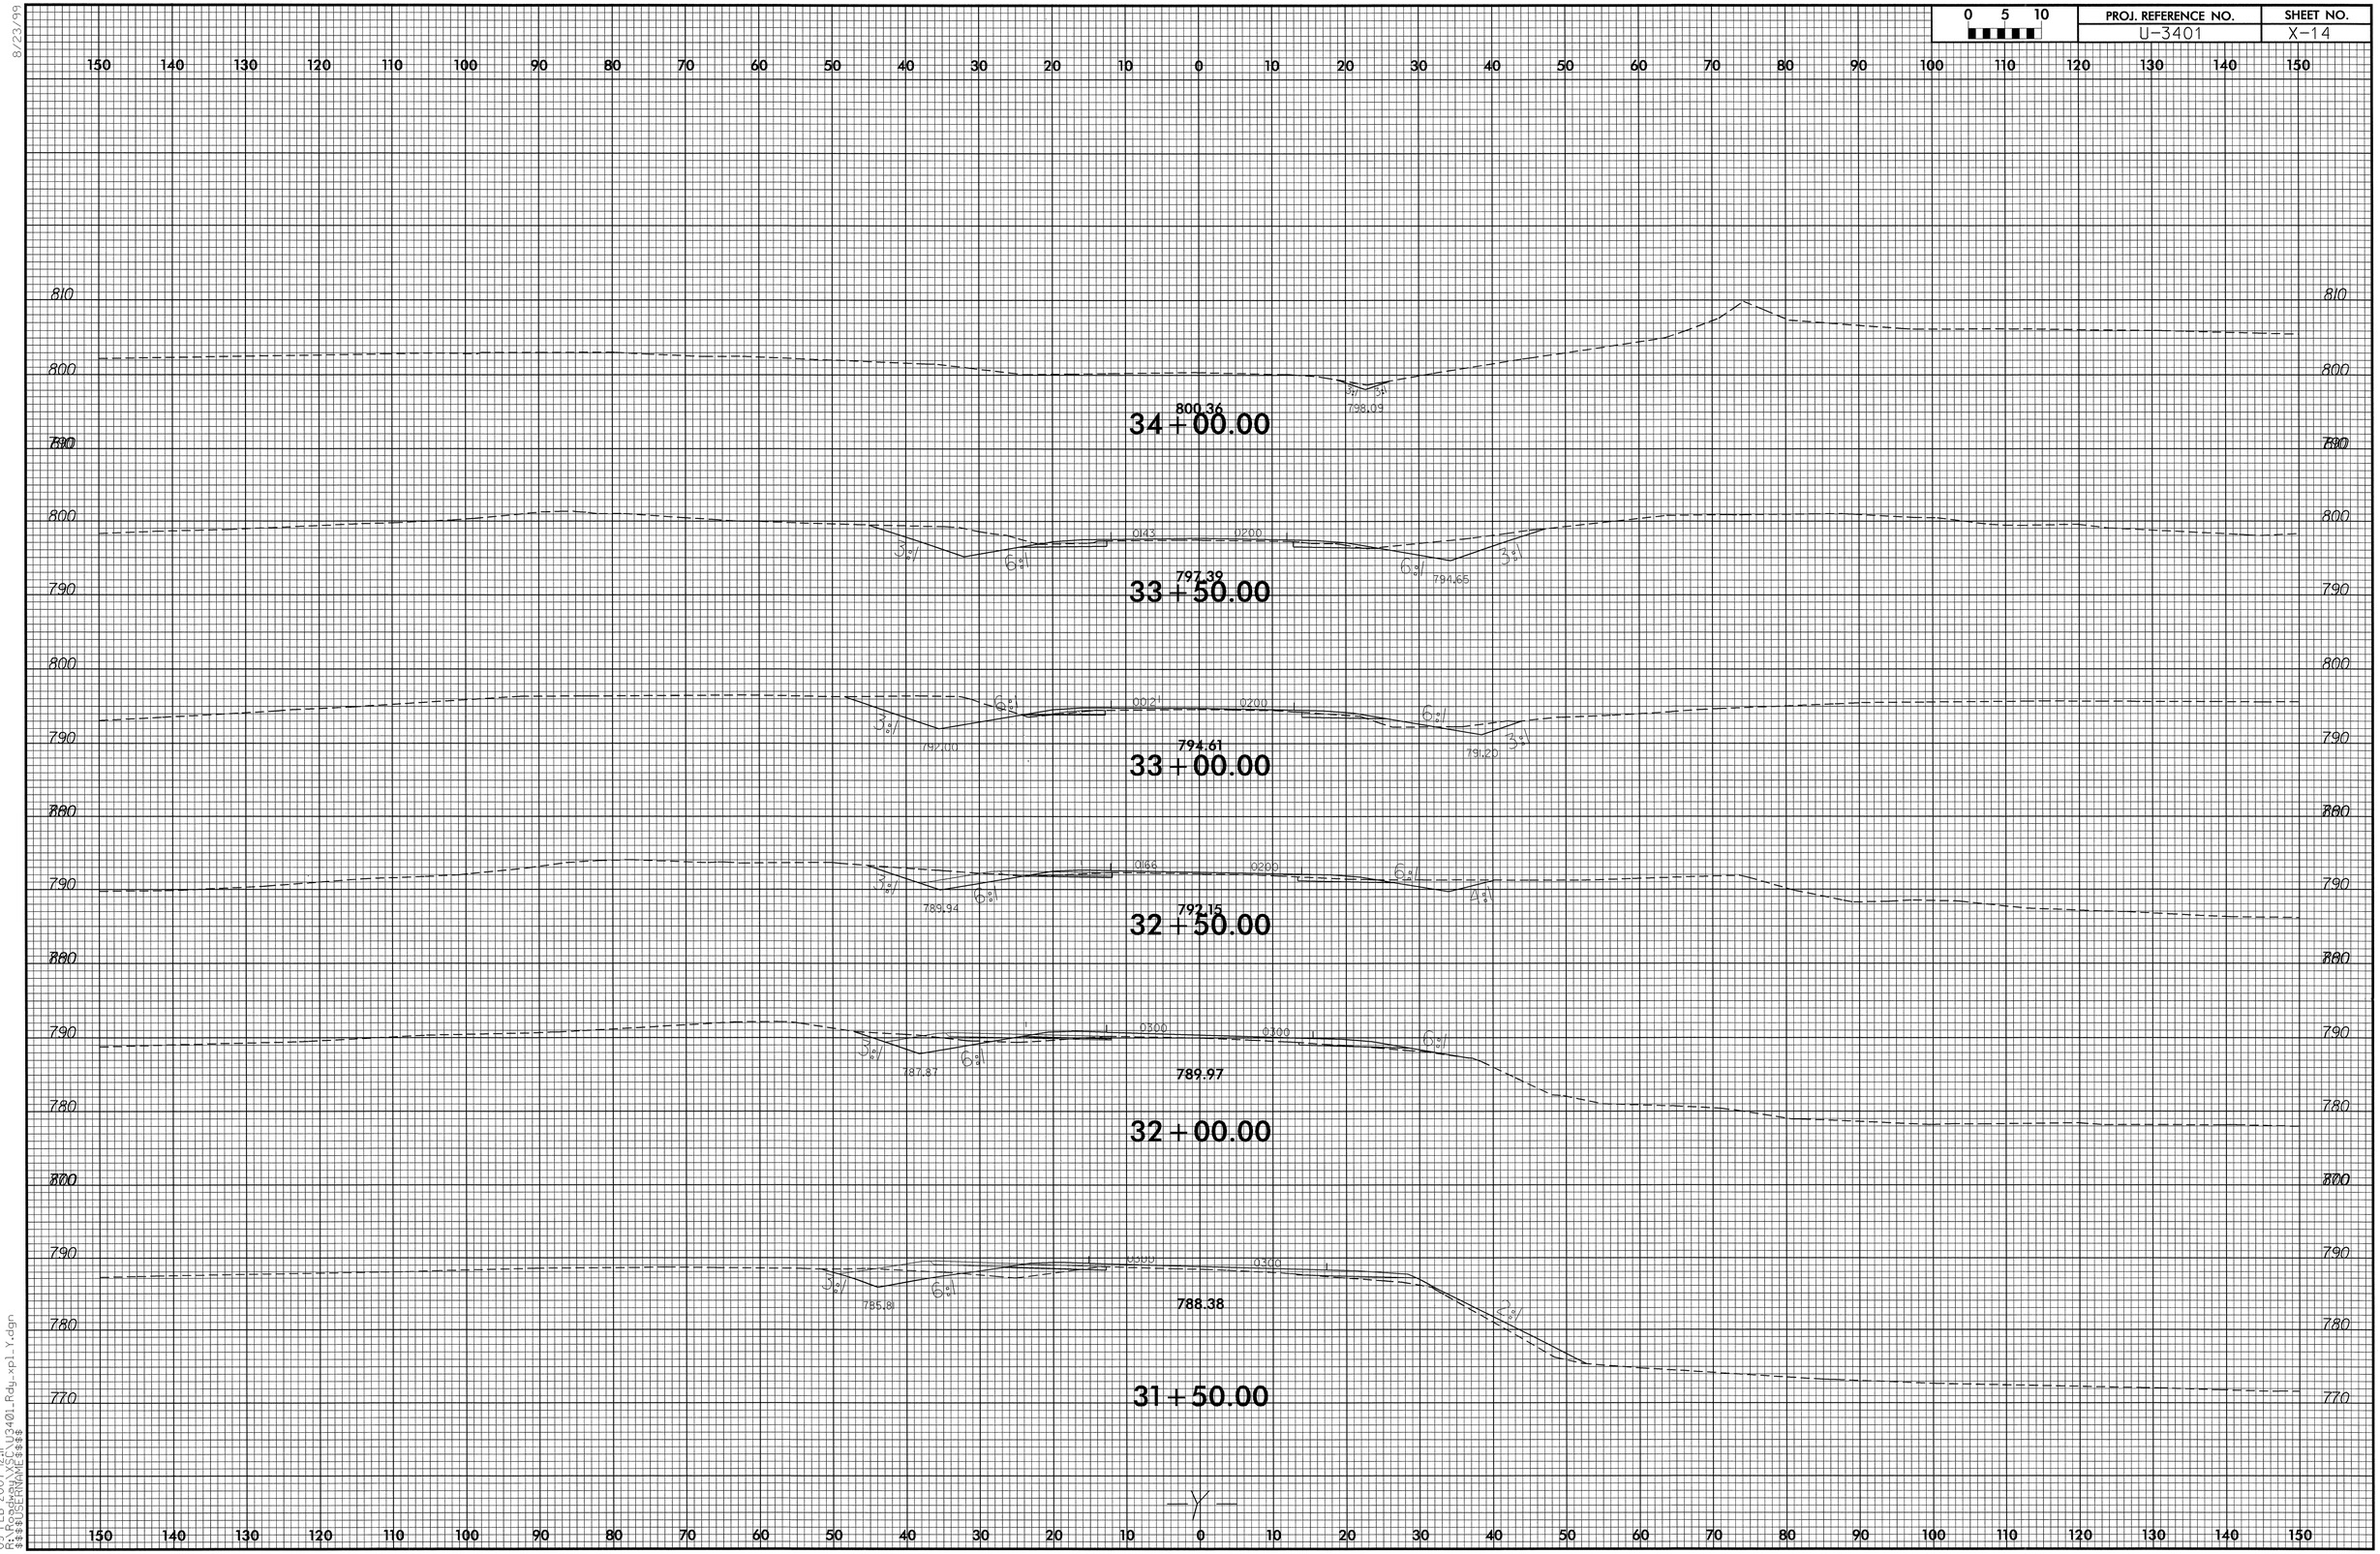

09-FEB-2007 12:11
R:\Roadway\XSC's\U3401_Rdy_xpl_Y.dgn
$$$$USERNAME$$$$

8/23/99

0 5 10	PROJ. REFERENCE NO.	SHEET NO.
	U-3401	X-15

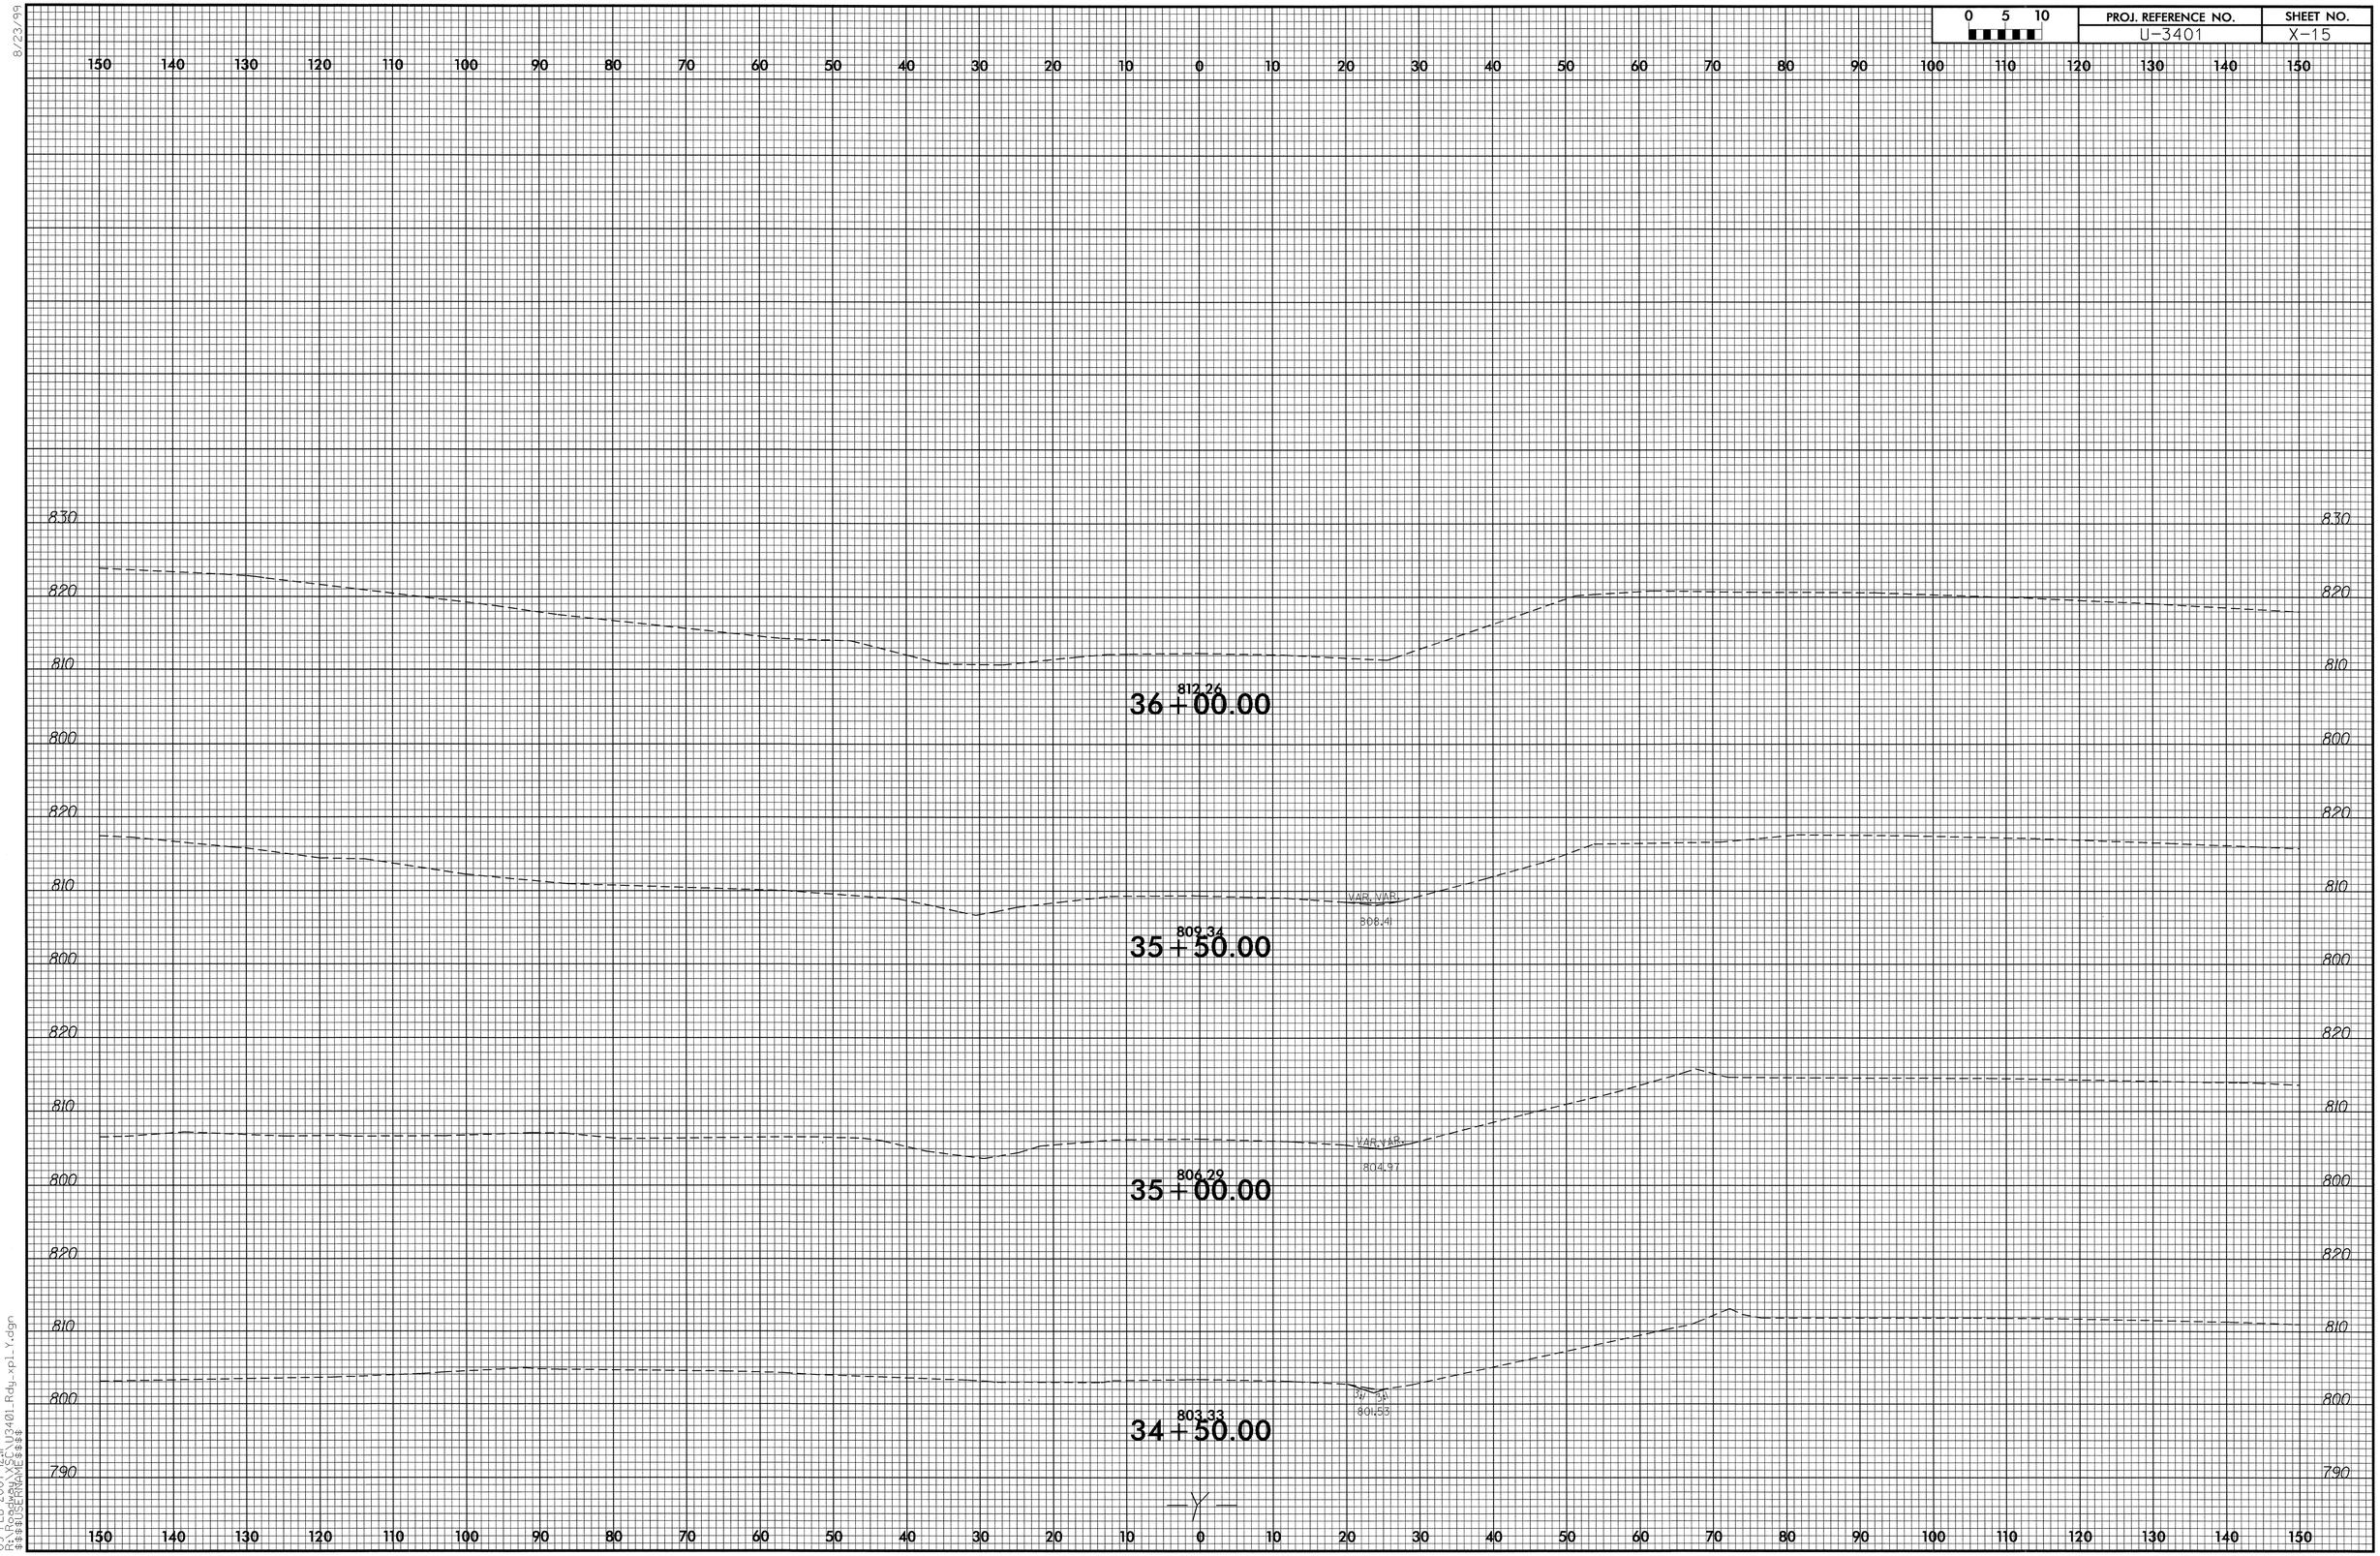

09-FEB-2007 12:11
R:\Roadway\Proj\U3401_Rdy_xpl_Y.dgn
$$$$USERNAME$$$$

0 5 10	PROJ. REFERENCE NO.	SHEET NO.
	U-3401	X-16

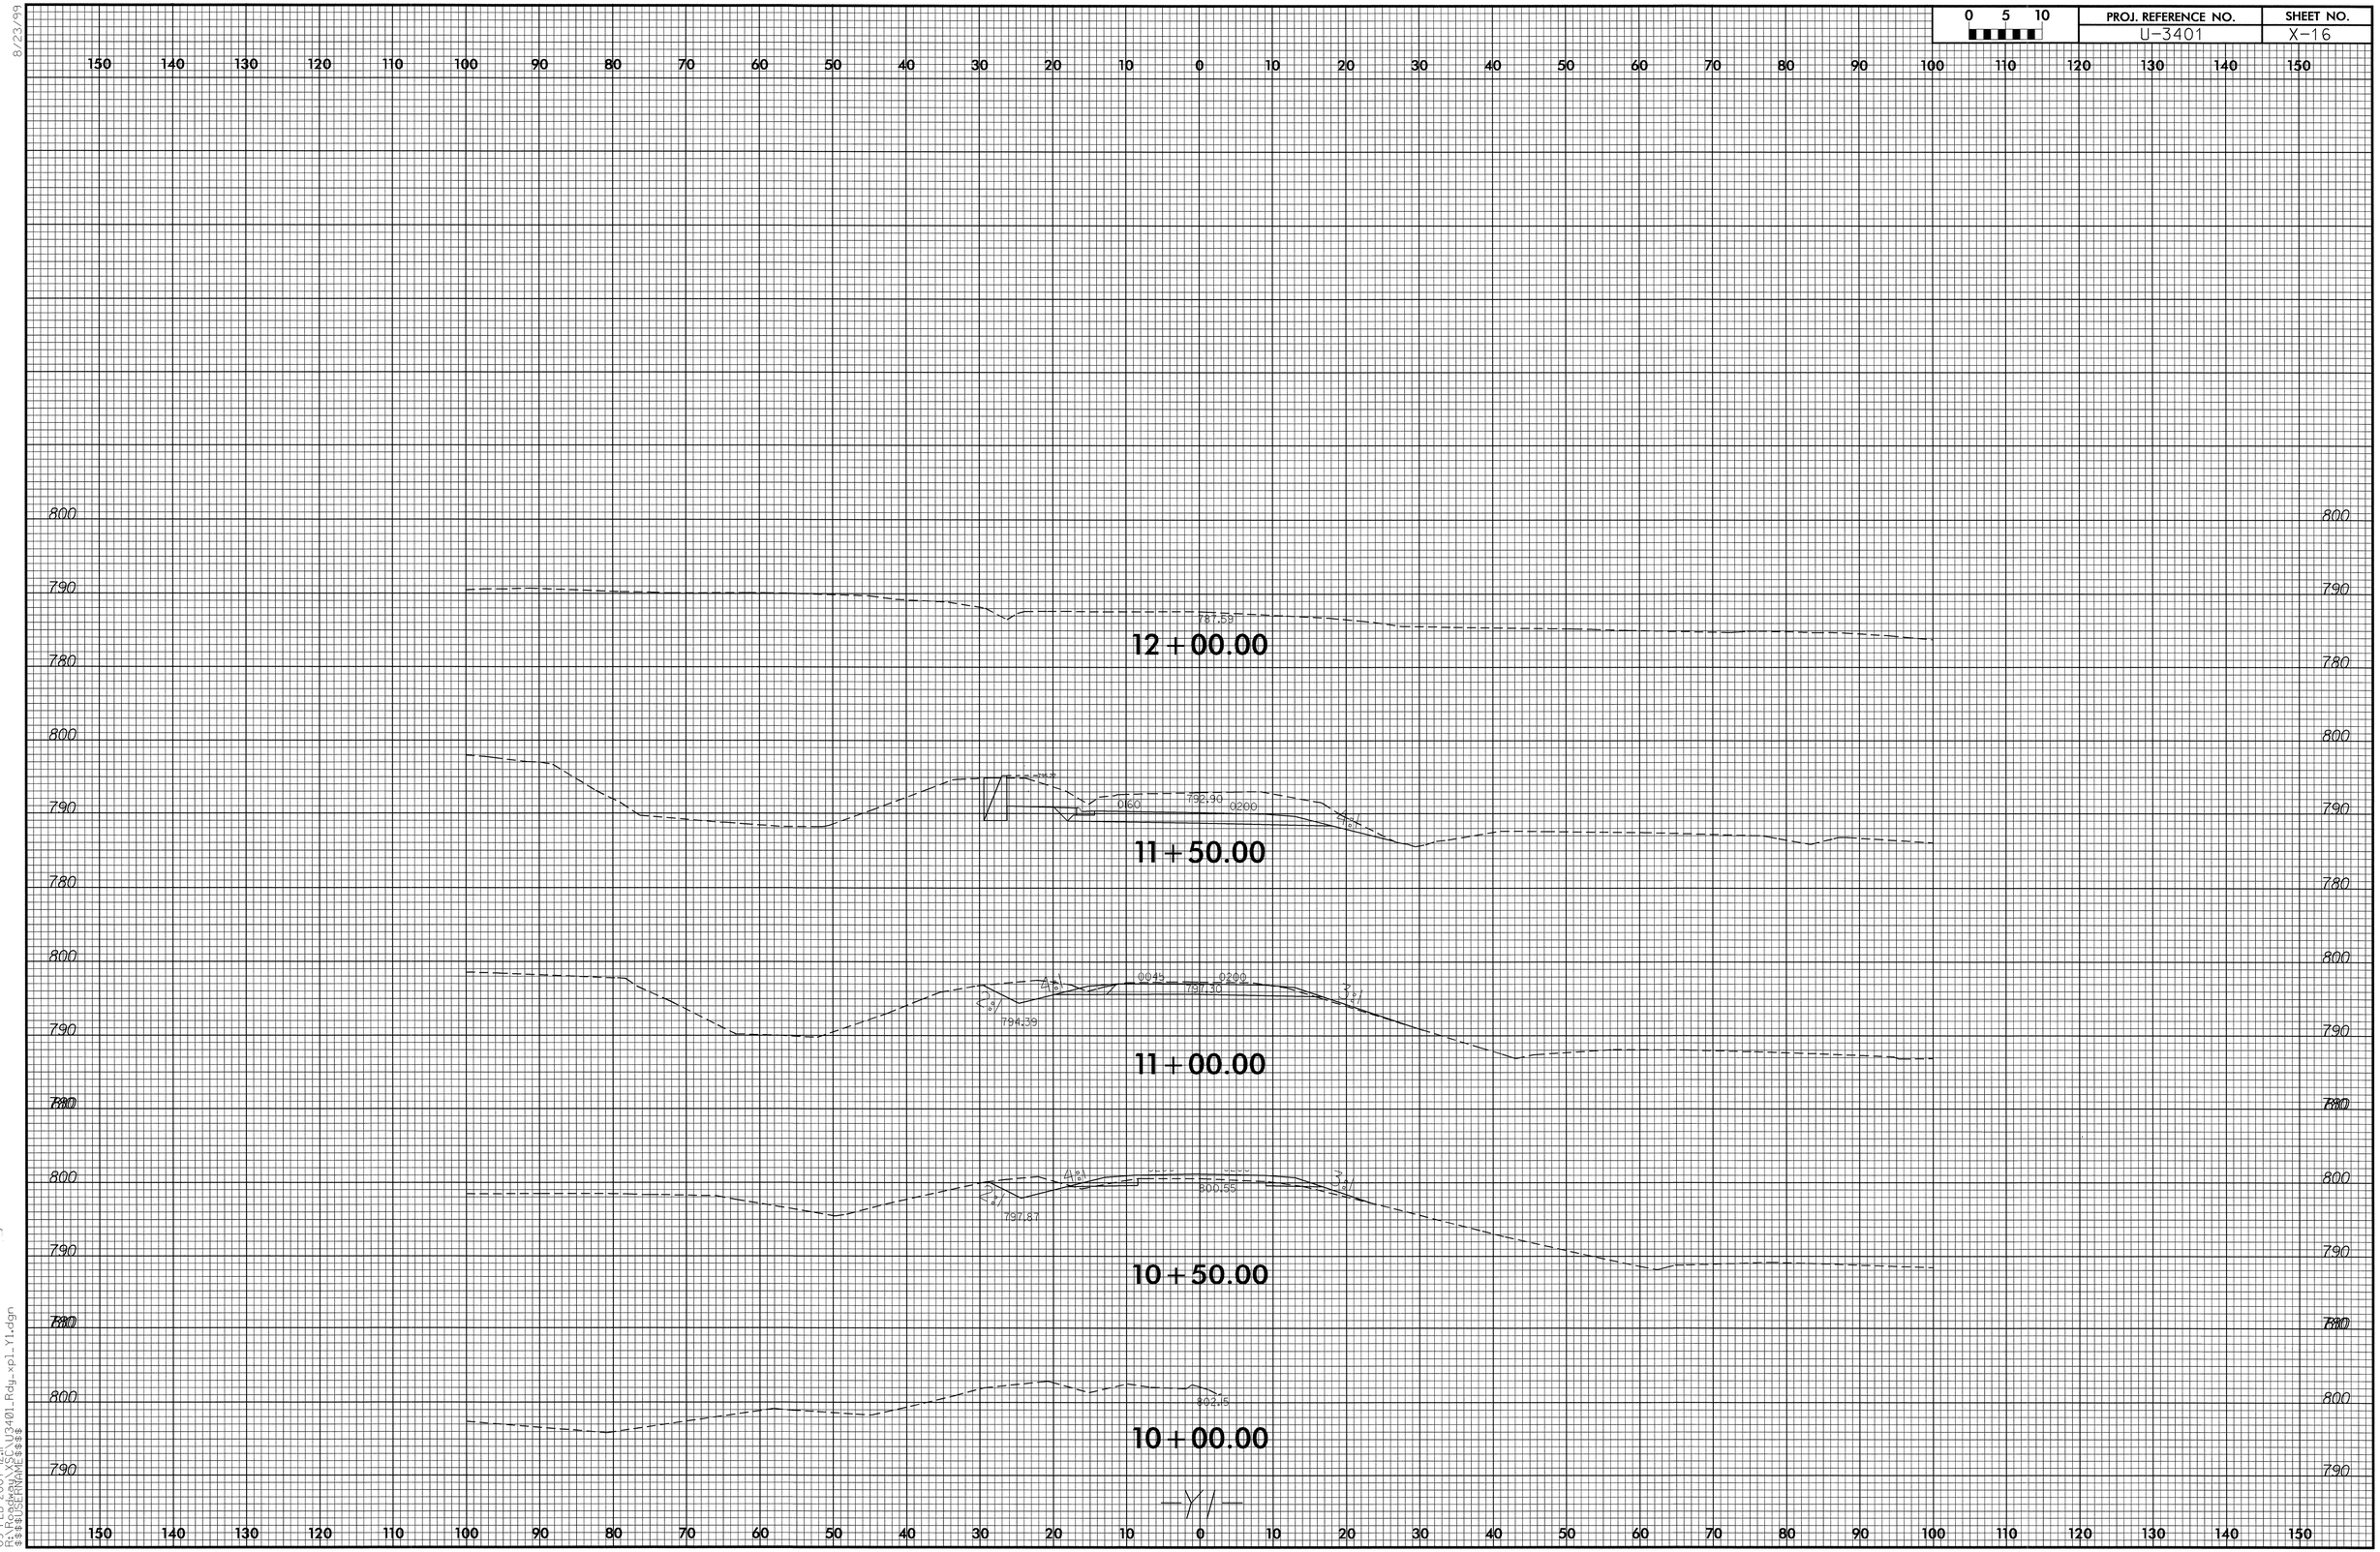

8/23/99

09-FEB-2007 12:11
C:\PROJECTS\U3401_Rdy_xpl_Y1.dgn
$$$$USERNAME$$$$

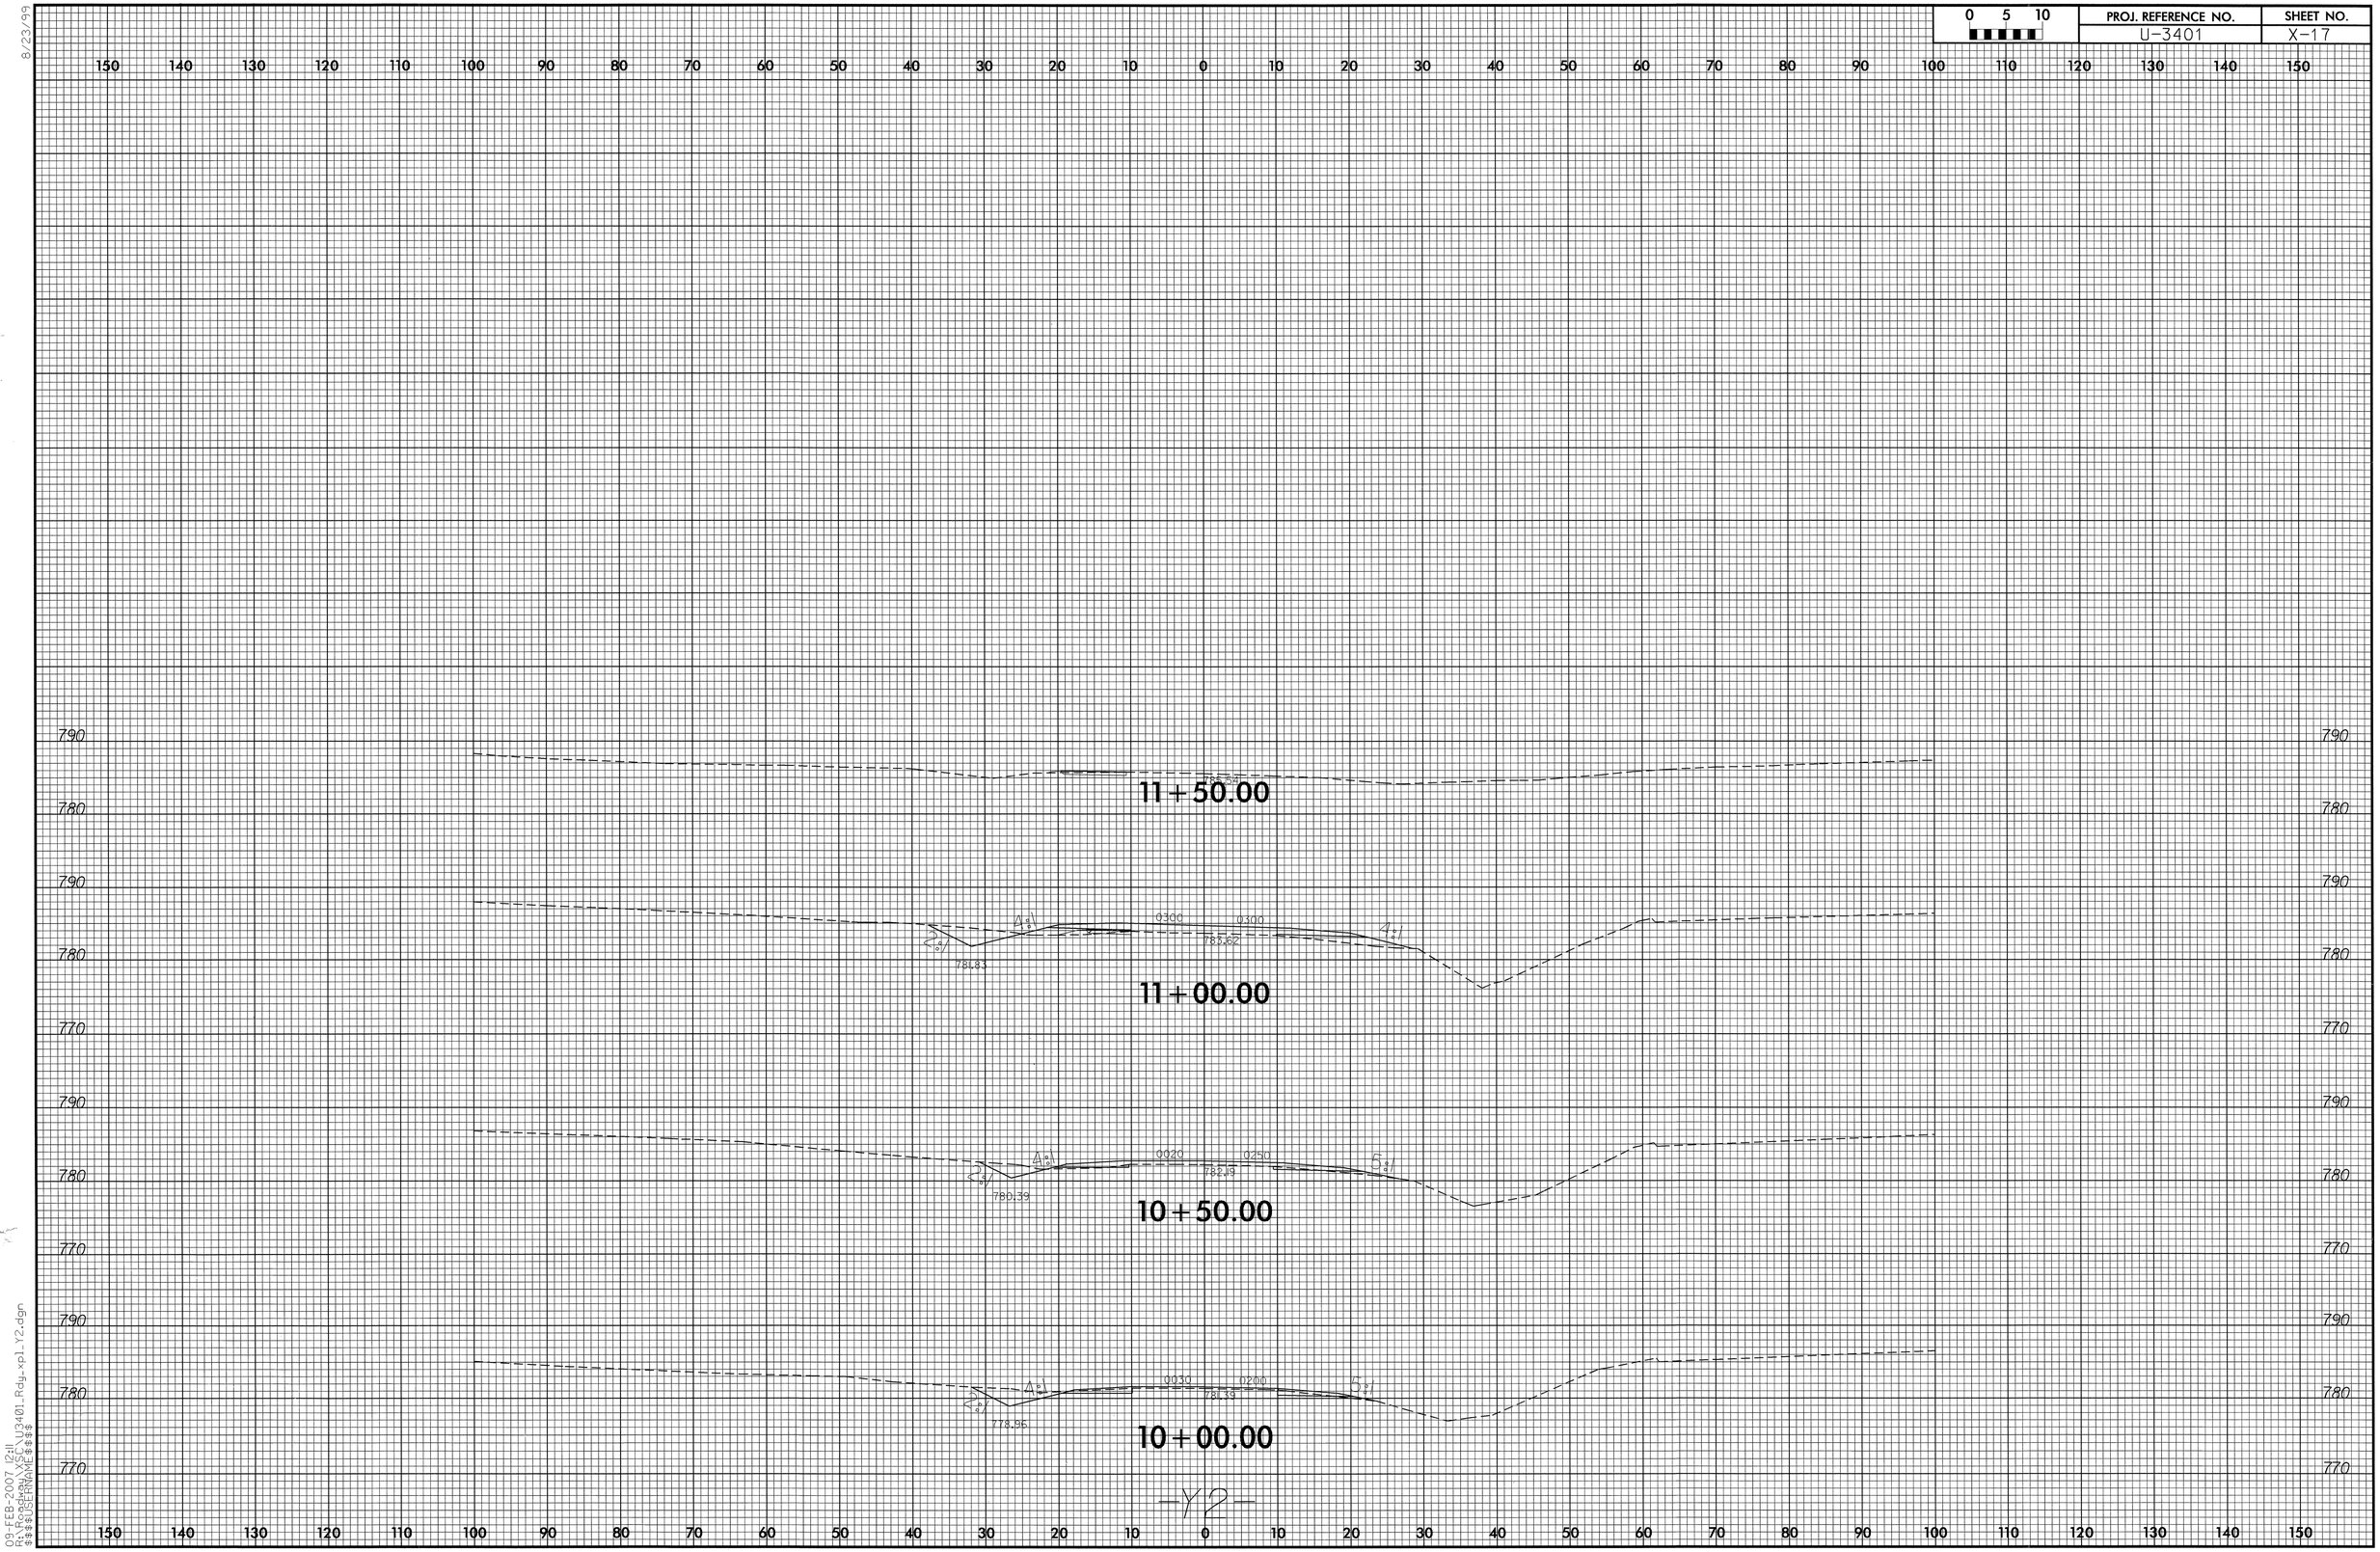

8/23/99
09-FEB-2007 12:11
R:\Roadway\XSC\U3401_Rdy_xpl_Y2.dgn
$$$$USERNAME$$$$