Quantities are approximate only. The Resident Engineer will recross-section the work accurately when the project is staked out. These cross-section notes will be used in computing the final quantities for which the contractor will be paid.

PROJ. REFERENCE NO.	SHEET NO.
R-4429A	X-1

STATE OF NORTH CAROLINA
DIVISION OF HIGHWAYS

Embankment Column does not include backfill for undercut.

CROSS-SECTION SUMMARY

Station L	Uncl. Exc. (cu. yd.)	Embt (cu. yd.)	Station L	Uncl. Exc. (cu. yd.)	Embt (cu. yd.)	Station L	Uncl. Exc. (cu. yd.)	Embt (cu. yd.)	Station L	Uncl. Exc. (cu. yd.)	Embt (cu. yd.)	Station L	Uncl. Exc. (cu. yd.)	Embt (cu. yd.)	Station L	Uncl. Exc. (cu. yd.)	Embt (cu. yd.)
11+00.00	0	0	37+50.00	70	17	64+00.00	124	21	90+50.00	26	17	117+00.00	18	104	143+50.00	8	17
11+50.00	110	1	38+00.00	54	21	64+50.00	138	23	91+00.00	35	19	117+50.00	26	102	144+00.00	11	17
12+00.00	49	2	38+50.00	46	27	65+00.00	151	23	91+50.00	45	21	118+00.00	43	22	144+50.00	17	14
12+50.00	13	2	39+00.00	66	32	65+50.00	174	20	92+00.00	42	23	118+50.00	51	24	145+00.00	18	12
13+00.00	7	6	39+50.00	96	34	66+00.00	206	16	92+50.00	40	18	119+00.00	64	20	145+50.00	17	12
13+50.00	12	6	40+00.00	98	32	66+50.00	220	12	93+00.00	48	17	119+50.00	71	16	146+00.00	14	14
14+00.00	33	14	40+50.00	78	27	67+00.00	214	11	93+50.00	68	26	120+00.00	78	17	146+50.00	11	15
14+50.00	62	41	41+00.00	54	20	67+50.00	190	10	94+00.00	65	20	120+50.00	81	18	147+00.00	13	12
15+00.00	70	53	41+50.00	44	17	68+00.00	145	8	94+50.00	45	31	121+00.00	72	21	147+50.00	11	9
15+50.00	52	52	42+00.00	50	17	68+50.00	125	9	95+00.00	62	35	121+50.00	37	21	148+00.00	11	4
16+00.00	39	53	42+50.00	58	14	69+00.00	120	10	95+50.00	77	23	122+00.00	34	18	148+50.00	11	7
16+50.00	37	52	43+00.00	60	16	69+50.00	99	9	96+00.00	55	23	122+50.00	59	16	149+00.00	9	16
17+00.00	48	49	43+50.00	48	16	70+00.00	85	9	96+50.00	35	34	123+00.00	51	10	149+50.00	8	18
17+50.00	71	46	44+00.00	44	20	70+50.00	74	12	97+00.00	30	51	123+50.00	44	4	150+00.00	9	19
18+00.00	130	56	44+50.00	47	16	71+00.00	55	14	97+50.00	30	38	124+00.00	28	2	150+50.00	10	21
18+50.00	154	68	45+00.00	59	18	71+50.00	33	13	98+00.00	33	18	124+50.00	24	9	151+00.00	13	21
19+00.00	126	70	45+50.00	84	26	72+00.00	29	12	98+50.00	49	17	125+00.00	33	16	151+50.00	12	17
19+50.00	115	69	46+00.00	79	22	72+50.00	27	15	99+00.00	47	23	125+50.00	29	16	152+00.00	8	11
20+00.00	108	67	46+50.00	58	23	73+00.00	14	18	99+50.00	55	22	126+00.00	23	18	152+50.00	7	12
20+50.00	98	66	47+00.00	56	14	73+50.00	6	25	100+00.00	78	17	126+50.00	17	18	153+00.00	8	12
21+00.00	83	64	47+50.00	53	16	74+00.00	6	37	100+50.00	64	17	127+00.00	18	20	153+50.00	10	18
21+50.00	71	60	48+00.00	40	27	74+50.00	6	45	101+00.00	59	16	127+50.00	25	25	154+00.00	11	26
22+00.00	56	55	48+50.00	35	27	75+00.00	5	39	101+50.00	43	14	128+00.00	28	30	154+50.00	15	21
22+50.00	43	46	49+00.00	25	27	75+50.00	4	25	102+00.00	32	13	128+50.00	30	34	155+00.00	23	14
23+00.00	41	47	49+50.00	15	28	76+00.00	14	19	102+50.00	36	15	129+00.00	35	38	155+50.00	31	13
23+50.00	42	48	50+00.00	33	27	76+50.00	37	17	103+00.00	29	14	129+50.00	54	30	156+00.00	28	10
24+00.00	43	45	50+50.00	37	29	77+00.00	52	19	103+50.00	25	13	130+00.00	69	17	156+50.00	22	9
24+50.00	45	42	51+00.00	32	32	77+50.00	60	23	104+00.00	19	14	130+50.00	57	13	157+00.00	23	8
25+00.00	42	33	51+50.00	37	29	78+00.00	73	25	104+50.00	13	14	131+00.00	37	20	157+50.00	38	7
25+50.00	33	29	52+00.00	39	16	78+50.00	73	27	105+00.00	9	15	131+50.00	27	26	158+00.00	48	4
26+00.00	37	25	52+50.00	47	10	79+00.00	55	27	105+50.00	7	15	132+00.00	22	22	158+50.00	40	4
26+50.00	43	18	53+00.00	60	17	79+50.00	42	26	106+00.00	7	14	132+50.00	18	19	159+00.00	33	8
27+00.00	39	15	53+50.00	72	20	80+00.00	40	28	106+50.00	8	11	133+00.00	12	18	159+50.00	25	12
27+50.00	35	25	54+00.00	88	21	80+50.00	38	30	107+00.00	10	9	133+50.00	10	16	160+00.00	28	17
28+00.00	39	36	54+50.00	67	10	81+00.00	47	31	107+50.00	9	8	134+00.00	8	11	160+50.00	38	27
28+50.00	52	32	55+00.00	71	7	81+50.00	50	39	108+00.00	8	8	134+50.00	25	7	161+00.00	33	33
29+00.00	57	29	55+50.00	73	15	82+00.00	35	31	108+50.00	14	9	135+00.00	53	8	161+50.00	24	28
29+50.00	43	34	56+00.00	50	17	82+50.00	33	17	109+00.00	22	13	135+50.00	49	12	162+00.00	17	32
30+00.00	25	39	56+50.00	59	18	83+00.00	33	24	109+50.00	31	19	136+00.00	30	17	162+50.00	10	44
30+50.00	35	38	57+00.00	56	15	83+50.00	29	29	110+00.00	30	18	136+50.00	26	23	163+00.00	10	47
31+00.00	51	40	57+50.00	52	11	84+00.00	27	24	110+50.00	46	19	137+00.00	26	26	163+50.00	9	42
31+50.00	42	50	58+00.00	47	12	84+50.00	29	17	111+00.00	72	26	137+50.00	20	27	164+00.00	9	53
32+00.00	33	44	58+50.00	43	14	85+00.00	26	11	111+50.00	89	27	138+00.00	17	27	164+50.00	14	64
32+50.00	47	29	59+00.00	35	10	85+50.00	16	6	112+00.00	59	23	138+50.00	20	27	165+00.00	19	58
33+00.00	52	31	59+50.00	26	12	86+00.00	10	6	112+50.00	39	22	139+00.00	27	26	165+50.00	16	55
33+50.00	48	48	60+00.00	23	20	86+50.00	8	9	113+00.00	50	23	139+50.00	29	16	166+00.00	16	51
34+00.00	60	58	60+50.00	30	26	87+00.00	7	12	113+50.00	35	22	140+00.00	17	8	166+50.00	17	45
34+50.00	70	48	61+00.00	41	21	87+50.00	9	11	114+00.00	27	21	140+50.00	8	12	167+00.00	18	43
35+00.00	80	33	61+50.00	57	12	88+00.00	12	8	114+50.00	14	18	141+00.00	7	16	167+50.00	17	41
35+50.00	75	28	62+00.00	68	10	88+50.00	15	11	115+00.00	9	17	141+50.00	8	16	168+00.00	13	42
36+00.00	68	24	62+50.00	79	10	89+00.00	19	11	115+50.00	10	15	142+00.00	8	17	168+50.00	10	45
36+50.00	74	14	63+00.00	104	11	89+50.00	21	9	116+00.00	9	12	142+50.00	8	19	169+00.00	10	44
37+00.00	74	11	63+50.00	119	18	90+00.00	21	12	116+50.00	15	19	143+00.00	9	17	169+50.00	14	32

Quantities are approximate only. The Resident Engineer will recross-section the work accurately when the project is staked out. These cross-section notes will be used in computing the final quantities for which the contractor will be paid.

Embankment Column does not include backfill for undercut.

STATE OF NORTH CAROLINA
DIVISION OF HIGHWAYS

PROJ. REFERENCE NO.	SHEET NO.
R-4429A	X-1A

CROSS-SECTION SUMMARY

Station L	Uncl. Exc. (cu. yd.)	Embt (cu. yd.)	Station L	Uncl. Exc. (cu. yd.)	Embt (cu. yd.)	Station L	Uncl. Exc. (cu. yd.)	Embt (cu. yd.)	Station L	Uncl. Exc. (cu. yd.)	Embt (cu. yd.)
170+00.00	12	36	196+50.00	127	44	223+00.00	37	18	249+50.00	6	8
170+50.00	14	55	197+00.00	148	40	223+50.00	31	23	250+00.00	7	6
171+00.00	28	63	197+50.00	123	42	224+00.00	30	24	250+50.00	7	6
171+50.00	54	54	198+00.00	90	45	224+50.00	36	20	251+00.00	8	7
172+00.00	65	49	198+50.00	69	47	225+00.00	35	22	251+50.00	10	8
172+50.00	49	43	199+00.00	70	49	225+50.00	29	23	252+00.00	9	16
173+00.00	36	37	199+50.00	76	50	226+00.00	20	24	252+50.00	10	25
173+50.00	30	37	200+00.00	83	46	226+50.00	15	19	253+00.00	11	28
174+00.00	21	28	200+50.00	76	45	227+00.00	11	18	253+50.00	14	28
174+50.00	14	28	201+00.00	70	39	227+50.00	11	24	254+00.00	20	29
175+00.00	12	34	201+50.00	70	30	228+00.00	12	24	254+50.00	26	29
175+50.00	12	40	202+00.00	63	31	228+50.00	15	18	255+00.00	25	22
176+00.00	19	44	202+50.00	54	32	229+00.00	19	19	255+50.00	22	13
176+50.00	22	36	203+00.00	50	34	229+50.00	20	25			
177+00.00	34	34	203+50.00	57	34	230+00.00	21	25			
177+50.00	38	41	204+00.00	72	34	230+50.00	27	27			
178+00.00	27	37	204+50.00	72	34	231+00.00	32	27			
178+50.00	24	31	205+00.00	69	32	231+50.00	29	19			
179+00.00	17	30	205+50.00	77	31	232+00.00	48	18			
179+50.00	17	28	206+00.00	86	23	232+50.00	64	26			
180+00.00	24	28	206+50.00	67	29	233+00.00	58	29			
180+50.00	20	28	207+00.00	33	42	233+50.00	59	30			
181+00.00	12	22	207+50.00	31	37	234+00.00	60	29			
181+50.00	12	22	208+00.00	37	33	234+50.00	61	25			
182+00.00	18	29	208+50.00	50	31	235+00.00	59	23			
182+50.00	19	30	209+00.00	92	23	235+50.00	58	23			
183+00.00	16	31	209+50.00	96	18	236+00.00	57	22			
183+50.00	14	32	210+00.00	63	23	236+50.00	58	23			
184+00.00	15	34	210+50.00	57	23	237+00.00	61	21			
184+50.00	26	31	211+00.00	48	21	237+50.00	67	17			
185+00.00	31	14	211+50.00	33	20	238+00.00	71	15			
185+50.00	33	8	212+00.00	24	21	238+50.00	65	19			
186+00.00	42	22	212+50.00	18	27	239+00.00	52	19			
186+50.00	52	27	213+00.00	16	32	239+50.00	44	17			
187+00.00	58	26	213+50.00	26	23	240+00.00	33	17			
187+50.00	48	26	214+00.00	26	28	240+50.00	16	16			
188+00.00	38	30	214+50.00	15	40	241+00.00	8	14			
188+50.00	29	36	215+00.00	15	37	241+50.00	7	16			
189+00.00	21	40	215+50.00	14	32	242+00.00	7	18			
189+50.00	25	44	216+00.00	13	20	242+50.00	7	18			
190+00.00	31	42	216+50.00	13	15	243+00.00	8	17			
190+50.00	32	34	217+00.00	12	21	243+50.00	12	14			
191+00.00	29	34	217+50.00	11	22	244+00.00	13	14			
191+50.00	32	40	218+00.00	11	23	244+50.00	11	15			
192+00.00	49	33	218+50.00	14	24	245+00.00	9	13			
192+50.00	51	30	219+00.00	17	24	245+50.00	6	12			
193+00.00	33	26	219+50.00	13	21	246+00.00	6	11			
193+50.00	40	25	220+00.00	18	20	246+50.00	7	10			
194+00.00	53	36	220+50.00	28	23	247+00.00	7	11			
194+50.00	61	36	221+00.00	31	24	247+50.00	7	11			
195+00.00	82	27	221+50.00	35	20	248+00.00	6	10			
195+50.00	100	32	222+00.00	40	18	248+50.00	6	11			
196+00.00	97	46	222+50.00	36	19	249+00.00	6	9			

Station Y5	Uncl. Exc. (cu. yd.)	Embt (cu. yd.)
10+00.00	0	0
10+50.00	41	5
11+00.00	78	5

Station Y6	Uncl. Exc. (cu. yd.)	Embt (cu. yd.)
10+50.00	0	0
11+00.00	36	6
11+50.00	70	3

STATE	PROJECT No.	SHEET No.	TOTAL
NC		X-2	
F.A. PROJECT No.			

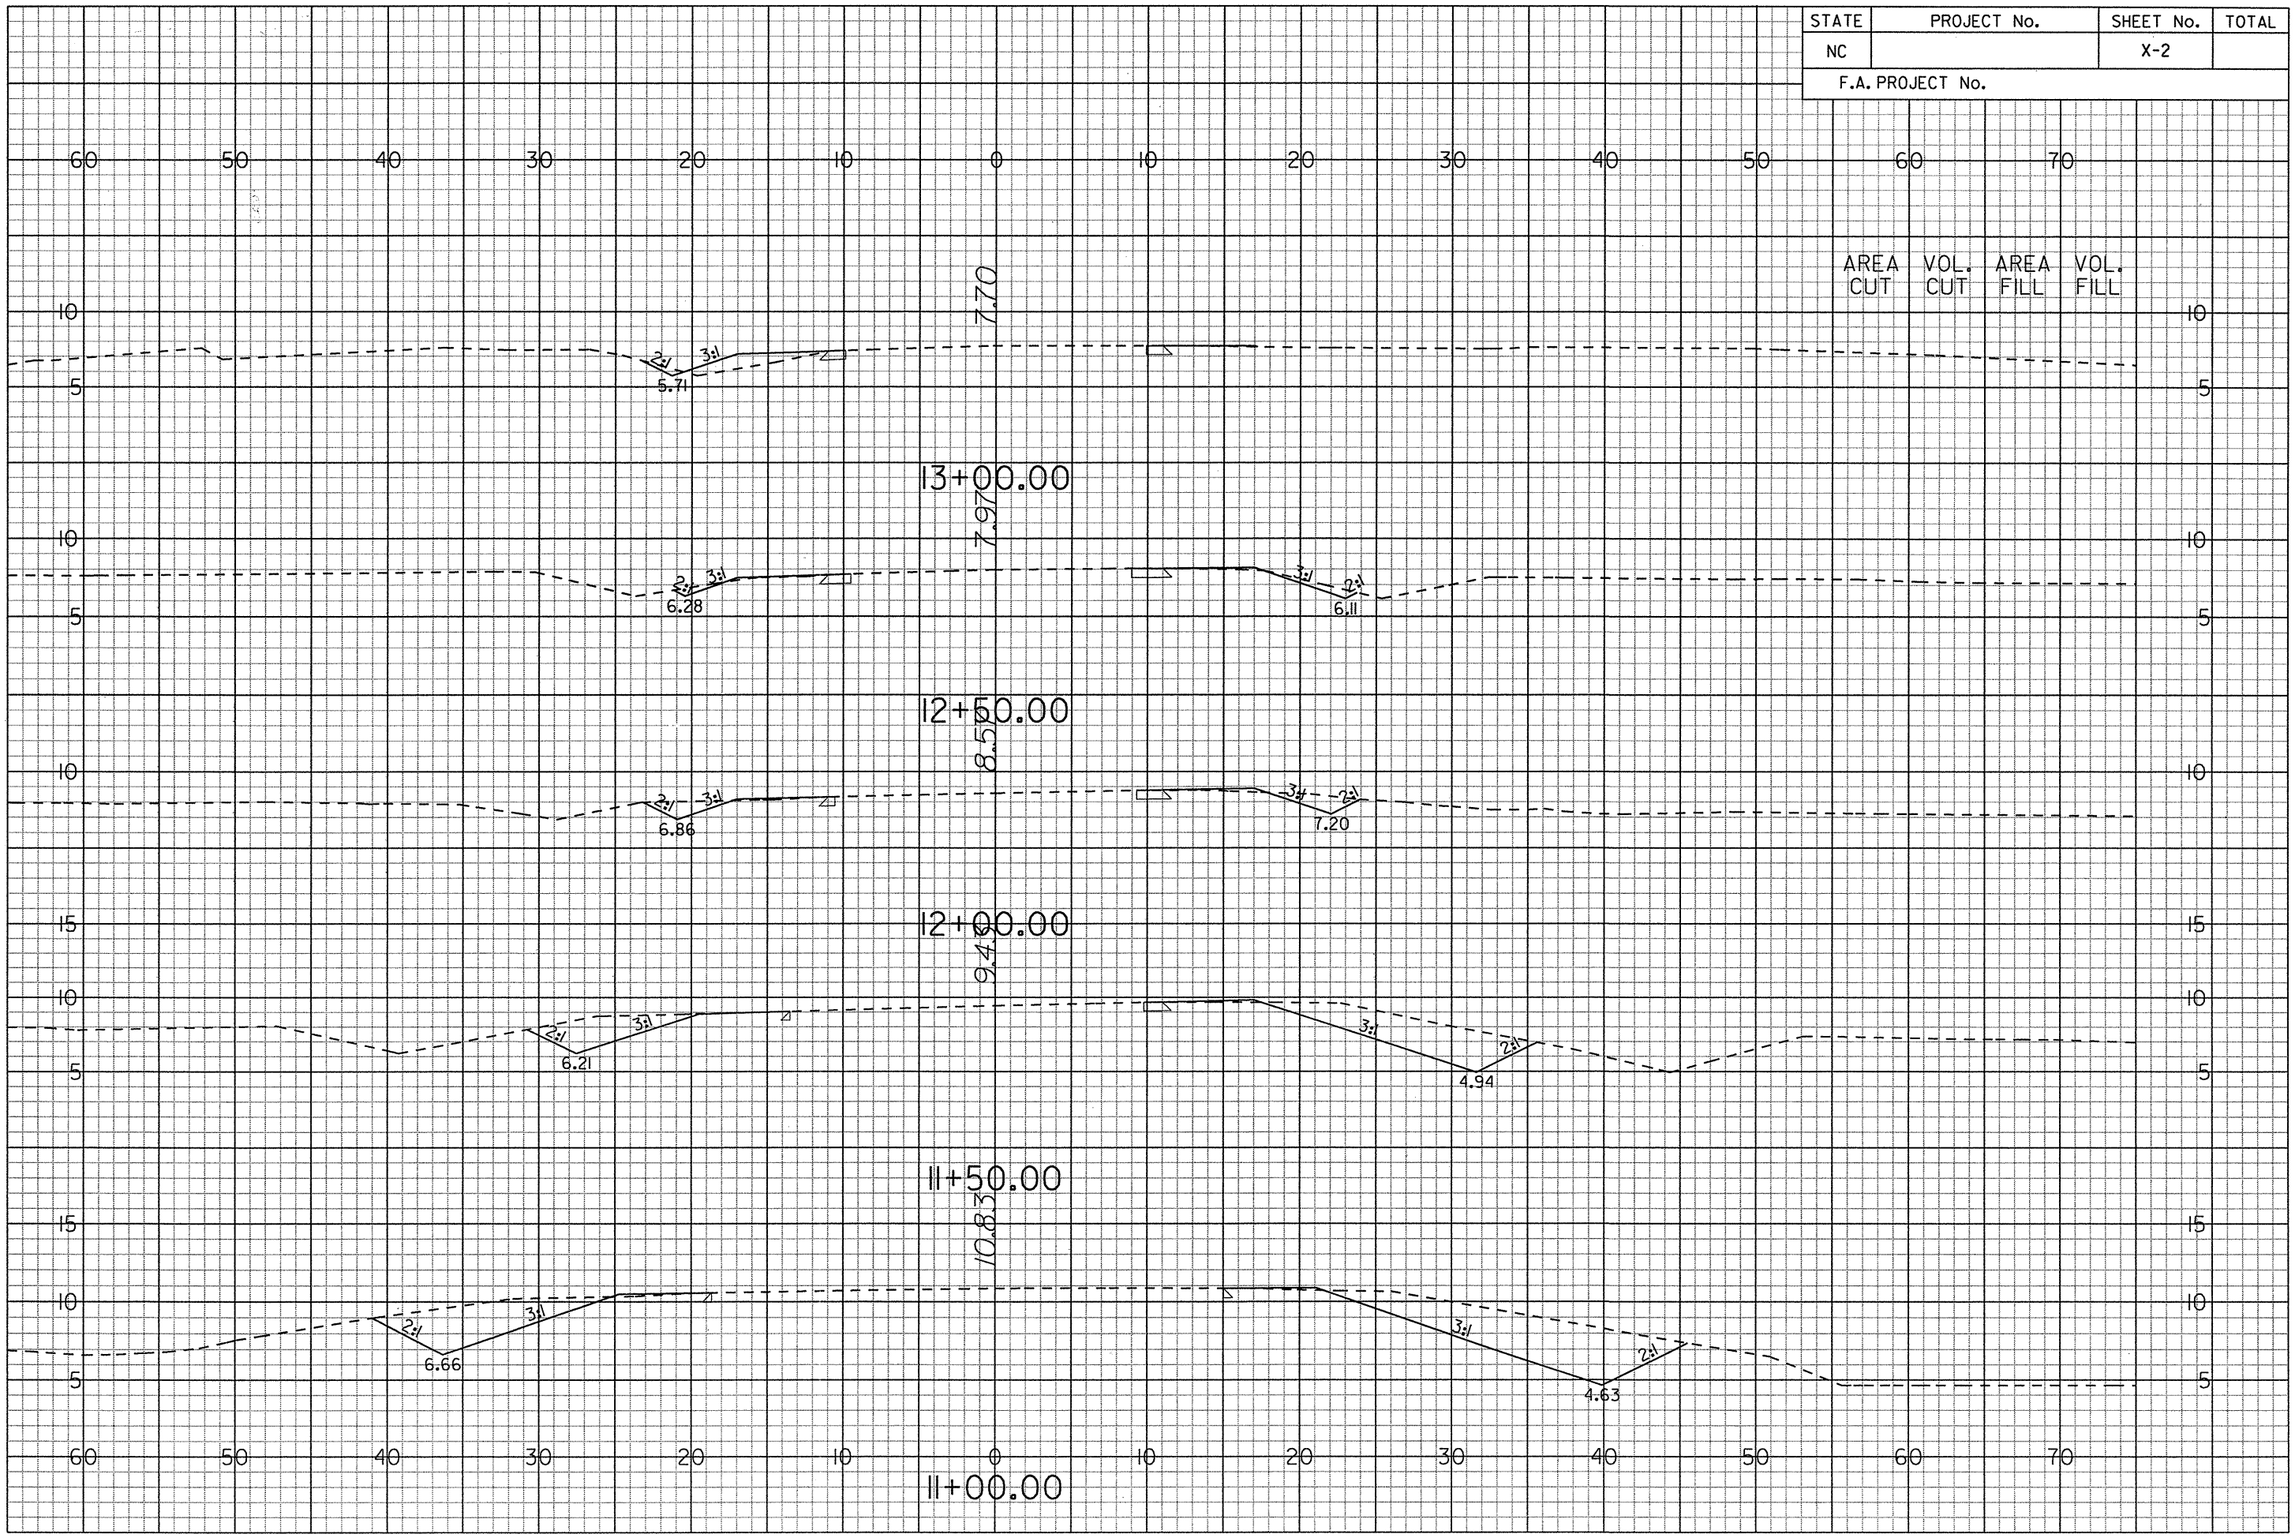

G:\Projects\20344\R-4429A\CADD\r-4429a_rdy_xsc.lay
prf
6/14/2006

STATE	PROJECT No.	SHEET No.	TOTAL
NC		X-3	
F.A. PROJECT No.			

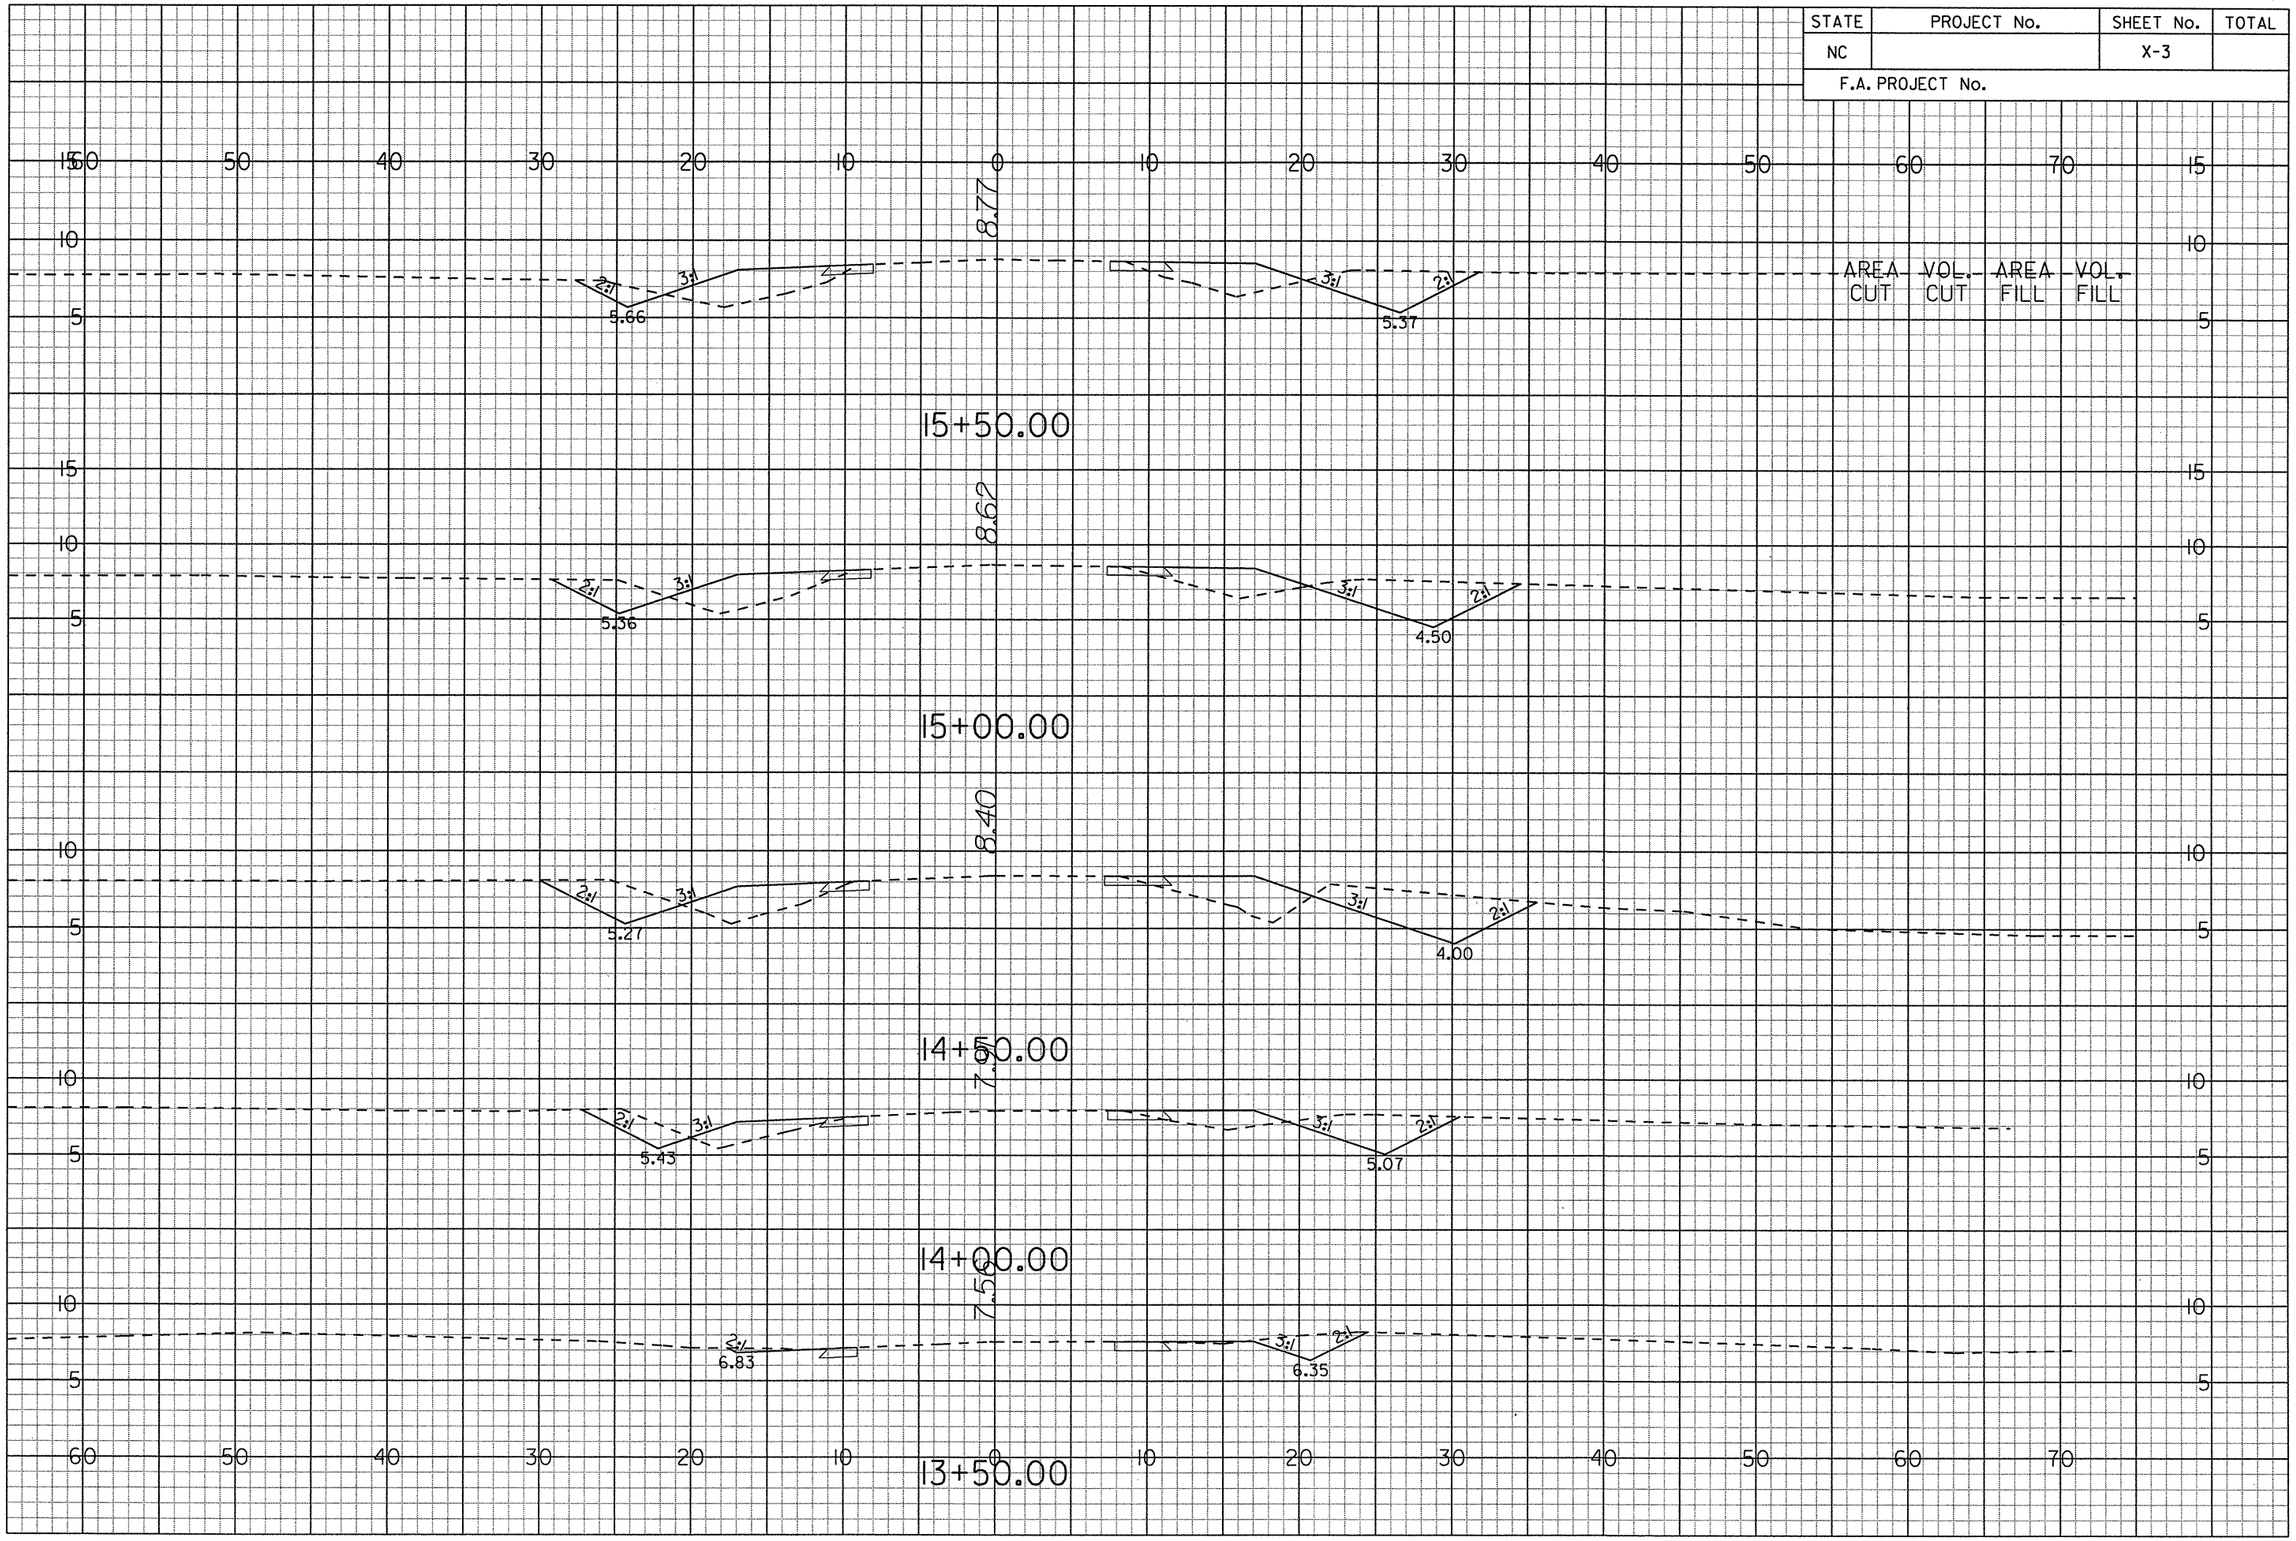

G:\Projects\20344\R-4429A\CADD\r-4429a_rdy_xsc.lay
prf
6/14/2006

STATE	PROJECT No.	SHEET No.	TOTAL
NC		X-4	
F.A. PROJECT No.			

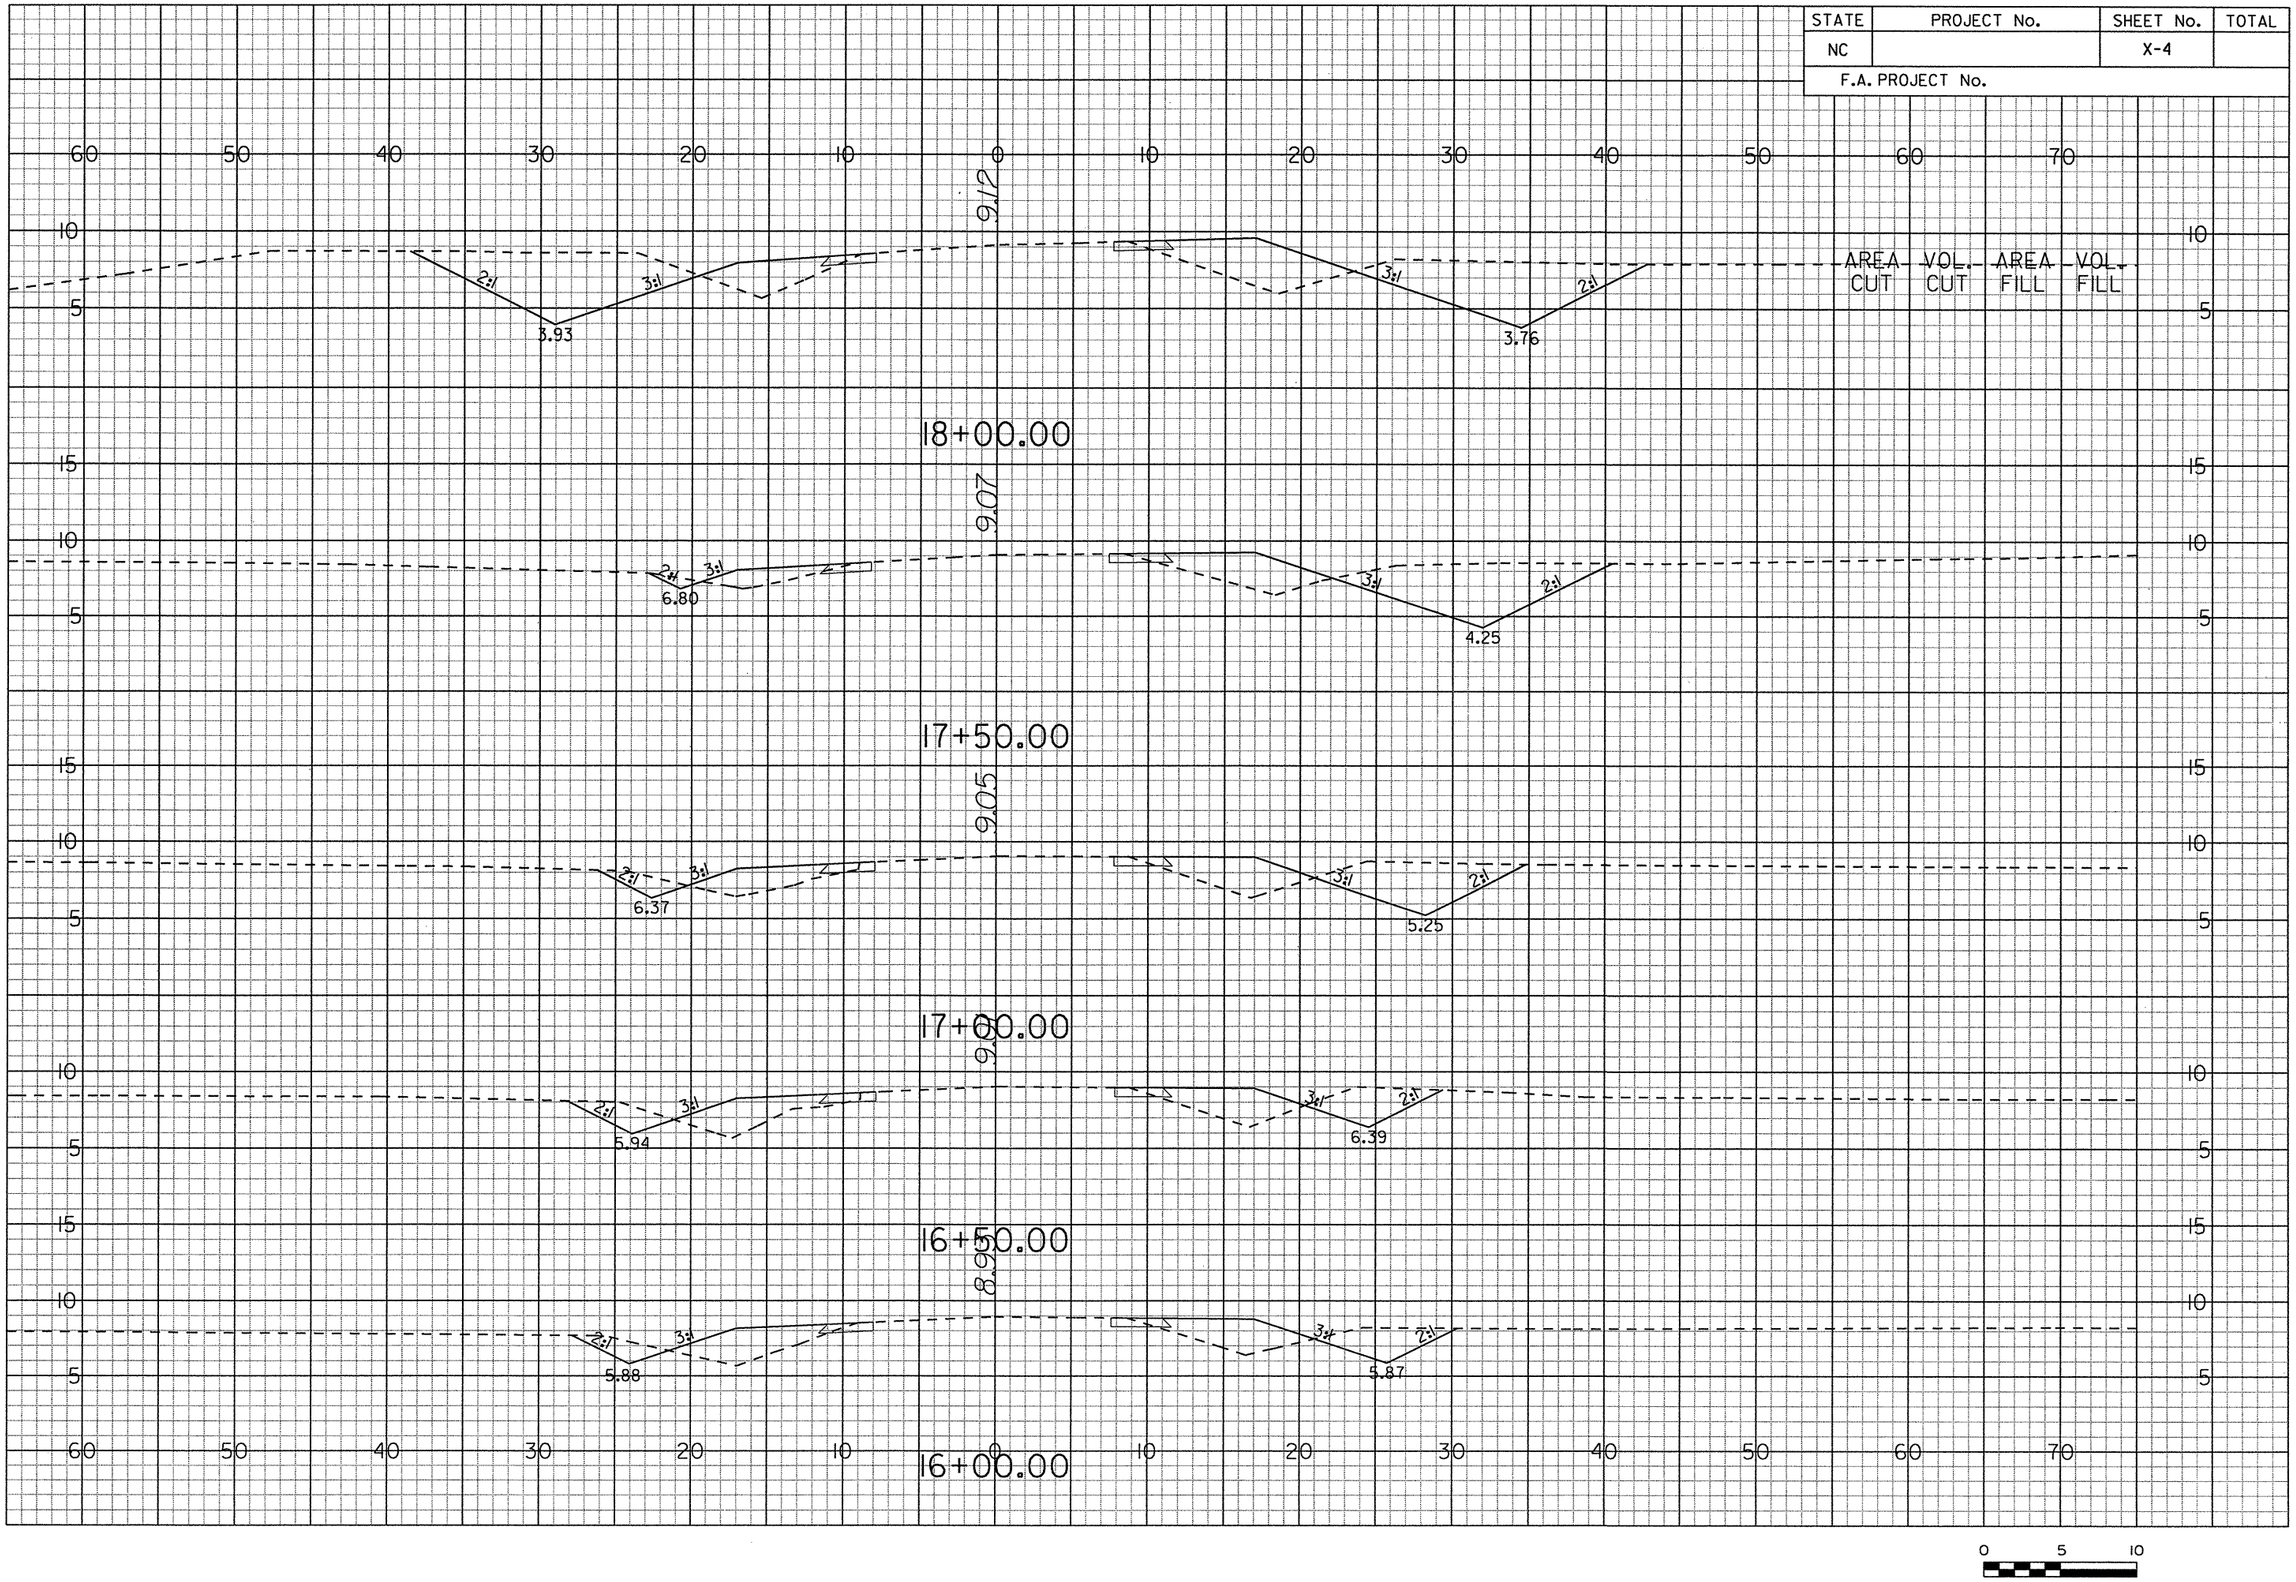

G:\Projects\20344\R-4429A\CADD\r4429a_rdy_xsec.dgn
••prf••
6/14/2006

STATE	PROJECT No.	SHEET No.	TOTAL
NC		X-5	
F.A. PROJECT No.			

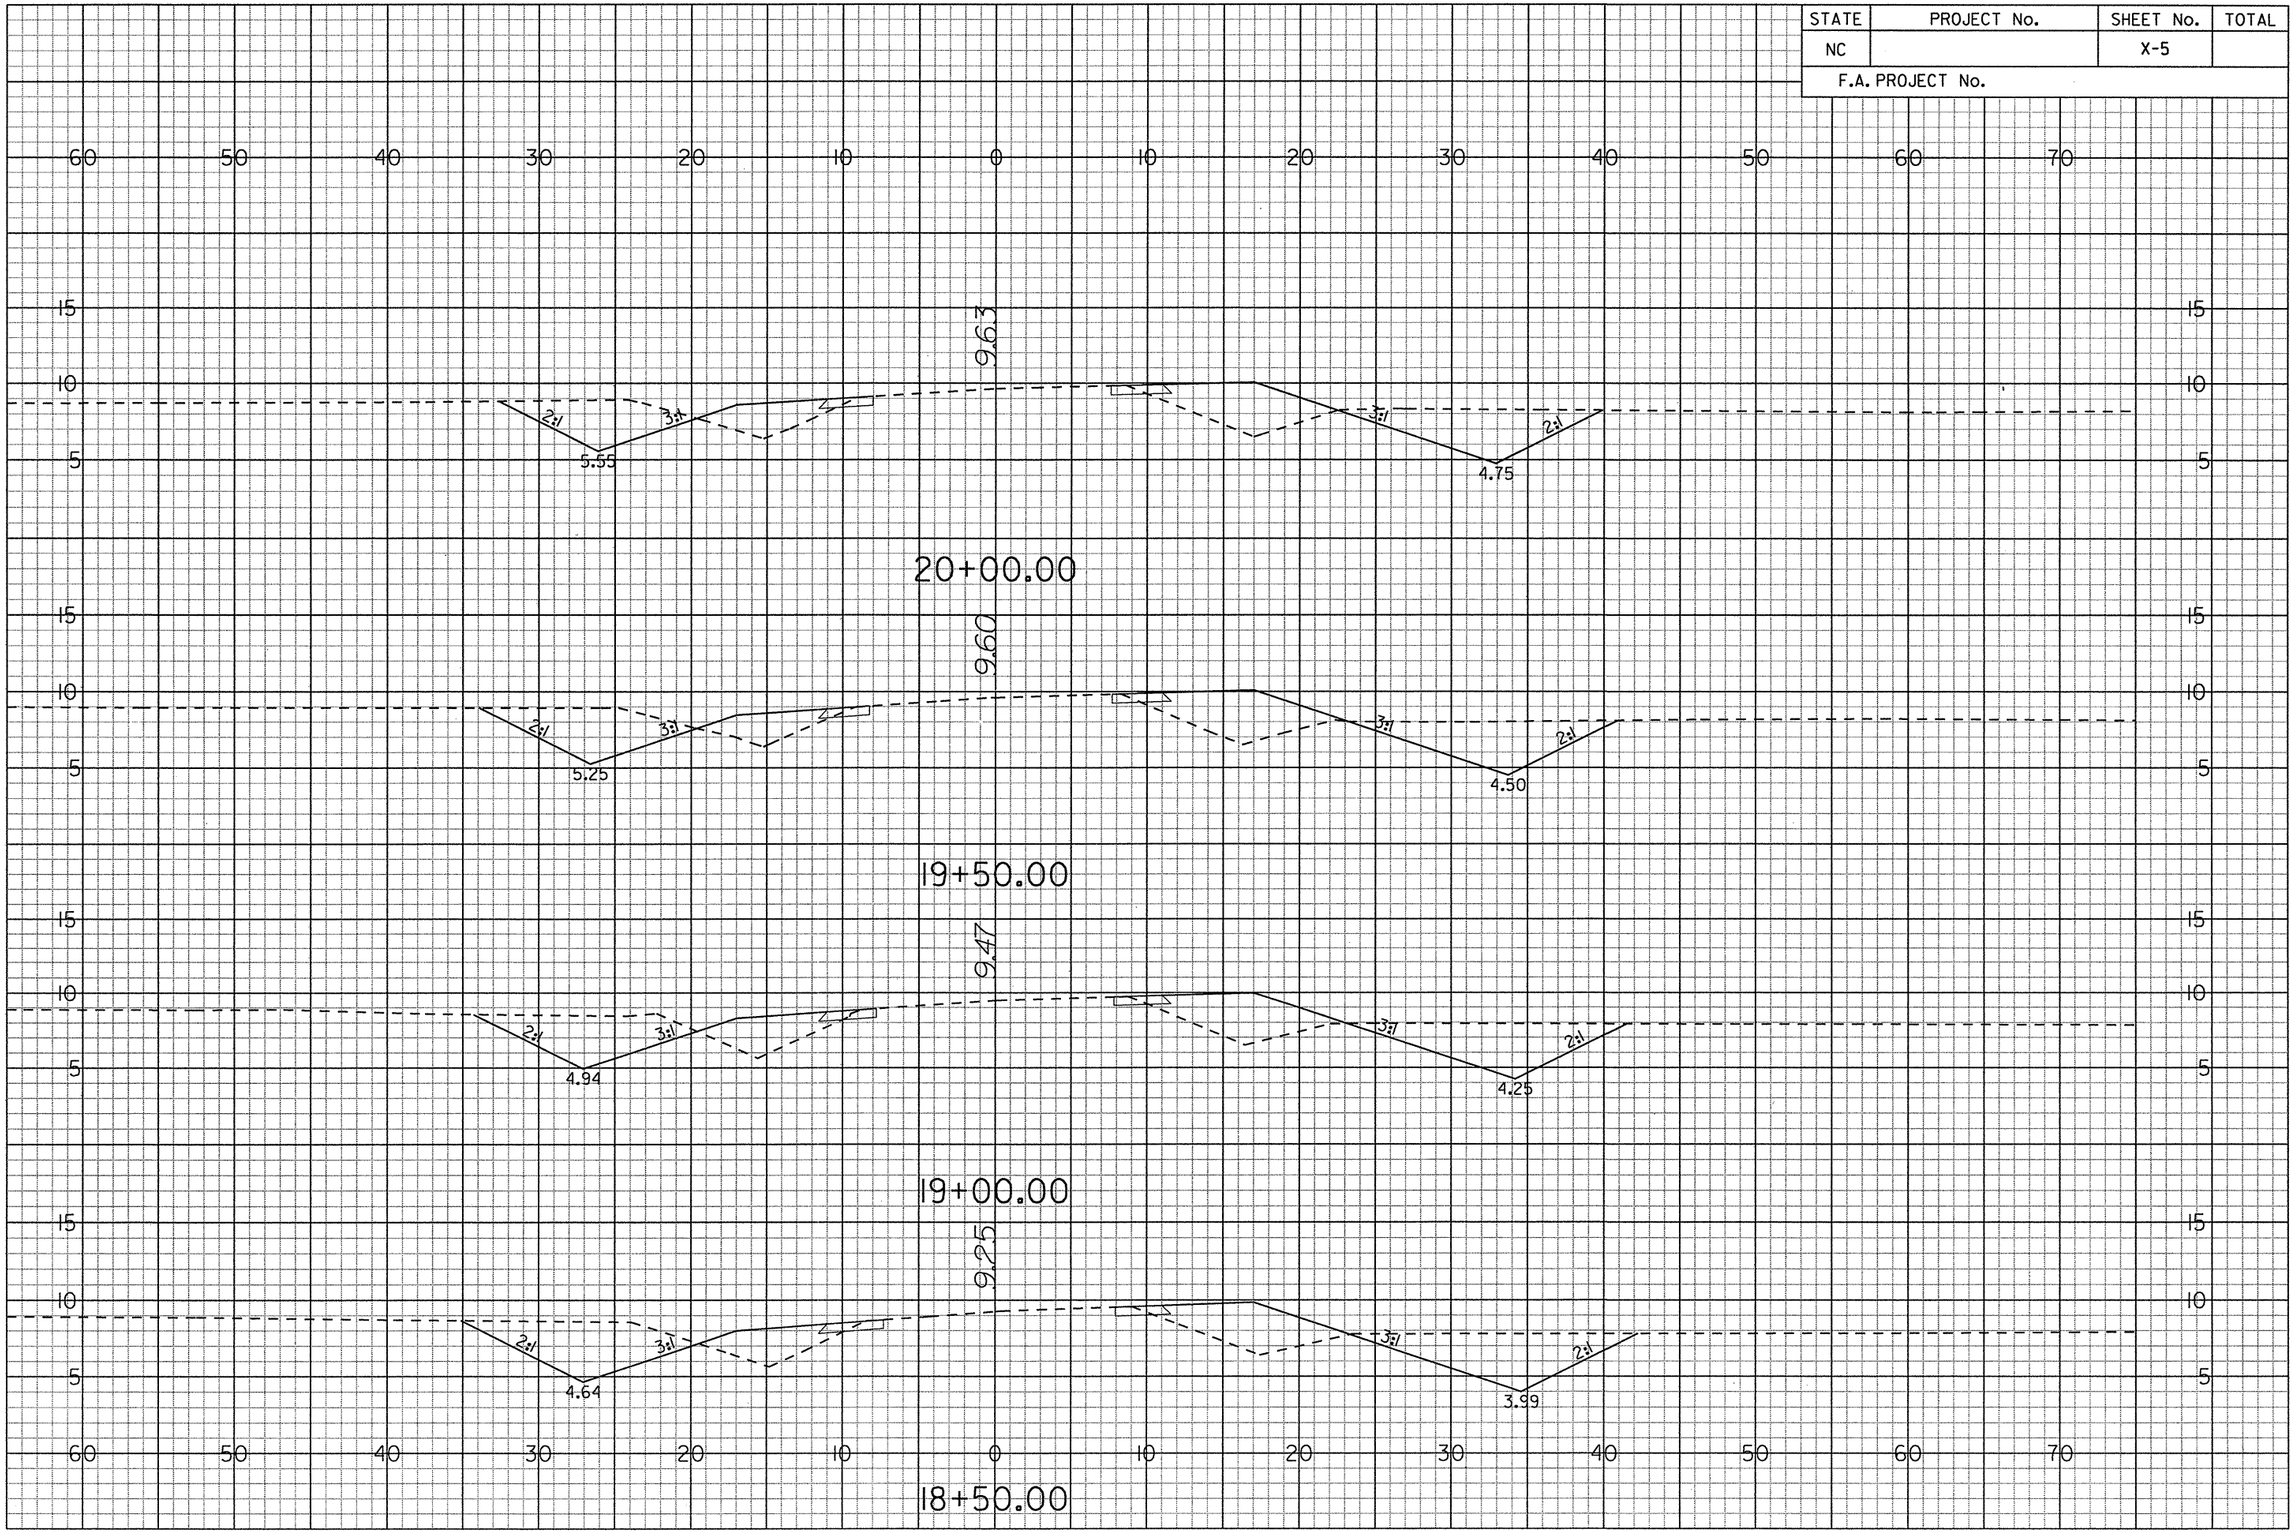

G:\Projects\20344\R-4429A\CADD\r4429a_rdy_xsc.dgn
••prf••
6/14/2006

STATE	PROJECT No.	SHEET No.	TOTAL
NC		X-6	
F.A. PROJECT No.			

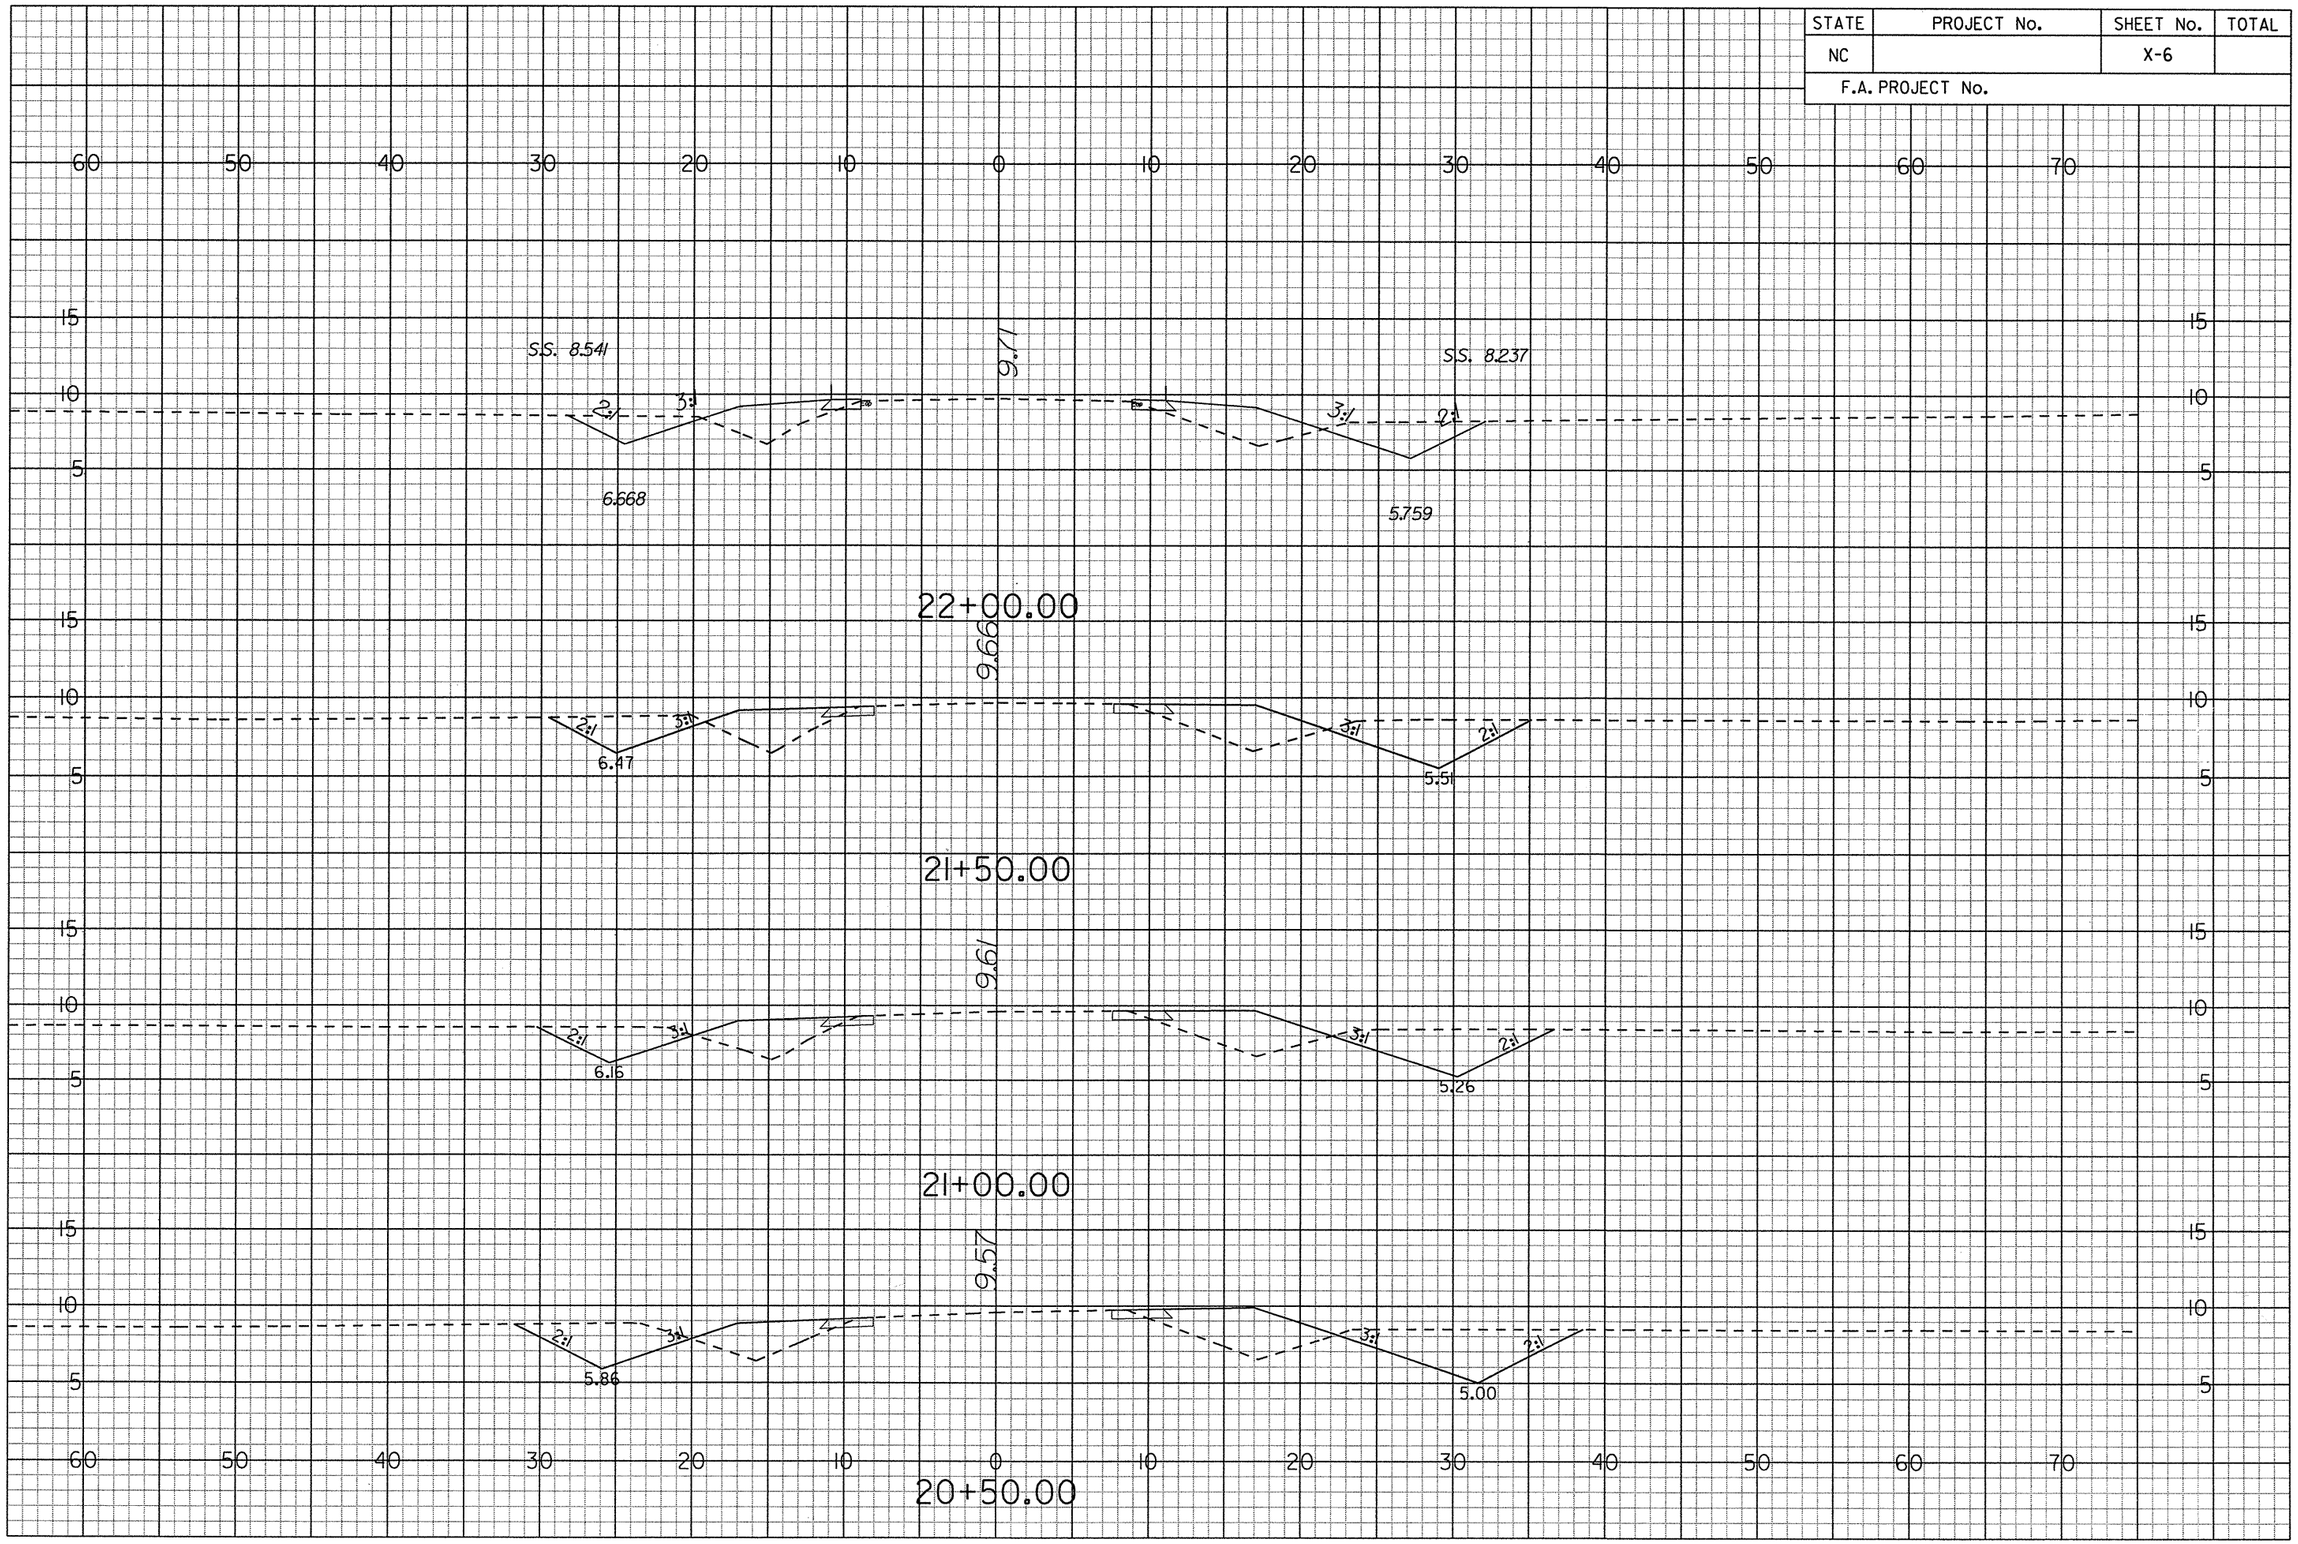

G:\Projects\20344\R-4429A\CADD\r4429a_rdy_xsc.loy
prf
6/14/2006

STATE	PROJECT No.	SHEET No.	TOTAL
NC		X-7	
F.A. PROJECT No.			

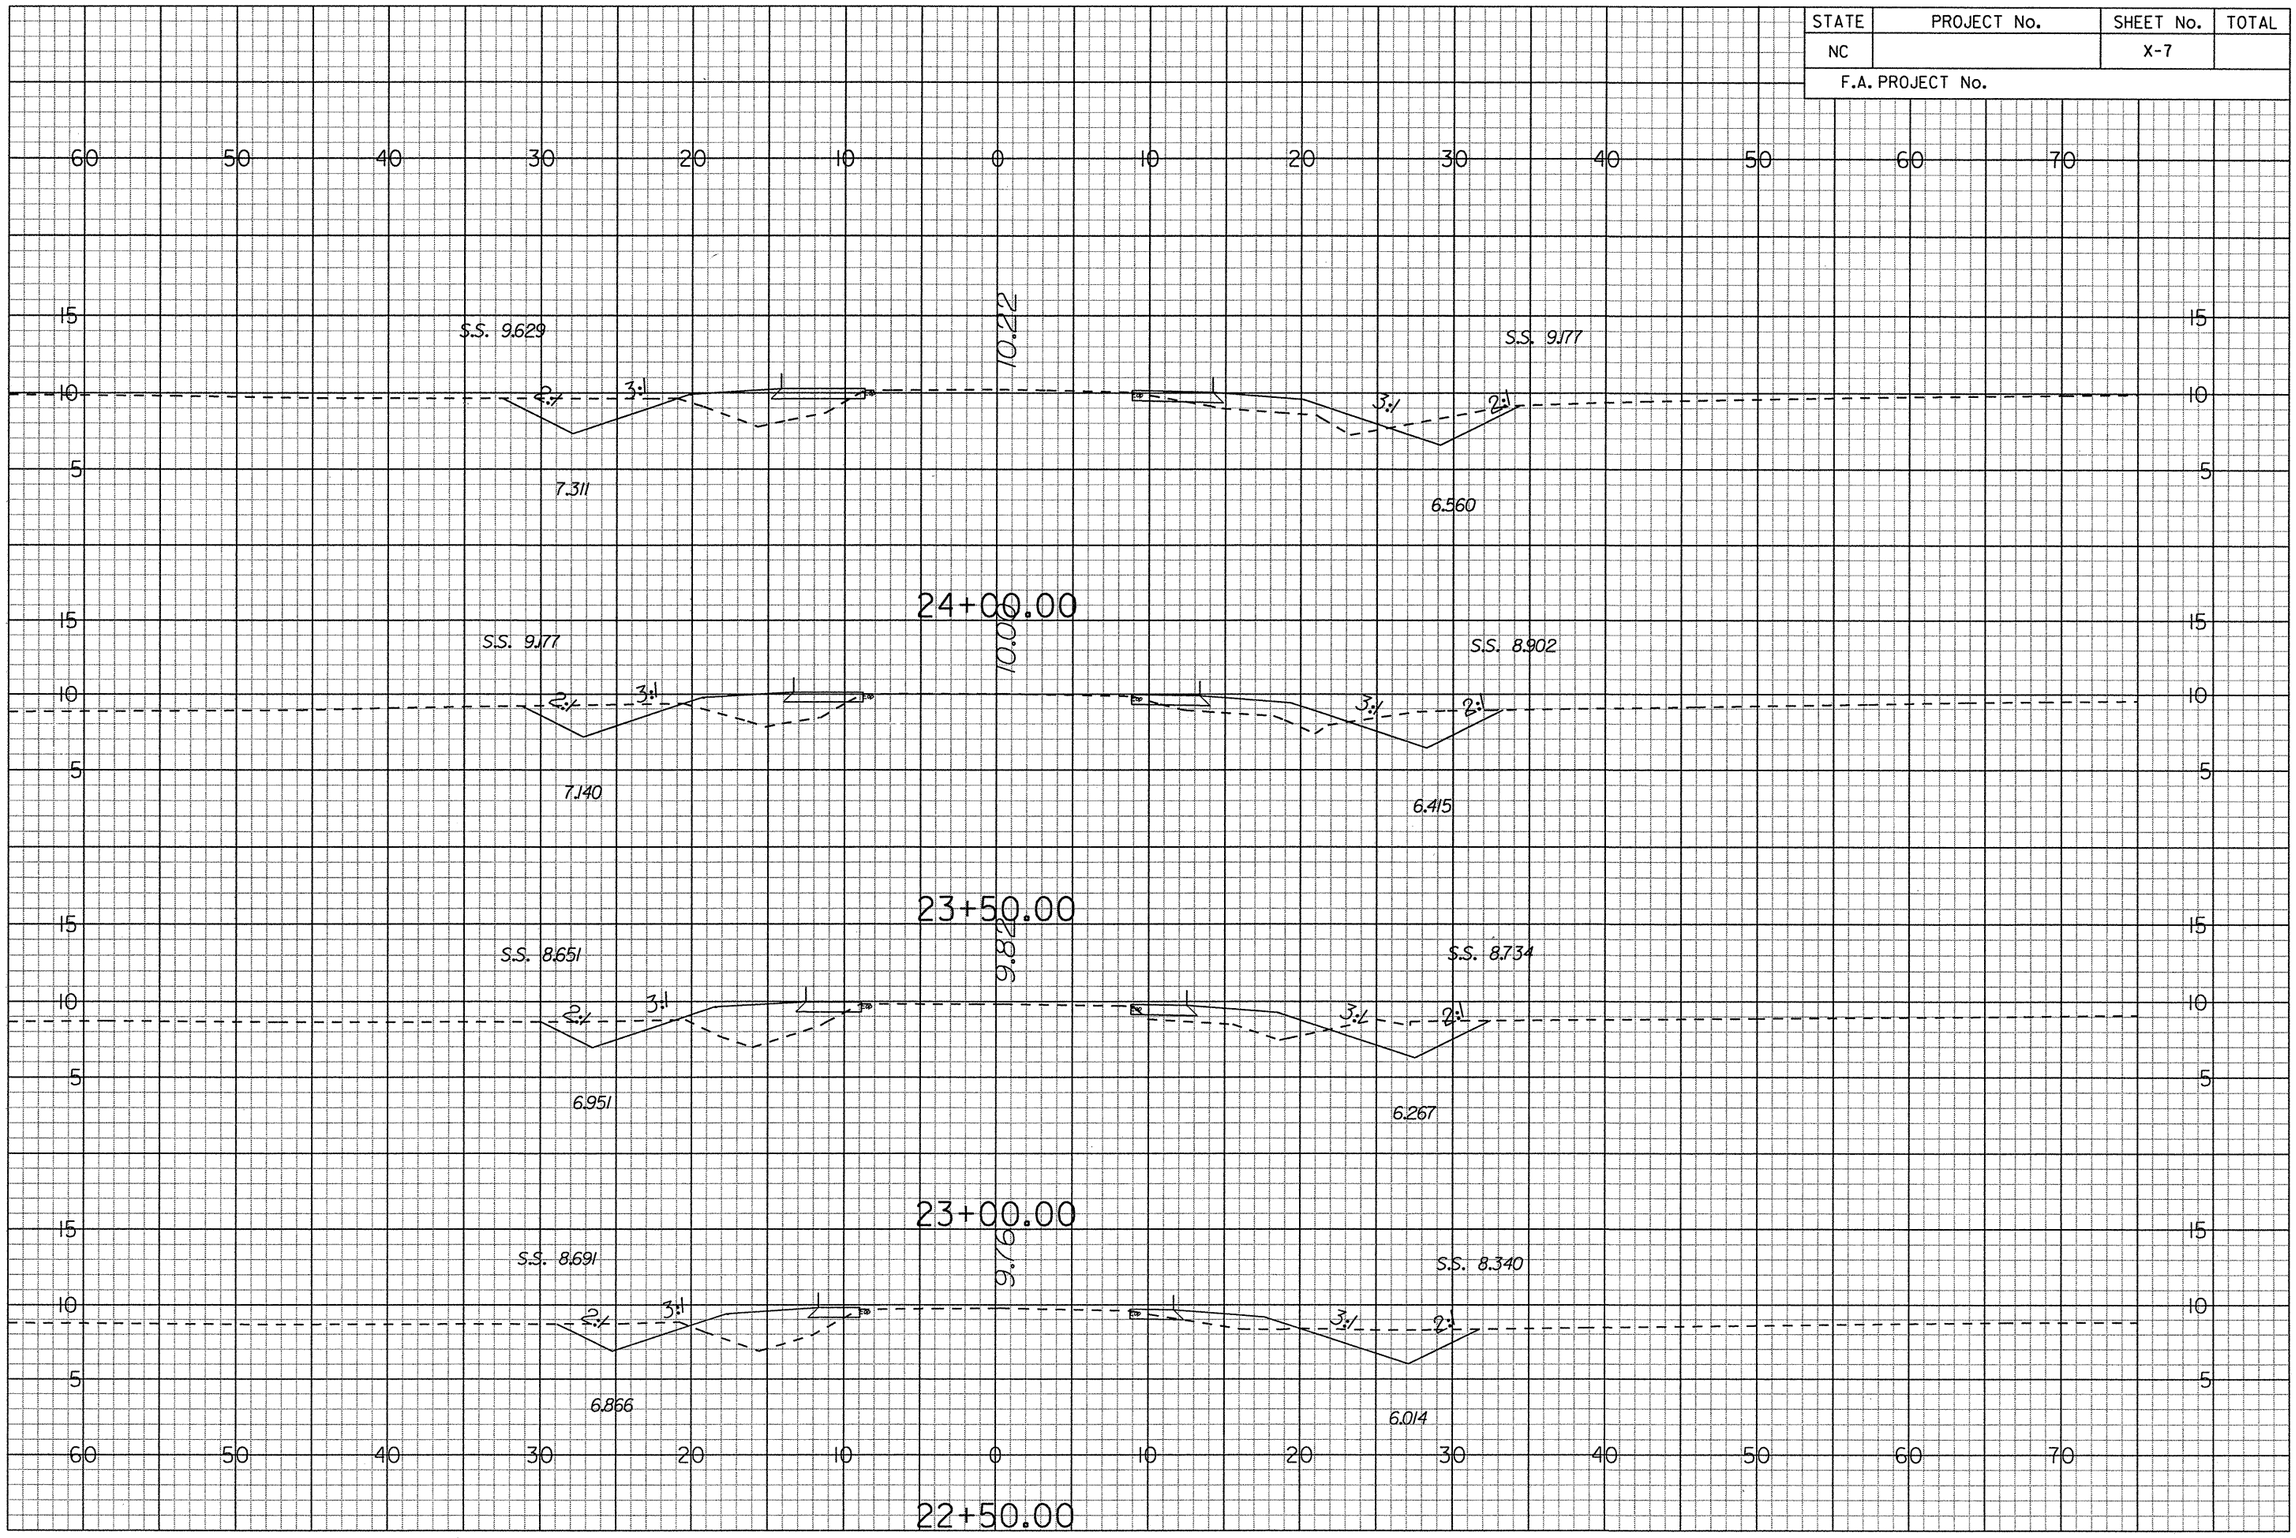

0 5 10

G:\Projects\20344\R-4429A\CADD\r4429a_rdy_xsec.lay
pr f
6/14/2006

STATE	PROJECT No.	SHEET No.	TOTAL
NC		X-8	
F.A. PROJECT No.			

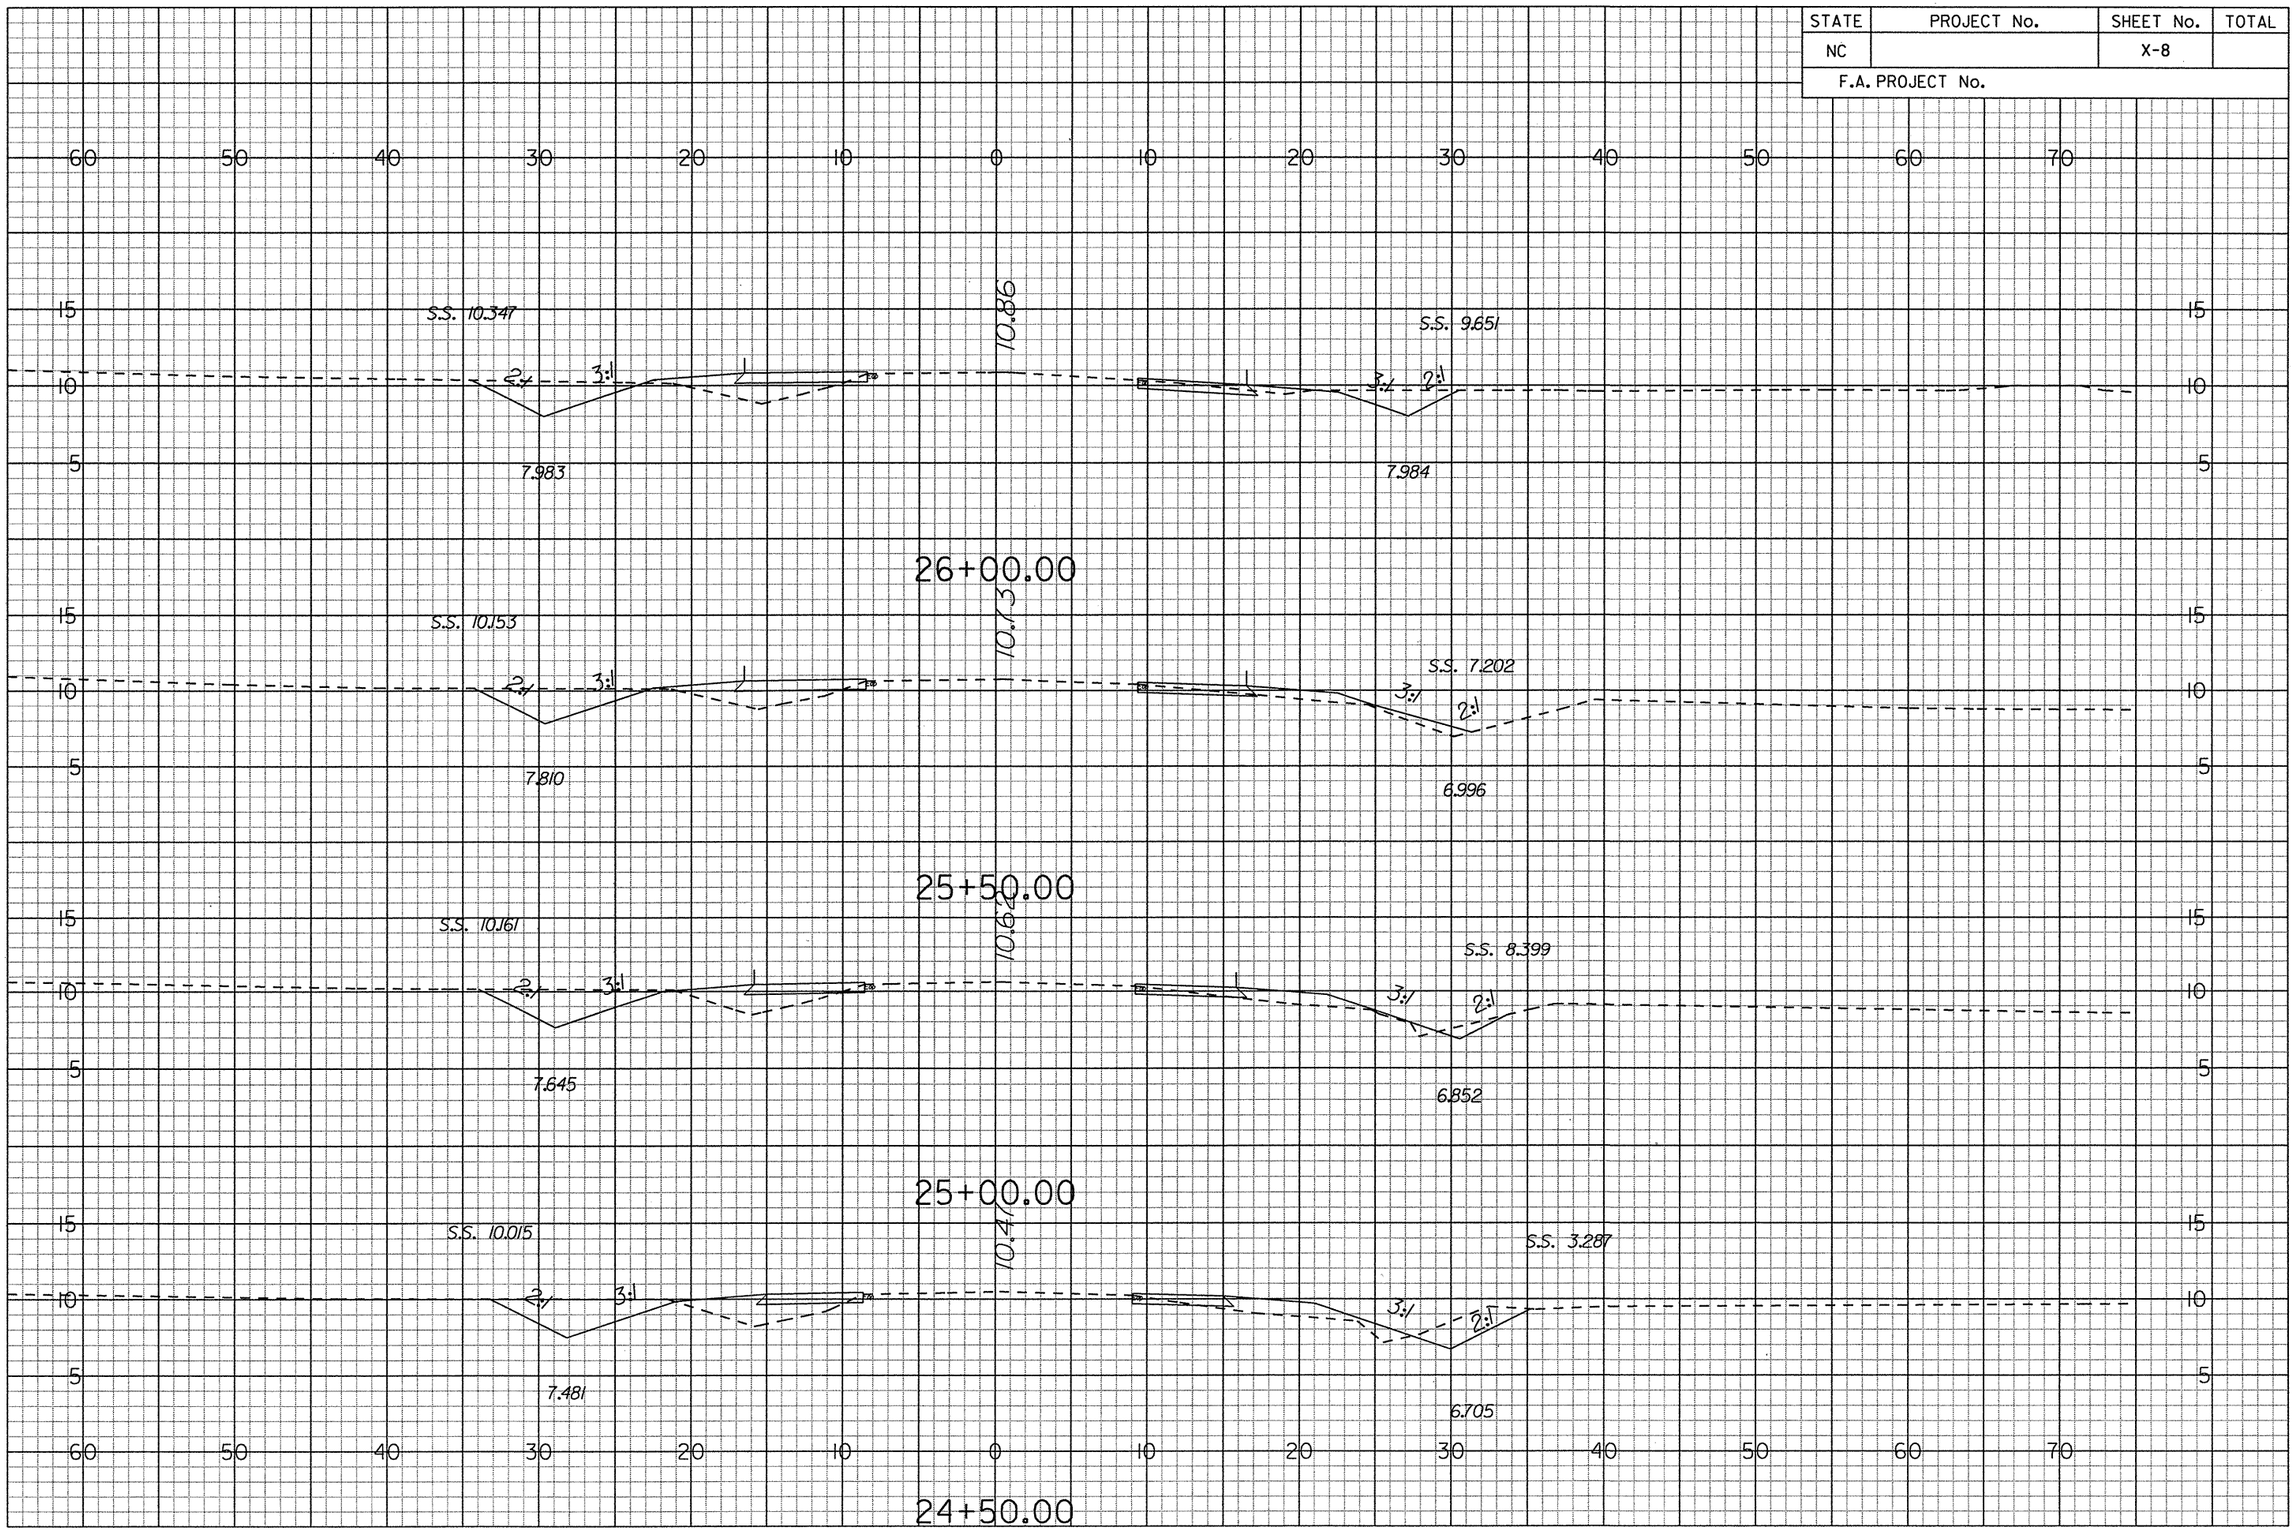

G:\Projects\20344\R-4429A\CADD\r-4429a_rdy_xsclay
••pr-f••
6/14/2006

STATE	PROJECT No.	SHEET No.	TOTAL
NC		X-9	
F.A. PROJECT No.			

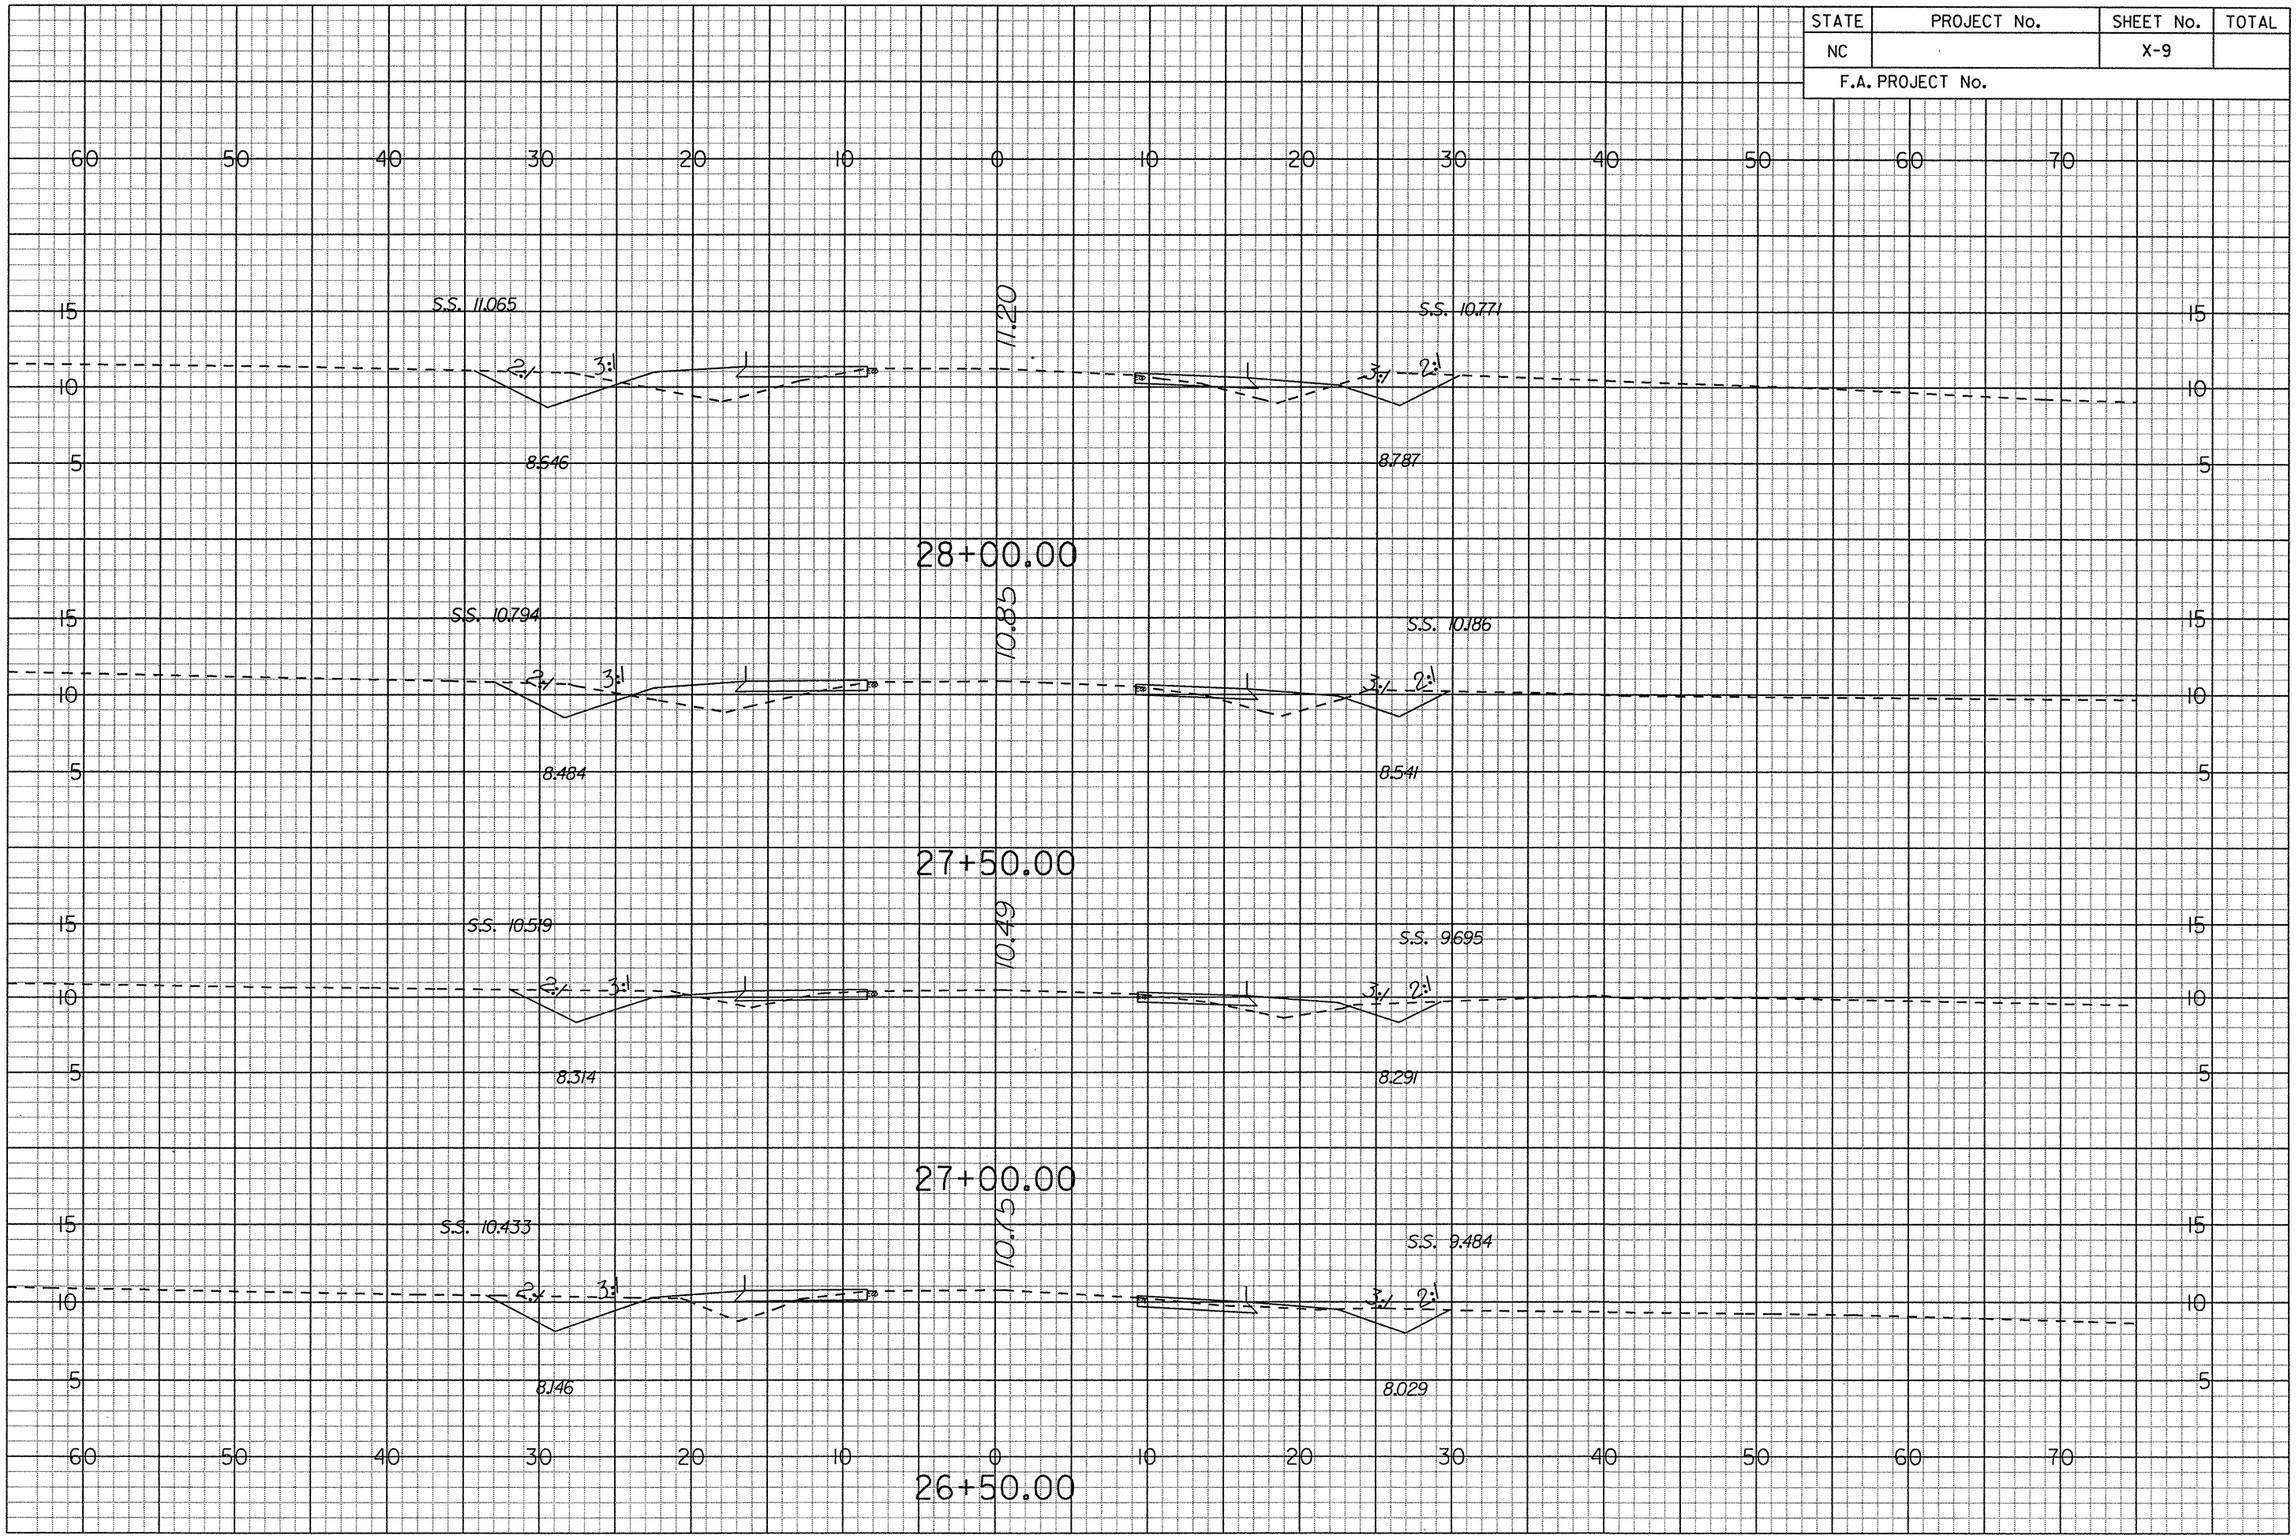

G:\Projects\20344\R-4429A\CADD\r4429a_rdy_xsc.lay
prf
6/14/2006

STATE	PROJECT No.	SHEET No.	TOTAL
NC		X-10	
F.A. PROJECT No.			

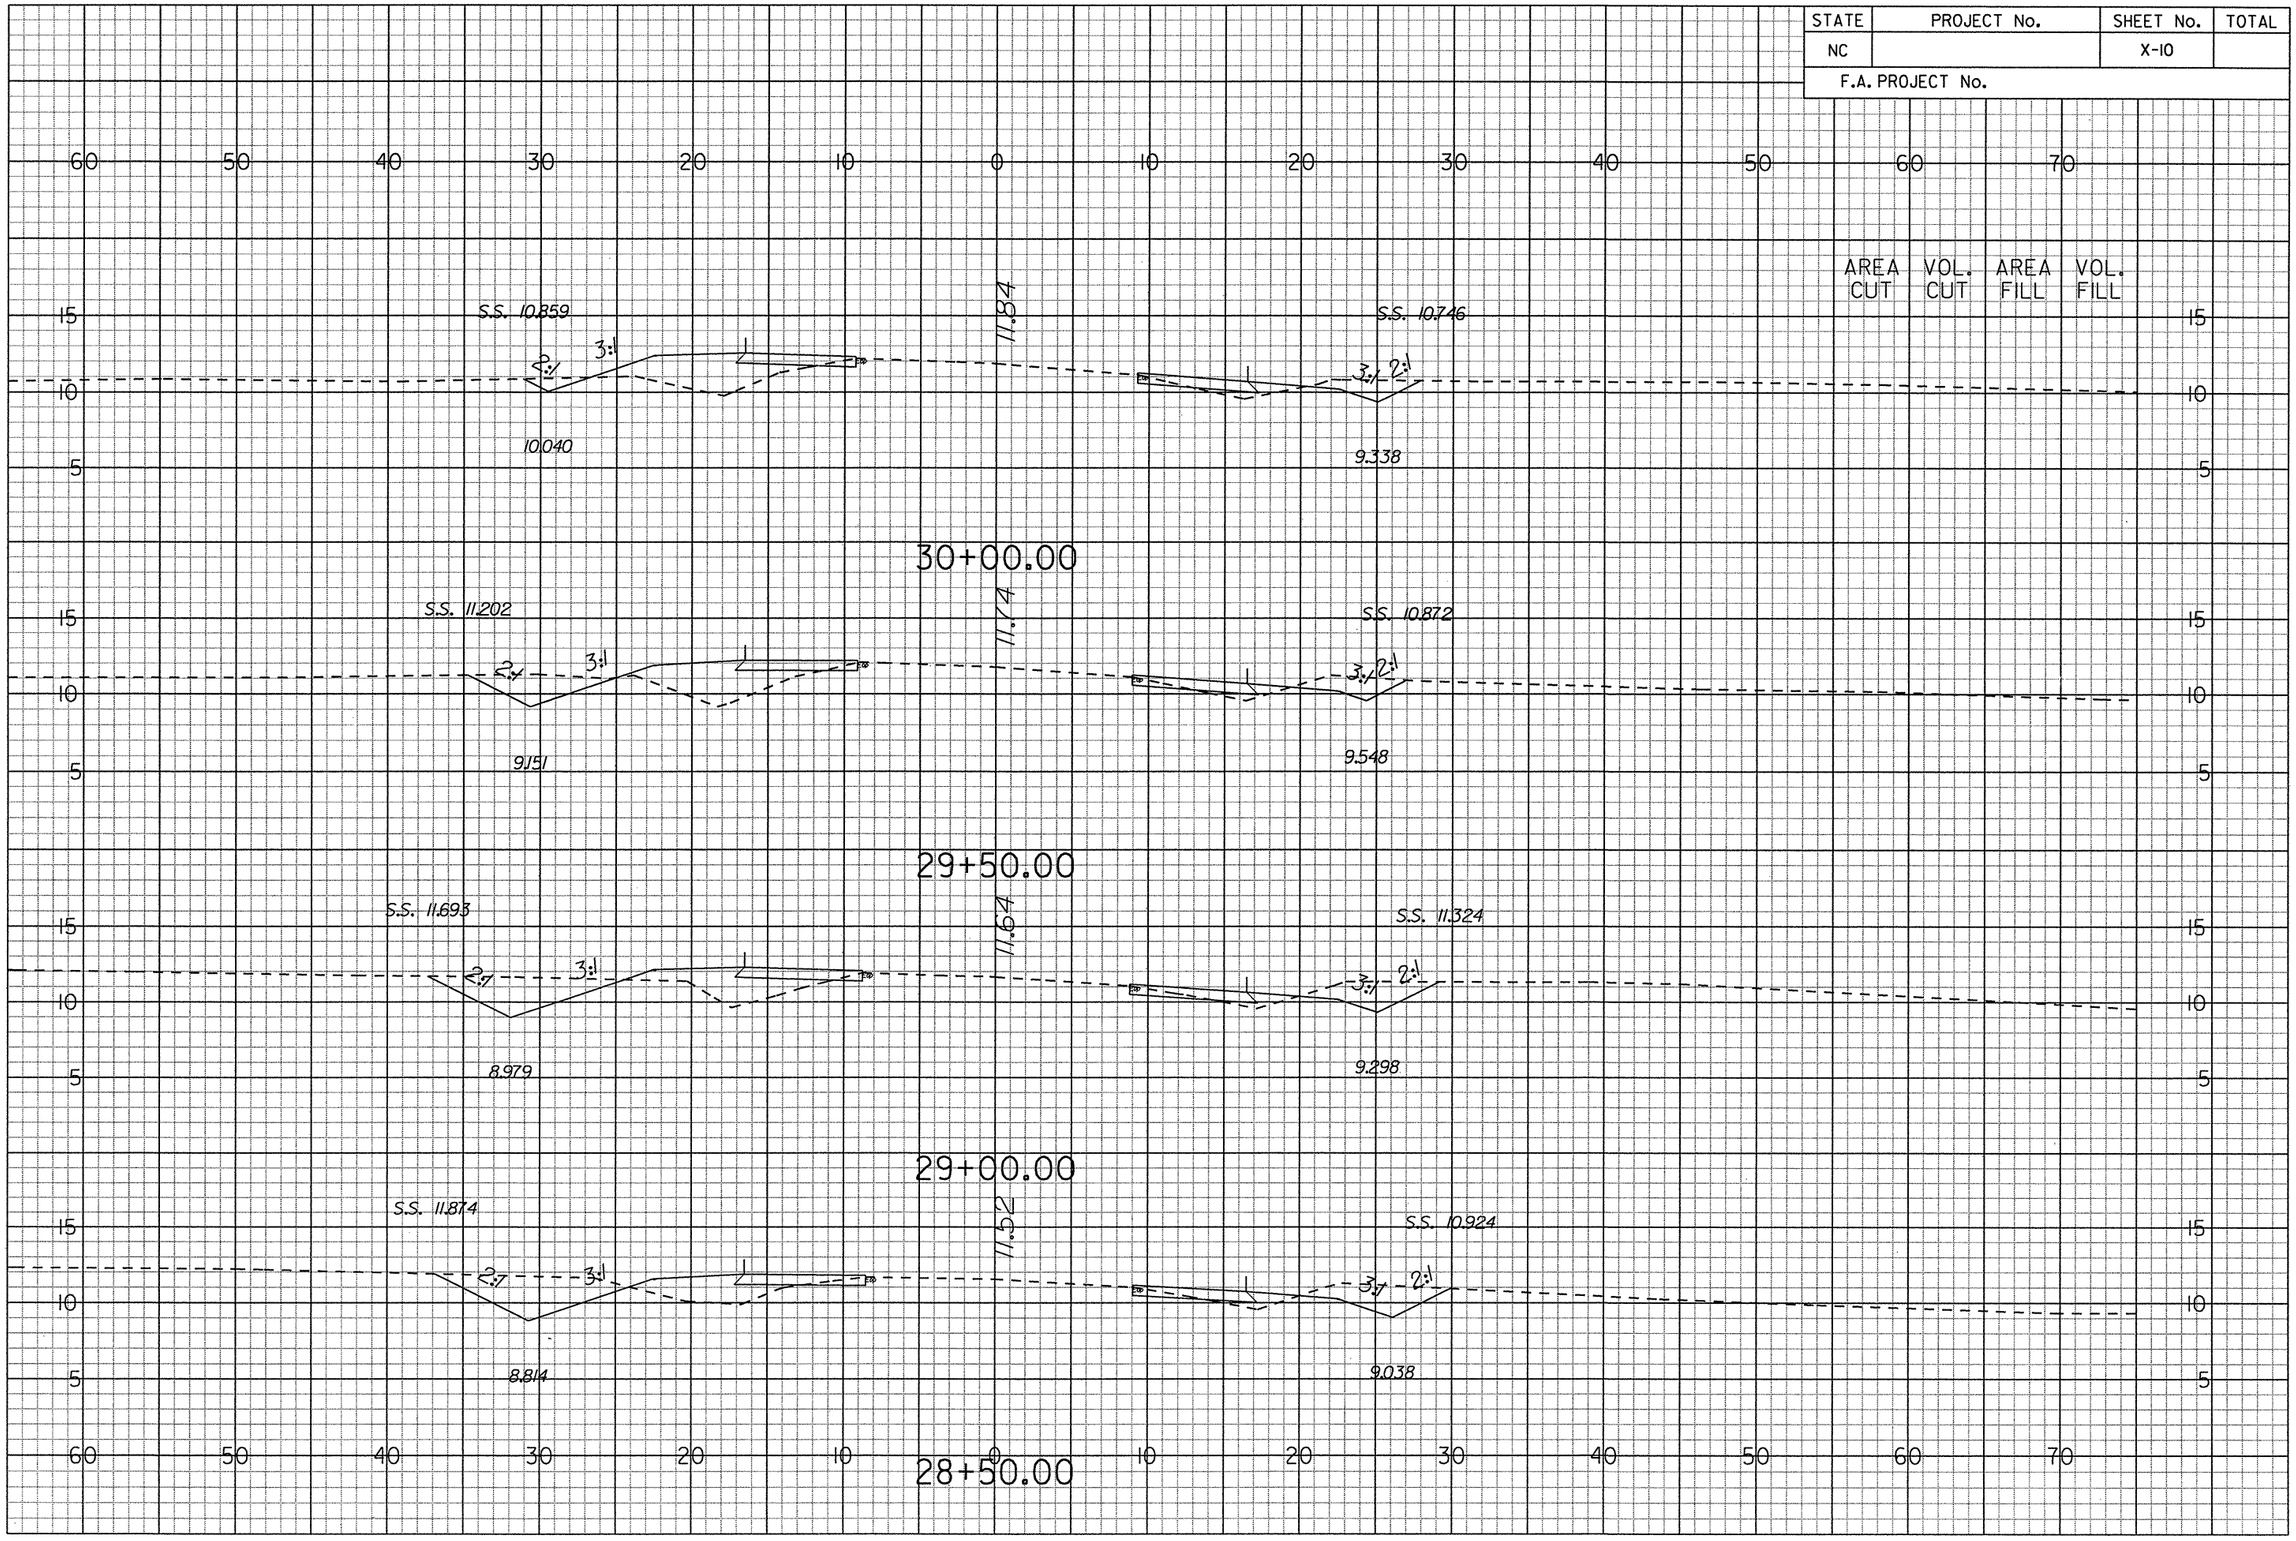

G:\Projects\20344\R-4429A\CADD\r4429a_rdy_xsc.dgn
prf
6/14/2006

STATE	PROJECT No.	SHEET No.	TOTAL
NC		X-11	
F.A. PROJECT No.			

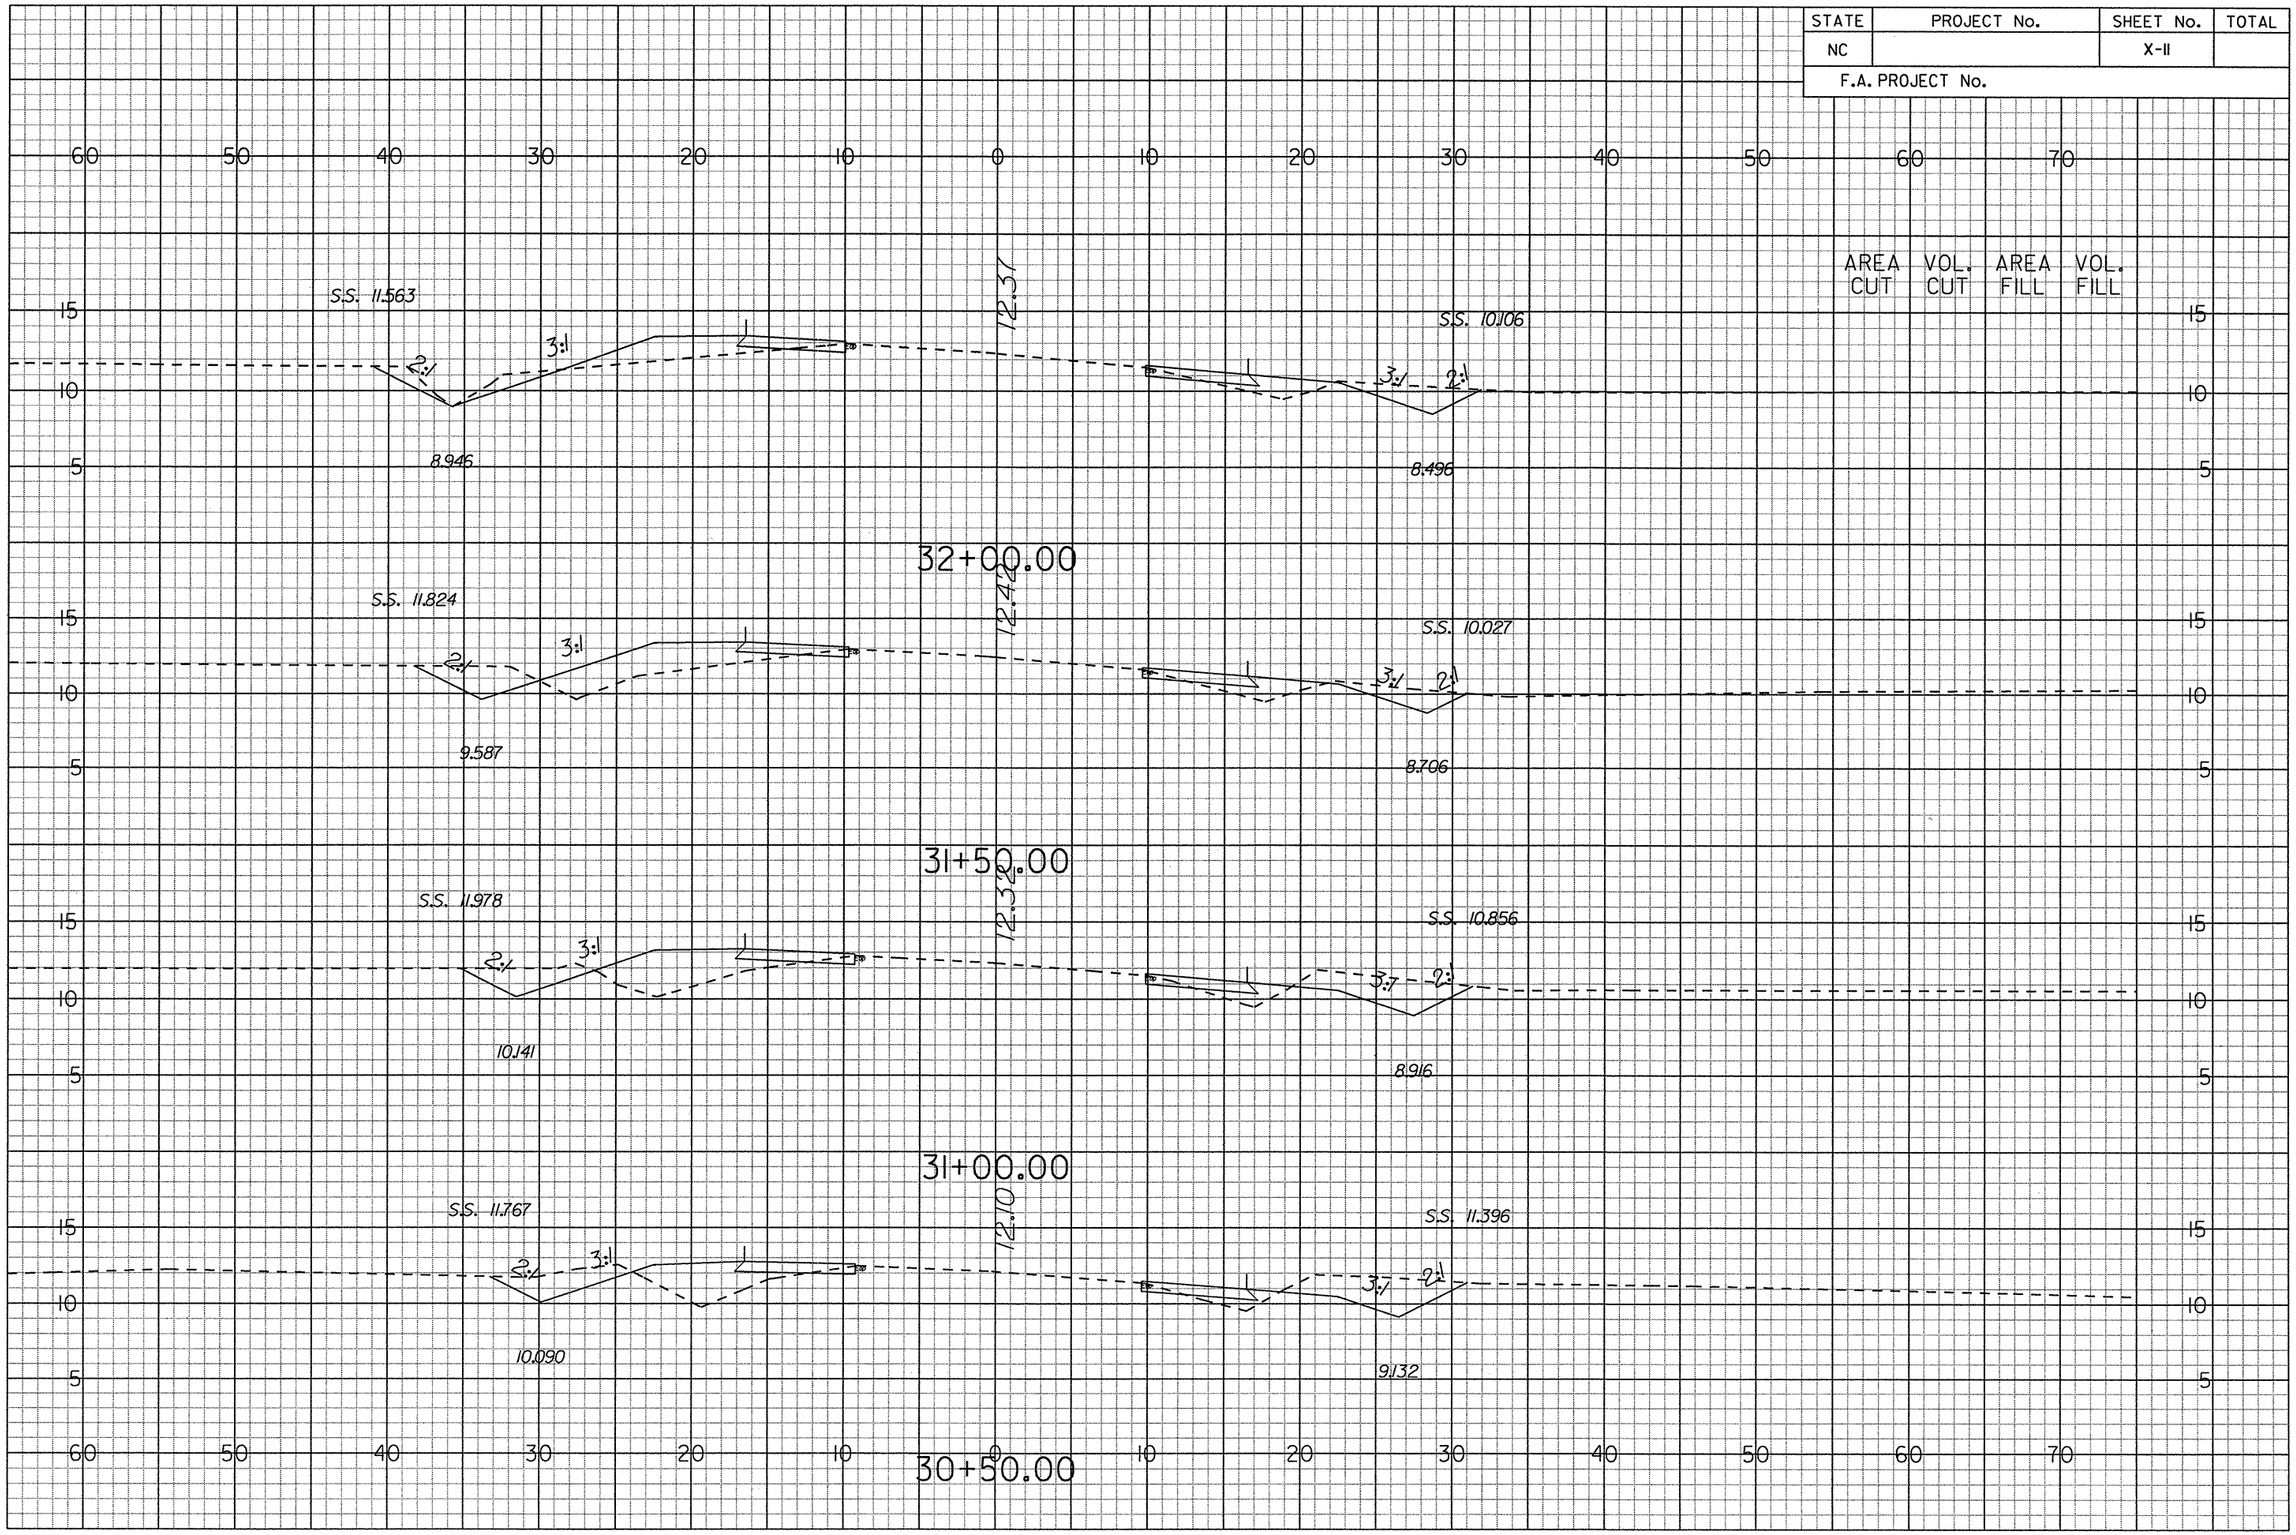

G:\Projects\20344\R-4429A\CADD\r4429a_rdy_xsc.loy
pr f
6/14/2006

STATE	PROJECT No.	SHEET No.	TOTAL
NC		X-12	
F.A. PROJECT No.			

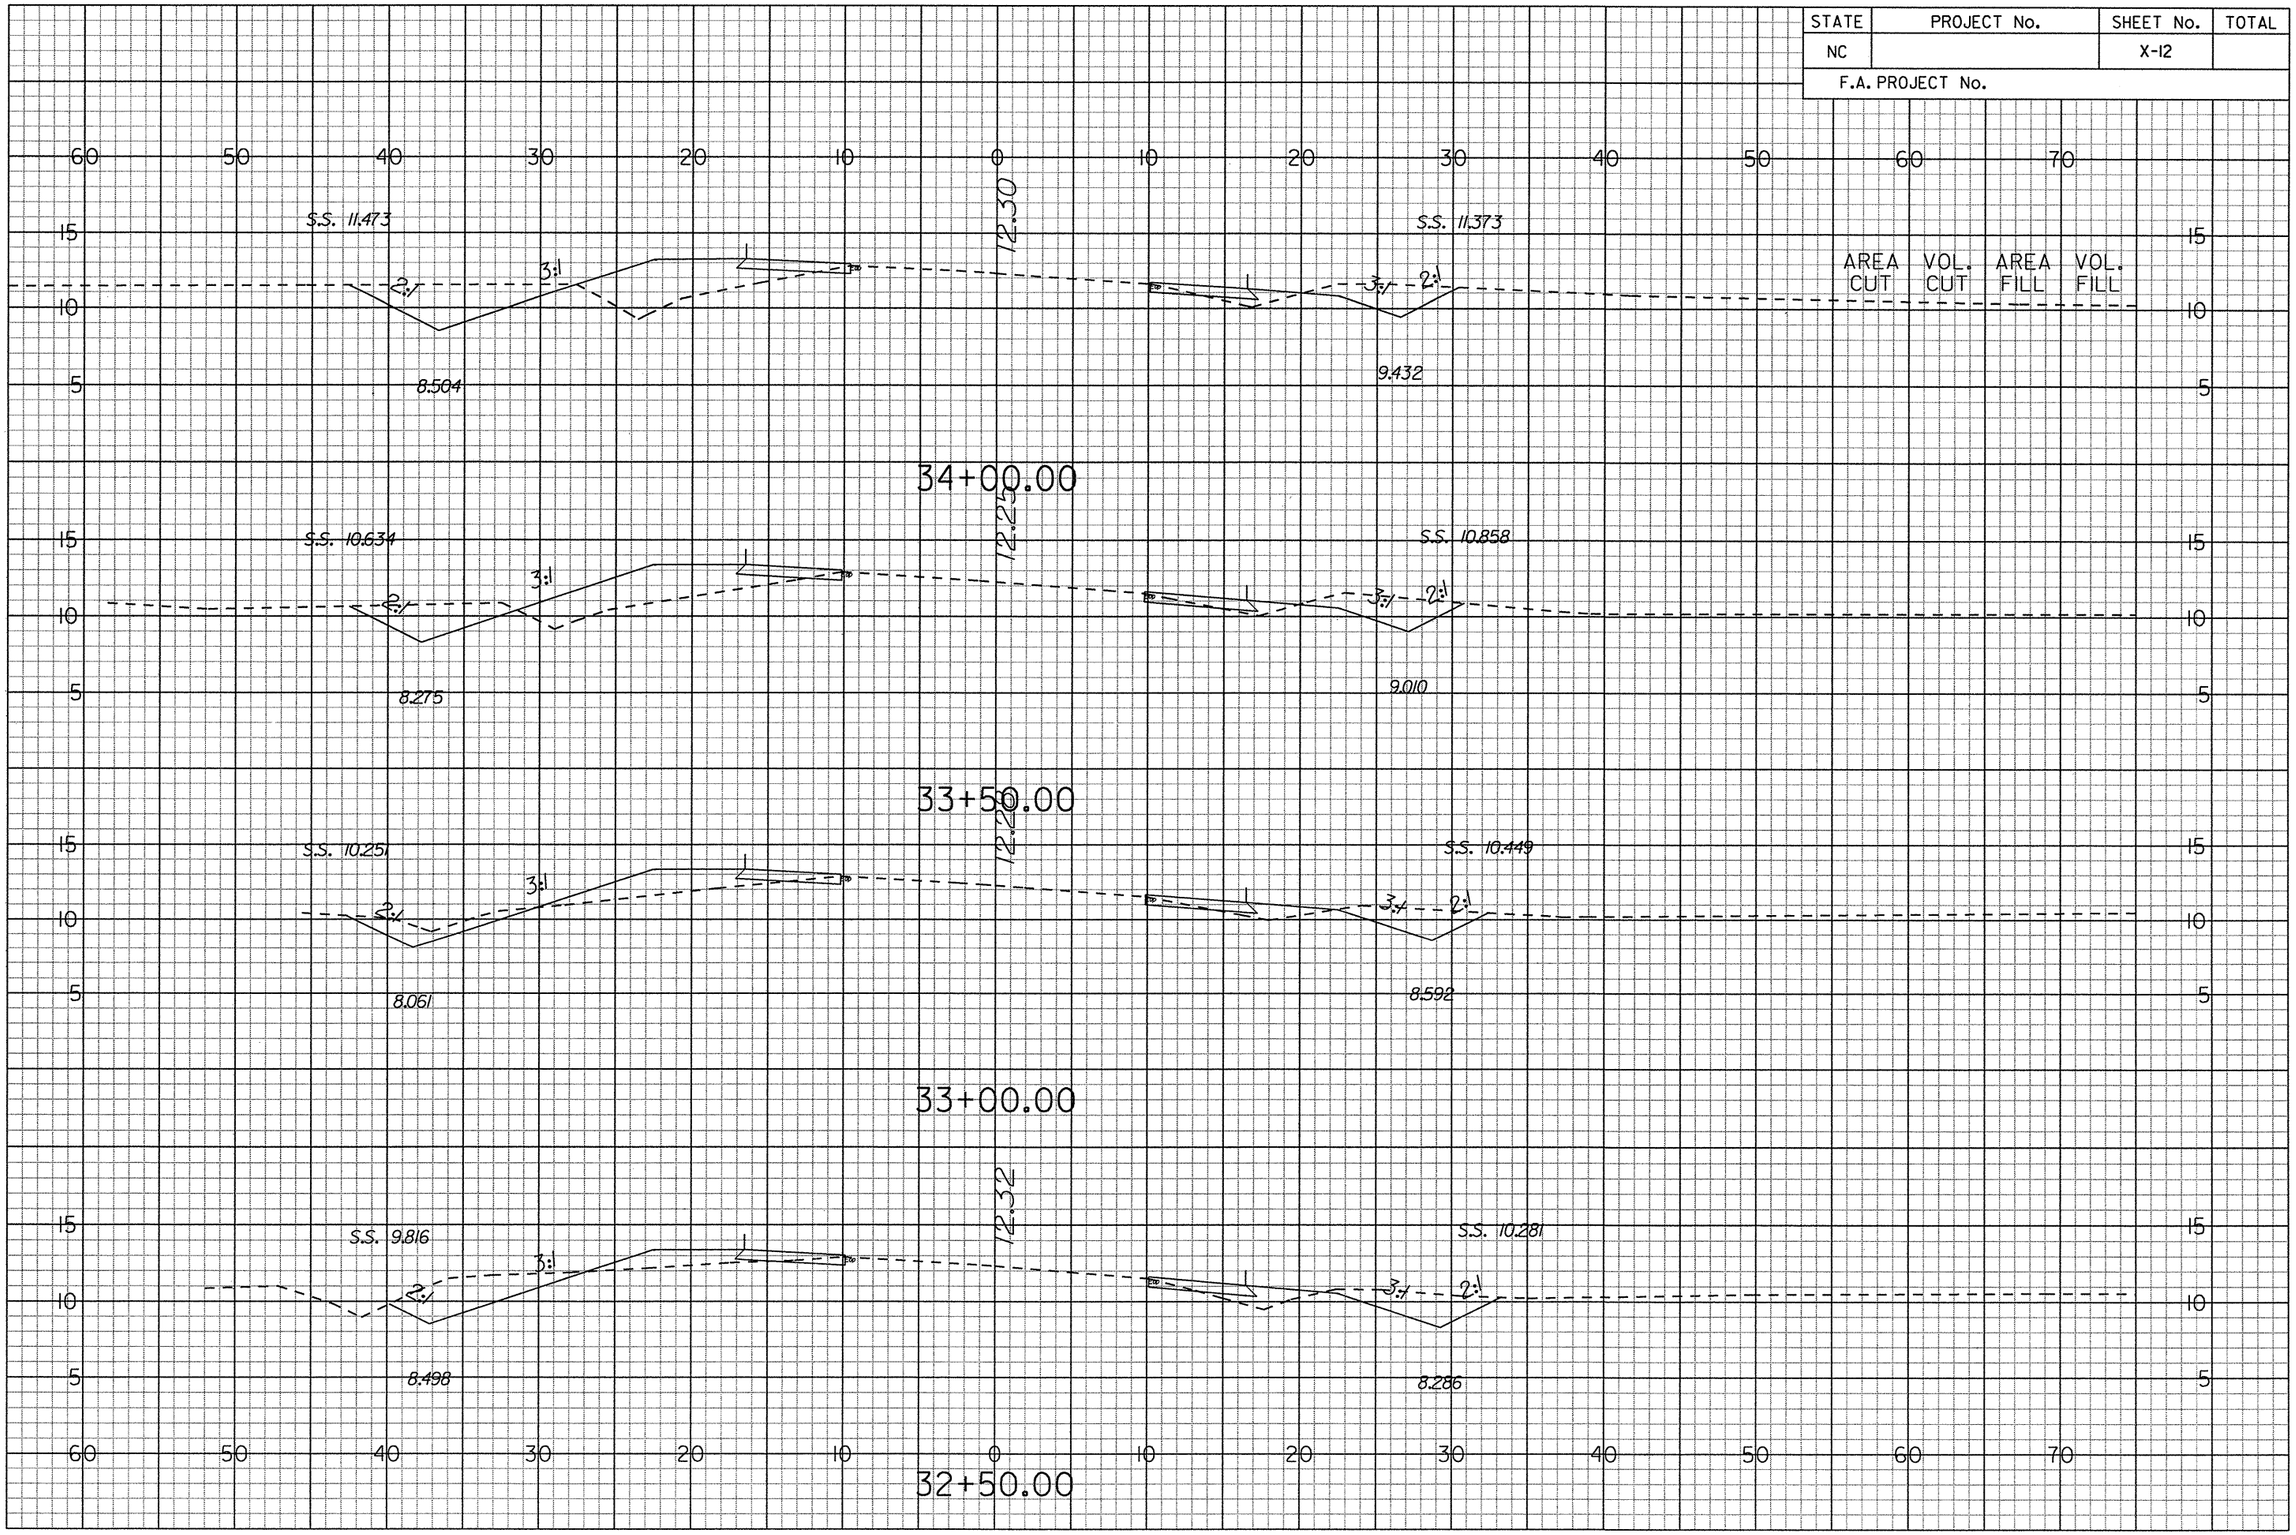

G:\Projects\20344\R-4429A\CADD\r-4429a_rdy_xsc.lay
prf
6/14/2006

STATE	PROJECT No.	SHEET No.	TOTAL
NC		X-13	
F.A. PROJECT No.			

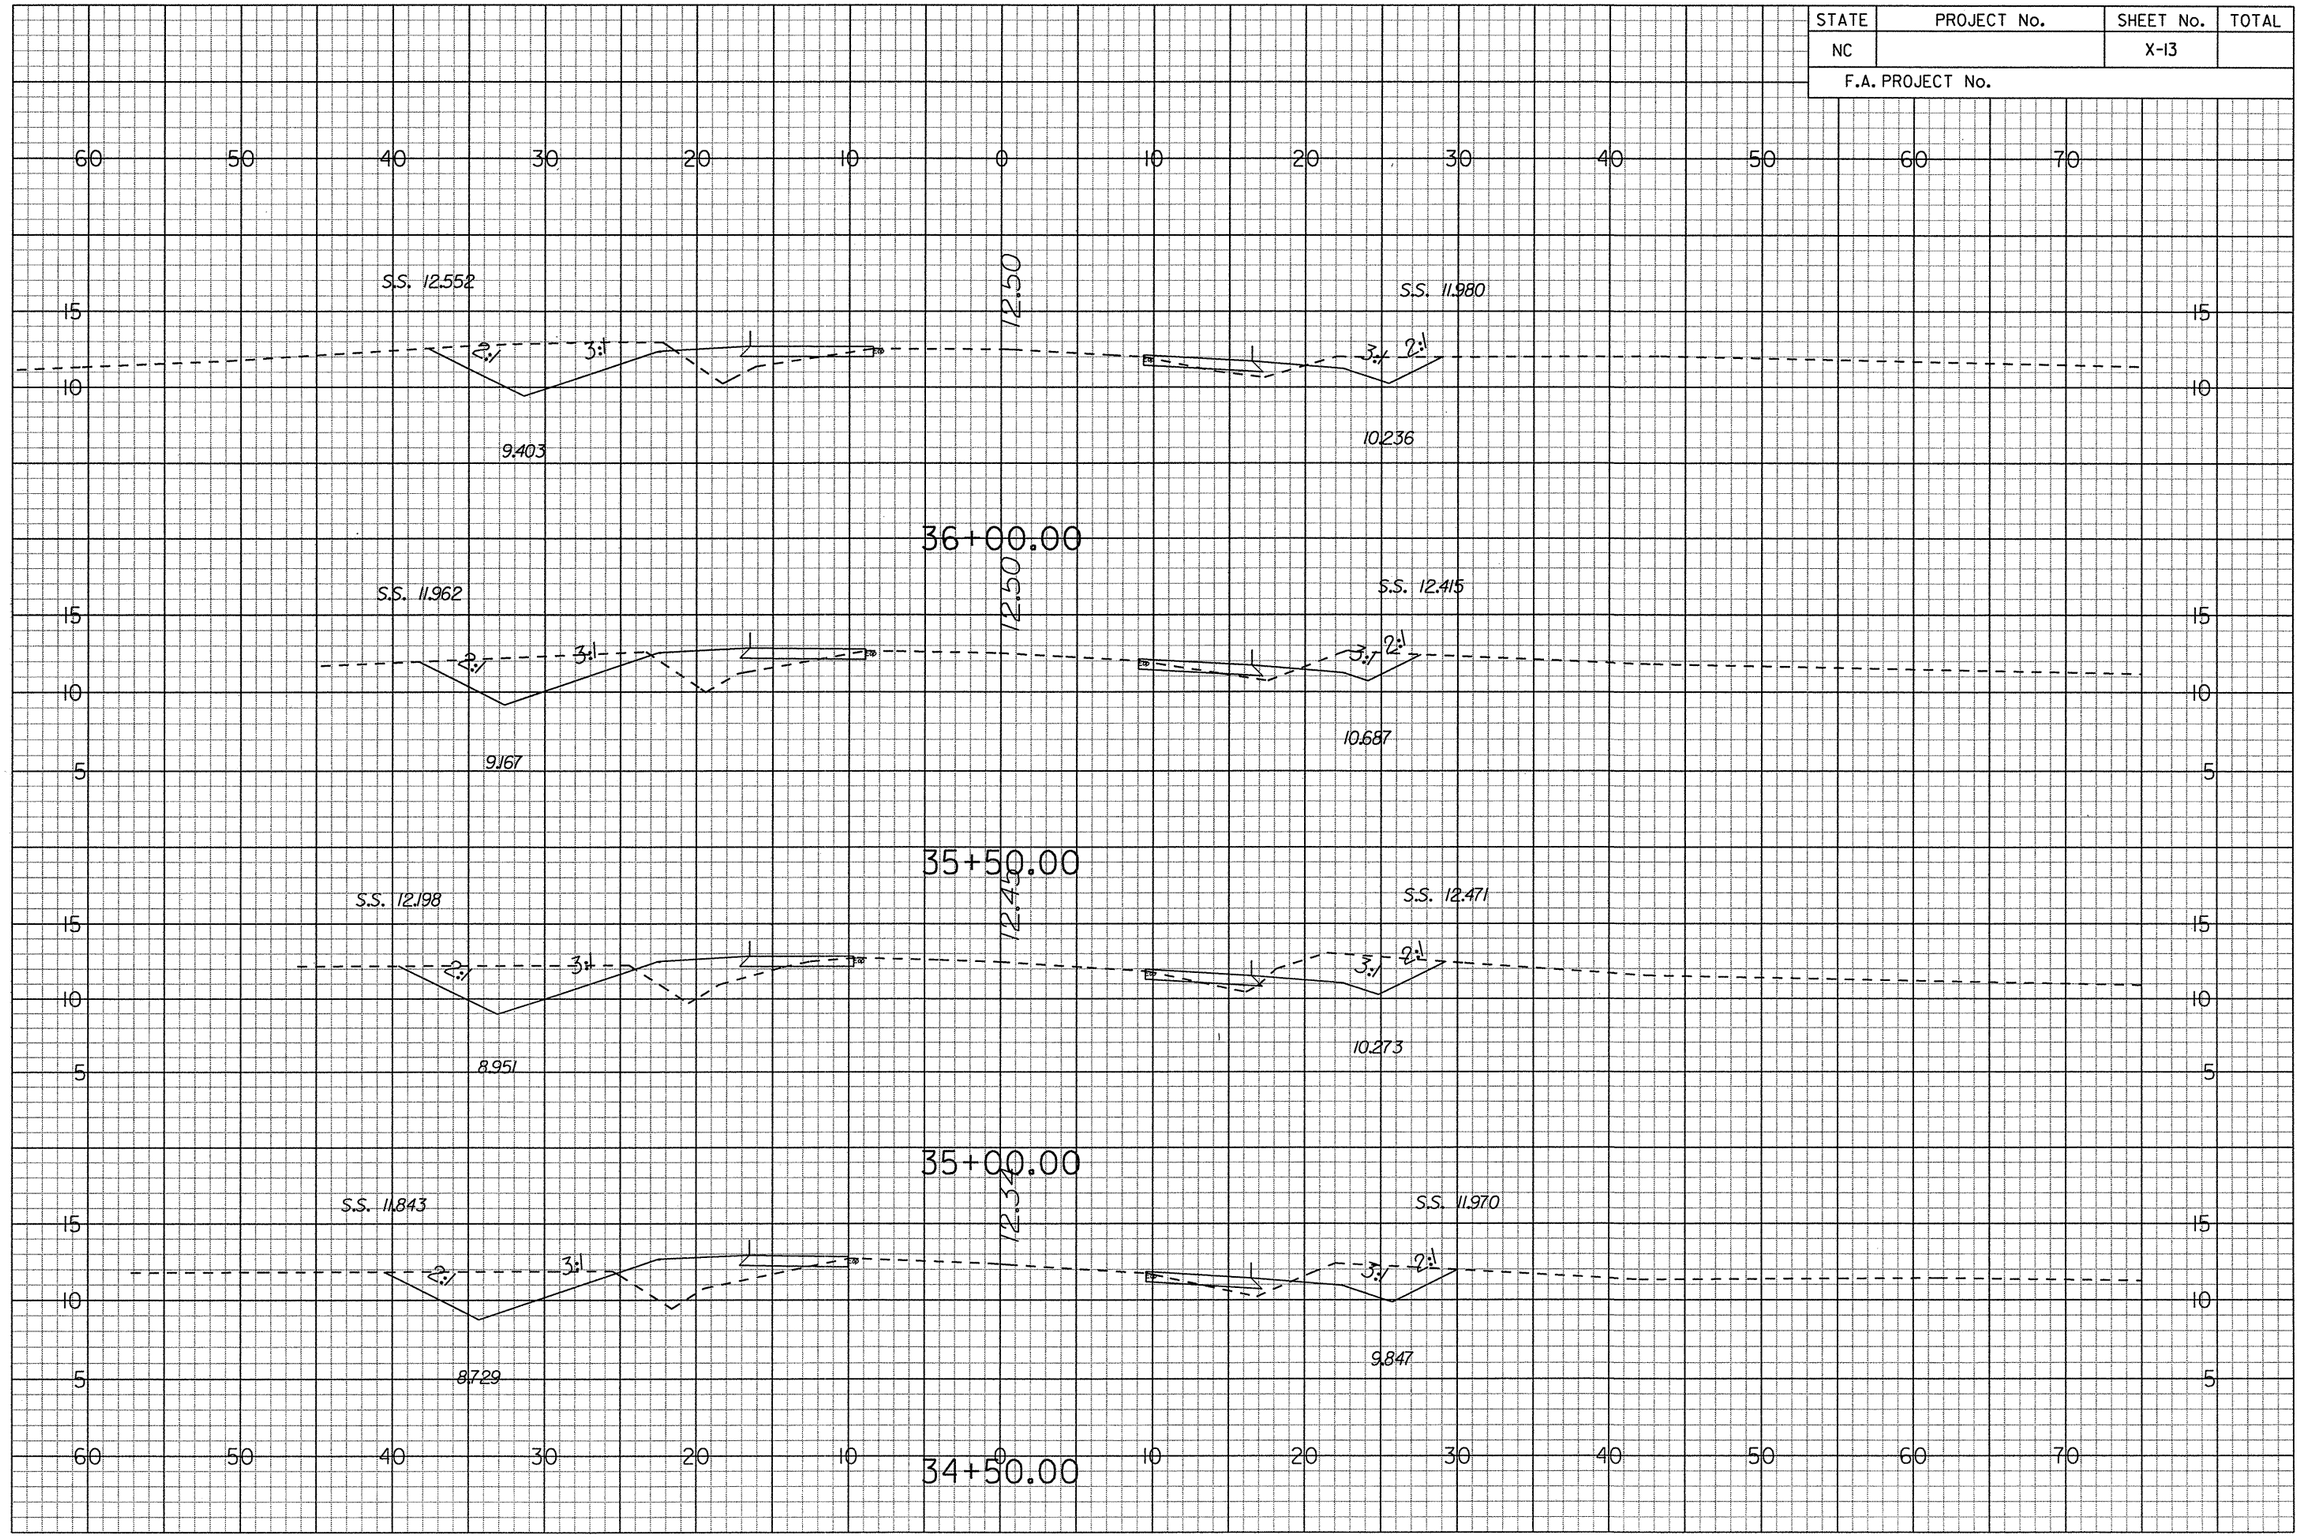

G:\Projects\20341\R-4429A\CADD\r4429a_rdy_xsec.dgn
••prf••
6/14/2006

STATE	PROJECT No.	SHEET No.	TOTAL
NC		X-14	
F.A. PROJECT No.			

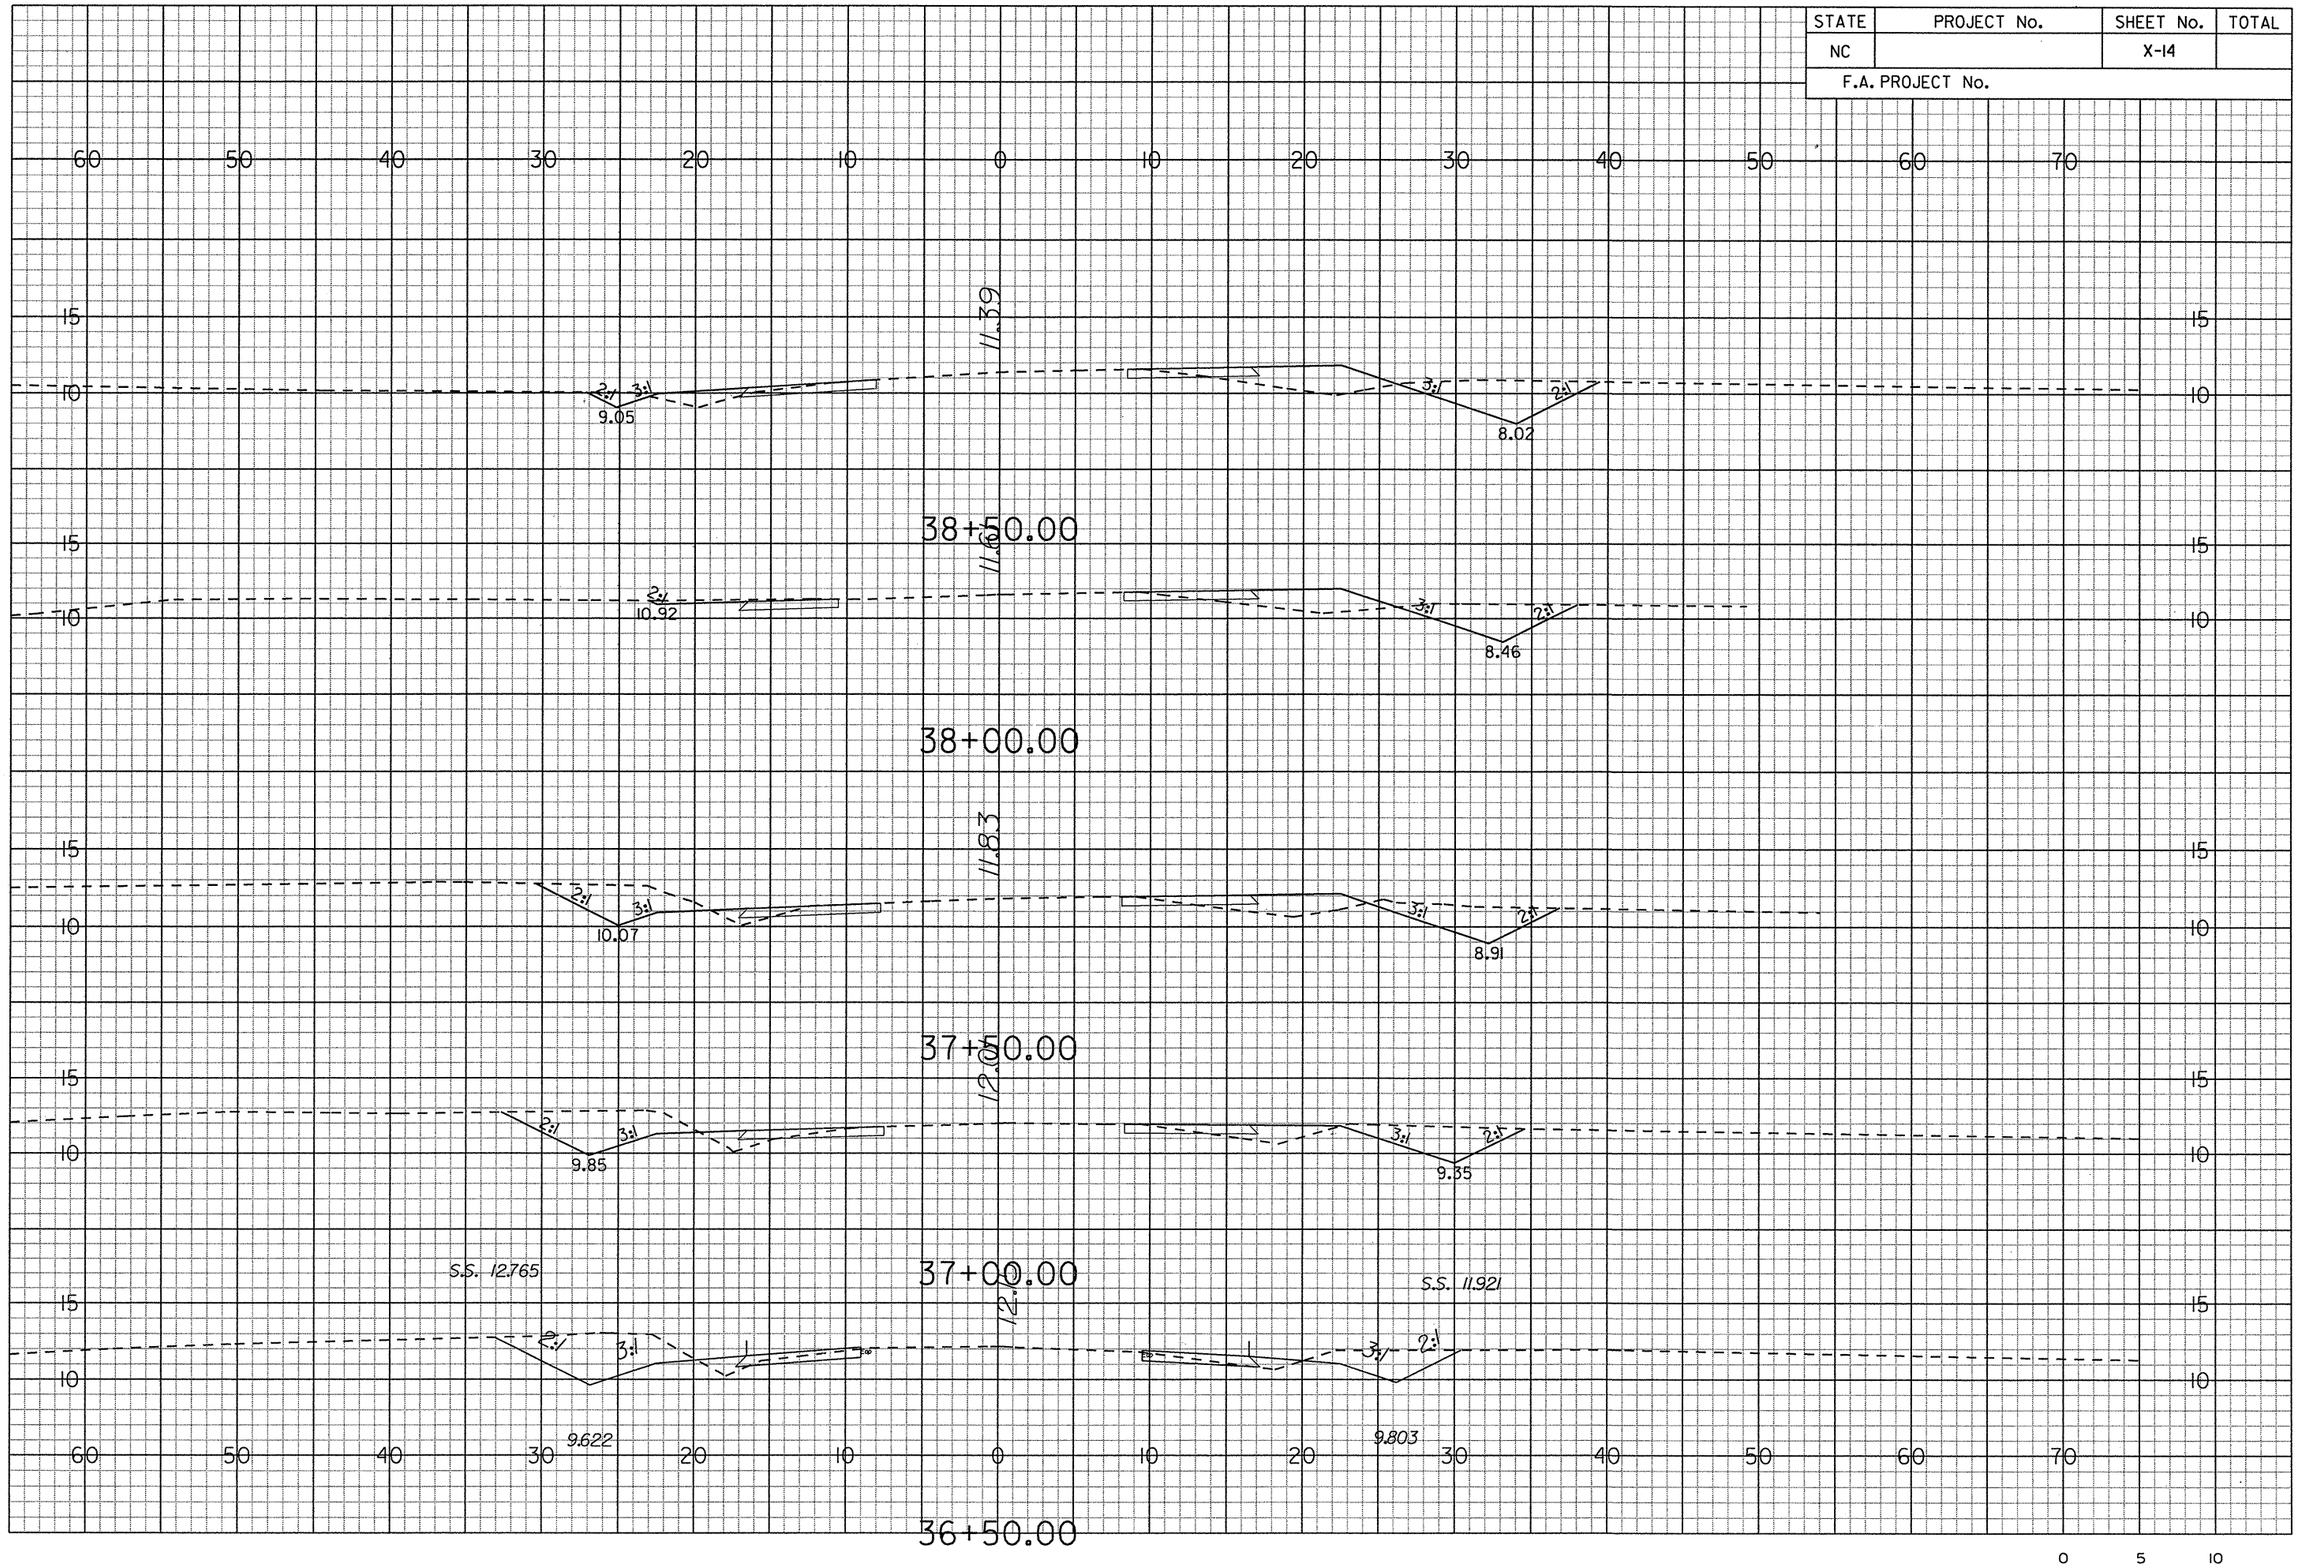

G:\Projects\20344\R-4429A\CADD\r4429a_rdy_xsc.loy
prf
6/14/2006

STATE	PROJECT No.	SHEET No.	TOTAL
NC		X-15	
F.A. PROJECT No.			

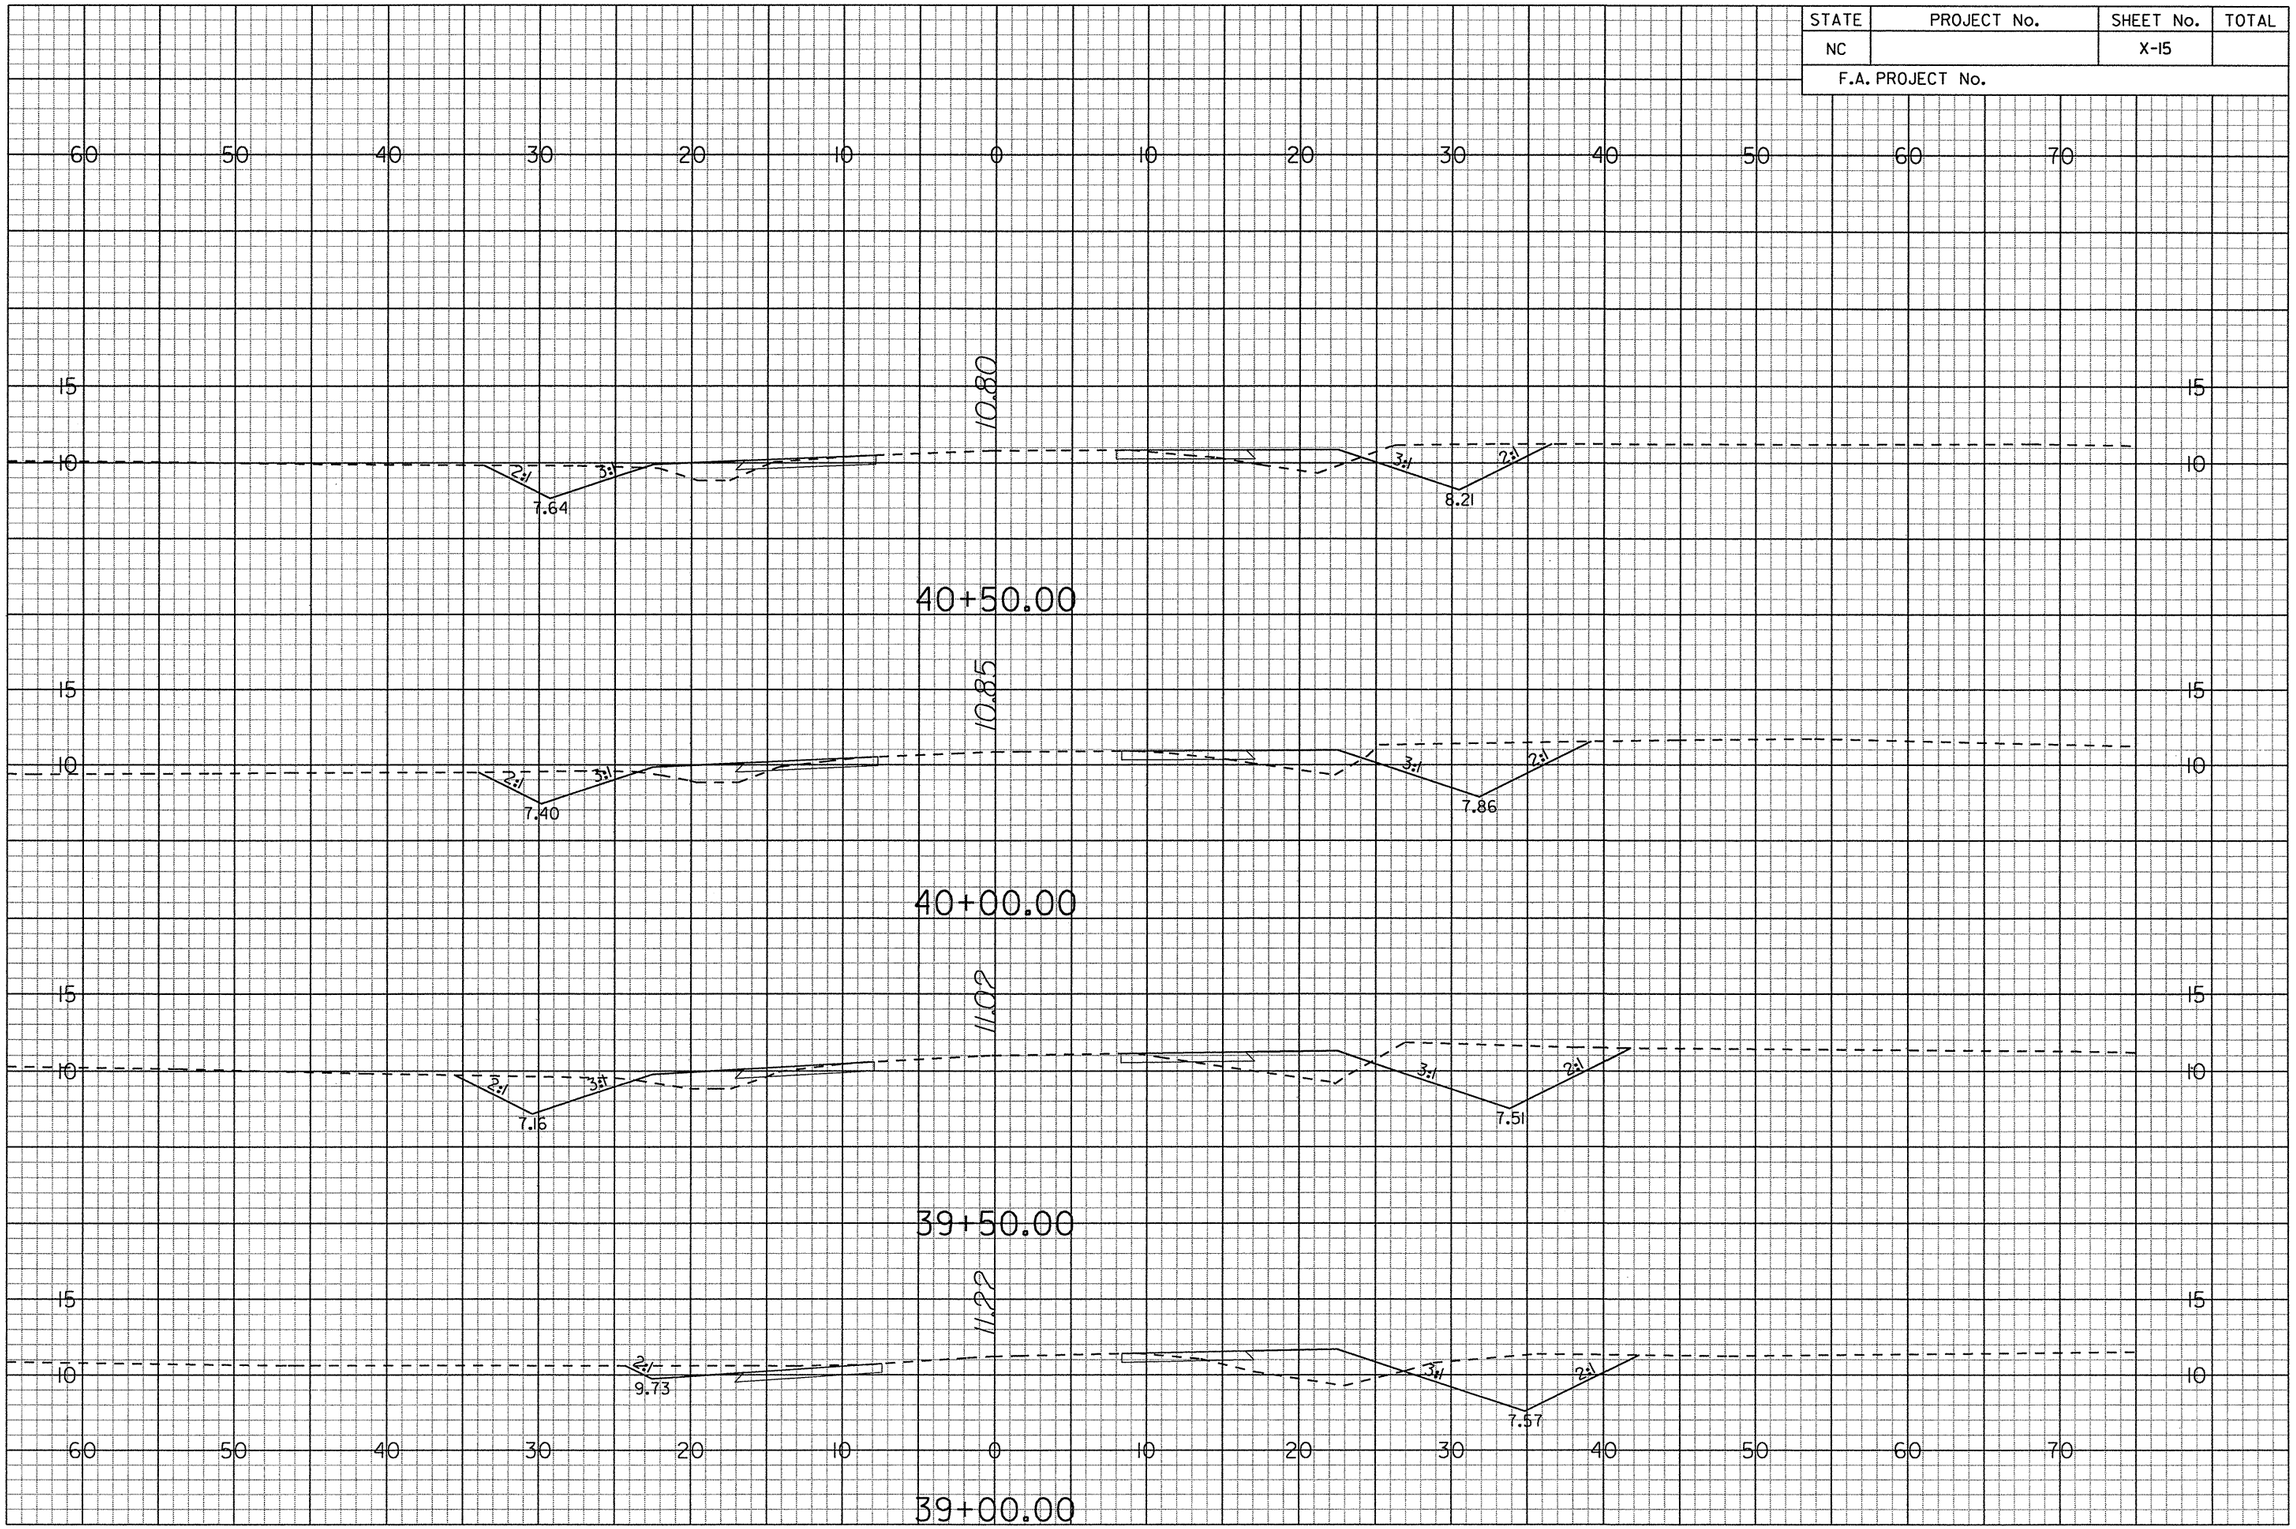

G:\Projects\20344\R-4429A\CADD\r4429a_rdy_xsc.lay
prf
6/14/2006

STATE	PROJECT No.	SHEET No.	TOTAL
NC		X-16	
F.A. PROJECT No.			

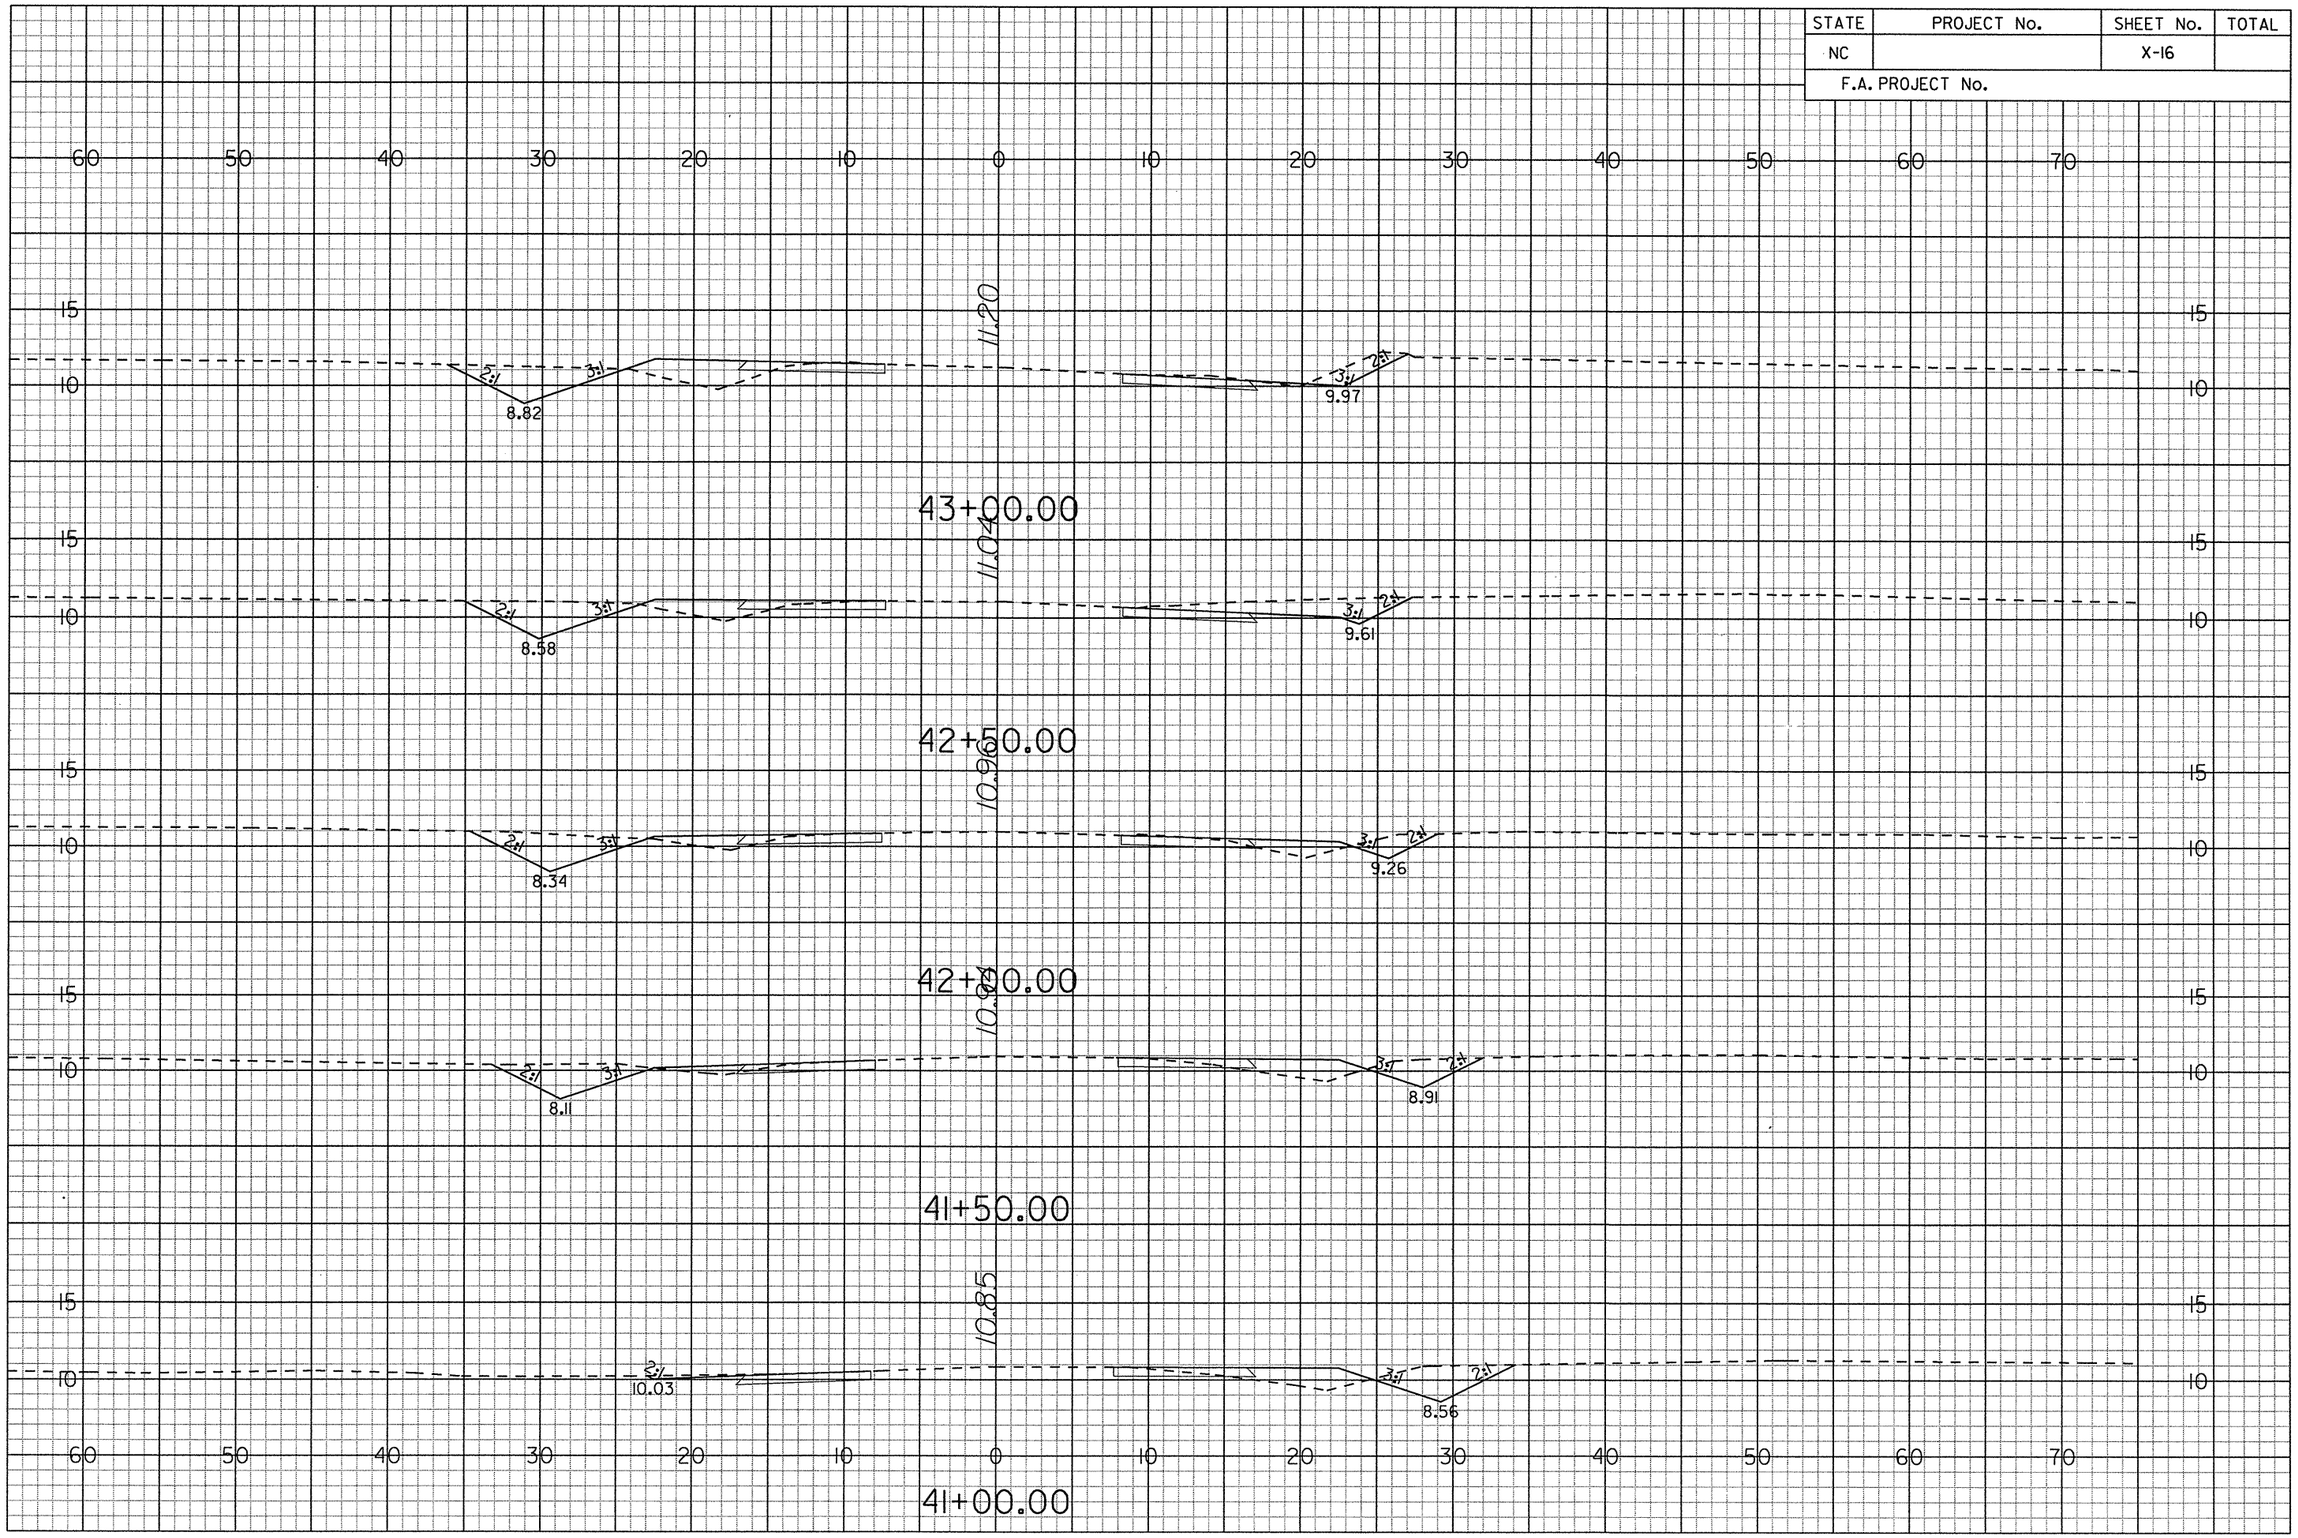

G:\Projects\20344\R-4429A\CADD\r4429a_rdy_xsc.lay
pr f
6/14/2006

STATE	PROJECT No.	SHEET No.	TOTAL
NC		X-17	
F.A. PROJECT No.			

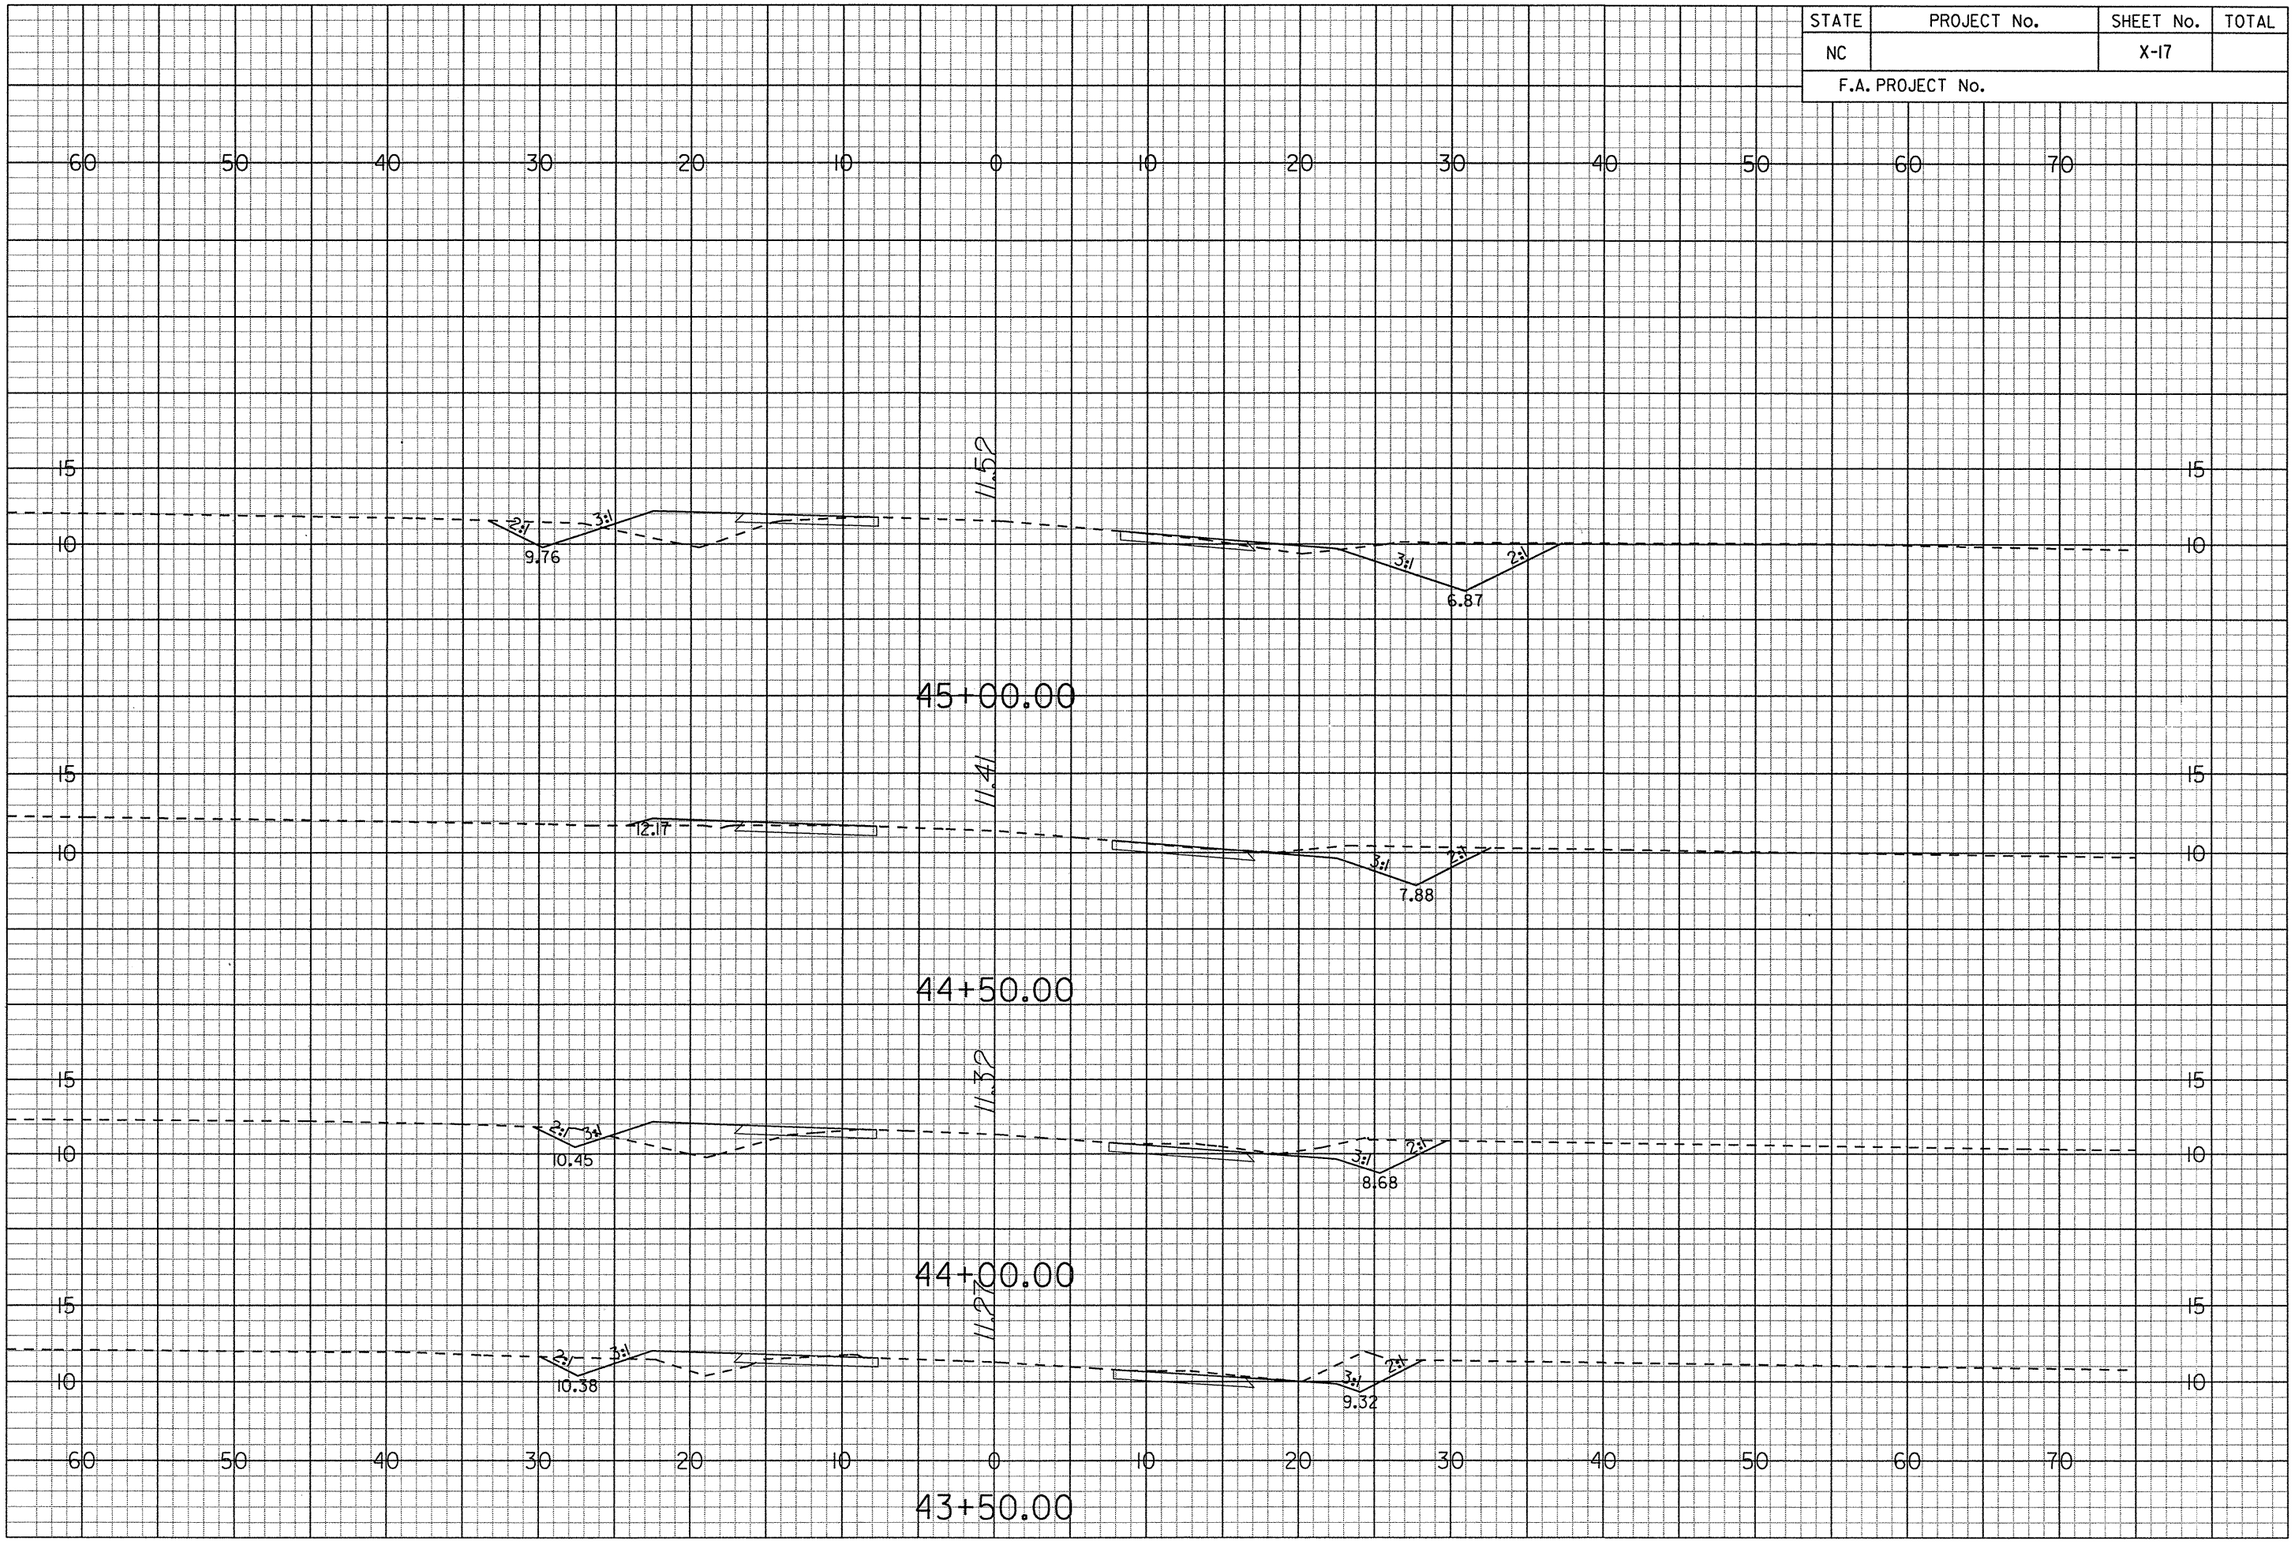

G:\Projects\20344\R-4429A\CADD\r-4429a_rdy_xsc.lay
prf
6/14/2006

STATE	PROJECT No.	SHEET No.	TOTAL
NC		X-18	
F.A. PROJECT No.			

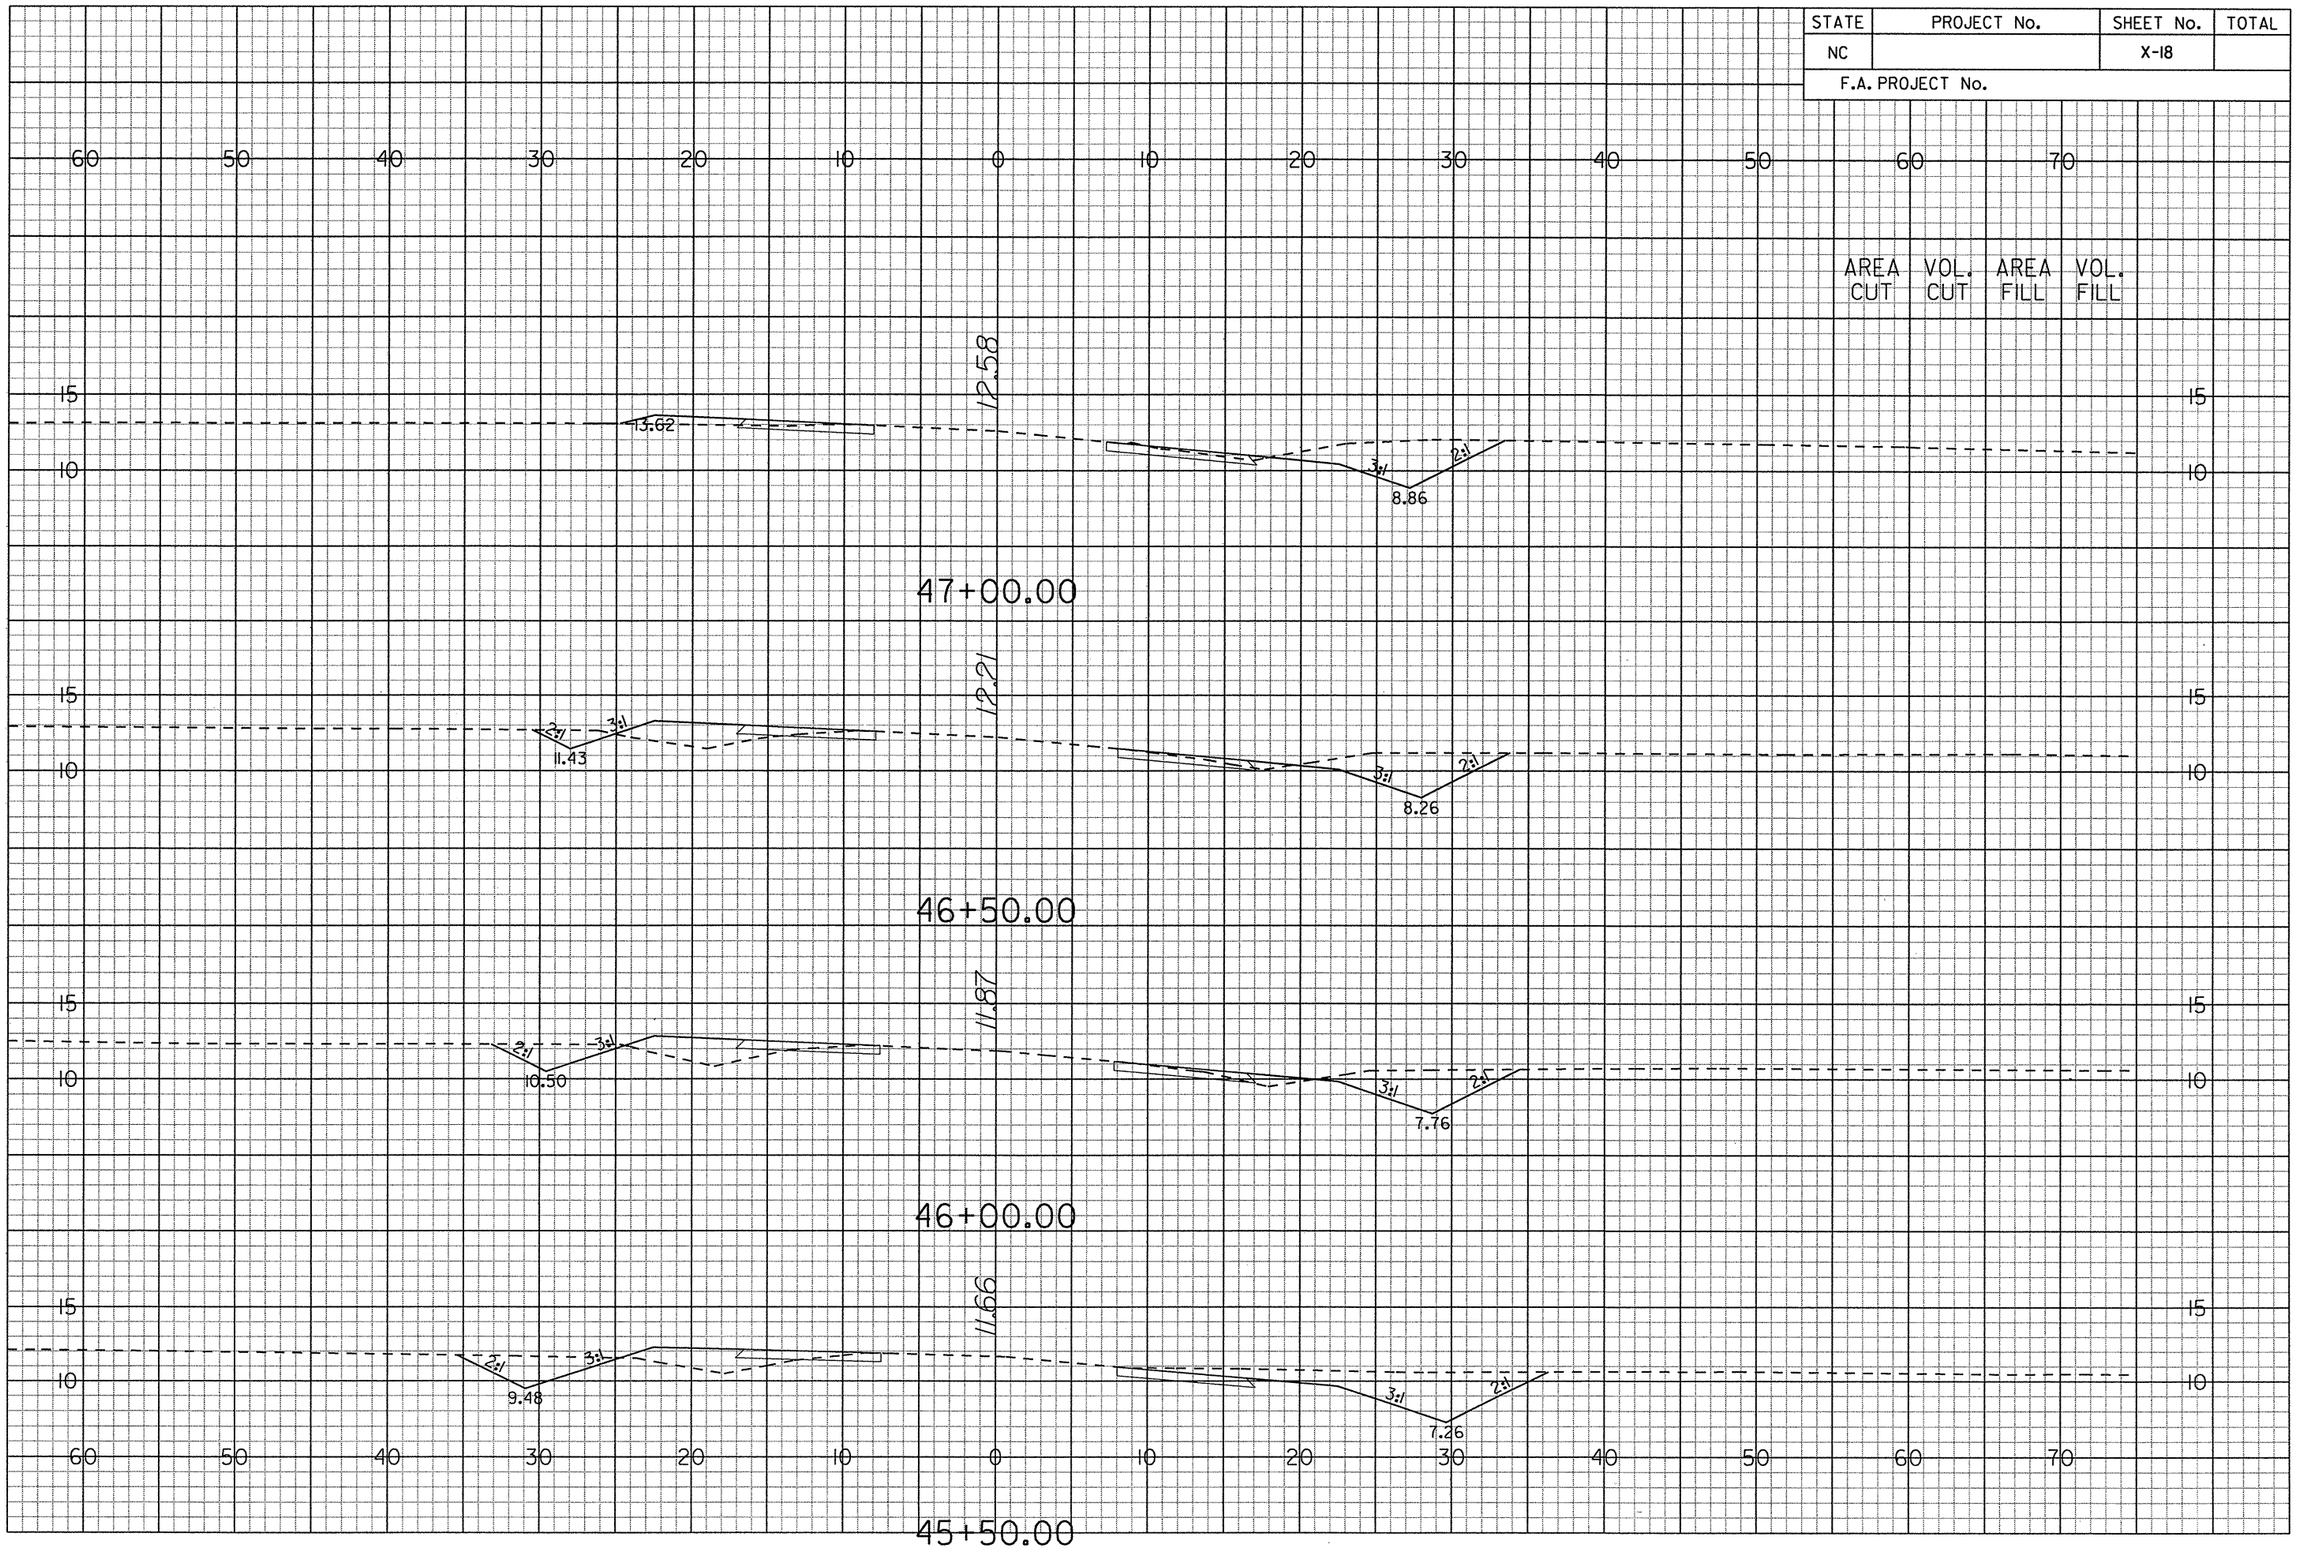

G:\Projects\20344\R-4429A\CADD\r4429a_rdy_xsc.loy
prf
6/14/2006

STATE	PROJECT No.	SHEET No.	TOTAL
NC		X-19	
F.A. PROJECT No.			

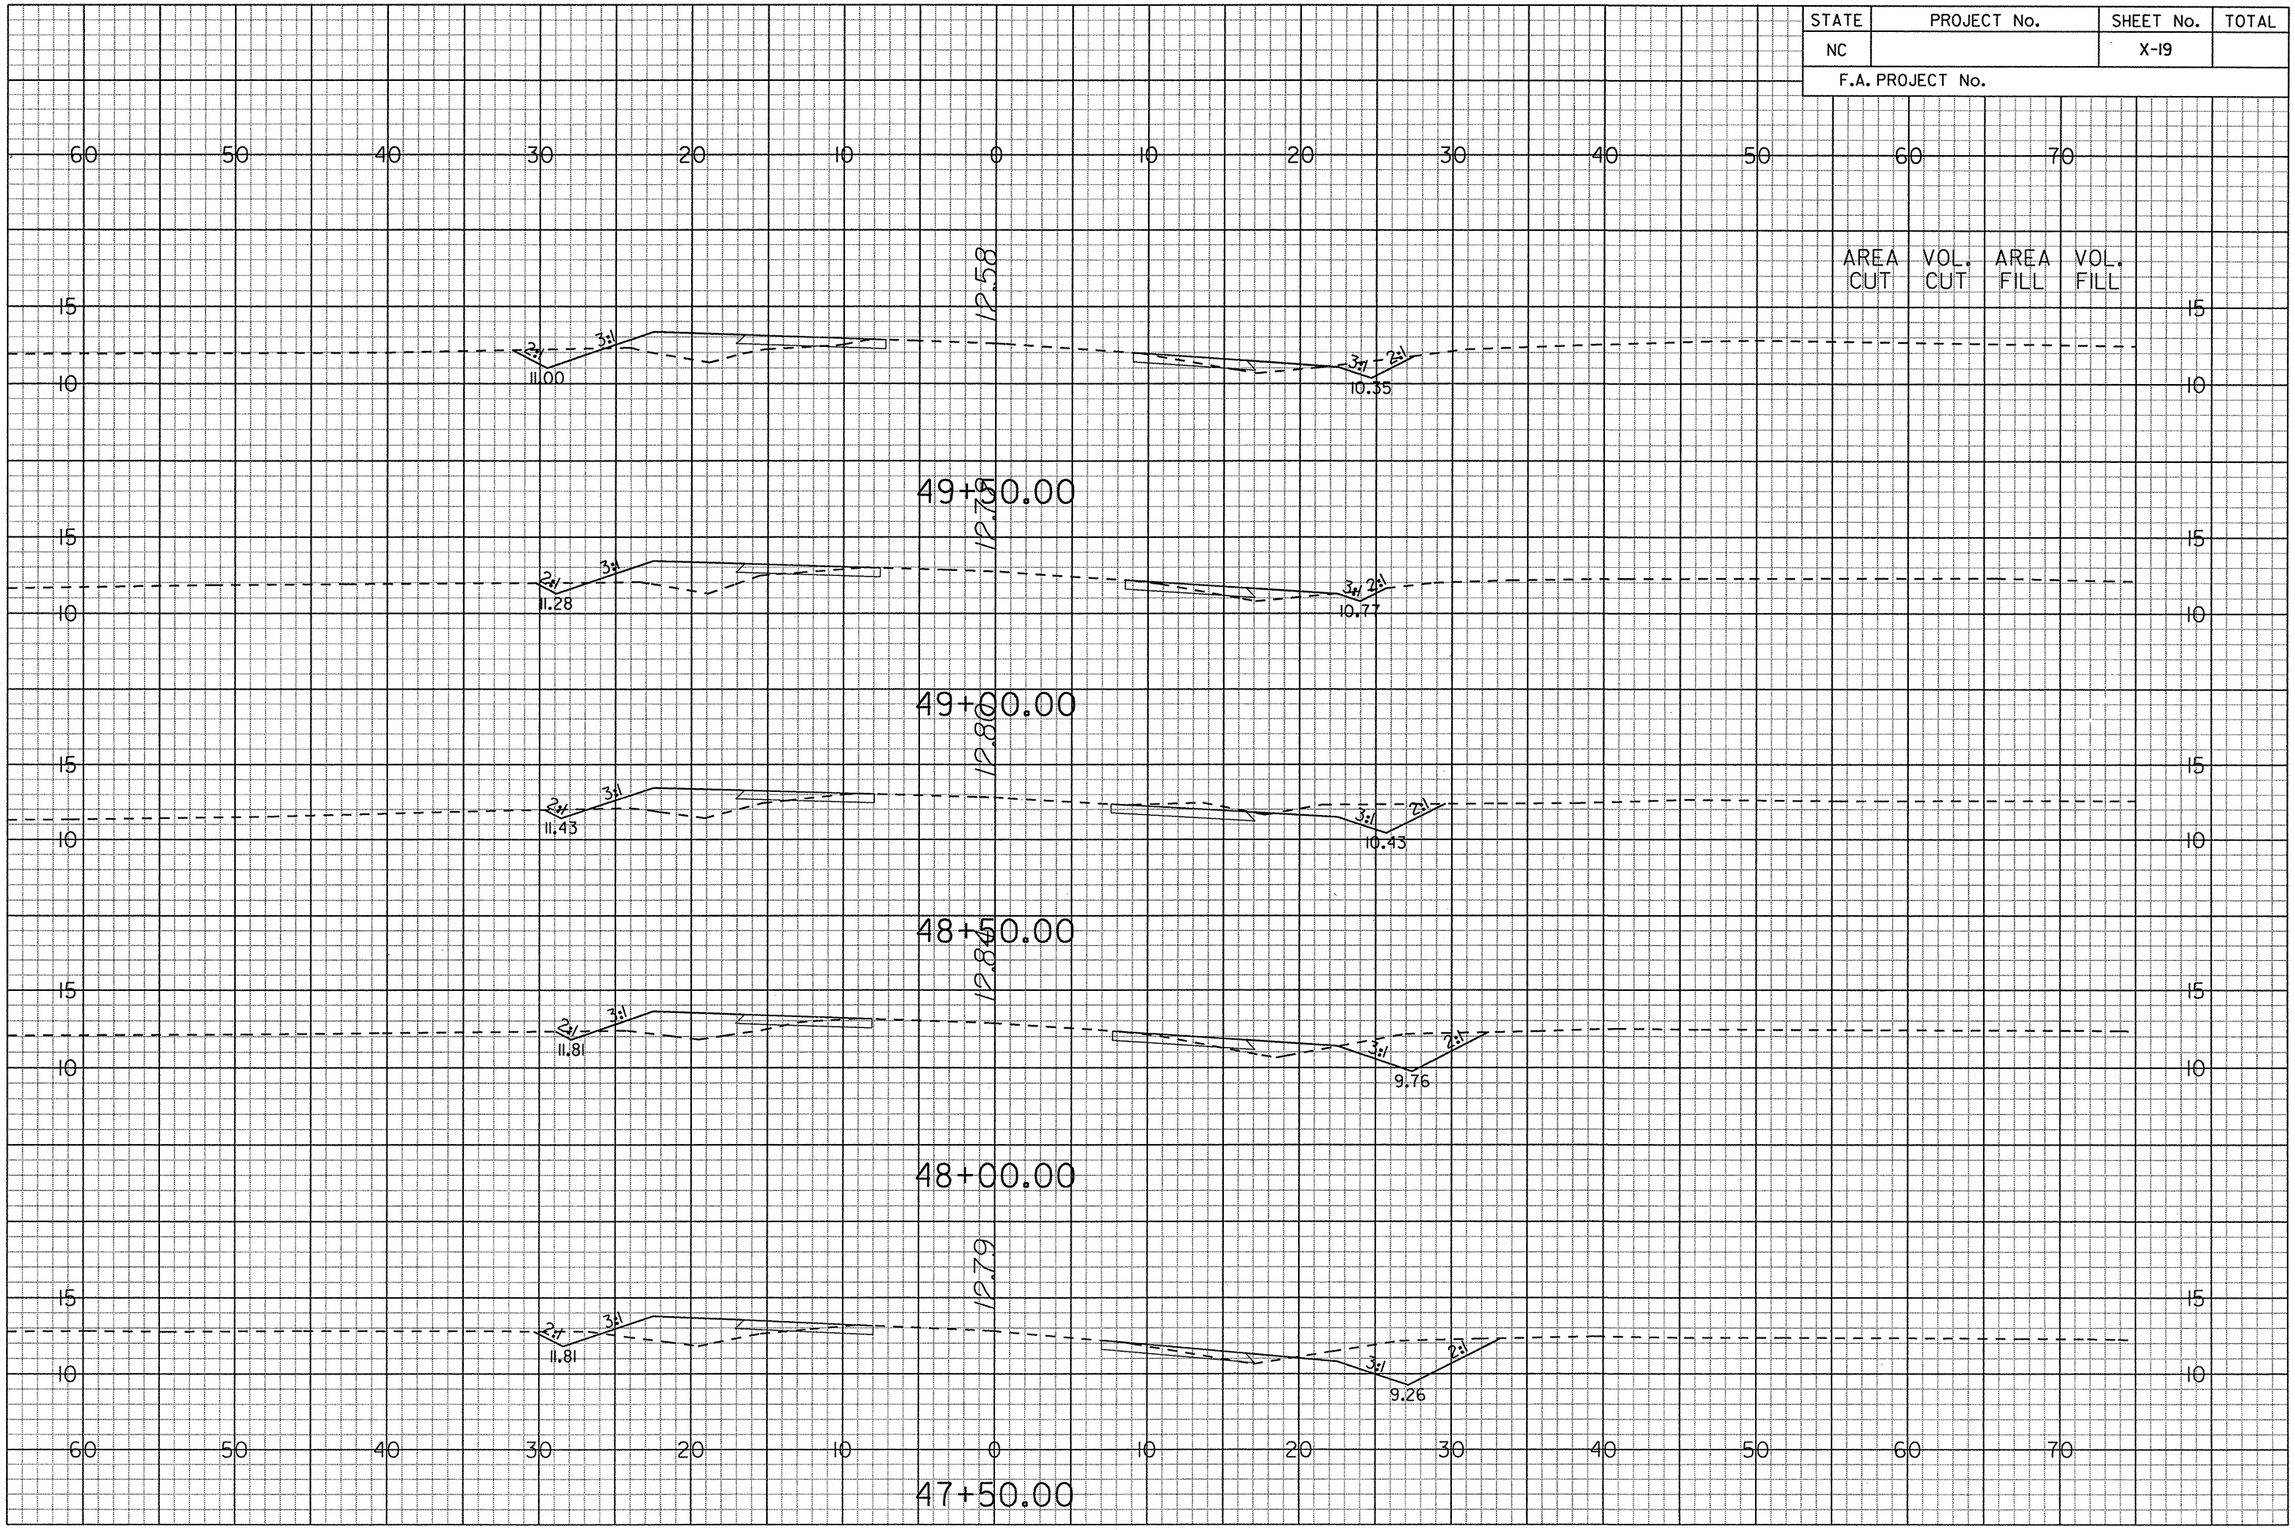

G:\Projects\20344\R-4429A\CADD\r-4429a_rdy_xsclay
prf
6/14/2006

STATE	PROJECT No.	SHEET No.	TOTAL
NC		X-20	
F.A. PROJECT No.			

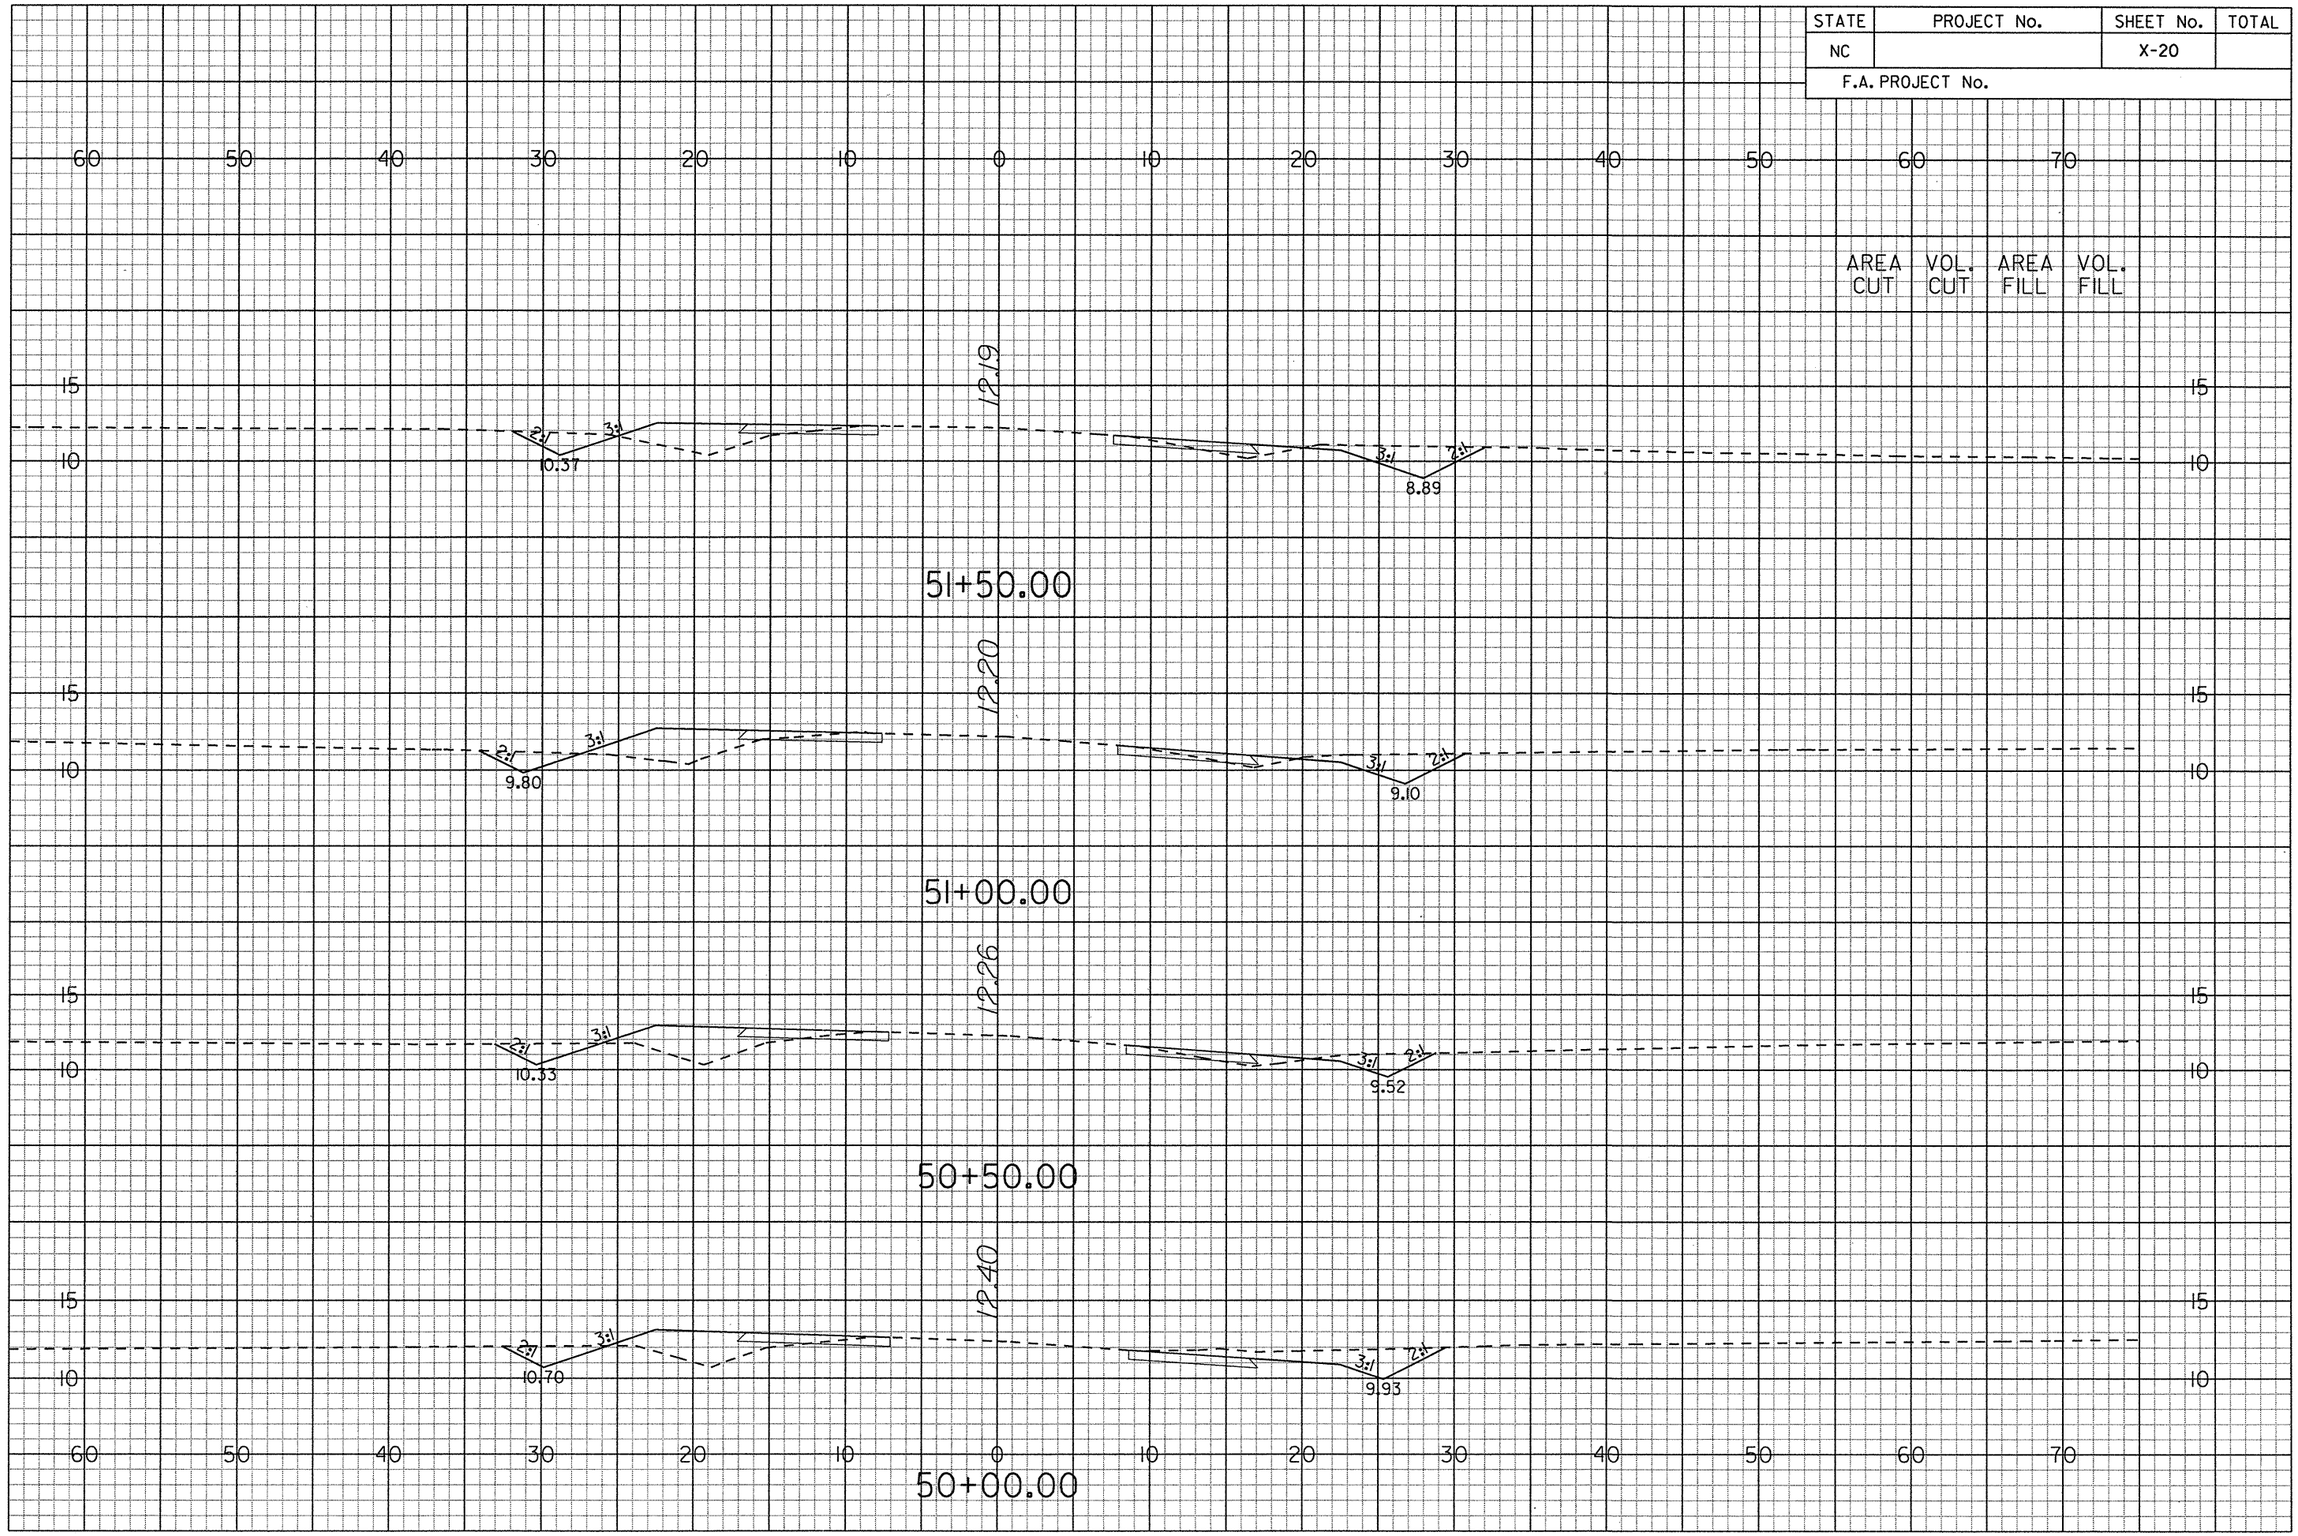

G:\Projects\20344\R-4429A\CADDY-4429a_rdy_xsc.lay
pr-f
6/14/2006

0 5 10

STATE	PROJECT No.	SHEET No.	TOTAL
NC		X-21	
F.A. PROJECT No.			

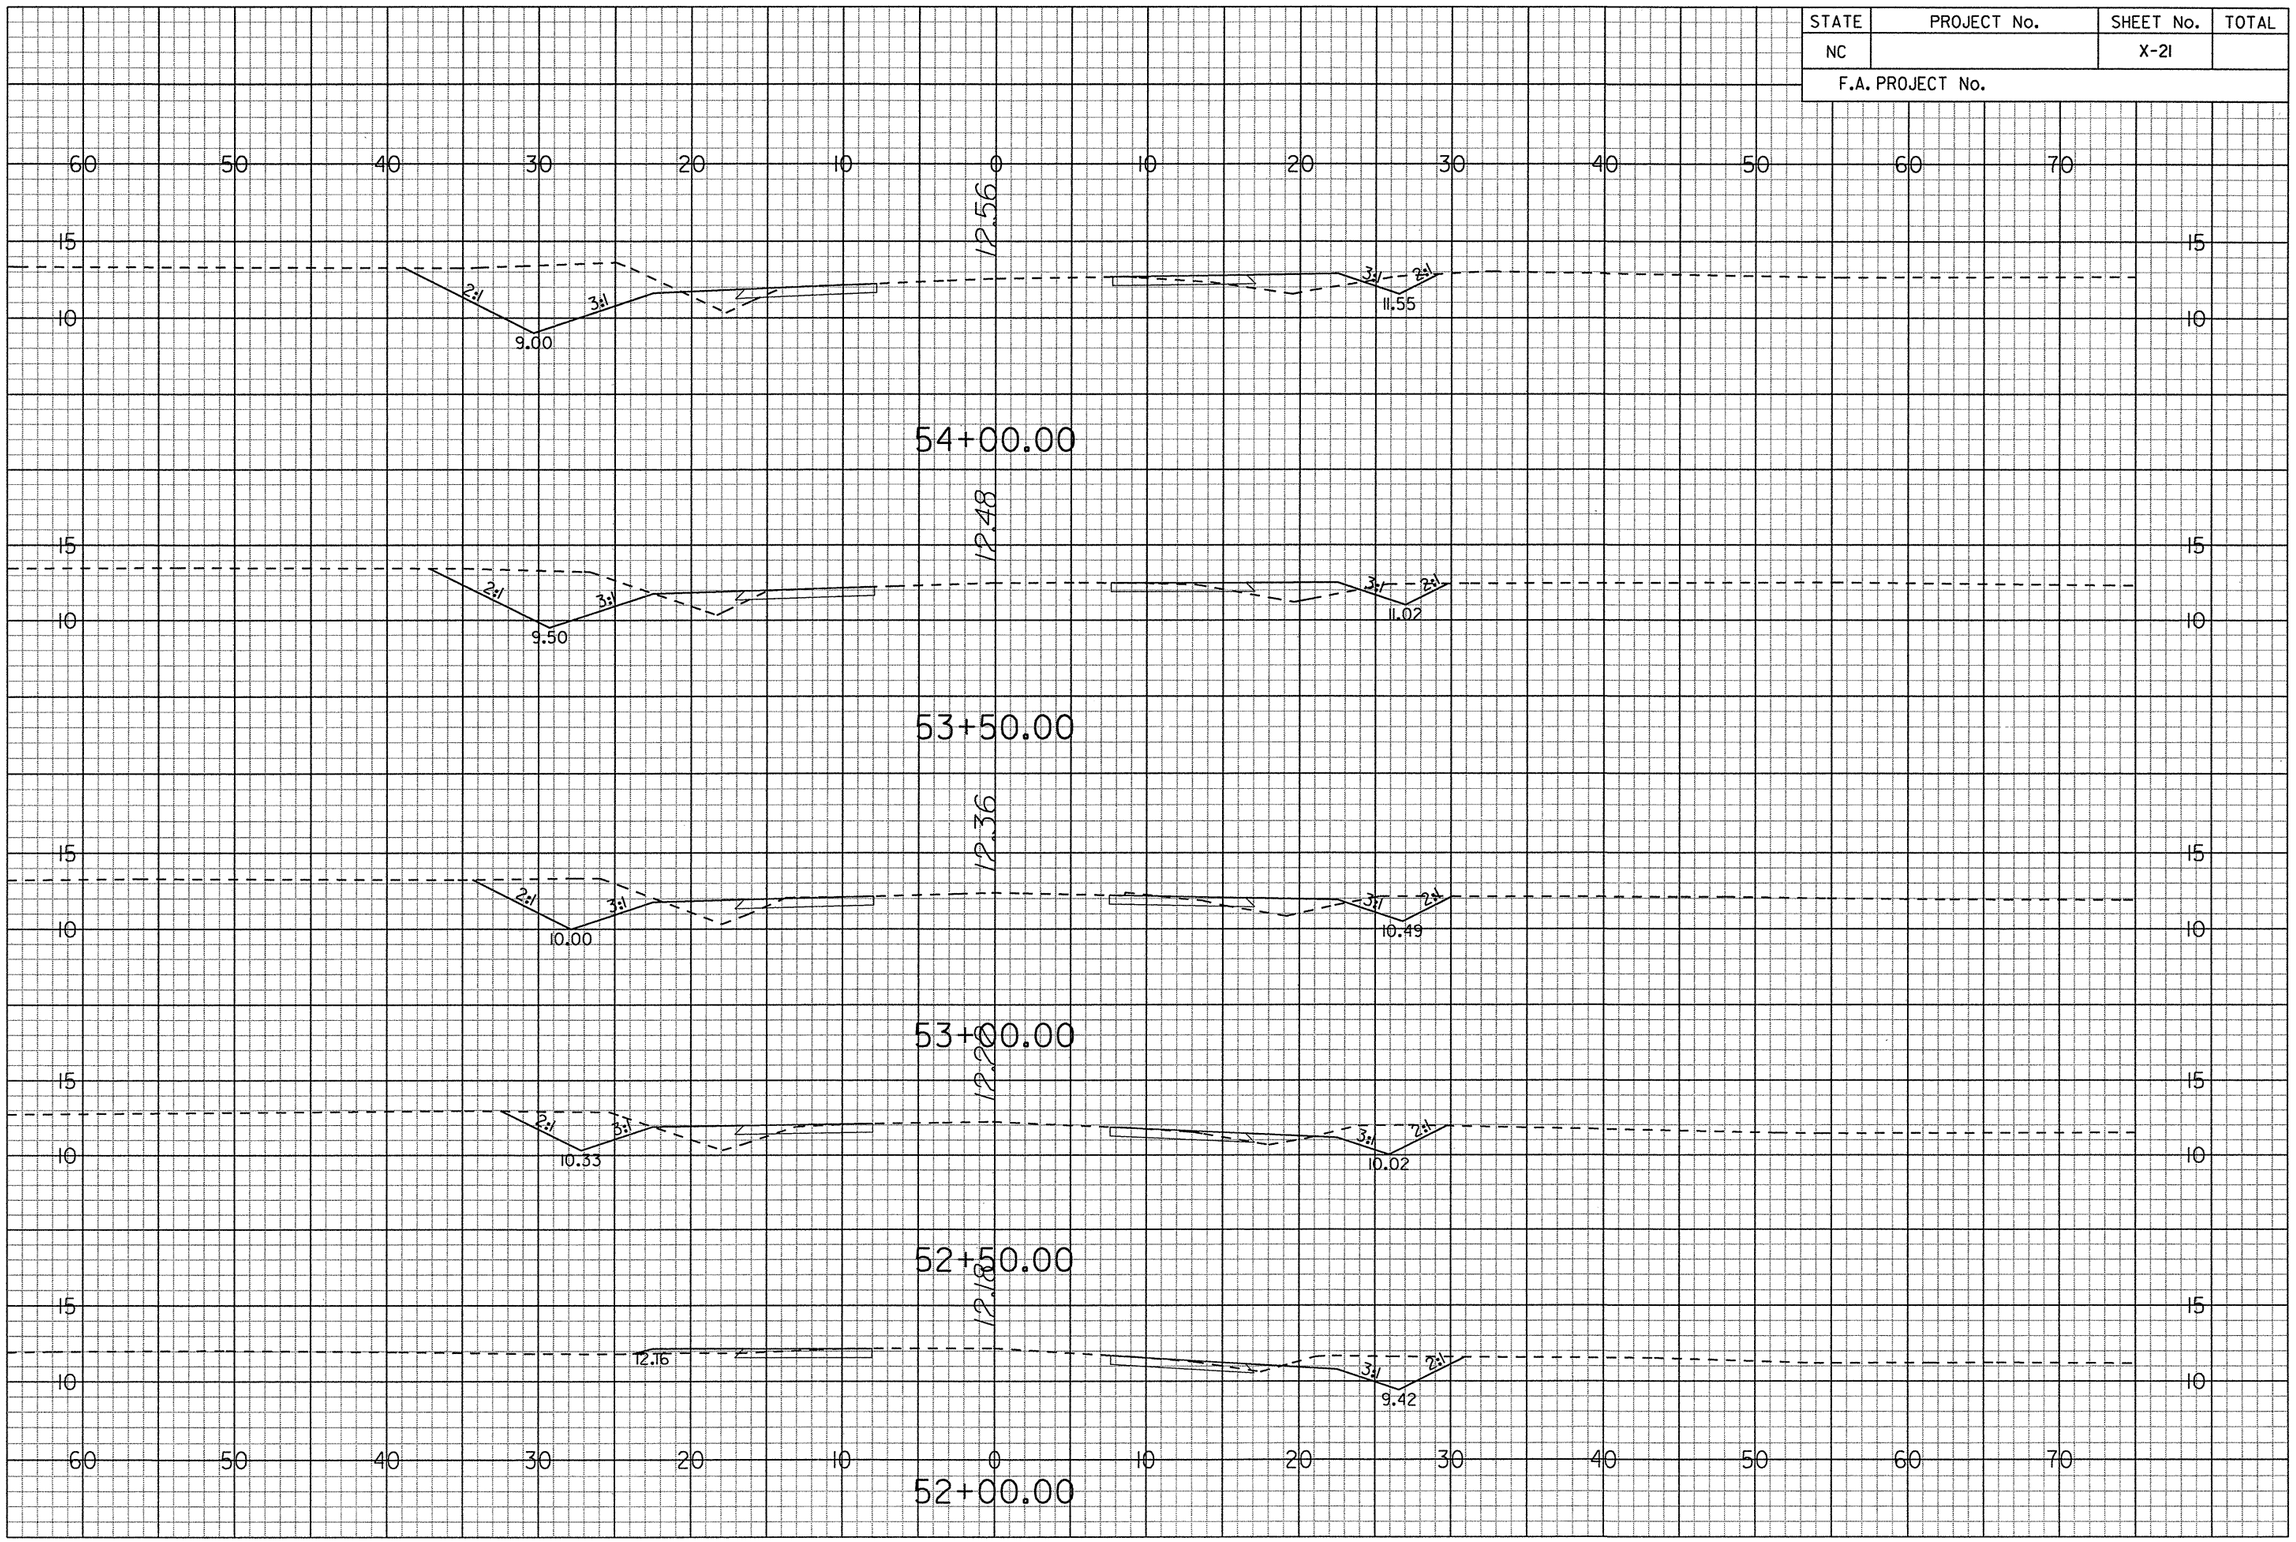

G:\Projects\20344\R-4429A\CADD\r-4429a_rdy_xsc.lay
pr-f
6/14/2006

STATE	PROJECT No.	SHEET No.	TOTAL
NC		X-22	
F.A. PROJECT No.			

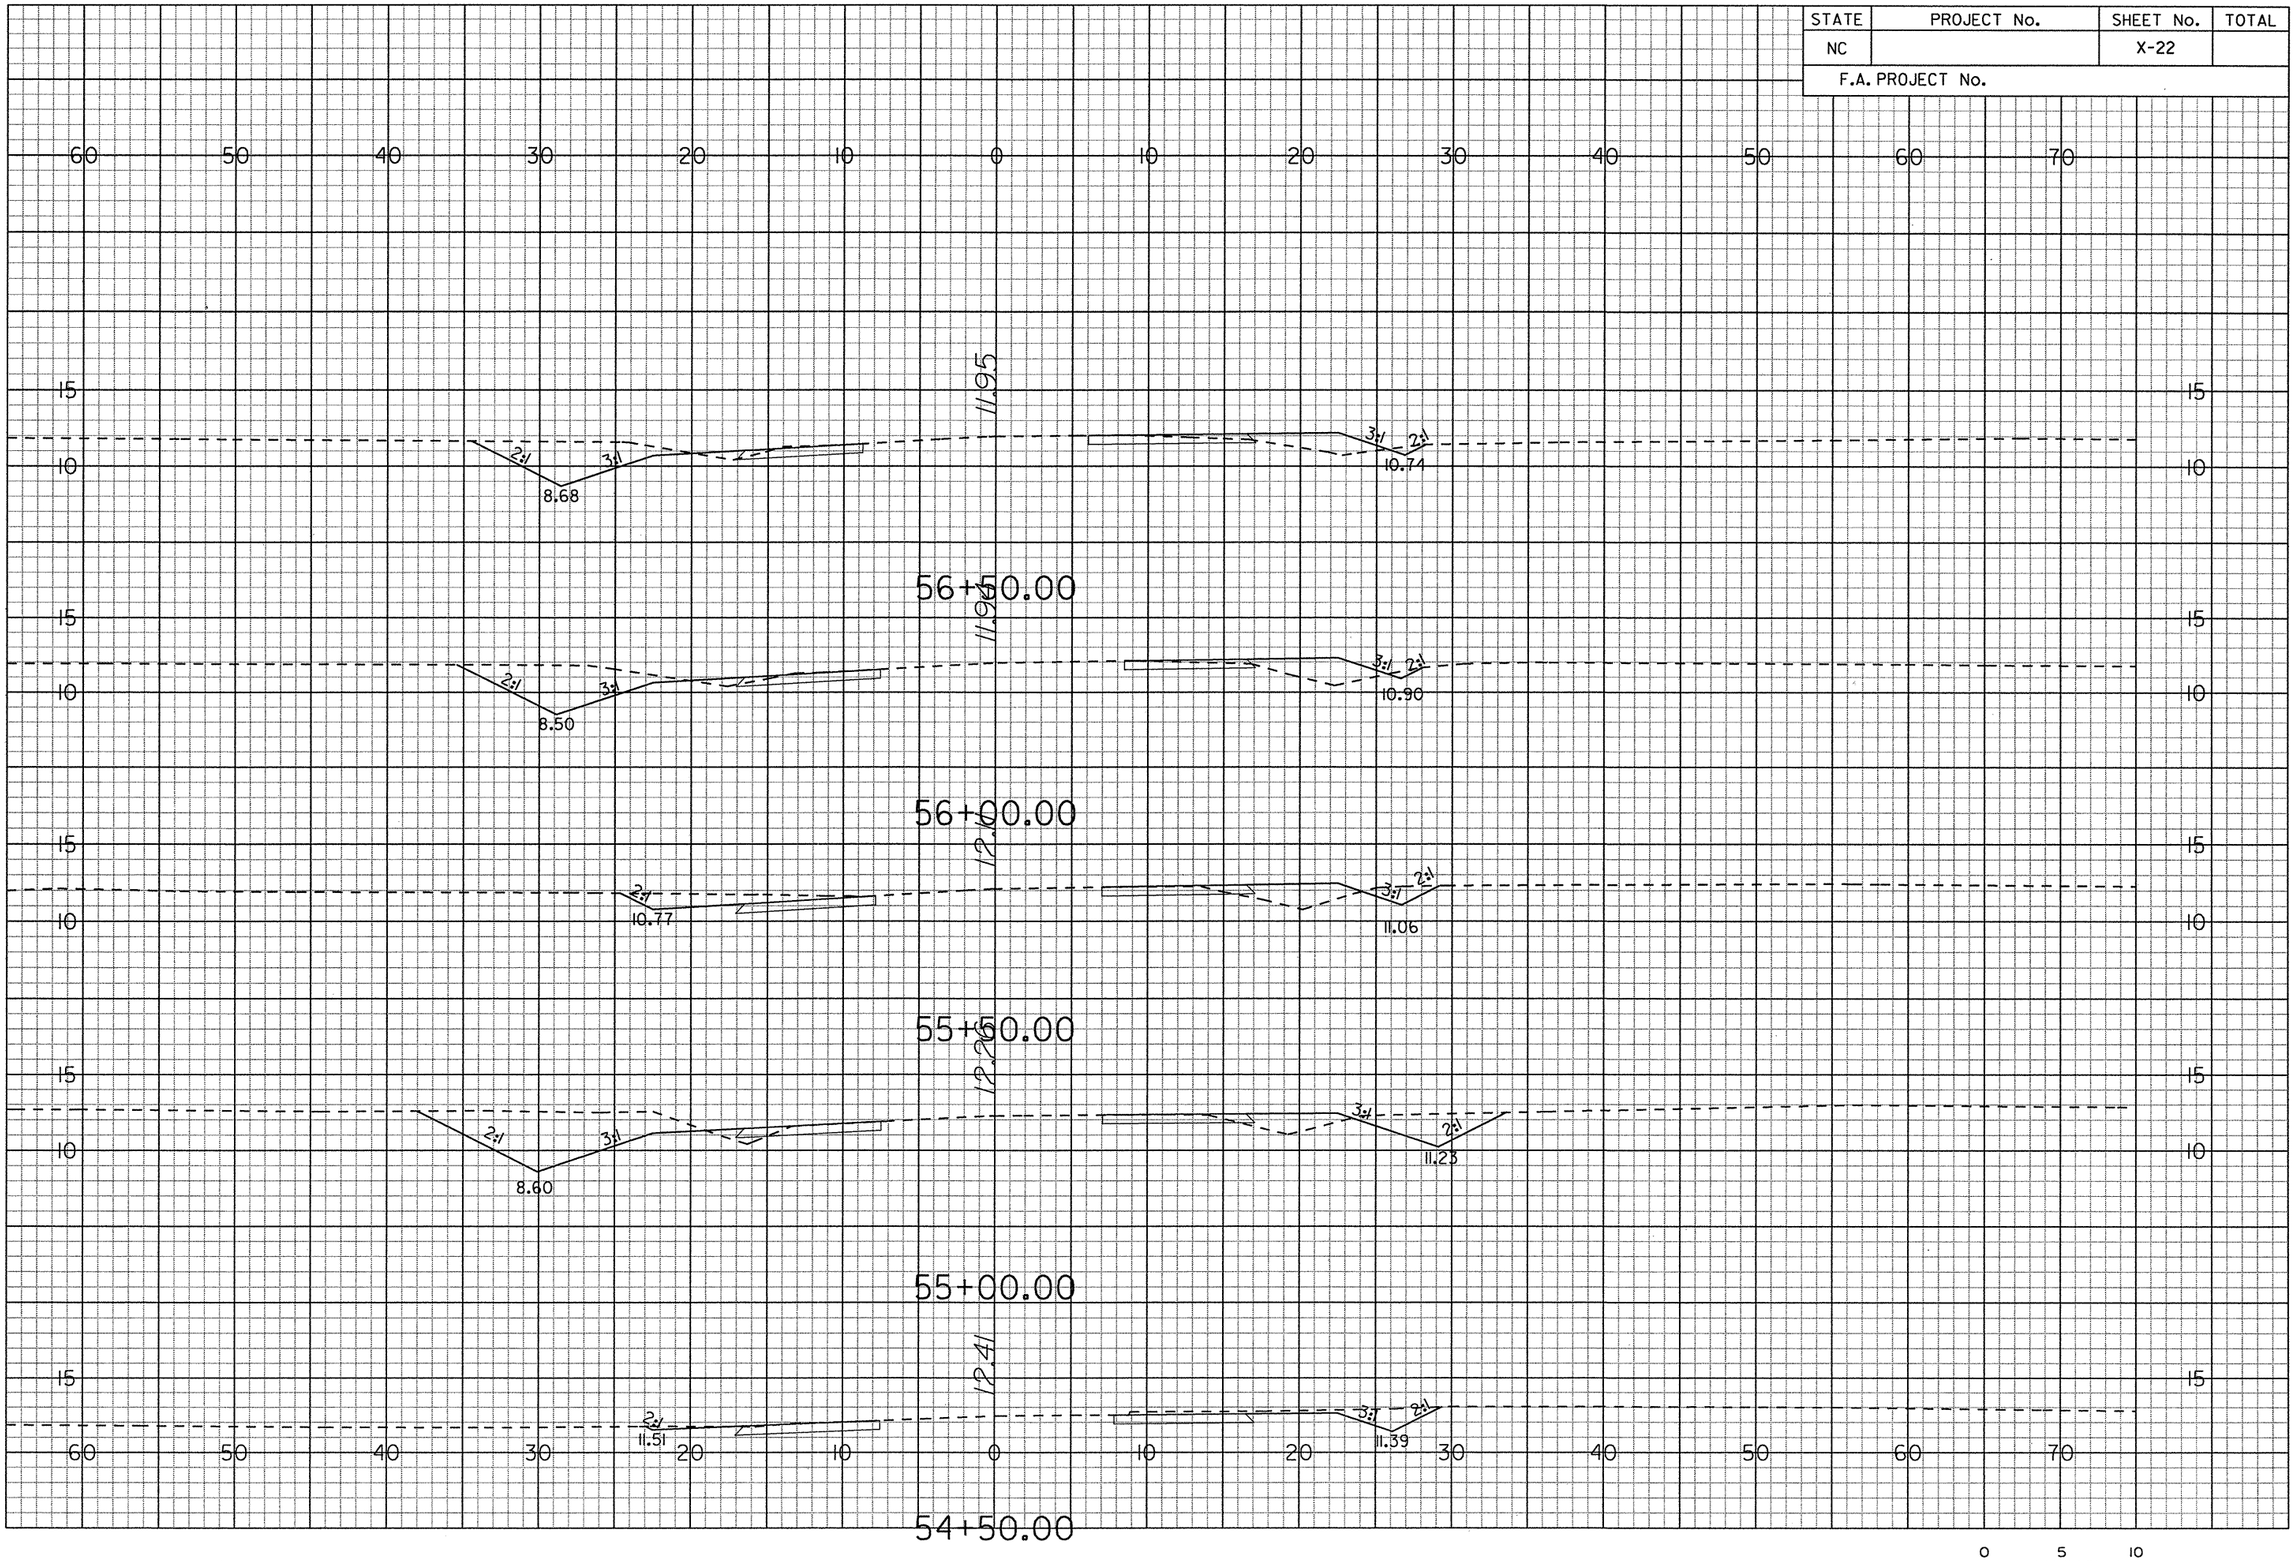

G:\Projects\20344\R-4429A\CADD\r4429a_rdy_xsec.loy
prf
6/14/2006

STATE	PROJECT No.	SHEET No.	TOTAL
NC		X-23	
F.A. PROJECT No.			

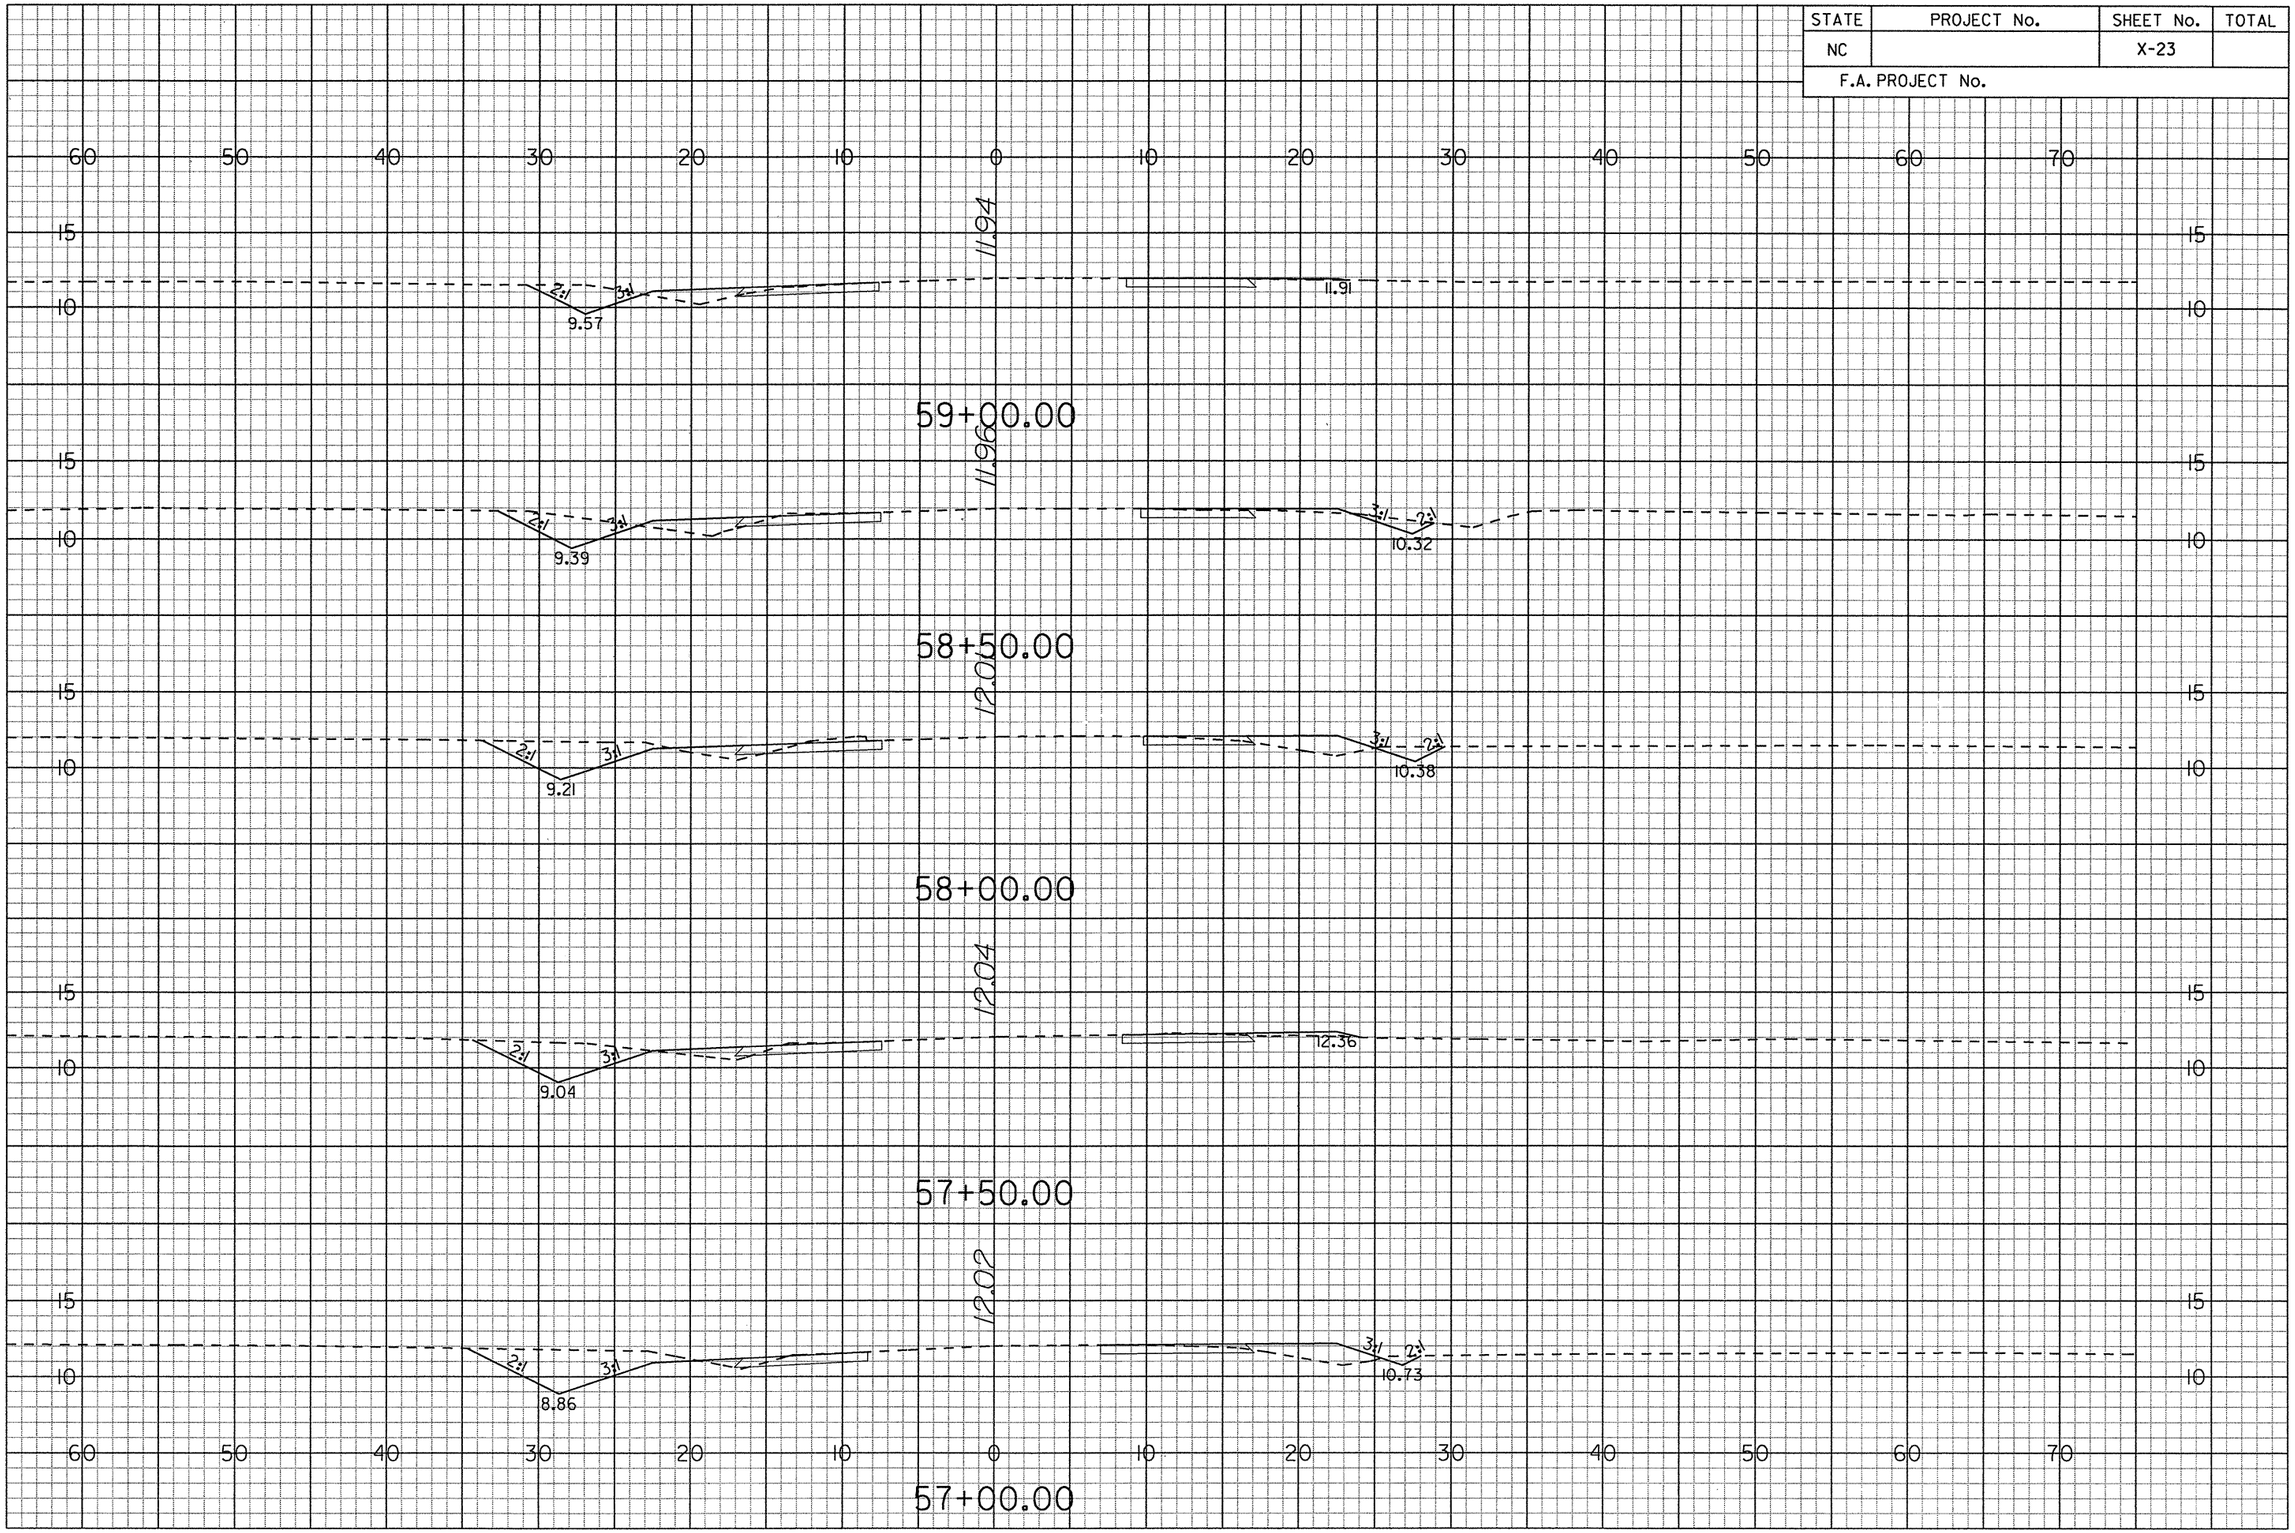

G:\Projects\20344\R-4429A\CADD\r-4429a_rdy_xsc.loy
***pr f**
6/14/2006

STATE	PROJECT No.	SHEET No.	TOTAL
NC		X-24	
F.A. PROJECT No.			

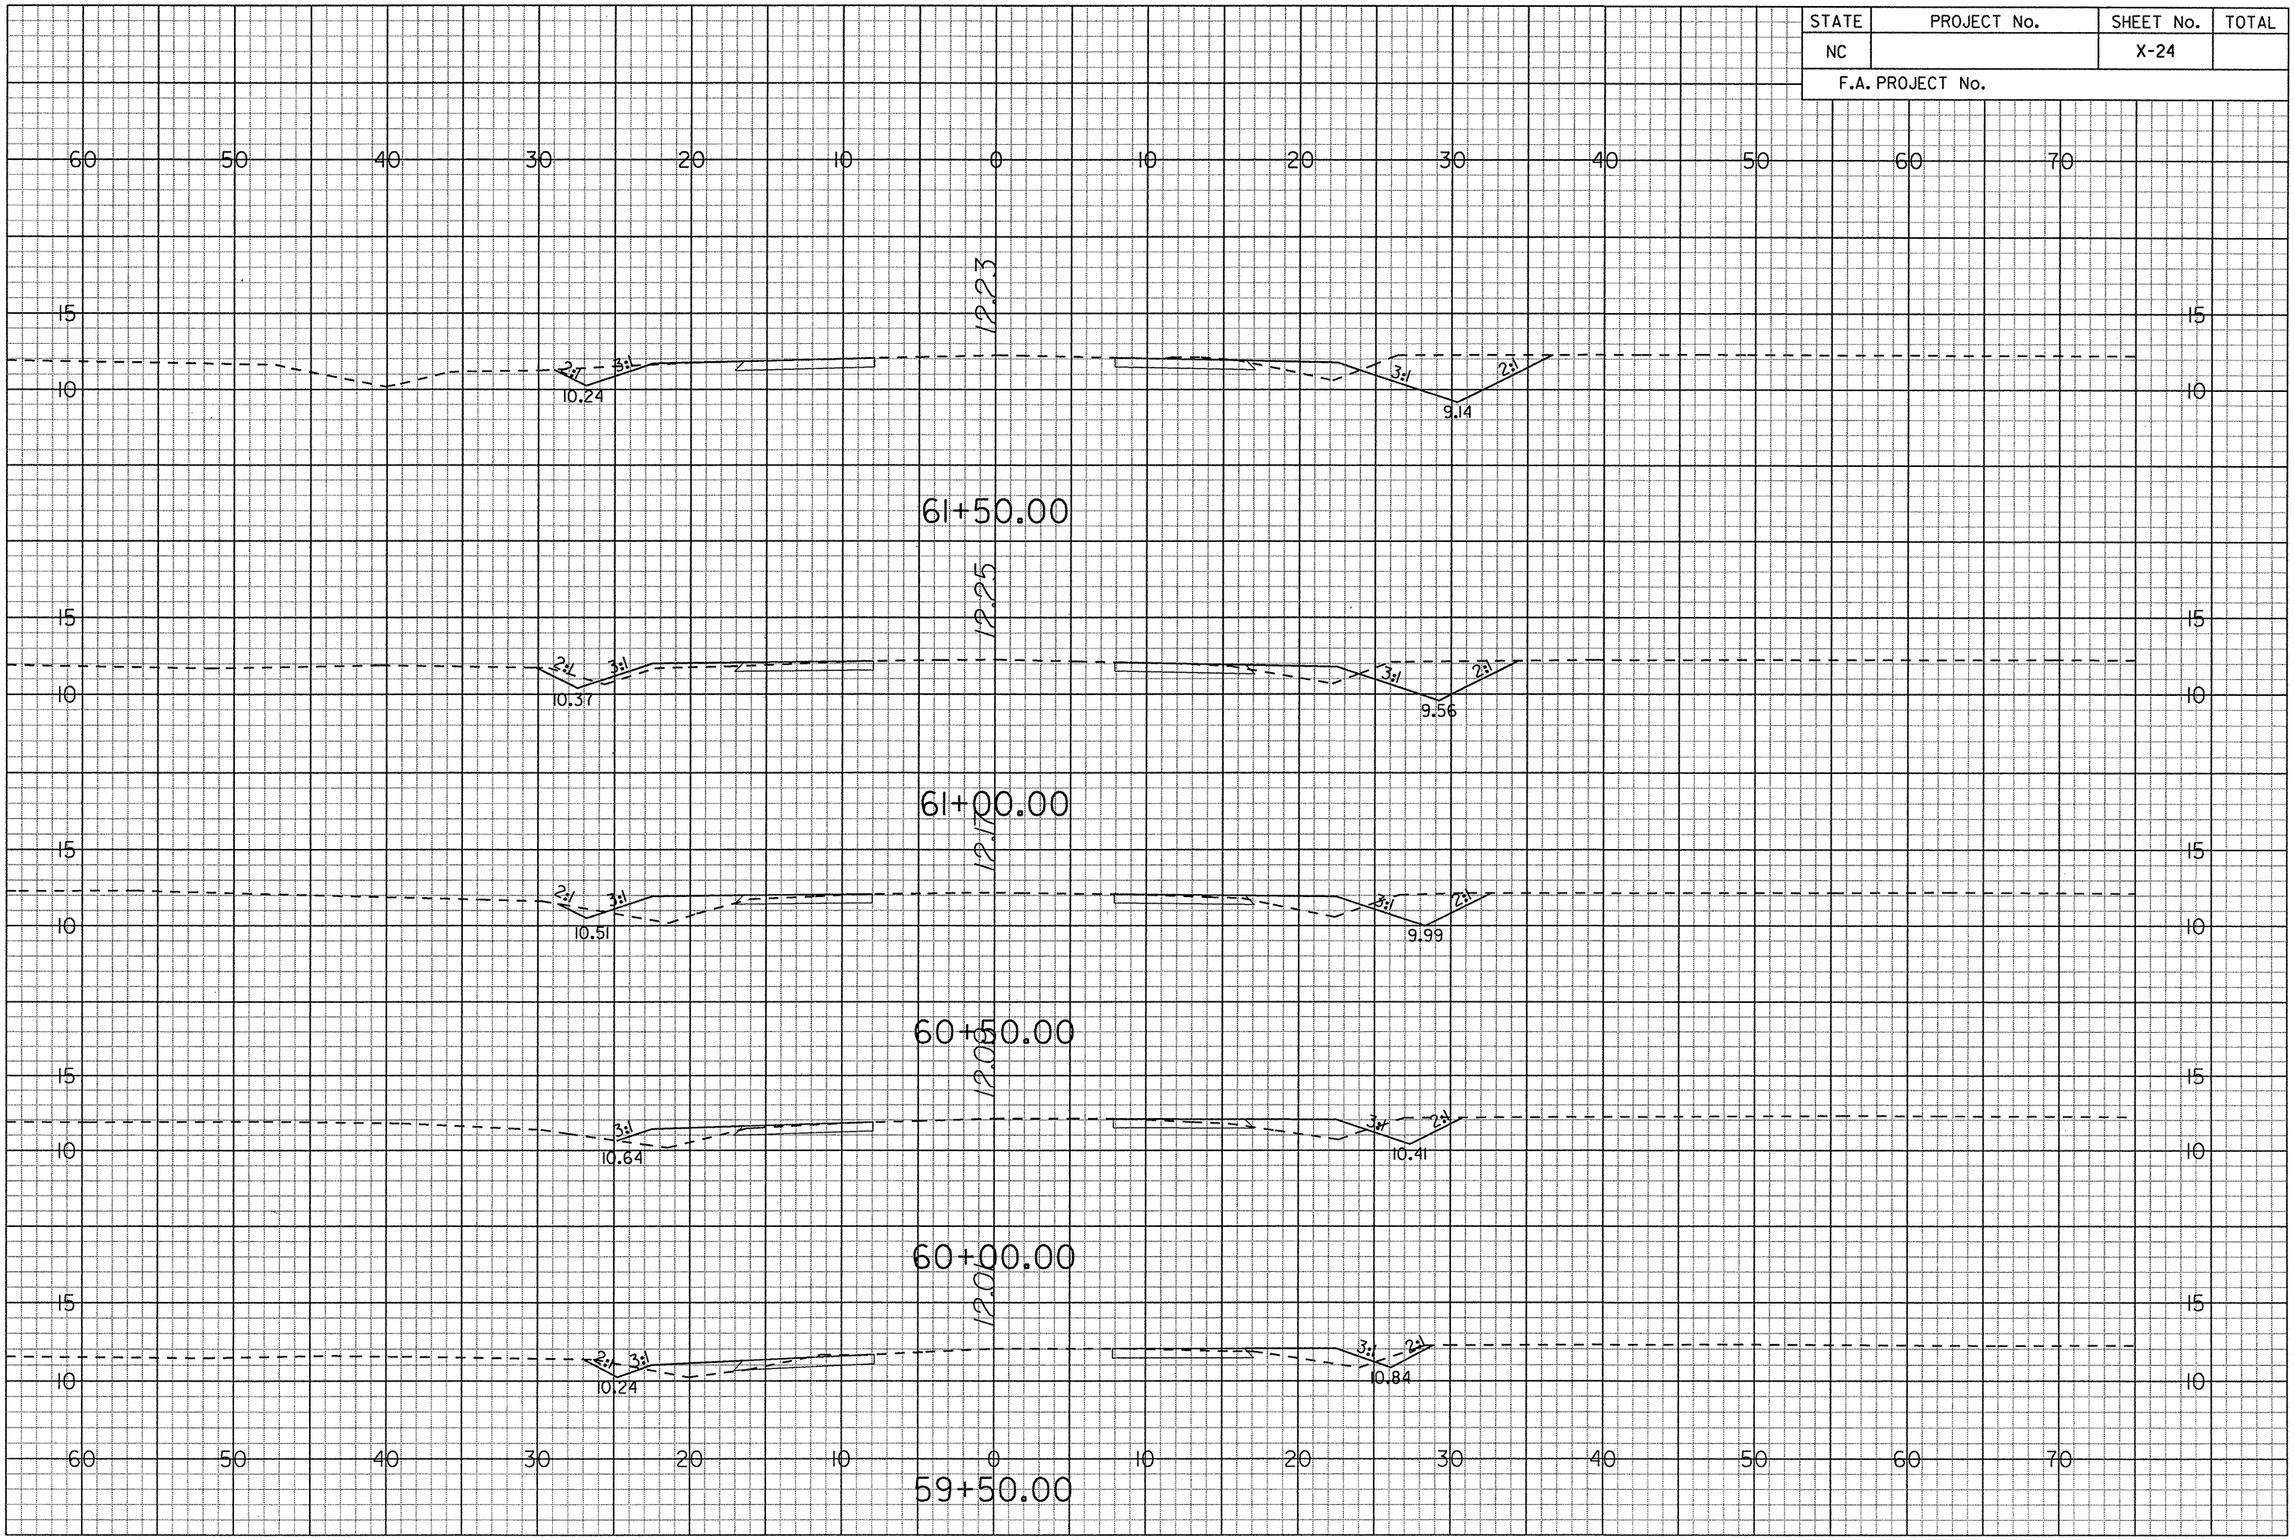

G:\Projects\20344\R-4429A\CADD\r4429a_rdy_xsc.lay
prf
6/14/2006

STATE	PROJECT No.	SHEET No.	TOTAL
NC		X-25	
F.A. PROJECT No.			

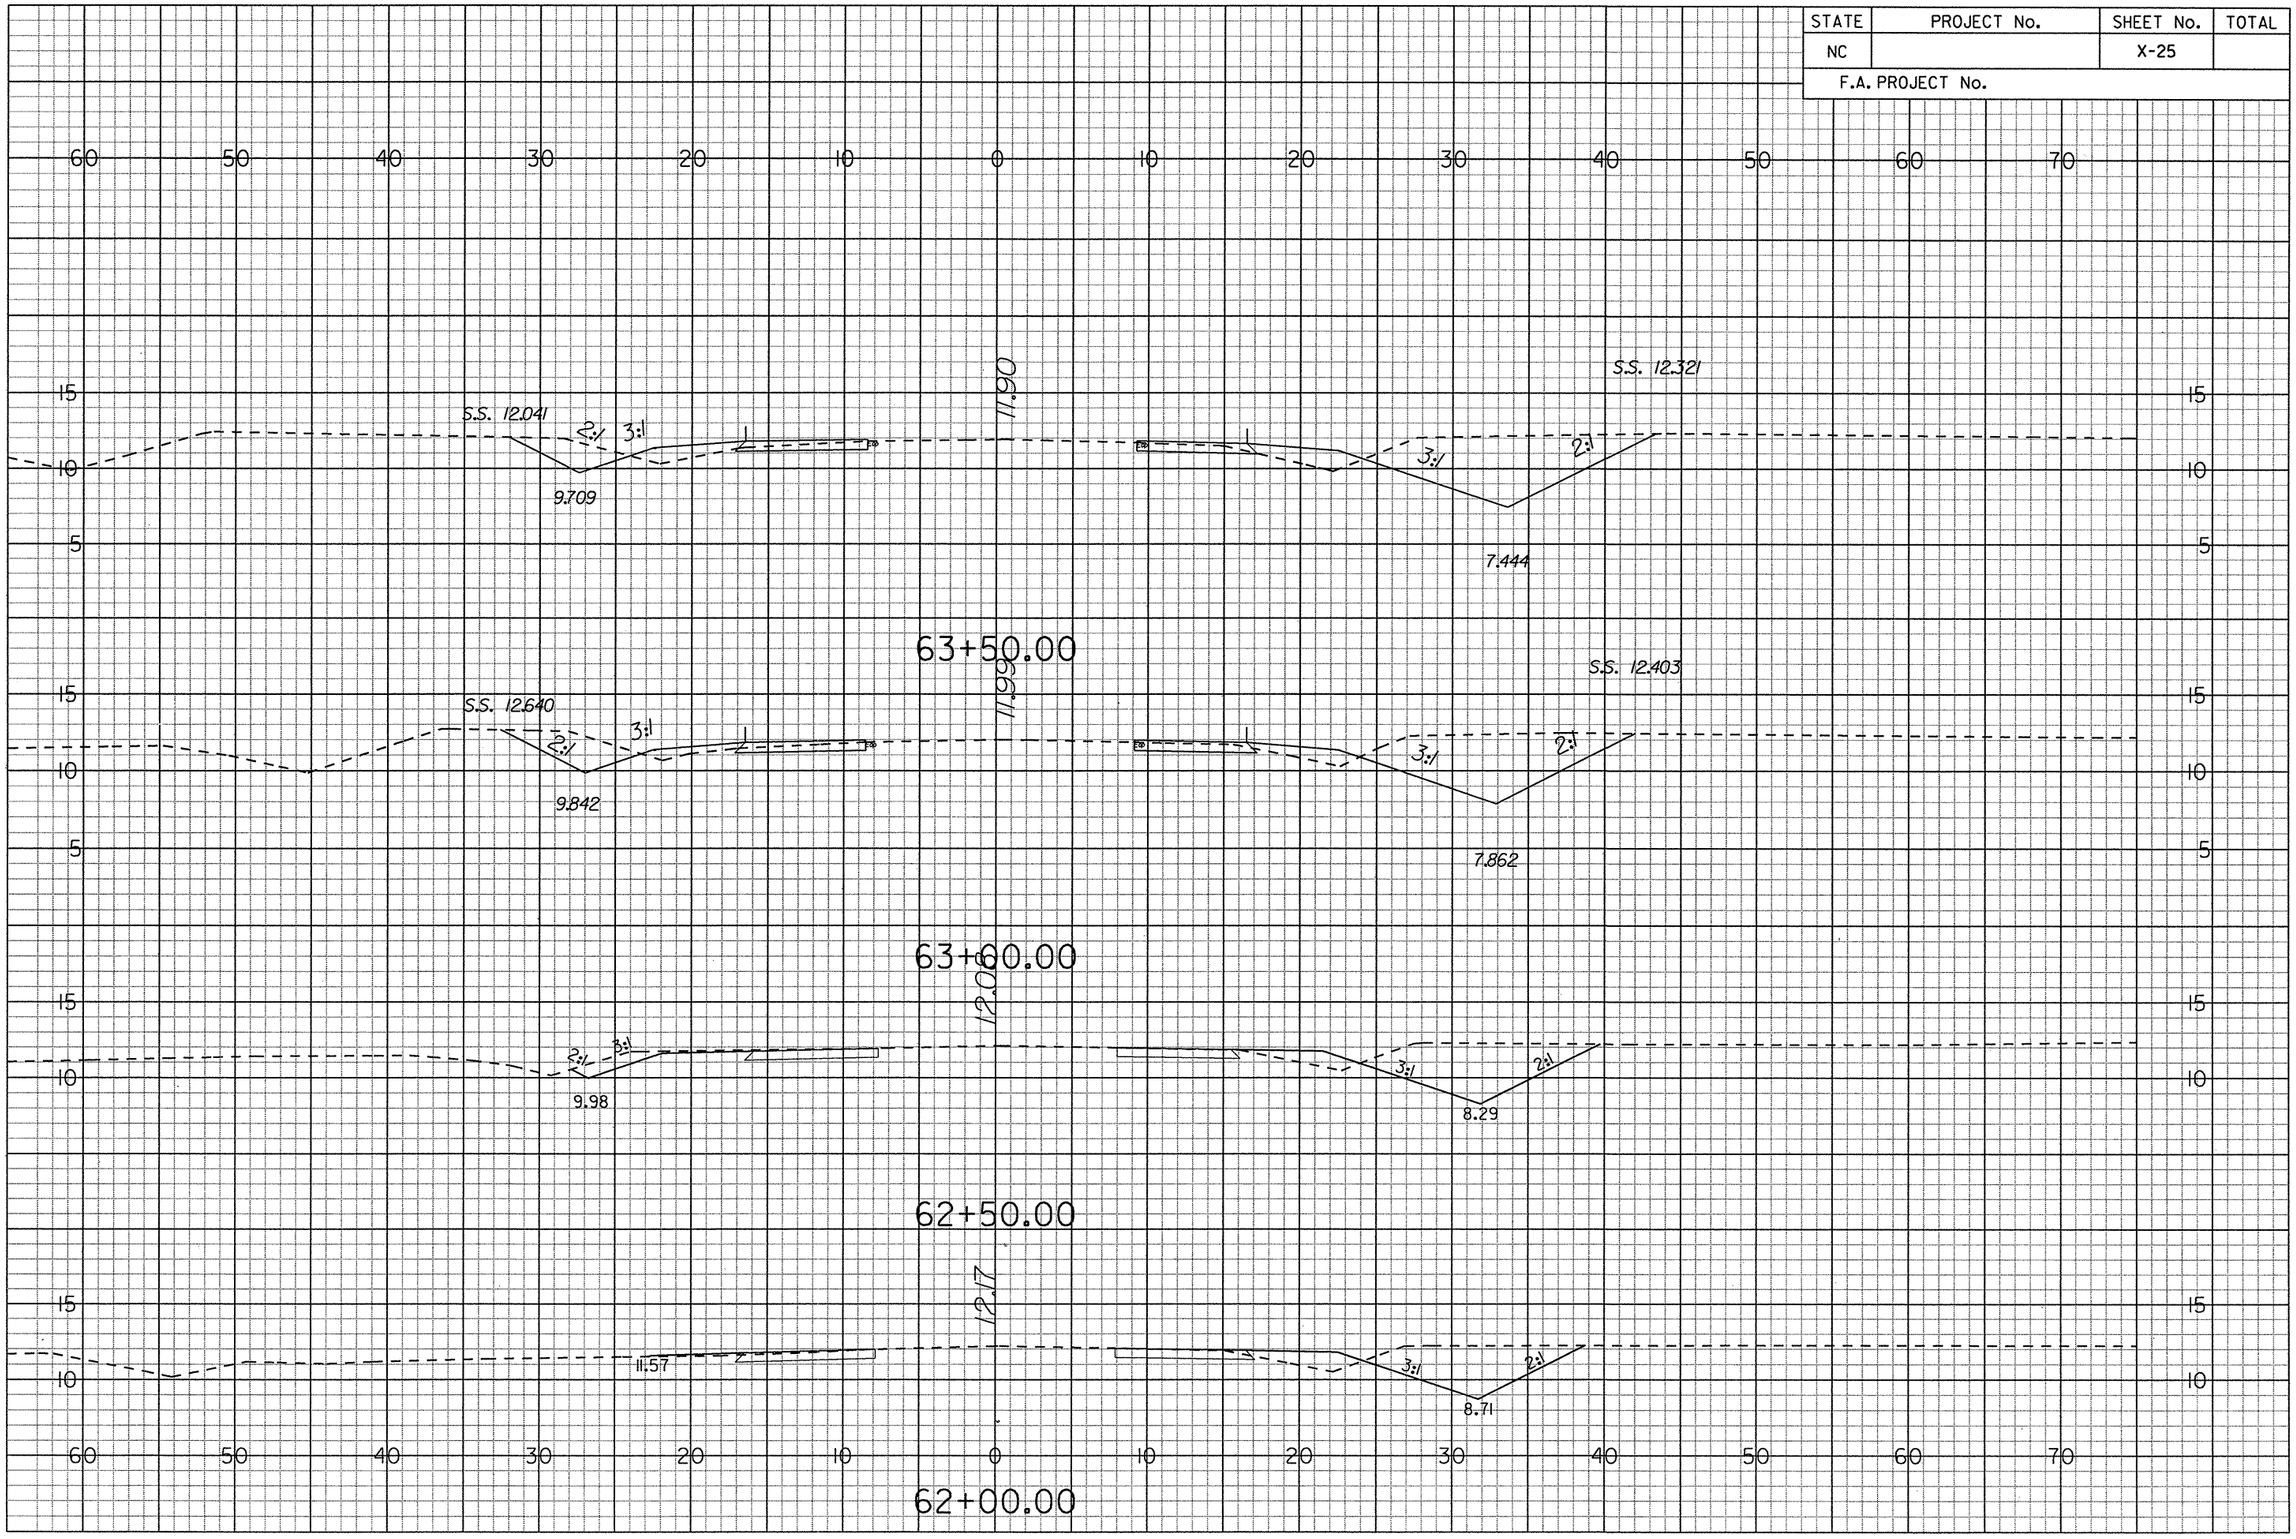

G:\Projects\20344\R-4429A\CADD\r4429a_rdy.xsc.loy
prf
6/14/2006

0 5 10

STATE	PROJECT No.	SHEET No.	TOTAL
NC		X-26	
F.A. PROJECT No.			

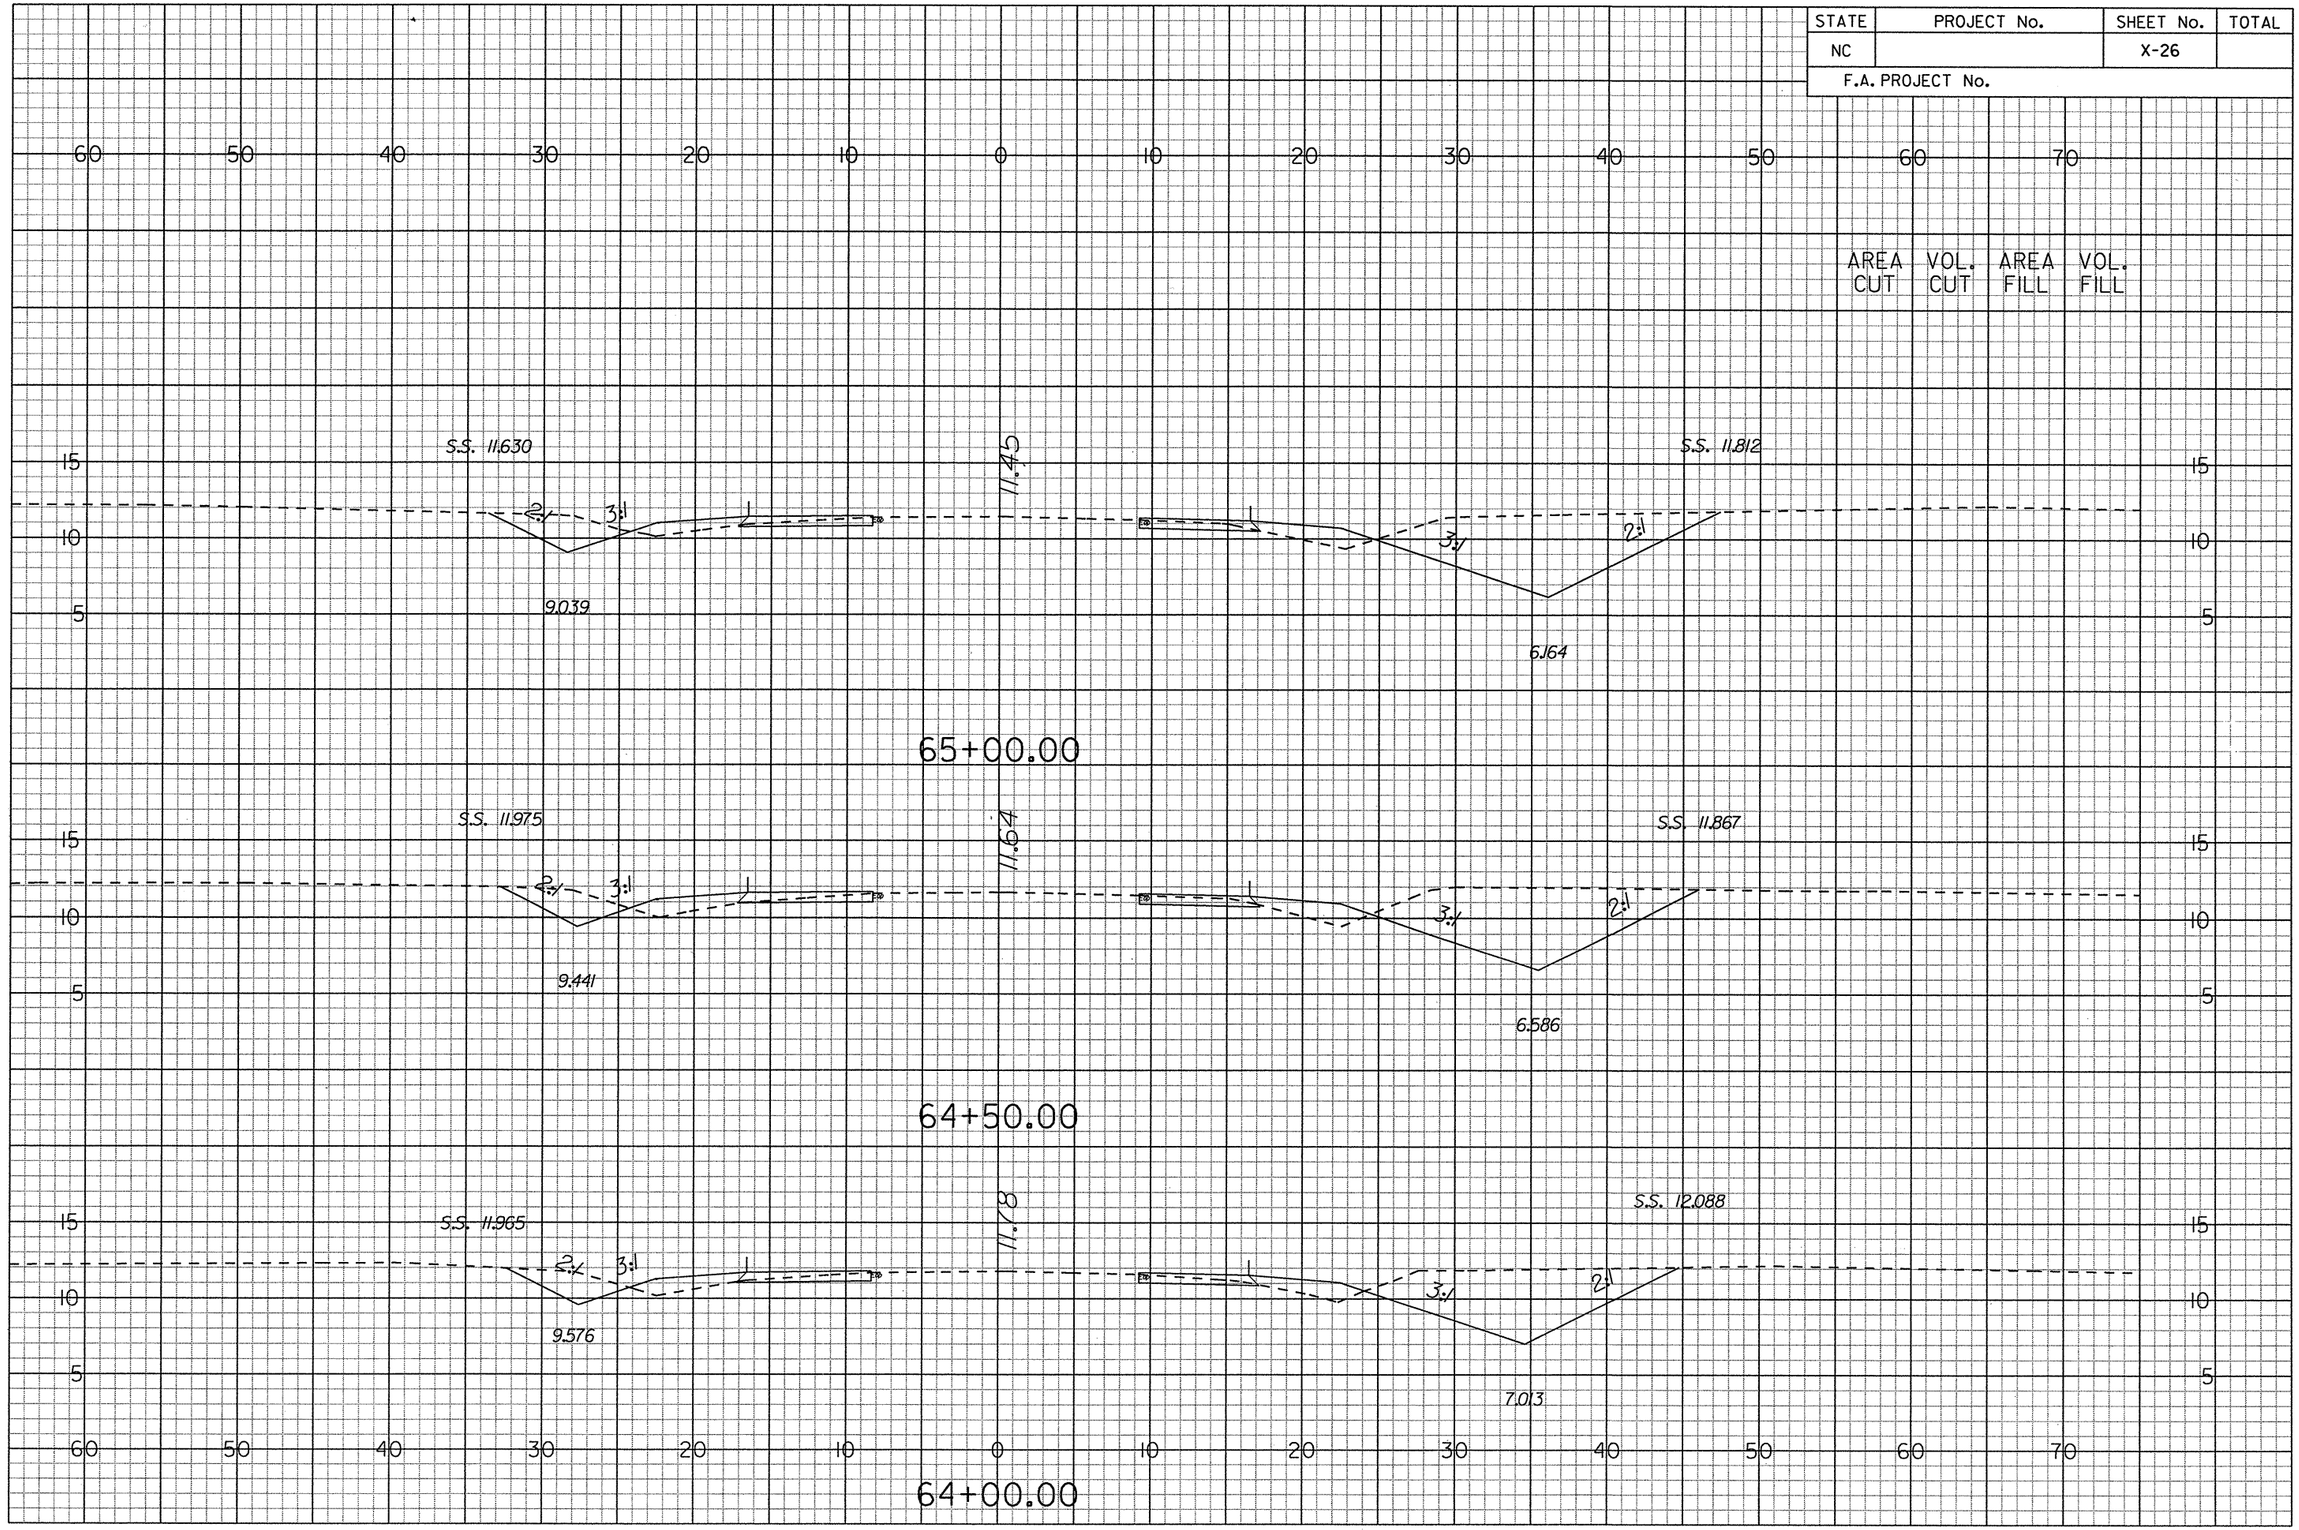

G:\Projects\20344\R-4429A\CADD\r-4429a_rdy_xsc.lay
prf
6/14/2006

STATE	PROJECT No.	SHEET No.	TOTAL
NC		X-27	
F.A. PROJECT No.			

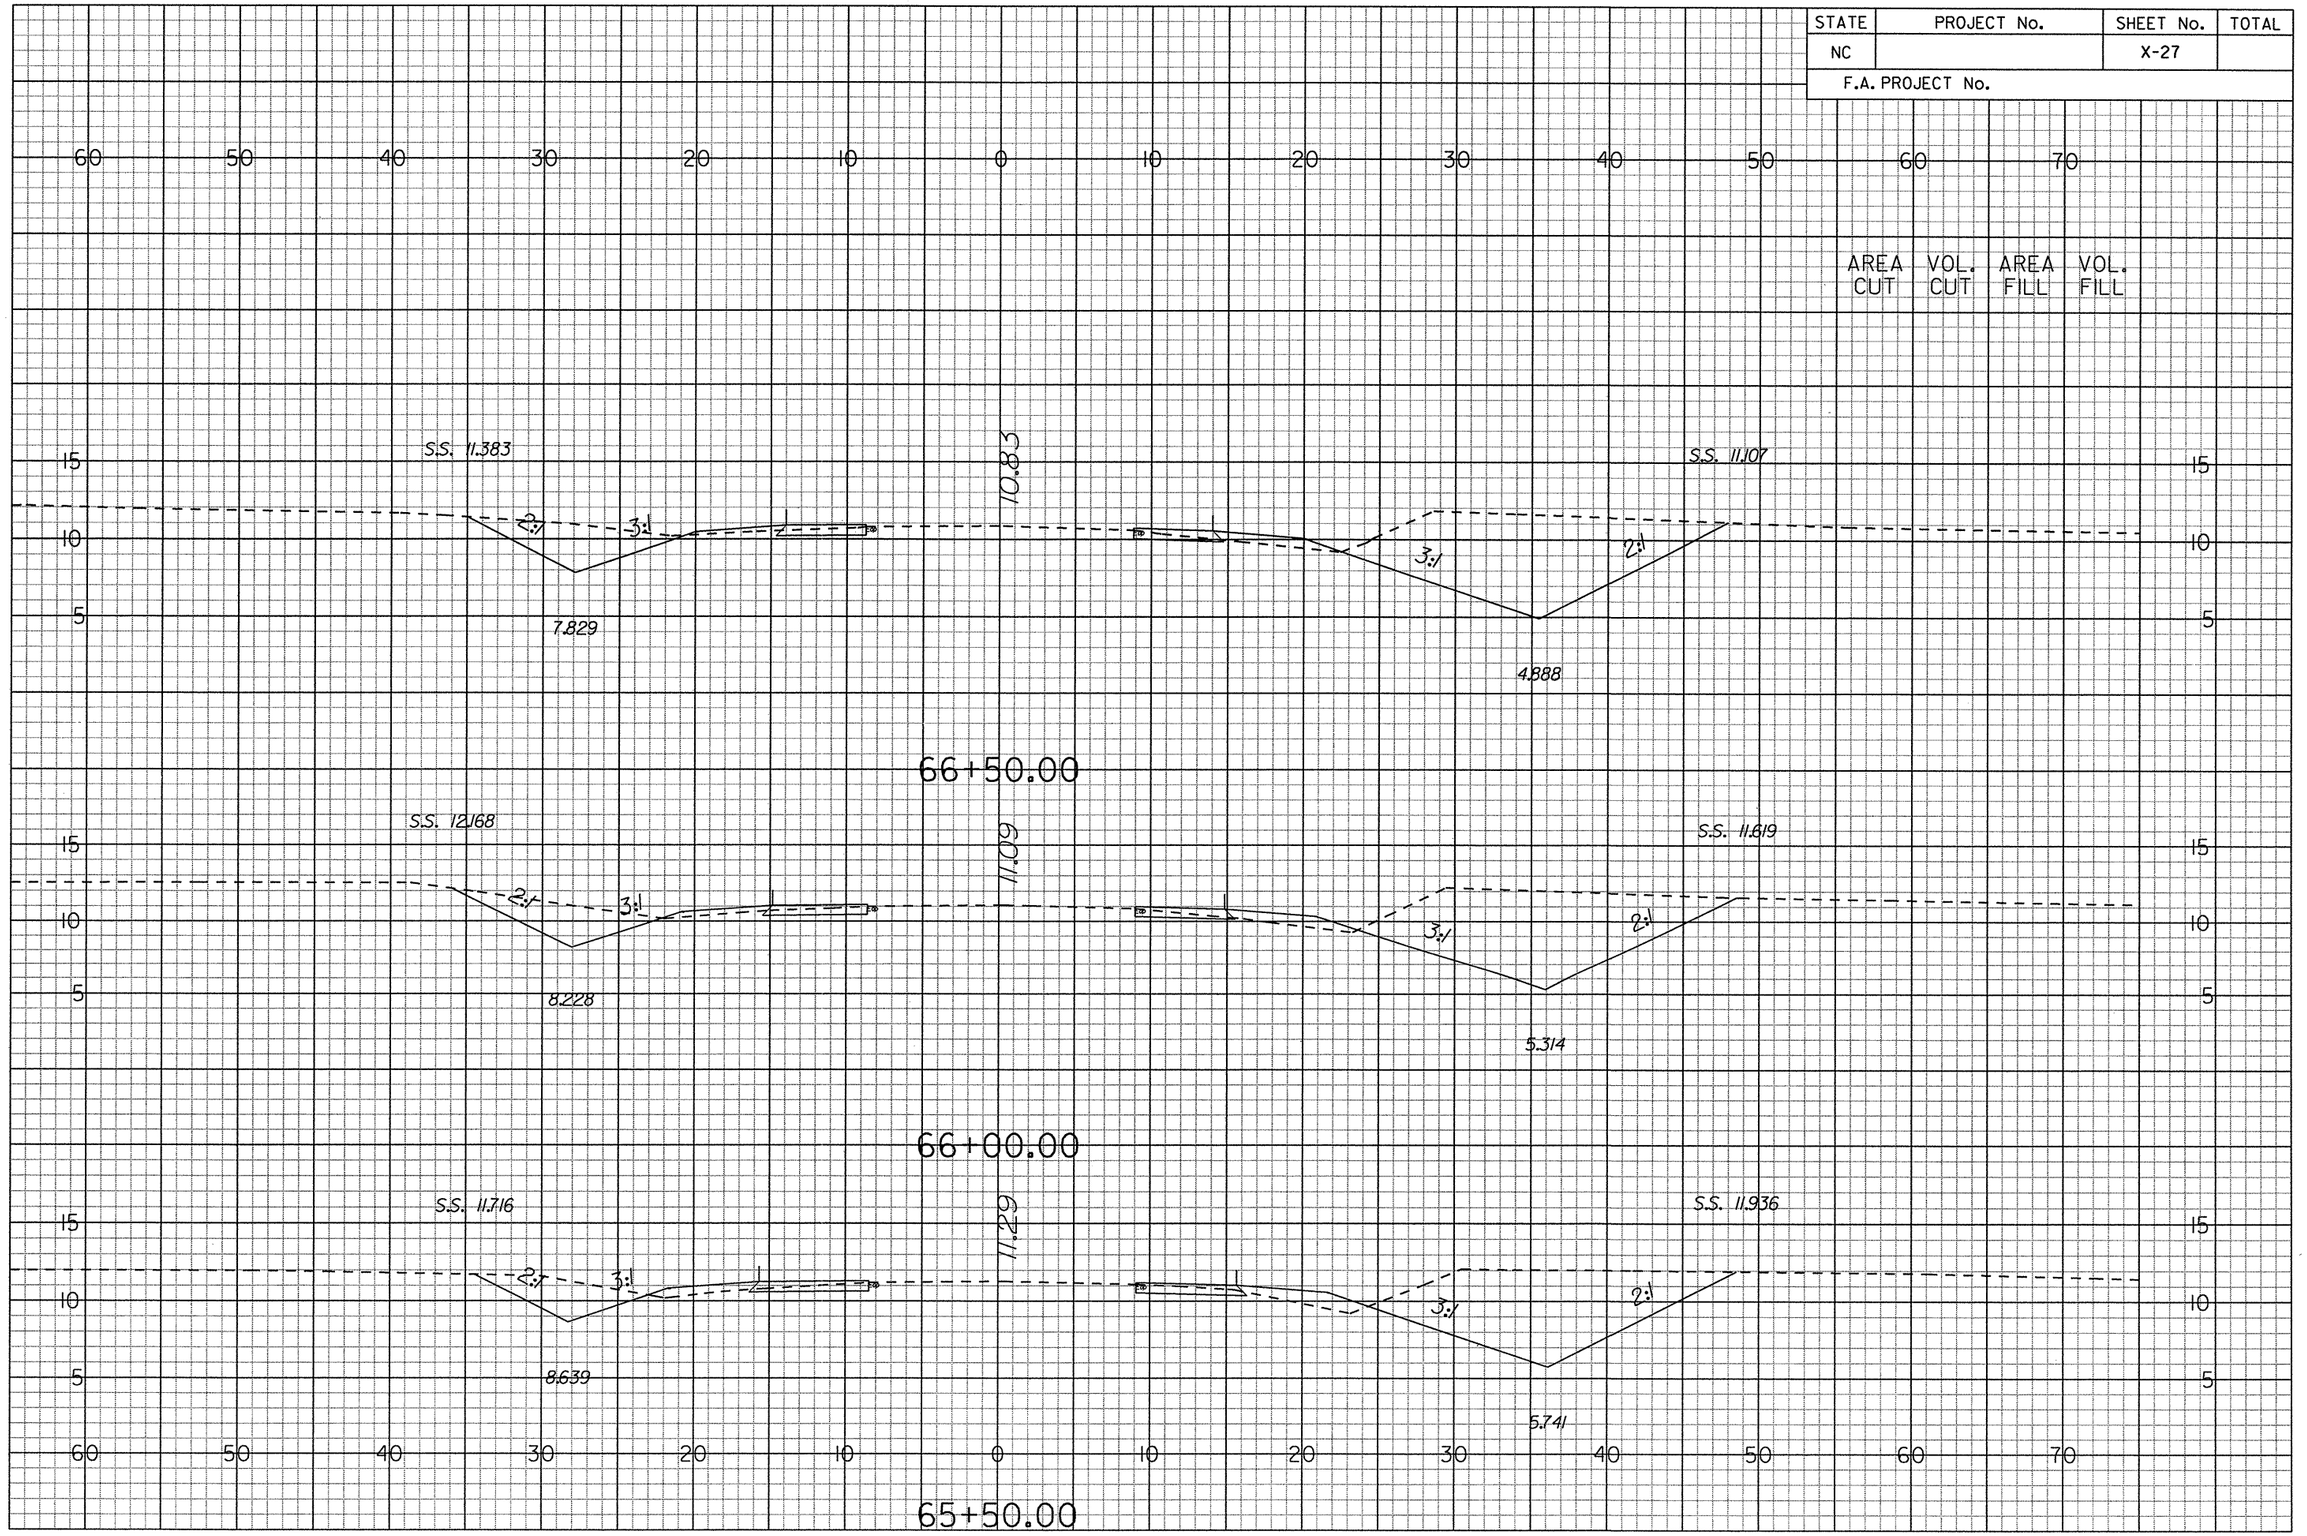

G:\Projects\20344\R-4429A\CADD\r4429a_rdy_xsc.lay
prf
6/14/2006

STATE	PROJECT No.	SHEET No.	TOTAL
NC		X-28	
F.A. PROJECT No.			

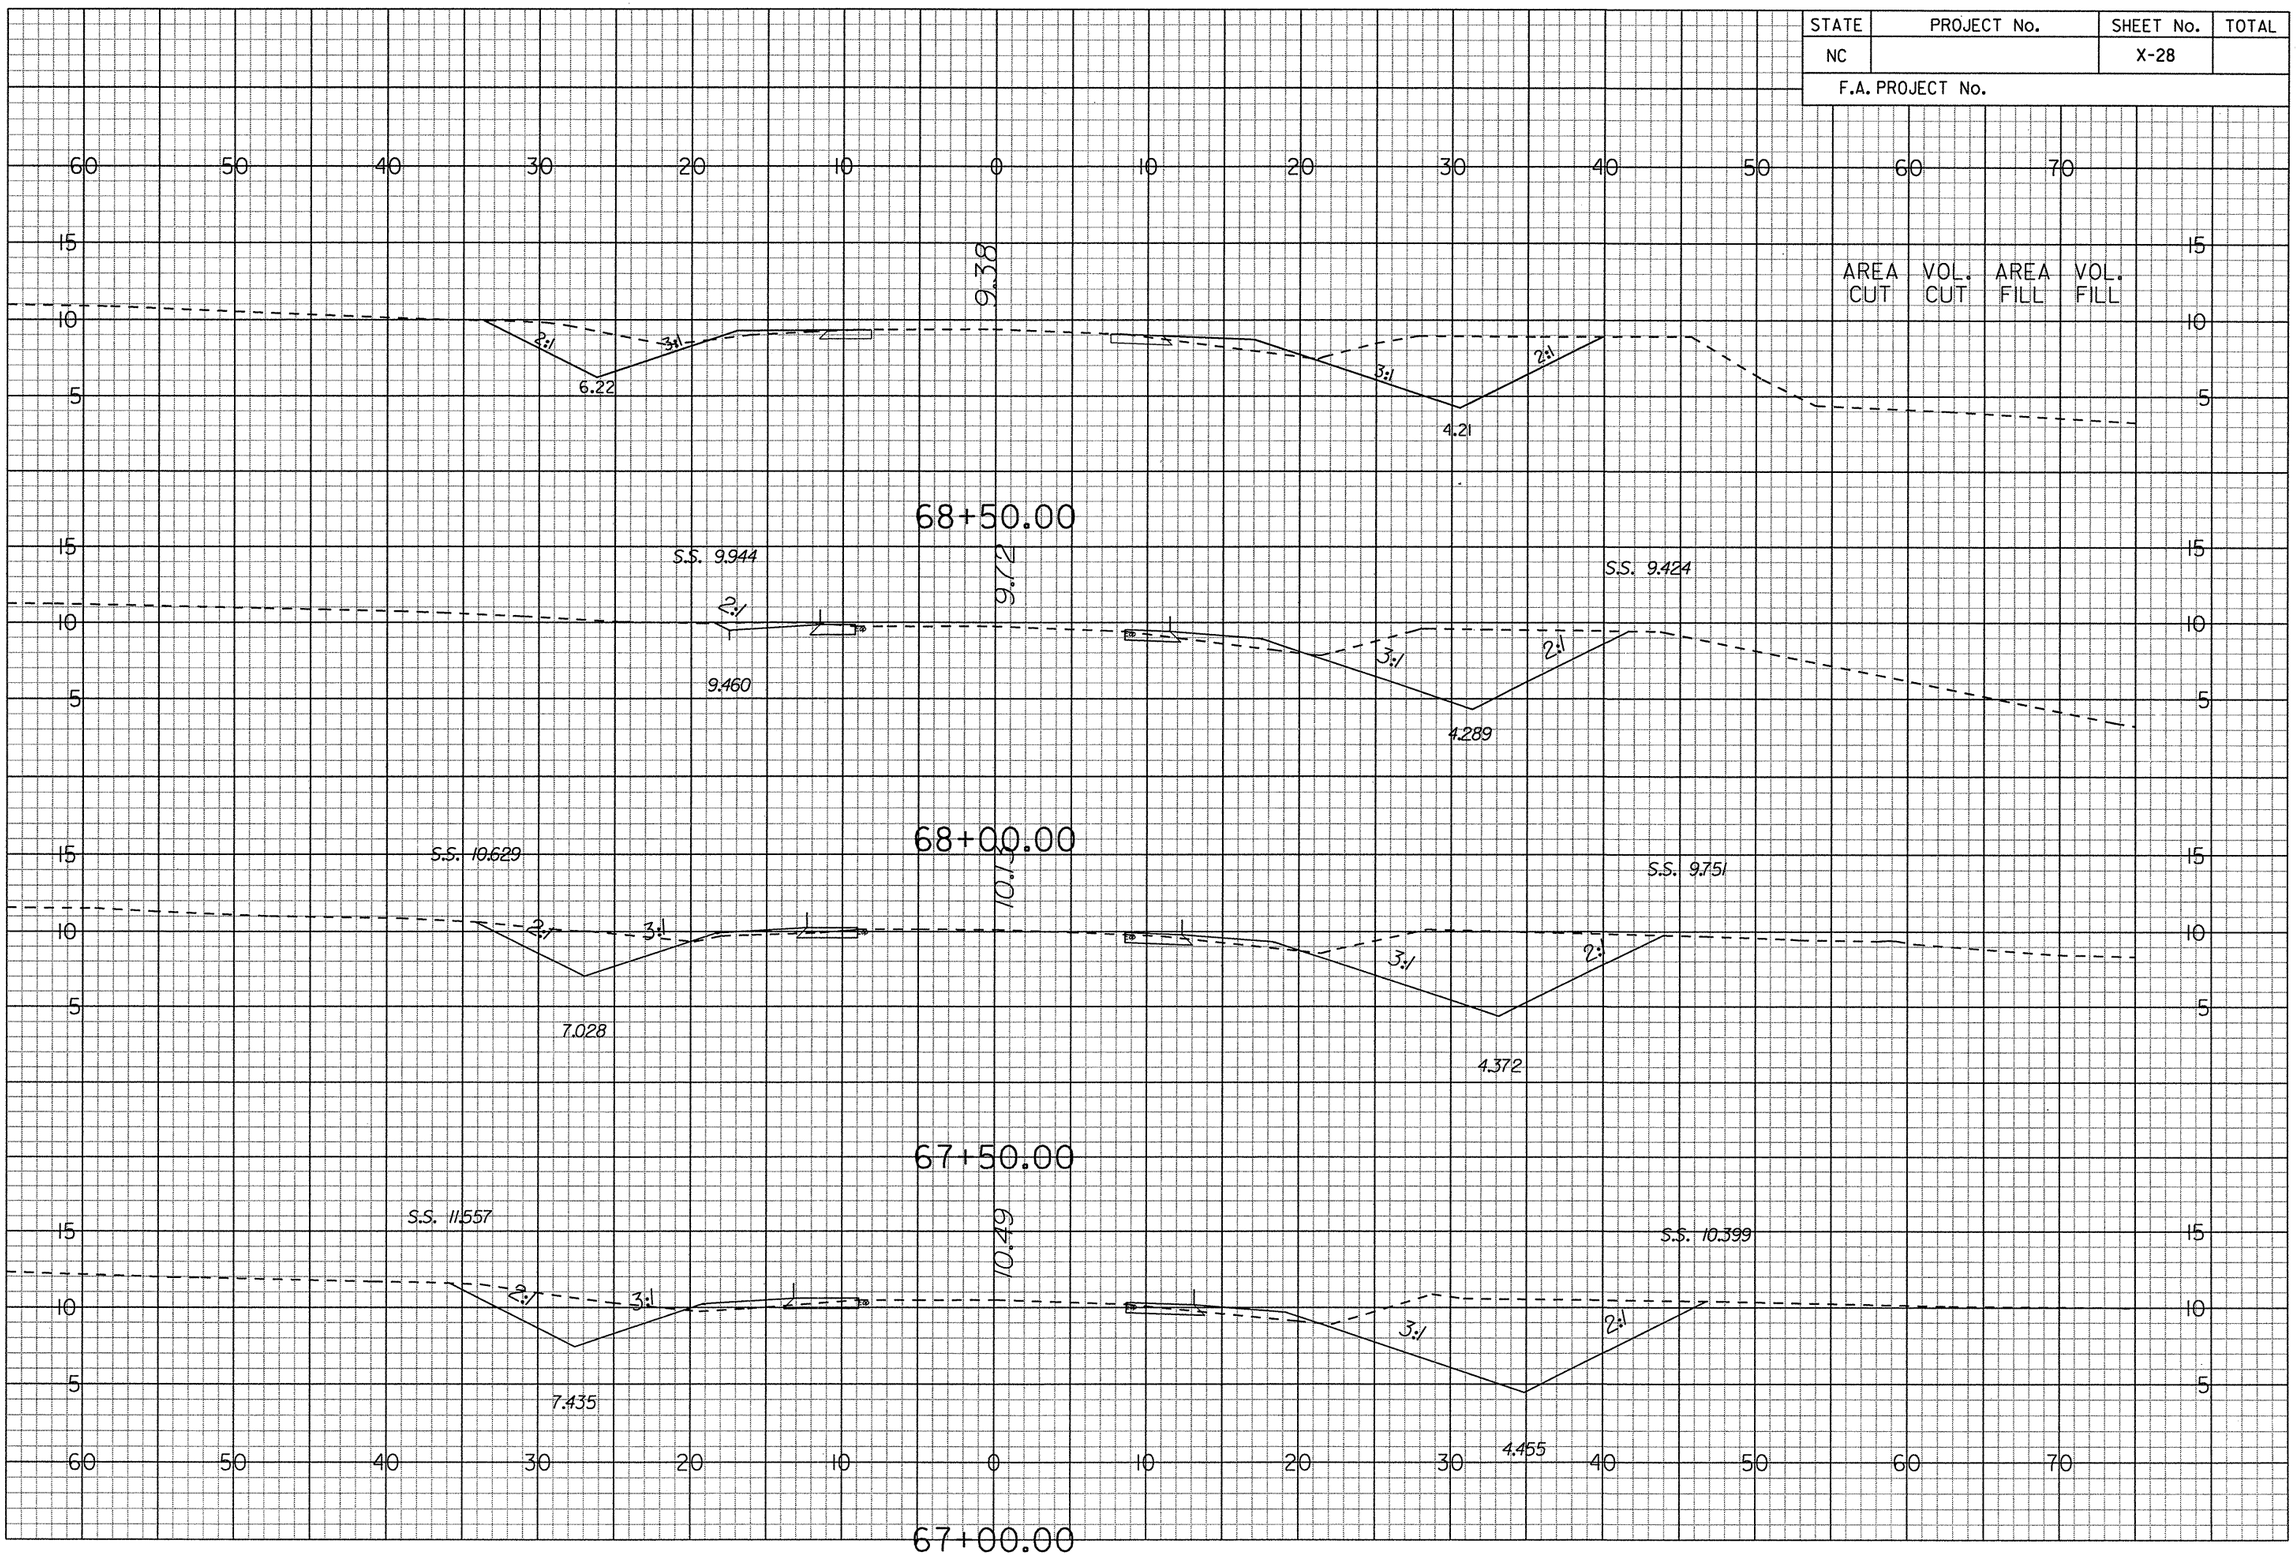

G:\Projects\20344\R-4429A\CADD\r4429a_rdy_xsc.lay
prf
6/14/2006

STATE	PROJECT No.	SHEET No.	TOTAL
NC		X-29	
F.A. PROJECT No.			

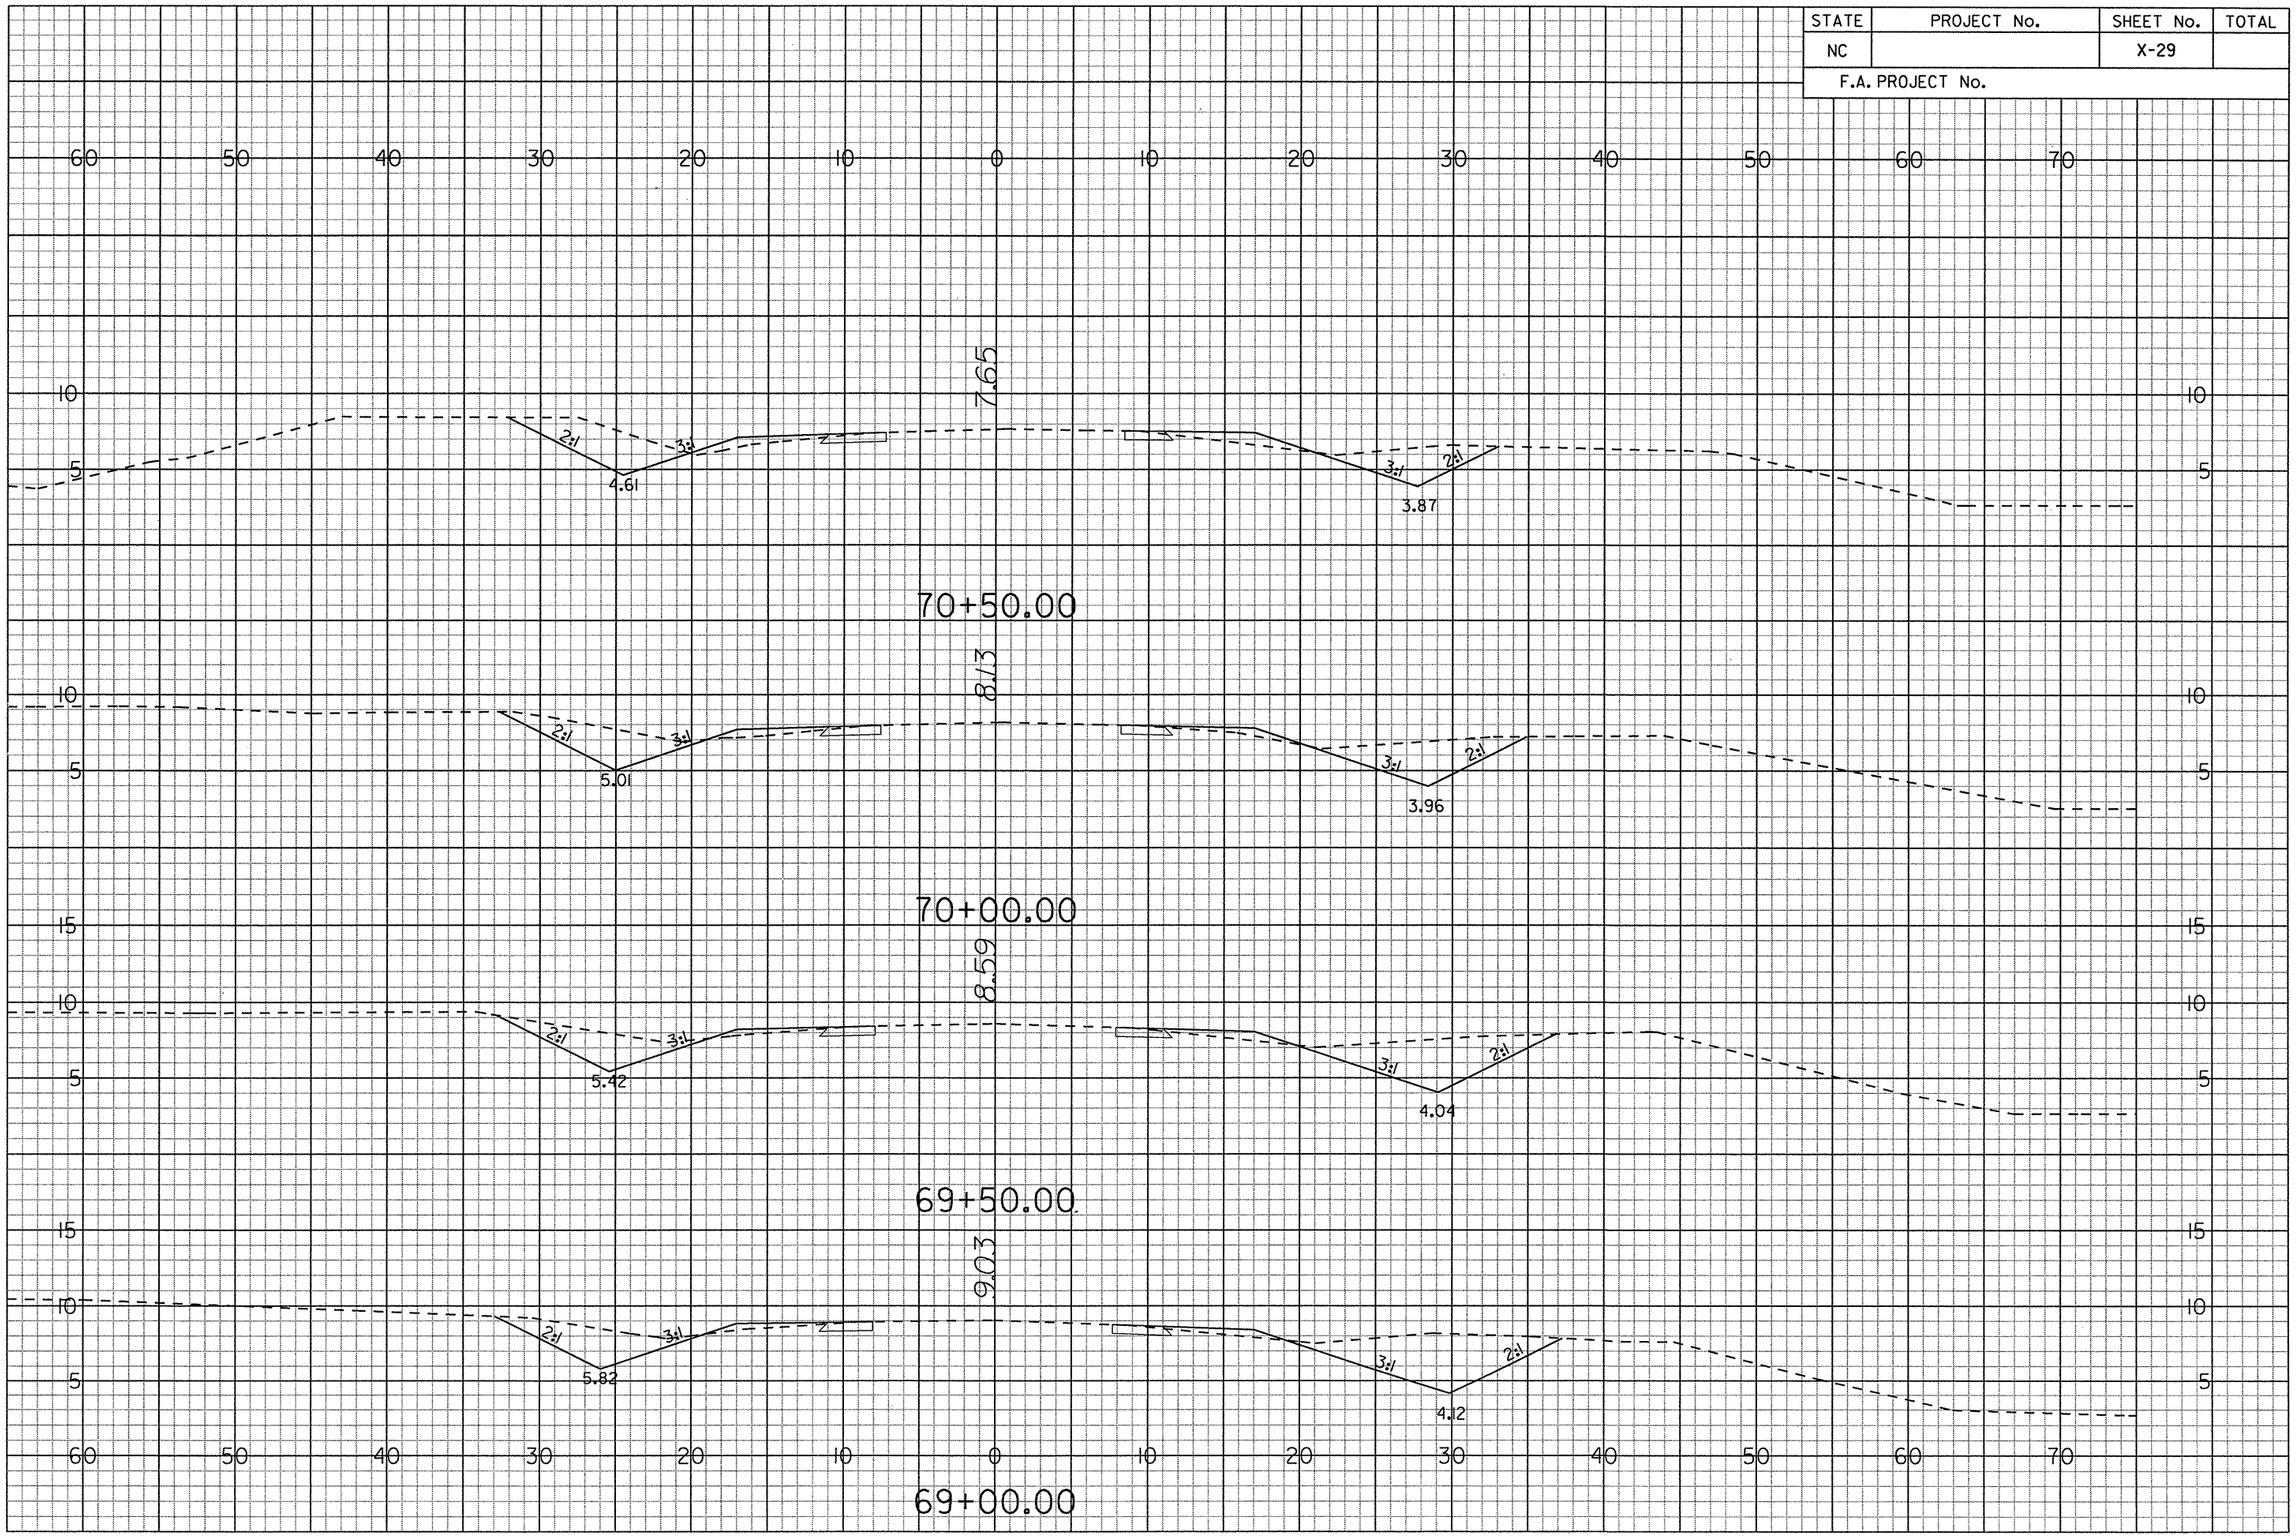

G:\Projects\20344\R-4429A\CADD\r4429a_rdy_xsc.lay
prf
6/14/2006

STATE	PROJECT No.	SHEET No.	TOTAL
NC		X-30	
F.A. PROJECT No.			

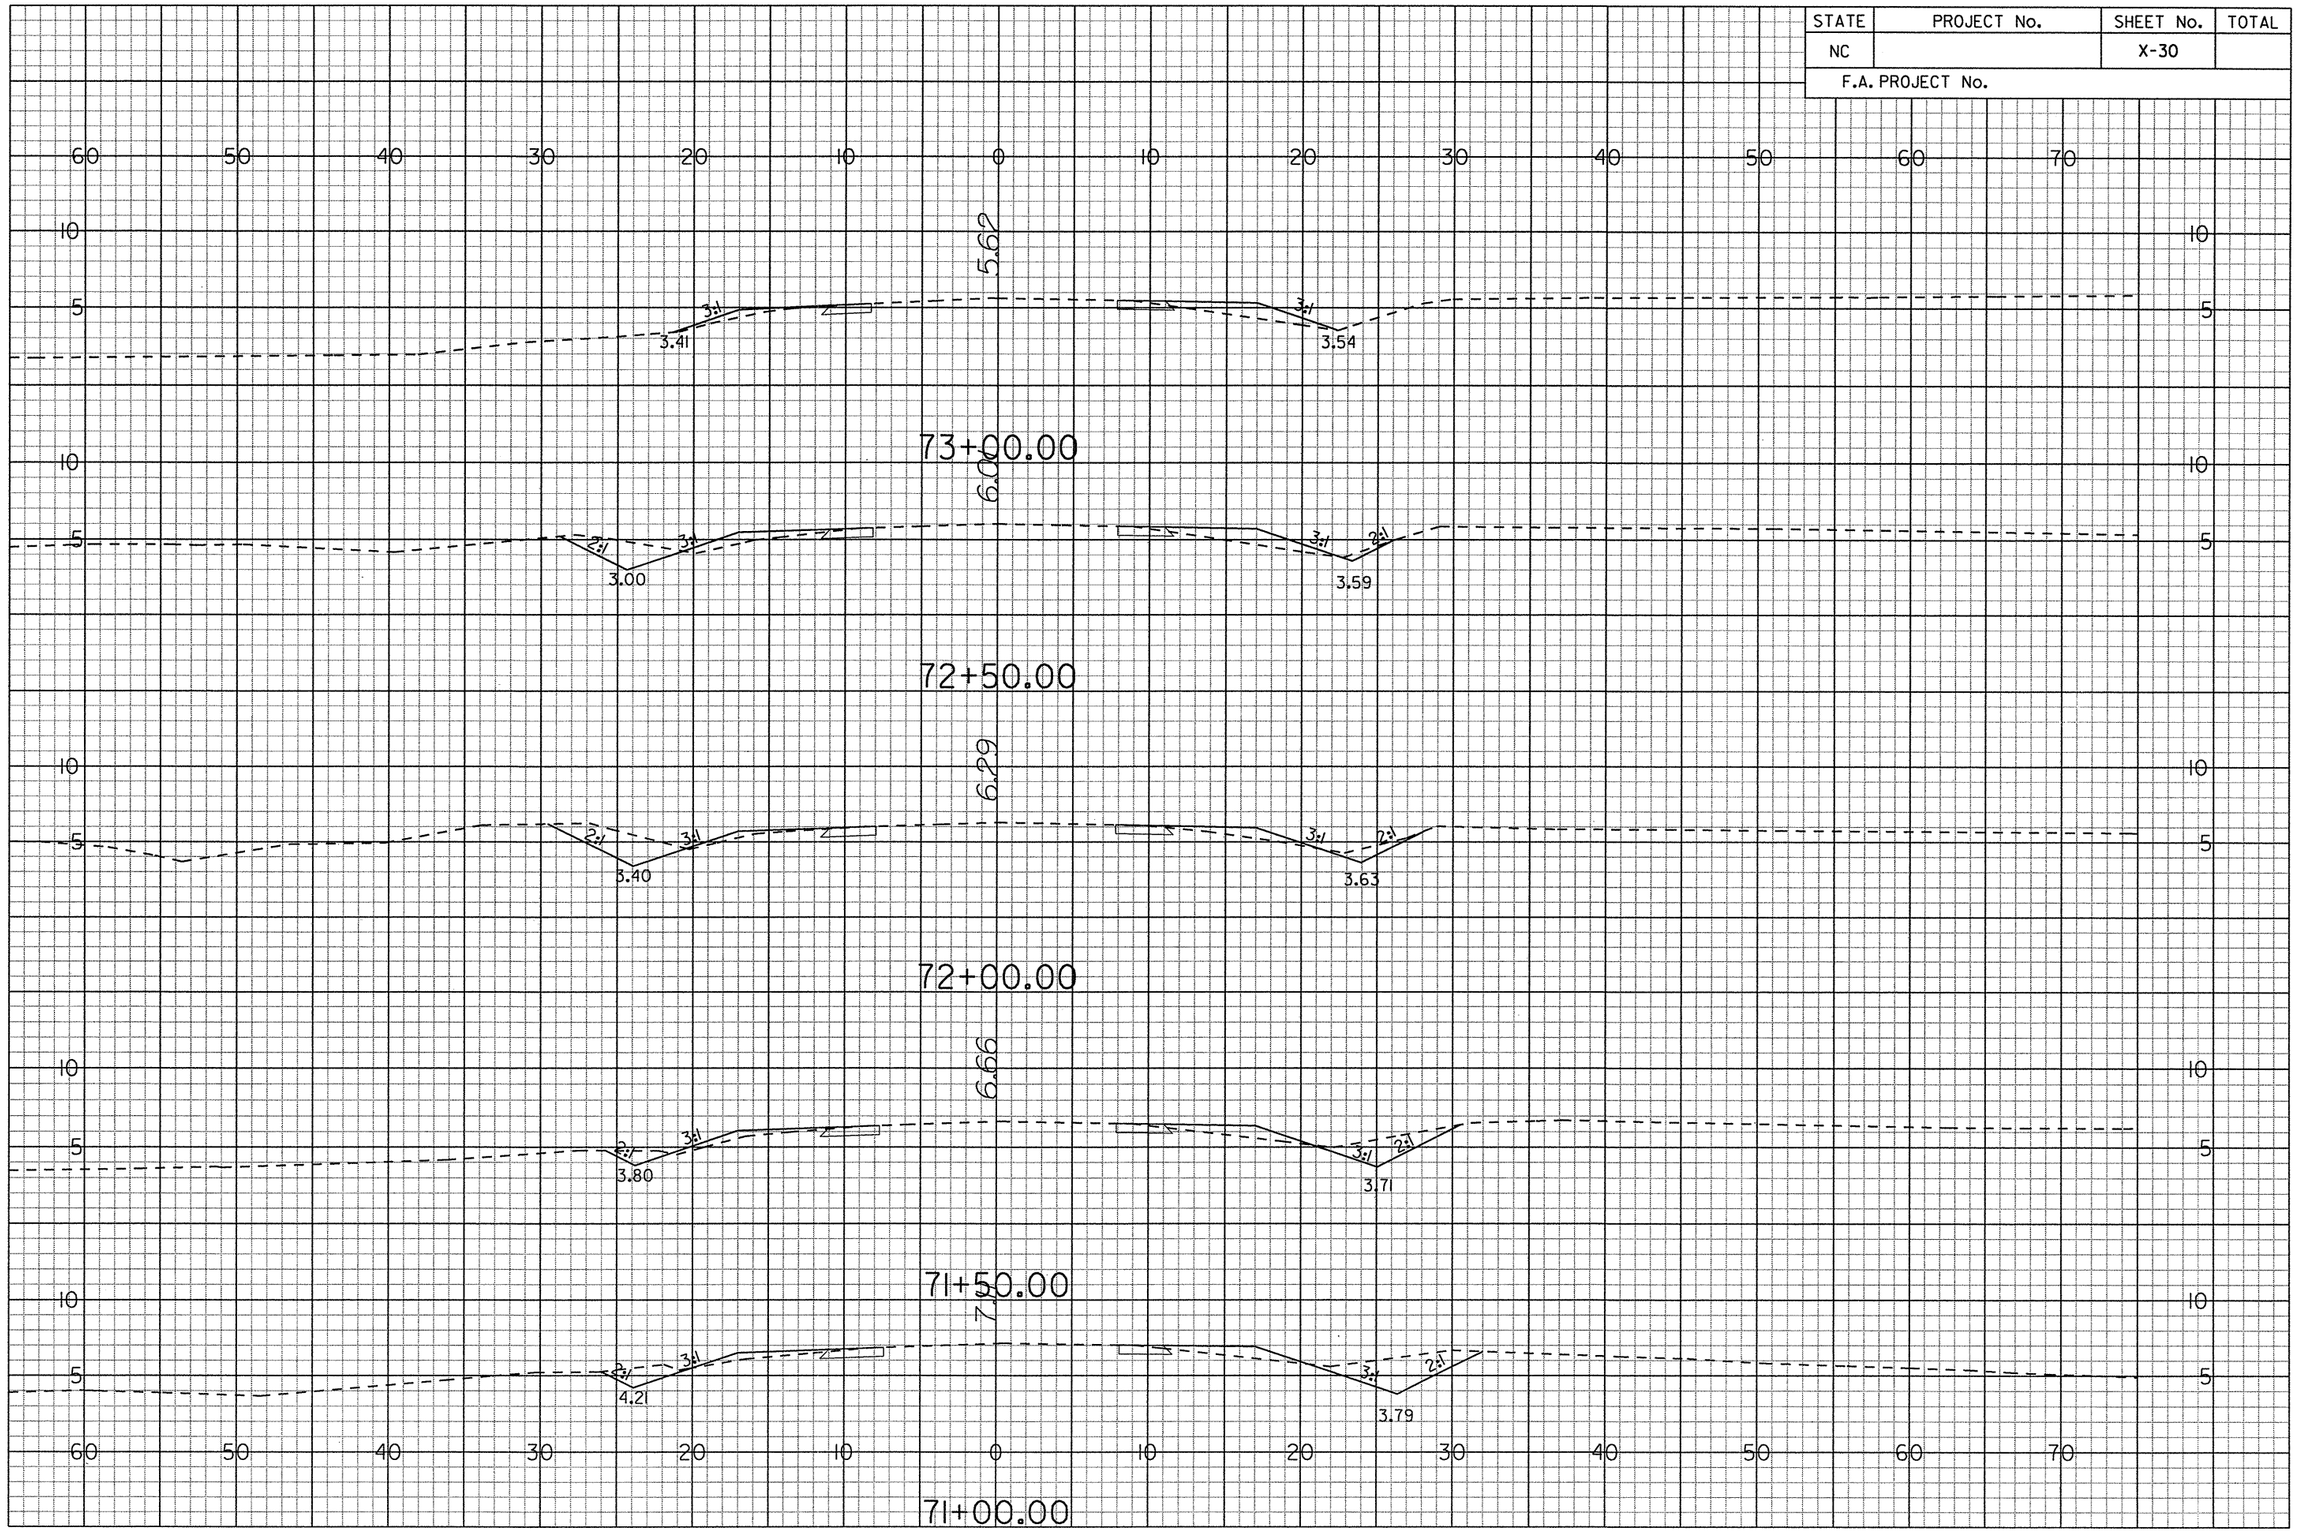

G:\Projects\20344\R-4429A\CADD\r-4429a_rdy_xsc.lay
••pr-f••
6/14/2006

0 5 10

STATE	PROJECT No.	SHEET No.	TOTAL
NC		X-31	
F.A. PROJECT No.			

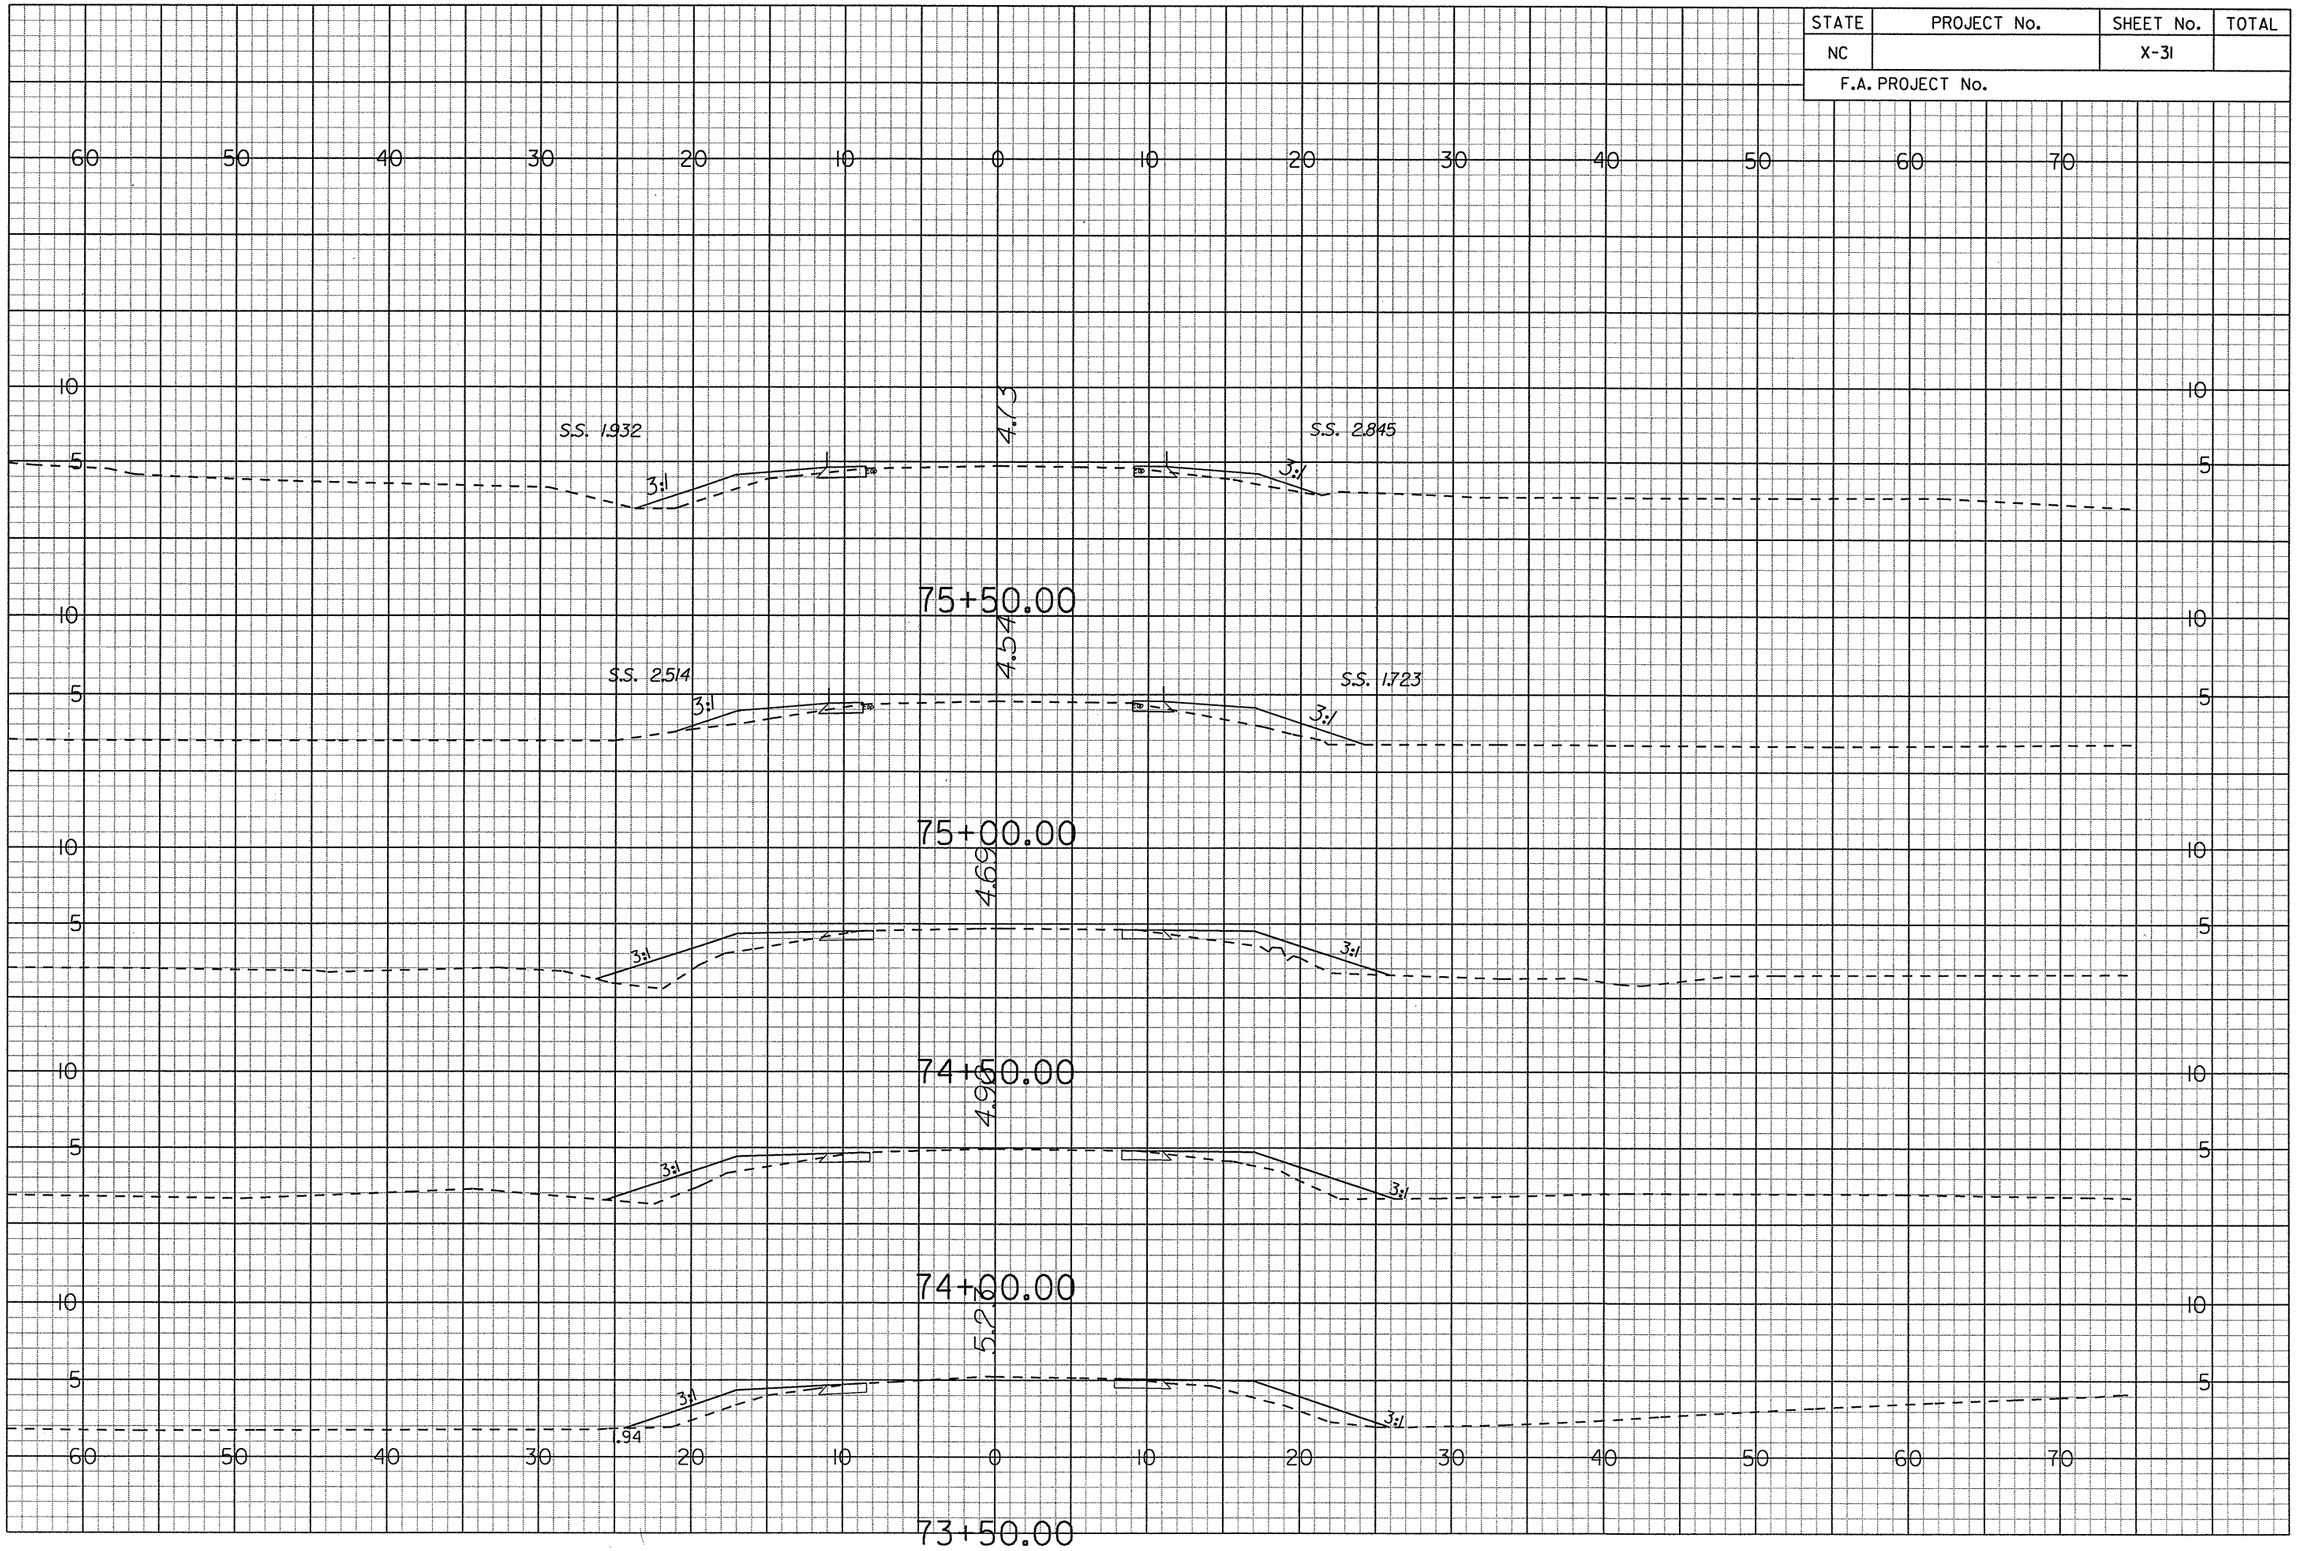

G:\Projects\20344\R-4429A\CADD\r-4429a_rdy_xsc.lay
prf
6/14/2006

STATE	PROJECT No.	SHEET No.	TOTAL
NC		X-32	
F.A. PROJECT No.			

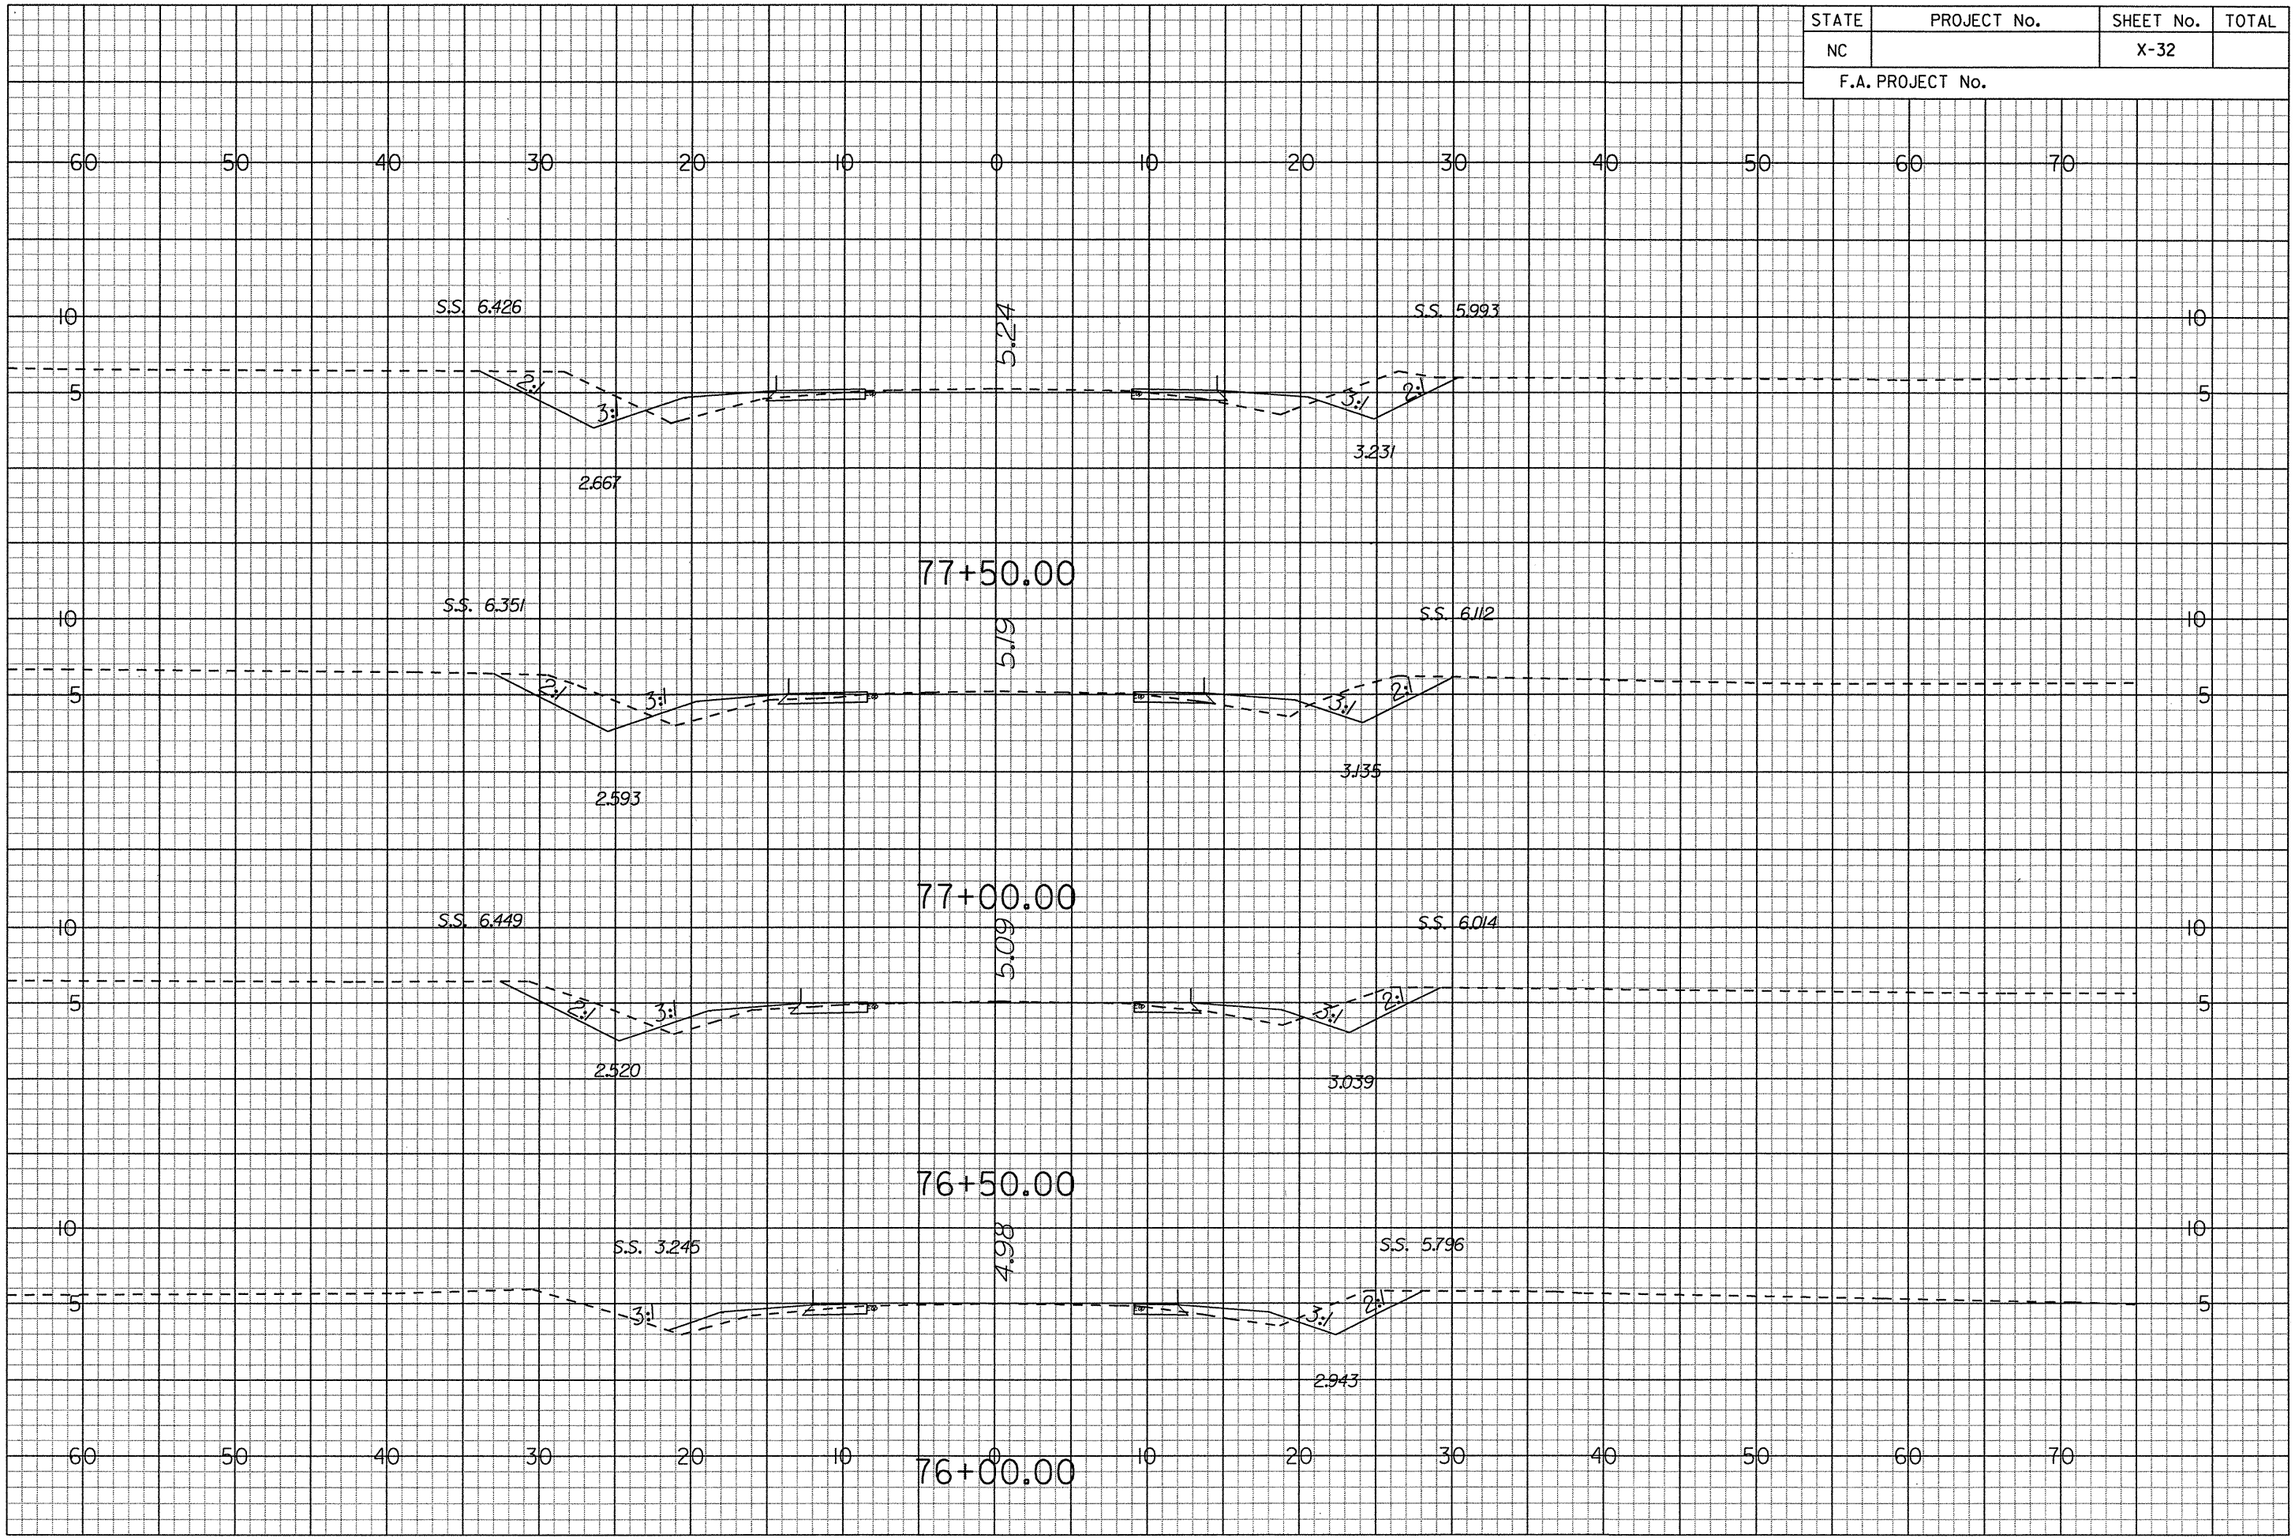

G:\Projects\20341\R-4429A\CADD\r4429a_rdy_xsc.lay
prf
6/14/2006

STATE	PROJECT No.	SHEET No.	TOTAL
NC		X-33	
F.A. PROJECT No.			

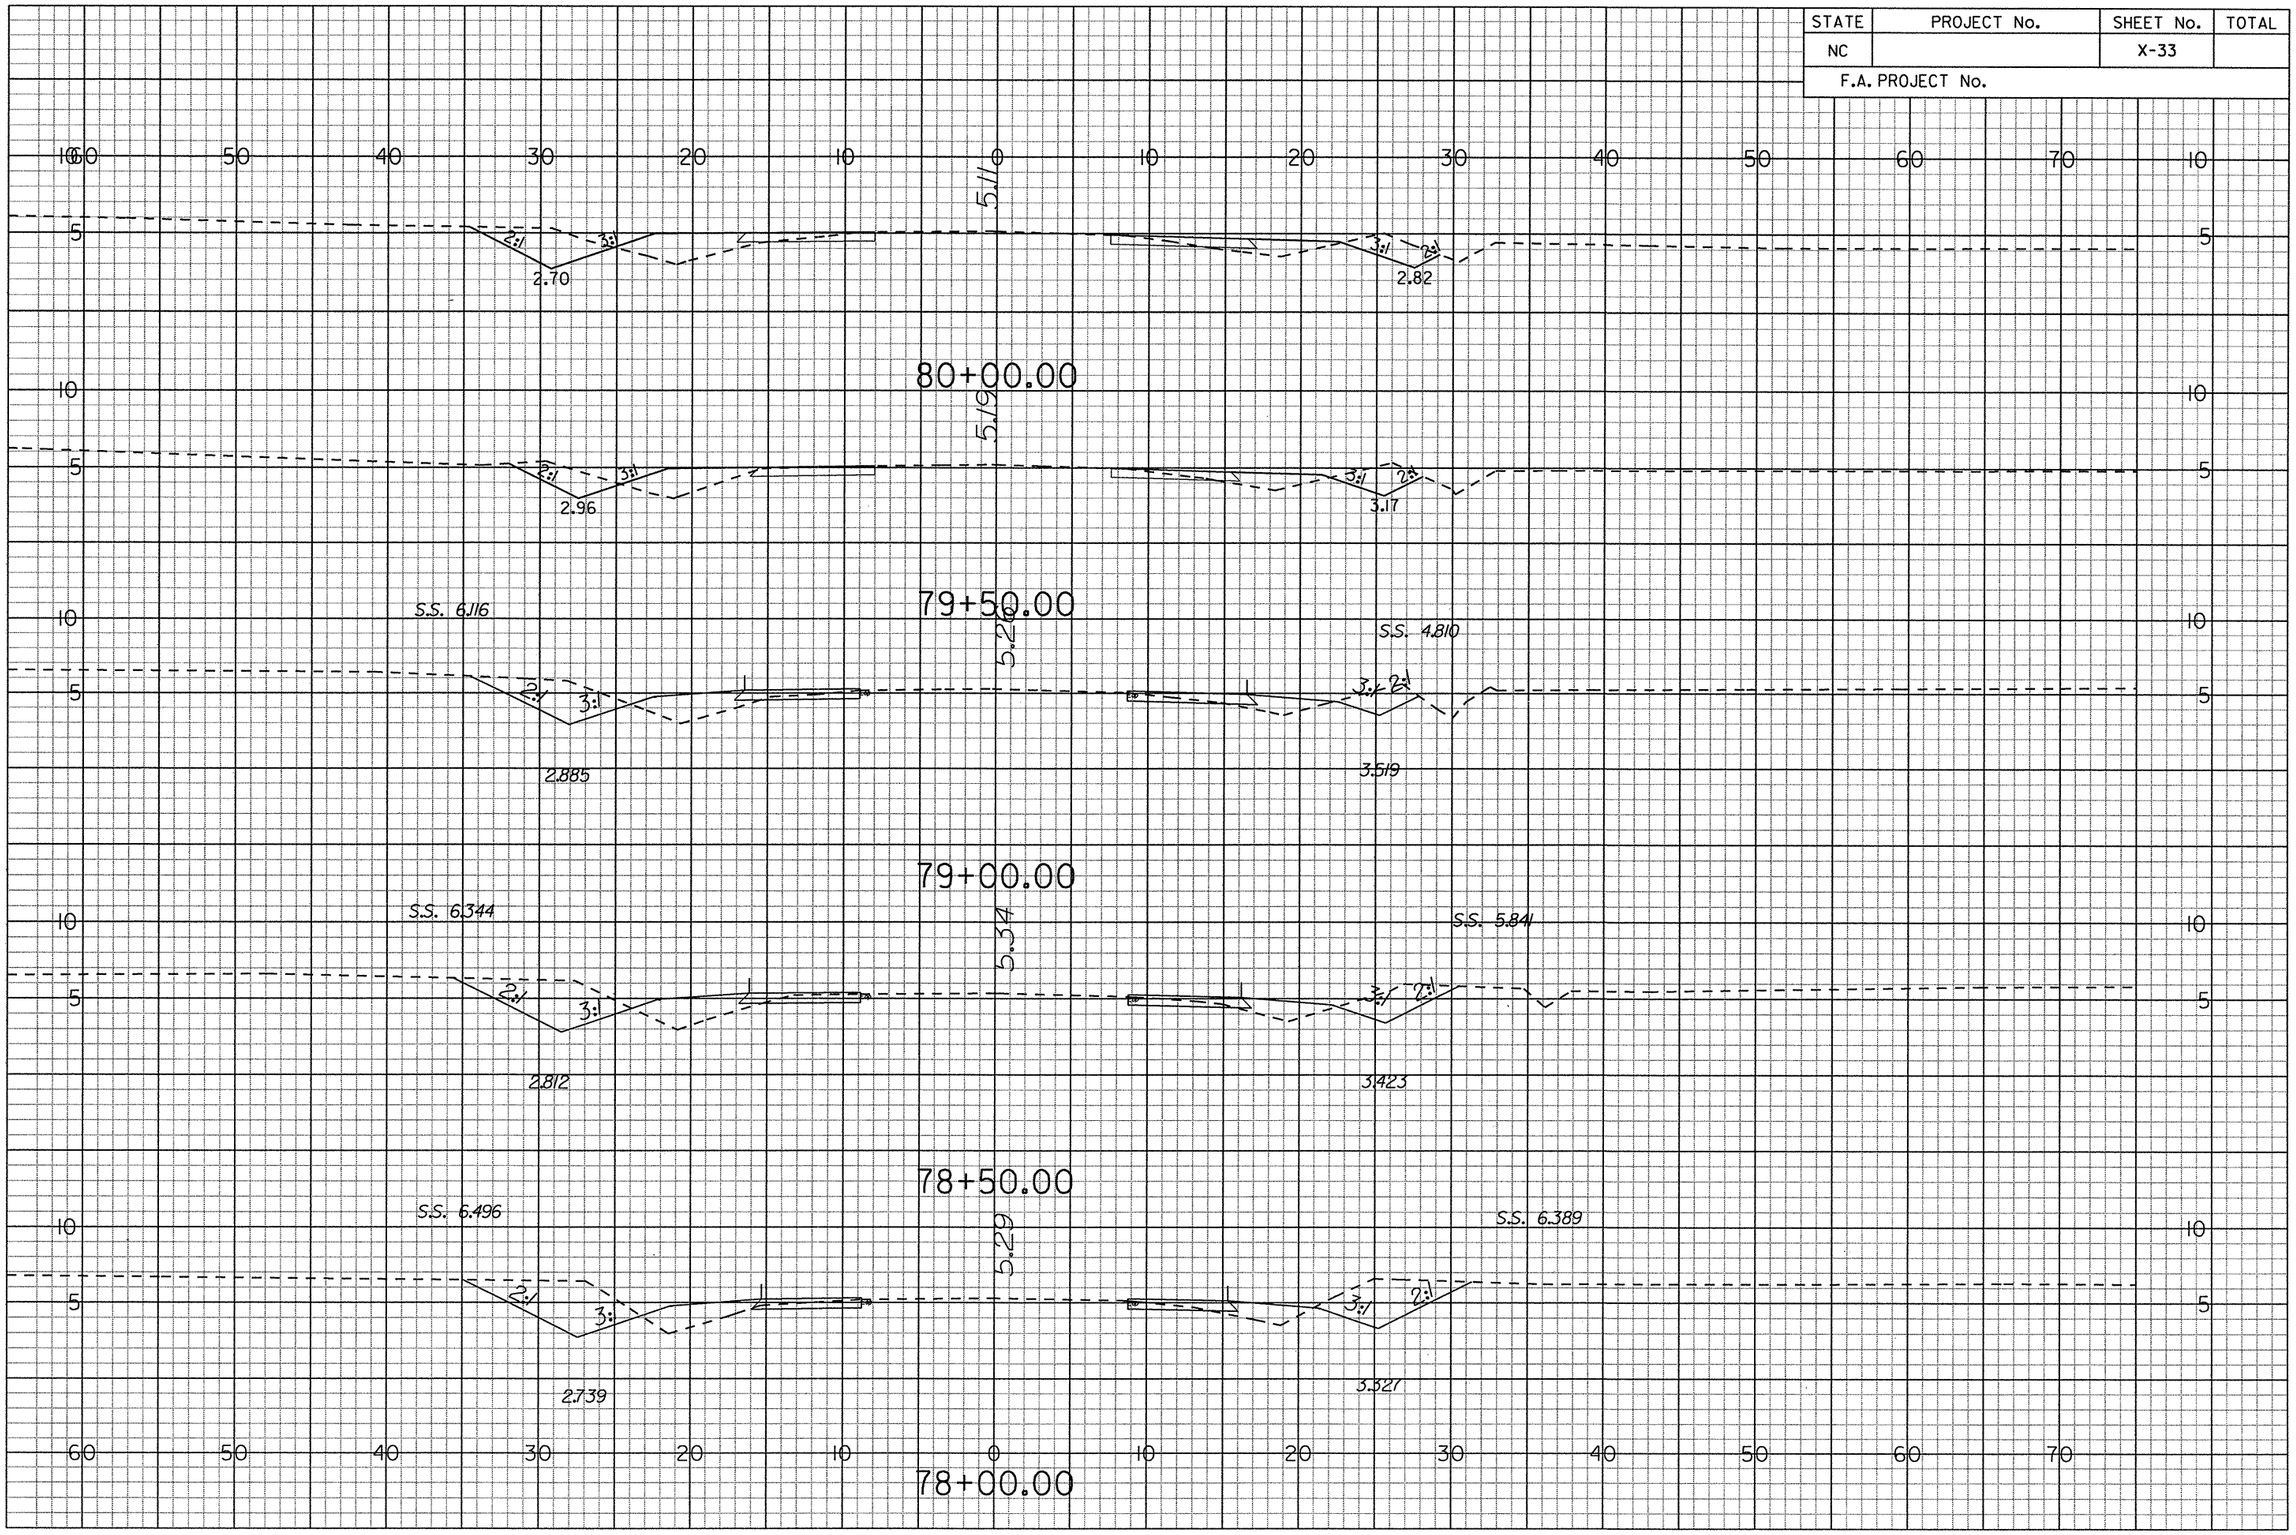

G:\Projects\20344\R-4429A\CADD\r-4429a_rdy_xsc.lay
pr
6/14/2006

STATE	PROJECT No.	SHEET No.	TOTAL
NC		X-34	
F.A. PROJECT No.			

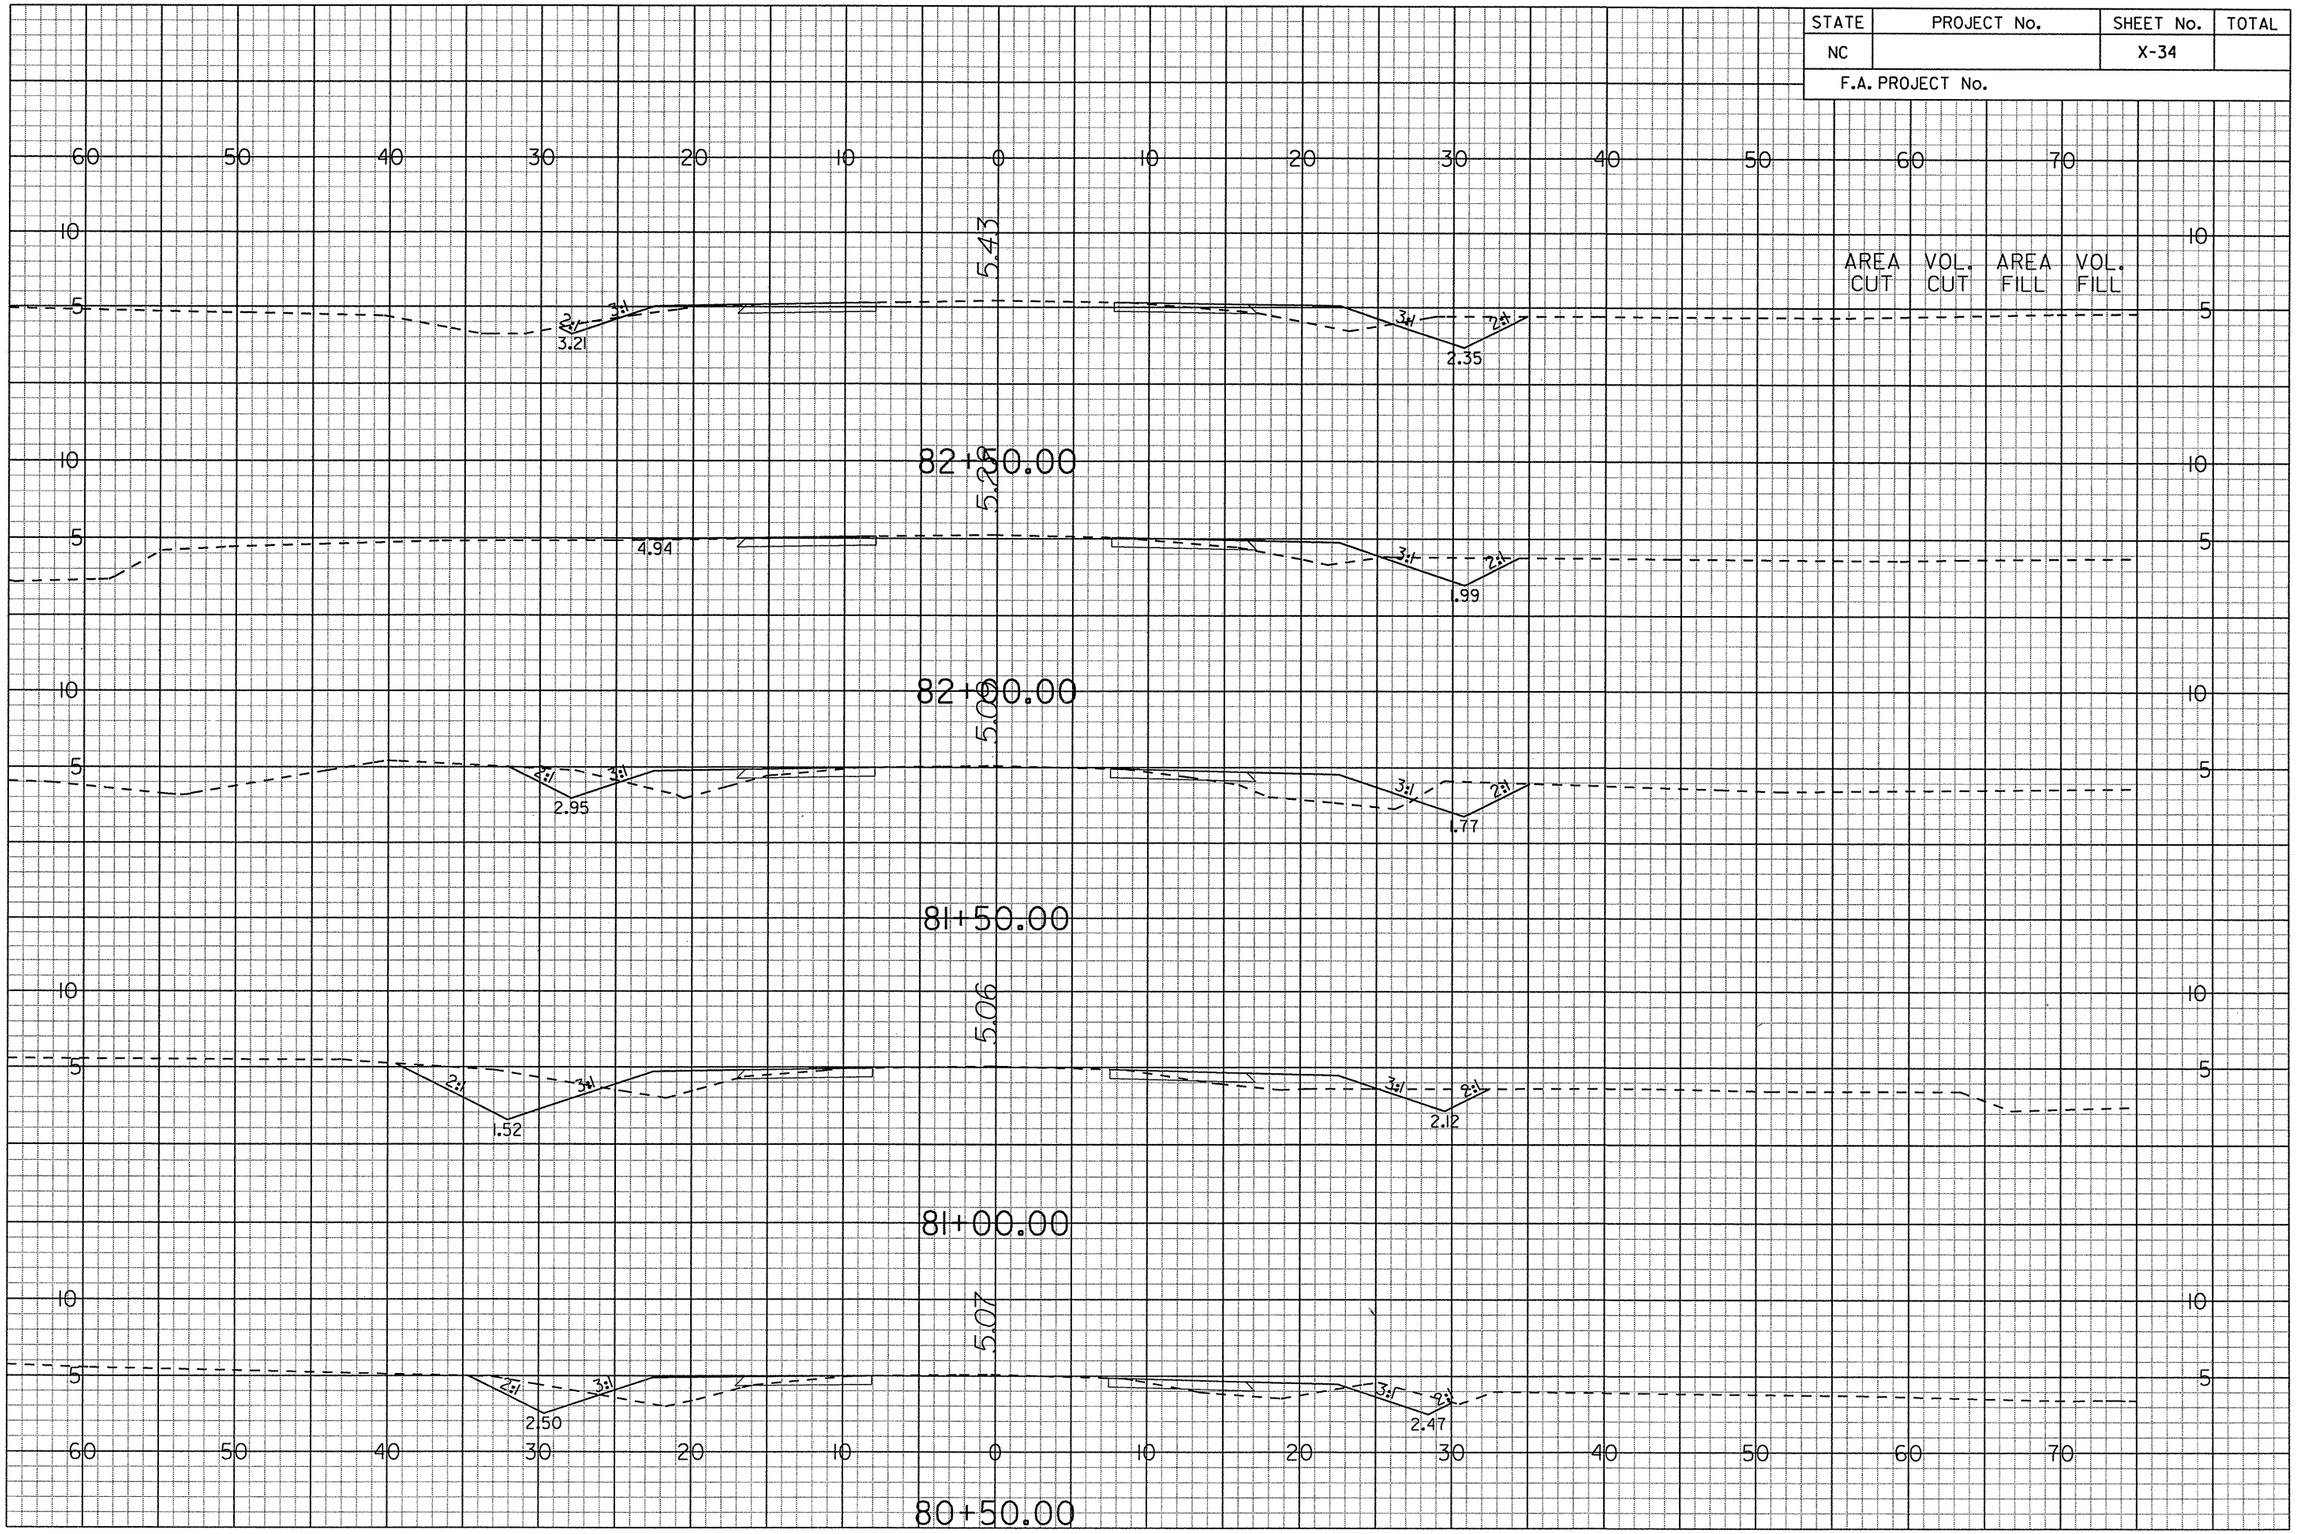

G:\Projects\20344\R-4429A\CADD\r4429a_rdy_xsc.dgy
••prf••
6/14/2006

STATE	PROJECT No.	SHEET No.	TOTAL
NC		X-35	
F.A. PROJECT No.			

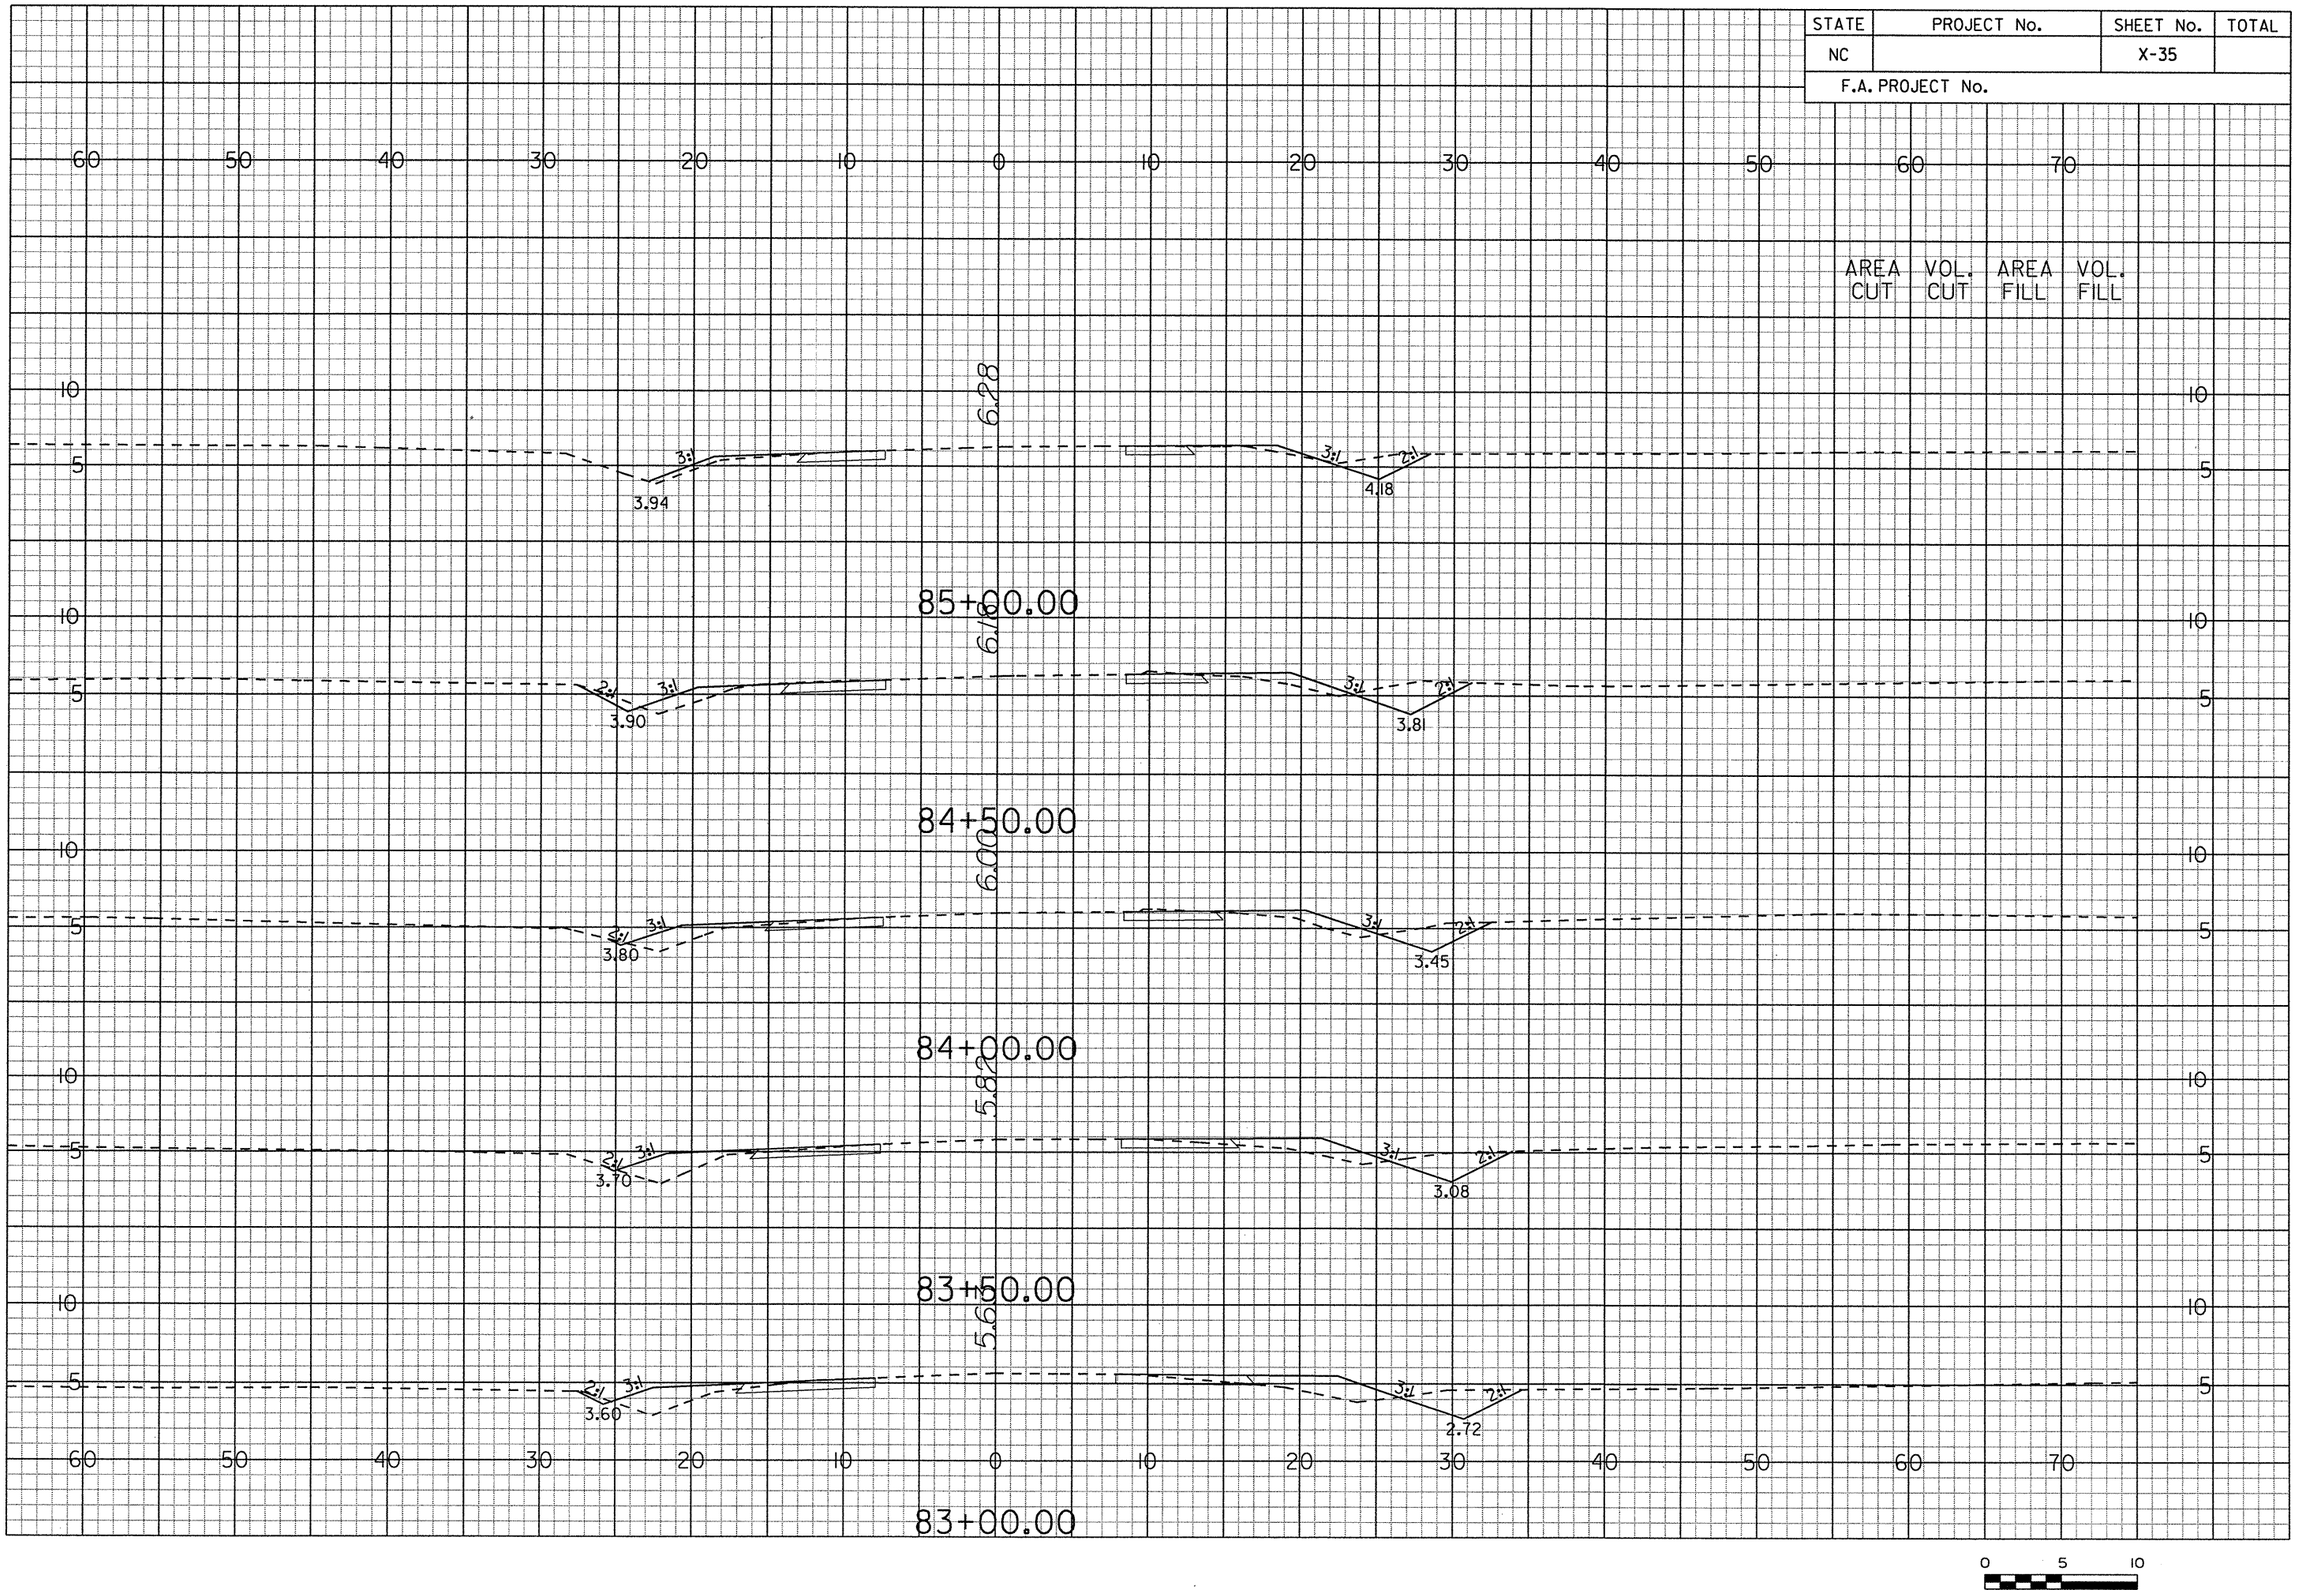

G:\Projects\20344\R-4429A\CADD\r4429a_rdy_xsc.dgn
prf
6/14/2006

STATE	PROJECT No.	SHEET No.	TOTAL
NC		X-36	
F.A. PROJECT No.			

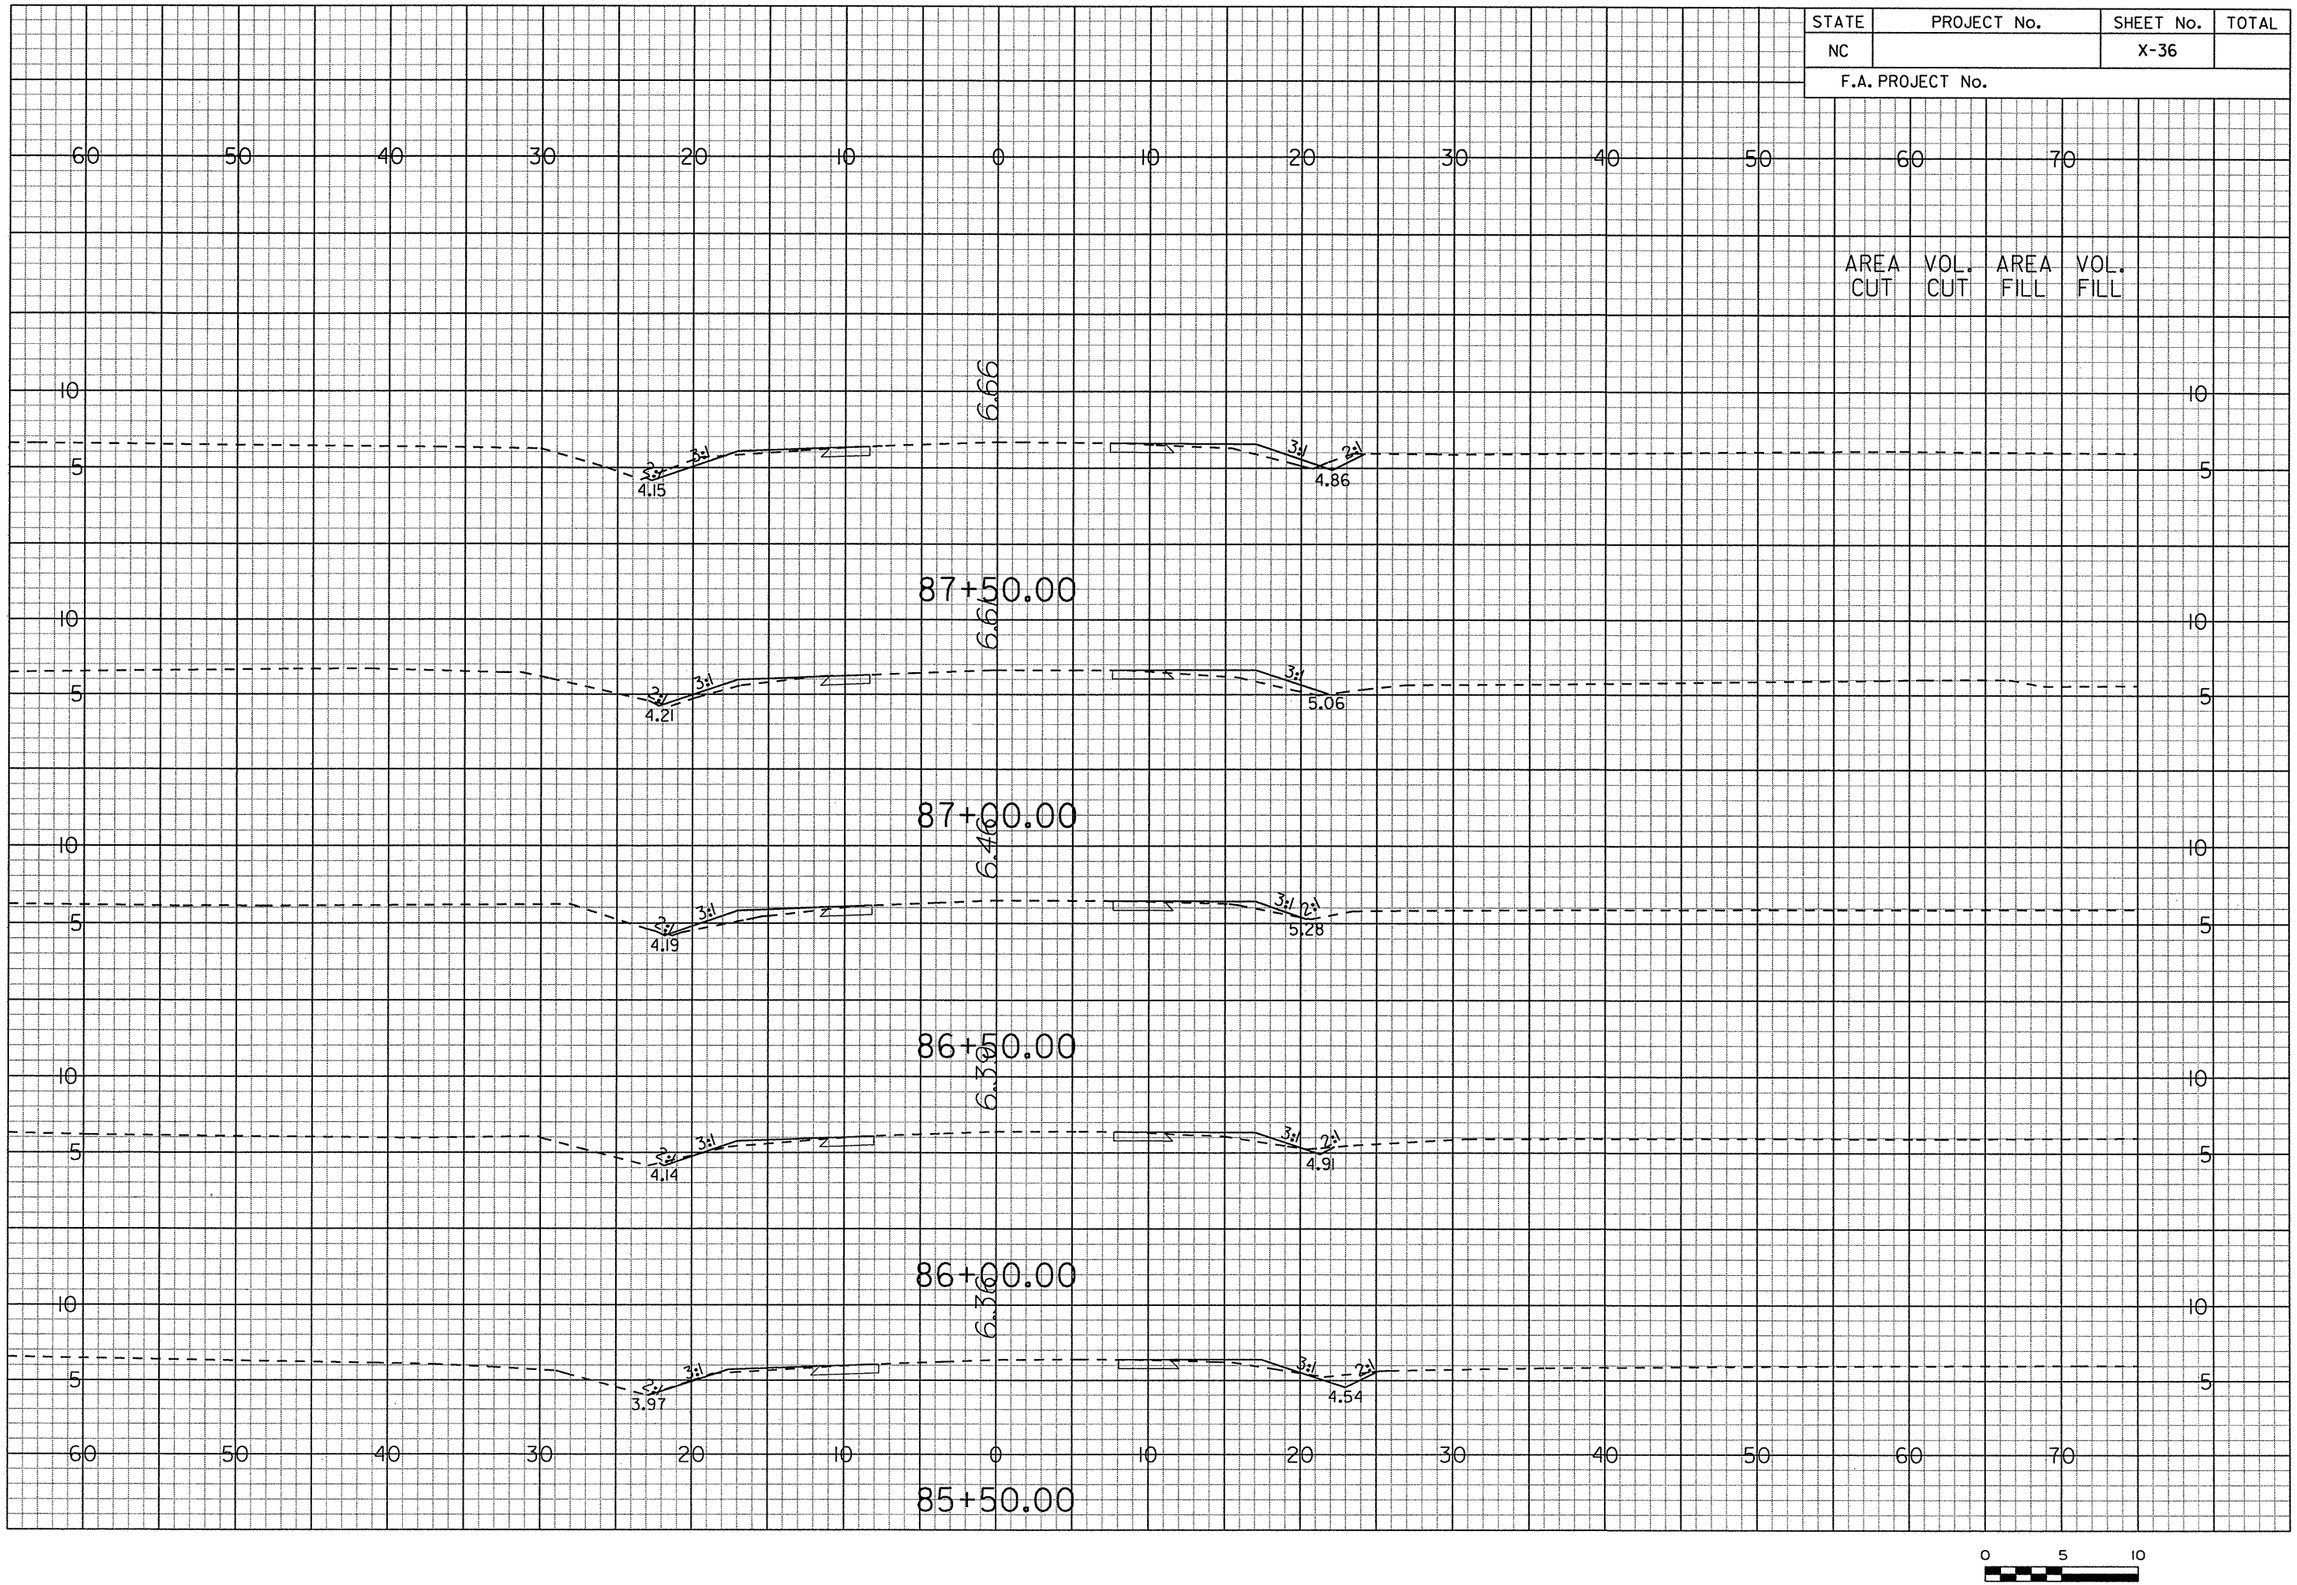

G:\Projects\20344\R-4429A\CADD\r4429a_rdy_xsc.loy
prf
6/14/2006

STATE	PROJECT No.	SHEET No.	TOTAL
NC		X-37	
F.A. PROJECT No.			

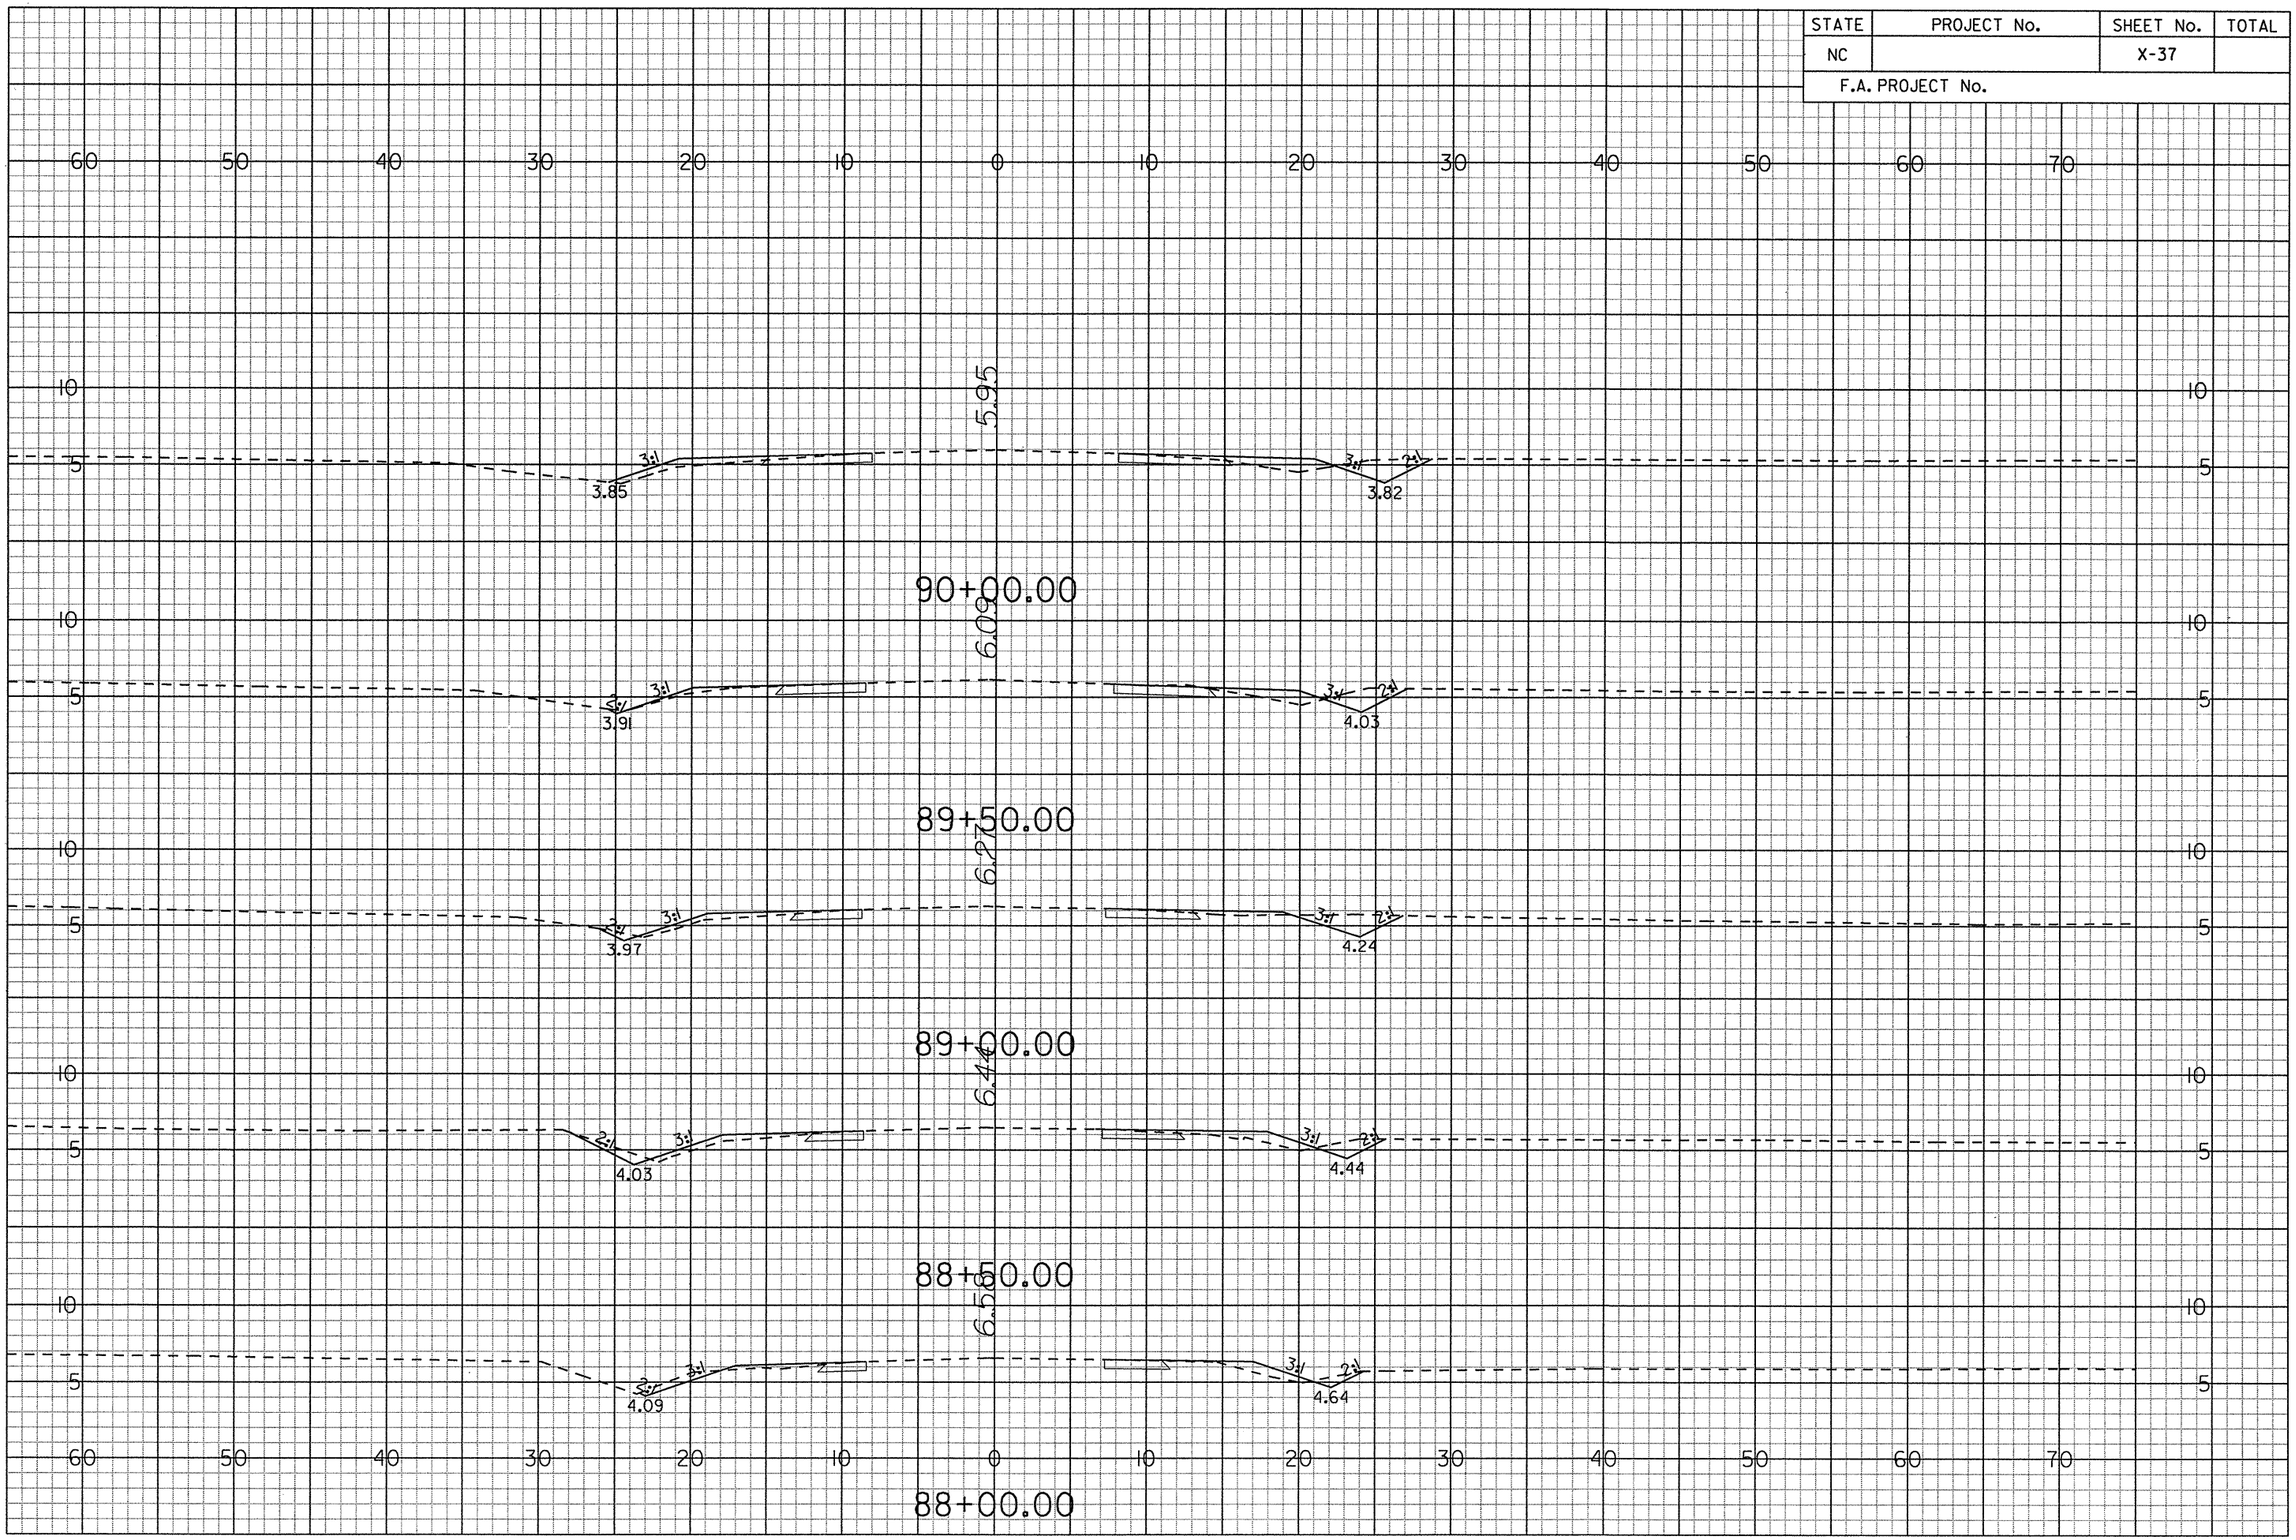

G:\Projects\20344\R-4429A\CADD\r-4429a_rdy_xsclay
••prf••
6/14/2006

0 5 10

STATE	PROJECT No.	SHEET No.	TOTAL
NC		X-38	
F.A. PROJECT No.			

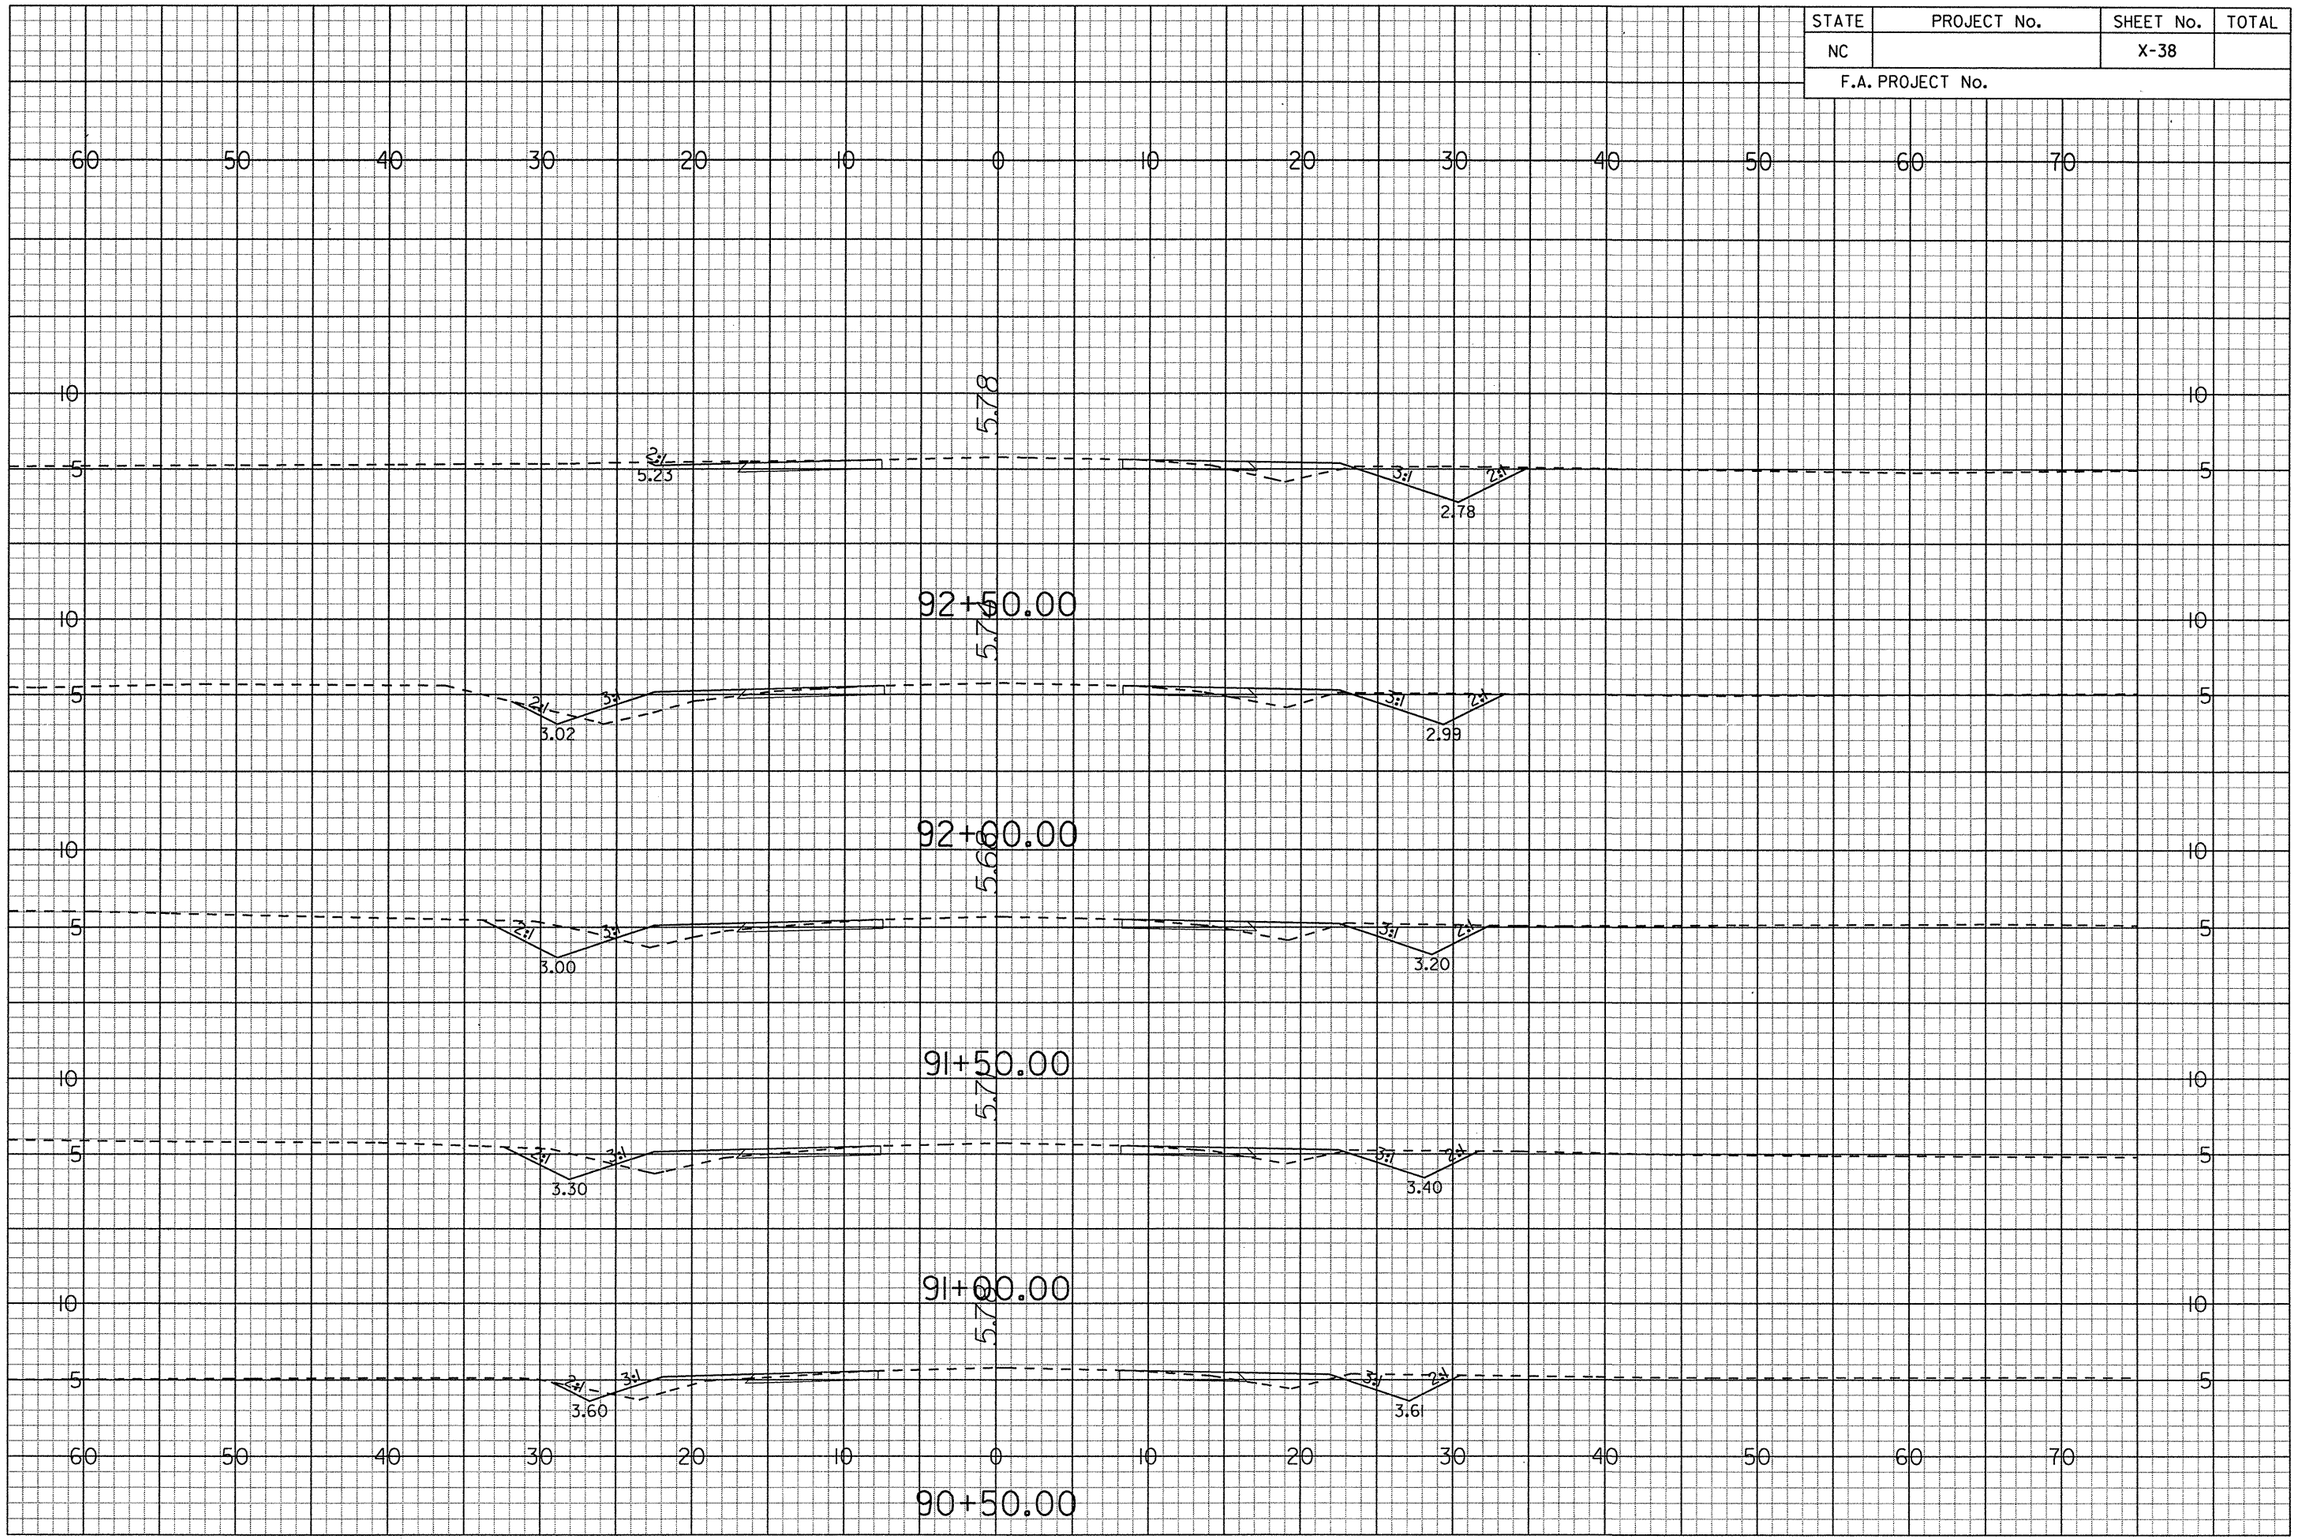

0 5 10

G:\Projects\20344\R-4429A\CADD\r-4429a_rdy_xsc.lay
prf
6/14/2006

STATE	PROJECT No.	SHEET No.	TOTAL
NC		X-39	
F.A. PROJECT No.			

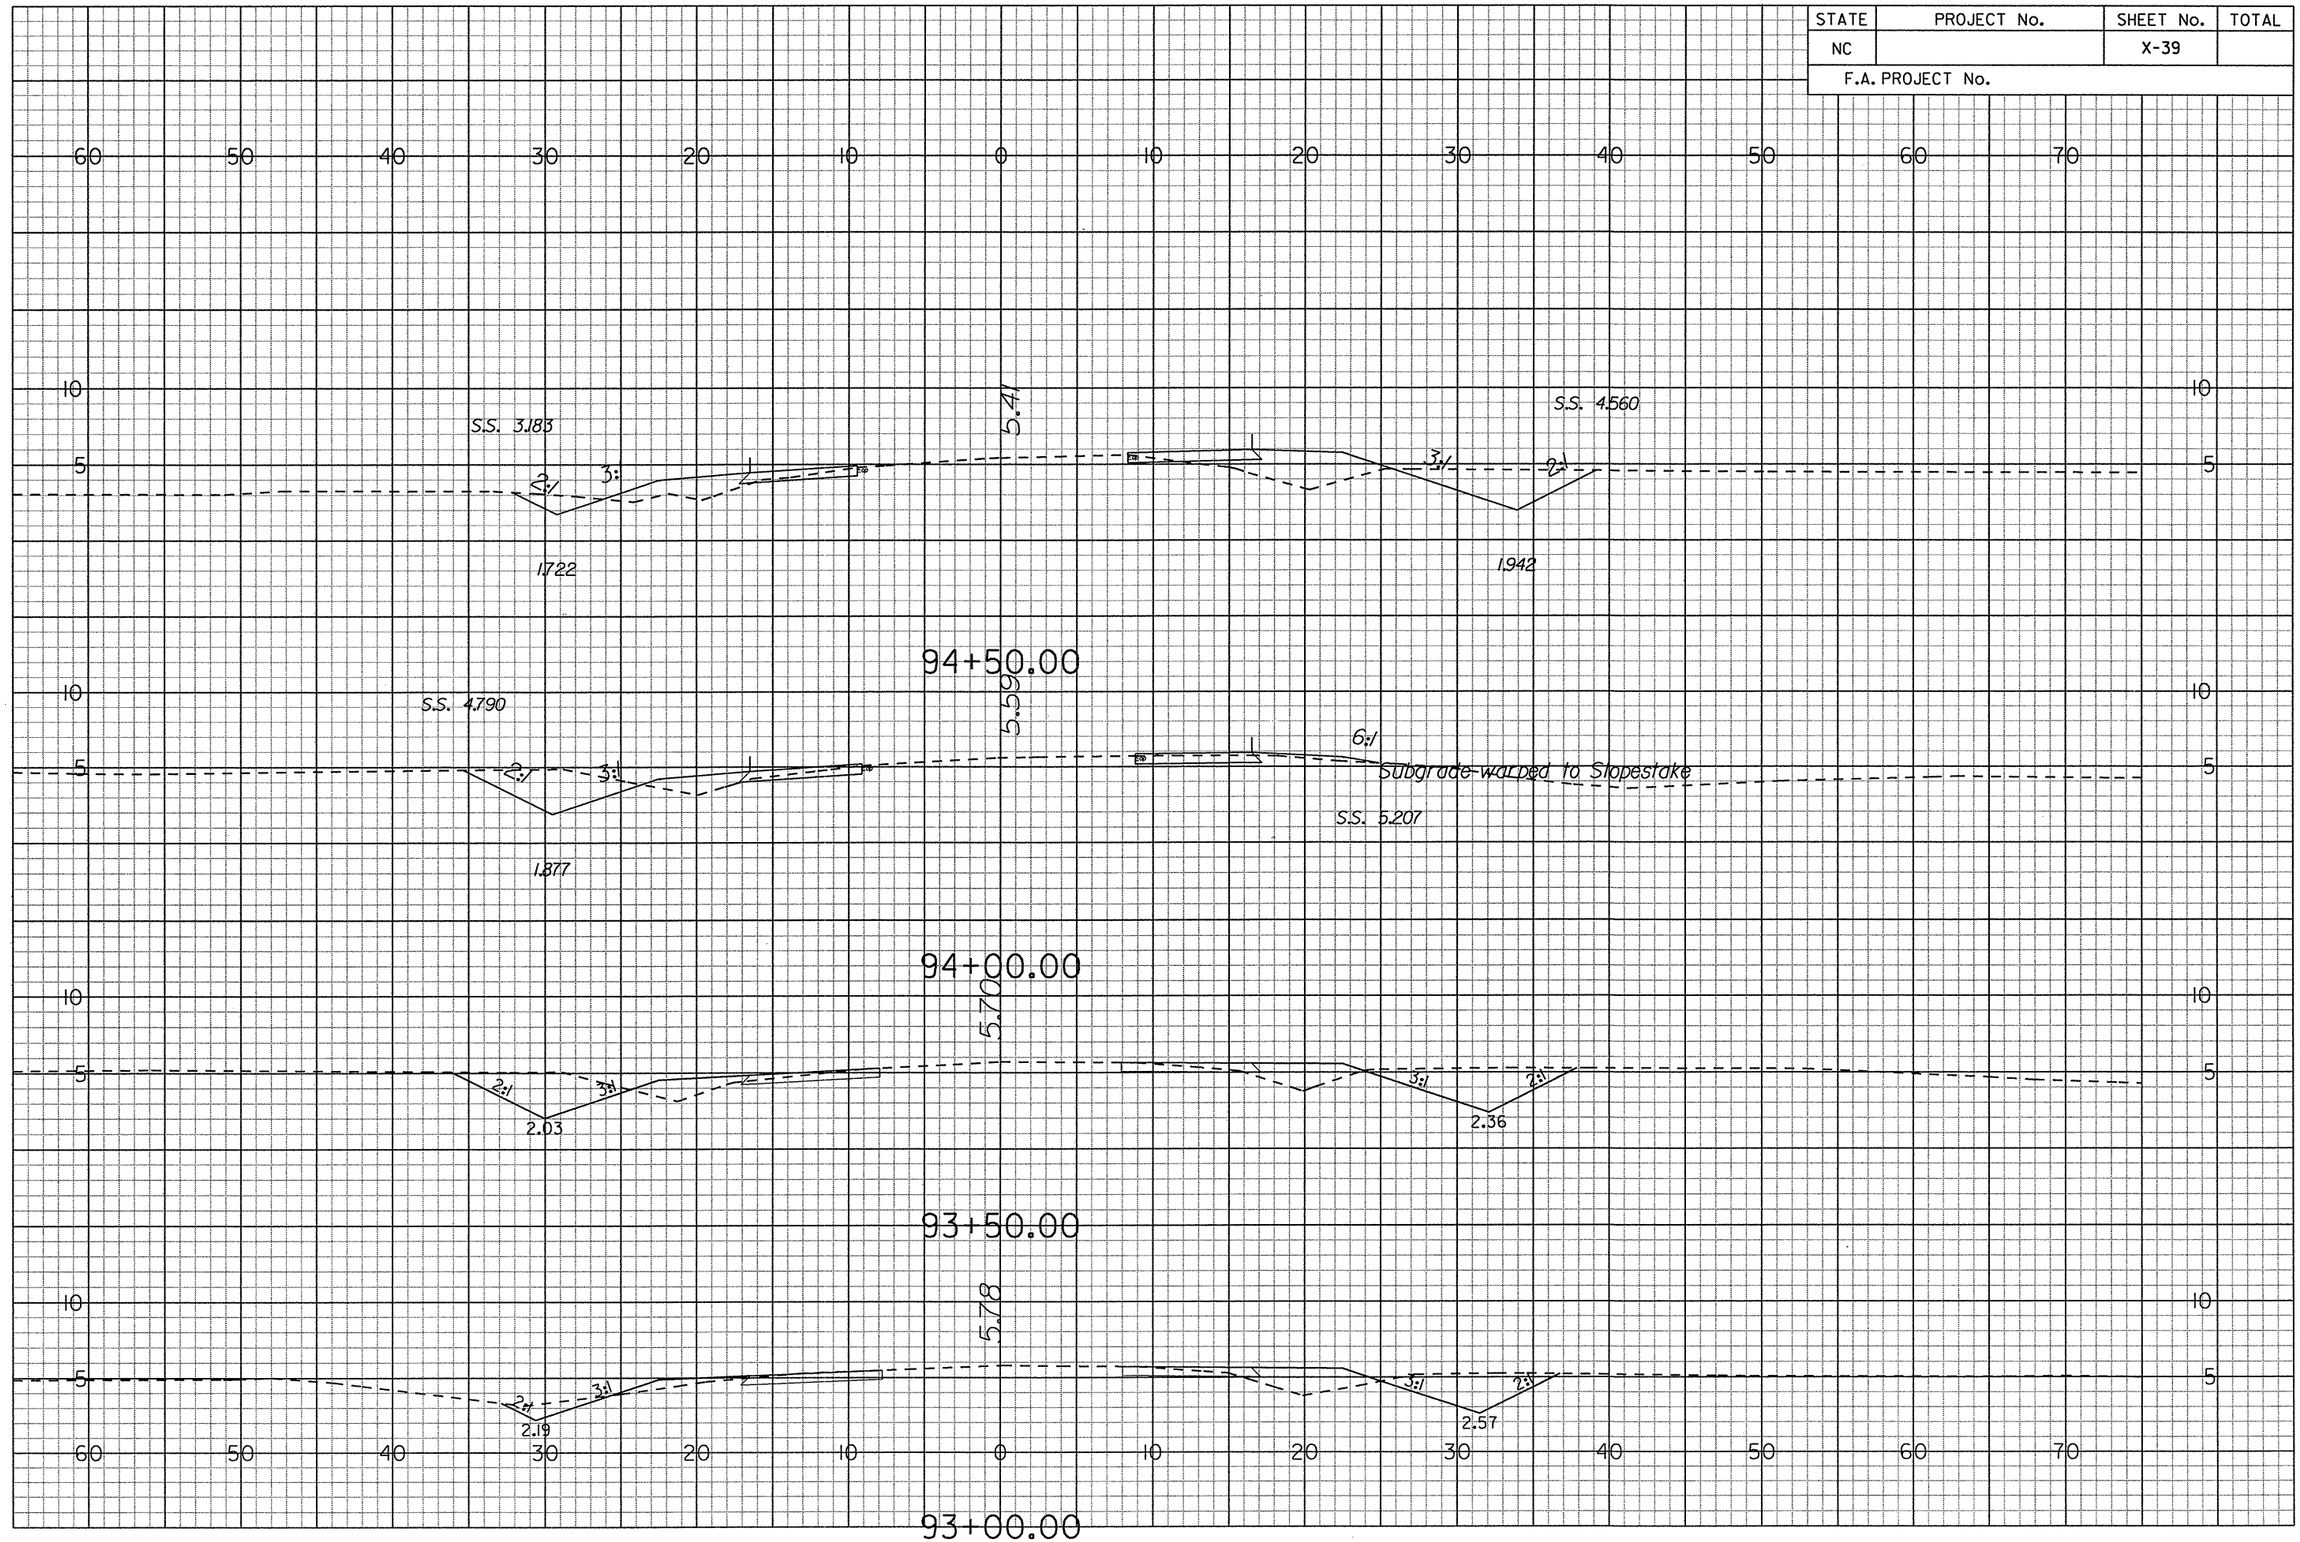

G:\Projects\20344\R-4429A\CADD\r-4429a_rdy_xsc.lay
prf
6/14/2006

STATE	PROJECT No.	SHEET No.	TOTAL
NC		X-40	
F.A. PROJECT No.			

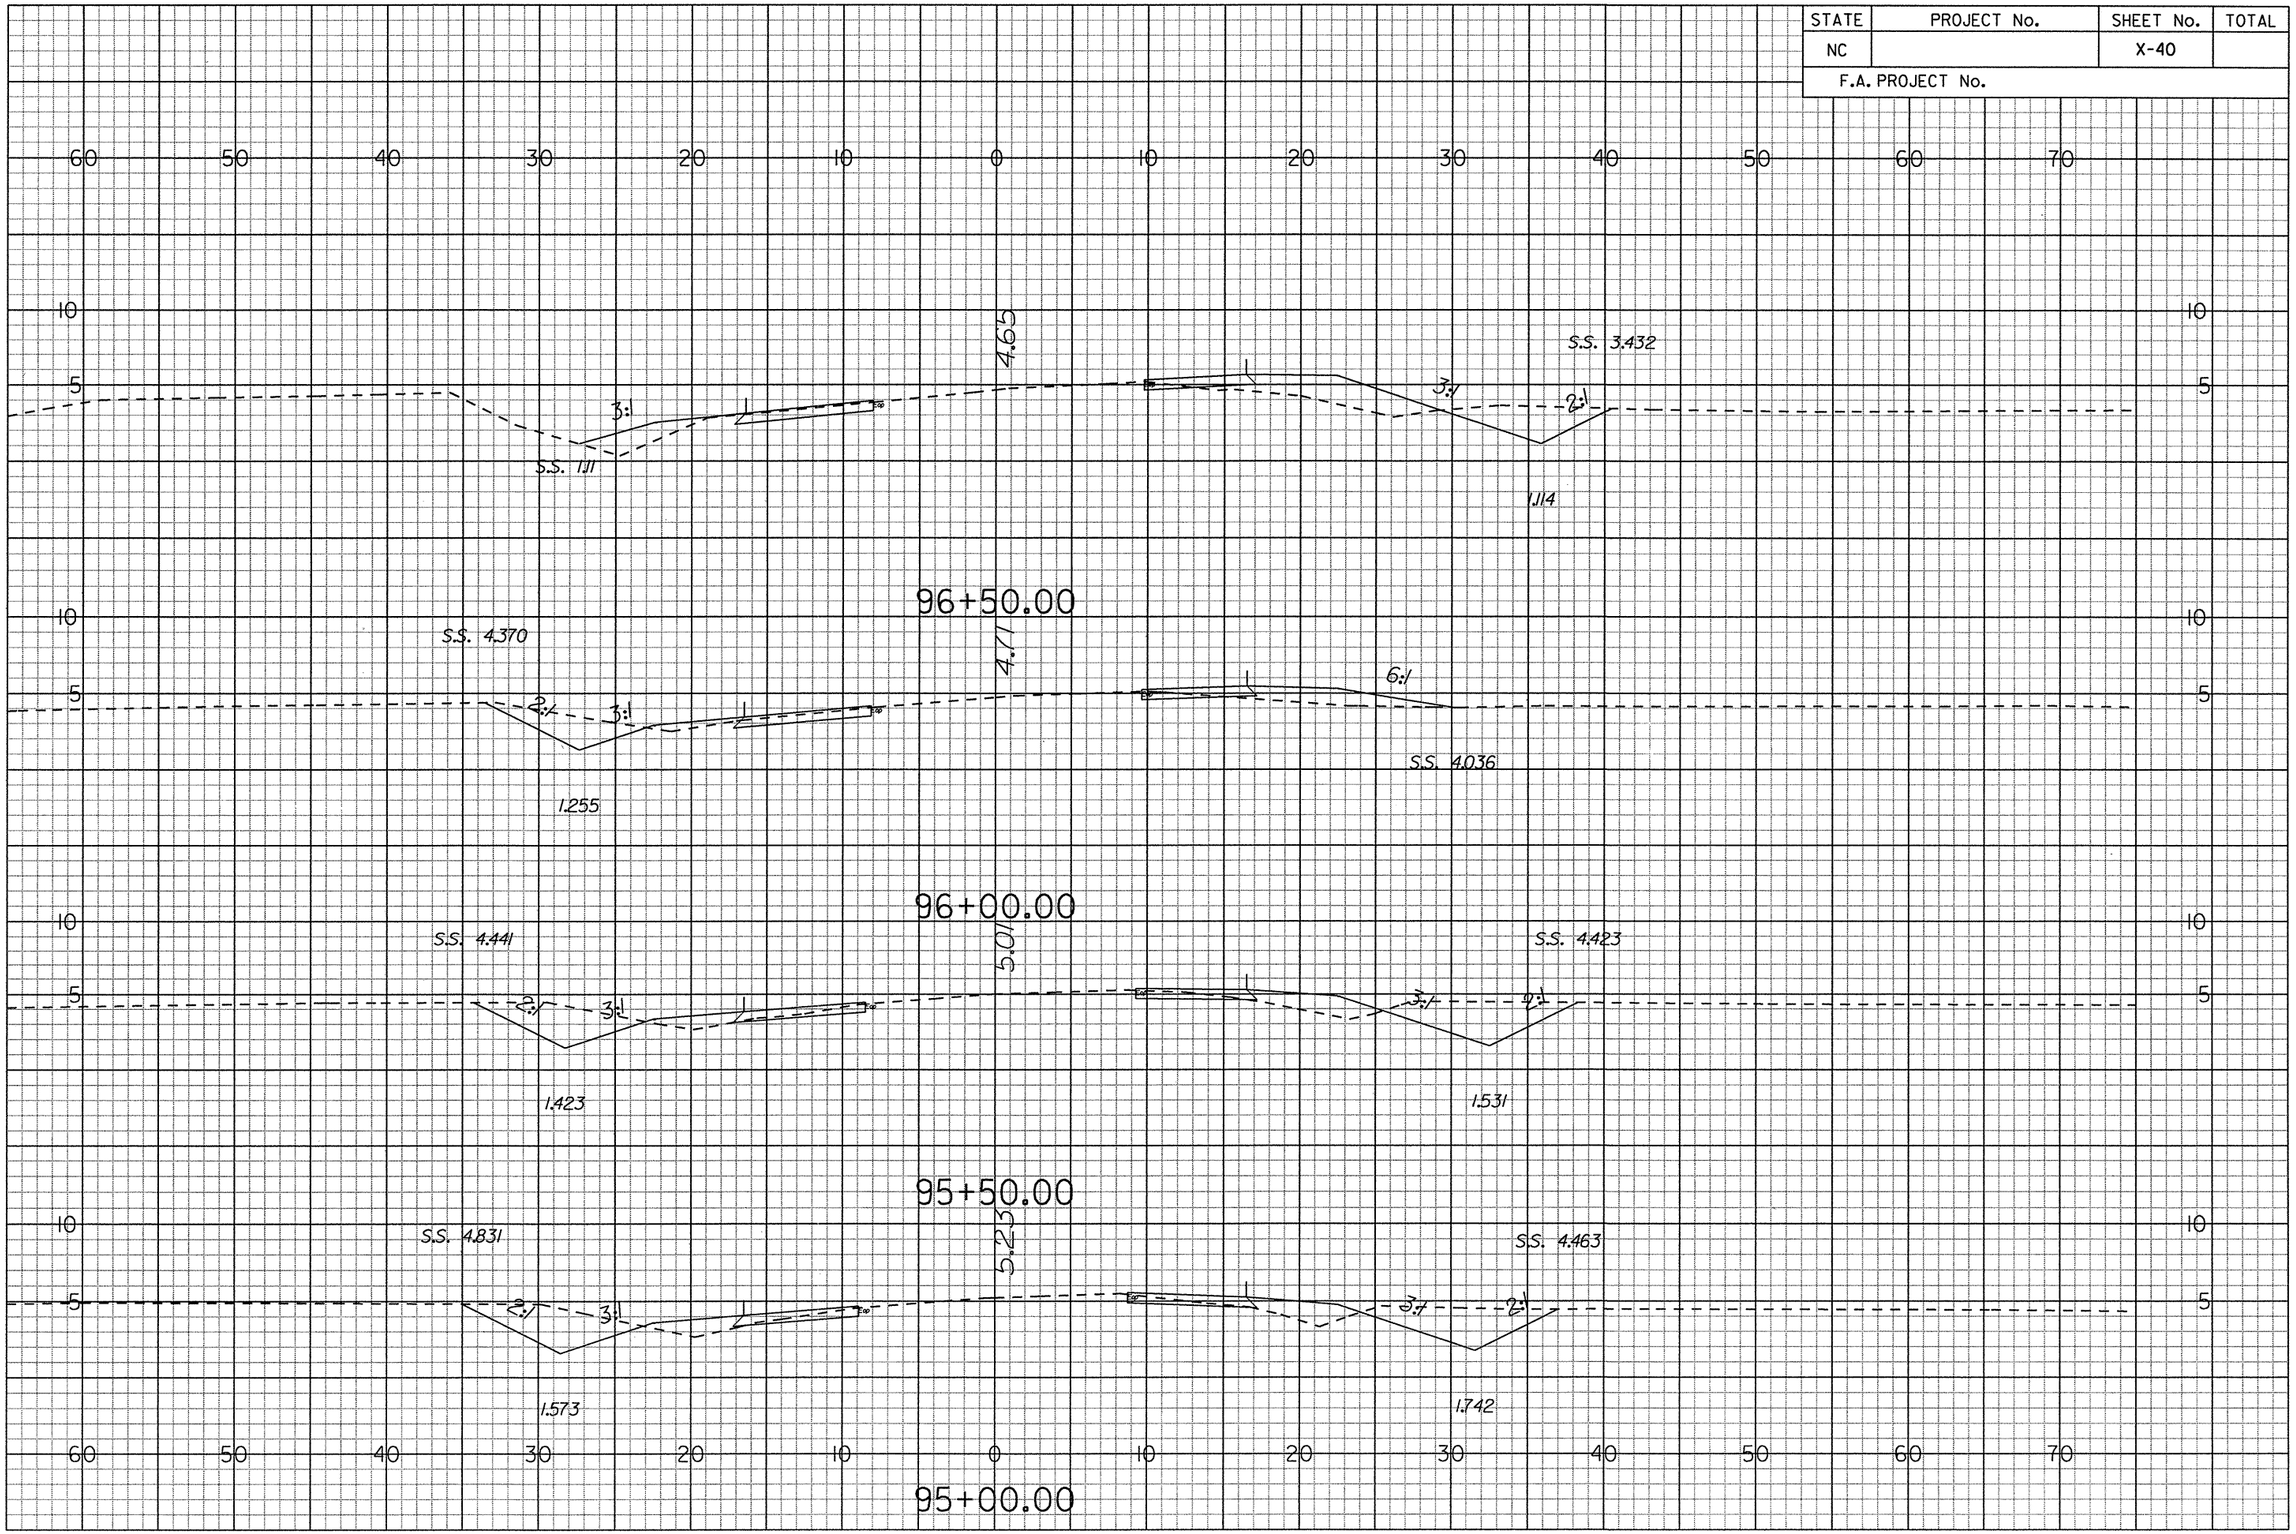

G:\Projects\20344\R-4429A\CADD\r4429a_rdy_xsec.lay
••prf••
6/14/2006

STATE	PROJECT No.	SHEET No.	TOTAL
NC		X-41	
F.A. PROJECT No.			

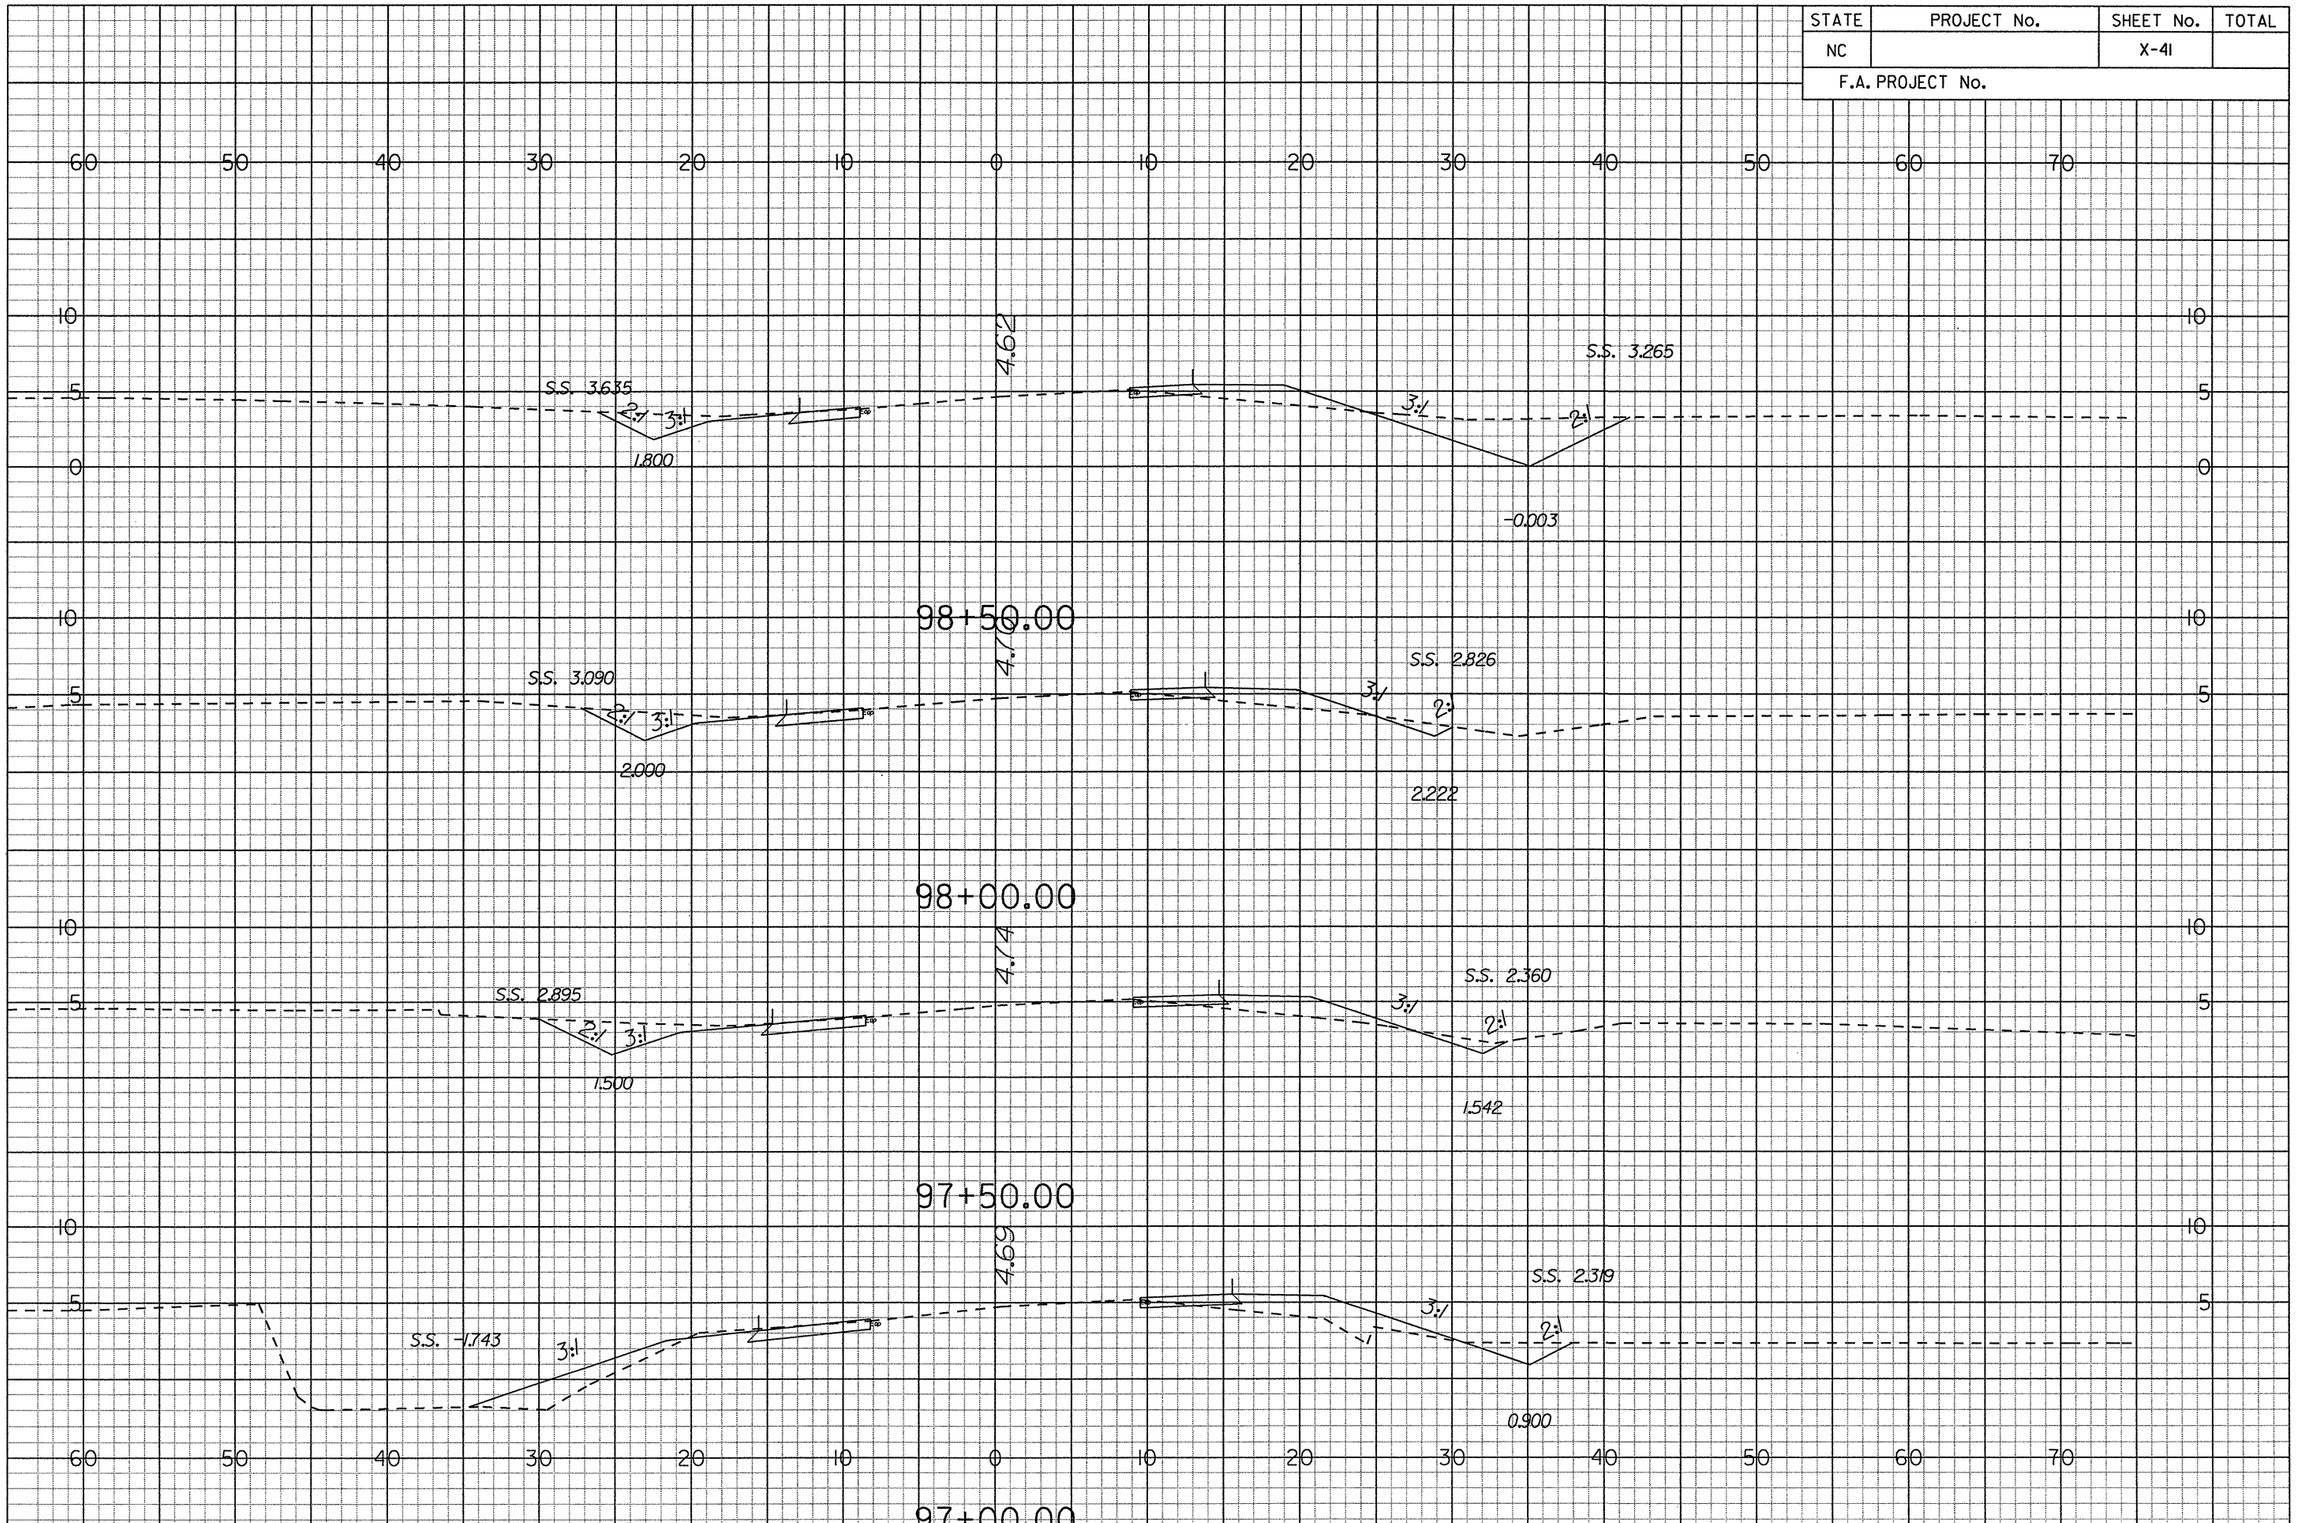

G:\Projects\20344\R-4429A\CADD\r4429a_rdy_xsclay
prf
6/14/2006

STATE	PROJECT No.	SHEET No.	TOTAL
NC		X-42	
F.A. PROJECT No.			

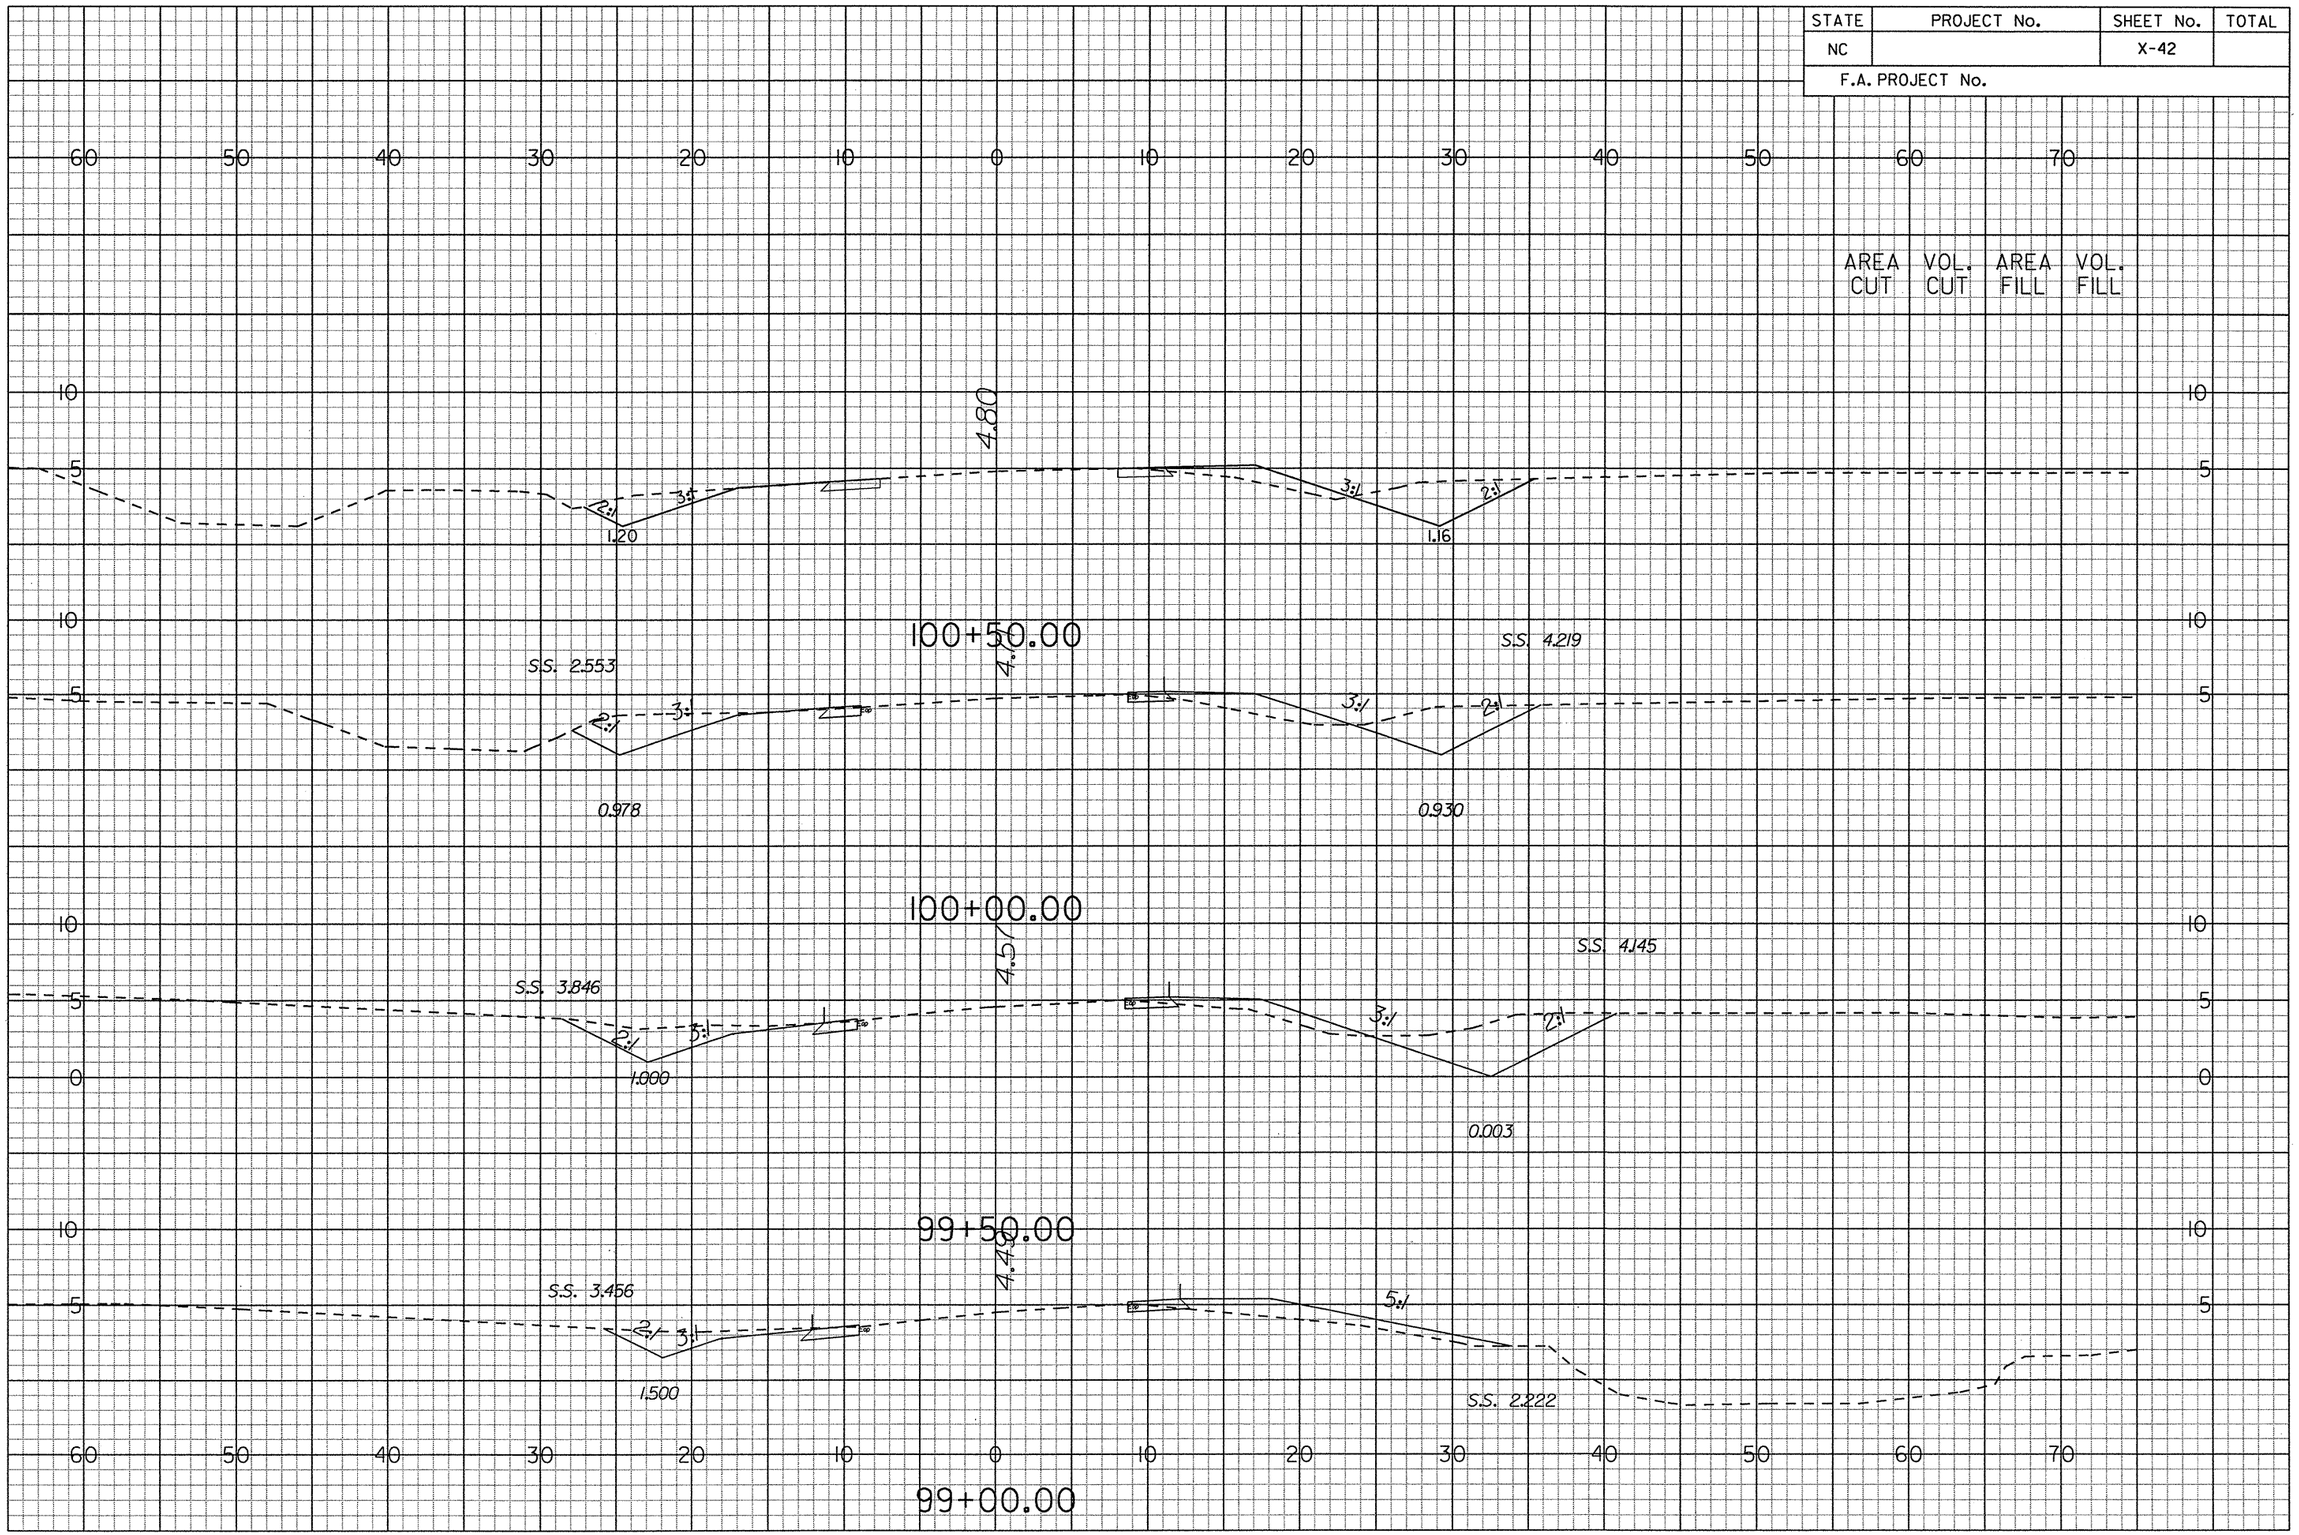

G:\Projects\20344\R-4429A\CADD\r4429a_rdy_xsc.lay
prf
6/14/2006

STATE	PROJECT No.	SHEET No.	TOTAL
NC		X-43	
F.A. PROJECT No.			

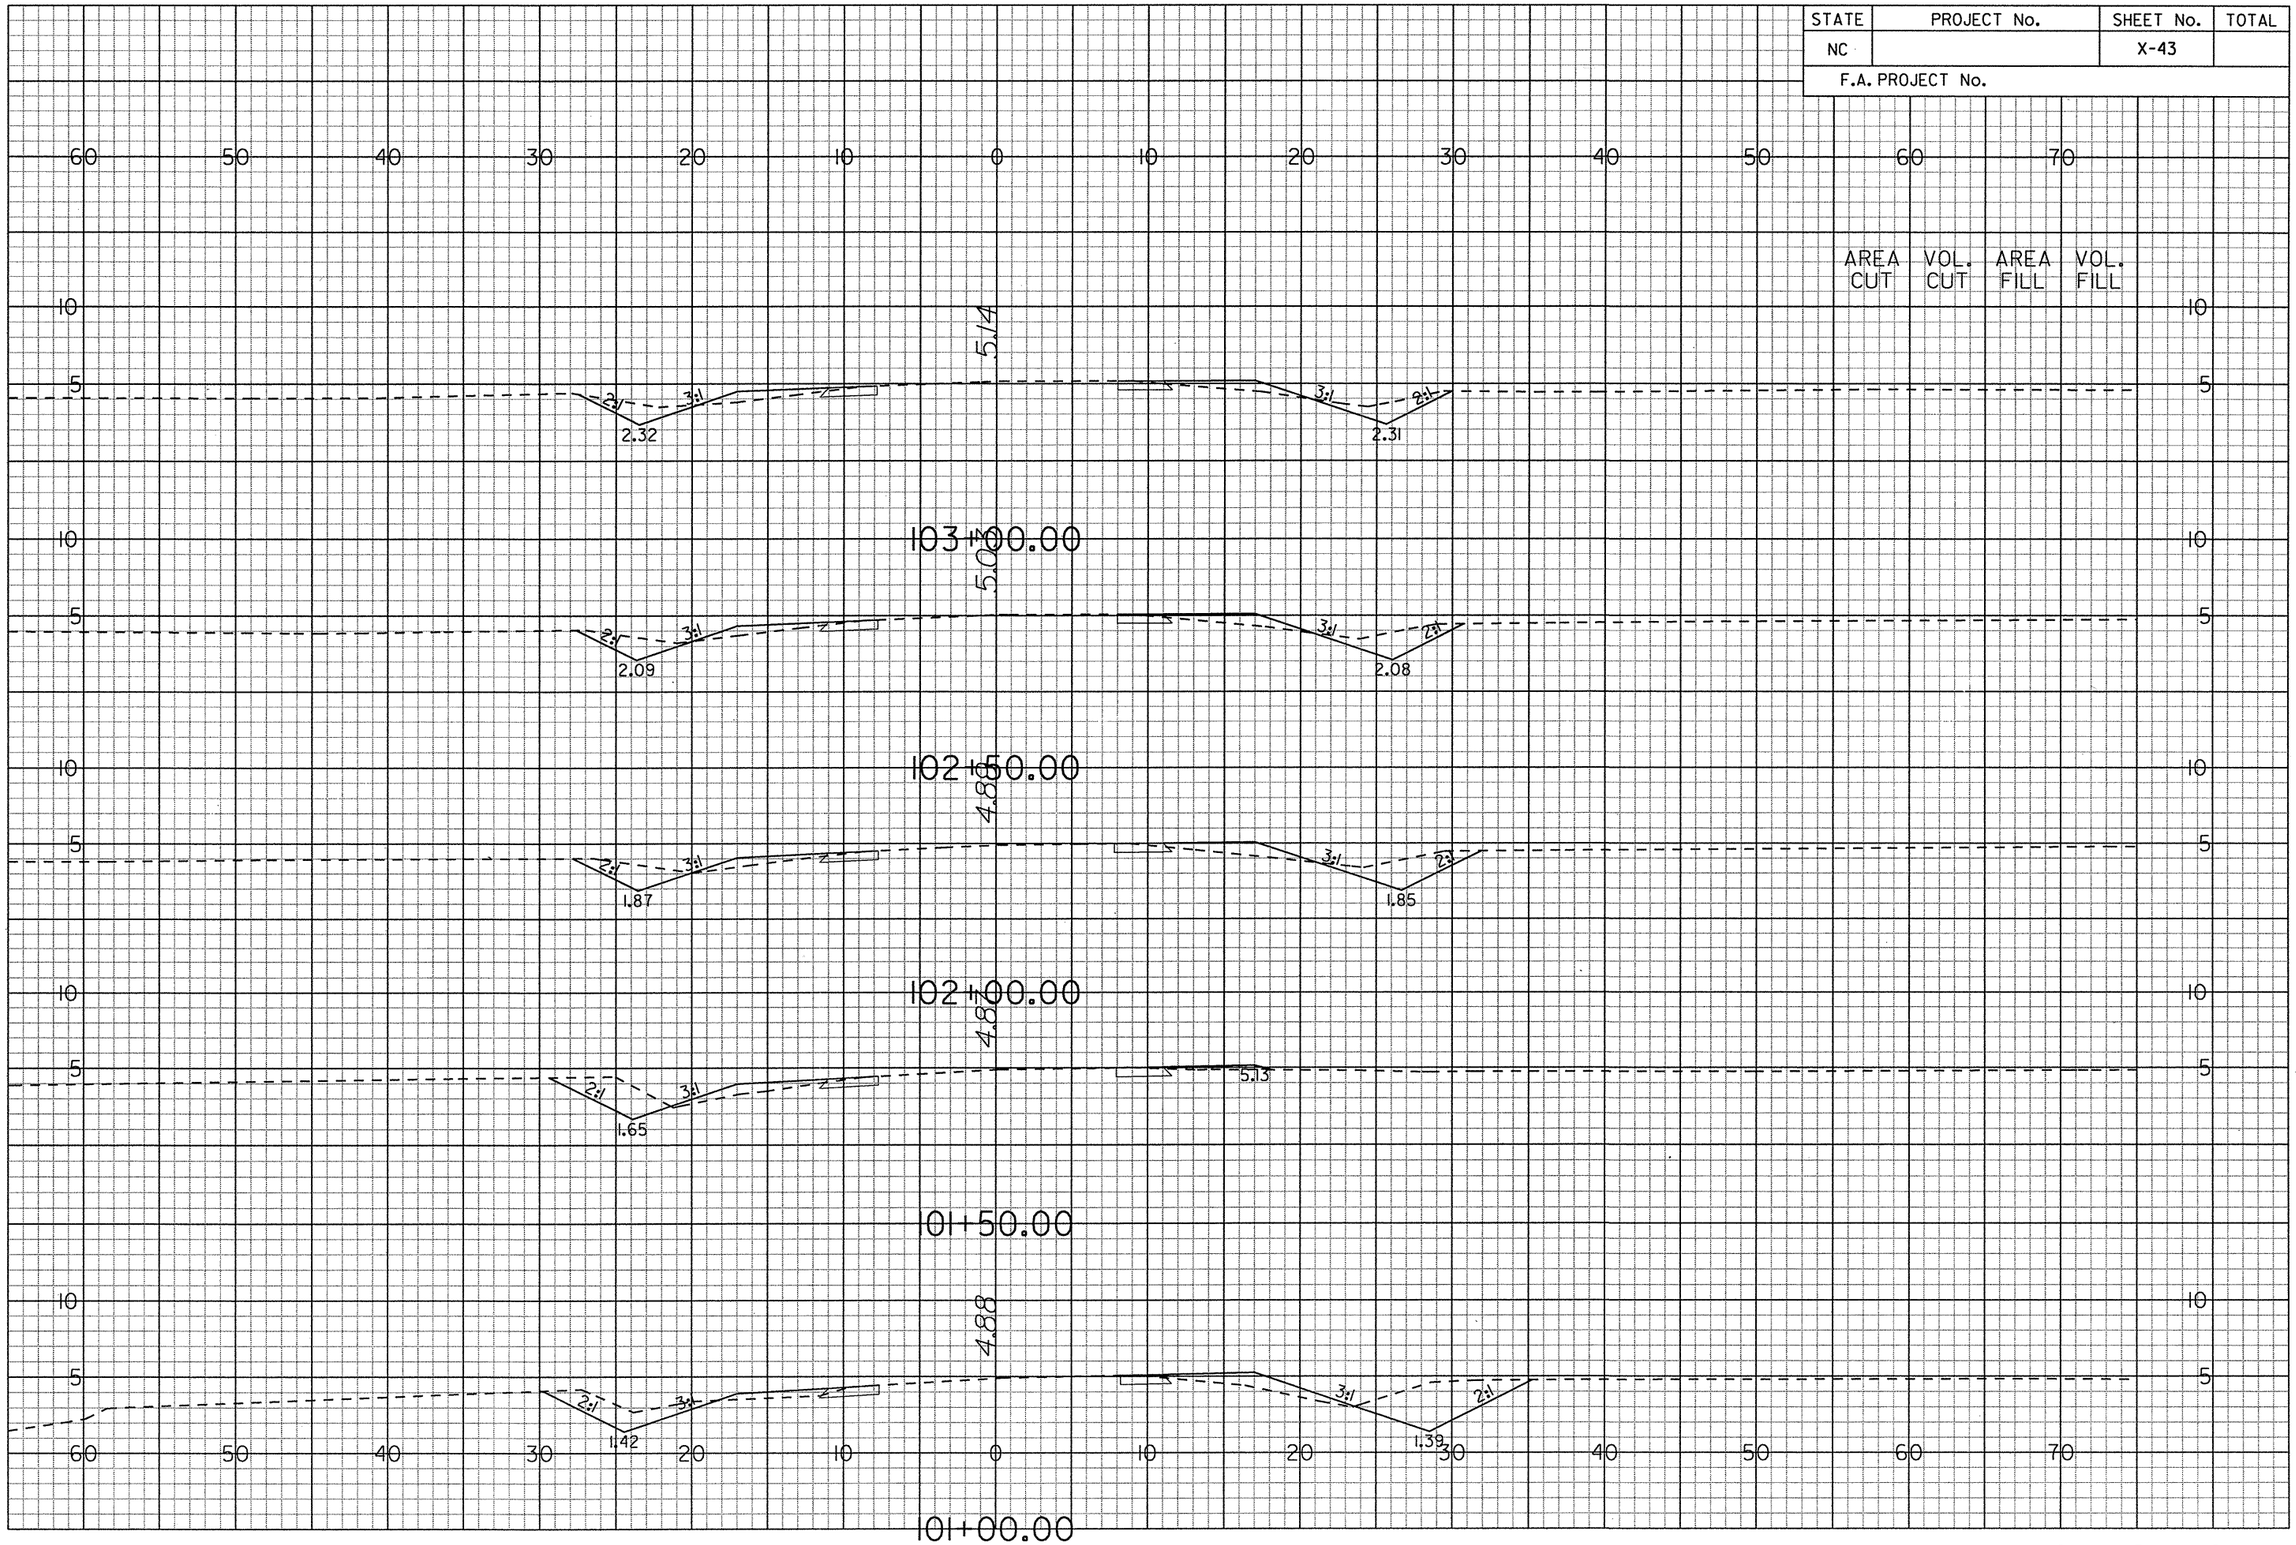

G:\Projects\20344\R-4429A\CADD\r4429a_rdy_xsc.loy
prf
6/14/2006

STATE	PROJECT No.	SHEET No.	TOTAL
NC		X-44	
F.A. PROJECT No.			

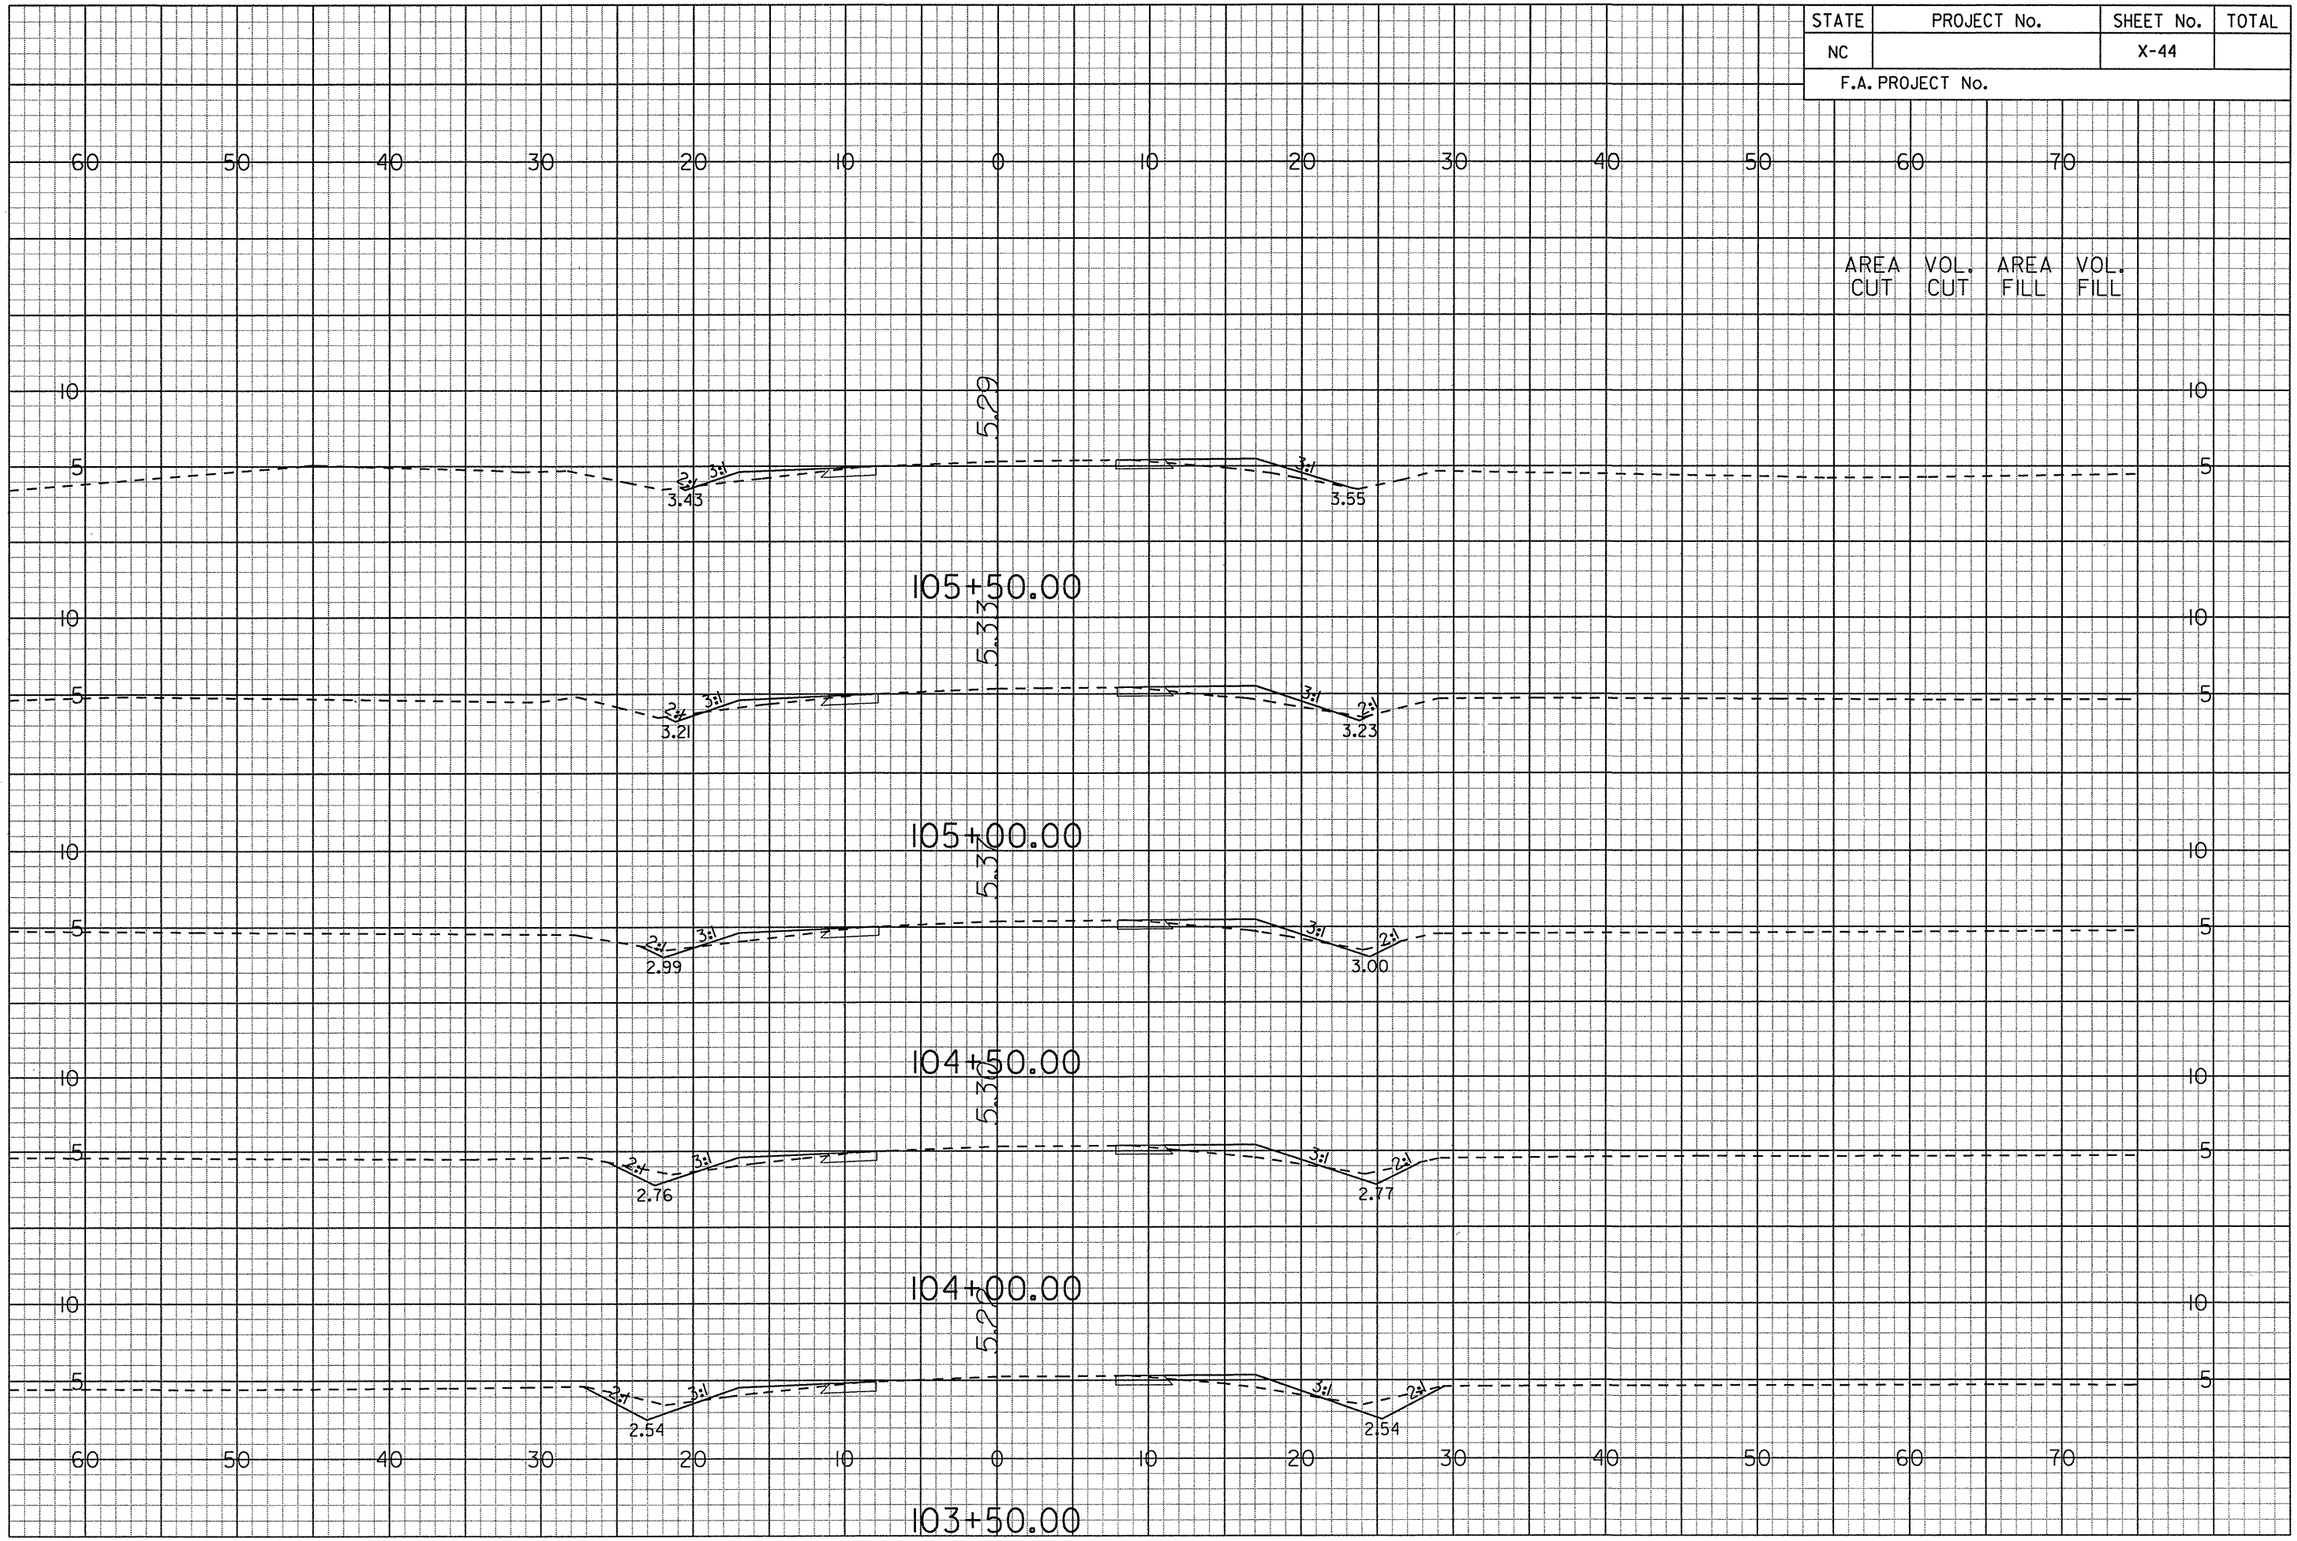

G:\Projects\20344\R-4429A\CADD\r4429a_rdy_xsc.loy
prf
6/14/2006

STATE	PROJECT No.	SHEET No.	TOTAL
NC		X-45	
F.A. PROJECT No.			

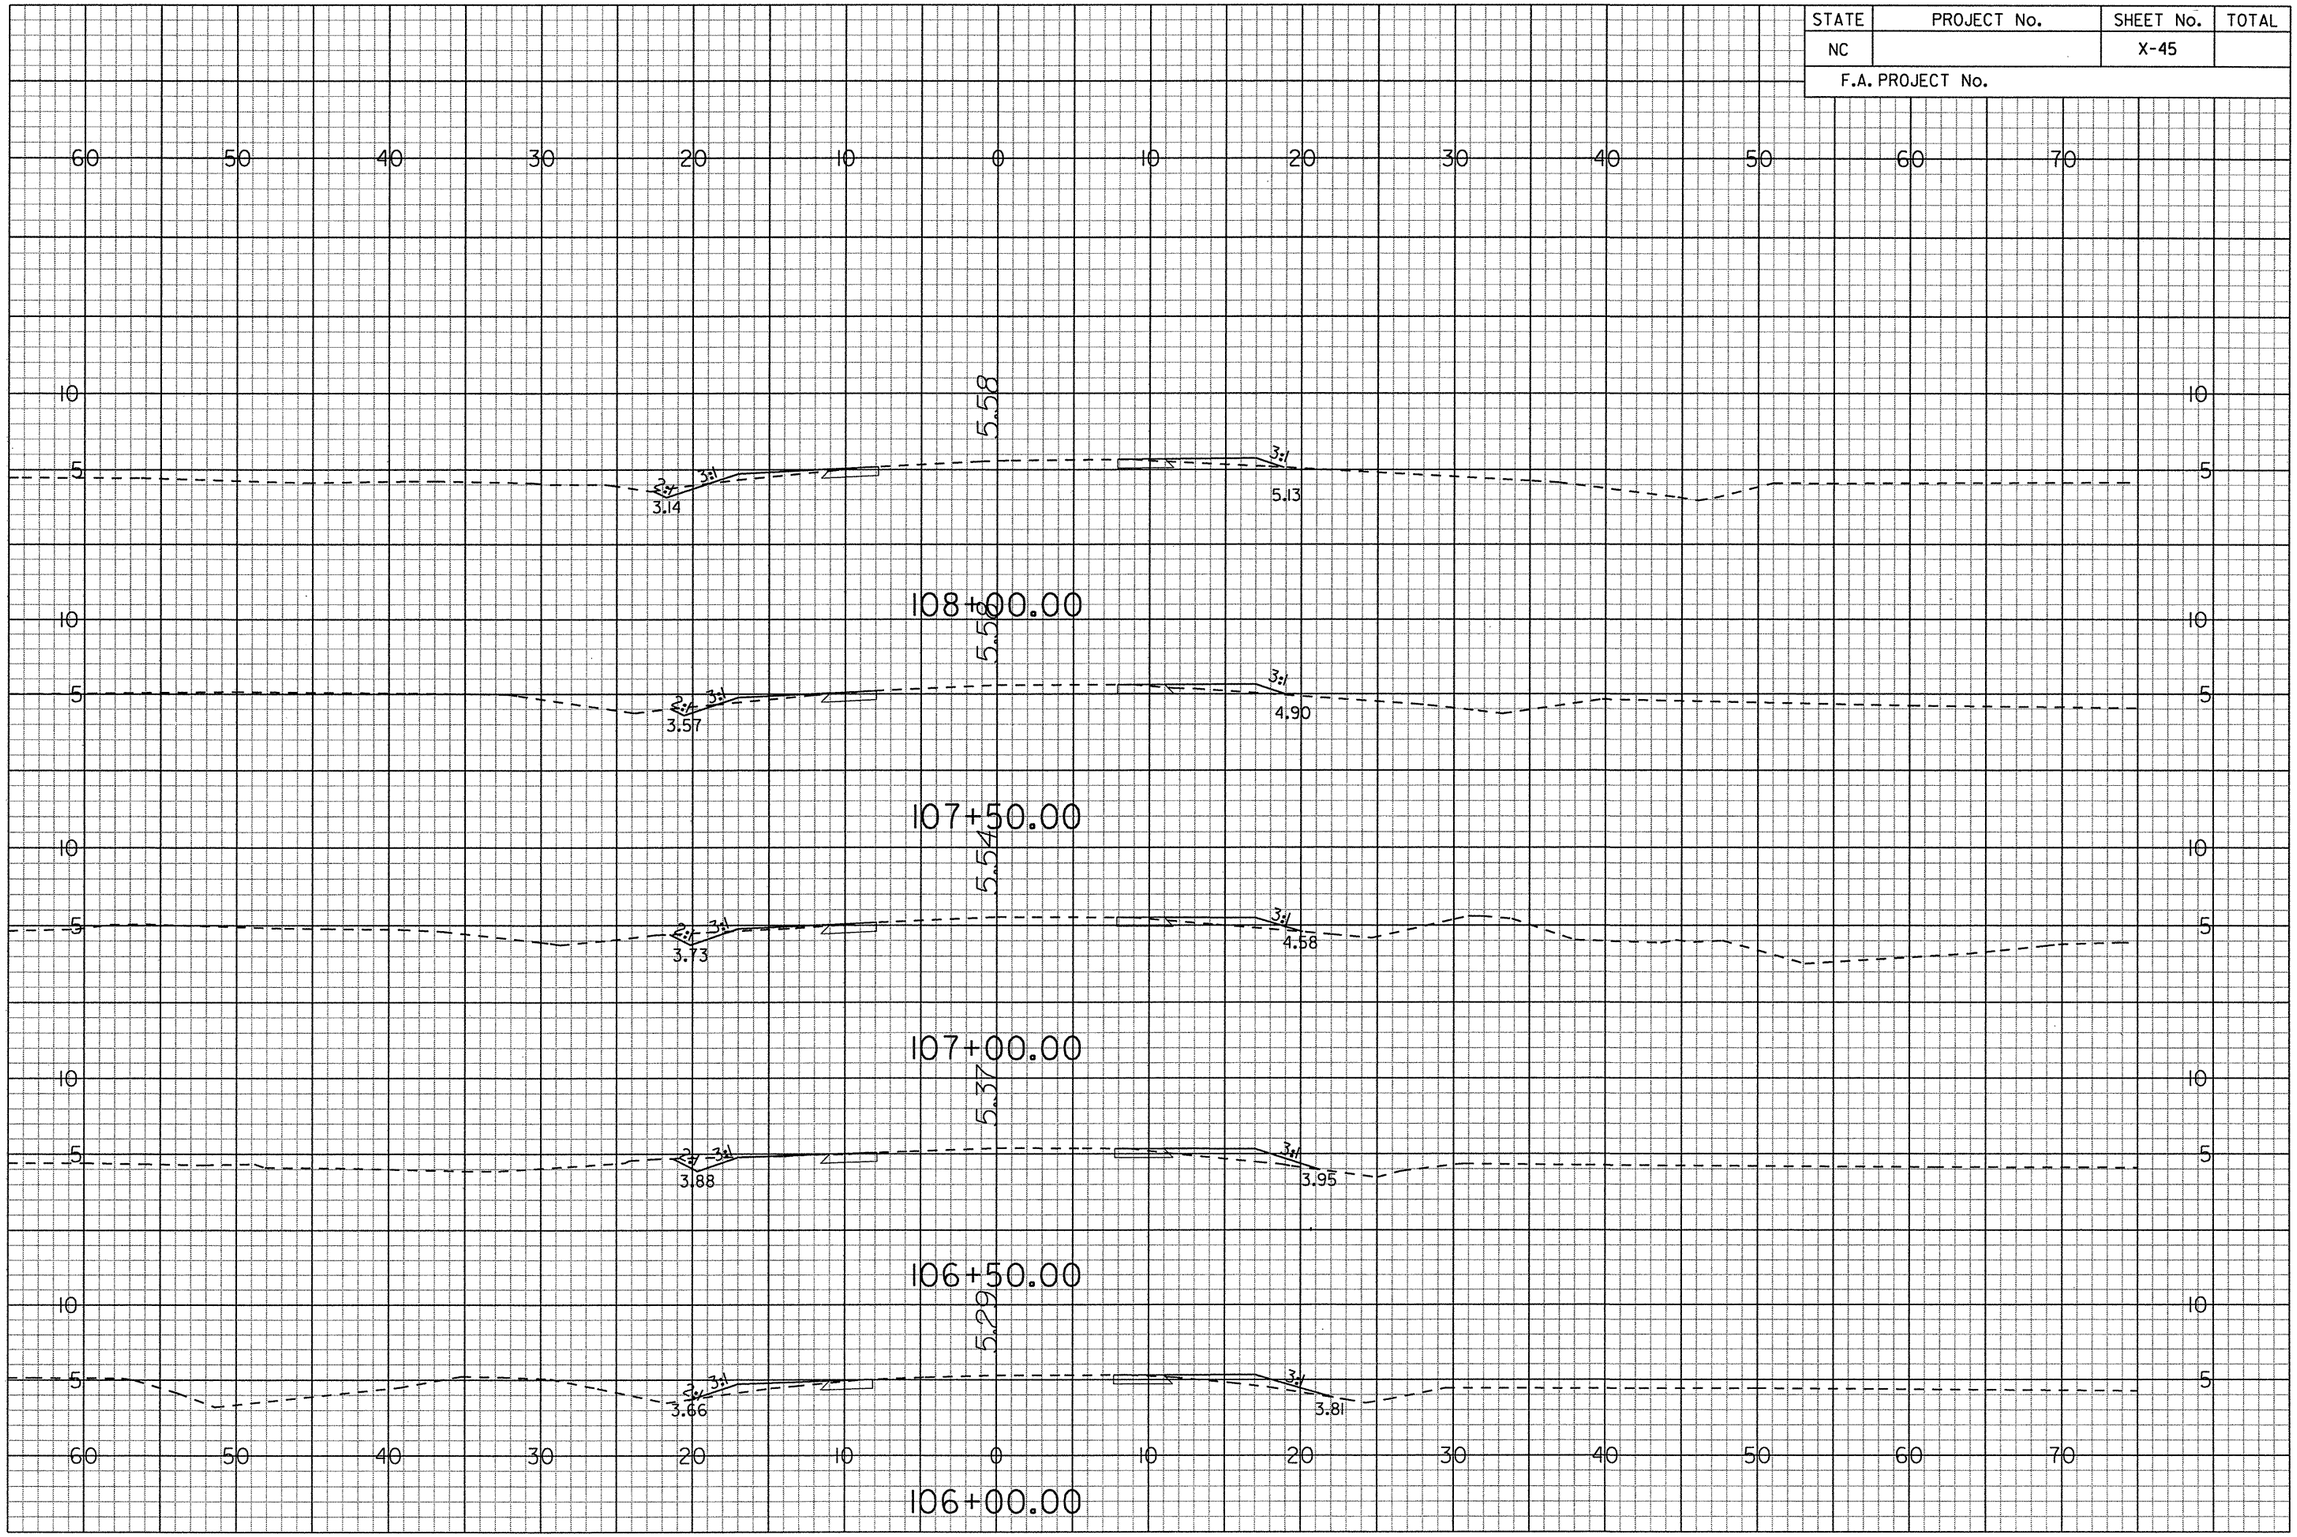

G:\Projects\20344\R-4429A\CADD\r4429a_rdy_xsc.dgn
prf
6/14/2006

STATE	PROJECT No.	SHEET No.	TOTAL
NC		X-46	
F.A. PROJECT No.			

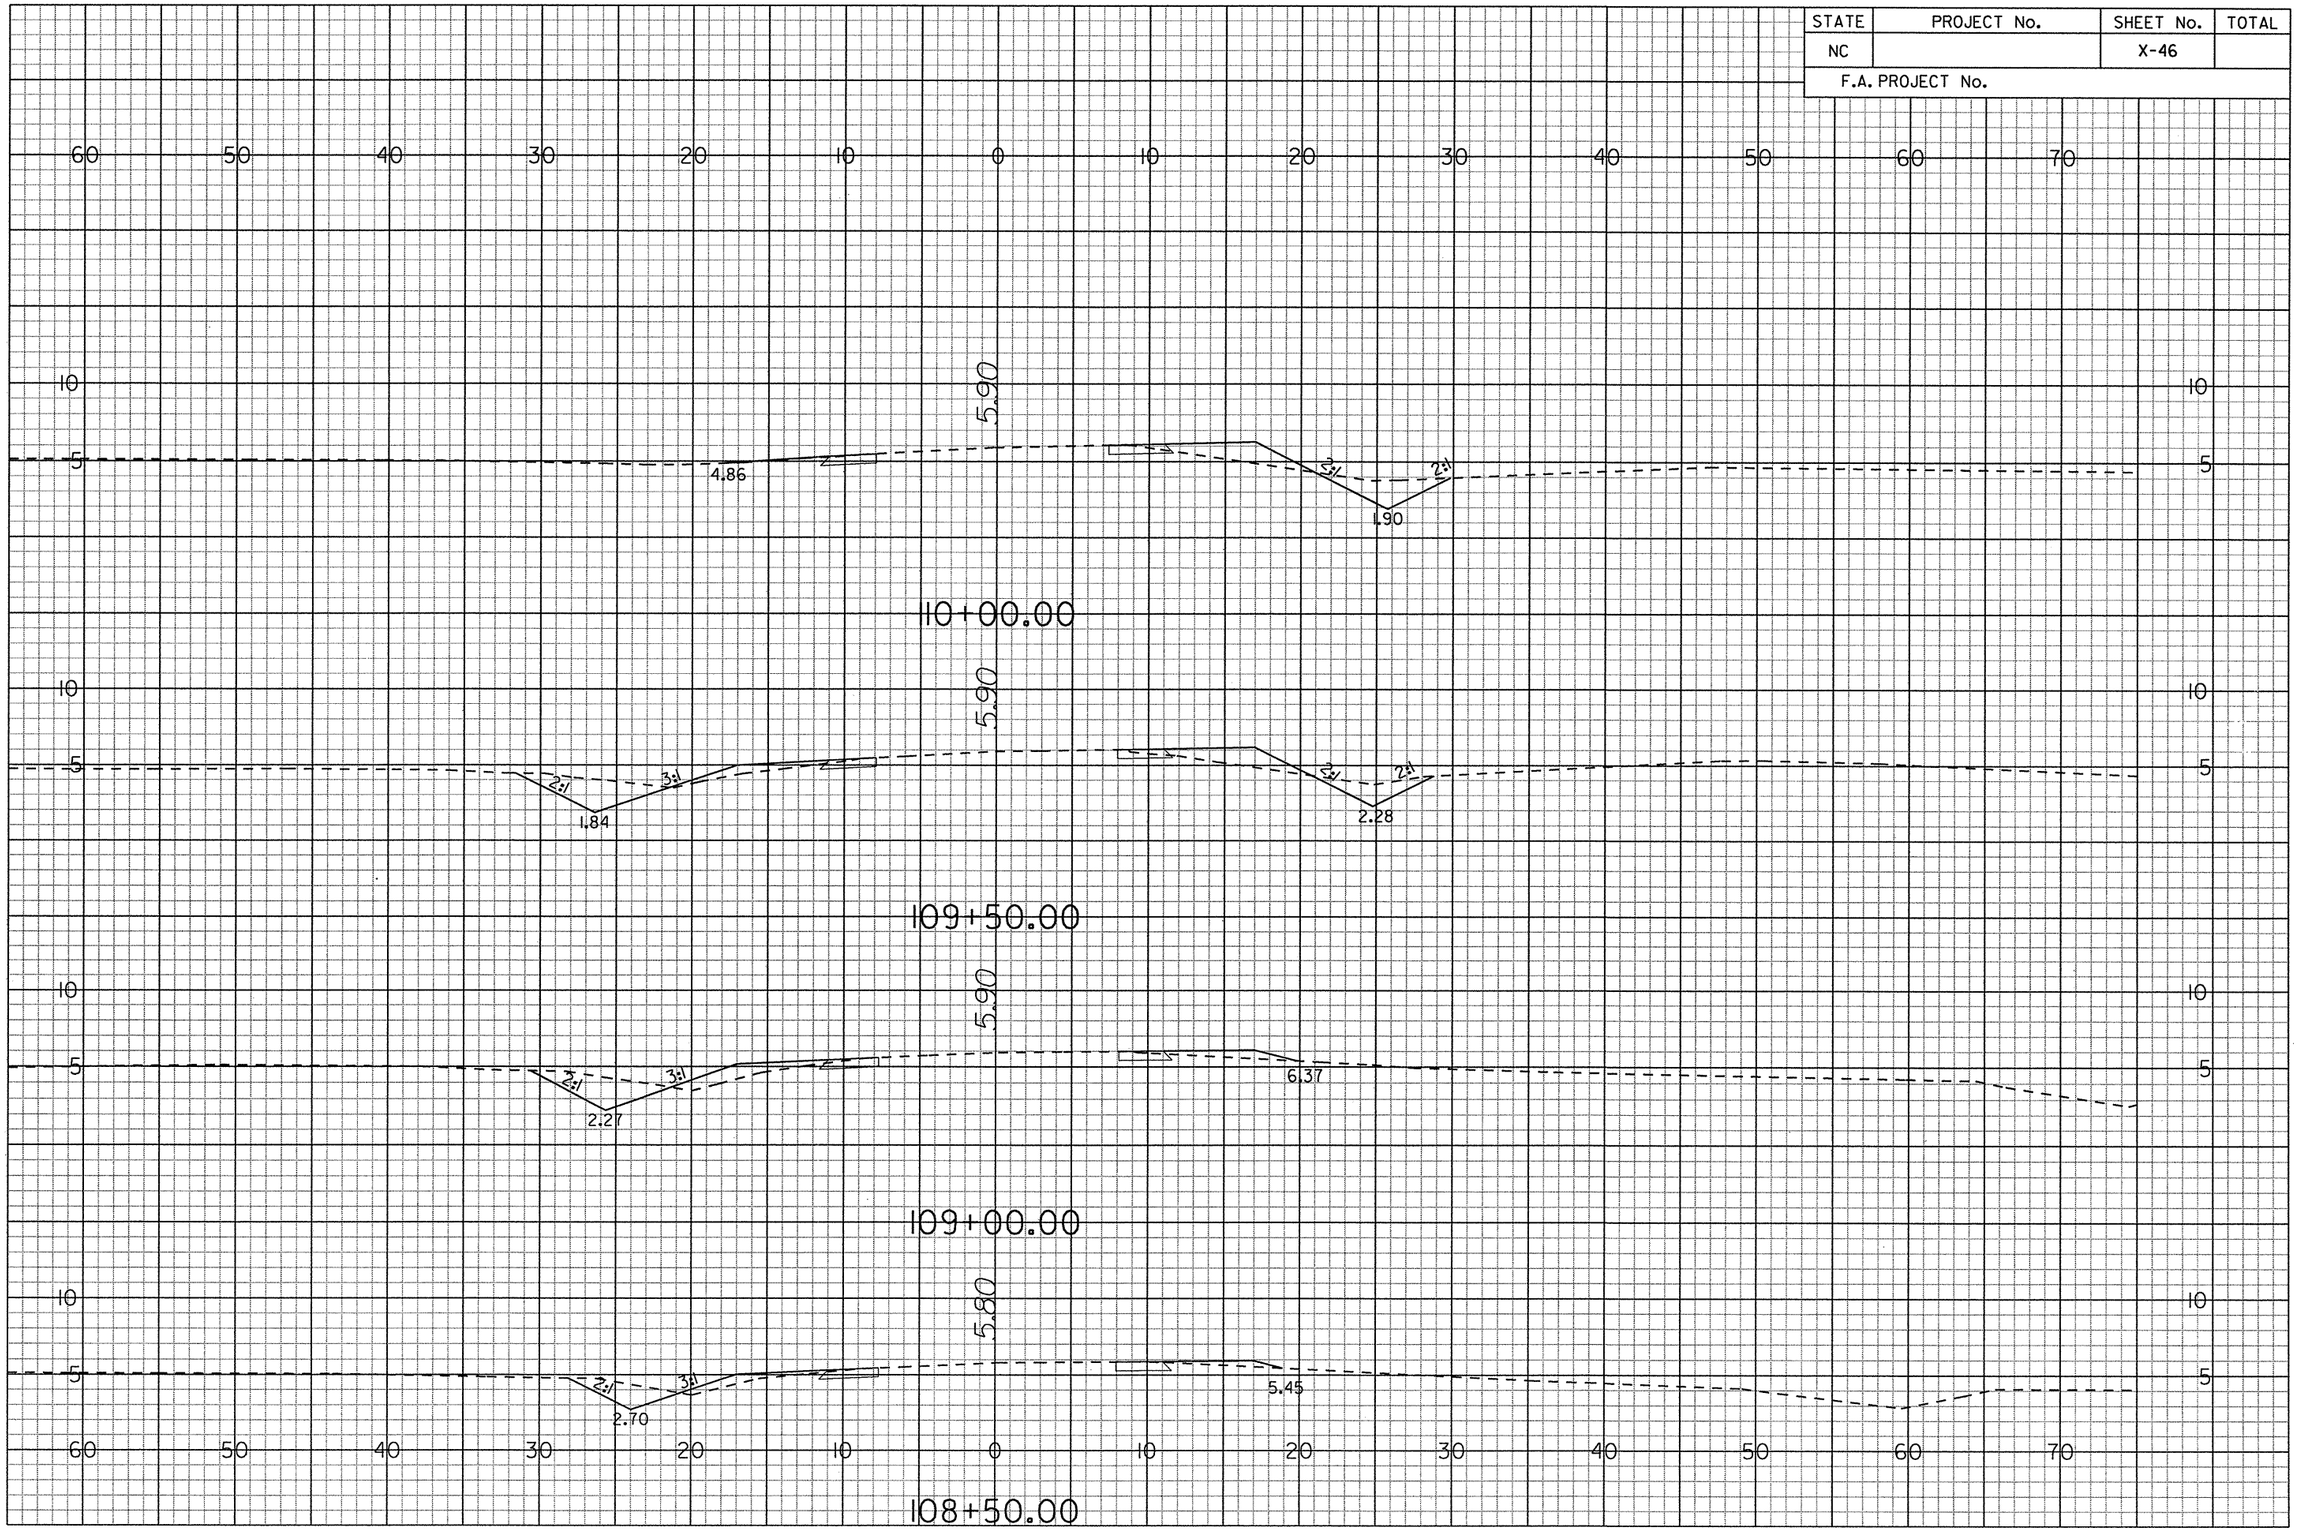

G:\Projects\20344\R-4429A\CADD\r-4429a_rdy_xsc.lay
pr-f
6/14/2006

STATE	PROJECT No.	SHEET No.	TOTAL
NC		X-47	
F.A. PROJECT No.			

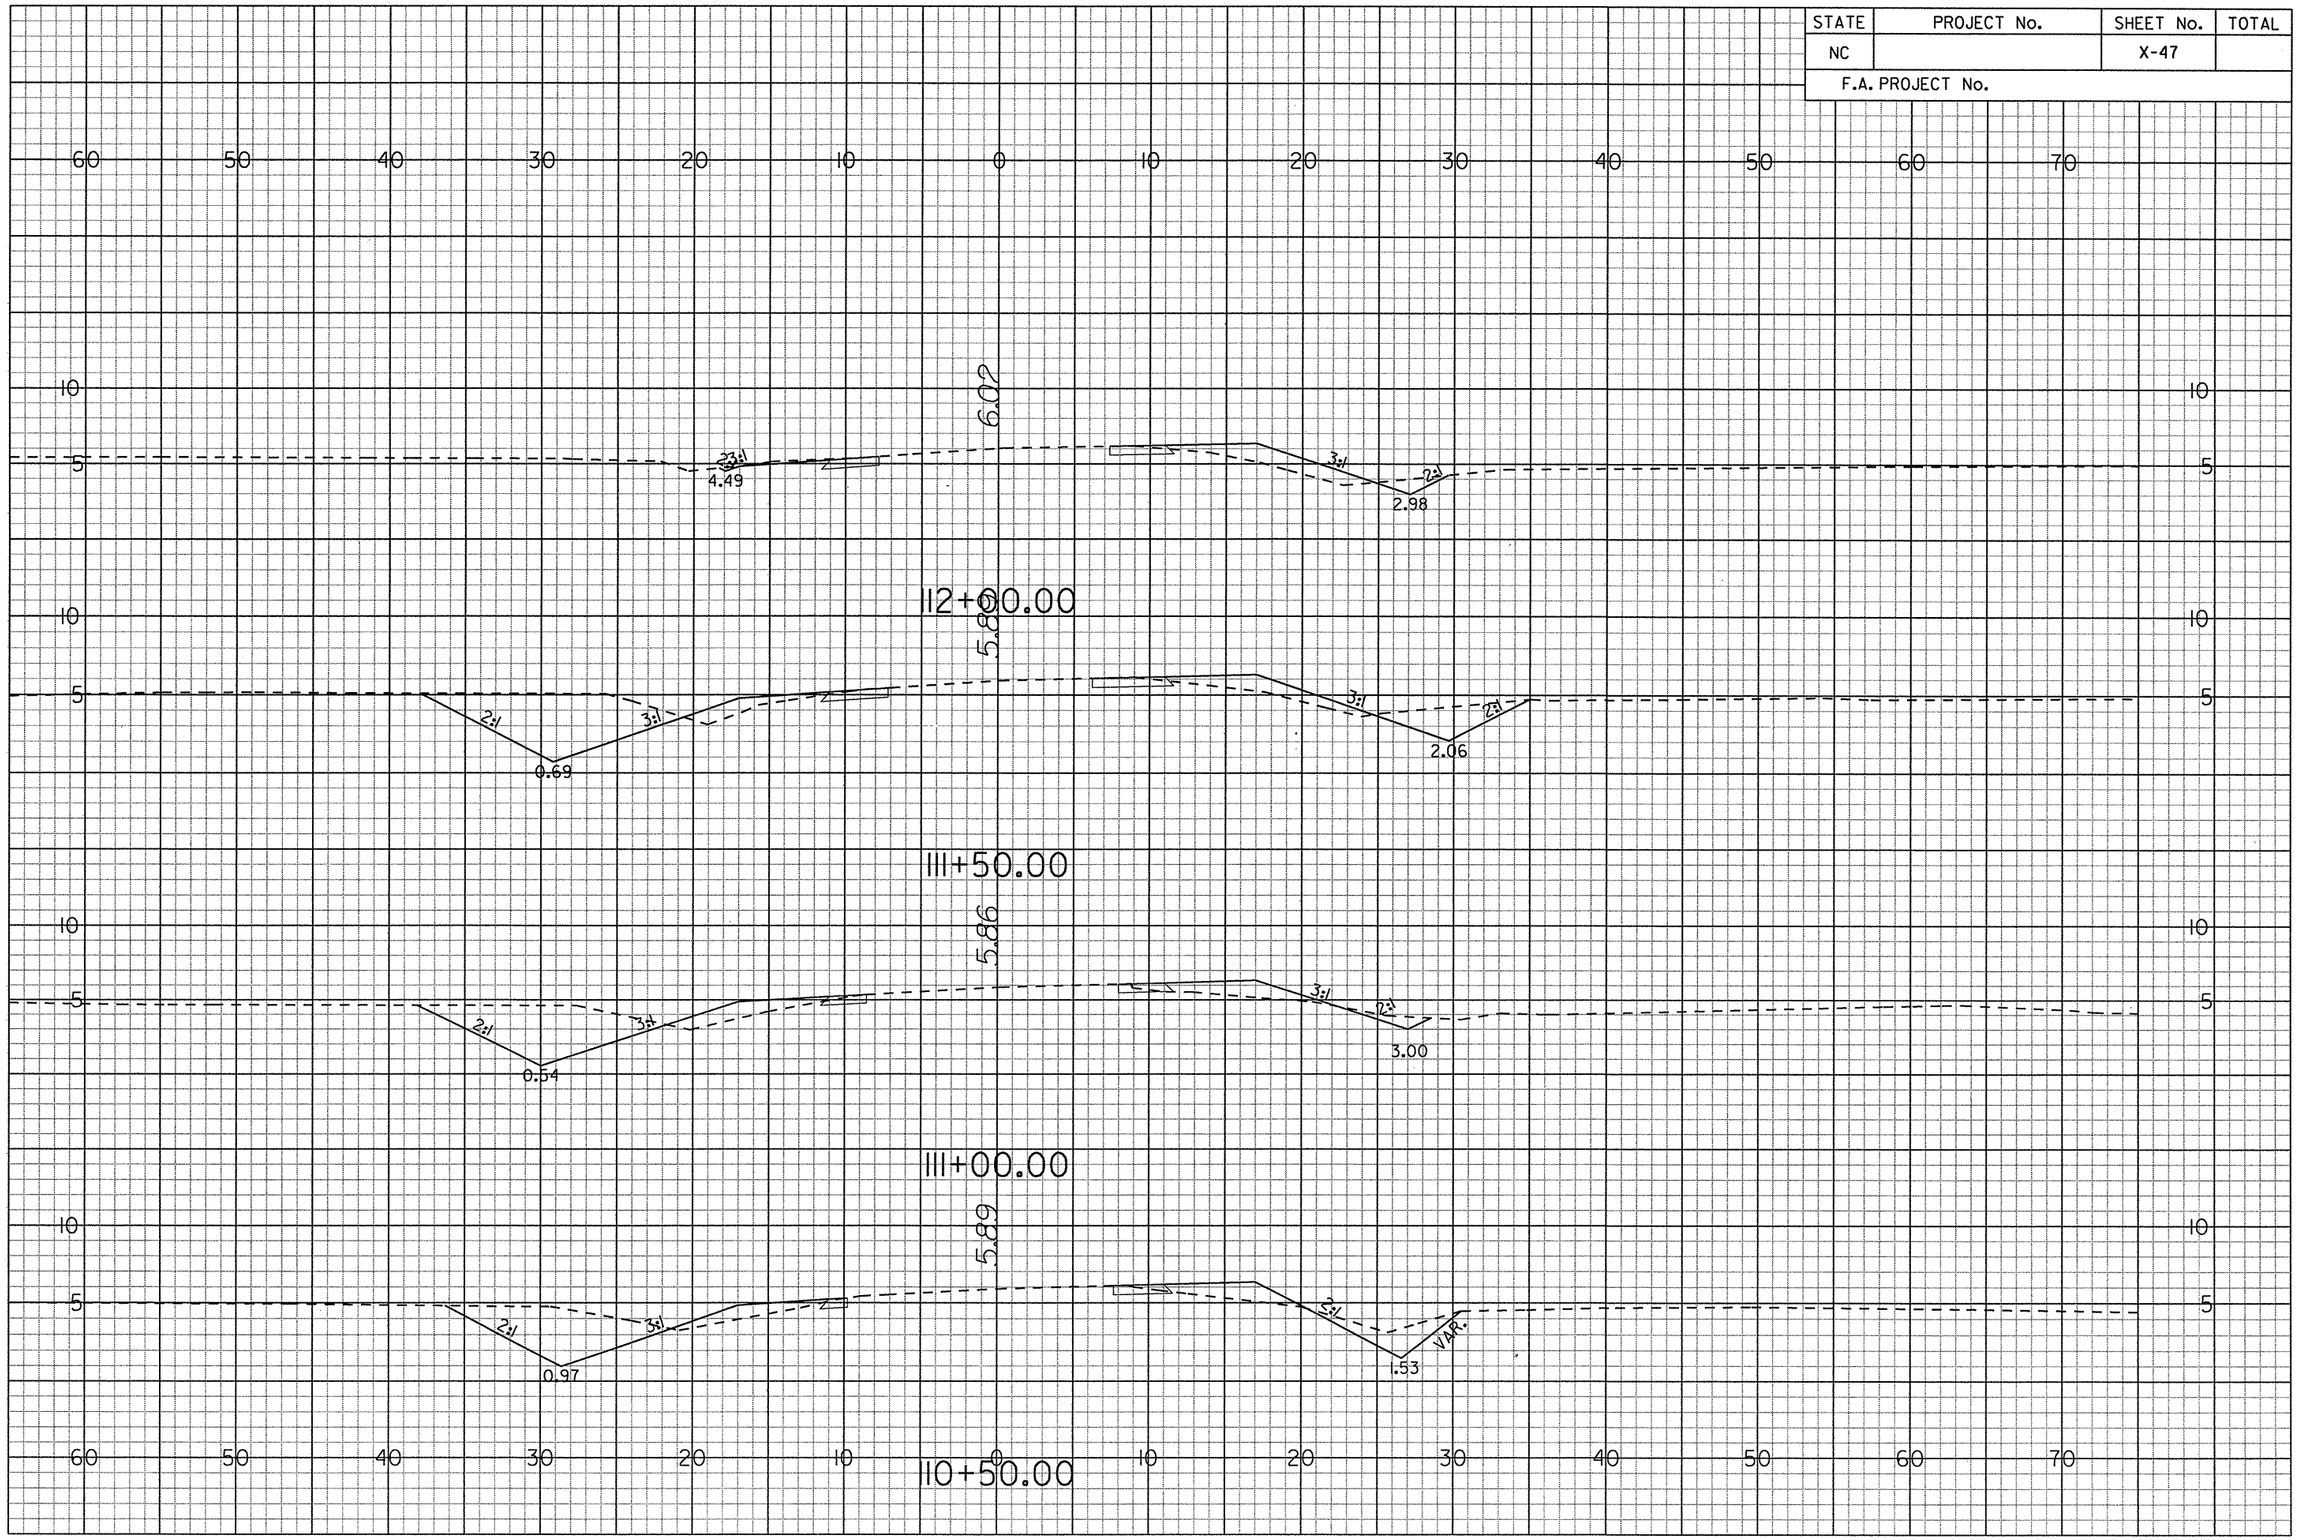

G:\Projects\20344\R-4429A\CADD\r4429a_rdy_xsc.loy
prf
6/14/2006

0 5 10

STATE	PROJECT No.	SHEET No.	TOTAL
NC		X-48	
F.A. PROJECT No.			

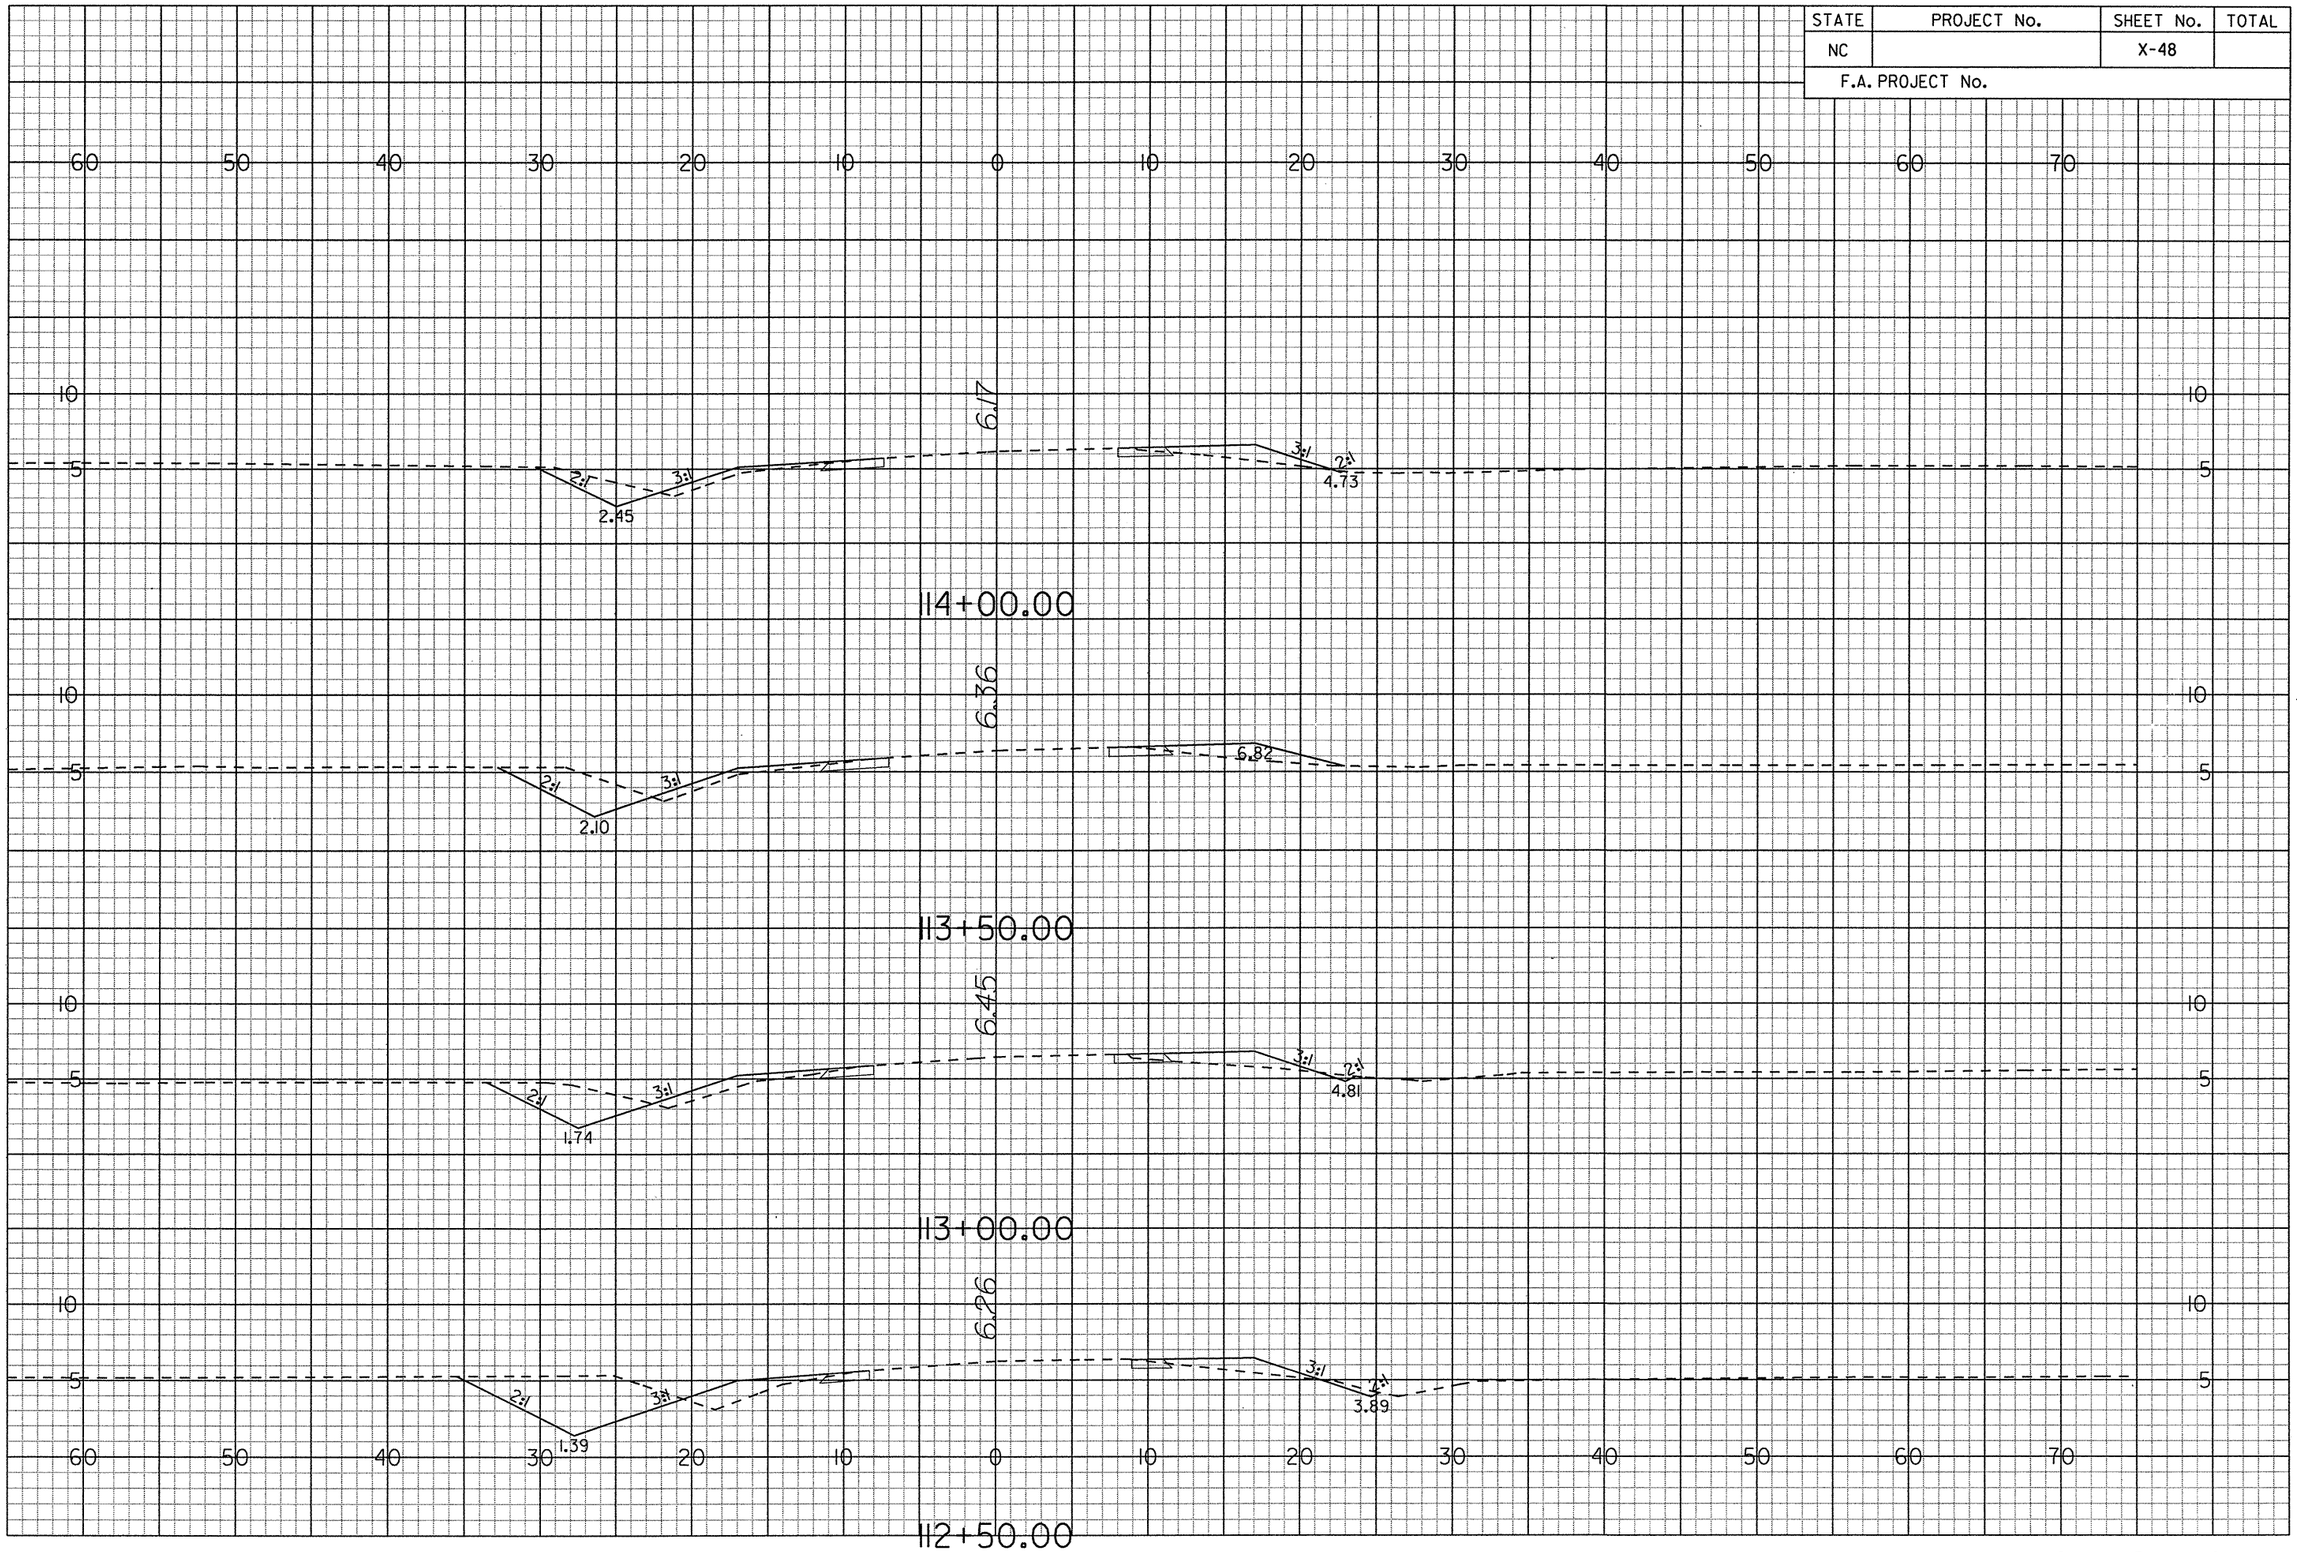

G:\Projects\20344\R-4429A\CADD\r-4429a_rdy_xsc.lay
prf
6/14/2006

STATE	PROJECT No.	SHEET No.	TOTAL
NC		X-49	
F.A. PROJECT No.			

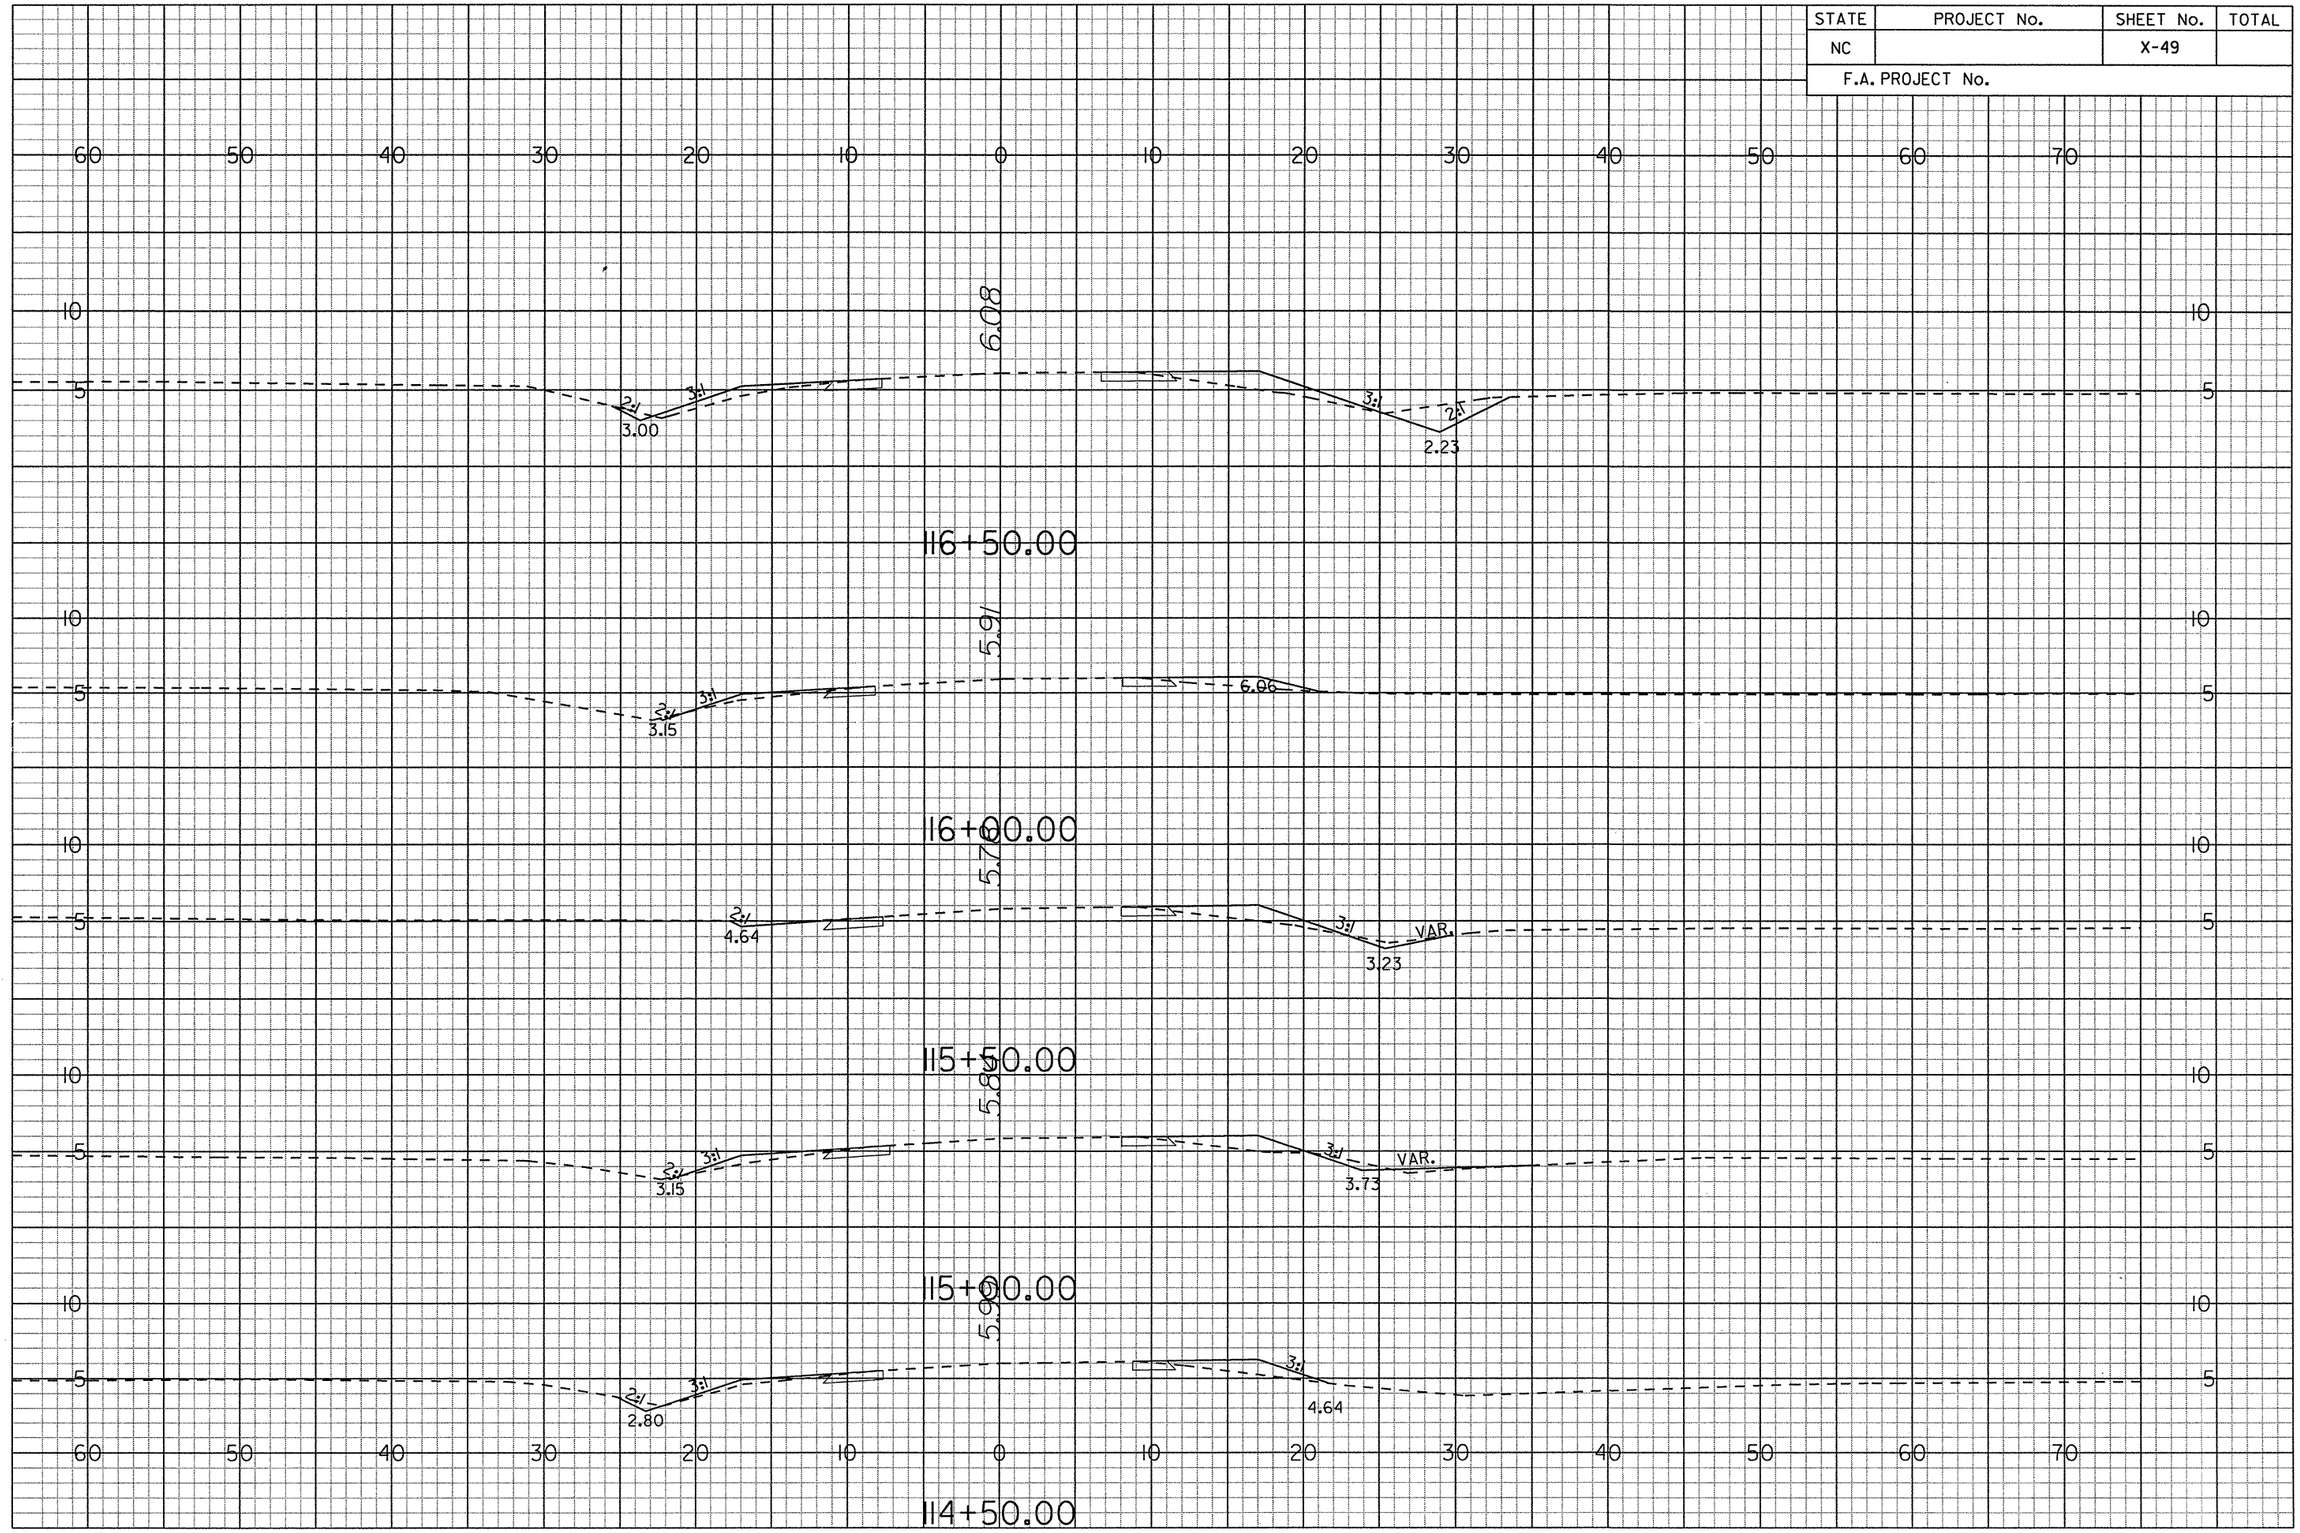

G:\Projects\20344\R-4429A\CADD\r-4429a_rdy_xsc.dgn
••prf••
6/14/2006

STATE	PROJECT No.	SHEET No.	TOTAL
NC		X-50	
F.A. PROJECT No.			

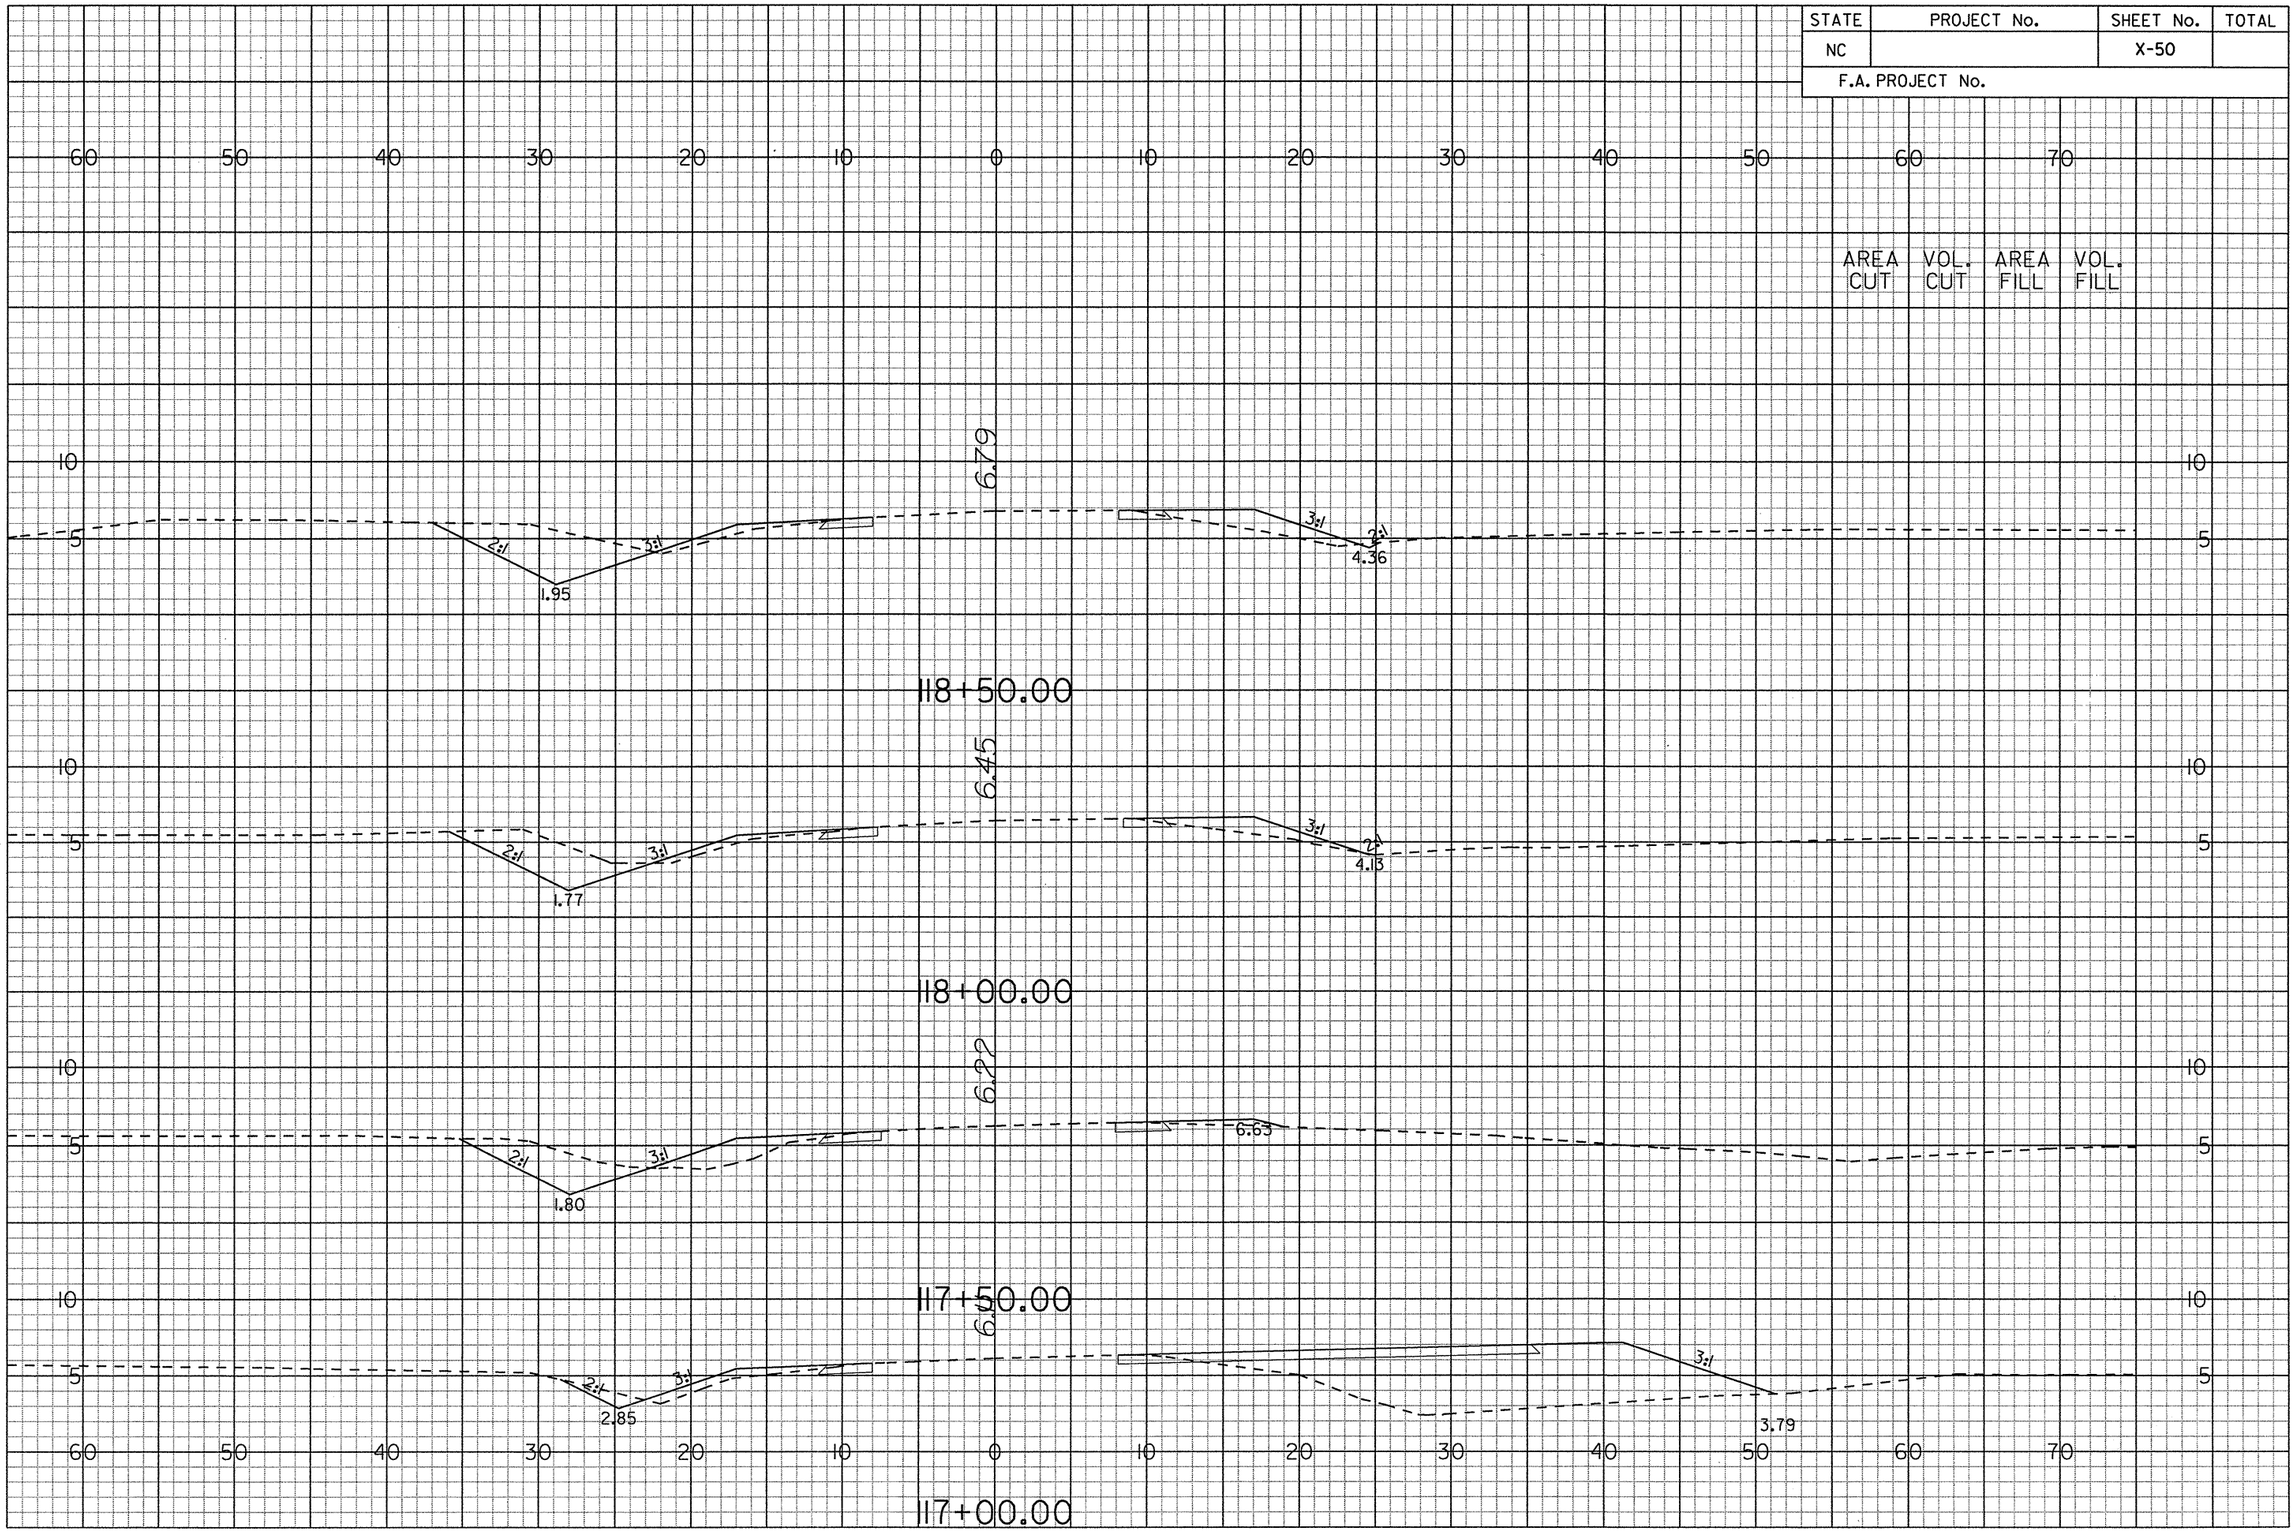

G:\Projects\20344\R-4429A\CADD\r-4429a_rdy_xsec.dgn
prf
6/14/2006

STATE	PROJECT No.	SHEET No.	TOTAL
NC		X-51	
F.A. PROJECT No.			

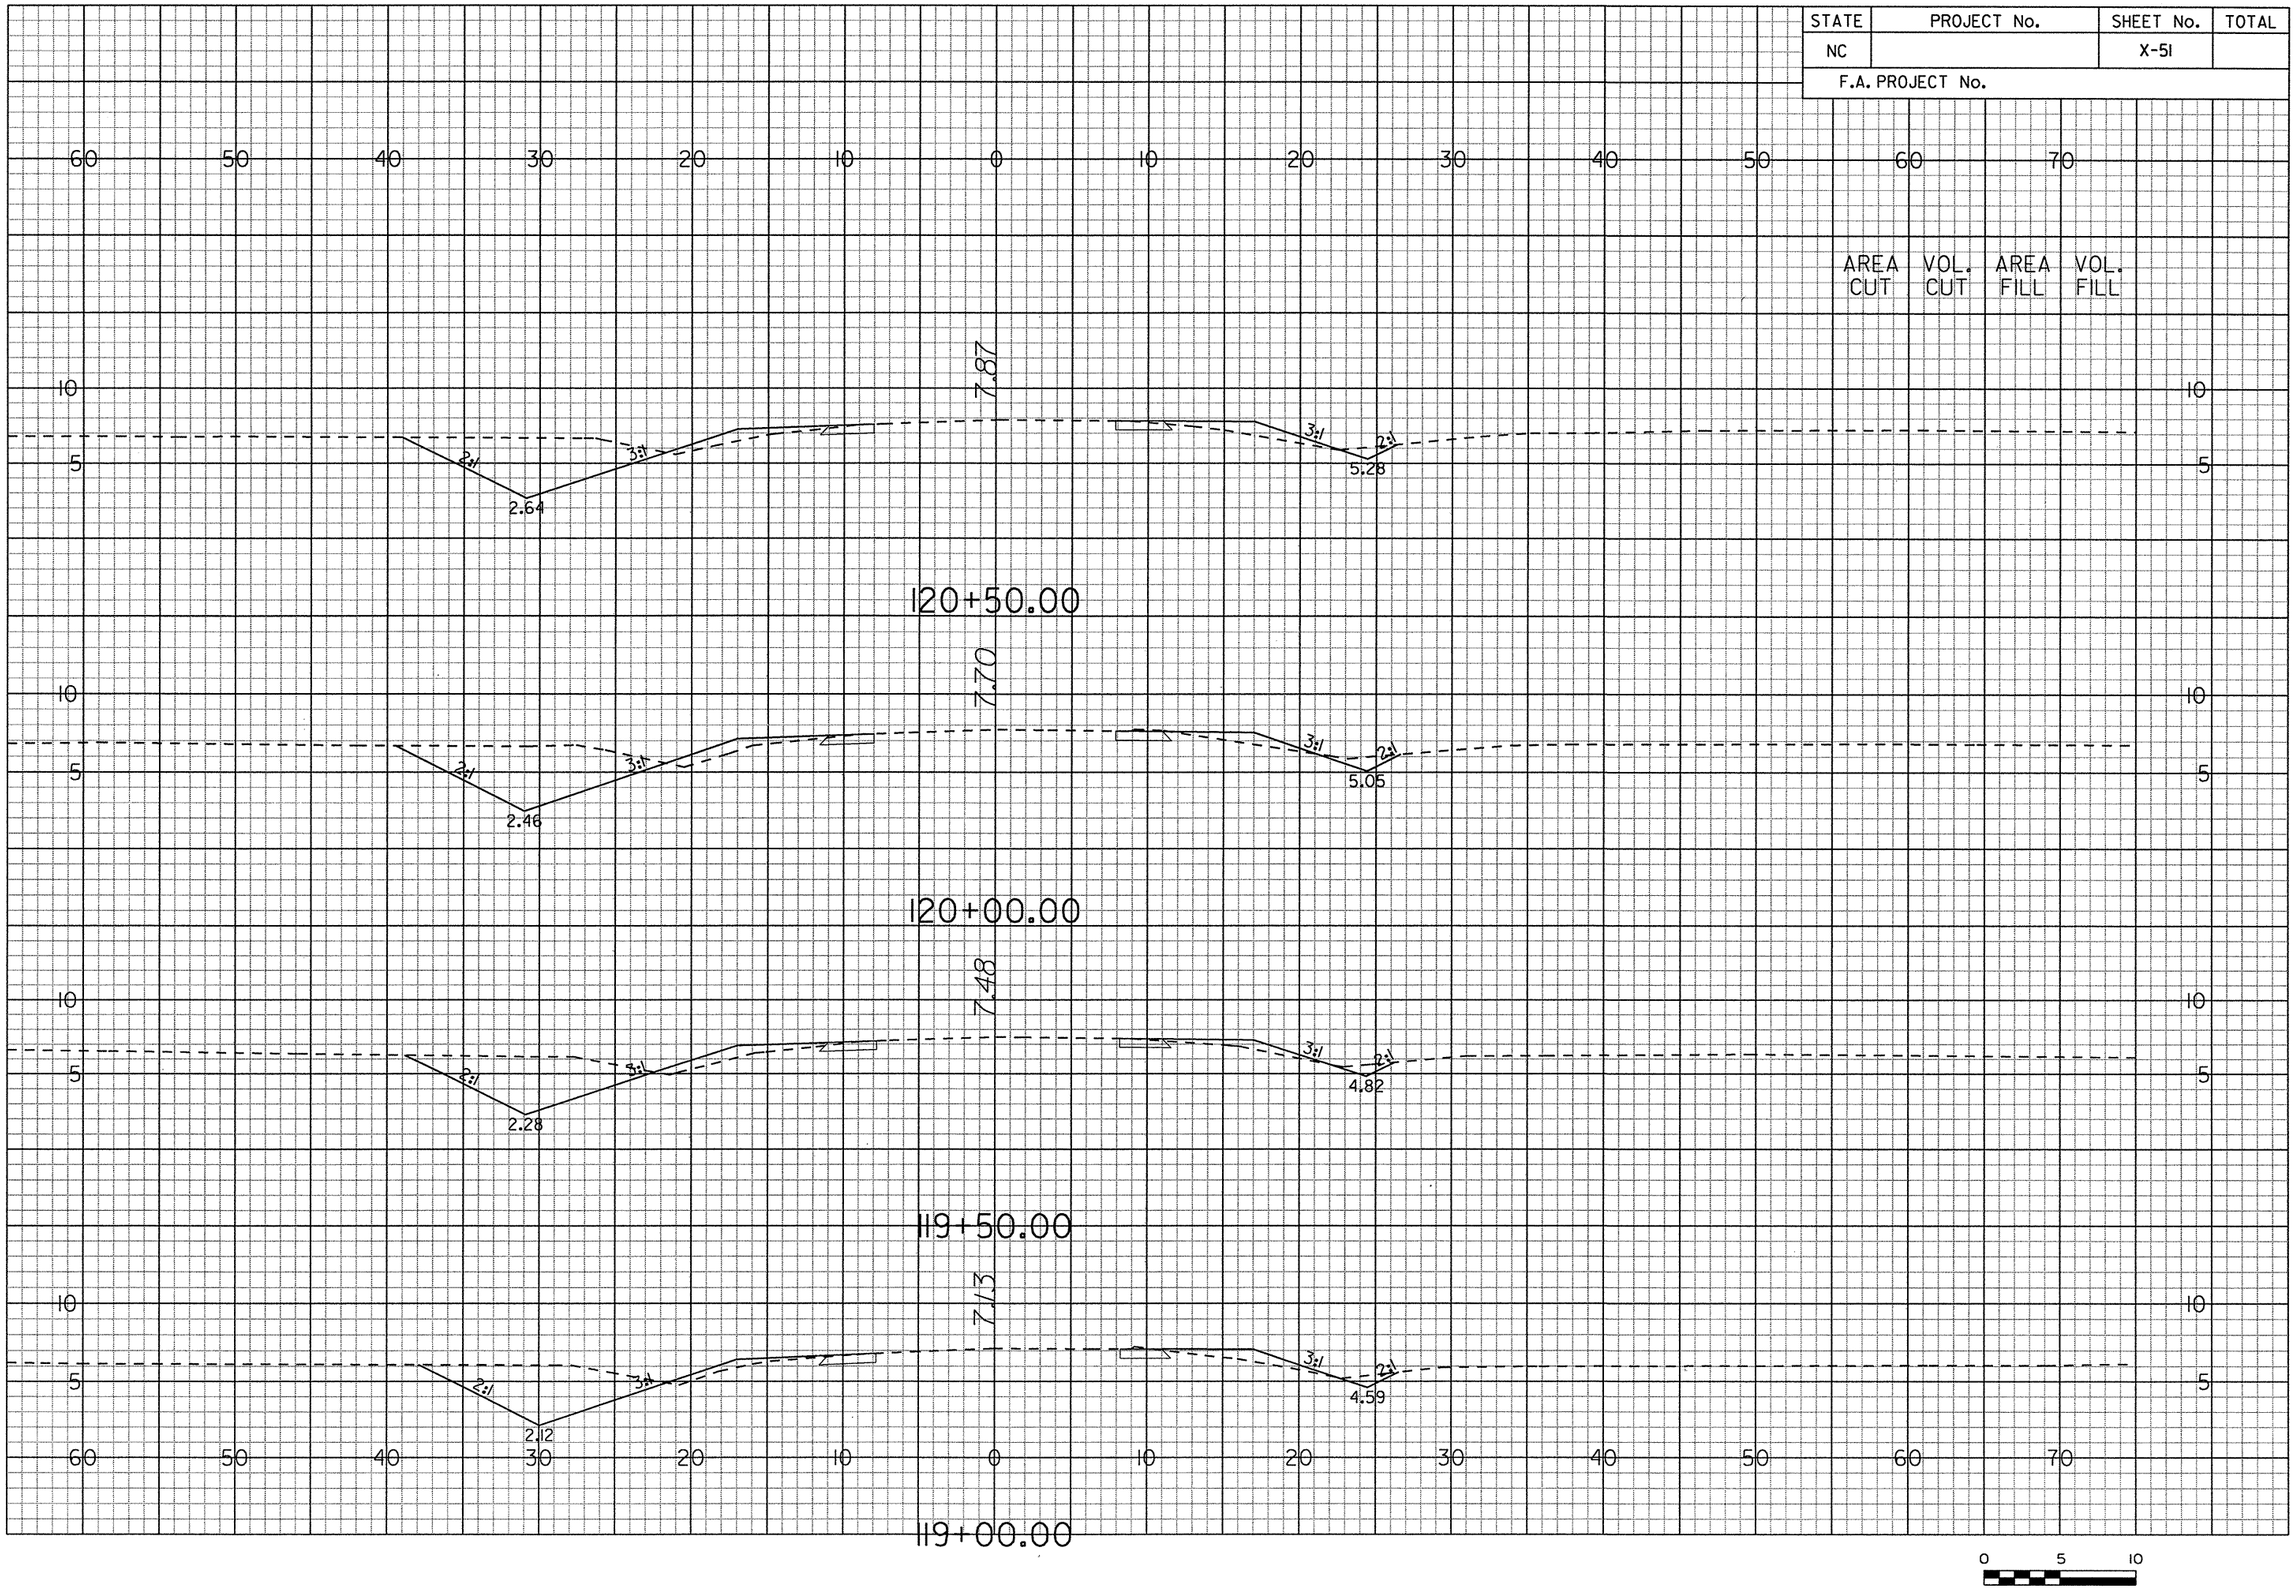

G:\Projects\20344\R-4429A\CADD\r4429a_rdy_xsc.loy
prf
6/14/2006

STATE	PROJECT No.	SHEET No.	TOTAL
NC		X-52	
F.A. PROJECT No.			

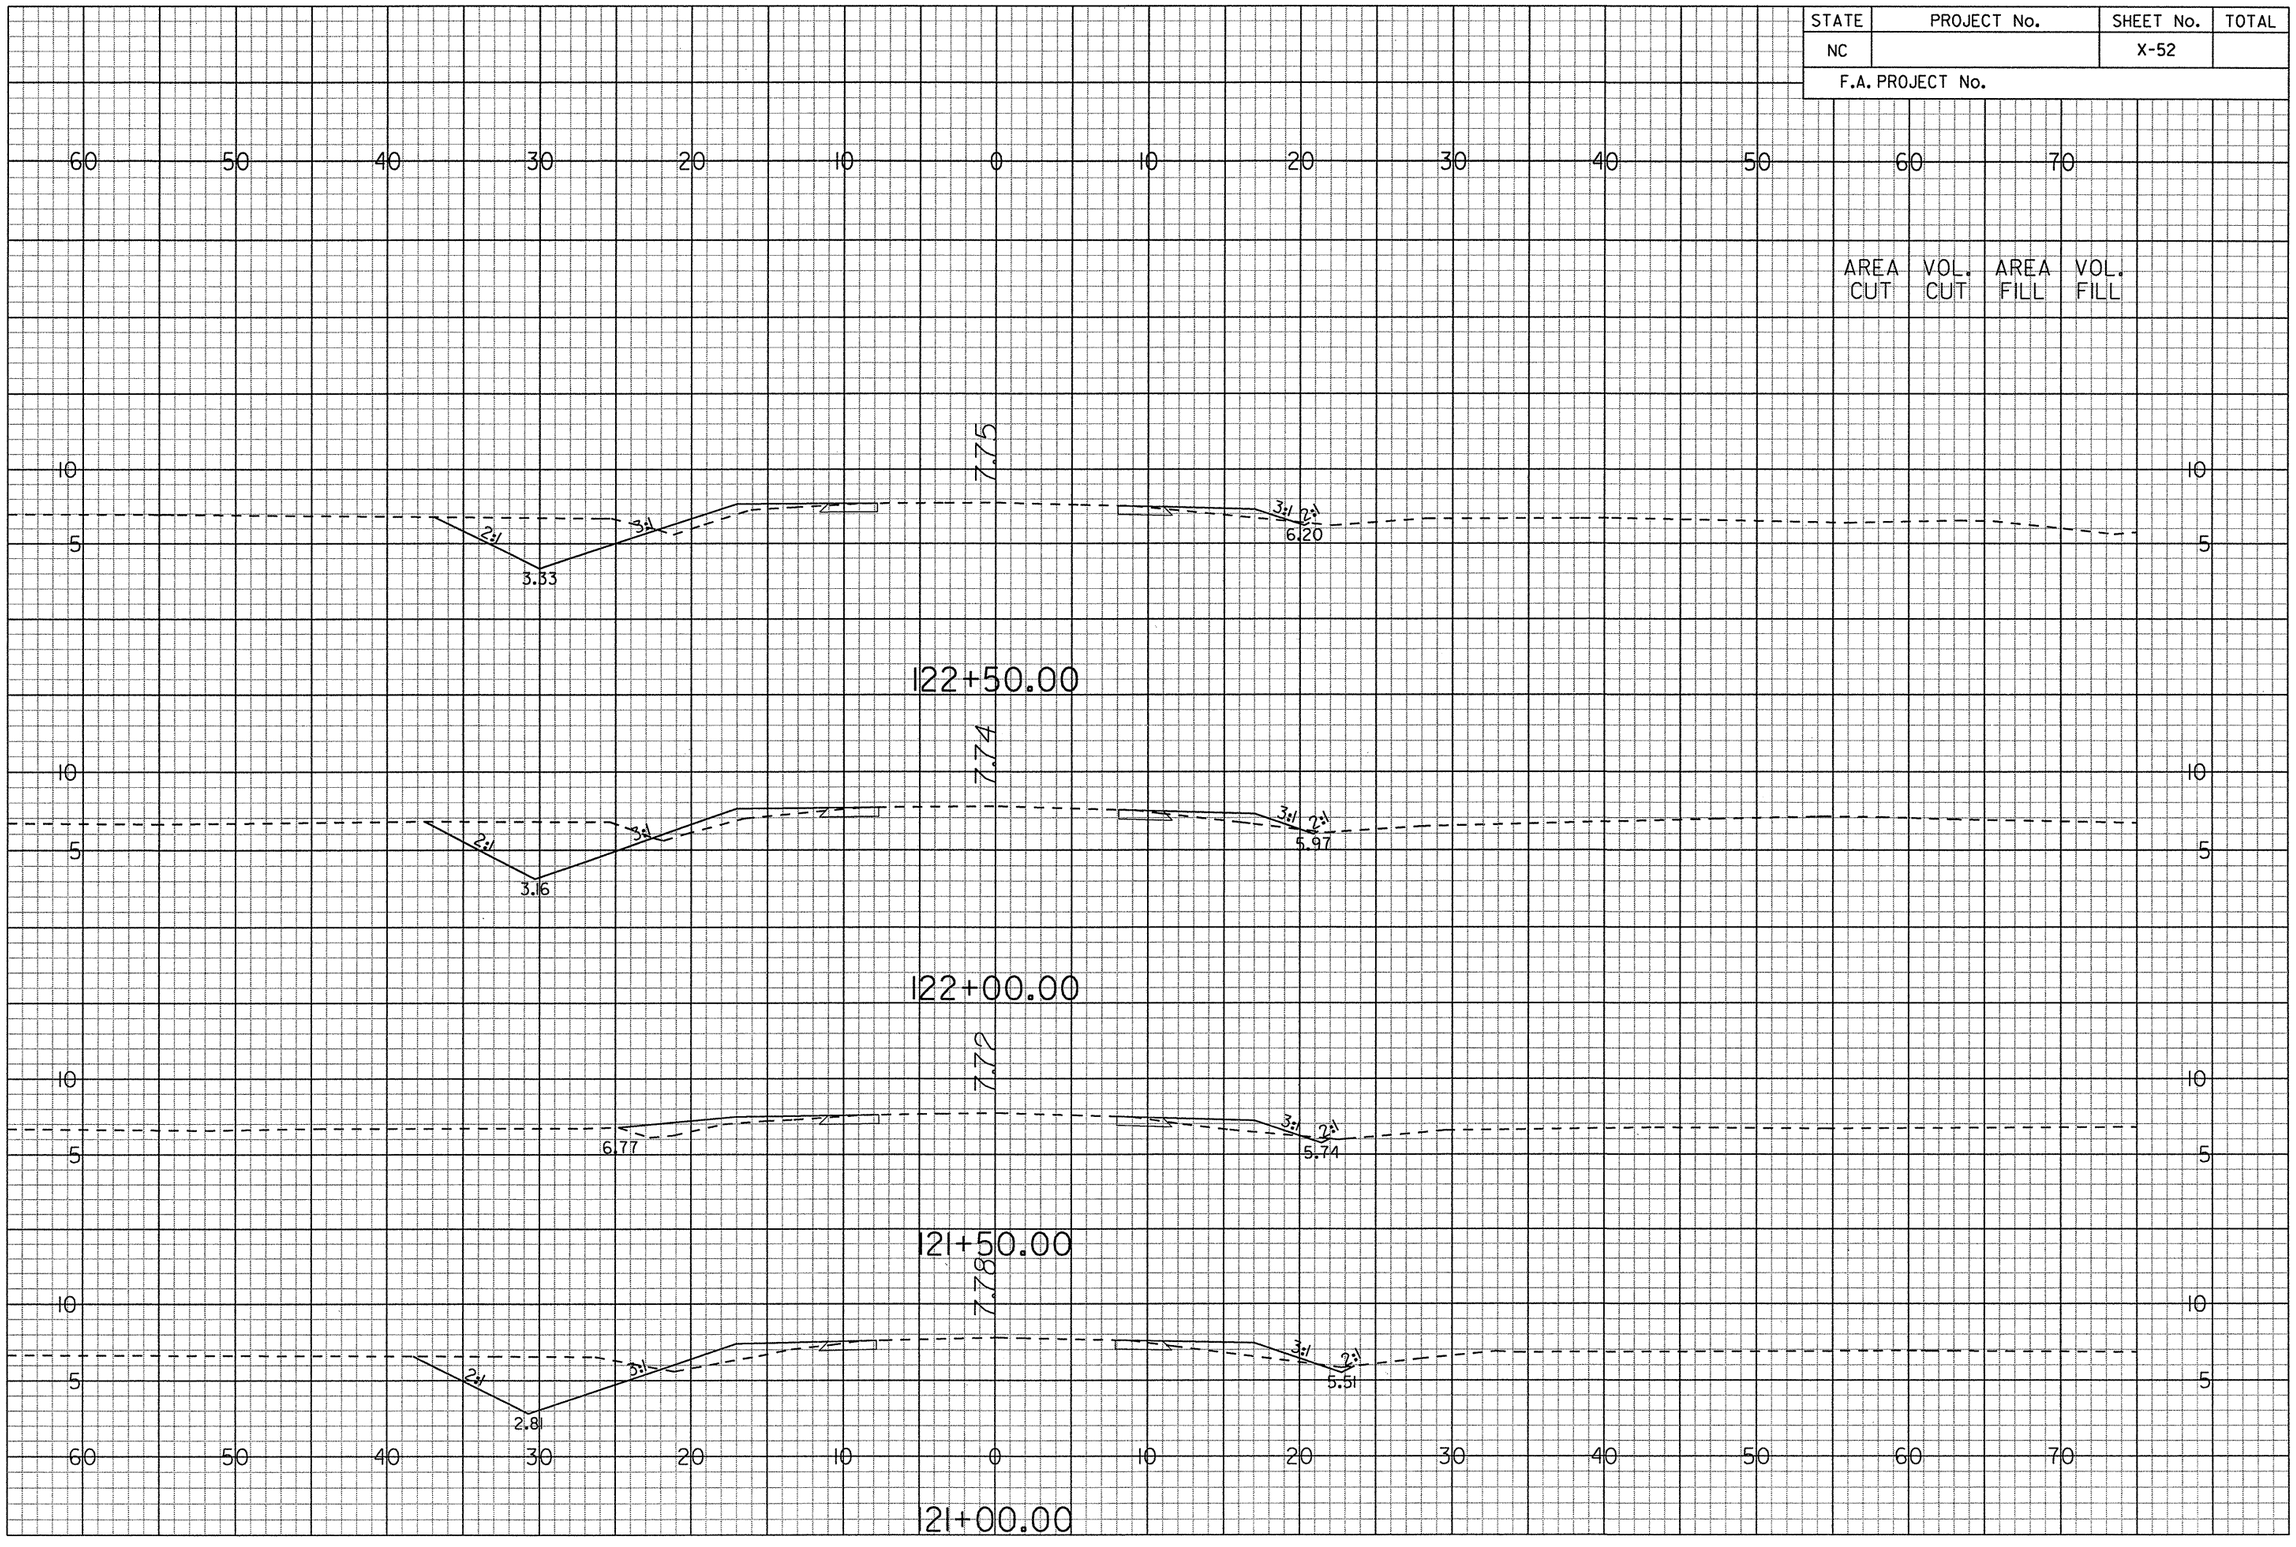

G:\Projects\20344\R-4429A\CADD\r4429a_rdy_xsc.loy
prf
6/14/2006

STATE	PROJECT No.	SHEET No.	TOTAL
NC		X-53	
F.A. PROJECT No.			

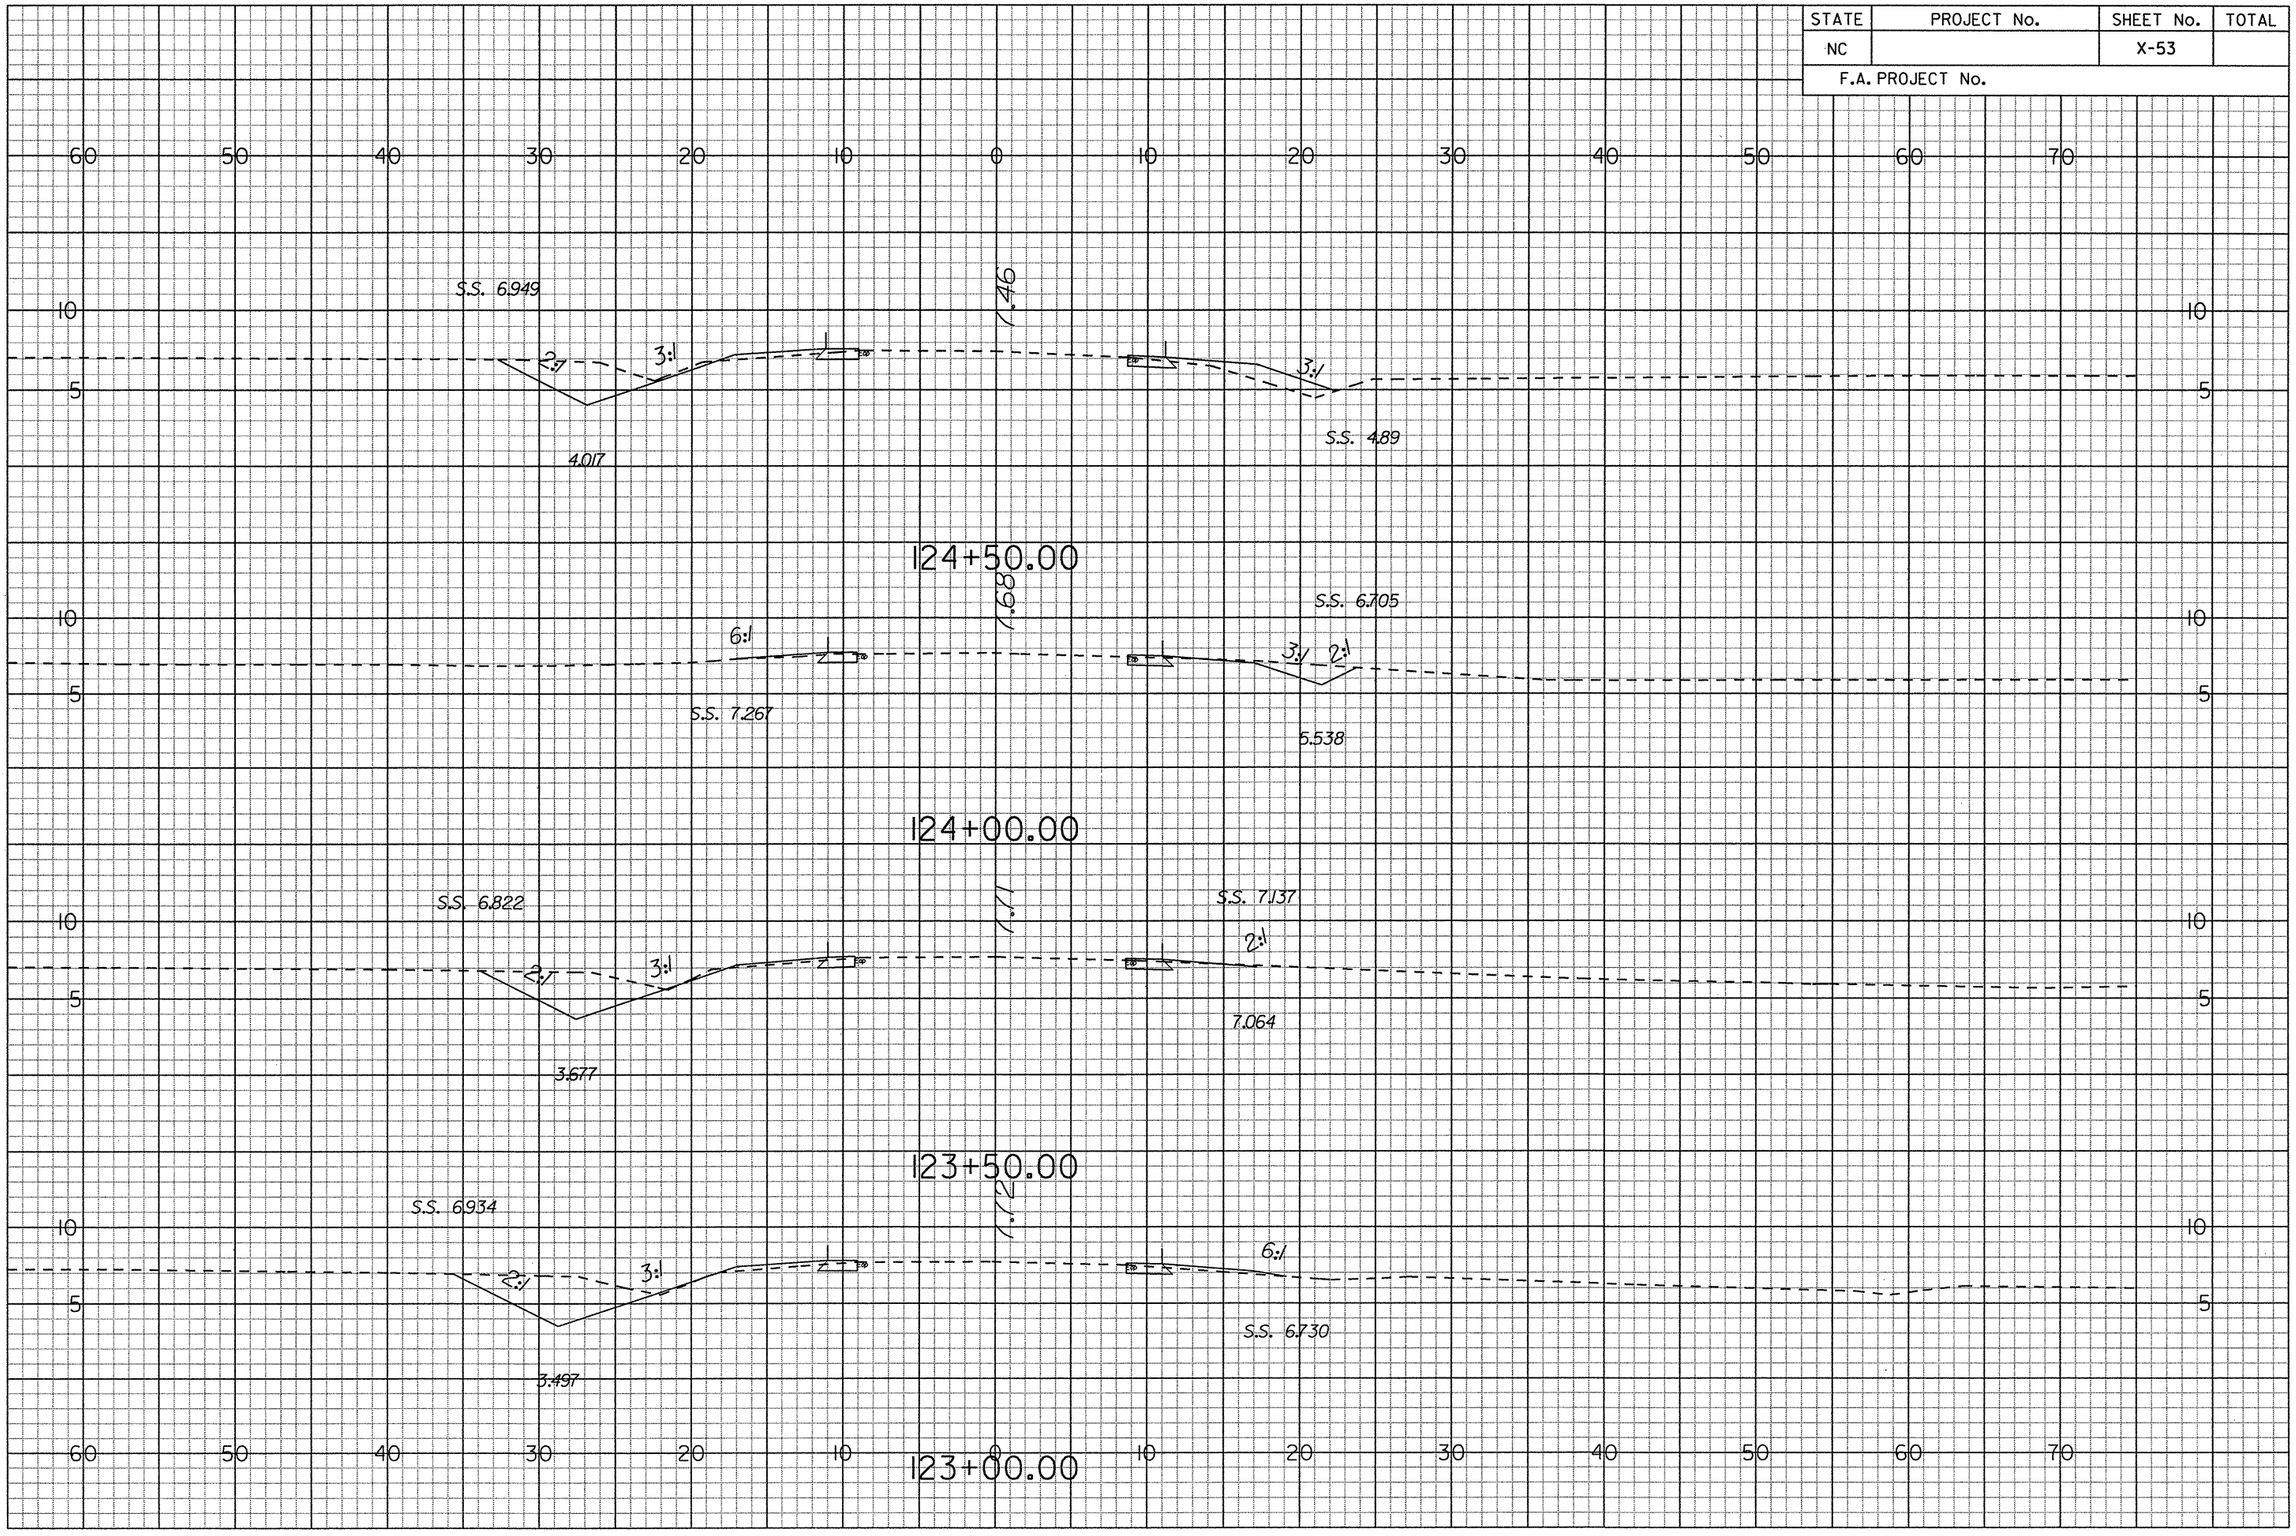

0 5 10

G:\Projects\20344\R-4429A\CADD\r4429a_rdy_xsc.dgn
"prf"
6/14/2006

STATE	PROJECT No.	SHEET No.	TOTAL
NC		X-54	
F.A. PROJECT No.			

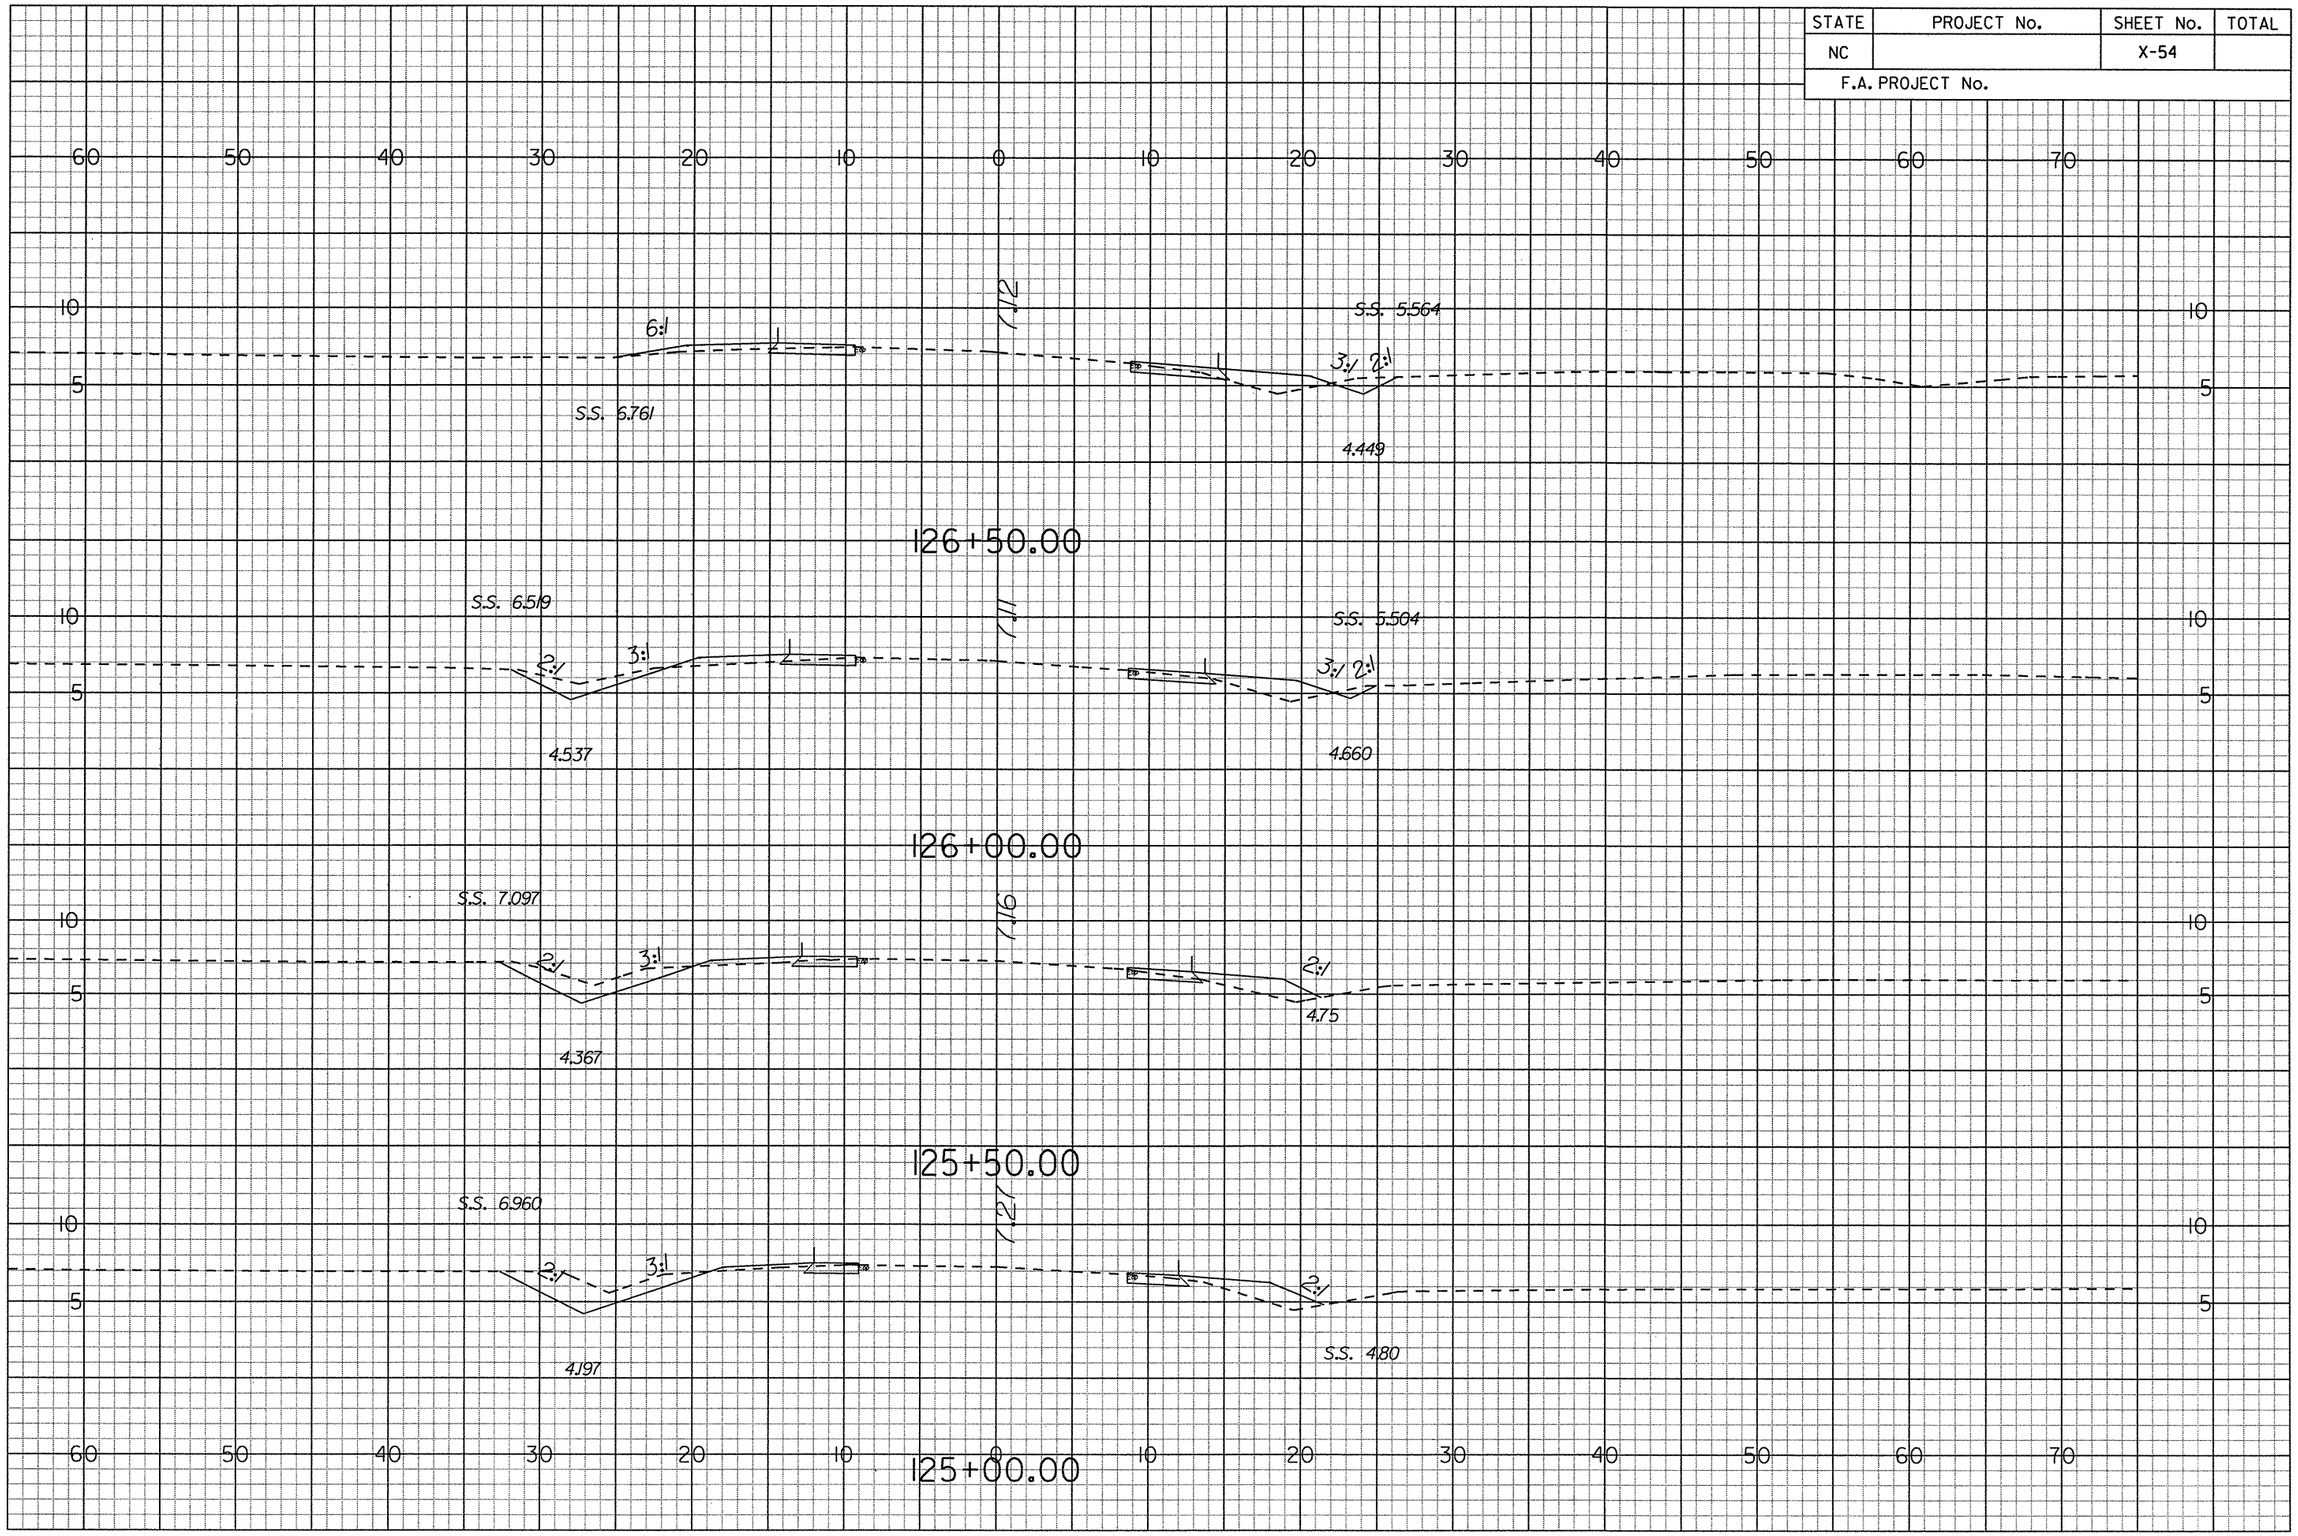

G:\Projects\20344\R-4429A\CADD\r4429a_rdy_xsc.lay
prf
6/14/2006

STATE	PROJECT No.	SHEET No.	TOTAL
NC		X-55	
F.A. PROJECT No.			

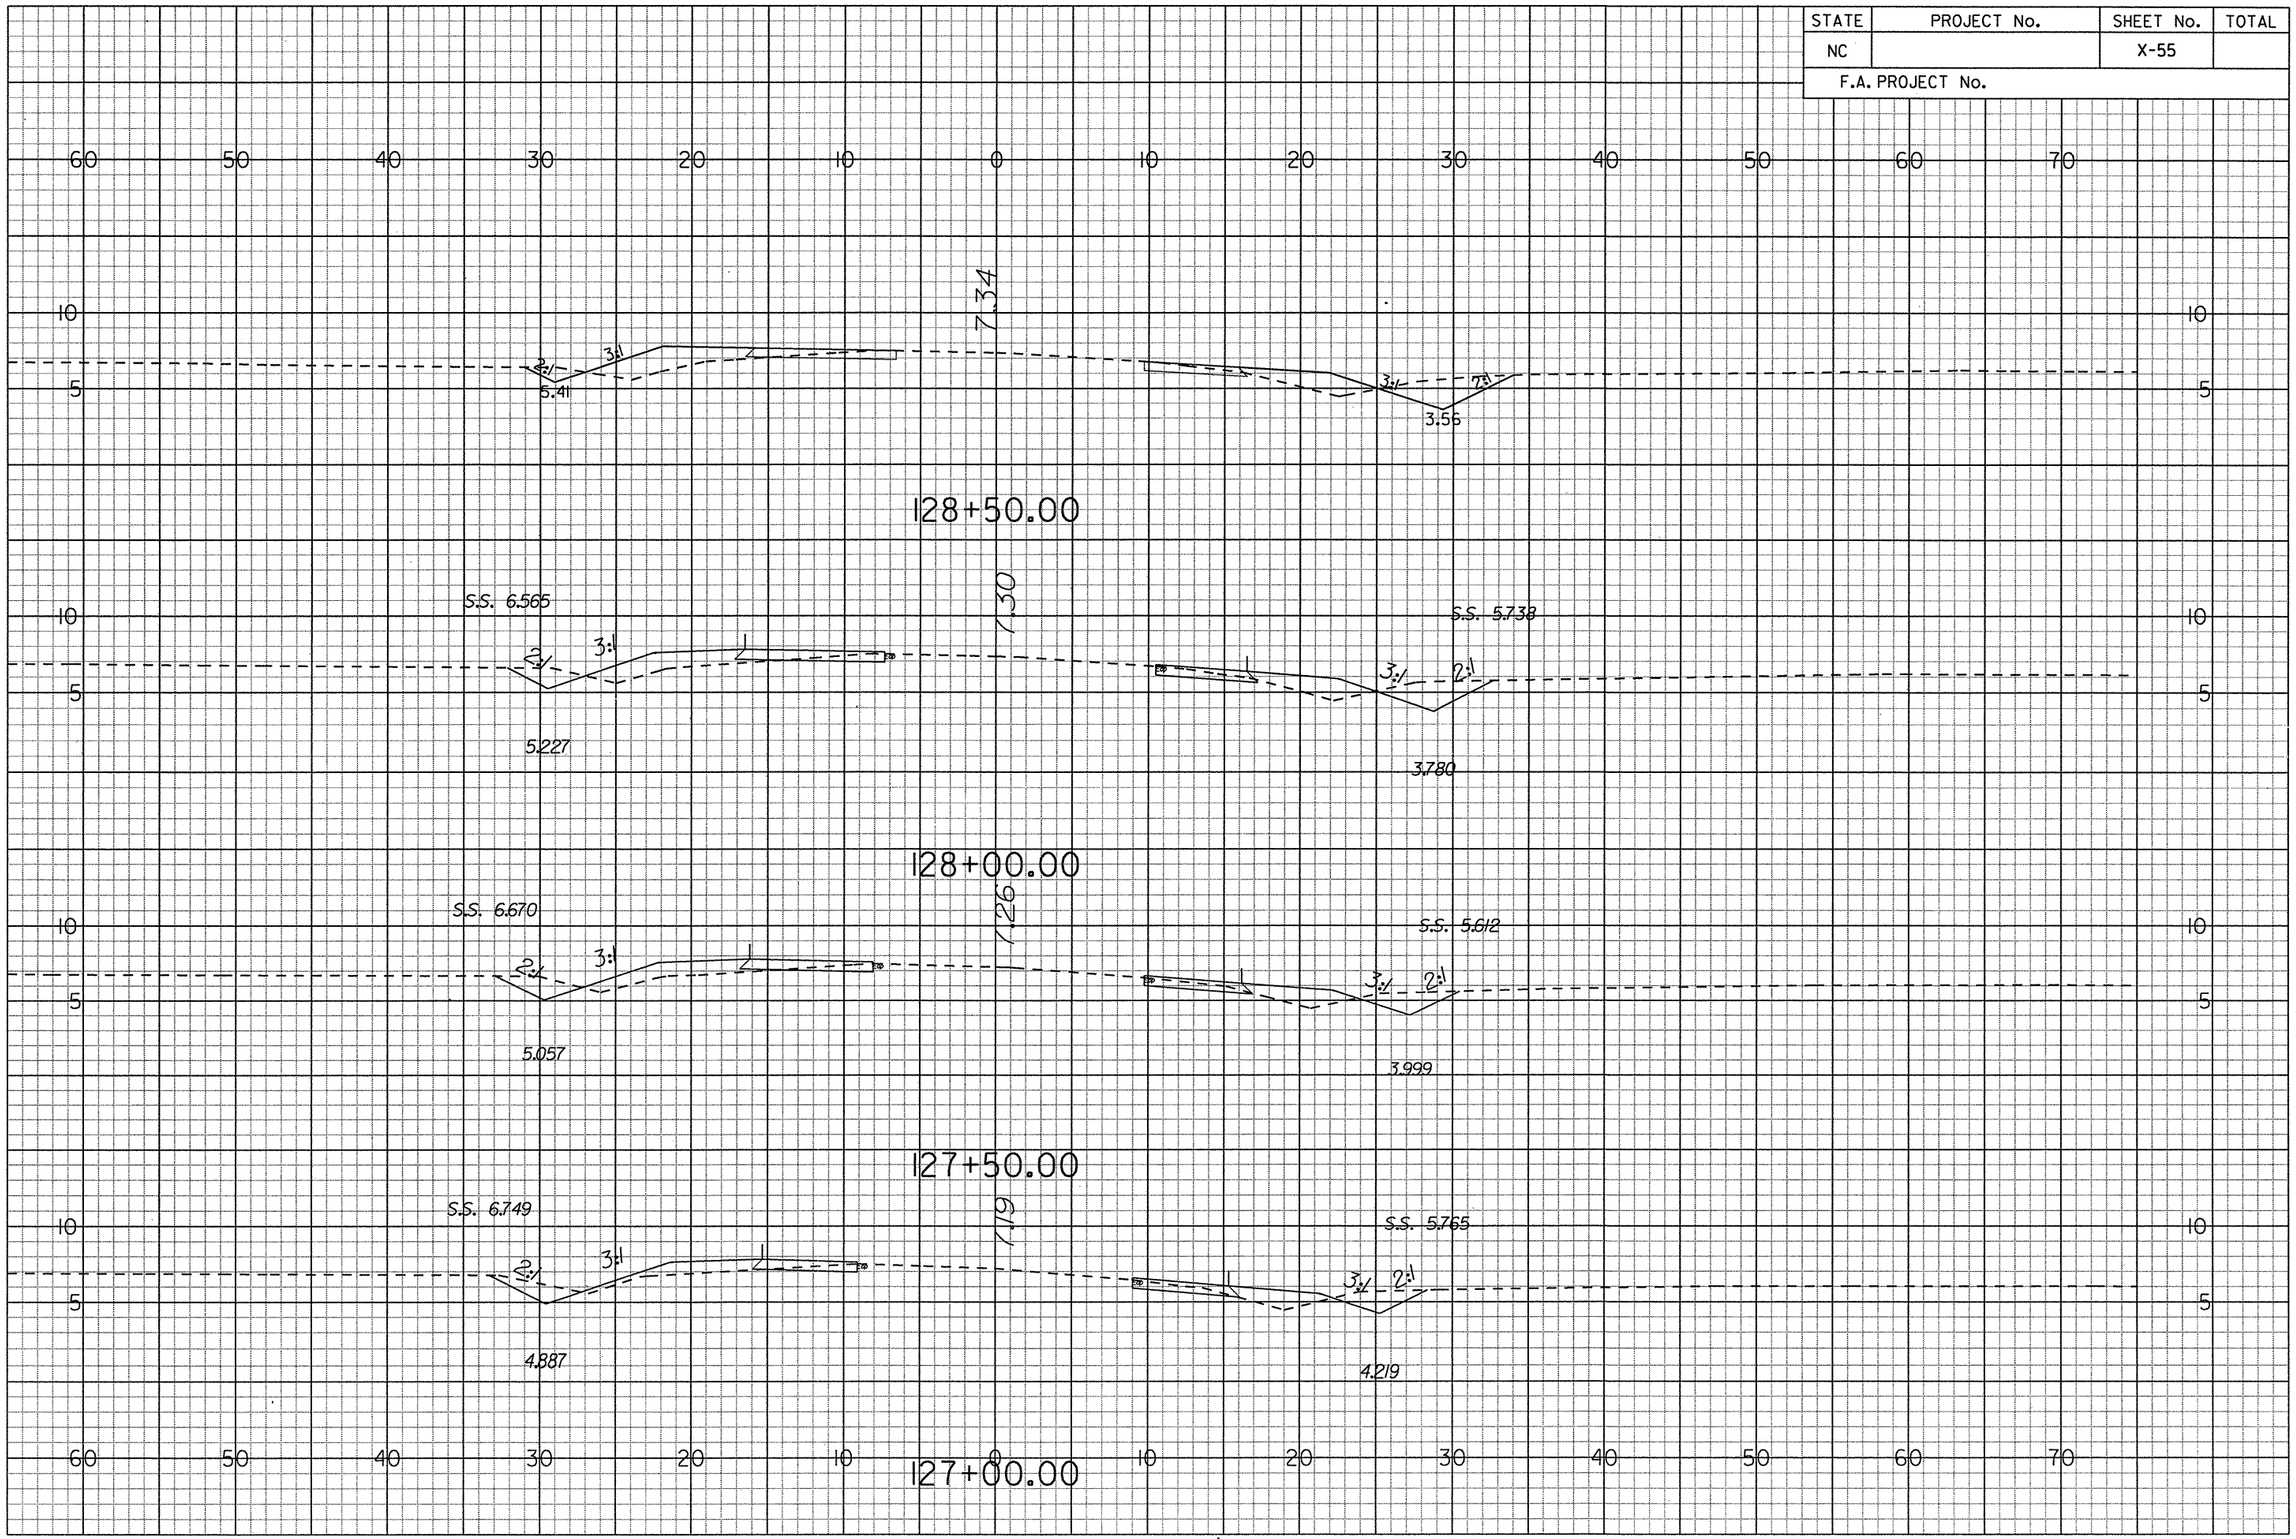

G:\Projects\20344\R-4429A\CADD\r4429a_rdy_xsc.loy
prf
6/14/2006

STATE	PROJECT No.	SHEET No.	TOTAL
NC		X-56	
F.A. PROJECT No.			

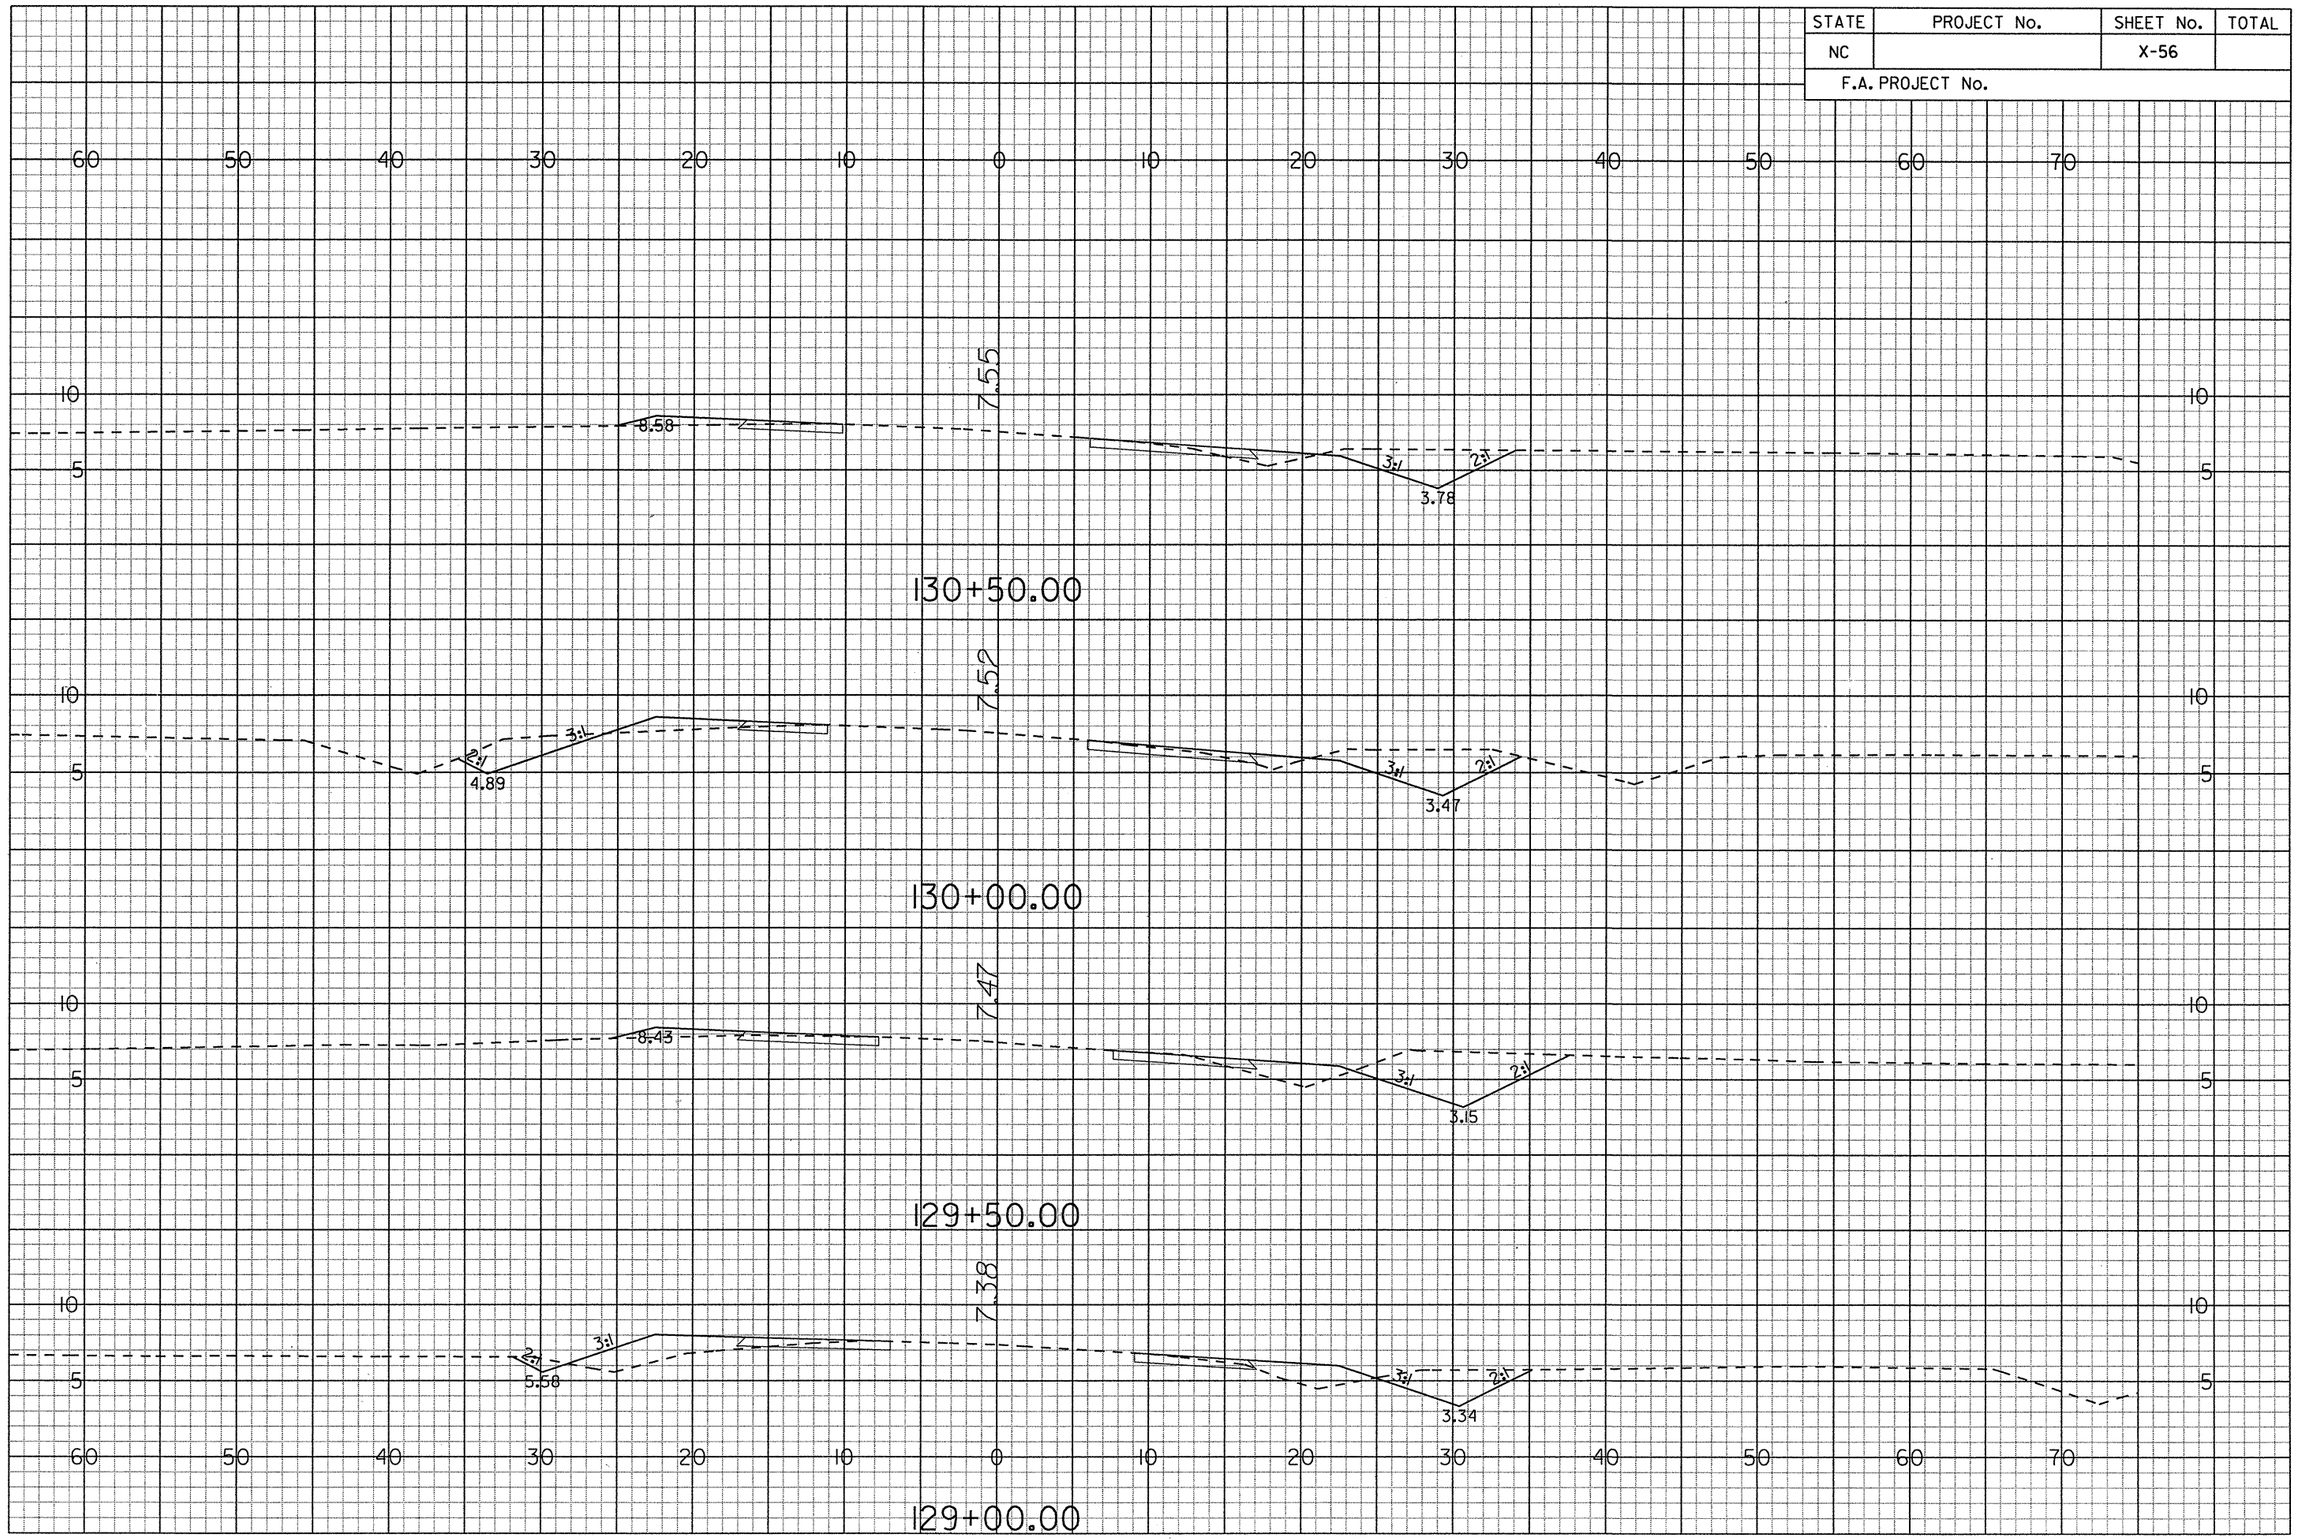

G:\Projects\20344\R-4429A\CADD\r-4429a_rdy_xsc.lay
prf
6/14/2006

0 5 10

STATE	PROJECT No.	SHEET No.	TOTAL
NC		X-57	
F.A. PROJECT No.			

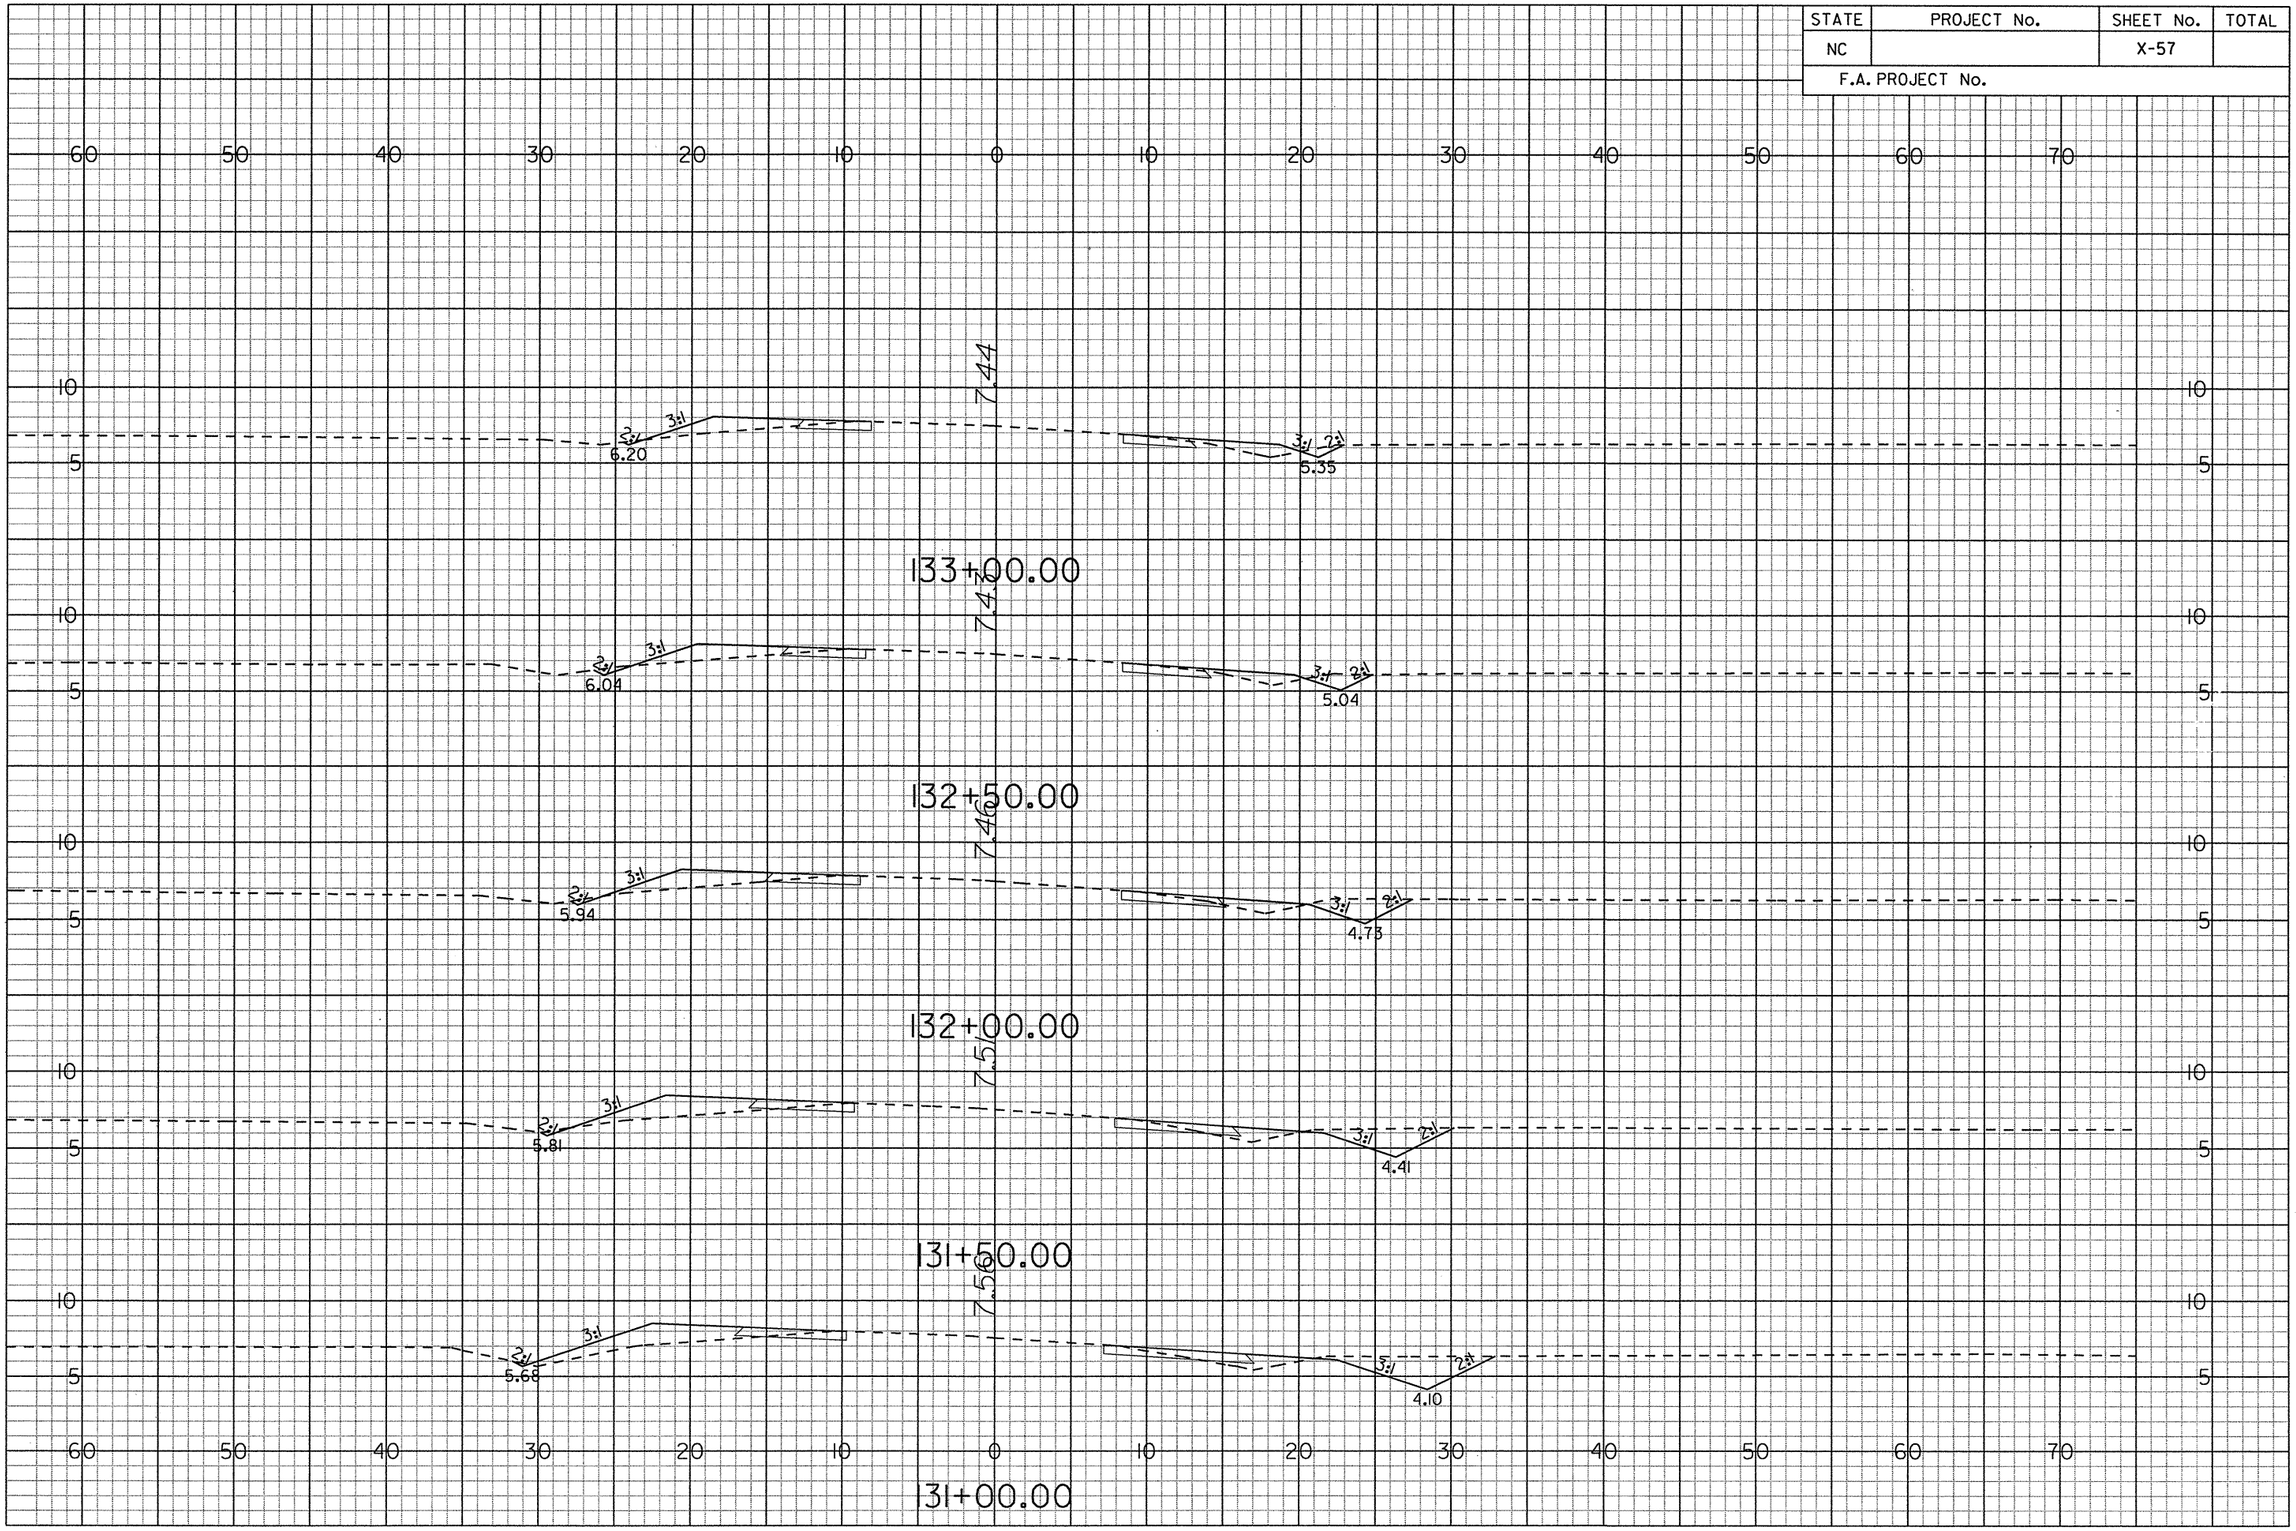

G:\Projects\20344\R-4429A\CADD\r4429a_rdy_xsc.lay
prf
6/14/2006

STATE	PROJECT No.	SHEET No.	TOTAL
NC		X-58	
F.A. PROJECT No.			

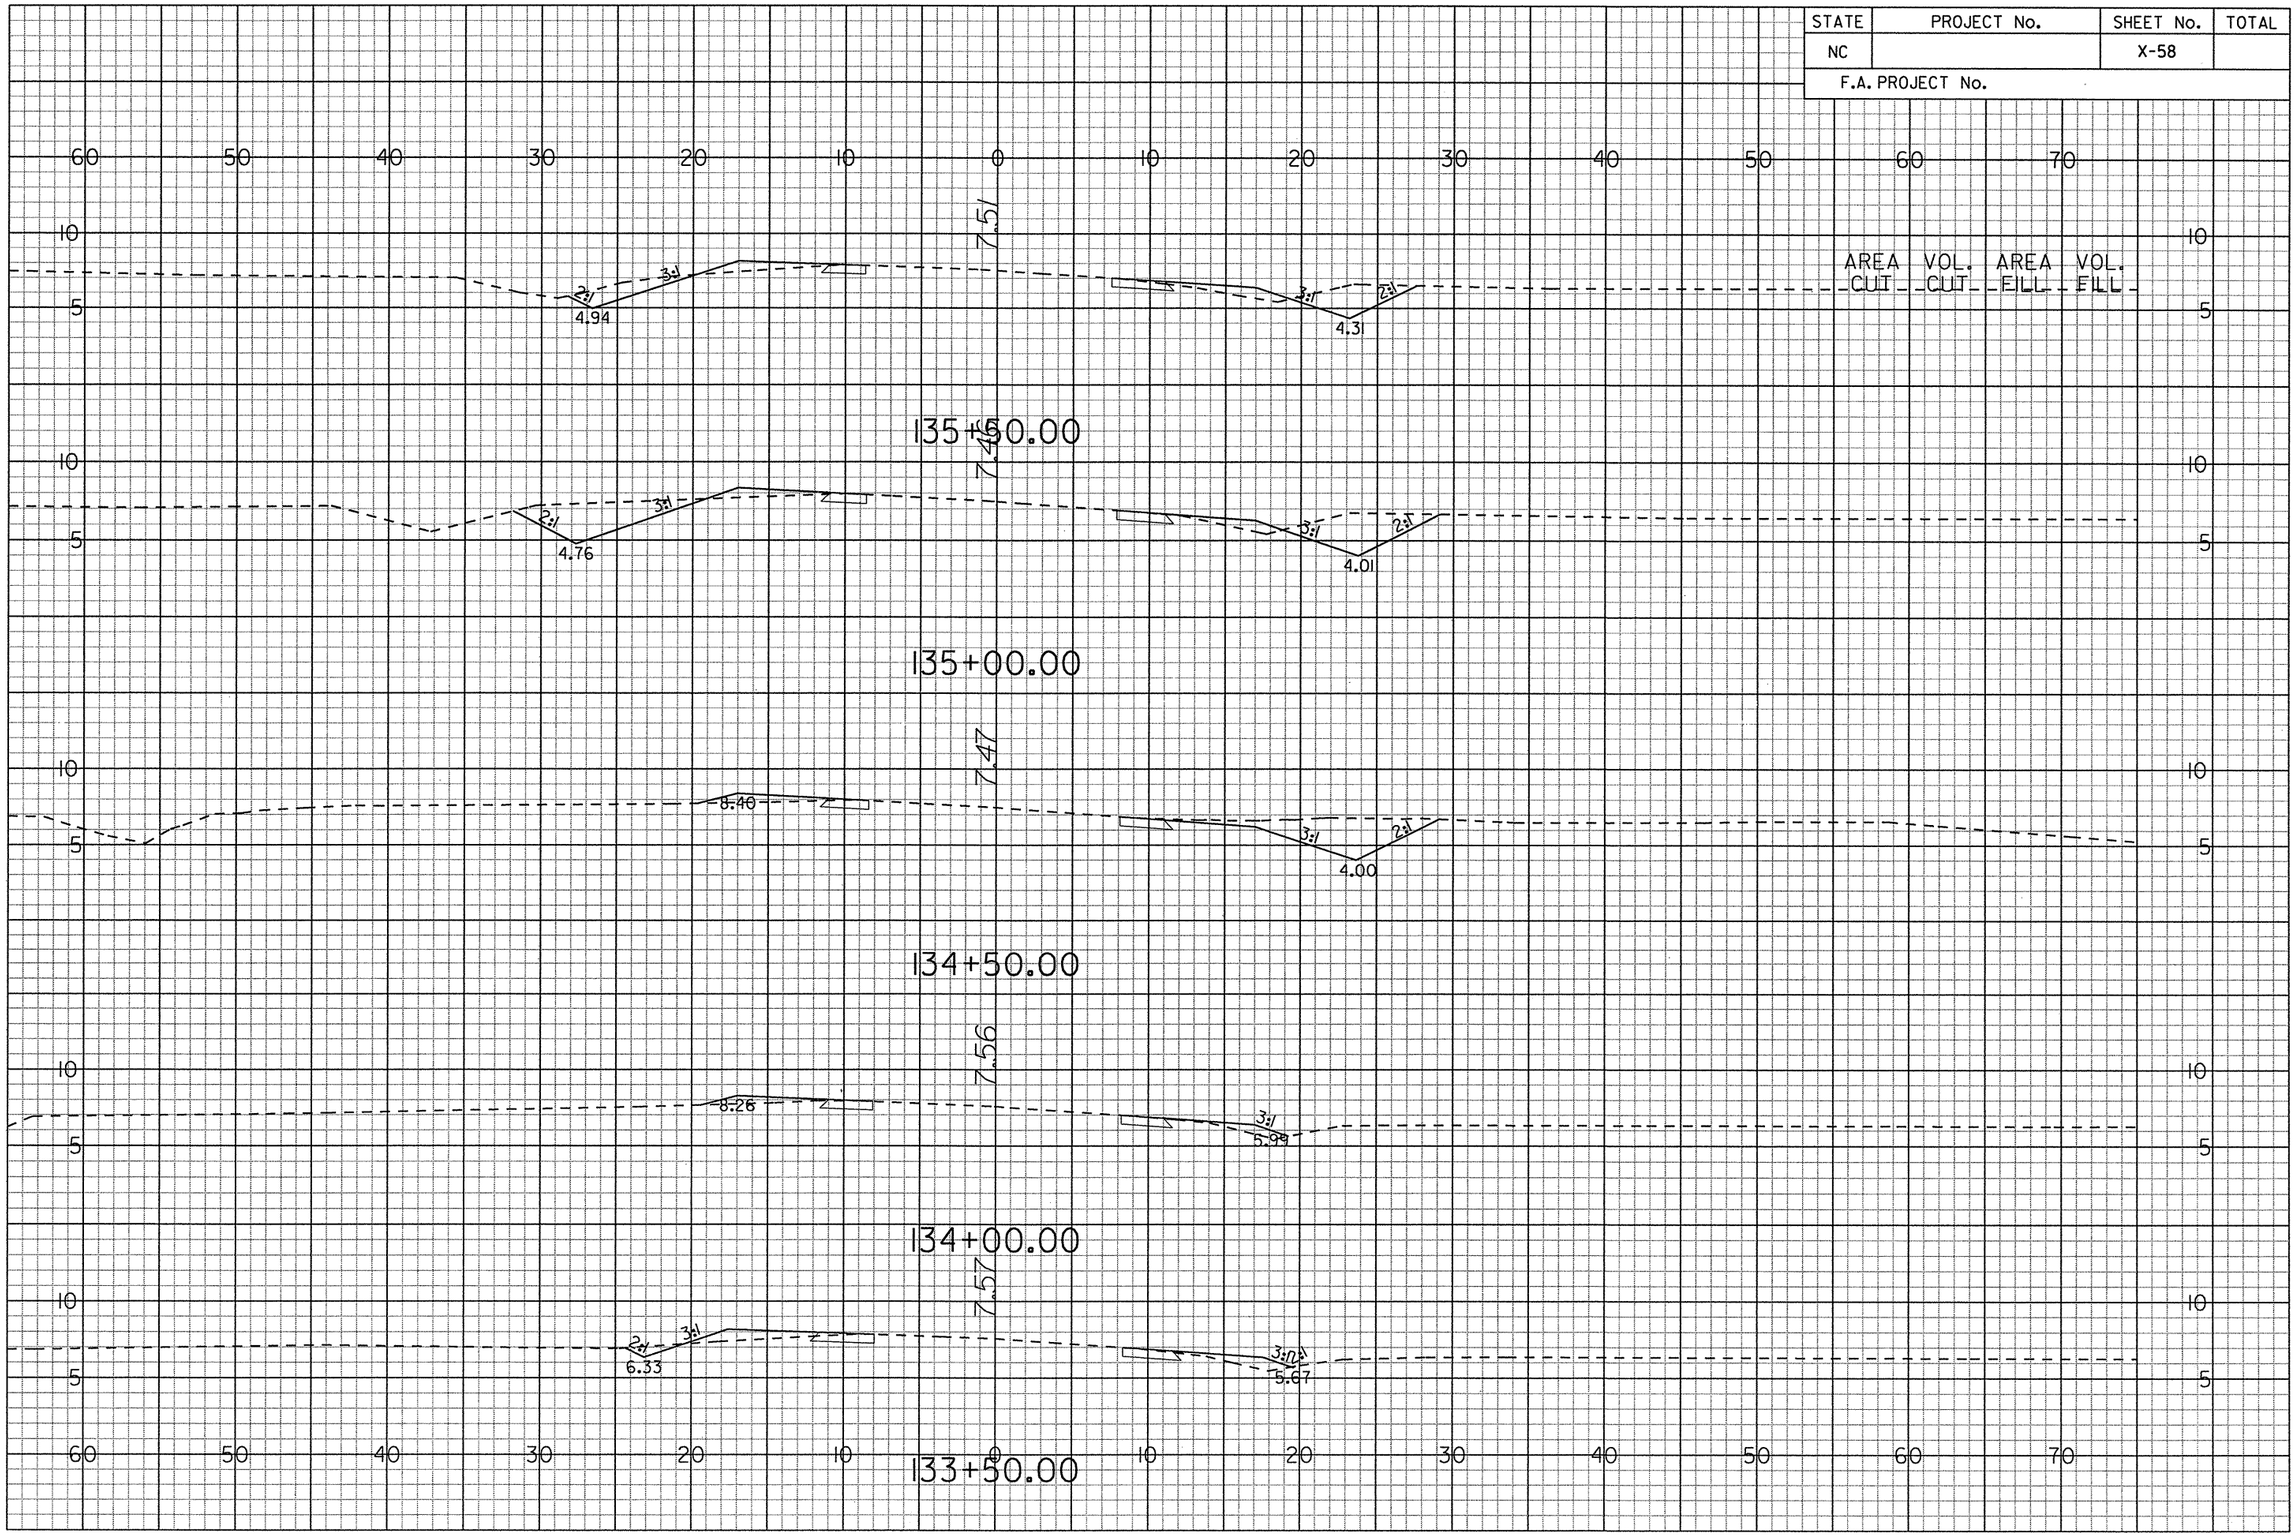

G:\Projects\20344\R-4429A\CADD\r-4429a_rdy_xsc.loy
"prf"
6/14/2006

STATE	PROJECT No.	SHEET No.	TOTAL
NC		X-59	
F.A. PROJECT No.			

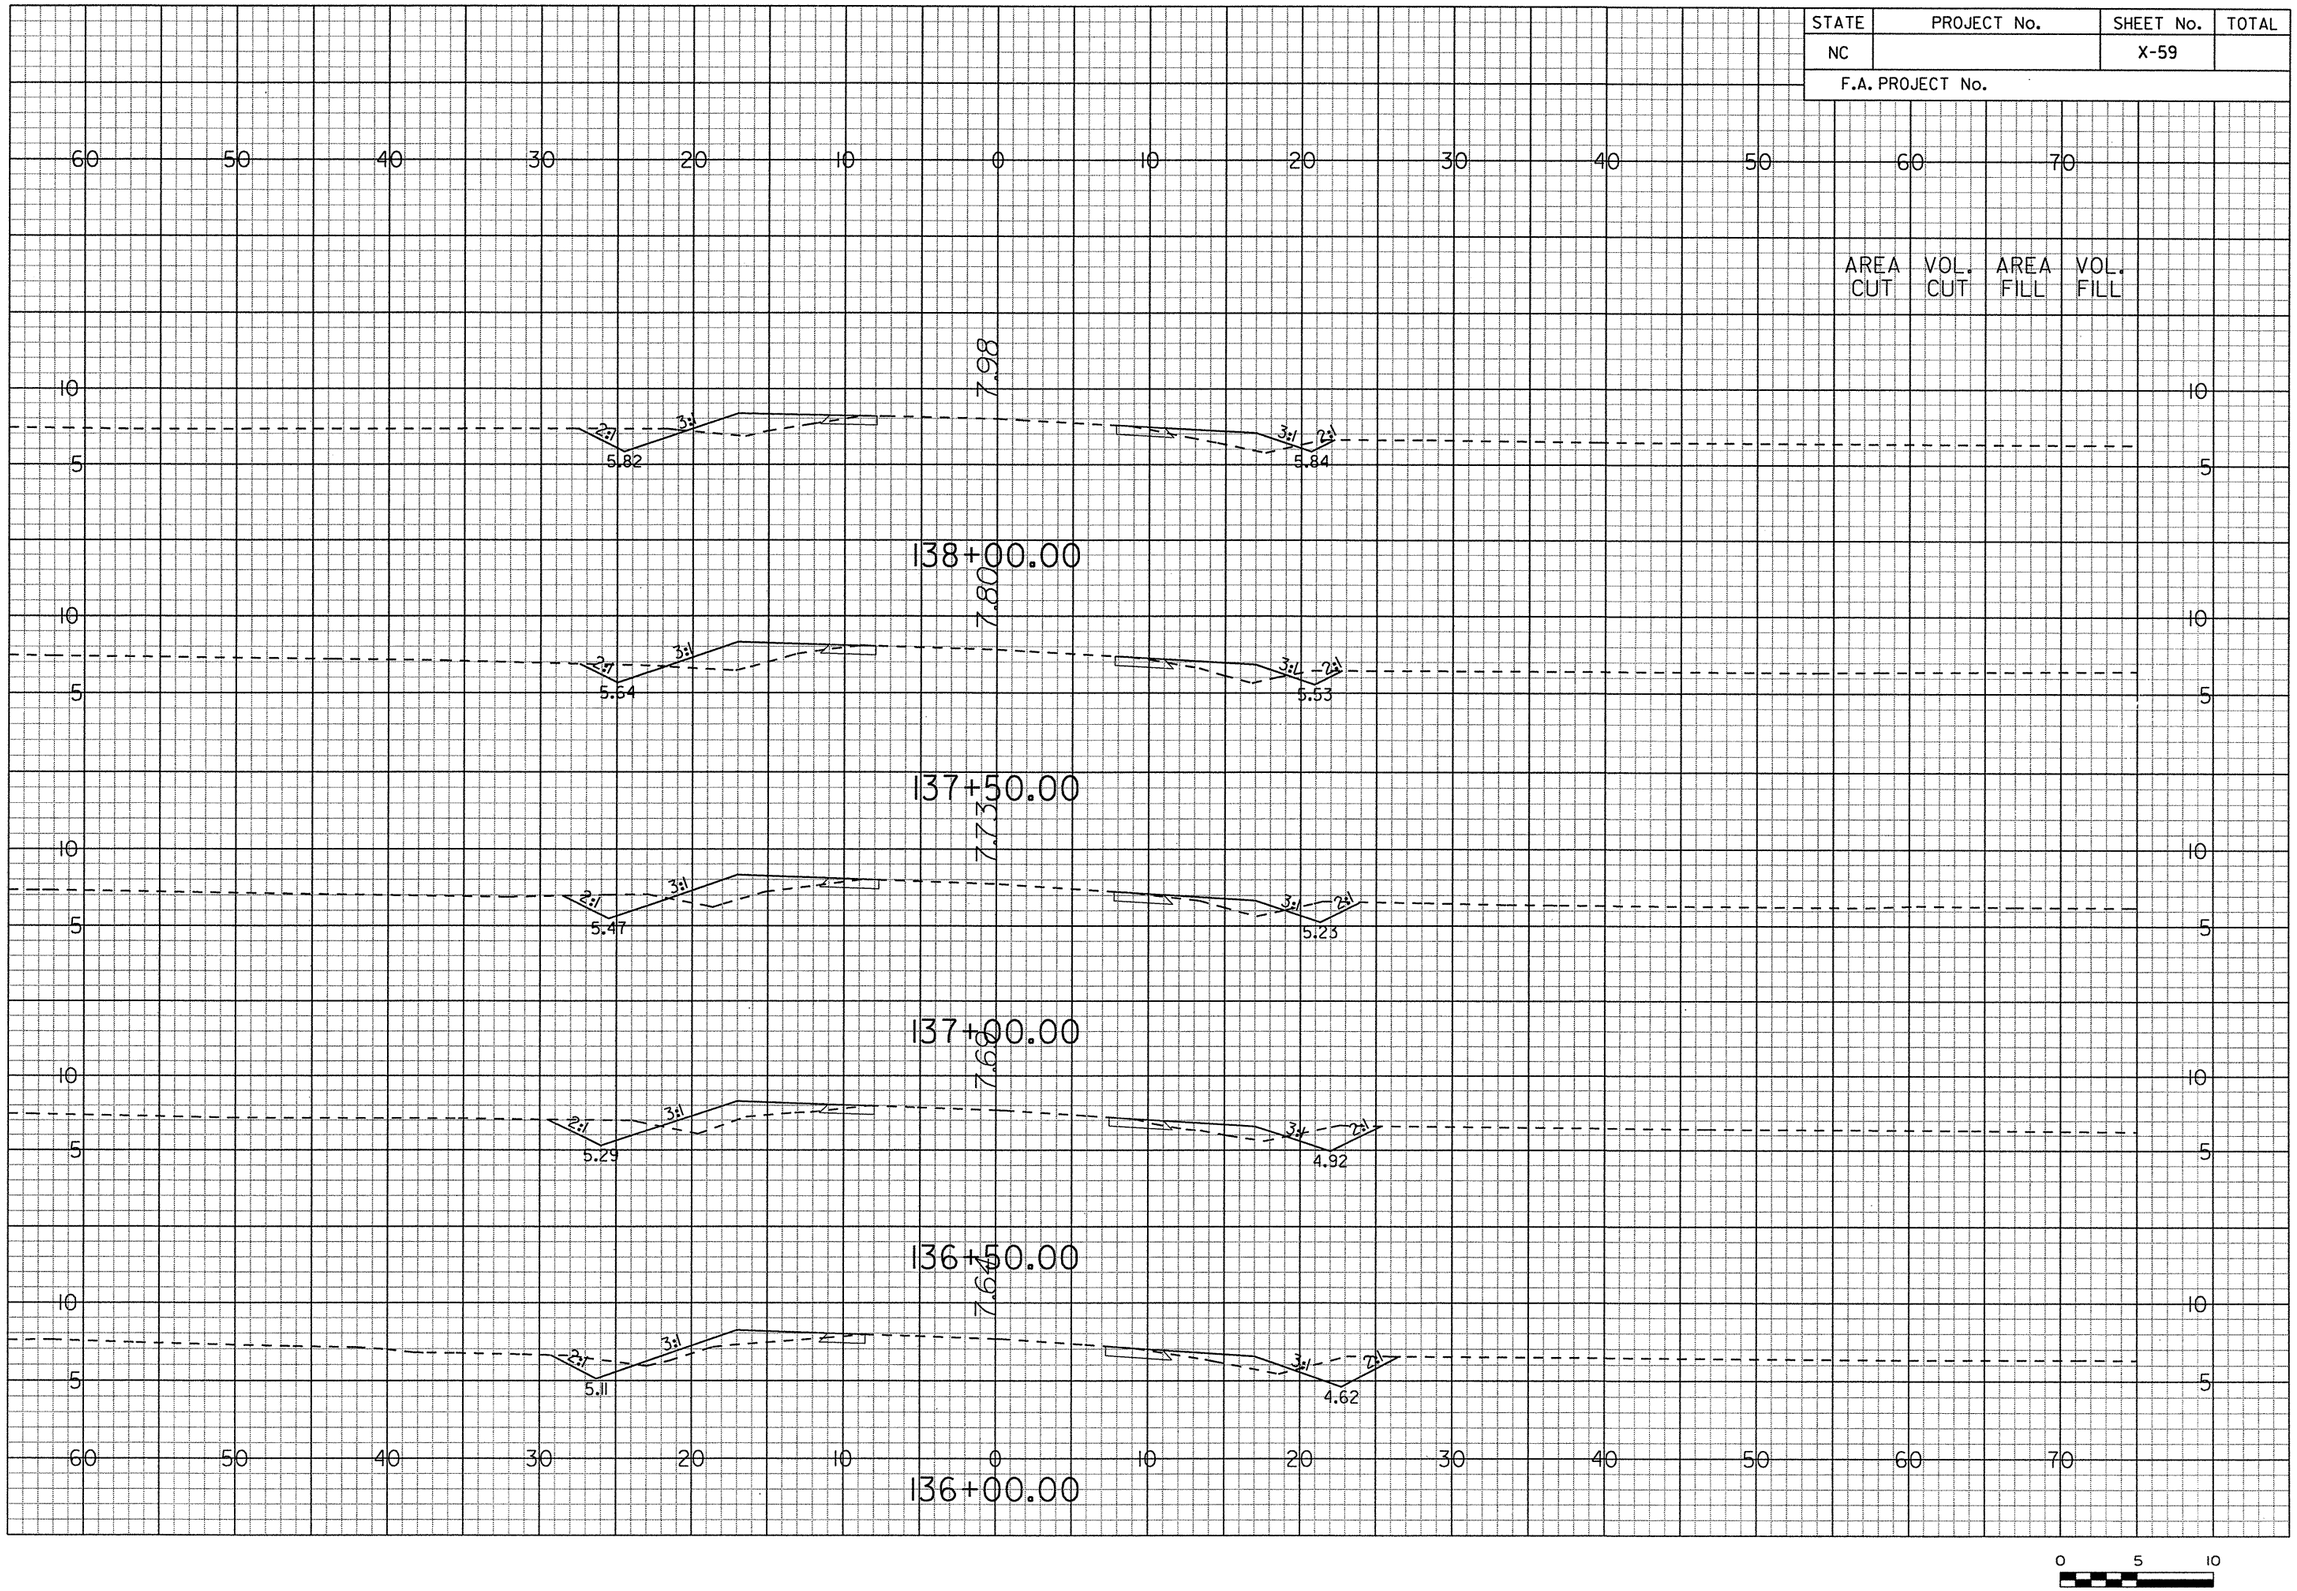

G:\Projects\20344\R-4429A\CADD\r-4429a_rdy_xsc.loy
prf
6/14/2006

STATE	PROJECT No.	SHEET No.	TOTAL
NC		X-60	
F.A. PROJECT No.			

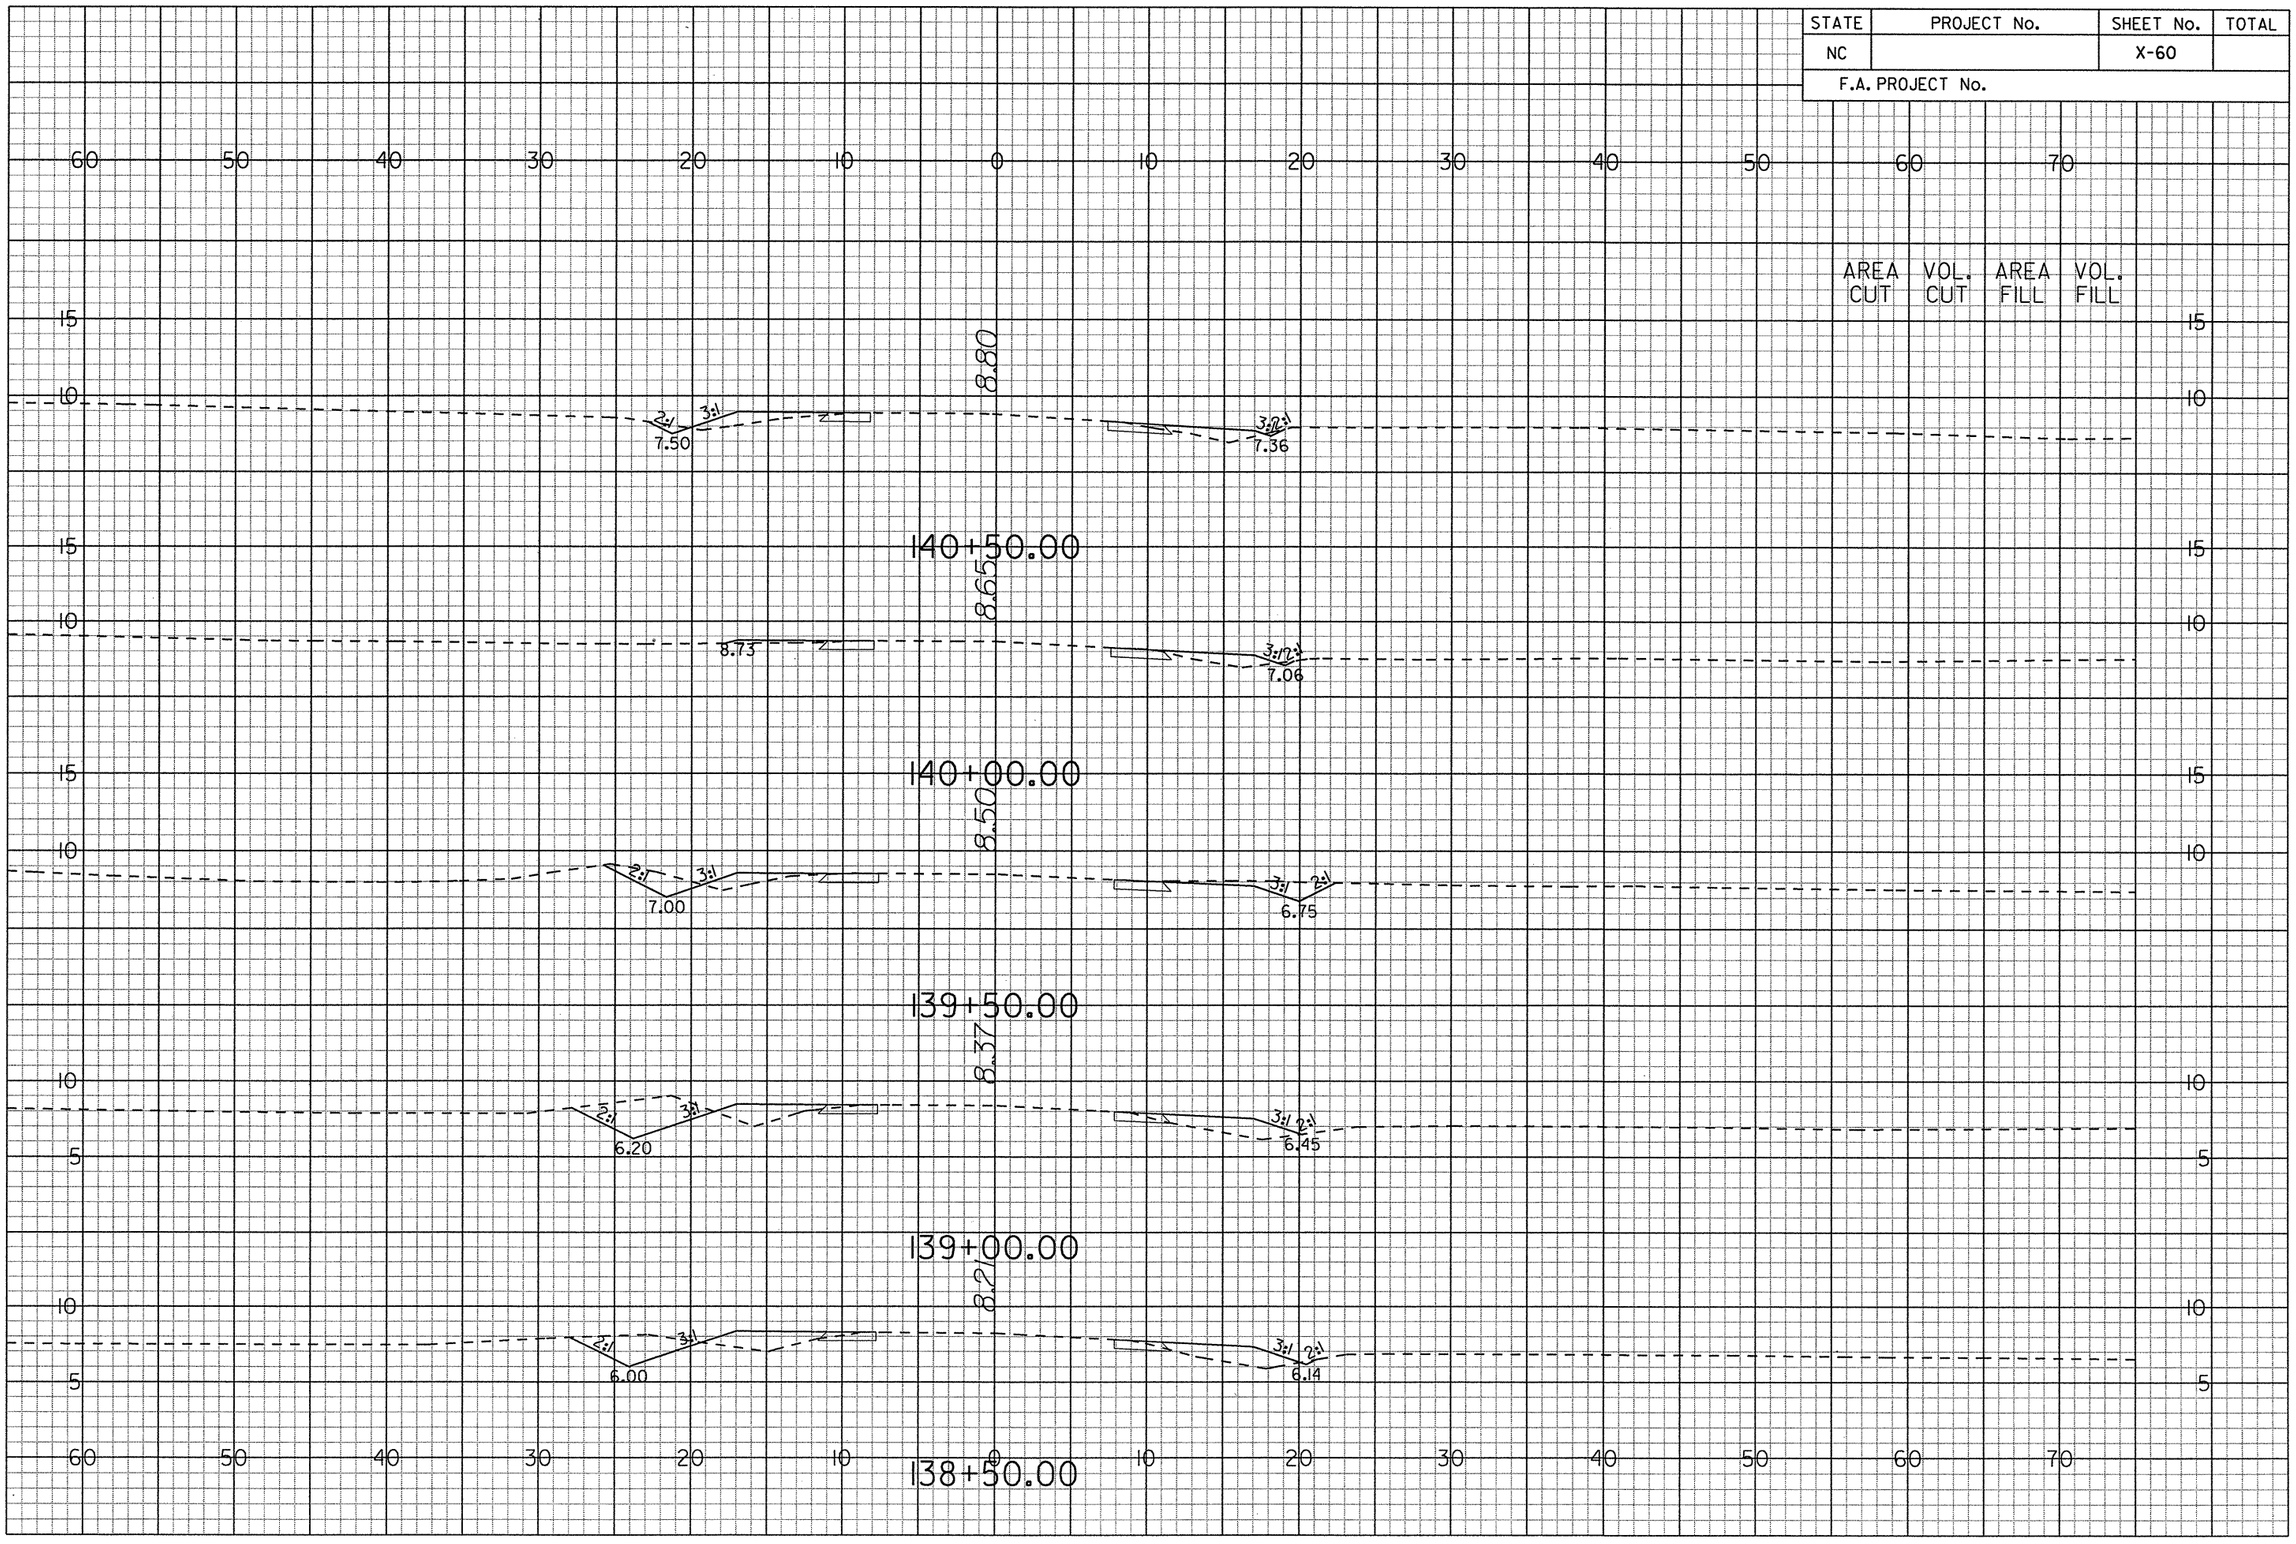

G:\Projects\20344\R-4429A\CADD\r4429a_rdy_xsc.lay
prf
6/14/2006

STATE	PROJECT No.	SHEET No.	TOTAL
NC		X-61	
F.A. PROJECT No.			

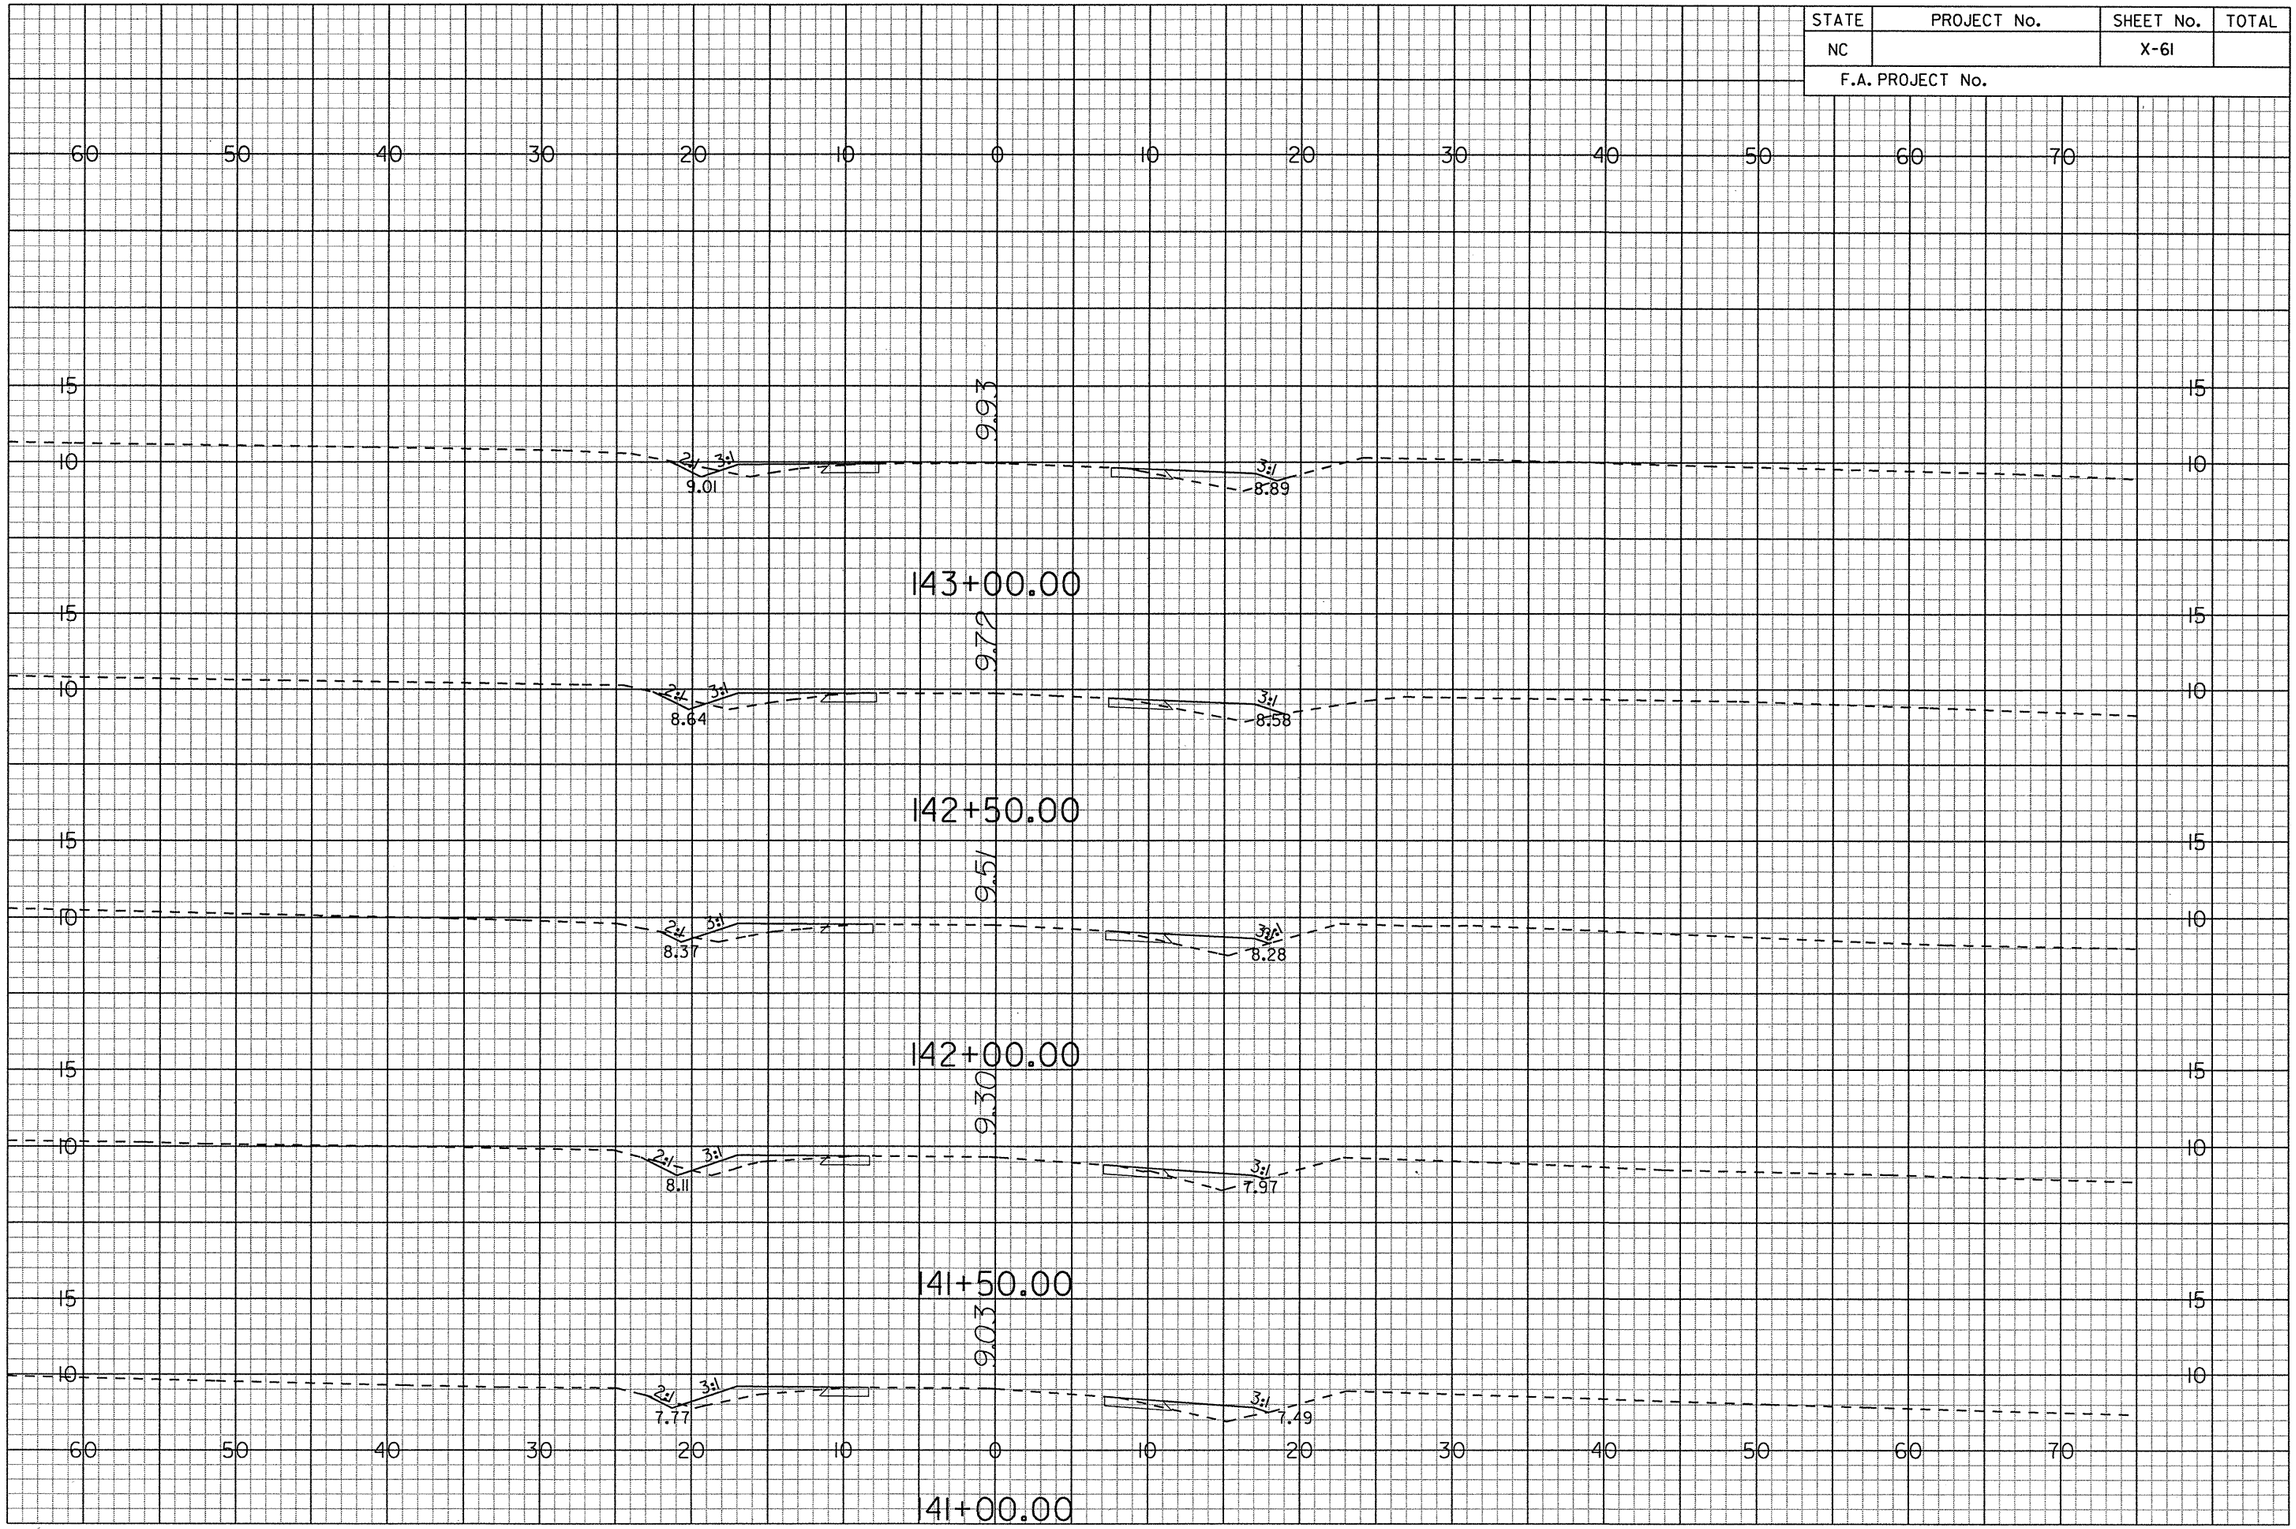

G:\Projects\20344\R-4429A\CADD\r4429a_rdy_xsc.lay
prf
6/14/2006

STATE	PROJECT No.	SHEET No.	TOTAL
NC		X-62	
F.A. PROJECT No.			

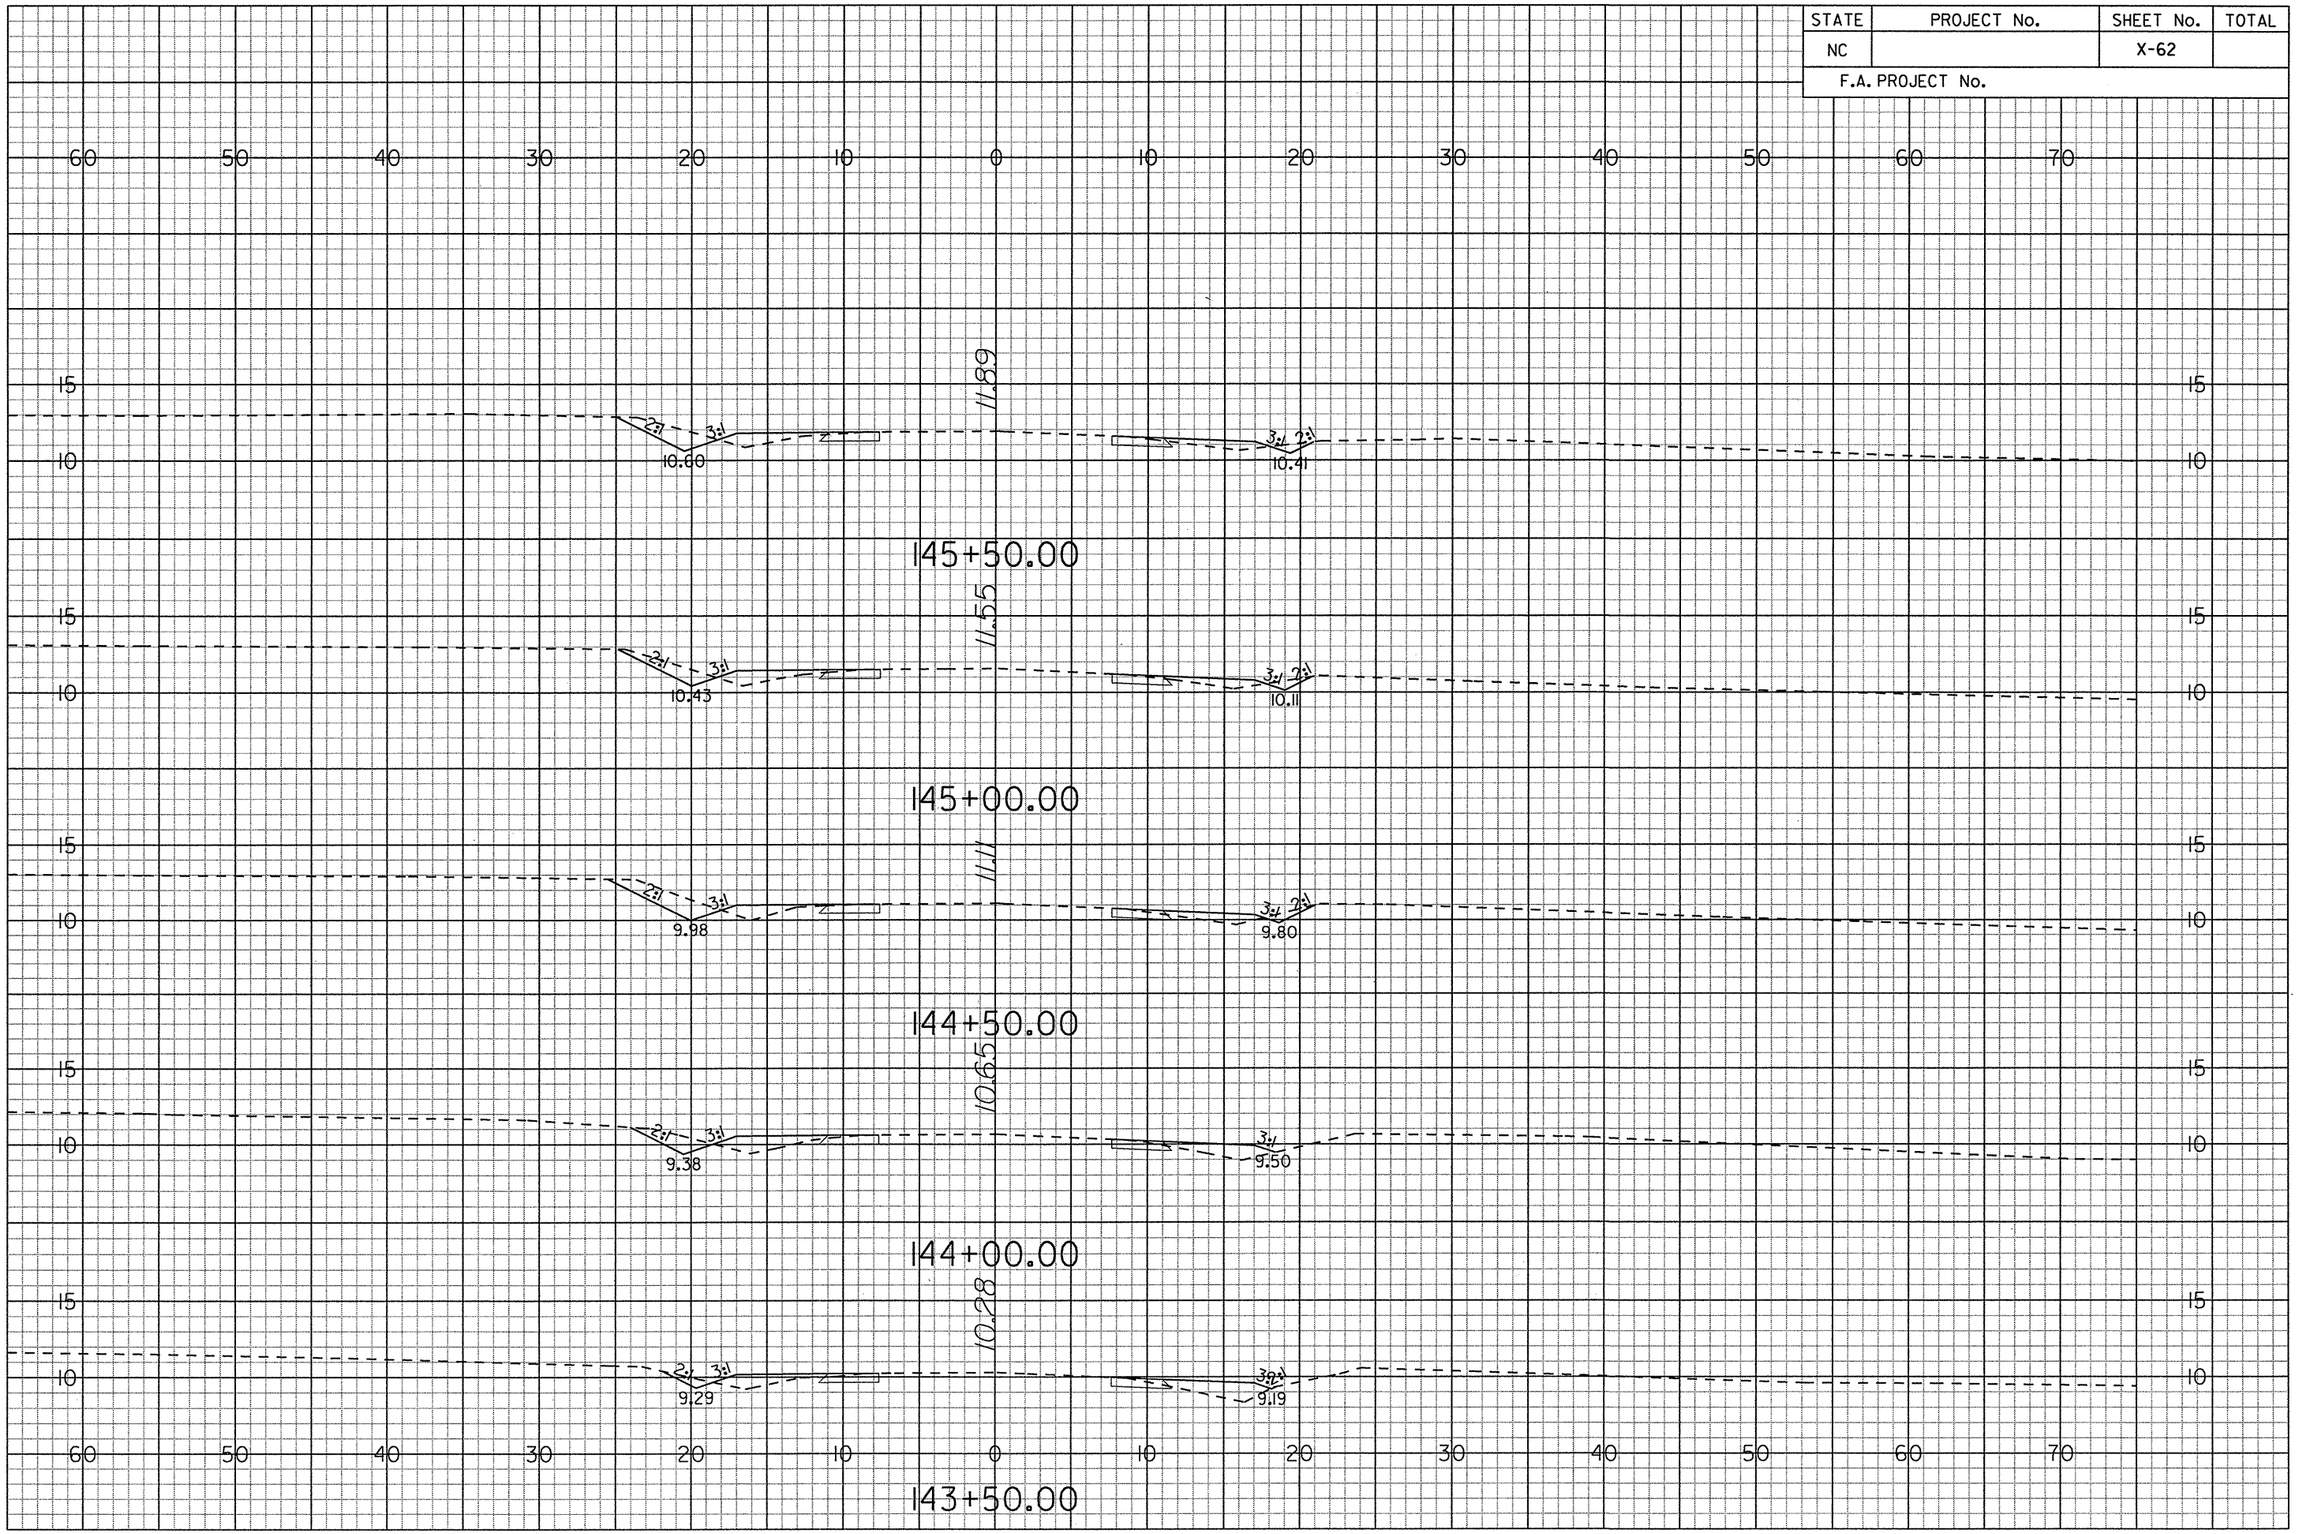

0 5 10

G:\Projects\20341\R-4429A\CADD\r4429a_rdy_xsc.dgn
prf
6/14/2006

STATE	PROJECT No.	SHEET No.	TOTAL
NC		X-63	
F.A. PROJECT No.			

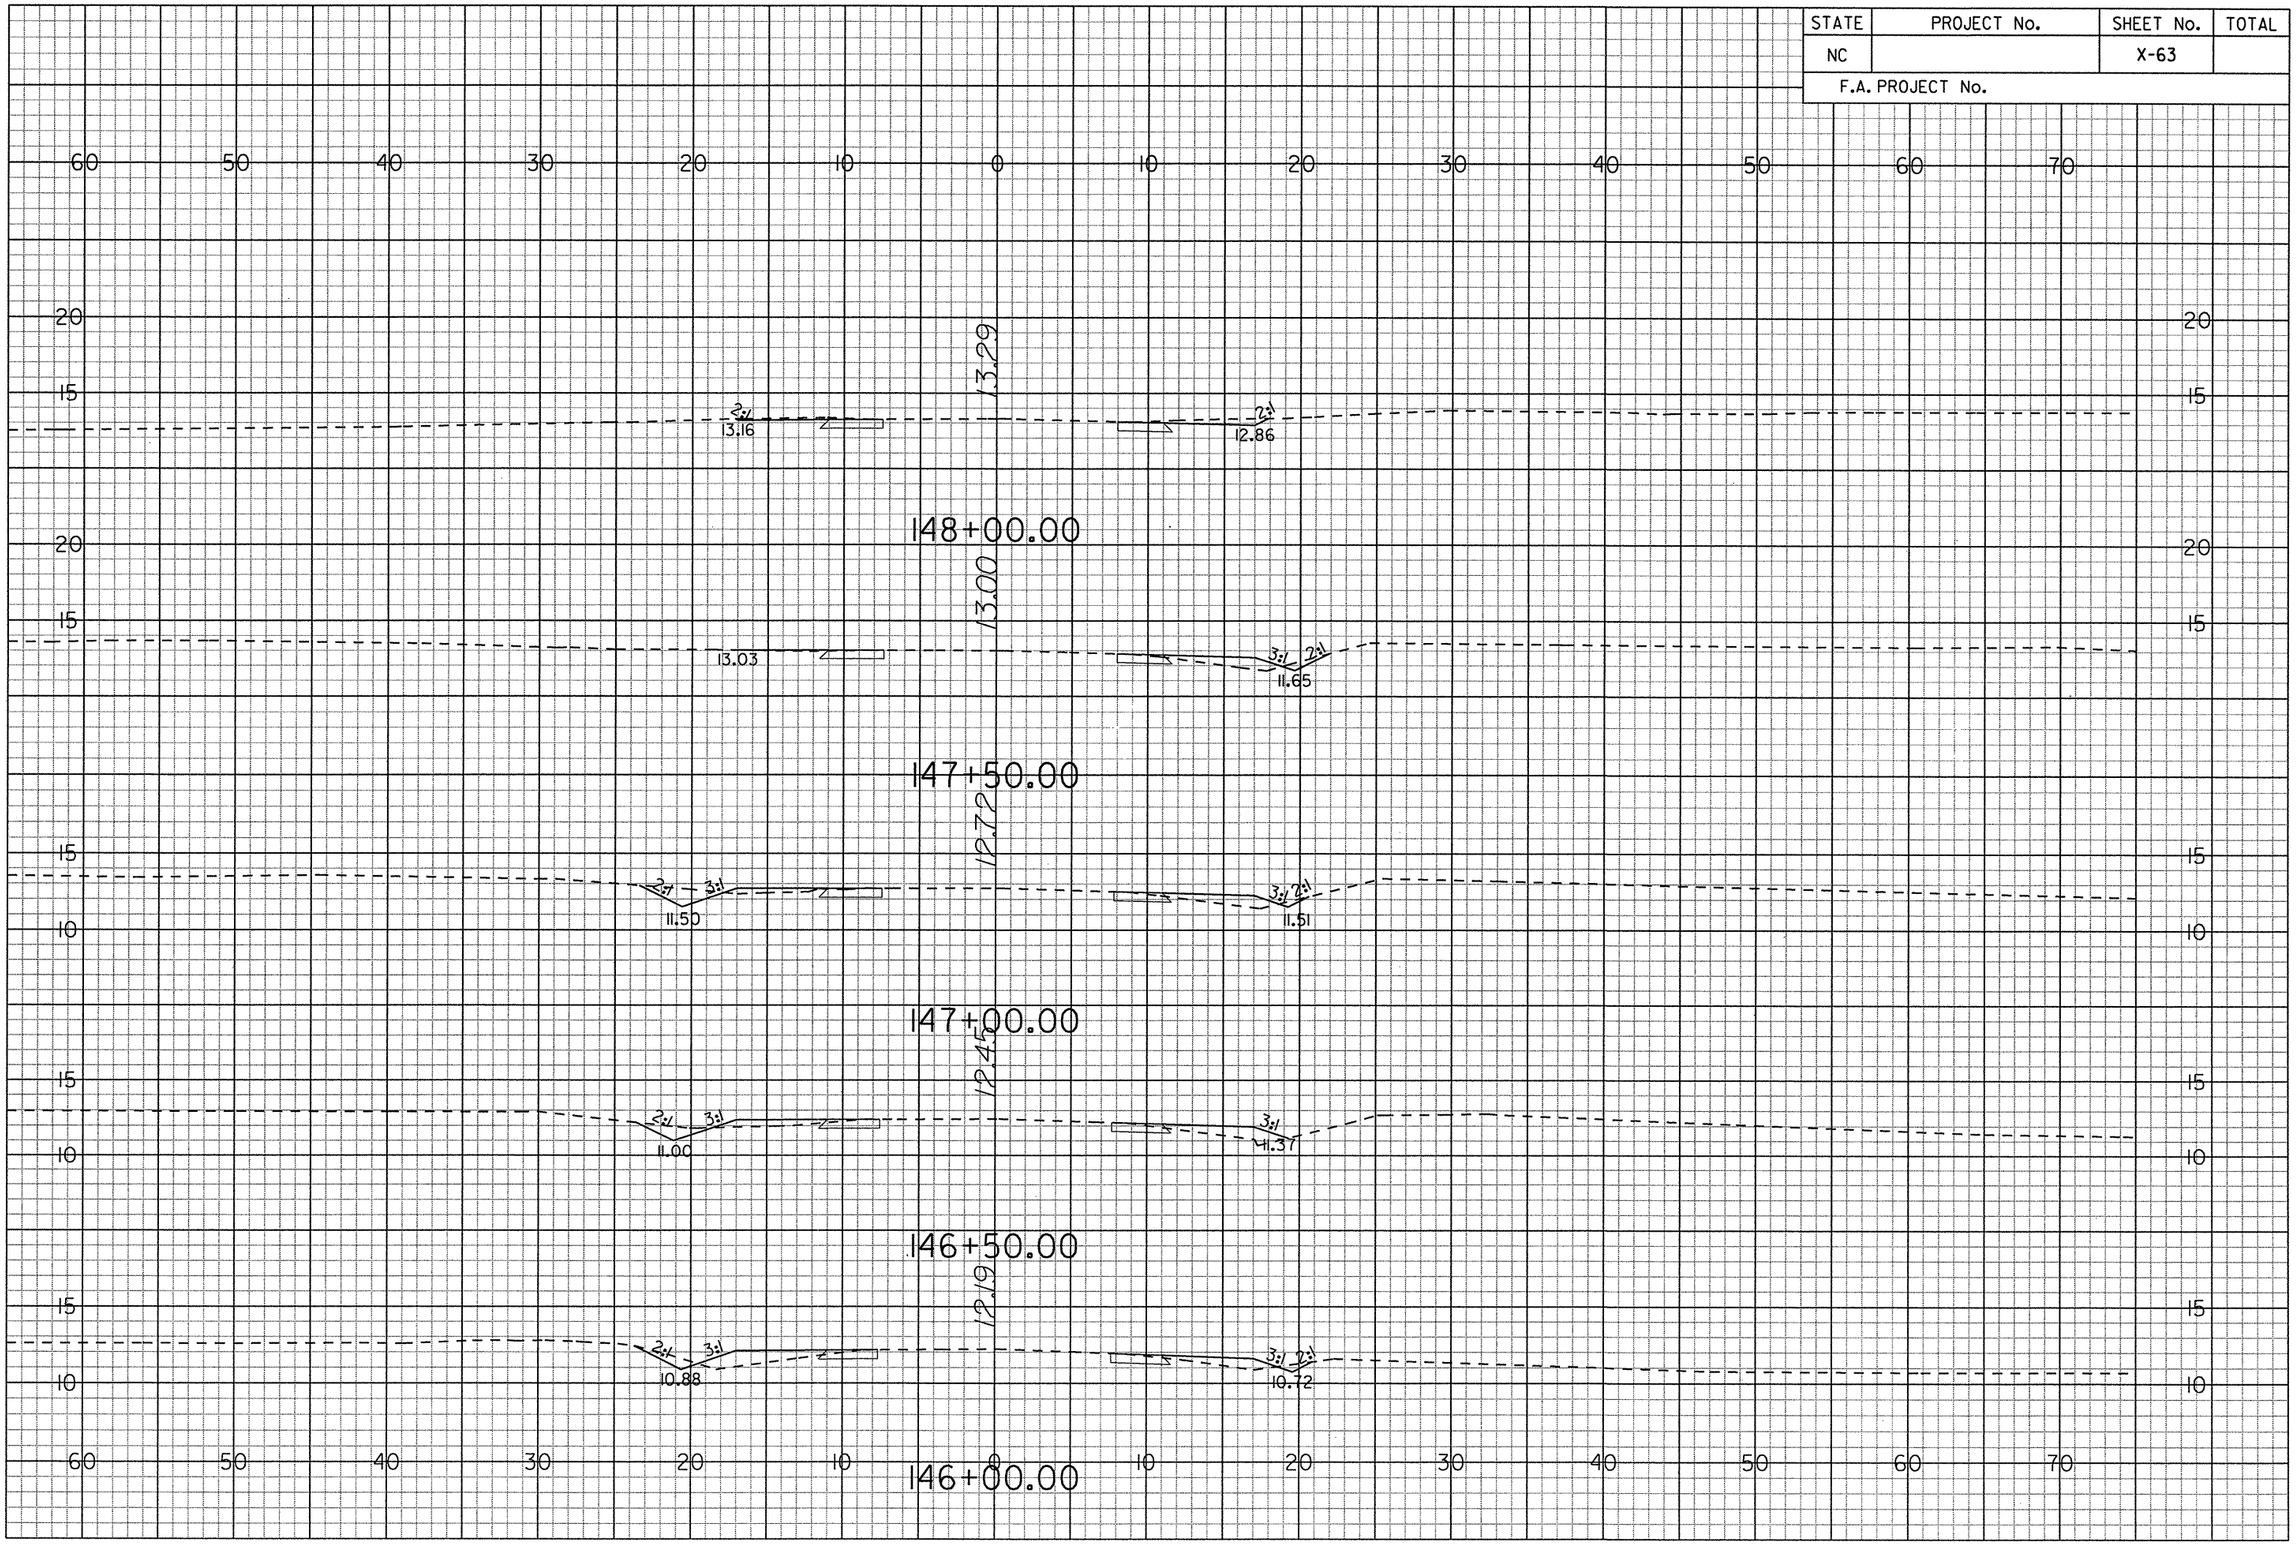

0 5 10

G:\Projects\20344\R-4429A\CADD\r-4429a_rdy_xsc.lay
prf
6/14/2006

STATE	PROJECT No.	SHEET No.	TOTAL
NC		X-64	
F.A. PROJECT No.			

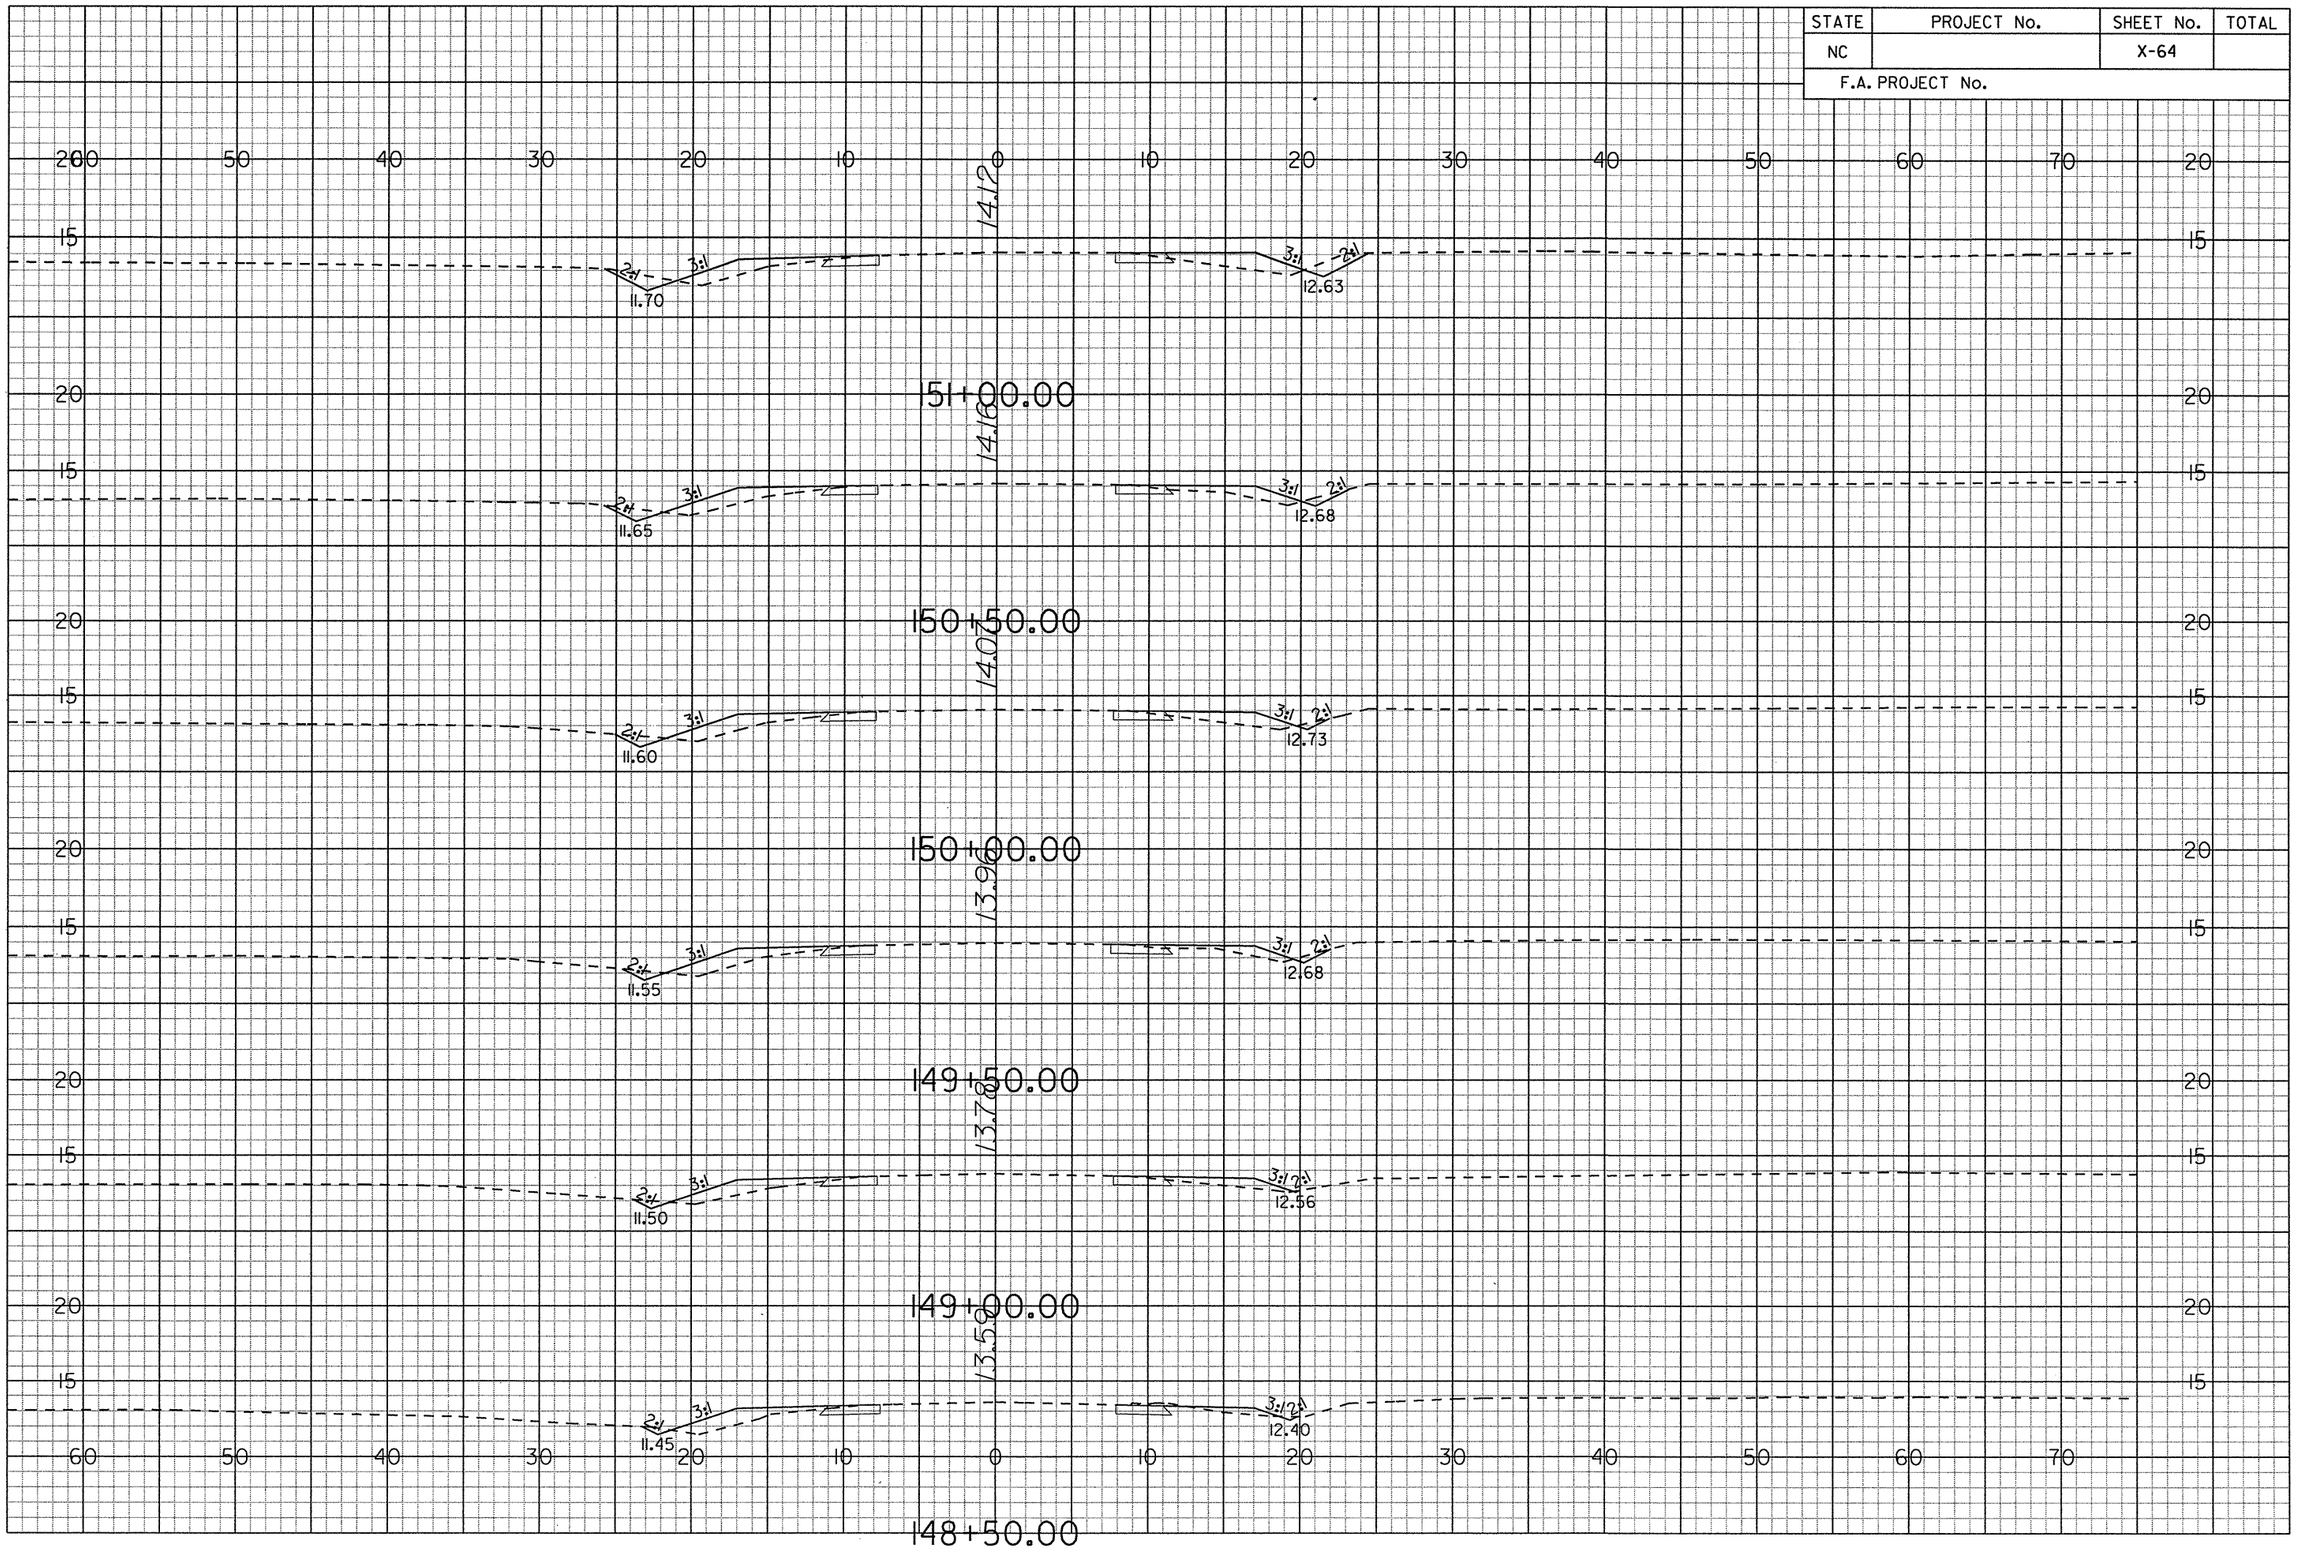

G:\Projects\20344\R-4429A\CADD\r4429a_rdy_xsc.dgy
prf
6/14/2006

STATE	PROJECT No.	SHEET No.	TOTAL
NC		X-65	
F.A. PROJECT No.			

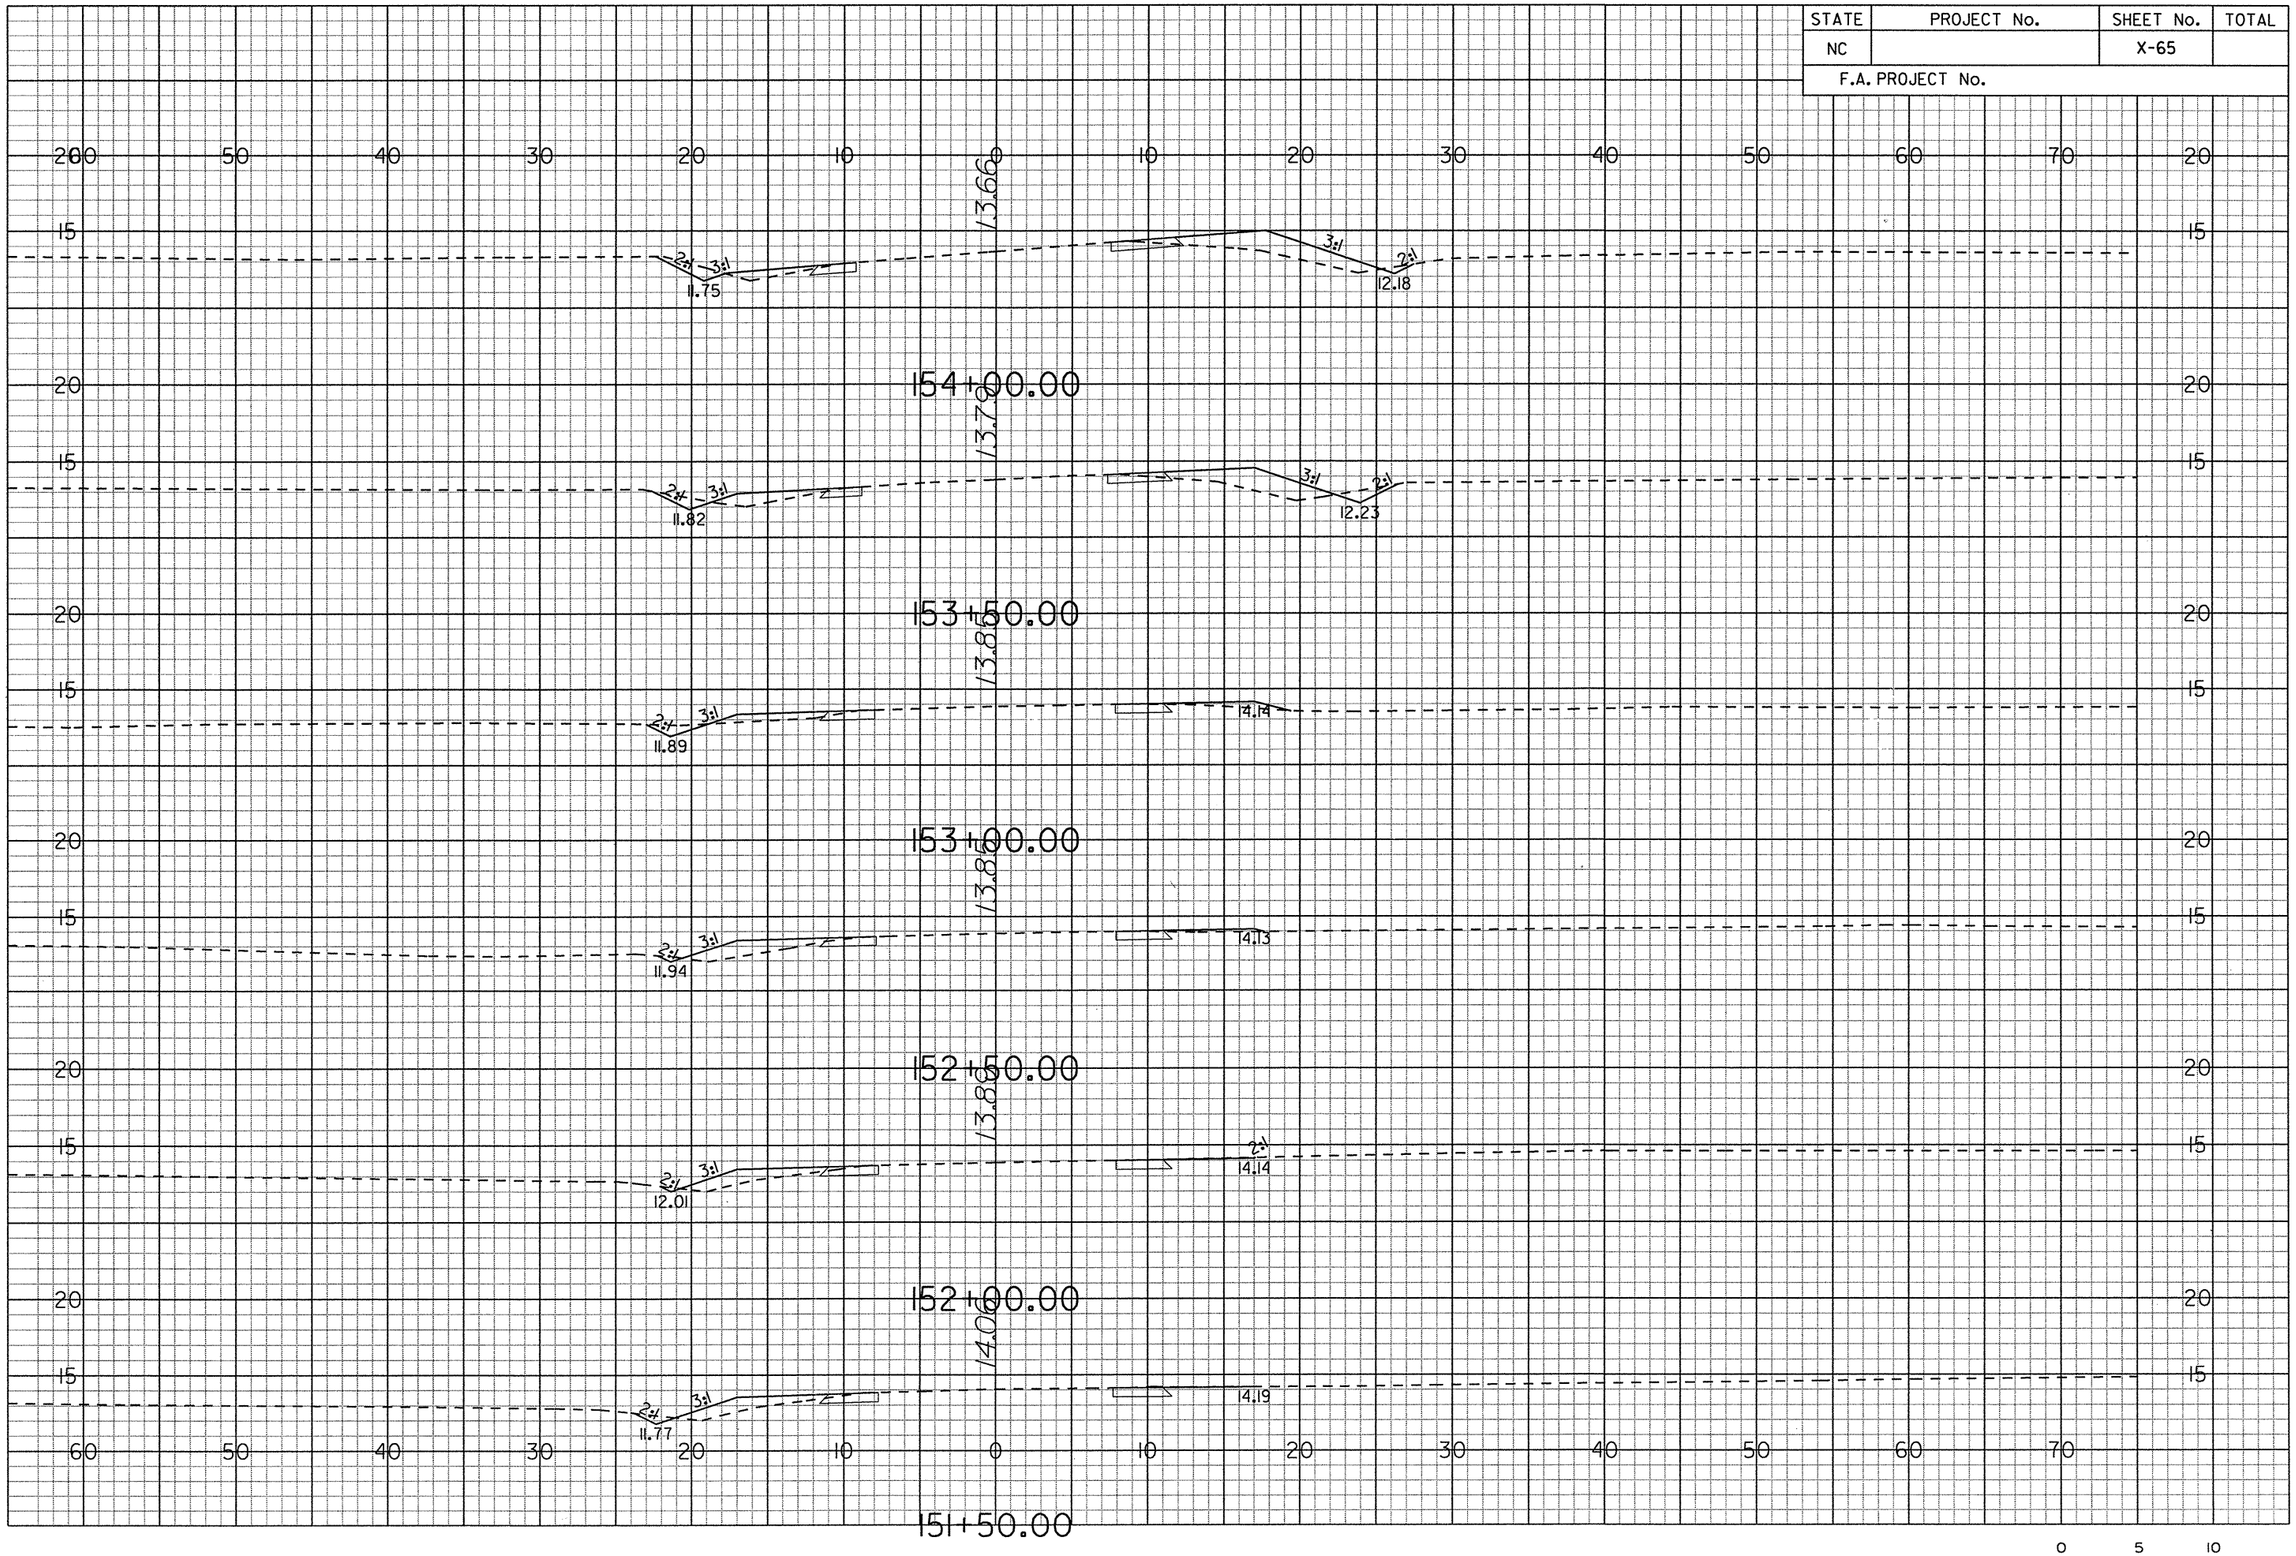

G:\Projects\20344\R-4429A\CADD\r4429a_rdy_xsc.loy
prf
6/14/2006

STATE	PROJECT No.	SHEET No.	TOTAL
NC		X-66	
F.A. PROJECT No.			

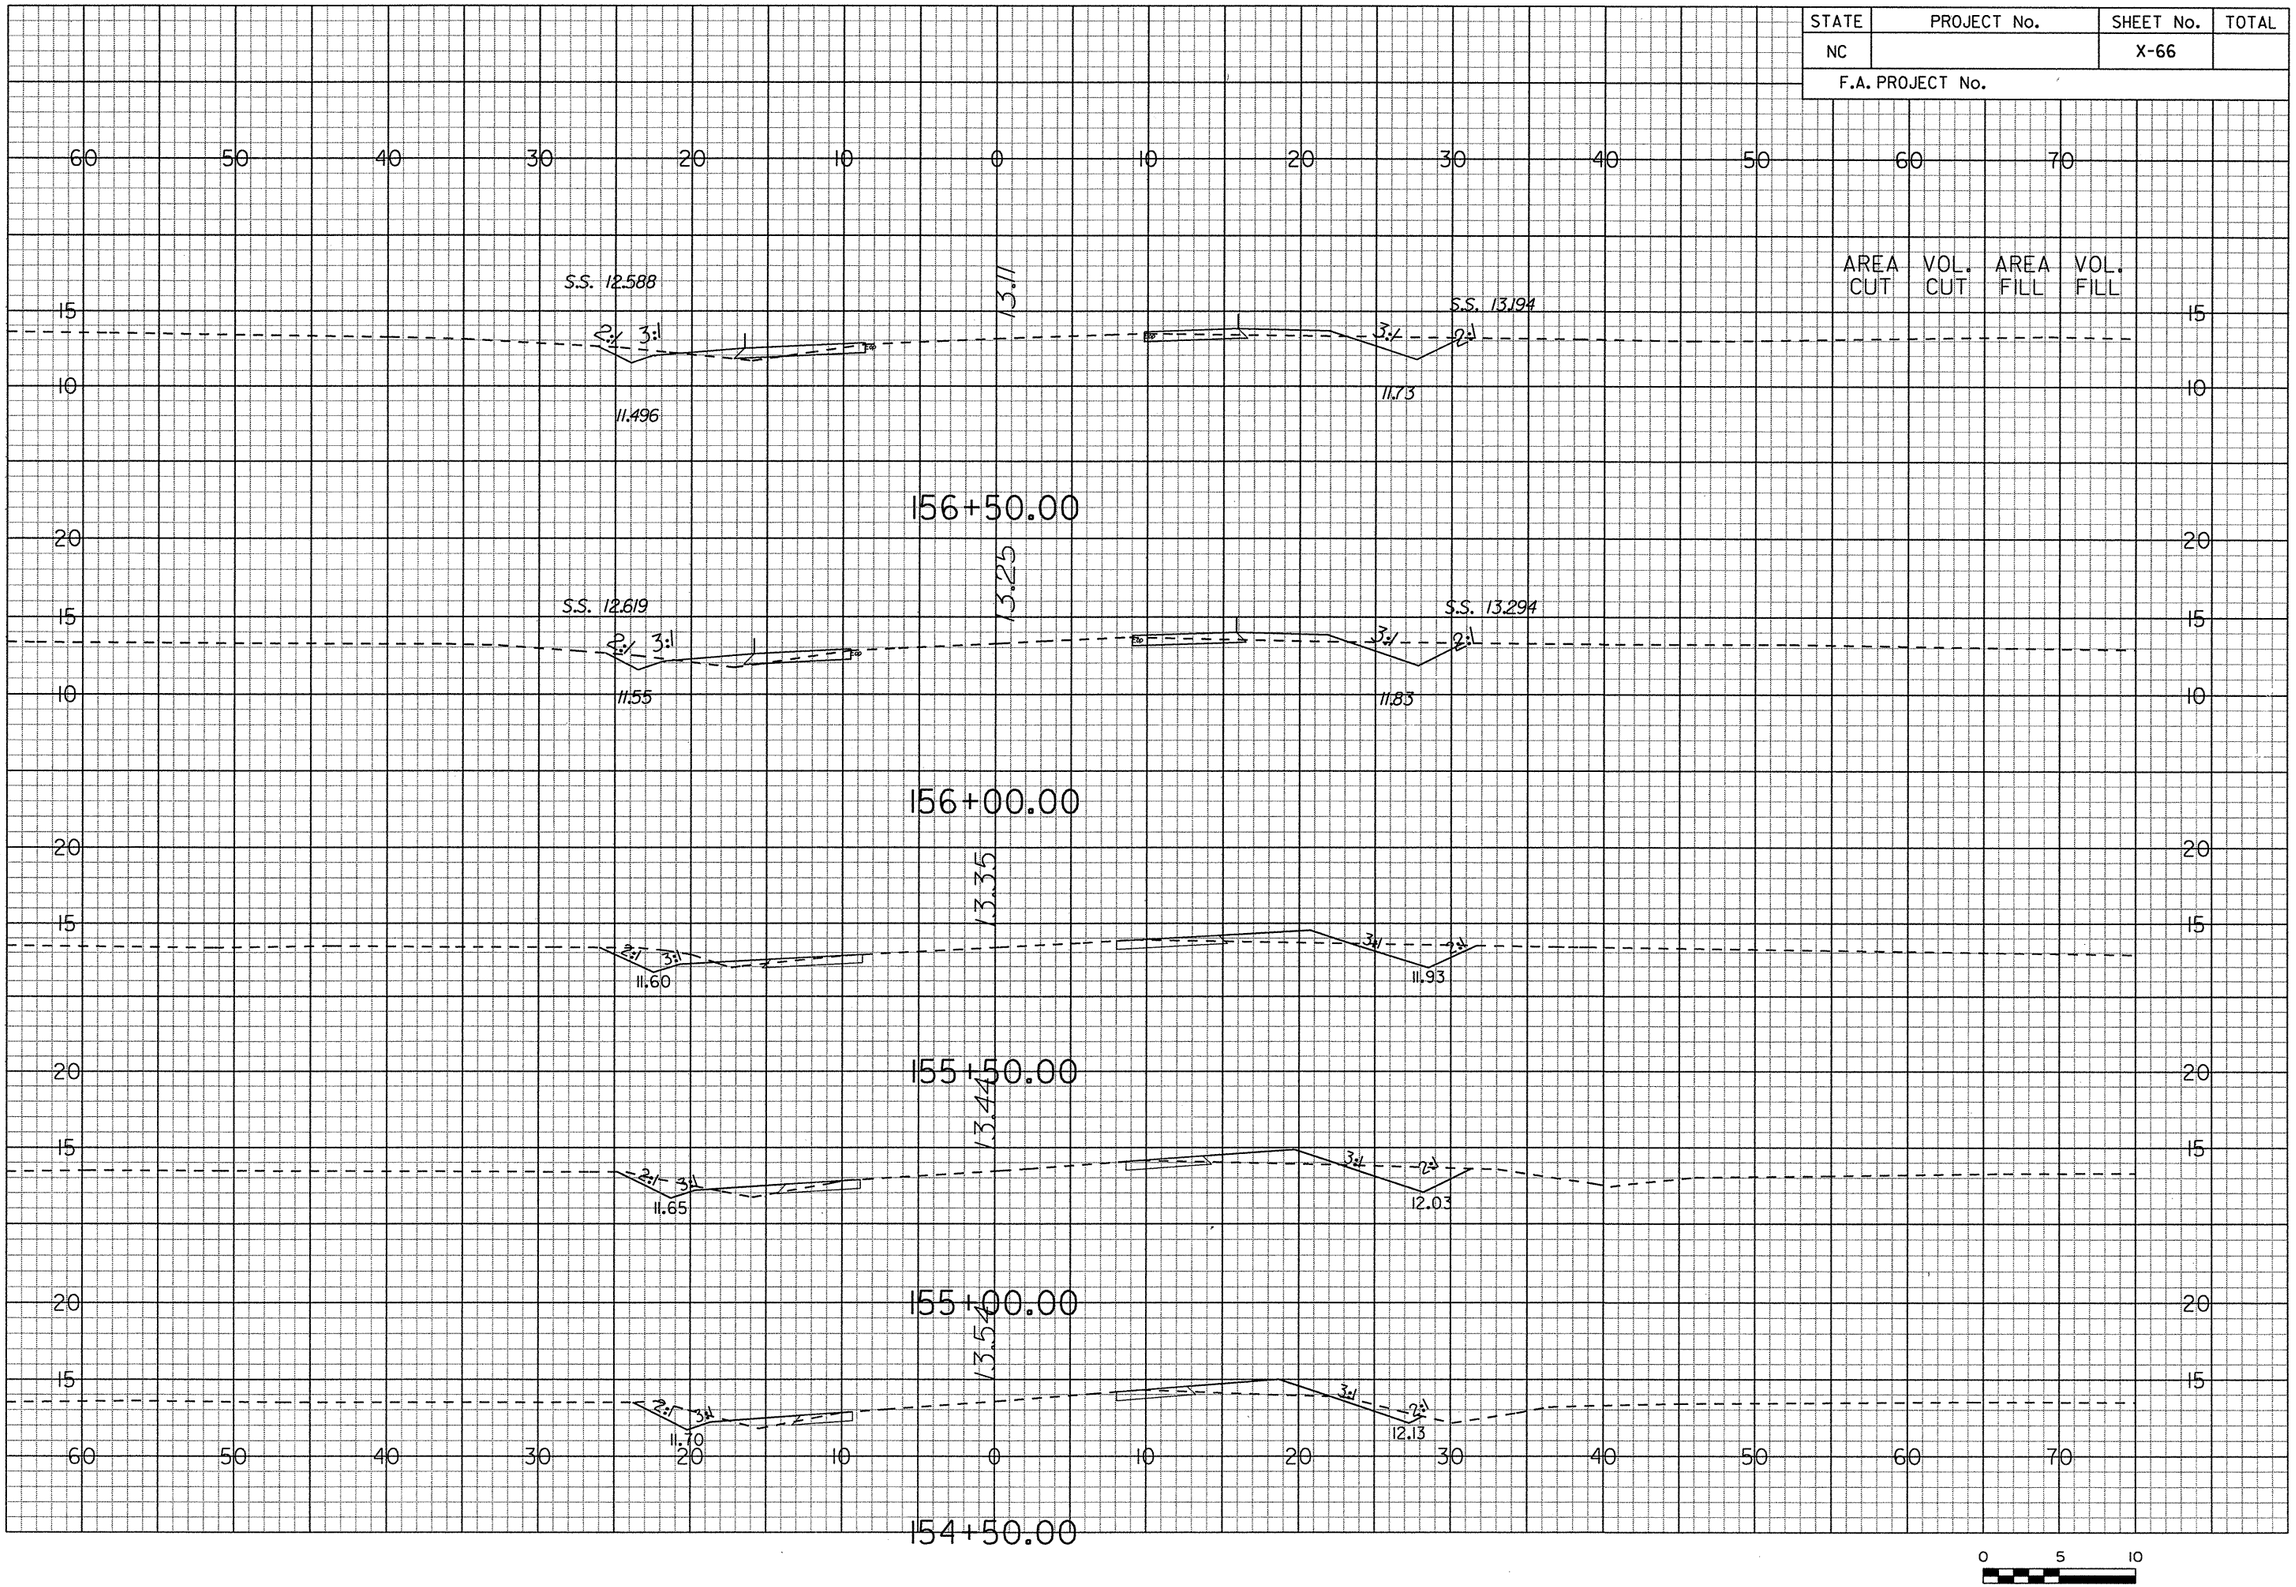

G:\Projects\20344\R-4429A\CADD\r4429a_rdy_xsc.dgn
prf
6/14/2006

STATE	PROJECT No.	SHEET No.	TOTAL
NC		X-67	
F.A. PROJECT No.			

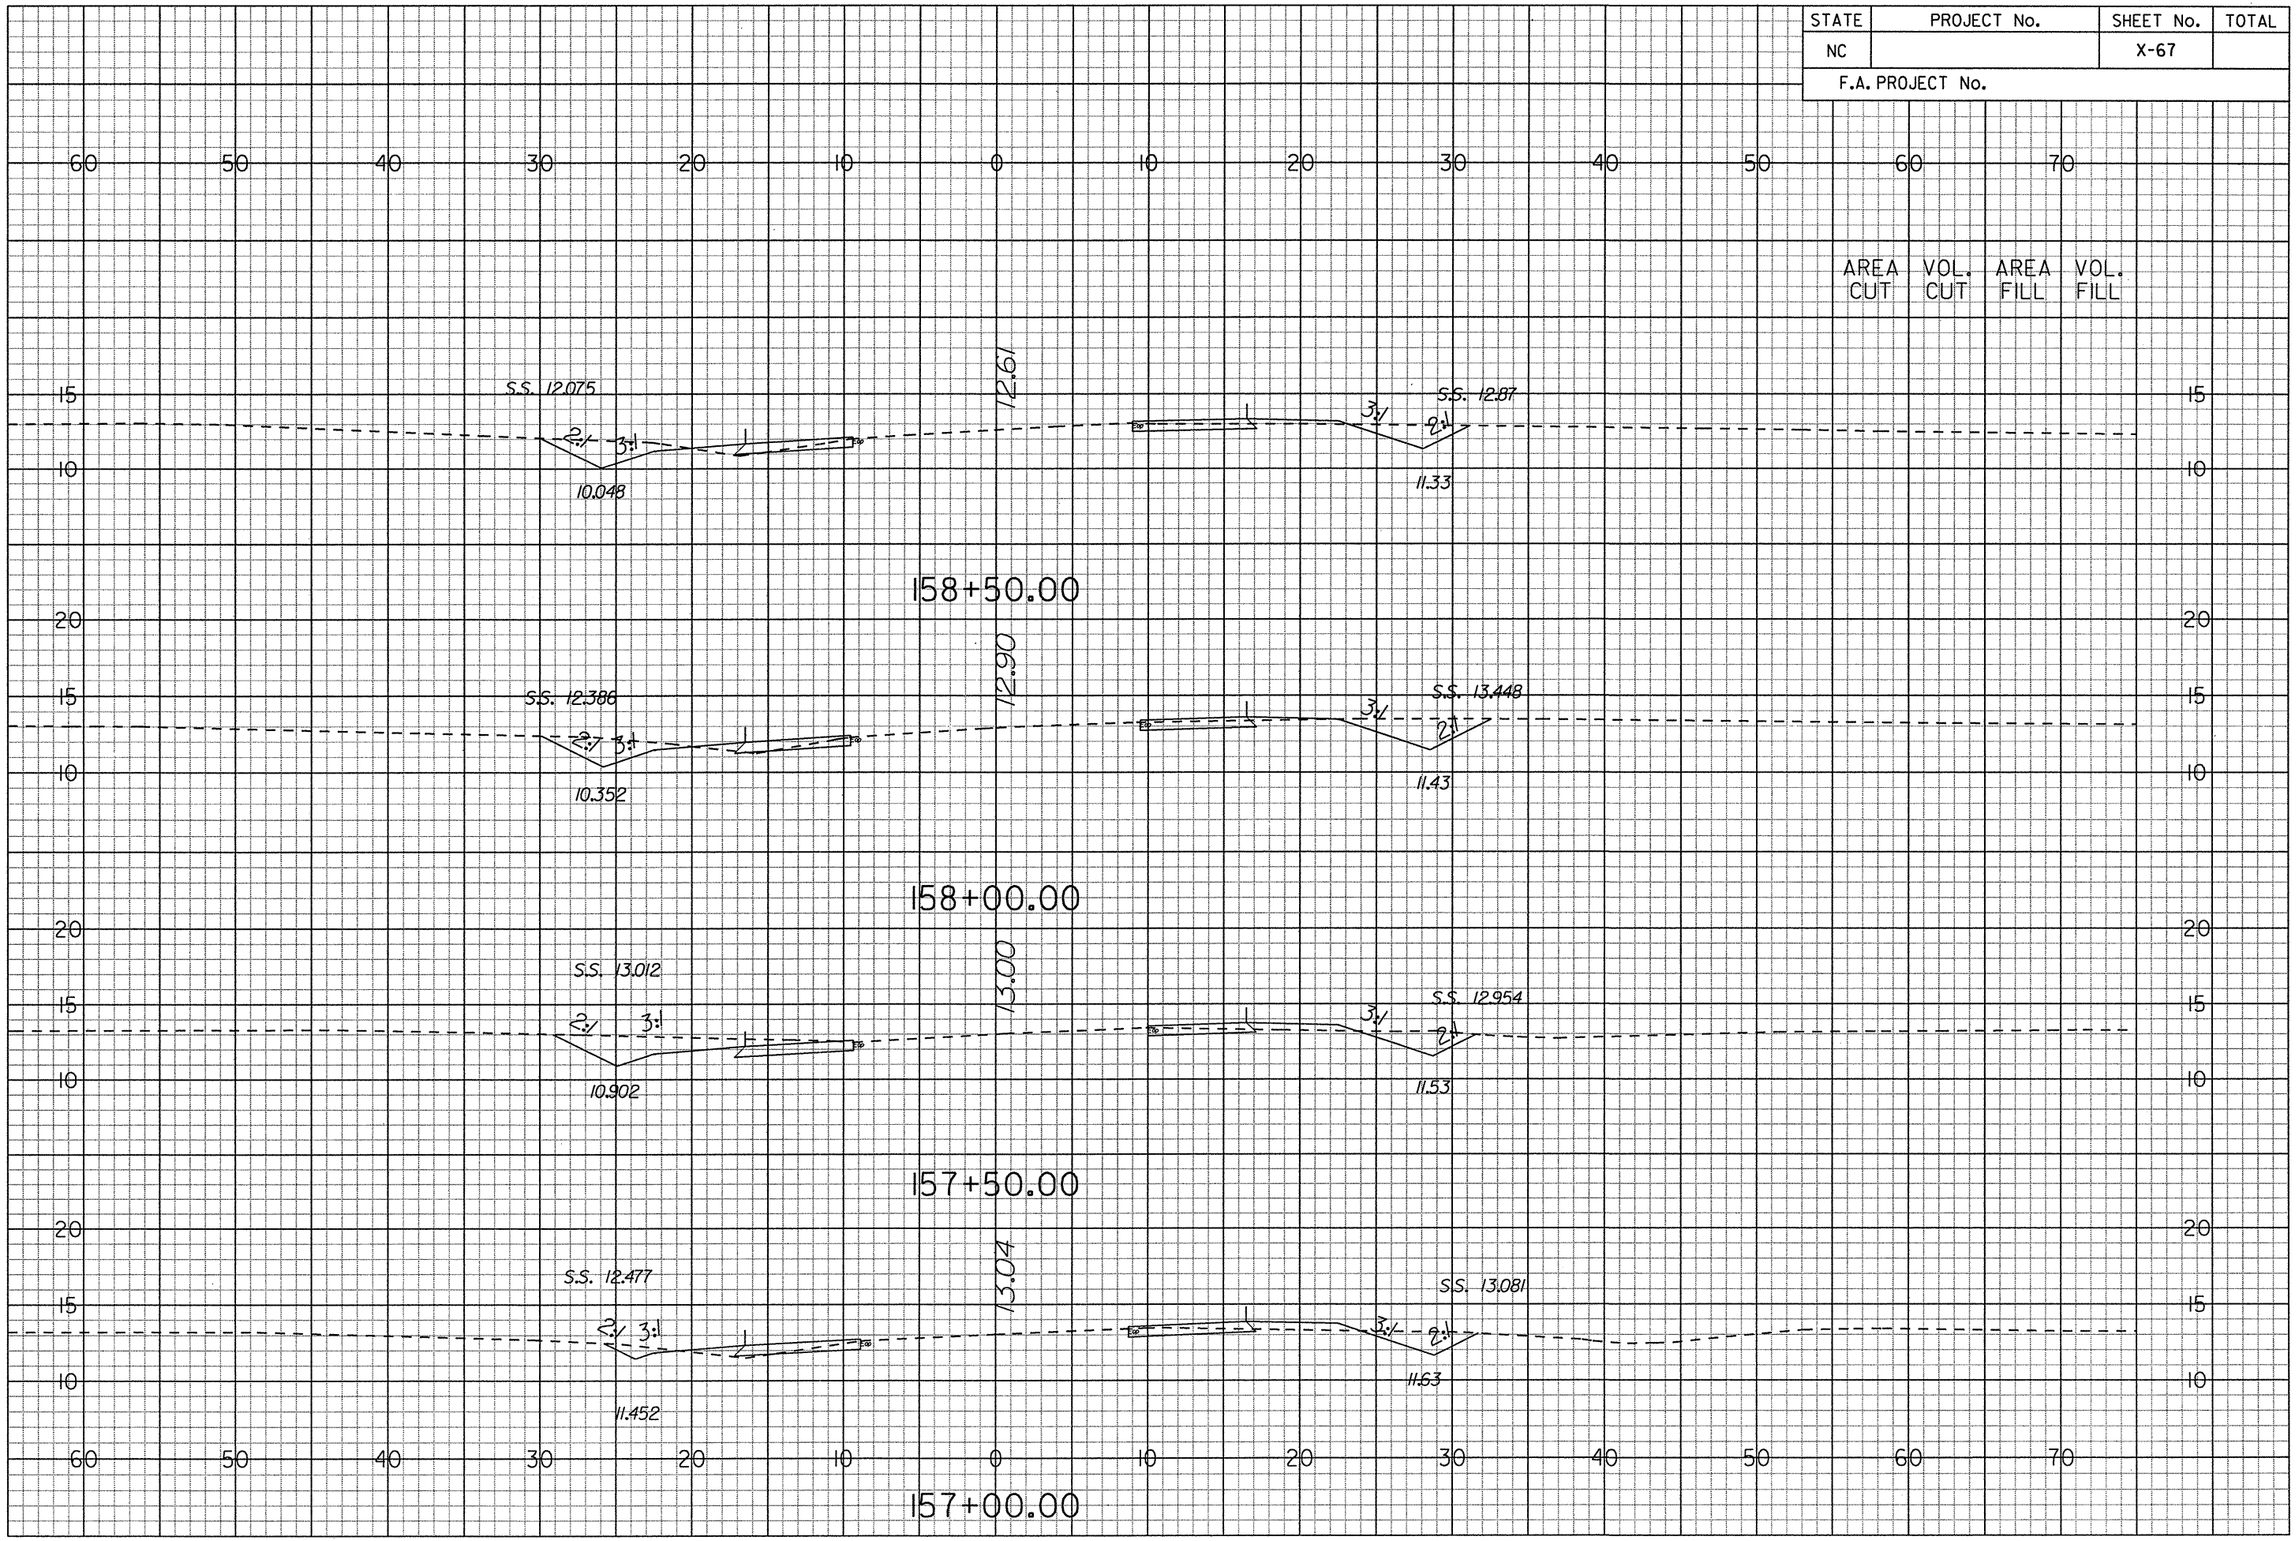

G:\Projects\20344\R-4429A\CADD\r4429a_rdy_xsc.lay
••prf••
6/14/2006

STATE	PROJECT No.	SHEET No.	TOTAL
NC		X-68	
F.A. PROJECT No.			

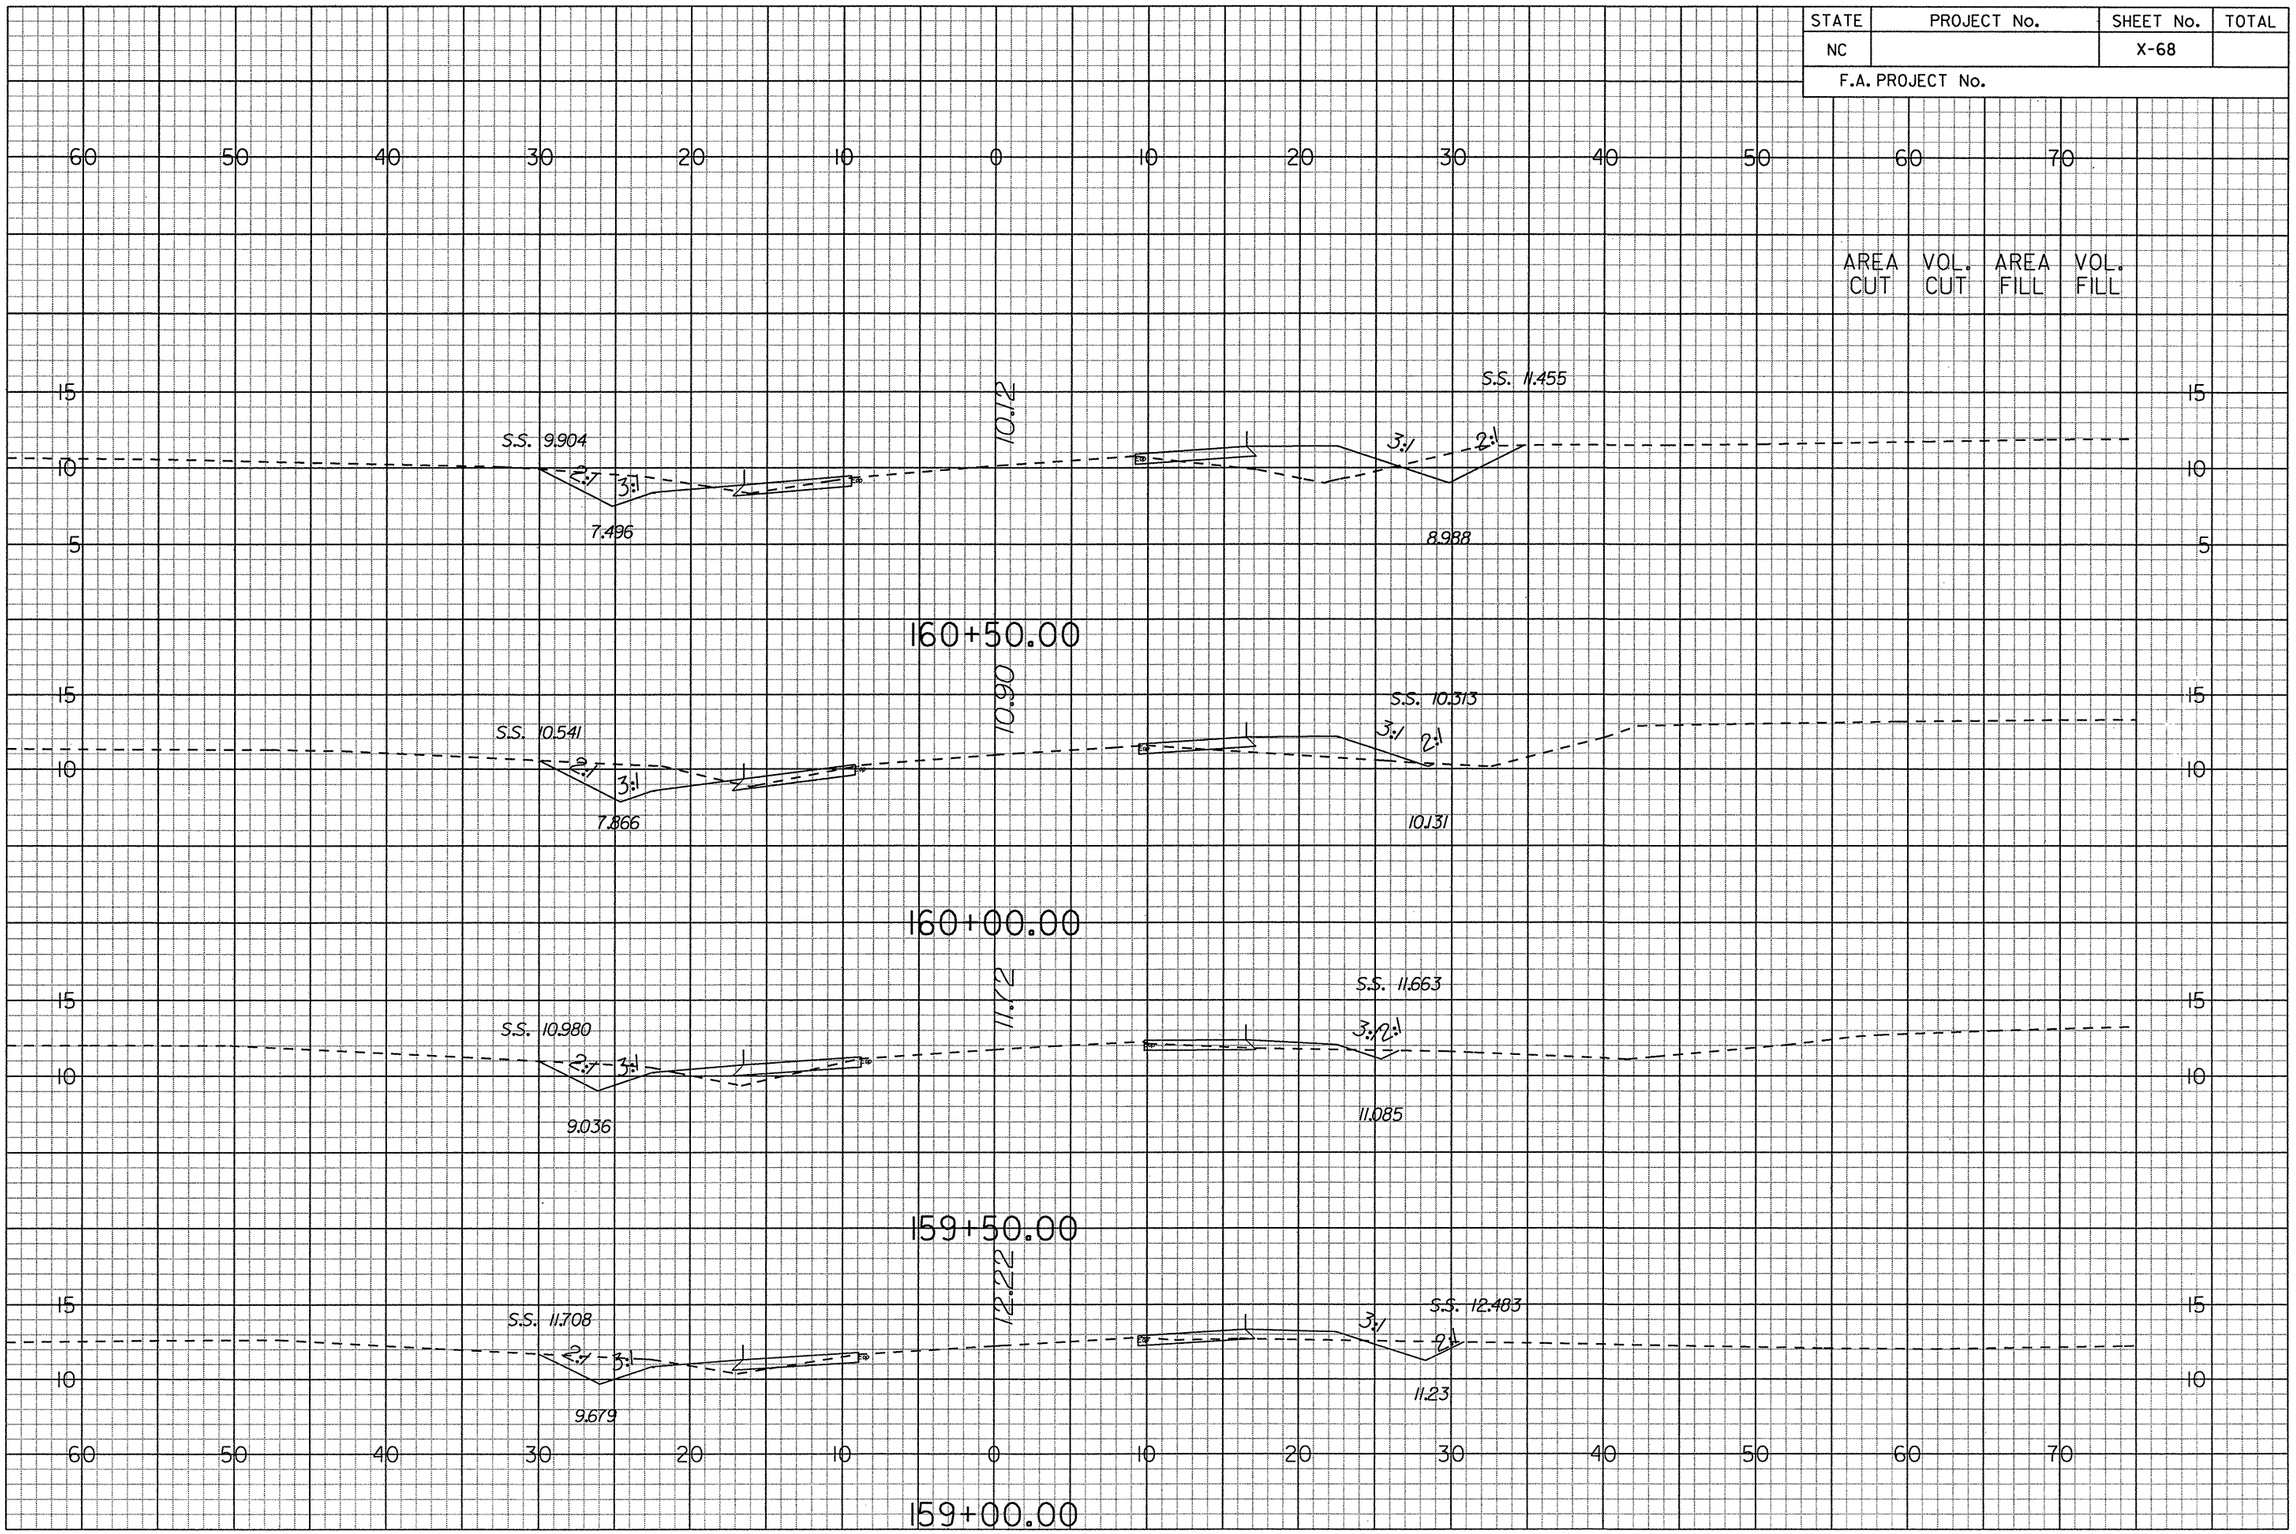

G:\Projects\20344\R-4429A\CADD\r4429a_rdy_xsc.lay
prf
6/14/2006

STATE	PROJECT No.	SHEET No.	TOTAL
NC		X-69	
F.A. PROJECT No.			

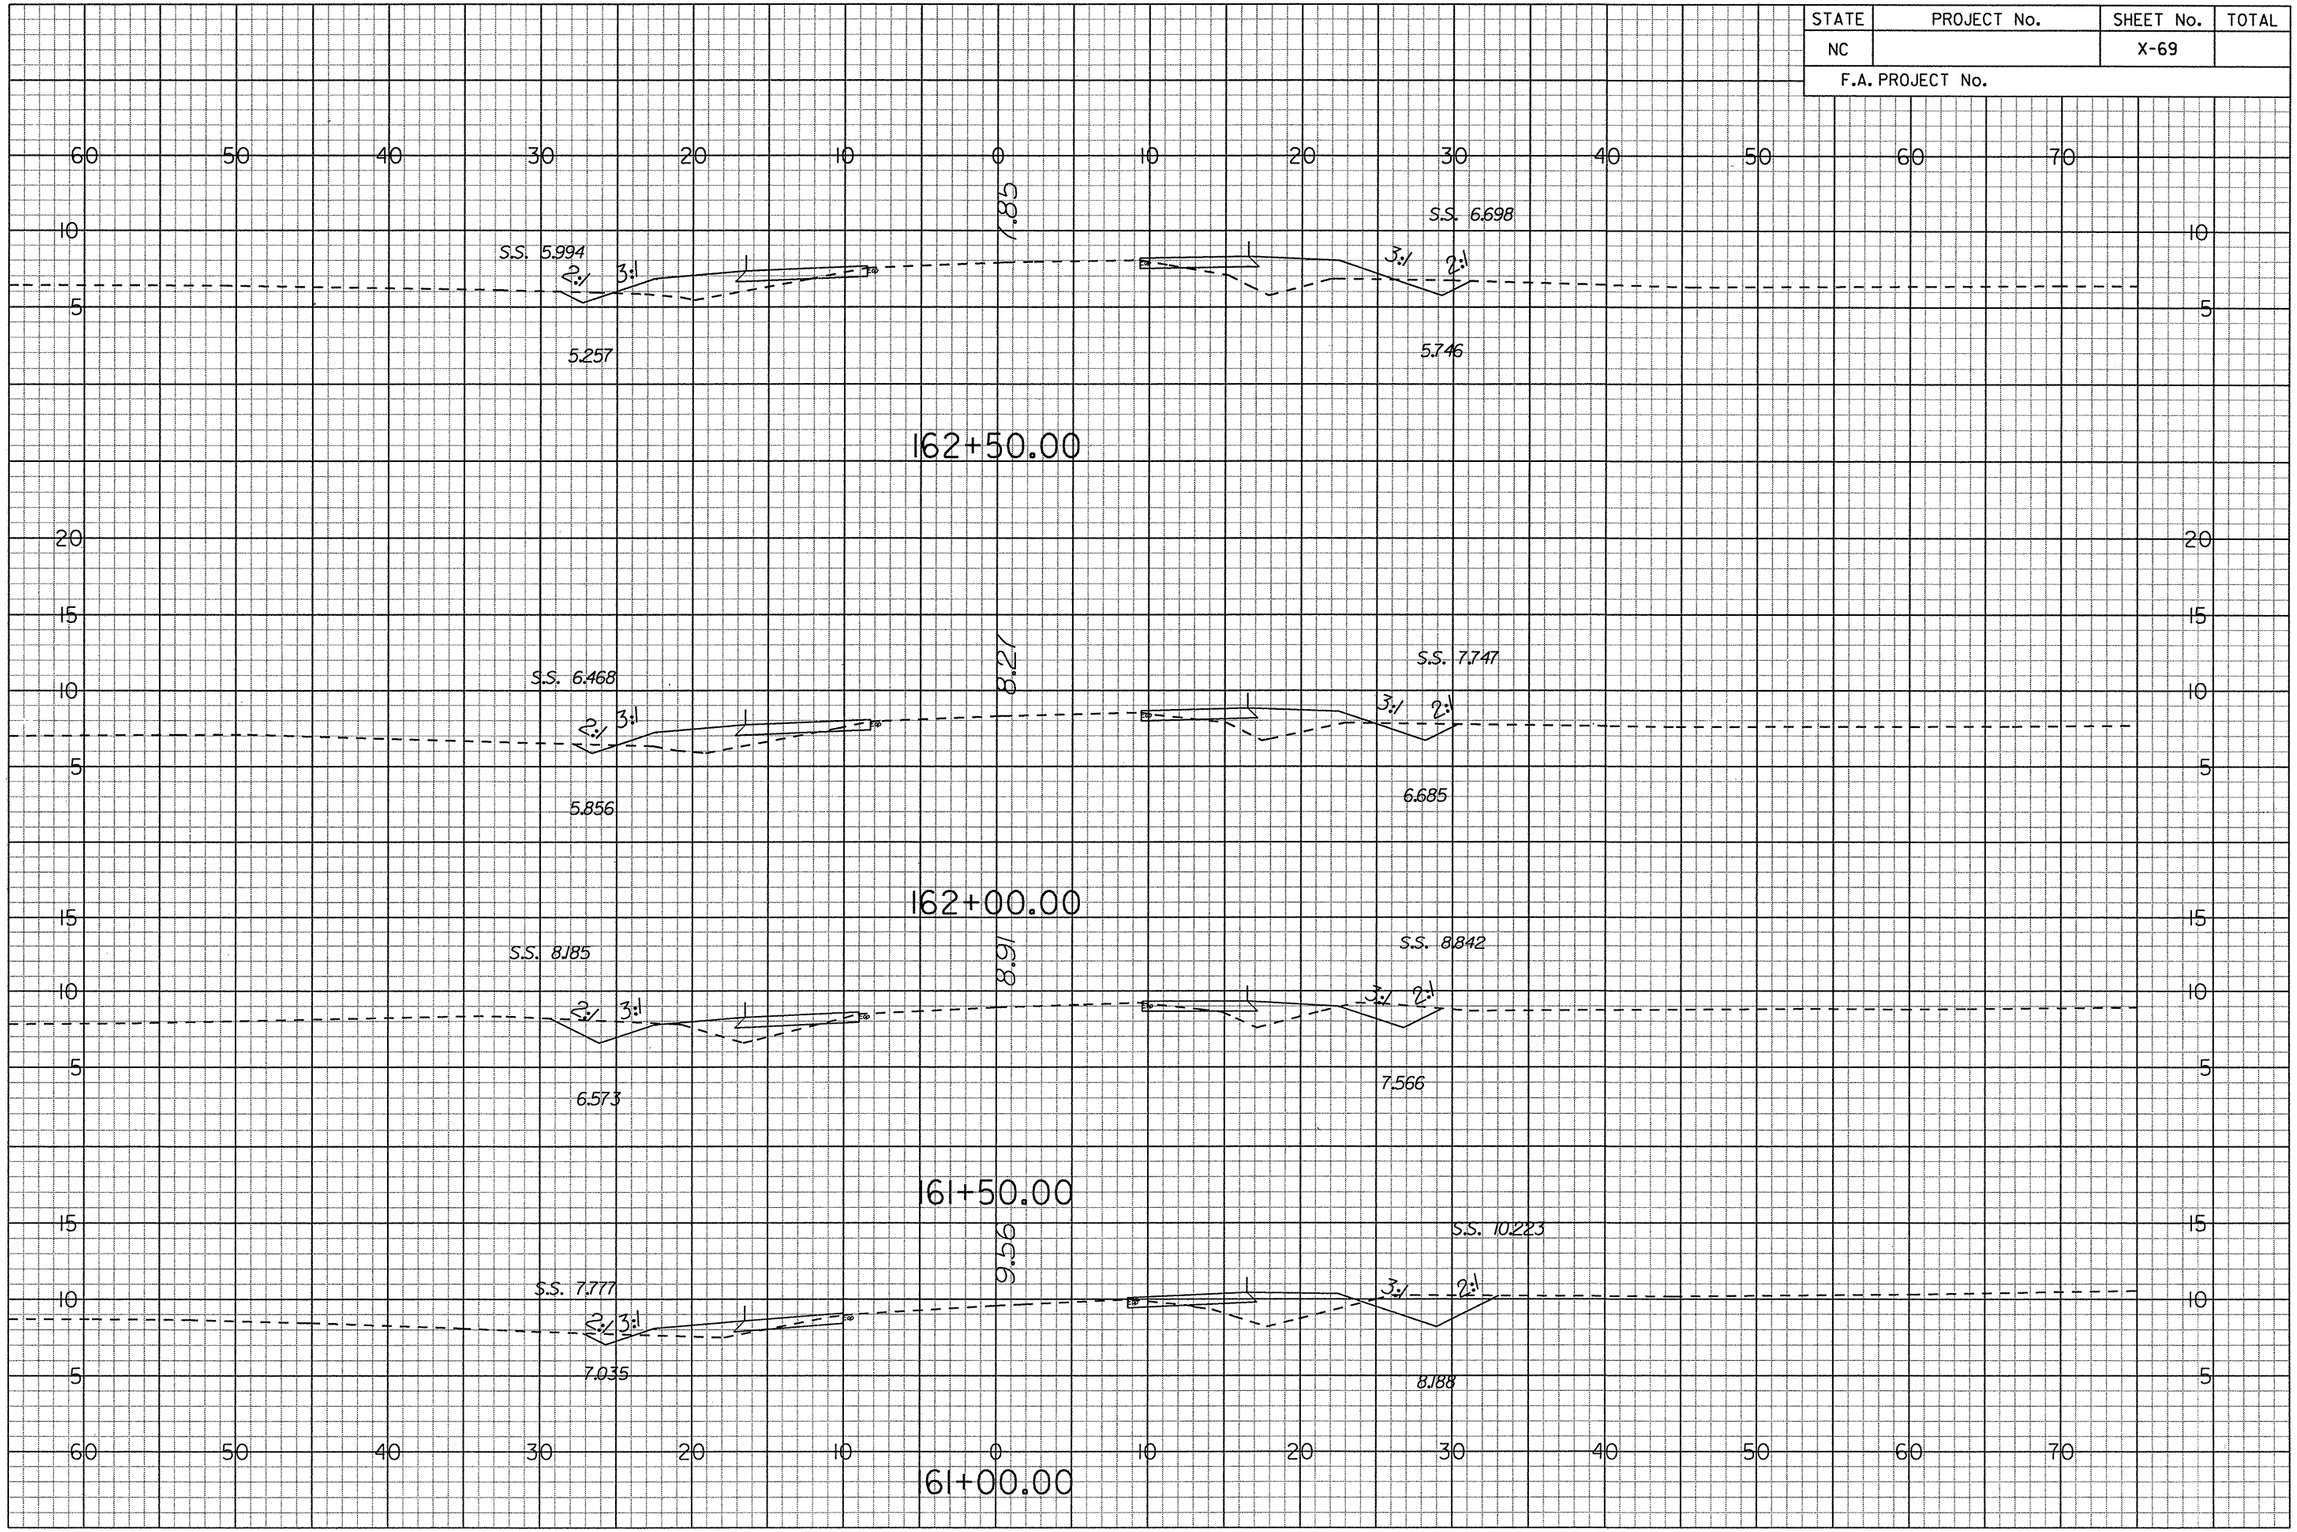

G:\Projects\20344\R-4429A\CADD\r-4429a_rdy_xsc.loy
prf
6/14/2006

STATE	PROJECT No.	SHEET No.	TOTAL
NC		X-70	
F.A. PROJECT No.			

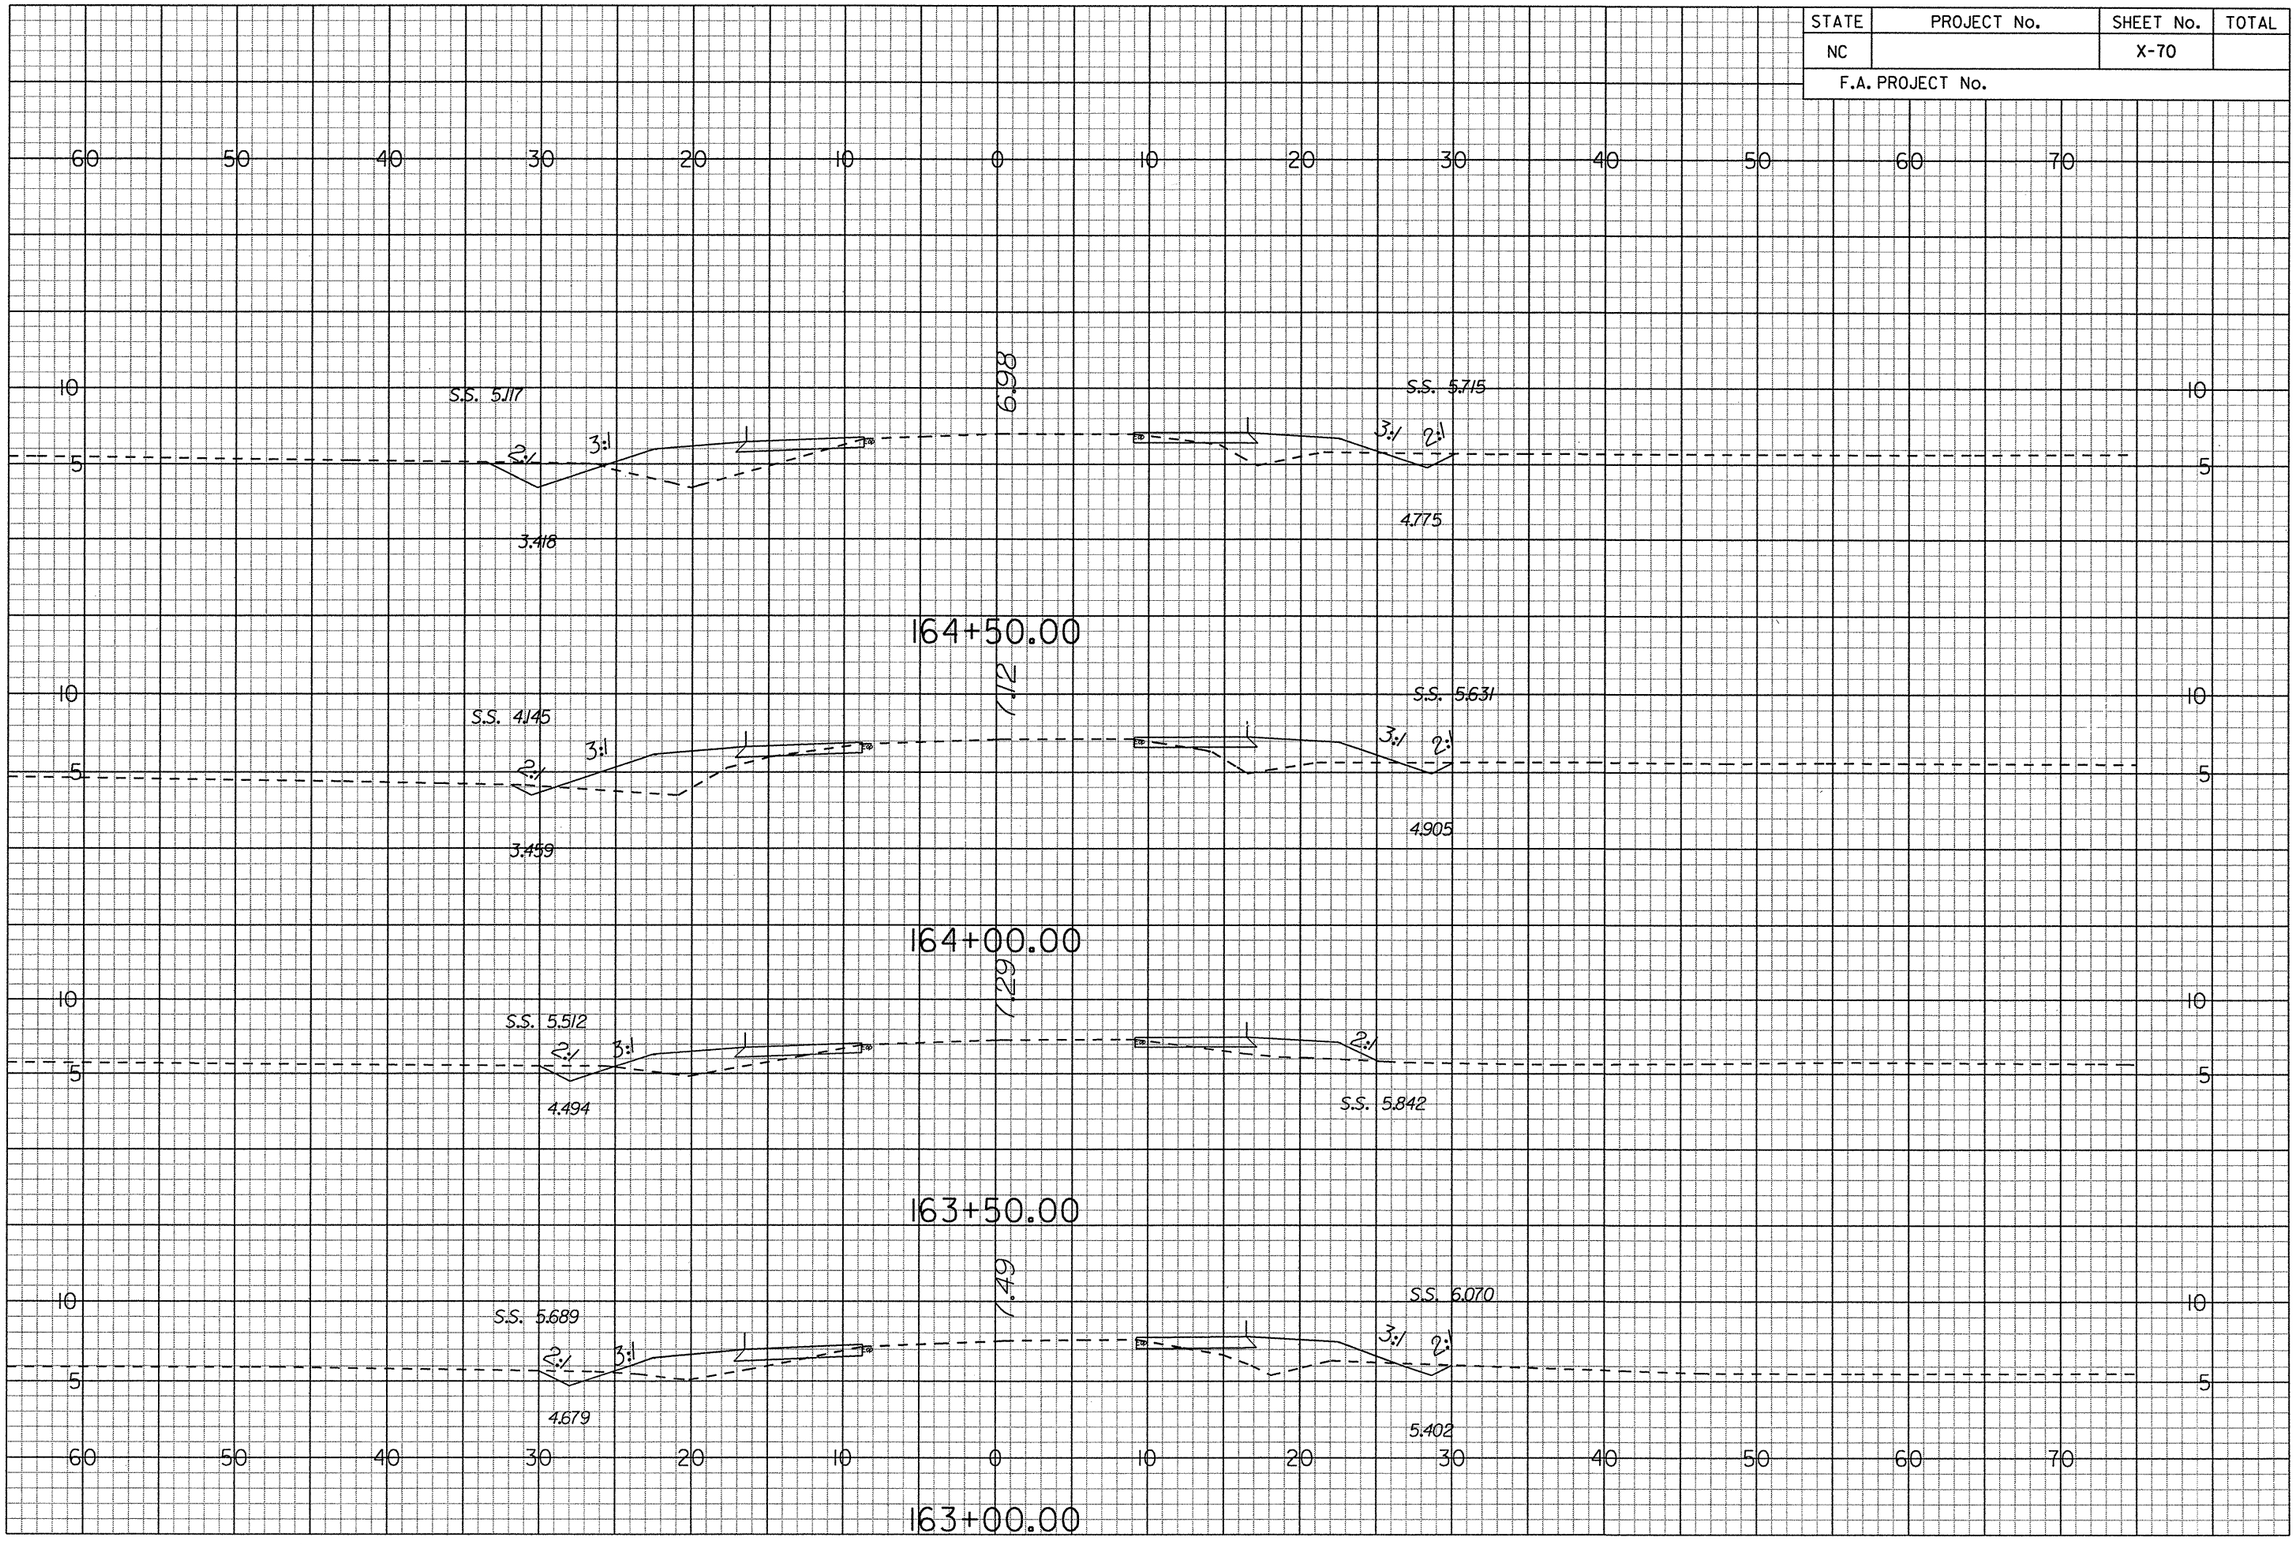

G:\Projects\20344\R-4429A\CADD\r-4429a_rdy_xsc.jay
prf
6/14/2006

STATE	PROJECT No.	SHEET No.	TOTAL
NC		X-70A	
F.A. PROJECT No.			

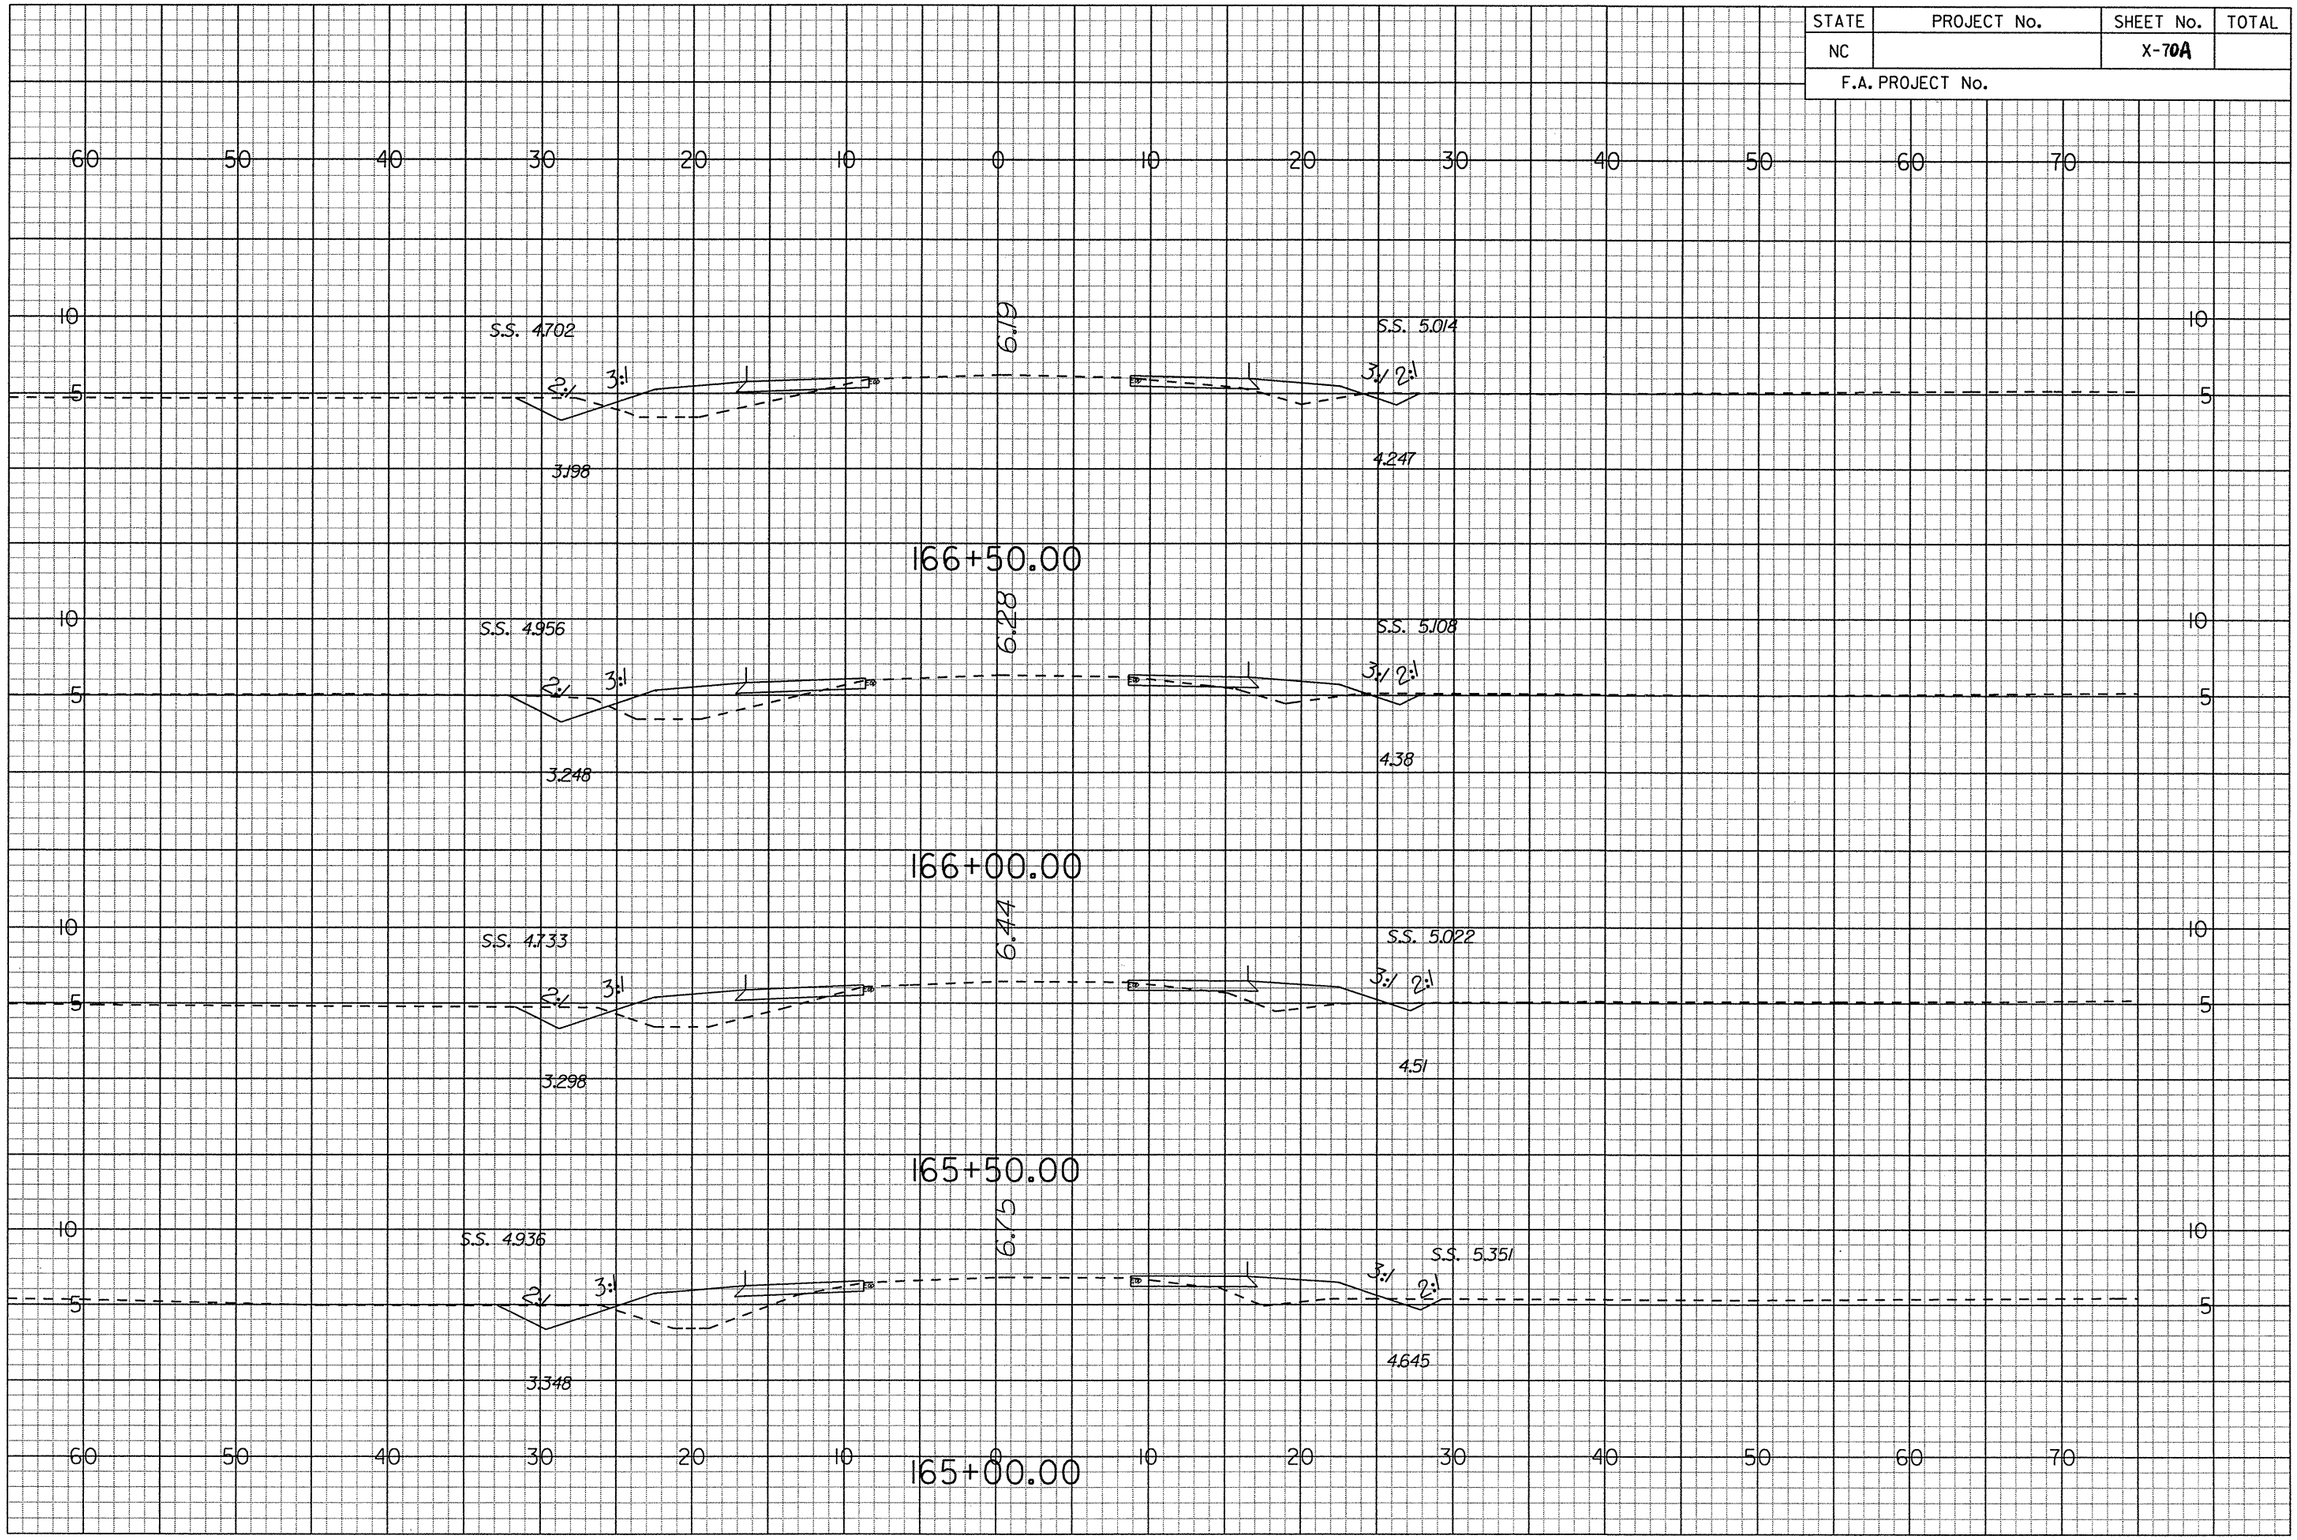

G:\Projects\20344\R-4429A\CADD\r-4429a_rdy_xsc.lay
prf
6/14/2006

STATE	PROJECT No.	SHEET No.	TOTAL
NC		X-71	
F.A. PROJECT No.			

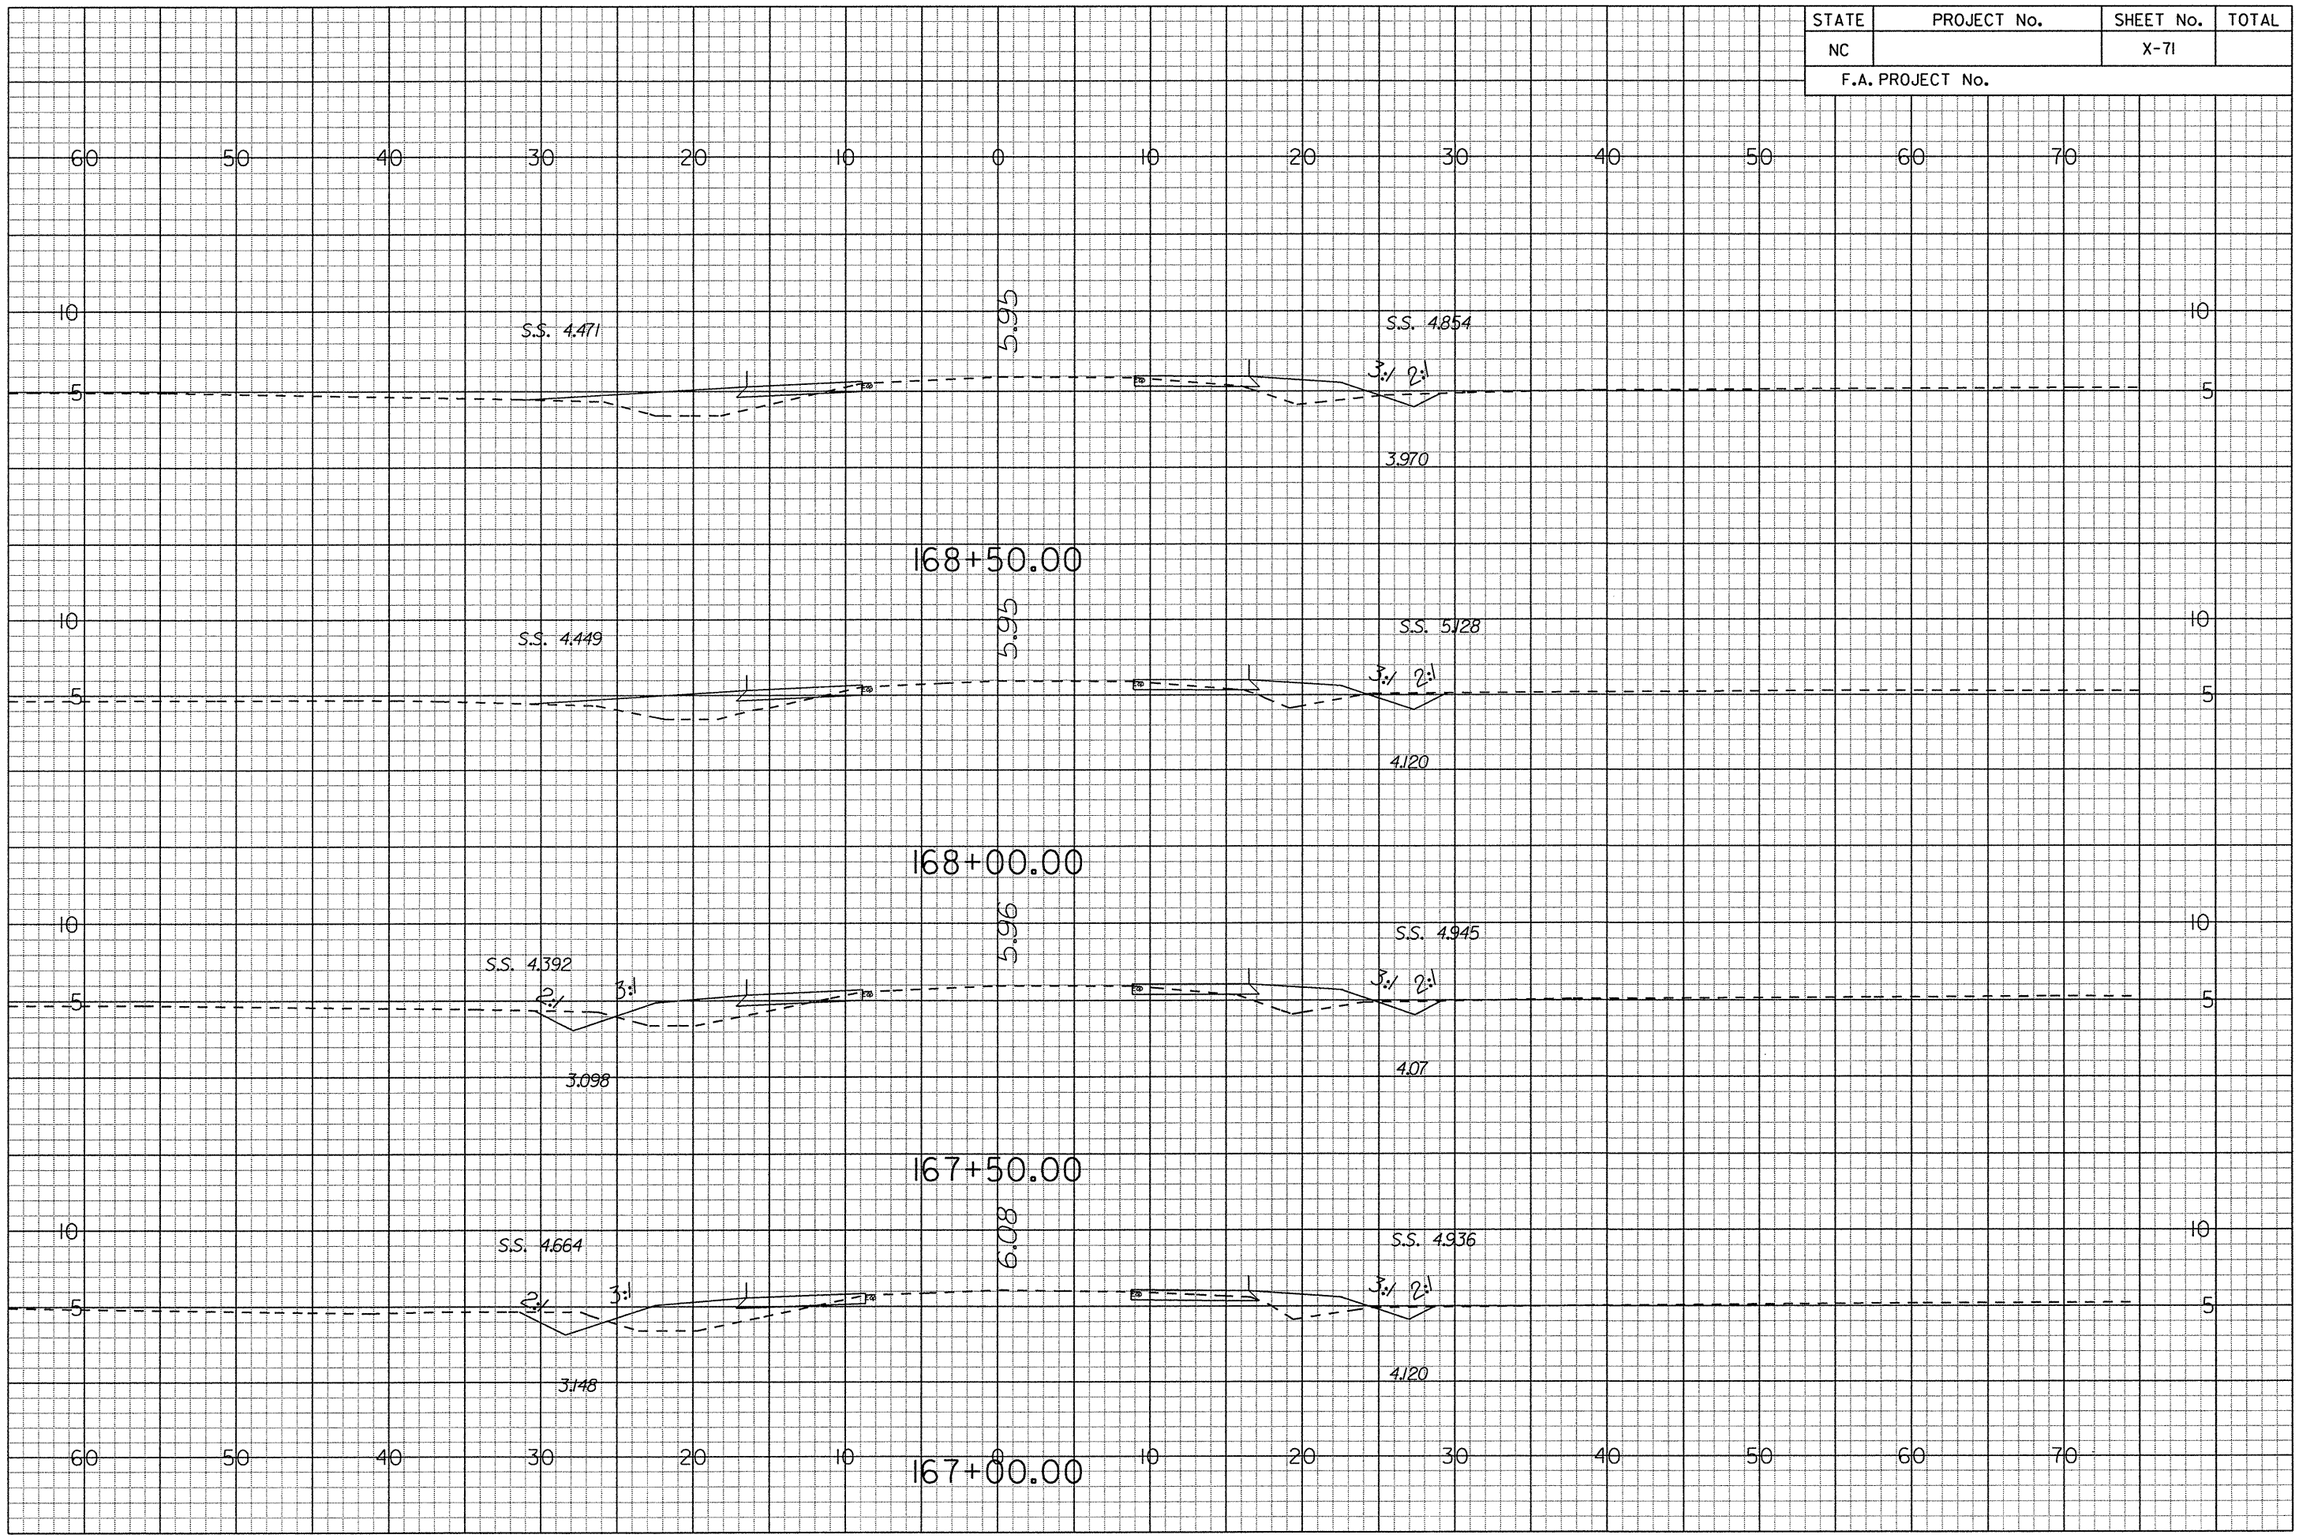

G:\Projects\20344\R-4429A\CADD\r4429a_rdy_xsc.dgn
••prf••
4/10/2007

STATE	PROJECT No.	SHEET No.	TOTAL
NC		X-72	
F.A. PROJECT No.			

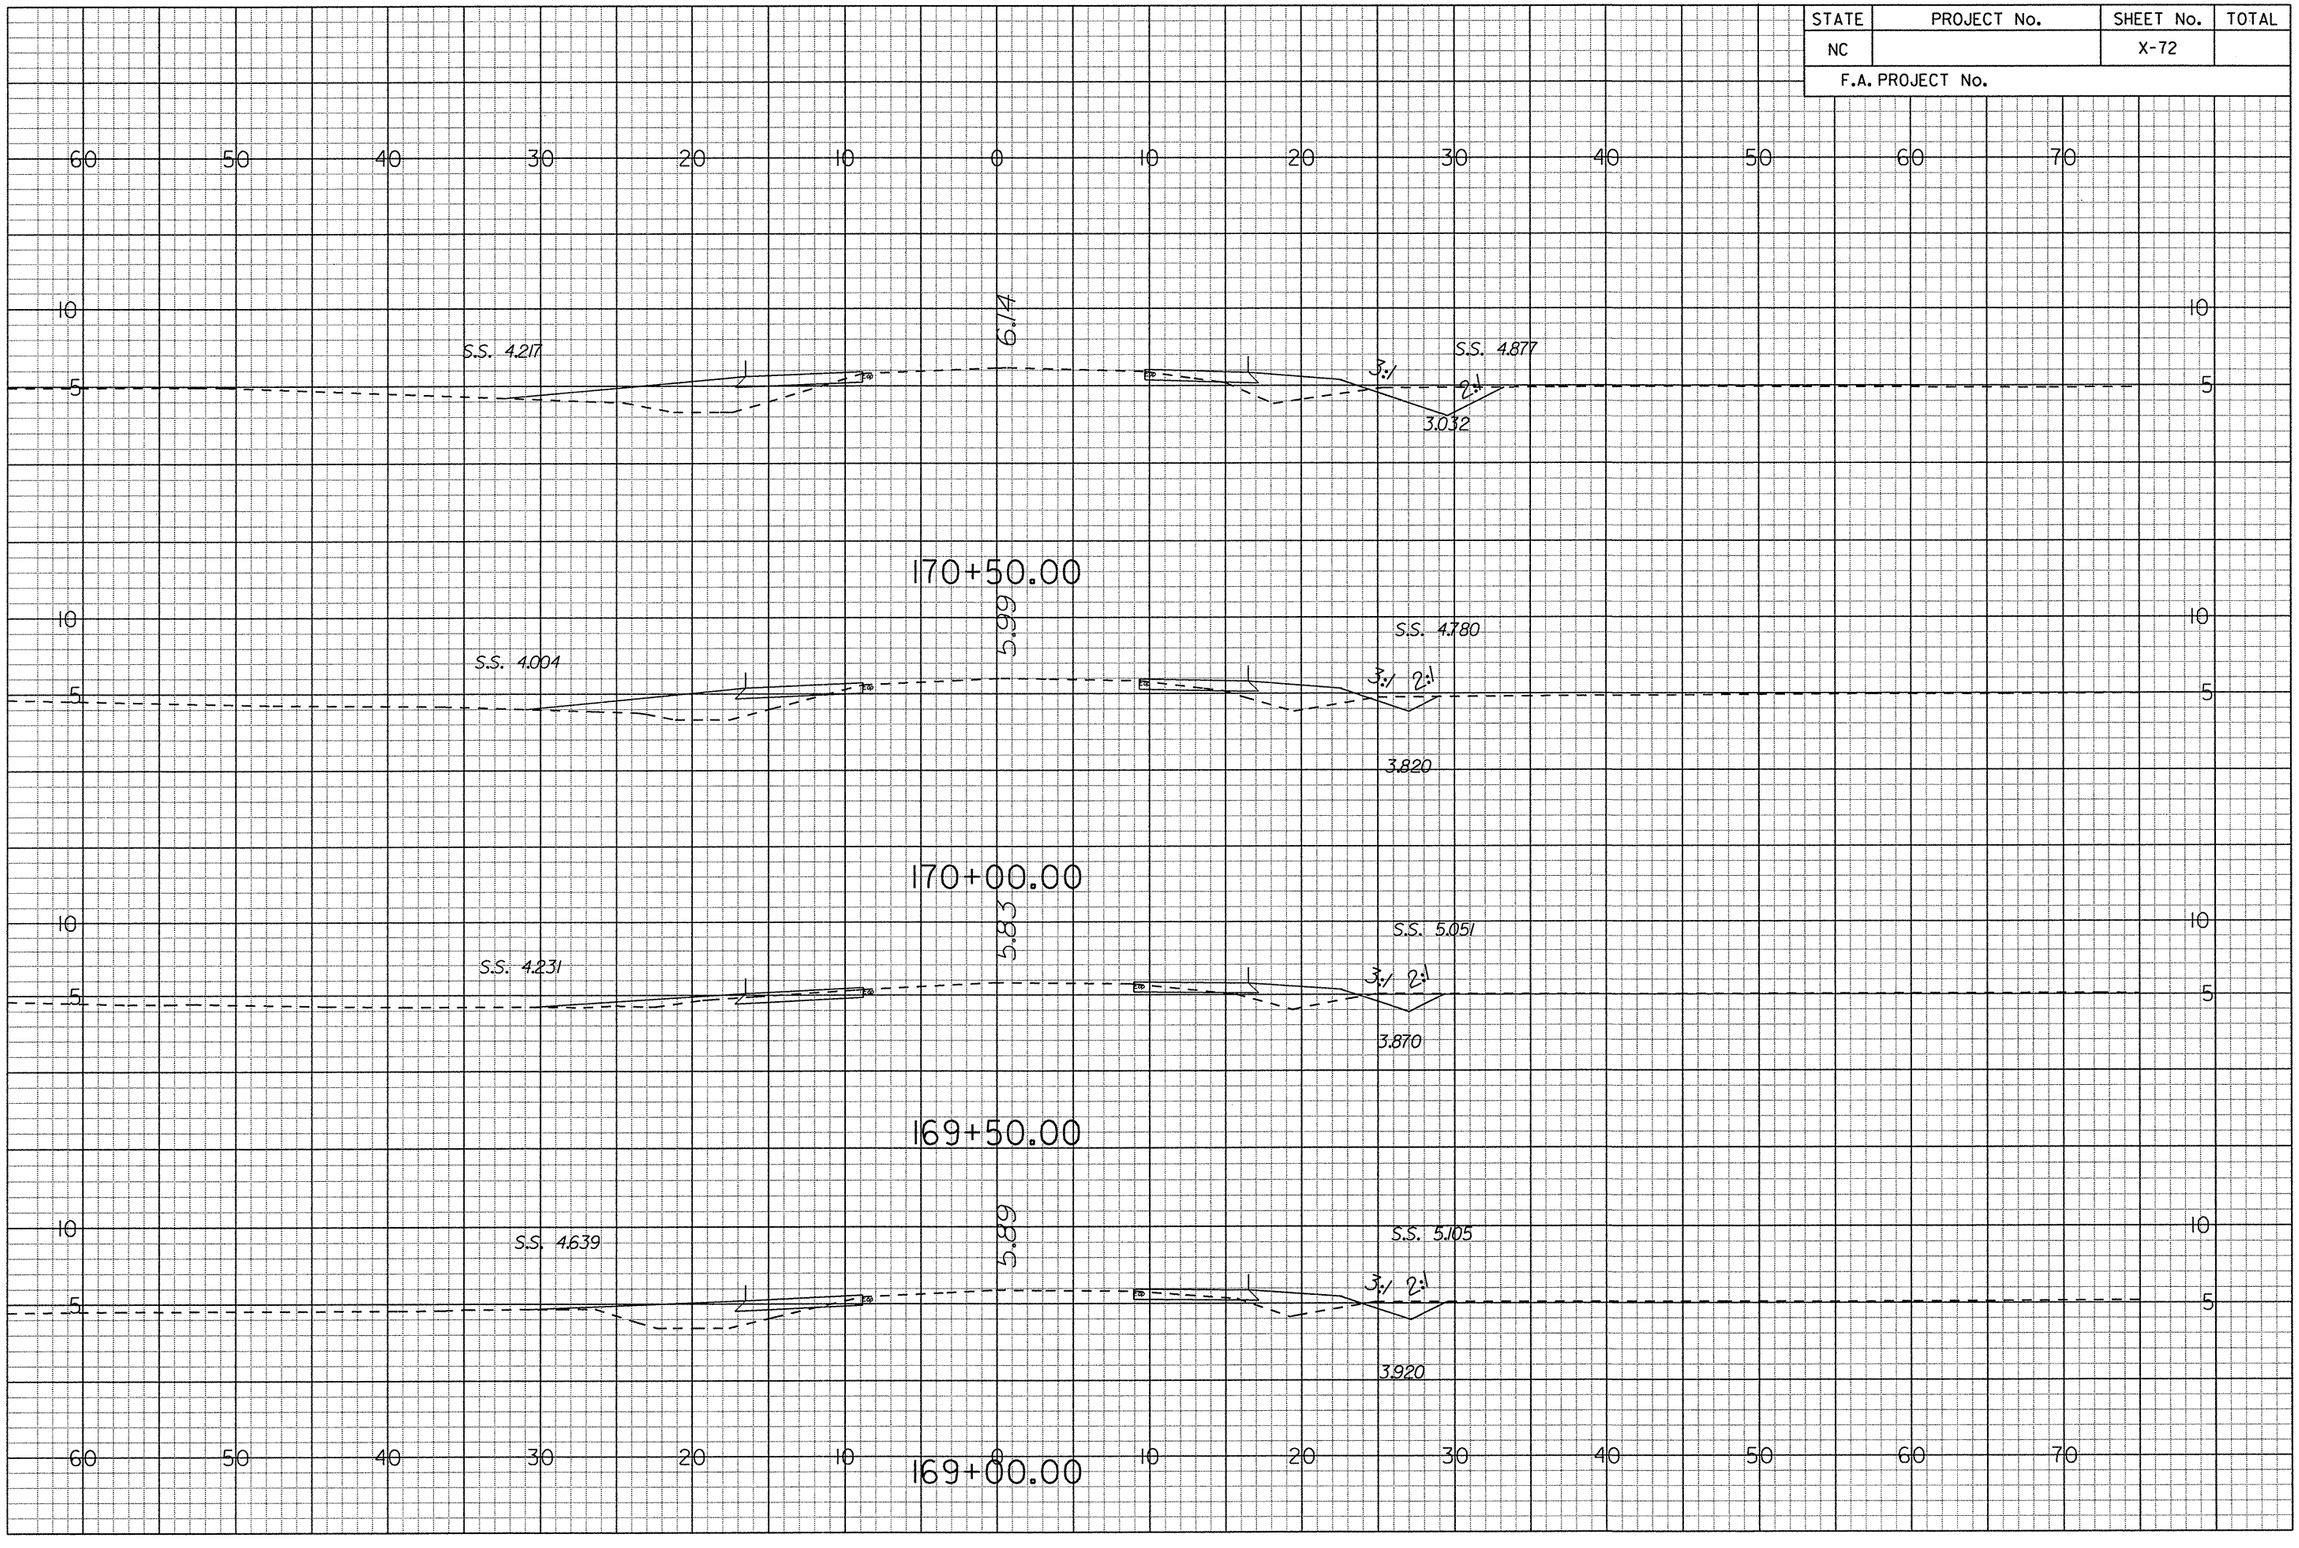

G:\Projects\20344\R-4429A\CADD\r-4429a_rdy_xsc.lay
prf
4/10/2007

STATE	PROJECT No.	SHEET No.	TOTAL
NC		X-73	
F.A. PROJECT No.			

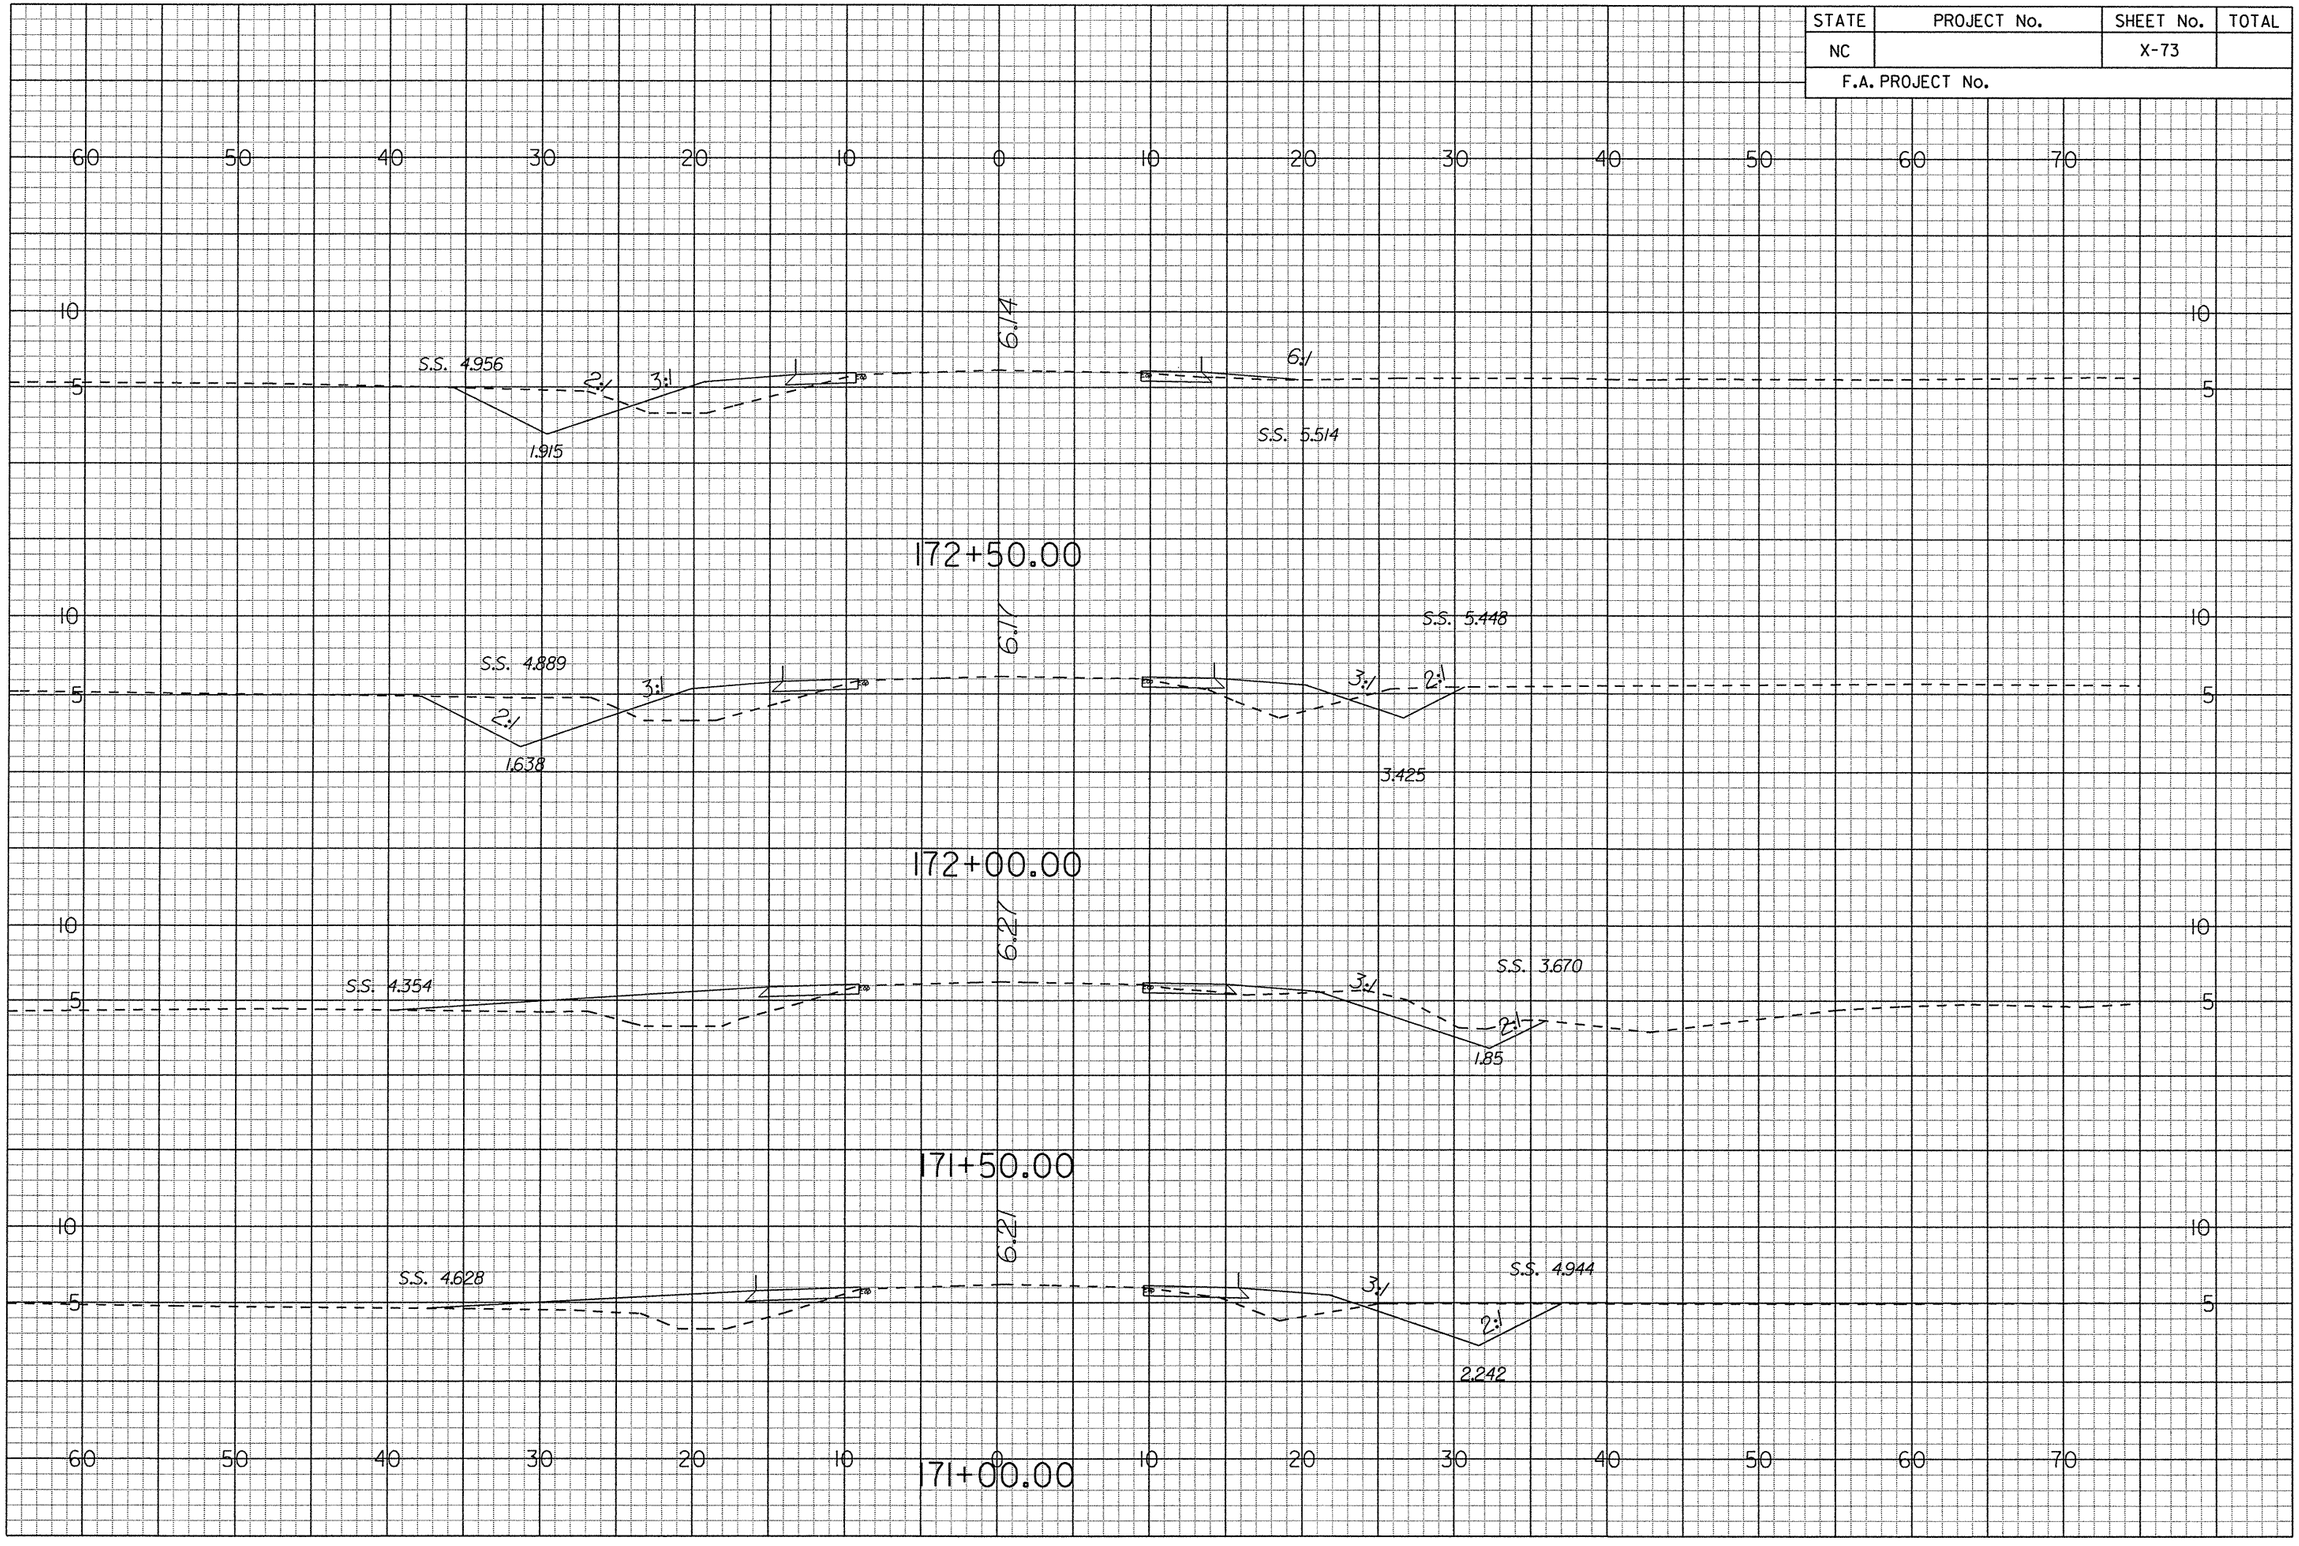

G:\Projects\20344\R-4429A\CADD\r4429a_rdy_xsec.dgn
prf
4/10/2007

STATE	PROJECT No.	SHEET No.	TOTAL
NC		X-74	
F.A. PROJECT No.			

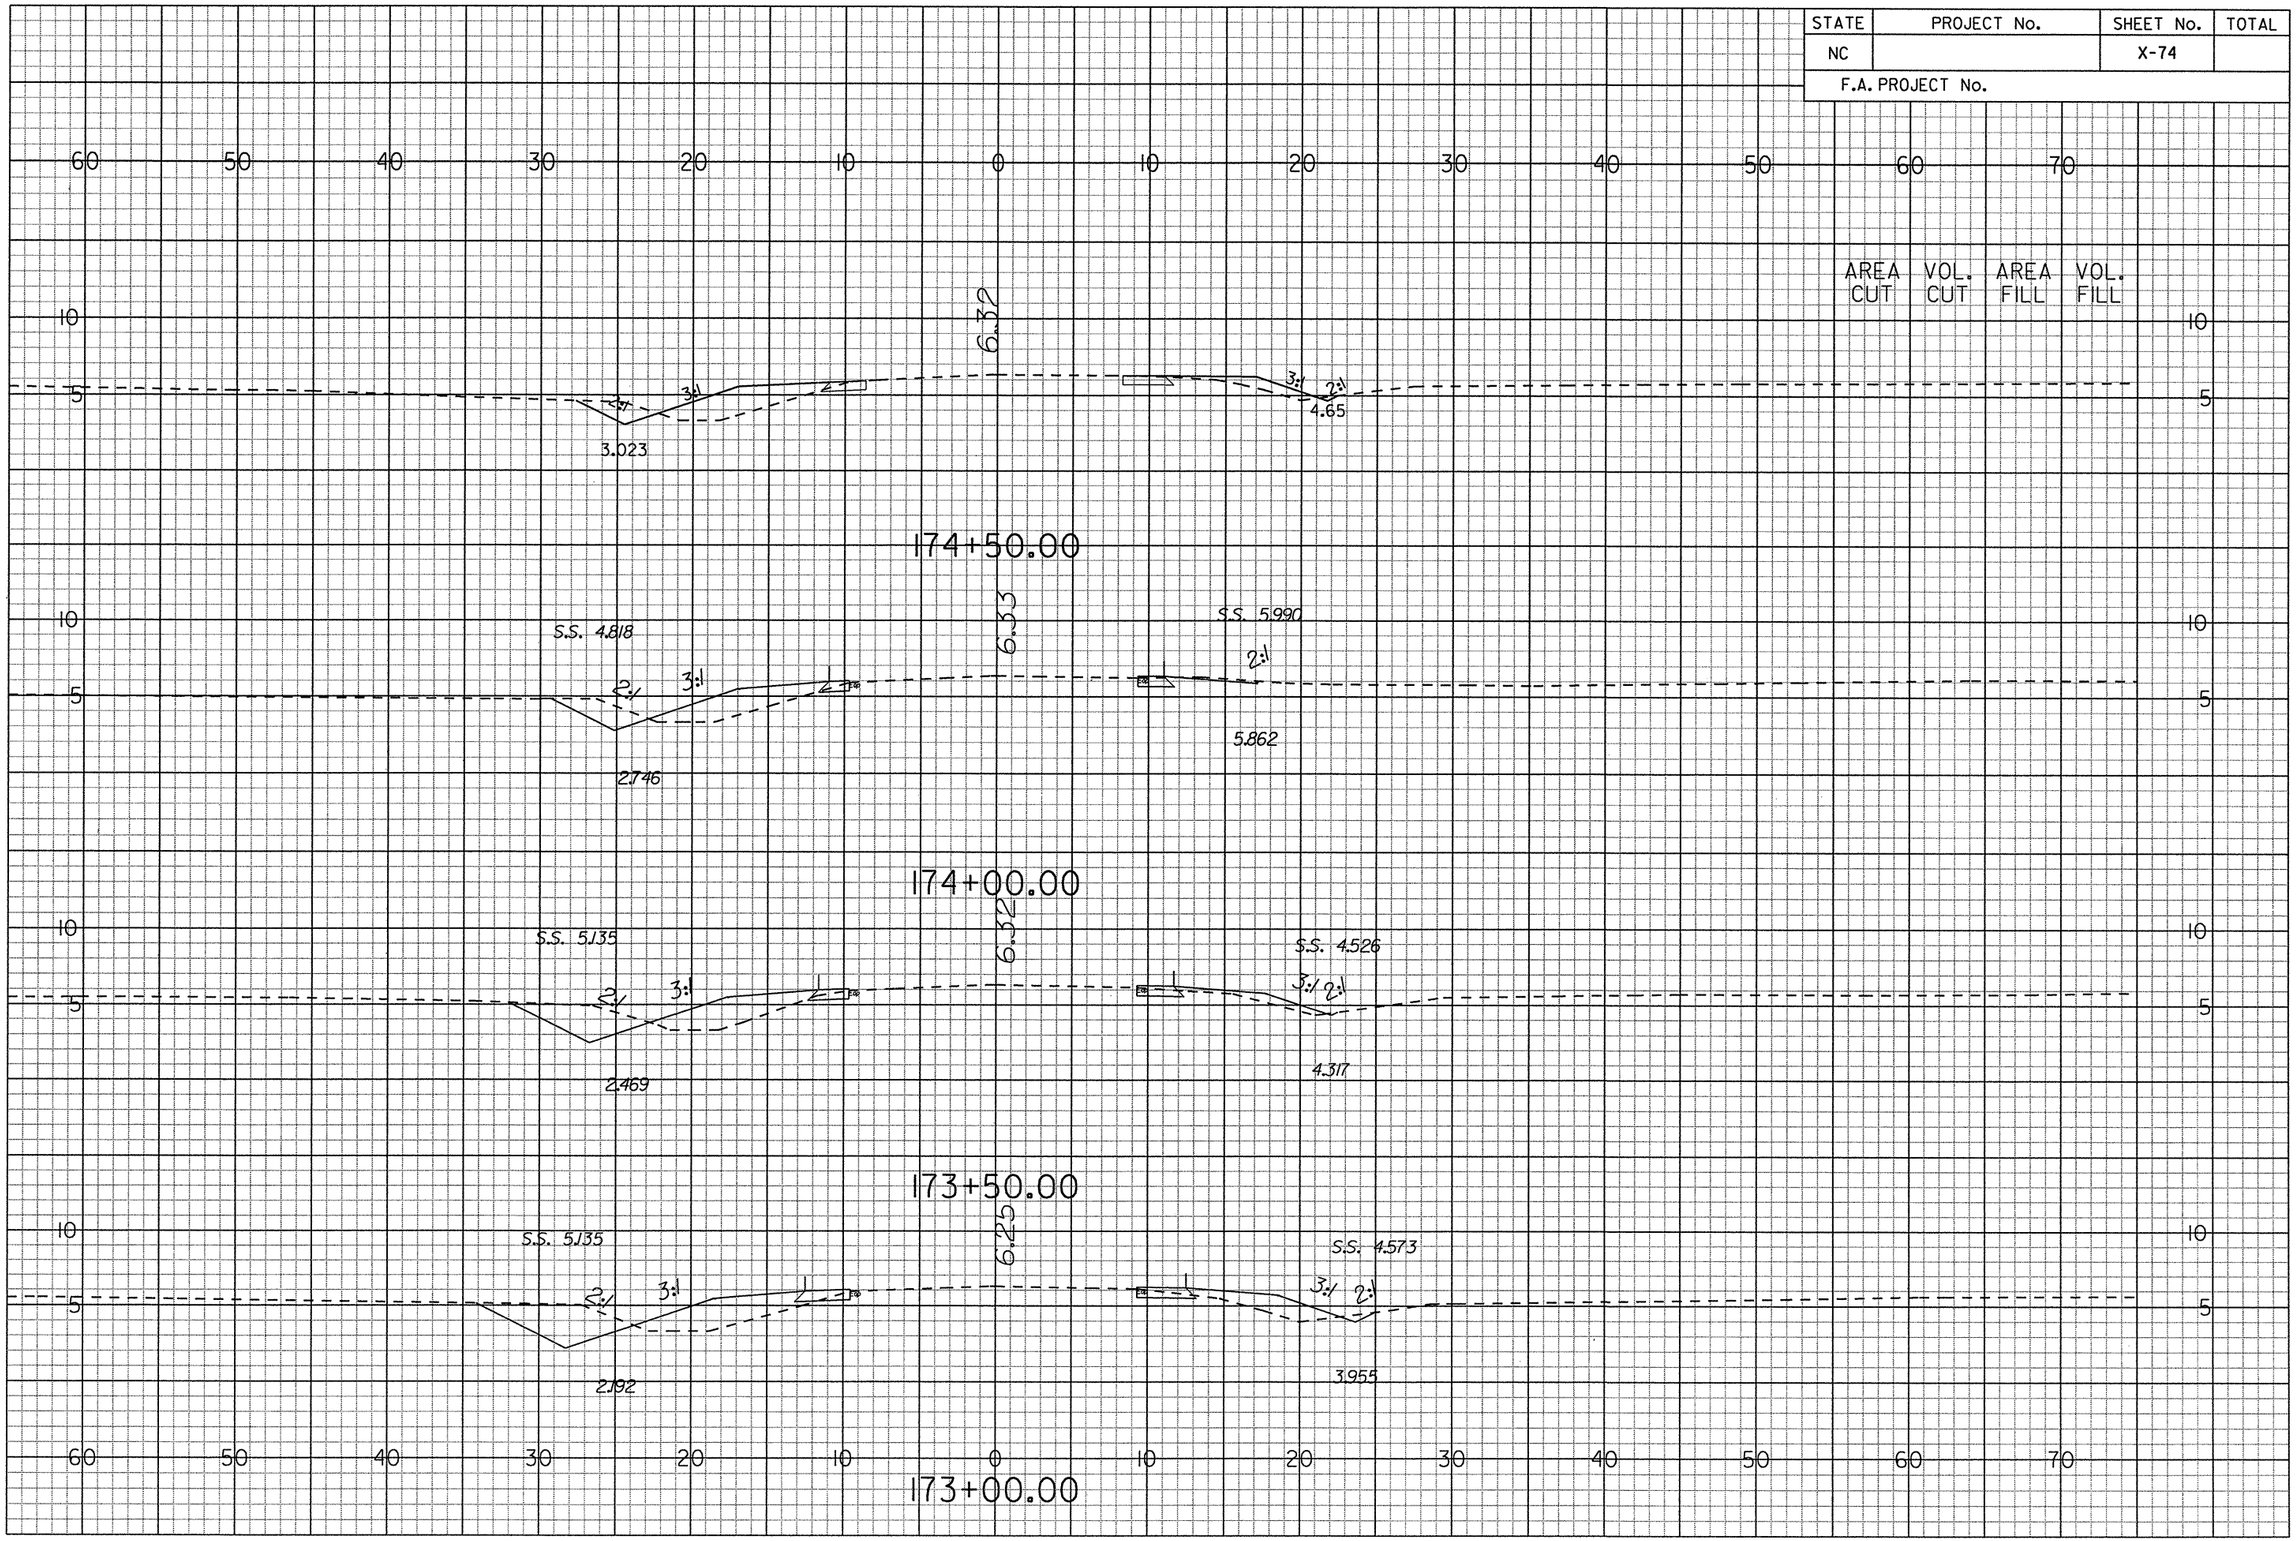

G:\Projects\20344\R-4429A\CADD\r4429a_rdy_xsc.dgn
prf
6/14/2006

STATE	PROJECT No.	SHEET No.	TOTAL
NC		X-75	
F.A. PROJECT No.			

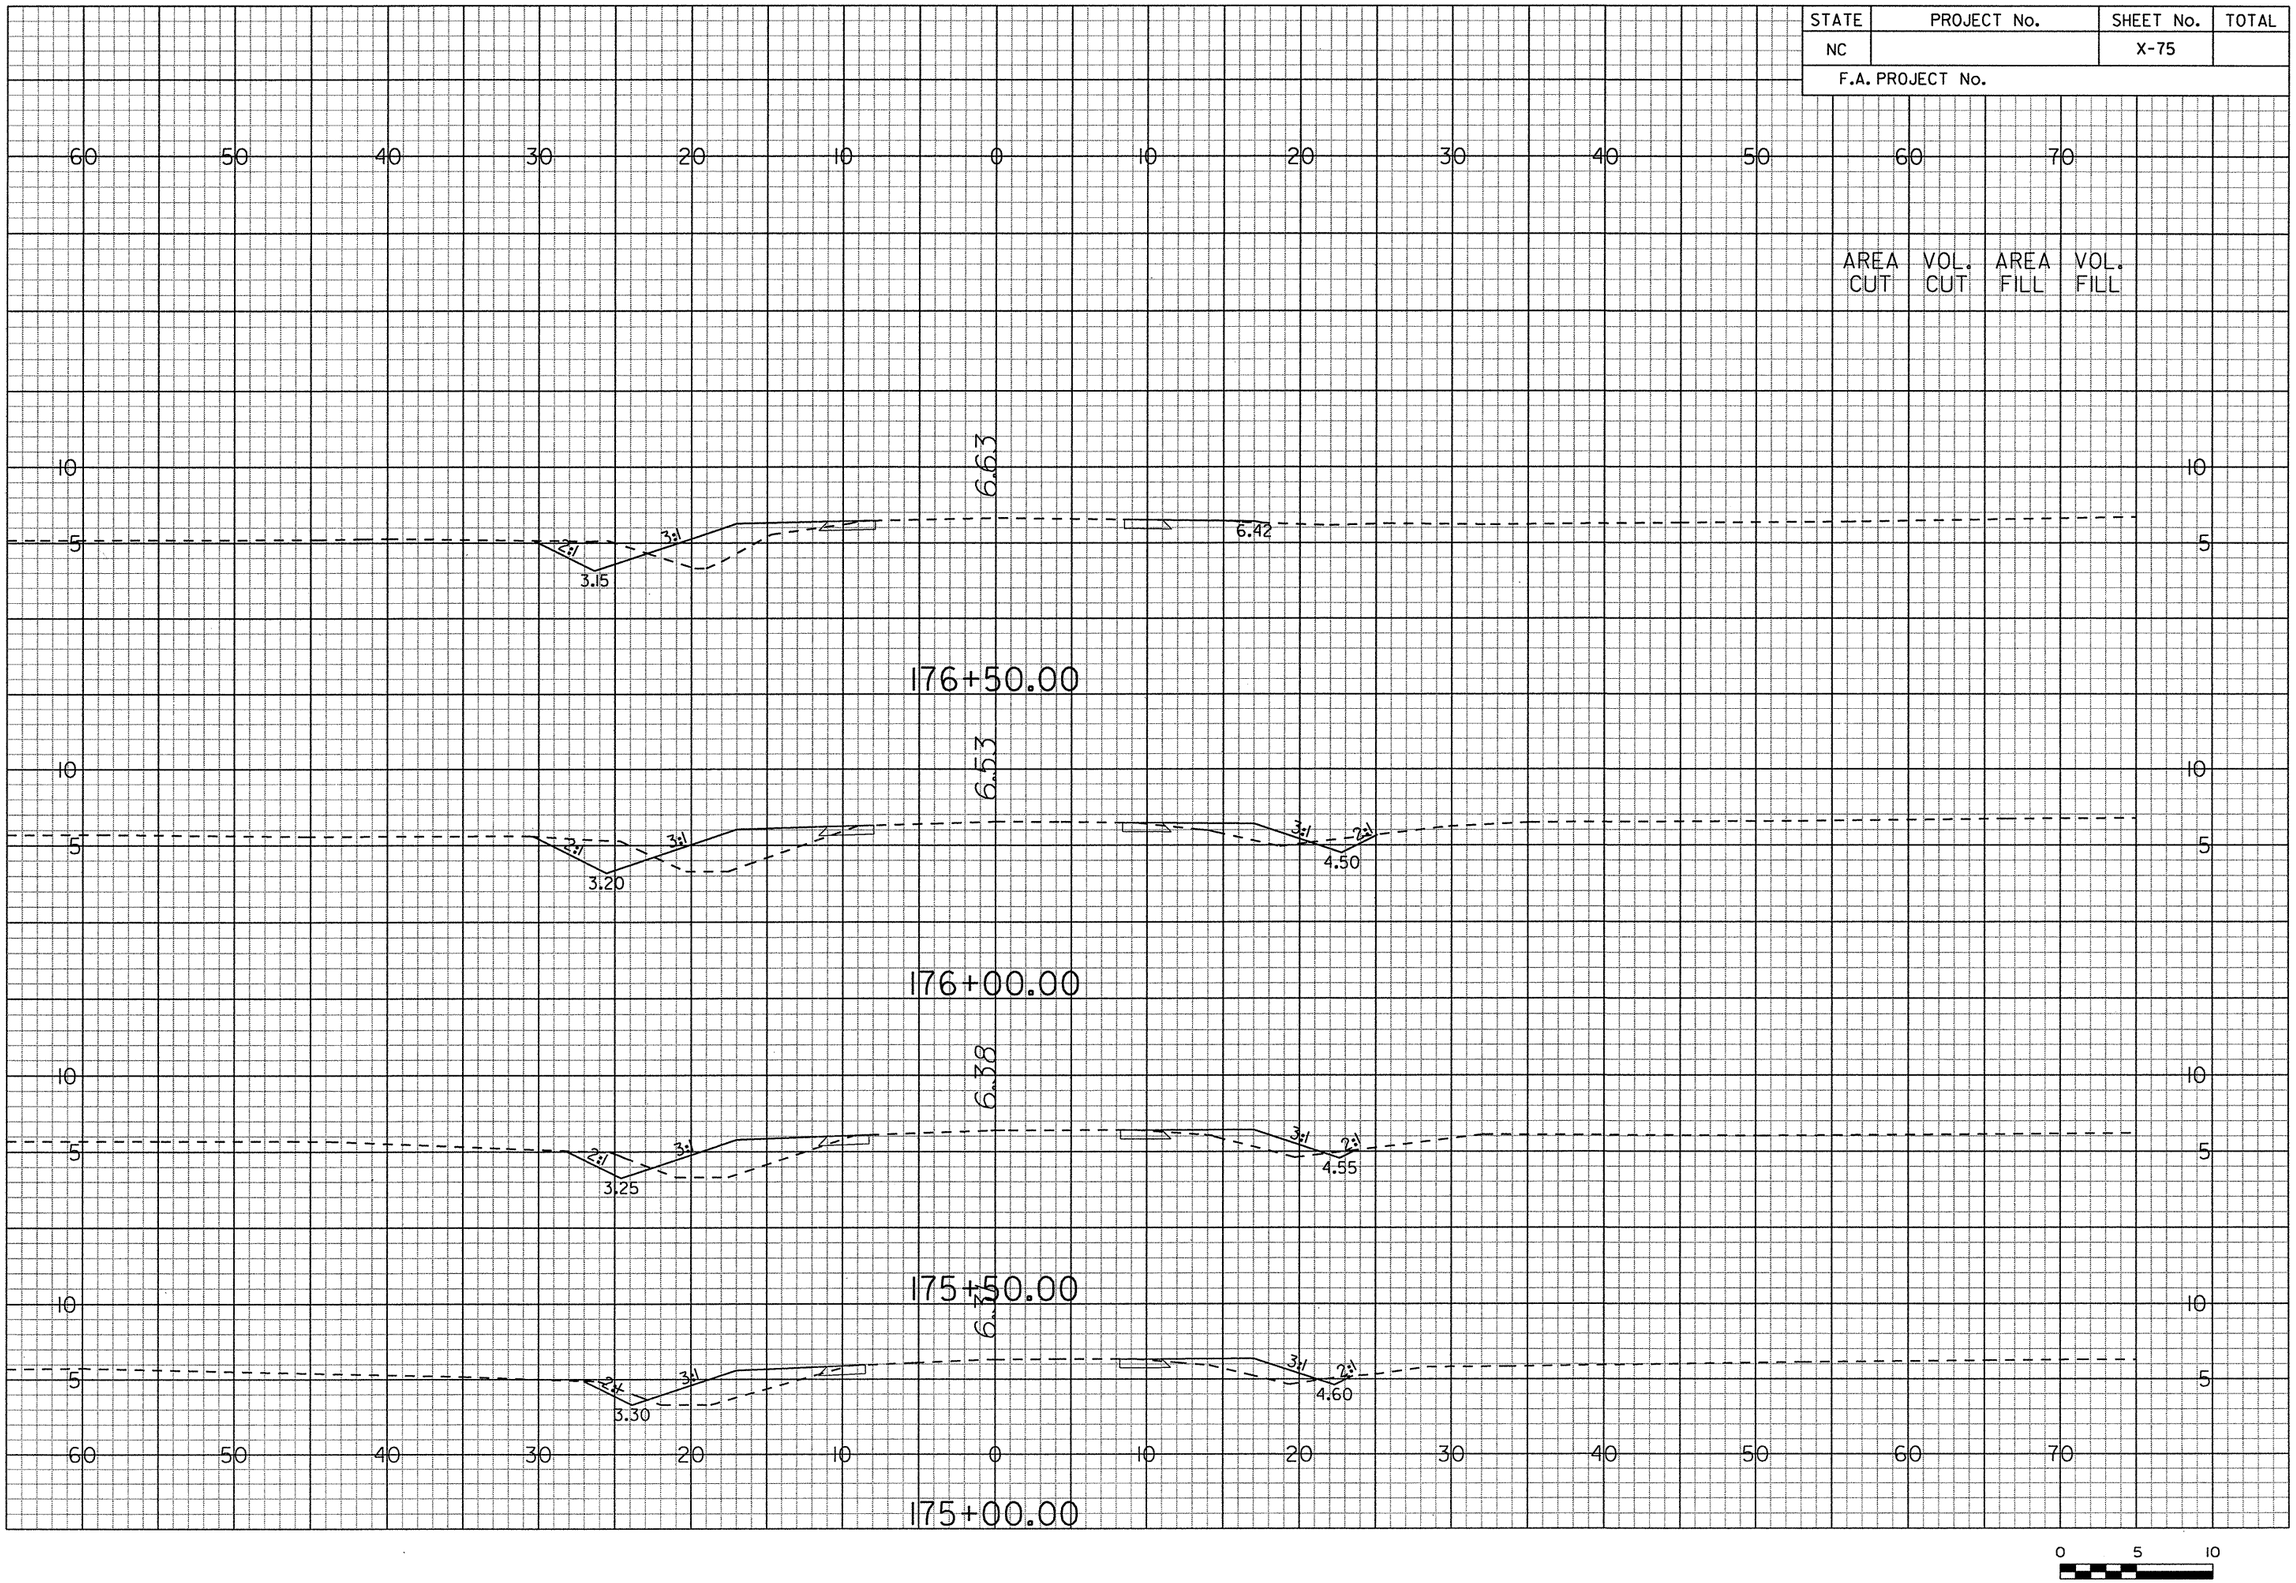

G:\Projects\20344\R-4429A\CADD\r-4429a_rdy_xsc.lay
pr-f
6/14/2006

STATE	PROJECT No.	SHEET No.	TOTAL
NC		X-76	
F.A. PROJECT No.			

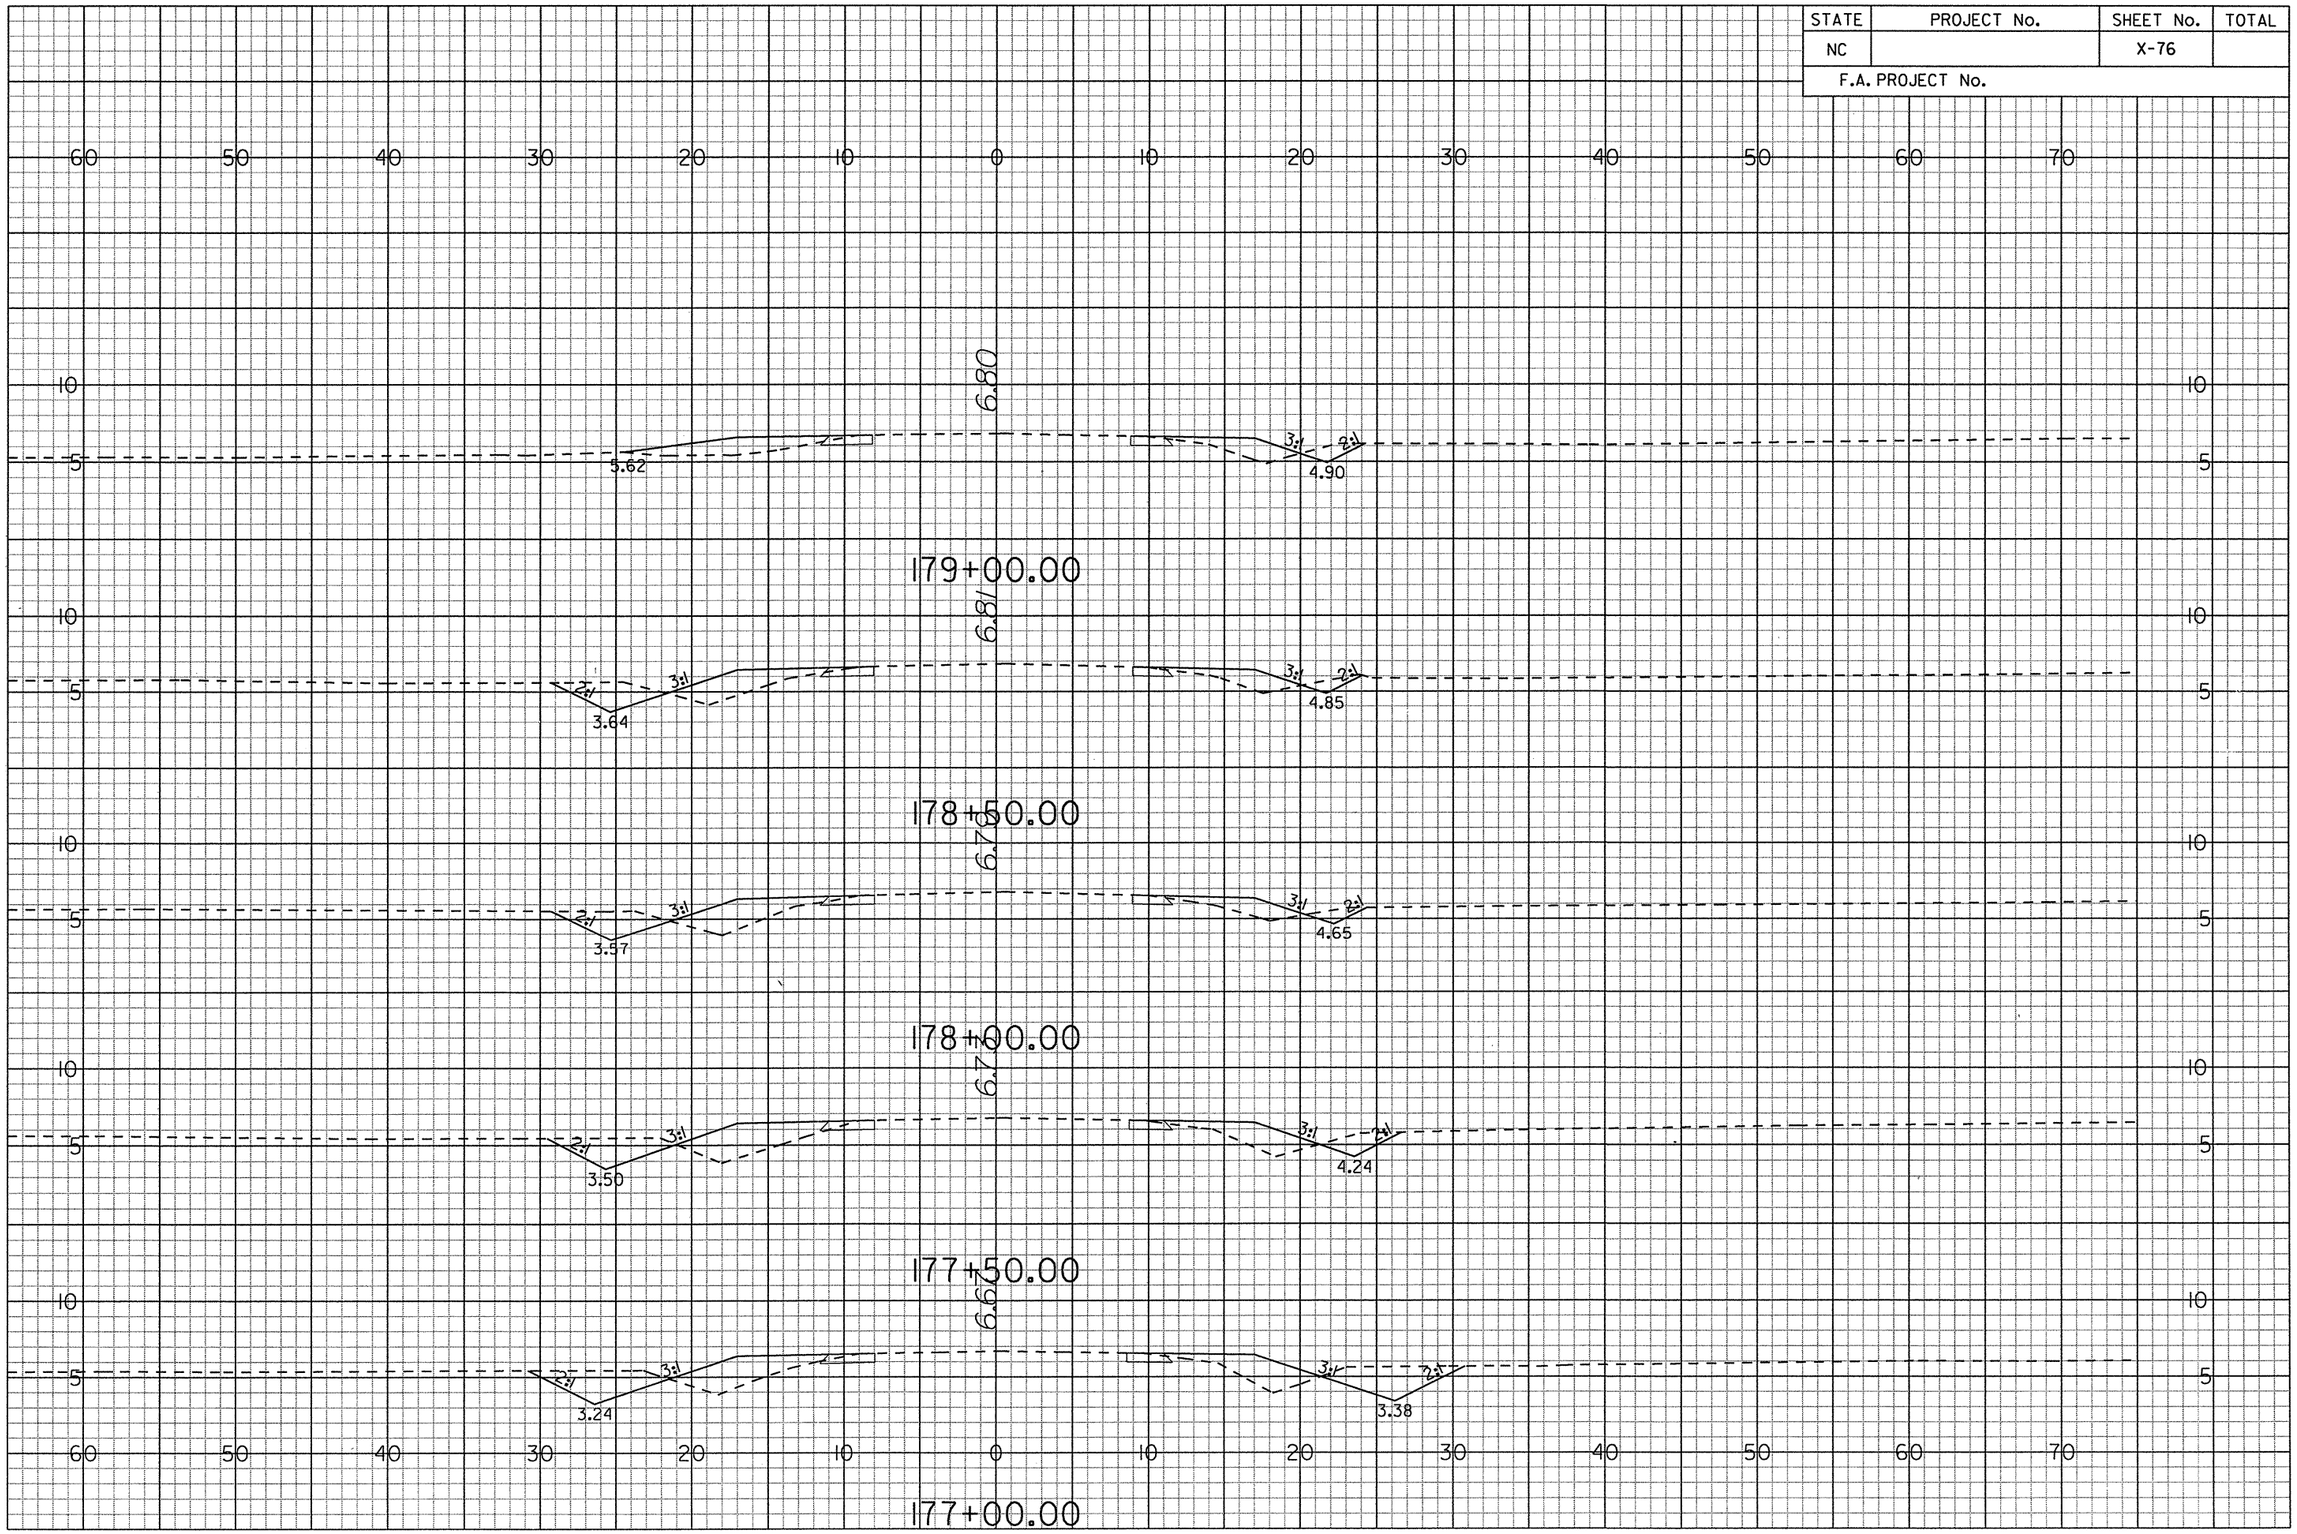

G:\Projects\20344\R-4429A\CADD\r4429a_rdy_xsc.loy
prf
6/14/2006

STATE	PROJECT No.	SHEET No.	TOTAL
NC		X-77	
F.A. PROJECT No.			

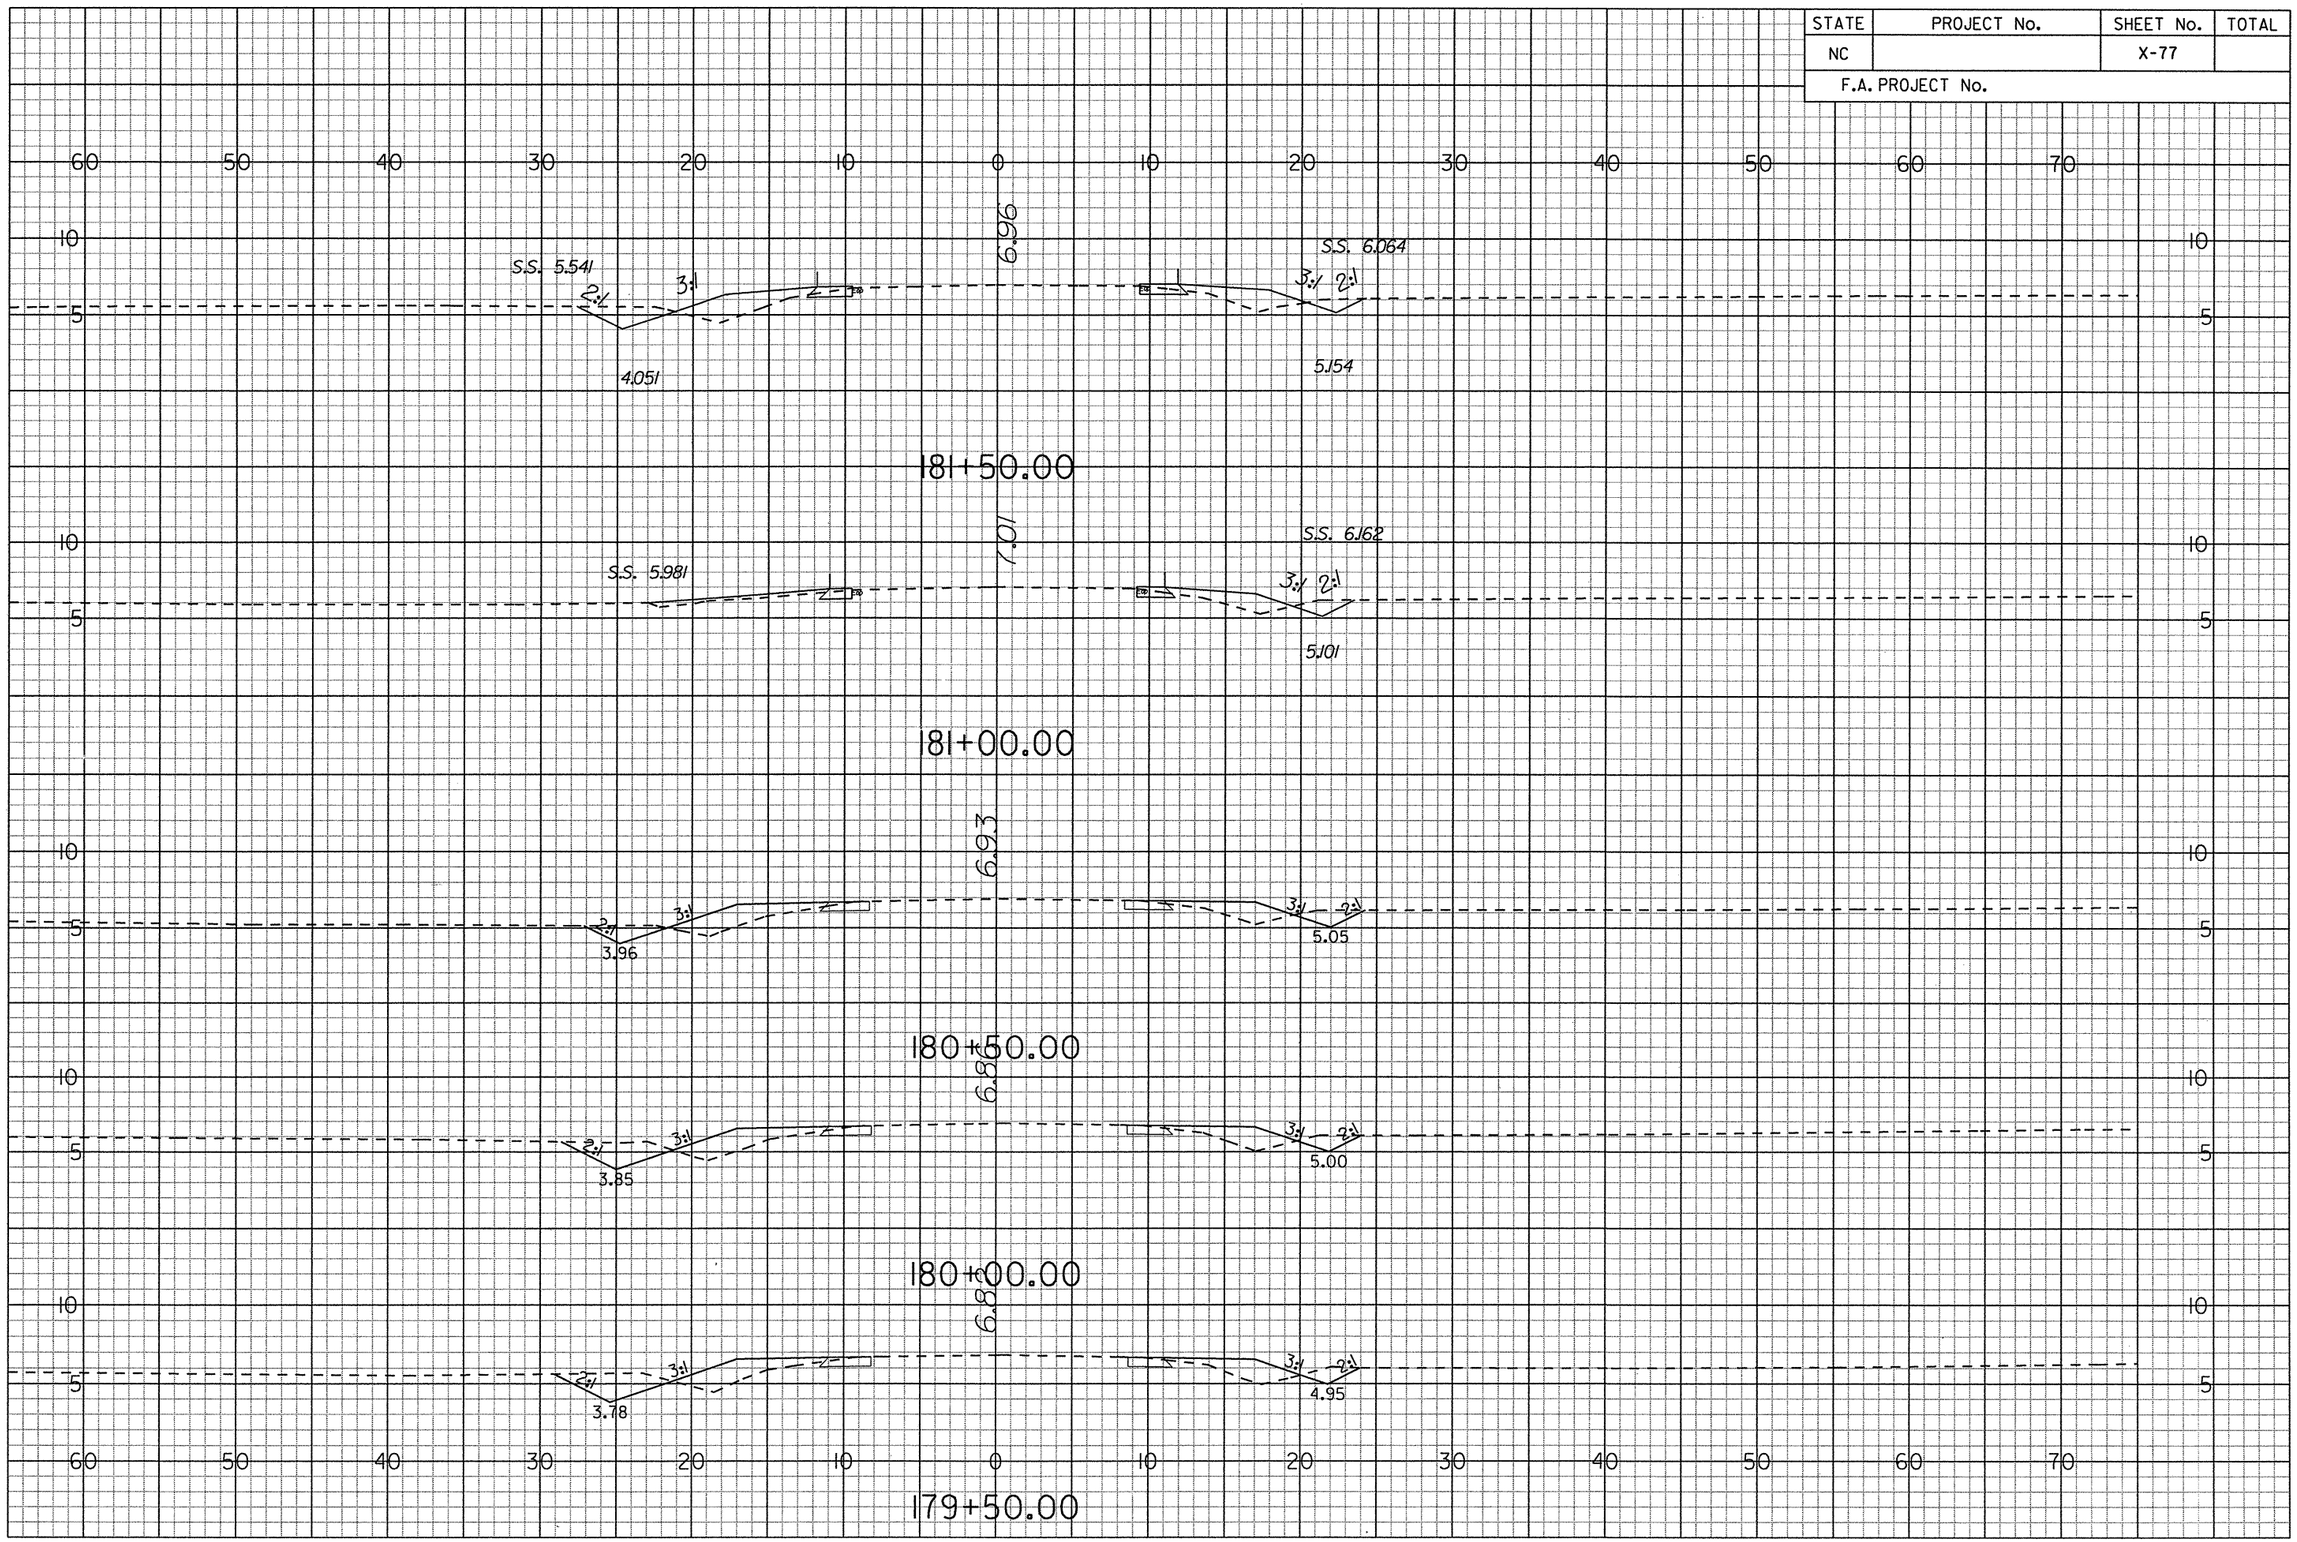

G:\Projects\20344\R-4429A\CADD\r-4429a_rdy_xsc.lay
prf
6/14/2006

STATE	PROJECT No.	SHEET No.	TOTAL
NC		X-78	
F.A. PROJECT No.			

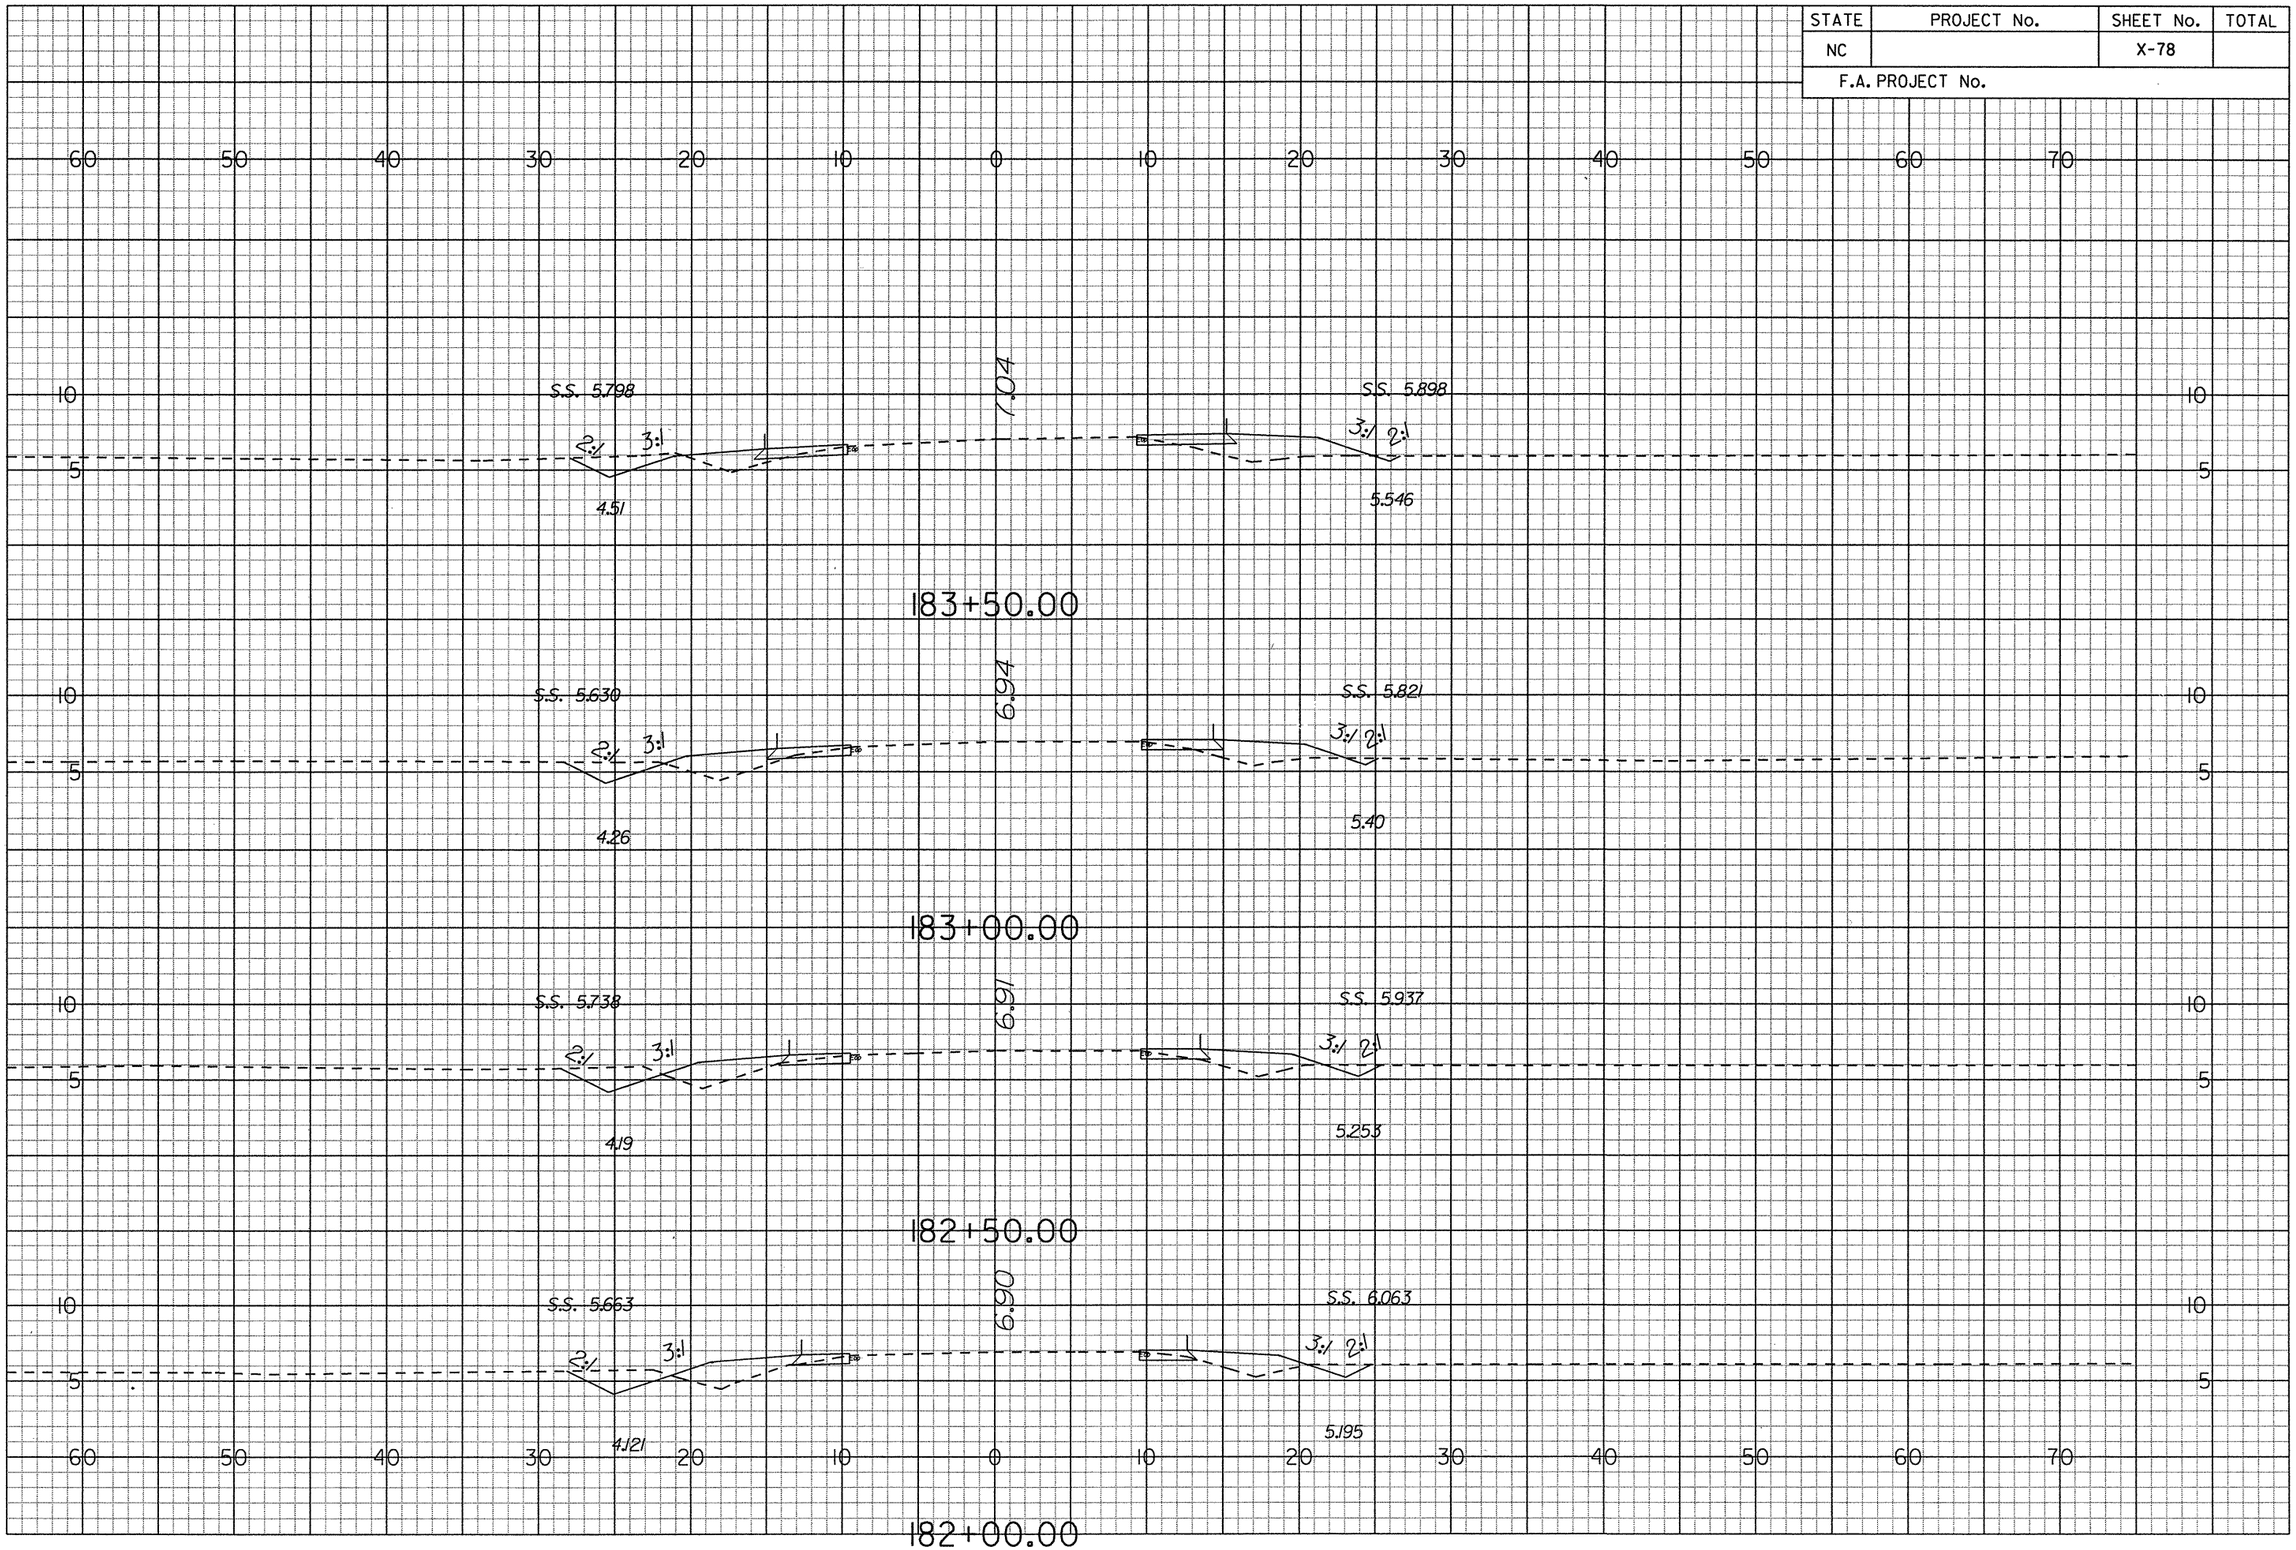

G:\Projects\20344\R-4429A\CADD\r4429a_rdy_xsc.lay
prf
6/14/2006

STATE	PROJECT No.	SHEET No.	TOTAL
NC		X-79	
F.A. PROJECT No.			

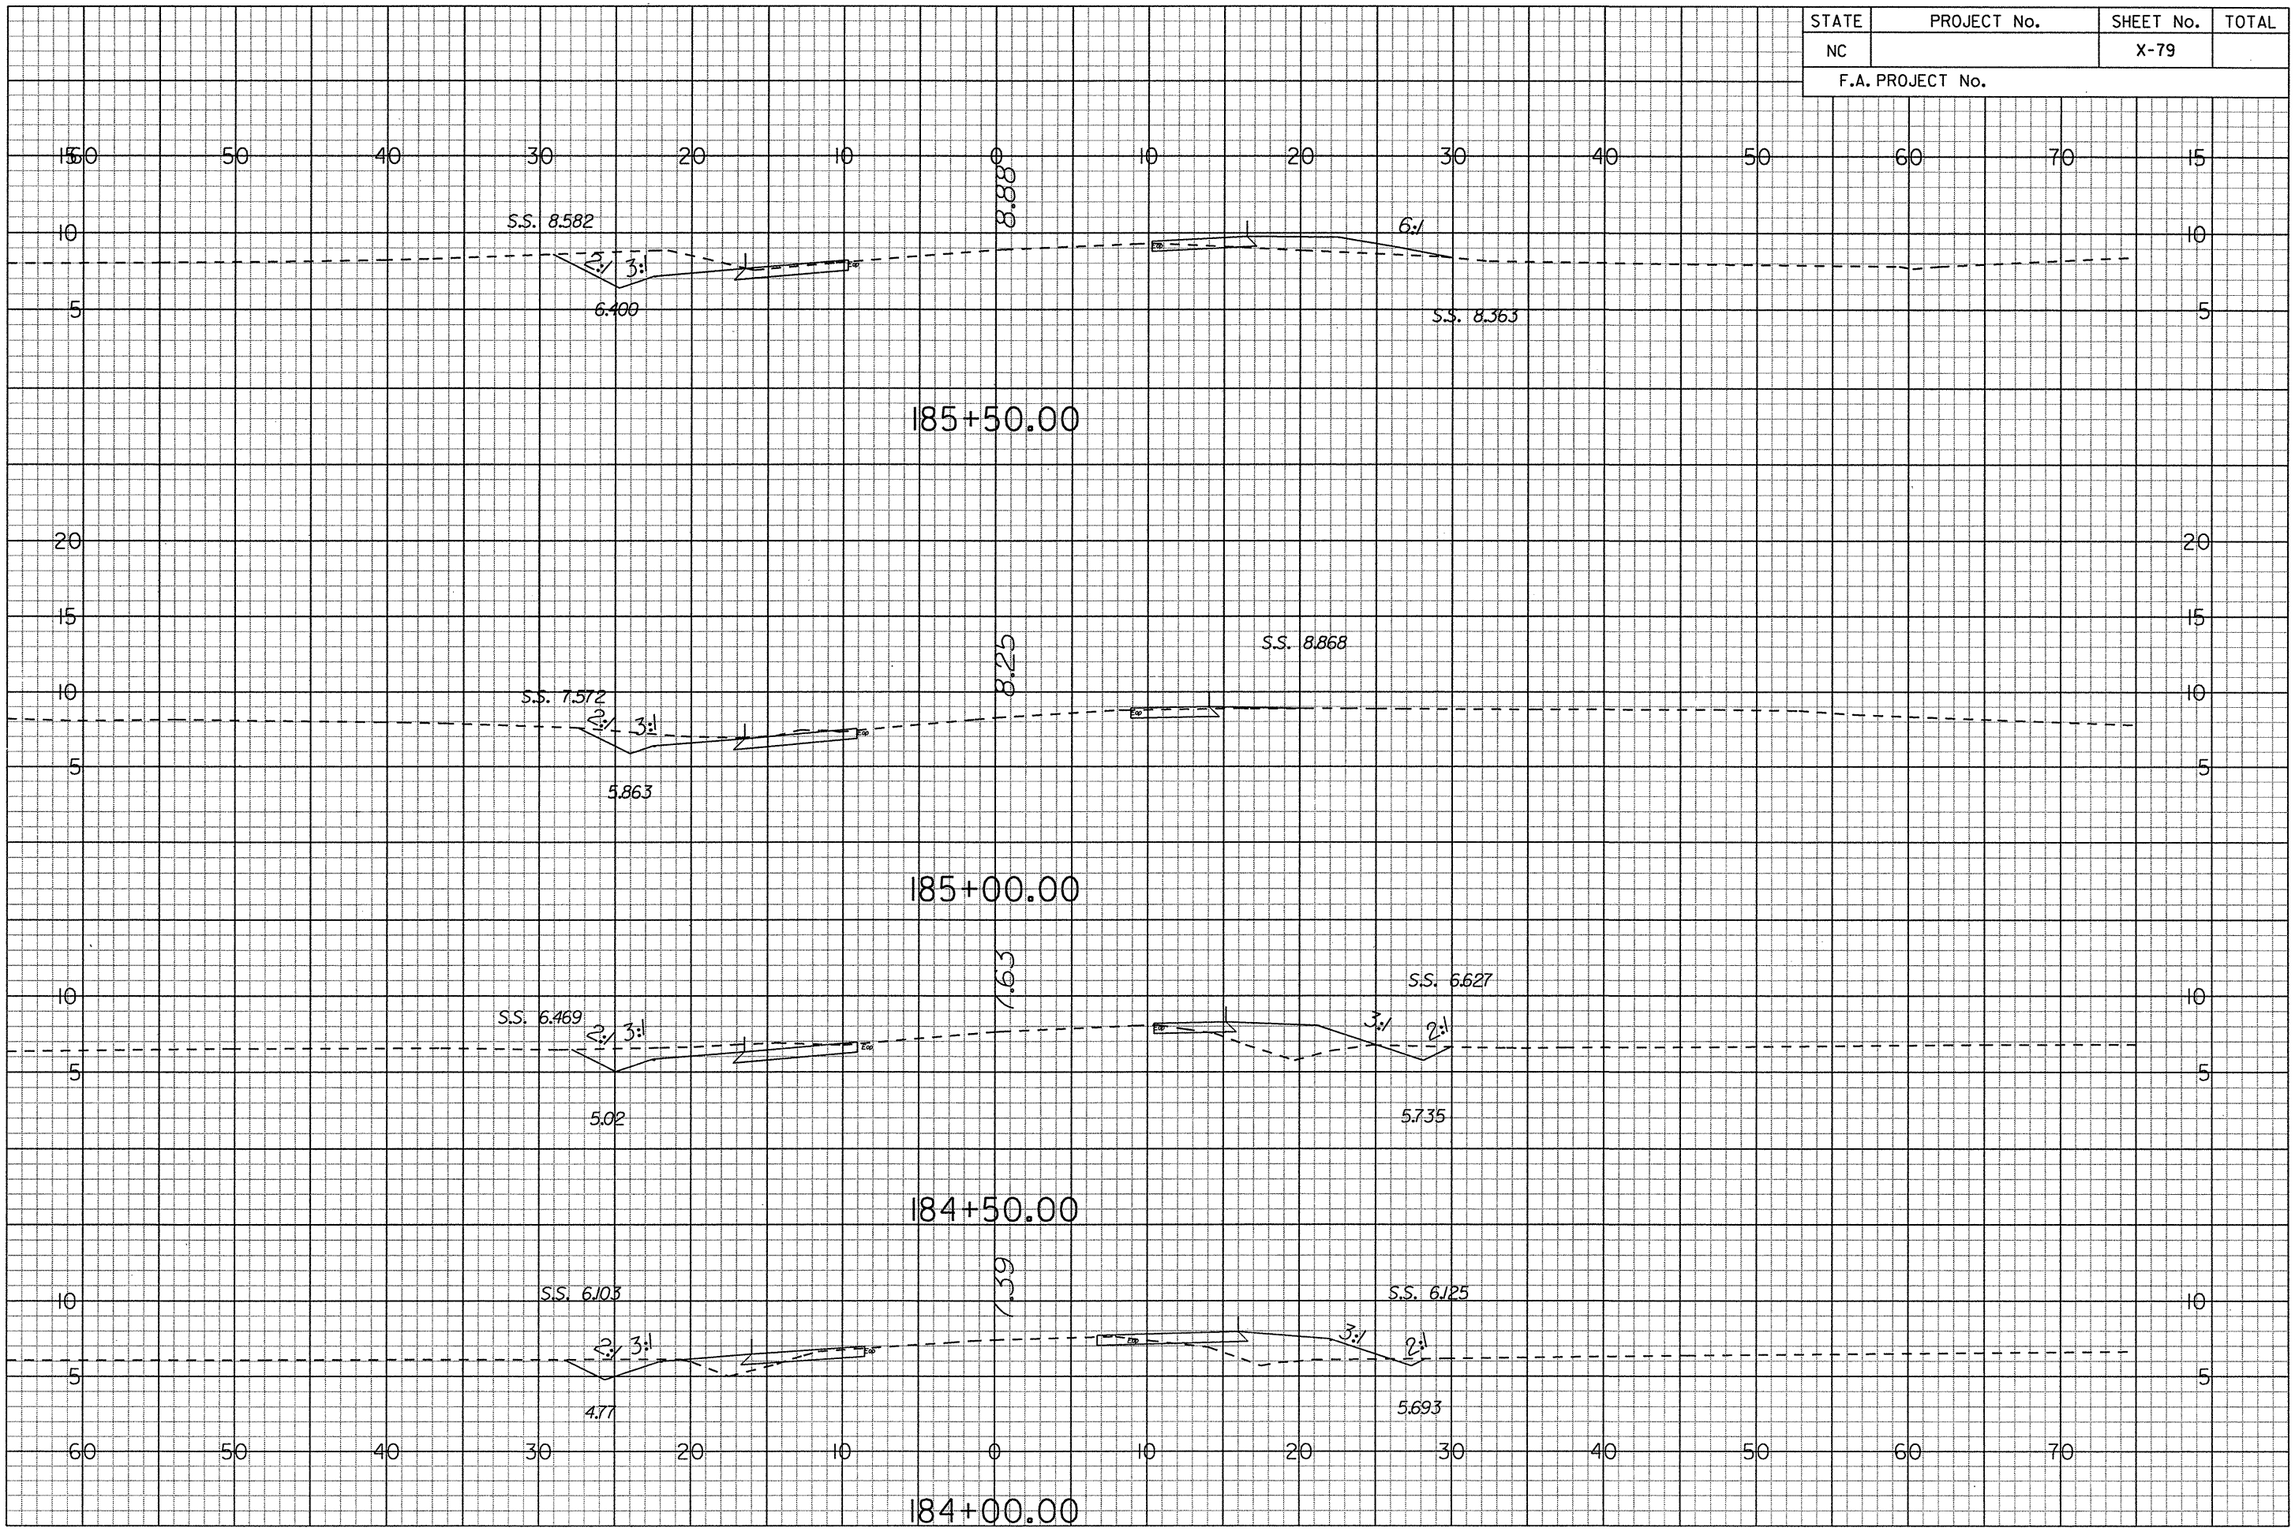

G:\Projects\20344\R-4429A\CADD\r4429a_rdy_xsc.lay
prf
6/14/2006

STATE	PROJECT No.	SHEET No.	TOTAL
NC		X-80	
F.A. PROJECT No.			

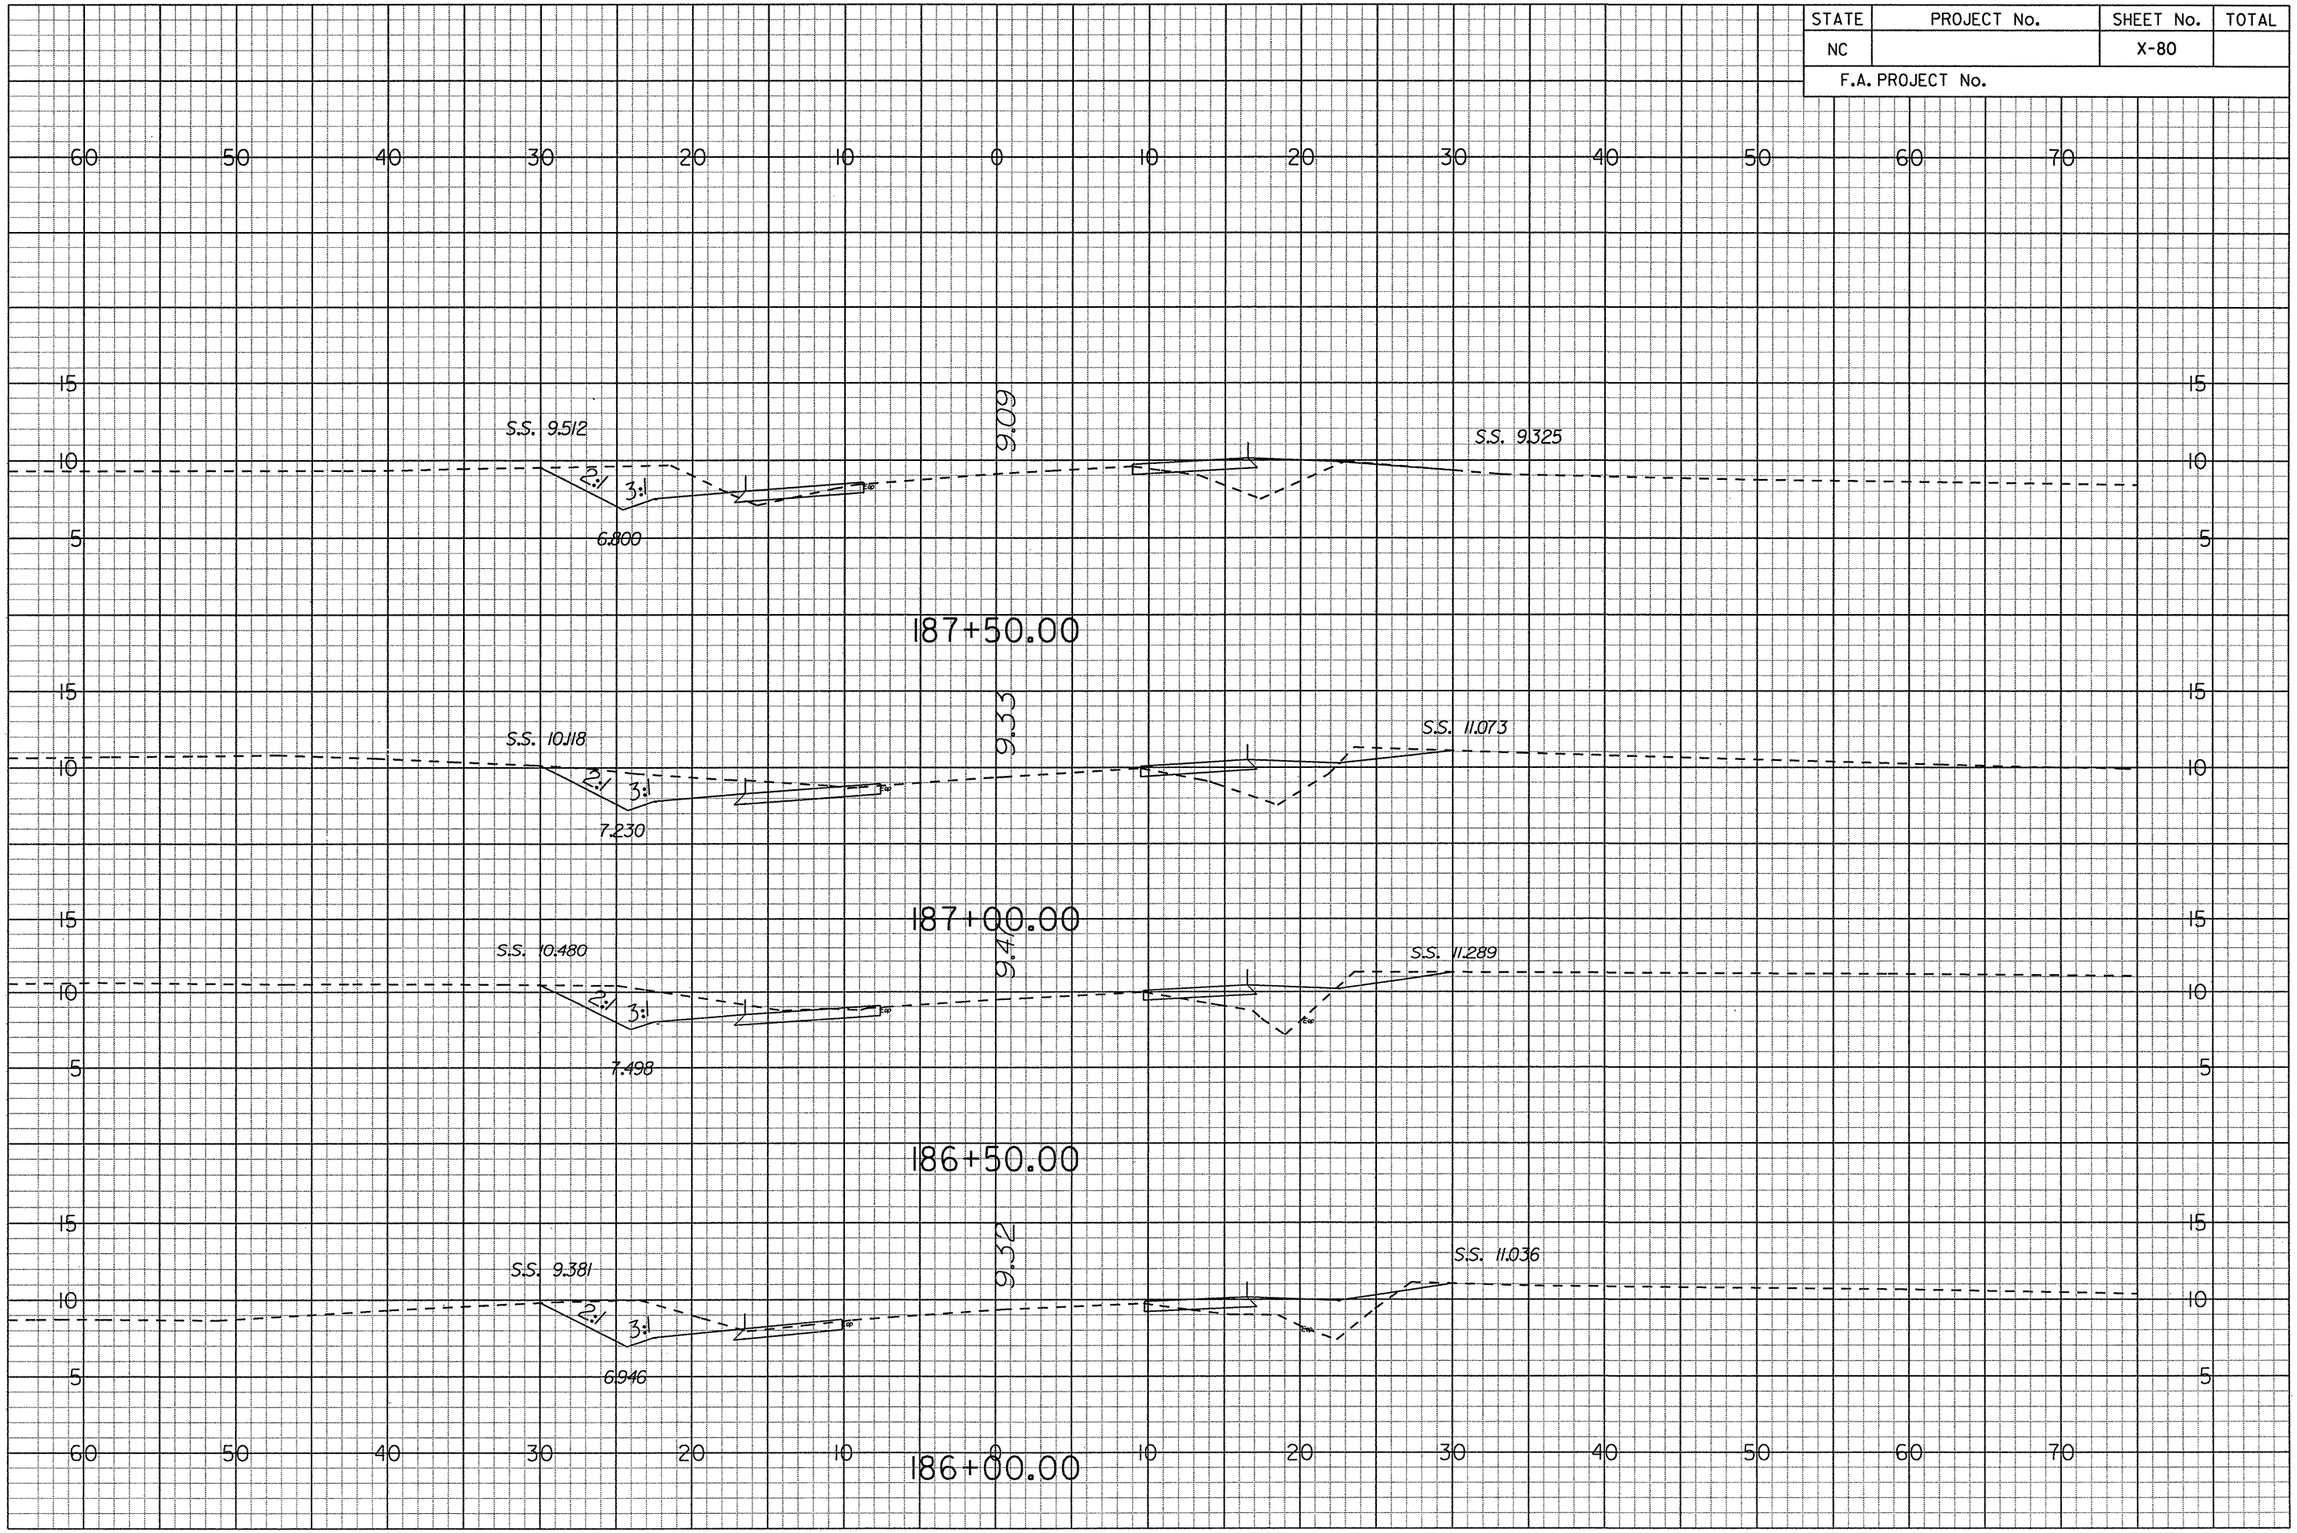

G:\Projects\20344\R-4429A\CADD\r-4429a_rdy_xsc.lay
prf
6/14/2006

STATE	PROJECT No.	SHEET No.	TOTAL
NC		X-81	
F.A. PROJECT No.			

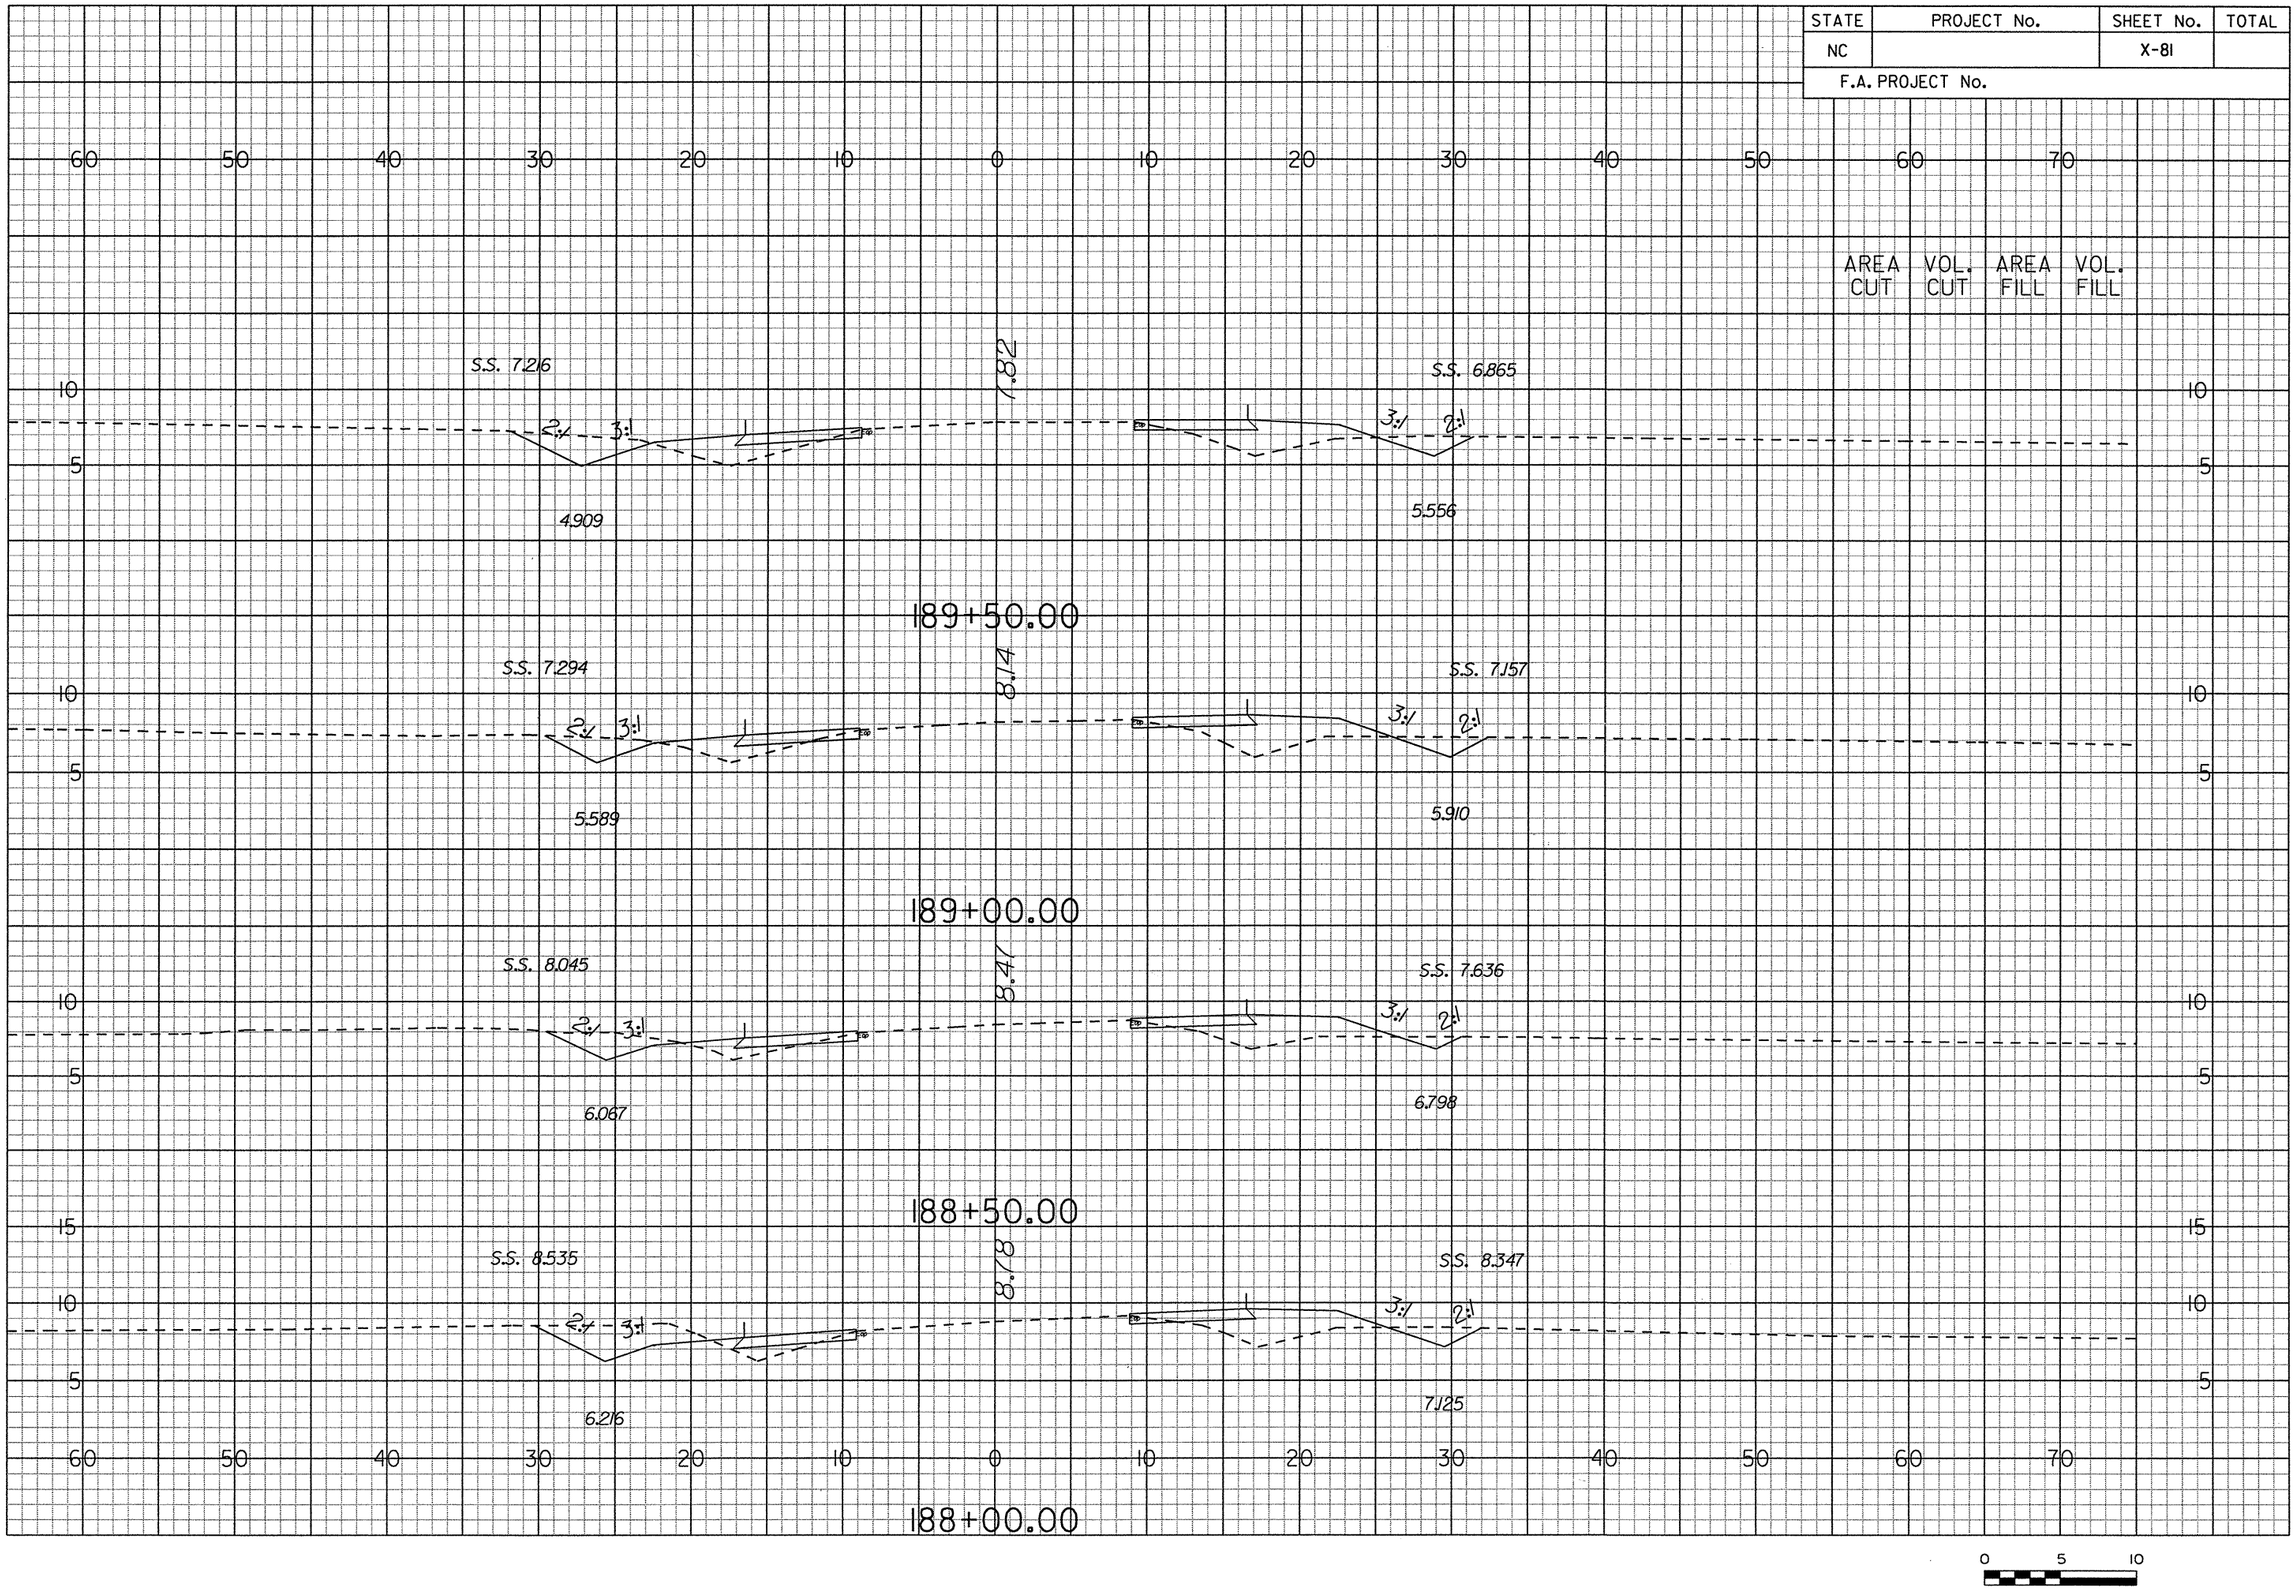

G:\Projects\20344\R-4429A\CADD\r-4429a_rdy_xsc.dgn
prf
6/14/2006

STATE	PROJECT No.	SHEET No.	TOTAL
NC		X-82	
F.A. PROJECT No.			

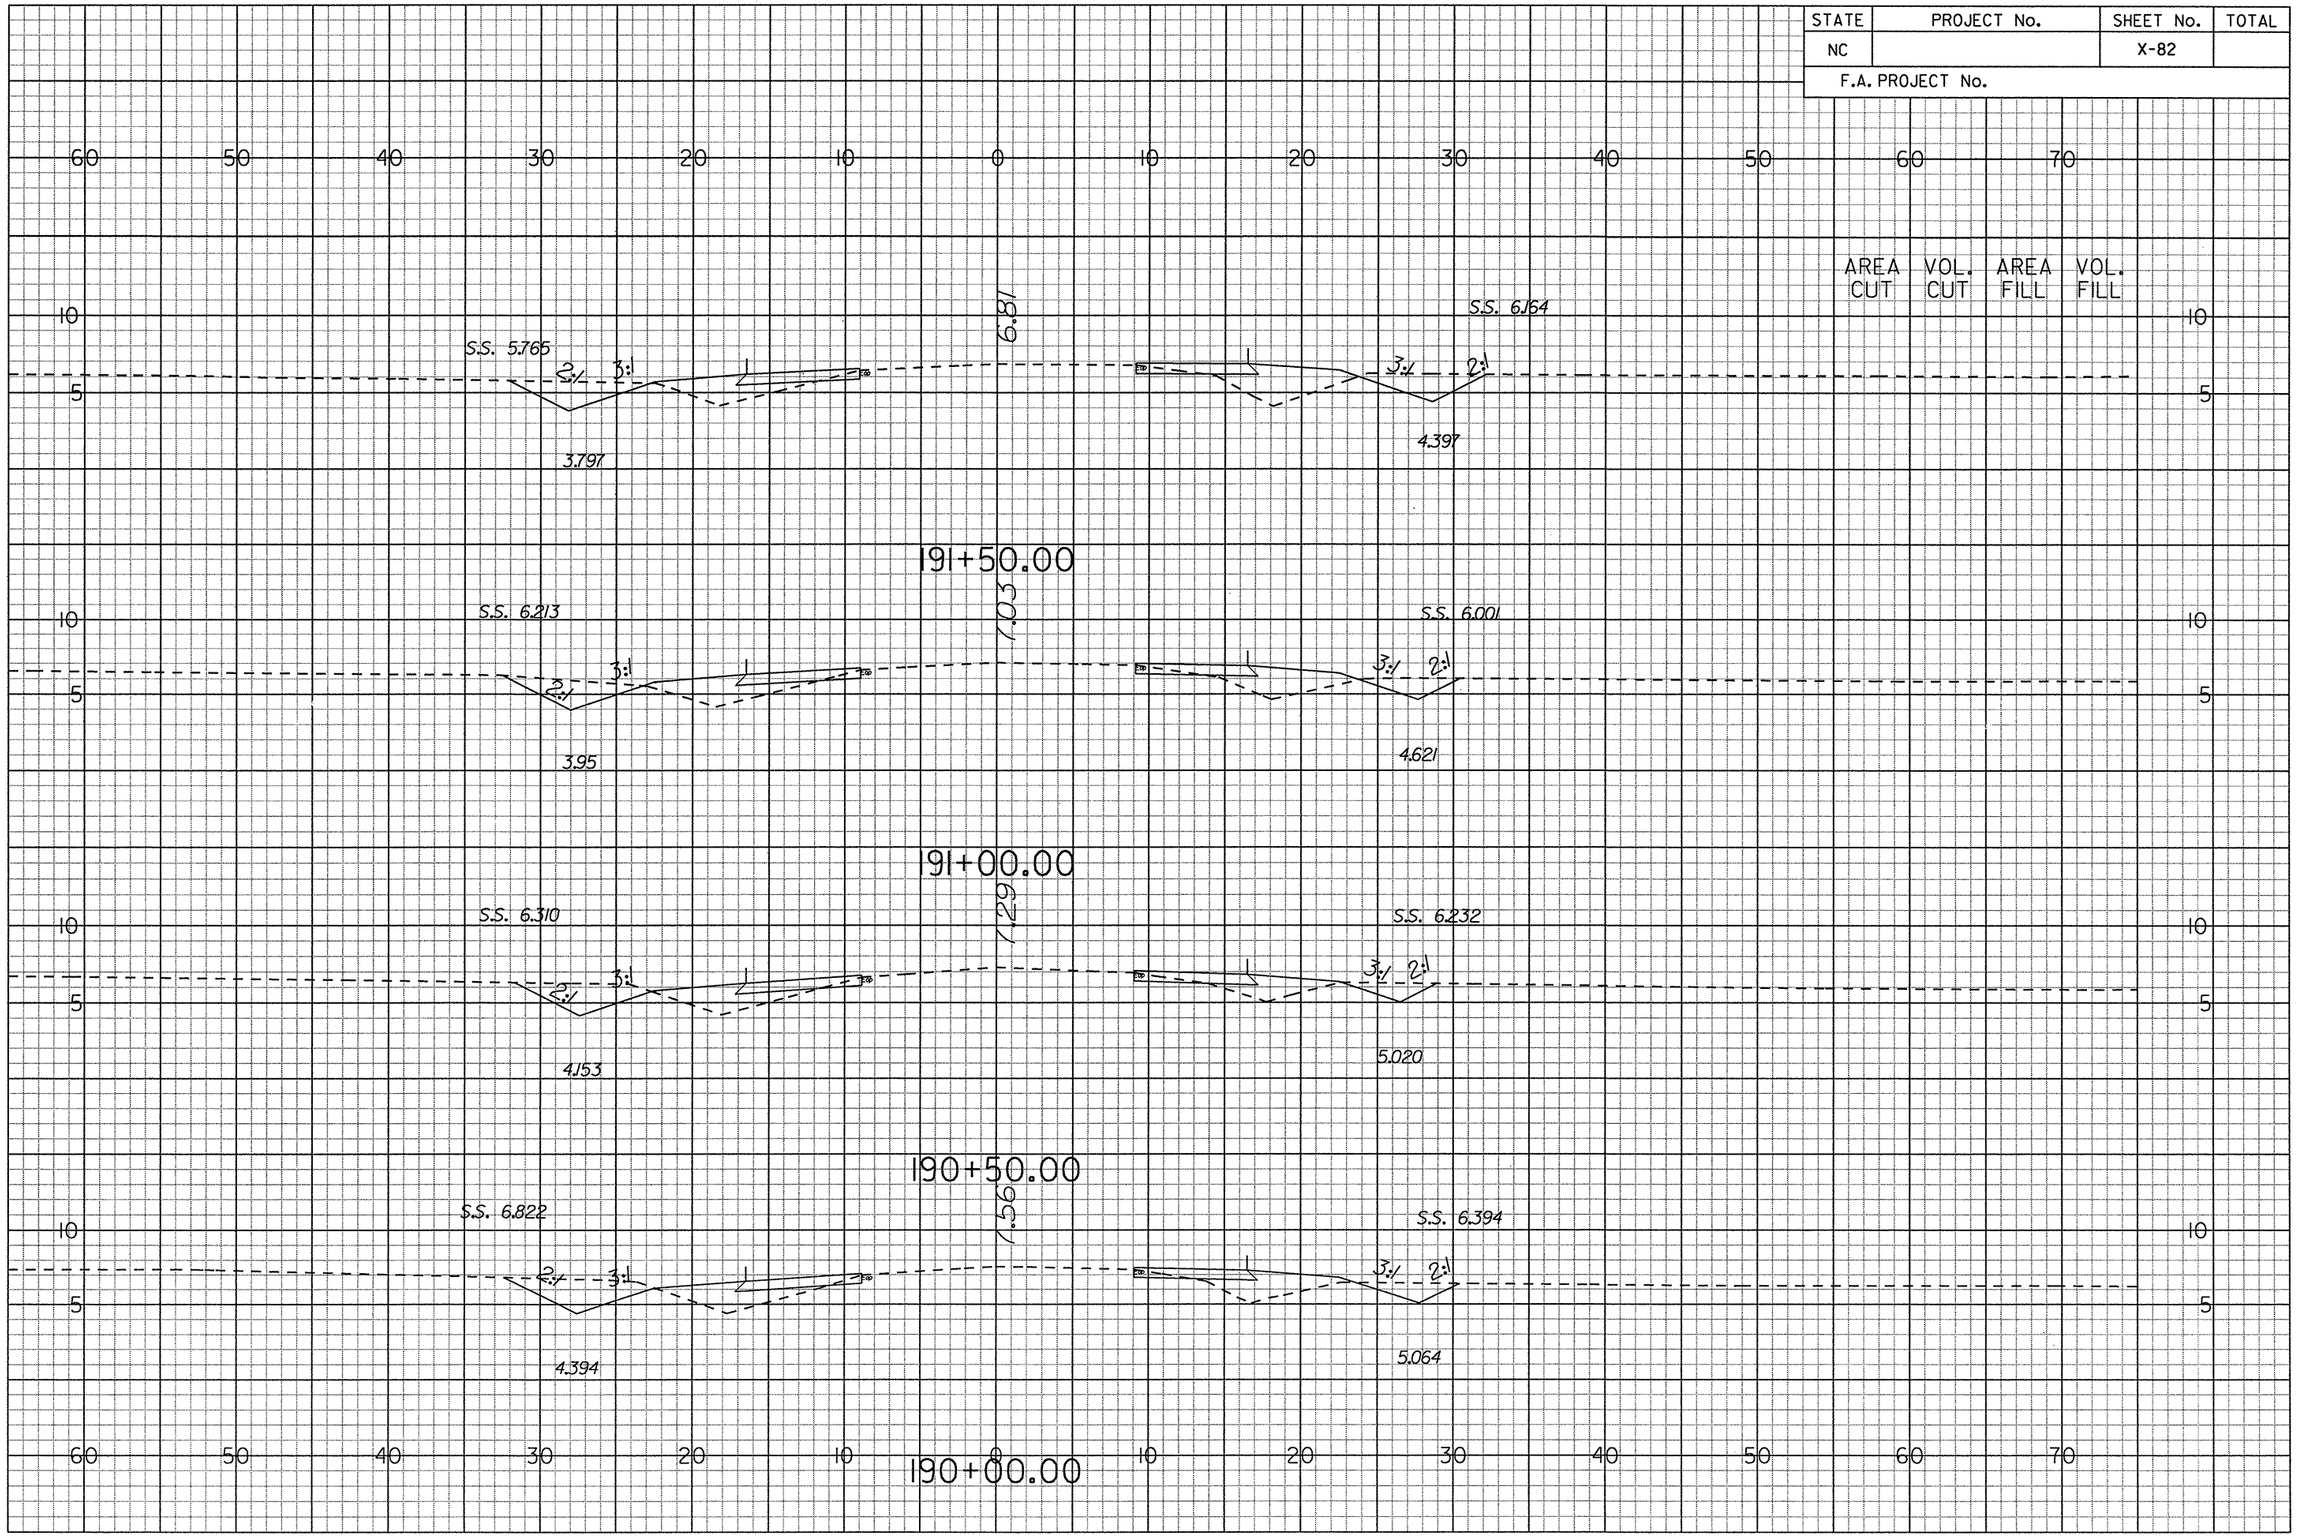

G:\Projects\20344\R-4429A\CADD\r4429a_rdy_xsc.loy
prf
6/14/2006

STATE	PROJECT No.	SHEET No.	TOTAL
NC		X-83	
F.A. PROJECT No.			

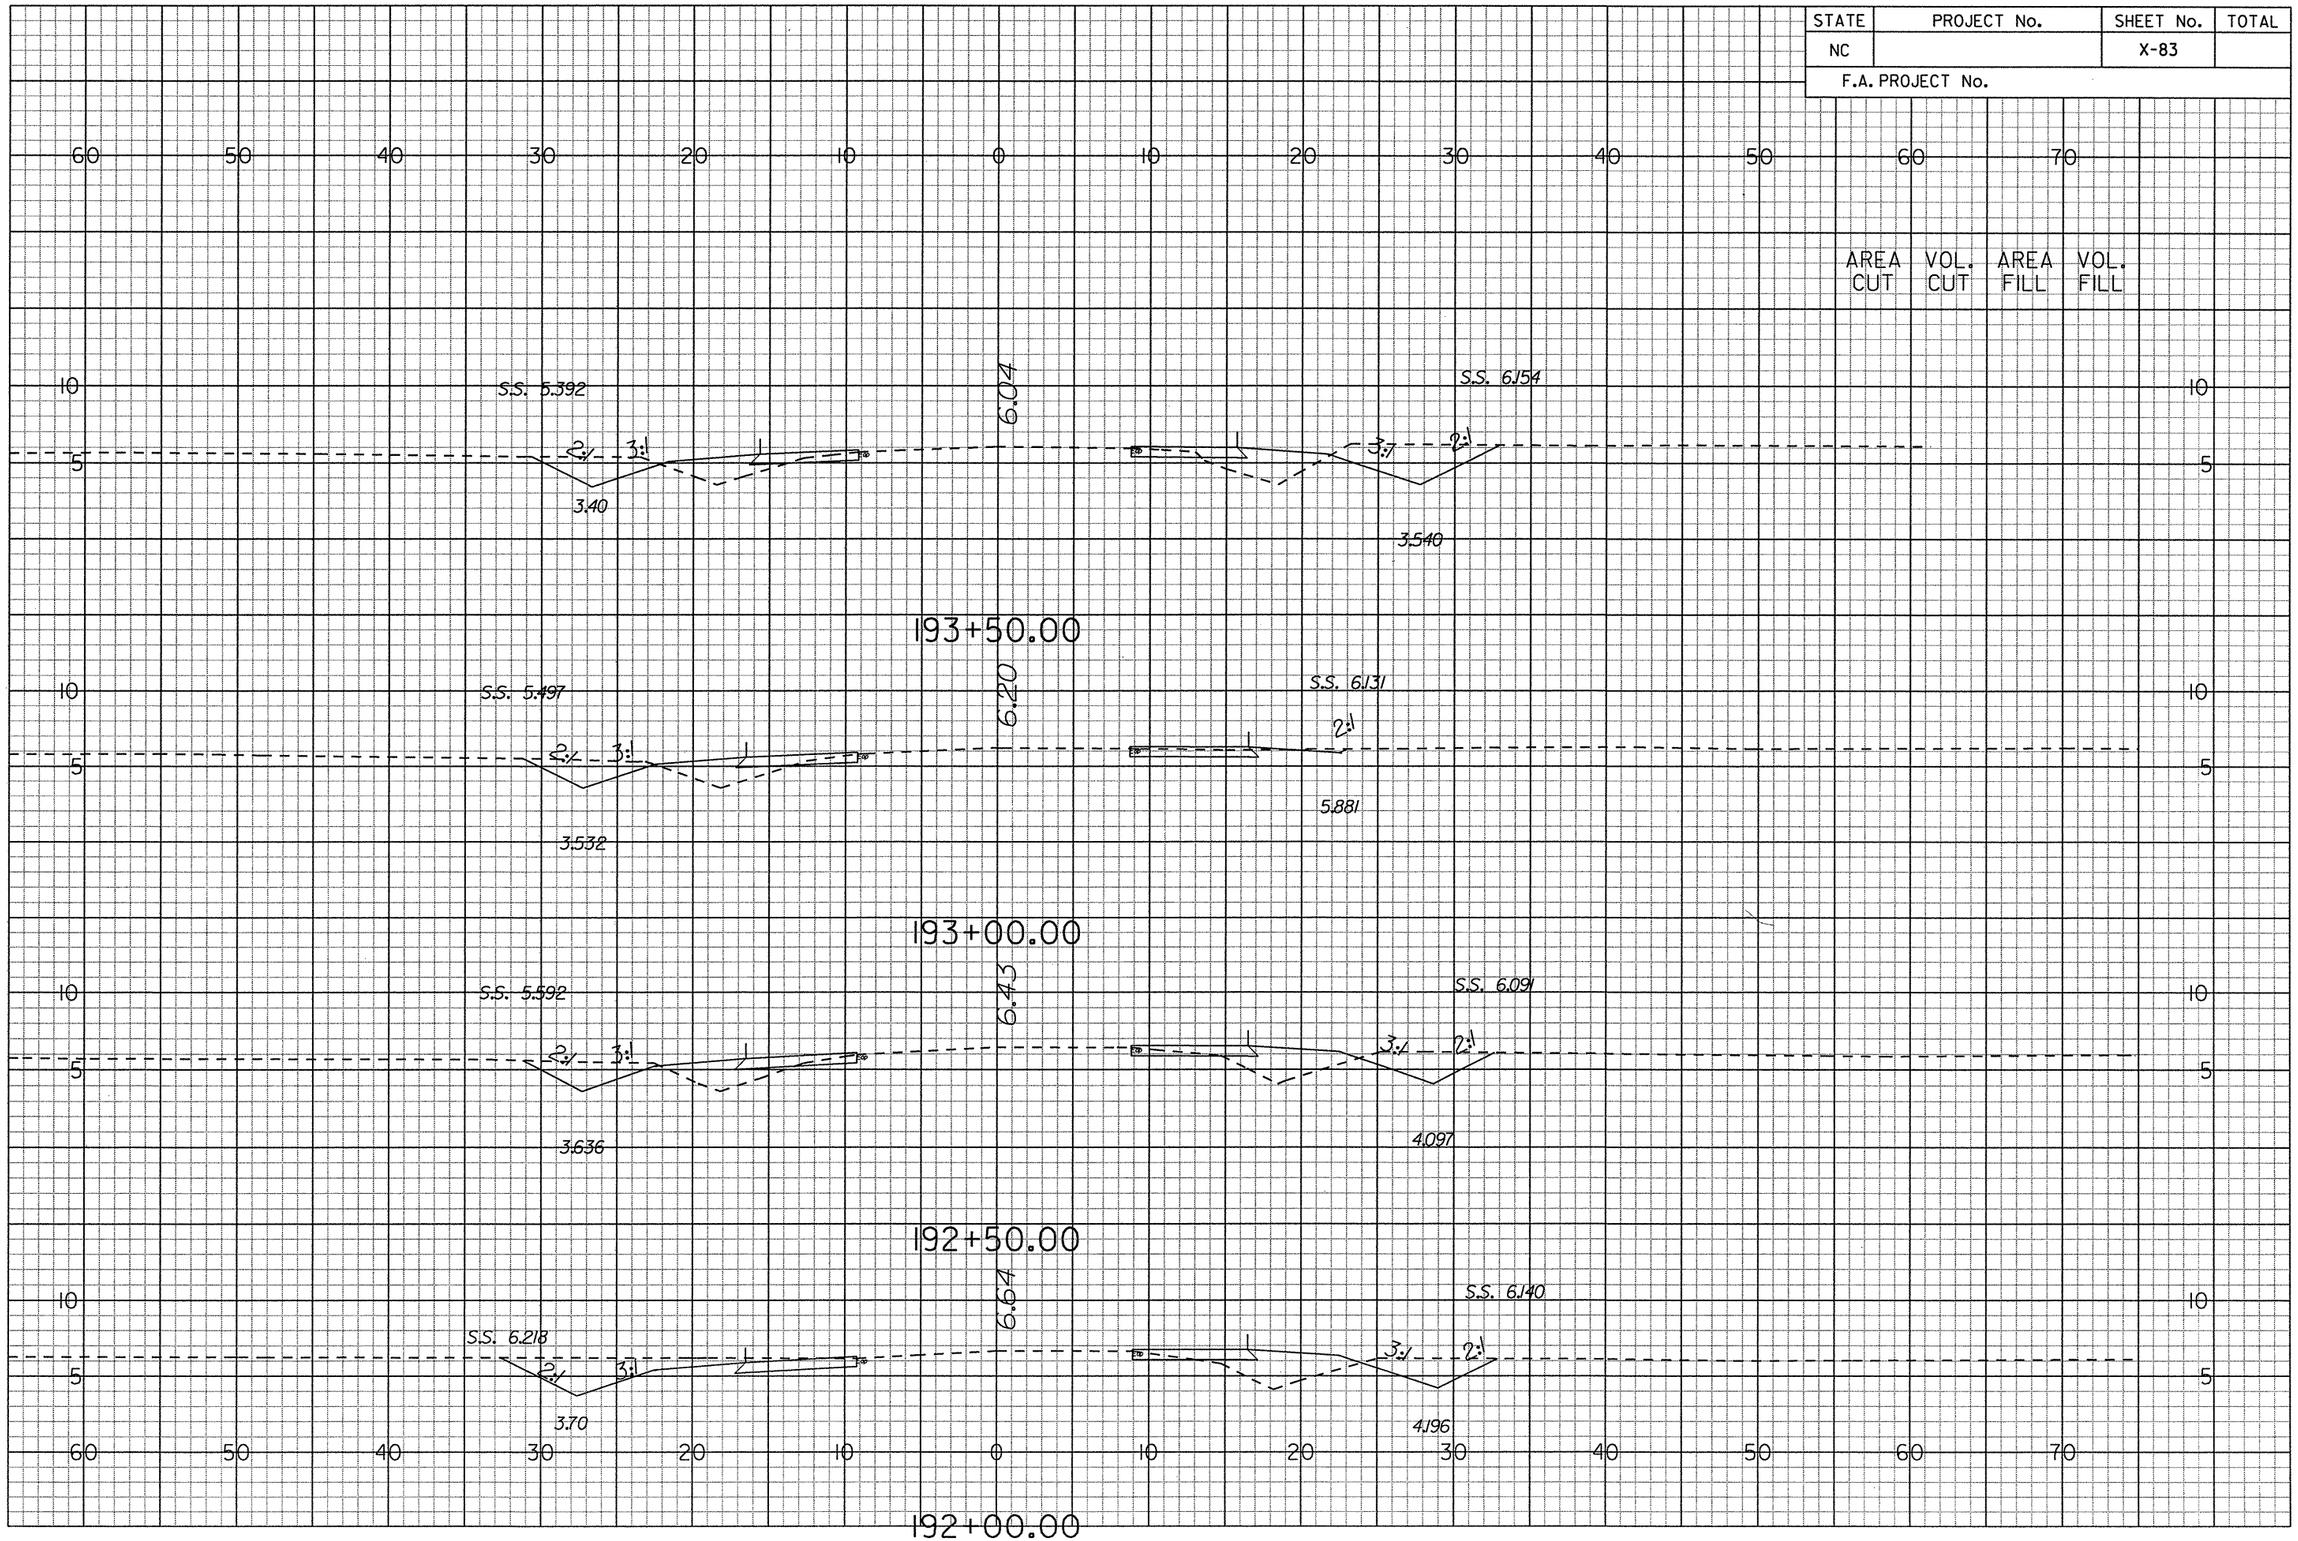

G:\Projects\20344\R-4429A\CADD\r-4429a_rdy_xsc.loy
pcf
6/14/2006

STATE	PROJECT No.	SHEET No.	TOTAL
NC		X-84	
F.A. PROJECT No.			

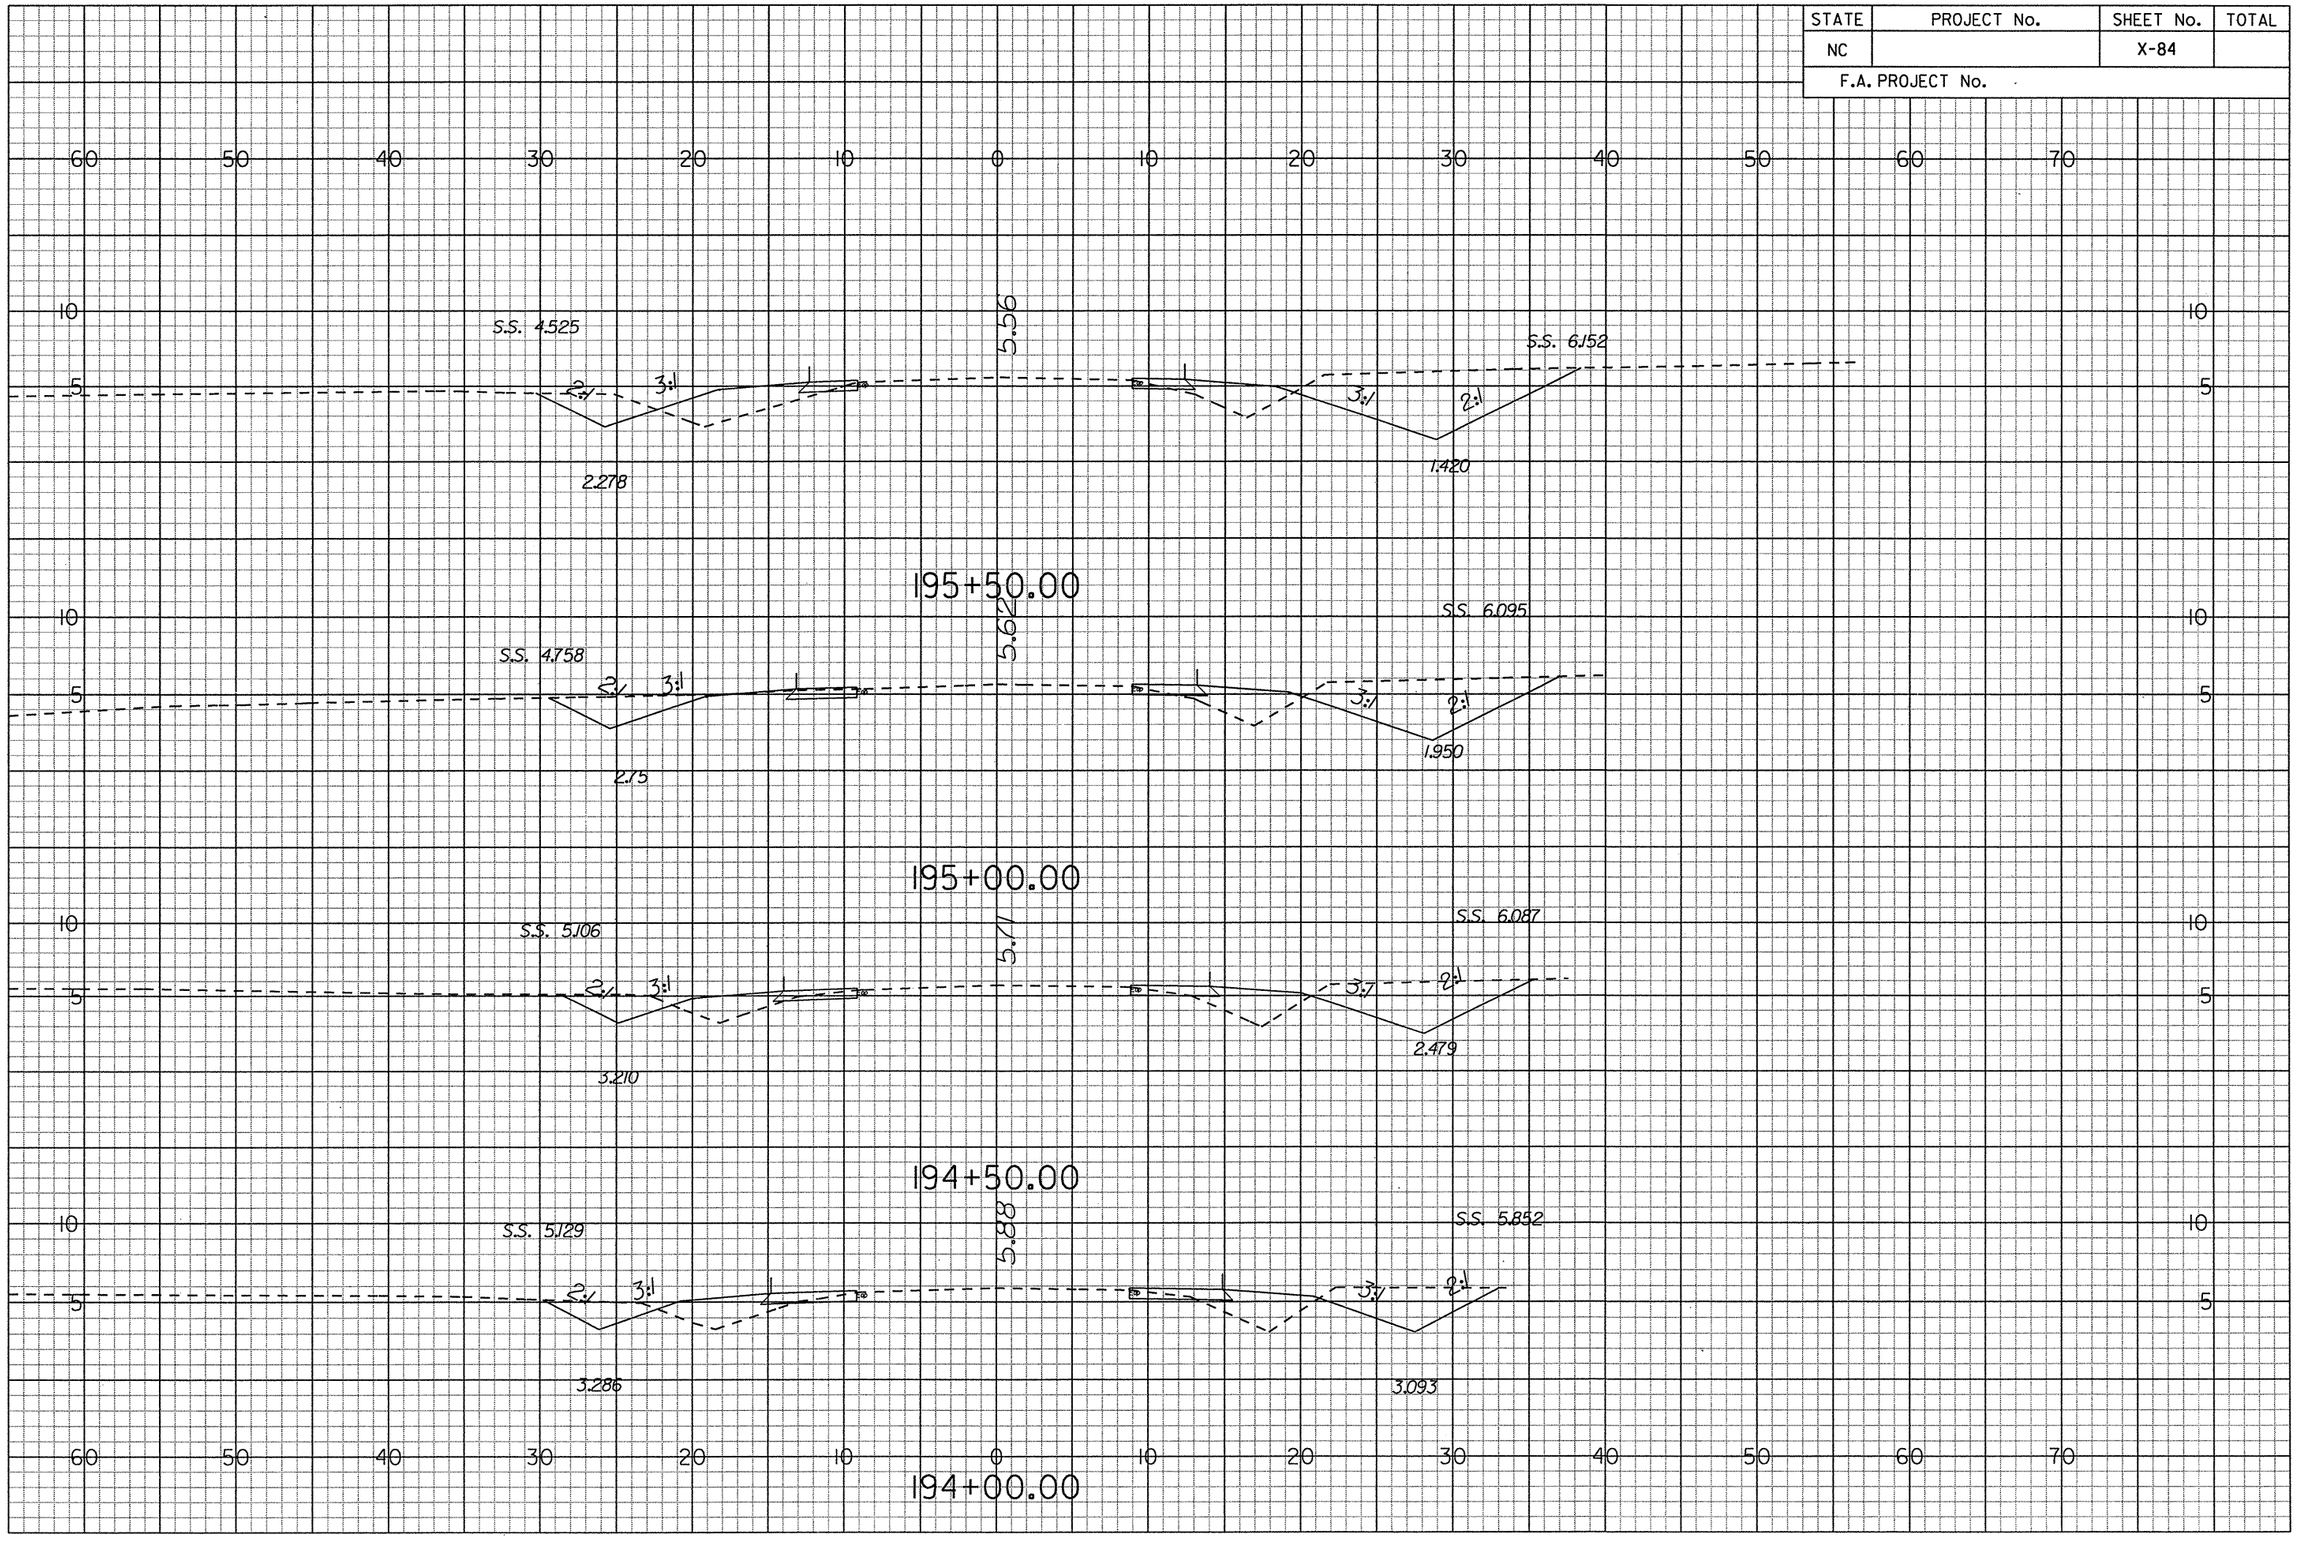

G:\Projects\20344\R-4429A\CADD\r-4429a_rdy_xsc.lay
prf
6/14/2006

STATE	PROJECT No.	SHEET No.	TOTAL
NC		X-85	
F.A. PROJECT No.			

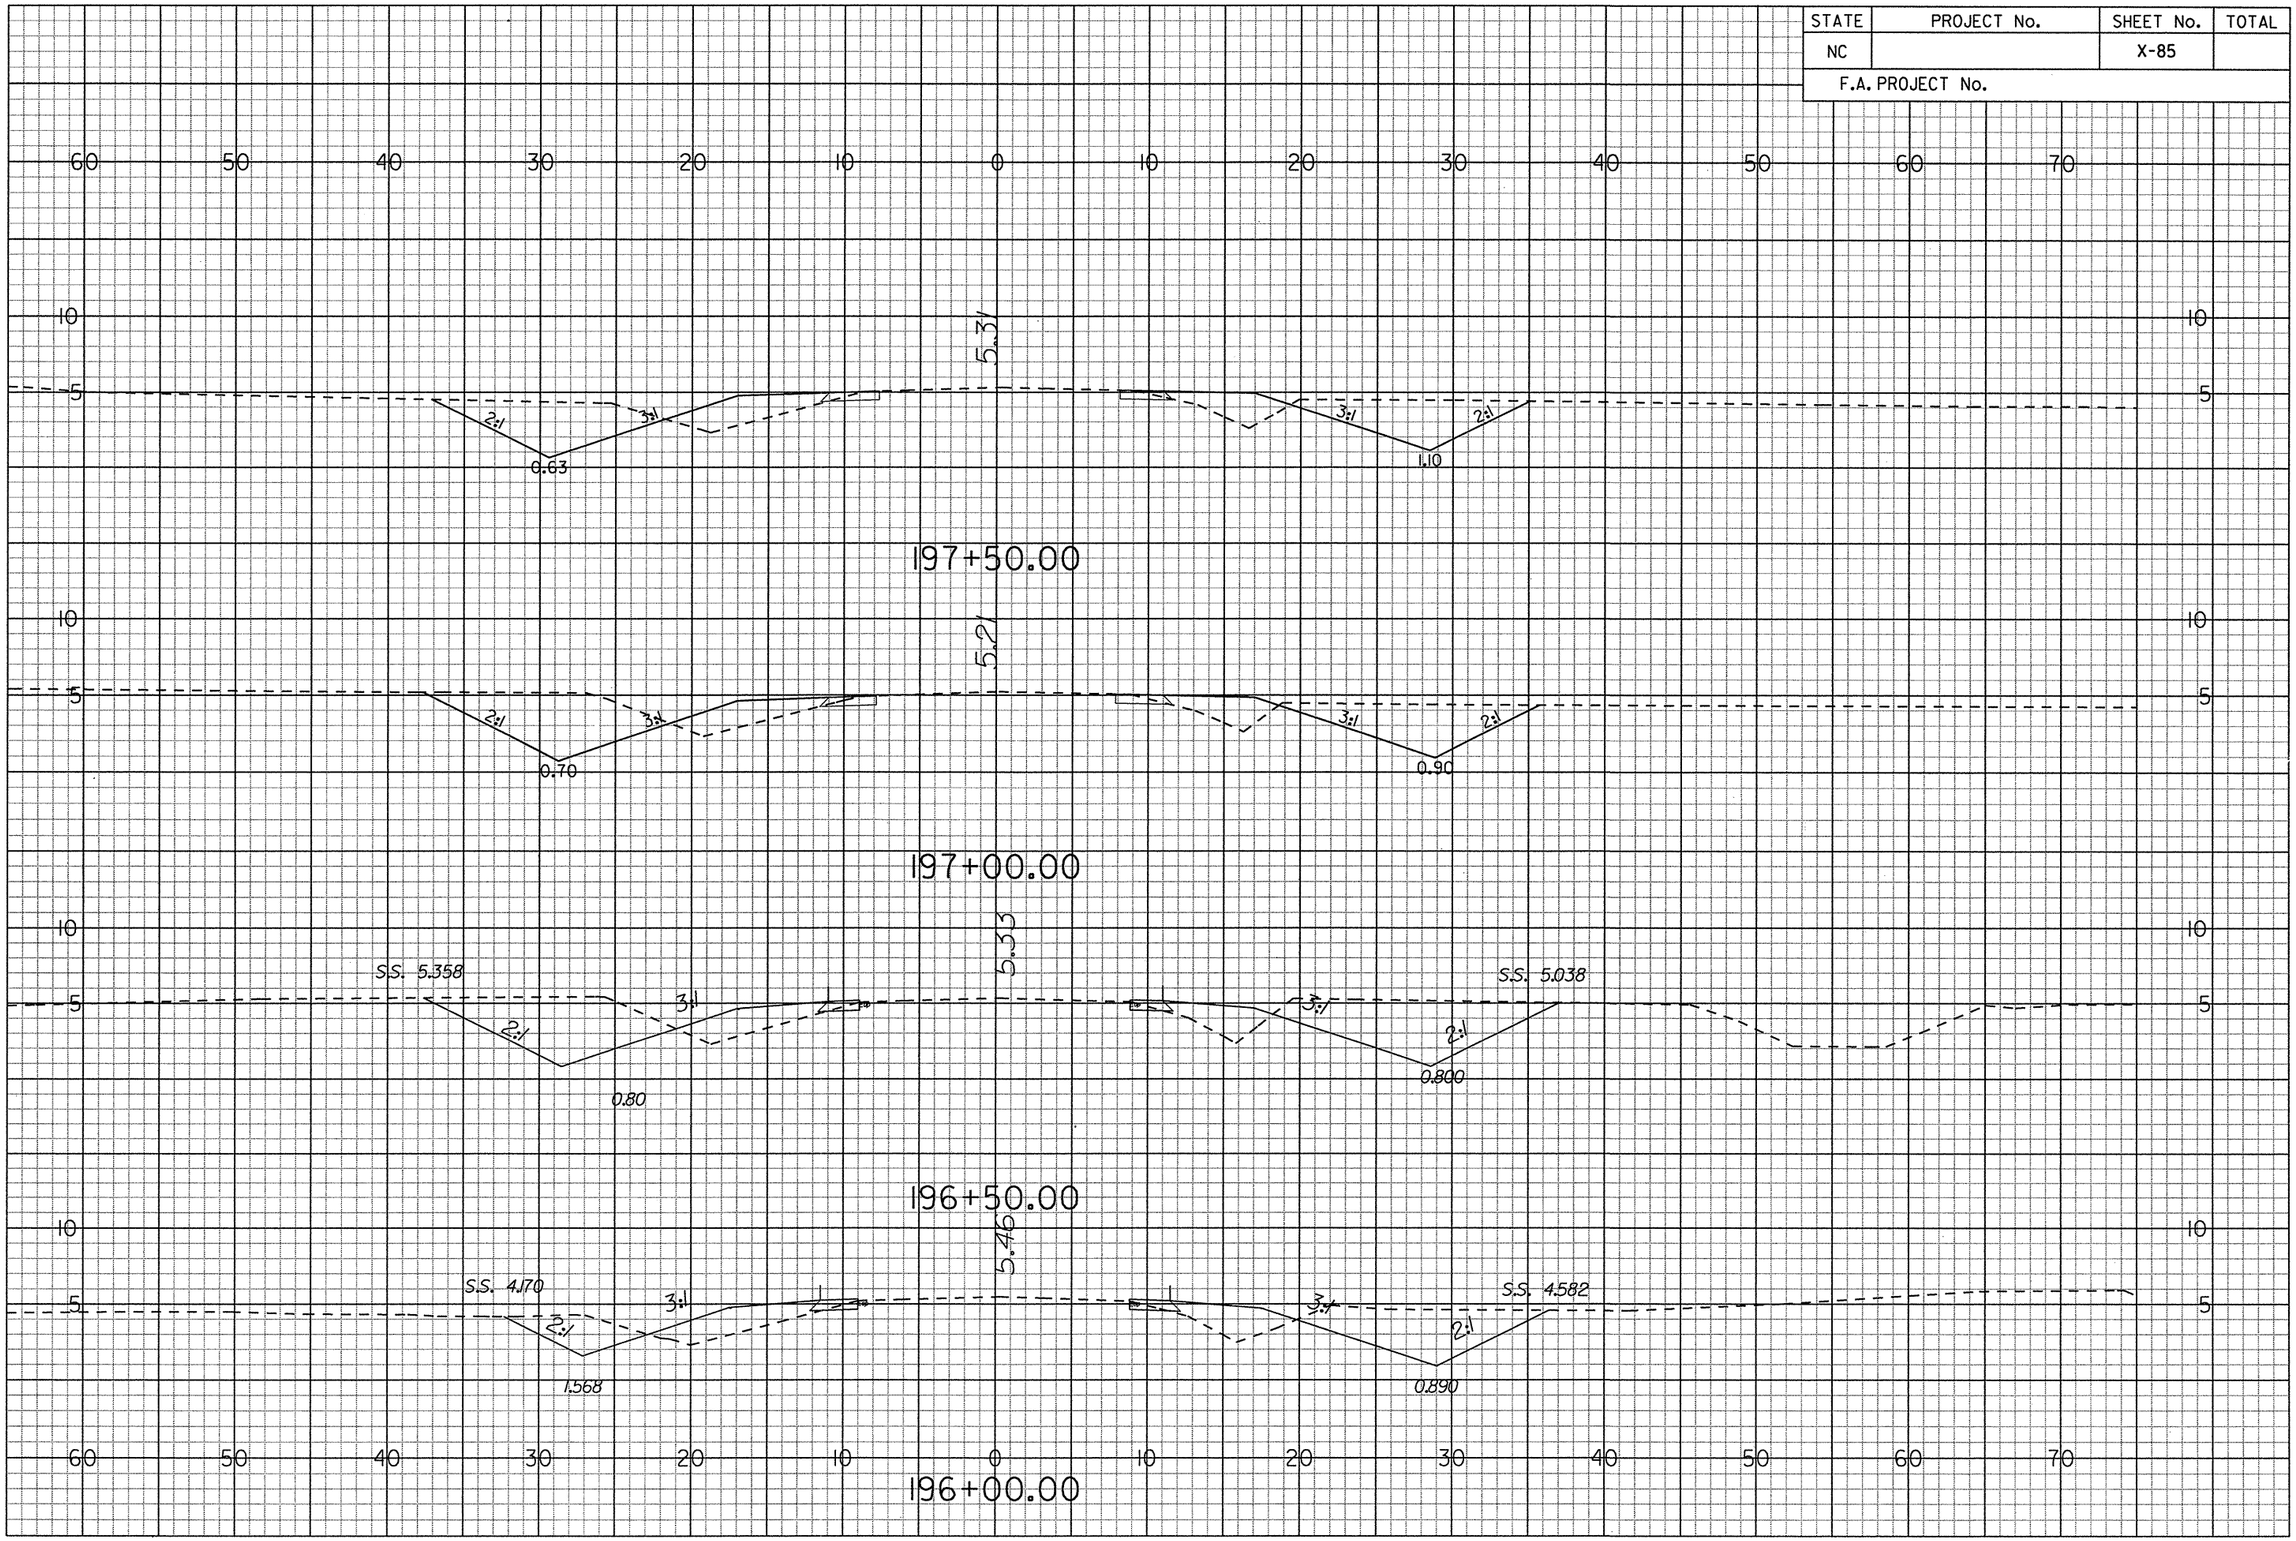

G:\Projects\20344\R-4429A\CADD\r4429a_rdy_xsc.dgn
prf
6/14/2006

STATE	PROJECT No.	SHEET No.	TOTAL
NC		X-86	
F.A. PROJECT No.			

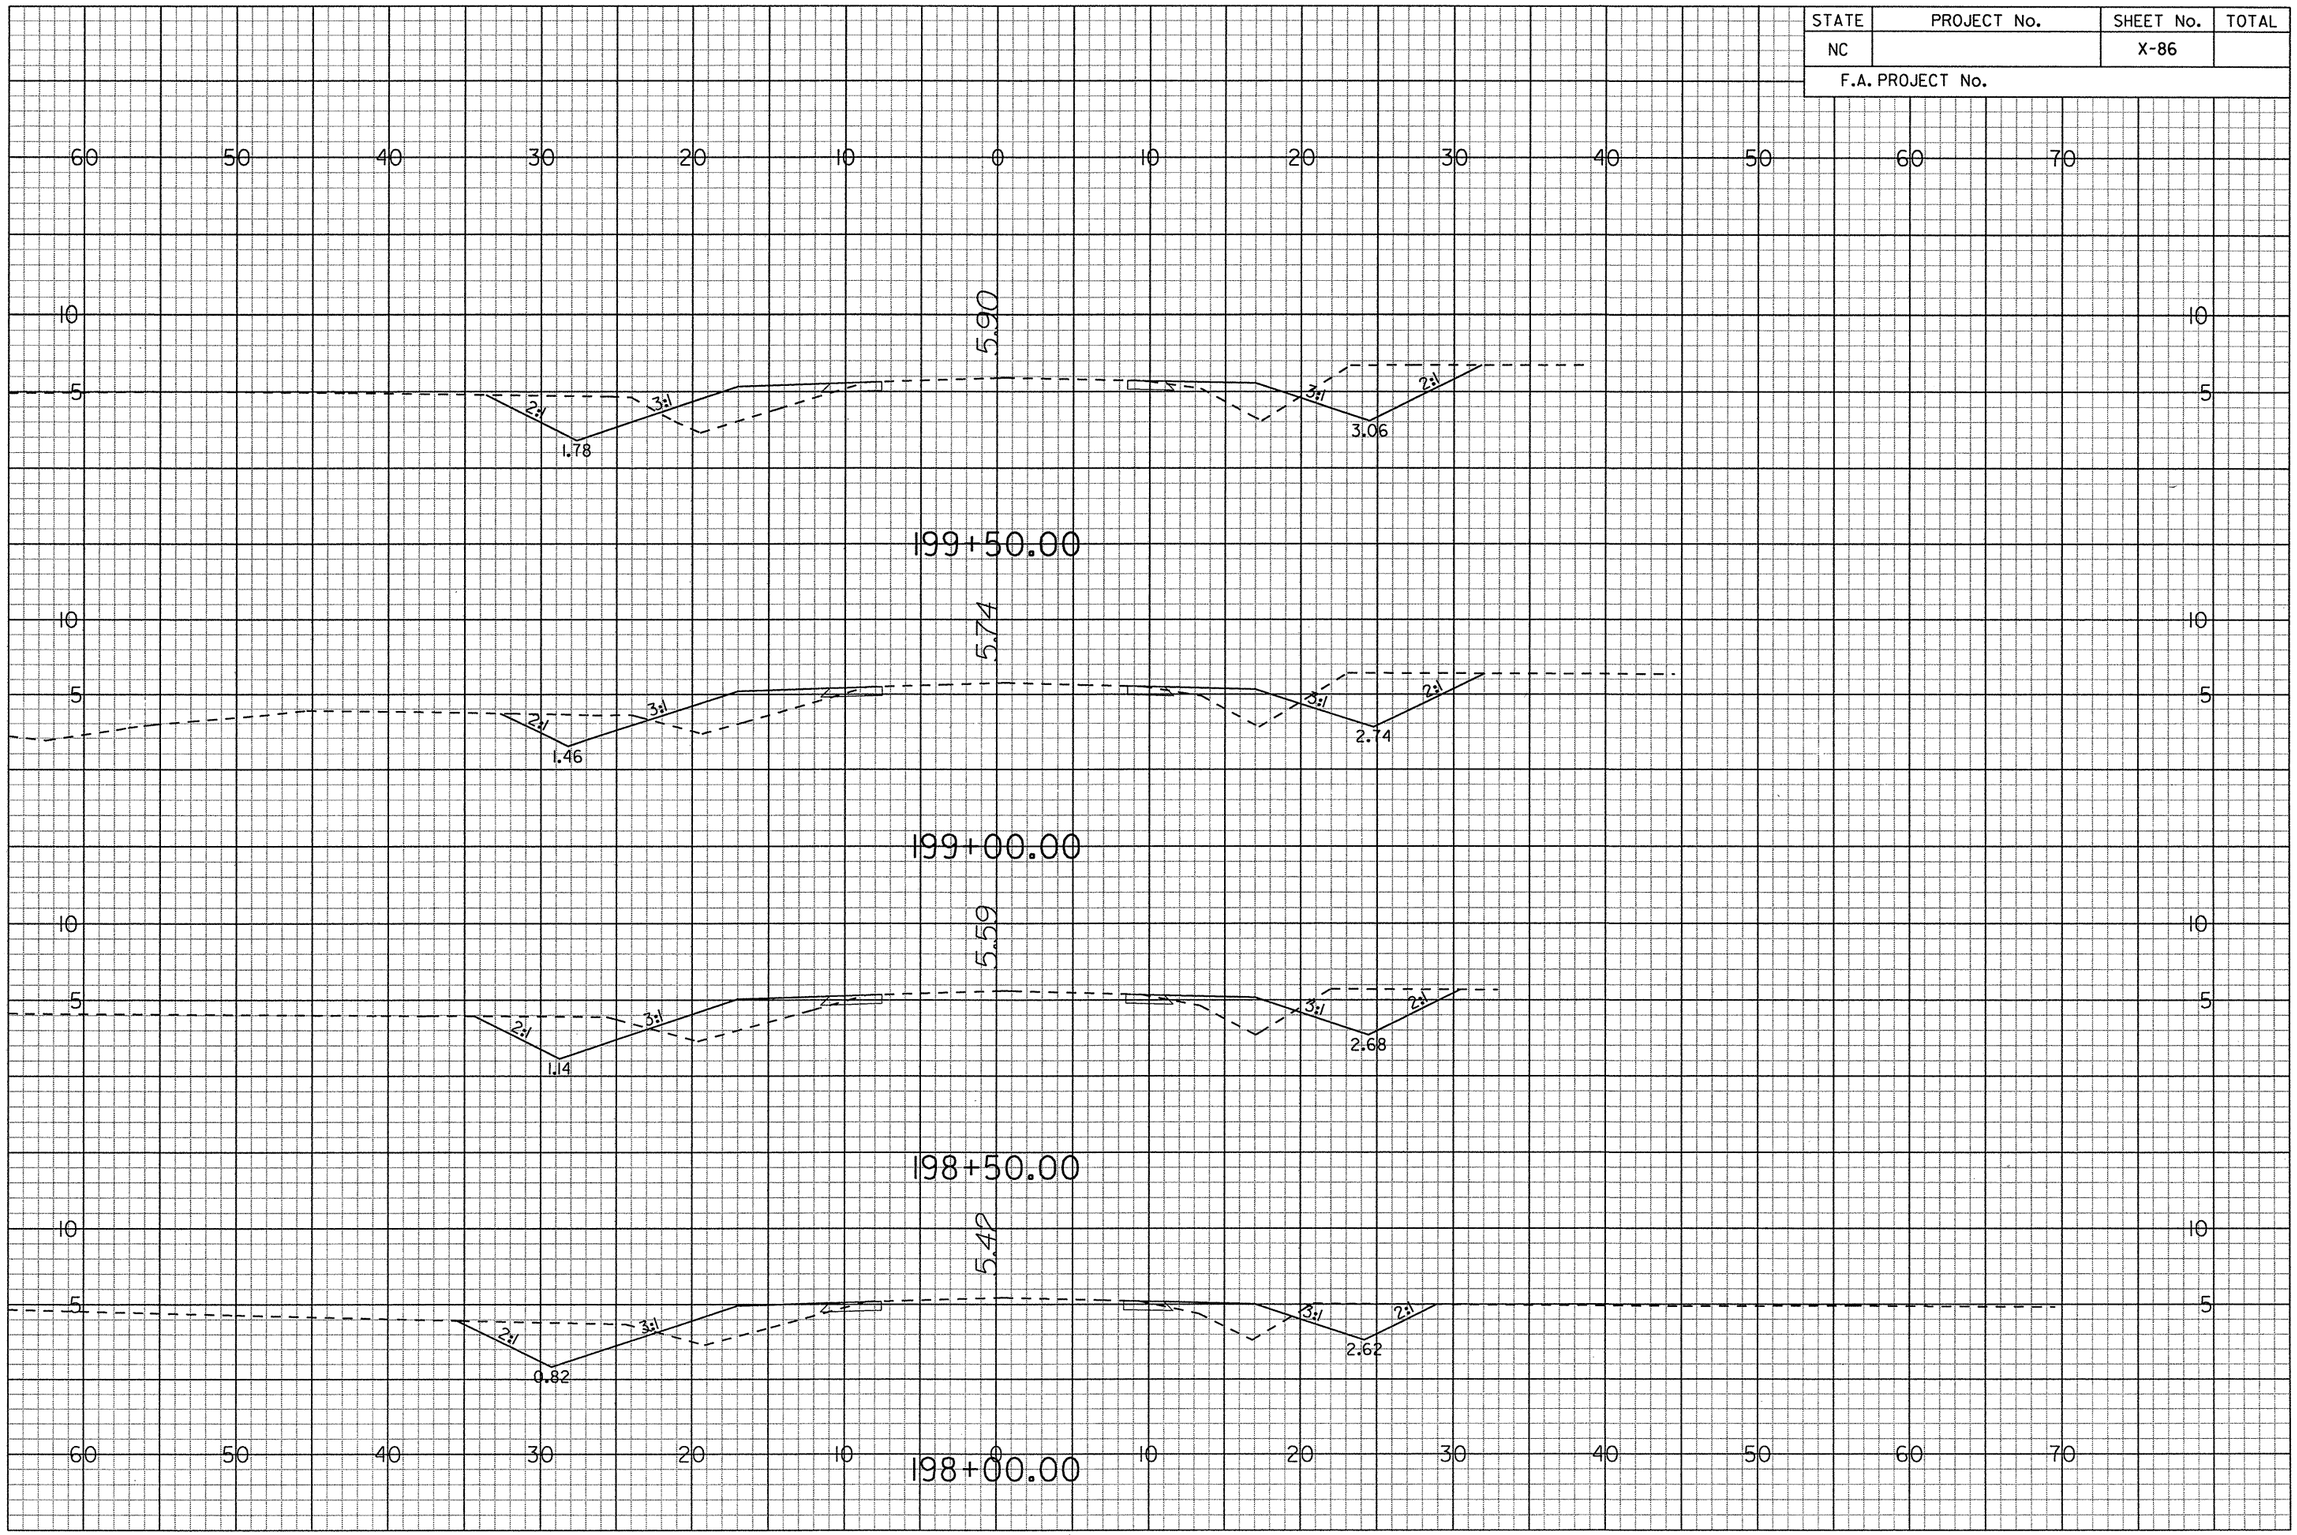

G:\Projects\20344\R-4429A\CADD\r-4429a_rdy_xsc.loy
prf
6/14/2006

STATE	PROJECT No.	SHEET No.	TOTAL
NC		X-87	
F.A. PROJECT No.			

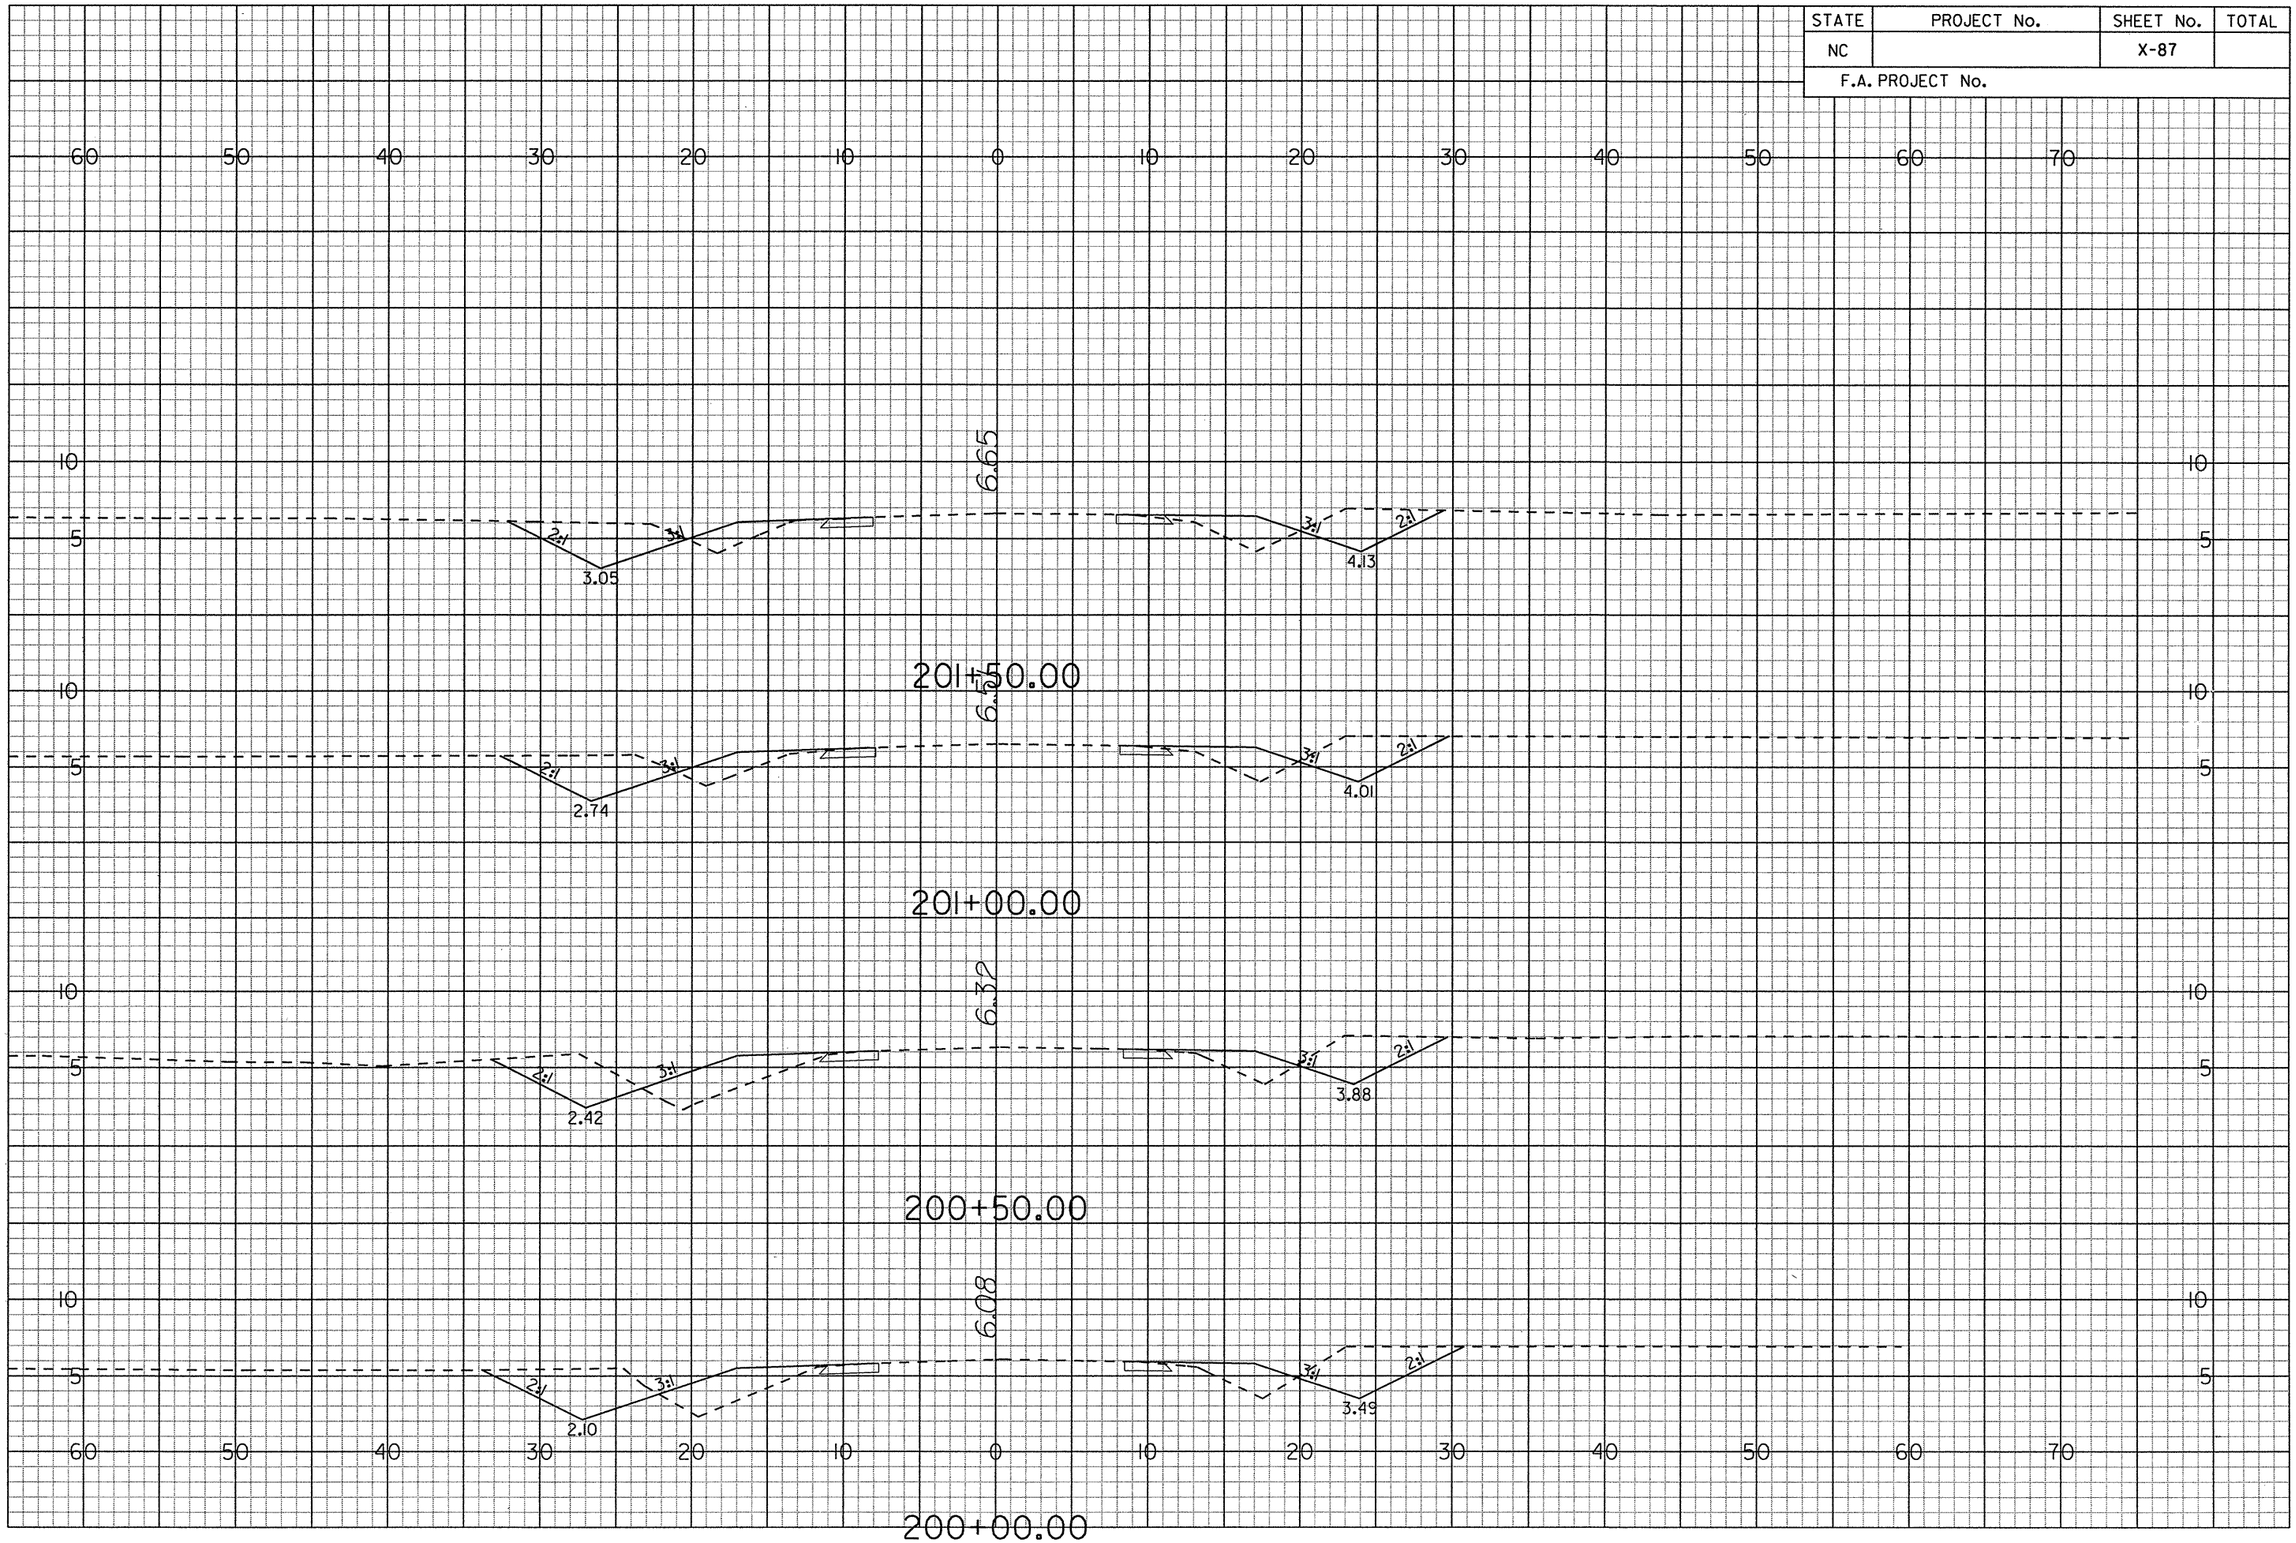

G:\Projects\20344\R-4429A\CADD\r4429a_rdy_xsc.loy
prf
6/14/2006

STATE	PROJECT No.	SHEET No.	TOTAL
NC		X-88	
F.A. PROJECT No.			

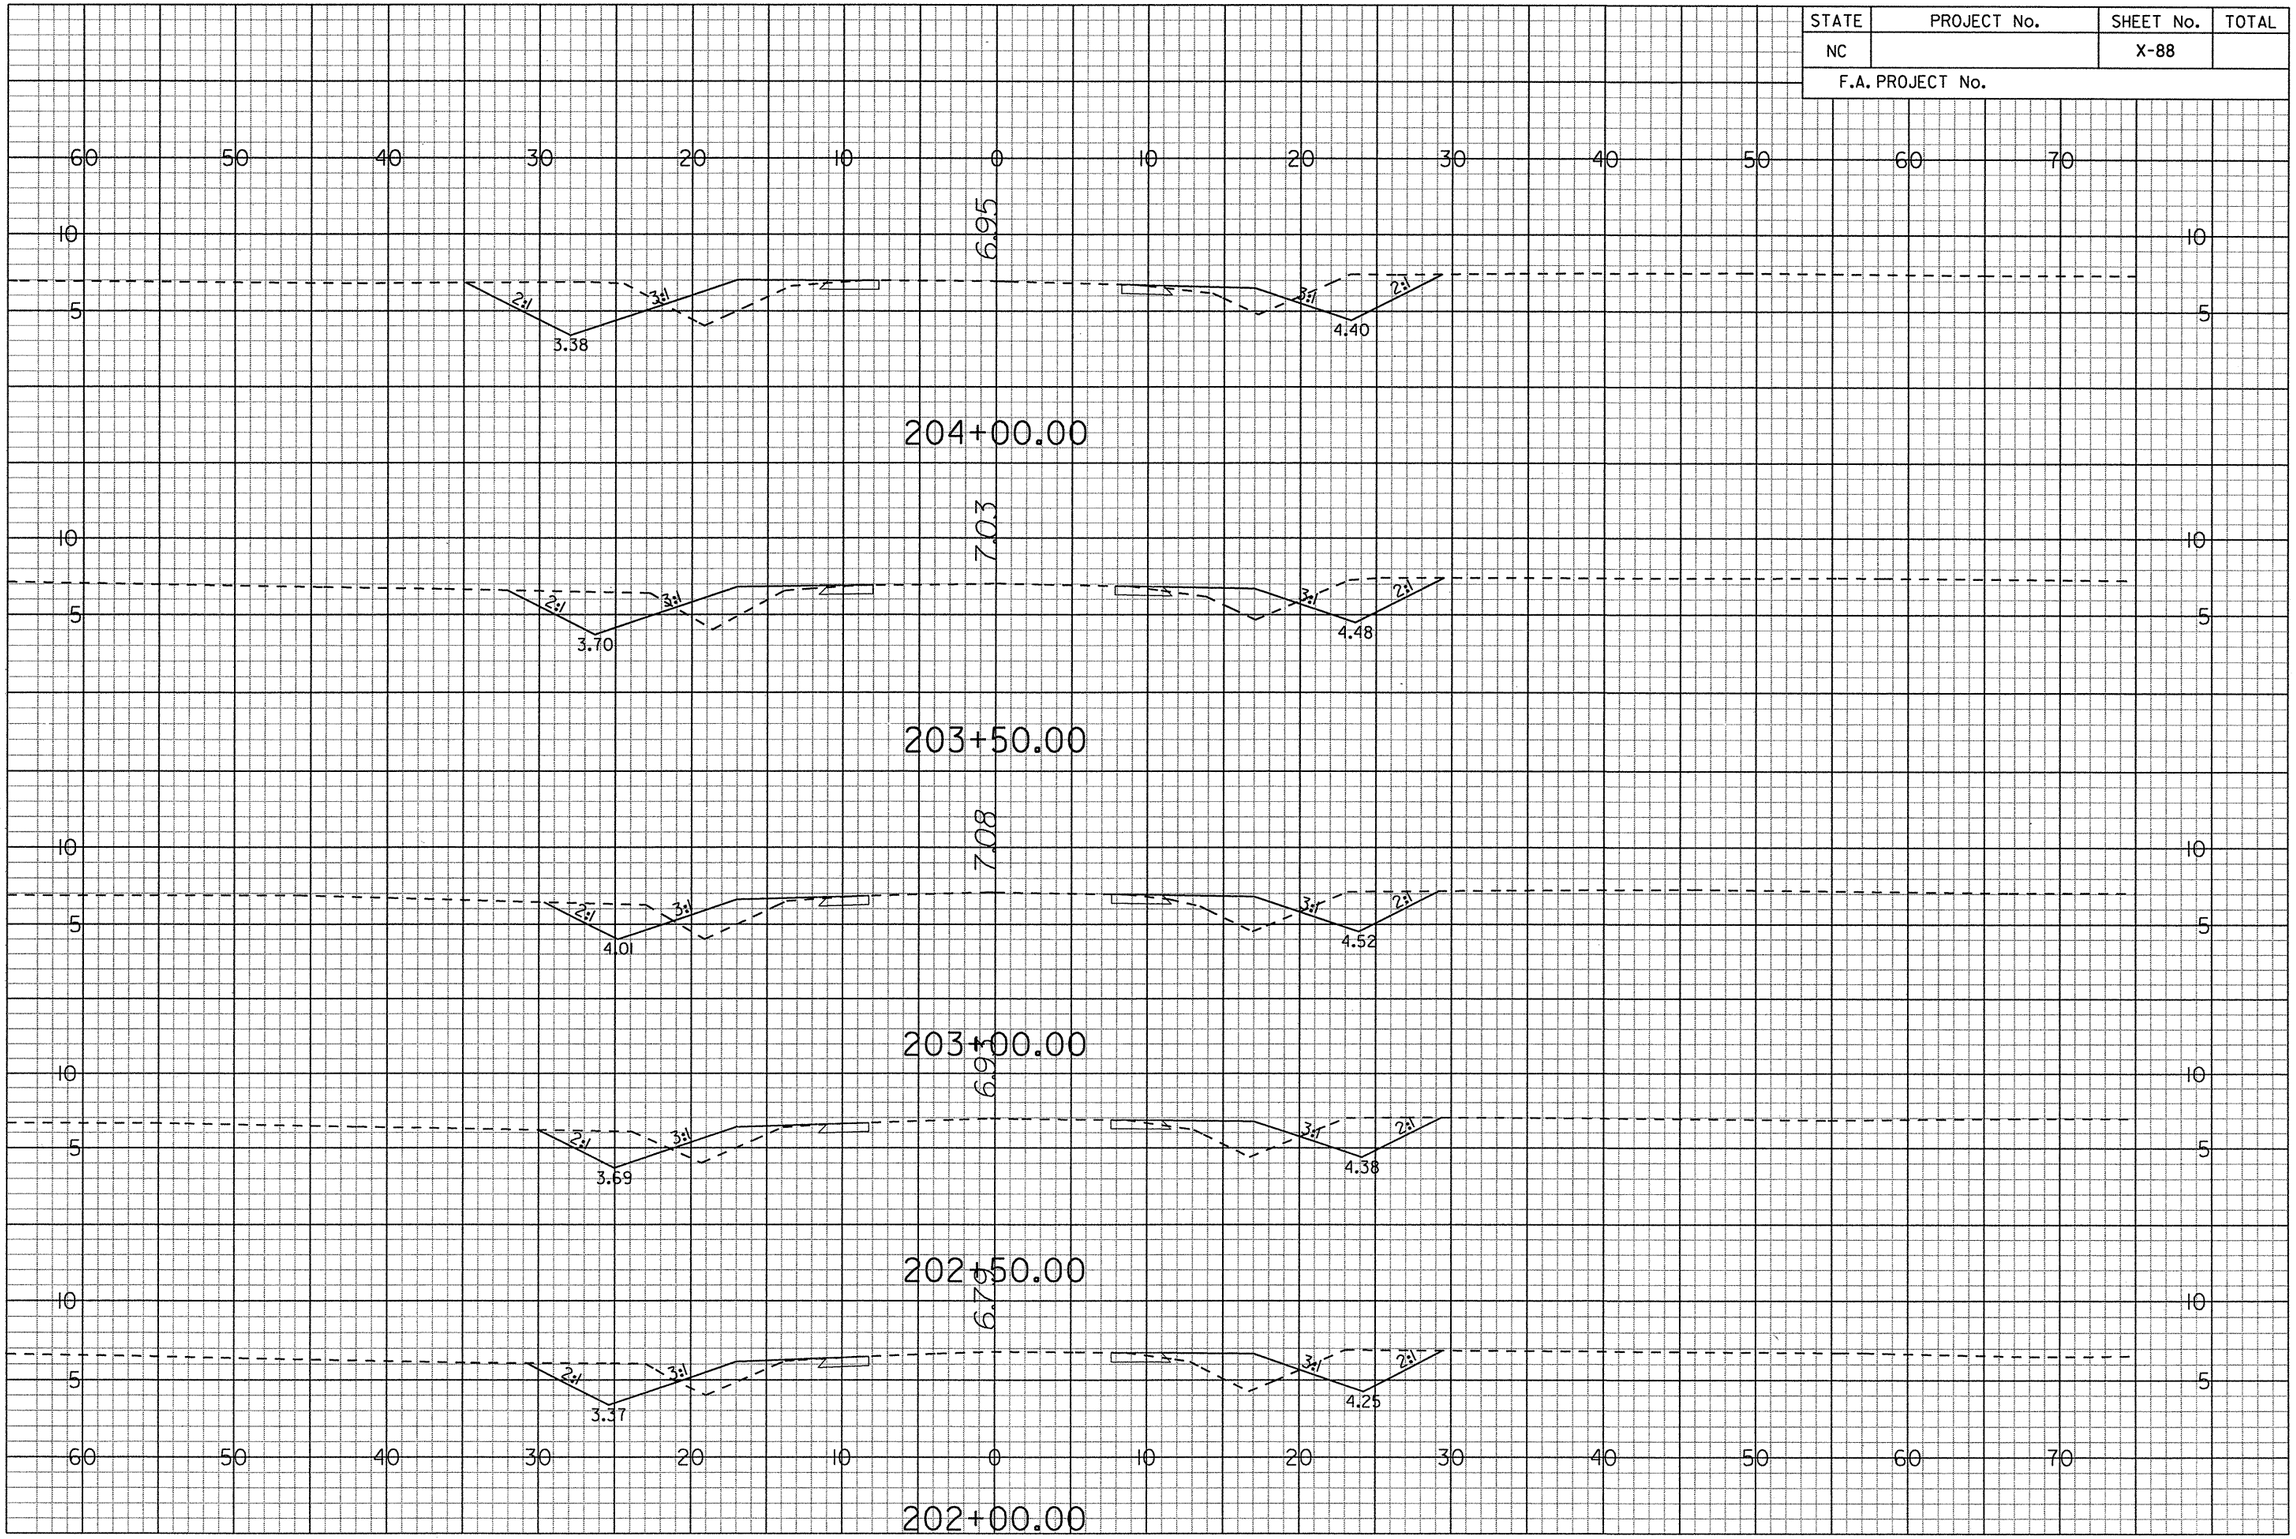

G:\Projects\20344\R-4429A\CADD\r4429a_rdy_xsclay
prf
6/14/2006

STATE	PROJECT No.	SHEET No.	TOTAL
NC		X-89	
F.A. PROJECT No.			

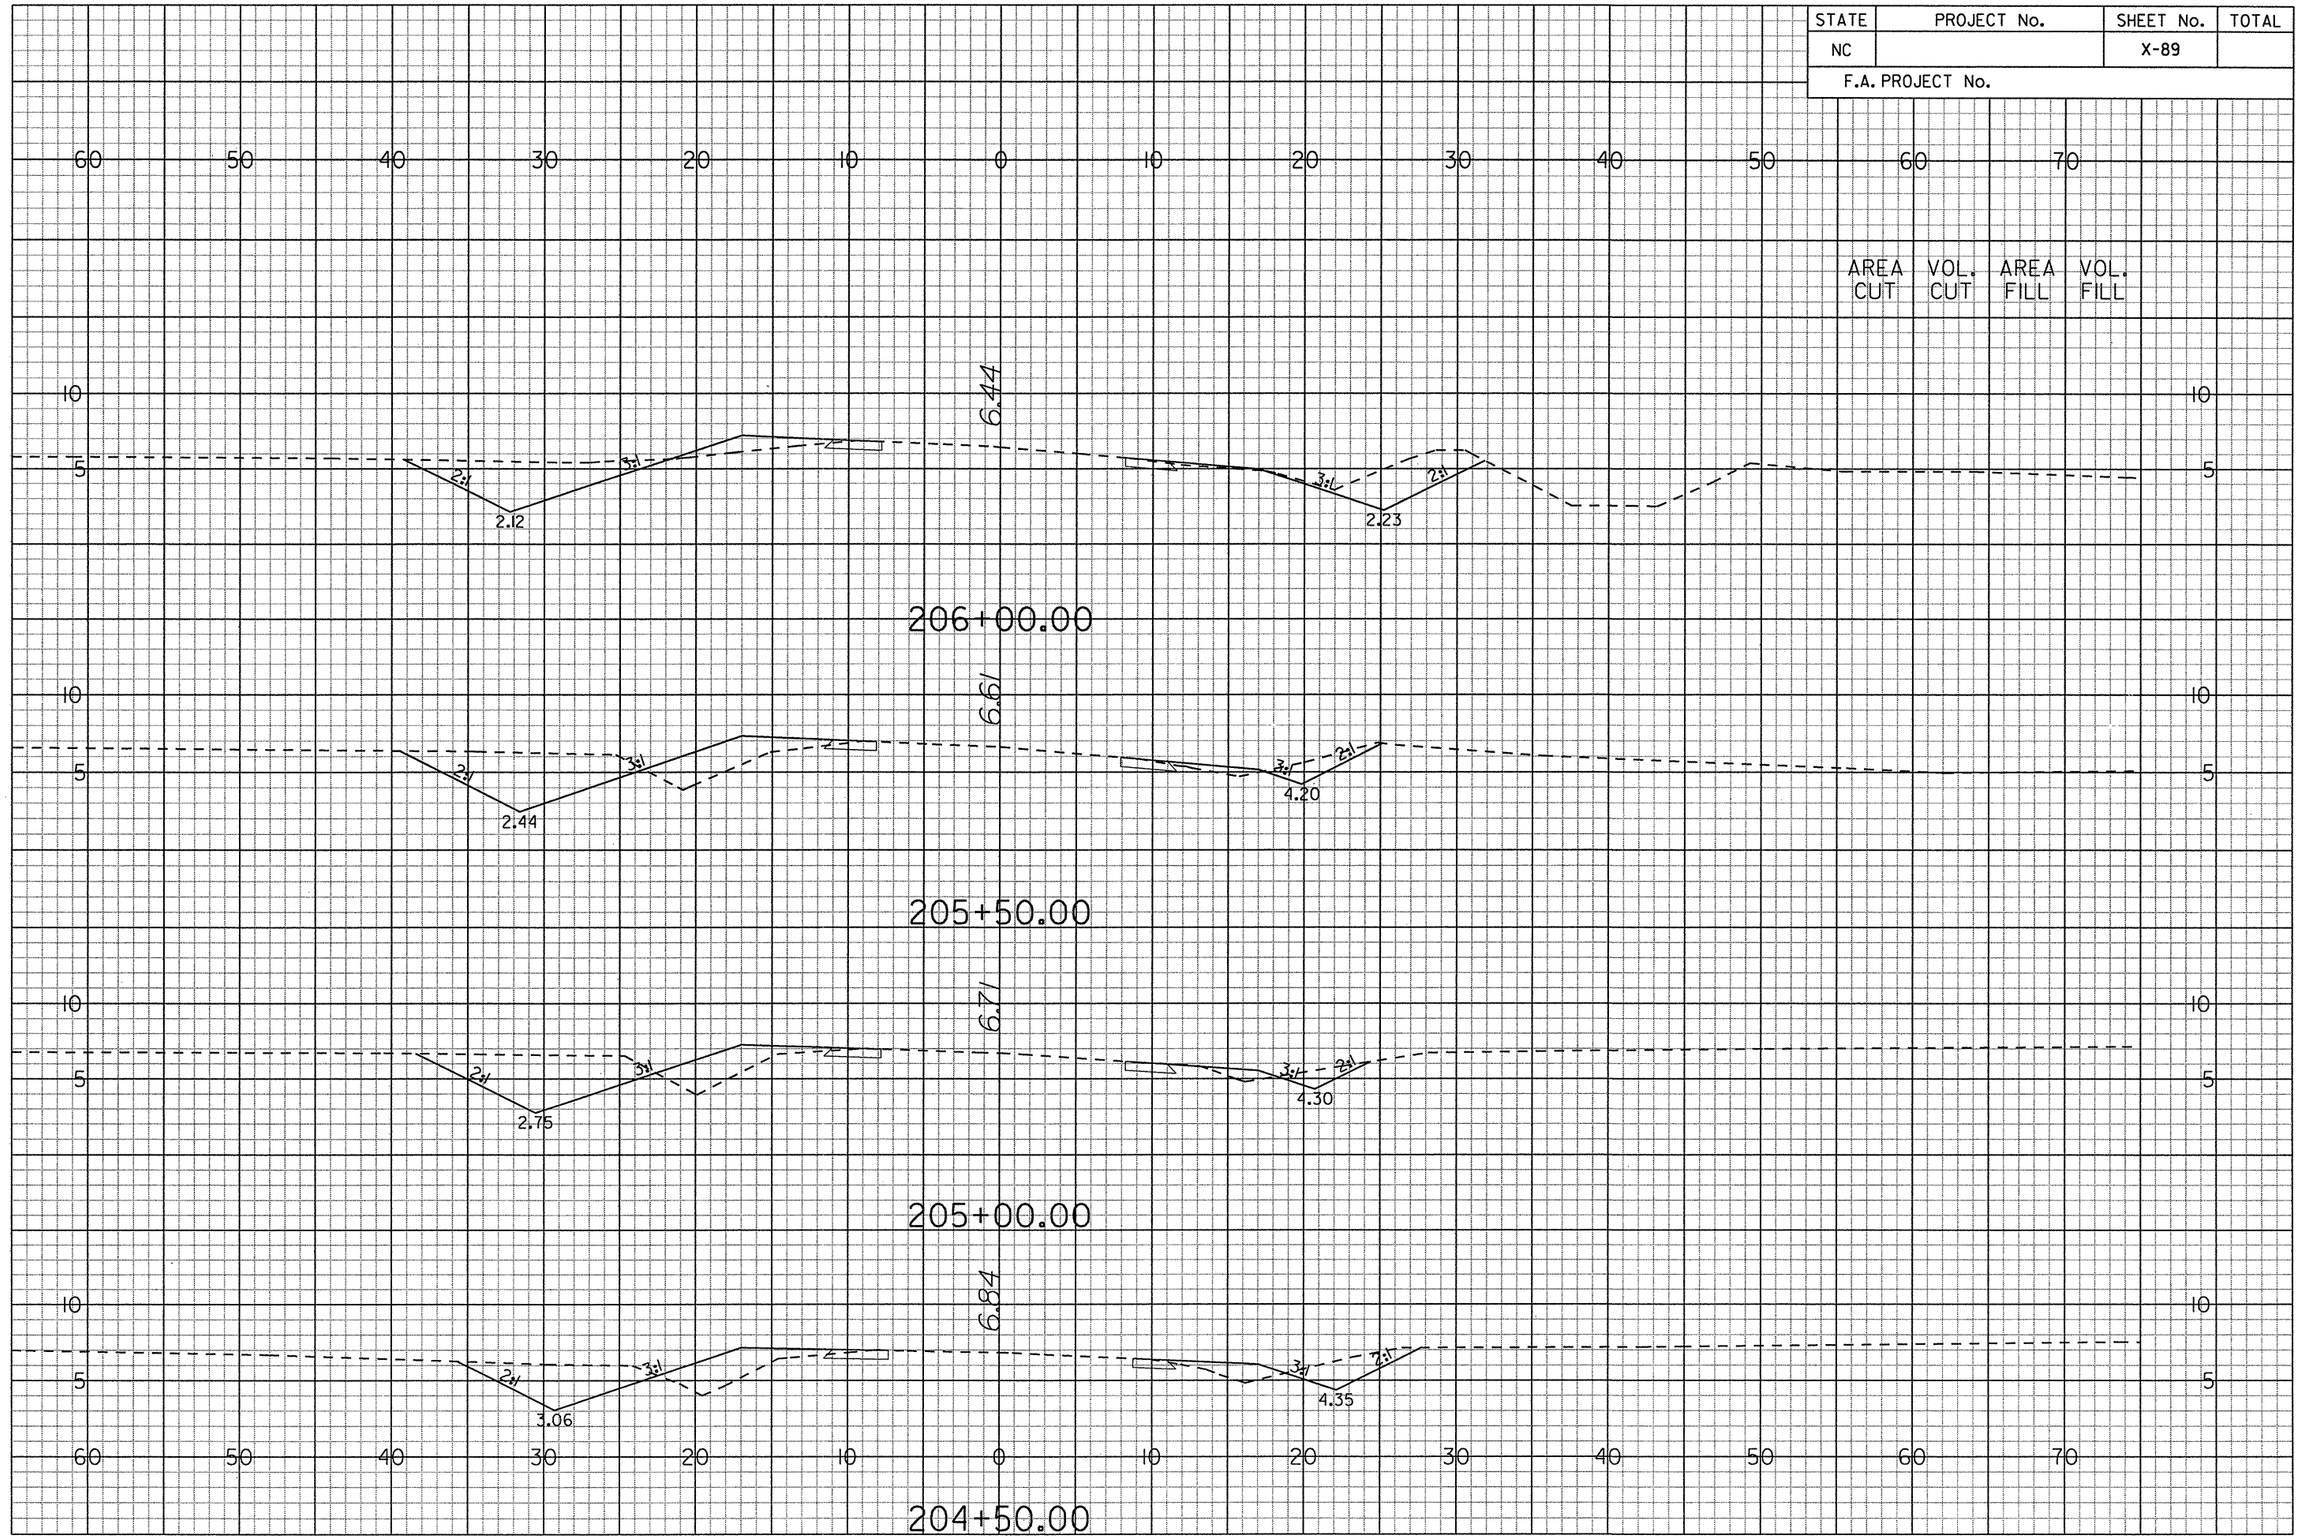

G:\Projects\20344\R-4429A\CADD\r4429a_rdy_xsc.lay
prf
6/14/2006

STATE	PROJECT No.	SHEET No.	TOTAL
NC		X-90	
F.A. PROJECT No.			

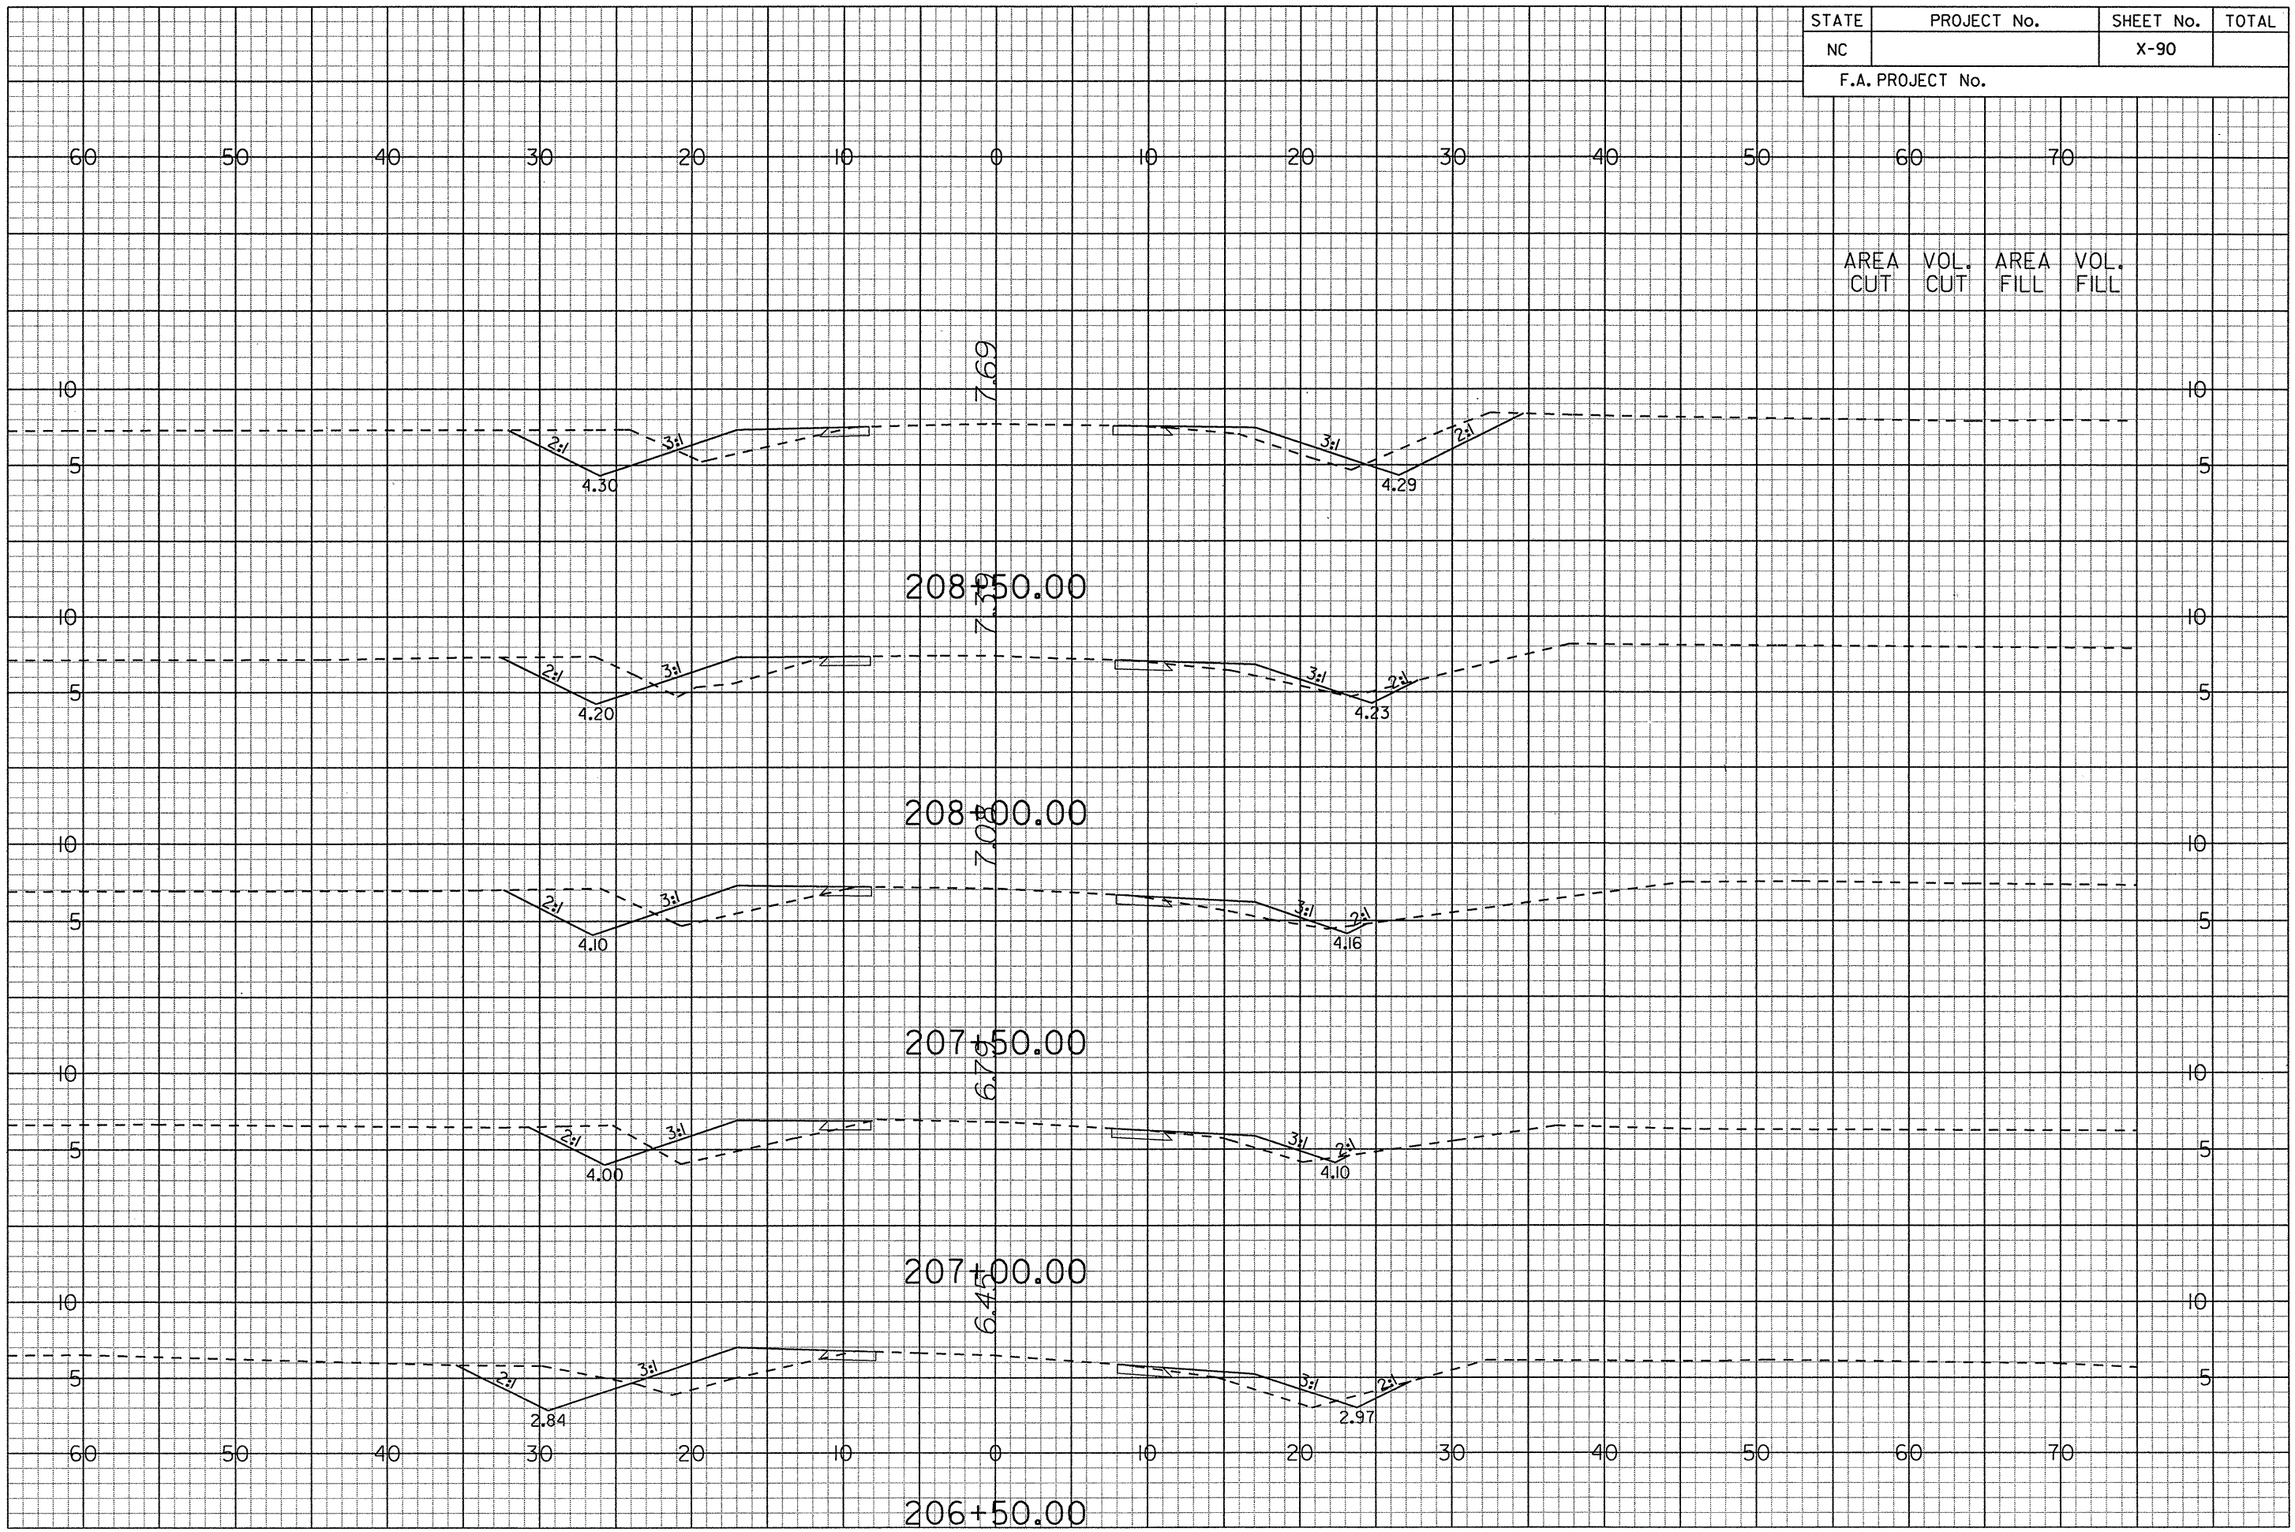

G:\Projects\20341\R-4429A\CADD\r4429a_rdy_xsc.lay
prf
6/14/2006

STATE	PROJECT No.	SHEET No.	TOTAL
NC		X-91	
F.A. PROJECT No.			

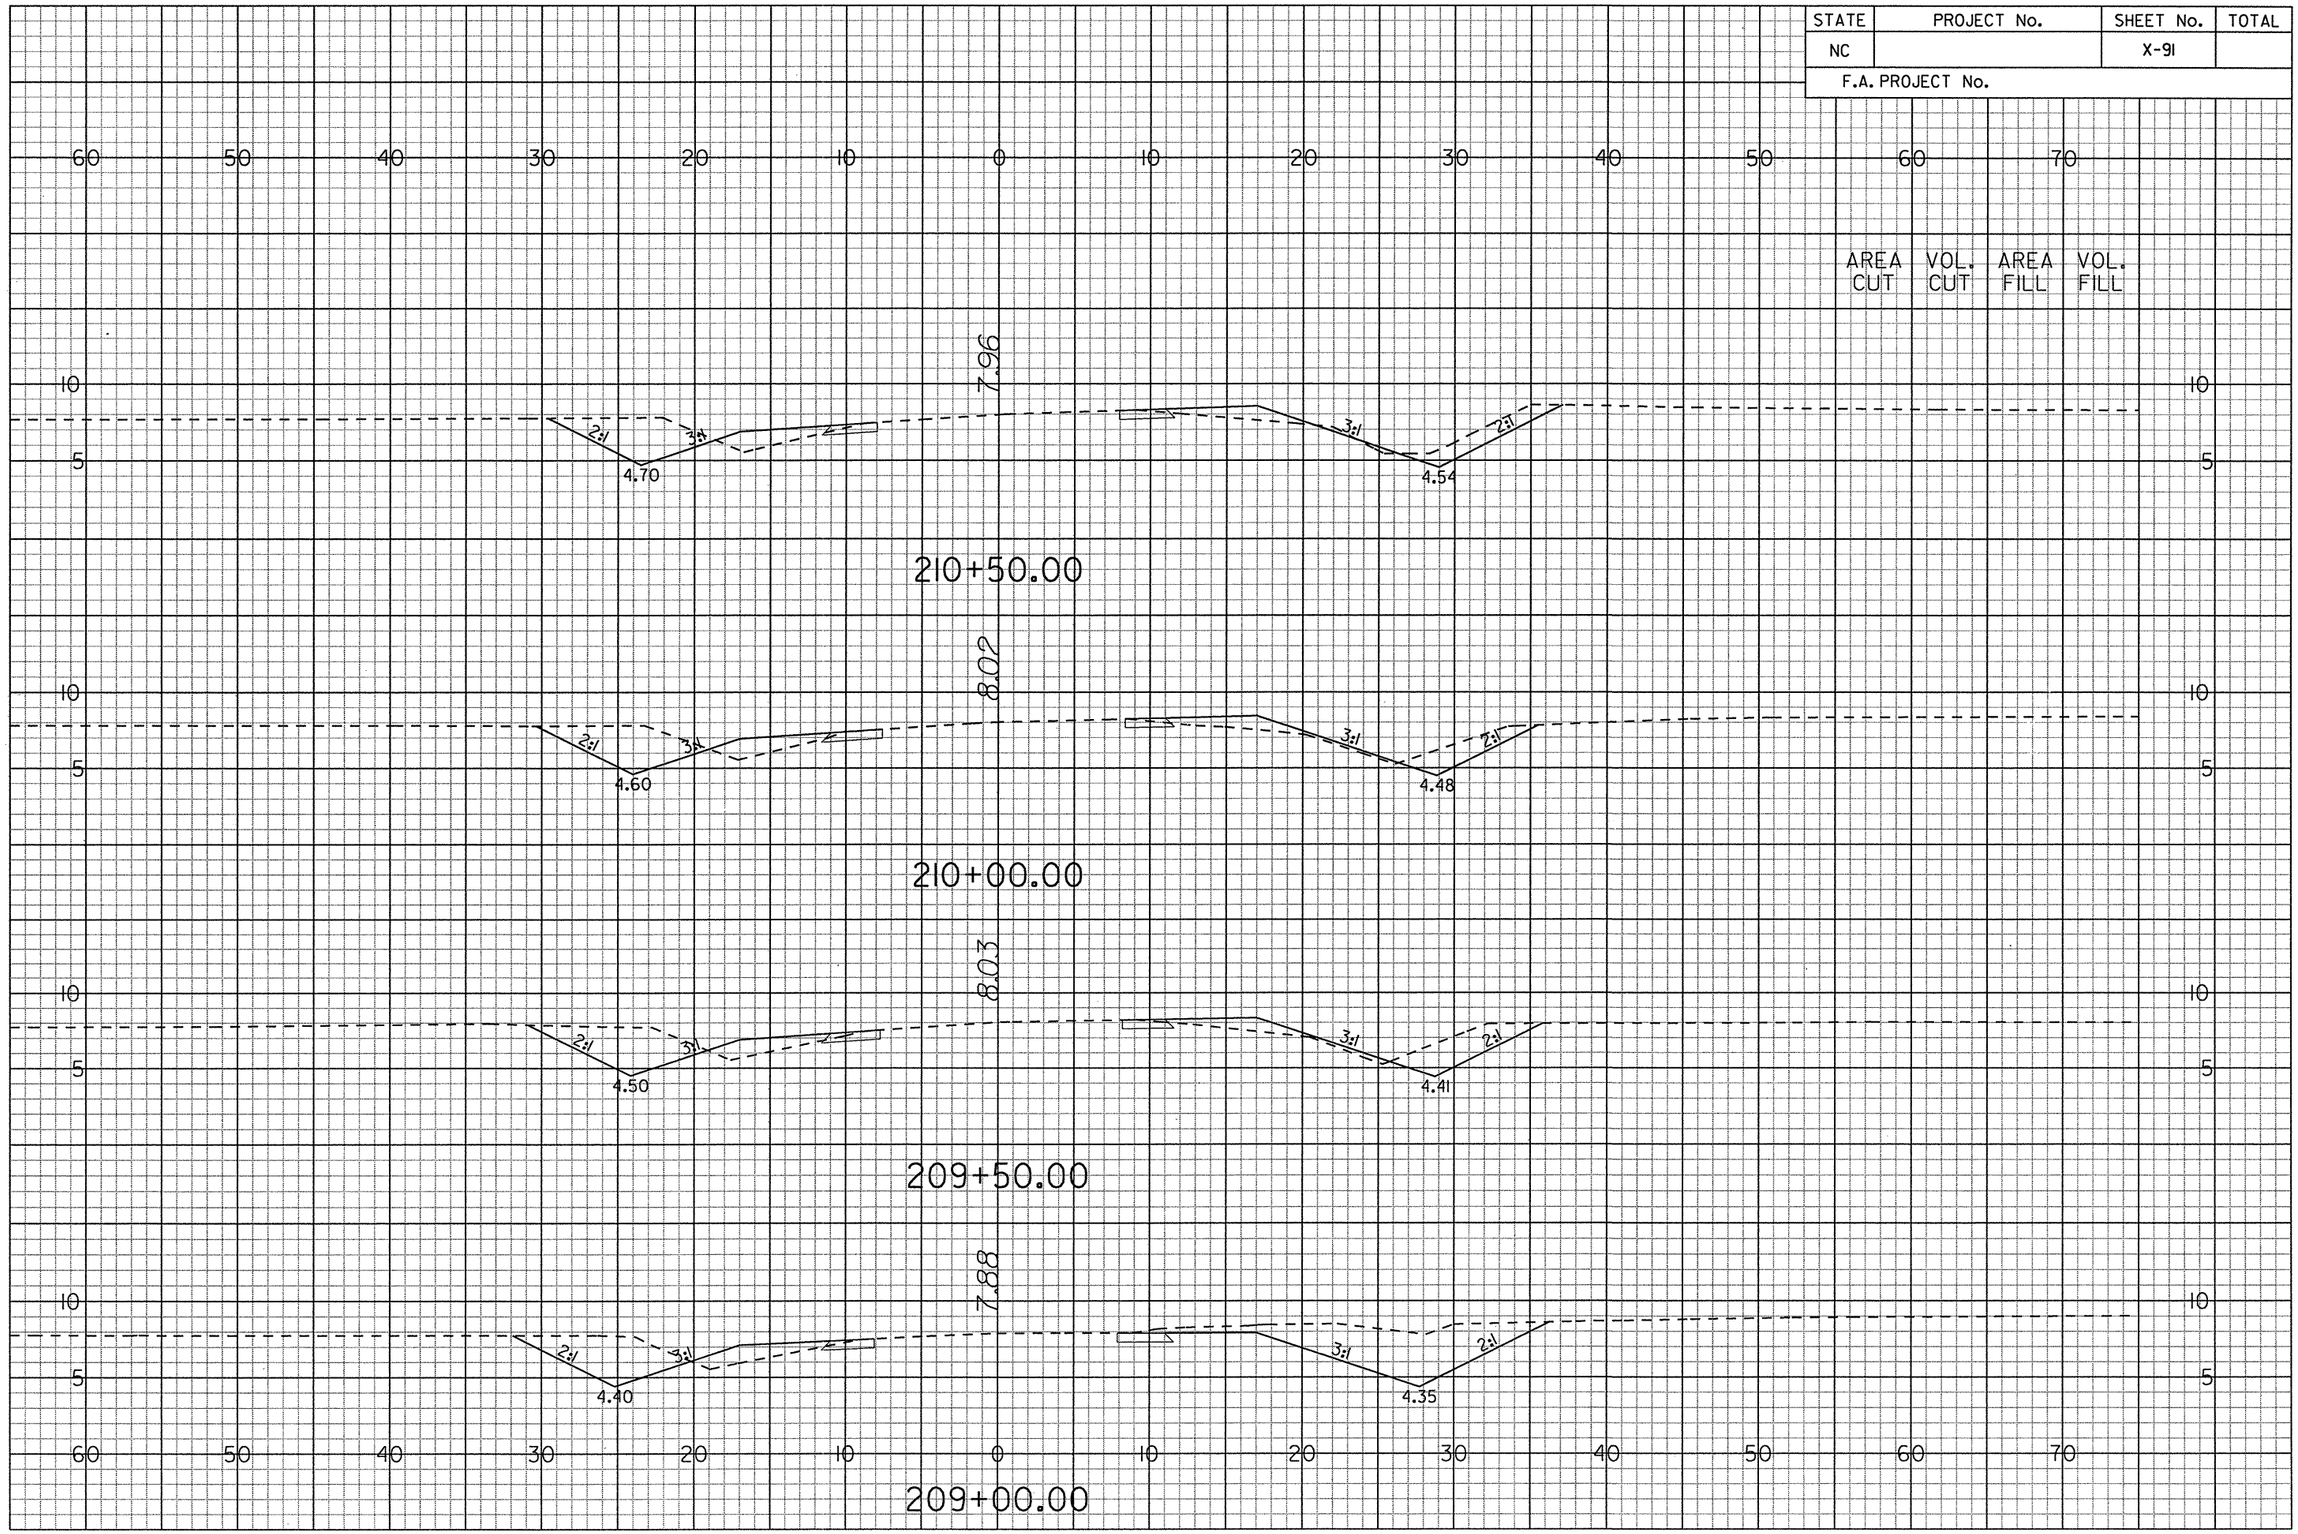

G:\Projects\20344\R-4429A\CADD\r4429a_rdy_xsc.lay
pr f
6/14/2006

STATE	PROJECT No.	SHEET No.	TOTAL
NC		X-92	
F.A. PROJECT No.			

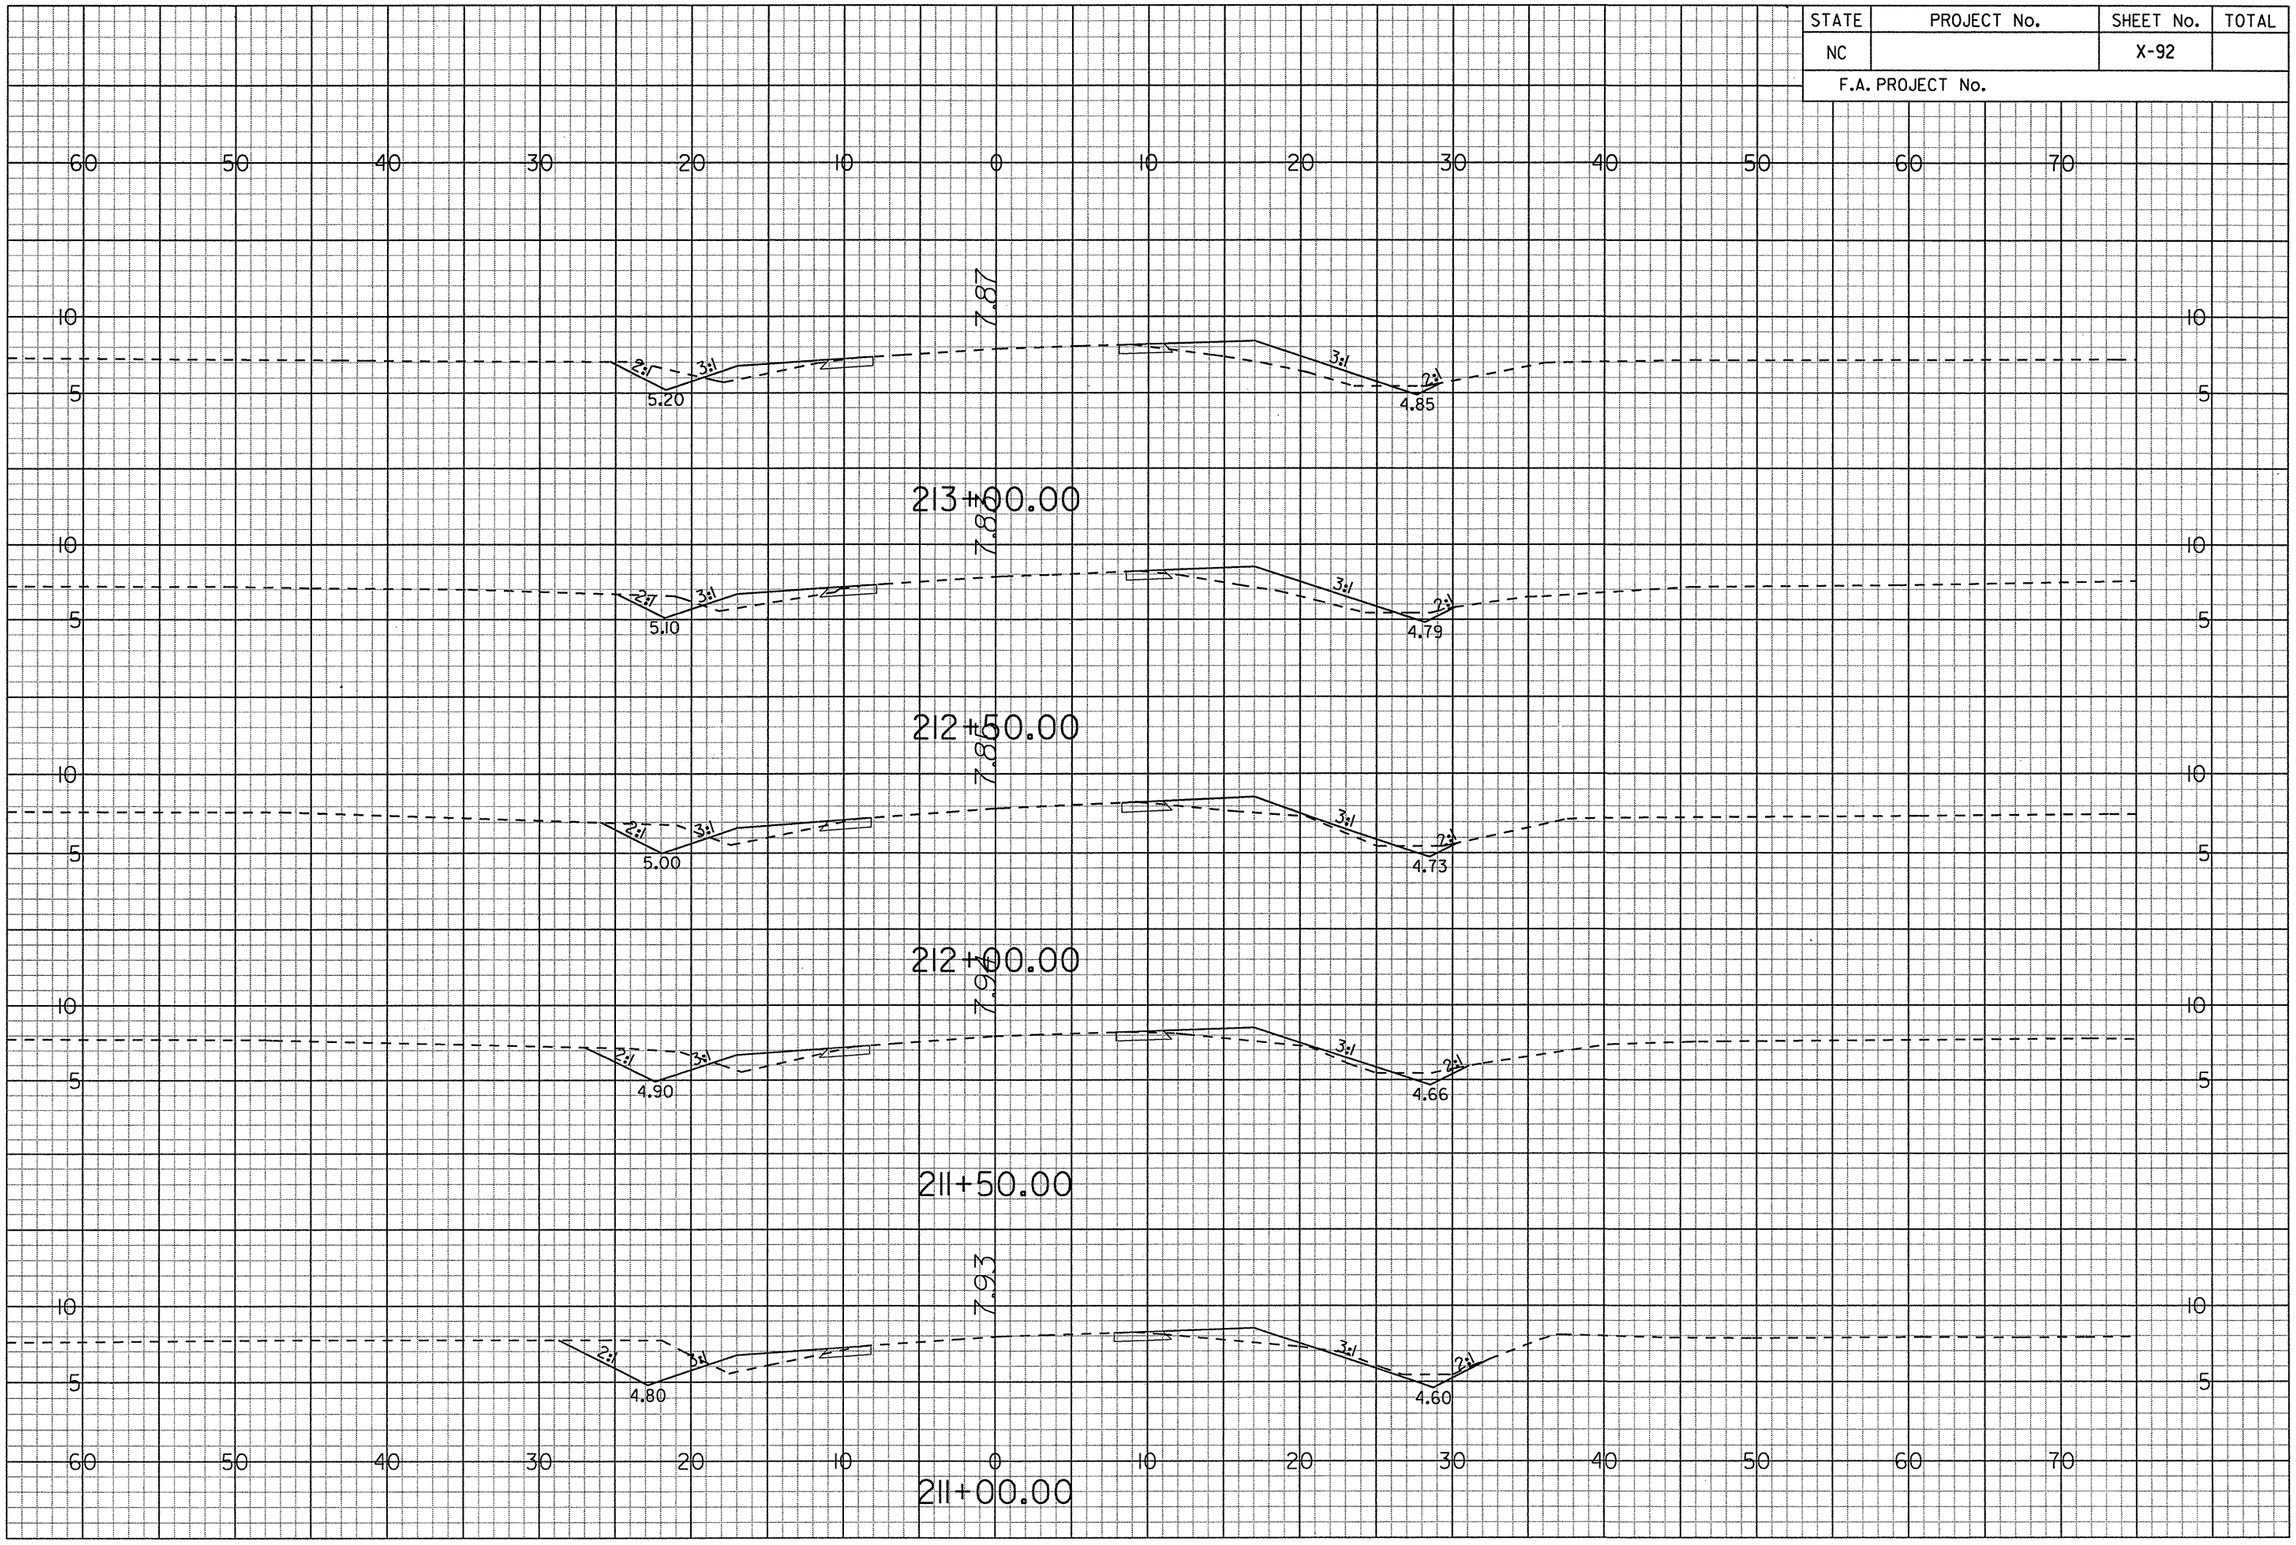

G:\Projects\20344\R-4429A\CADD\r-4429a_rdy_xsc.loy
prf
6/14/2006

STATE	PROJECT No.	SHEET No.	TOTAL
NC		X-93	
F.A. PROJECT No.			

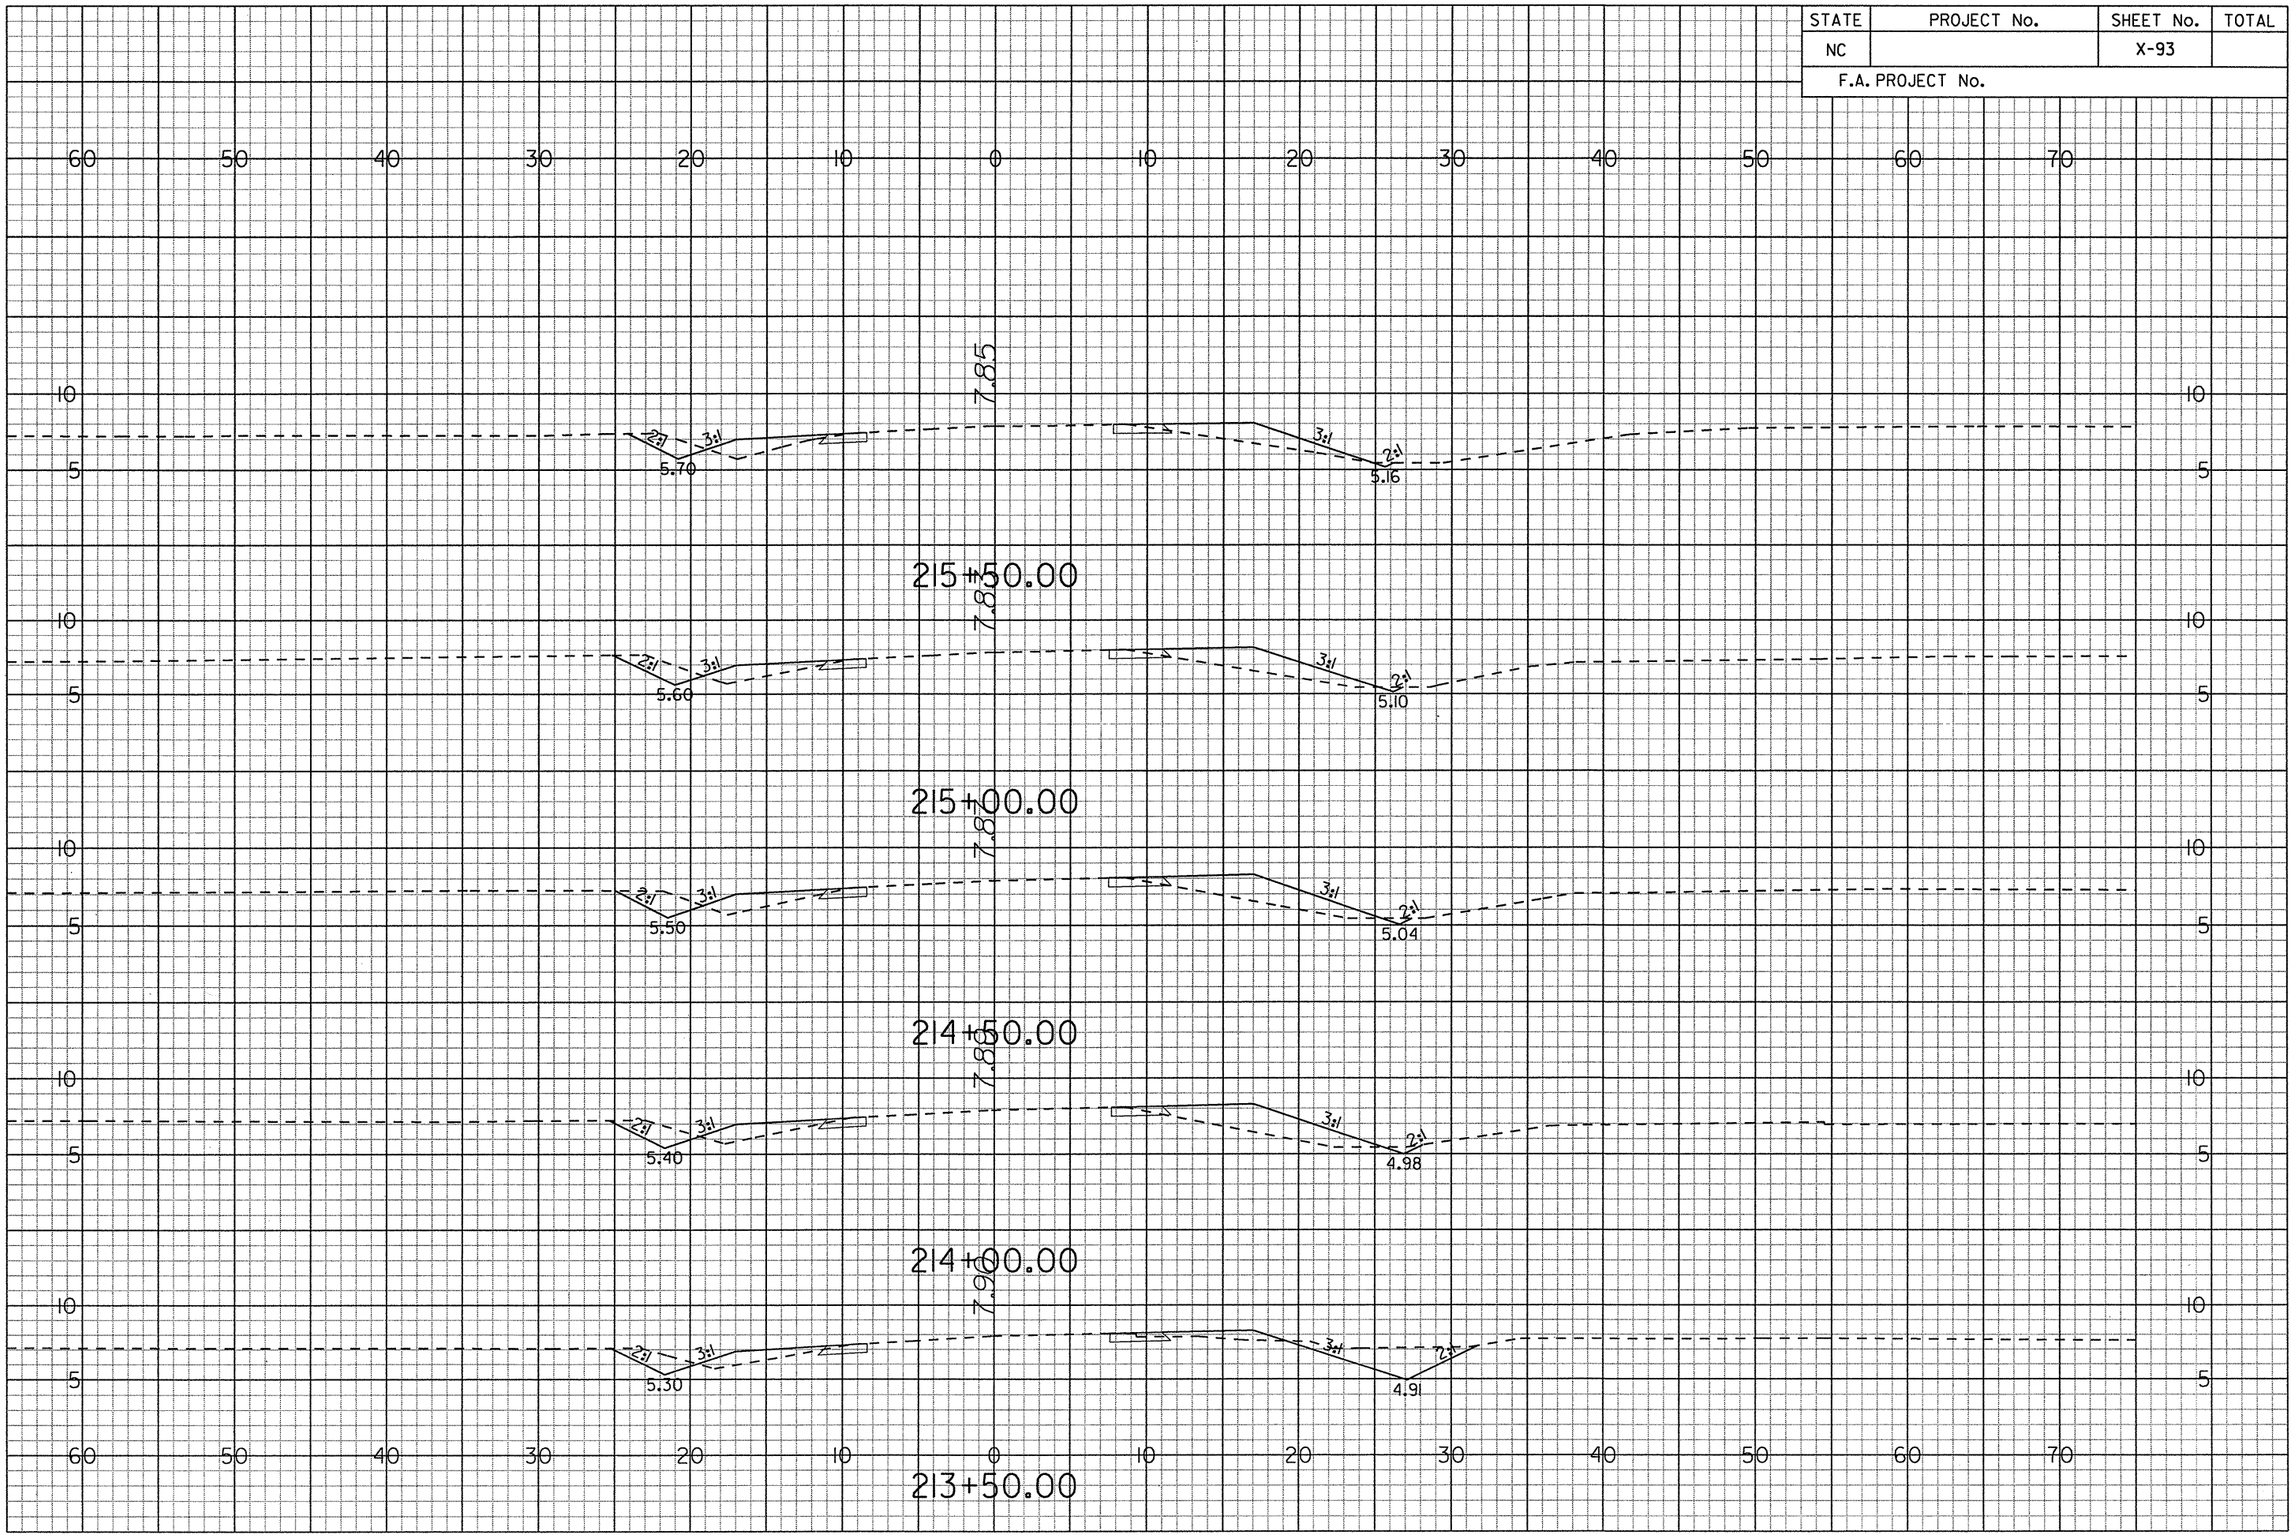

0 5 10

G:\Projects\20344\R-4429A\CADD\r-4429a_rdy_xsc.loy
prf
6/14/2006

STATE	PROJECT No.	SHEET No.	TOTAL
NC		X-94	
F.A. PROJECT No.			

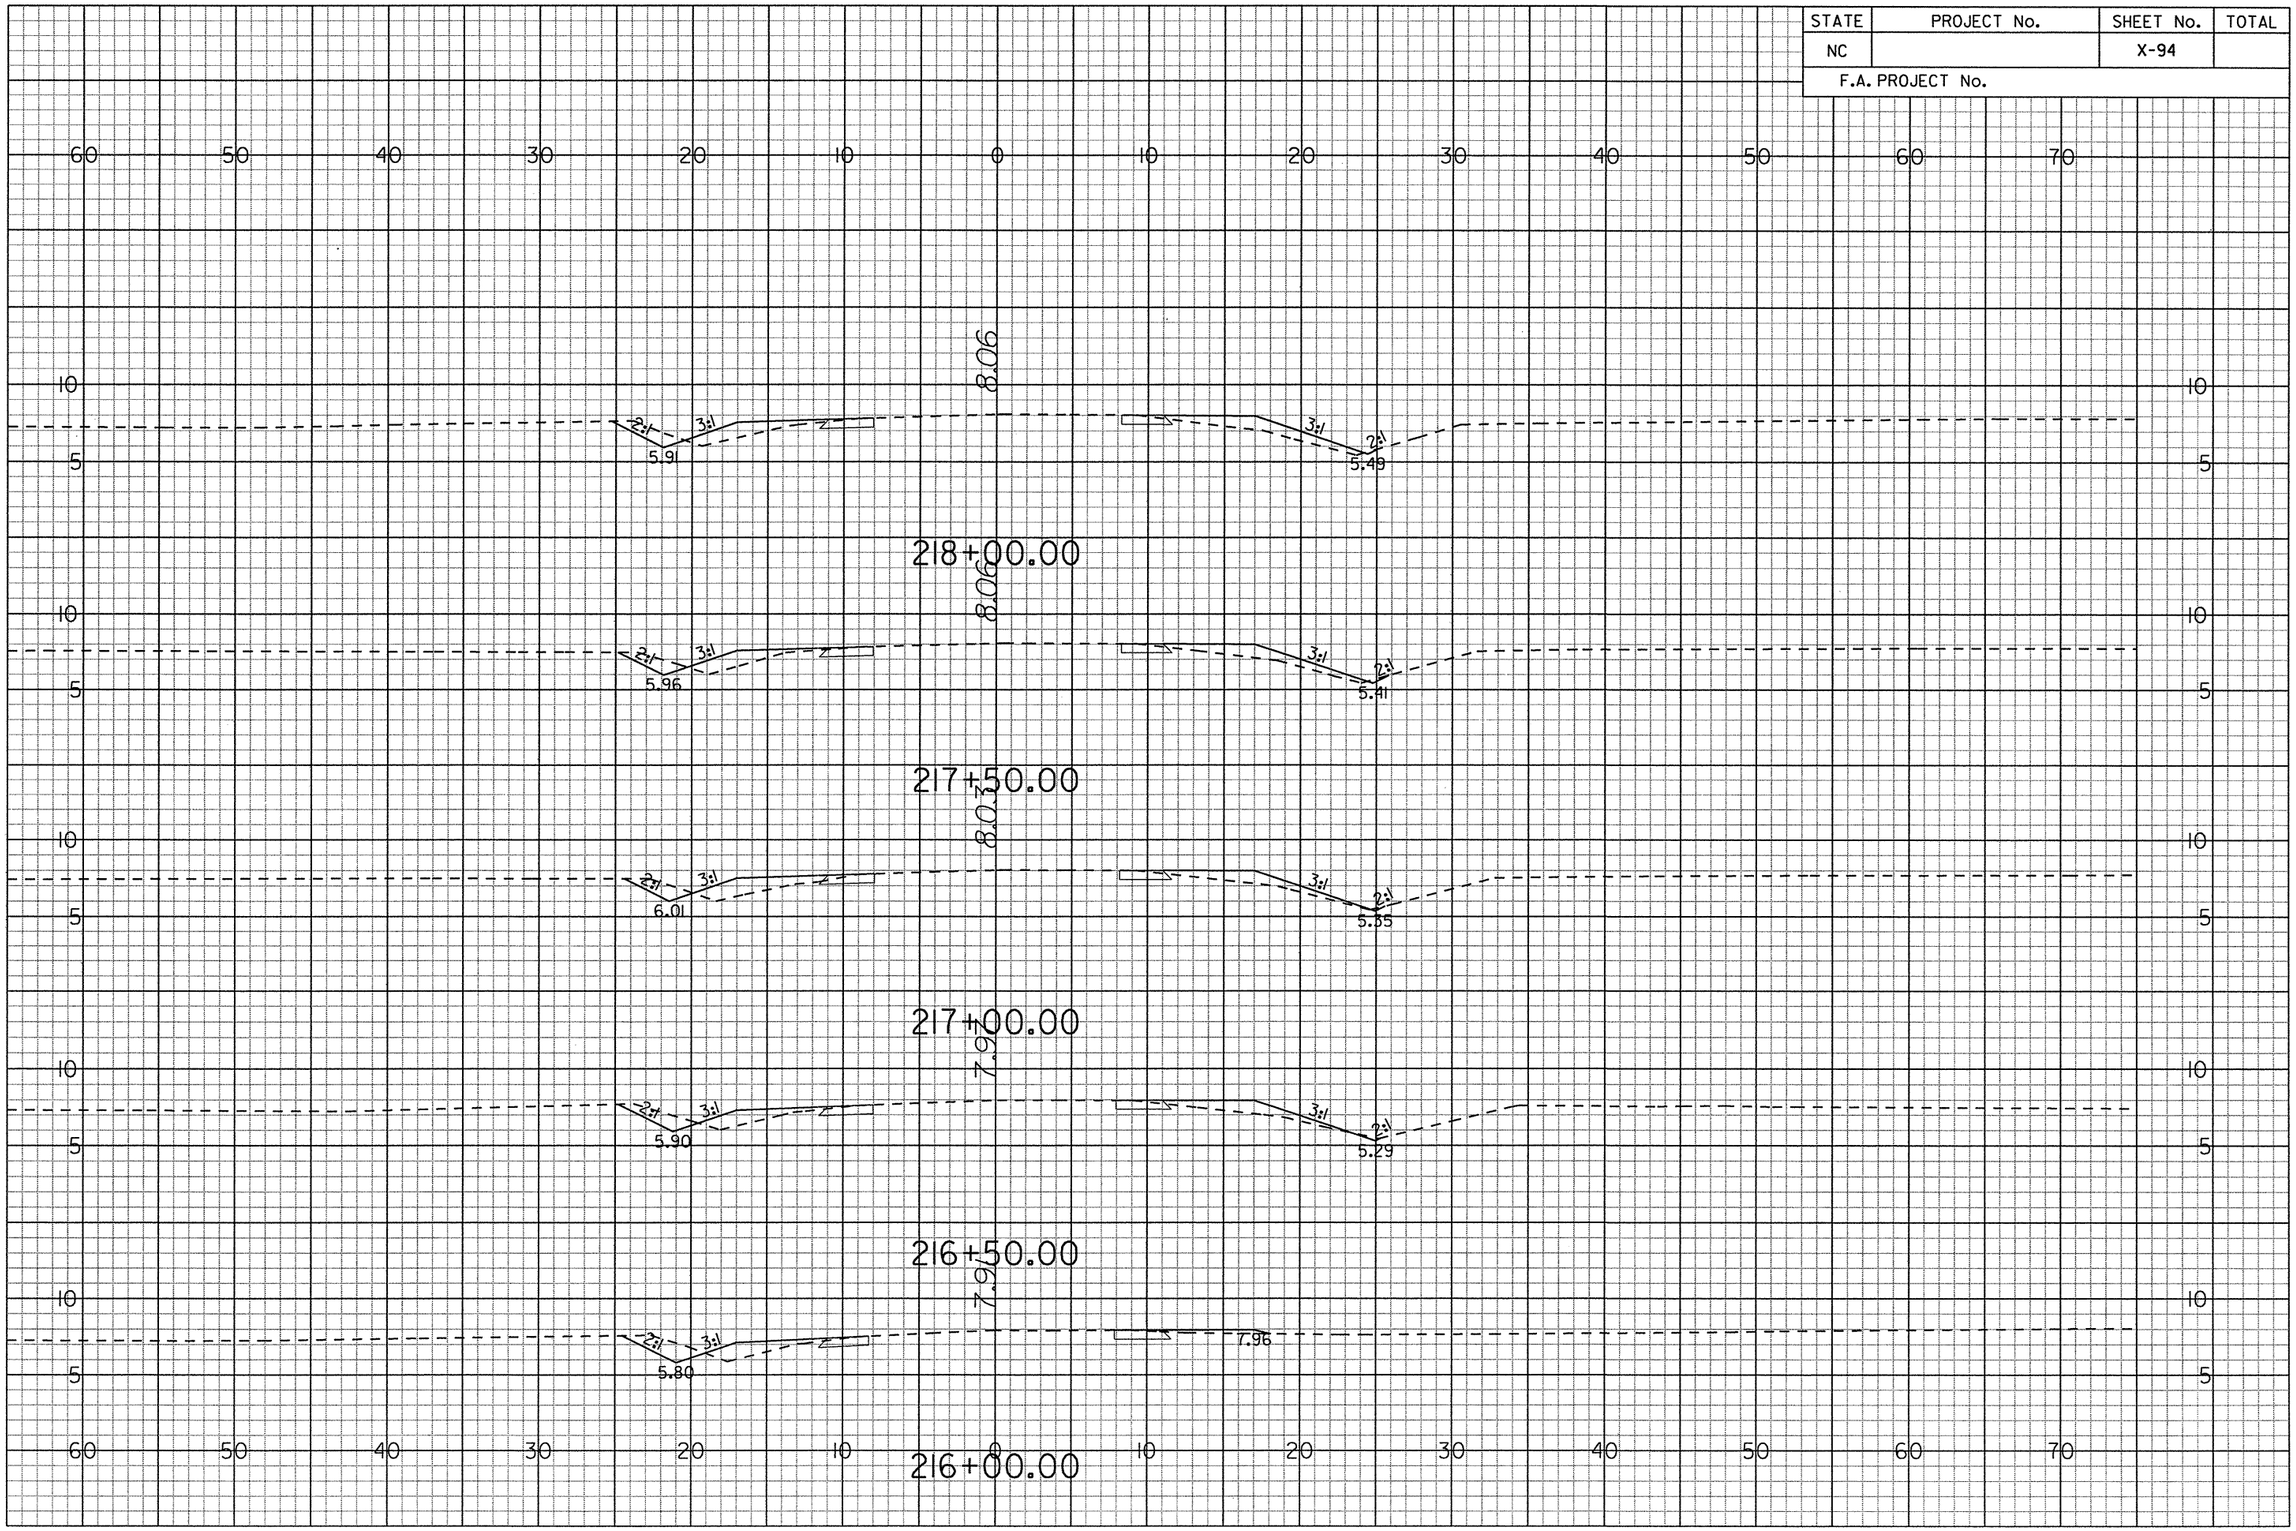

G:\Projects\20344\R-4429A\CADD\r4429a_rdy_xsc.dgy
prf
6/14/2006

STATE	PROJECT No.	SHEET No.	TOTAL
NC		X-95	
F.A. PROJECT No.			

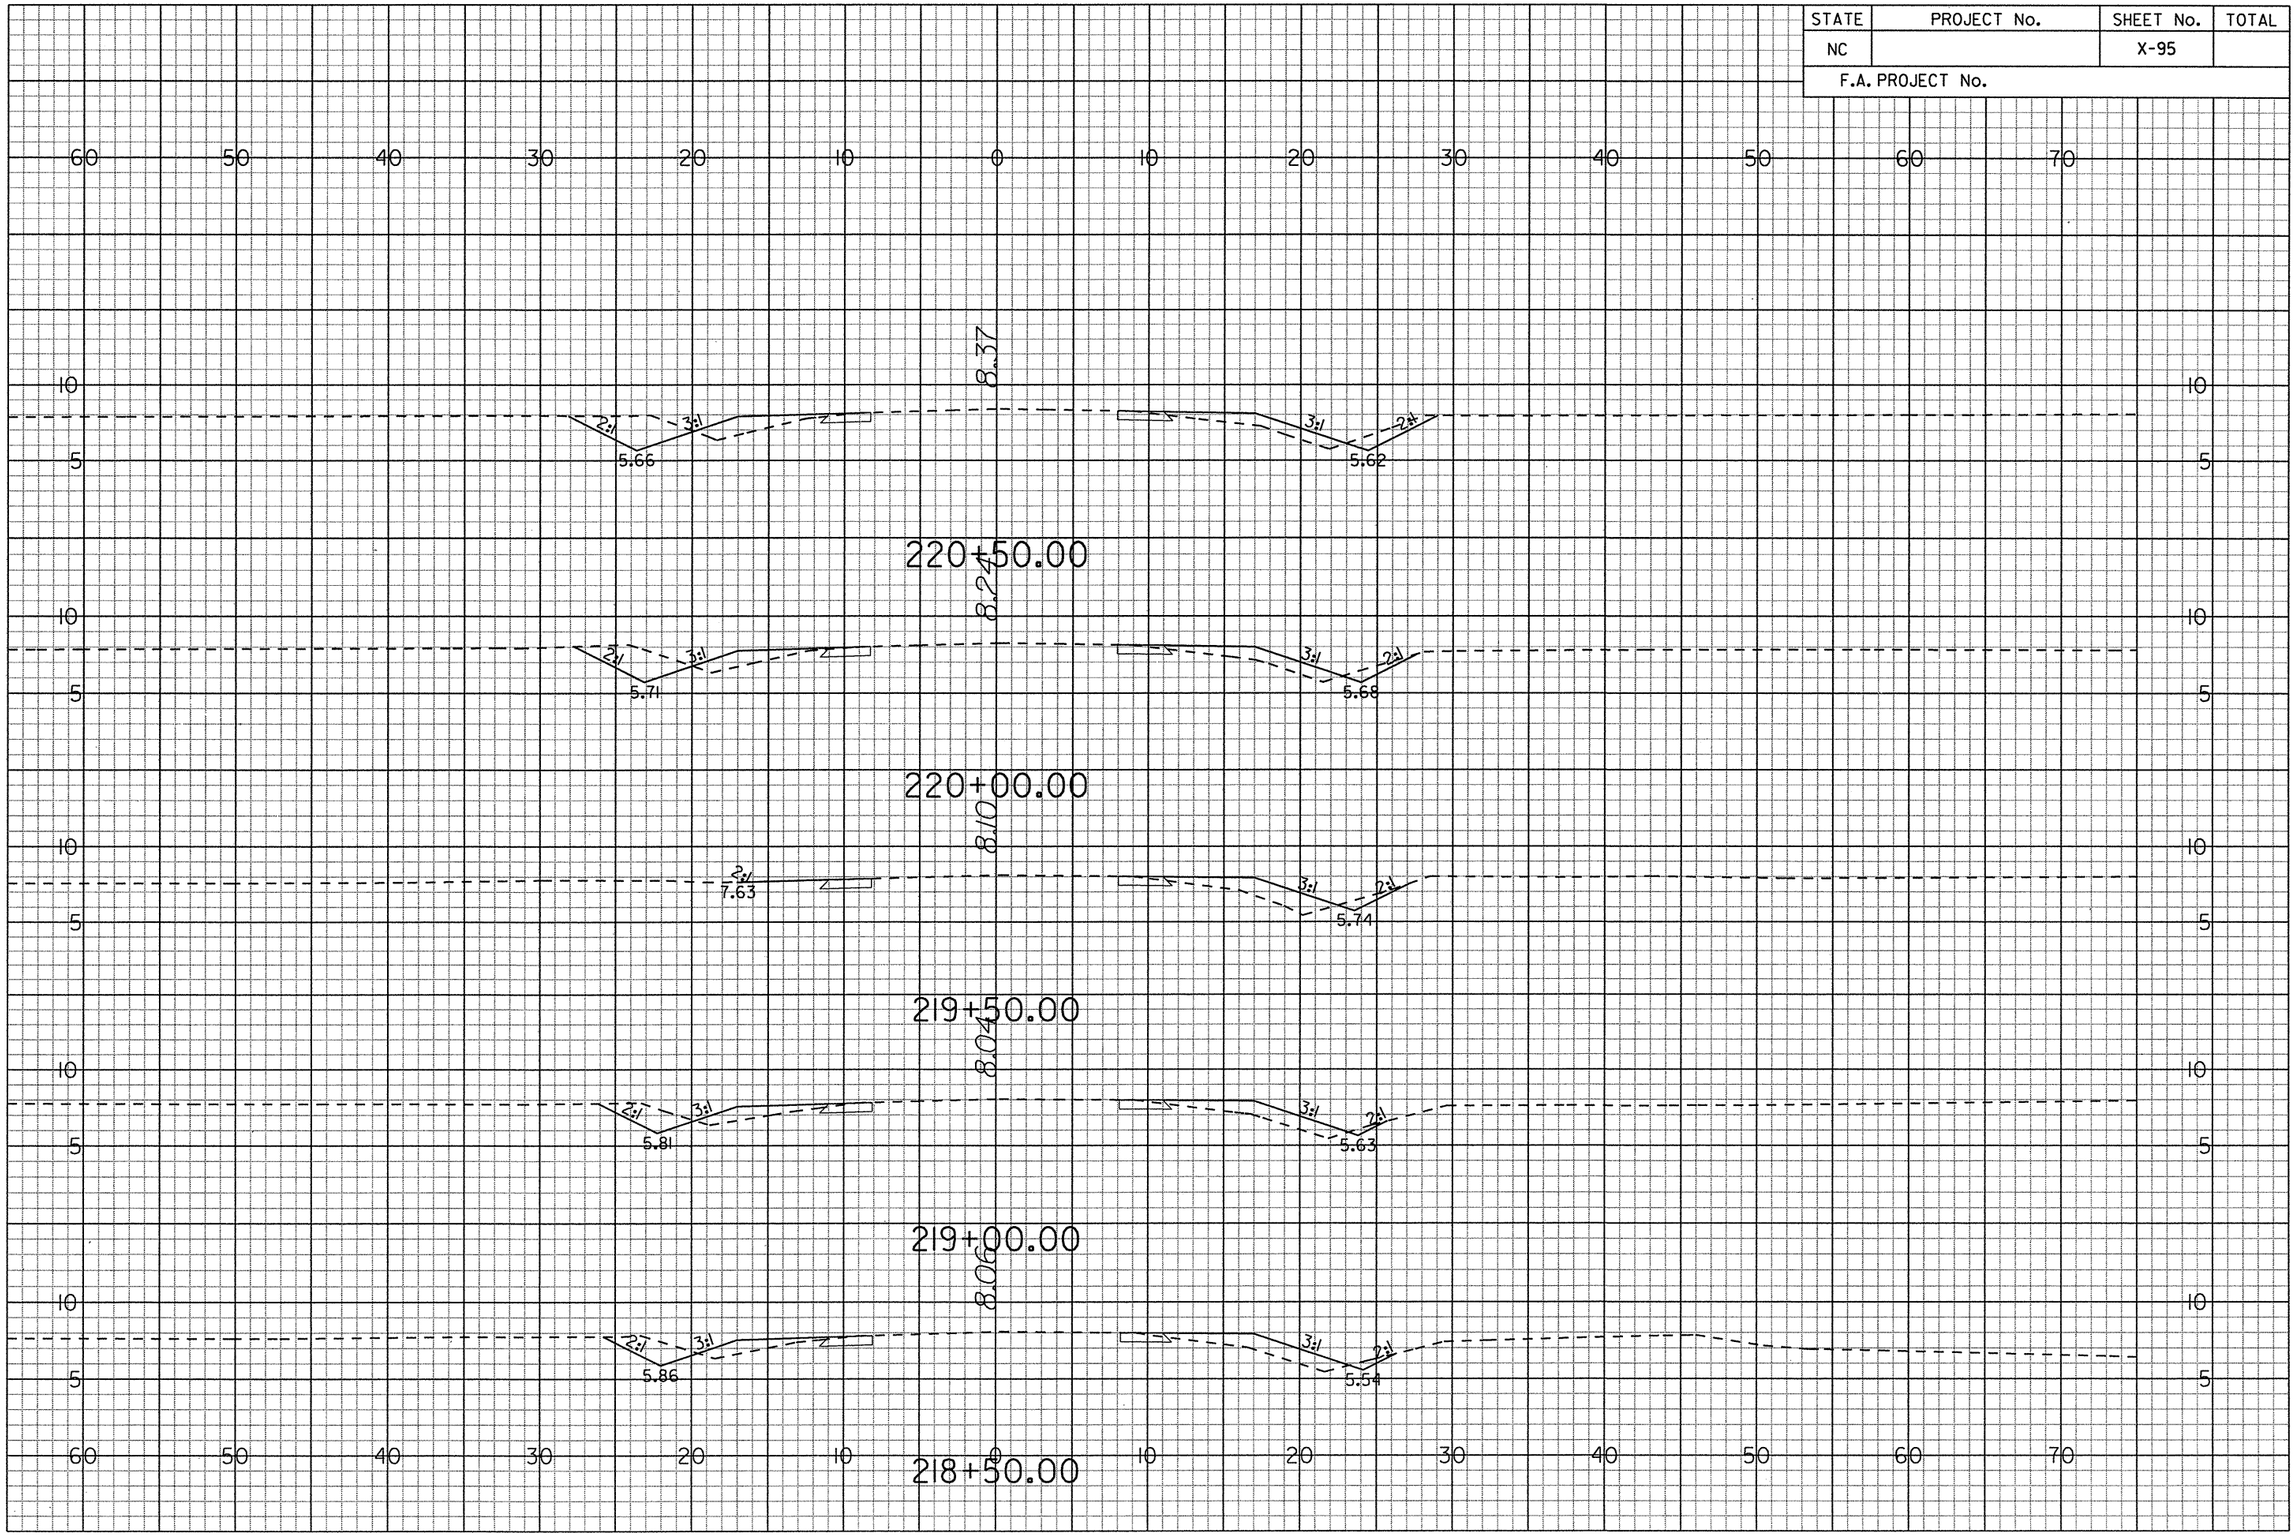

0 5 10

G:\Projects\20344\R-4429A\CADD\r4429a_rdy_xsc.lay
pr f
6/14/2006

STATE	PROJECT No.	SHEET No.	TOTAL
NC		X-96	
F.A. PROJECT No.			

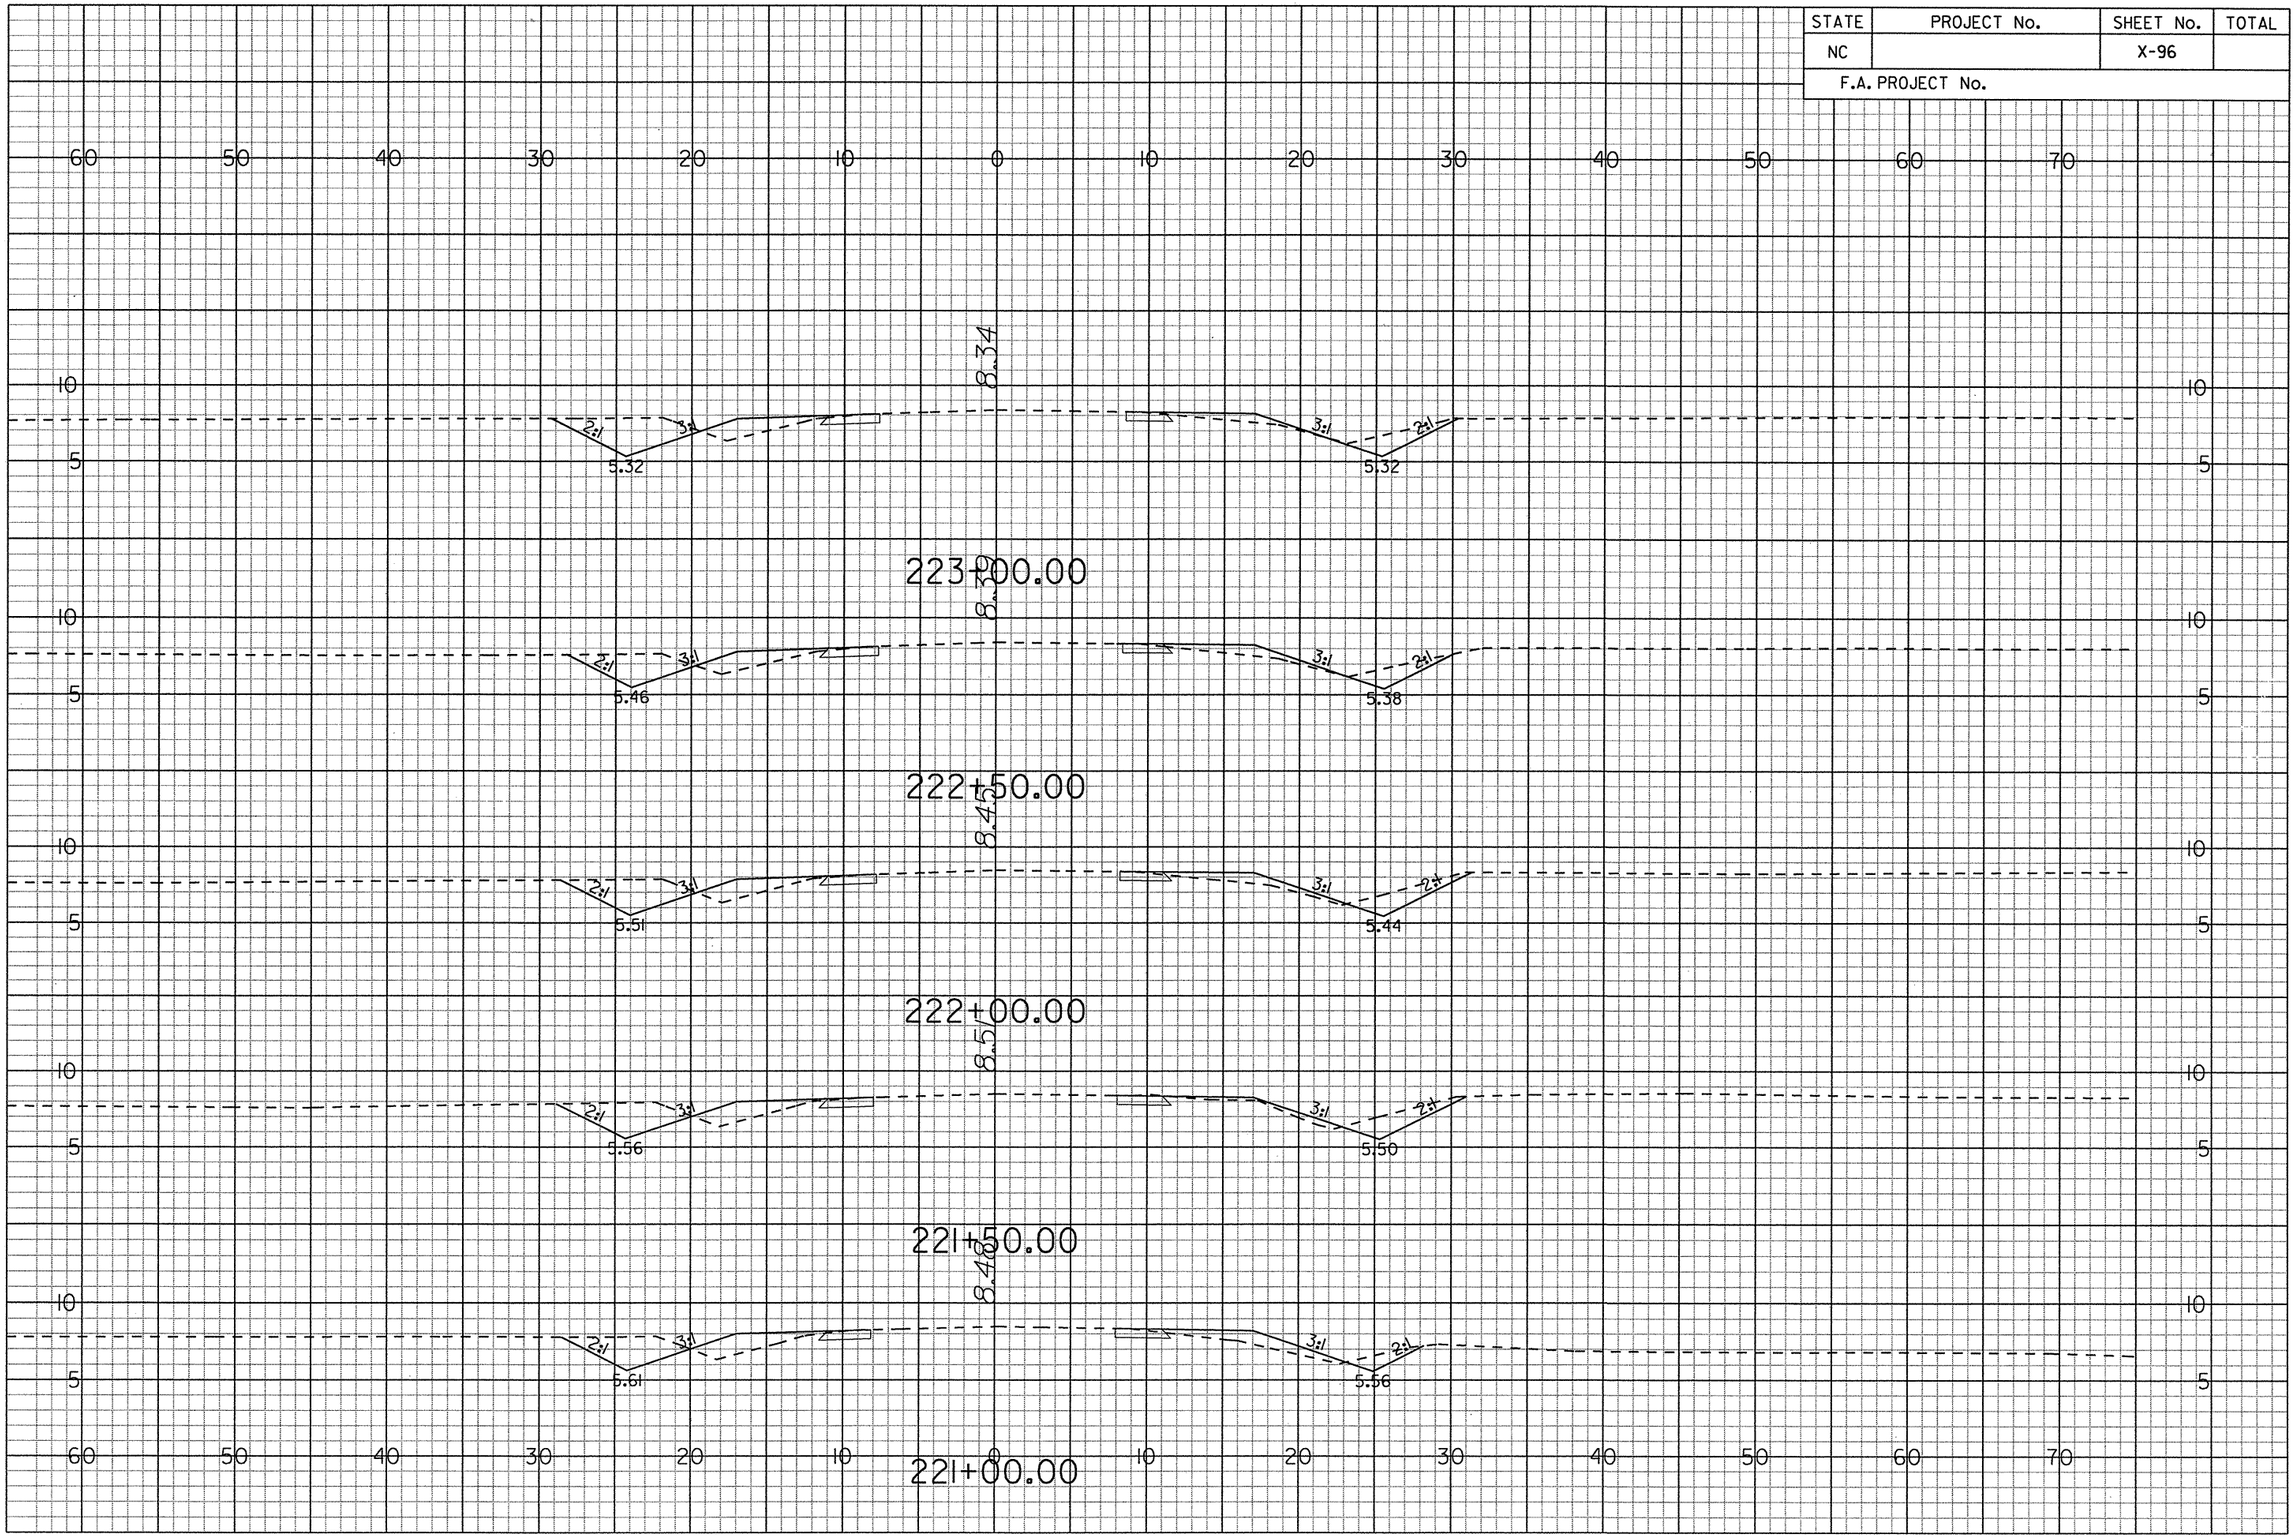

G:\Projects\20344\R-4429A\CADD\r-4429a_rdy_xsc.lay
prf
6/14/2006

STATE	PROJECT No.	SHEET No.	TOTAL
NC		X-87	
F.A. PROJECT No.			

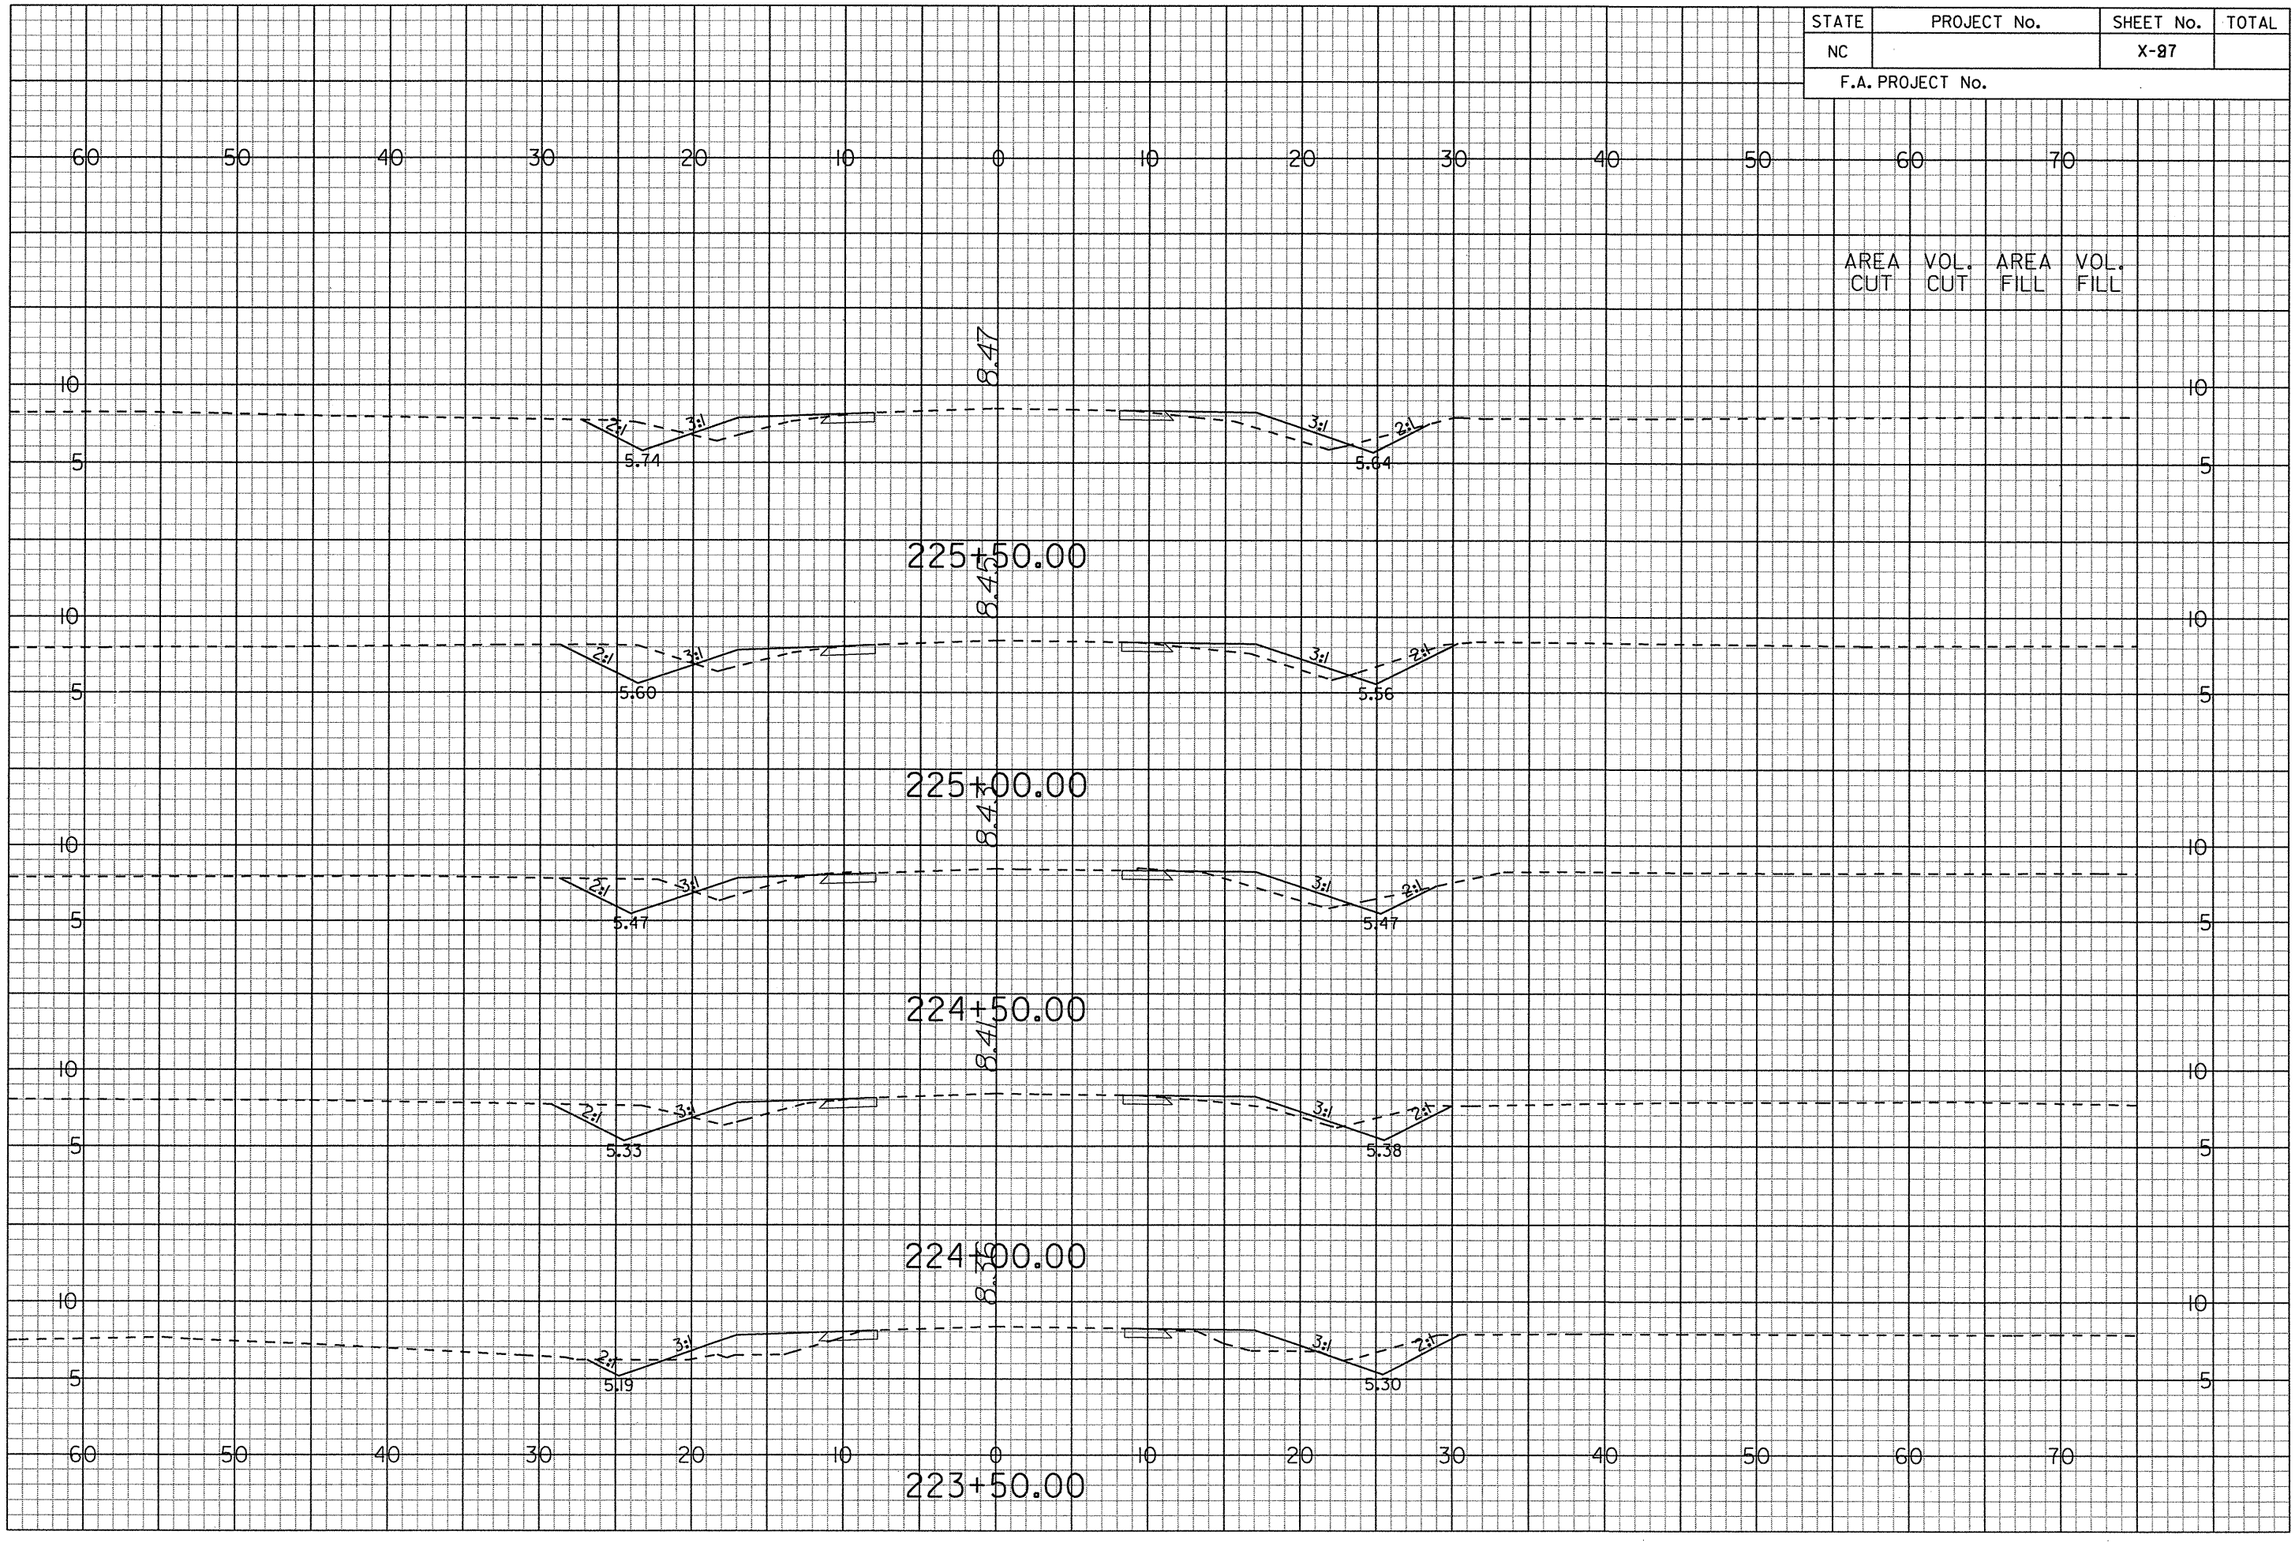

G:\Projects\20344\R-4429A\CADD\r4429a_rdy_xsc.loy
••pr f••
6/14/2006

STATE	PROJECT No.	SHEET No.	TOTAL
NC		X-28	
F.A. PROJECT No.			

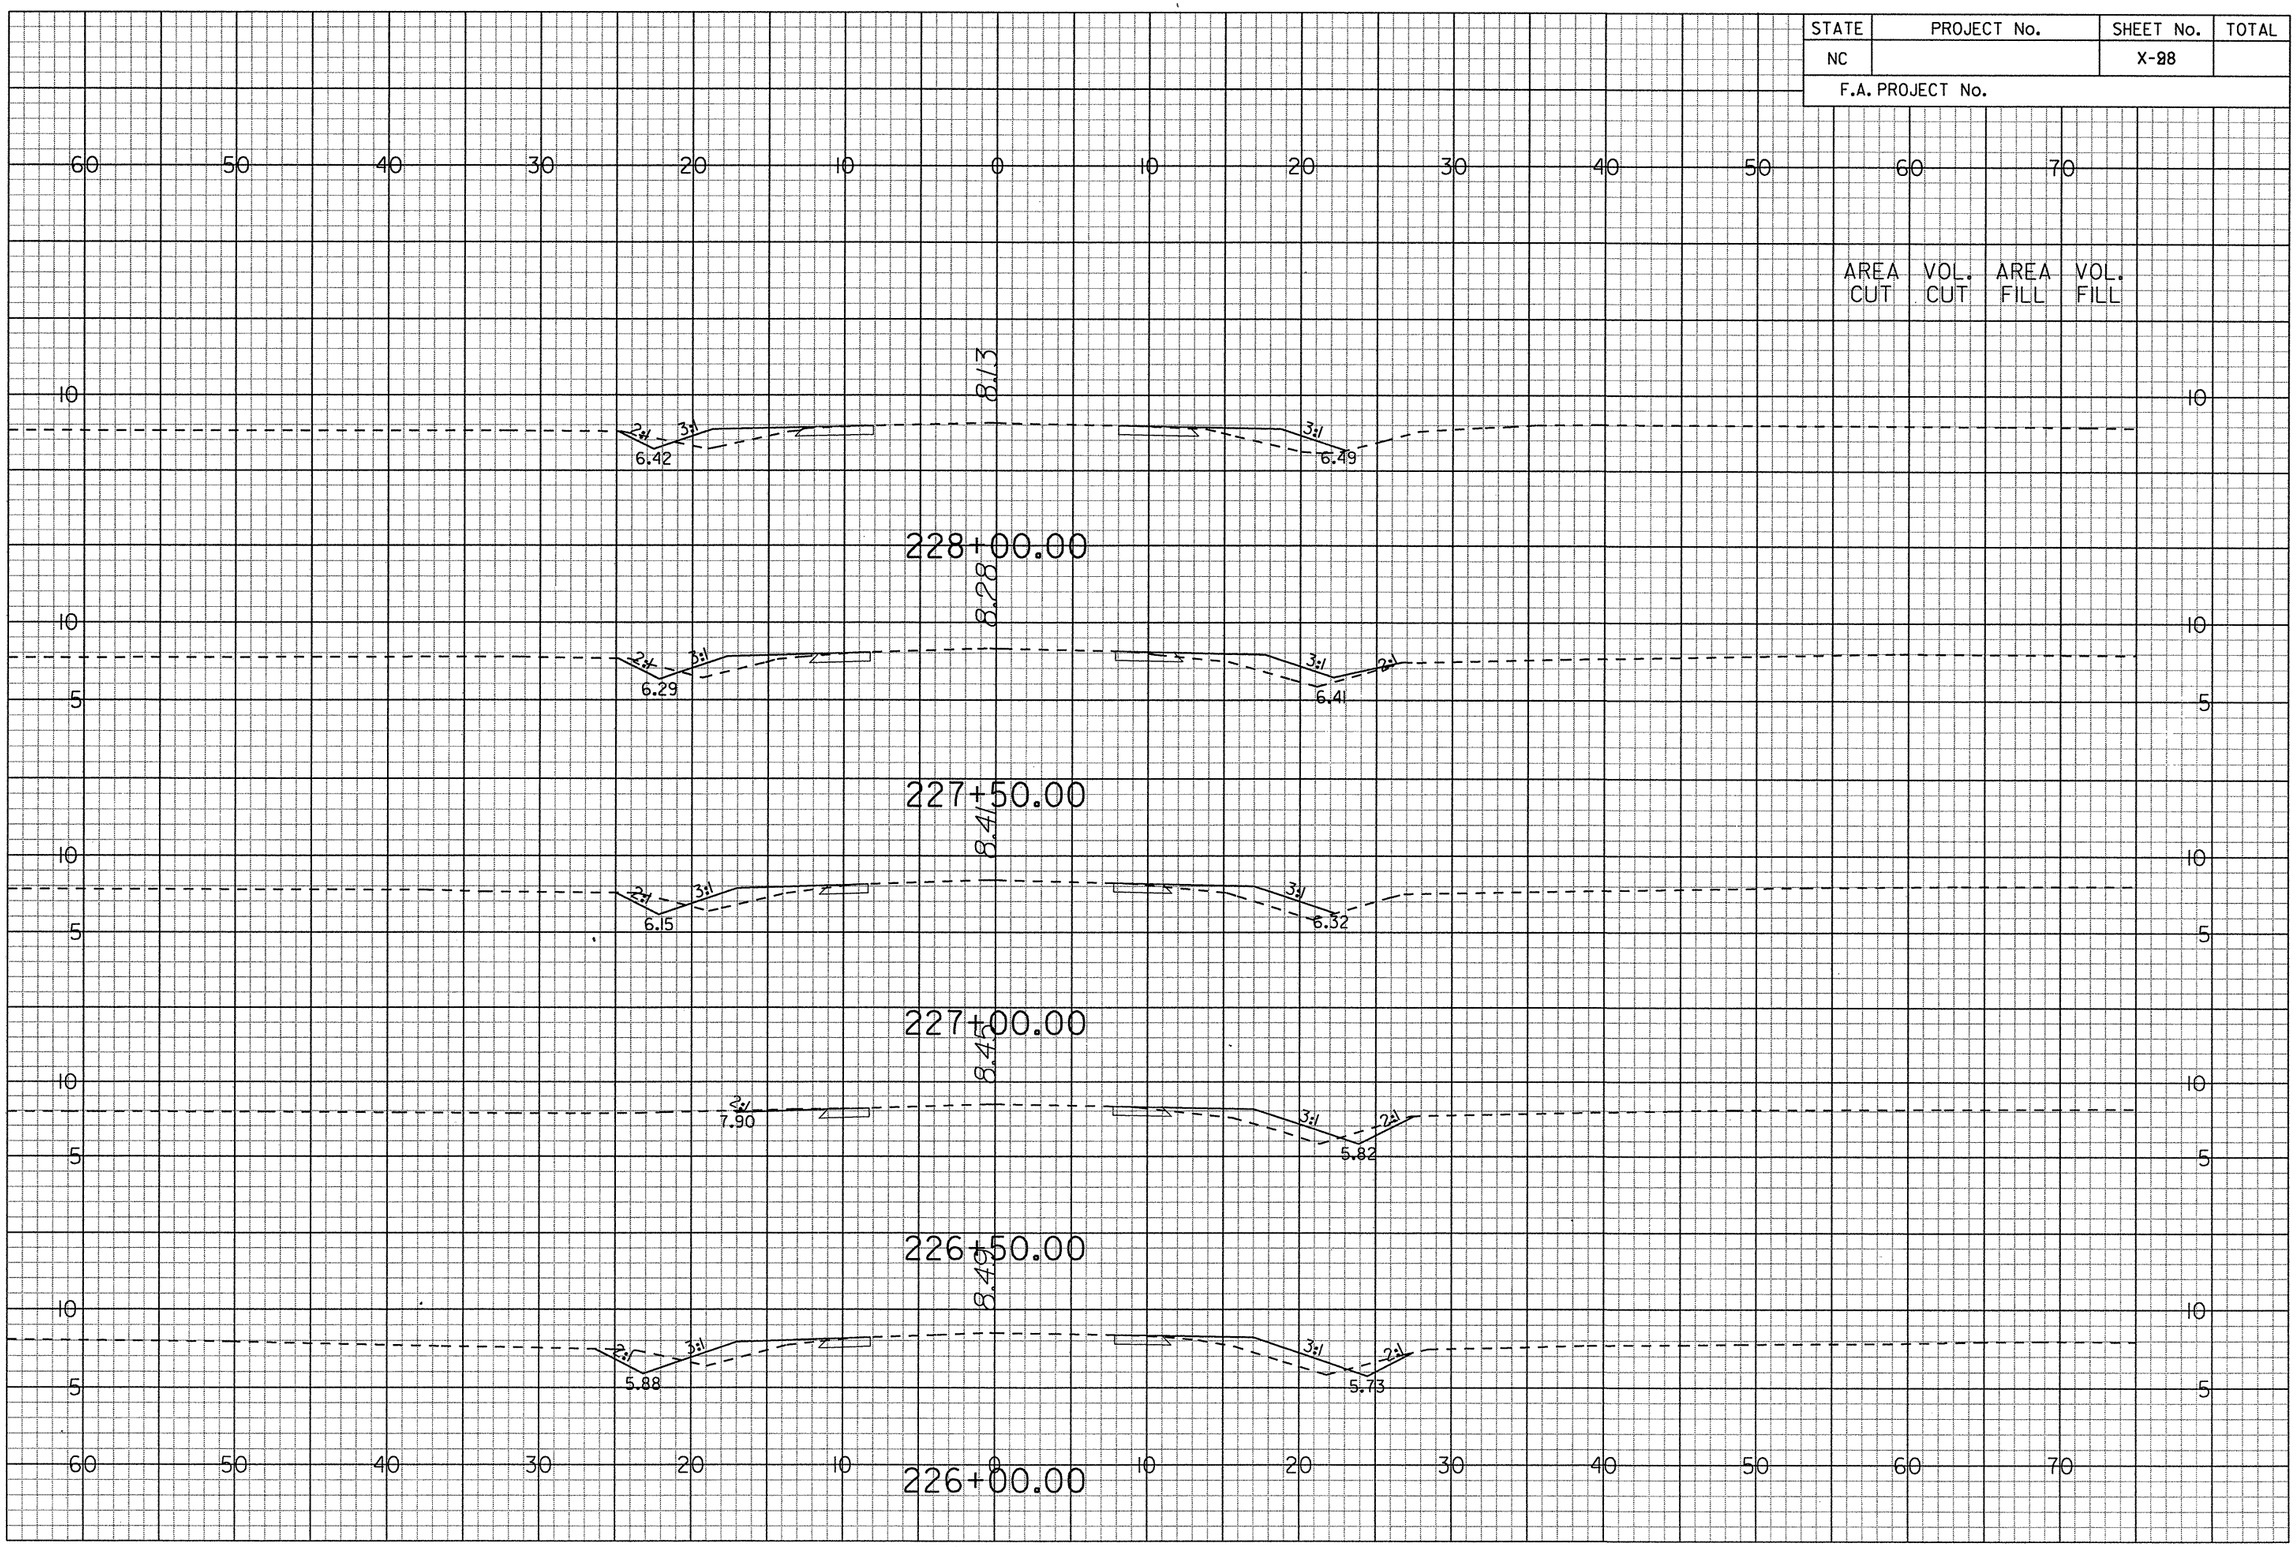

G:\Projects\20344\R-4429A\CADD\r4429a_rdy_xsc.loy
prf
6/14/2006

STATE	PROJECT No.	SHEET No.	TOTAL
NC		X-99	
F.A. PROJECT No.			

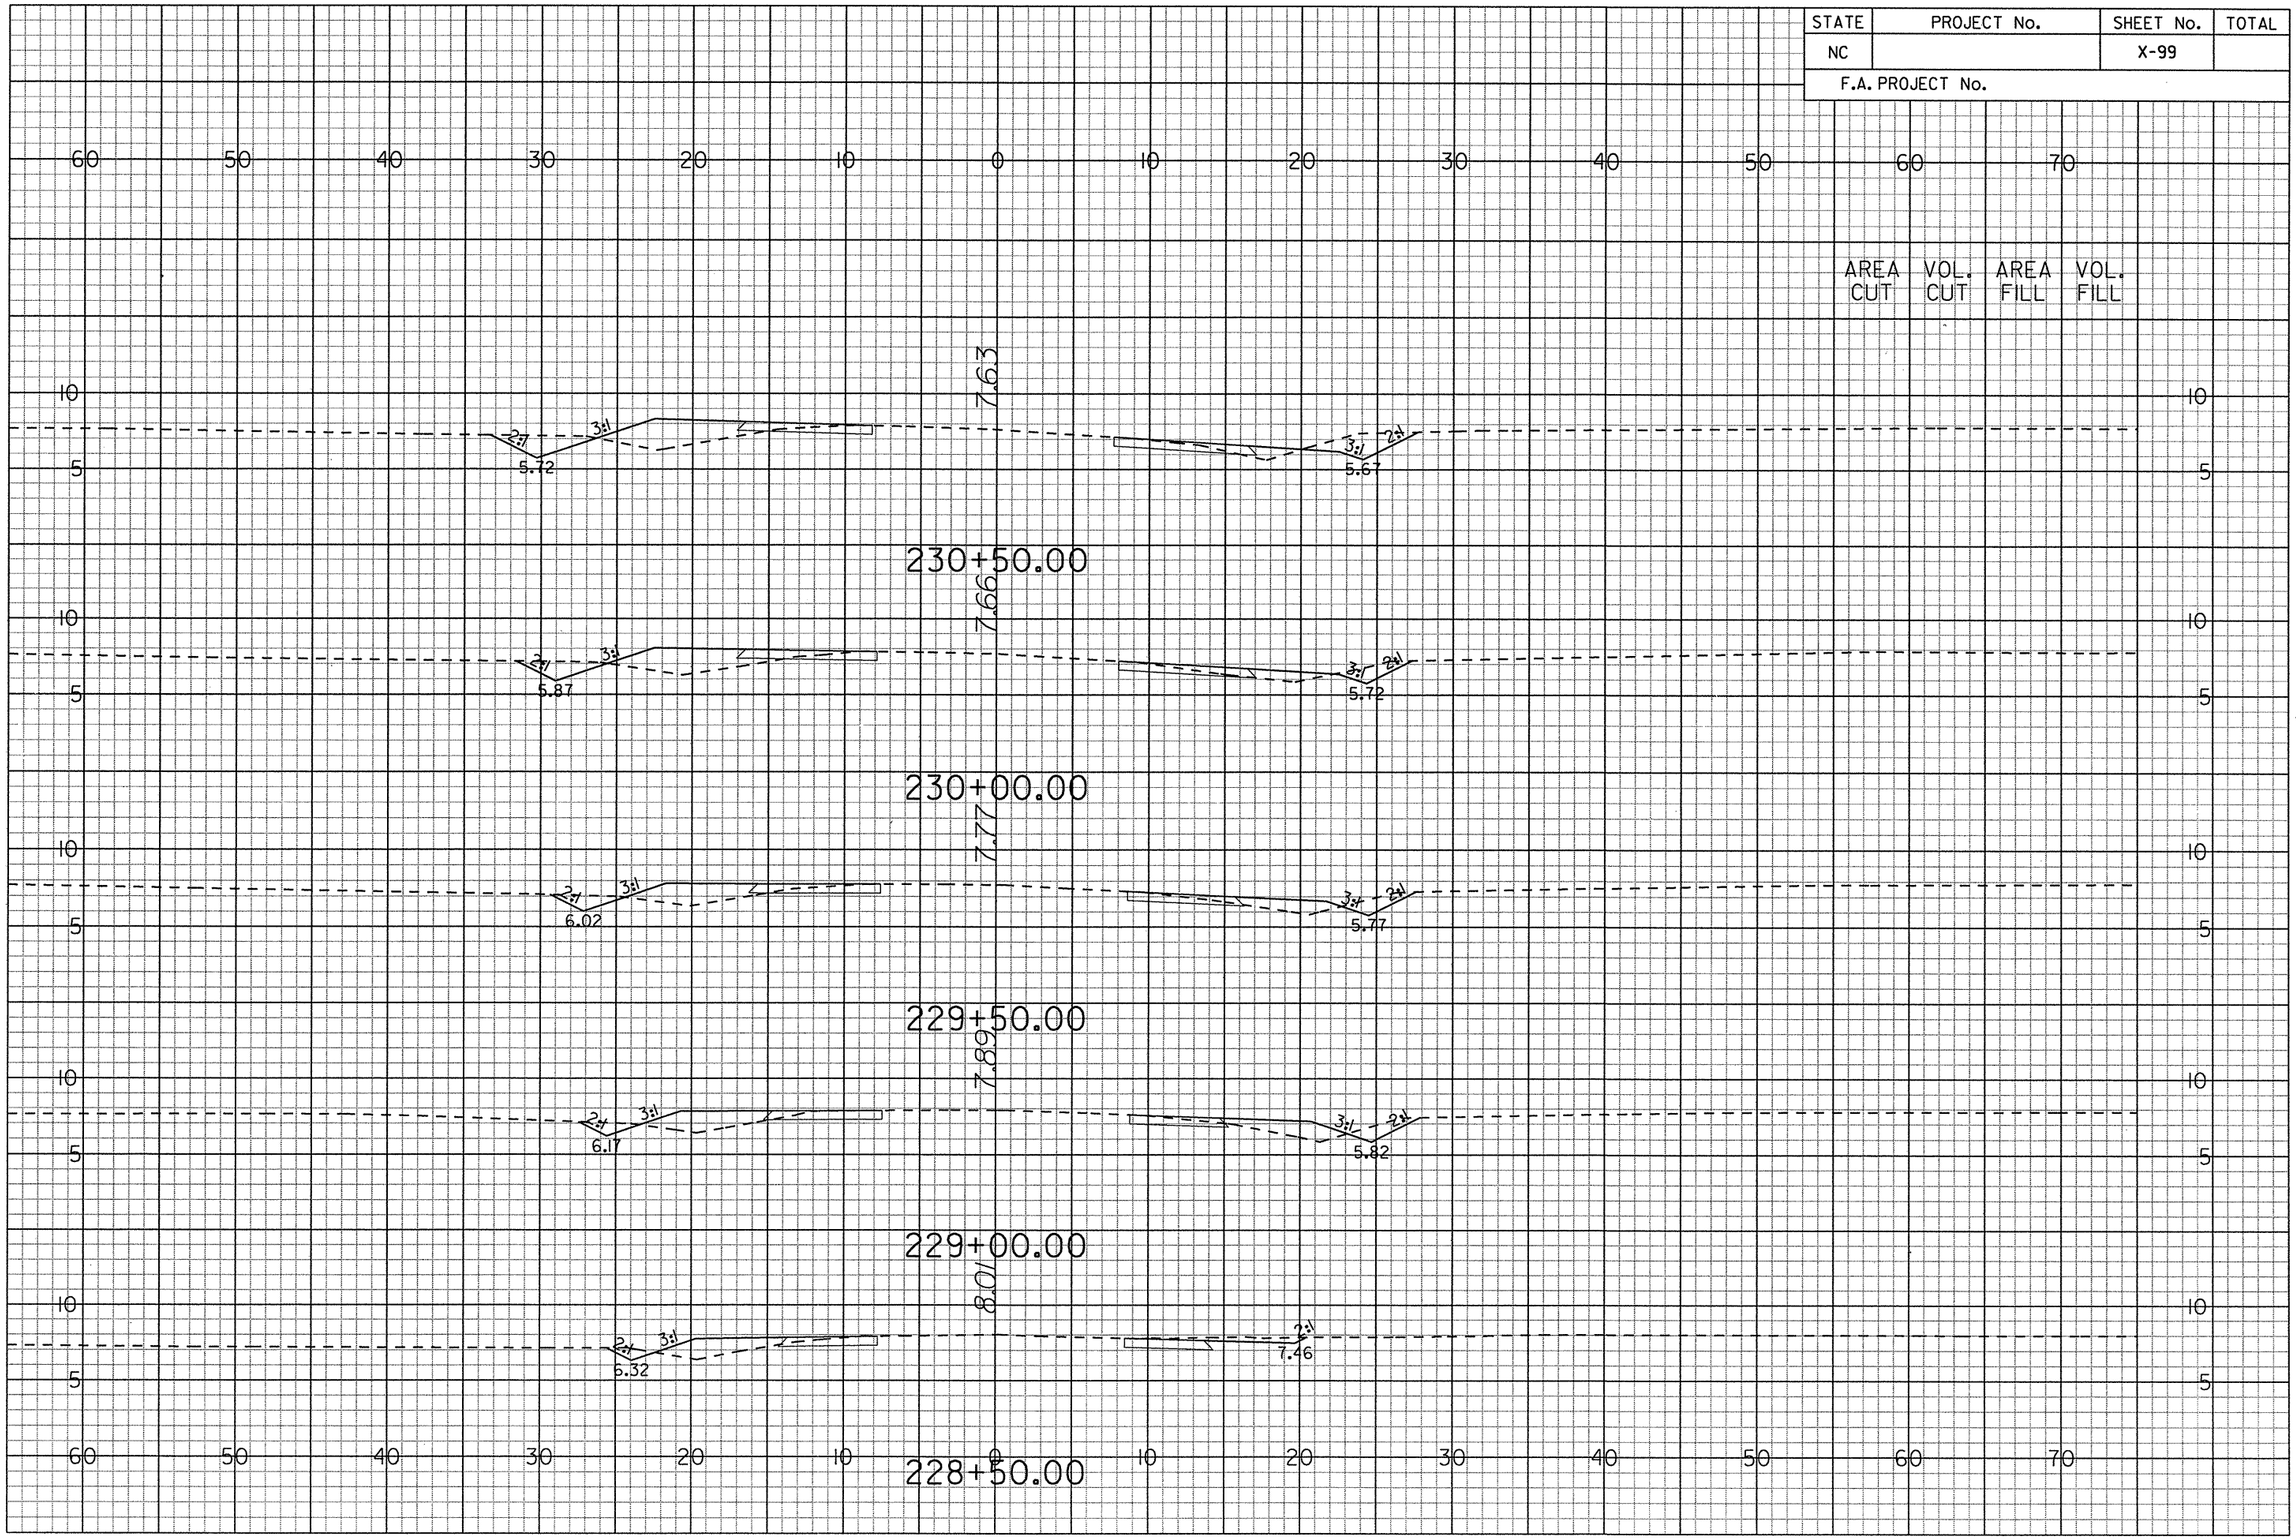

G:\Projects\20344\R-4429A\CADD\r4429a_rdy_xsc.loy
prf
6/14/2006

STATE	PROJECT No.	SHEET No.	TOTAL
NC		X-100	
F.A. PROJECT No.			

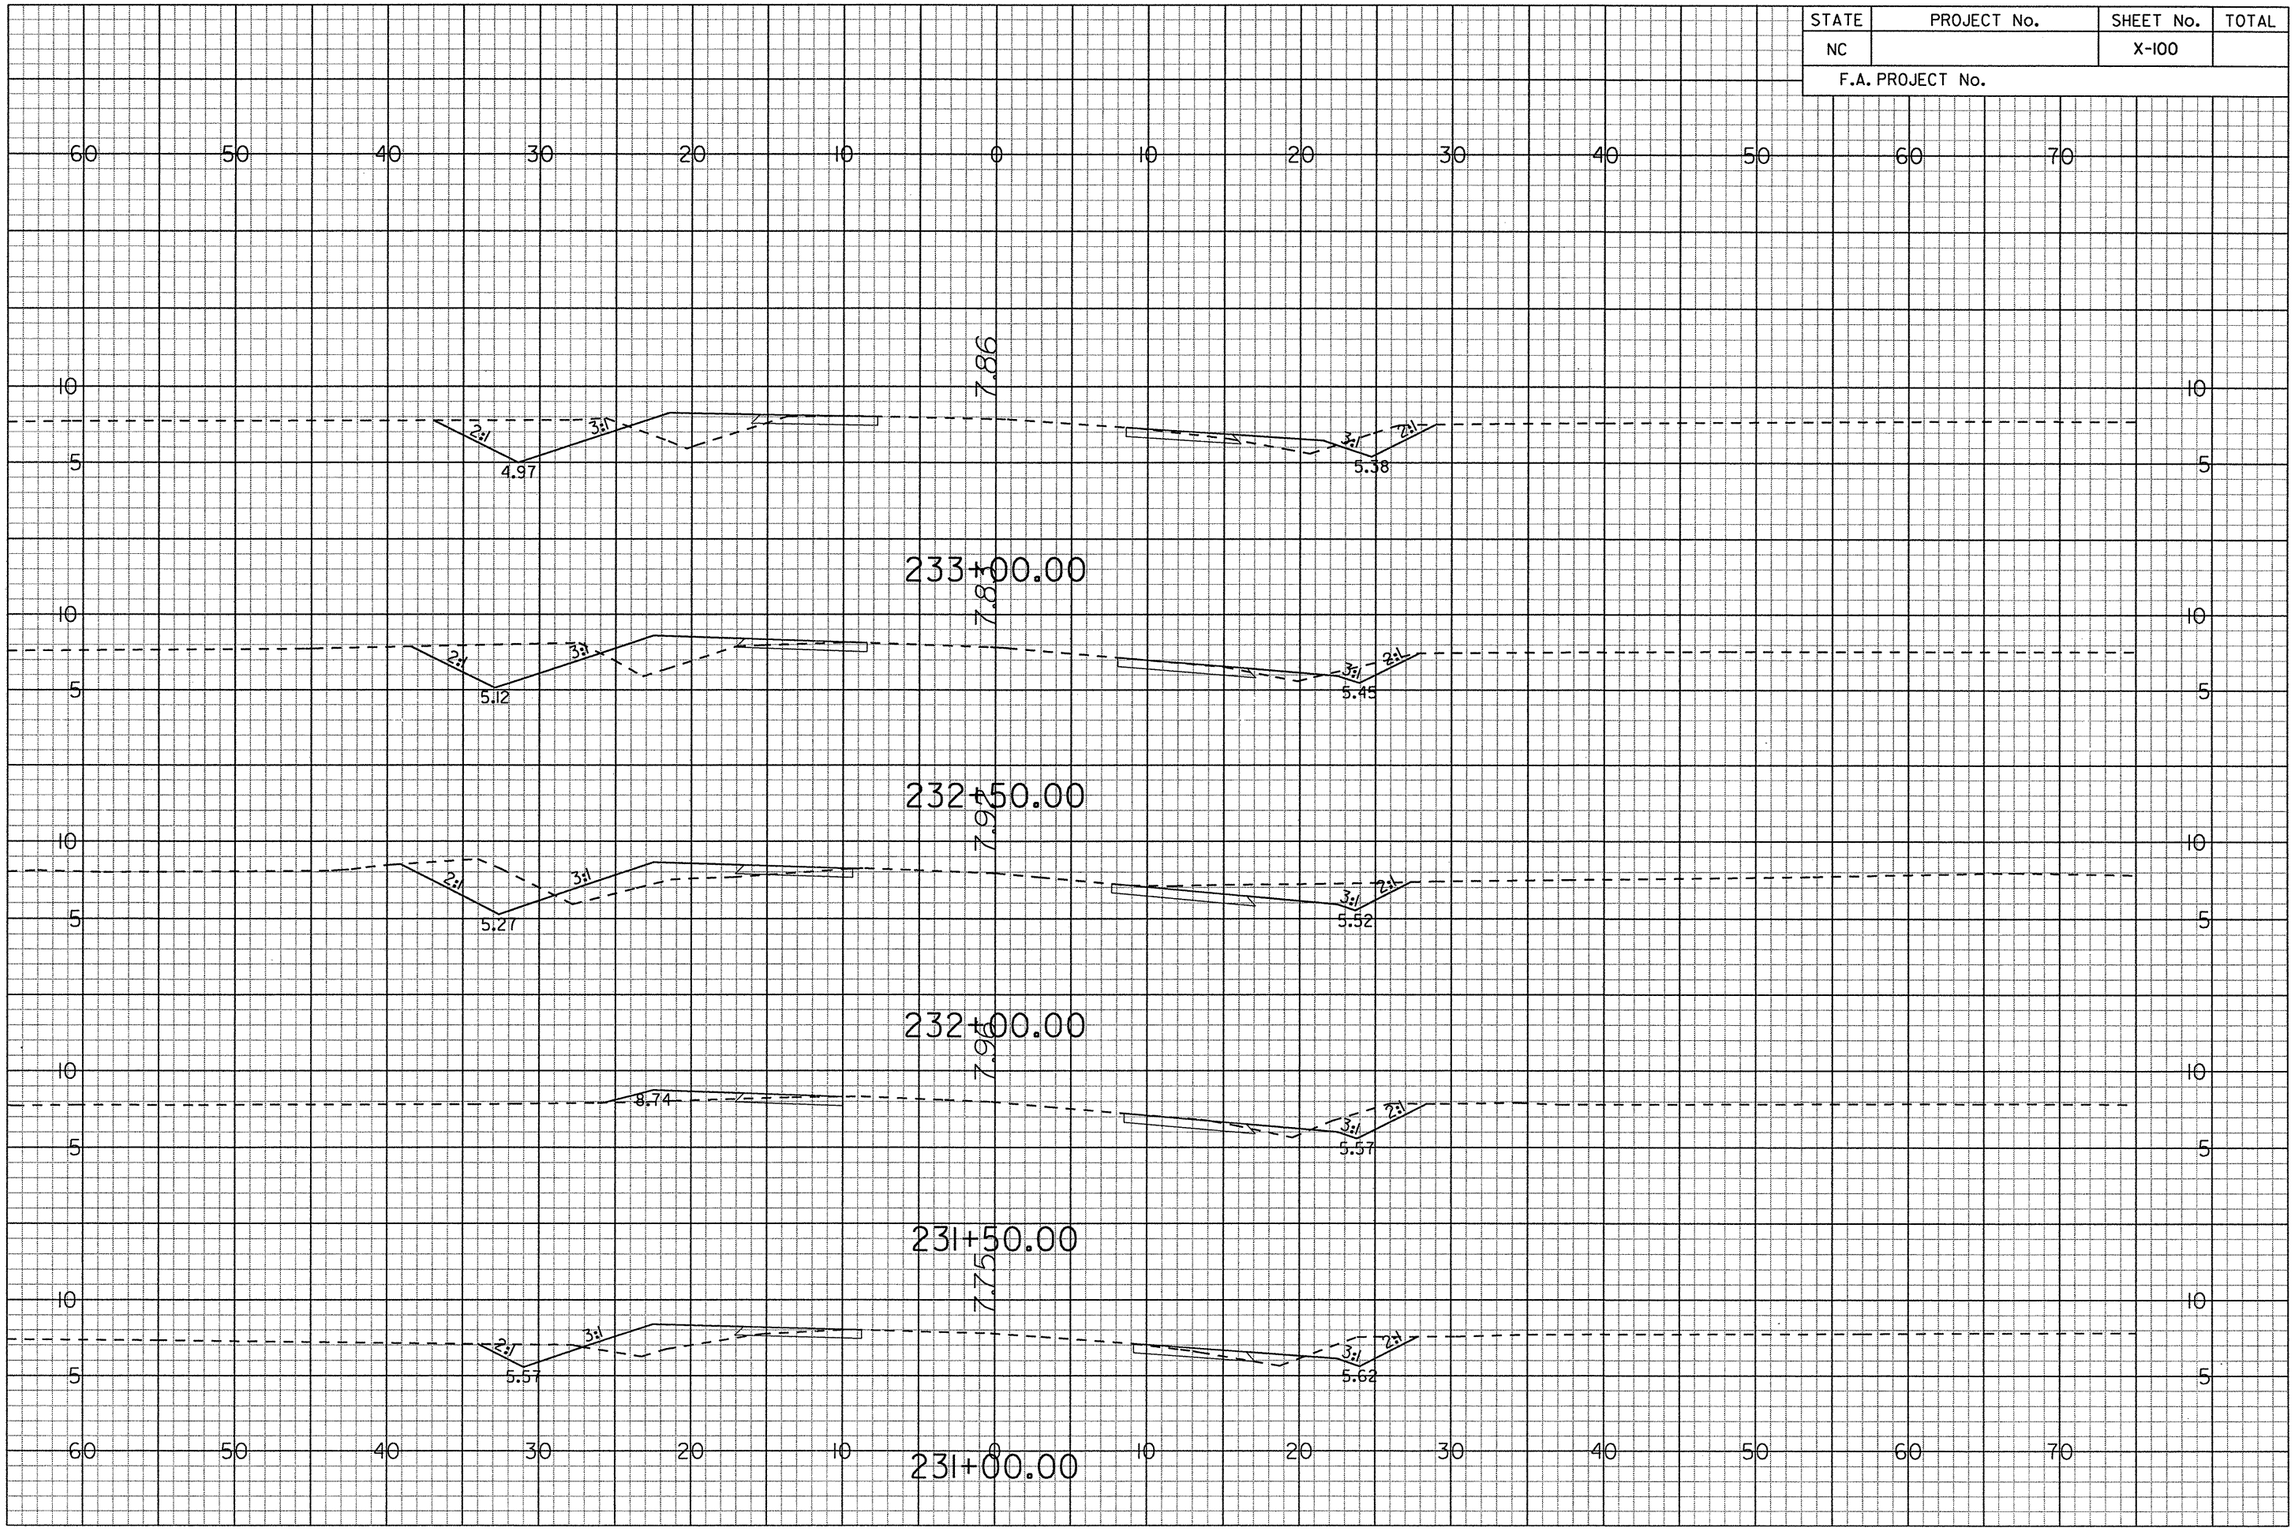

G:\Projects\20344\R-4429A\CADD\r4429a_rdy_xsc.lay
prf
6/14/2006

STATE	PROJECT No.	SHEET No.	TOTAL
NC		X-101	
F.A. PROJECT No.			

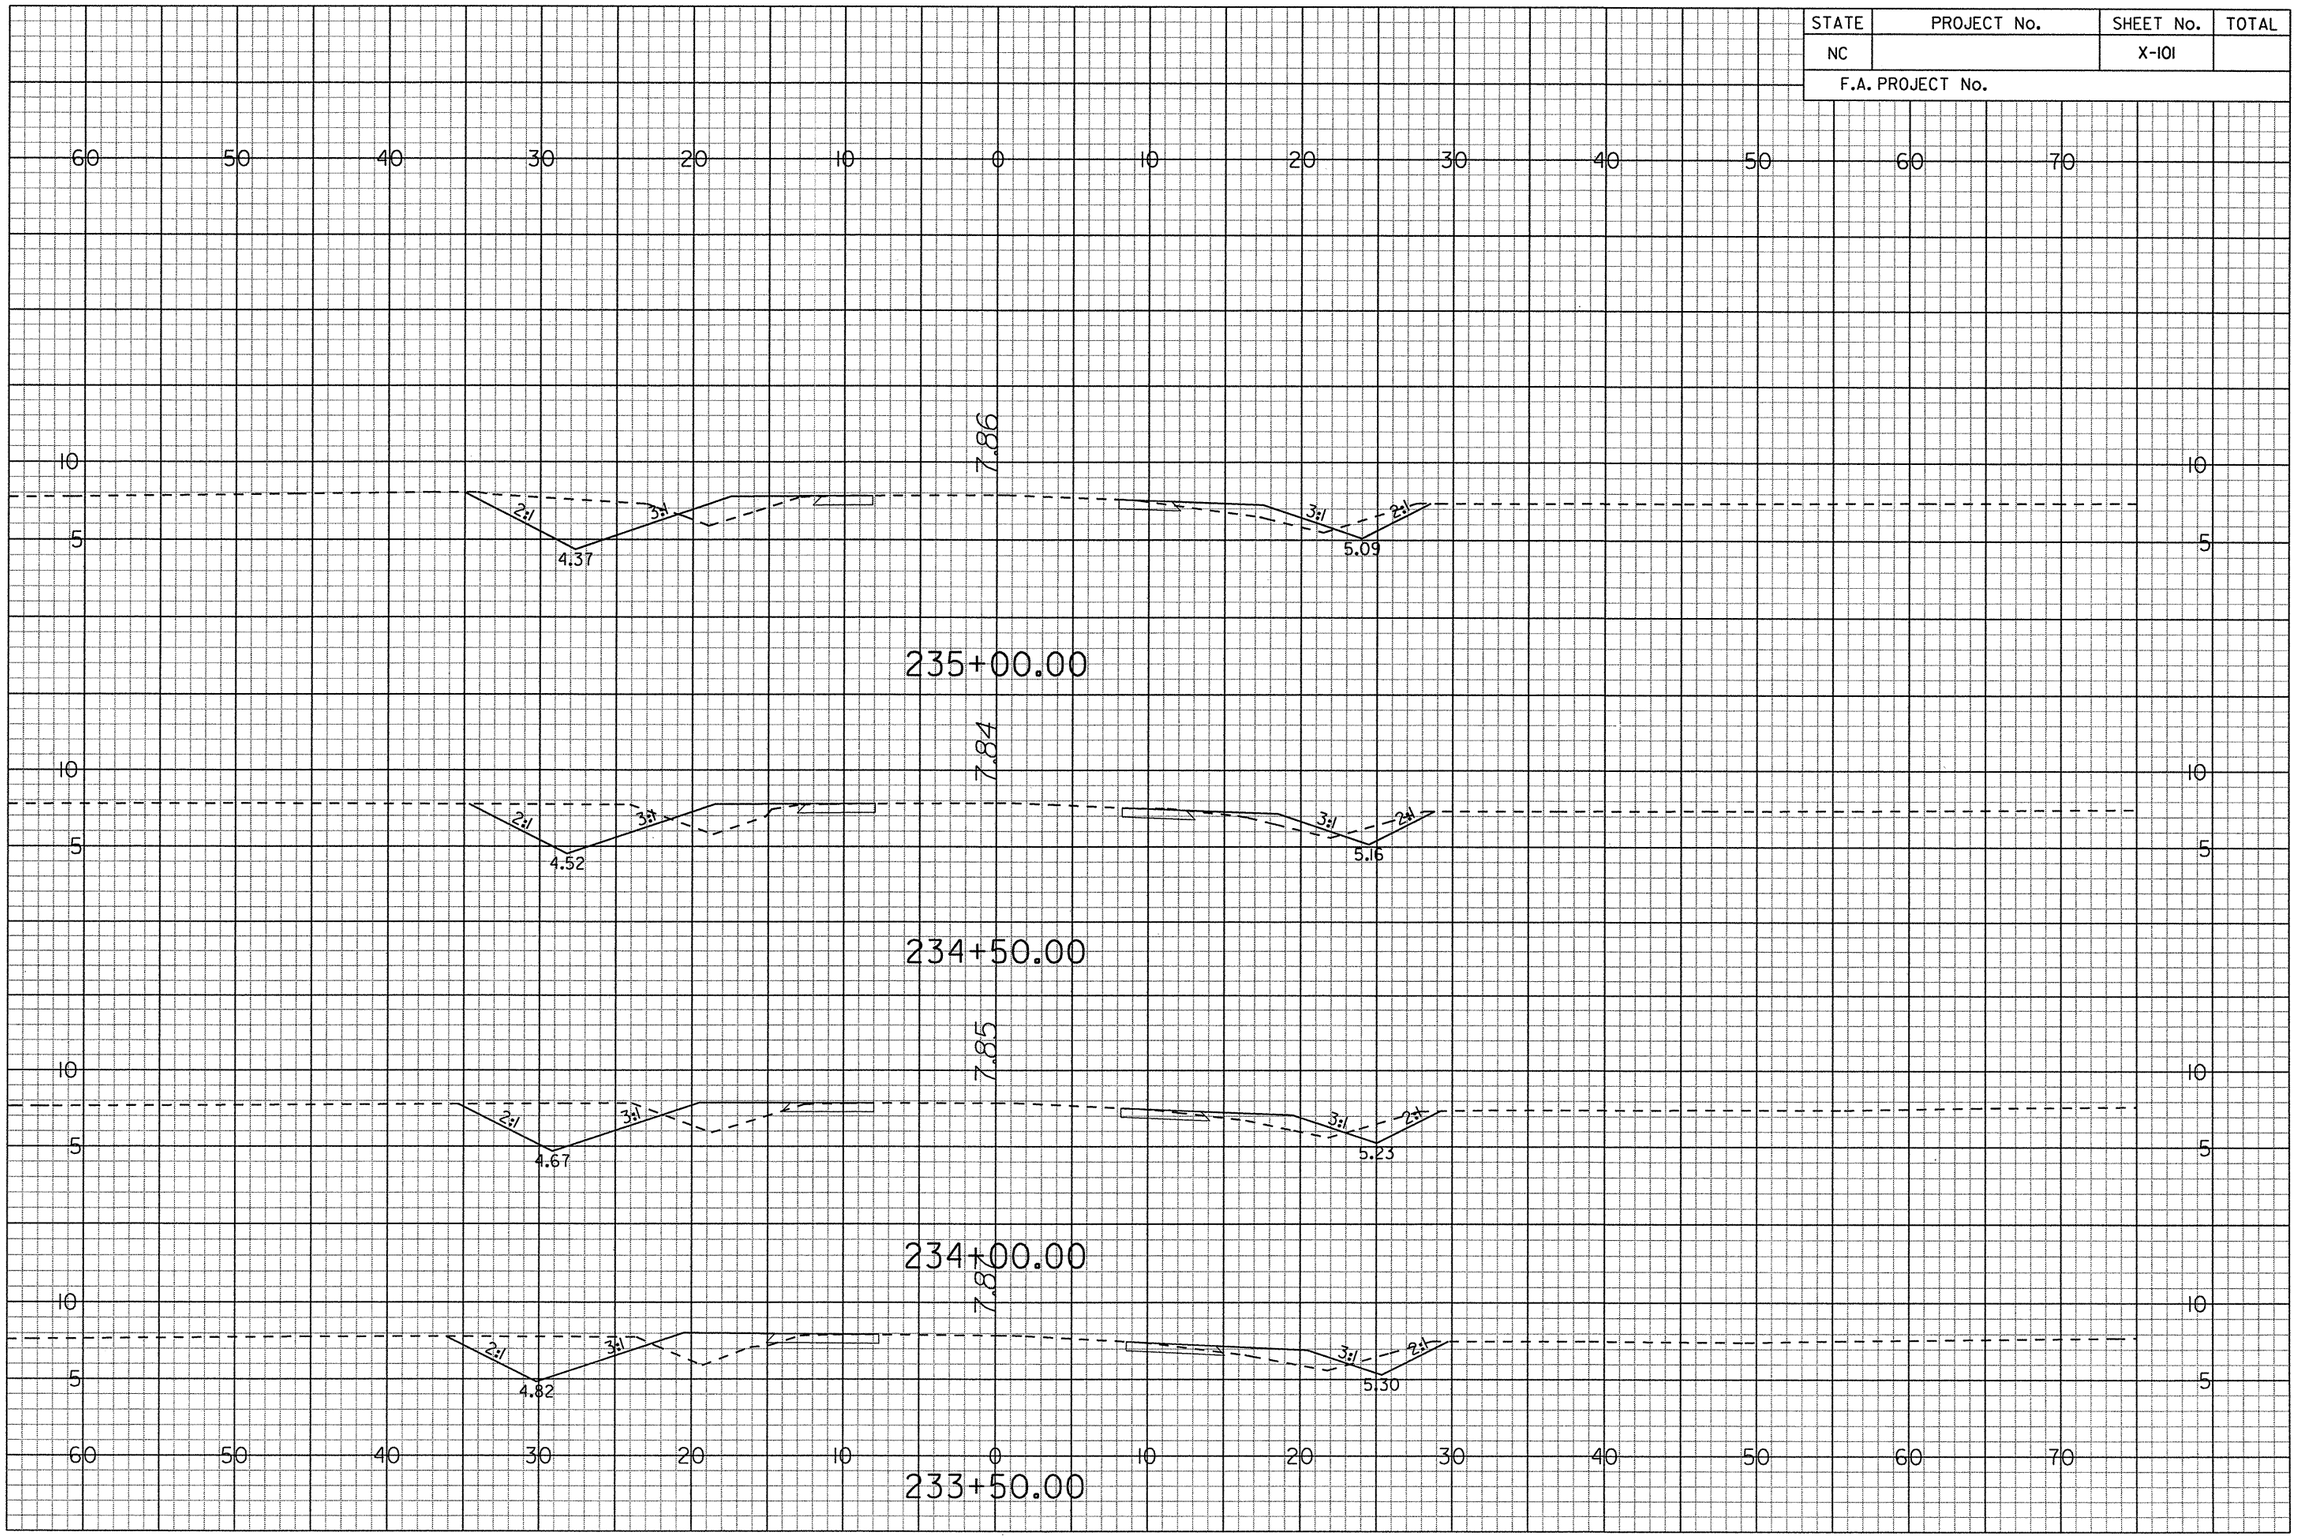

G:\Projects\20344\R-4429A\CADD\r4429a_rdy_xsc.dgn
prf
6/14/2006

STATE	PROJECT No.	SHEET No.	TOTAL
NC		X-102	
F.A. PROJECT No.			

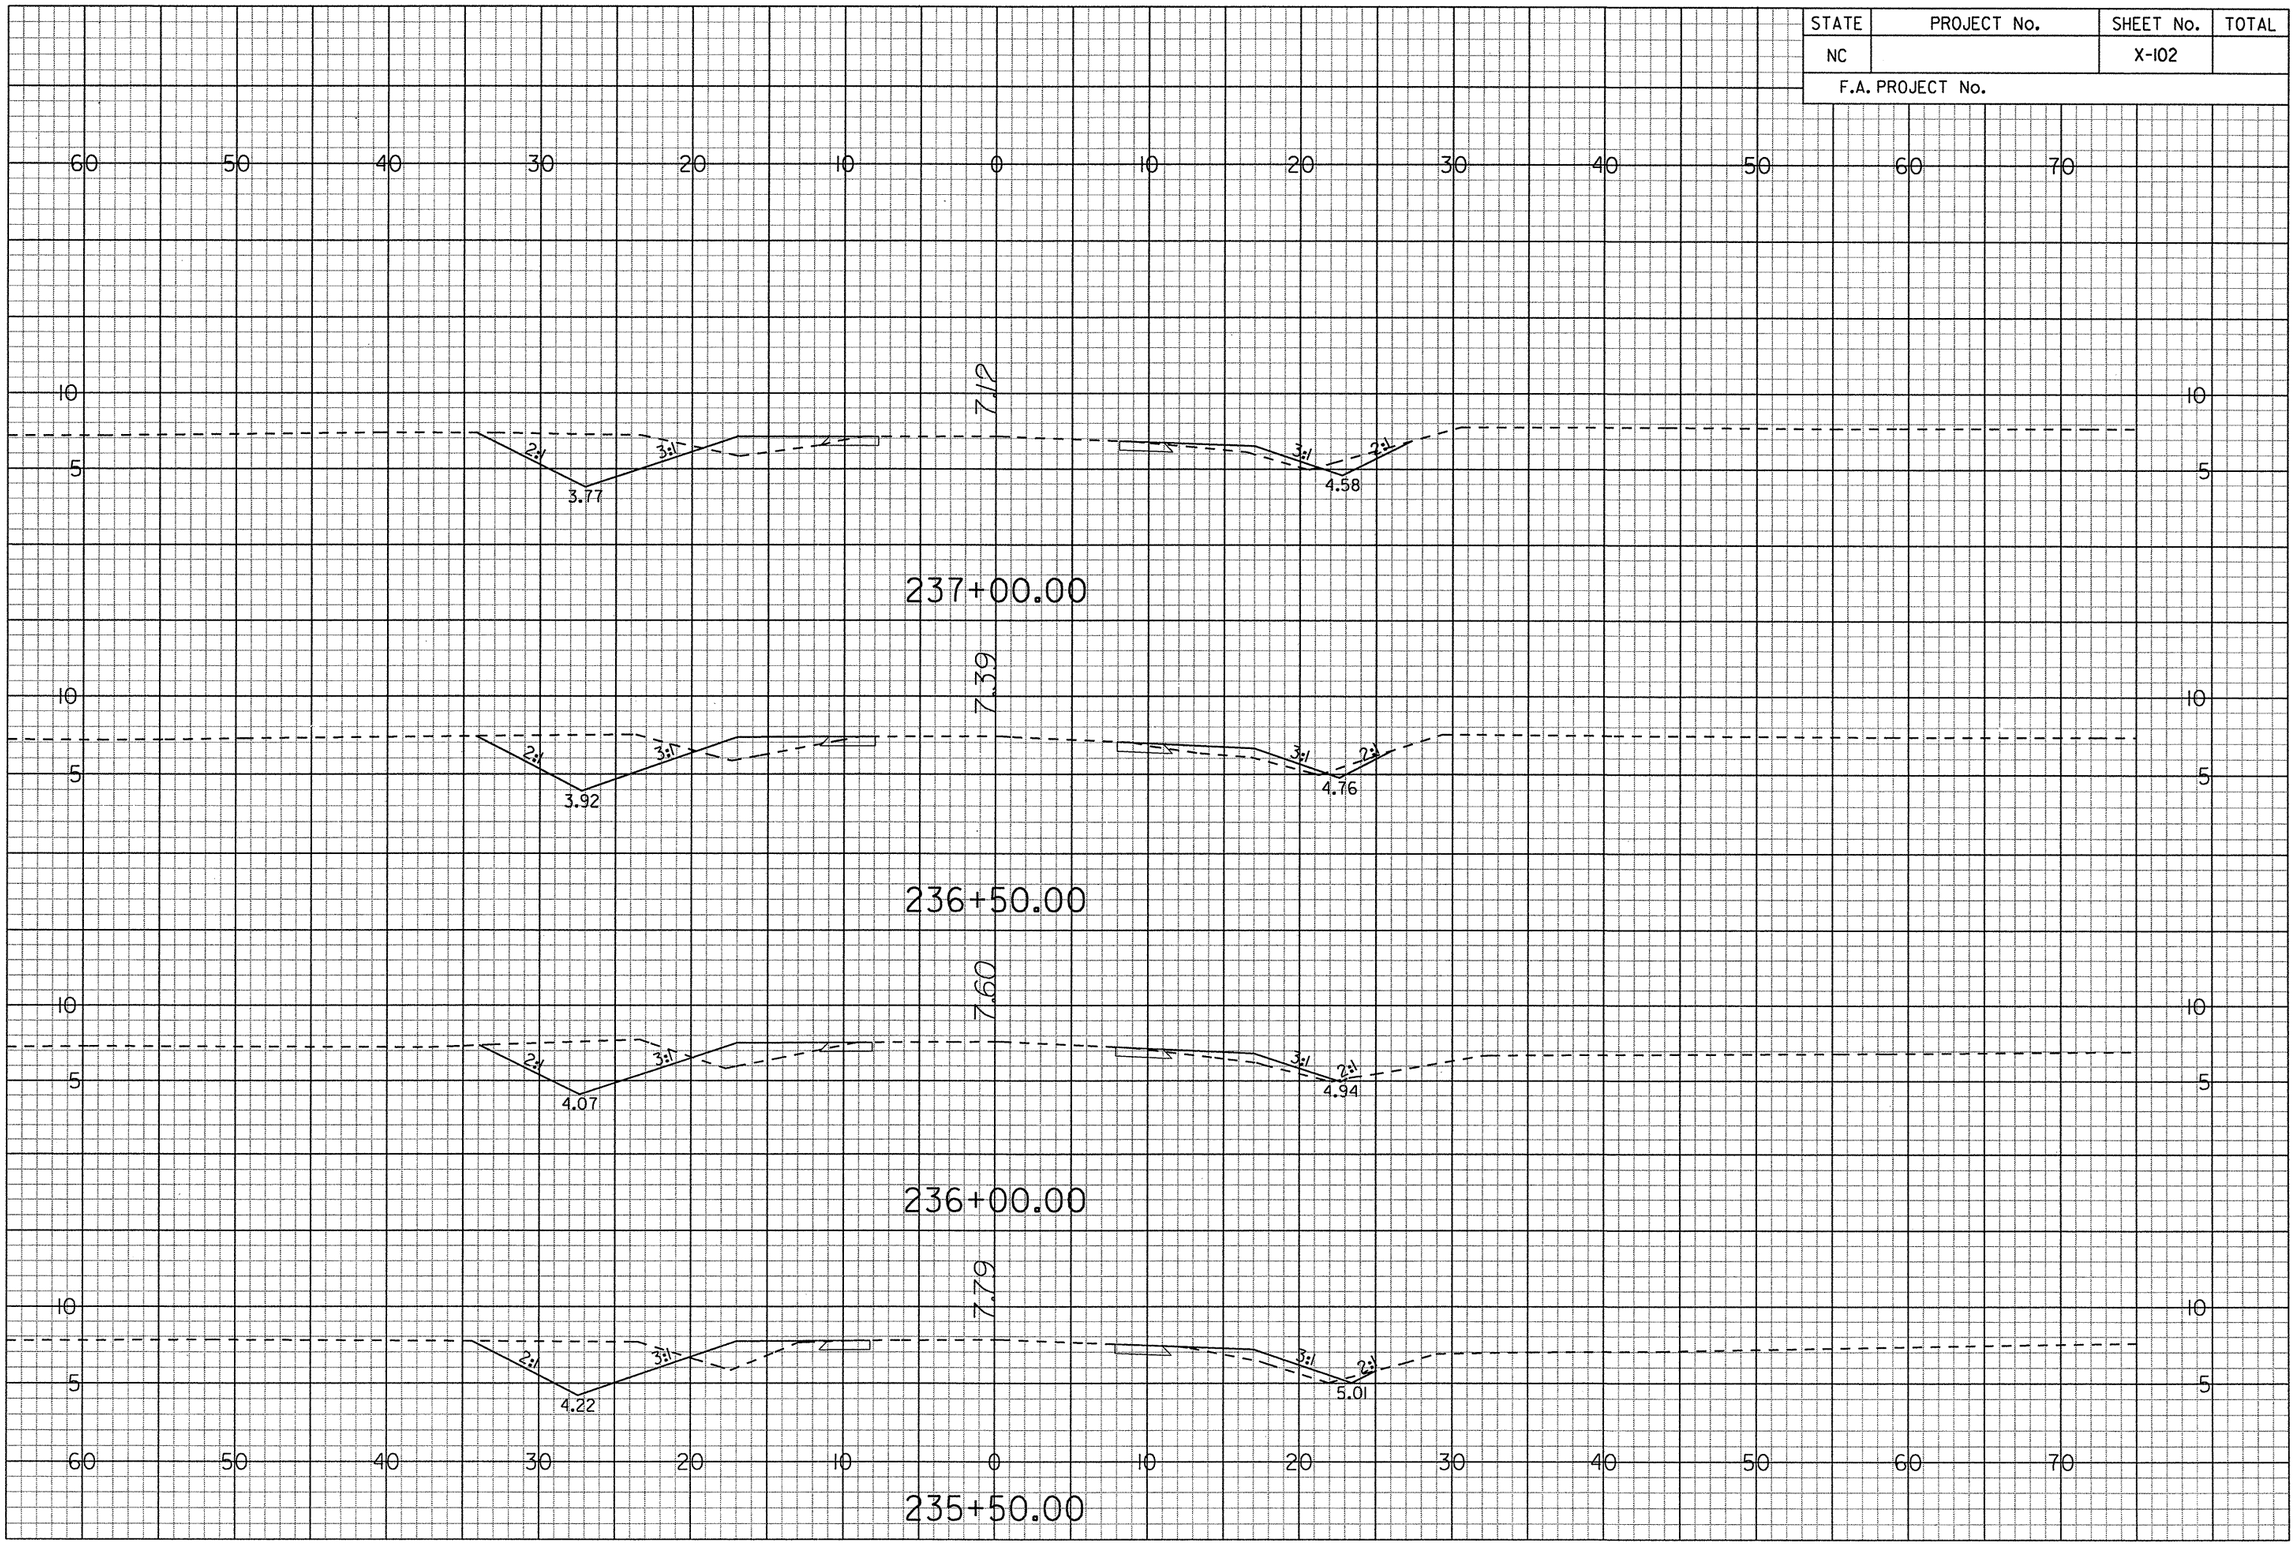

G:\Projects\20344\R-4429A\CADD\r4429a_rdy_xsc.lay
prf
6/14/2006

STATE	PROJECT No.	SHEET No.	TOTAL
NC		X-103	
F.A. PROJECT No.			

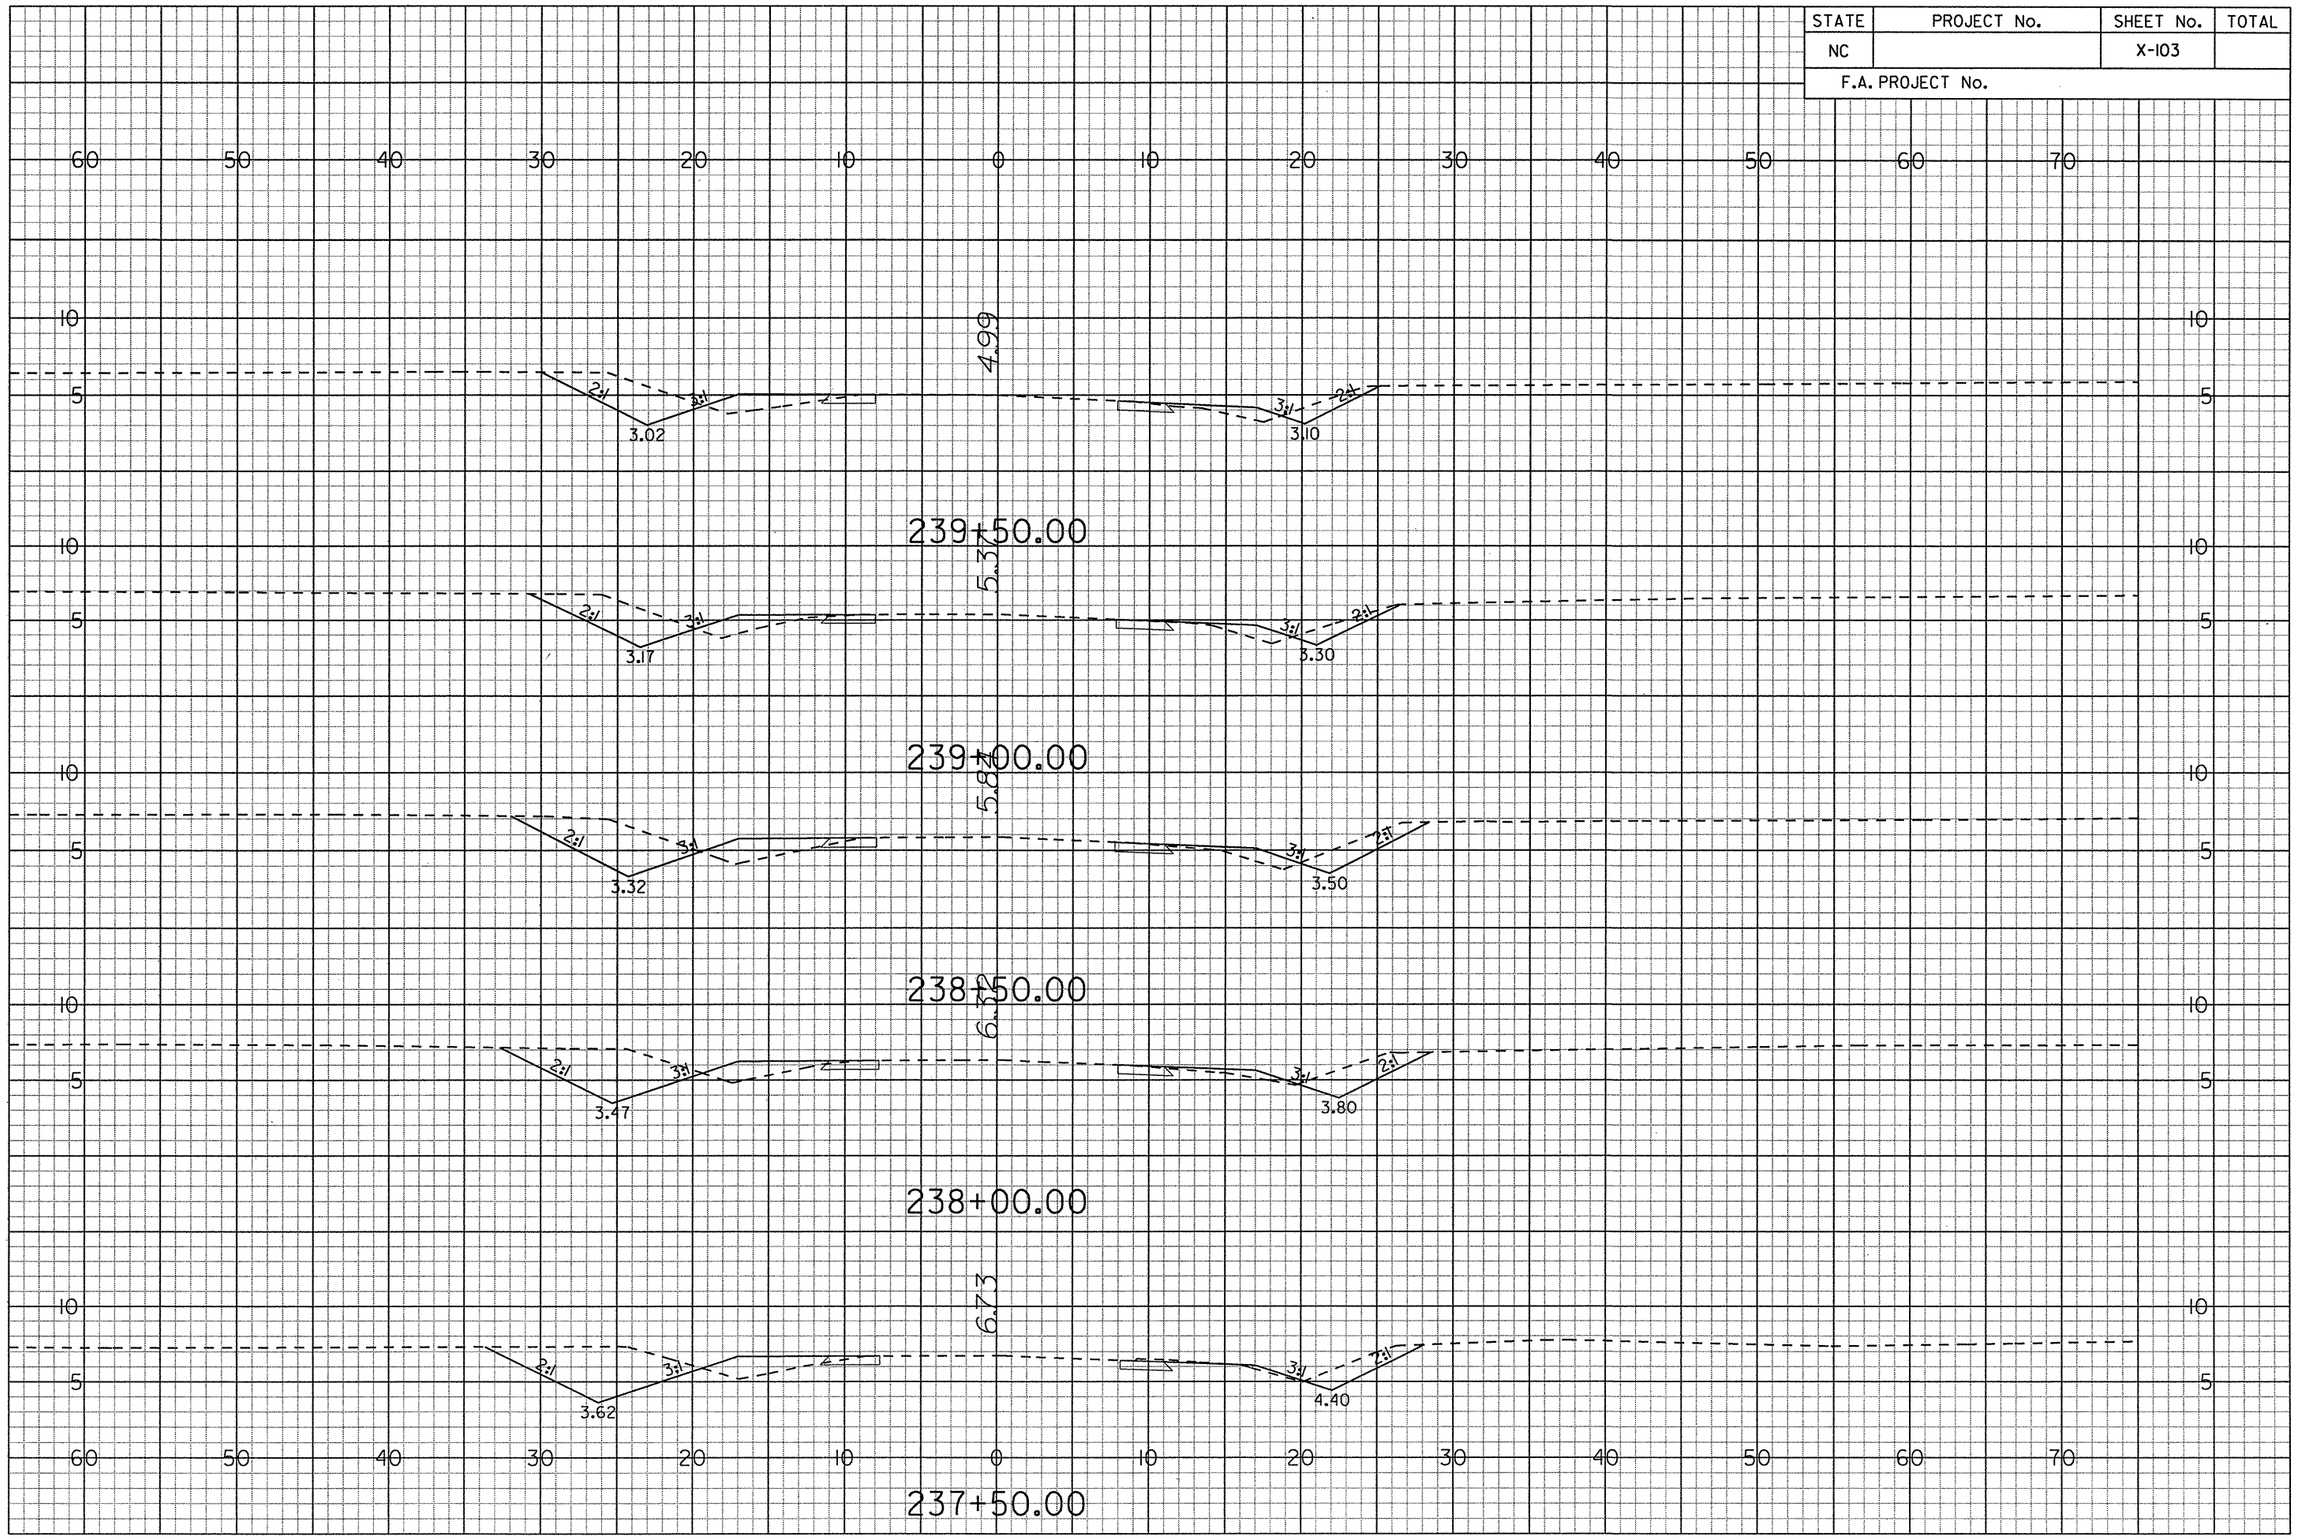

G:\Projects\20344\R-4429A\CADD\r-4429a_rdy_xsc.loy
••pr-f••
6/14/2006

STATE	PROJECT No.	SHEET No.	TOTAL
NC		X-104	
F.A. PROJECT No.			

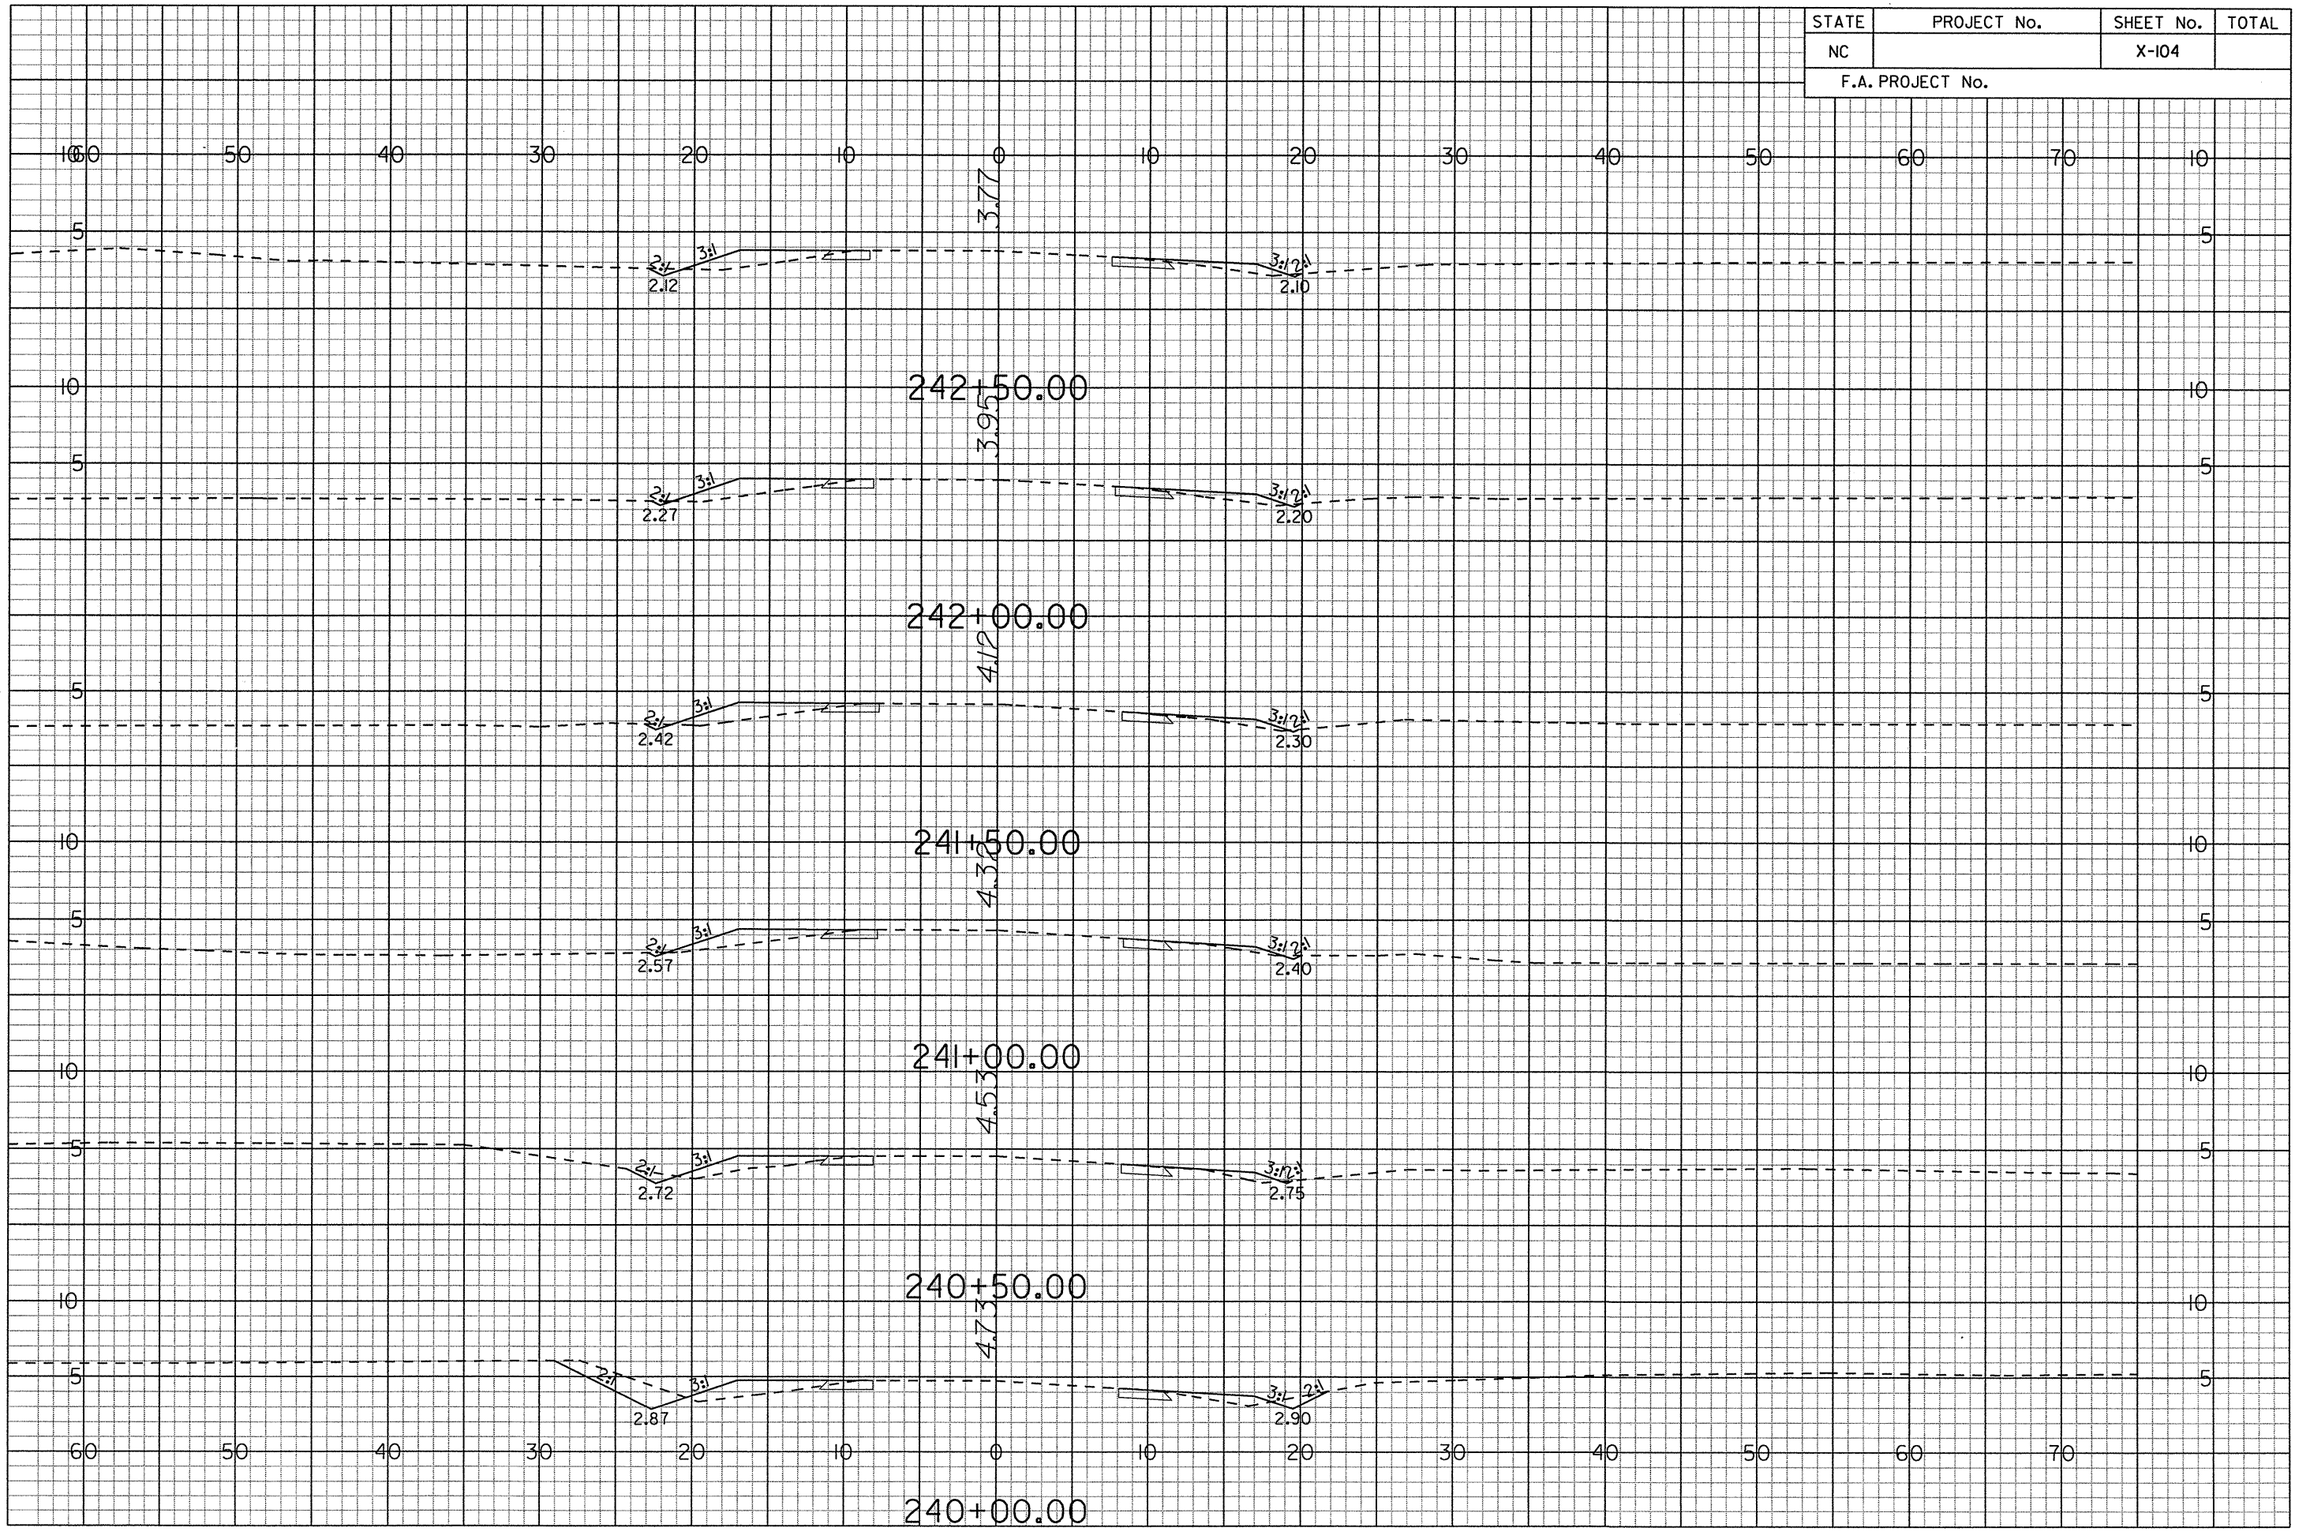

G:\Projects\20344\R-4429A\CADD\r4429a_rdy_xsclay
••prf••
6/14/2006

STATE	PROJECT No.	SHEET No.	TOTAL
NC		X-105	
F.A. PROJECT No.			

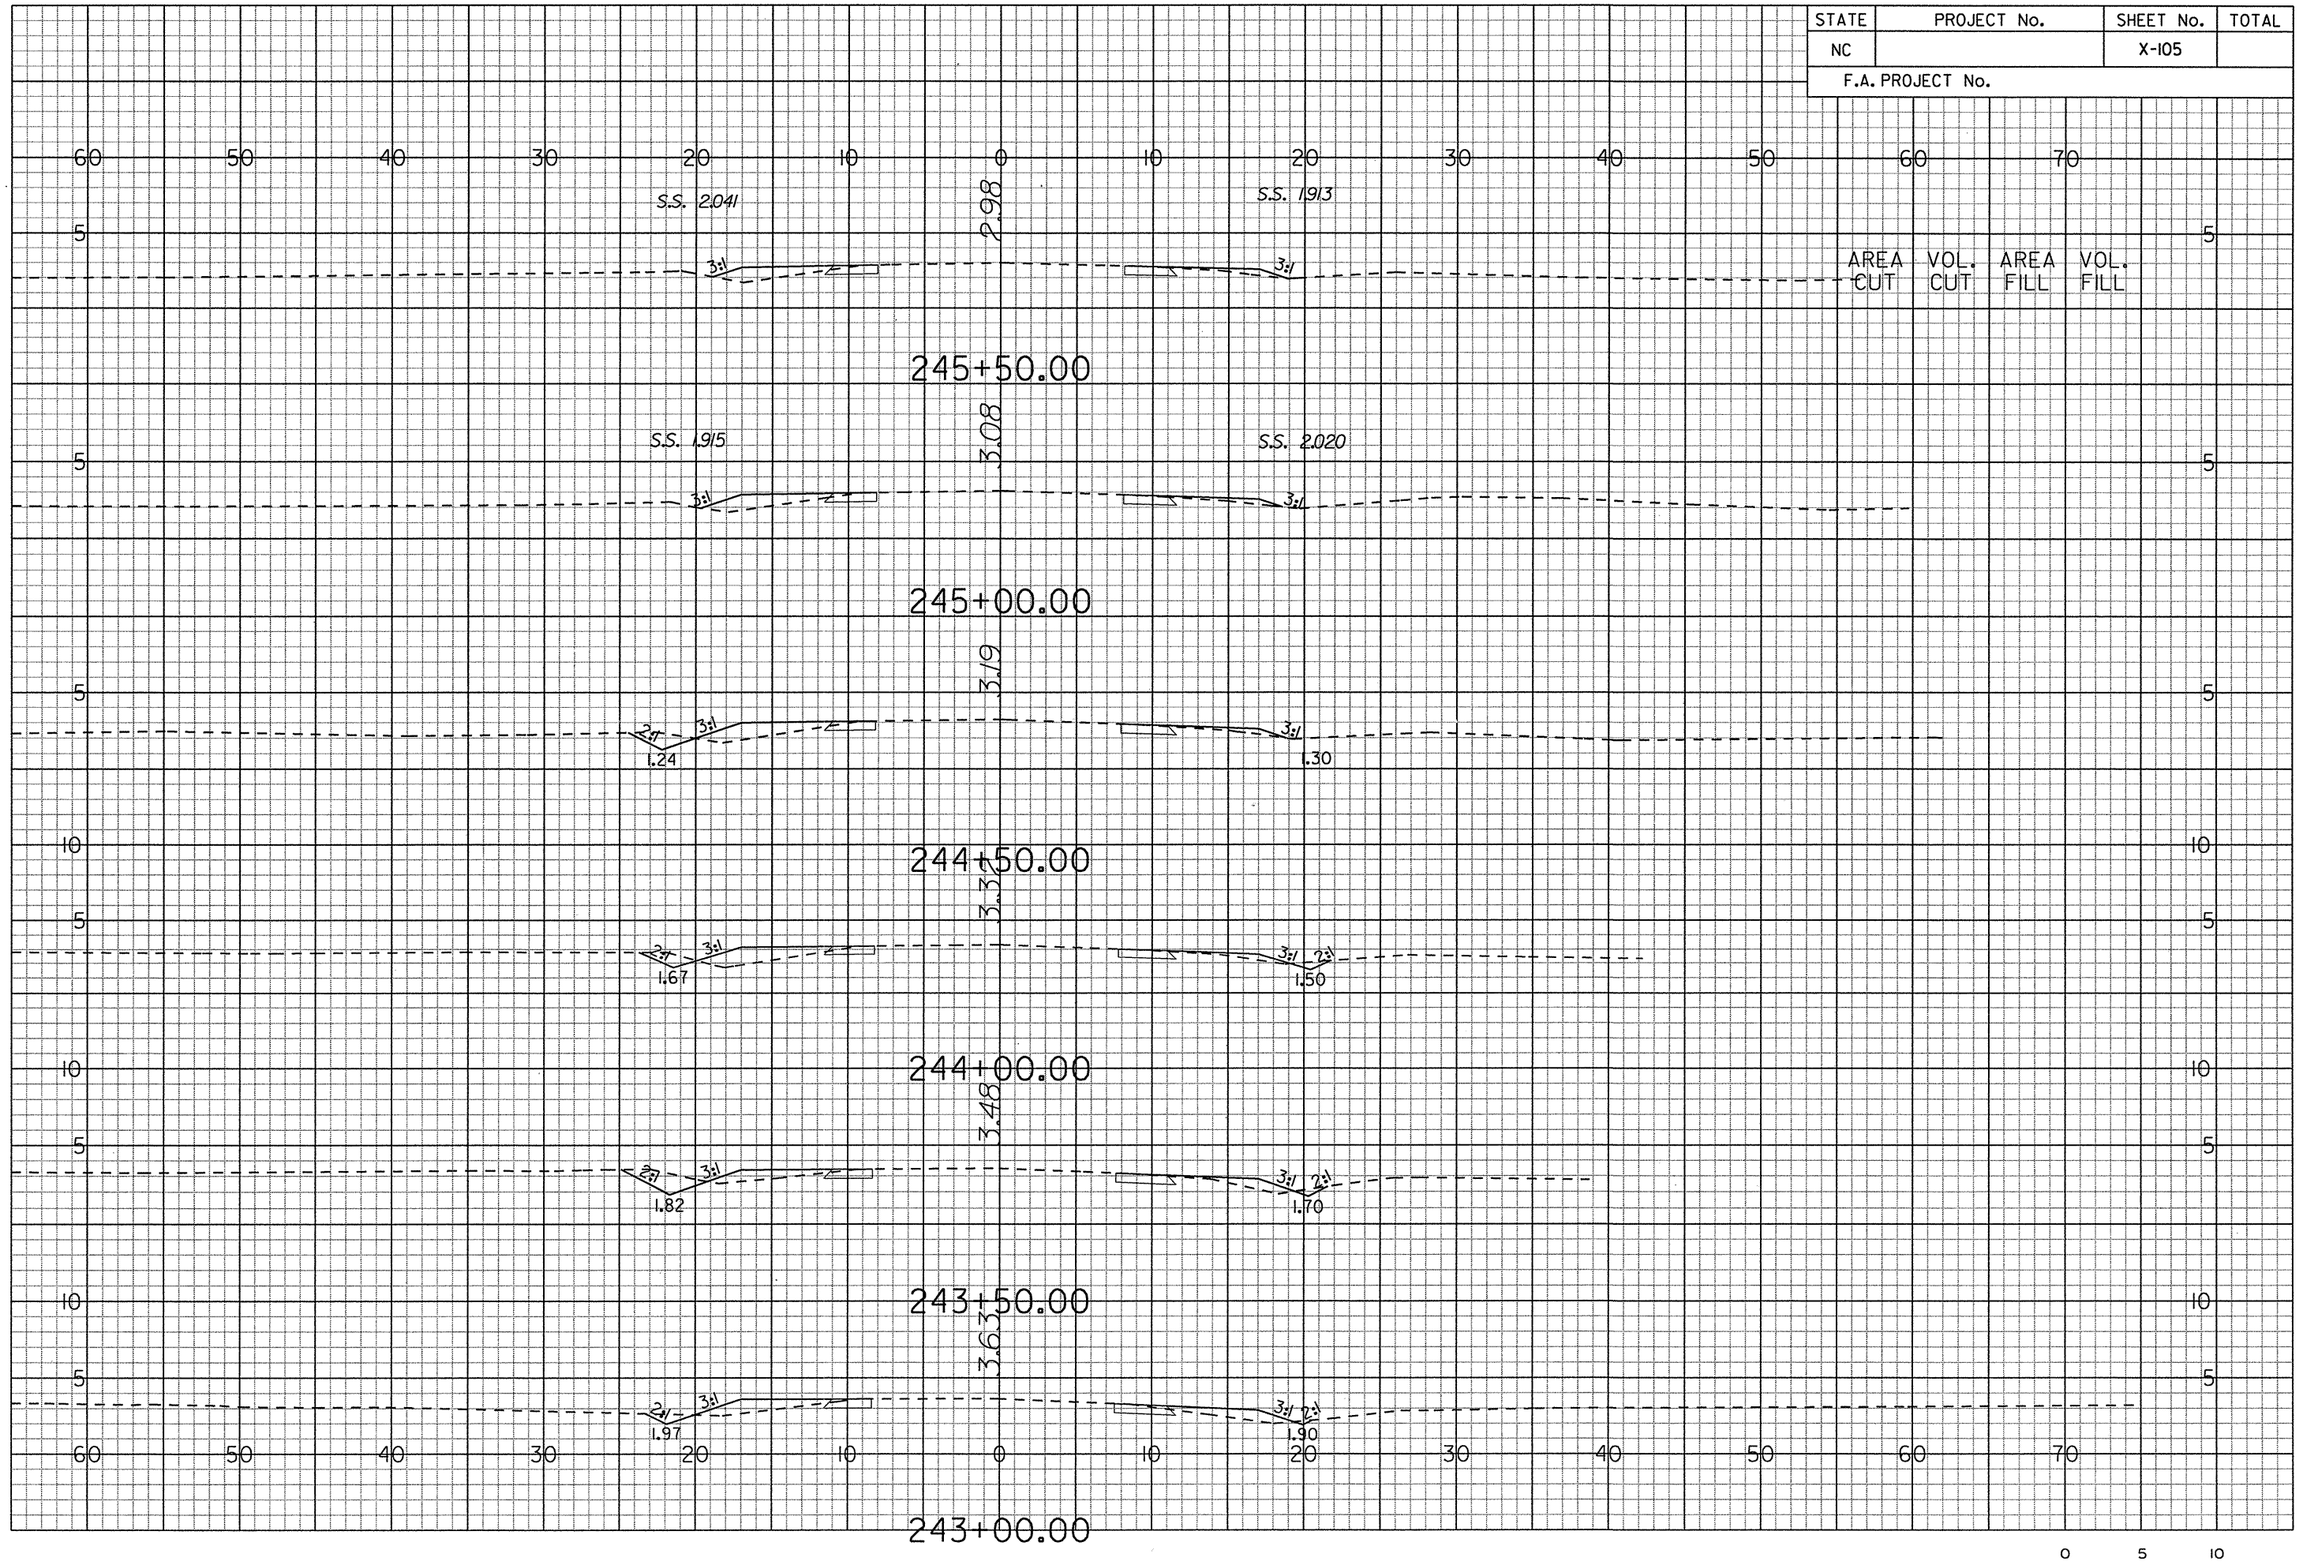

G:\Projects\20344\R-4429A\CADD\r4429a_rdy_xsc.lay
prf
6/14/2006

STATE	PROJECT No.	SHEET No.	TOTAL
NC		X-106	
F.A. PROJECT No.			

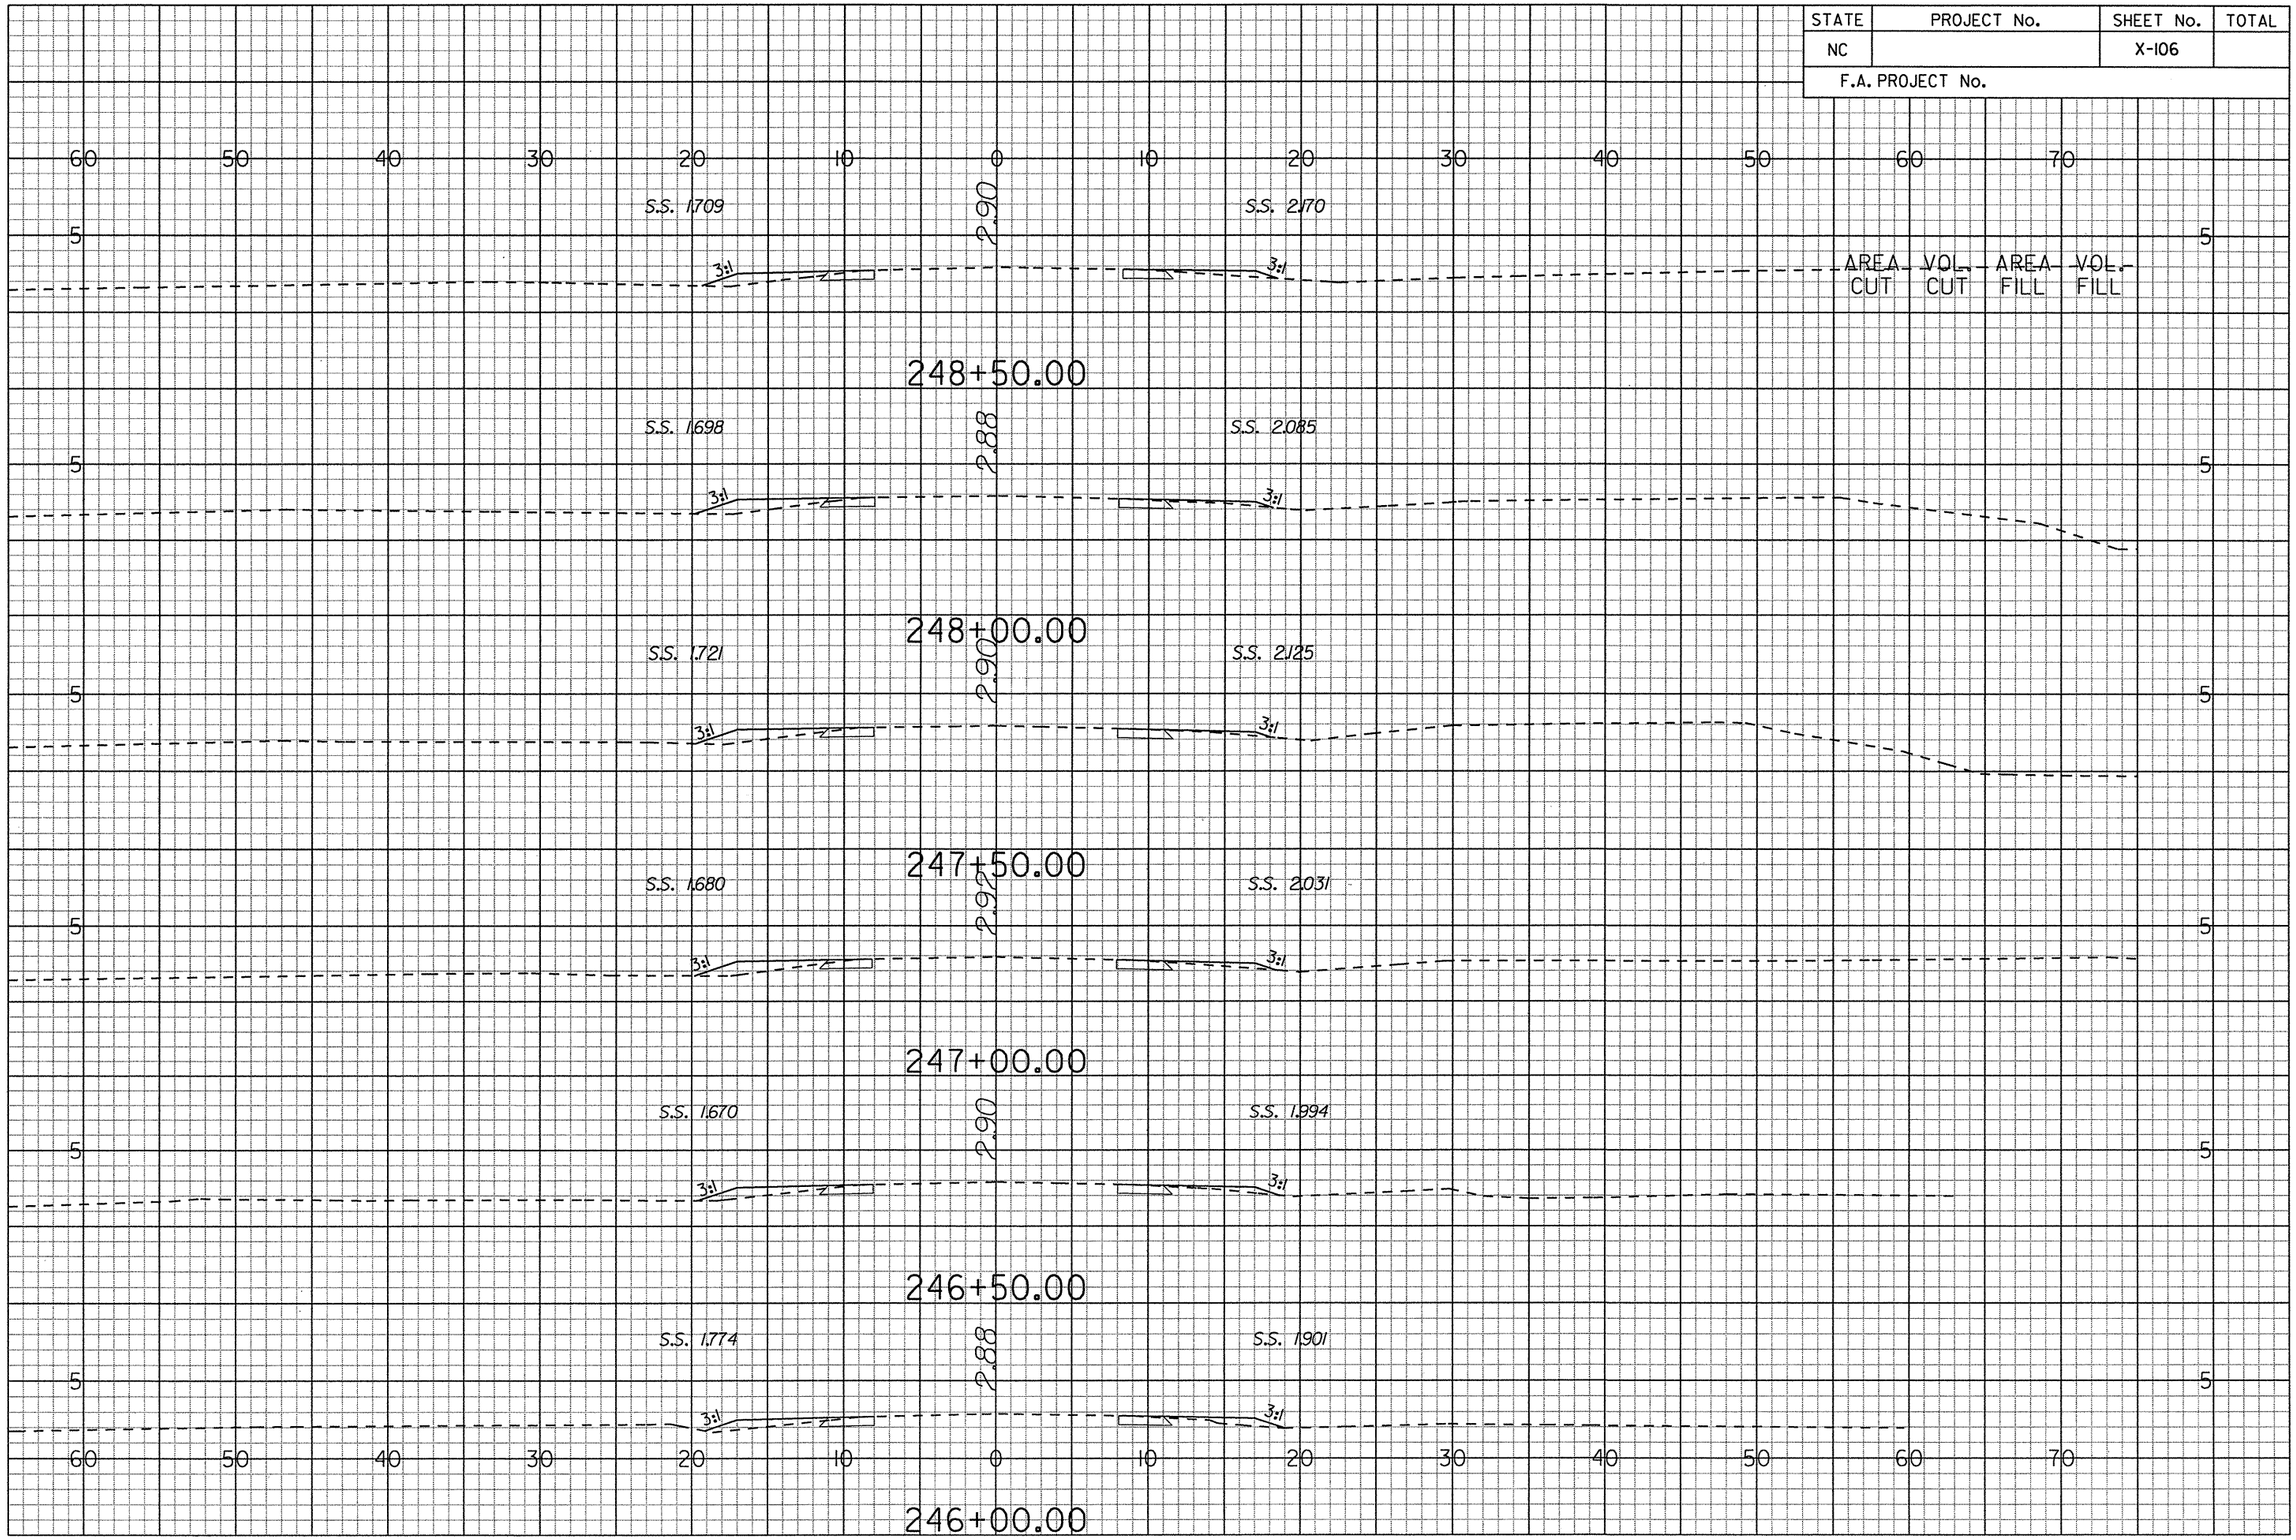

G:\Projects\20344\R-4429A\CADD\r4429a_rdy_xsc.lay
prf
6/14/2006

STATE	PROJECT No.	SHEET No.	TOTAL
NC		X-107	
F.A. PROJECT No.			

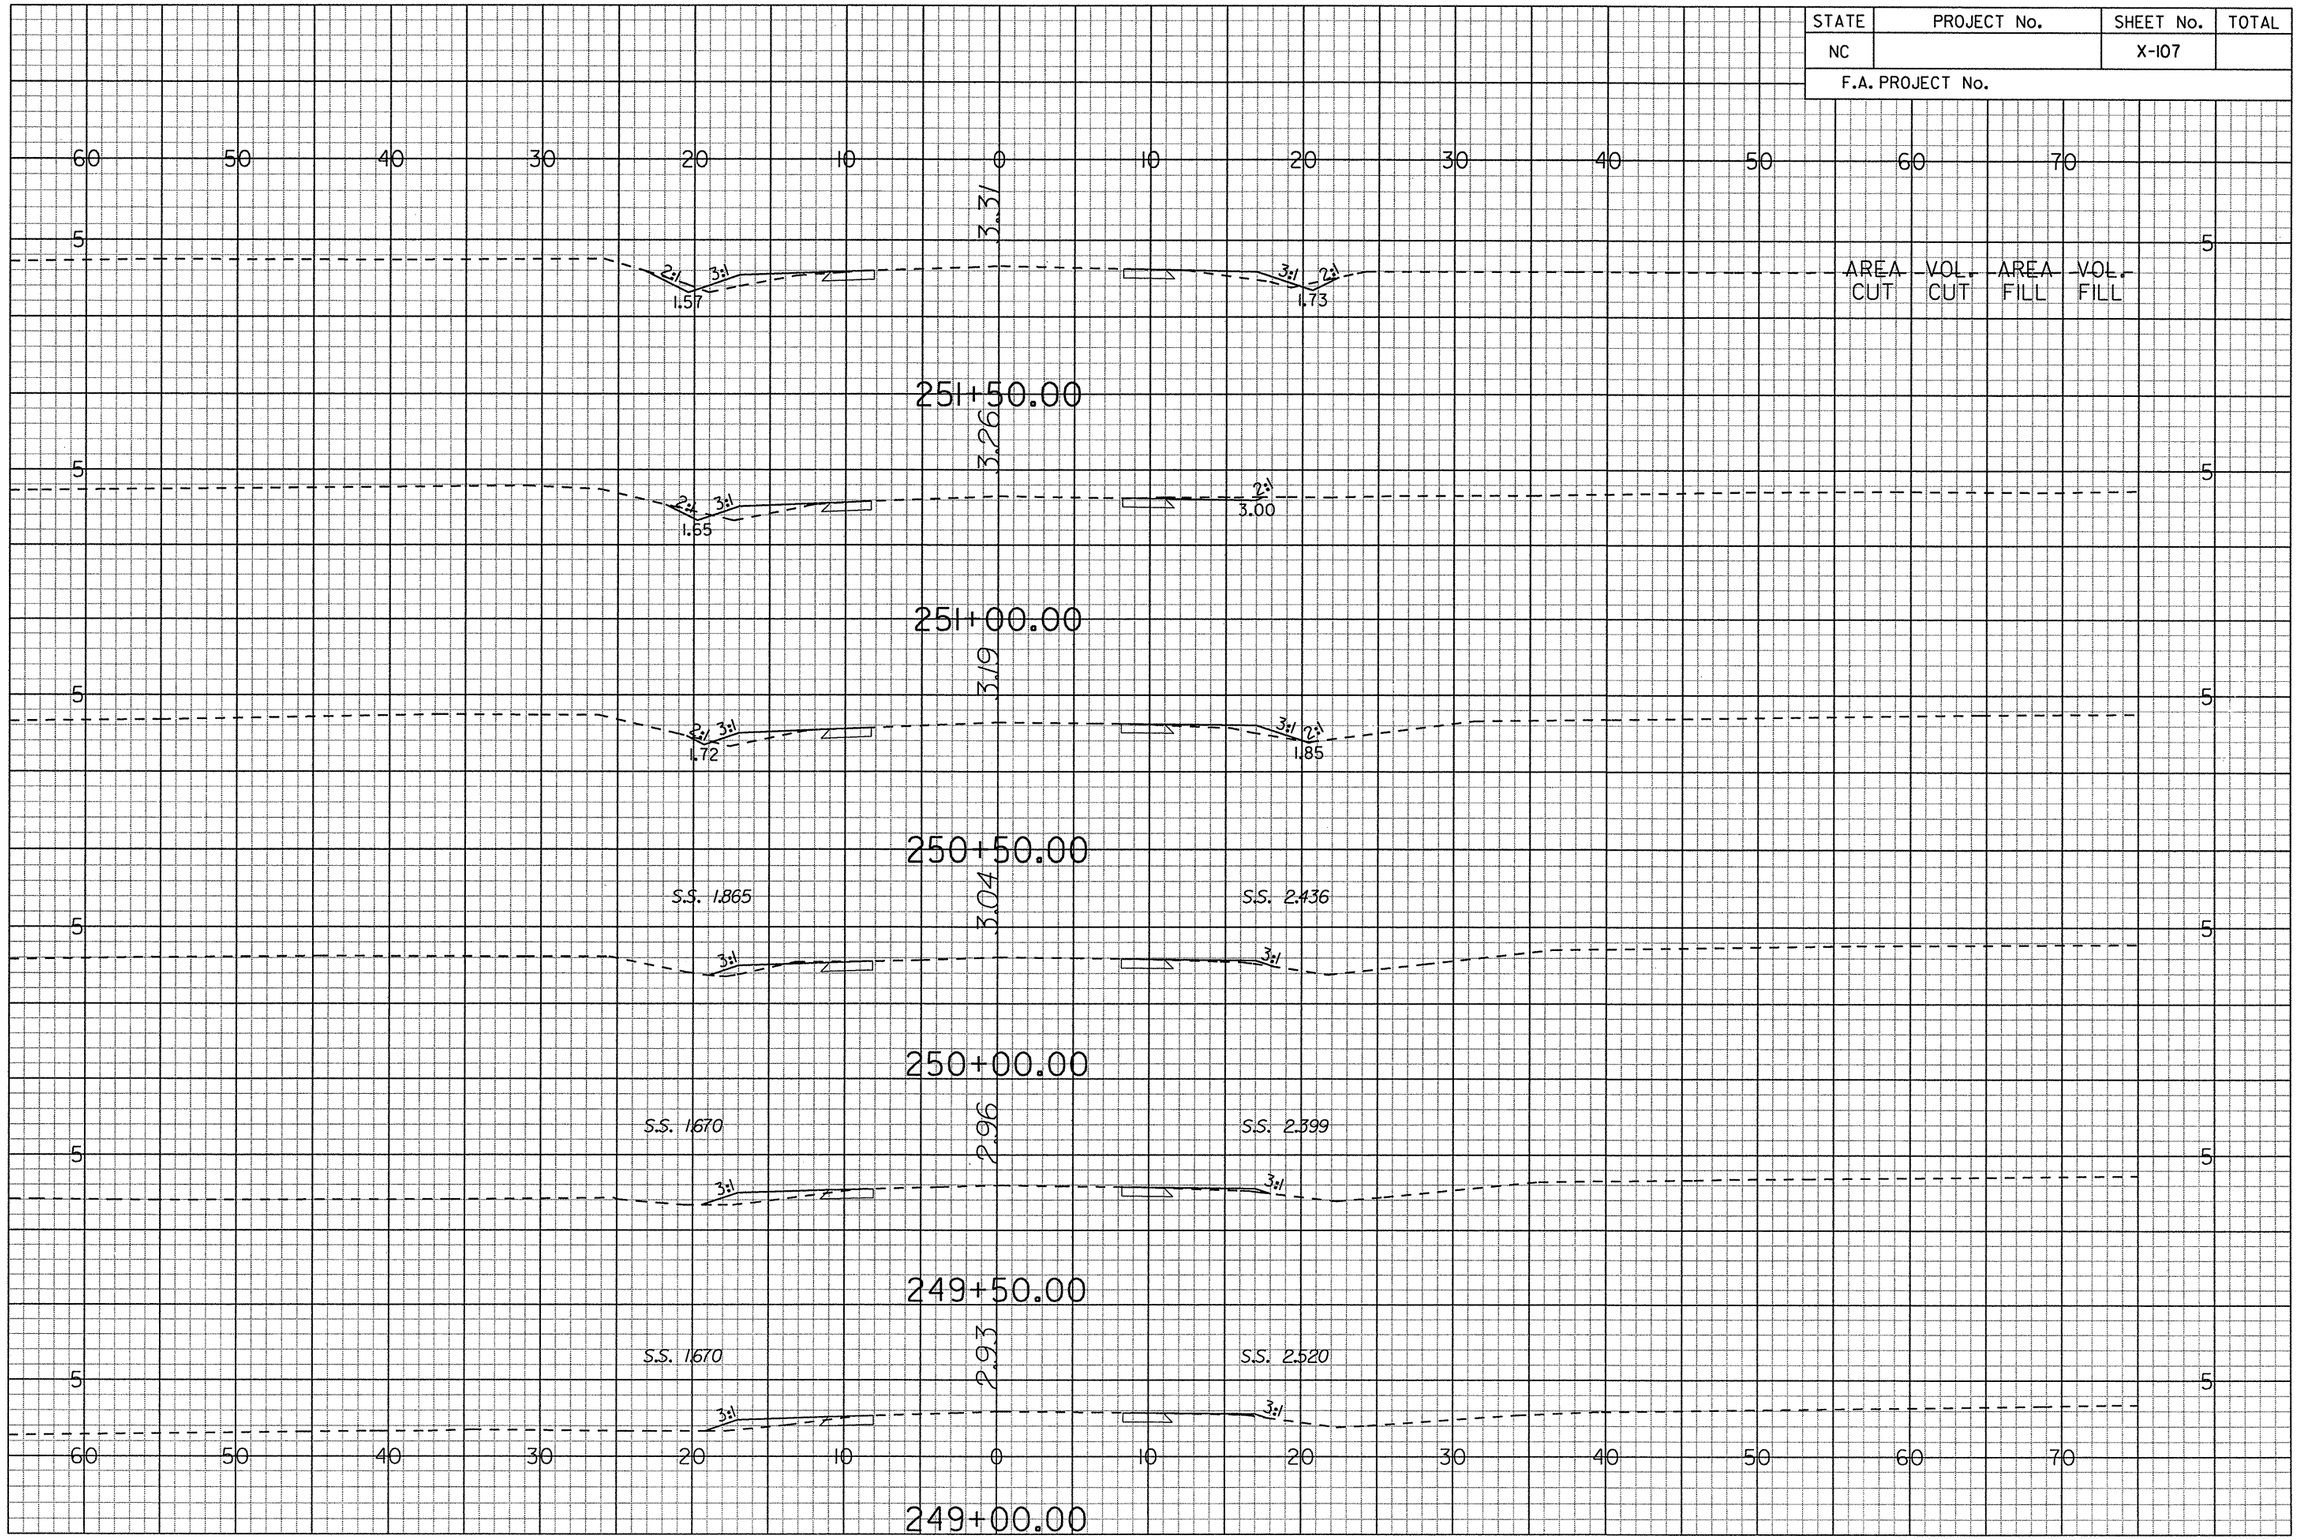

G:\Projects\20344\R-4429A\CADD\r4429a_rdy_xsc.loy
prf
6/14/2006

STATE	PROJECT No.	SHEET No.	TOTAL
NC		X-108	
F.A. PROJECT No.			

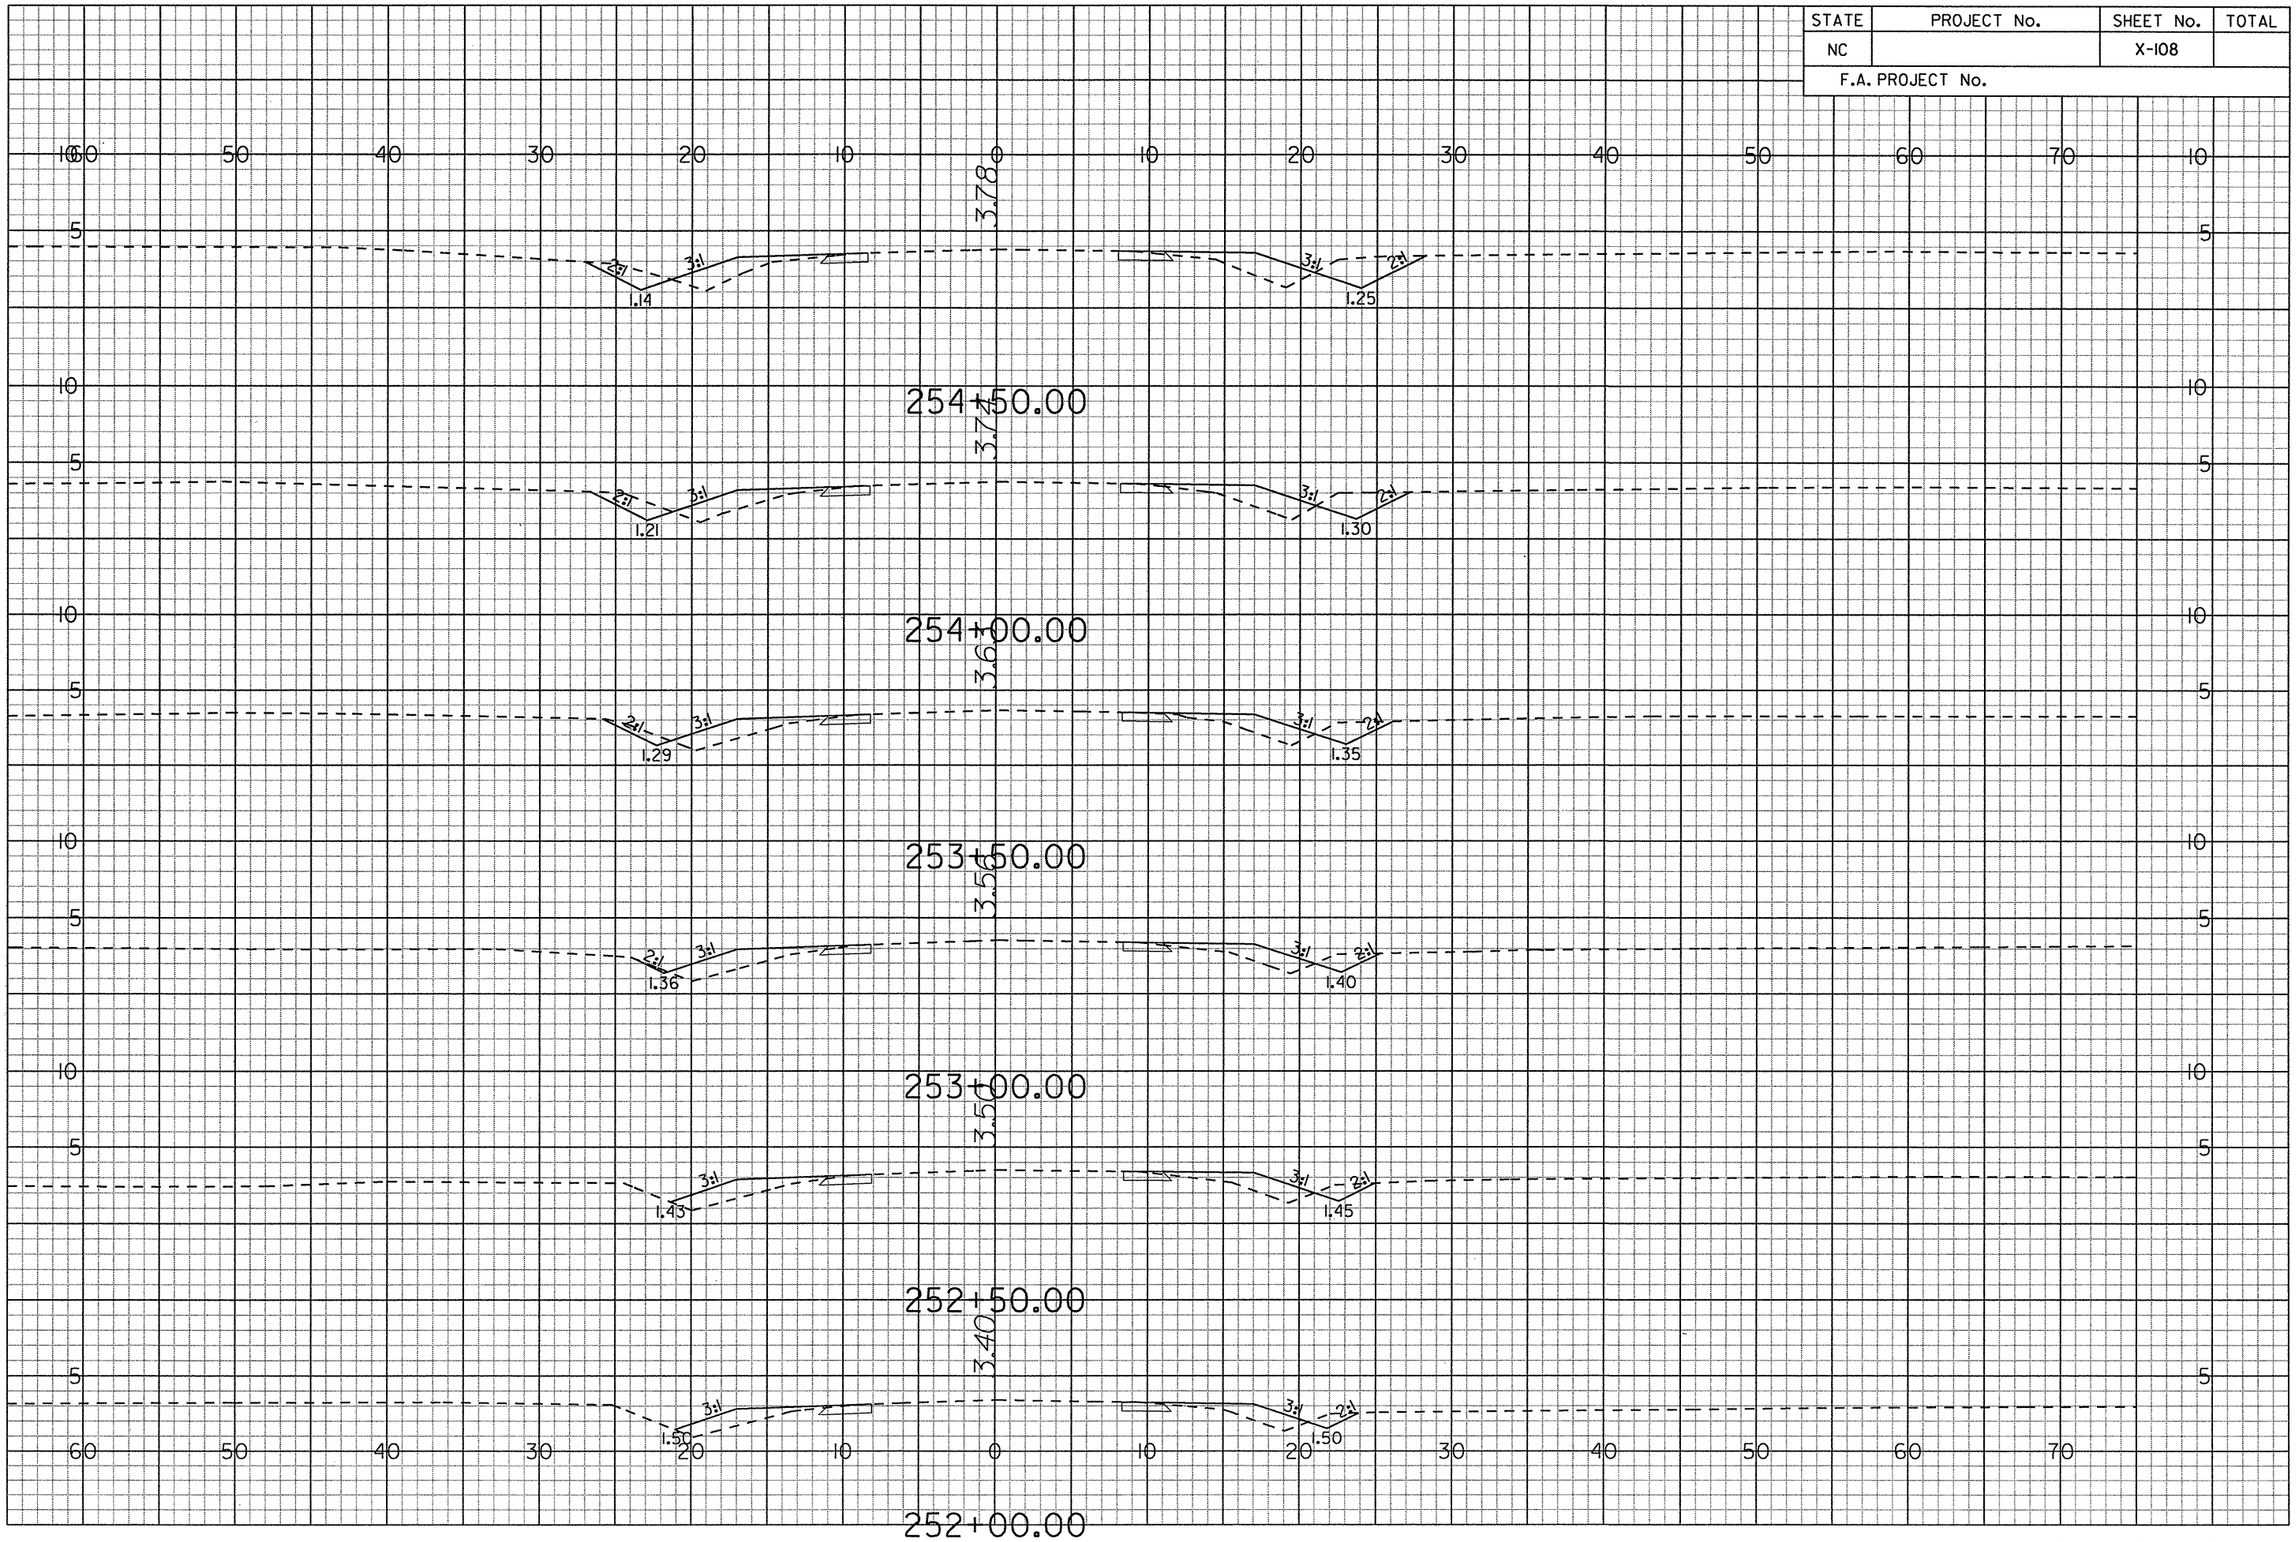

G:\Projects\20344\R-4429A\CADD\r4429a_rdy_xsc.lay
prf
6/14/2006

STATE	PROJECT No.	SHEET No.	TOTAL
NC		X-109	
F.A. PROJECT No.			

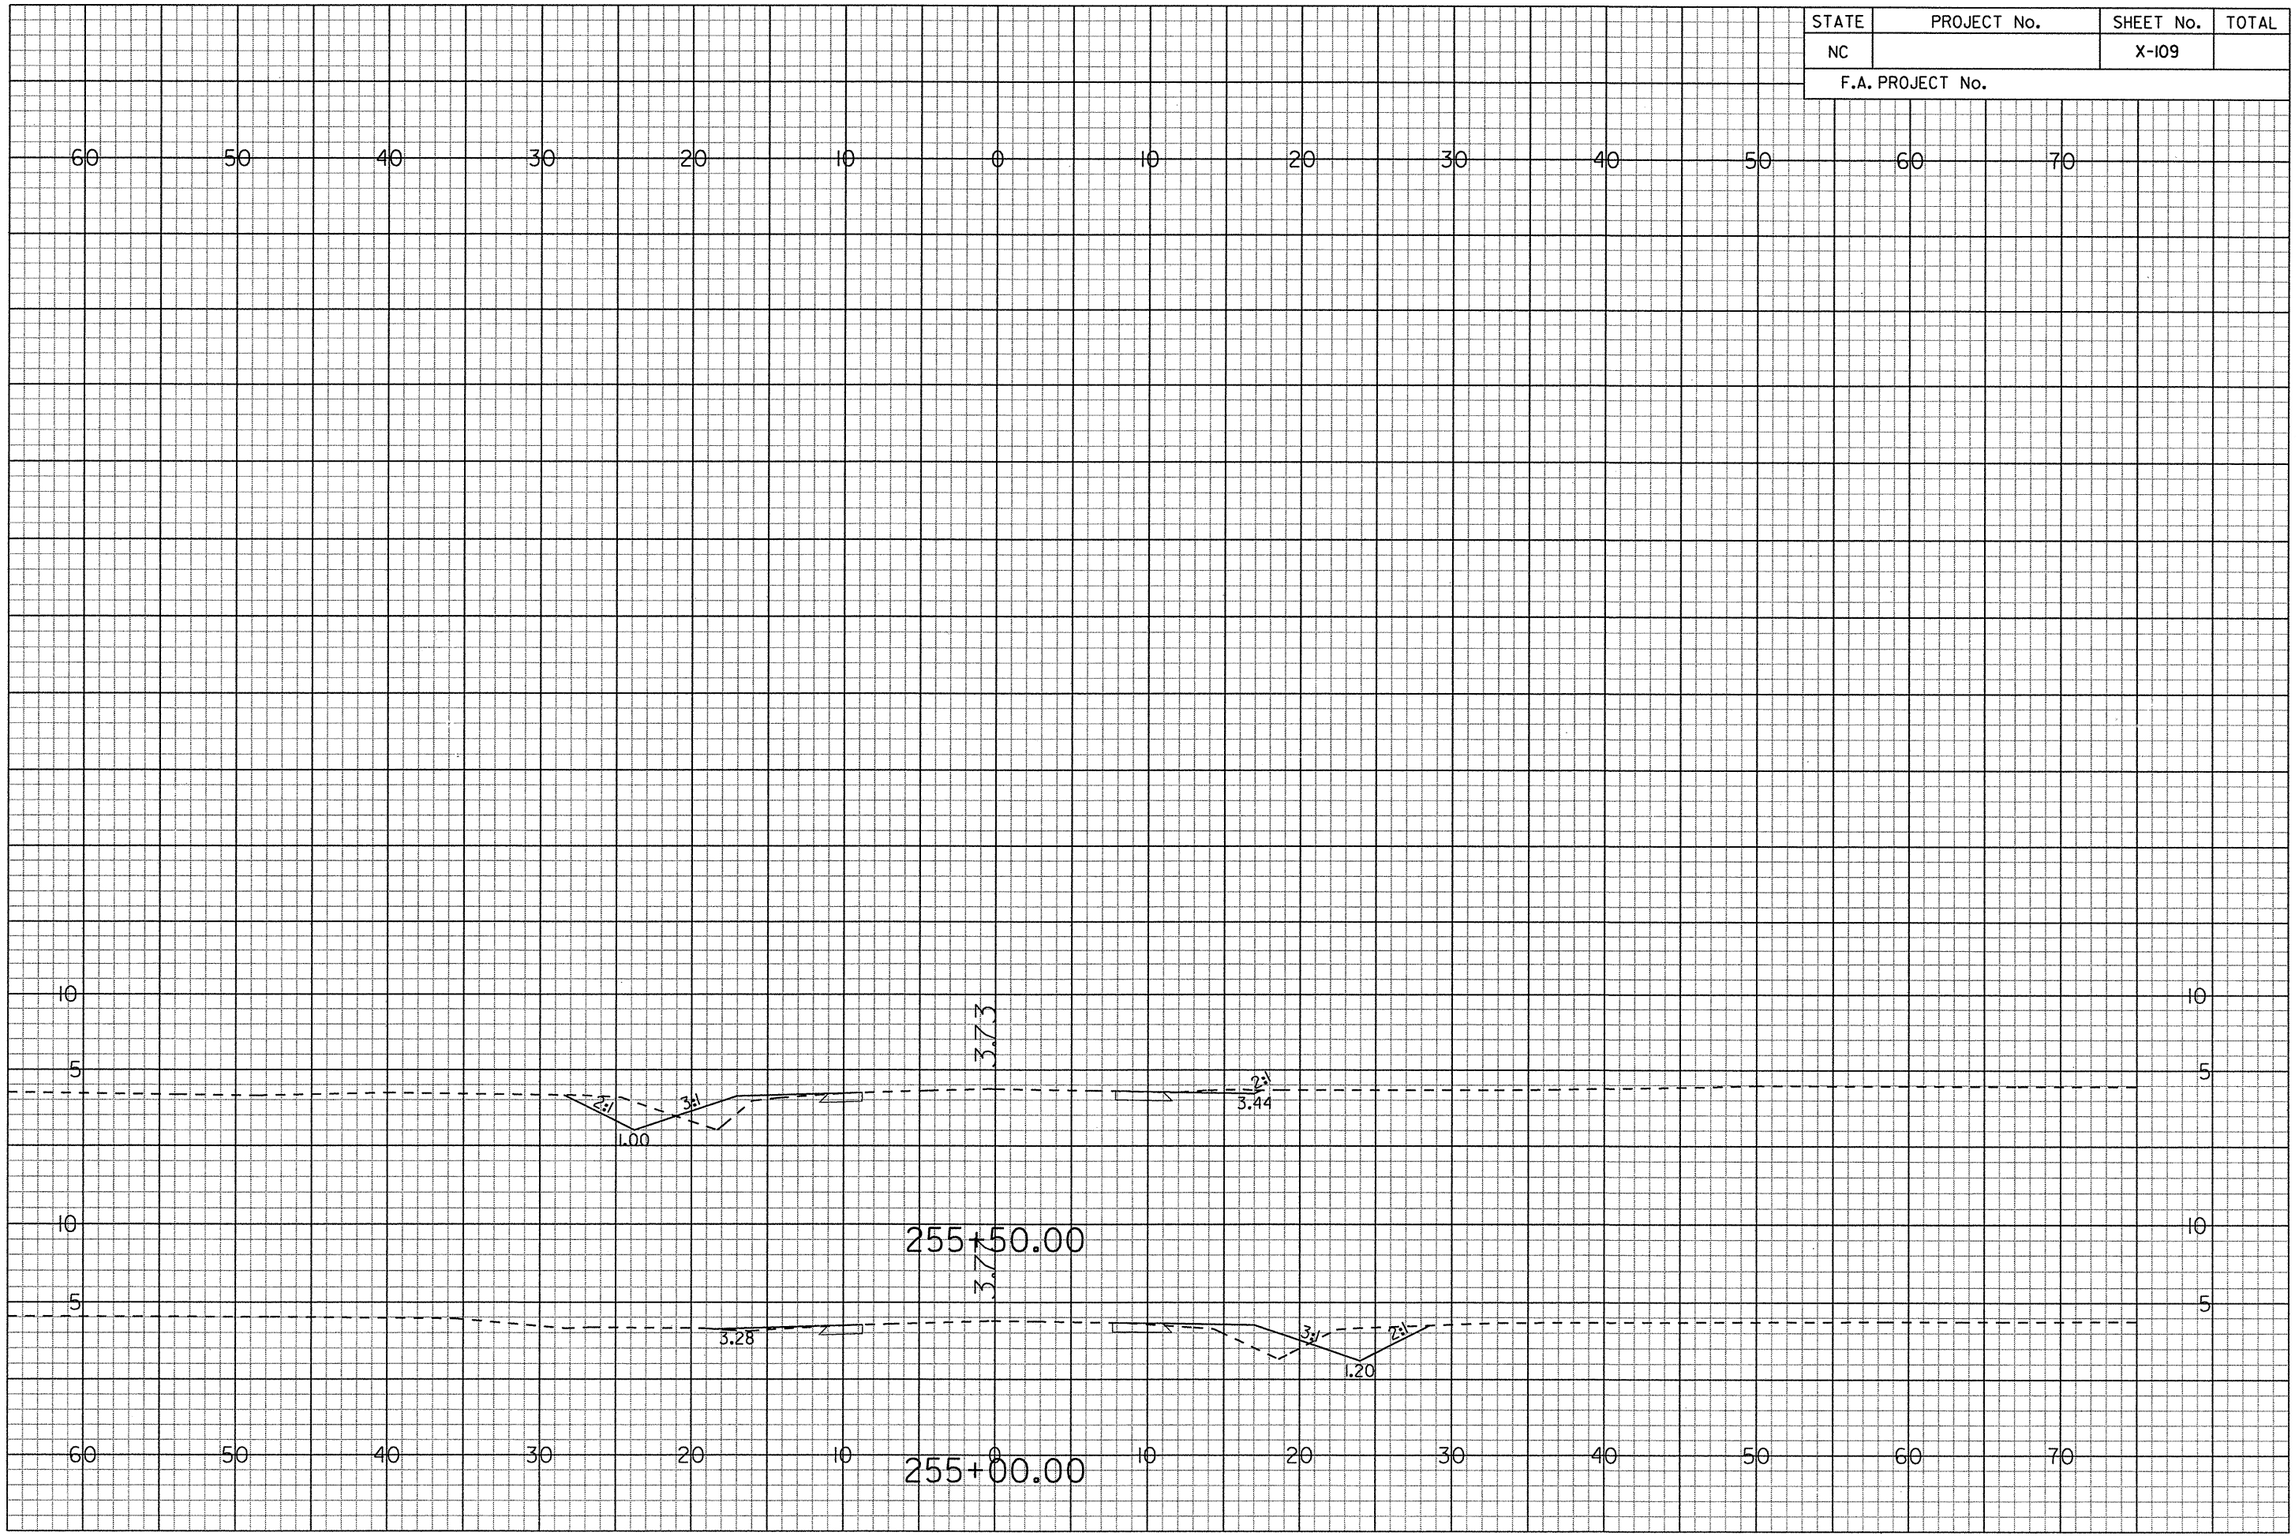

0 5 10

G:\Projects\20344\R-4429A\CADD\r4429a_rdy_xsc.lay
prf
6/14/2006

STATE	PROJECT No.	SHEET No.	TOTAL
NC		X-110	
F.A. PROJECT No.			

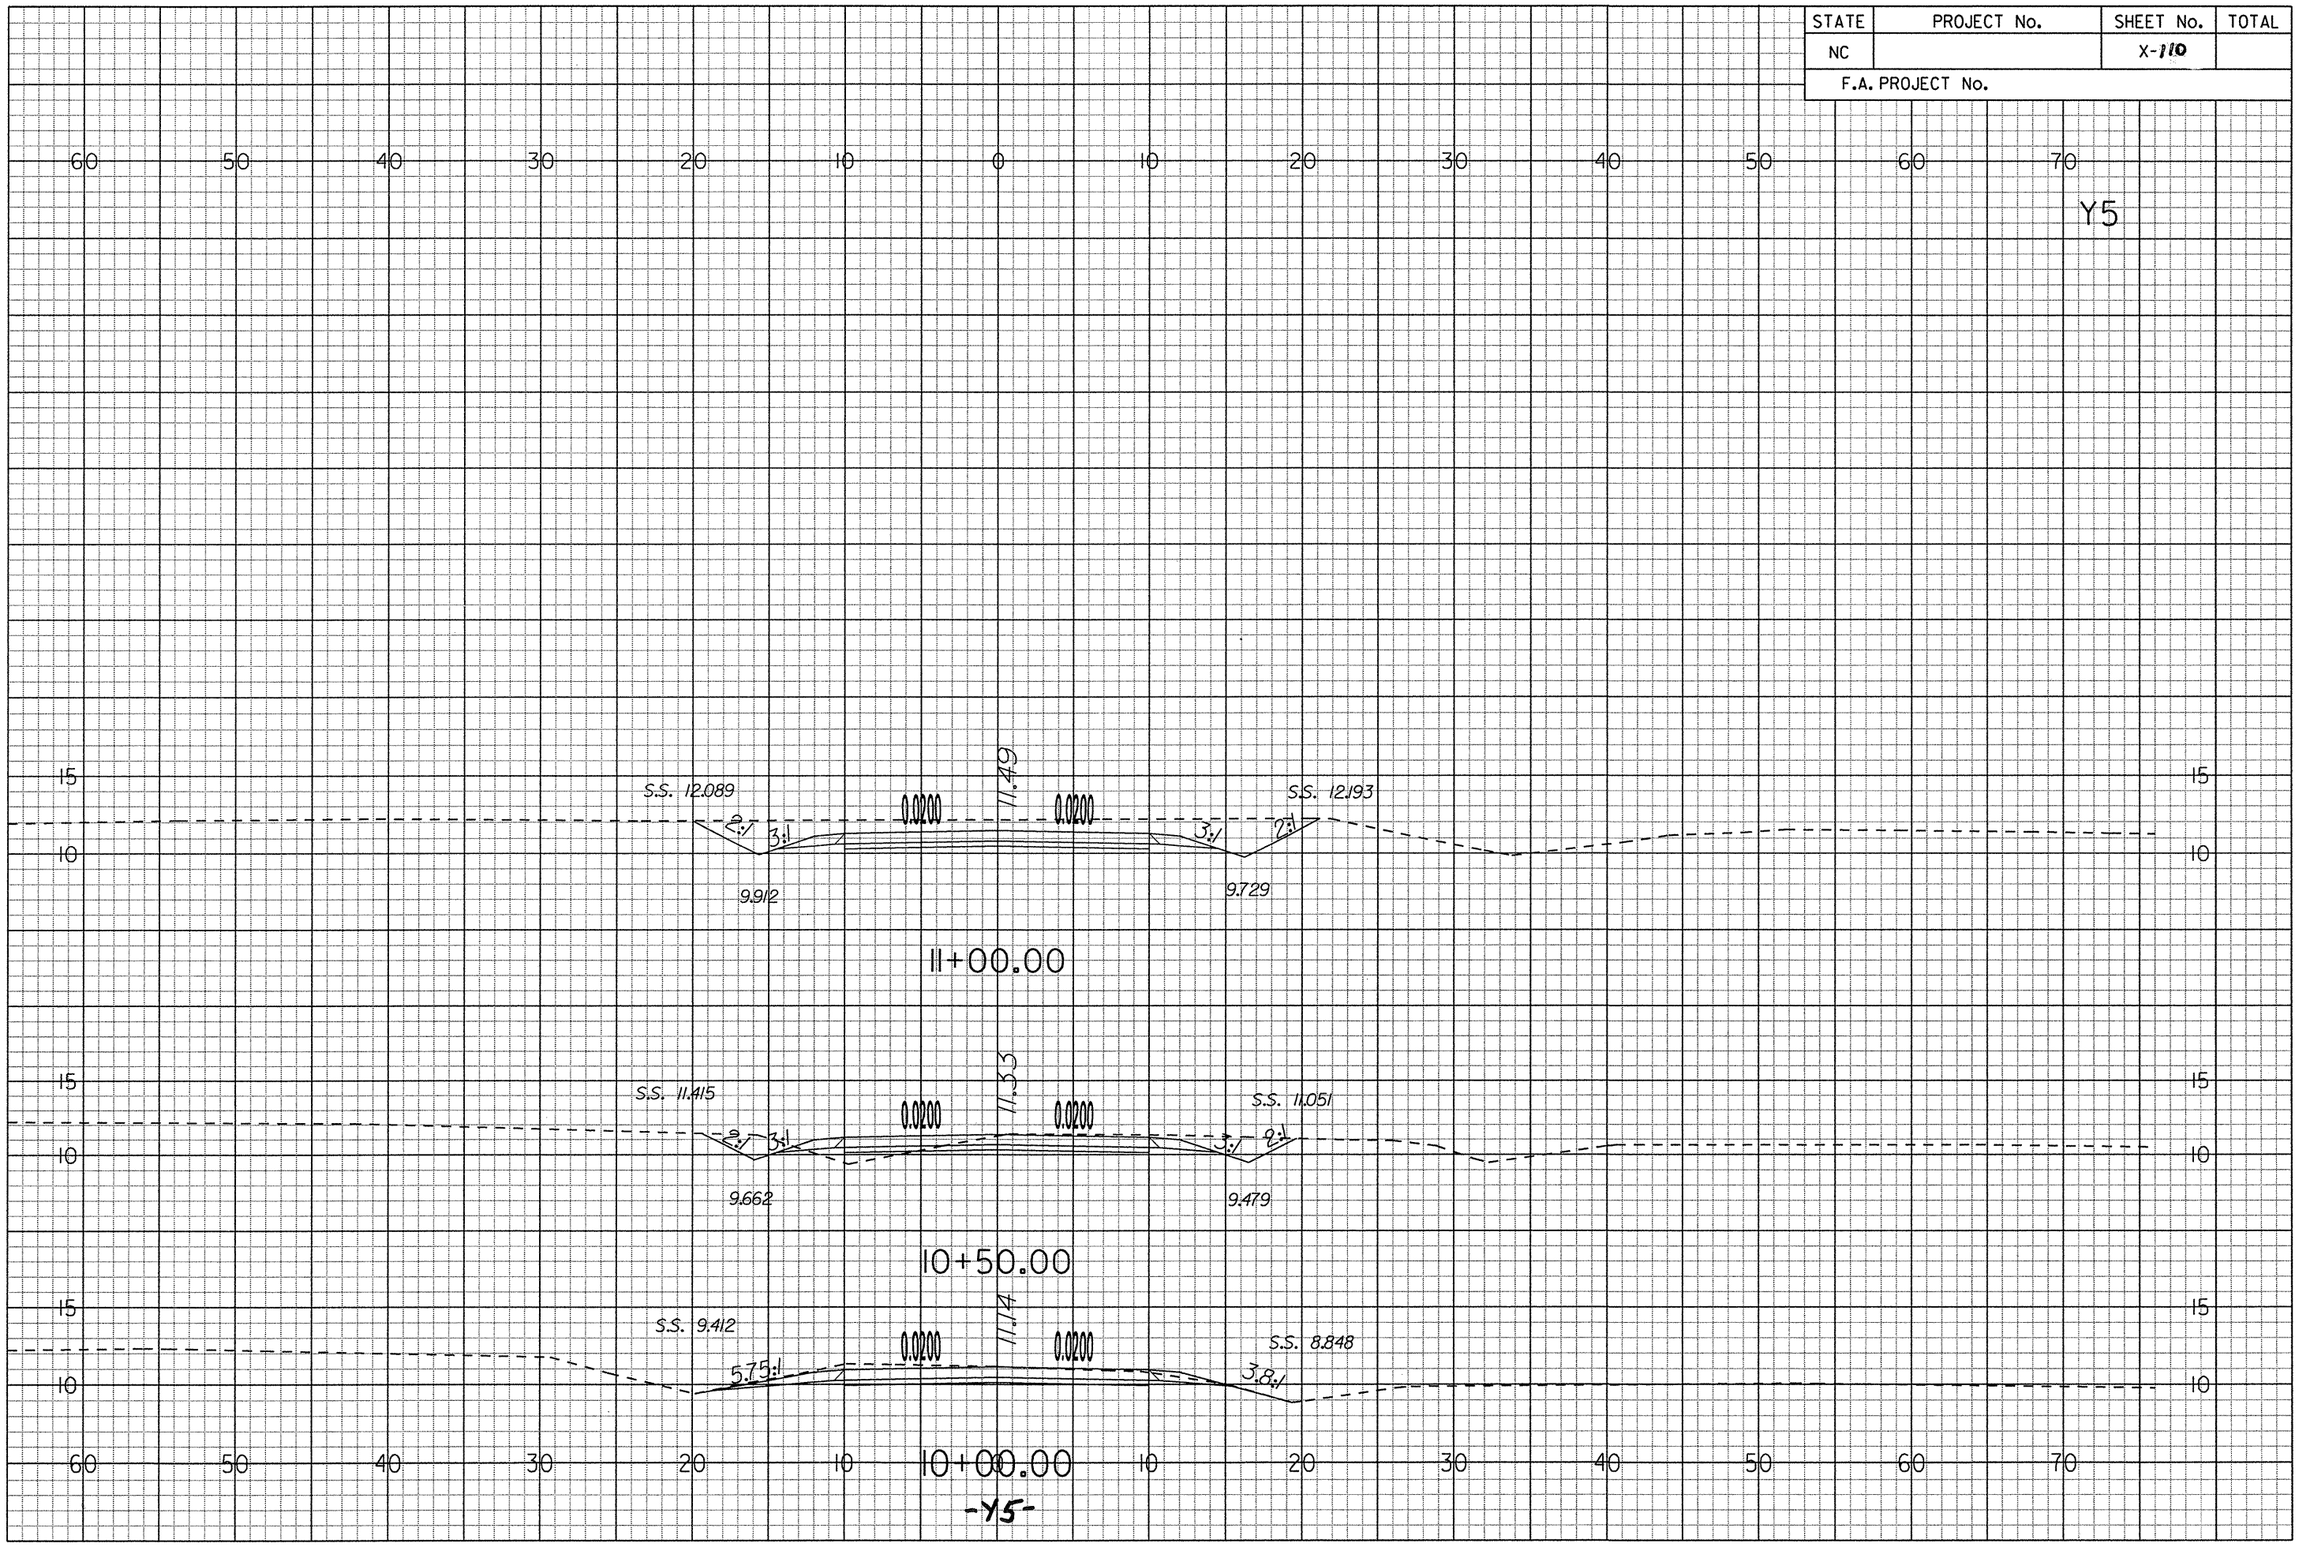

G:\Projects\20344\R-4429A\CADD\r-4429a_rdy_xsc y5.loy
prf
4/10/2007

STATE	PROJECT No.	SHEET No.	TOTAL
NC		X-111	
F.A. PROJECT No.			

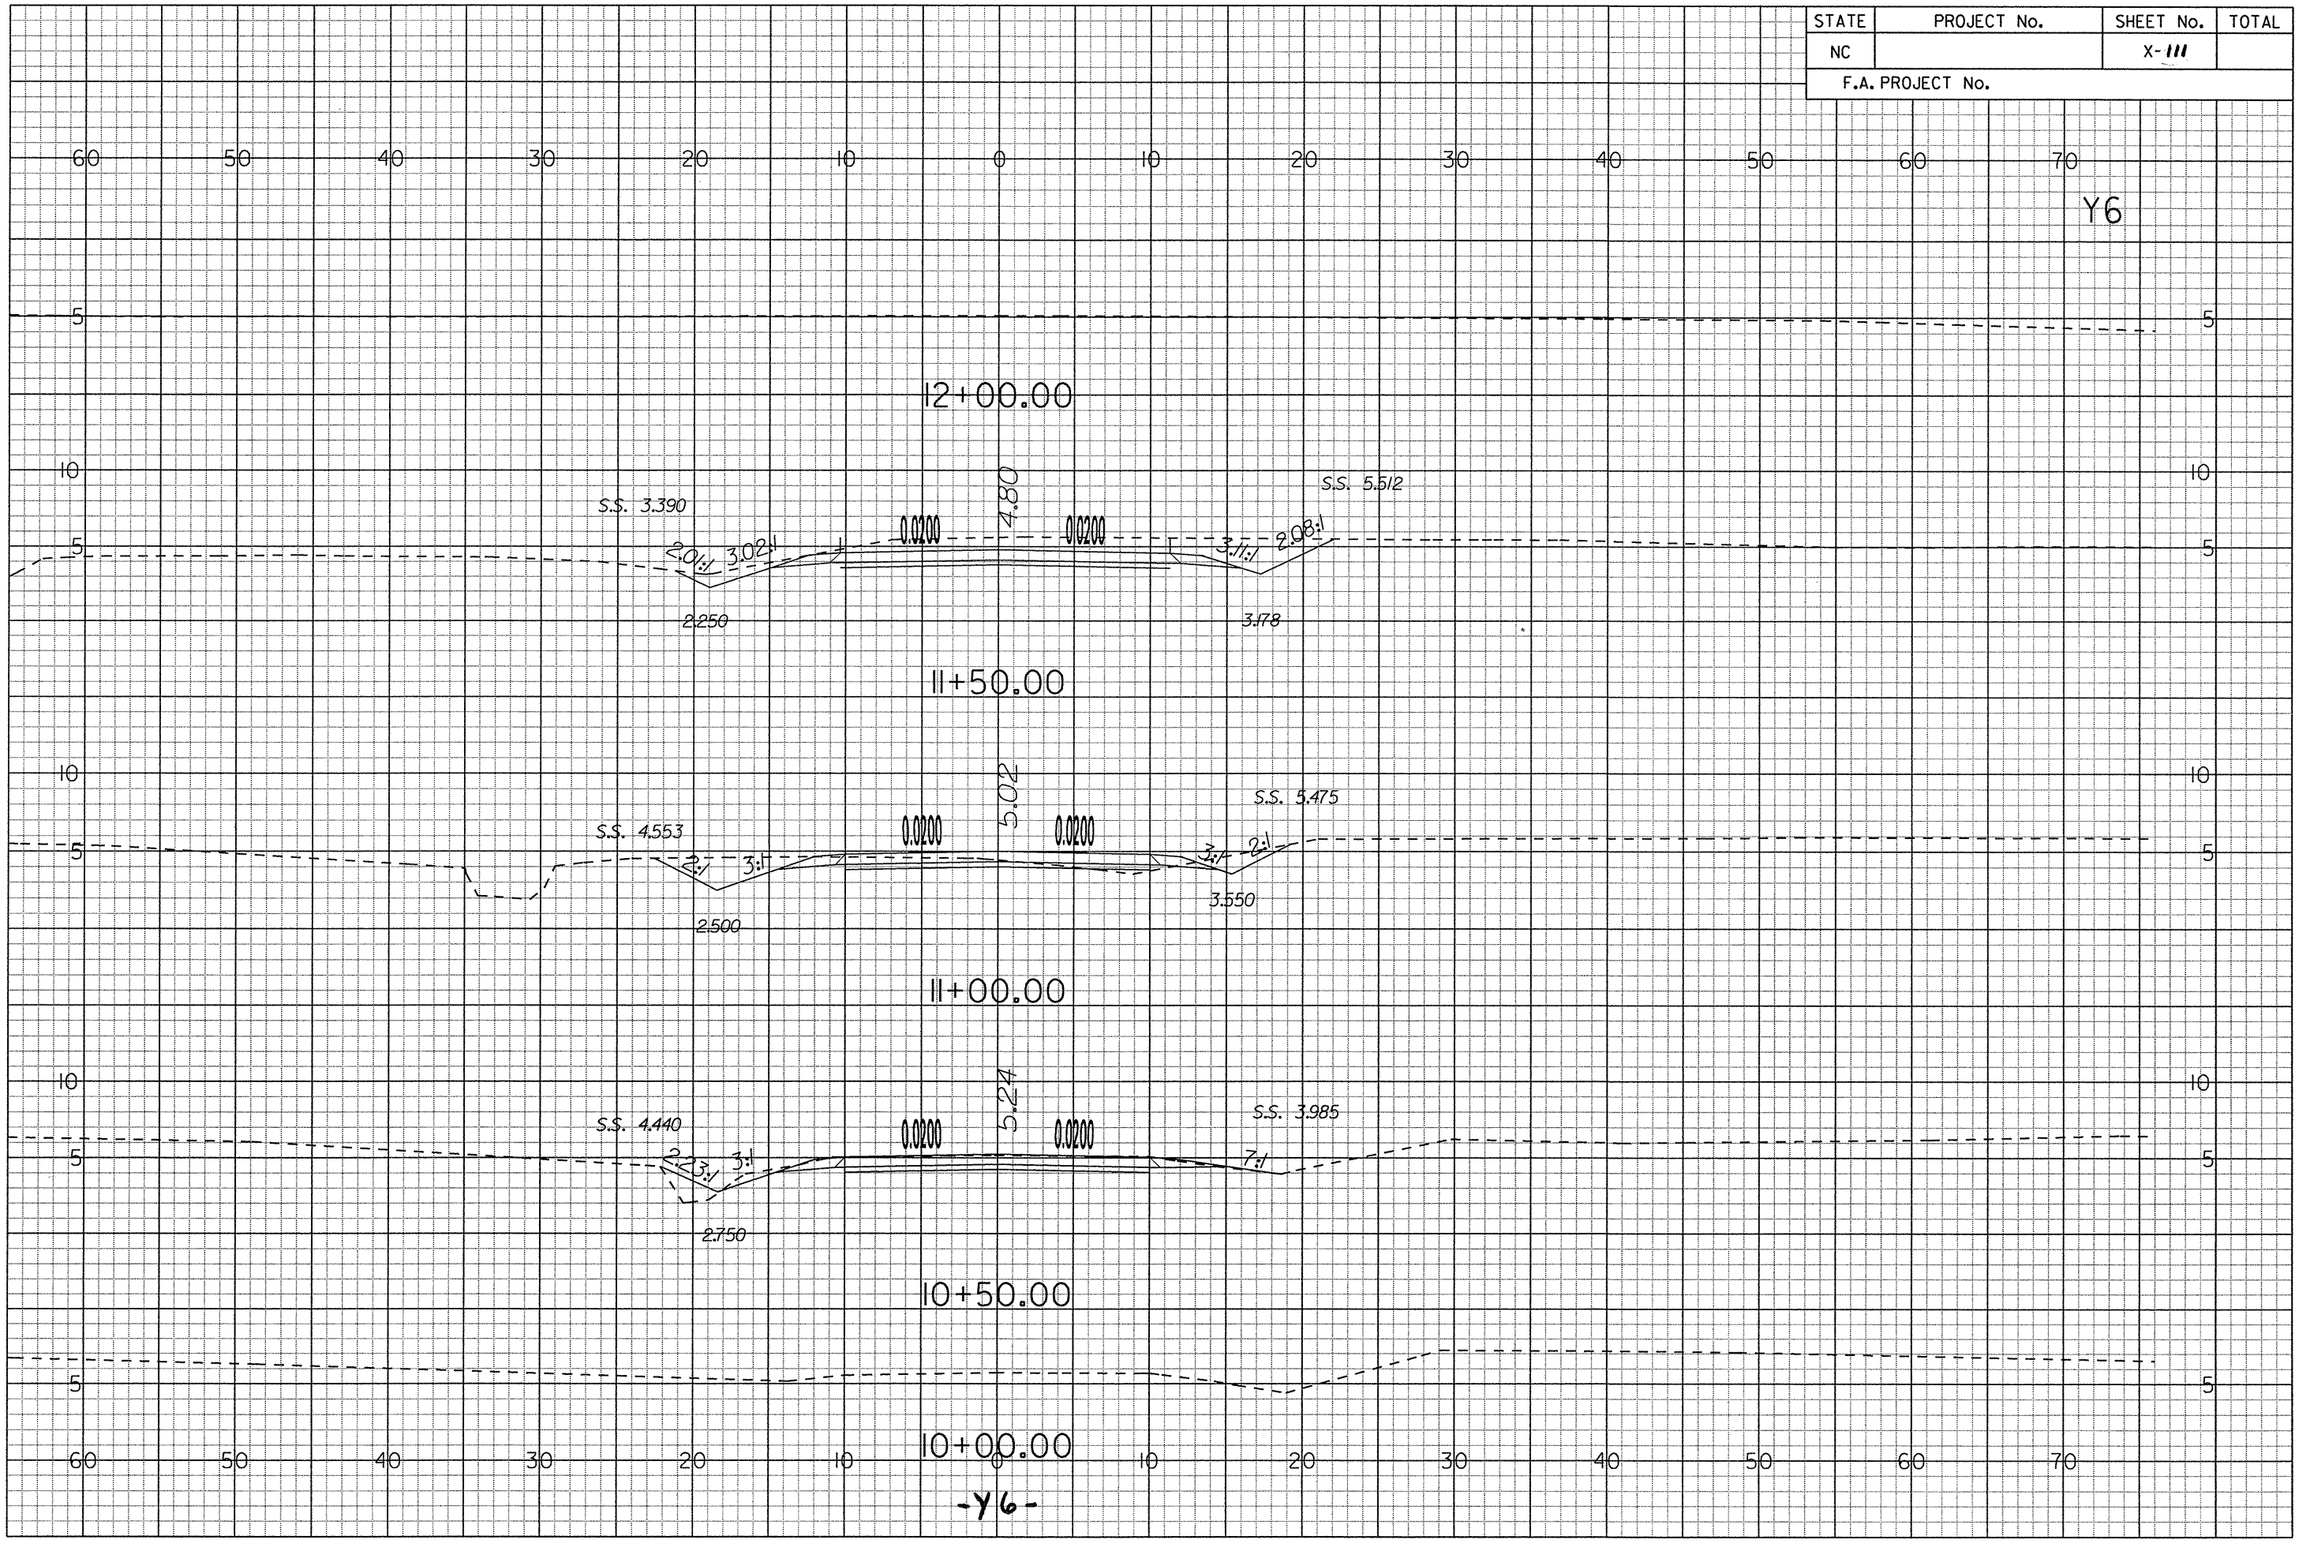

G:\Projects\20344\R-4429A\CADD\r4429a_rdy_xsc y6.loy
prf
4/10/2007