PROJ. REFERENCE NO.	SHEET NO.
R-4429C	X-1

Quantities are approximate only. The Resident Engineer will recross-section the work accurately when the project is staked out. These cross-section notes will be used in computing the final quantities for which the contractor will be paid.

STATE OF NORTH CAROLINA
DIVISION OF HIGHWAYS

CROSS-SECTION SUMMARY

NOTE: EMBANKMENT COLUMN INCLUDES BACKFILL FOR UNDERCUT

Station L	Uncl. Exc. (cu. yd.)	Embt (cu. yd.)	Station L	Uncl. Exc. (cu. yd.)	Embt (cu. yd.)	Station L	Uncl. Exc. (cu. yd.)	Embt (cu. yd.)	Station L	Uncl. Exc. (cu. yd.)	Embt (cu. yd.)	Station L	Uncl. Exc. (cu. yd.)	Embt (cu. yd.)	Station L	Uncl. Exc. (cu. yd.)	Embt (cu. yd.)
441+00.00	0	0	467+50.00	30	17	494+00.00	20	18	520+50.00	20	16	547+00.00	58	33	574+50.00	44	8
441+50.00	29	5	468+00.00	42	18	494+50.00	20	19	521+00.00	20	13	547+50.00	56	33	575+00.00	44	7
442+00.00	32	9	468+50.00	50	20	495+00.00	20	19	521+50.00	26	17	548+00.00	55	32	575+50.00	41	9
442+50.00	26	15	469+00.00	50	24	495+50.00	23	17	522+00.00	29	20	548+50.00	69	27	576+00.00	51	9
443+00.00	23	19	469+50.00	49	27	496+00.00	23	15	522+50.00	28	26	549+00.00	69	29	576+50.00	64	8
443+50.00	25	11	470+00.00	52	24	496+50.00	19	13	523+00.00	29	20	549+50.00	56	32	577+00.00	68	8
444+00.00	30	14	470+50.00	53	20	497+00.00	12	9	523+50.00	22	19	550+00.00	58	32	577+50.00	60	10
444+50.00	38	25	471+00.00	53	17	497+50.00	19	17	524+00.00	13	24	550+50.00	48	29	578+00.00	53	12
445+00.00	44	24	471+50.00	57	15	498+00.00	50	31	524+50.00	9	14	551+00.00	33	29	578+50.00	48	14
445+50.00	56	18	472+00.00	60	17	498+50.00	75	35	525+00.00	7	4	551+50.00	33	30	579+00.00	49	14
446+00.00	57	13	472+50.00	66	23	499+00.00	84	39	525+50.00	11	1	552+00.00	26	28	579+50.00	57	12
446+50.00	39	7	473+00.00	43	49	499+50.00	95	47	526+00.00	11	5	552+50.00	16	27	580+00.00	54	12
447+00.00	19	5	473+50.00	38	53	500+00.00	102	53	526+50.00	8	9	553+00.00	14	28	580+50.00	47	13
447+50.00	36	11	474+00.00	54	33	500+50.00	105	50	527+00.00	10	9	553+50.00	16	31	581+00.00	47	15
448+00.00	60	18	474+50.00	48	35	501+00.00	102	40	527+50.00	14	9	554+00.00	17	32	581+50.00	50	18
448+50.00	59	20	475+00.00	50	41	501+50.00	101	33	528+00.00	19	11	554+50.00	23	29	582+00.00	53	19
449+00.00	67	22	475+50.00	46	43	502+00.00	99	23	528+50.00	30	18	555+00.00	29	28	582+50.00	48	19
449+50.00	75	20	476+00.00	36	38	502+50.00	90	22	529+00.00	39	27	555+50.00	31	30	583+00.00	42	21
450+00.00	74	20	476+50.00	31	34	503+00.00	84	24	529+50.00	39	32	556+00.00	28	29	583+50.00	40	21
450+50.00	65	21	477+00.00	28	32	503+50.00	80	18	530+00.00	40	36	556+50.00	26	27	584+00.00	41	17
451+00.00	57	19	477+50.00	21	32	504+00.00	44	12	530+50.00	48	36	557+00.00	35	27	584+50.00	41	16
451+50.00	55	15	478+00.00	21	20	504+50.00	13	12	531+00.00	49	33	557+50.00	42	26	585+00.00	50	17
452+00.00	52	16	478+50.00	22	16	505+00.00	16	22	531+50.00	43	34	558+00.00	51	25	585+50.00	69	16
452+50.00	46	22	479+00.00	23	25	505+50.00	28	35	532+00.00	46	34	558+50.00	60	23	586+00.00	78	13
453+00.00	52	24	479+50.00	25	19	506+00.00	44	42	532+50.00	52	33	559+00.00	64	23	586+50.00	79	13
453+50.00	66	23	480+00.00	22	17	506+50.00	54	36	533+00.00	62	33	559+50.00	68	26	587+00.00	84	14
454+00.00	49	16	480+50.00	18	21	507+00.00	58	29	533+50.00	82	23	560+00.00	65	27	587+50.00	86	15
454+50.00	42	28	481+00.00	19	18	507+50.00	68	27	534+00.00	74	21	560+50.00	67	27	588+00.00	81	11
455+00.00	57	28	481+50.00	21	14	508+00.00	79	26	534+50.00	49	28	561+00.00	73	27	588+50.00	90	8
455+50.00	45	9	482+00.00	20	17	508+50.00	63	23	535+00.00	43	26	561+50.00	72	25	589+00.00	101	9
456+00.00	32	9	482+50.00	32	28	509+00.00	41	23	535+50.00	37	25	562+00.00	70	25	589+50.00	80	7
456+50.00	30	9	483+00.00	42	35	509+50.00	40	23	536+00.00	31	30	562+50.00	66	24	590+00.00	59	10
457+00.00	29	11	483+50.00	39	35	510+00.00	46	21	536+50.00	39	37	563+00.00	66	19	590+50.00	64	14
457+50.00	31	10	484+00.00	36	35	510+50.00	47	19	537+00.00	50	41	563+50.00	64	16	591+00.00	79	10
458+00.00	30	11	484+50.00	36	30	511+00.00	46	19	537+50.00	62	45	564+00.00	74	13	591+50.00	74	4
458+50.00	27	16	485+00.00	35	26	511+50.00	48	20	538+00.00	73	47	564+50.00	88	8	592+00.00	64	5
459+00.00	29	17	485+50.00	31	26	512+00.00	51	20	538+50.00	78	46	565+00.00	63	5	592+50.00	67	7
459+50.00	32	17	486+00.00	32	25	512+50.00	44	22	539+00.00	83	46	565+50.00	44	10	593+00.00	60	11
460+00.00	23	12	486+50.00	34	29	513+00.00	35	25	539+50.00	70	35	566+00.00	37	26	593+50.00	52	14
460+50.00	22	12	487+00.00	33	32	513+50.00	29	26	540+00.00	66	30	566+50.00	30	40	594+00.00	47	12
461+00.00	30	15	487+50.00	35	41	514+00.00	21	25	540+50.00	69	39	567+00.00	29	71	594+50.00	40	12
461+50.00	31	11	488+00.00	28	57	514+50.00	24	17	541+00.00	62	38	567+50.00	19	79	595+00.00	40	12
462+00.00	28	11	488+50.00	48	63	515+00.00	22	9	541+50.00	66	40	568+00.00	16	58	595+50.00	43	10
462+50.00	23	13	489+00.00	81	64	515+50.00	17	11	542+00.00	70	40	568+50.00	35	40	596+00.00	43	13
463+00.00	20	11	489+50.00	86	57	516+00.00	22	14	542+50.00	72	37	569+00.00	61	23	596+50.00	39	12
463+50.00	21	14	490+00.00	73	41	516+50.00	19	16	543+00.00	73	37	569+50.00	50	13	597+00.00	65	18
464+00.00	23	18	490+50.00	50	31	517+00.00	19	17	543+50.00	72	37	570+00.00	51	10	597+50.00	90	28
464+50.00	21	14	491+00.00	33	23	517+50.00	21	17	544+00.00	72	40	570+50.00	64	11	598+00.00	90	30
465+00.00	25	13	491+50.00	27	21	518+00.00	23	16	544+50.00	70	41	571+00.00	56	9	598+50.00	101	32
465+50.00	34	14	492+00.00	25	20	518+50.00	25	15	545+00.00	59	42	571+50.00	53	9	599+00.00	110	33
466+00.00	38	12	492+50.00	21	17	519+00.00	26	15	545+50.00	50	41	573+00.00	167	24	599+50.00	161	12
466+50.00	33	15	493+00.00	20	16	519+50.00	26	16	546+00.00	48	37	573+50.00	52	7	600+00.00	176	10
467+00.00	27	17	493+50.00	20	17	520+00.00	25	18	546+50.00	49	36	574+00.00	44	8	600+50.00	151	15

Quantities are approximate only. The Resident Engineer will recross-section the work accurately when the project is staked out. These cross-section notes will be used in computing the final quantities for which the contractor will be paid.

NOTE: EMBANKMENT COLUMN INCLUDES BACKFILL FOR UNDERCUT

STATE OF NORTH CAROLINA
DIVISION OF HIGHWAYS

CROSS-SECTION SUMMARY

PROJ. REFERENCE NO.	SHEET NO.
R-4429C	X-1A

Station L	Uncl. Exc. (cu. yd.)	Embt (cu. yd.)
601+00.00	137	19
601+50.00	139	18
602+00.00	135	9
602+50.00	132	0
603+00.00	105	0
603+50.00	89	34
604+00.00	74	45
604+50.00	54	64
605+00.00	41	84
605+50.00	40	84
606+00.00	42	71
606+50.00	40	66
607+00.00	50	60
607+50.00	40	37
608+00.00	35	68
608+50.00	26	106
609+00.00	21	130
609+50.00	10	125

STATE	PROJECT No.	SHEET No.	TOTAL
NC		X-2	
F.A. PROJECT No.			

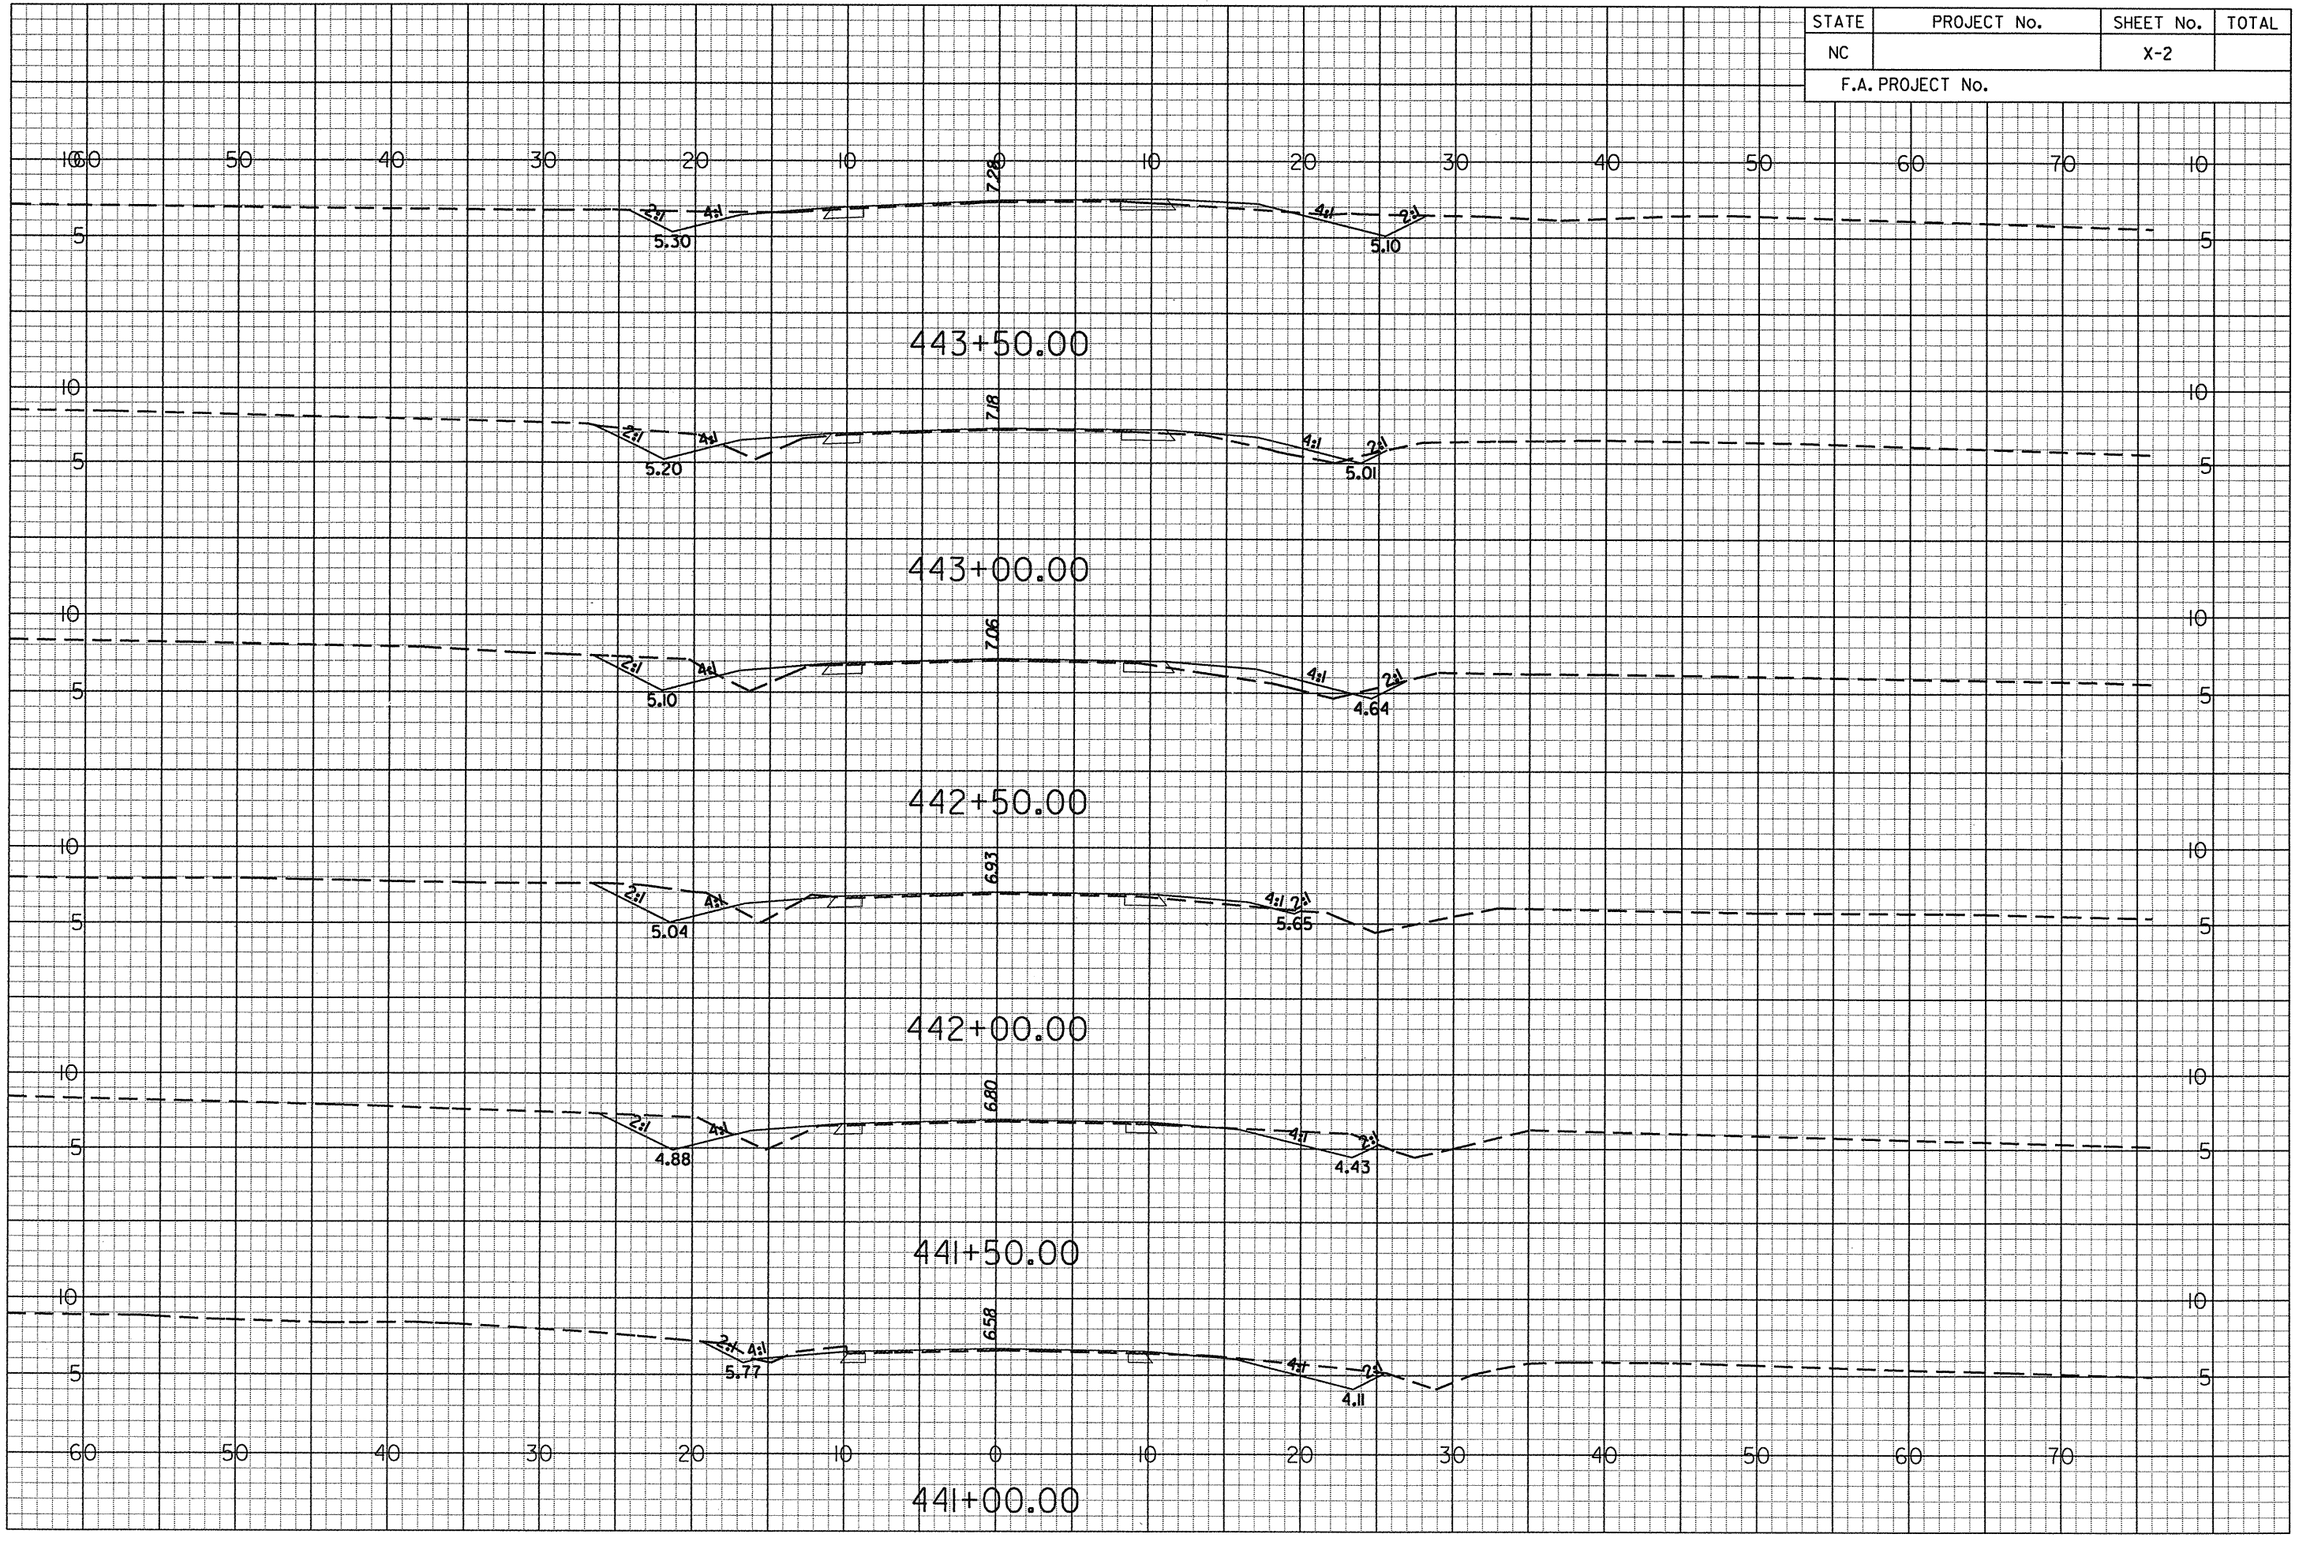

0 5 10

g:\projects\20344\r-4429c\cadd\r-4429c_xsecloy2.dgn
prf
6/14/2006

STATE	PROJECT No.	SHEET No.	TOTAL
NC		X-3	
F.A. PROJECT No.			

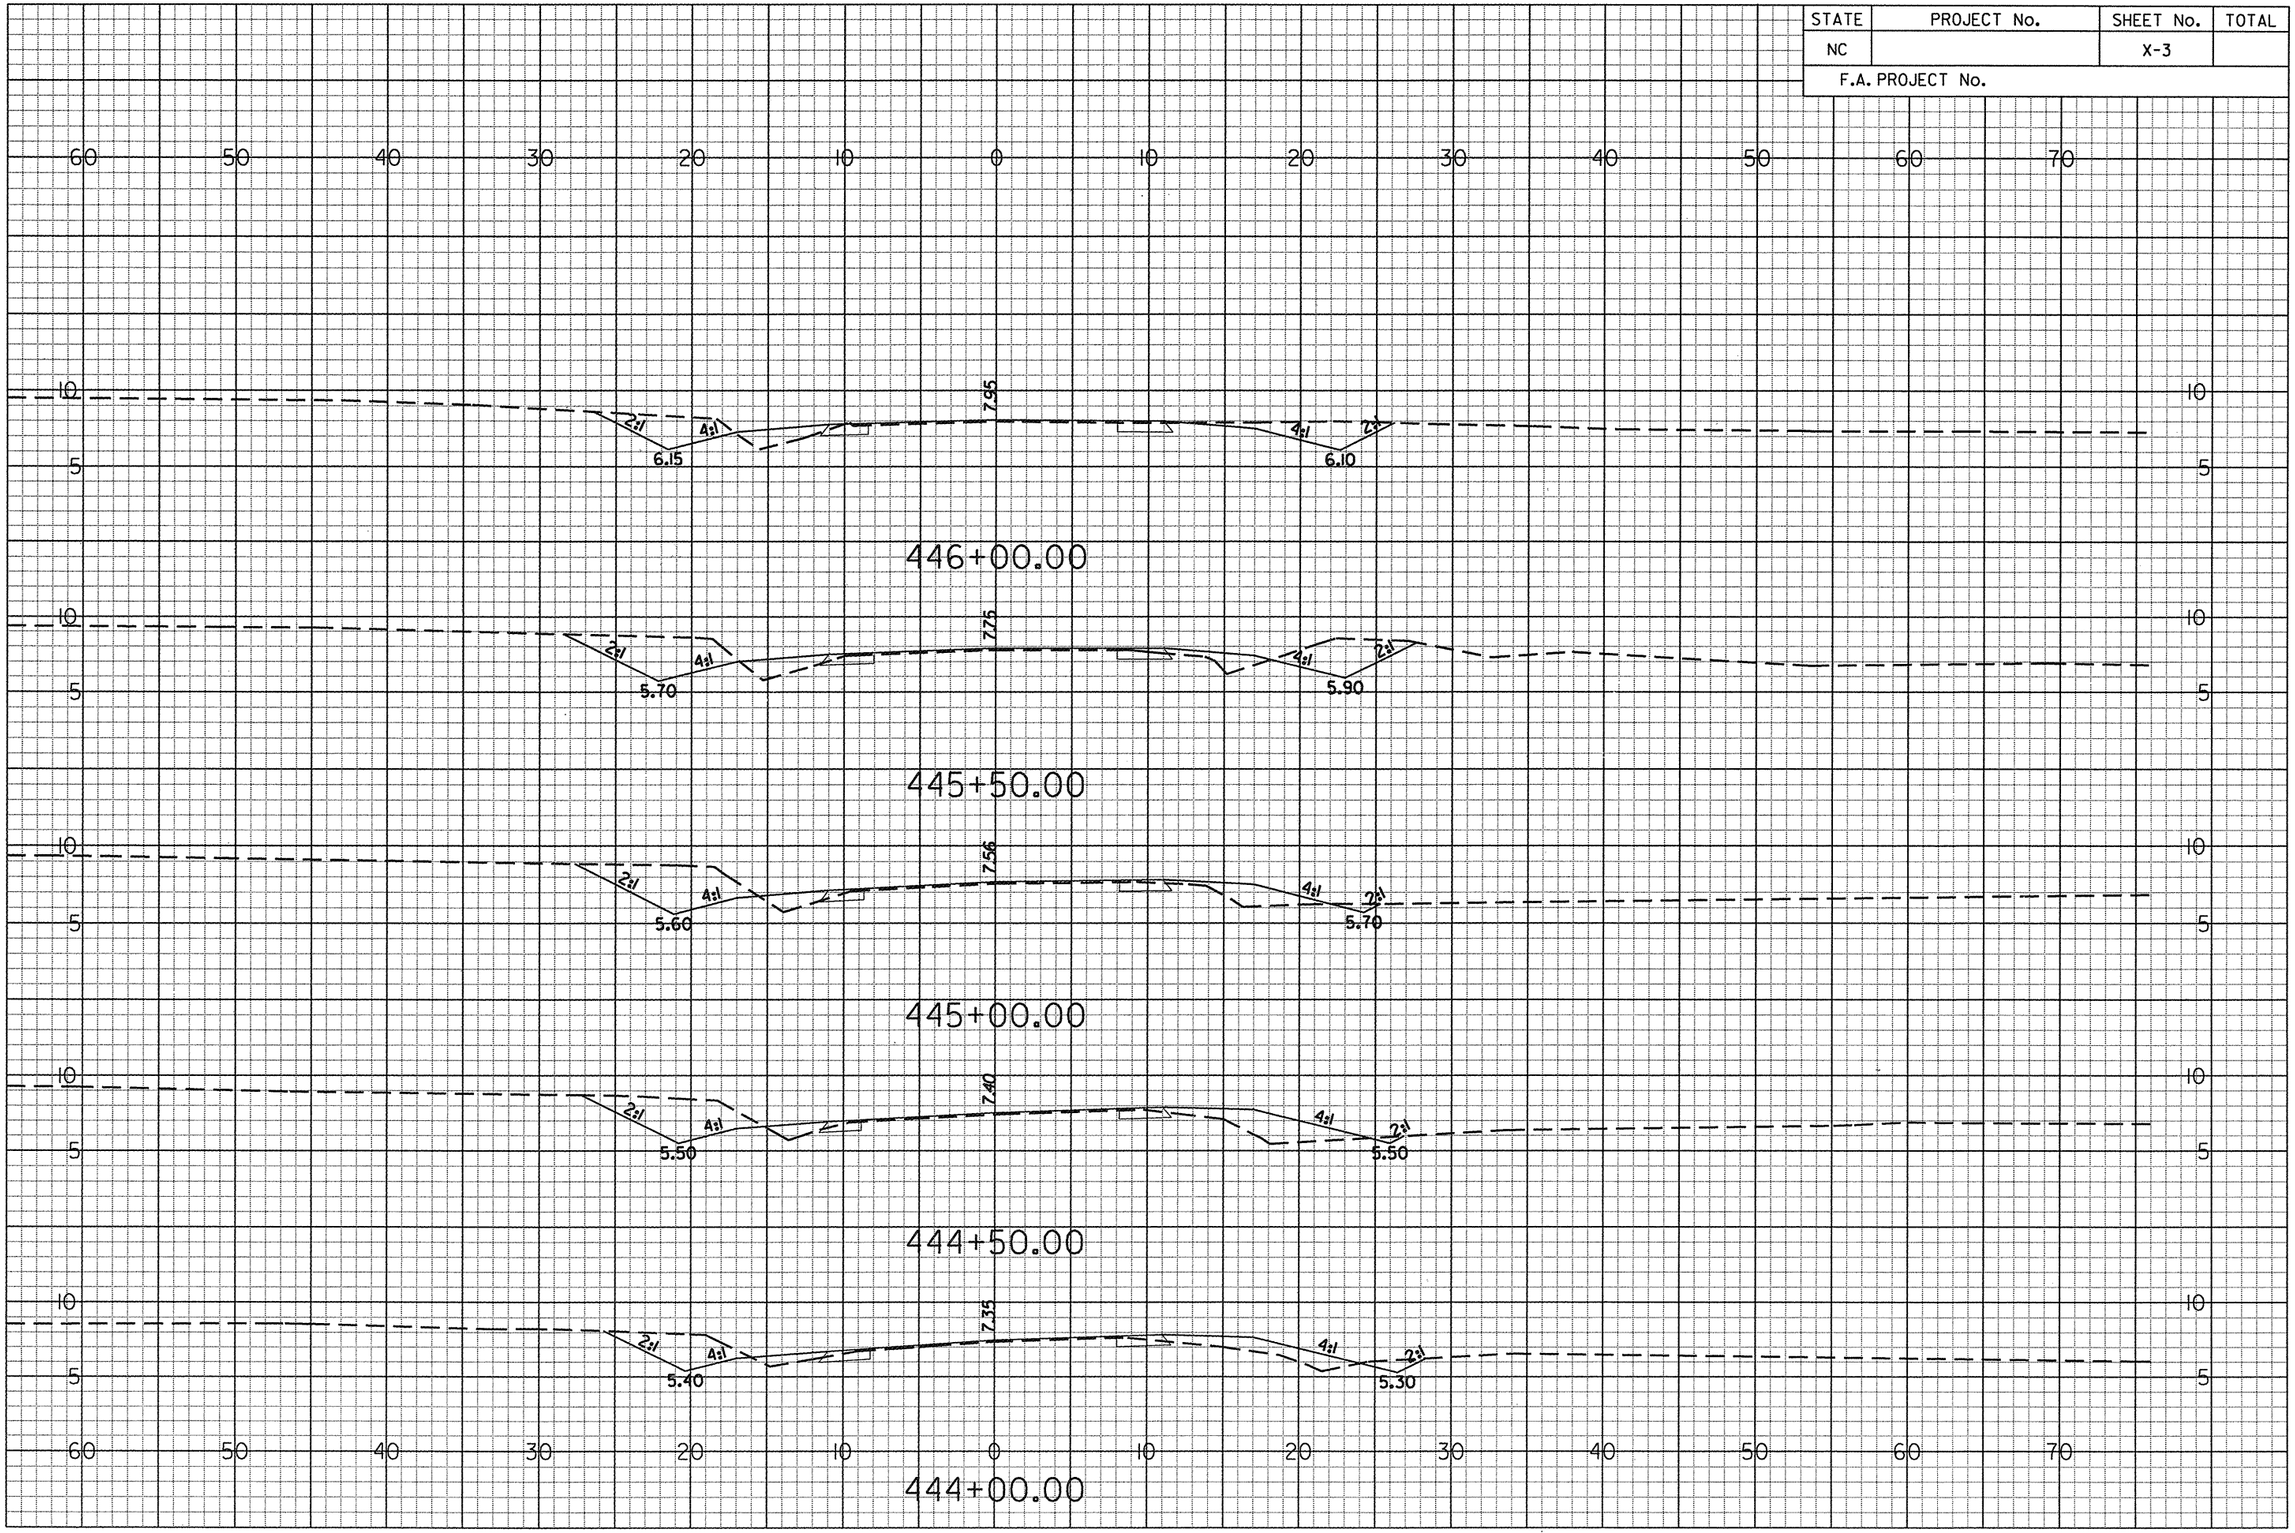

g:\projects\20344\r-4429c\coddlvr4429c_xsecloy2.dgn
••prf••
6/14/2006

STATE	PROJECT No.	SHEET No.	TOTAL
NC		X-4	
F.A. PROJECT No.			

448+50.00

448+00.00

447+50.00

447+00.00

446+50.00

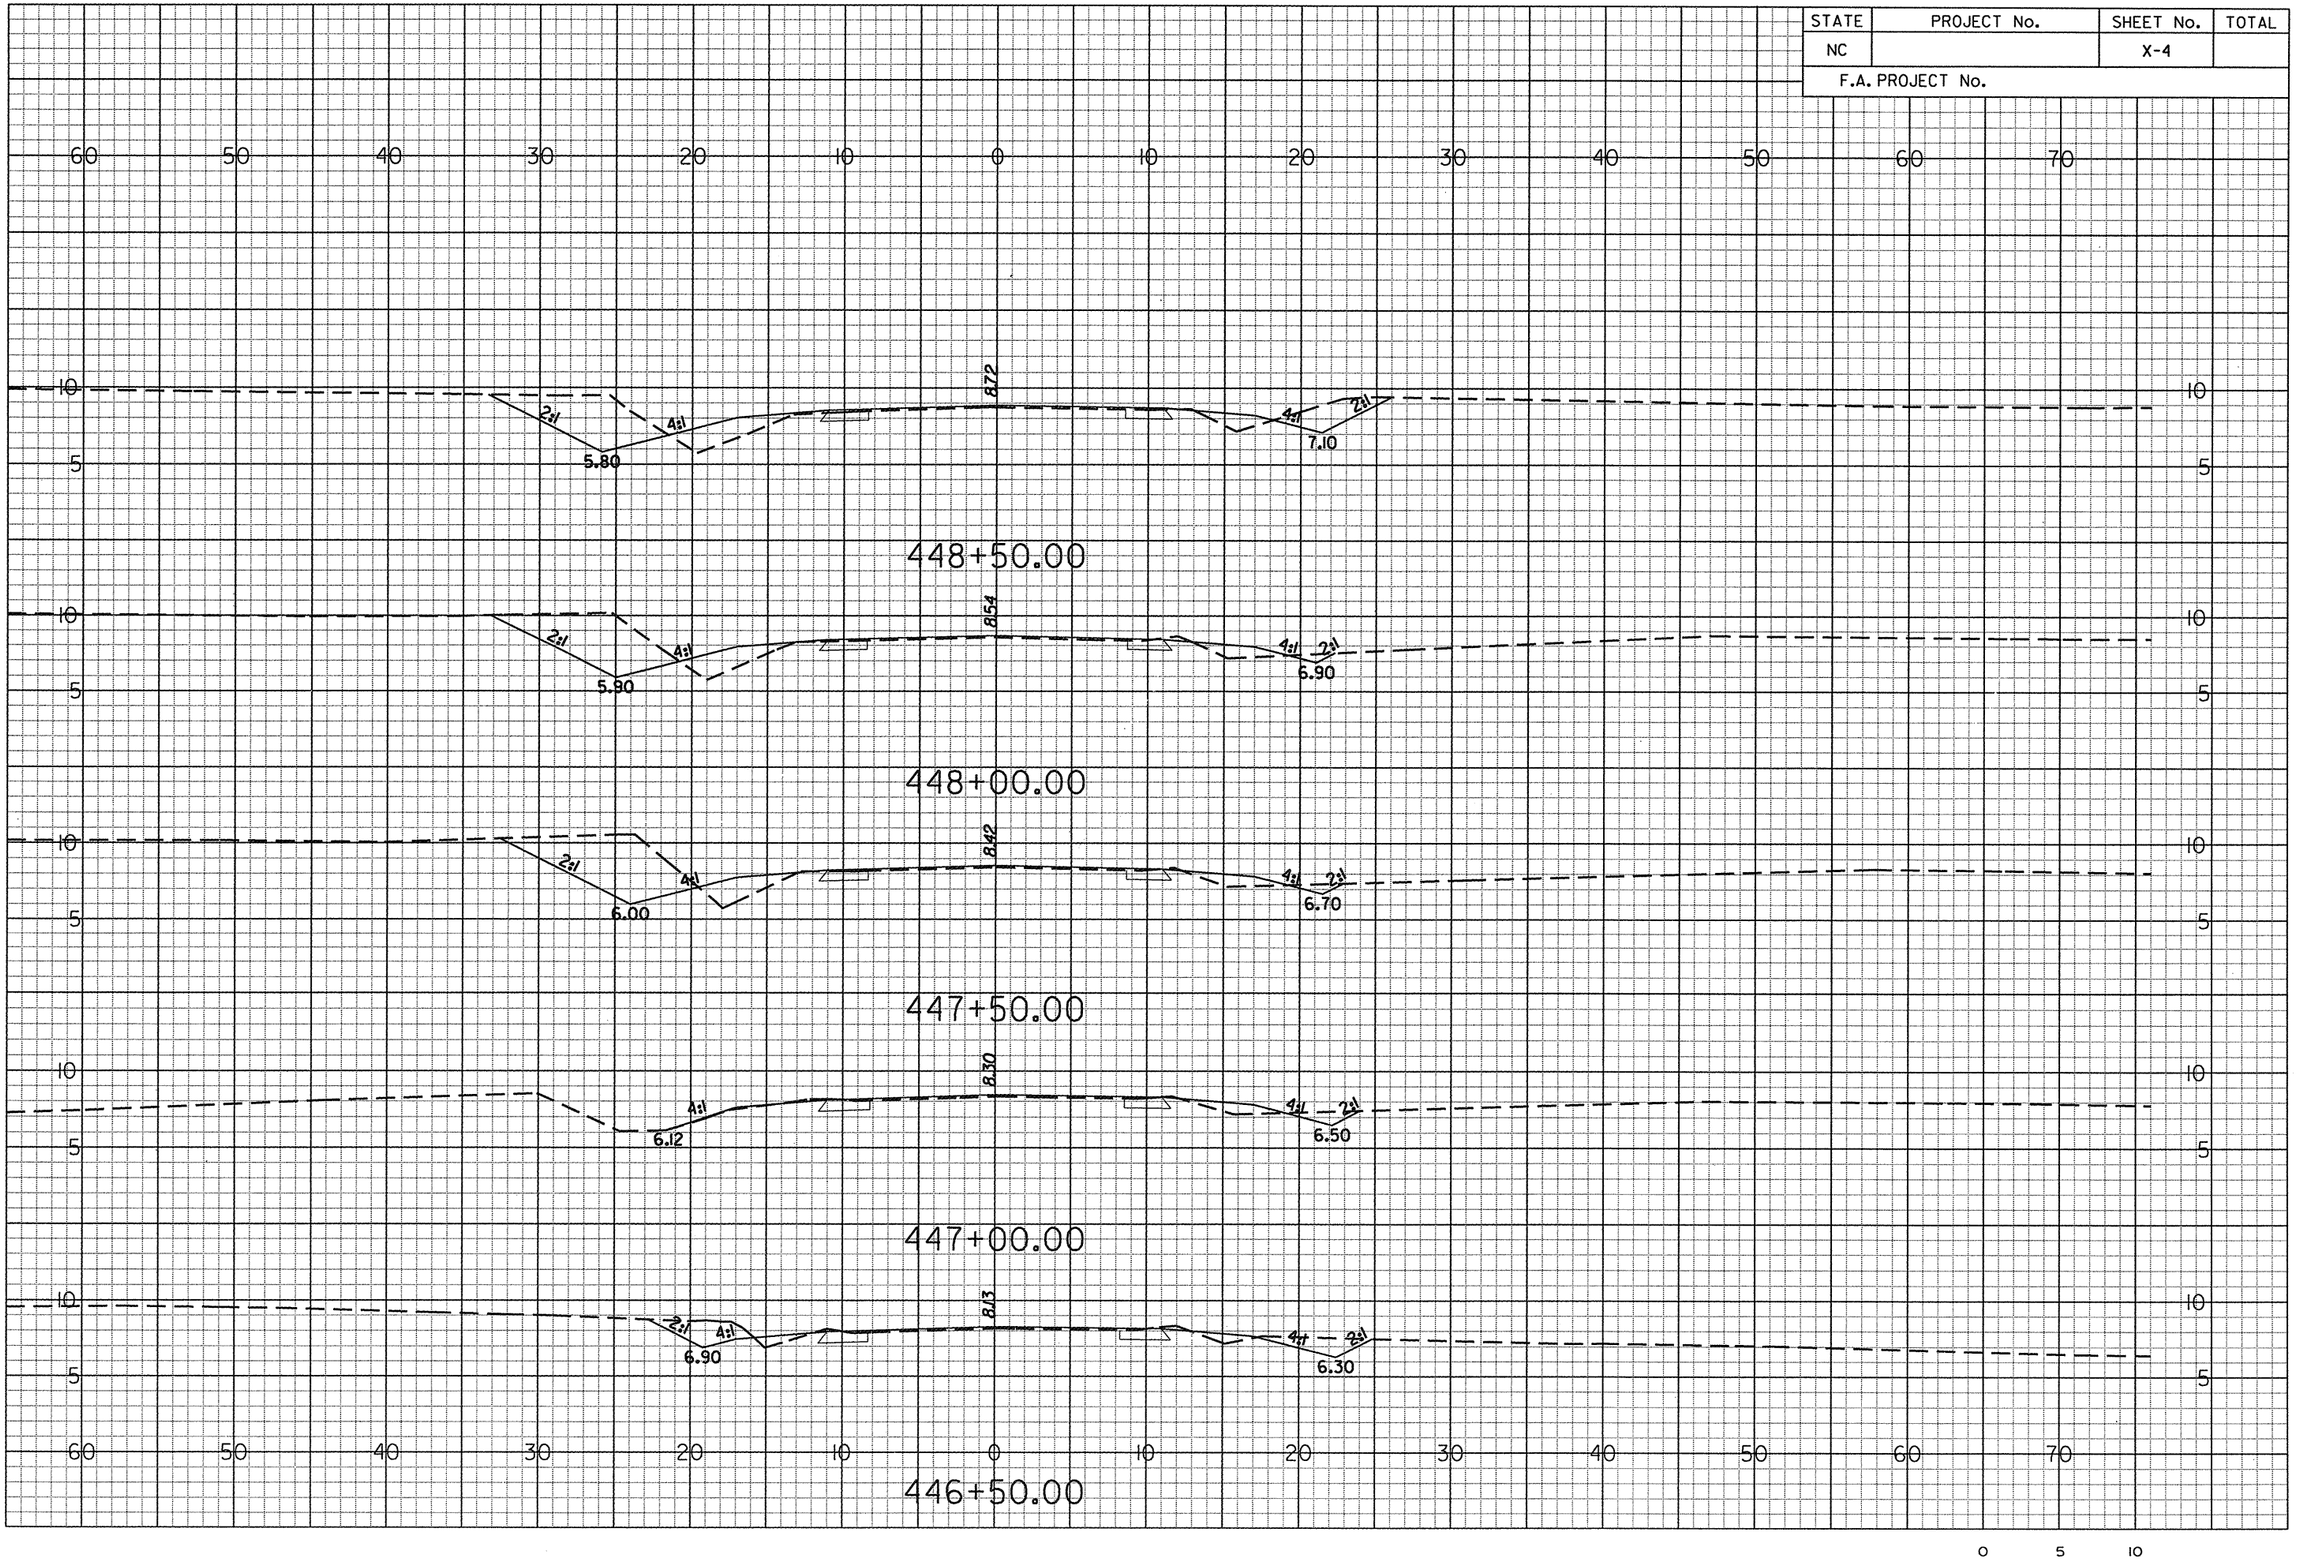

g:\projects\20344\r-4429c\coddvr4429c_xsecloy2.dgn
prf
6/14/2006

STATE	PROJECT No.	SHEET No.	TOTAL
NC		X-5	
F.A. PROJECT No.			

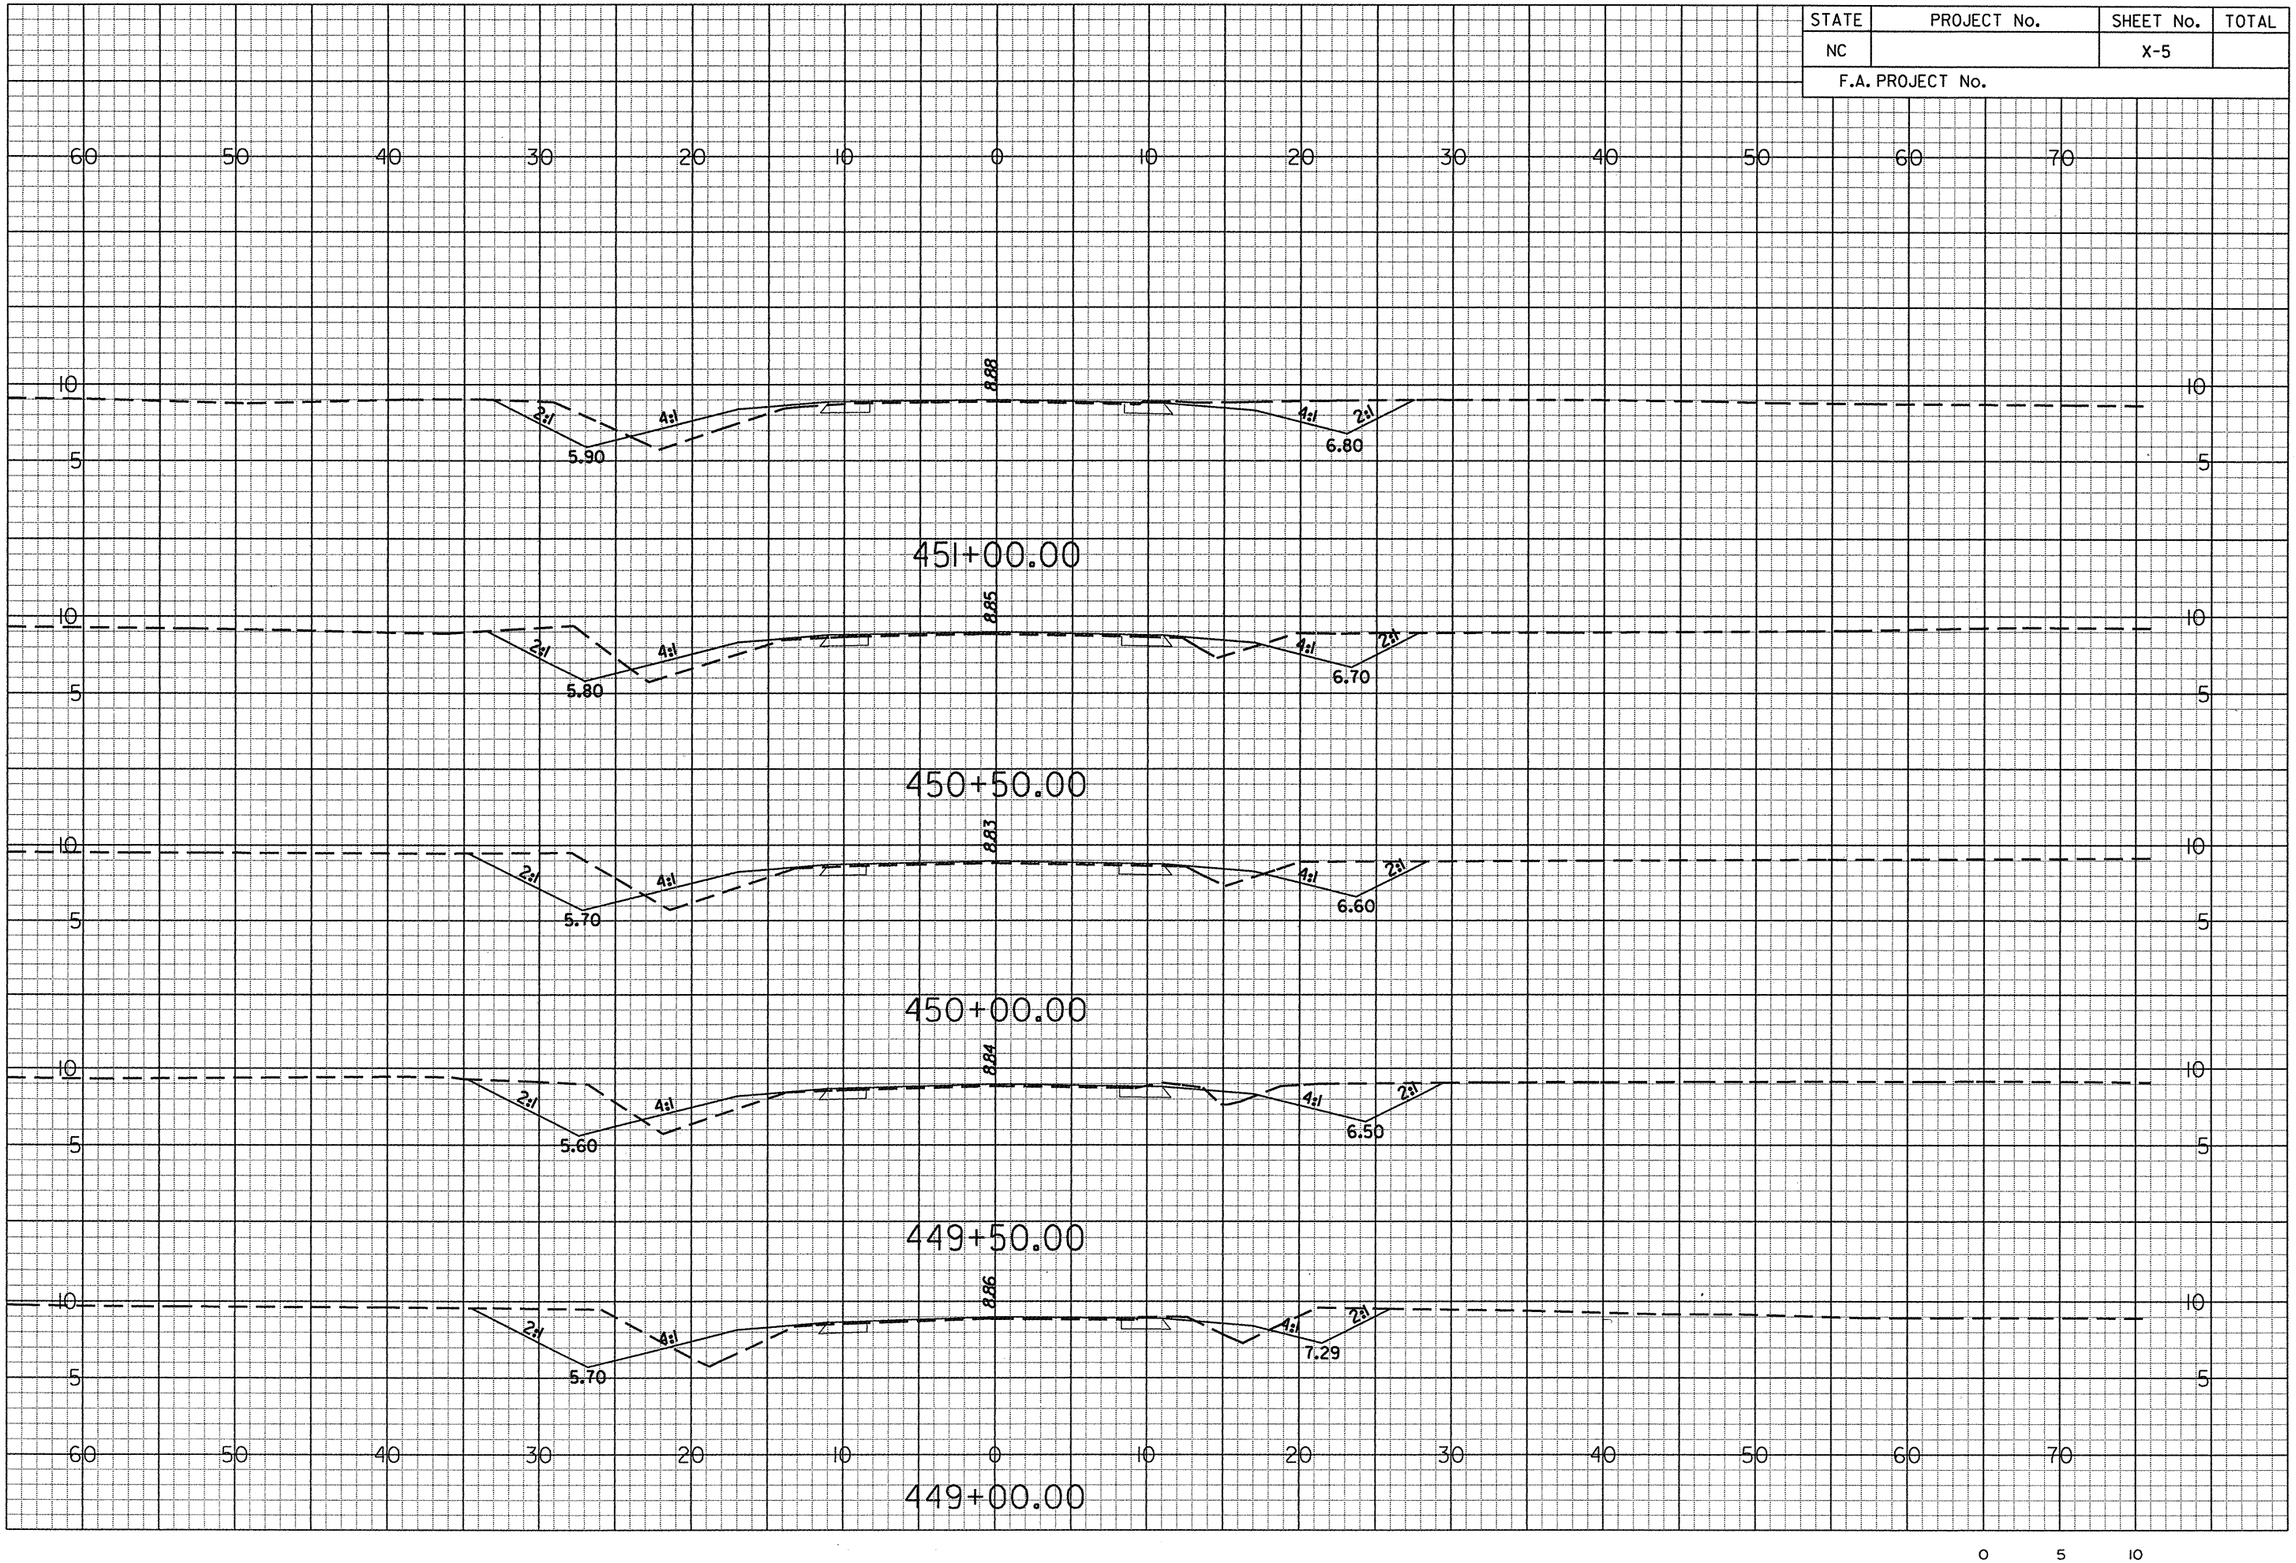

g:\projects\20344\r-4429c\cadd\r-4429c_xseclay2.dgn
••prf••
6/14/2006

STATE	PROJECT No.	SHEET No.	TOTAL
NC		X-6	
F.A. PROJECT No.			

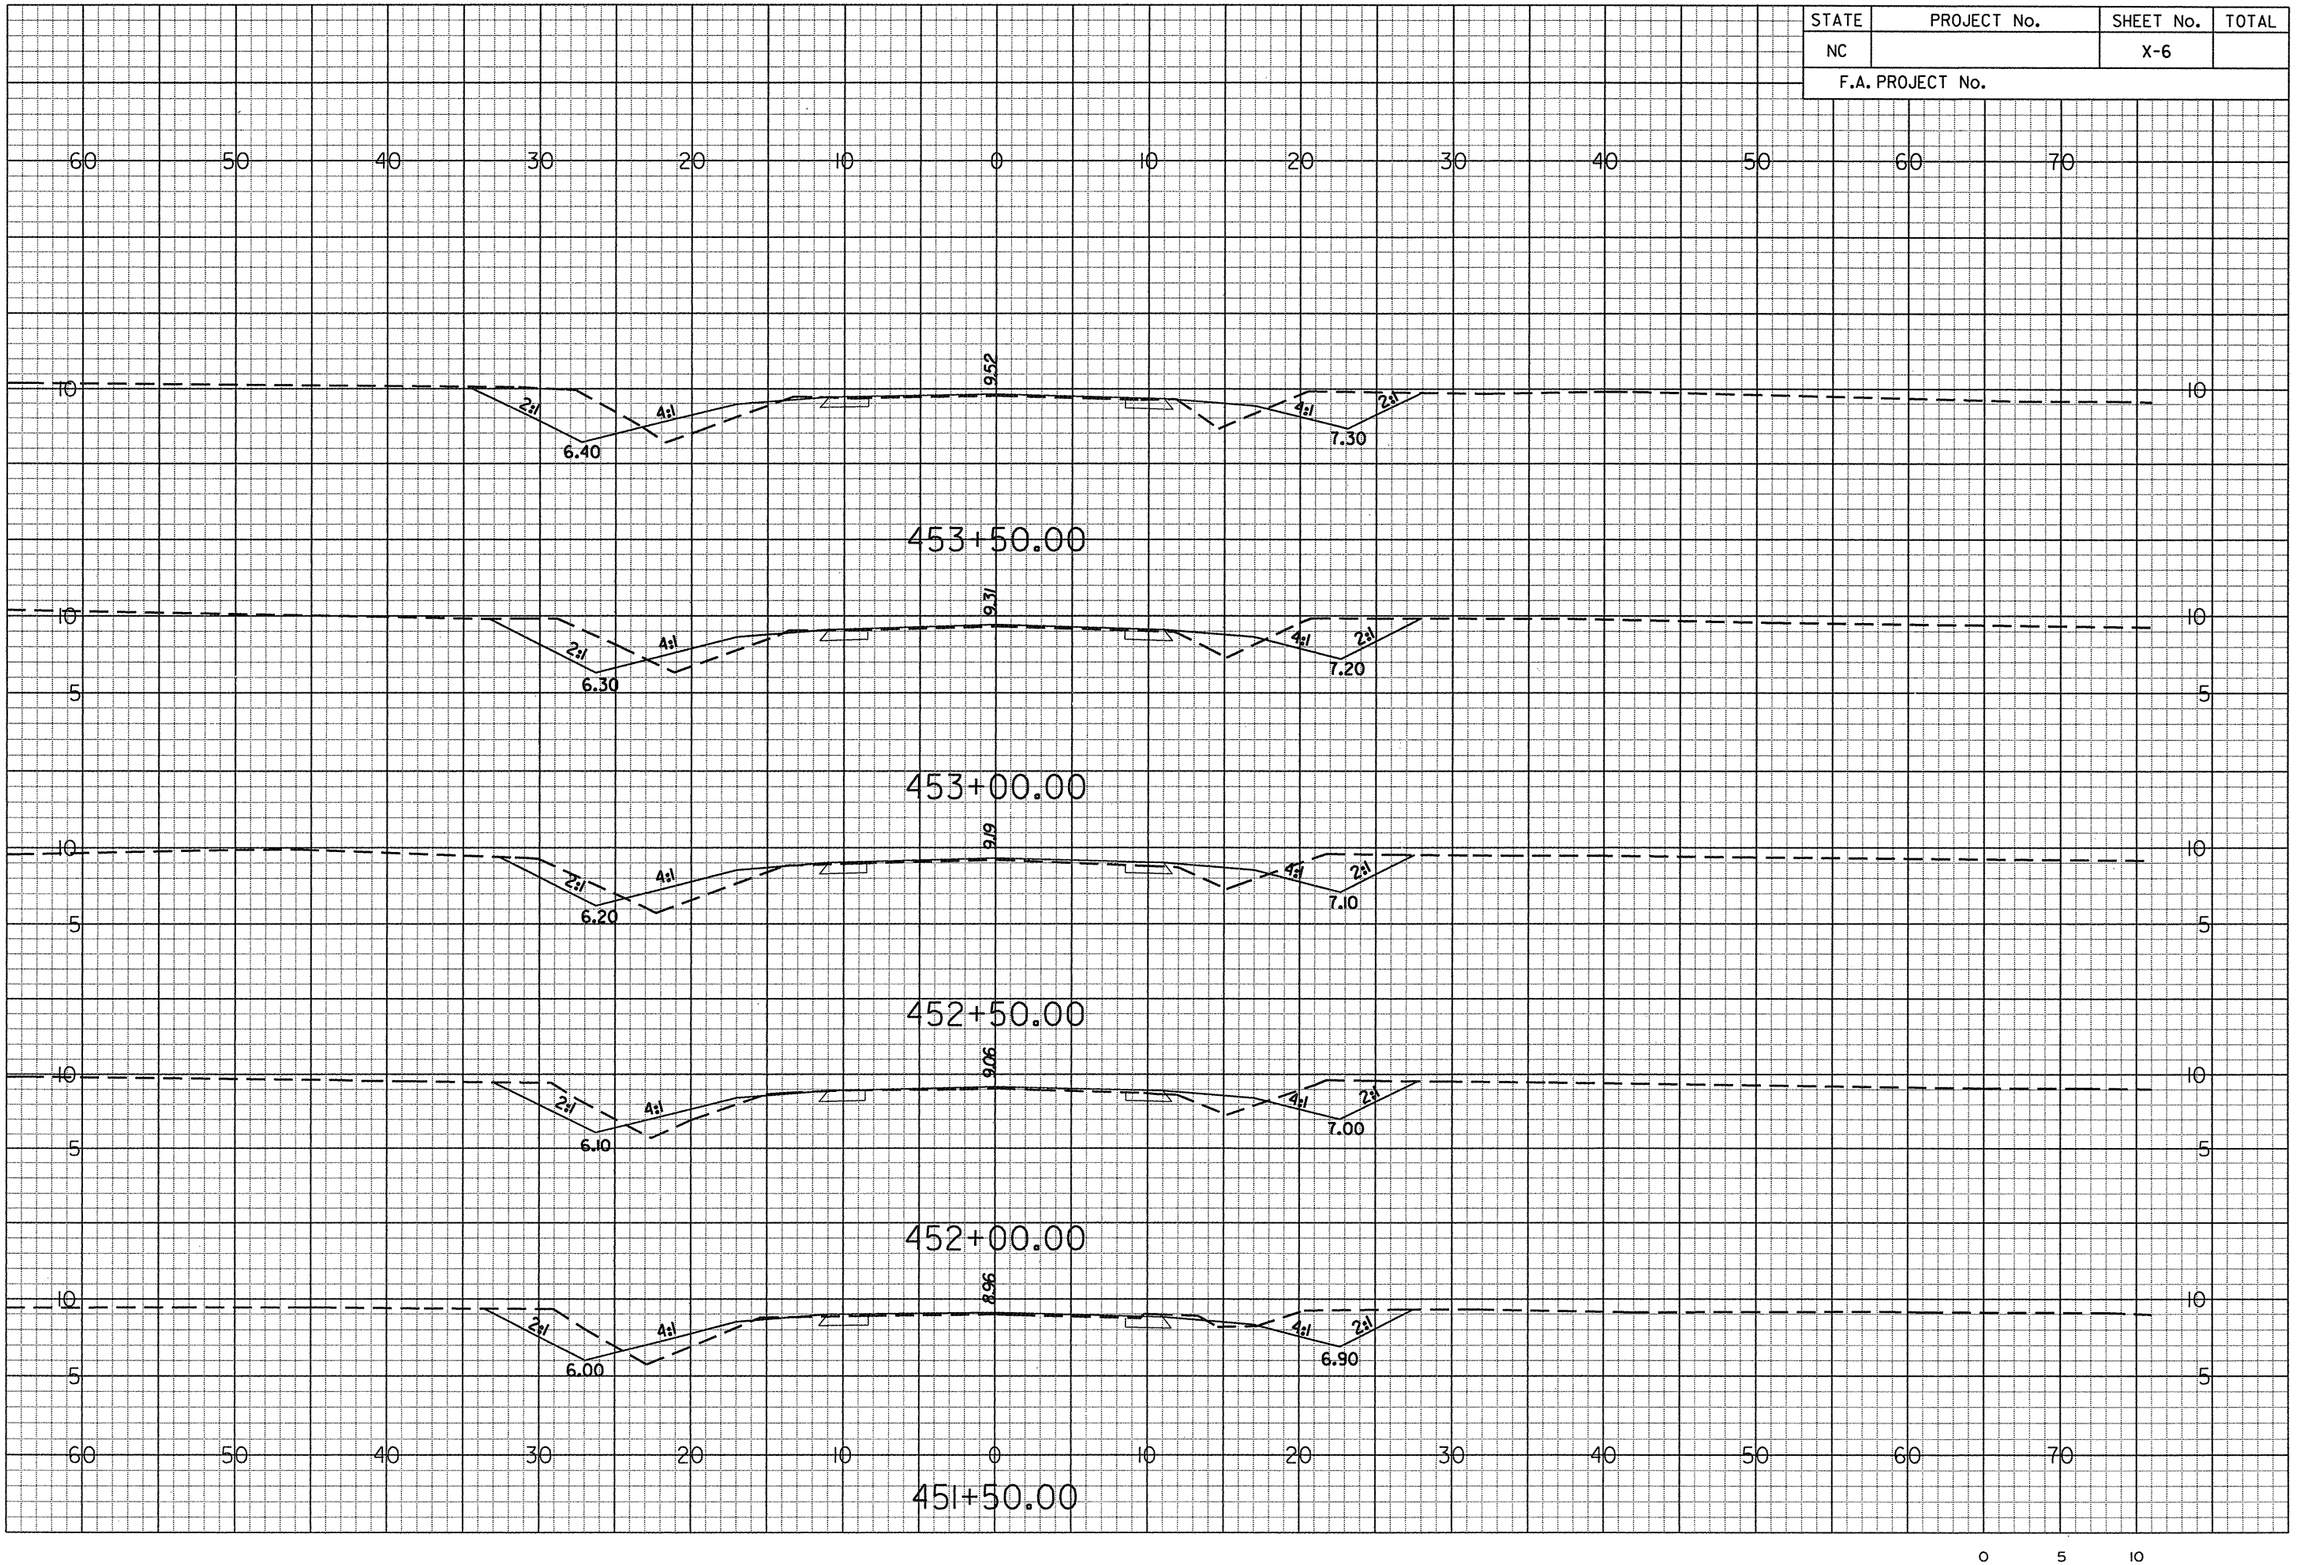

g:\projects\20344\r-4429c\cadd\r-4429c_xsecloy2.dgn
••prf••
6/14/2006

STATE	PROJECT No.	SHEET No.	TOTAL
NC		X-7	
F.A. PROJECT No.			

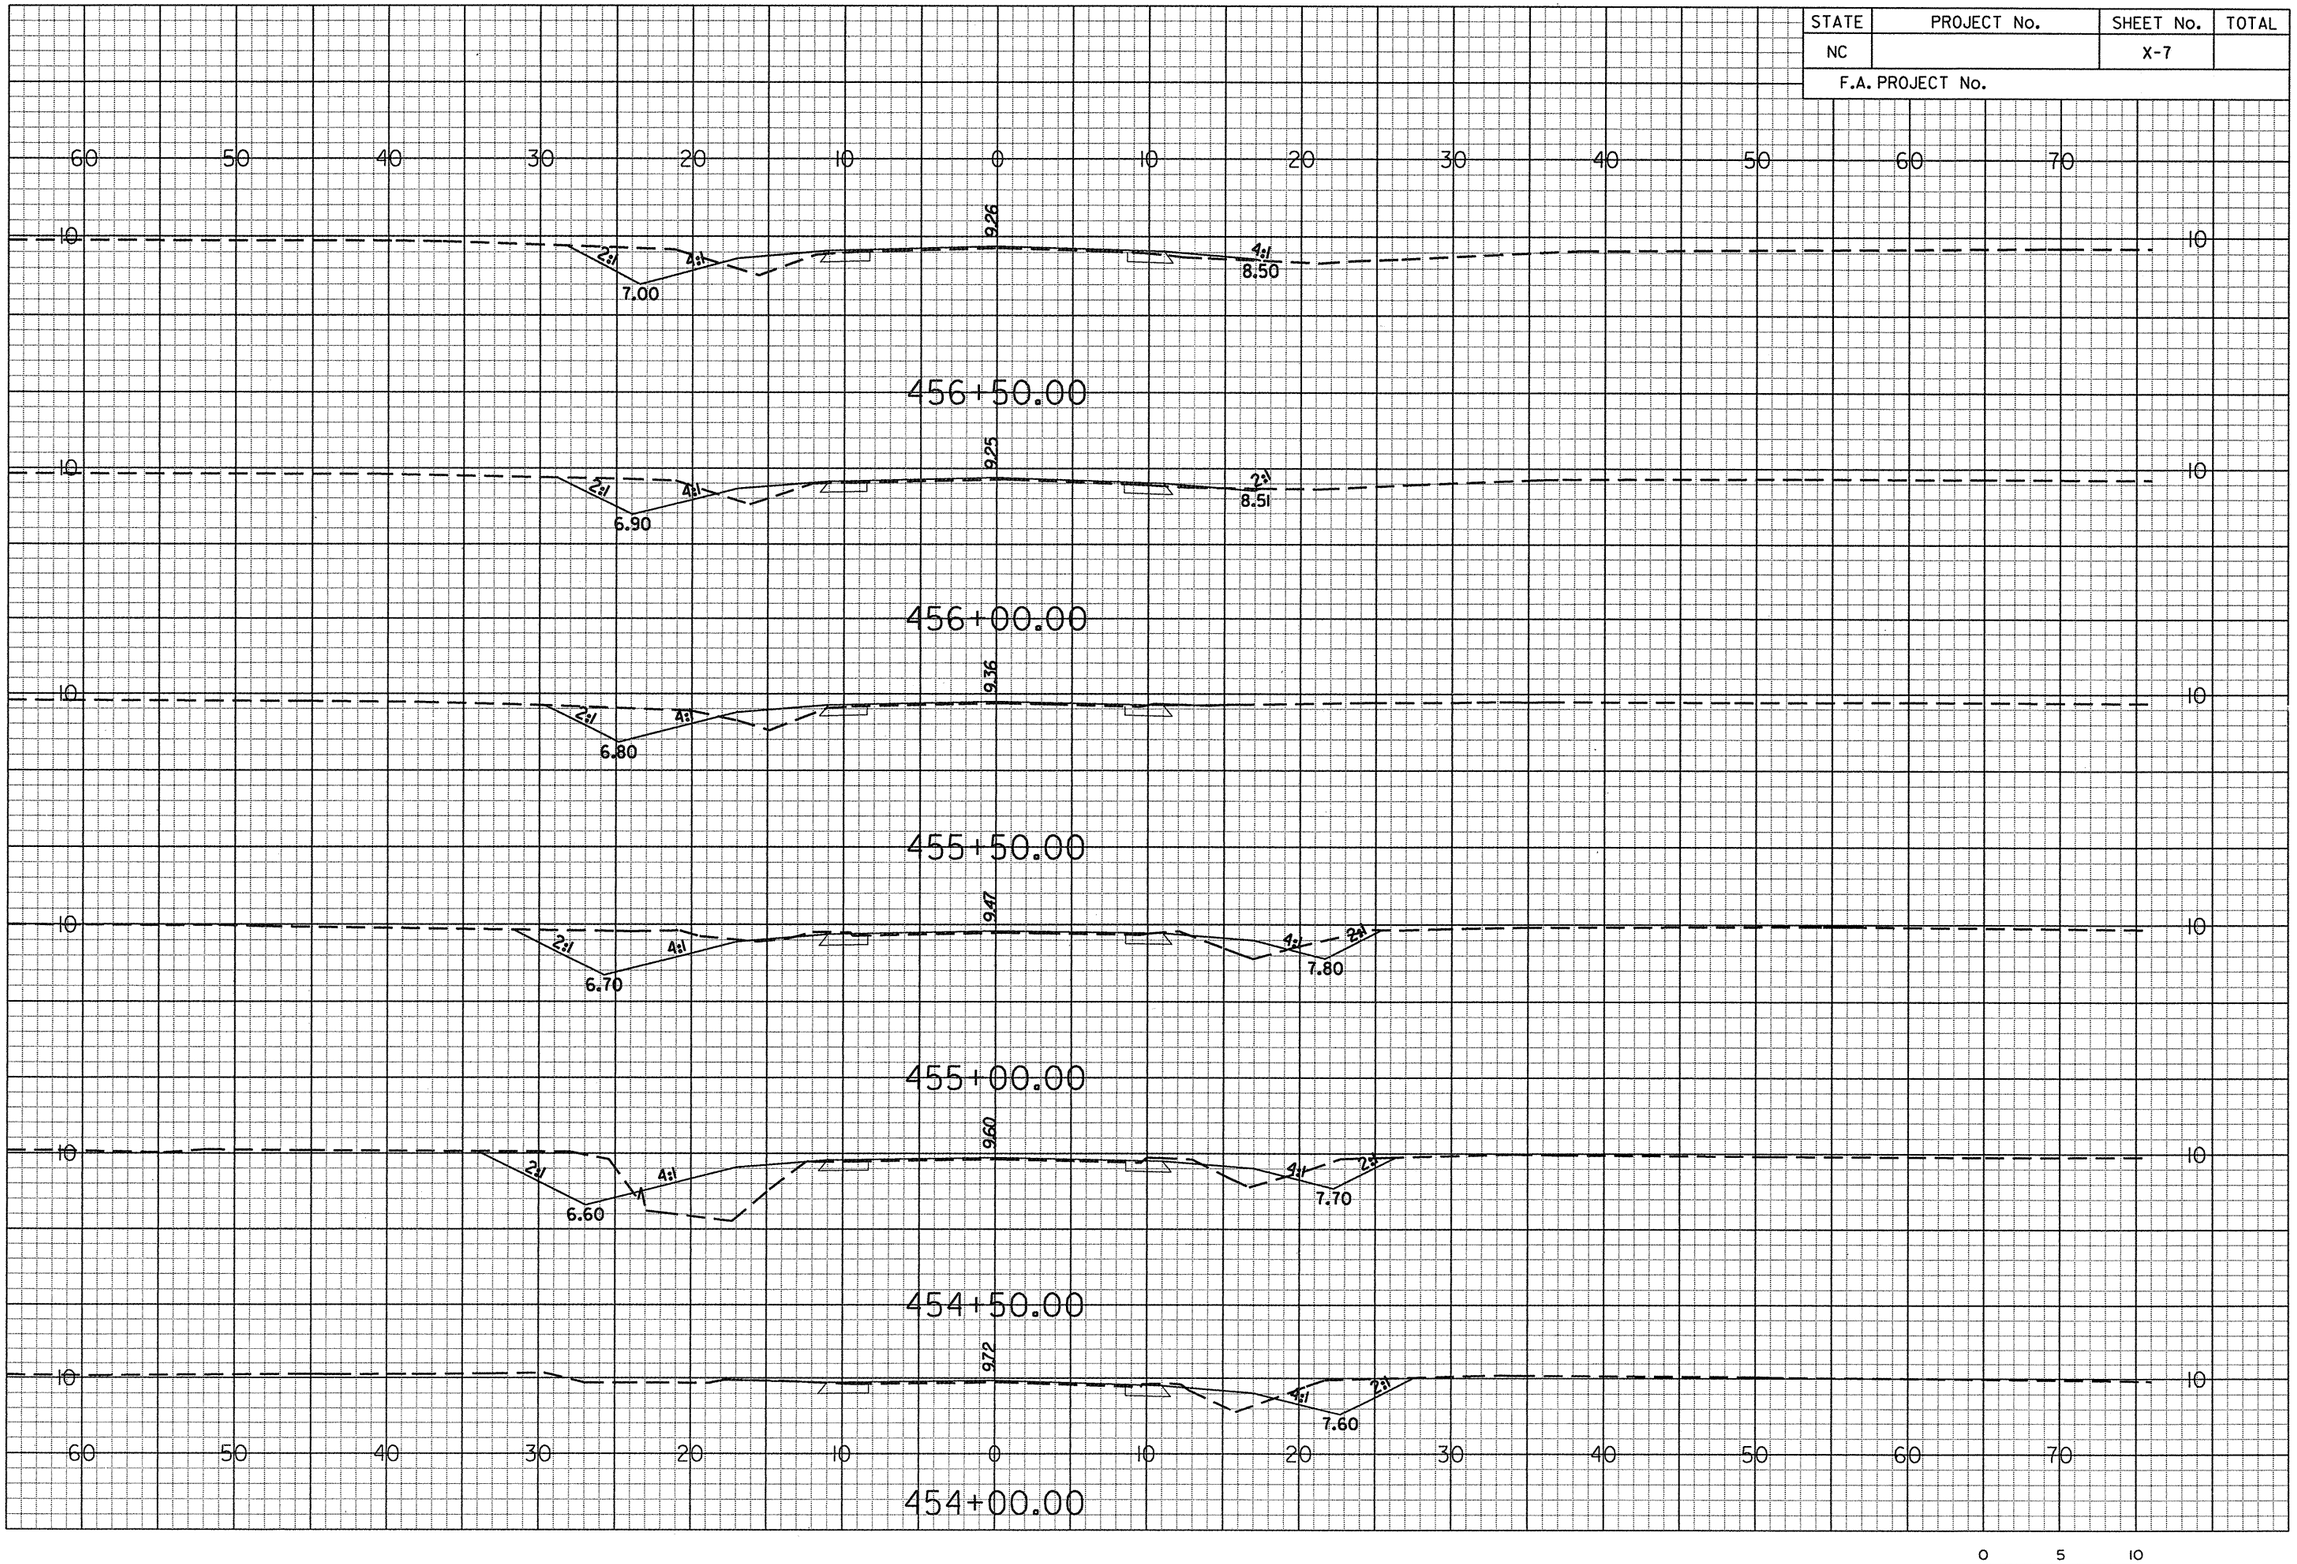

g:\projects\20344\r-4429c\cadd\r4429c_xsecloy2.dgn
••prf••
6/14/2006

STATE	PROJECT No.	SHEET No.	TOTAL
NC		X-8	
F.A. PROJECT No.			

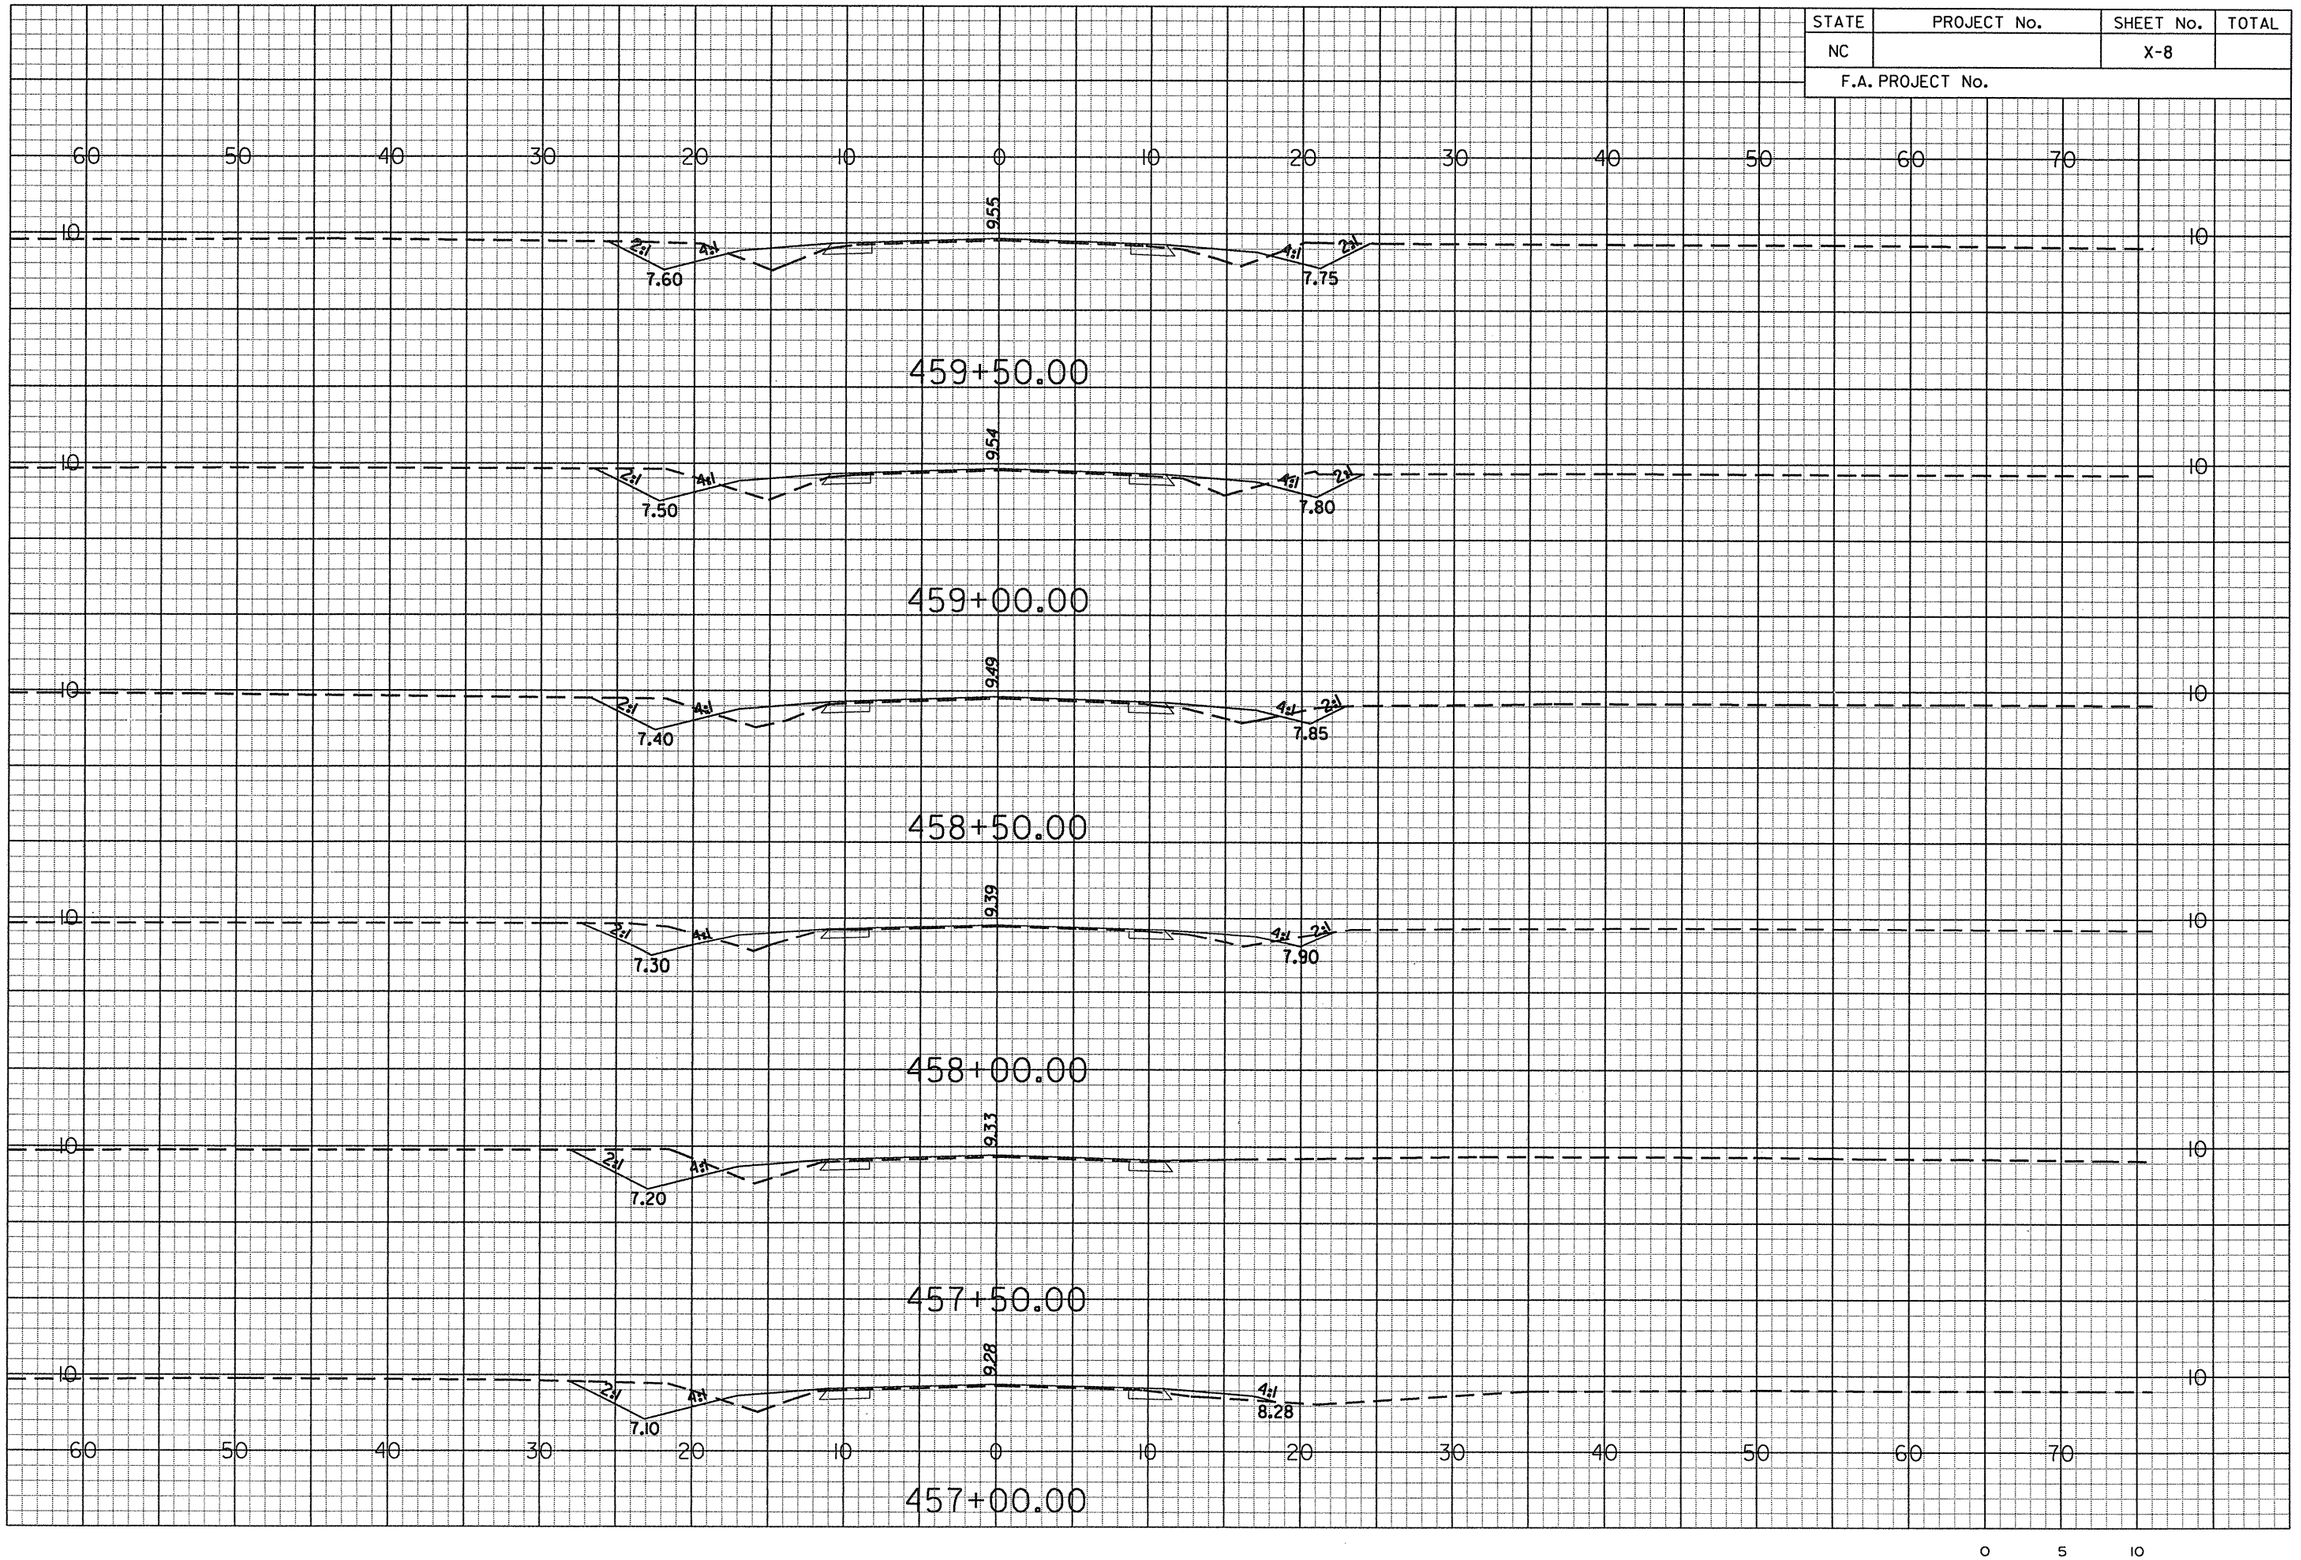

g:\projects\20344\r-4429c\cadd\r4429c_xsecday2.dgn
prf
6/14/2006

STATE	PROJECT No.	SHEET No.	TOTAL
NC		X-9	
F.A. PROJECT No.			

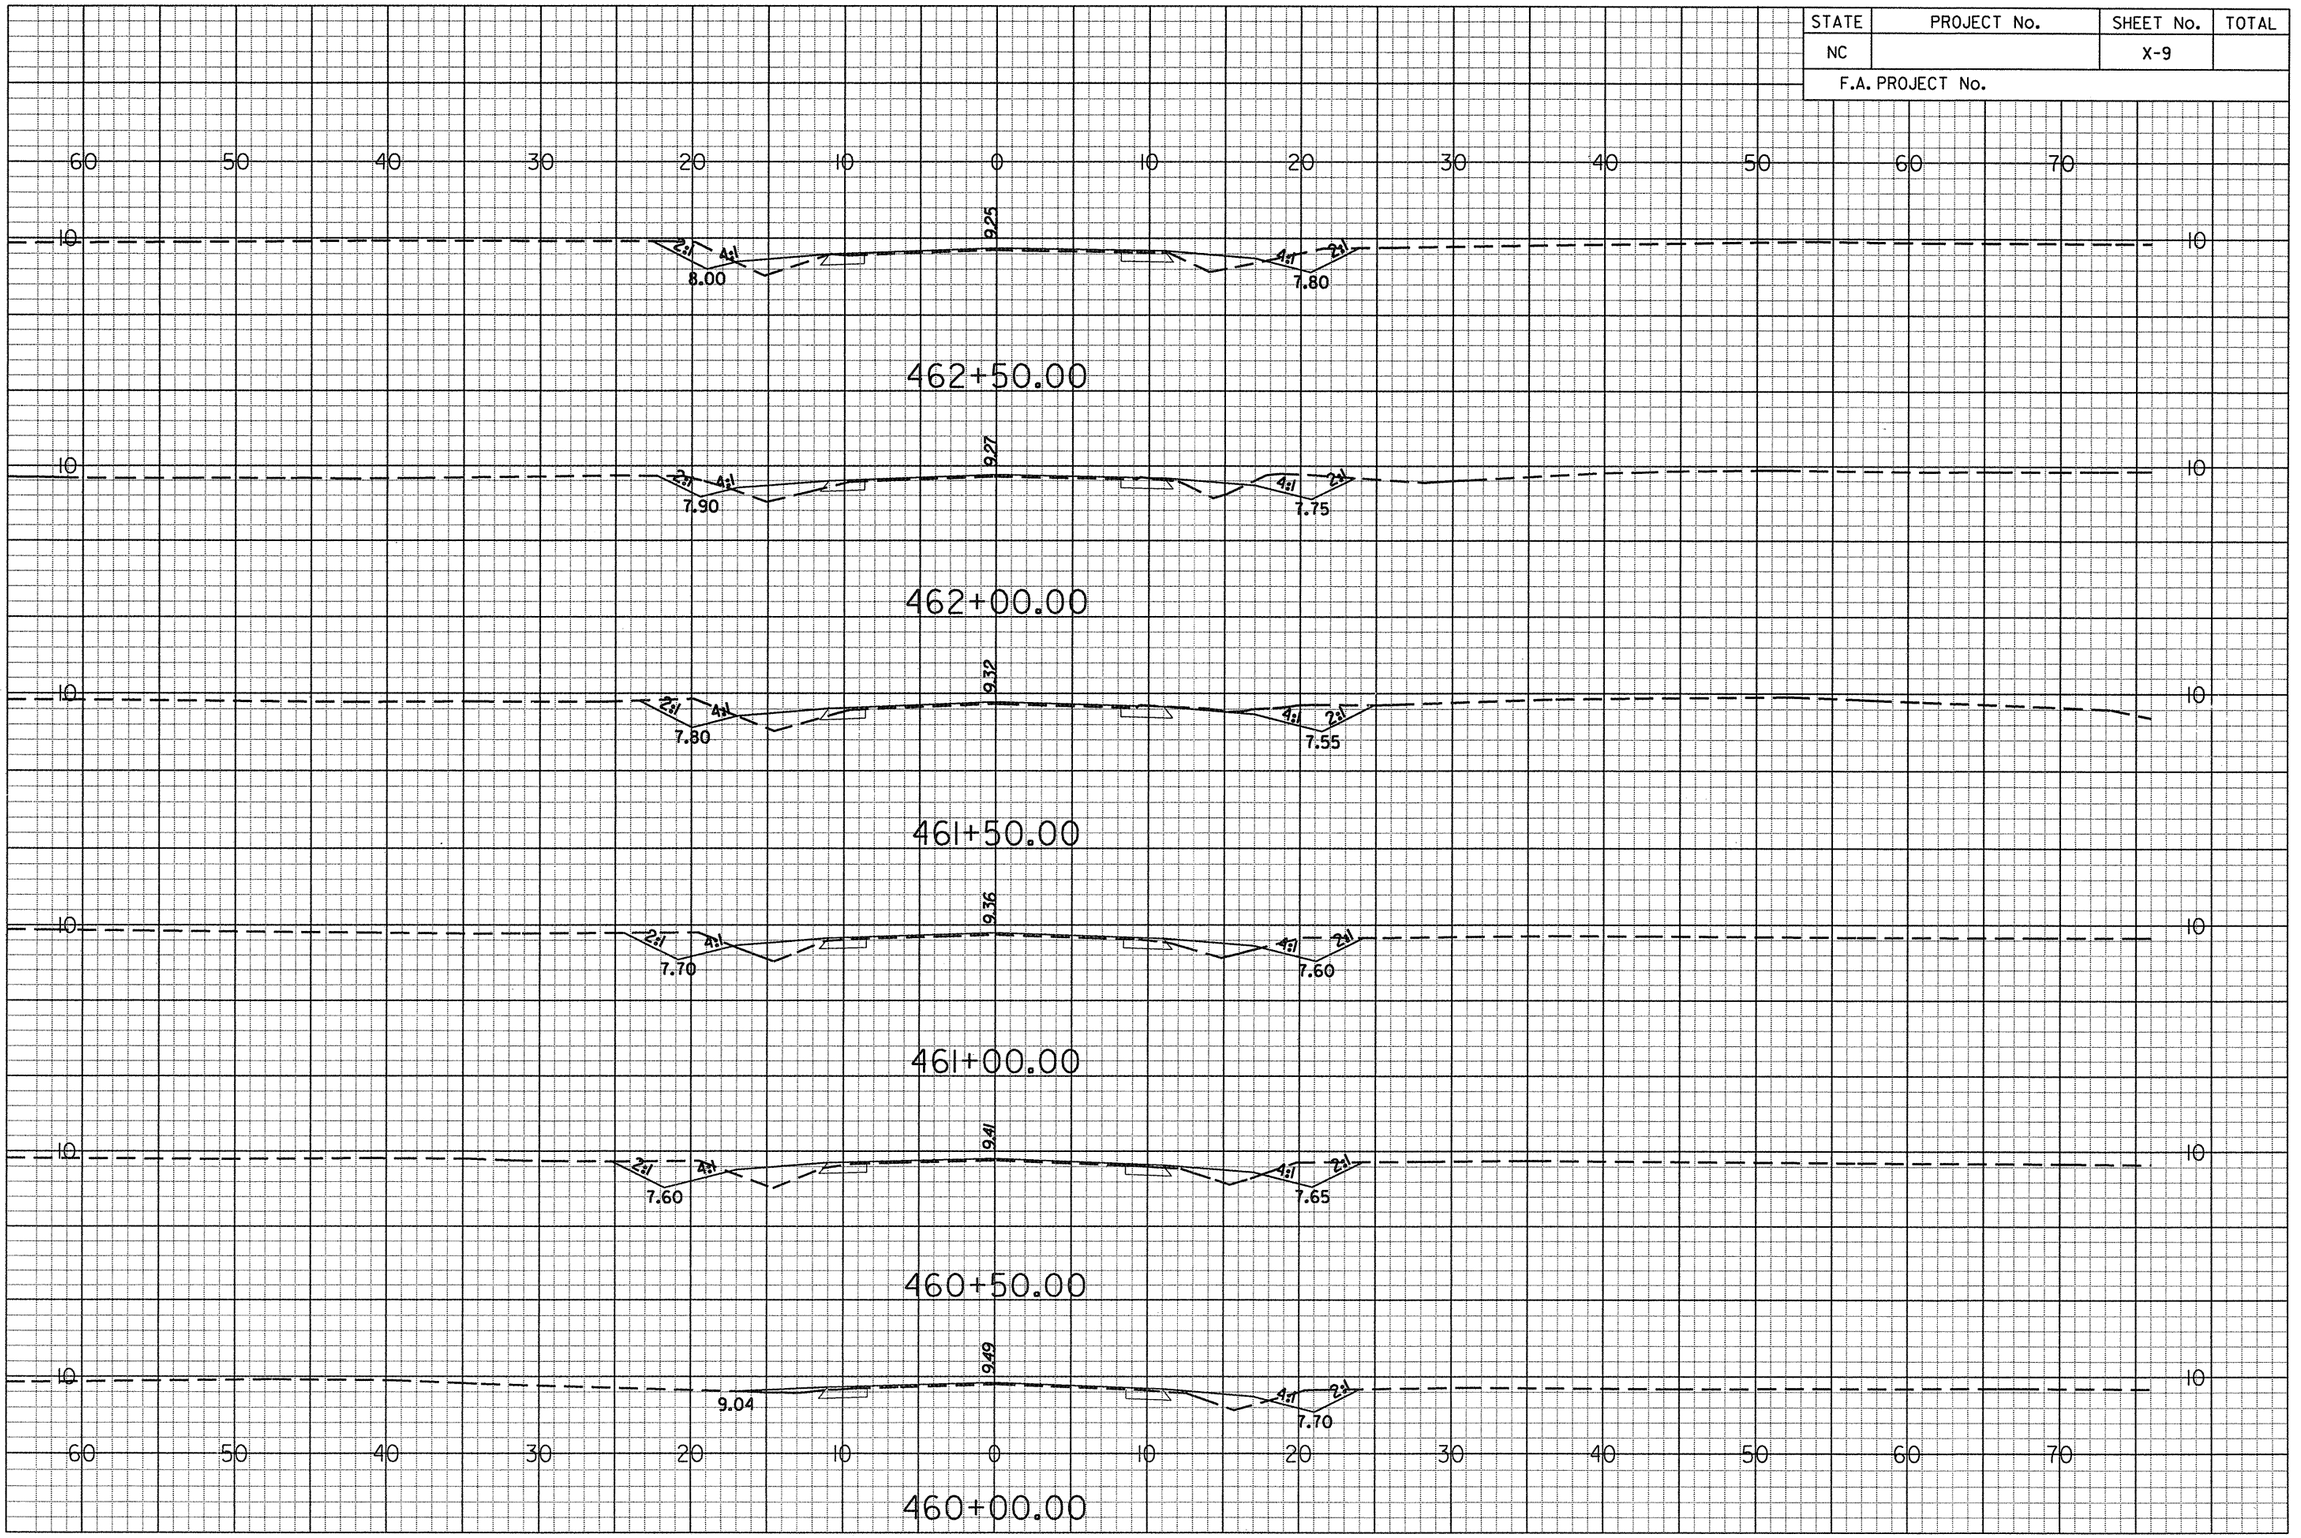

g:\projects\20344\r-4429c\coddvr4429c_xsecloy2.dgn
••pr-f••
6/14/2006

STATE	PROJECT No.	SHEET No.	TOTAL
NC		X-10	
F.A. PROJECT No.			

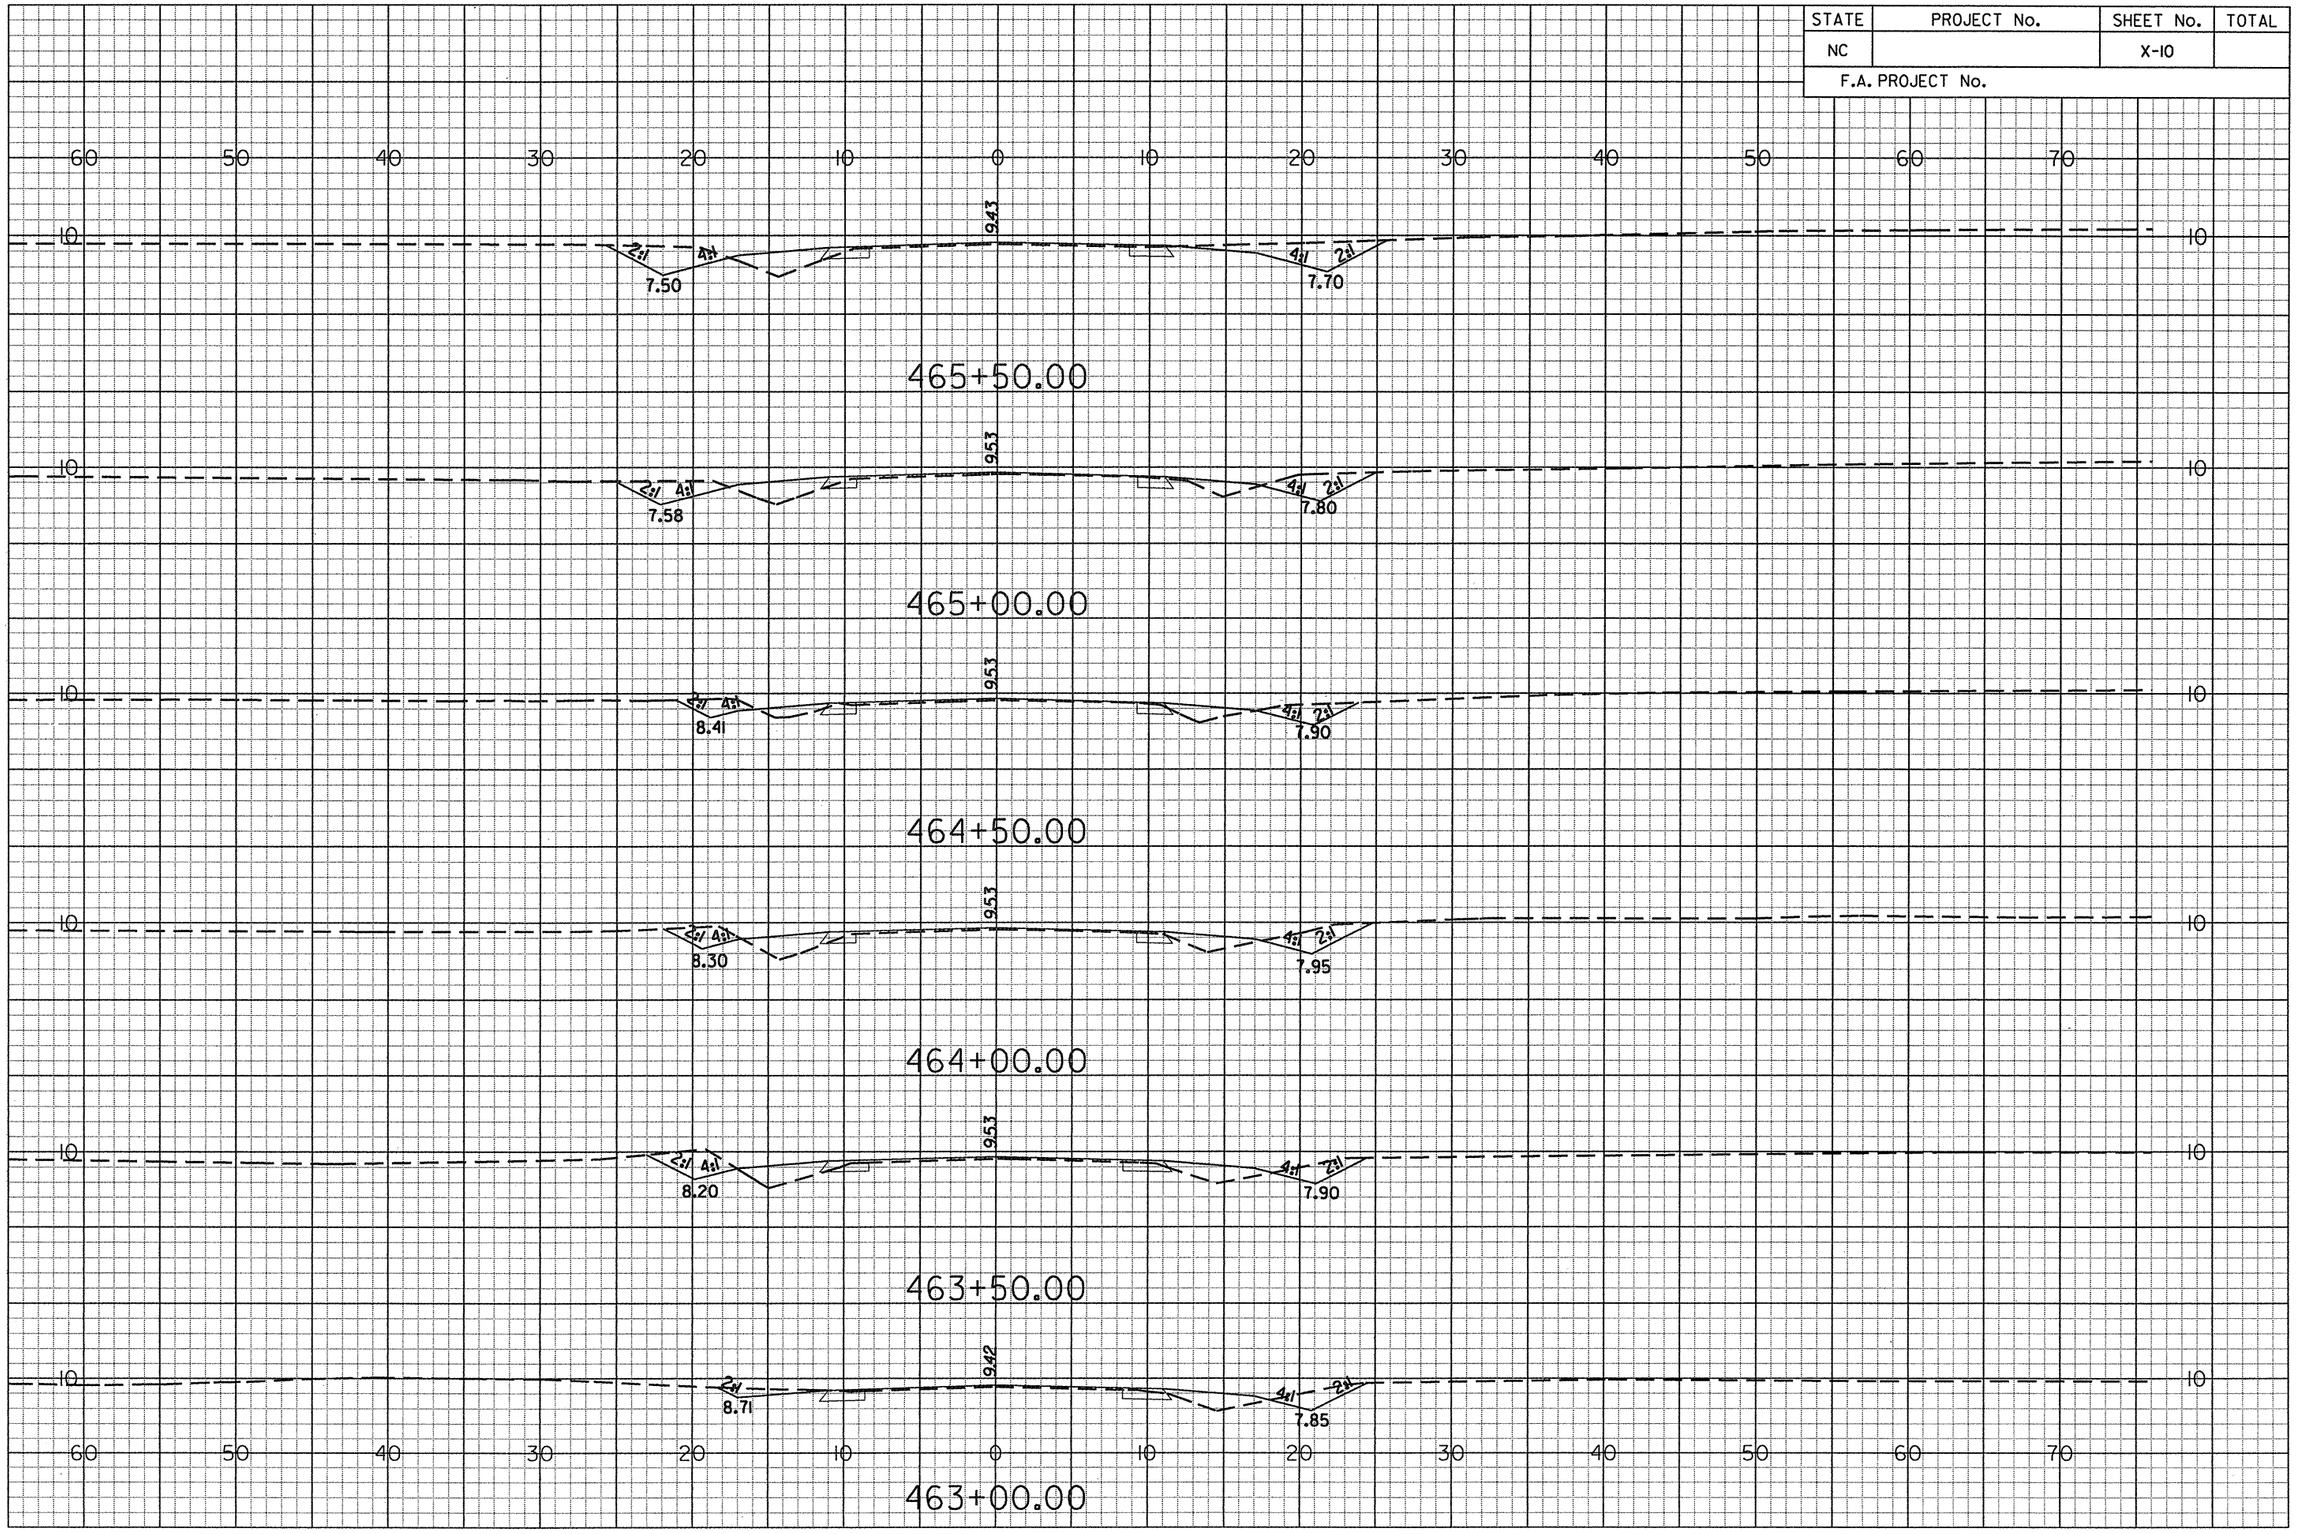

0 5 10

g:\projects\20344\r-4429c\cadd\r4429c_xseclay2.dgn
prf
6/14/2006

STATE	PROJECT No.	SHEET No.	TOTAL
NC		X-11	
F.A. PROJECT No.			

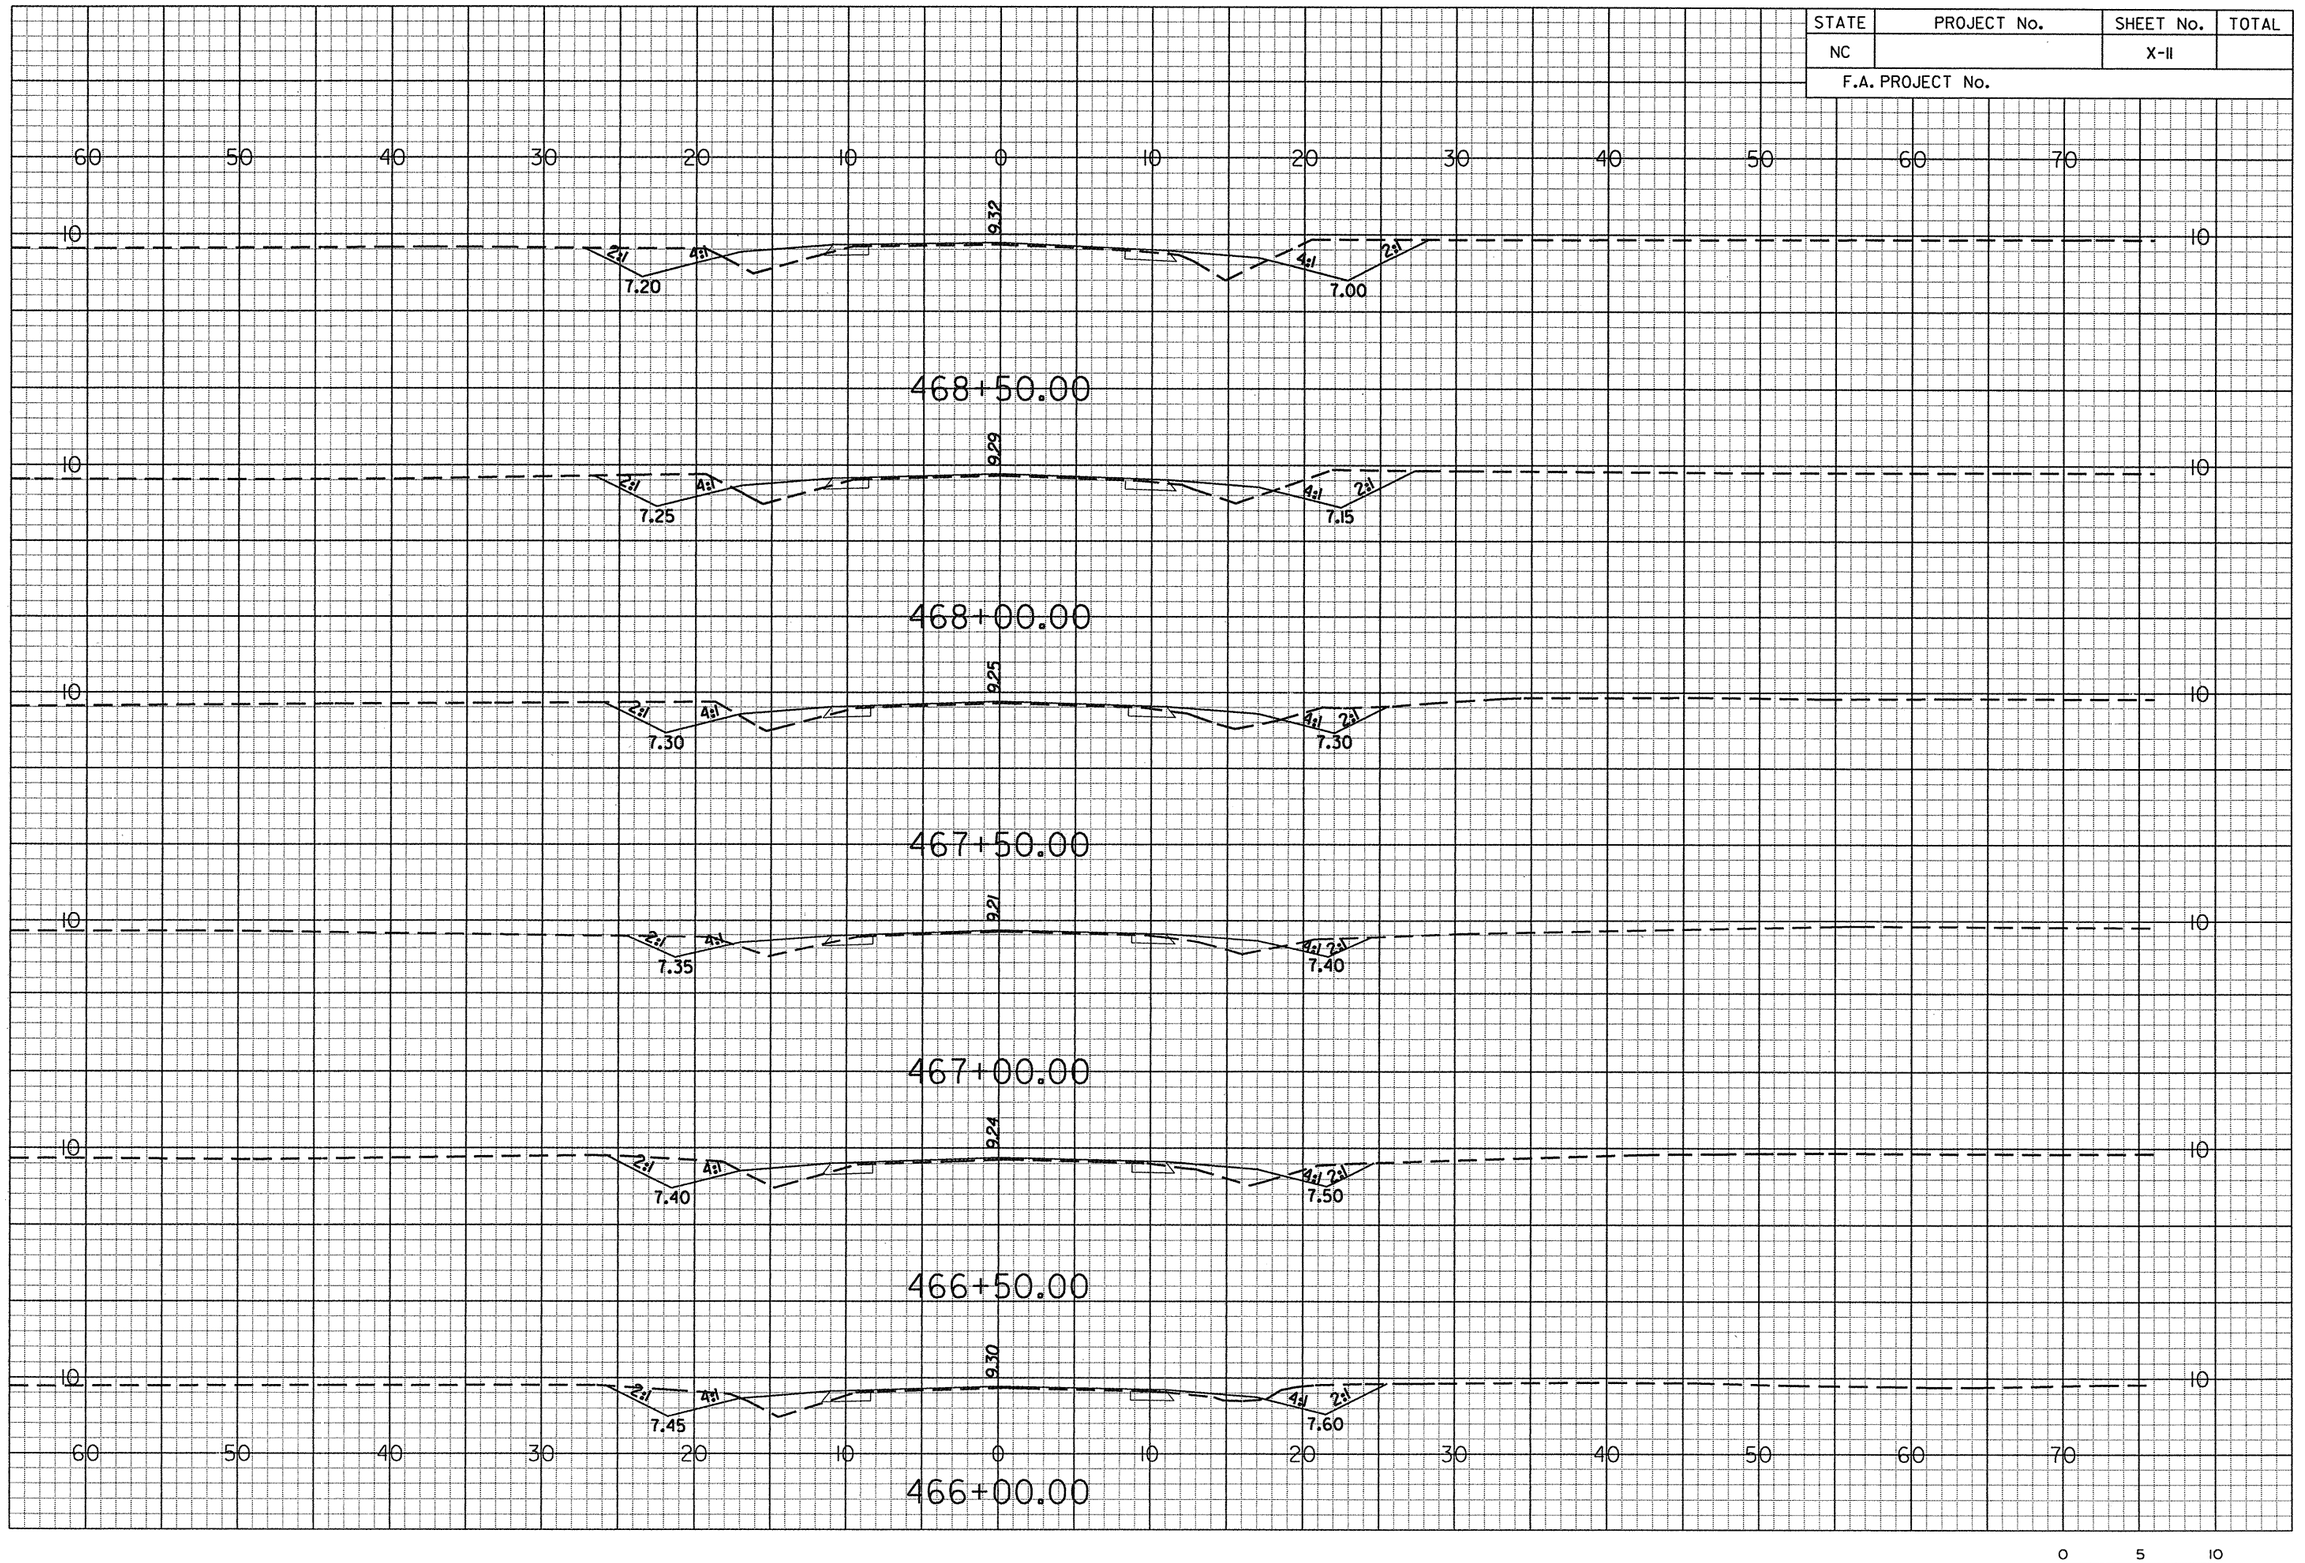

g:\projects\20344\r-4429c\cadd\r4429c_xsecloy2.dgn
prf
6/14/2006

STATE	PROJECT No.	SHEET No.	TOTAL
NC		X-12	
F.A. PROJECT No.			

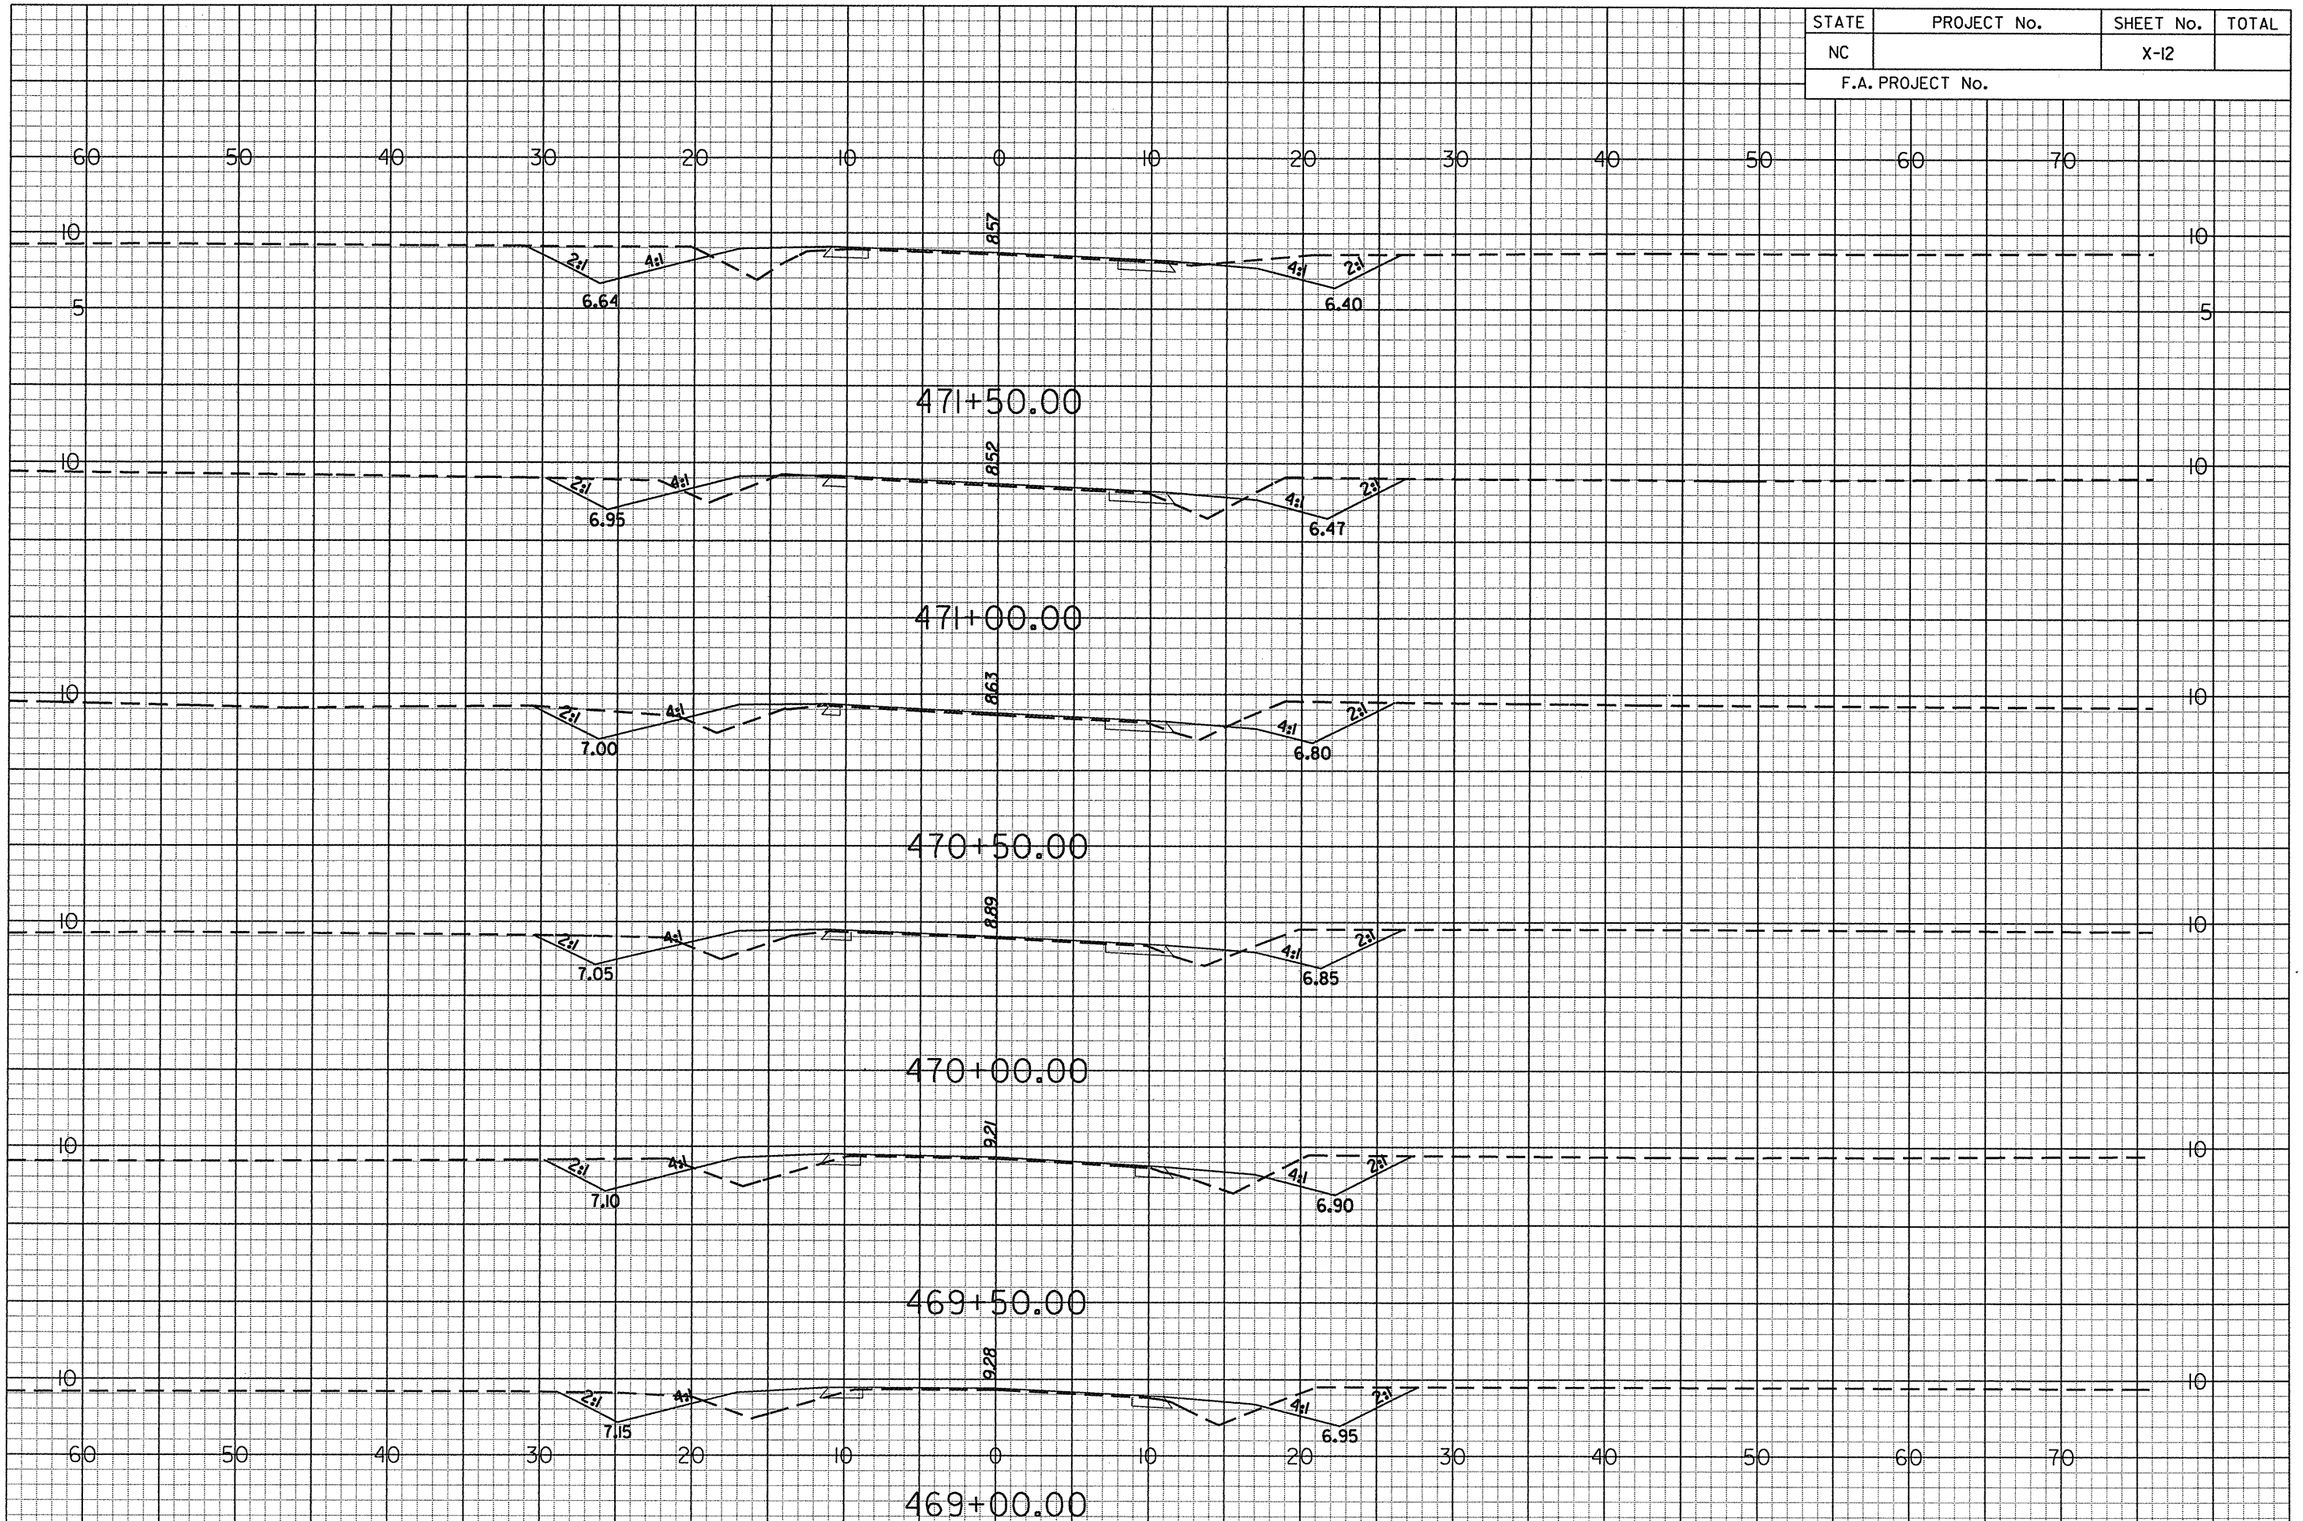

g:\projects\20344\r-4429c\cadd\r4429c_xseclay2.dgn
prf
6/14/2006

STATE	PROJECT No.	SHEET No.	TOTAL
NC		X-13	
F.A. PROJECT No.			

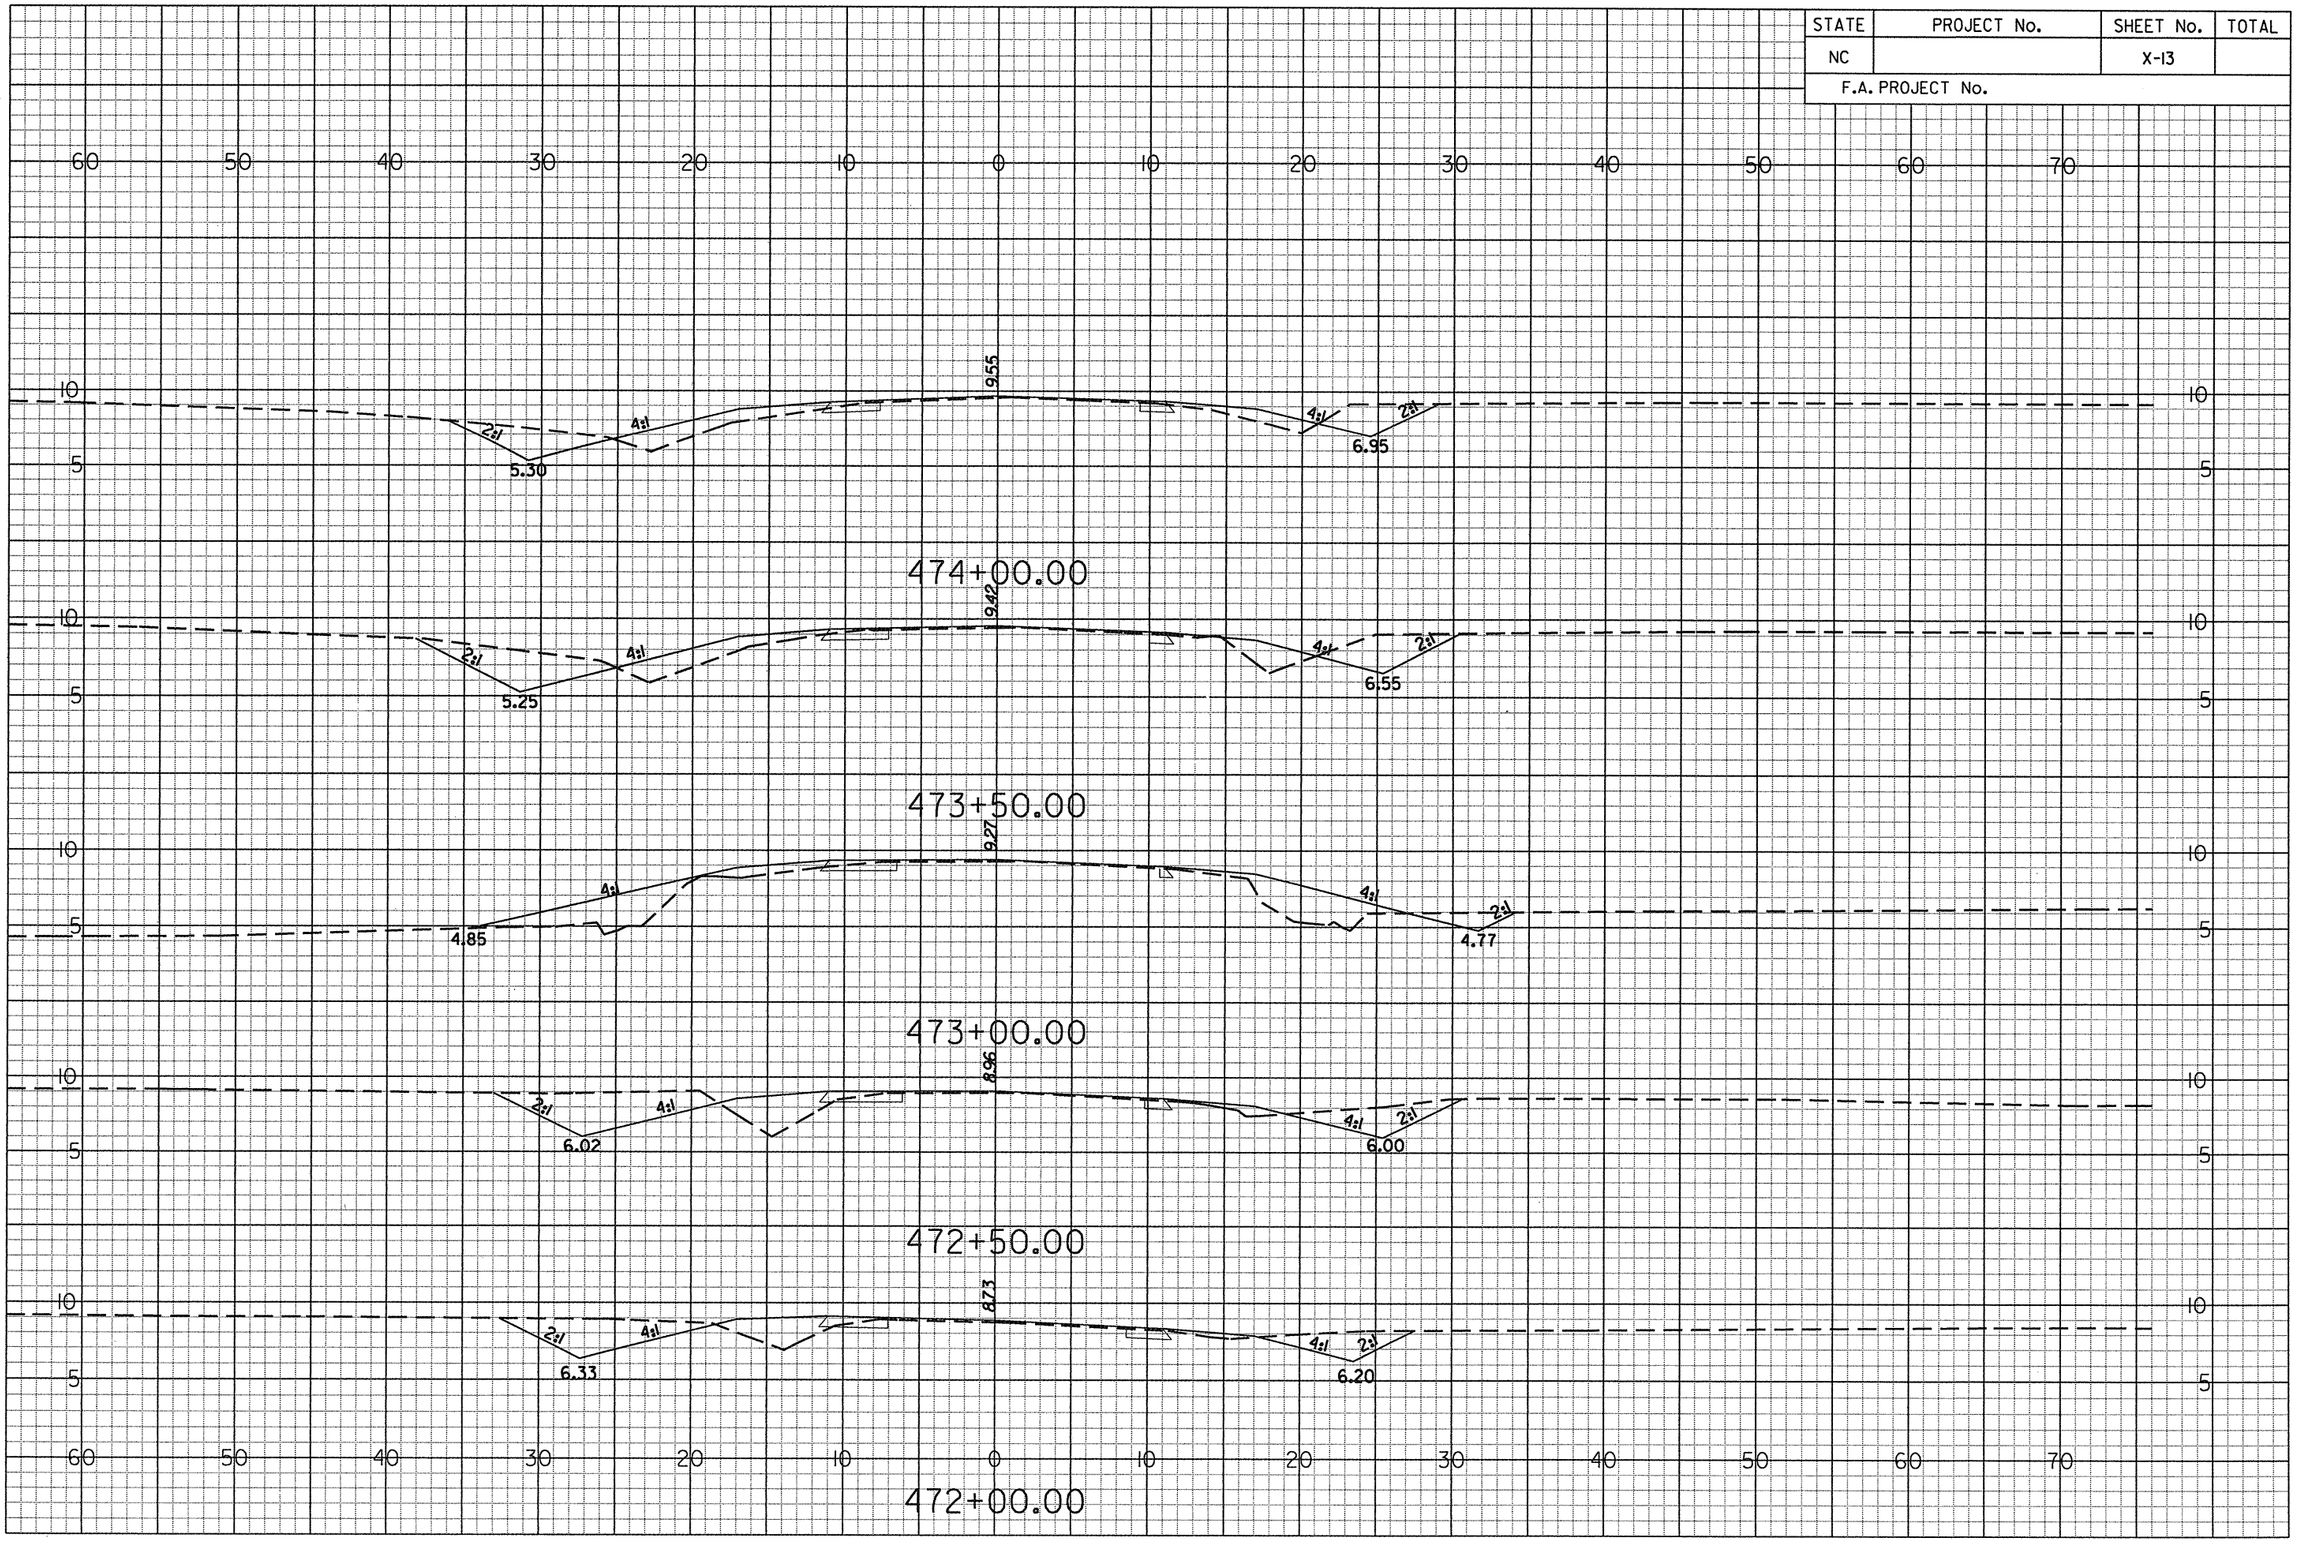

g:\projects\20344\r-4429c\cadd\r4429c_xseclay2.dgn
prf
6/14/2006

STATE	PROJECT No.	SHEET No.	TOTAL
NC		X-14	
F.A. PROJECT No.			

476+50.00

9.30
2:1
4:1
5.60
4:1
2:1
7.20

476+00.00

9.48
2:1
4:1
5.55
4:1
2:1
7.15

475+50.00

9.64
2:1
4:1
5.50
4:1
2:1
7.10

475+00.00

9.79
2:1
4:1
5.40
4:1
2:1
7.05

474+50.00

9.67
2:1
4:1
5.35
4:1
2:1
7.00

60 50 40 30 20 10 0 10 20 30 40 50 60 70

10 5

0 5 10

q:\projects\20344\r-4429c\caddr4429c_xsecloy2.dgn
••prf••
6/14/2006

STATE	PROJECT No.	SHEET No.	TOTAL
NC		X-15	
F.A. PROJECT No.			

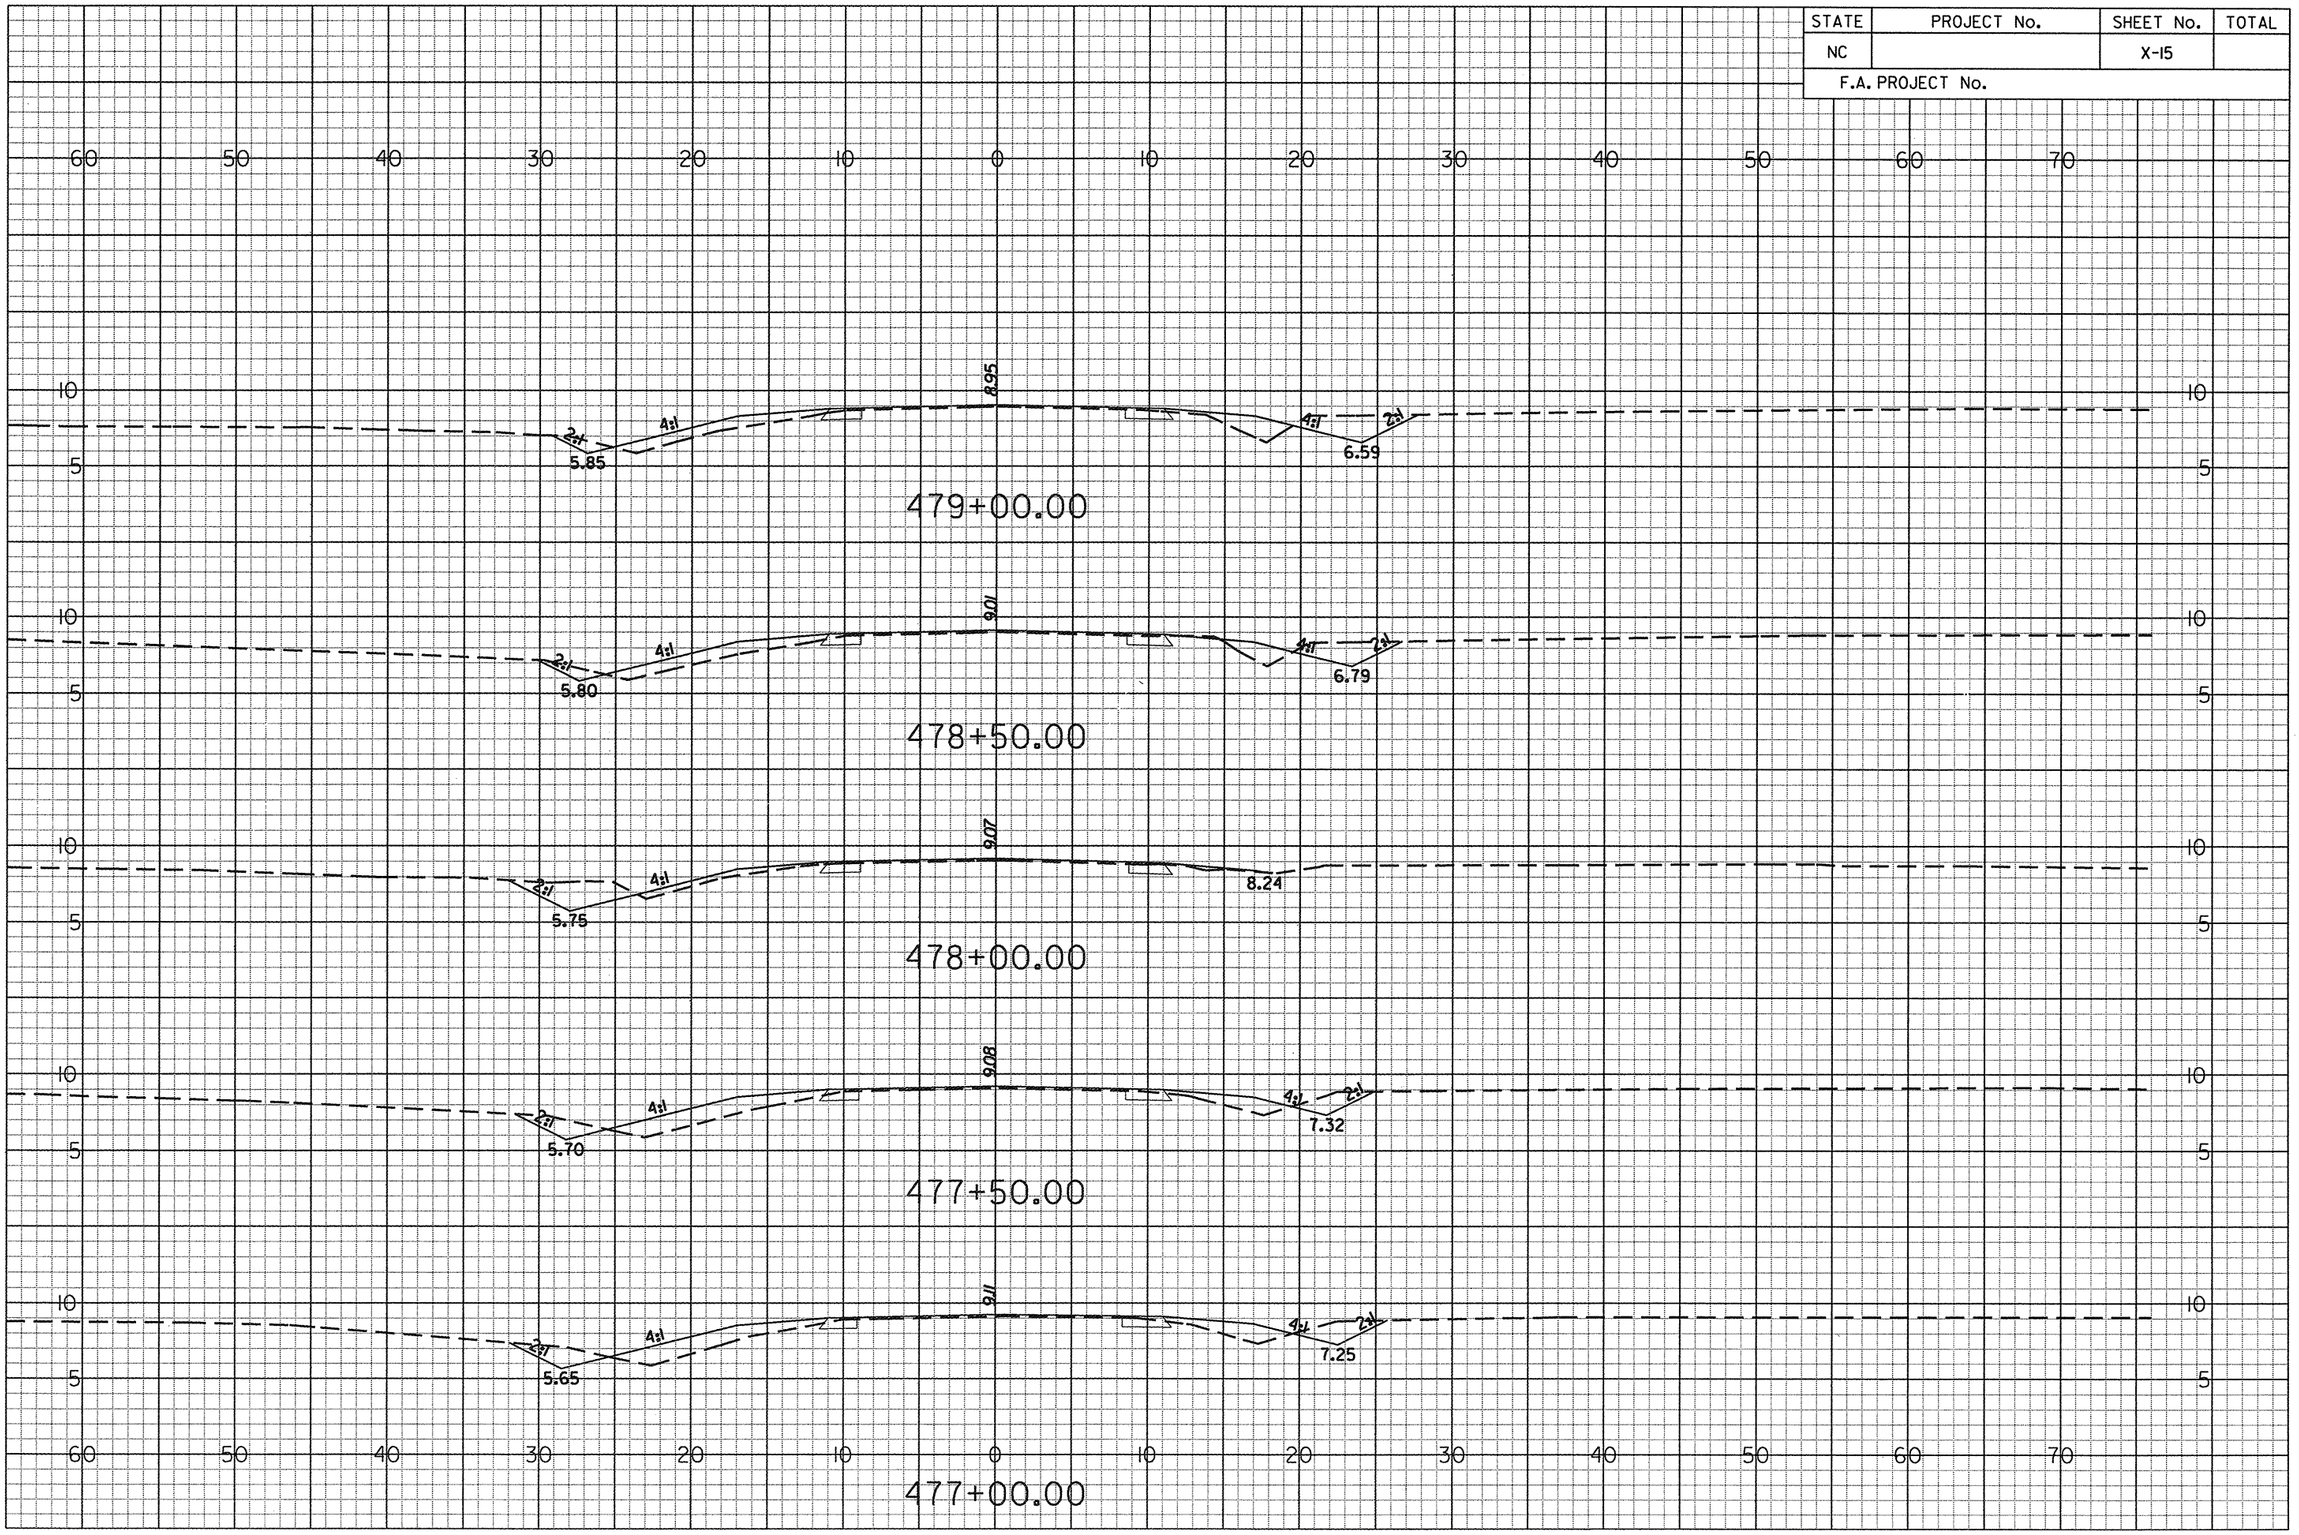

g:\projects\20344\r-4429c\cadd\r4429c_xsecloy2.dgn
••pr••
6/14/2006

STATE	PROJECT No.	SHEET No.	TOTAL
NC		X-16	
F.A. PROJECT No.			

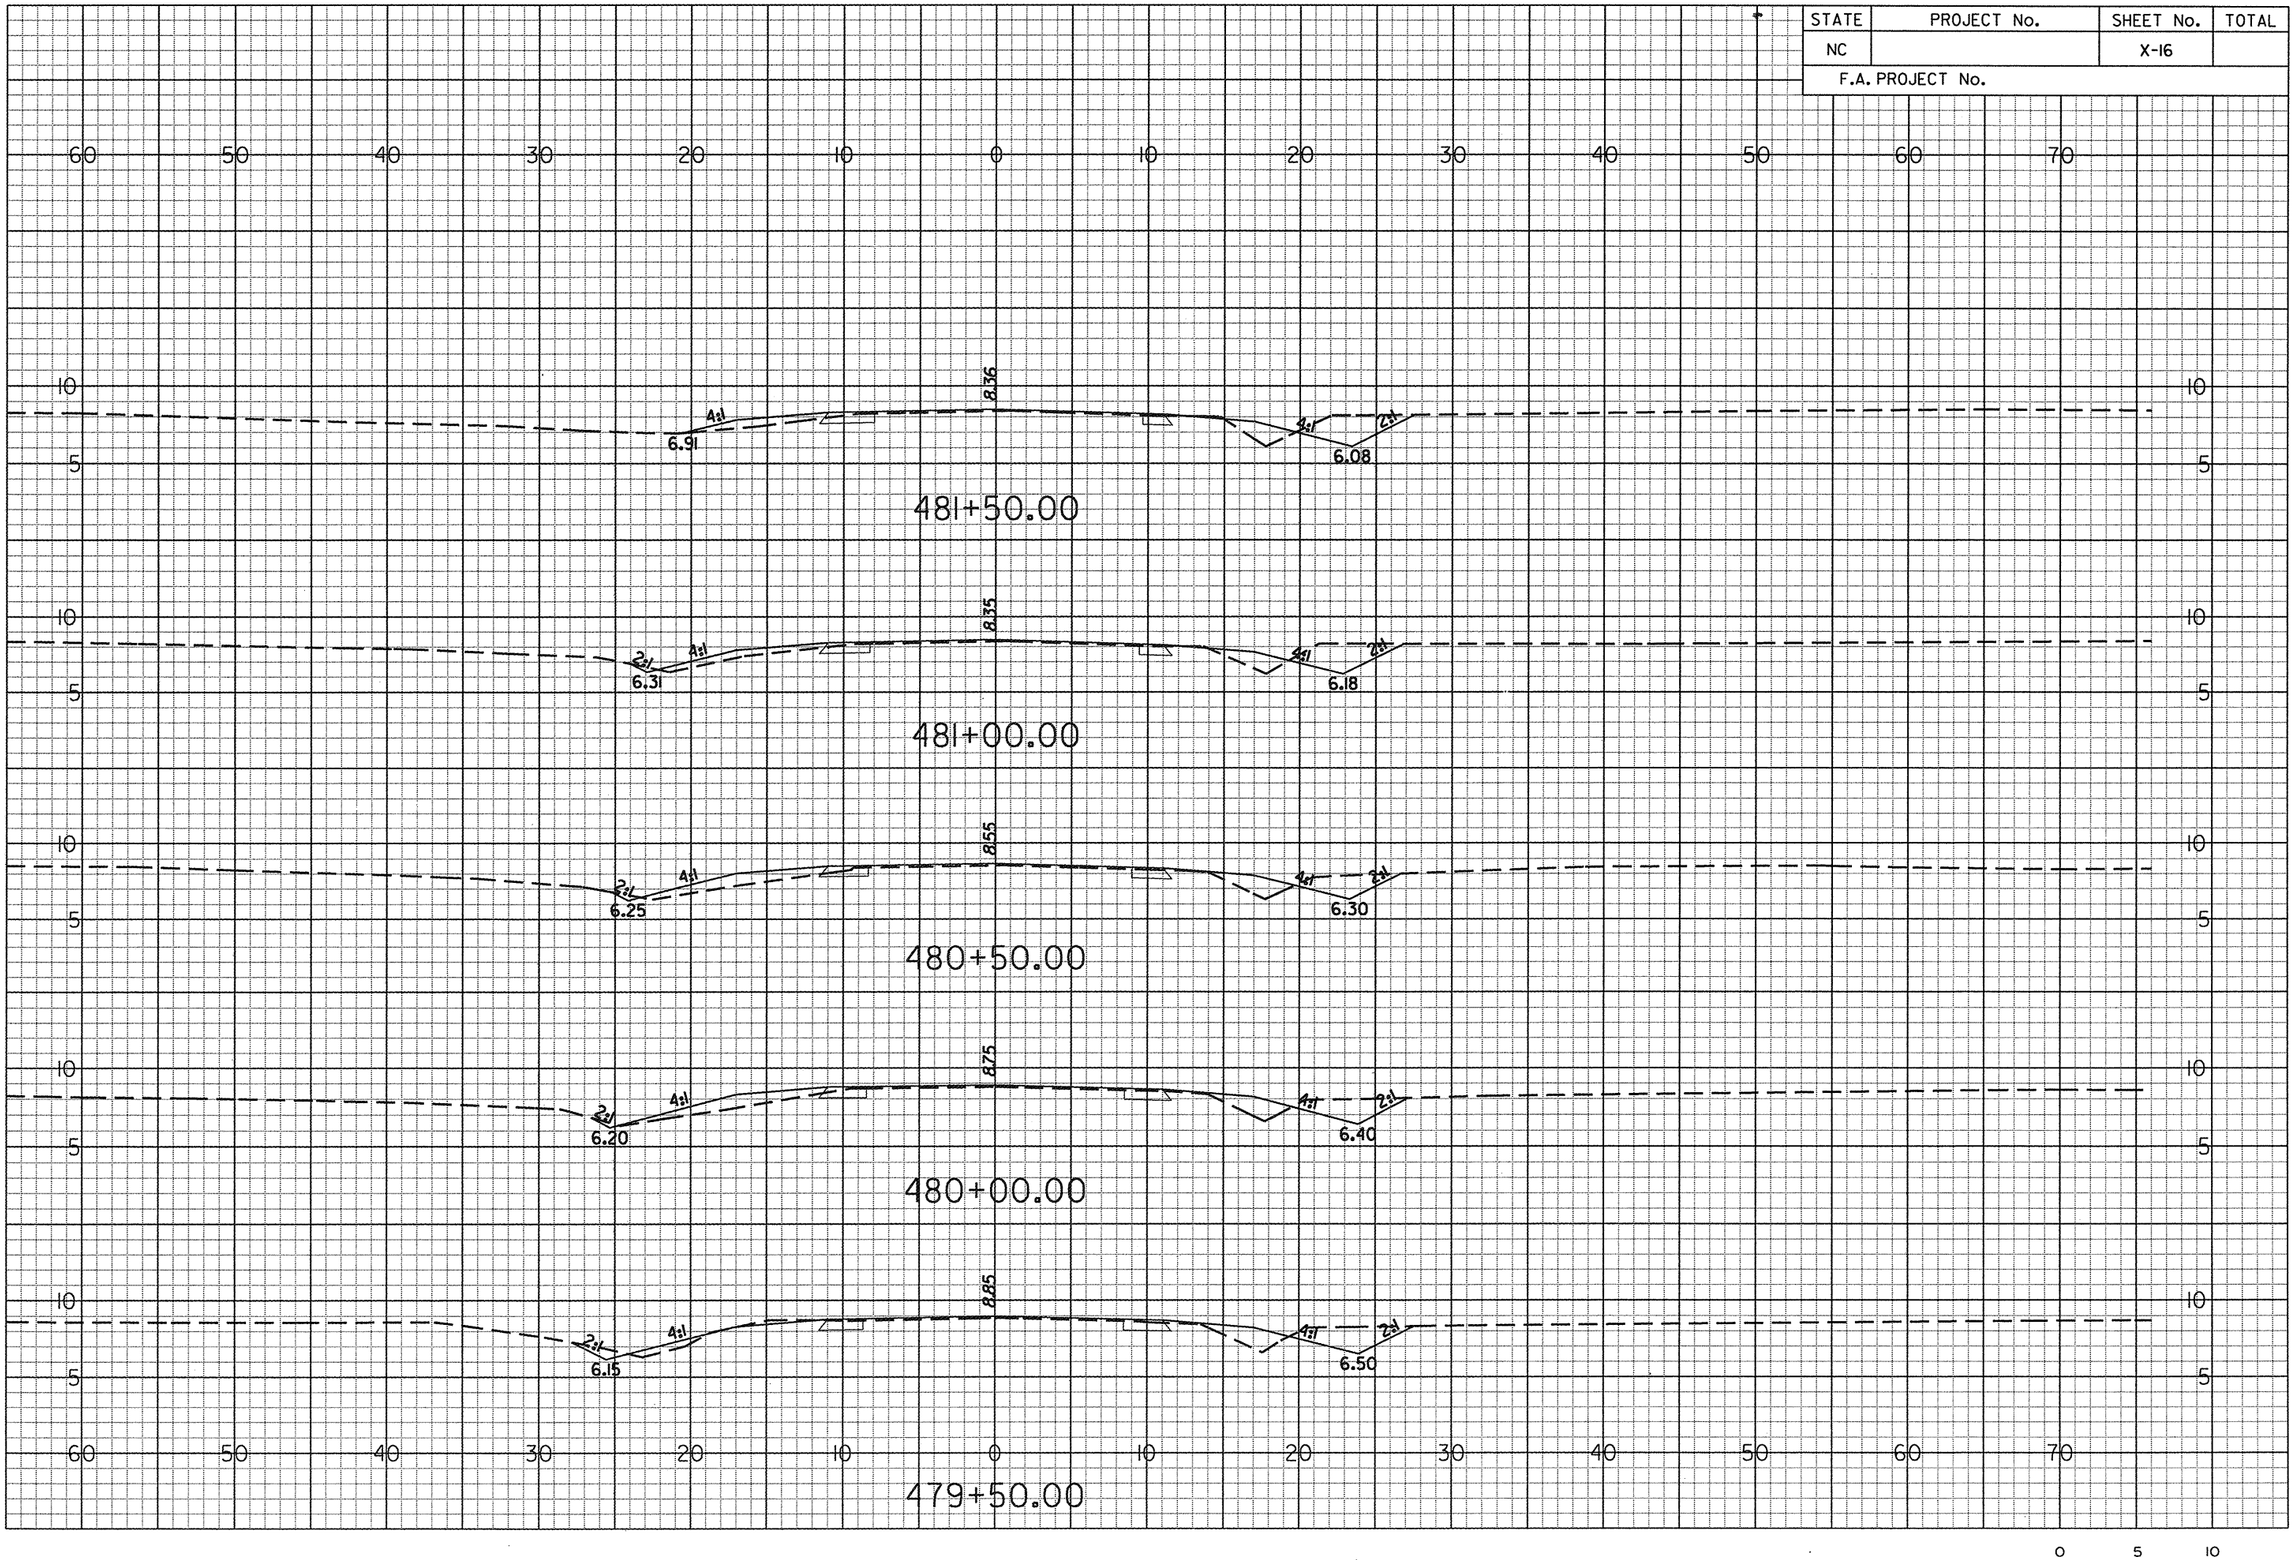

g:\projects\20344\r-4429c\cadd\r4429c_xsecloy2.dgn
prf
6/14/2006

STATE	PROJECT No.	SHEET No.	TOTAL
NC		X-17	
F.A. PROJECT No.			

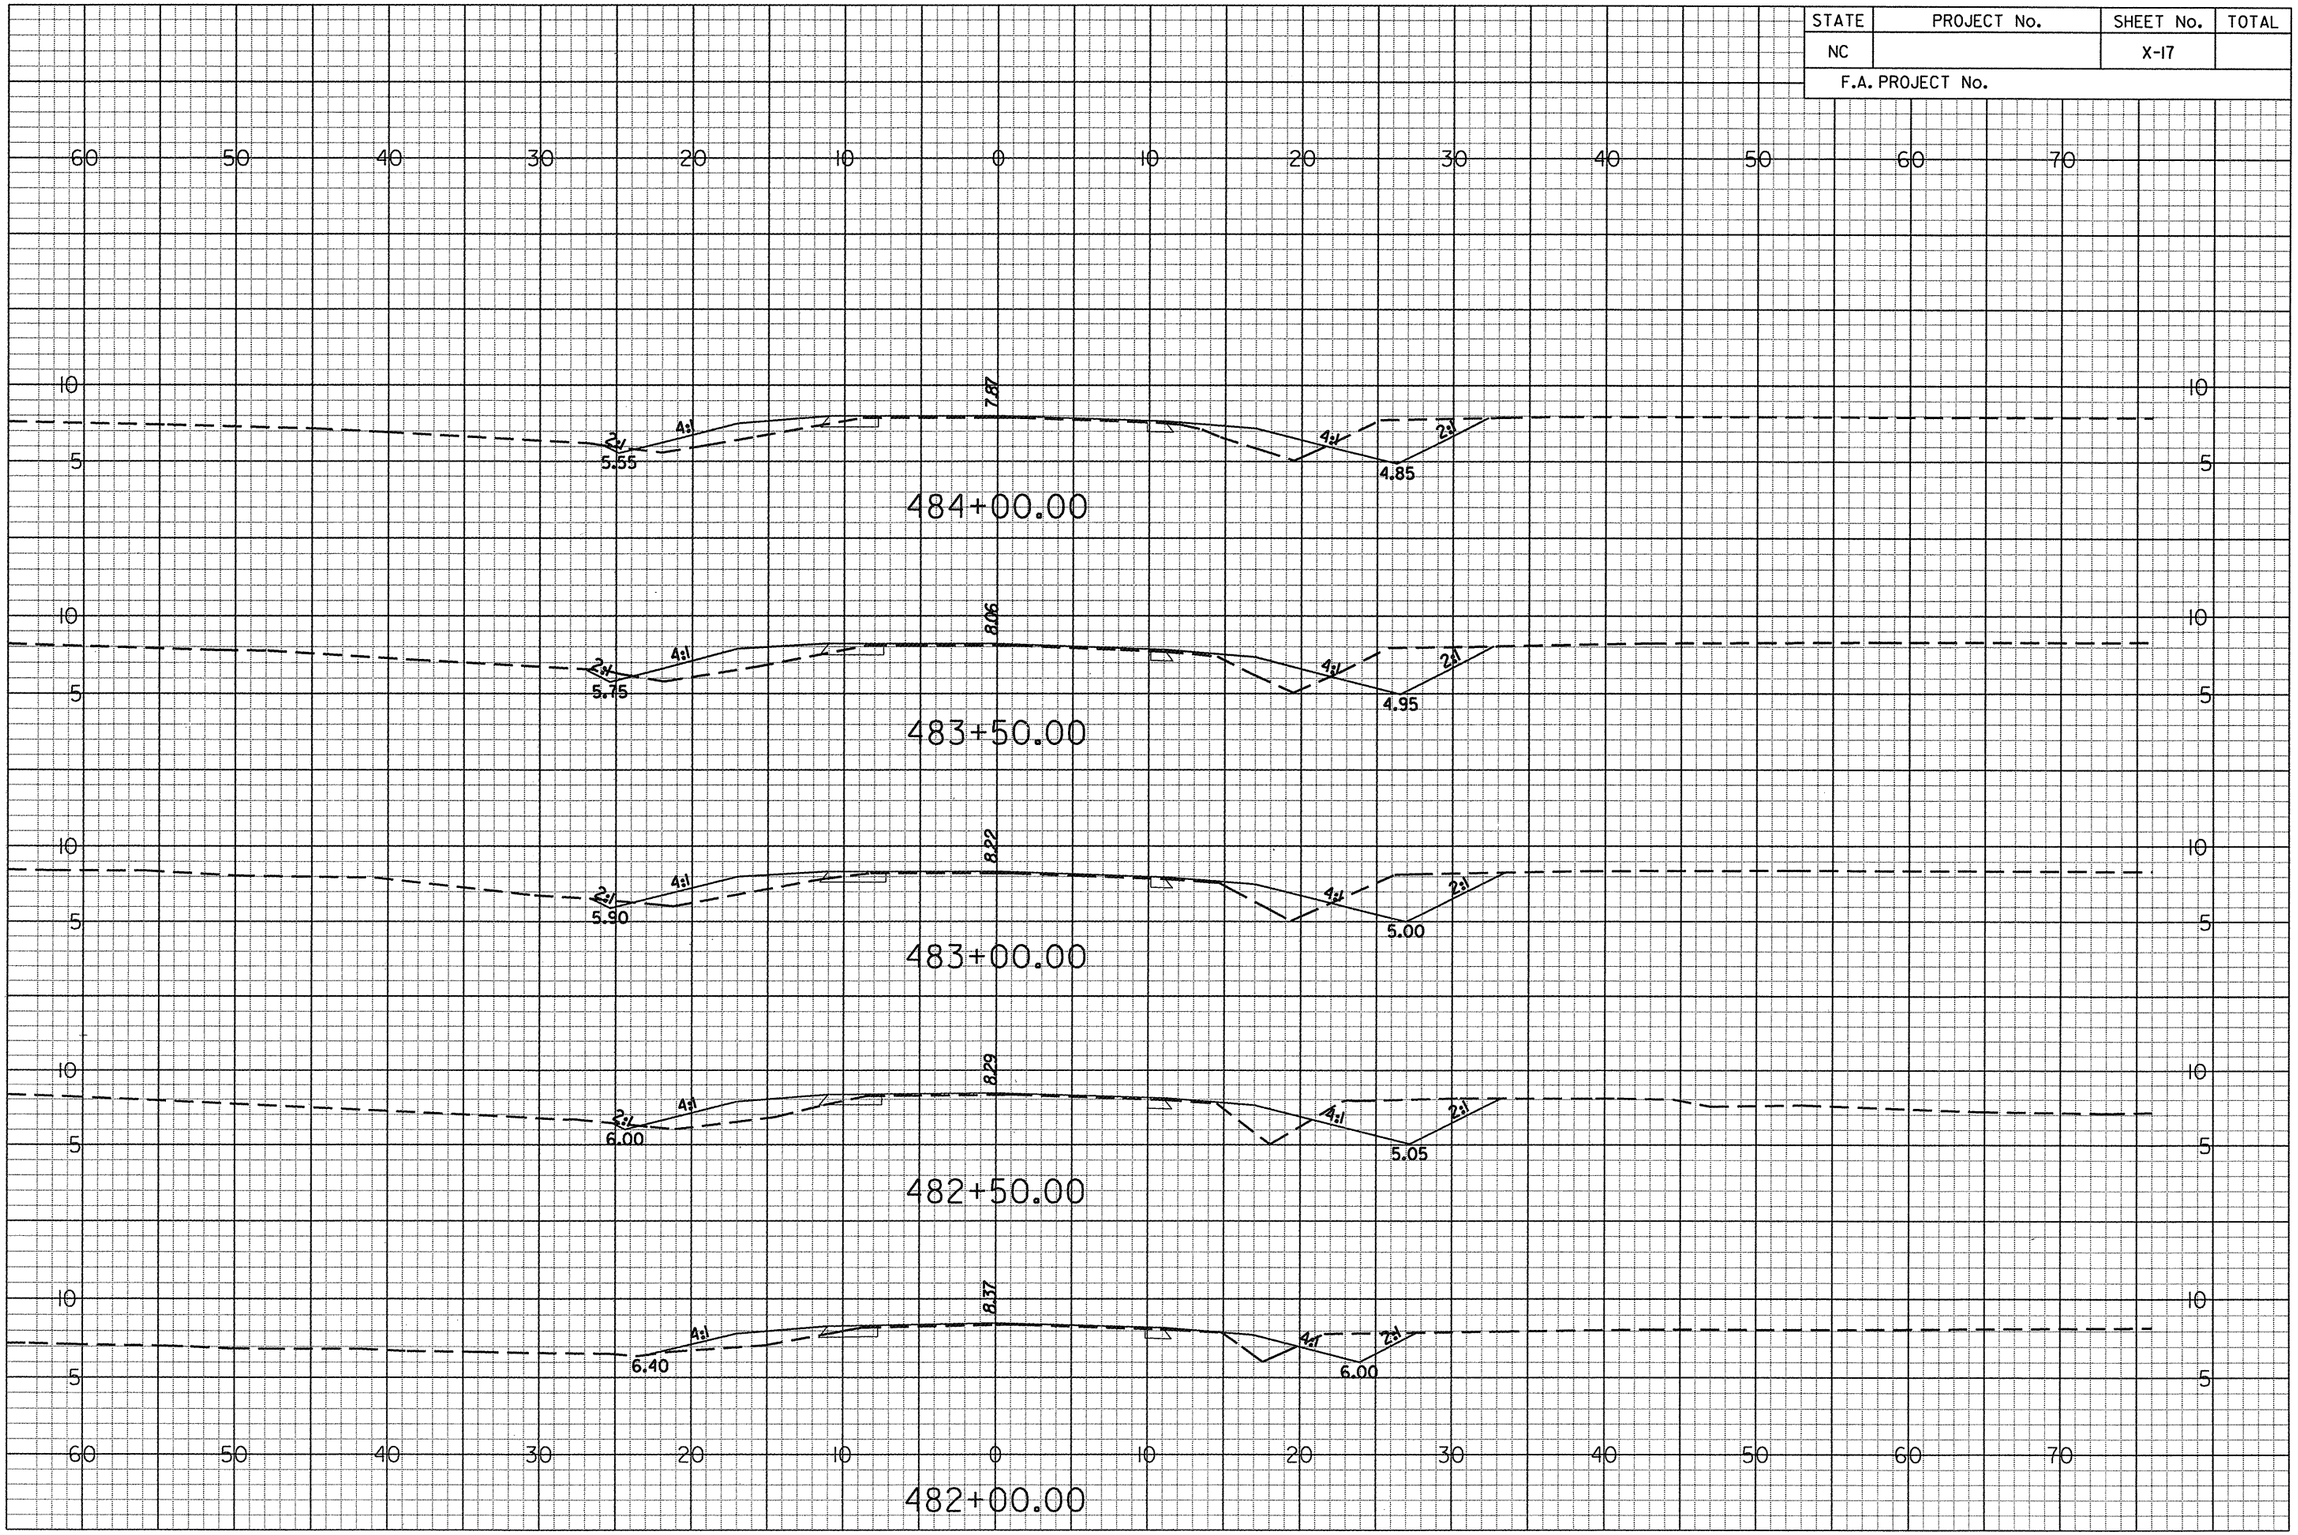

g:\projects\20344\r-4429c\caddv\r4429c_xsecloy2.dgn
prf
6/14/2006

STATE	PROJECT No.	SHEET No.	TOTAL
NC		X-18	
F.A. PROJECT No.			

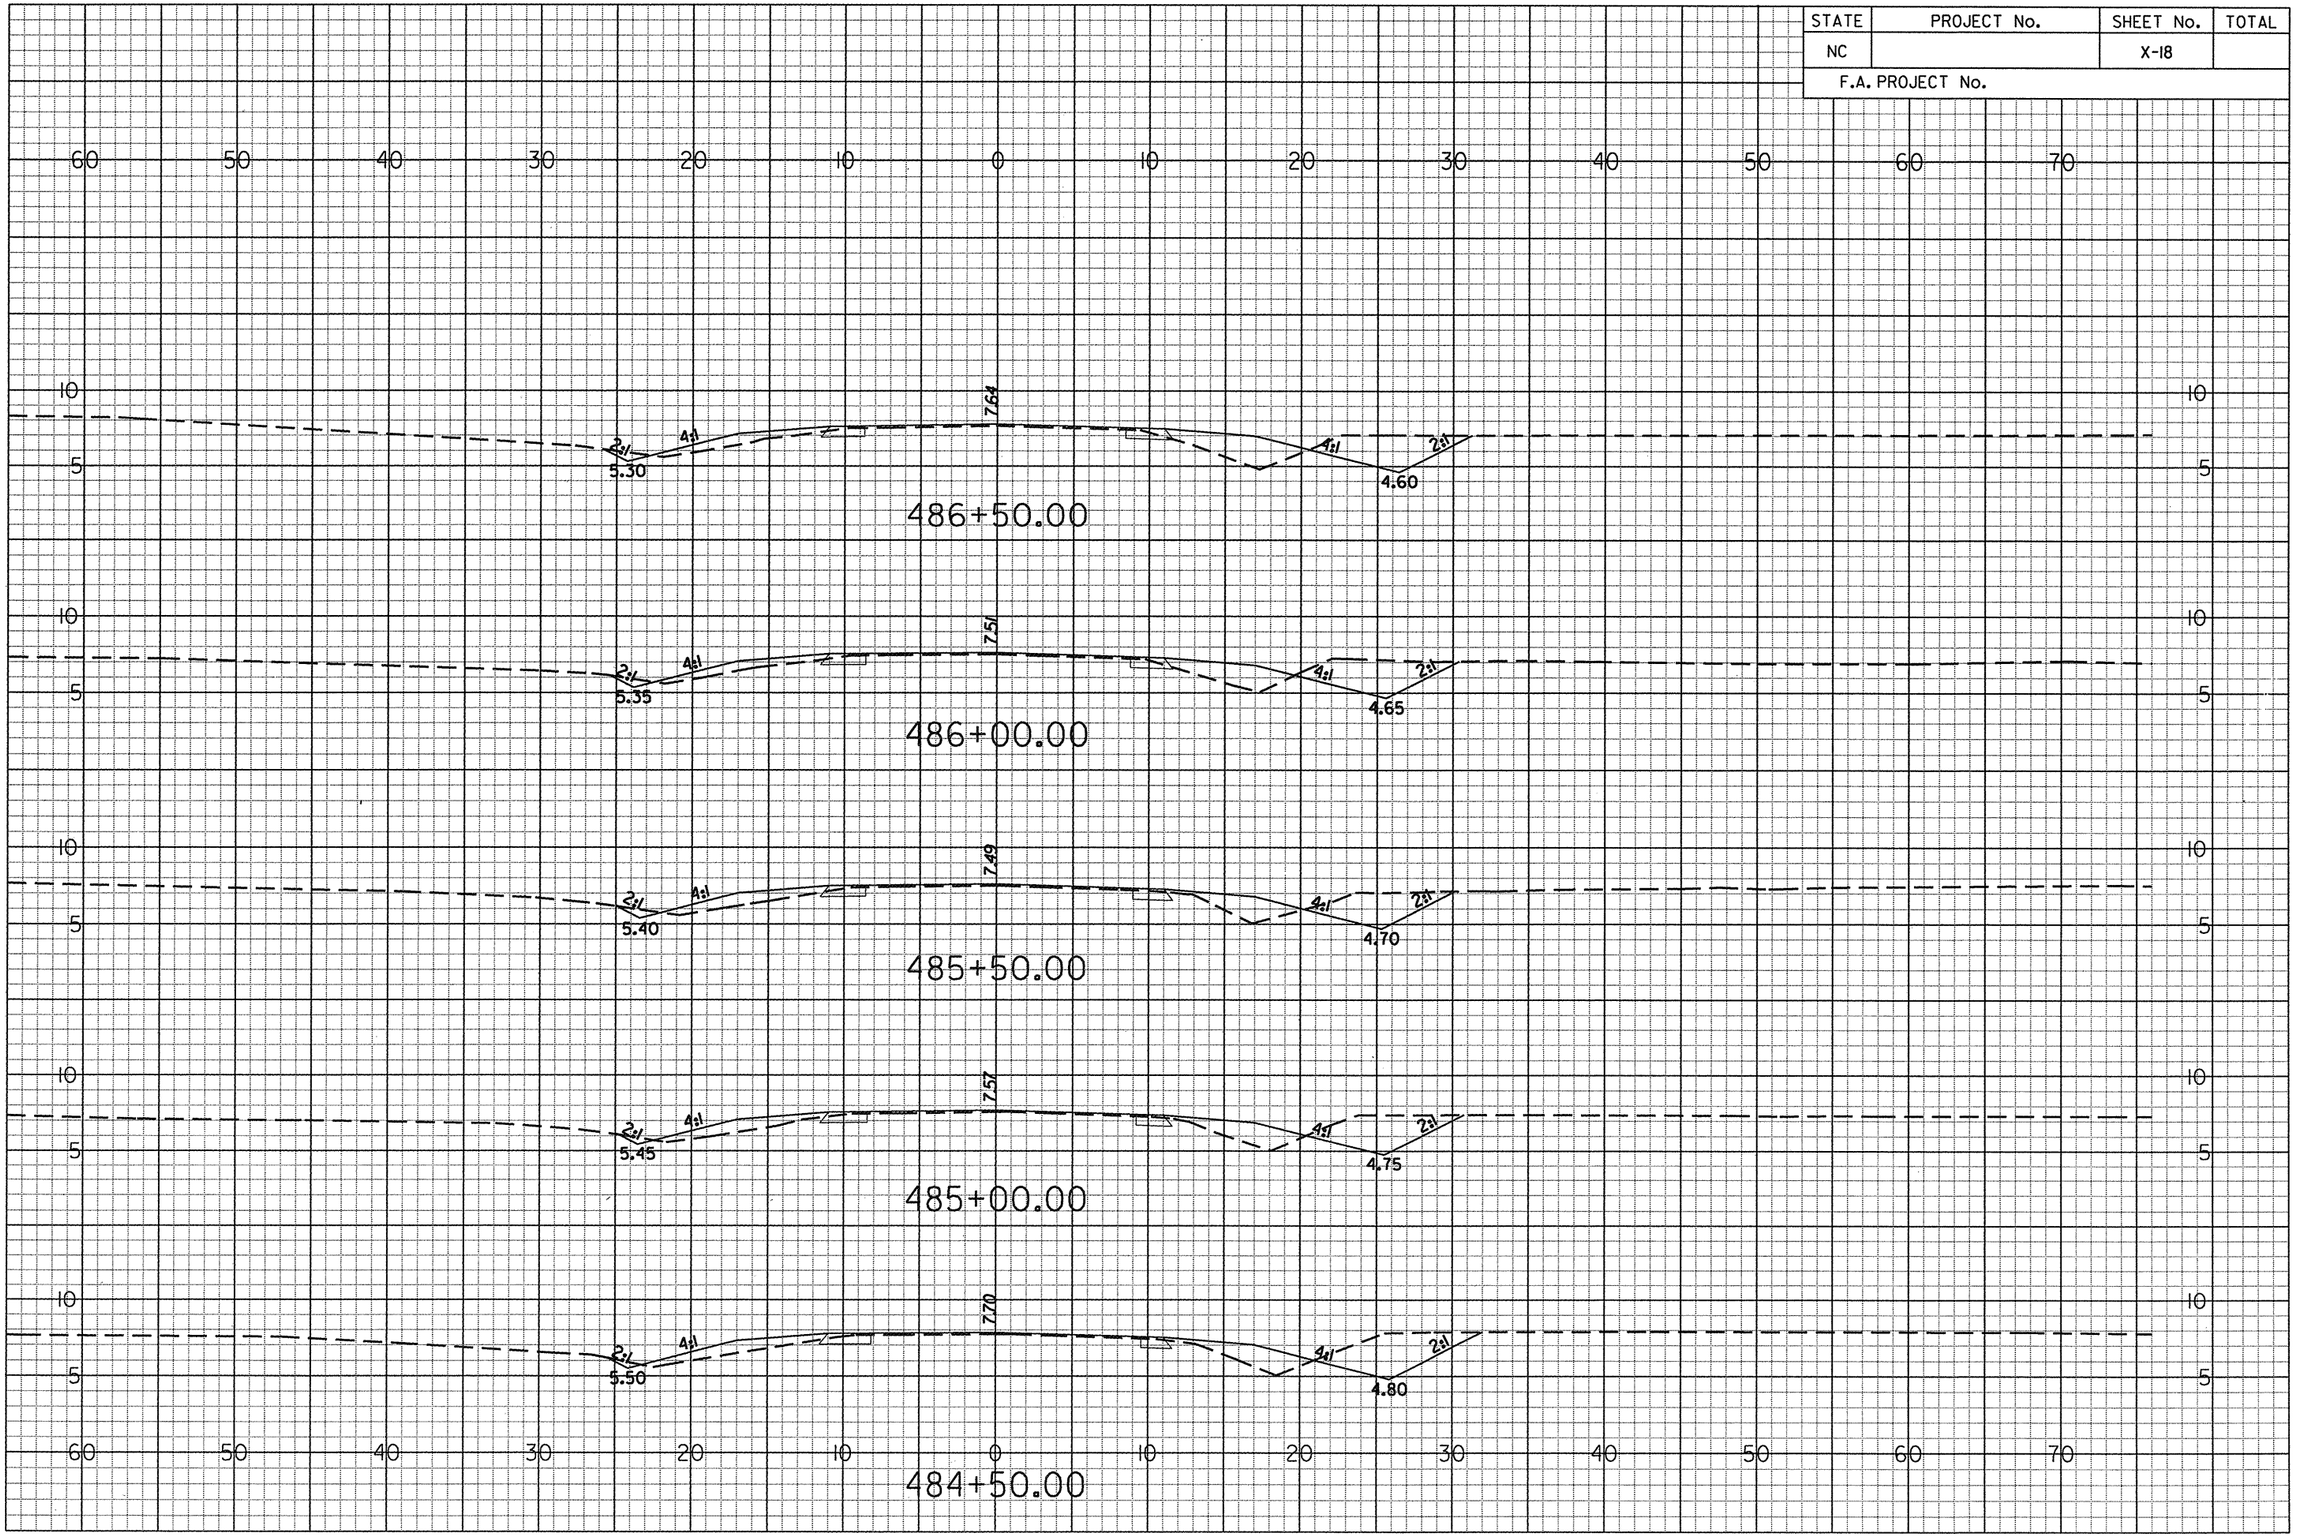

g:\projects\20344\r-4429c\cadd\r4429c_xsecloy2.dgn
••prf••
6/14/2006

STATE	PROJECT No.	SHEET No.	TOTAL
NC		X-19	
F.A. PROJECT No.			

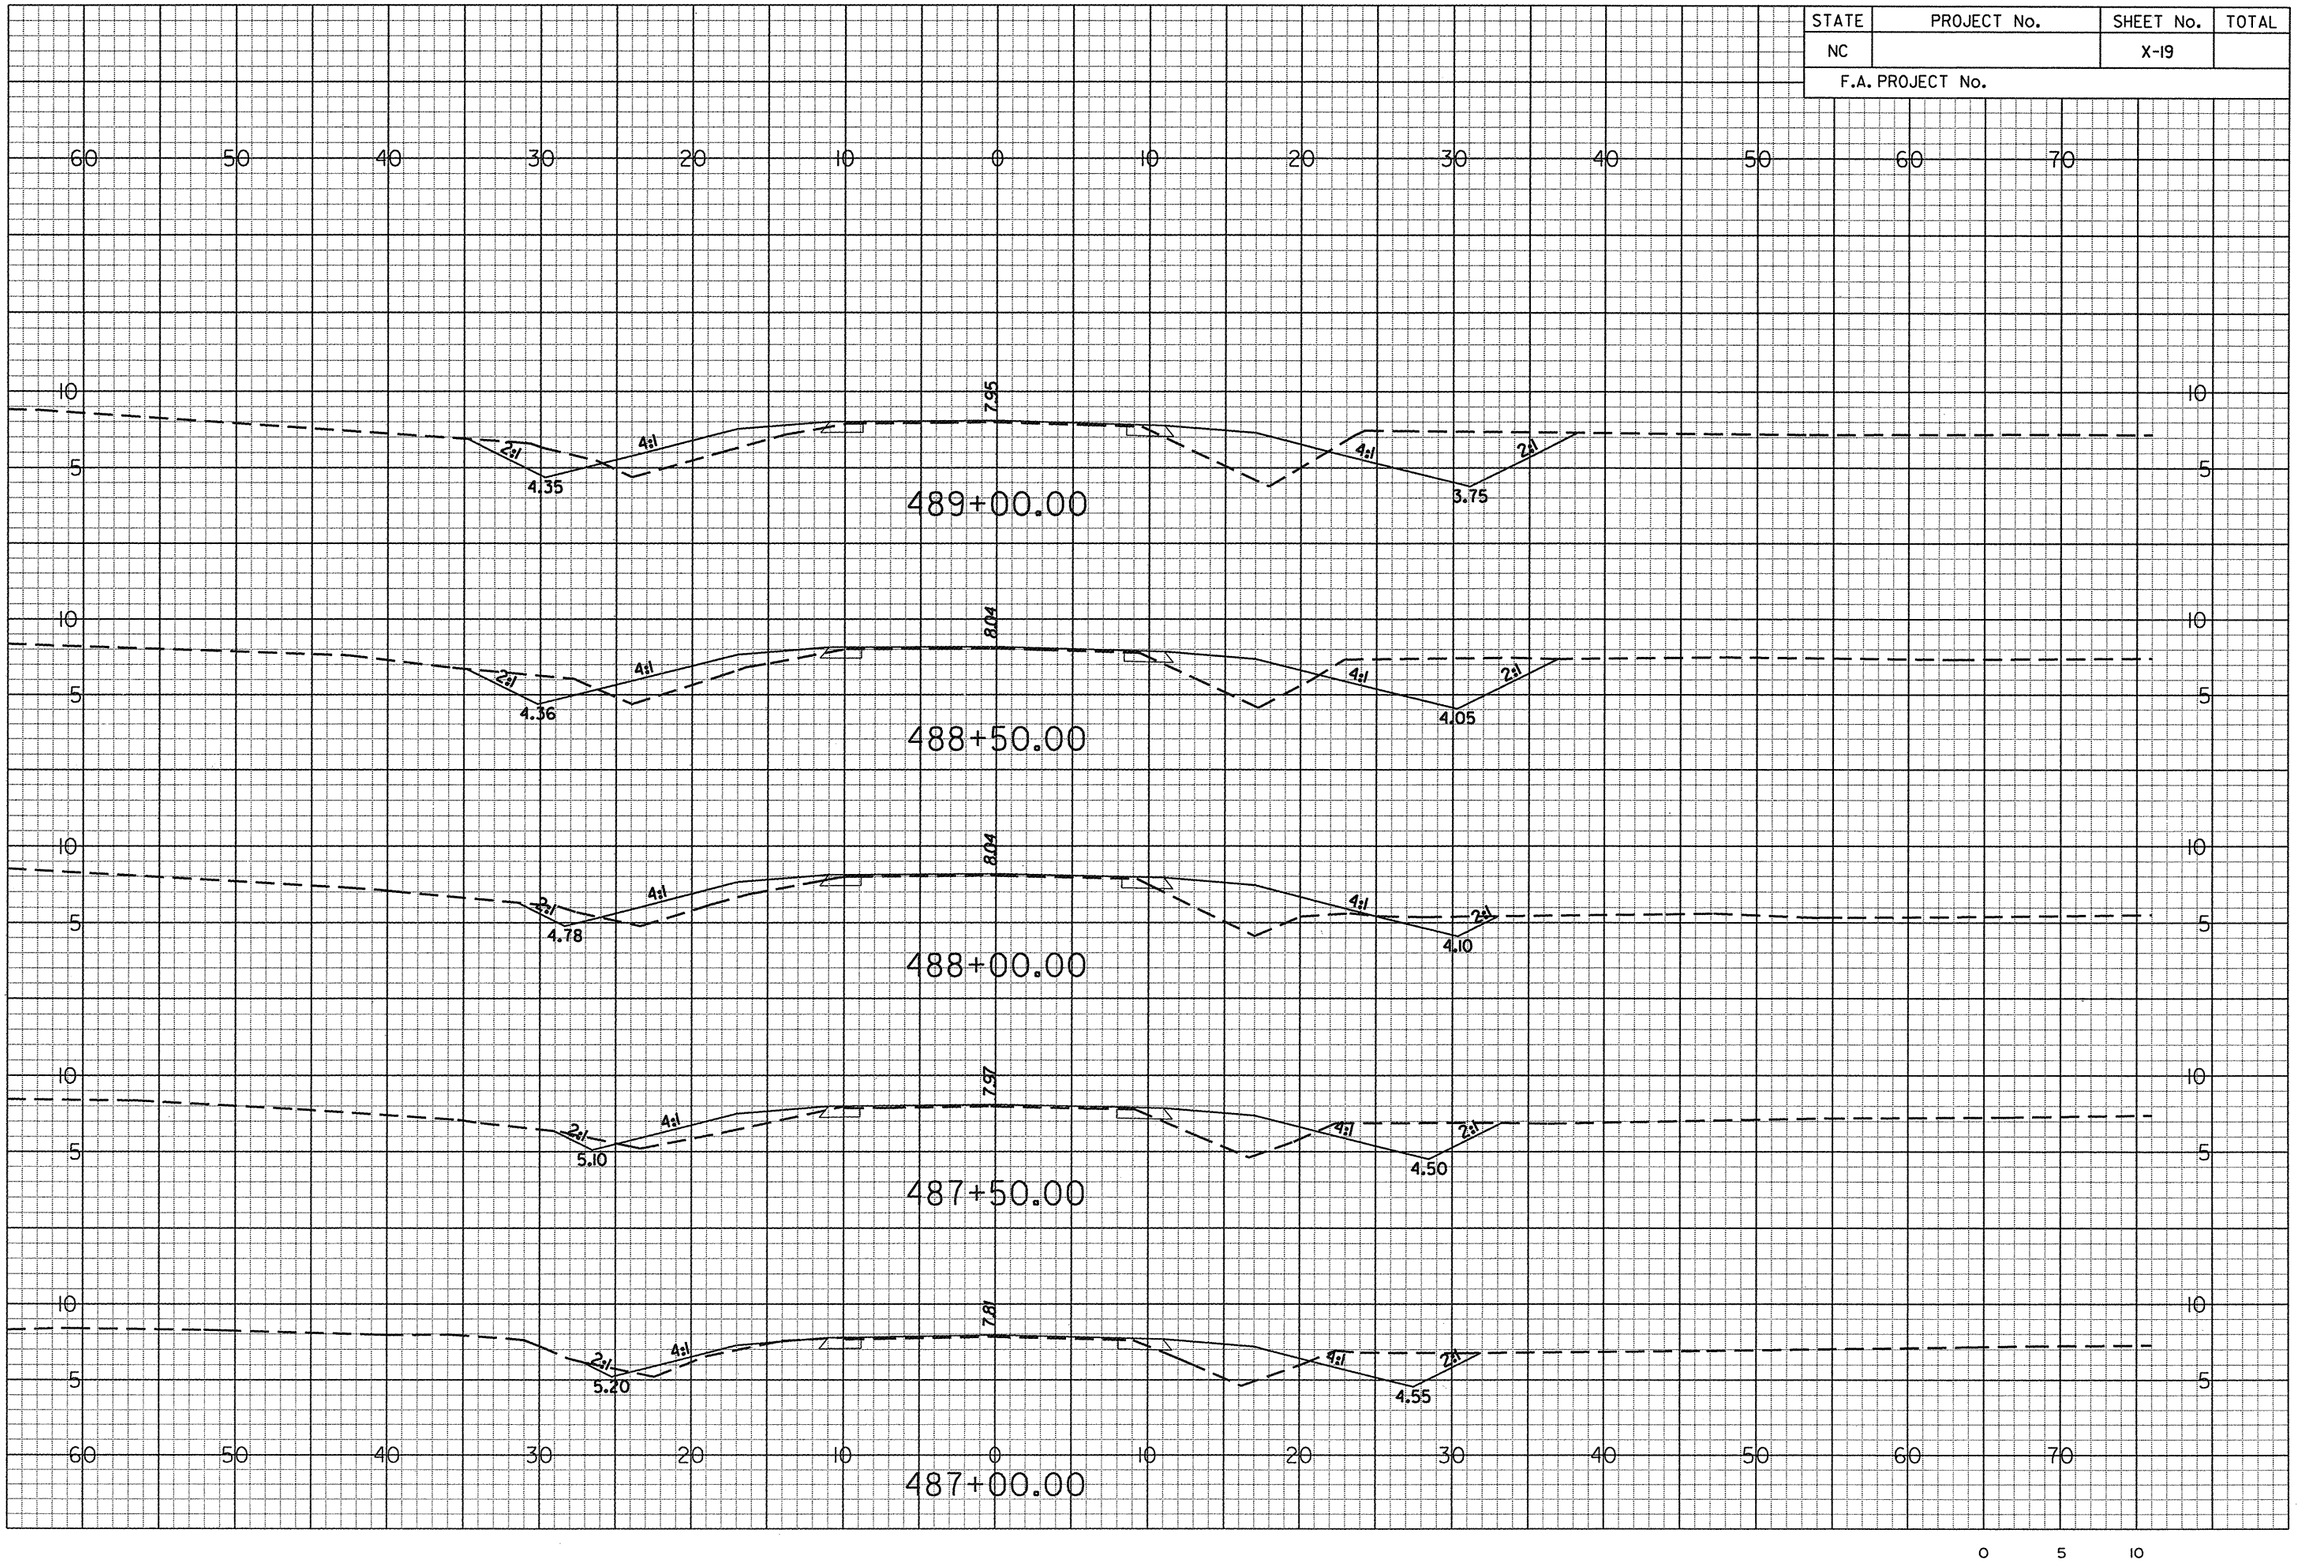

g:\projects\20344\r-4429c\coddvr4429c_xsecday2.dgn
••pr-f••
6/14/2006

STATE	PROJECT No.	SHEET No.	TOTAL
NC		X-20	
F.A. PROJECT No.			

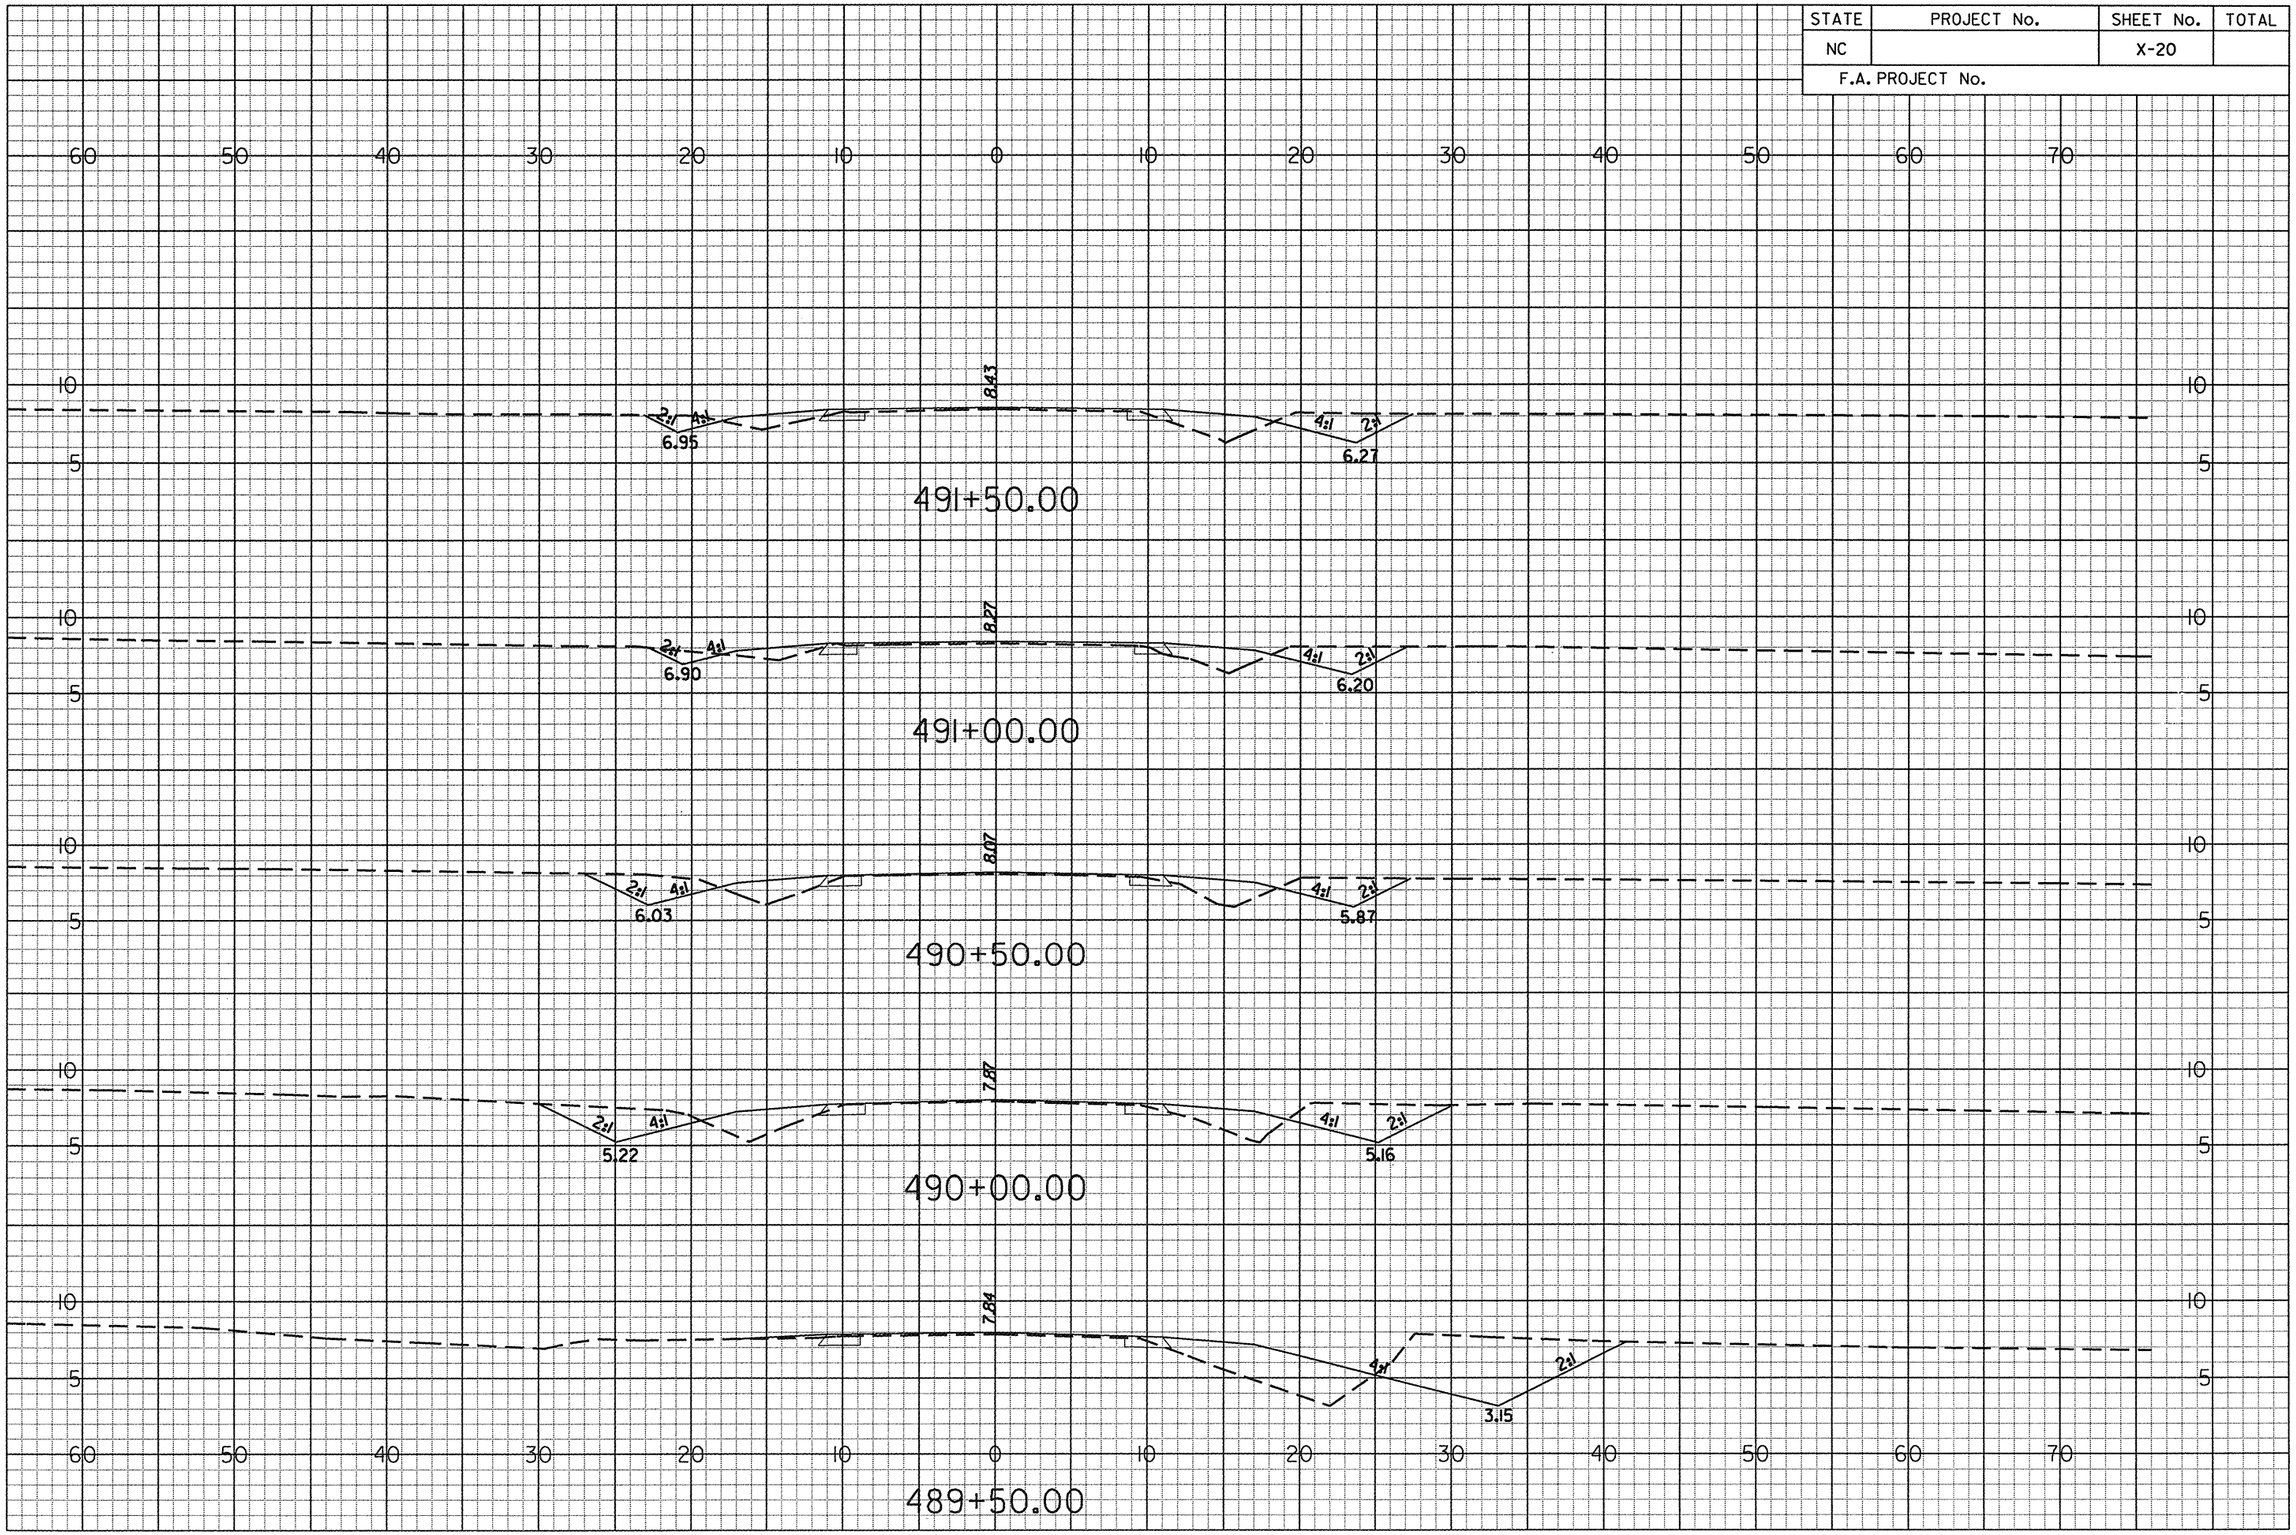

g:\projects\20344\r-4429c\cadd\r4429c_xsecloy2.dgn
••prf••
6/14/2006

STATE	PROJECT No.	SHEET No.	TOTAL
NC		X-21	
F.A. PROJECT No.			

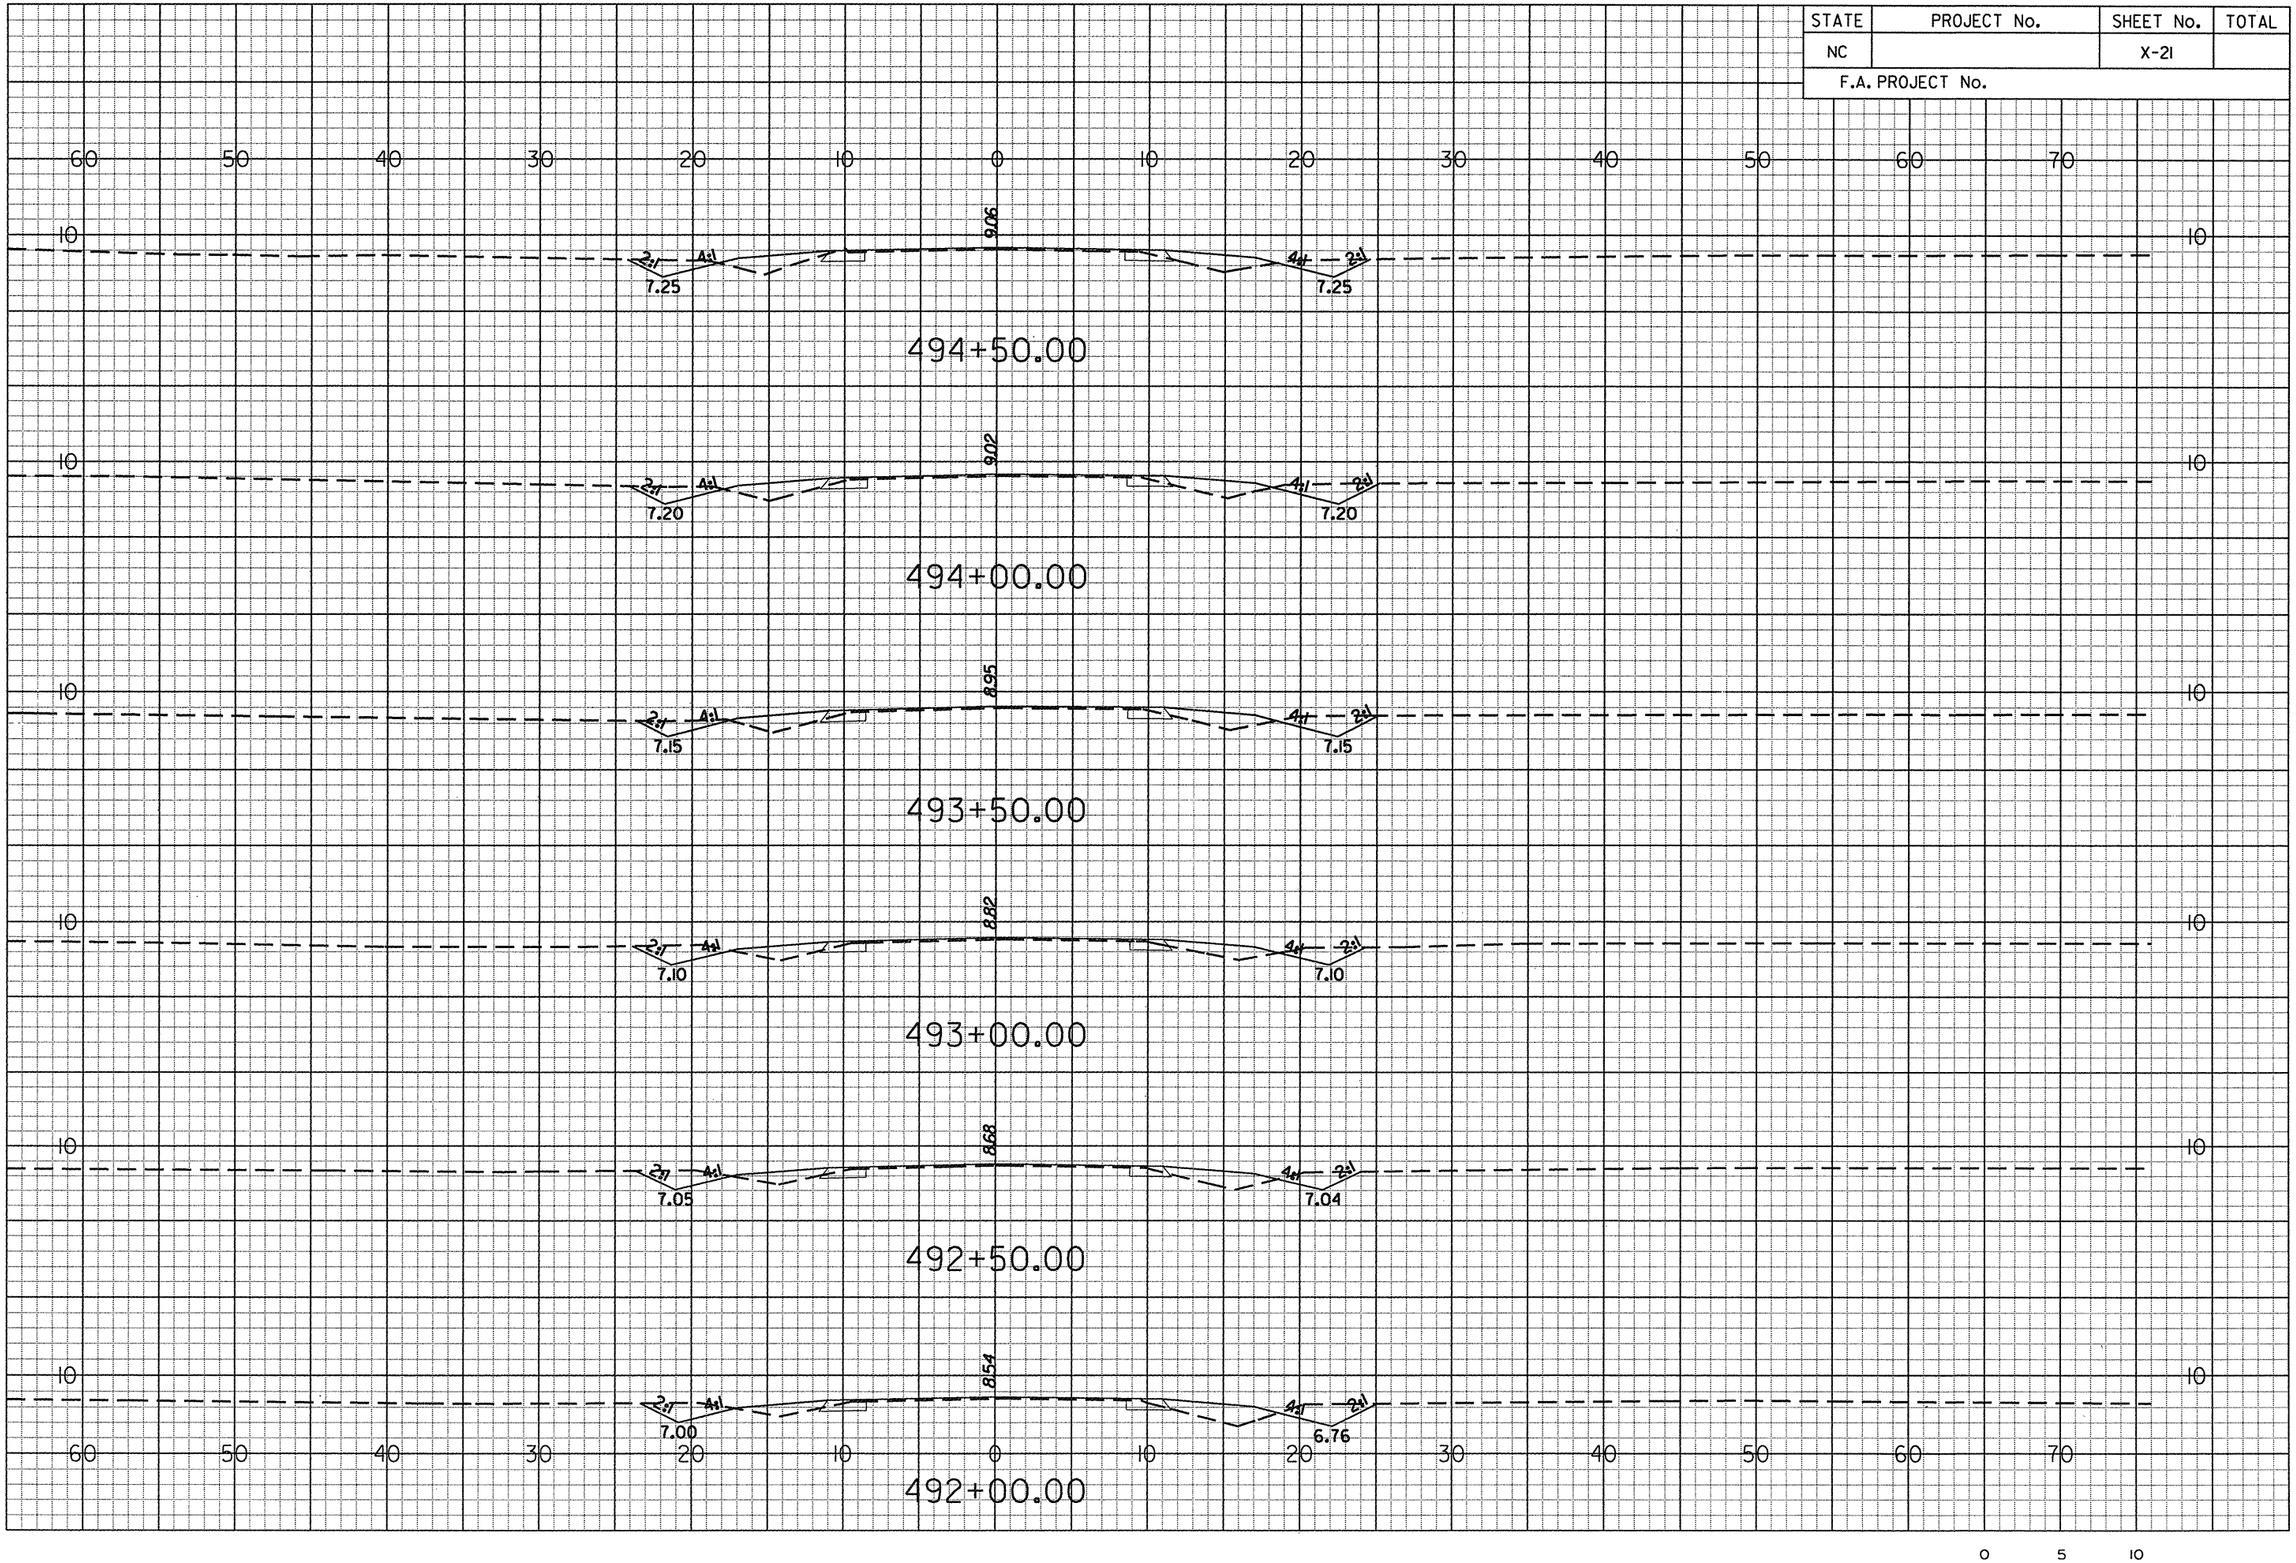

gi\projects\20344\r-4429c\cadd\r4429c_xsecloy2.dgn
••prf••
6/14/2006

STATE	PROJECT No.	SHEET No.	TOTAL
NC		X-22	
F.A. PROJECT No.			

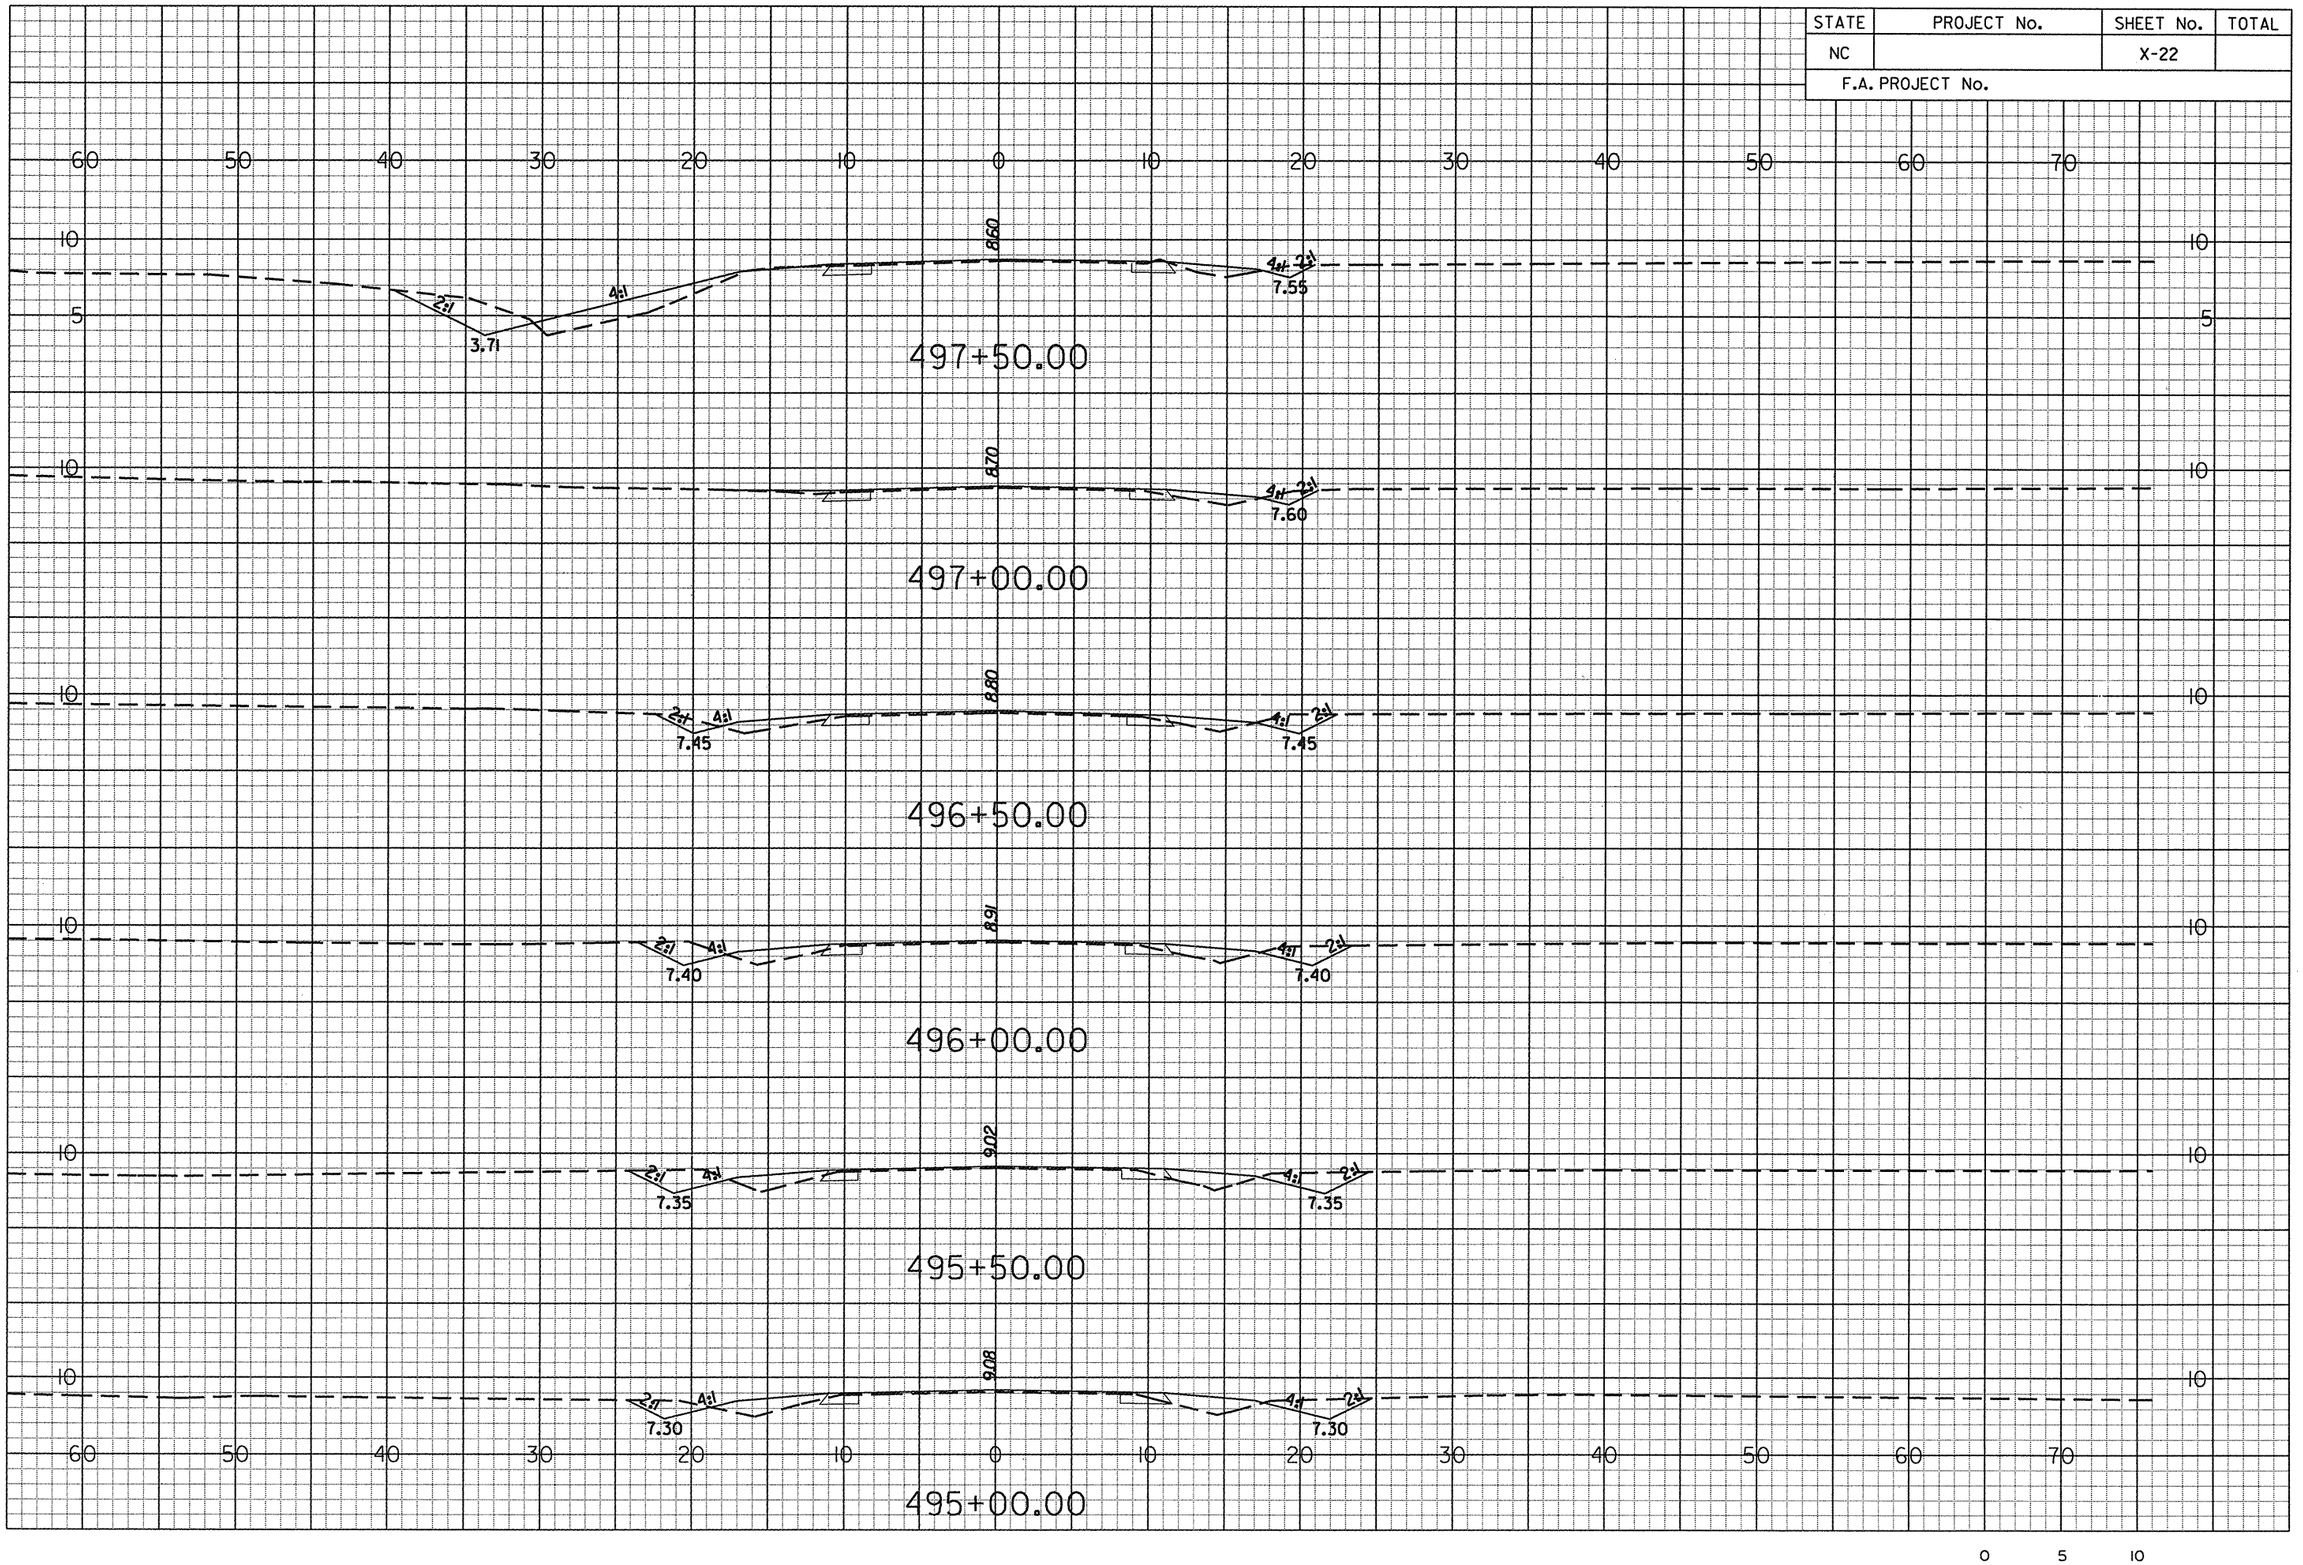

g:\projects\20341\r-4429c\cadd\r-4429c_xsecloy2.dgn
prf
6/14/2006

STATE	PROJECT No.	SHEET No.	TOTAL
NC		X-23	
F.A. PROJECT No.			

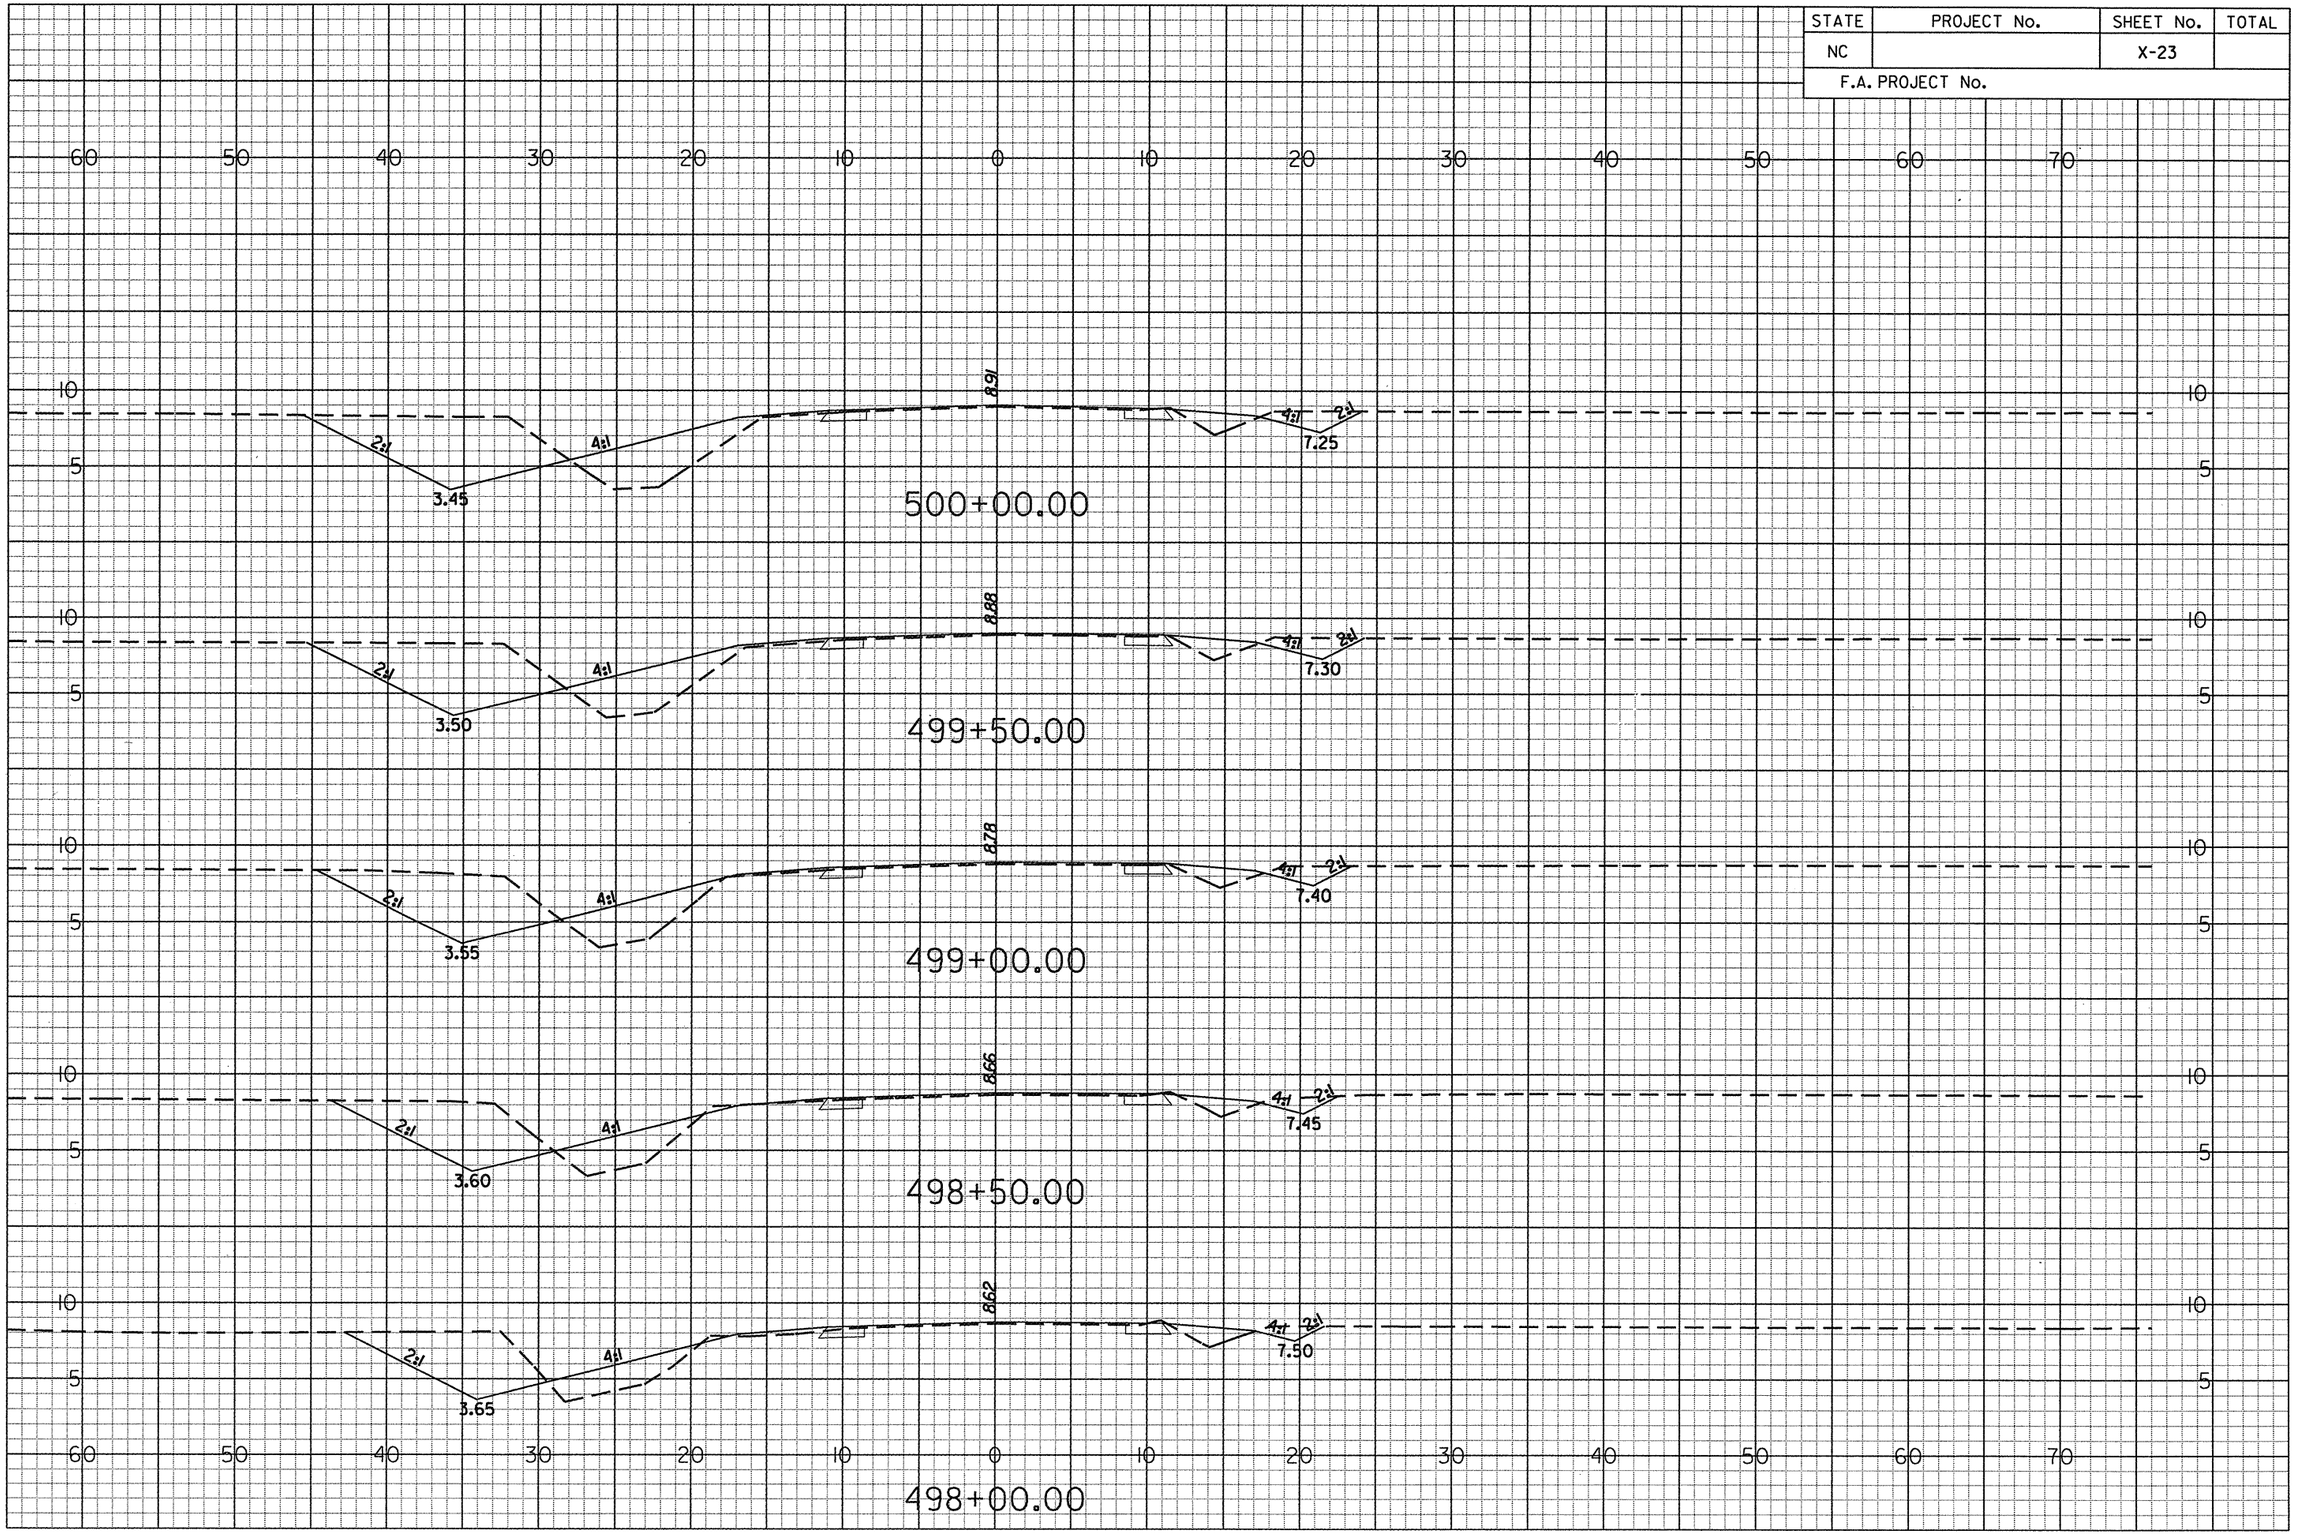

g:\projects\20344\r-4429c\cadd\r4429c_xsecloy2.dgn
••prf••
6/14/2006

STATE	PROJECT No.	SHEET No.	TOTAL
NC		X-24	
F.A. PROJECT No.			

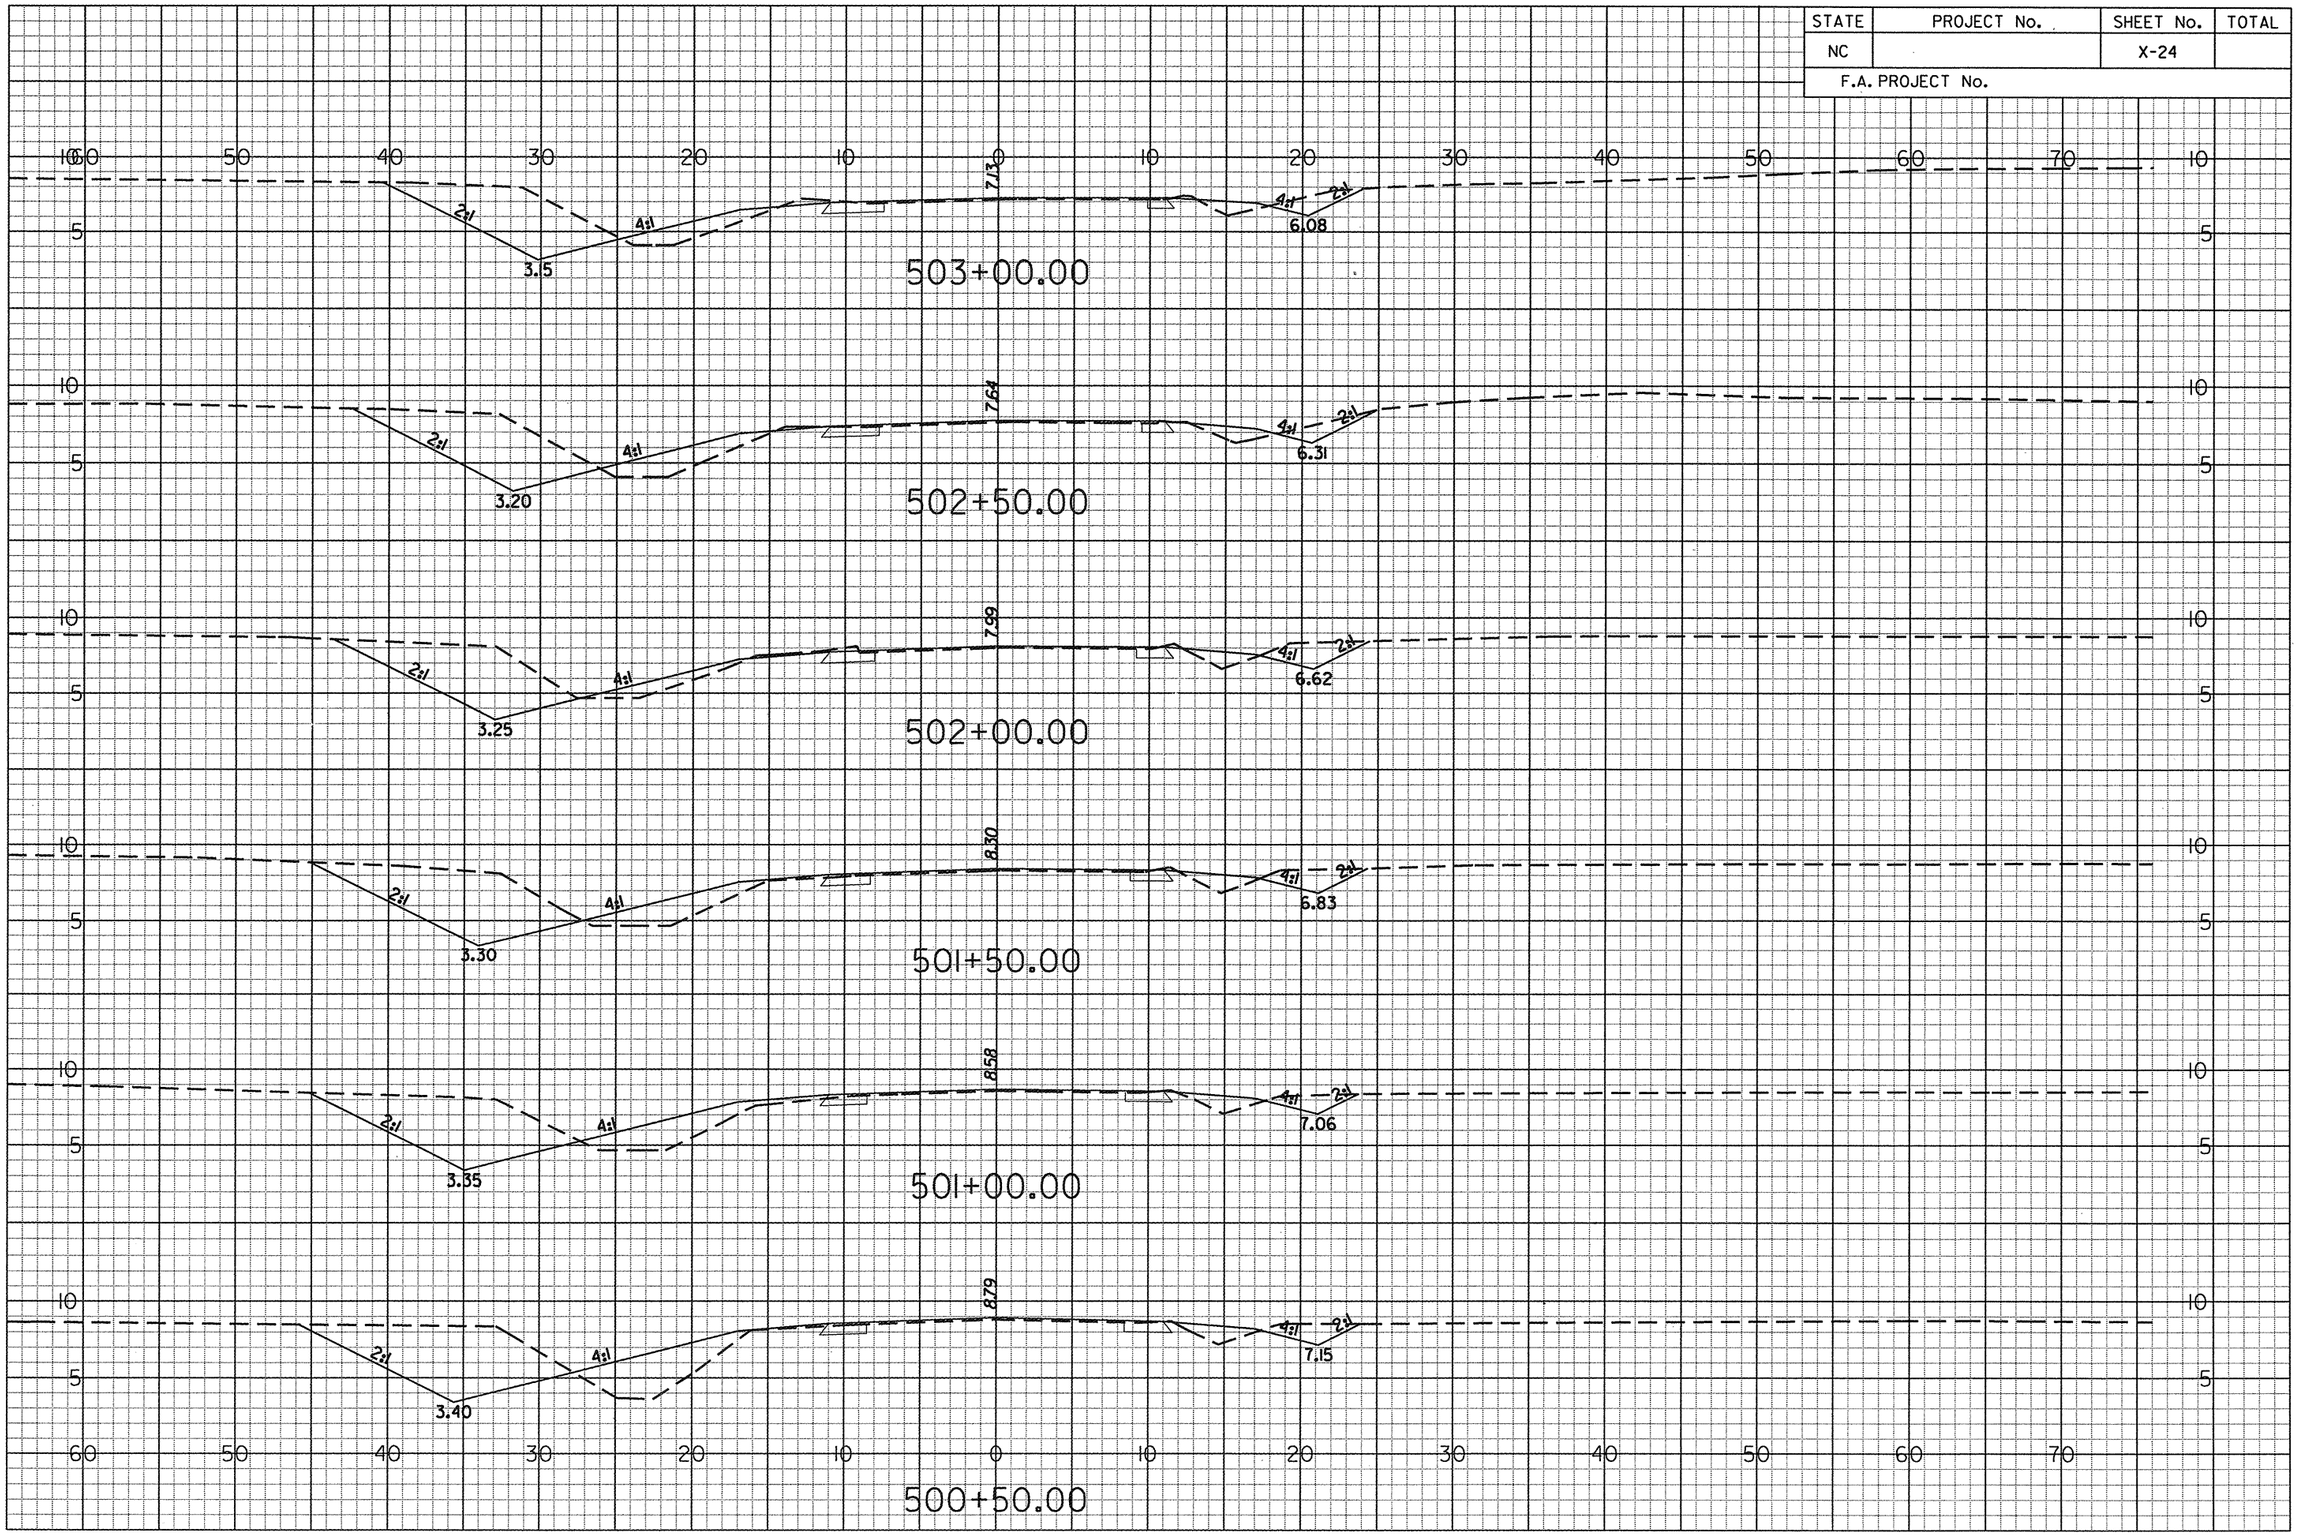

g:\projects\20344\r-4429c\cadd\r-4429c_xsecloy2.dgn
pr-f
6/14/2006

STATE	PROJECT No.	SHEET No.	TOTAL
NC		X-25	
F.A. PROJECT No.			

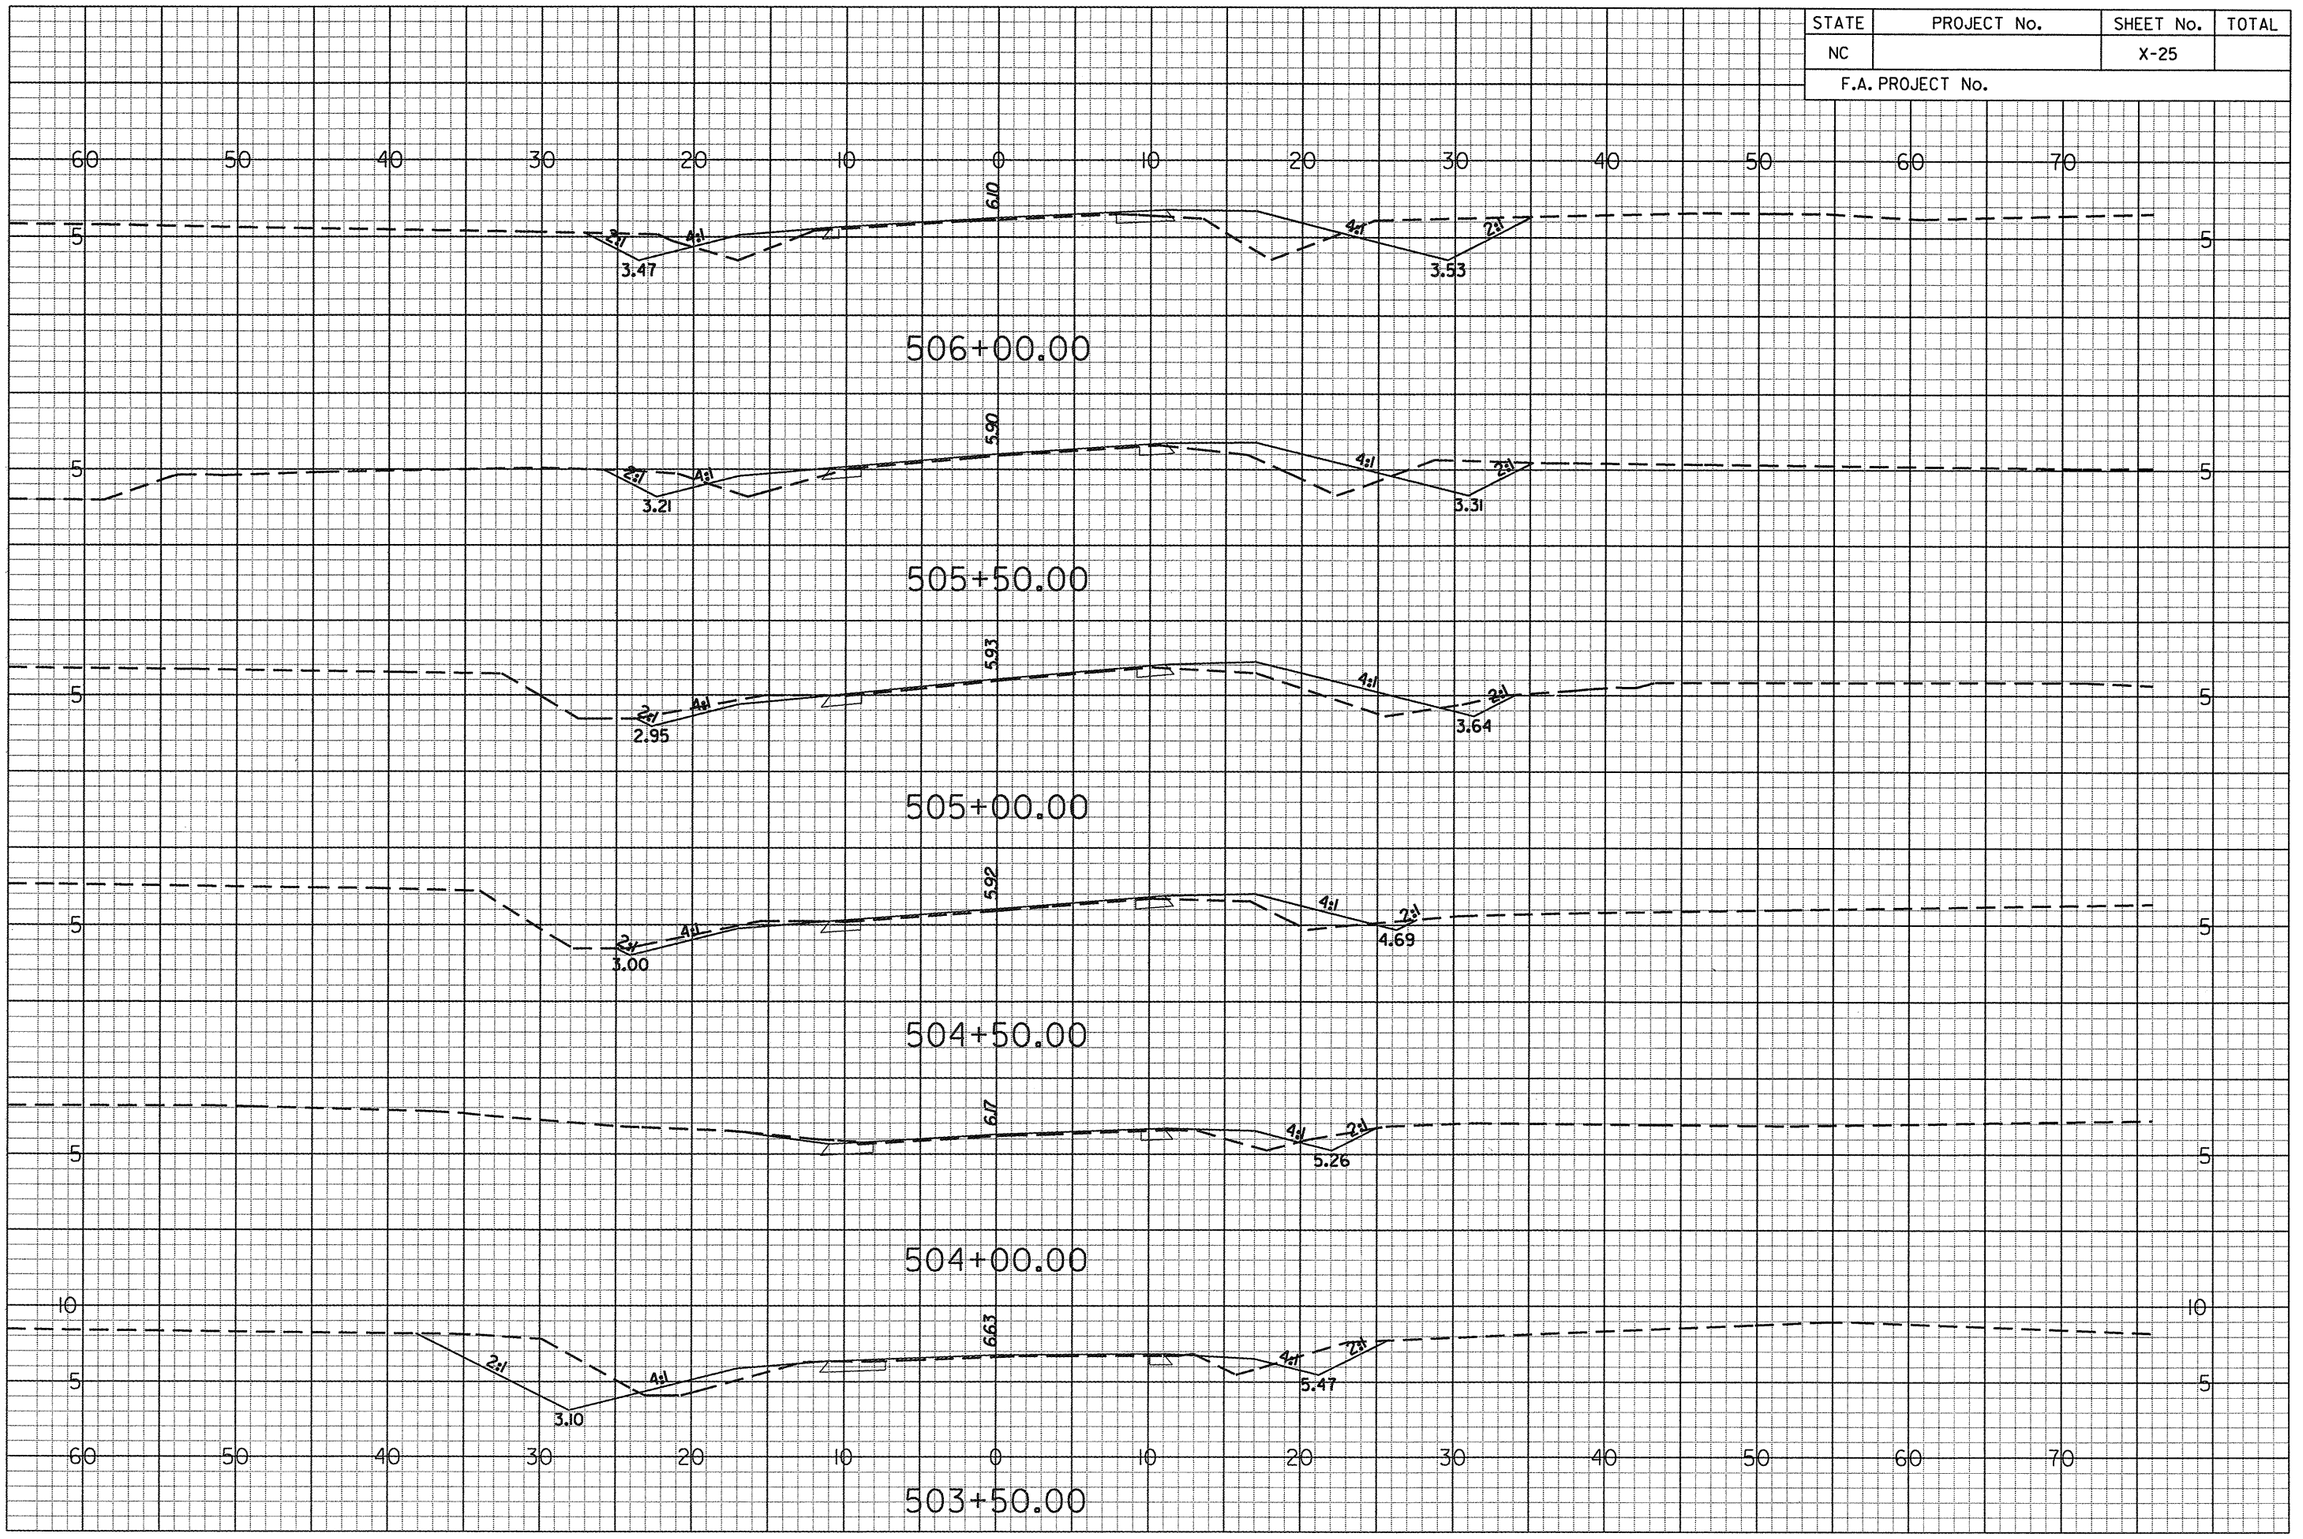

g:\projects\20344\r-4429c\cadd\r-4429c_xsecclay2.dgn
prf
6/14/2006

STATE	PROJECT No.	SHEET No.	TOTAL
NC		X-26	
F.A. PROJECT No.			

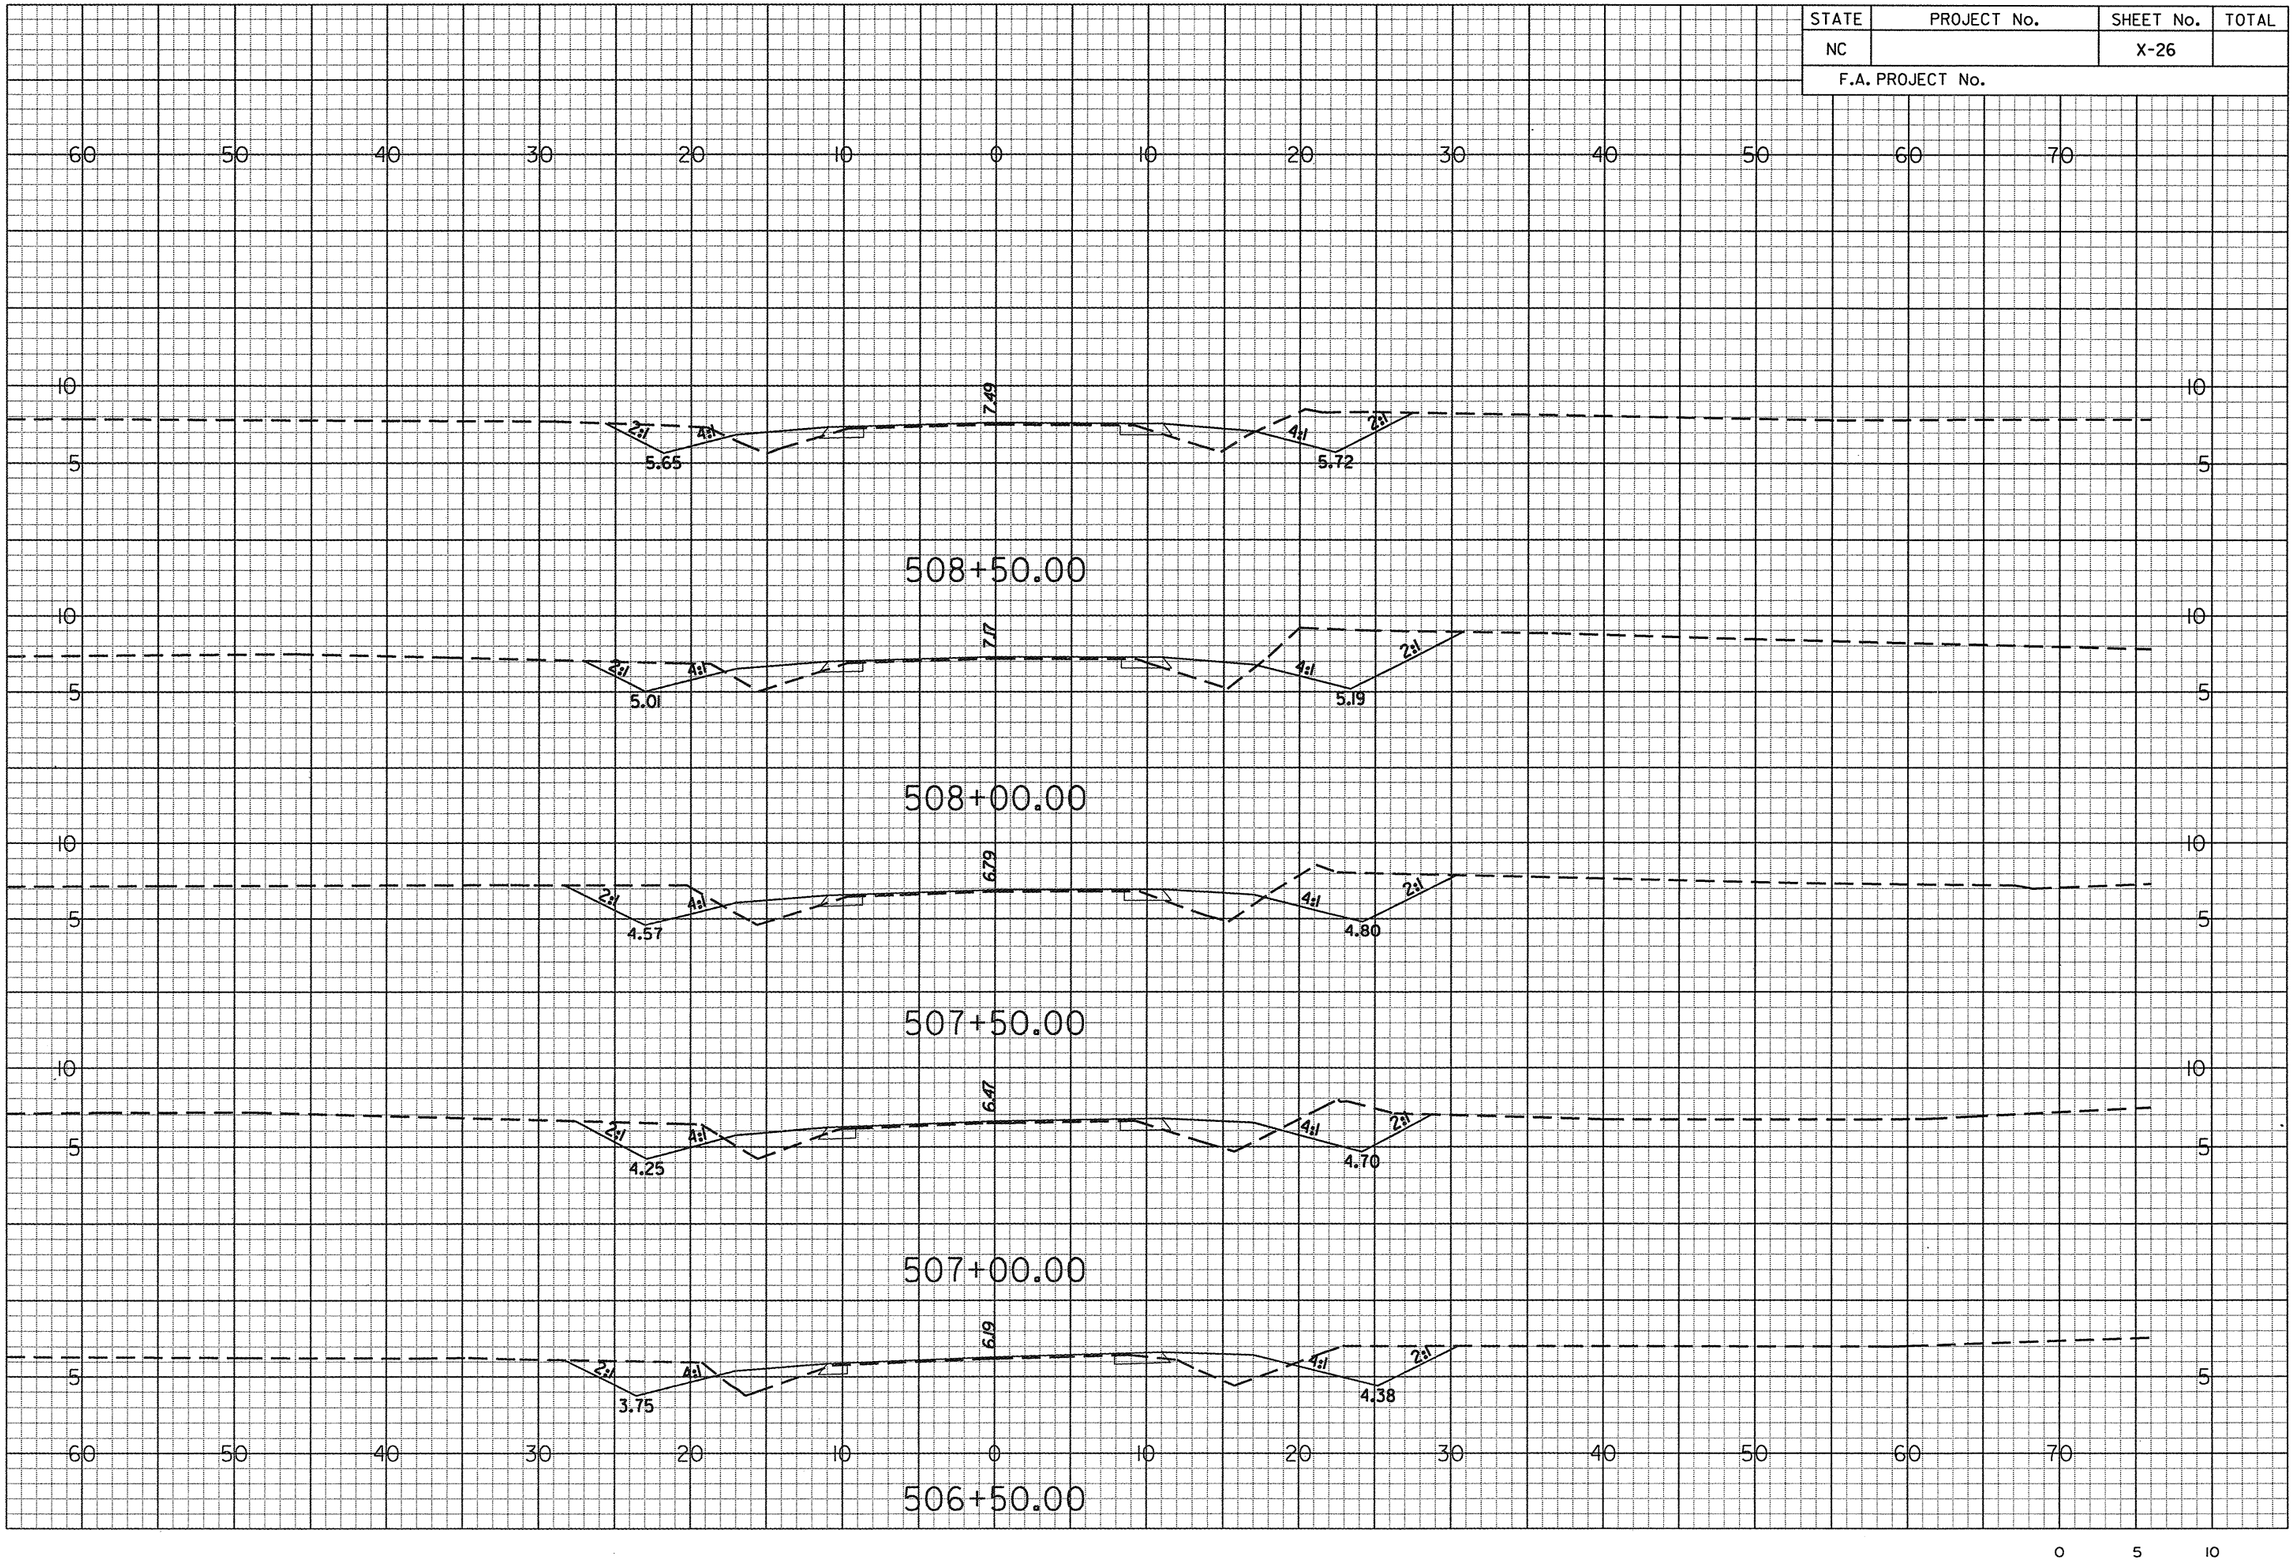

g:\projects\20344\r-4429c\cadd\r-4429c_xsecloy2.dgn
pr
6/14/2006

STATE	PROJECT No.	SHEET No.	TOTAL
NC		X-27	
F.A. PROJECT No.			

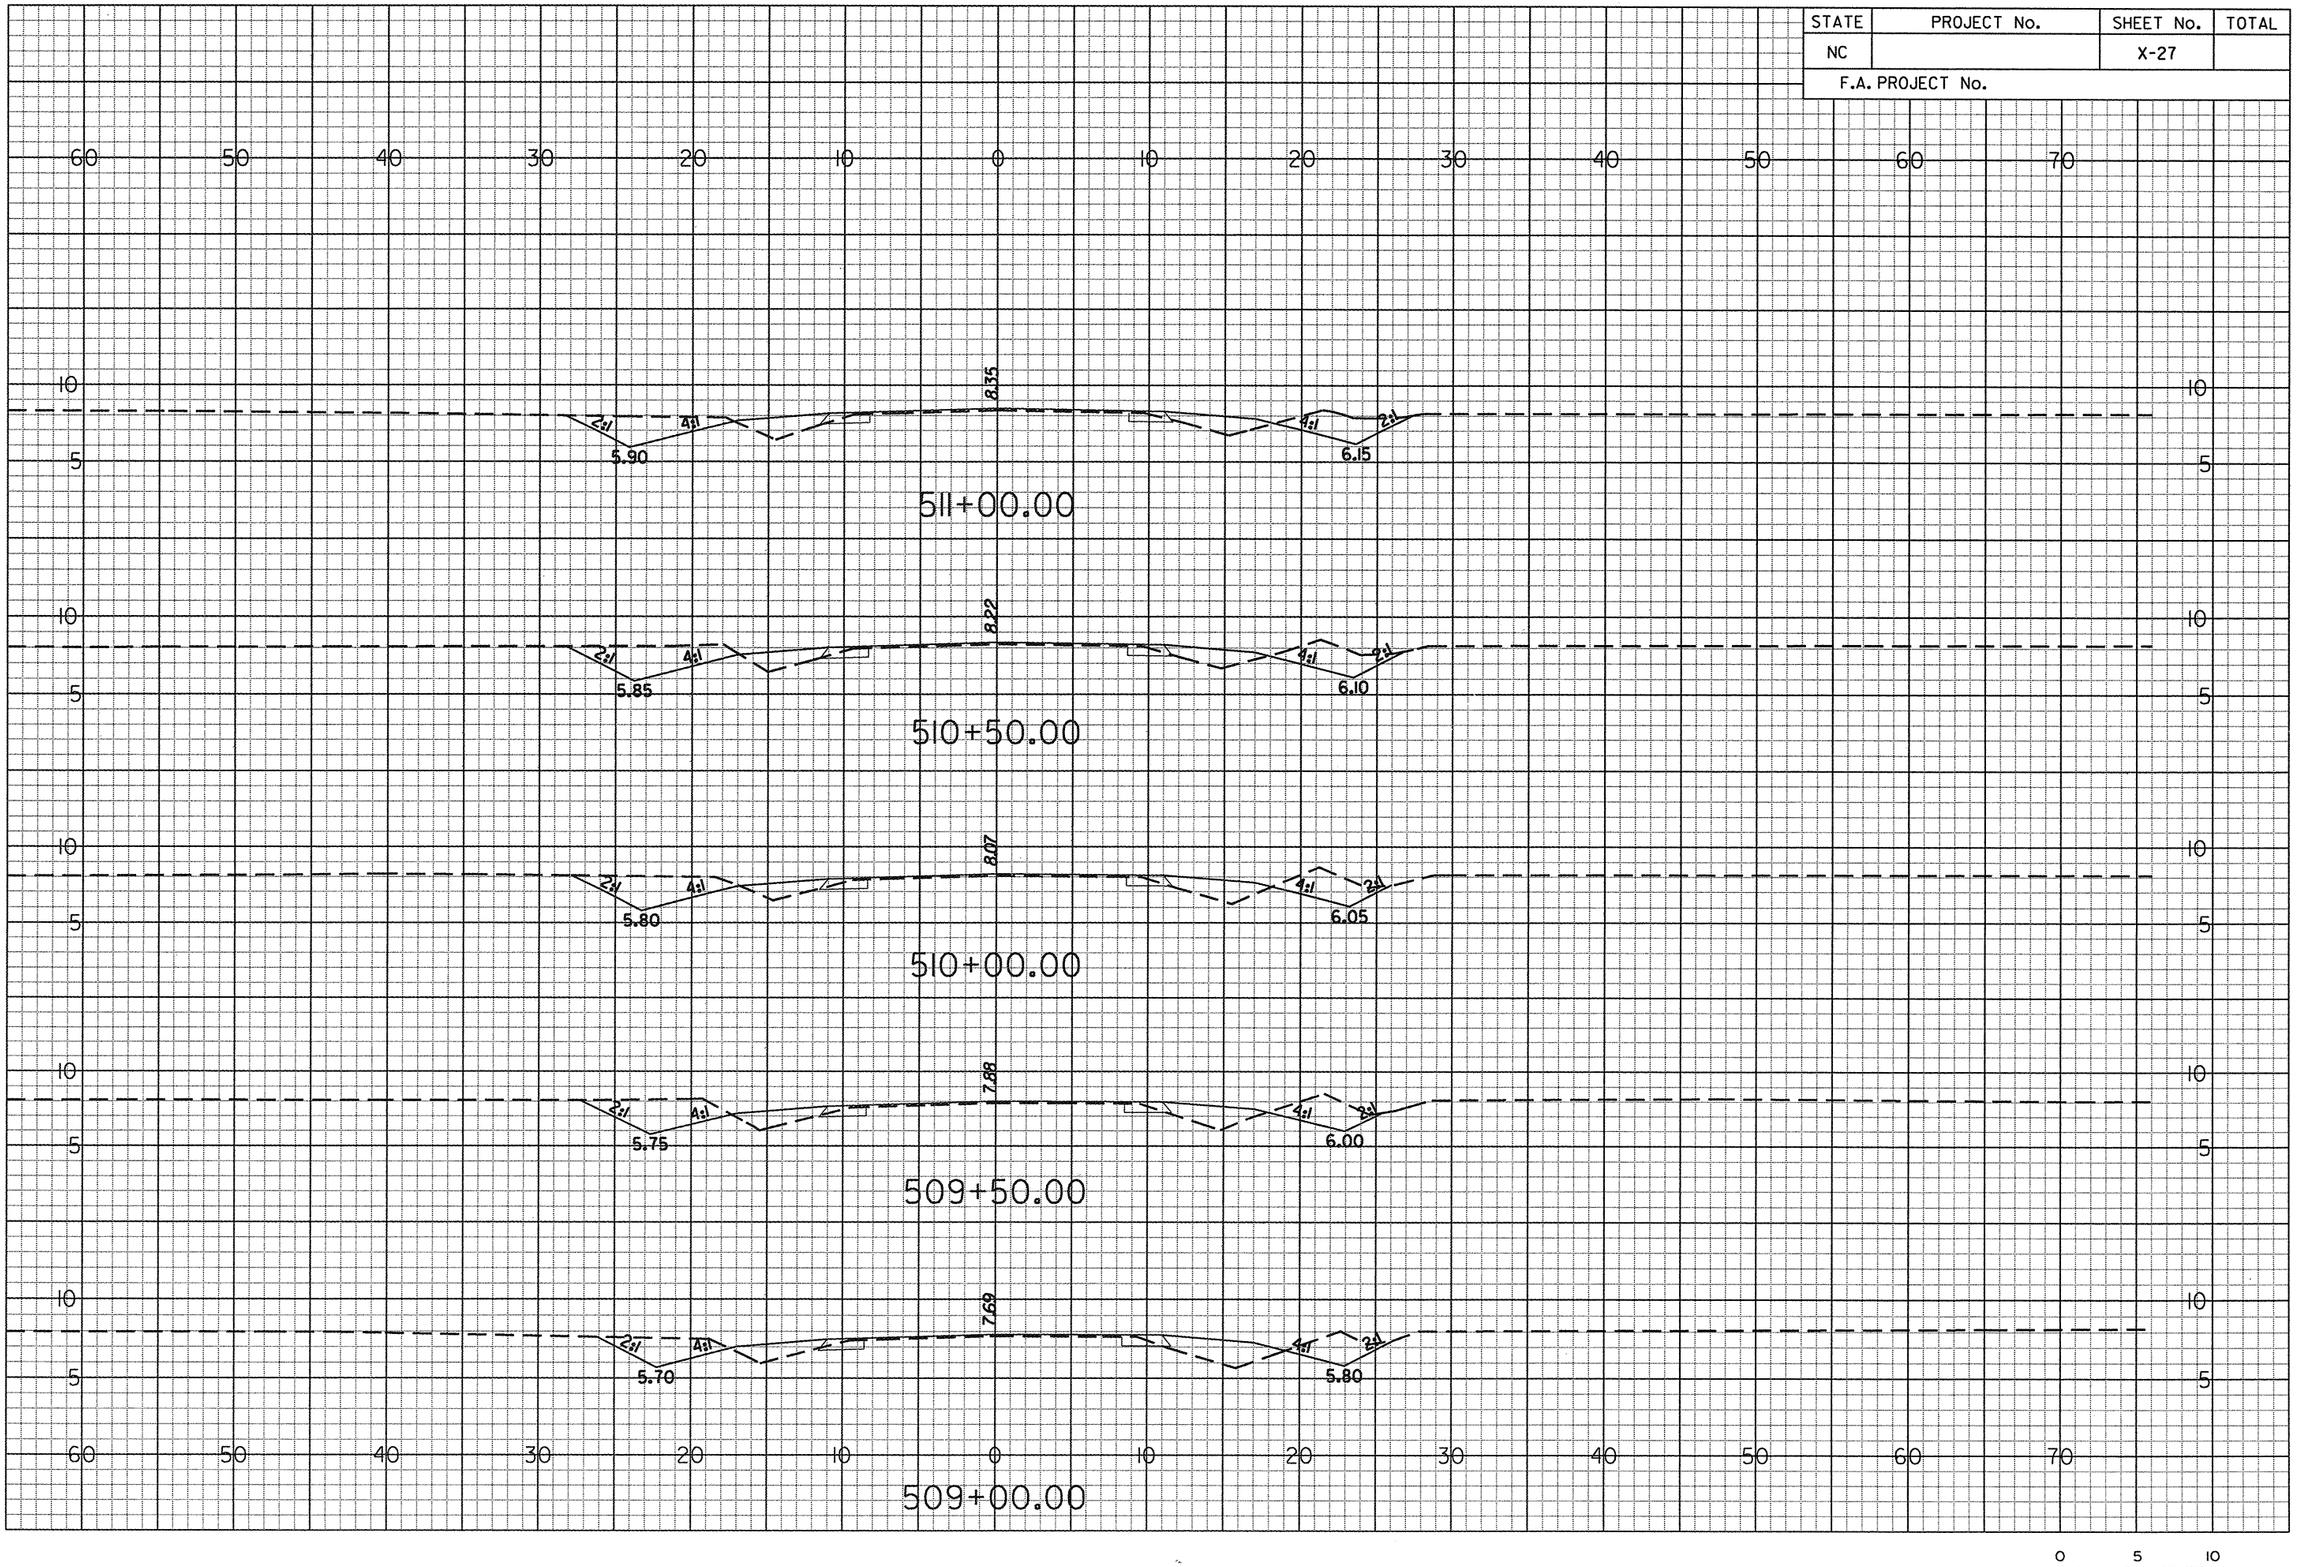

g:\projects\20344\r-4429c\cadd\r4429c_xseclay2.dgn
prf
6/14/2006

STATE	PROJECT No.	SHEET No.	TOTAL
NC		X-28	
F.A. PROJECT No.			

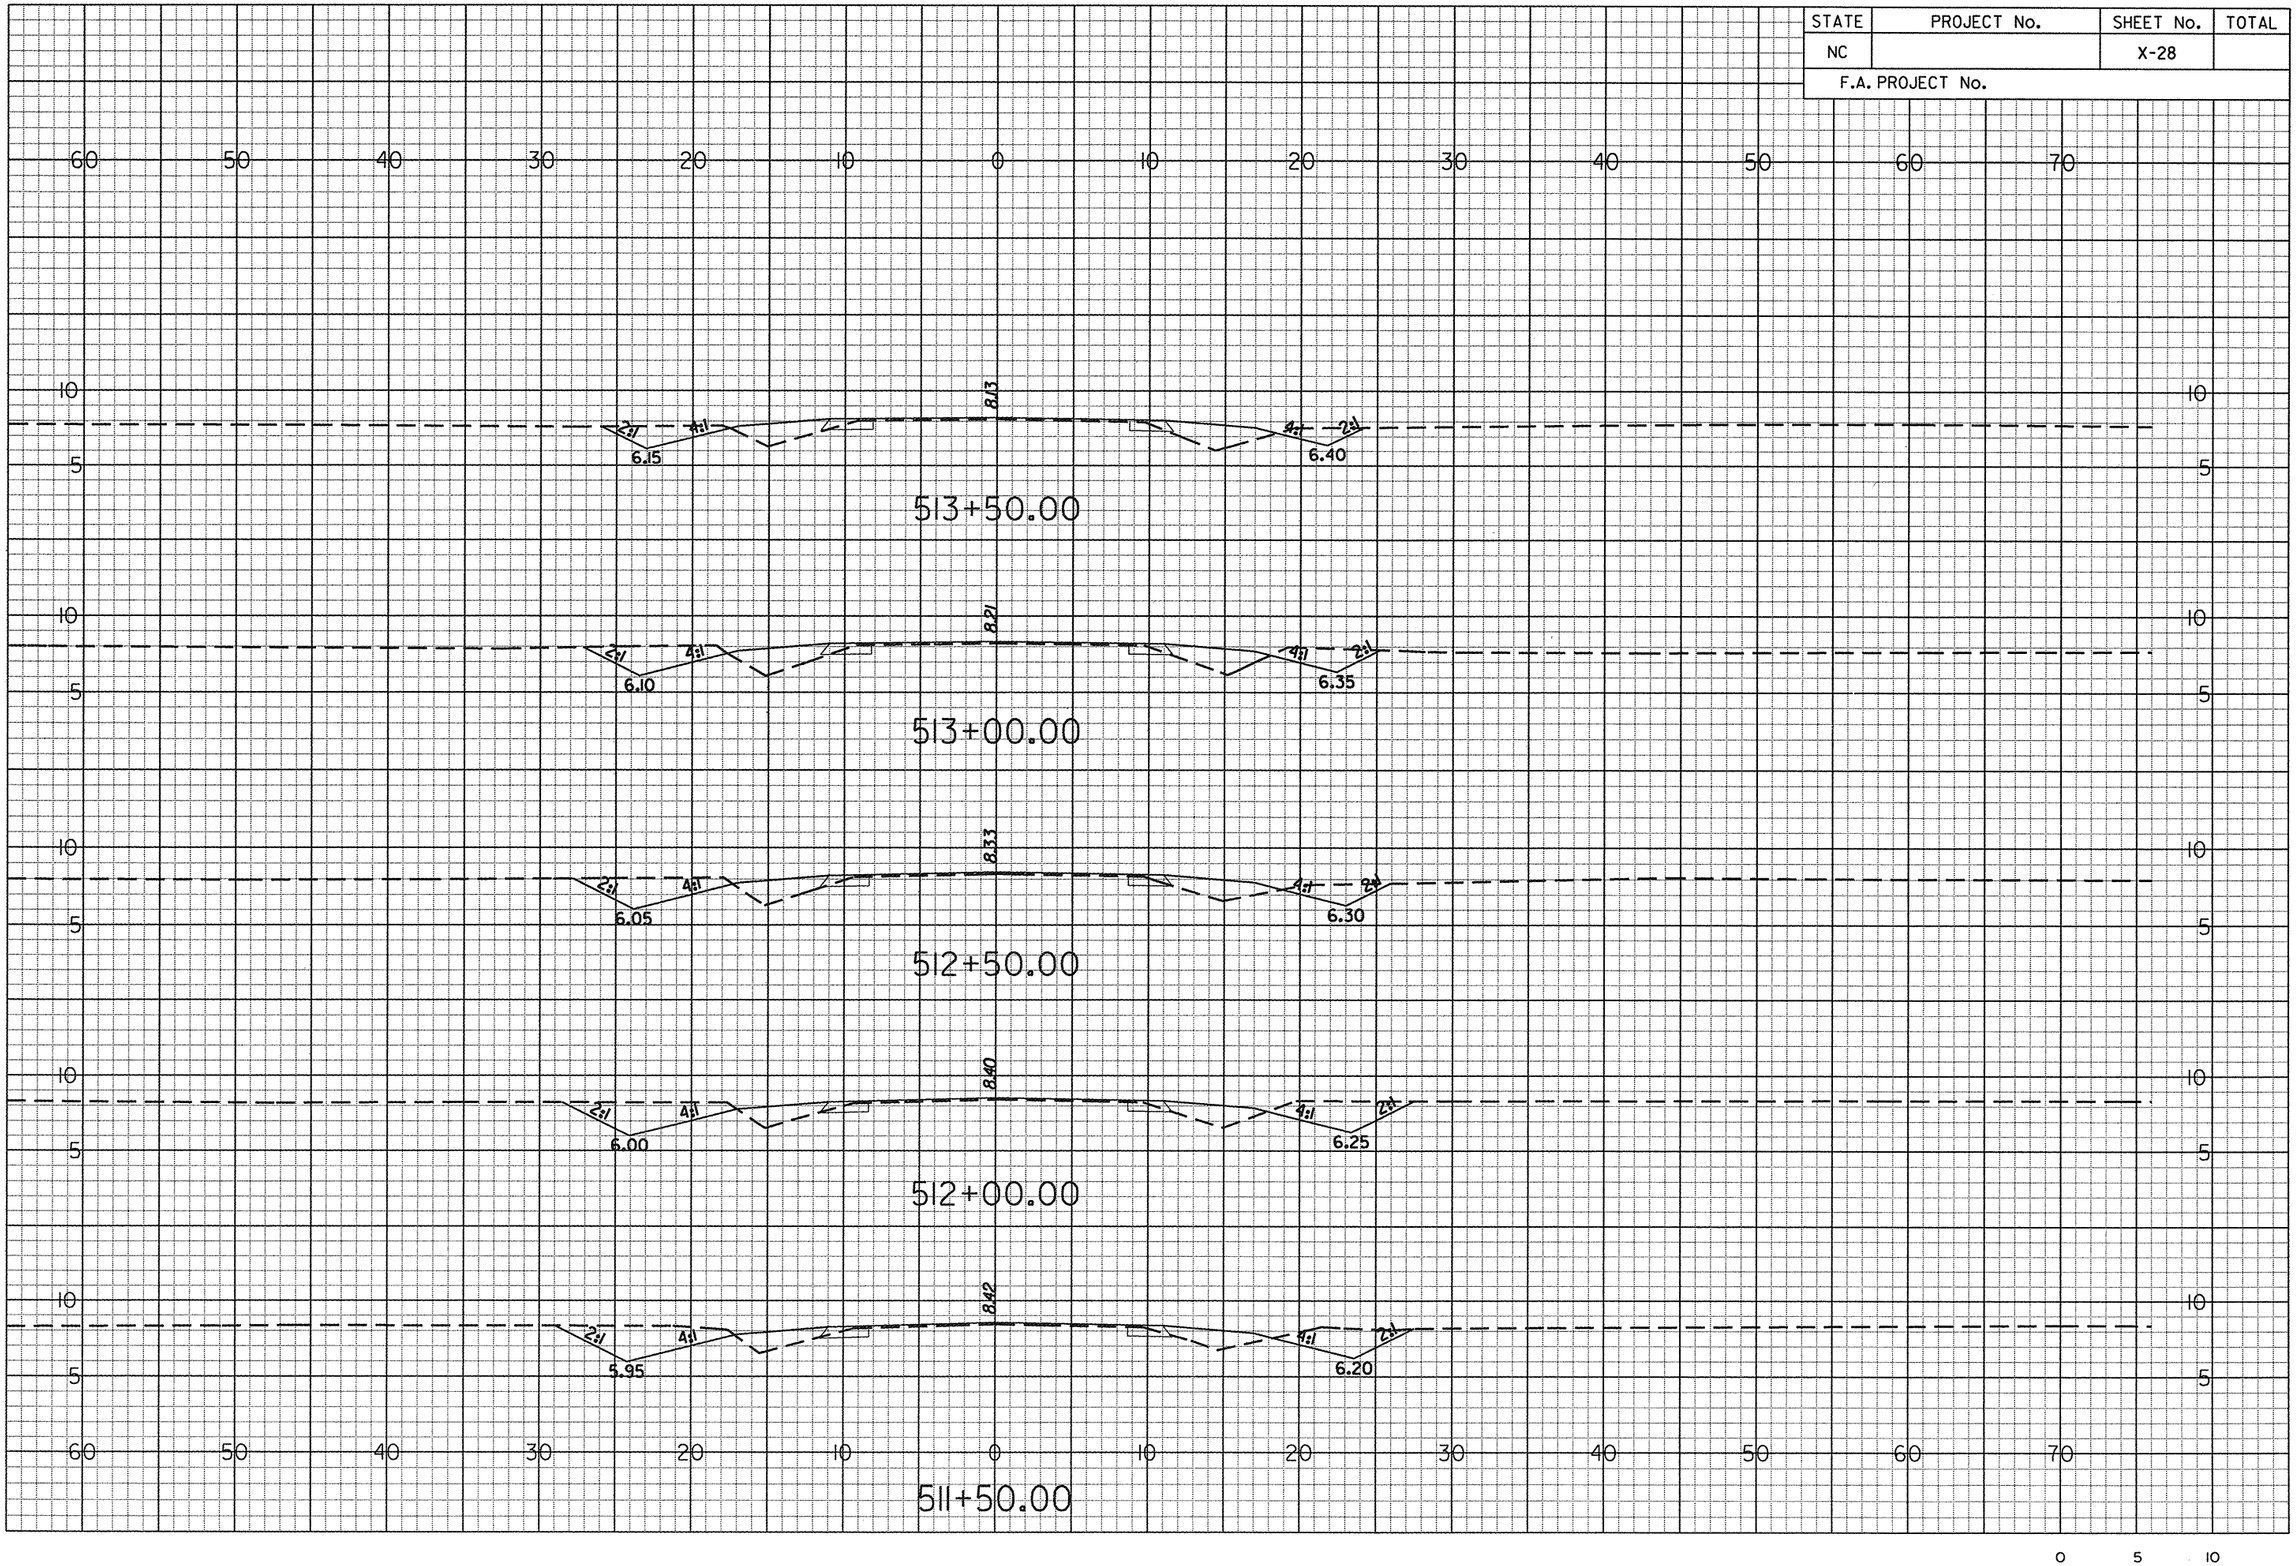

g:\projects\20344\r-4429c\cadd\r4429c_xsecloy2.dgn
••pr-f••
6/14/2006

STATE	PROJECT No.	SHEET No.	TOTAL
NC		X-29	
F.A. PROJECT No.			

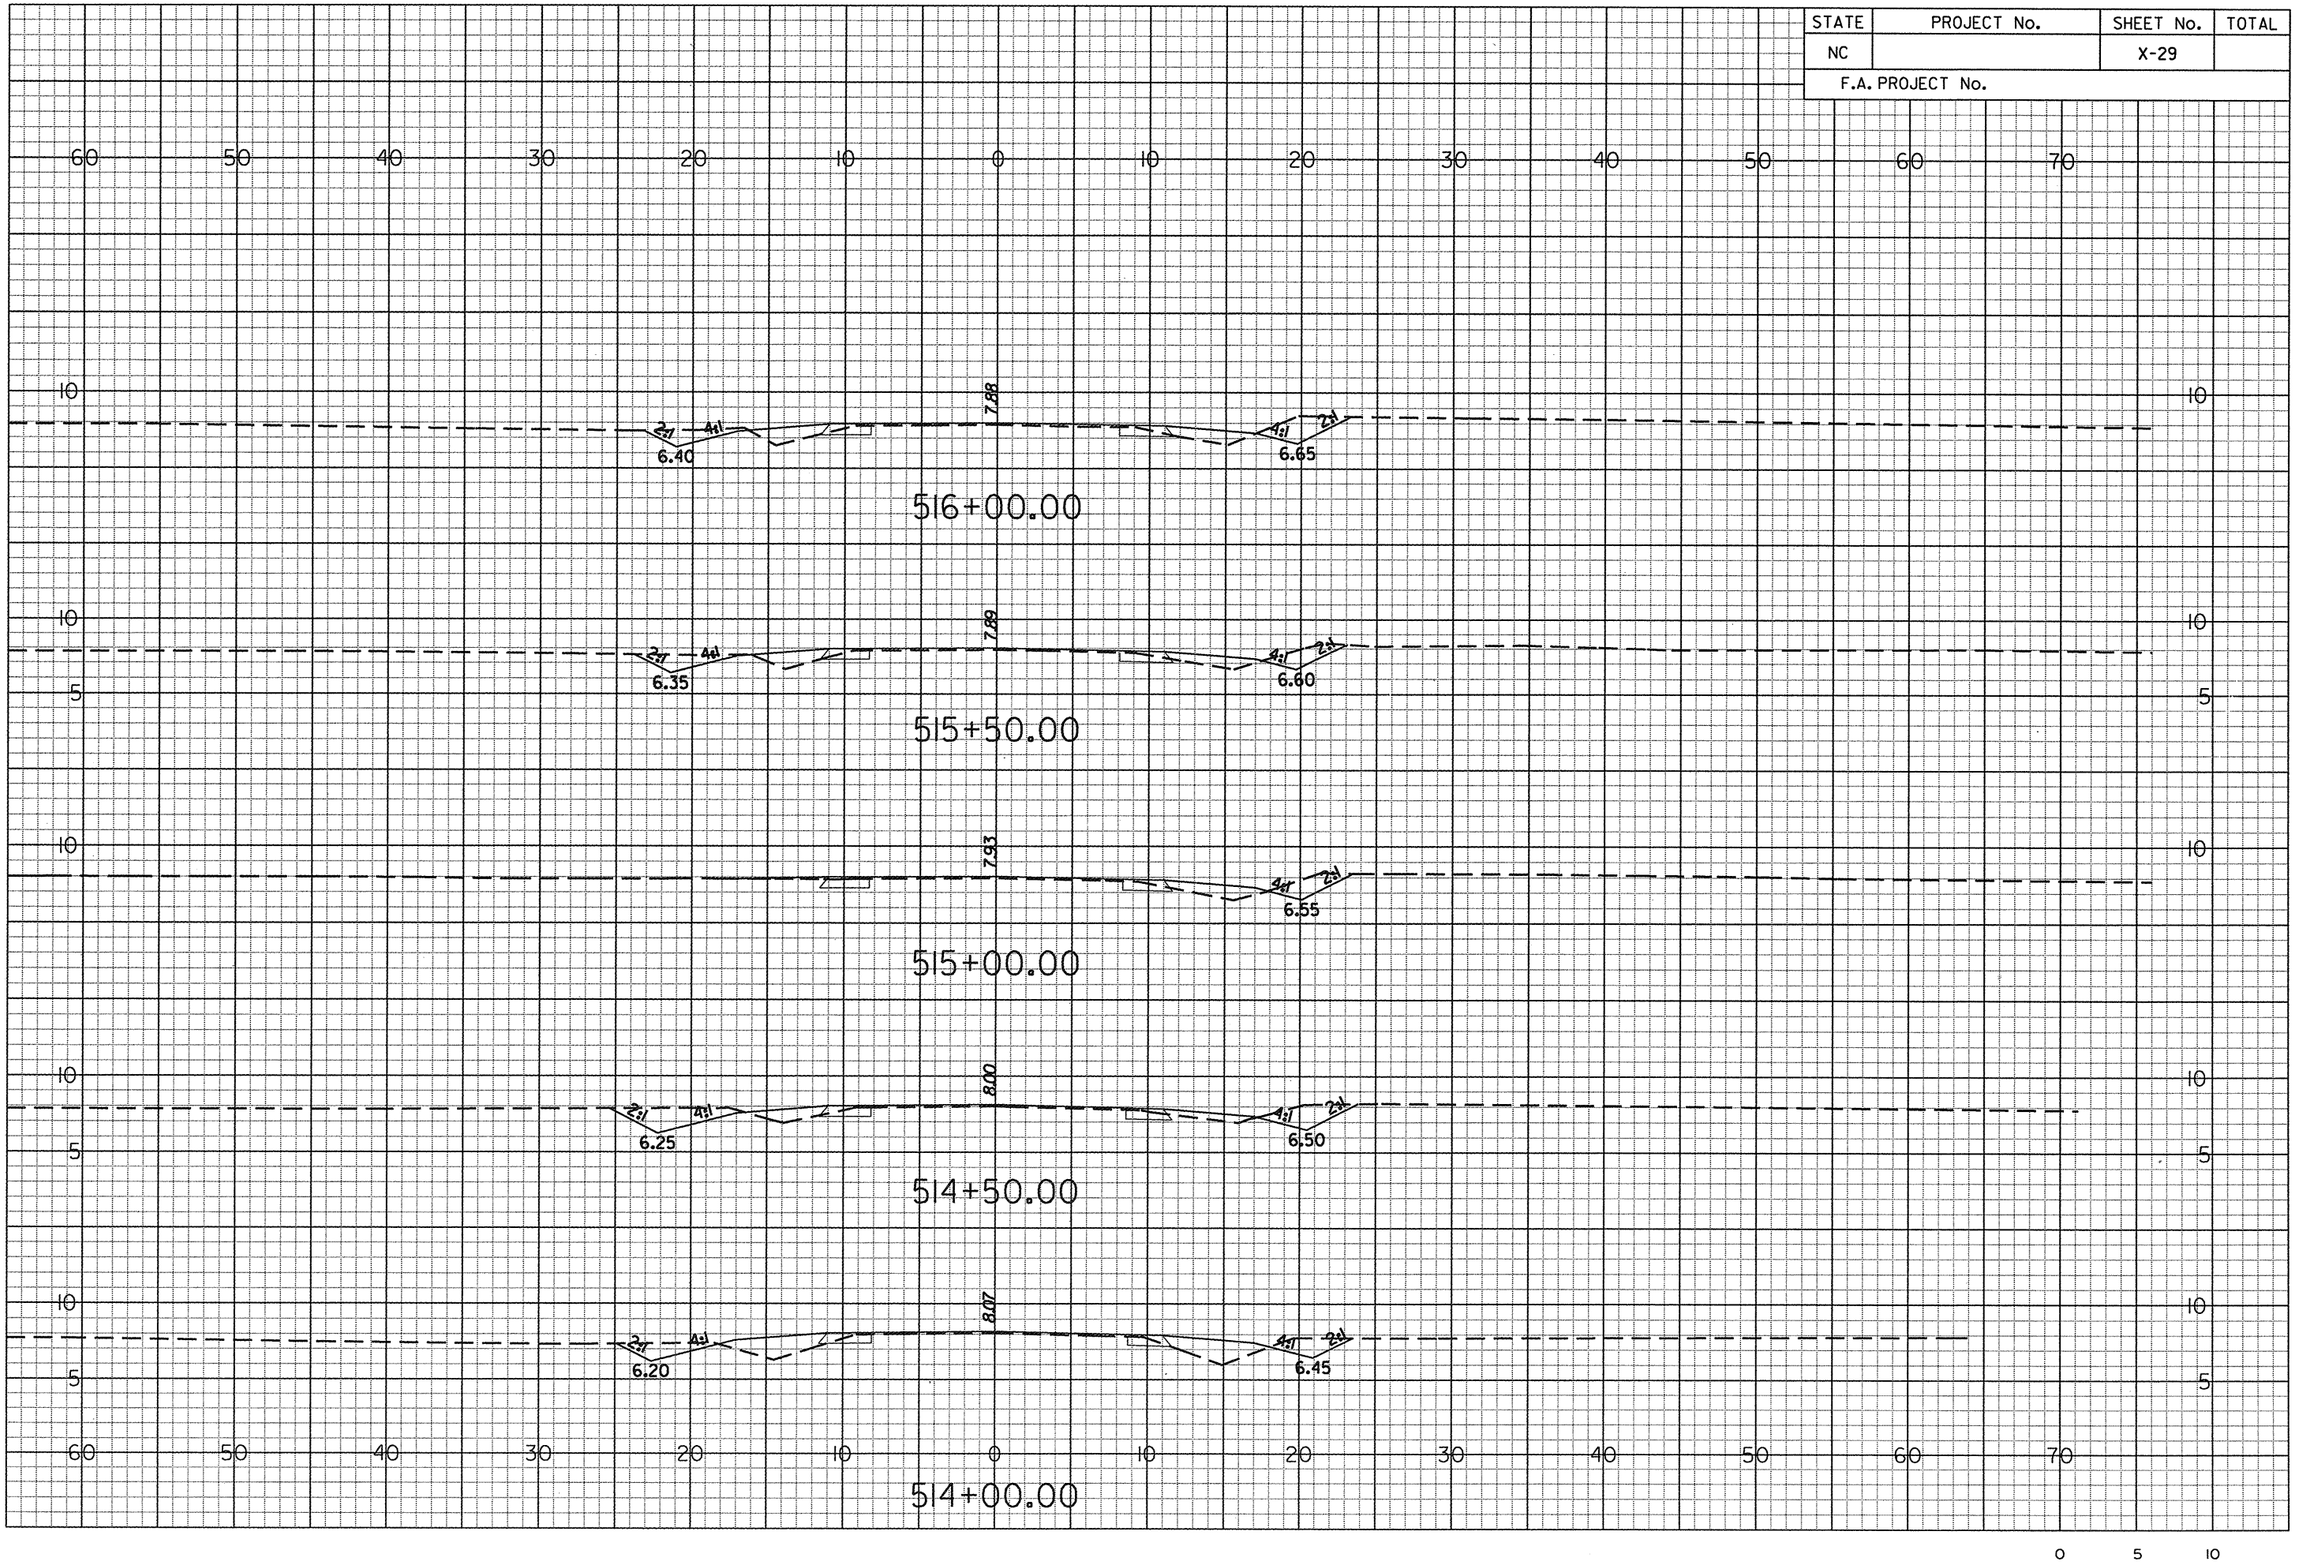

g:\projects\20344\r-4429c\cadd\r4429c_xsecloy2.dgn
prf
6/14/2006

STATE	PROJECT No.	SHEET No.	TOTAL
NC		X-30	
F.A. PROJECT No.			

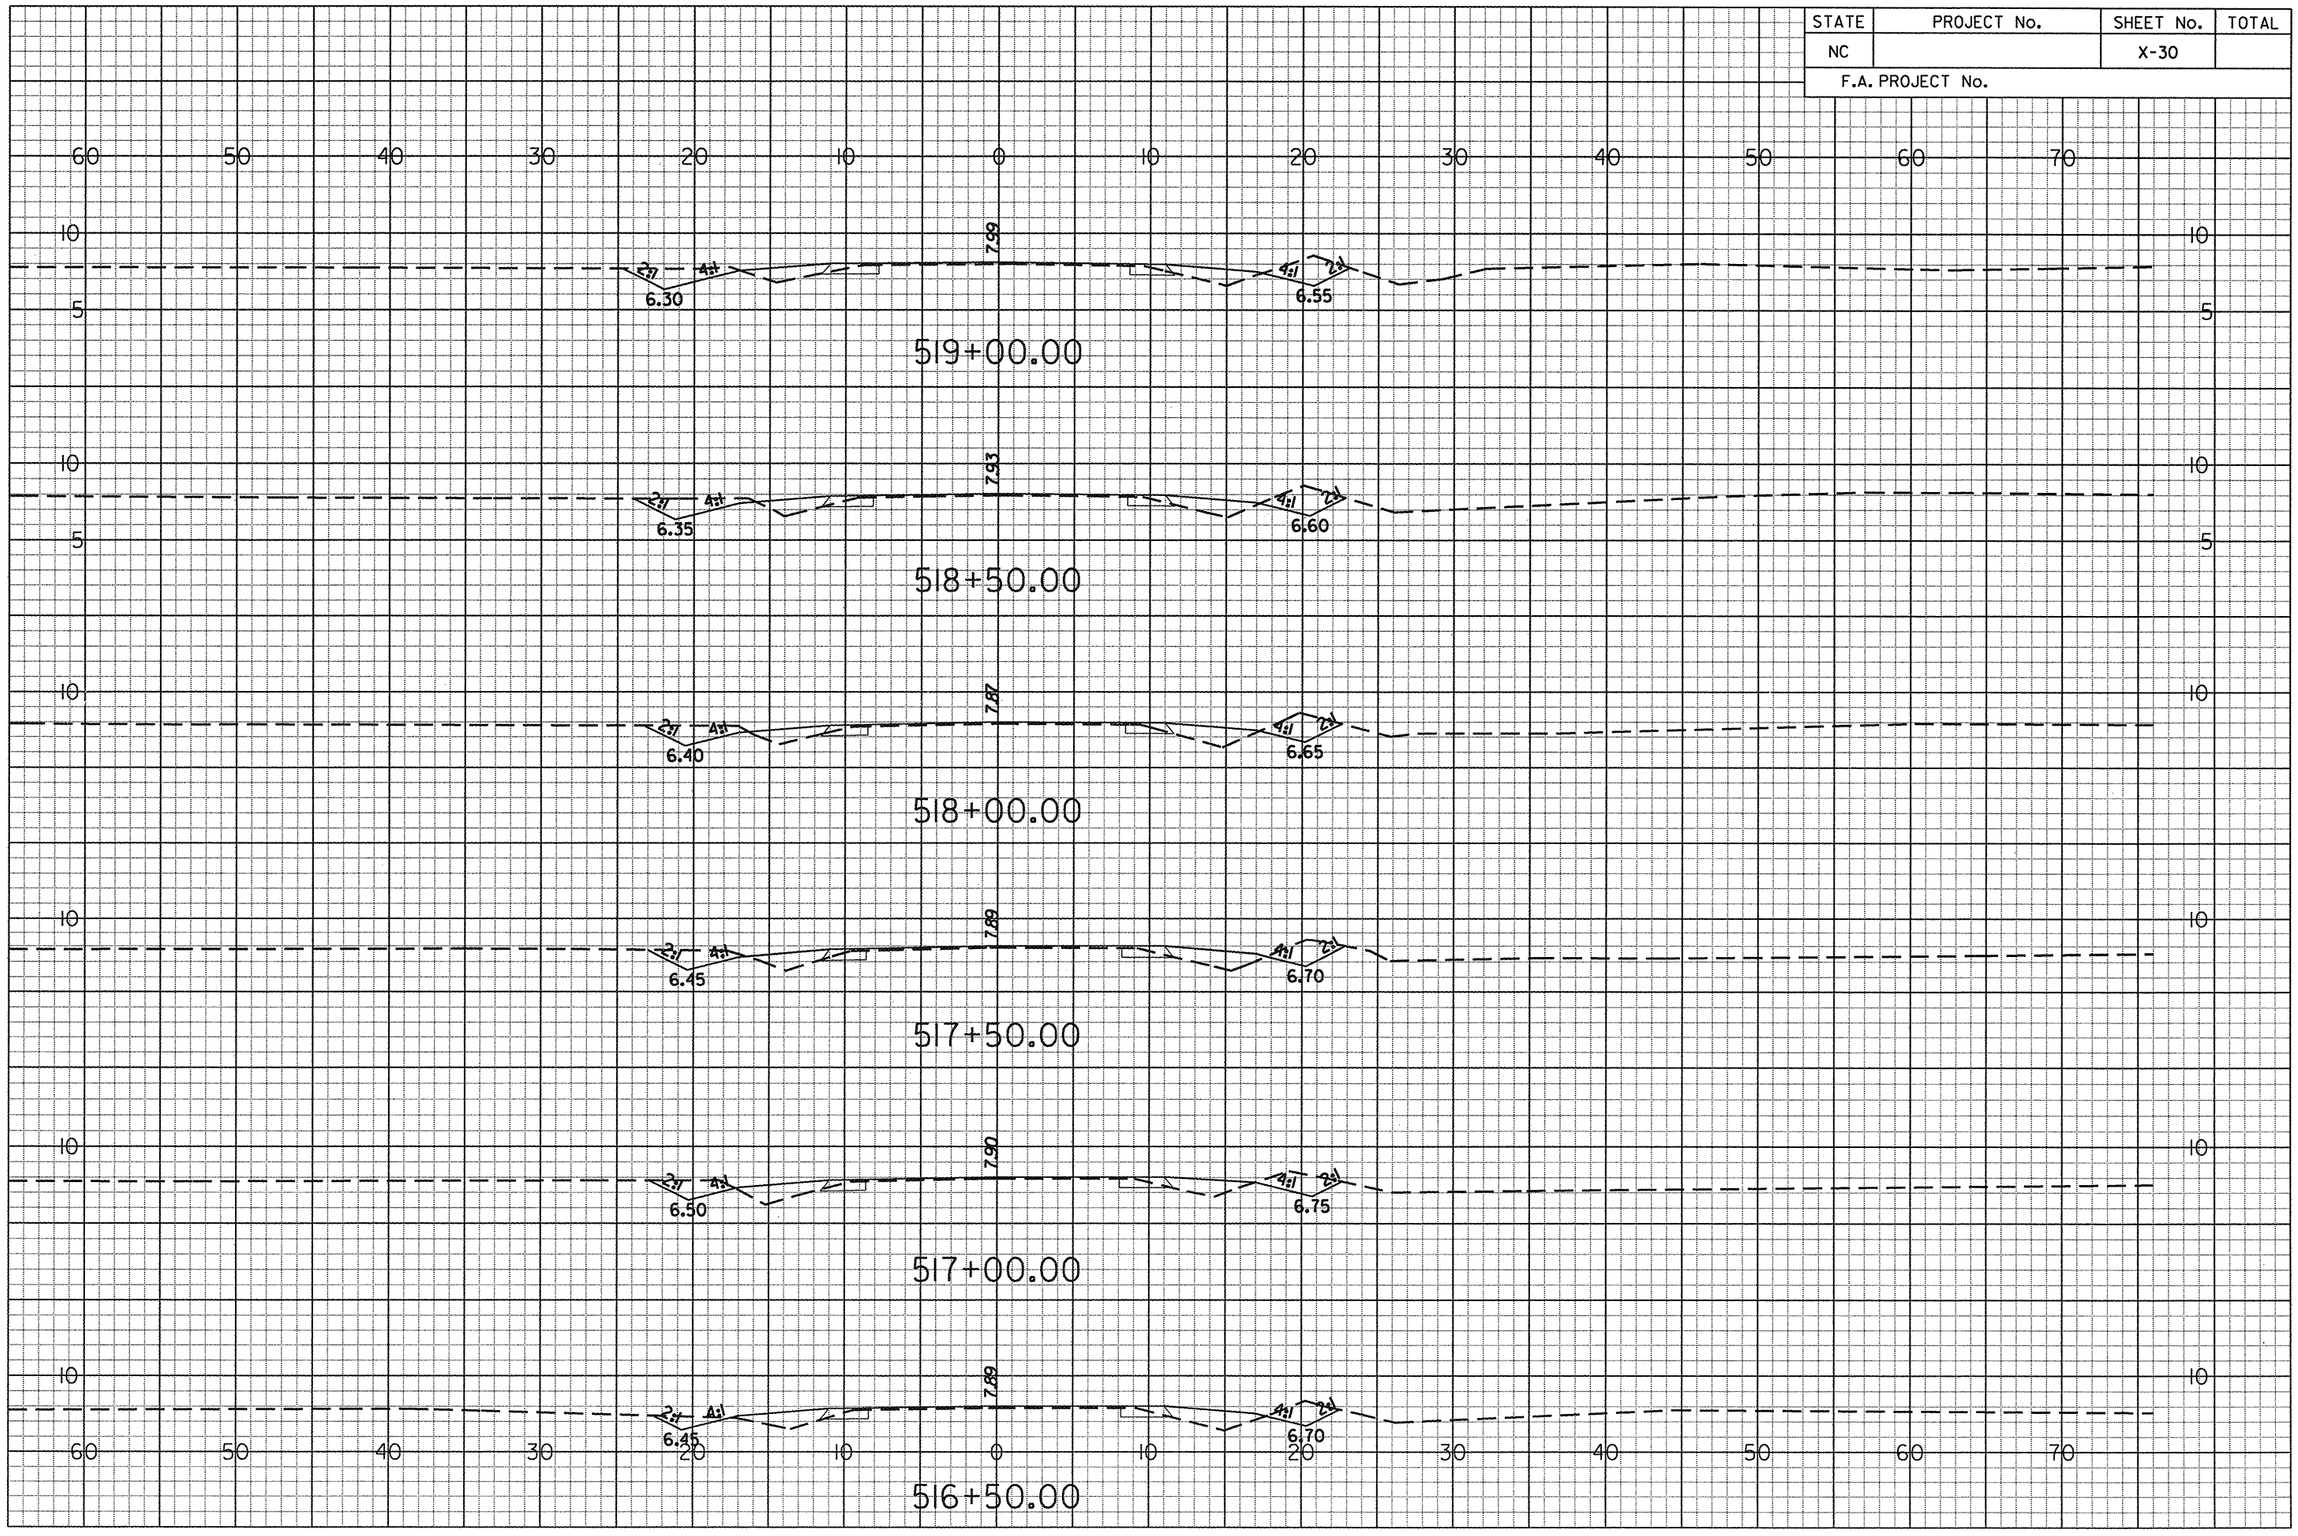

g:\projects\20344\r-4429c\cadd\r4429c_xsecloy2.dgn
prf
6/14/2006

STATE	PROJECT No.	SHEET No.	TOTAL
NC		X-31	
F.A. PROJECT No.			

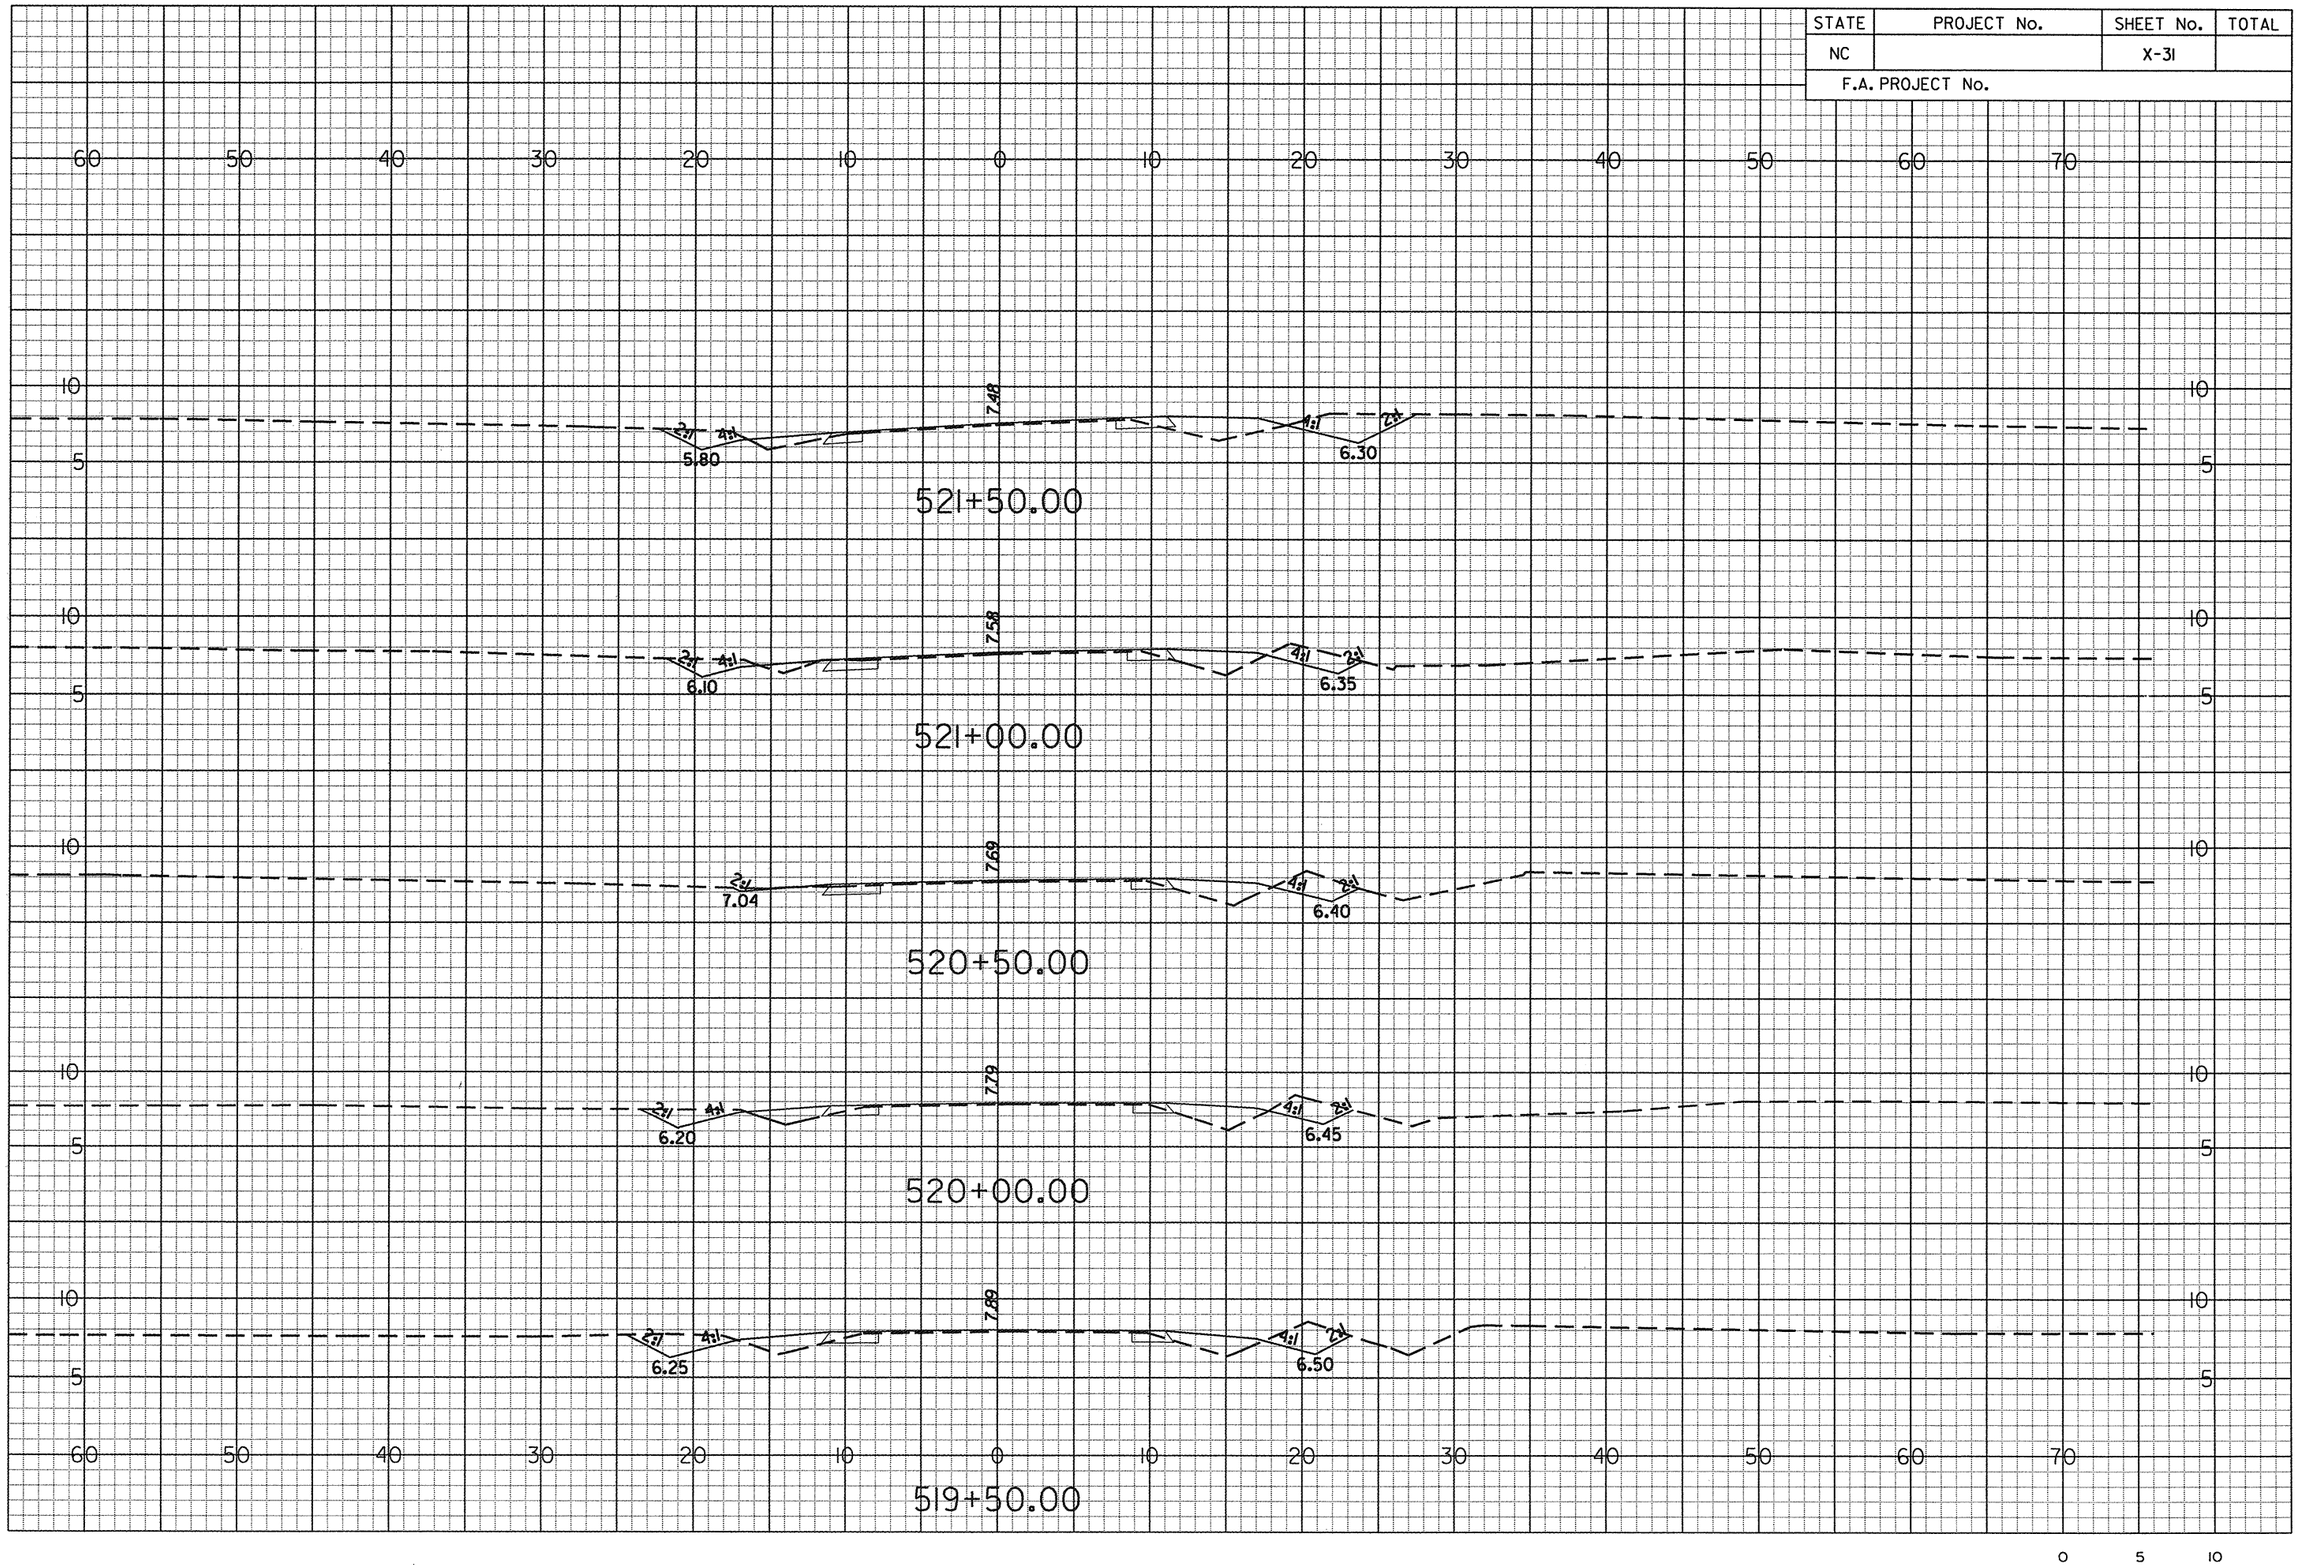

g:\projects\20344\r-4429c\caddlr4429c_xsecplay2.dgn
••prf••
6/14/2006

STATE	PROJECT No.	SHEET No.	TOTAL
NC		X-32	
F.A. PROJECT No.			

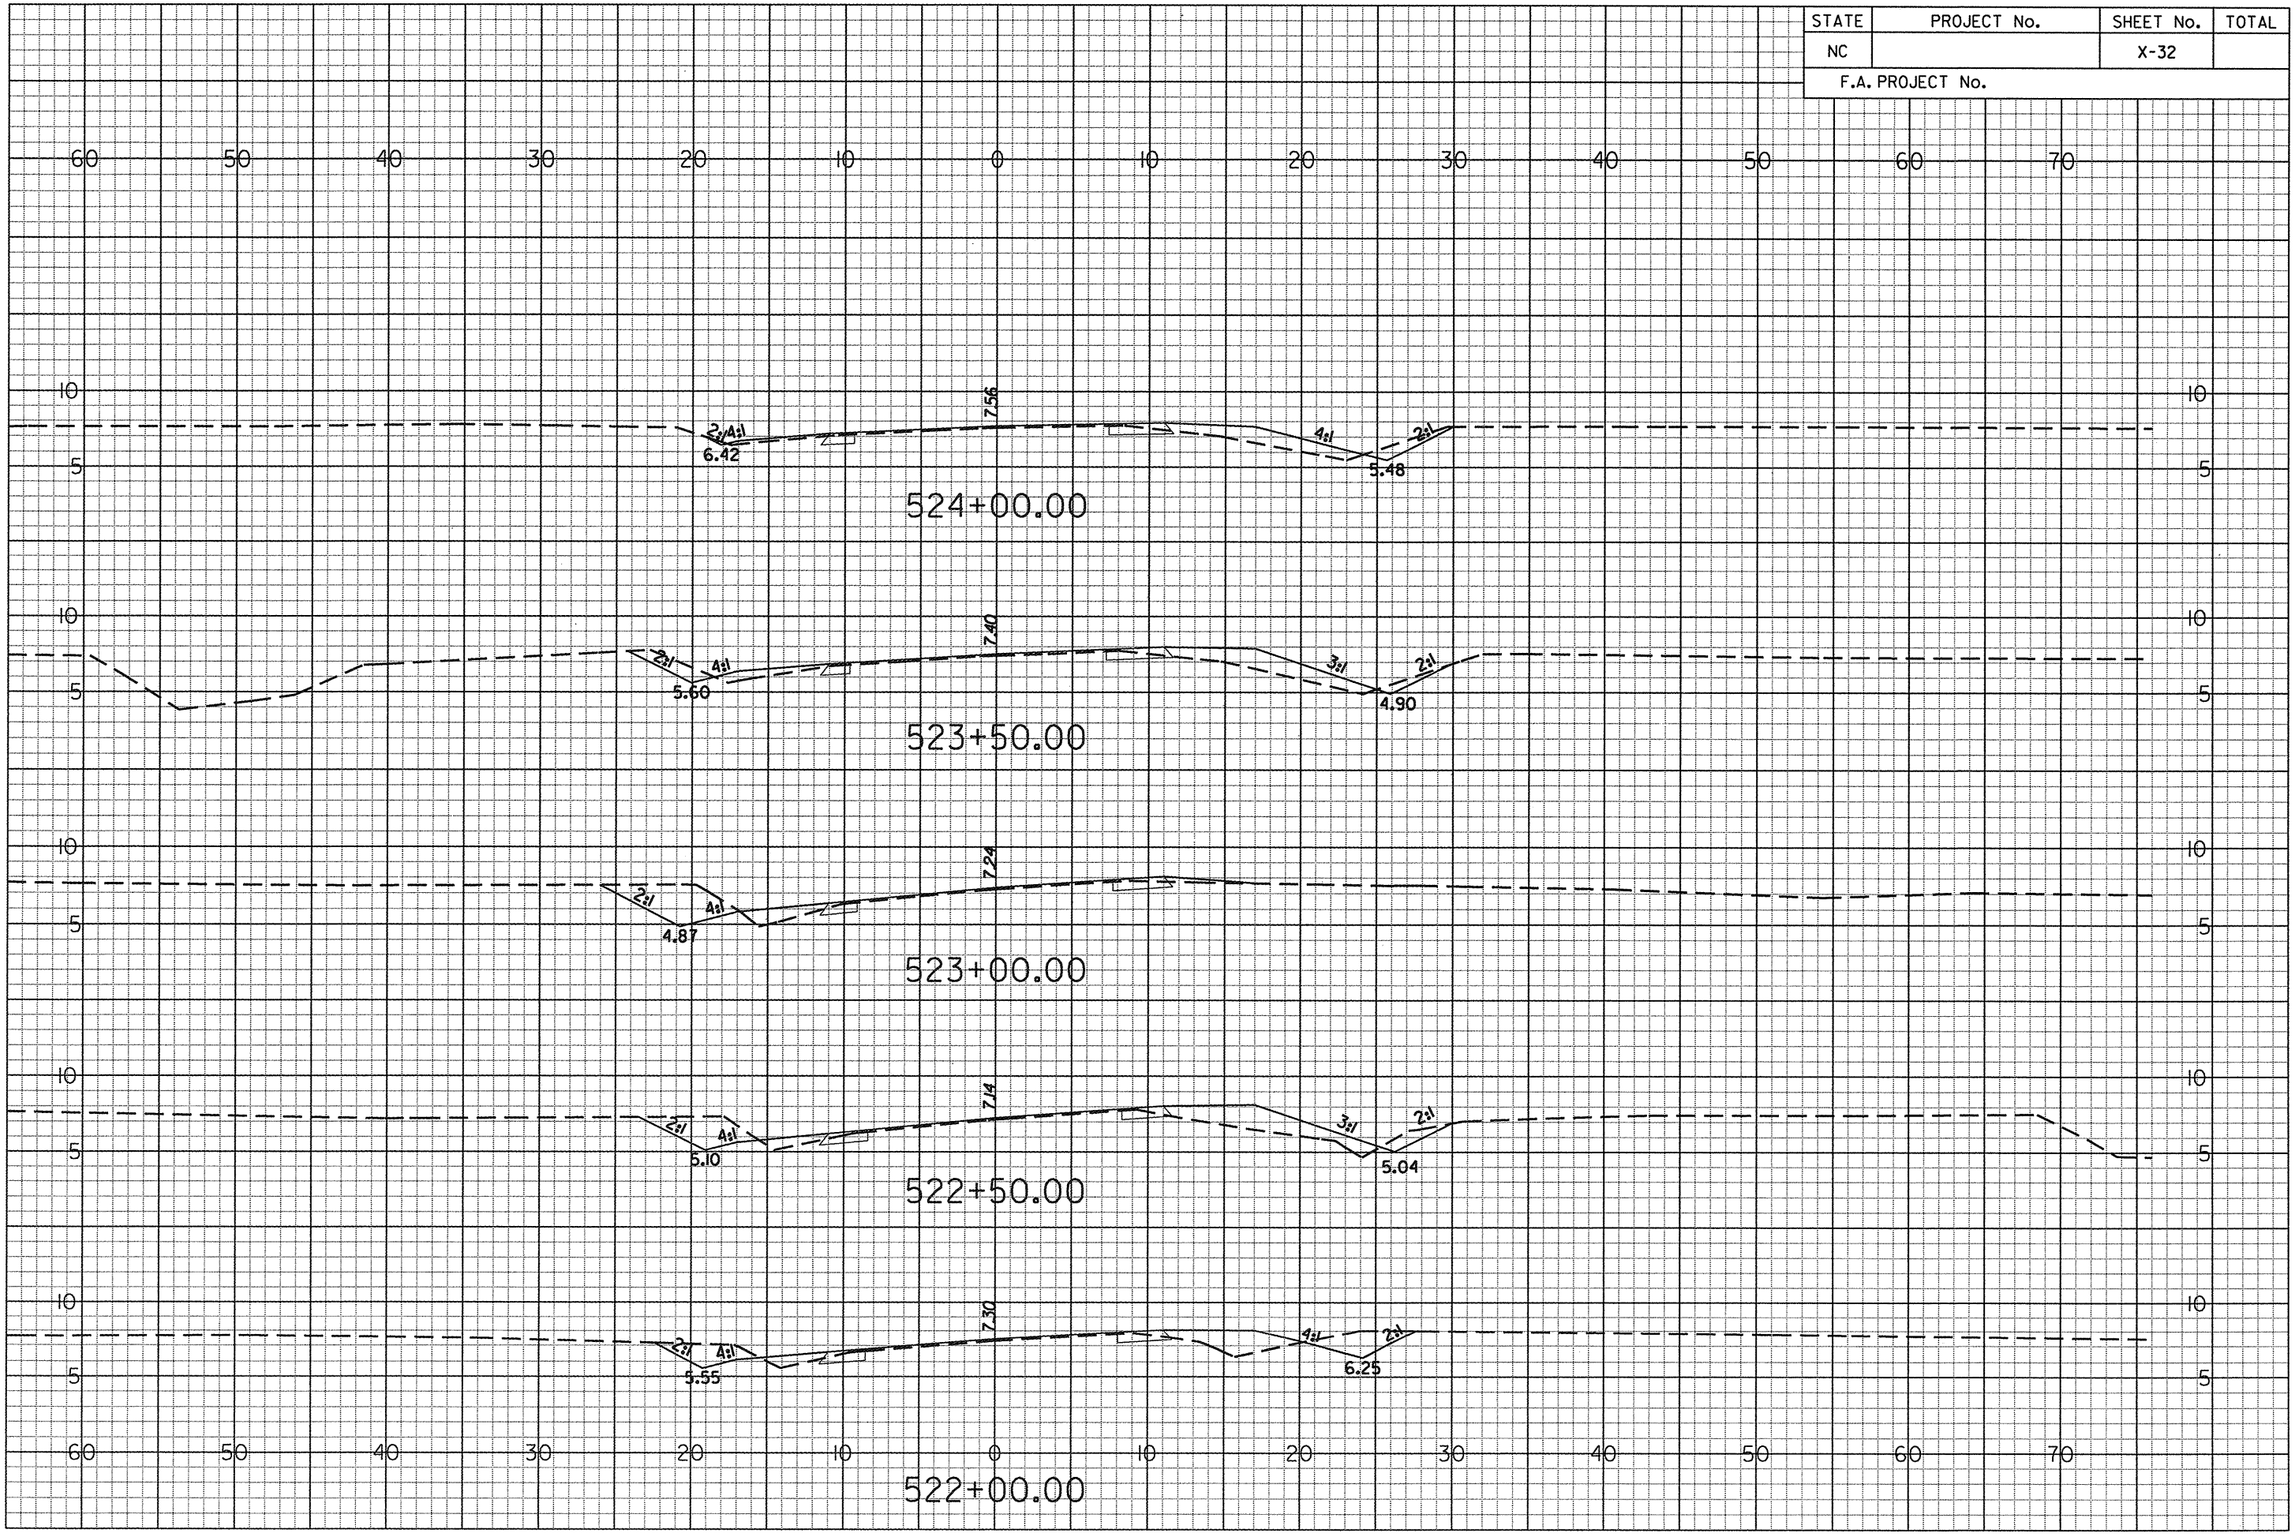

g:\projects\20344\r-4429c\cadd\r-4429c_xsecday2.dgn
prf
6/14/2006

STATE	PROJECT No.	SHEET No.	TOTAL
NC		X-33	
F.A. PROJECT No.			

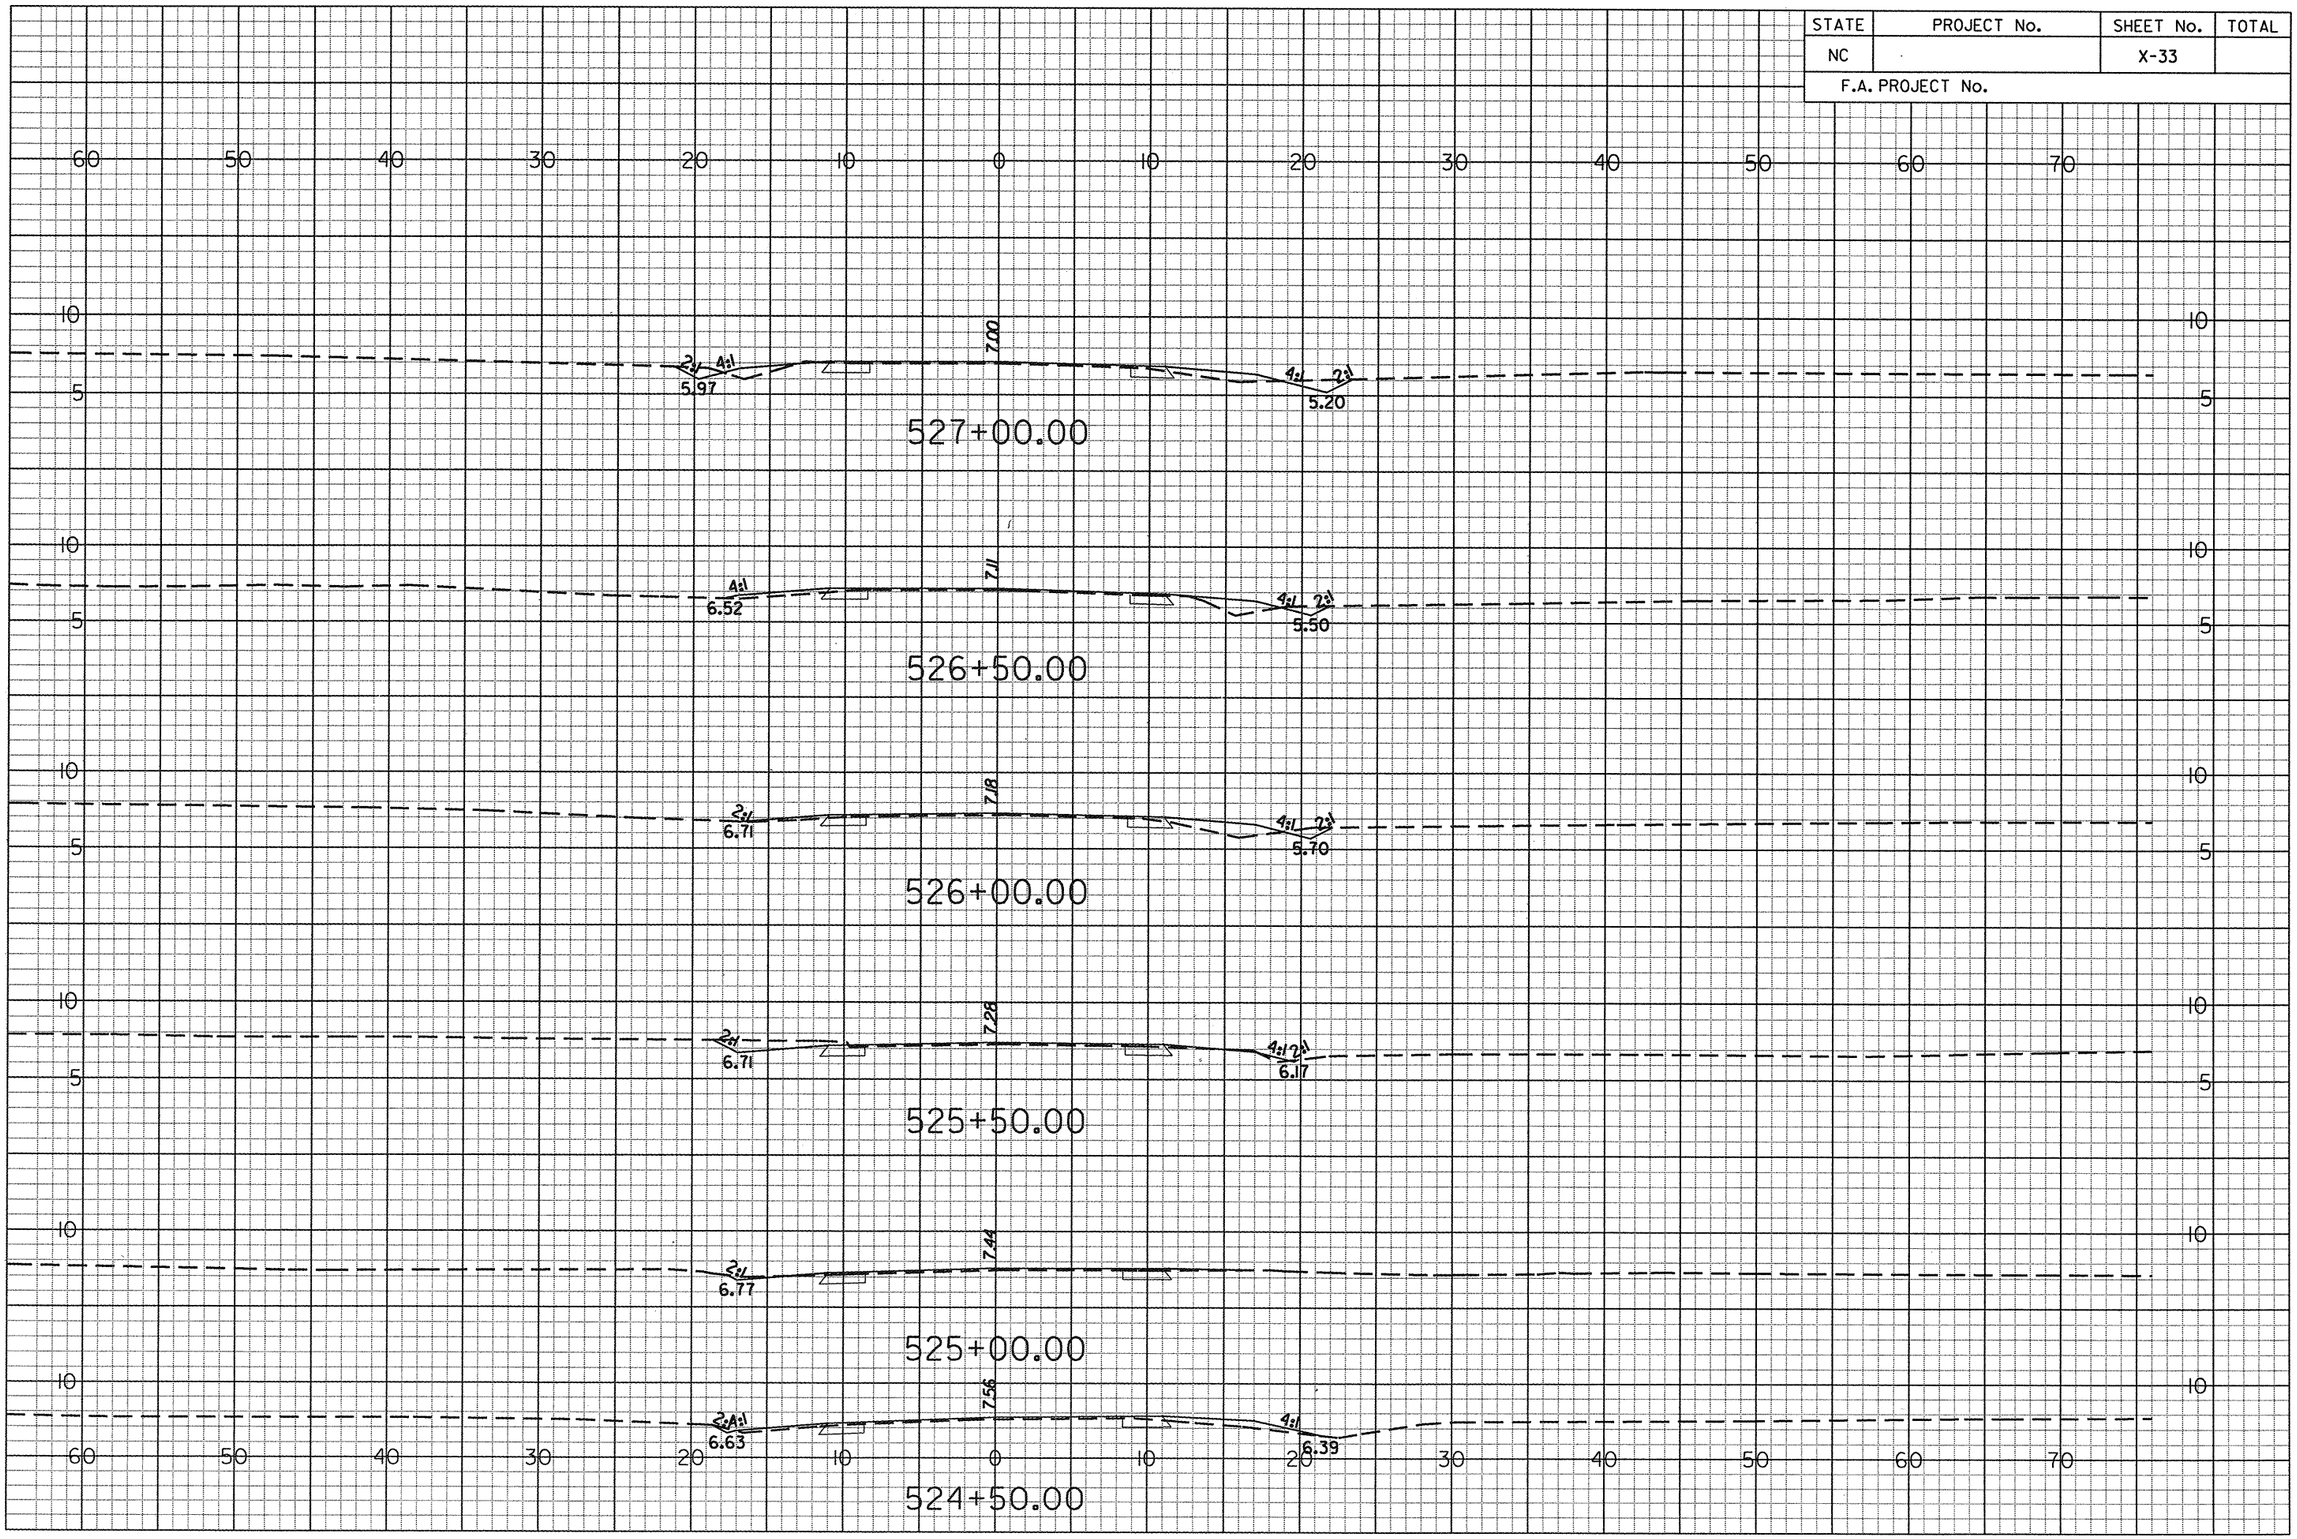

g:\projects\20344\r-4429c\cadd\r4429c_xsecloy2.dgn
••pr•f••
6/14/2006

STATE	PROJECT No.	SHEET No.	TOTAL
NC		X-34	
F.A. PROJECT No.			

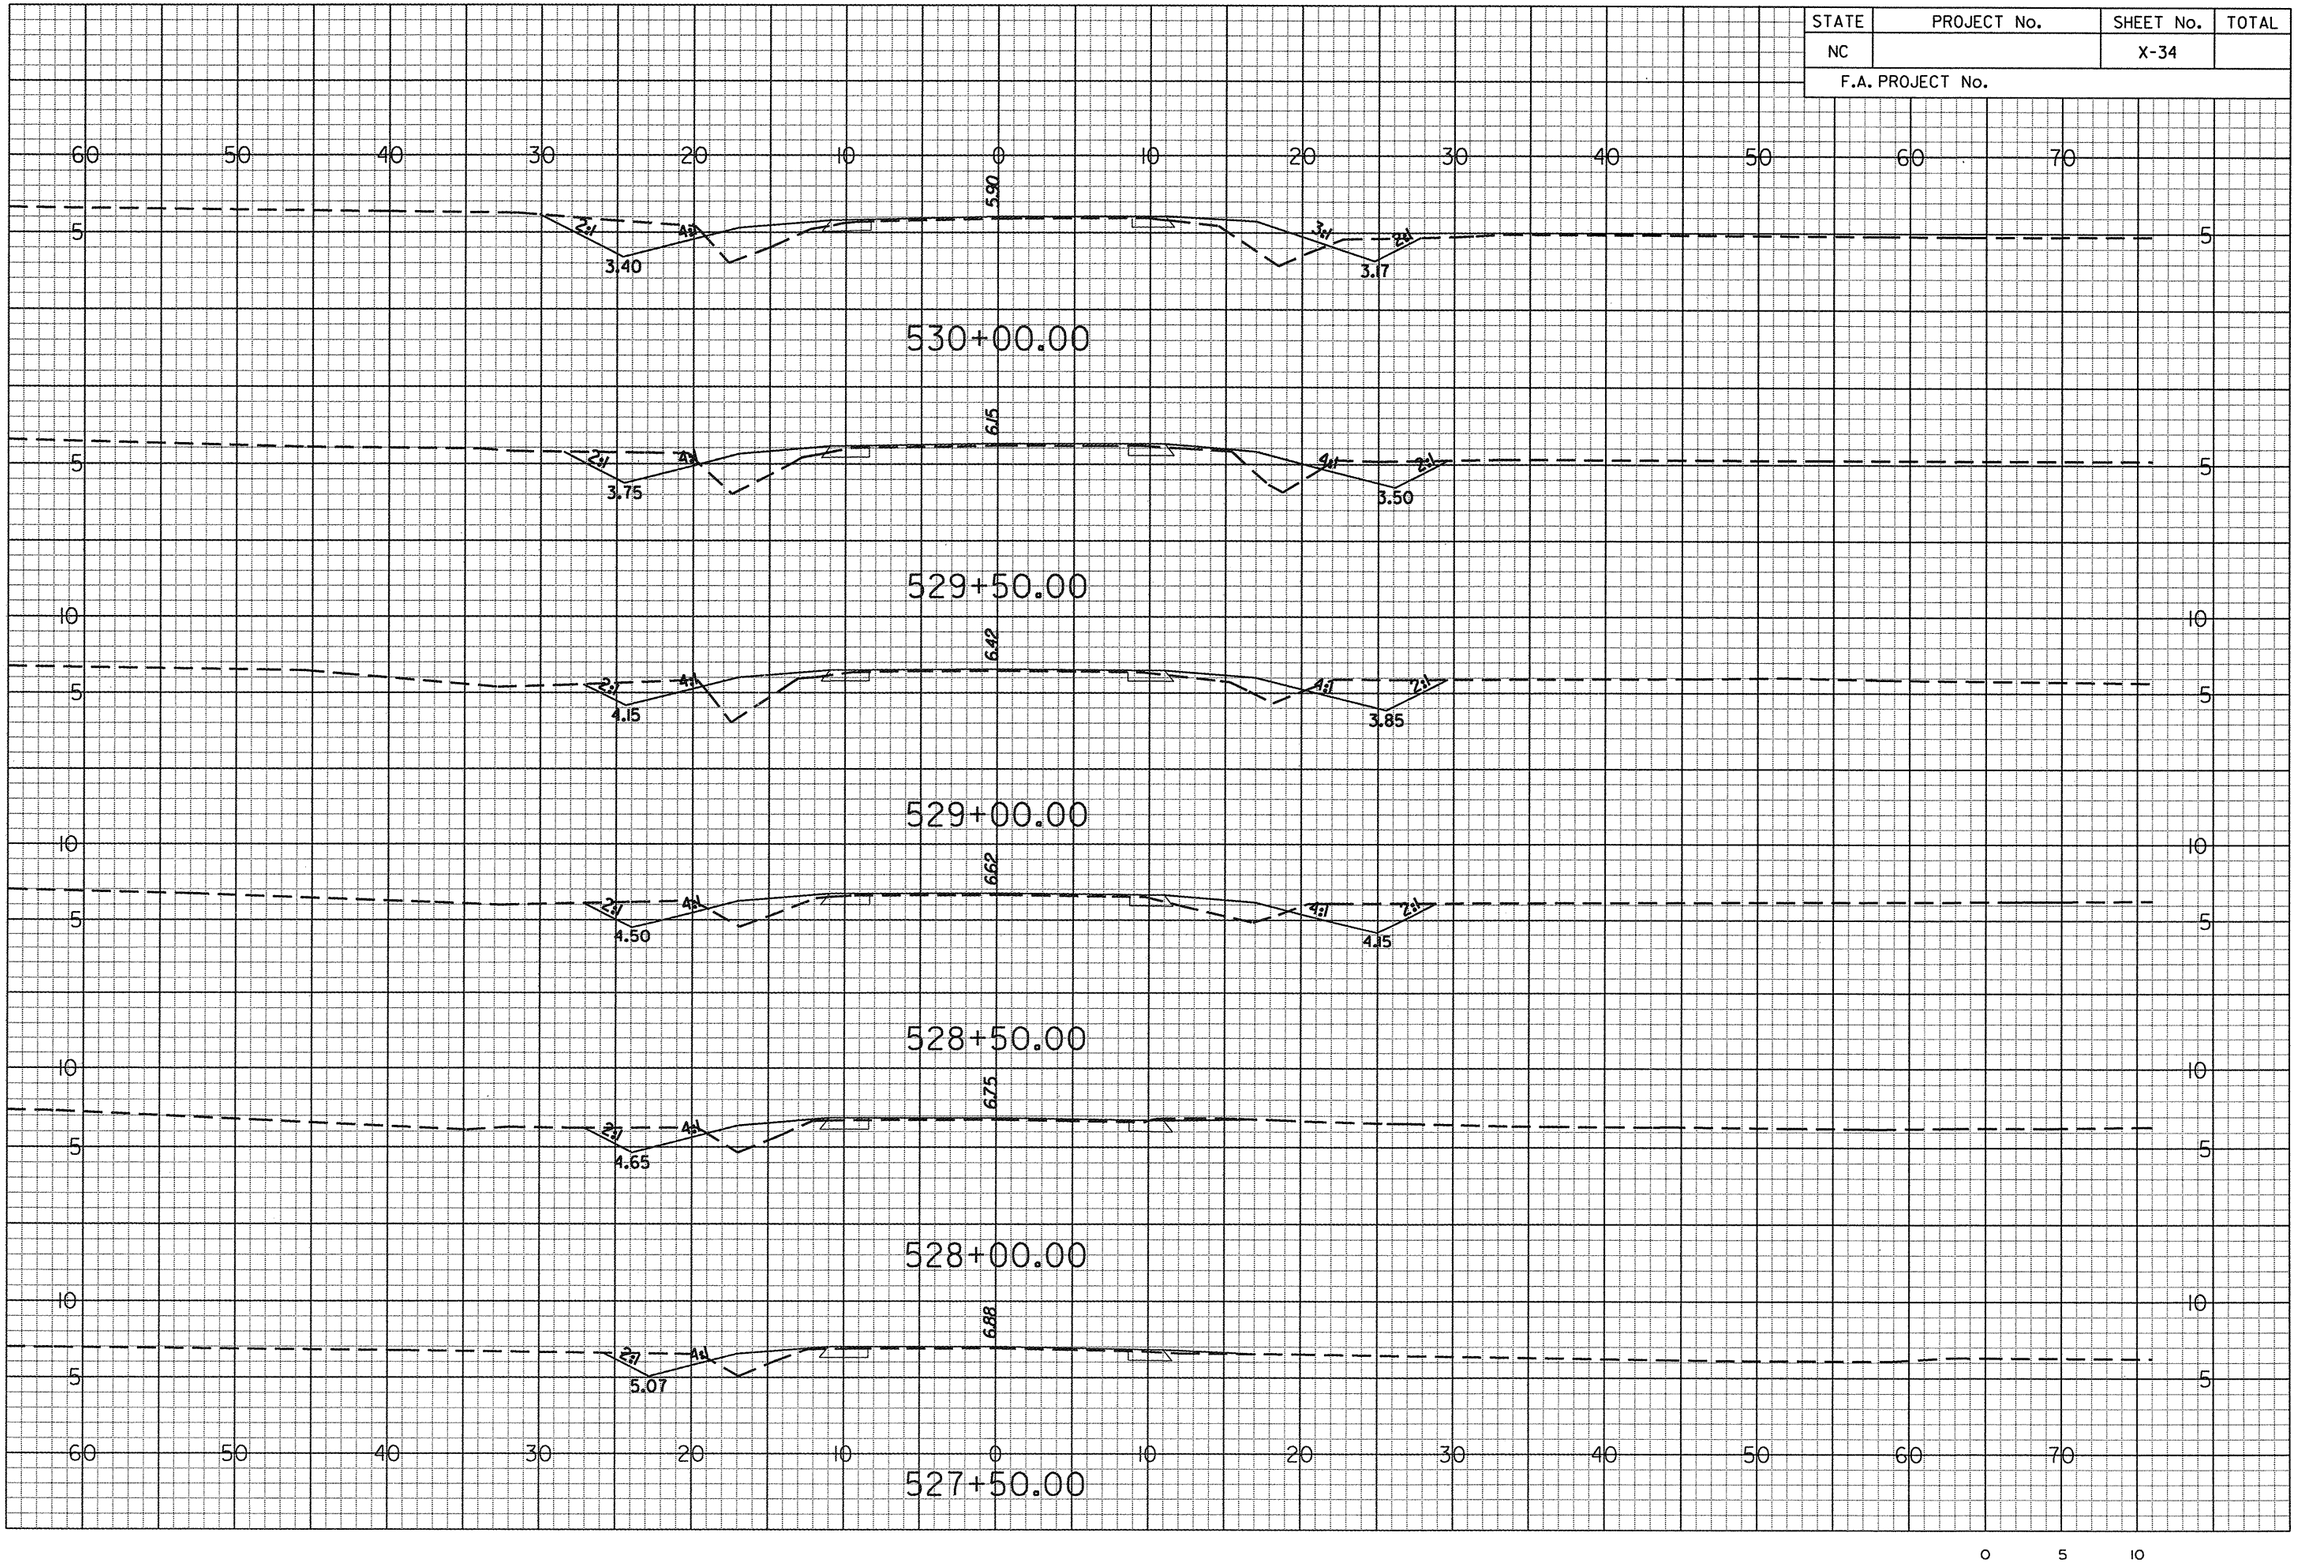

0 5 10

g:\projects\20344\r-4429c\cadd\r-4429c_xsecloy2.dgn
pr f
6/14/2006

STATE	PROJECT No.	SHEET No.	TOTAL
NC		X-35	
F.A. PROJECT No.			

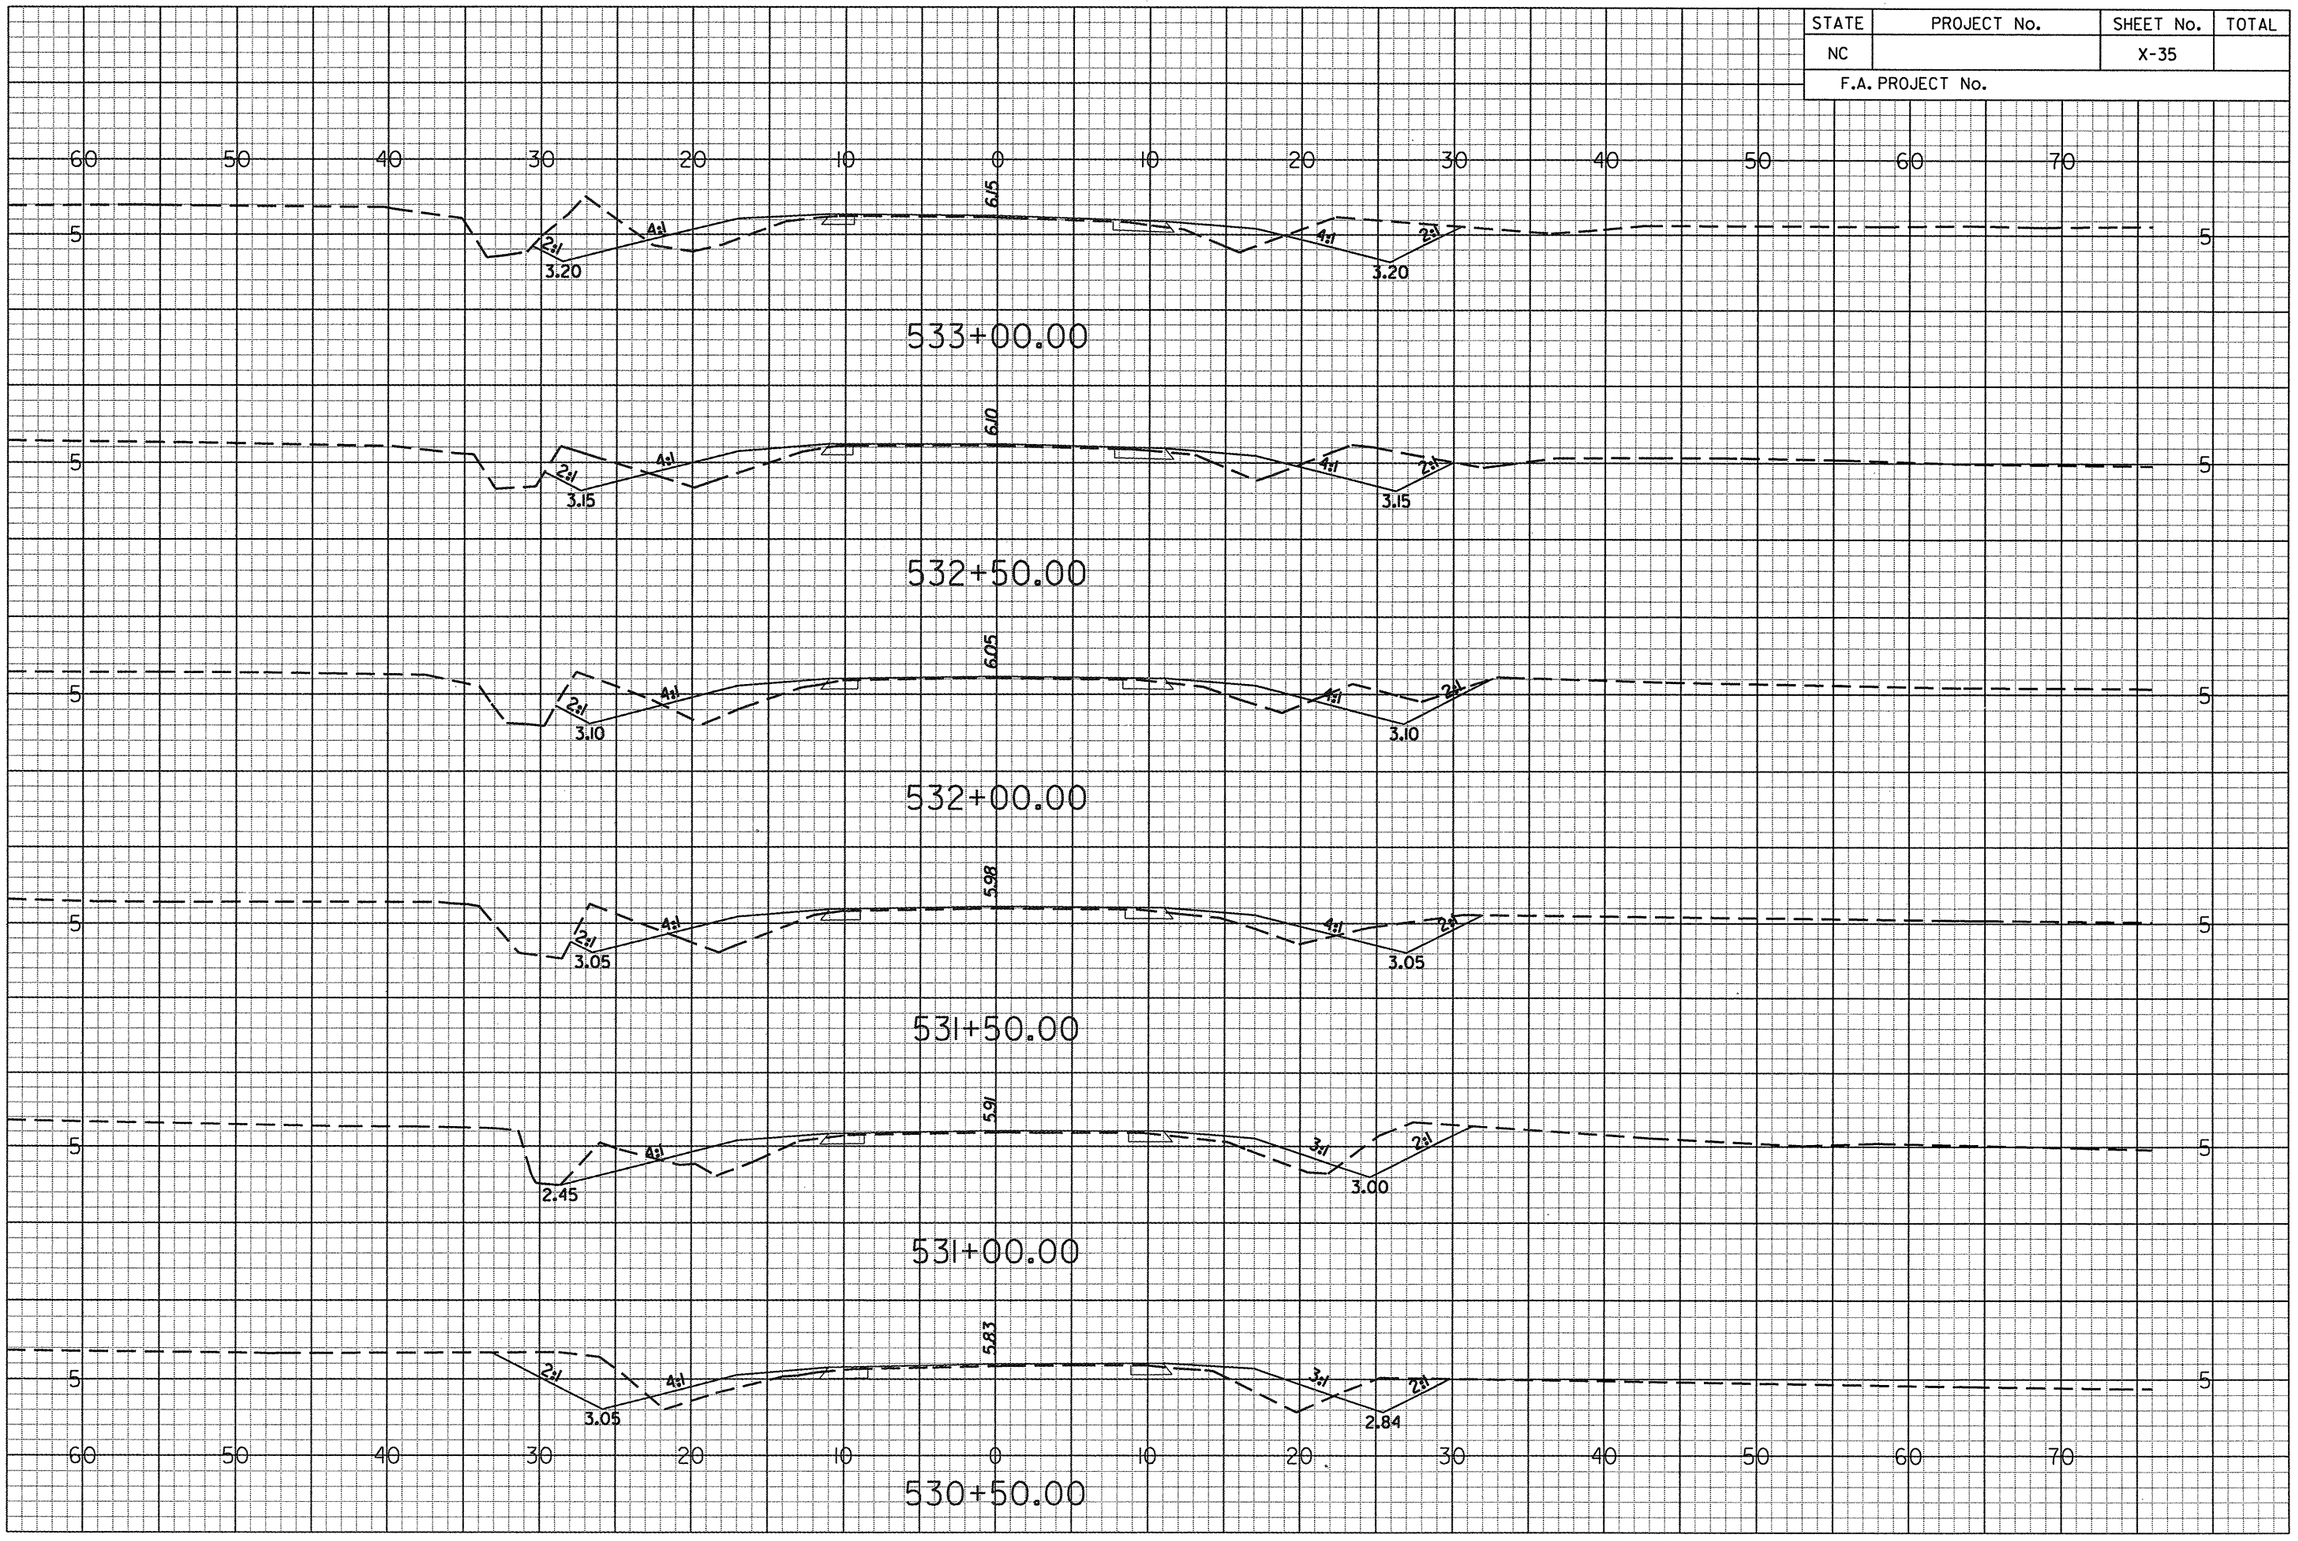

gi\projects\20344\r-4429c\cadd\r4429c_xsecloy2.dgn
pr
6/14/2006

STATE	PROJECT No.	SHEET No.	TOTAL
NC		X-36	
F.A. PROJECT No.			

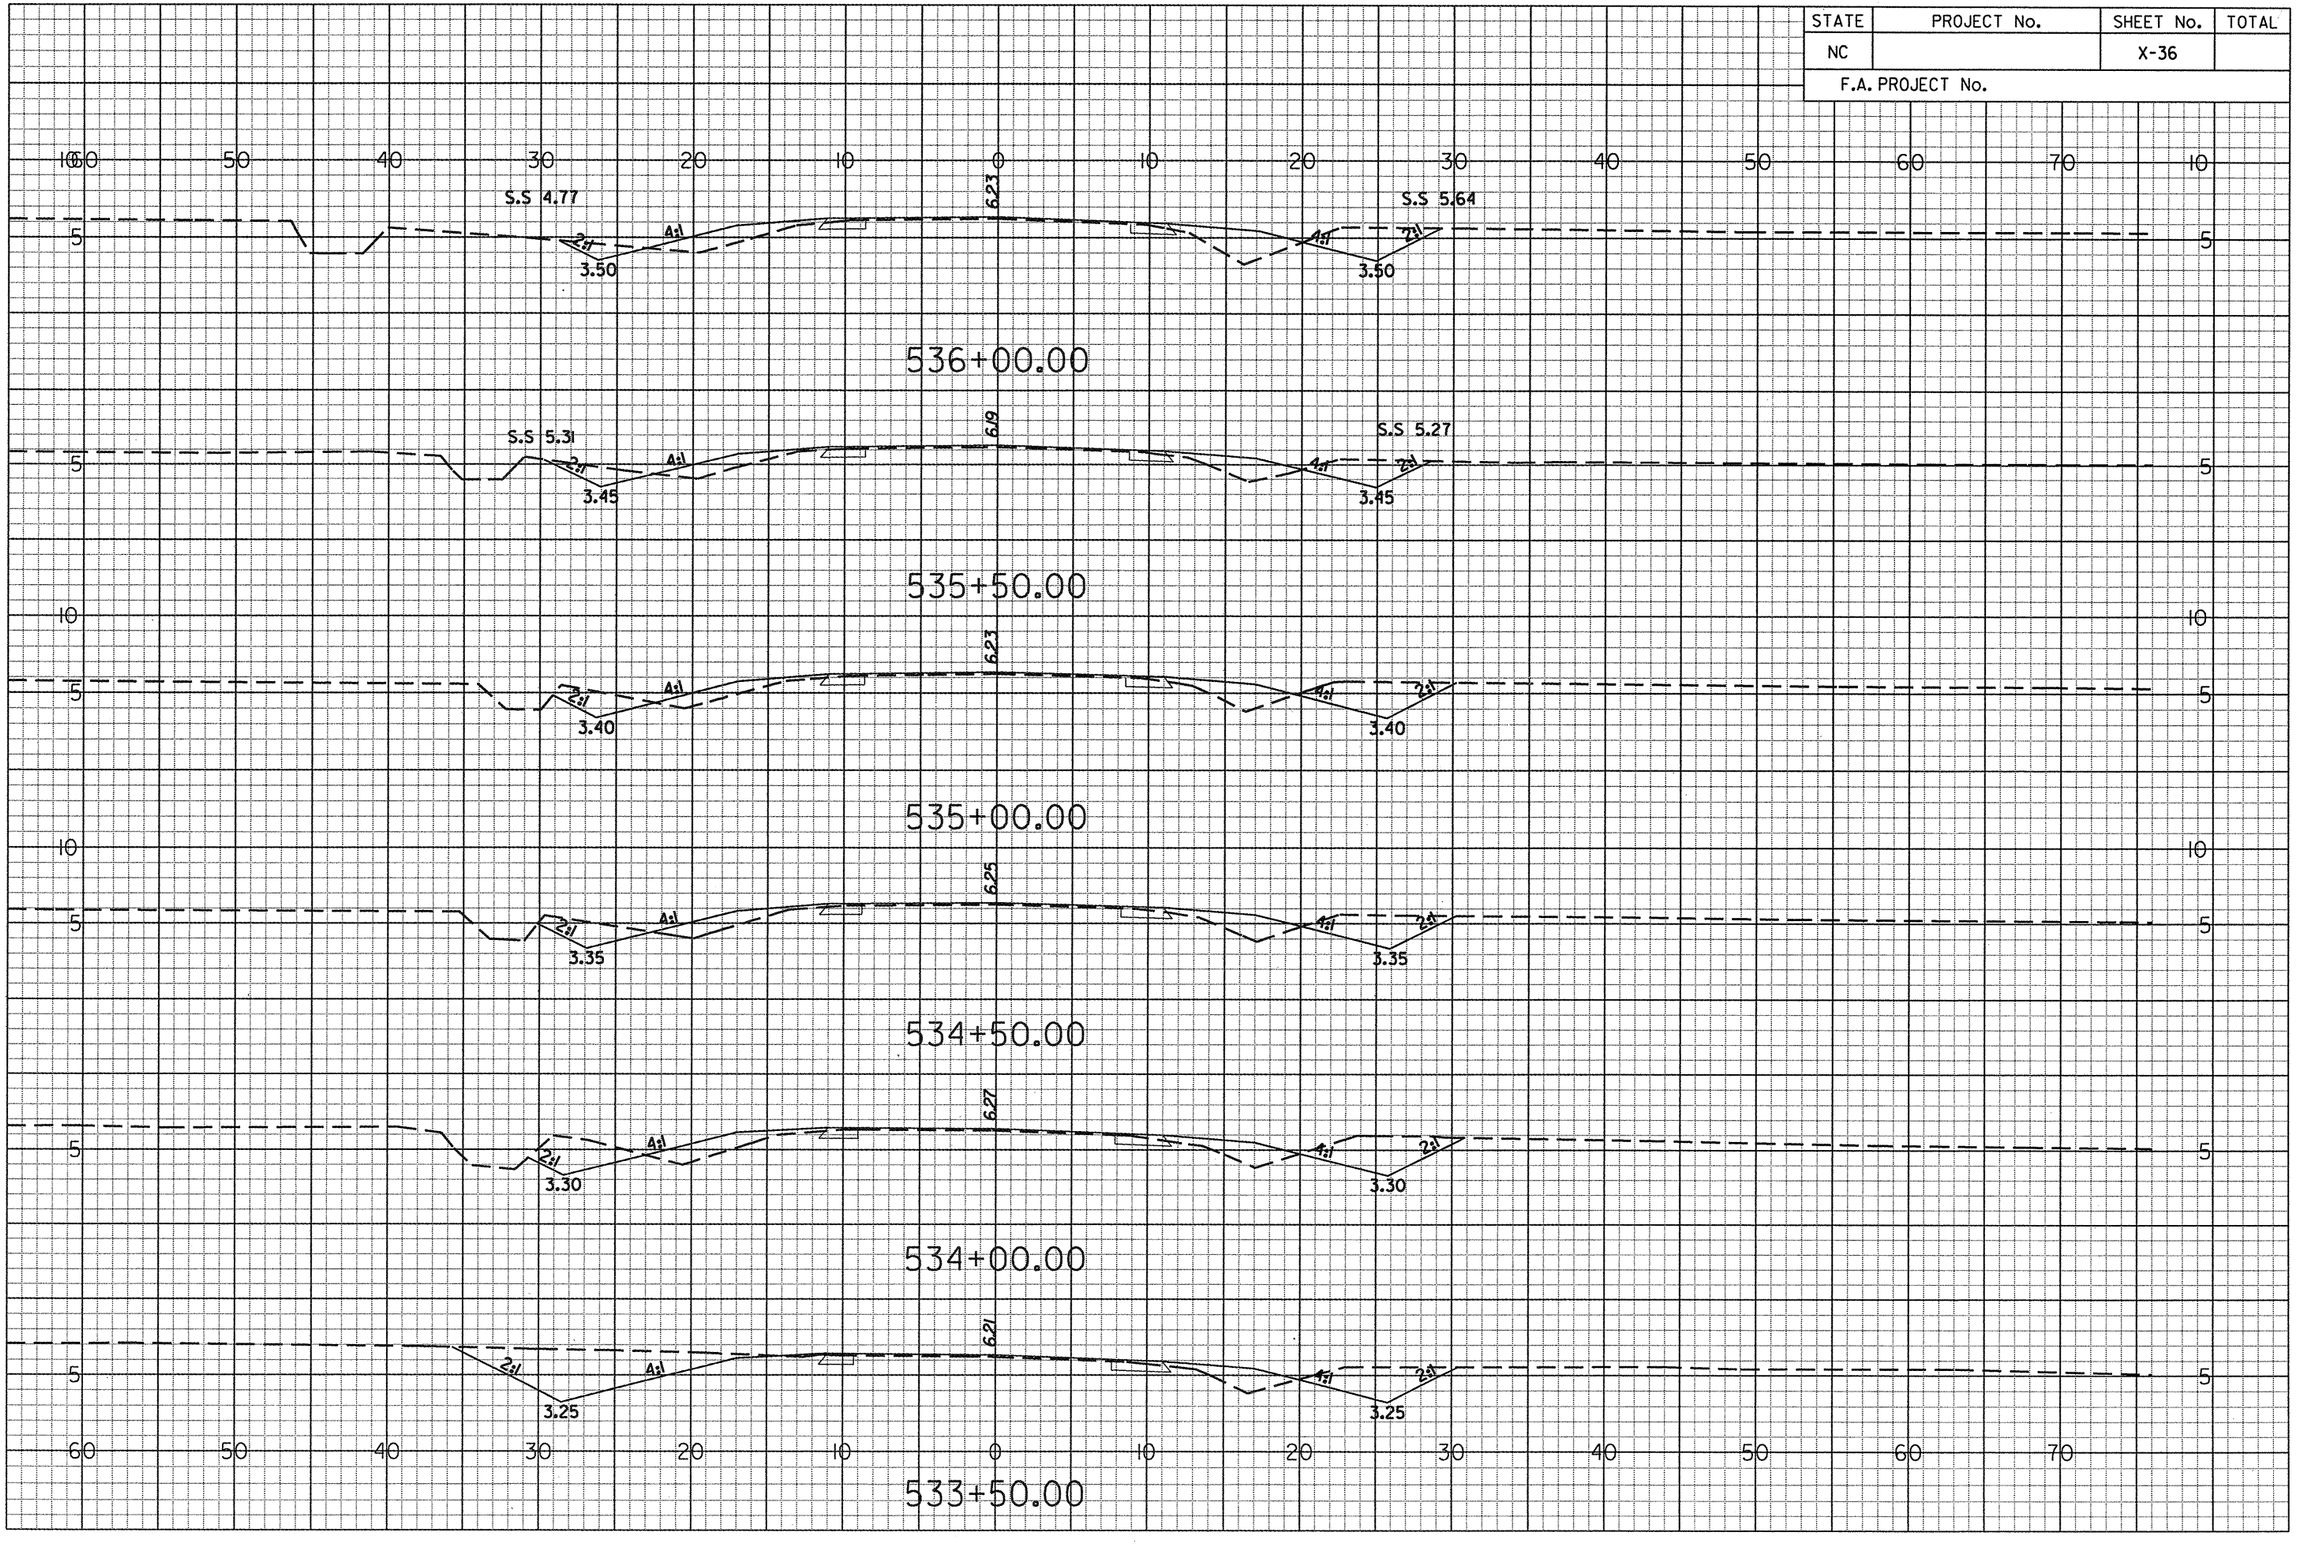

g:\projects\20344\r-4429c\cadd\r4429c_xsecloy2.dgn
prf
6/14/2006

STATE	PROJECT No.	SHEET No.	TOTAL
NC		X-37	
F.A. PROJECT No.			

539+00.00

S.S 6.51 — 2:1 — 3.80 — 4:1 — 6.89 — 4:1 — 3.80 — 2:1 — S.S 6.32

539+00.00

S.S 6.51 — 2:1 — 3.75 — 4:1 — 6.81 — 4:1 — 3.75 — 2:1 — S.S 6.12

538+50.00

S.S 6.29 — 2:1 — 3.70 — 4:1 — 6.77 — 4:1 — 3.70 — 2:1 — S.S 6.05

538+00.00

S.S 6.08 — 2:1 — 3.65 — 4:1 — 6.70 — 4:1 — 3.65 — 2:1 — S.S 6.08

537+50.00

S.S 5.77 — 2:1 — 3.60 — 4:1 — 6.50 — 4:1 — 3.60 — 2:1 — S.S 5.71

537+00.00

S.S 5.99 — 2:1 — 3.55 — 4:1 — 6.34 — 4:1 — 3.55 — 2:1 — S.S 5.62

536+50.00

0 5 10

g:\projects\20344\r-4429c\cadd\r4429c_xsecclay2.dgn
prf
6/14/2006

STATE	PROJECT No.	SHEET No.	TOTAL
NC		X-38	
F.A. PROJECT No.			

542+00.00

7.20

2:1 4:1 4.10 4:1 2:1 4.10

541+50.00

7.10

2:1 4:1 4.05 4:1 2:1 4.05

541+00.00

7.04

2:1 4:1 4.00 4:1 2:1 4.00

540+50.00

7.05

2:1 4:1 3.95 4:1 2:1 3.95

540+00.00

7.03

2:1 4:1 3.90 4:1 2:1 3.90

539+50.00

S.S 6.87

6.96

2:1 4:1 3.85

g:\projects\20344\r-4429c\cadd\r4429c_xsecloy2.dgn
pr
6/14/2006

0 5 10

STATE	PROJECT No.	SHEET No.	TOTAL
NC		X-39	
F.A. PROJECT No.			

544+50.00

S.S. 6.87 — 2:1 — 4.35 — 4:1 — 7.42 — 4:1 — 4.35 — 2:1 — S.S. 6.83

S.S. 6.85 — 2:1 — 4.30 — 4:1 — 7.38 — 4:1 — 4.30 — 2:1 — S.S. 6.84

544+00.00

S.S. 6.74 — 2:1 — 4.25 — 4:1 — 7.34 — 4:1 — 4.25 — 2:1 — S.S. 6.74

543+50.00

S.S. 6.74 — 2:1 — 4.20 — 4:1 — 7.31 — 4:1 — 4.20 — 2:1 — S.S. 6.53

543+00.00

S.S. 6.87 — 2:1 — 4.15 — 4:1 — 7.26 — 4:1 — 4.15 — 2:1 — S.S. 6.34

542+50.00

0 5 10

g:\projects\20344\r-4429c\cadd\r-4429c_xsecloy2.dgn
••prf••
6/14/2006

STATE	PROJECT No.	SHEET No.	TOTAL
NC		X-40	
F.A. PROJECT No.			

547+00.00

546+50.00

546+00.00

545+50.00

545+00.00

S.S. 7.30

S.S. 6.65

S.S. 6.64

S.S. 6.85

S.S. 7.18

S.S. 6.62

7.42 7.35 7.31 7.38 7.47

4.60 4.55 4.50 4.45 4.40

2:1 4:1

60 50 40 30 20 10 0 10 20 30 40 50 60 70

10 5

0 5 10

g:\projects\20344\r-4429c\cadd\r4429c_xsecloy2.dgn
"prf"
5/14/2006

STATE	PROJECT No.	SHEET No.	TOTAL
NC		X-41	
F.A. PROJECT No.			

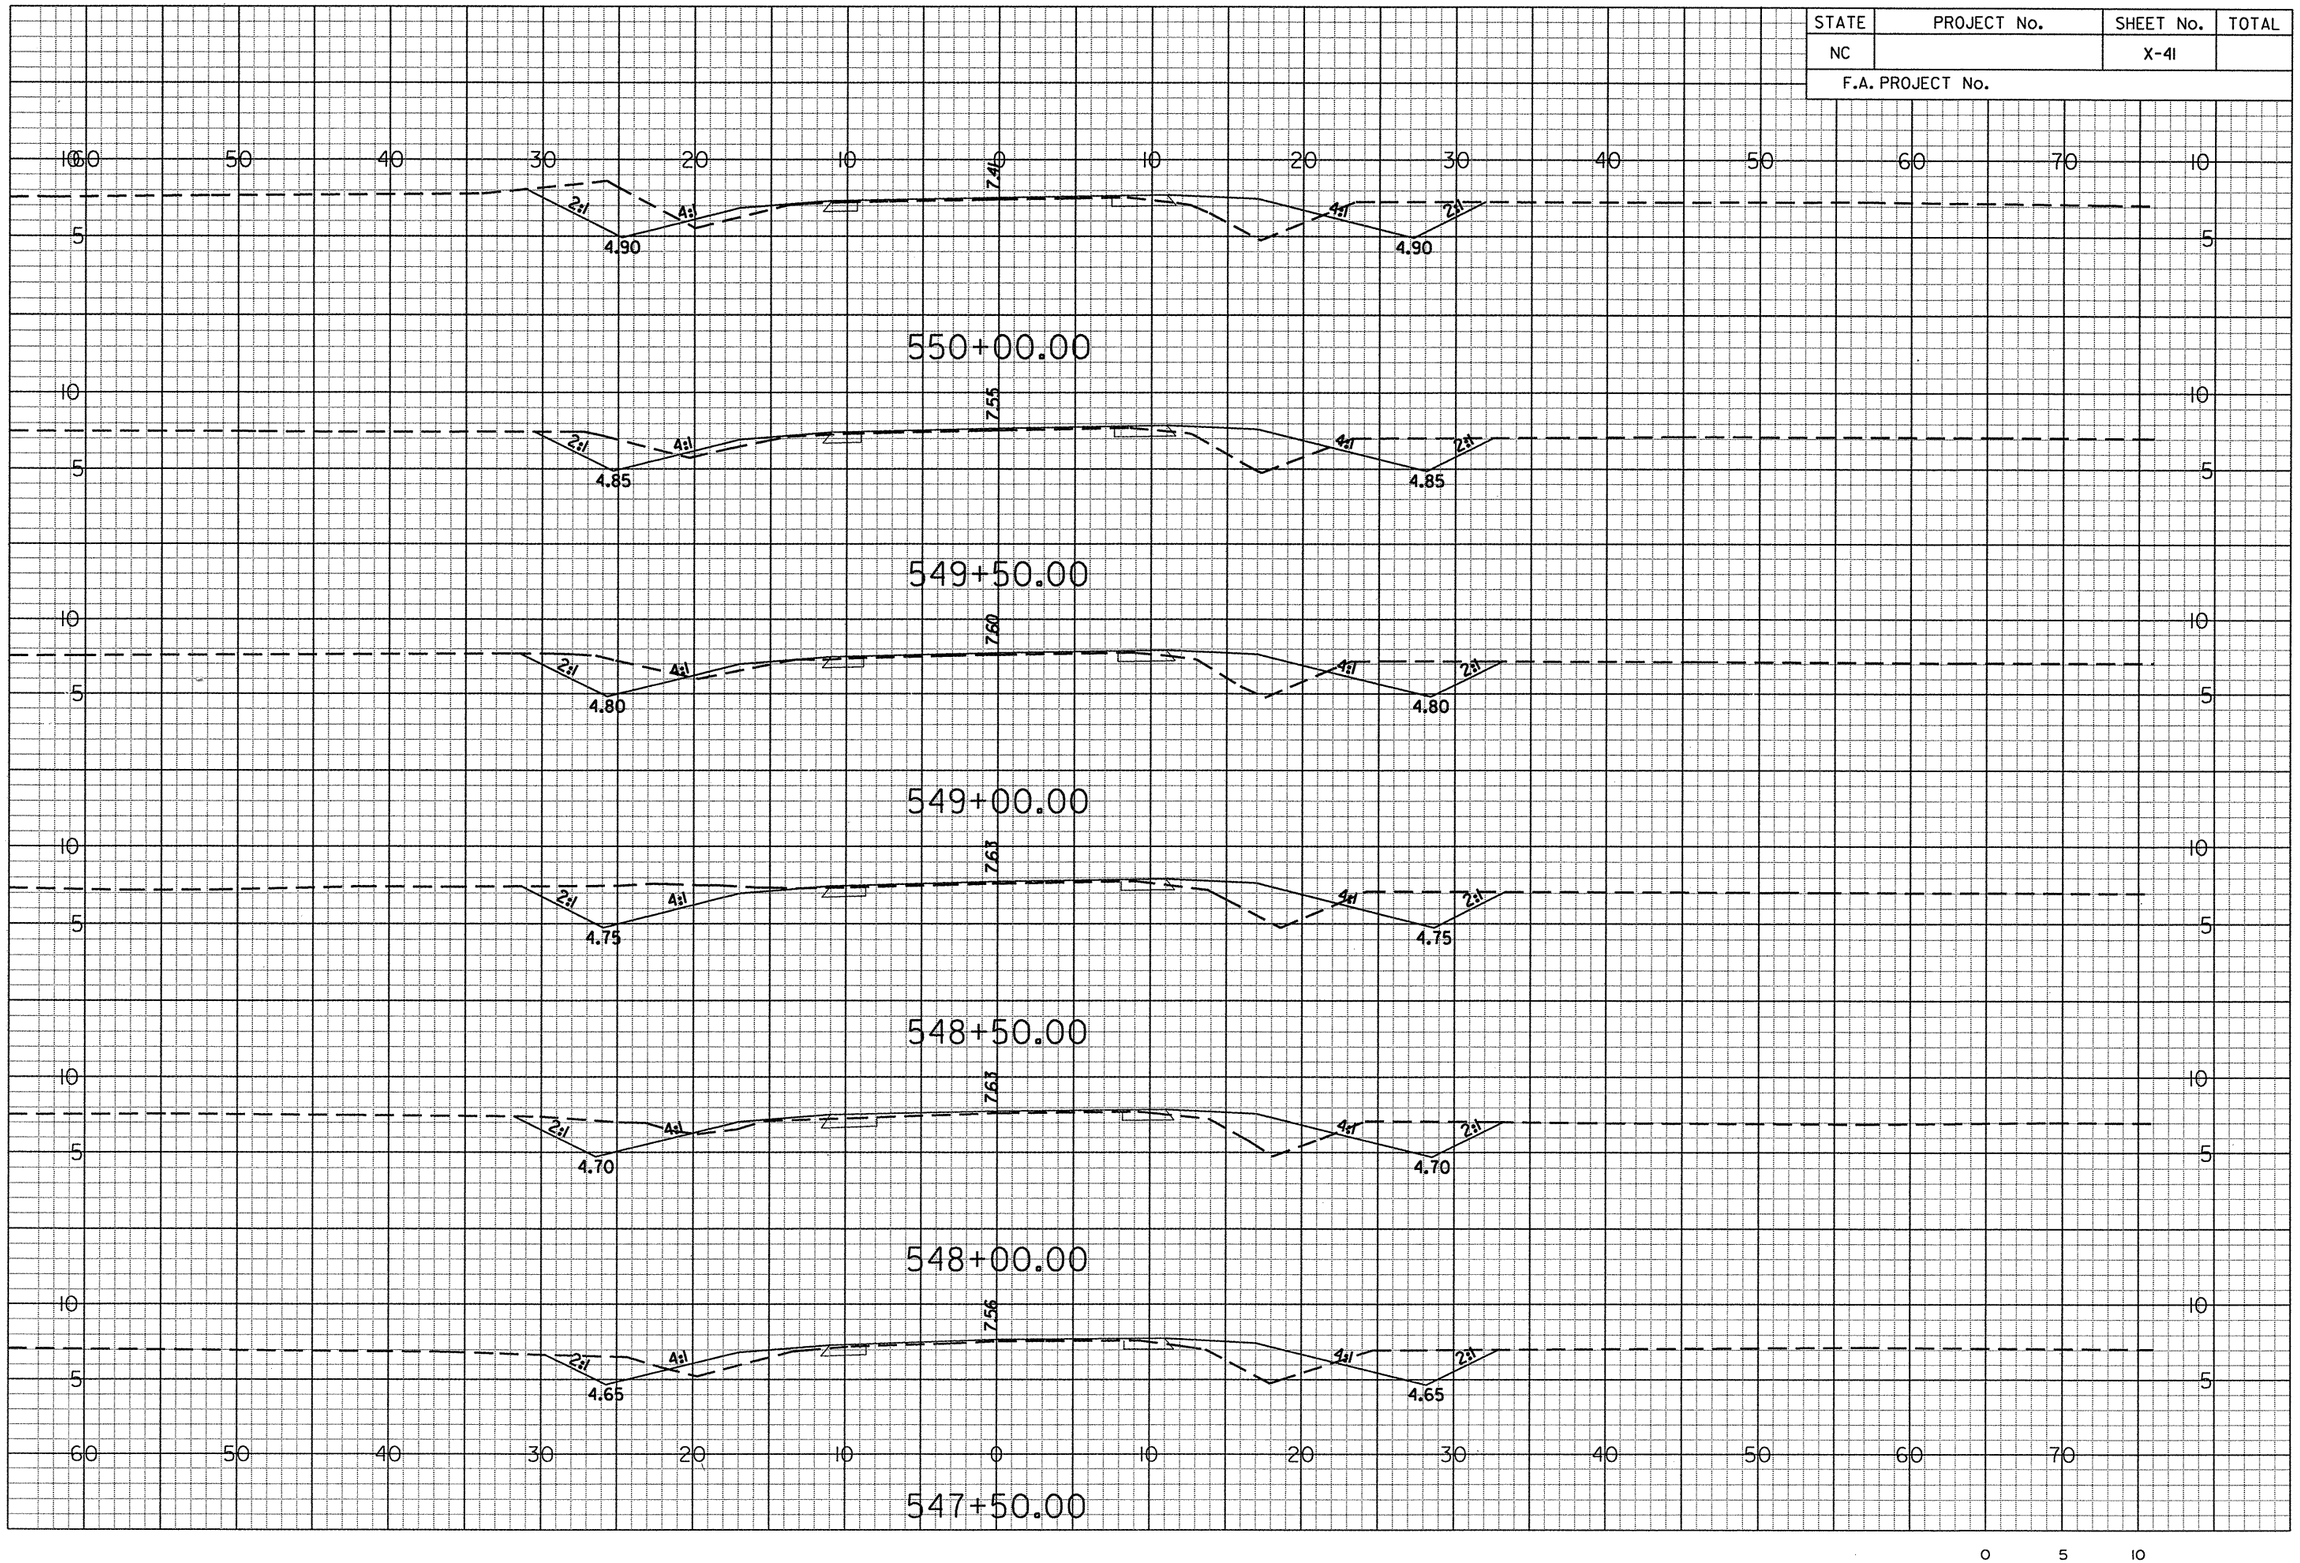

g:\projects\20344\r-4429c\cadd\r4429c_xsecloy2.dgn
••pr f••
6/14/2006

STATE	PROJECT No.	SHEET No.	TOTAL
NC		X-42	
F.A. PROJECT No.			

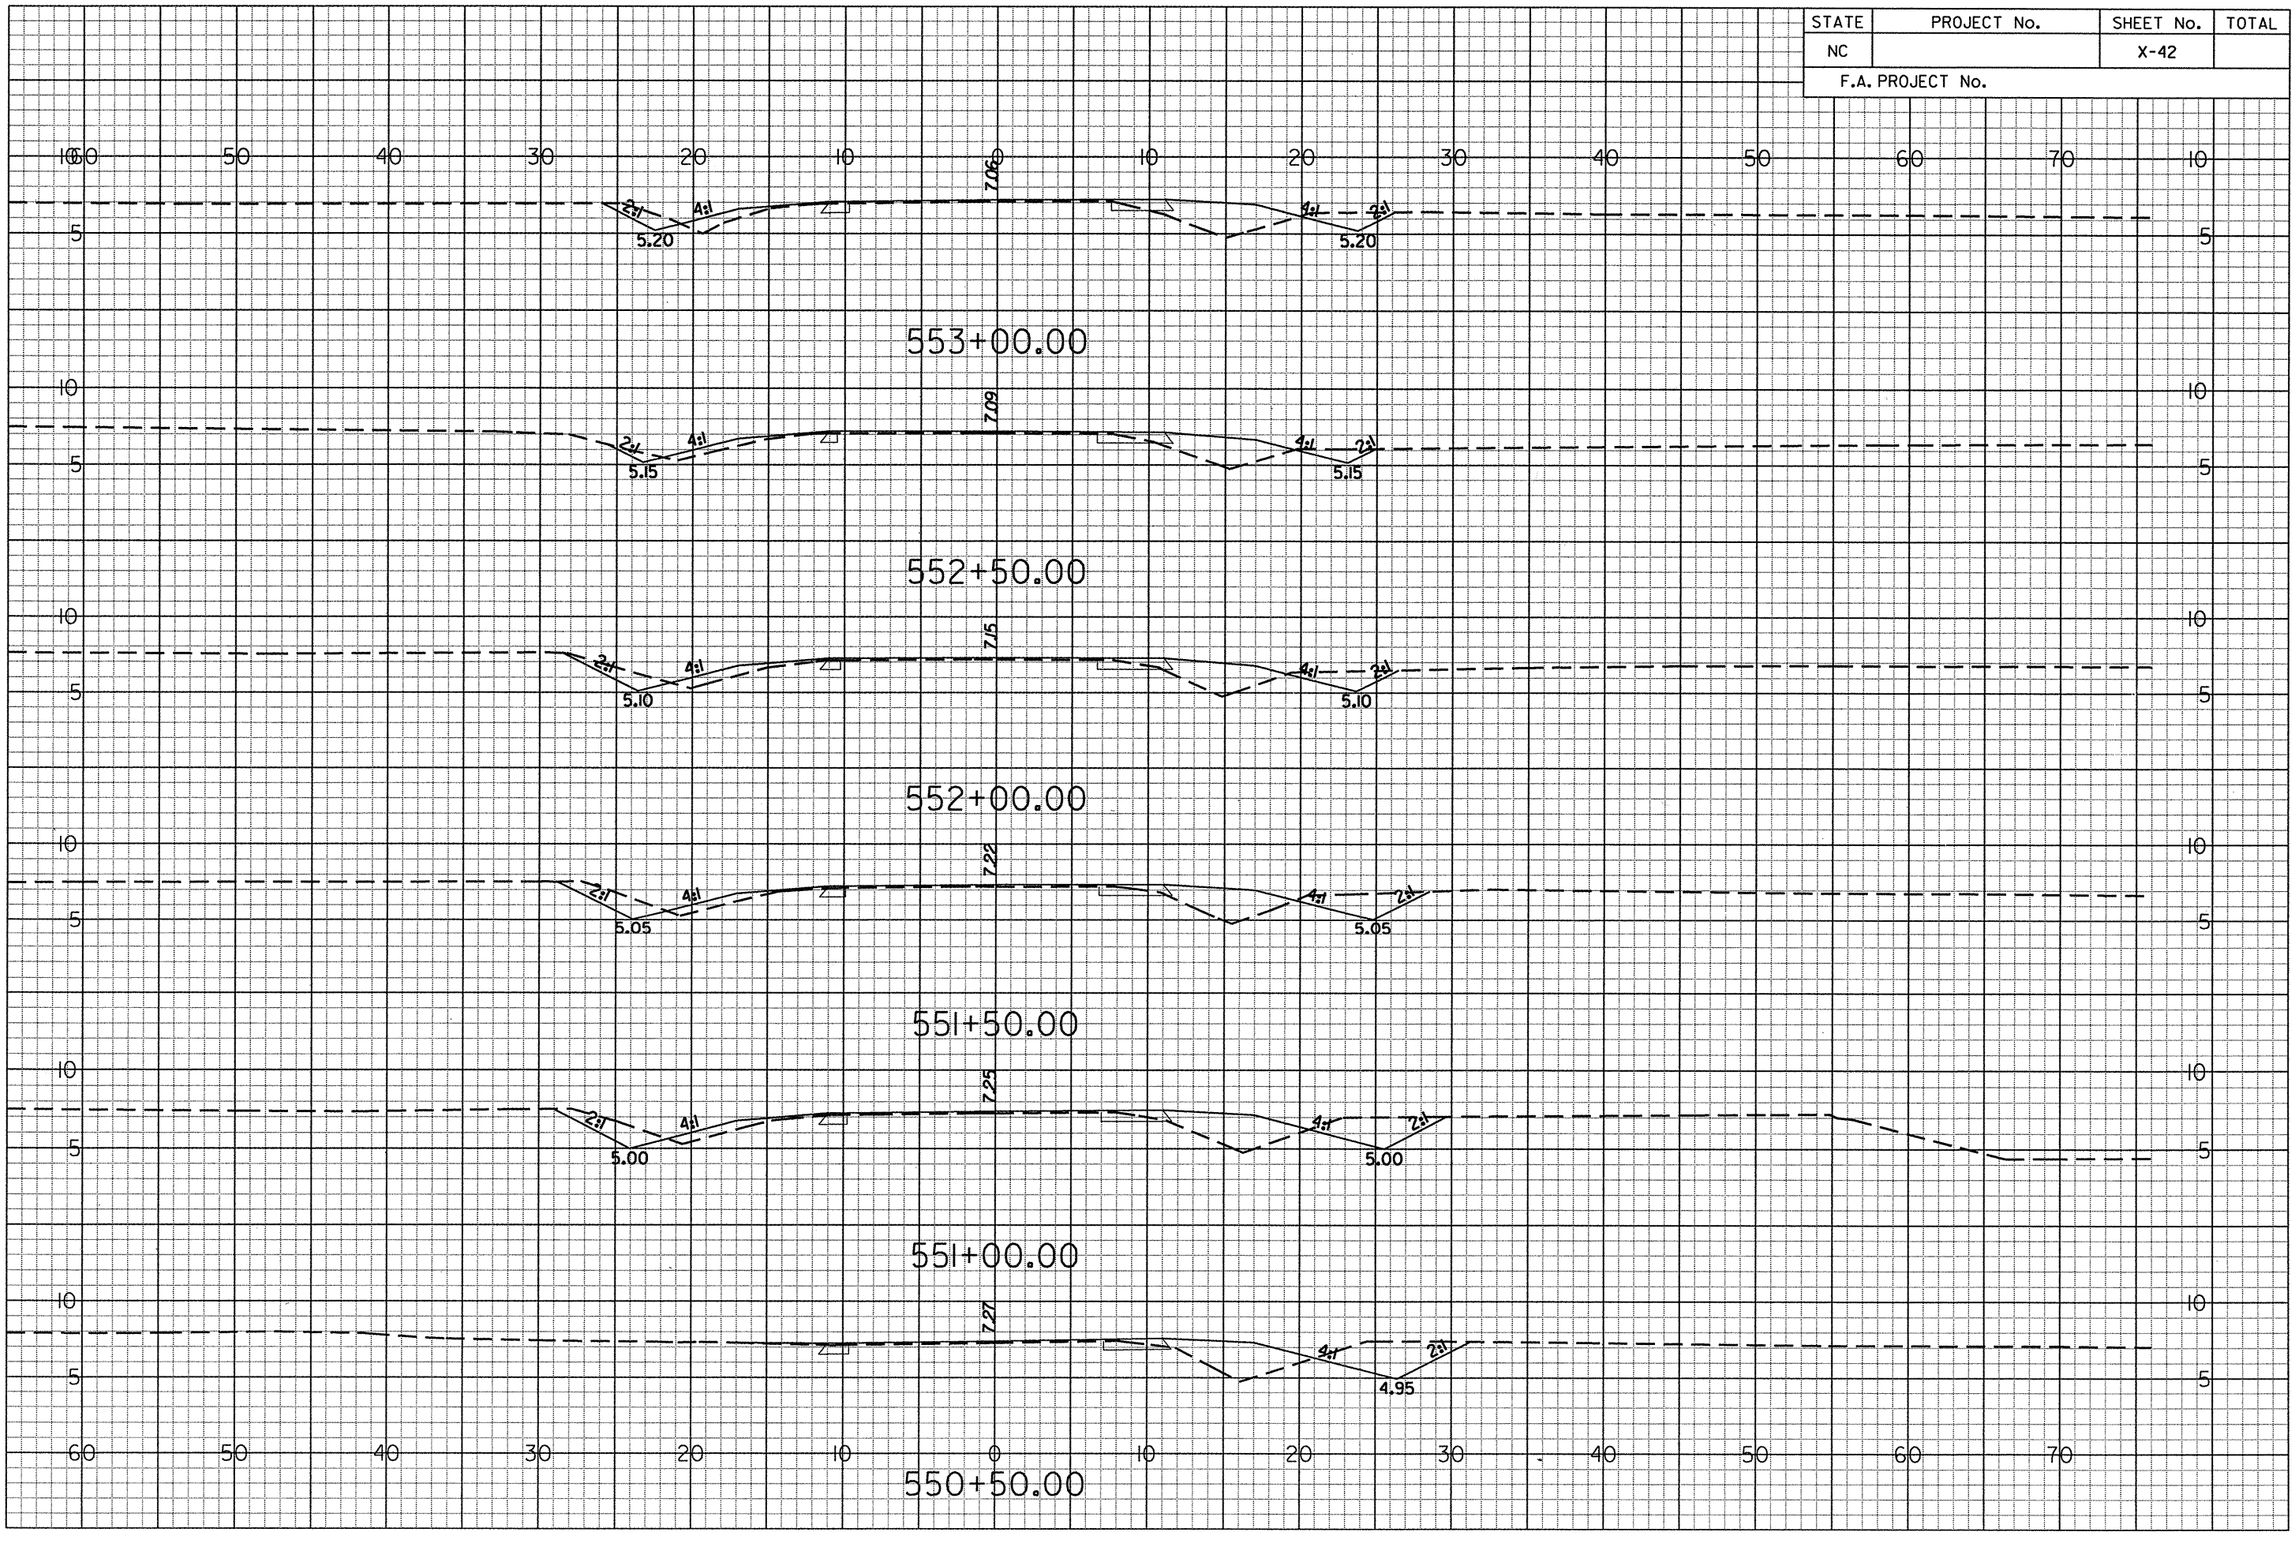

0 5 10

g:\projects\20344\r-4429c\cadd\r4429c_xsecloy2.dgn
prf
6/14/2006

STATE	PROJECT No.	SHEET No.	TOTAL
NC		X-43	
F.A. PROJECT No.			

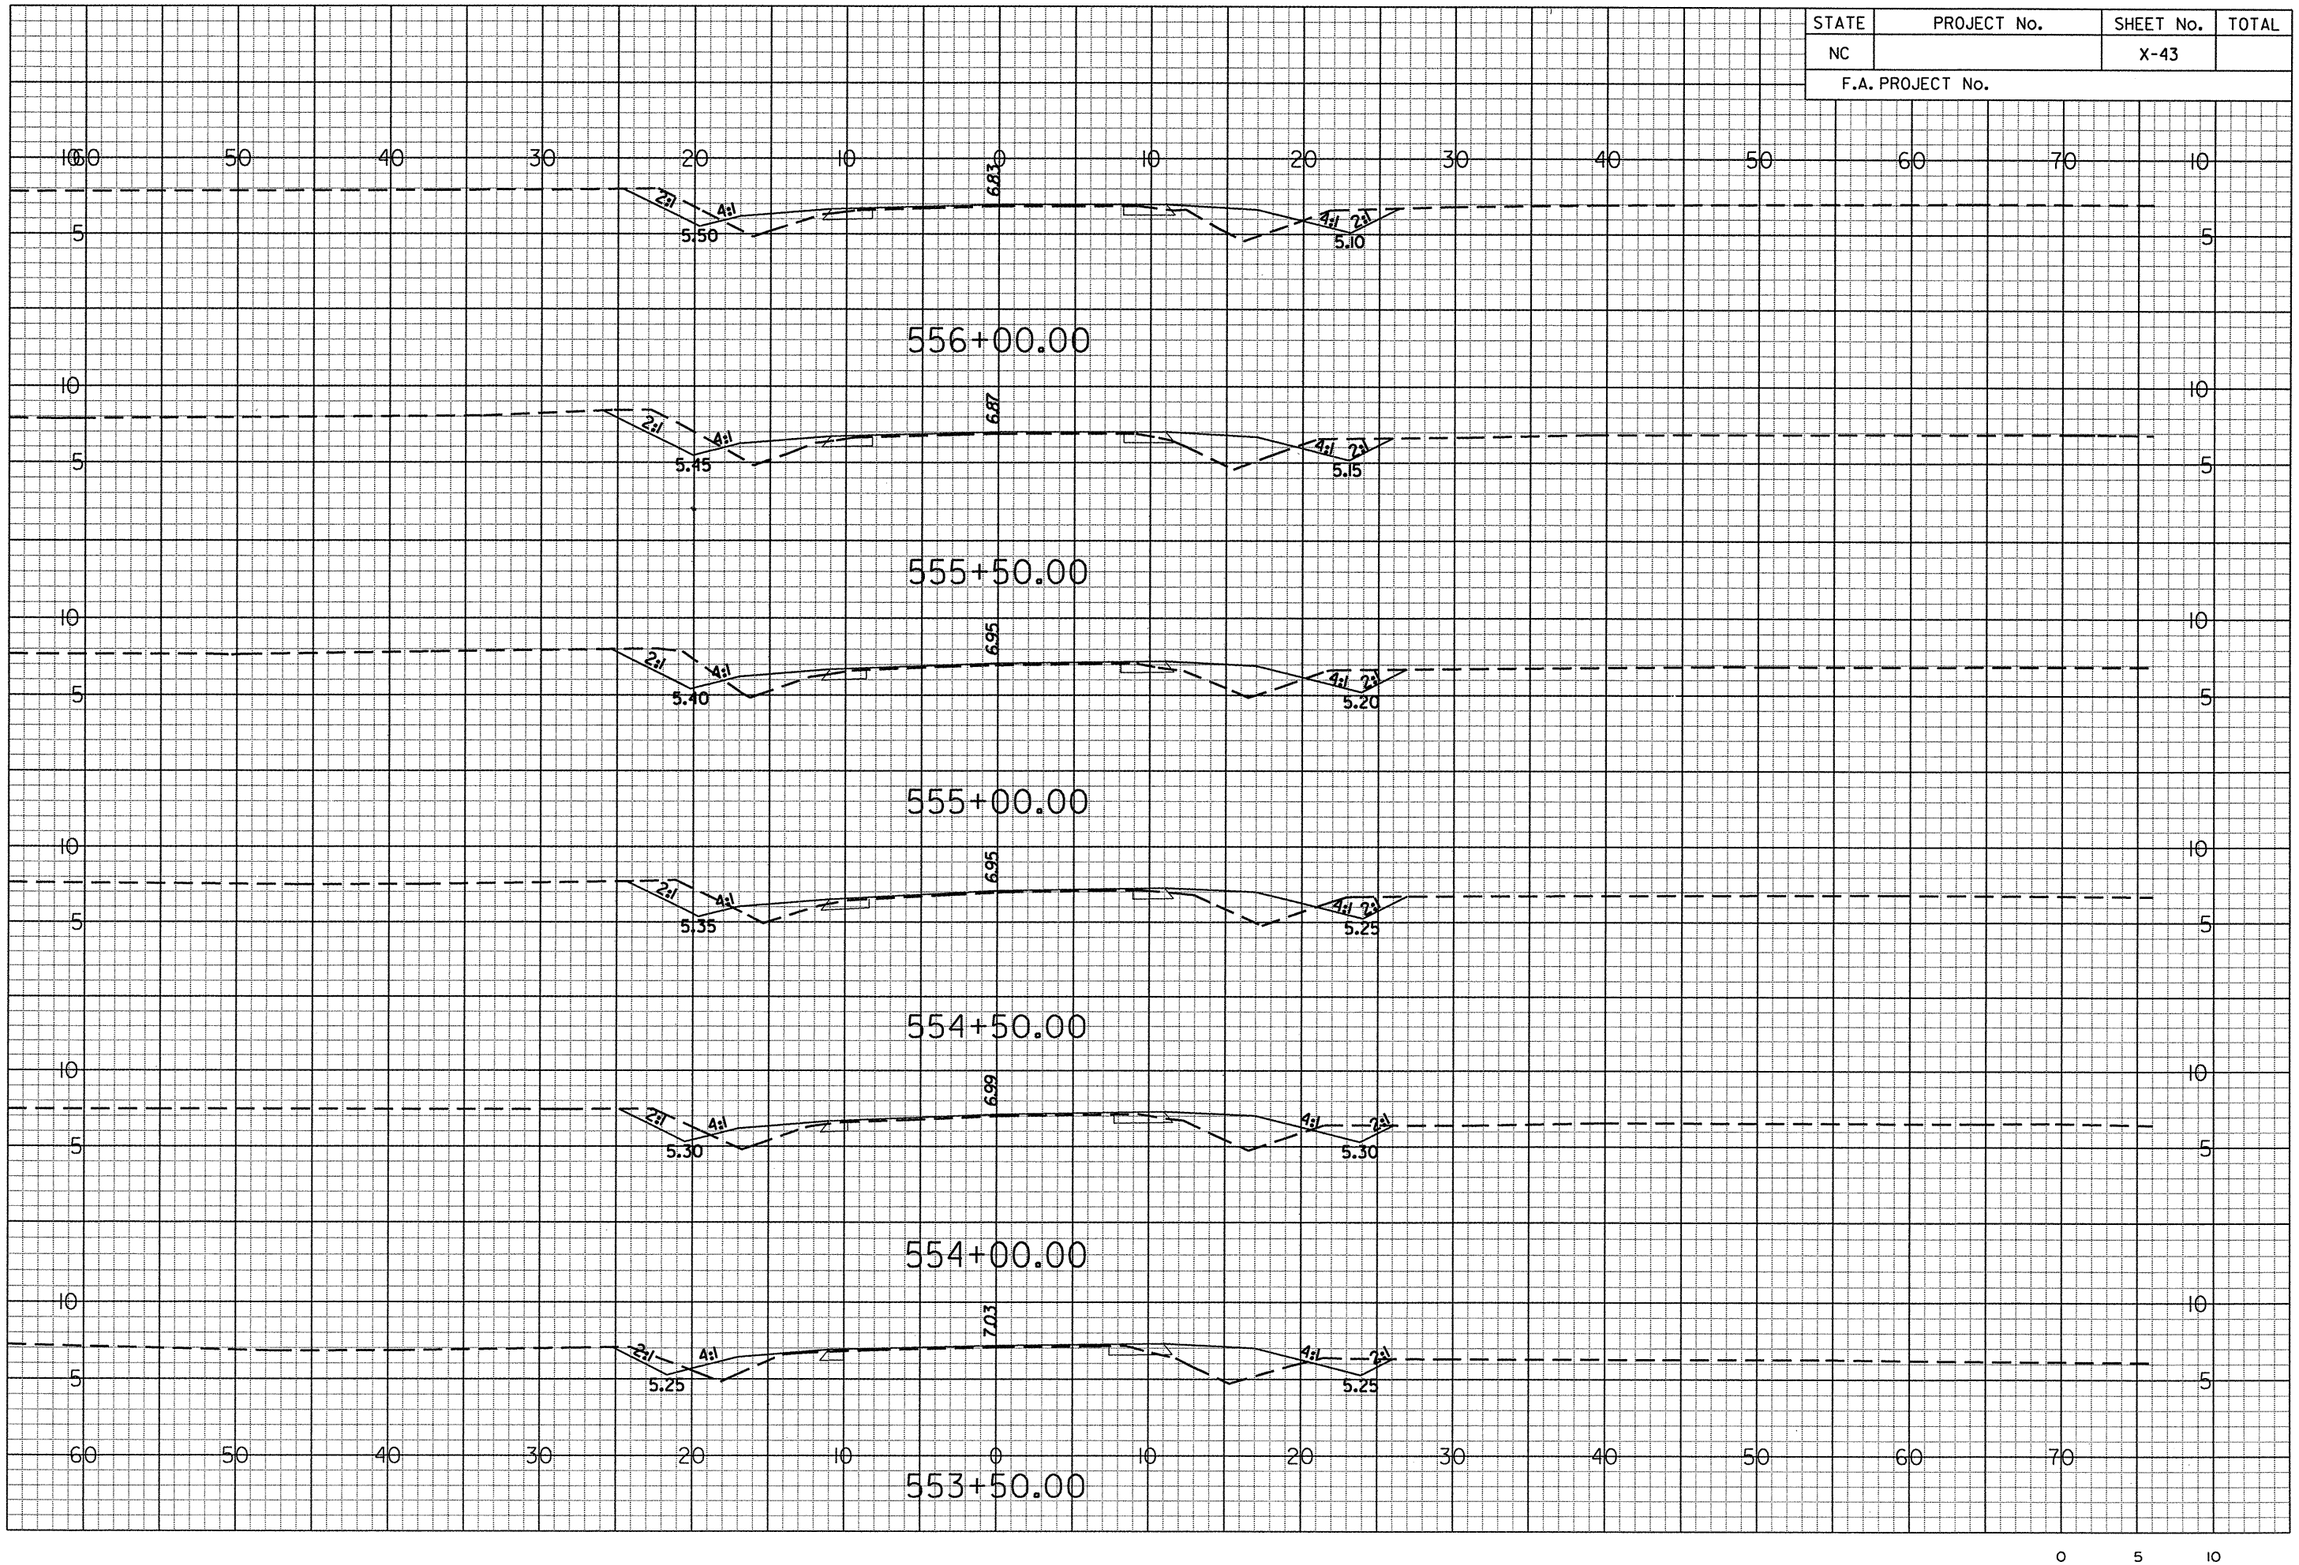

g:\projects\20344\r-4429c\cadd\r-4429c_xsecday2.dgn
prf
6/14/2006

STATE	PROJECT No.	SHEET No.	TOTAL
NC		X-44	
F.A. PROJECT No.			

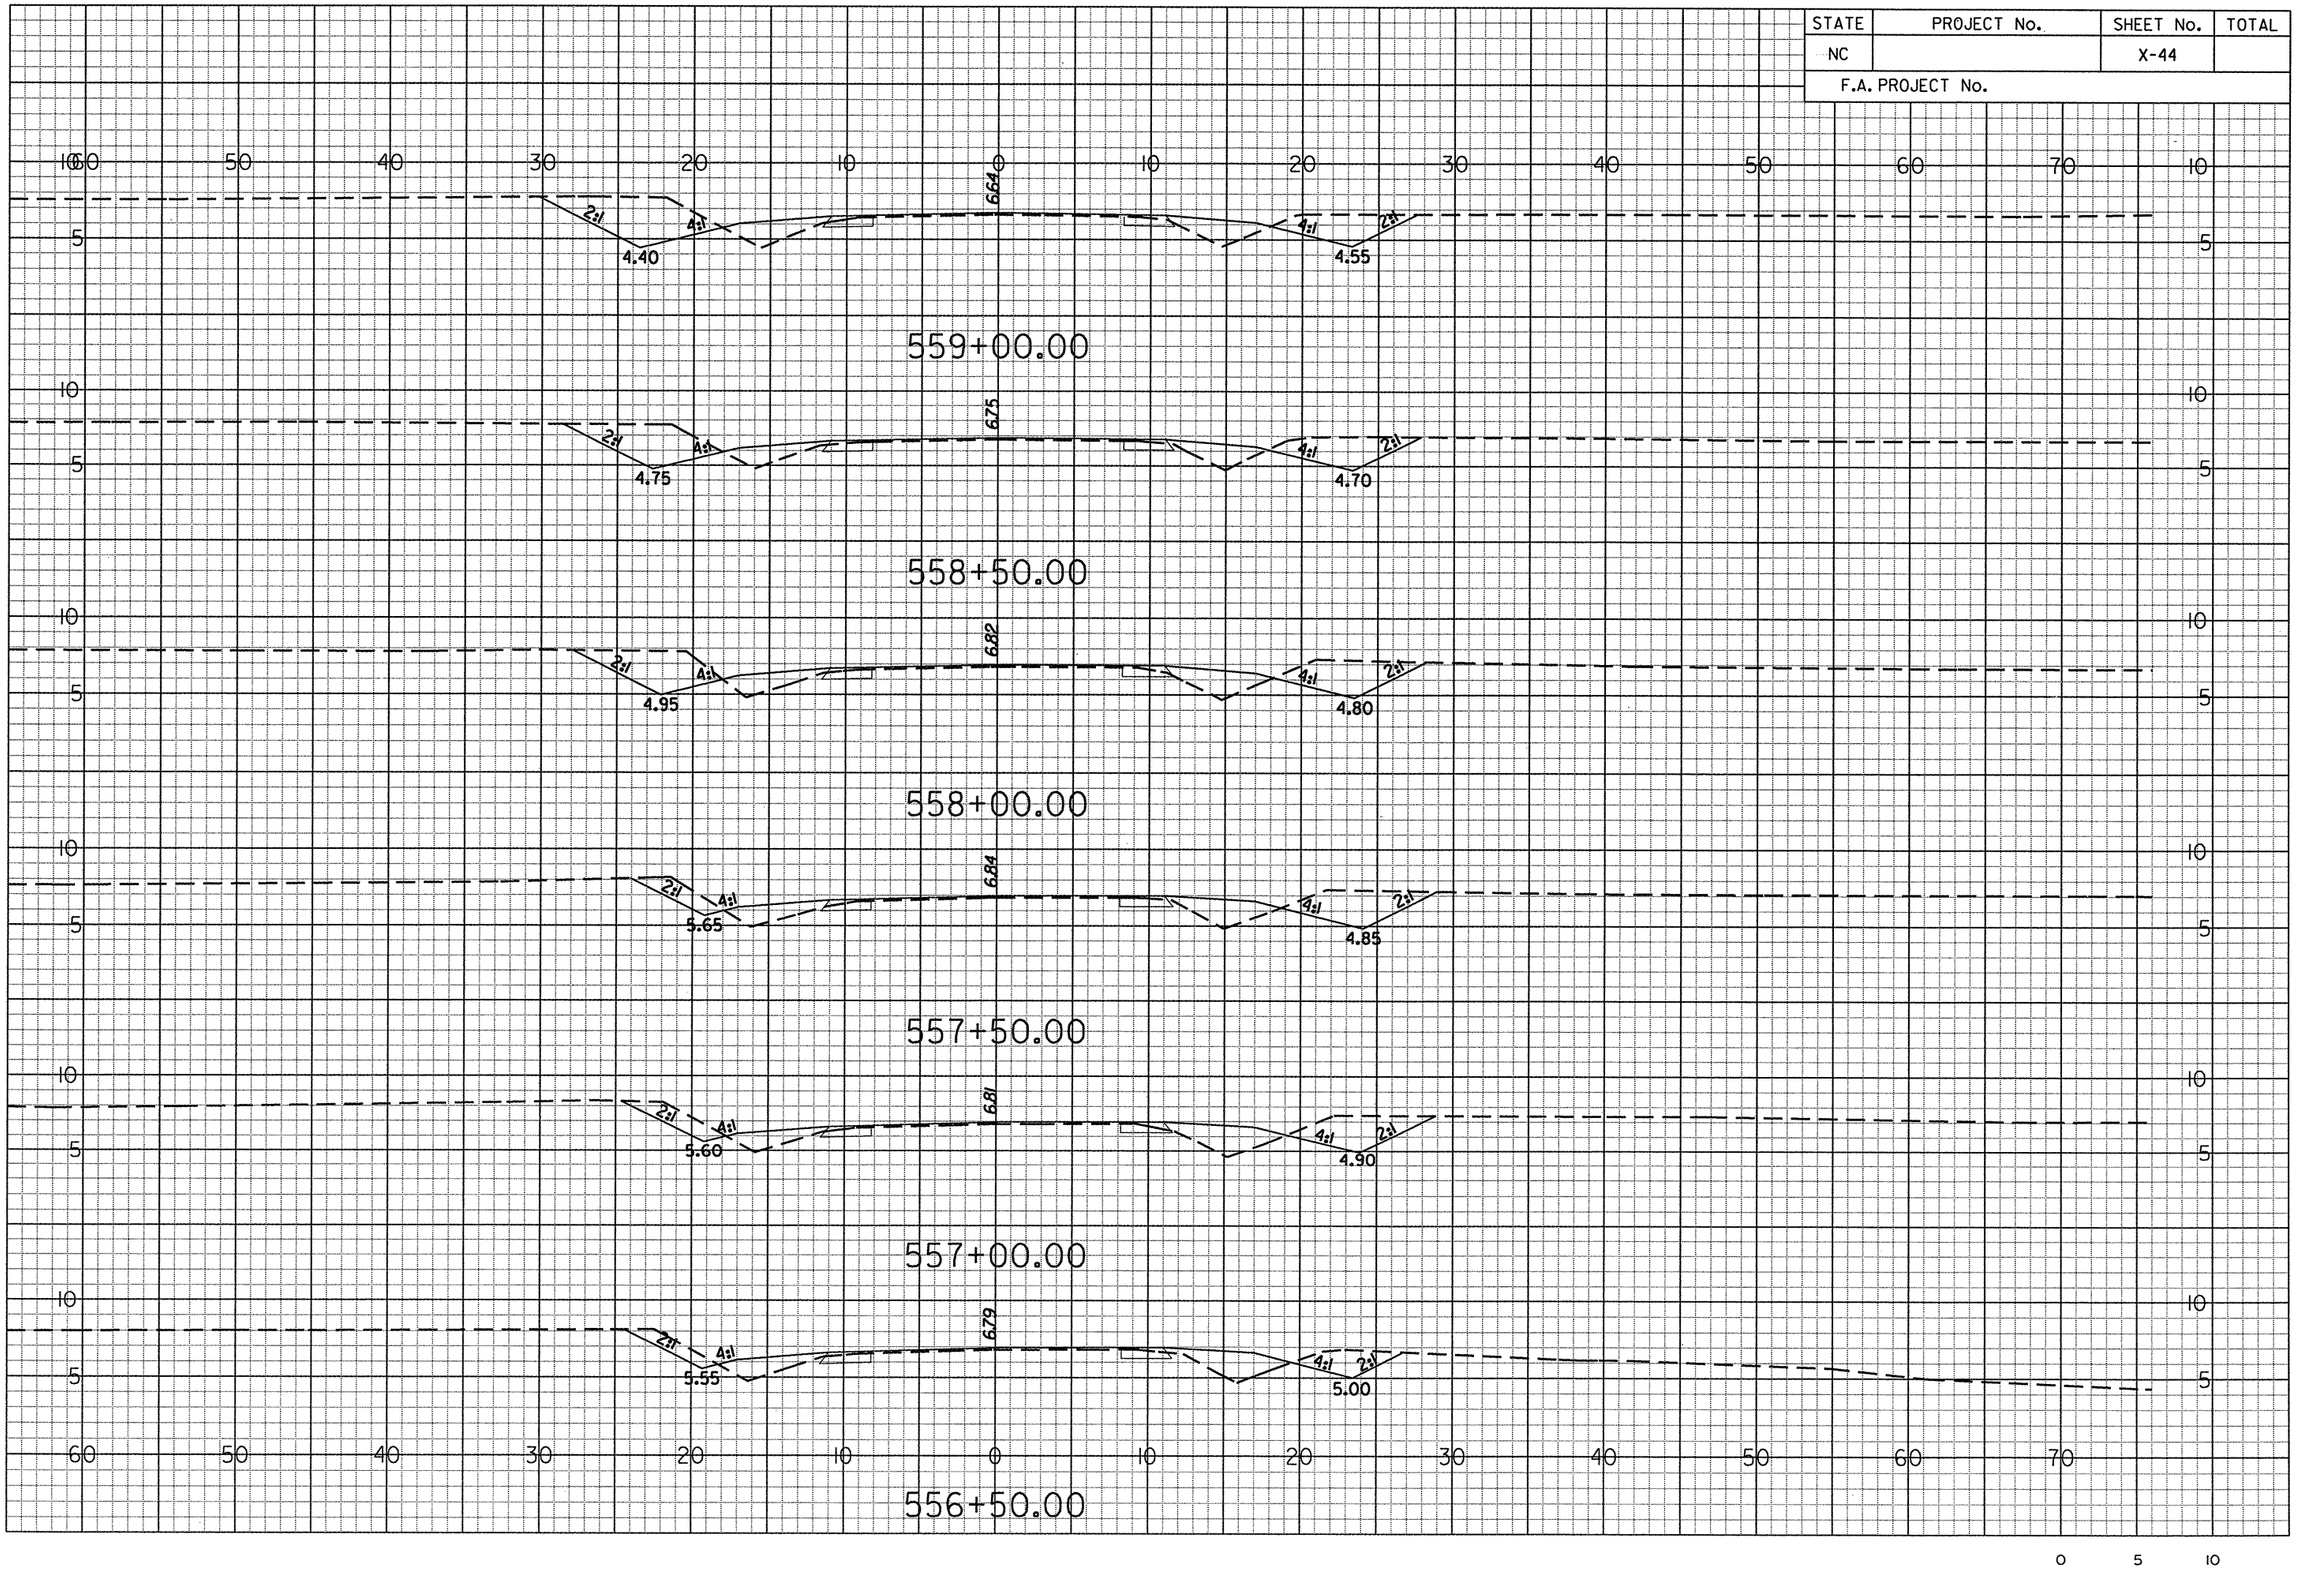

g:\projects\20344\r-4429c\cadd\r4429c_xseclay2.dgn
••pr-f••
6/14/2006

STATE	PROJECT No.	SHEET No.	TOTAL
NC		X-45	
F.A. PROJECT No.			

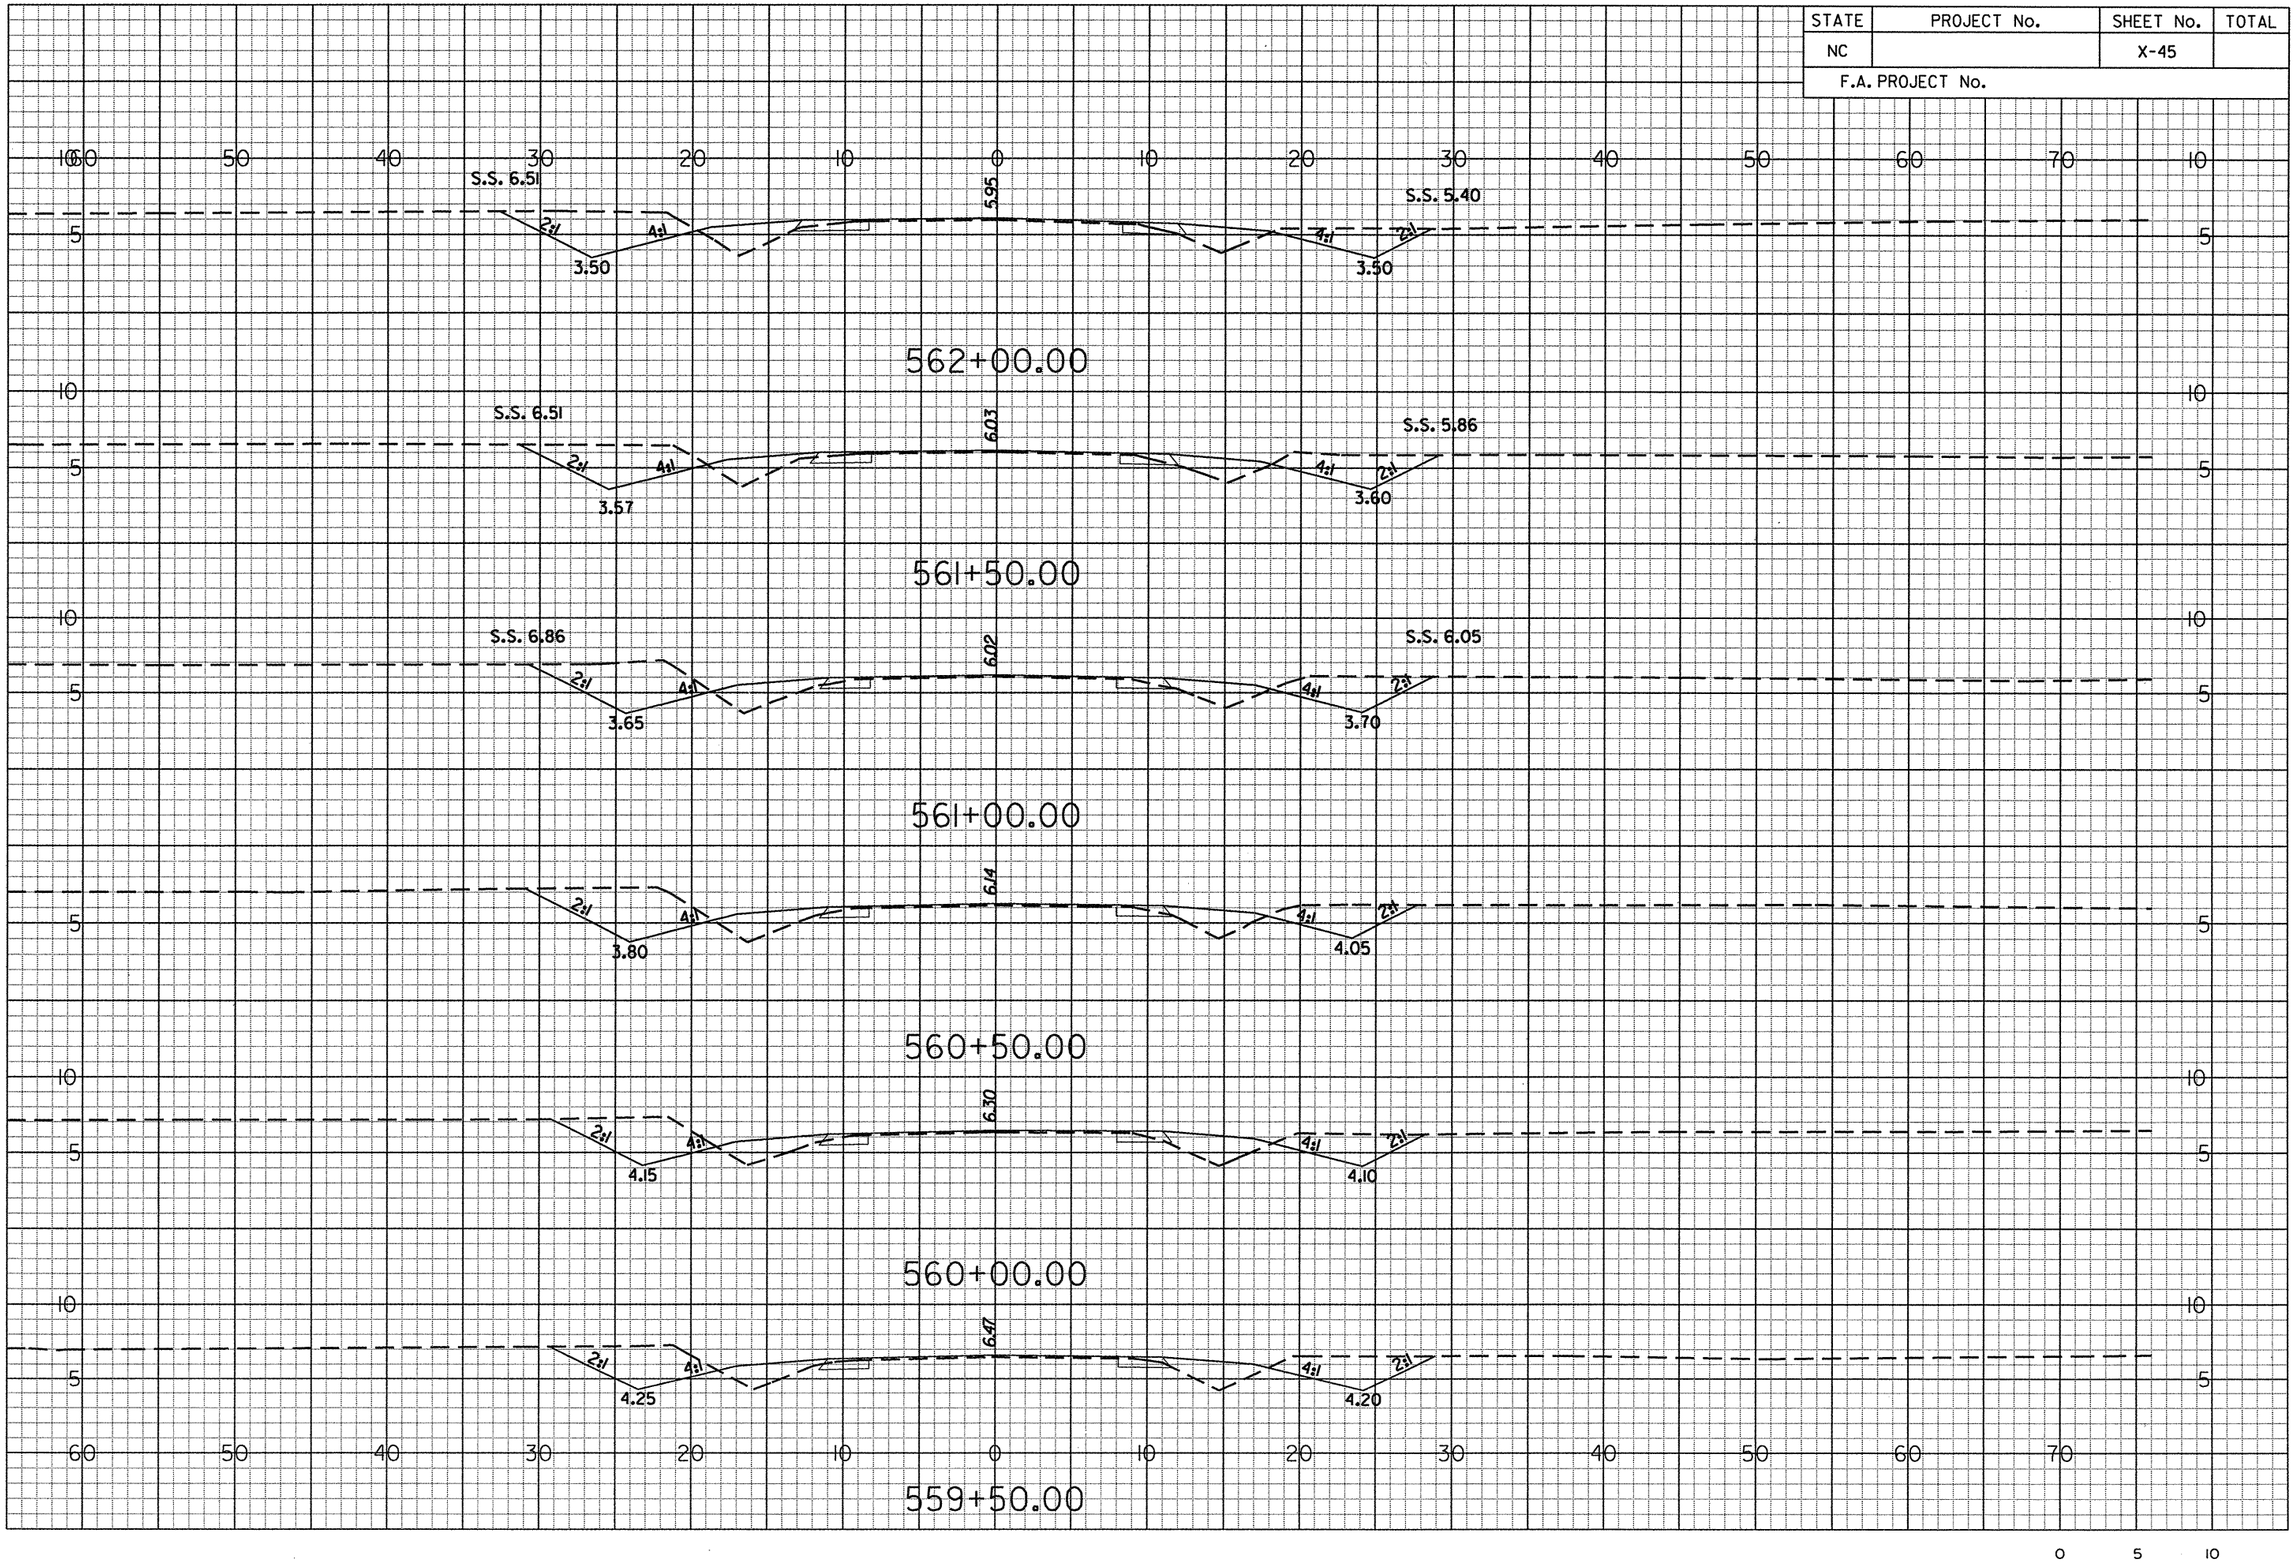

g:\projects\20344\r-4429c\cadd\r4429c_xseclay2.dgn
prf
6/14/2006

STATE	PROJECT No.	SHEET No.	TOTAL
NC		X-46	
F.A. PROJECT No.			

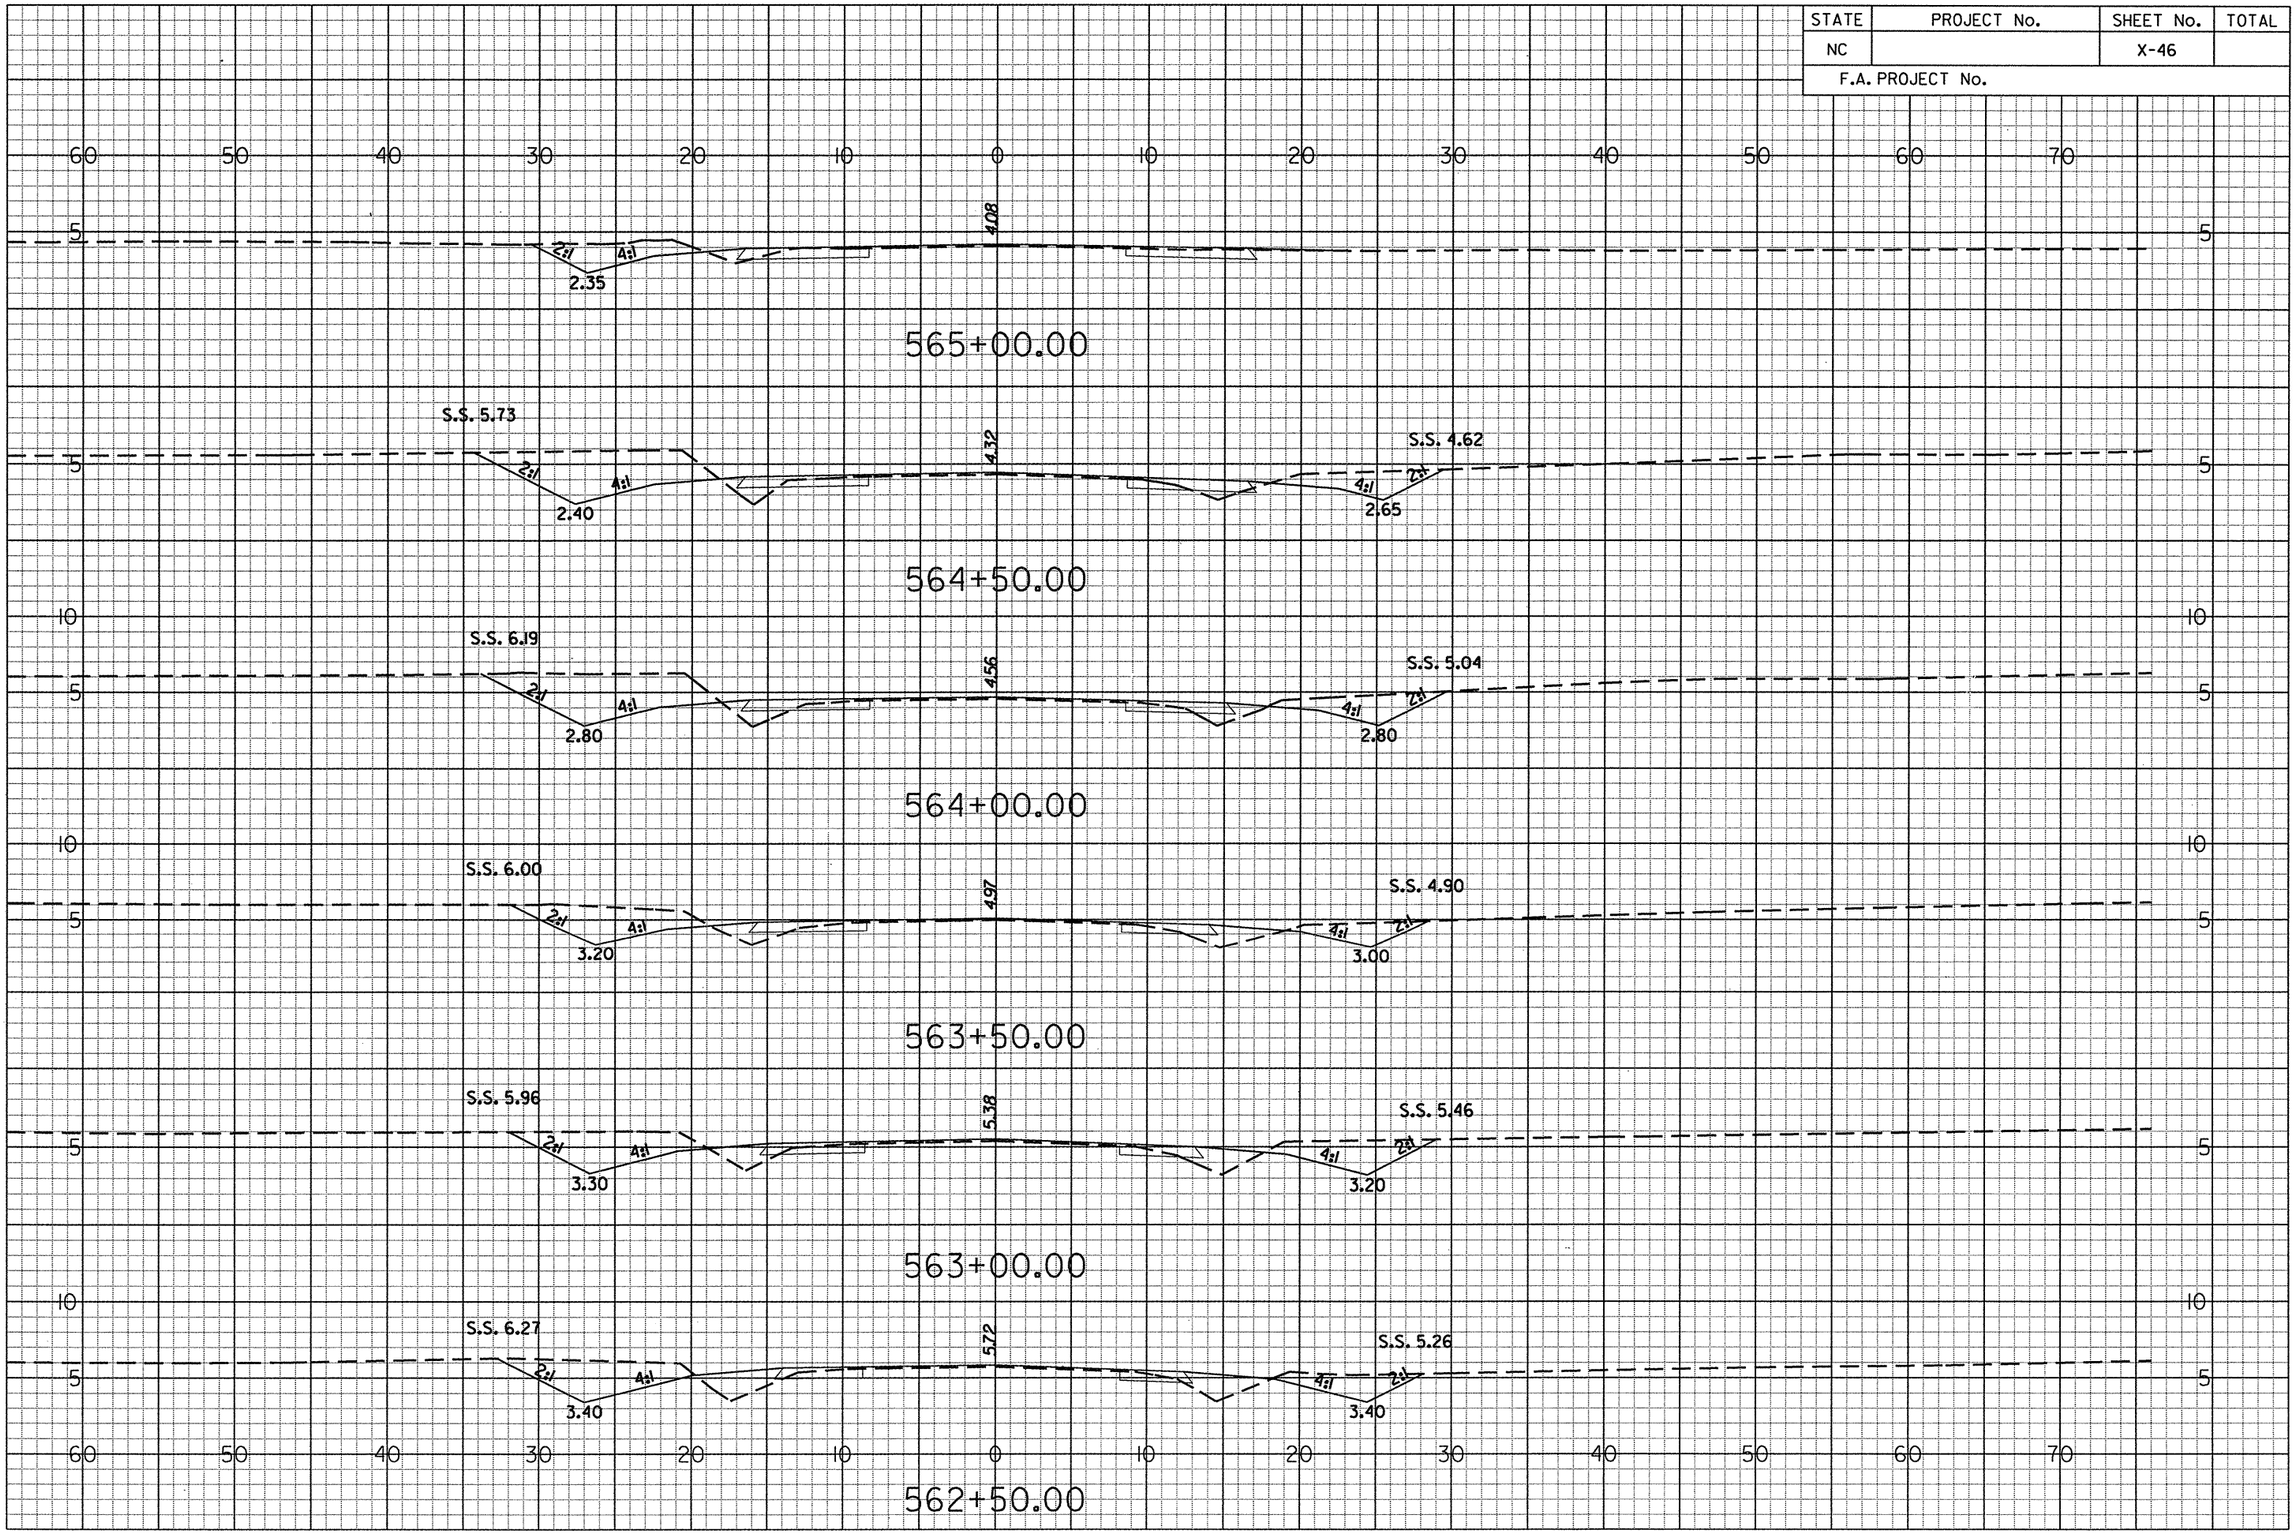

g:\projects\20344\r-4429c\cadd\r4429c_xseclay2.dgn
••prf••
6/14/2006

STATE	PROJECT No.	SHEET No.	TOTAL
NC		X-47	
F.A. PROJECT No.			

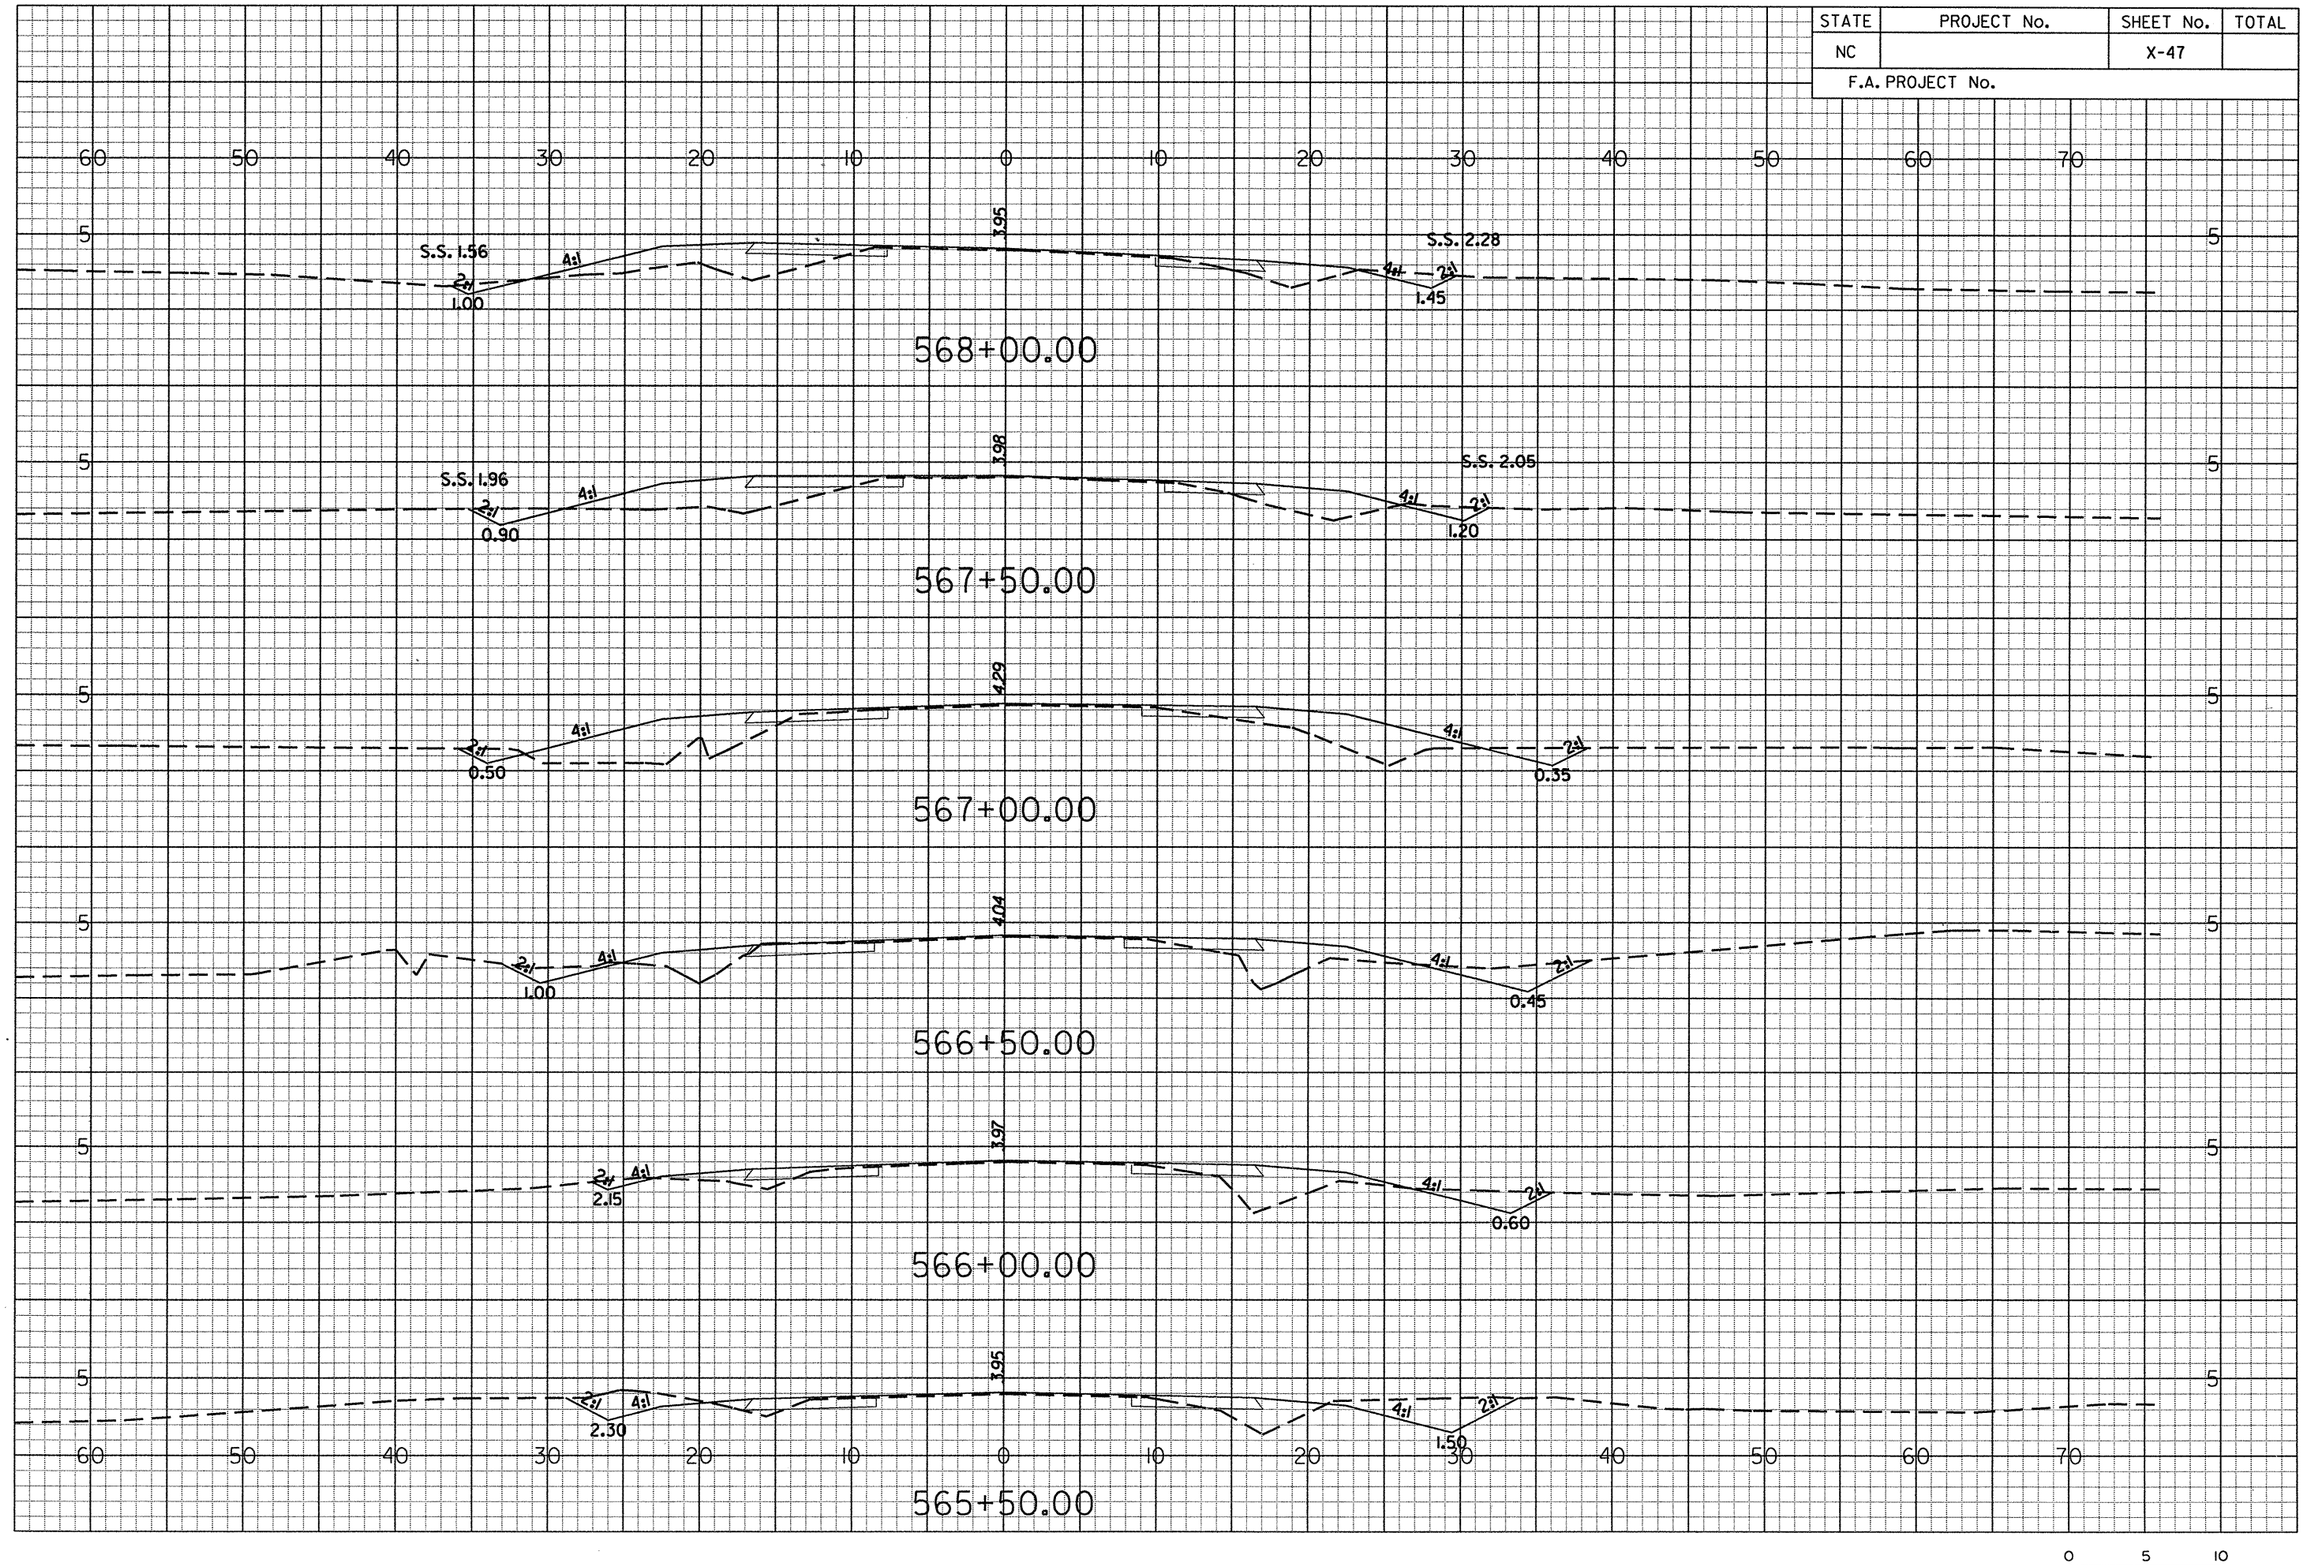

gi\projects\20344\r-4429c\cadd\r-4429c_xseclay2.dgn
••prf••
6/14/2006

STATE	PROJECT No.	SHEET No.	TOTAL
NC		X-48	
F.A. PROJECT No.			

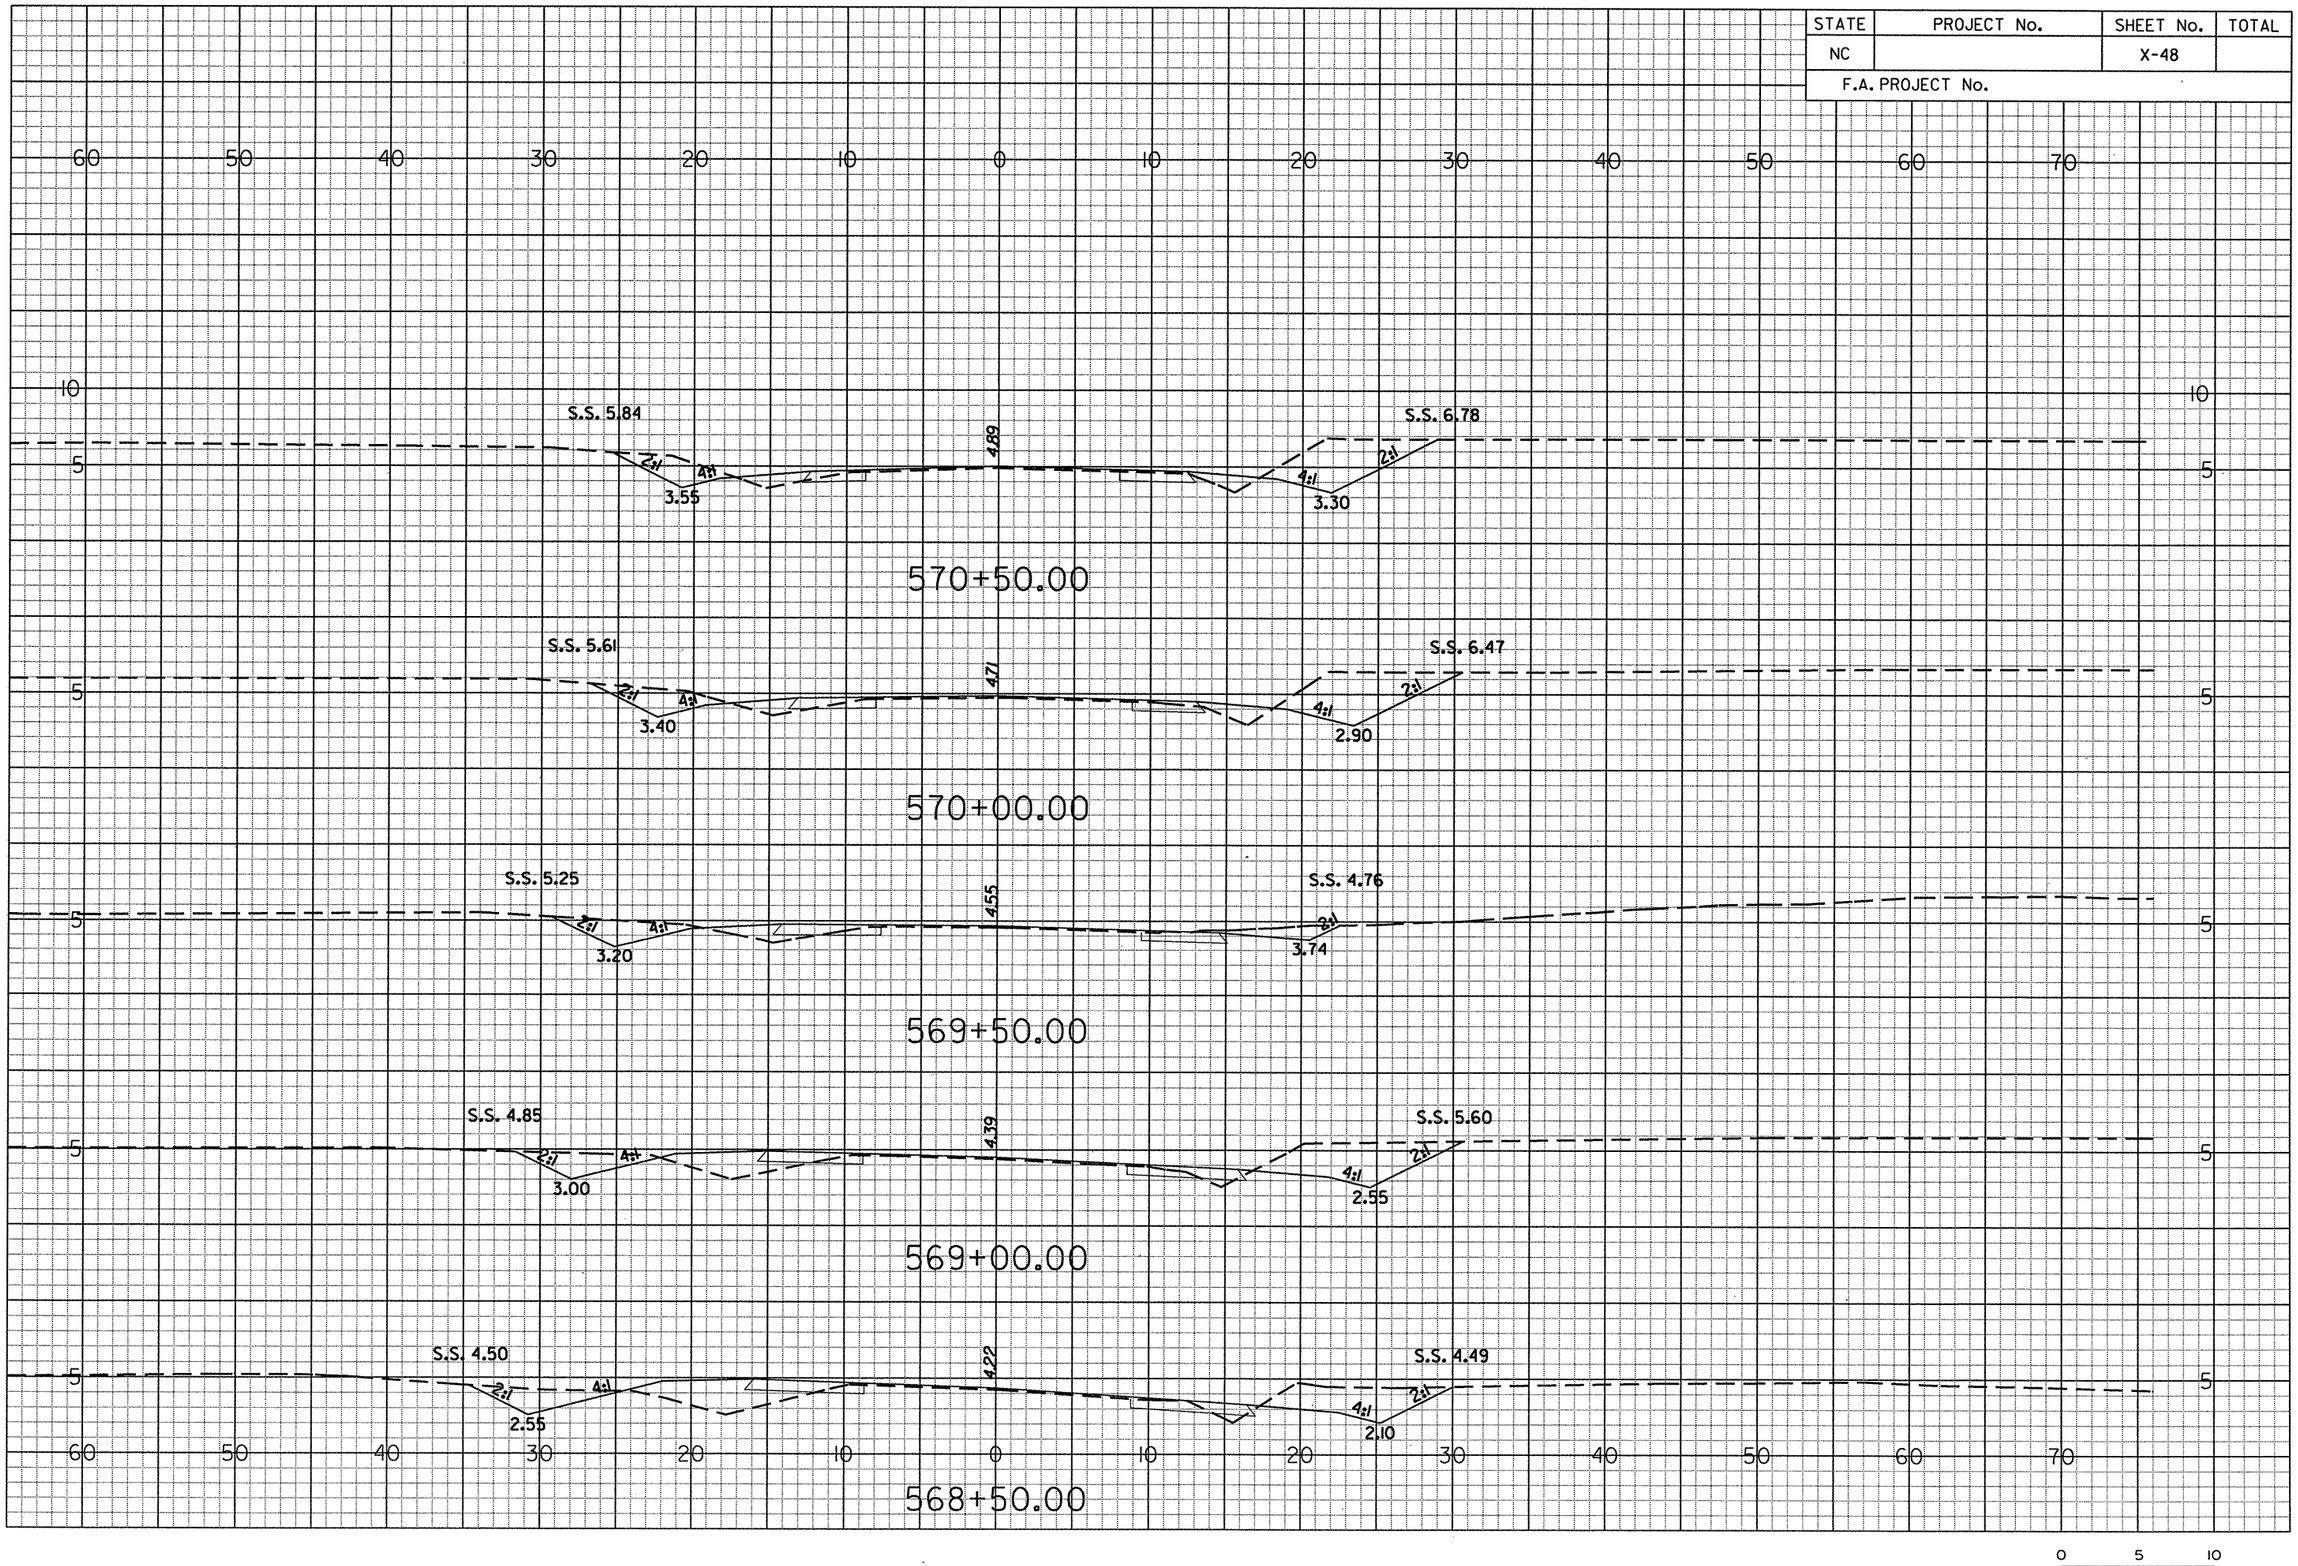

g:\projects\20344\r-4429c\cadd\r4429c_xsecloy2.dgn
••prf••
6/14/2006

STATE	PROJECT No.	SHEET No.	TOTAL
NC		X-49	
F.A. PROJECT No.			

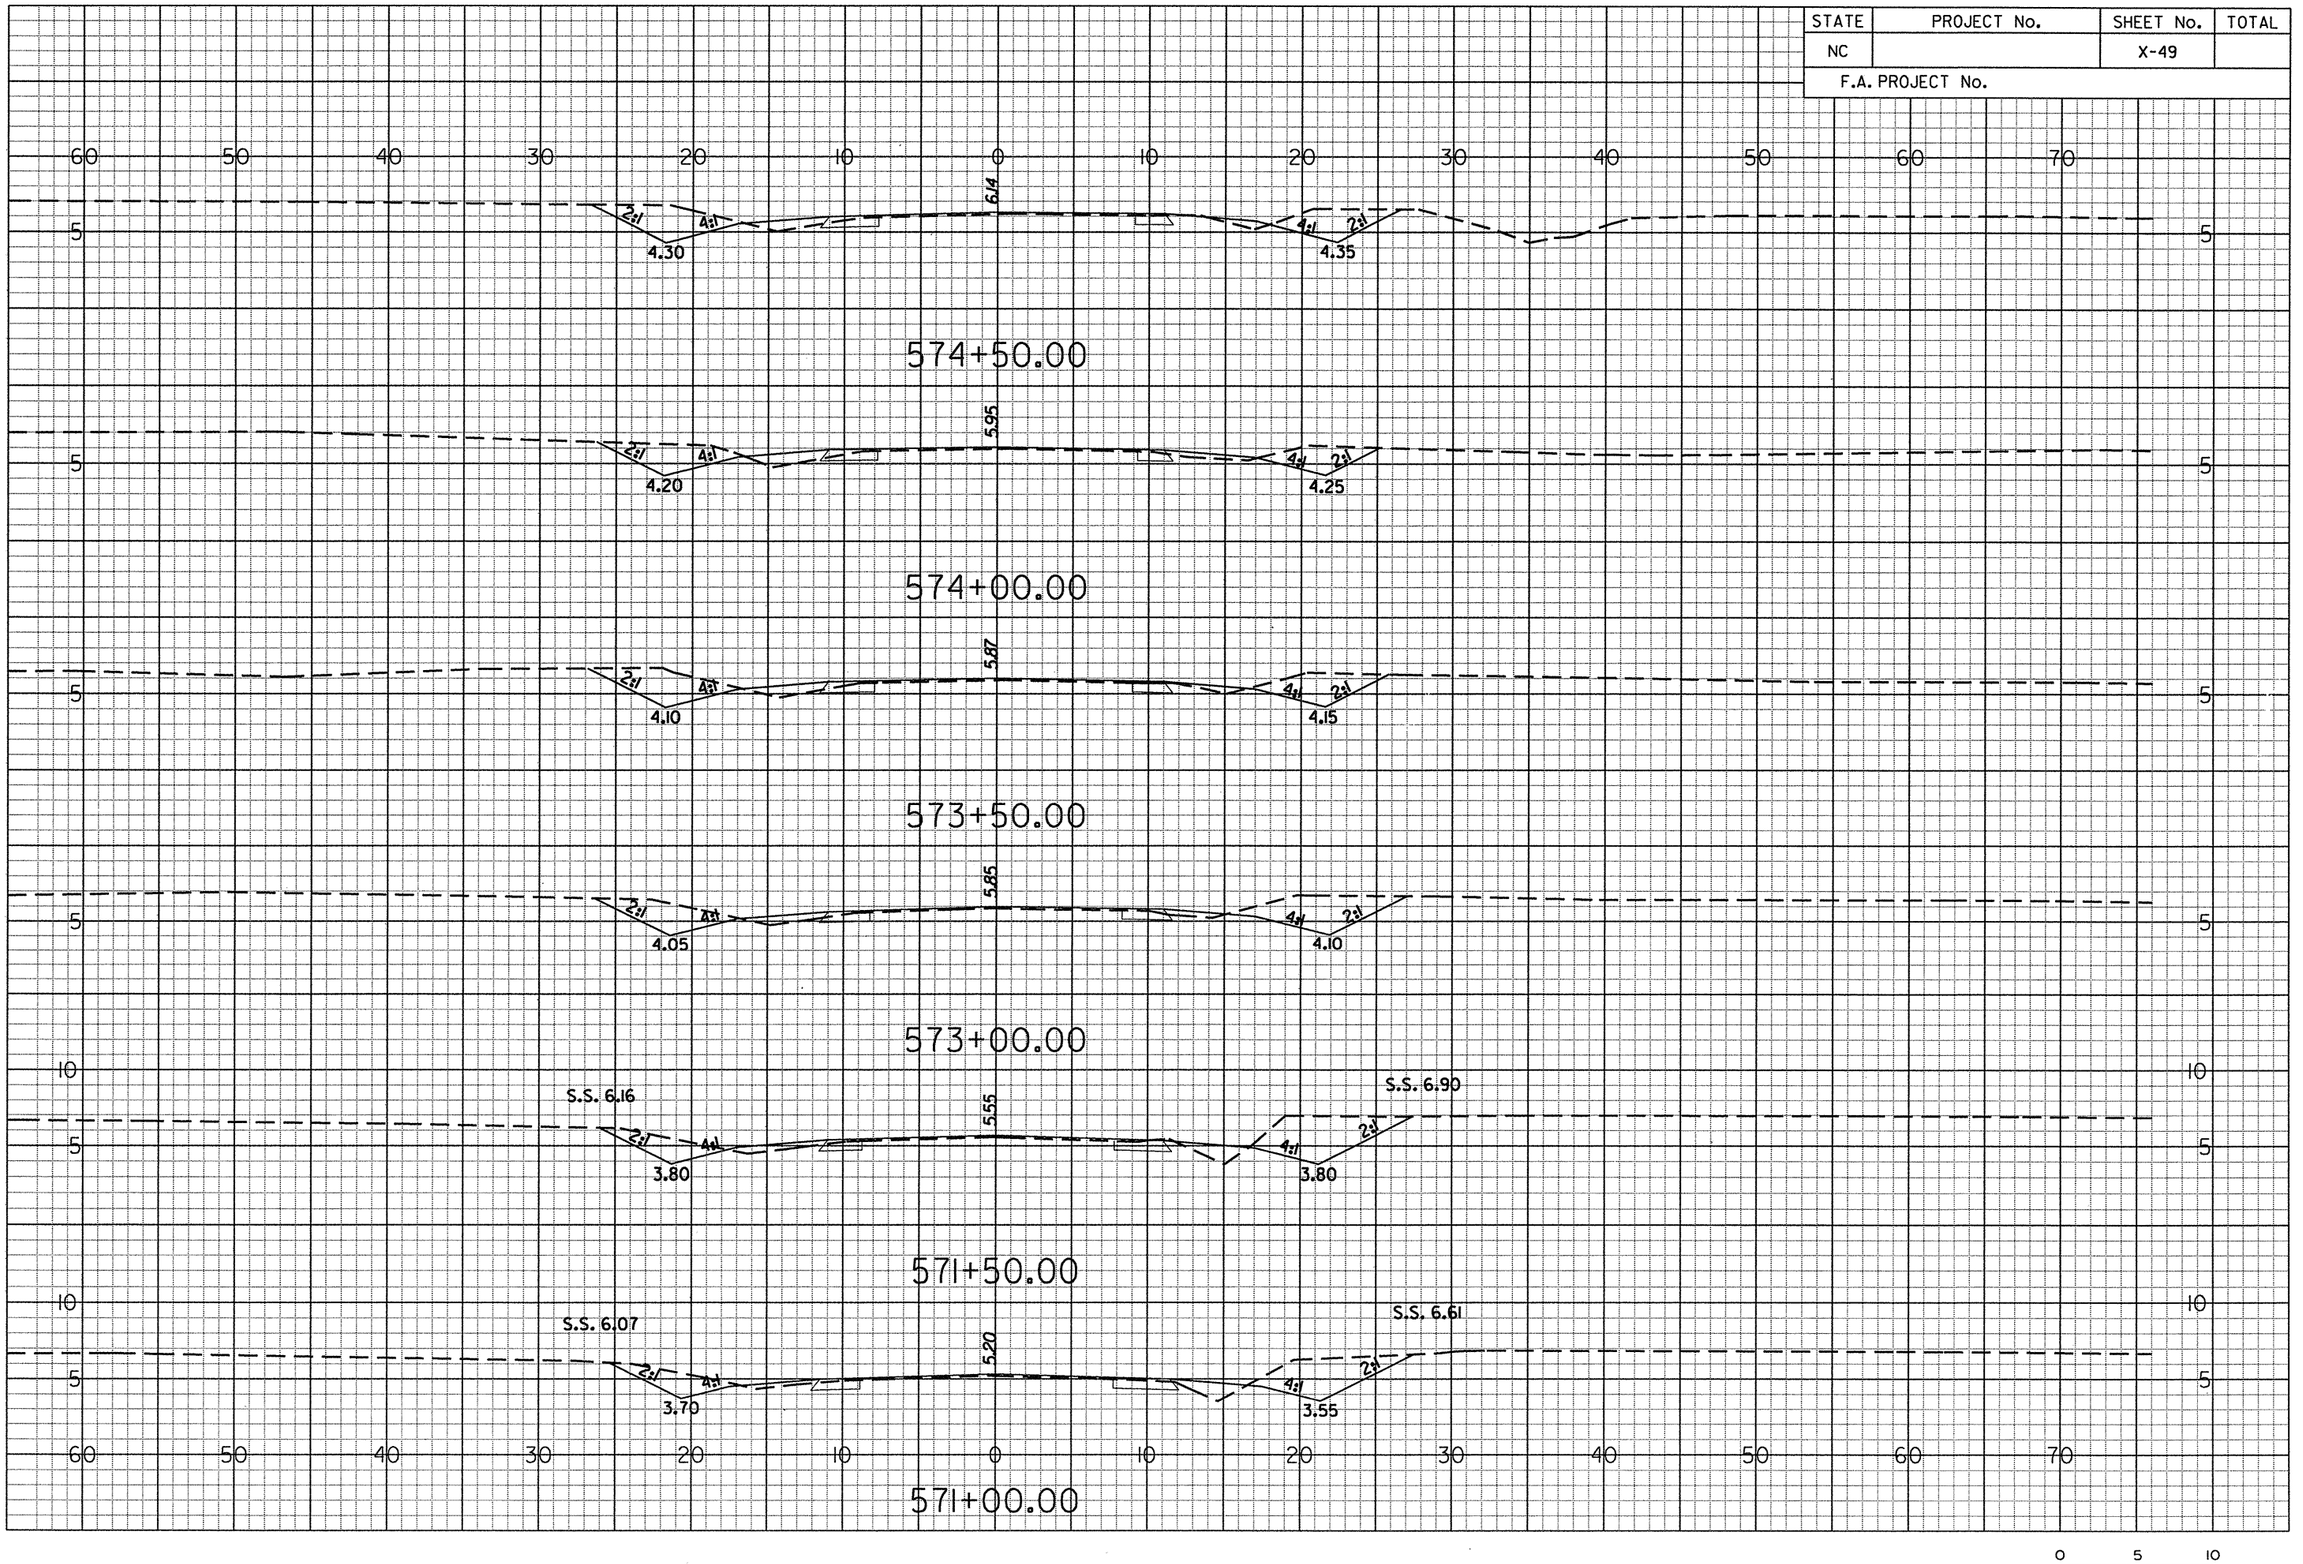

g:\projects\20344\r-4429c\cadd\r-4429c_xsecloy2.dgn
prf
6/14/2006

STATE	PROJECT No.	SHEET No.	TOTAL
NC		X-50	
F.A. PROJECT No.			

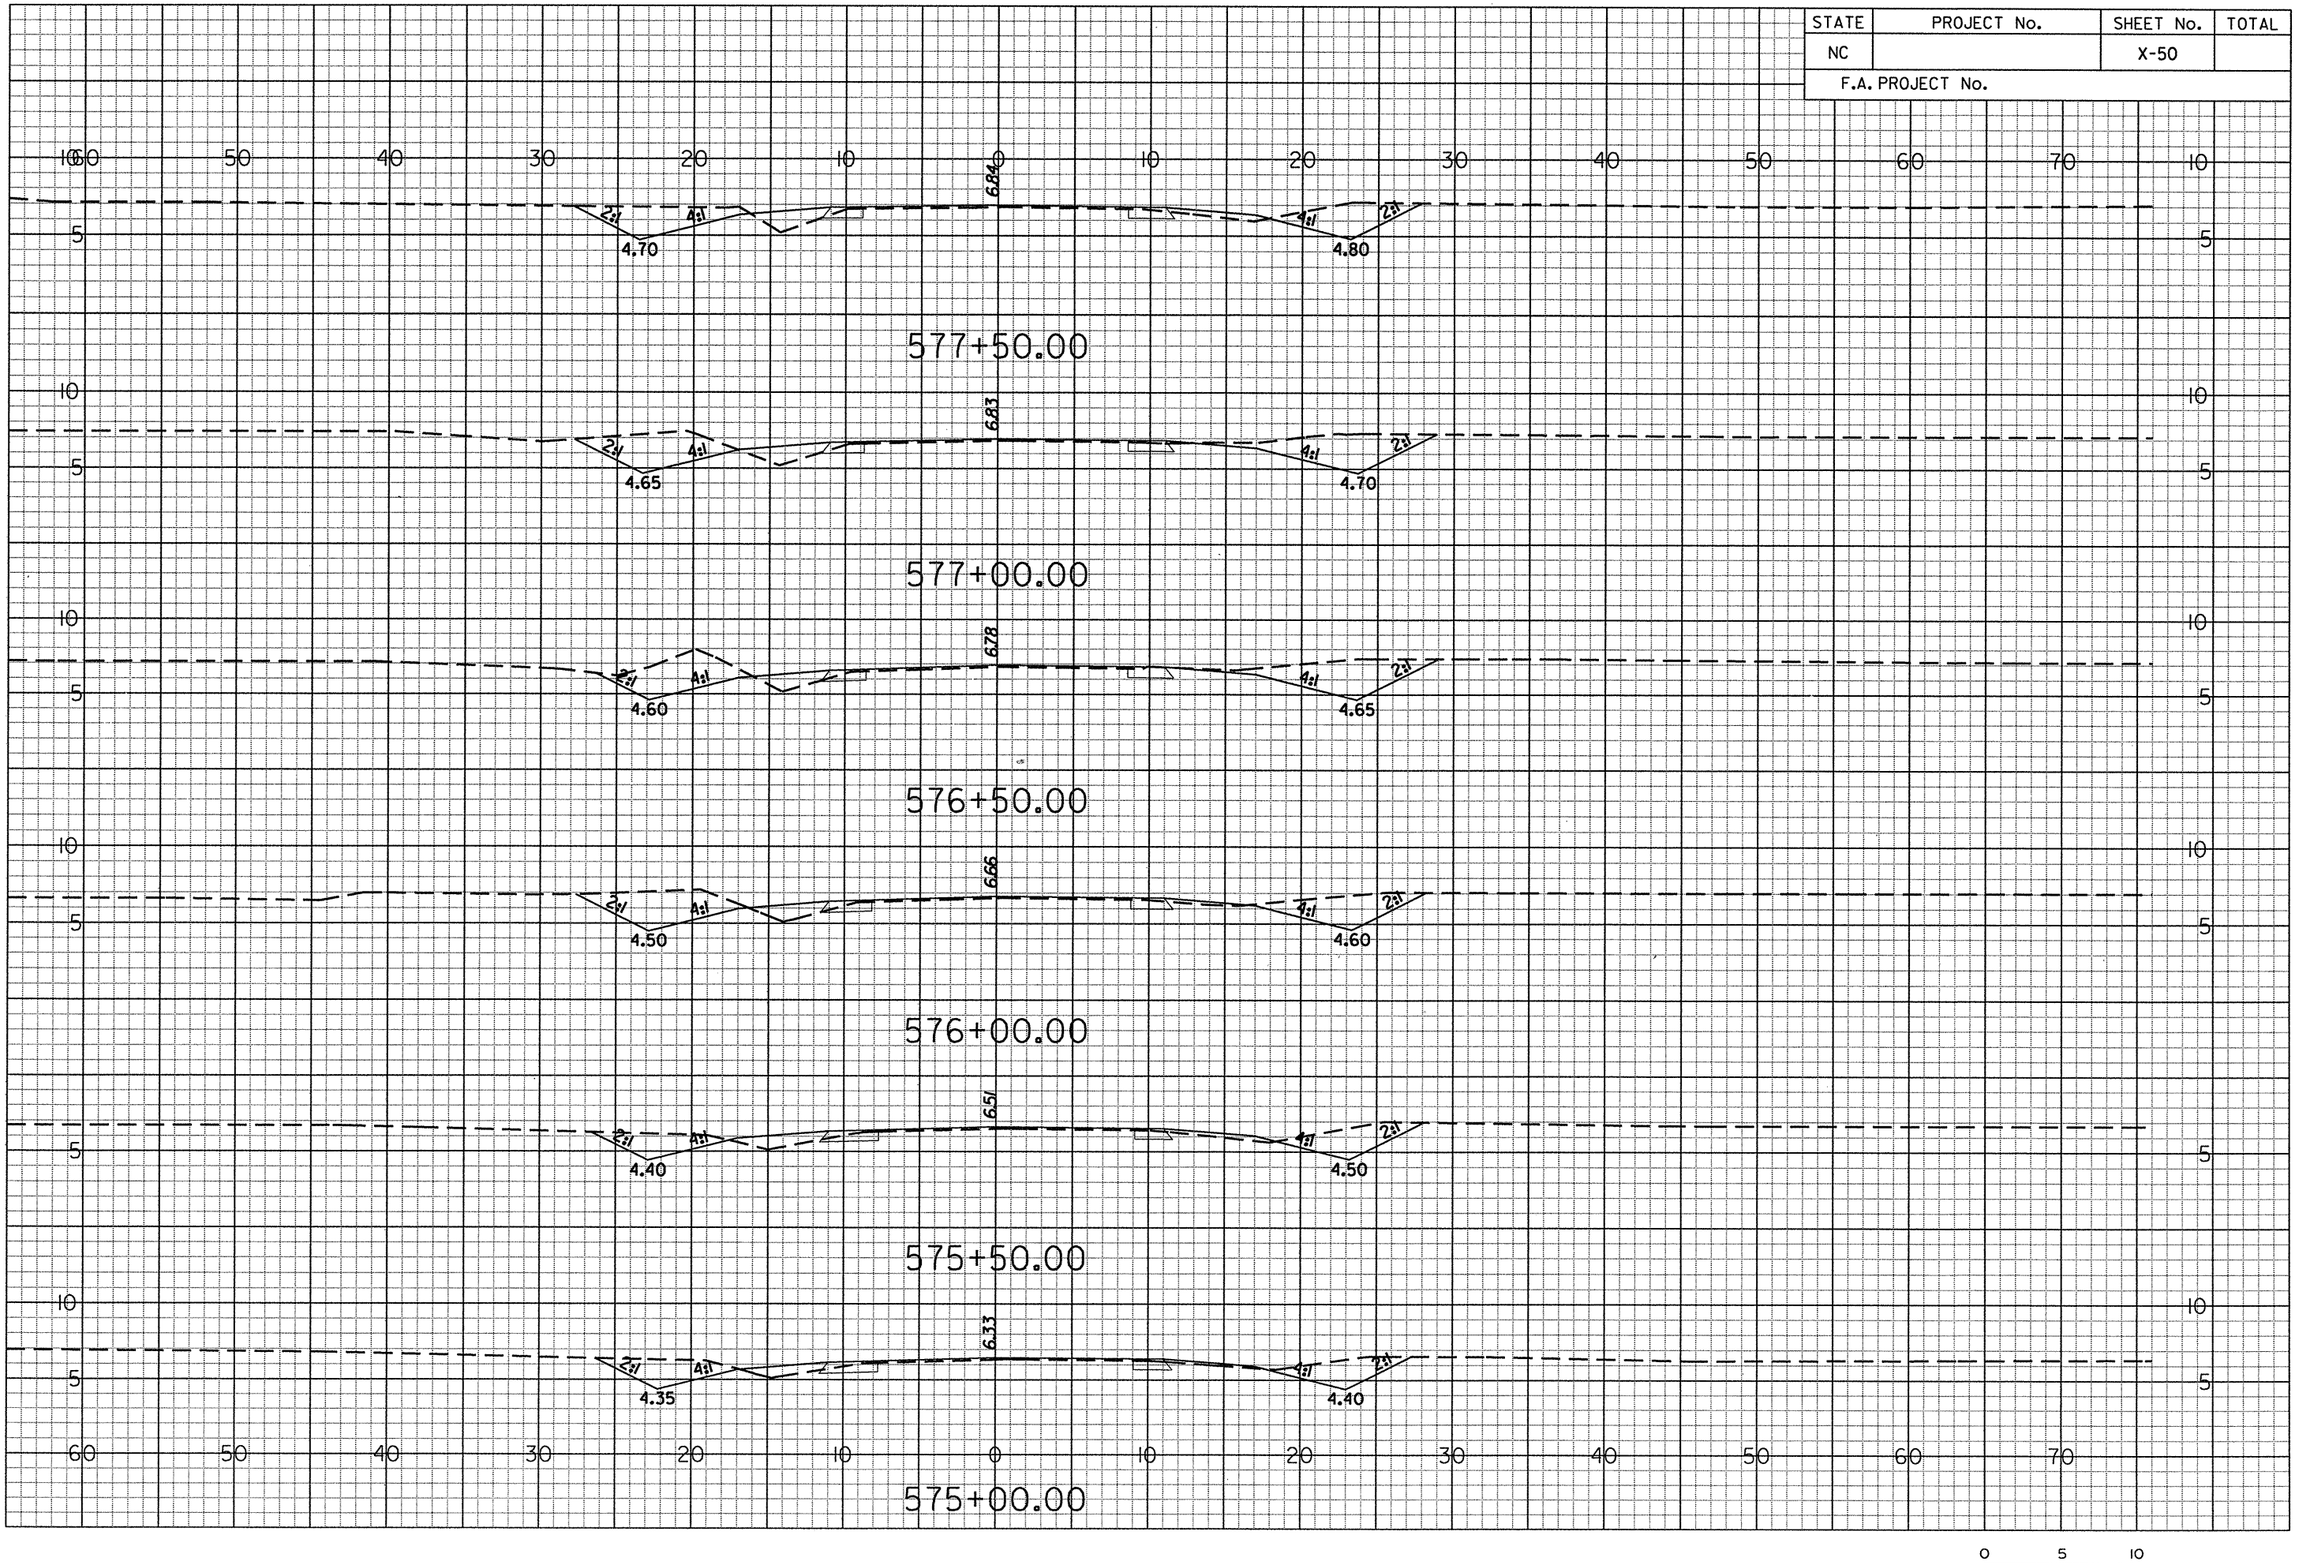

g:\projects\20344\r-4429c\cadd\r-4429c_xsecloy2.dgn
prf
6/14/2006

STATE	PROJECT No.	SHEET No.	TOTAL
NC		X-51	
F.A. PROJECT No.			

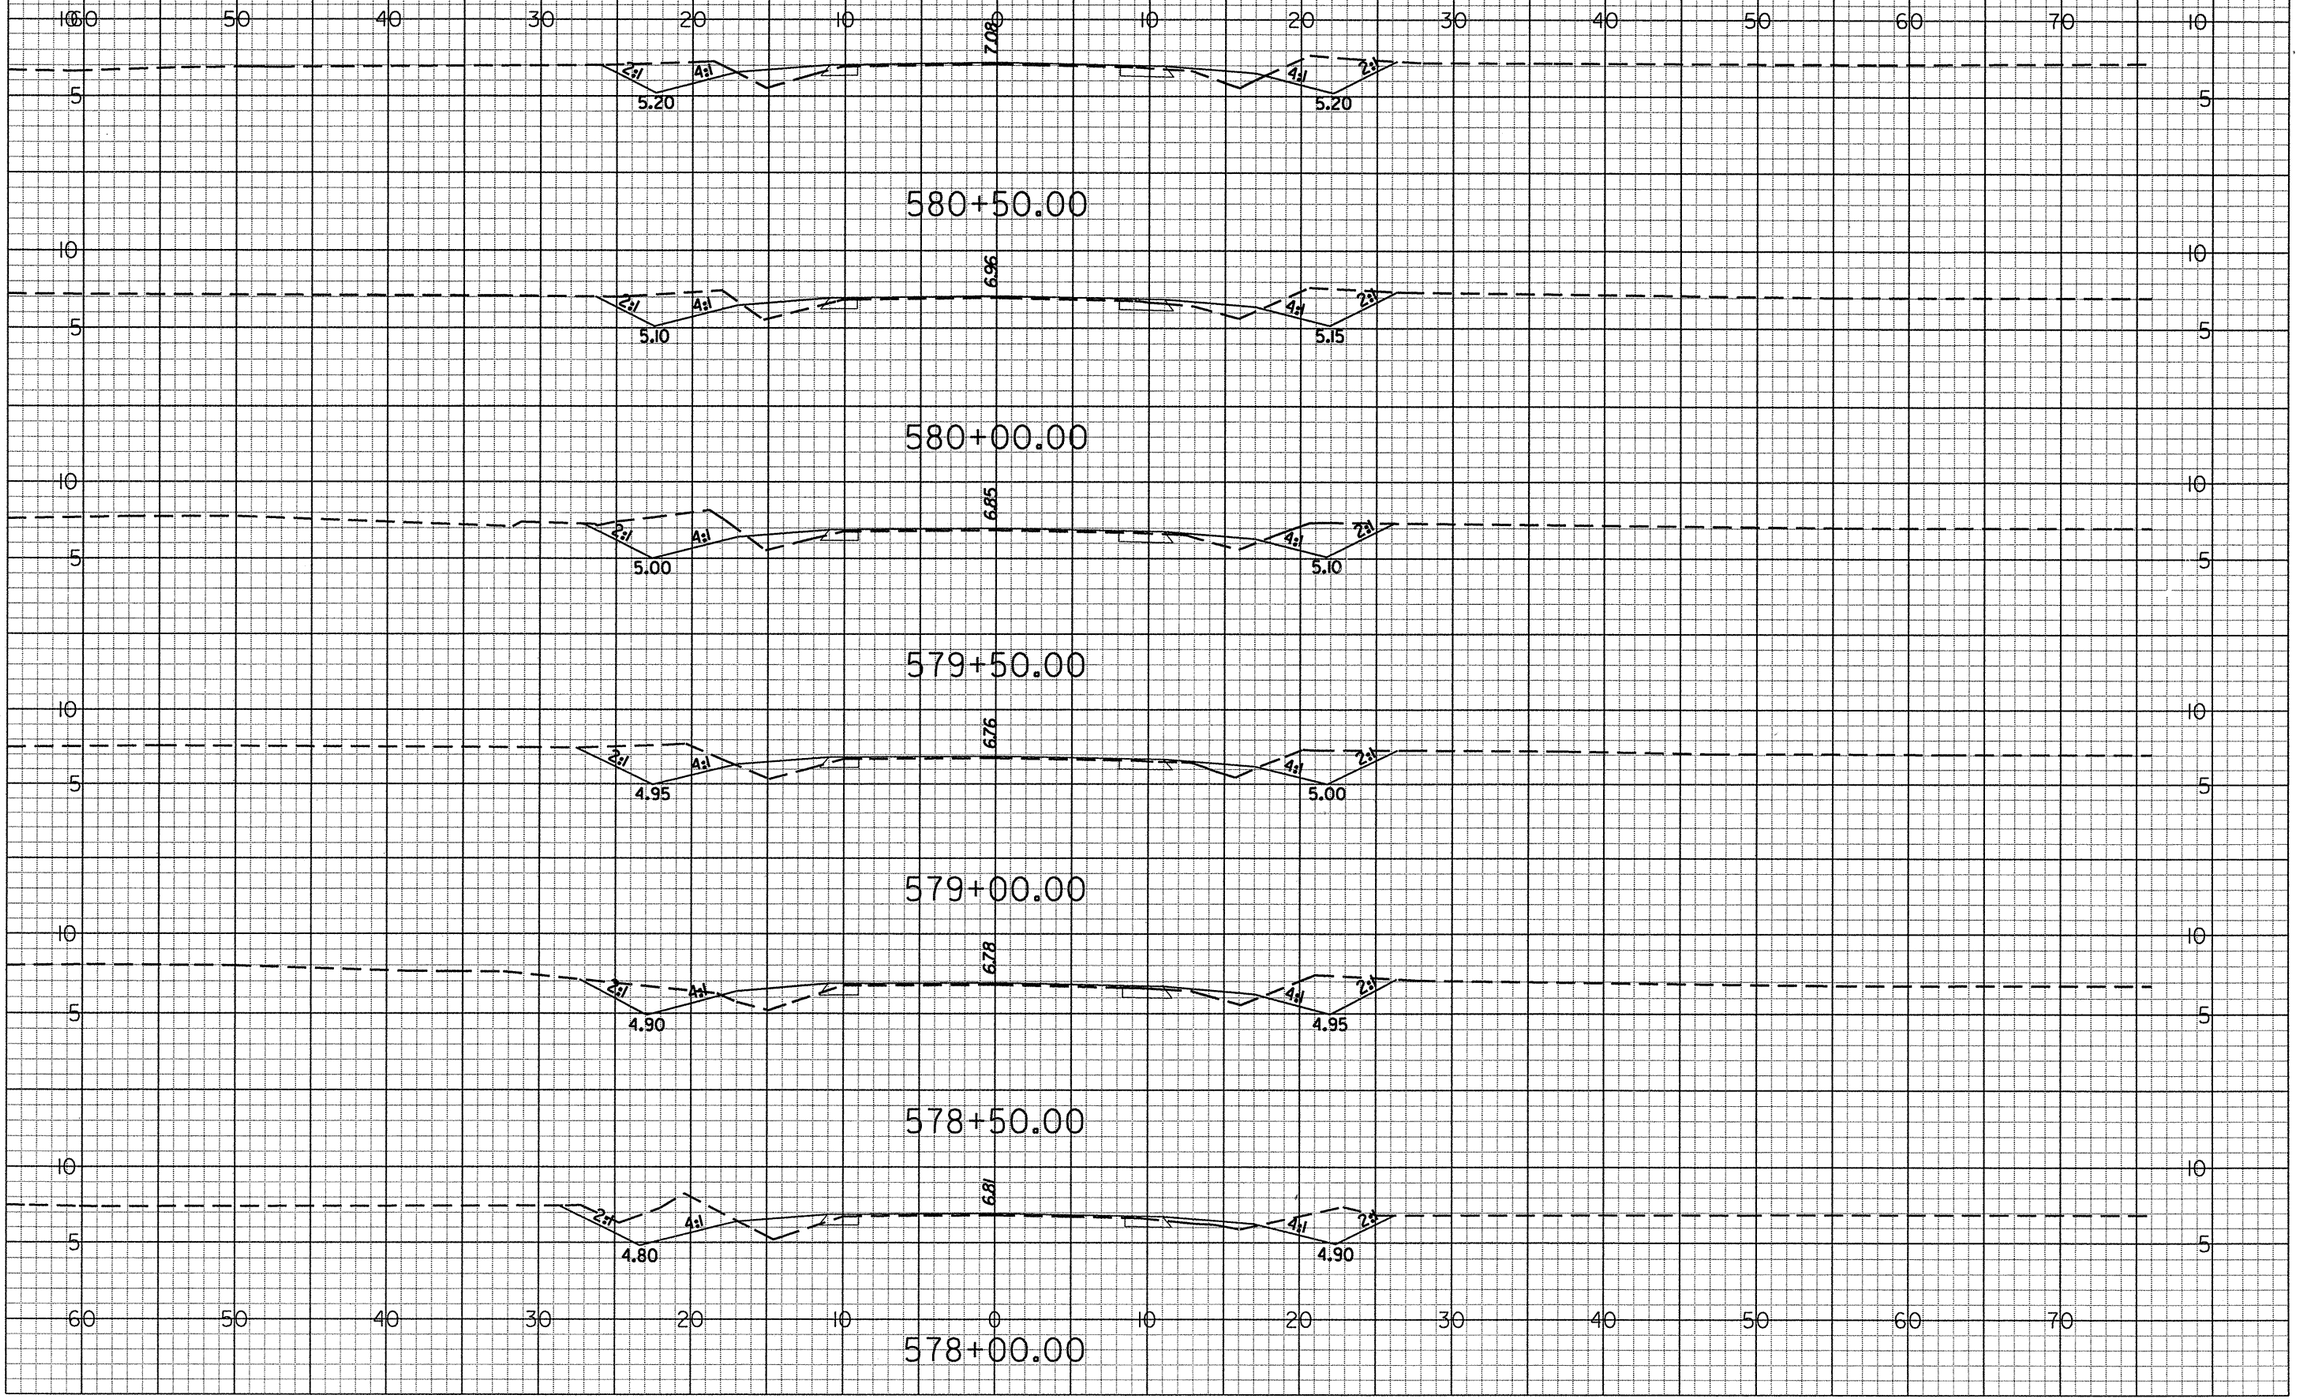

g:\projects\20344\r-4429c\cadd\r-4429c_xsecloy2.dgn
prf
6/14/2006

STATE	PROJECT No.	SHEET No.	TOTAL
NC		X-52	
F.A. PROJECT No.			

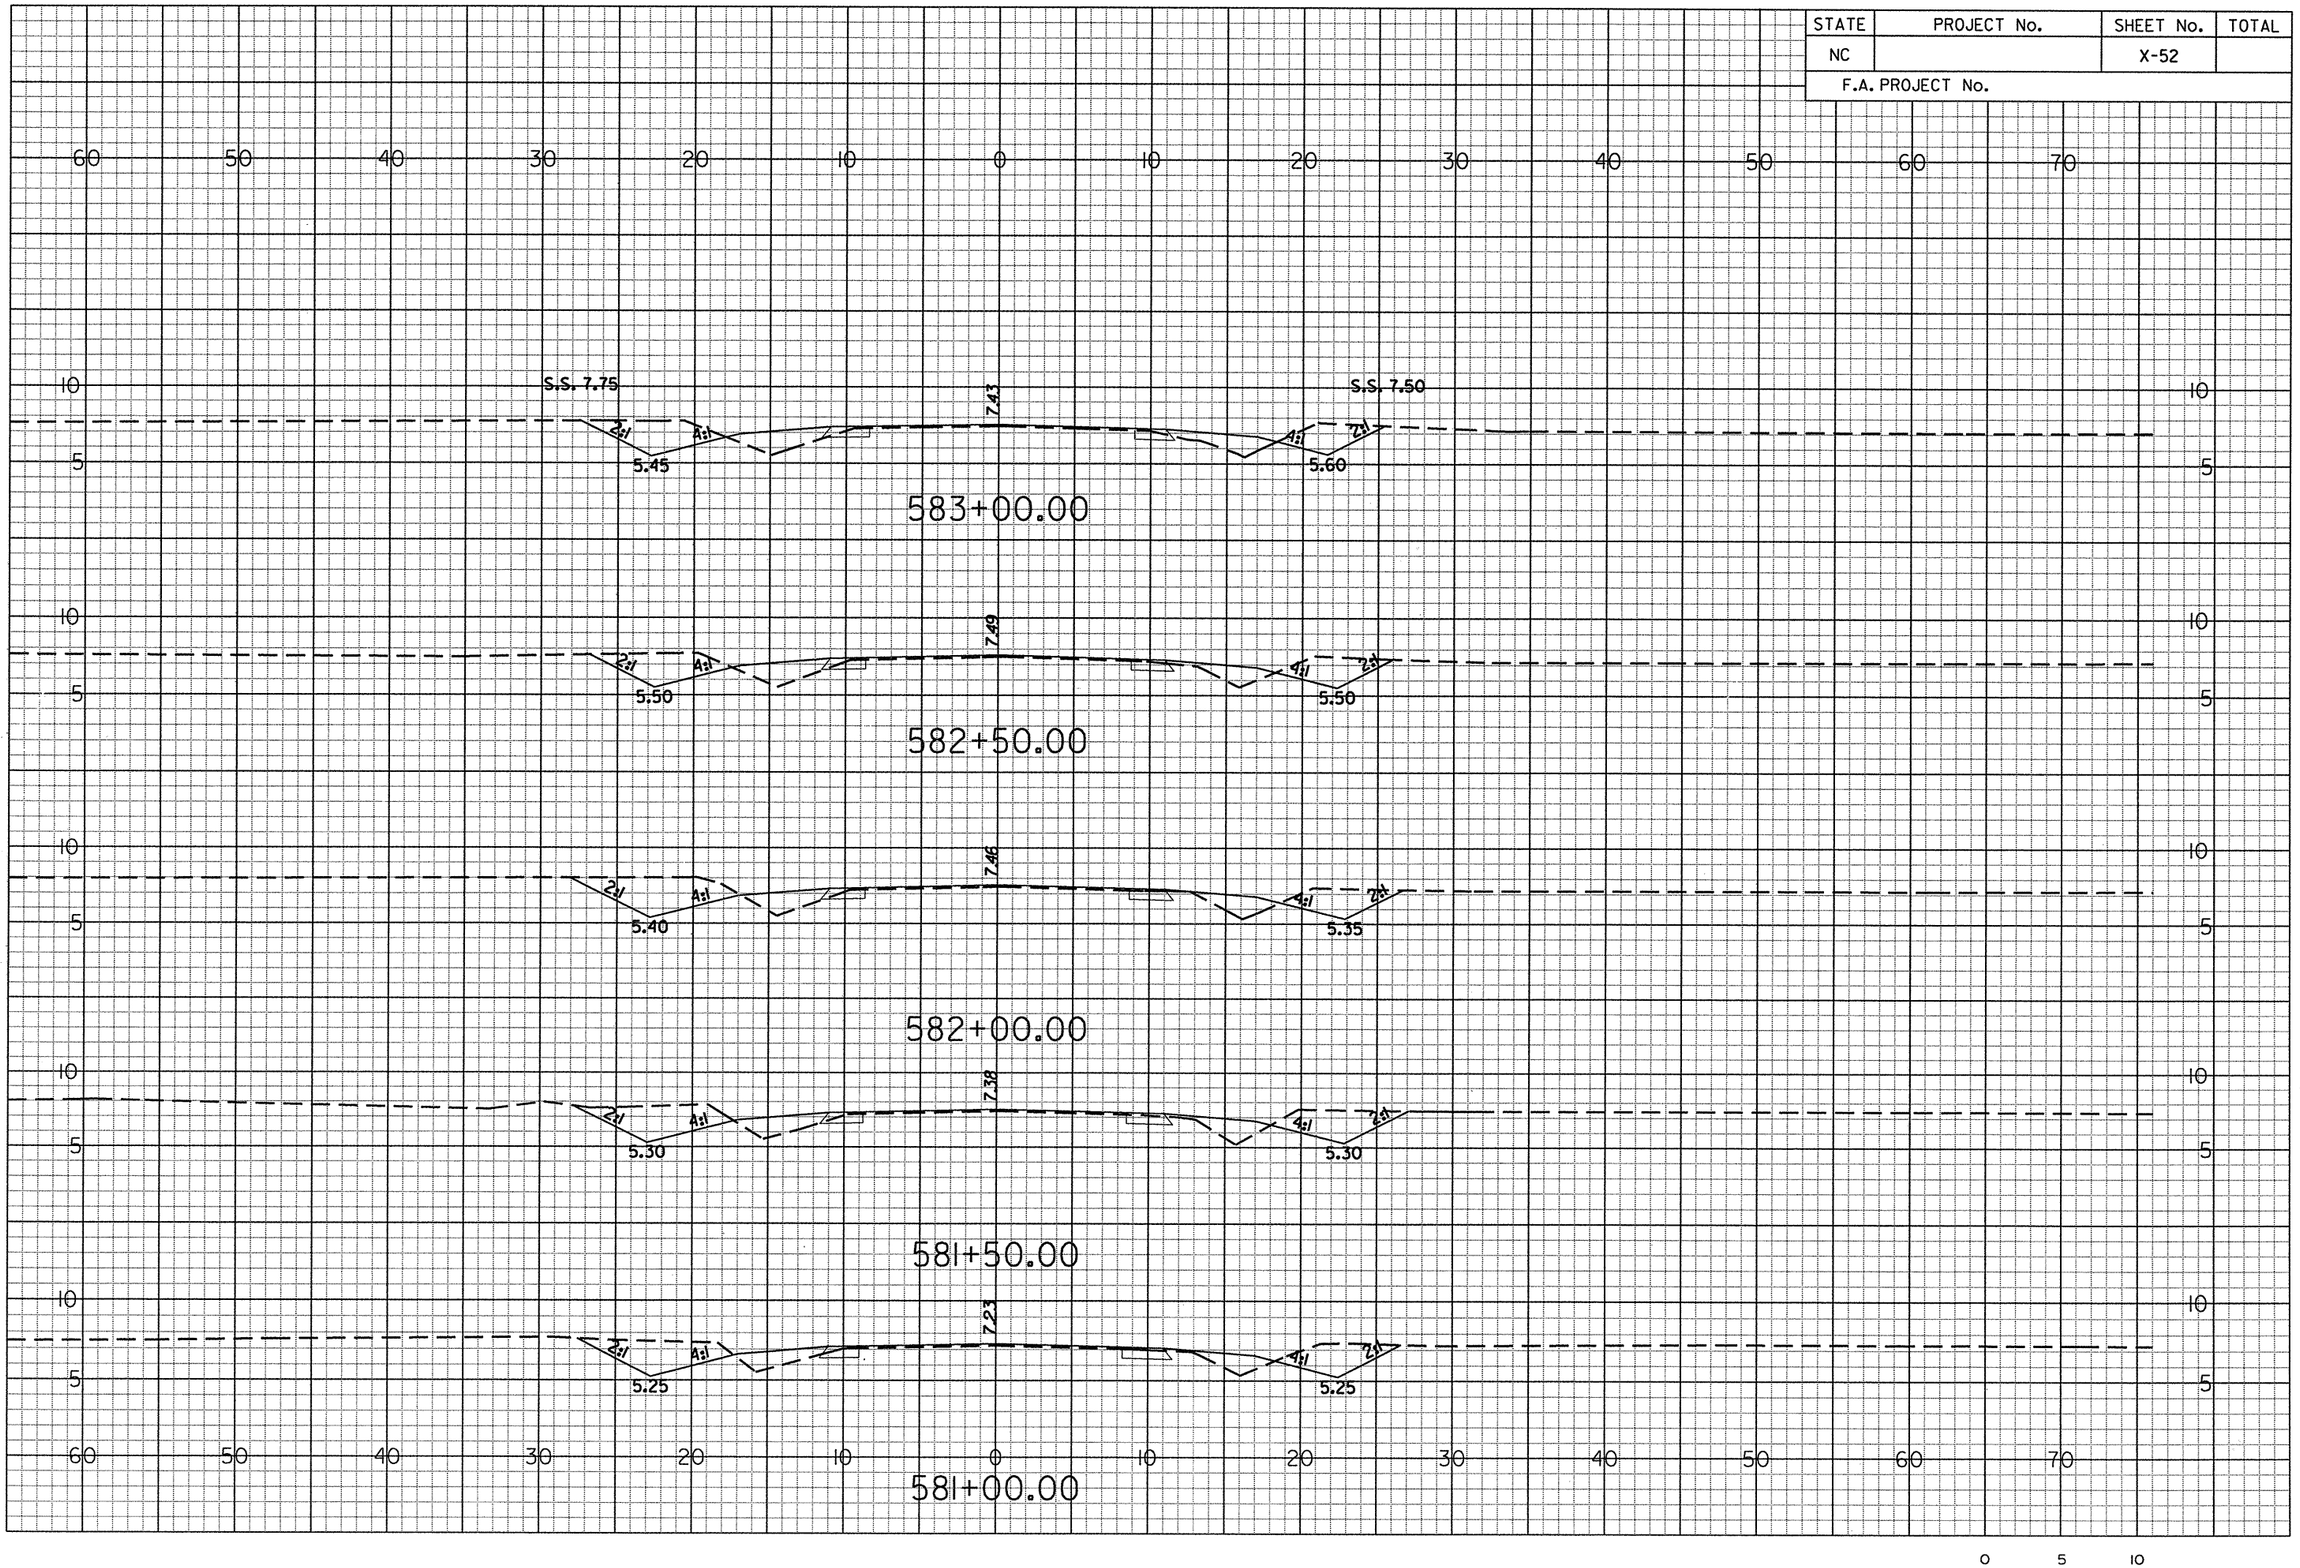

0 5 10

g:\projects\20344\r-4429c\coddr4429c_xsecloy2.dgn
prf
6/14/2006

STATE	PROJECT No.	SHEET No.	TOTAL
NC		X-53	
F.A. PROJECT No.			

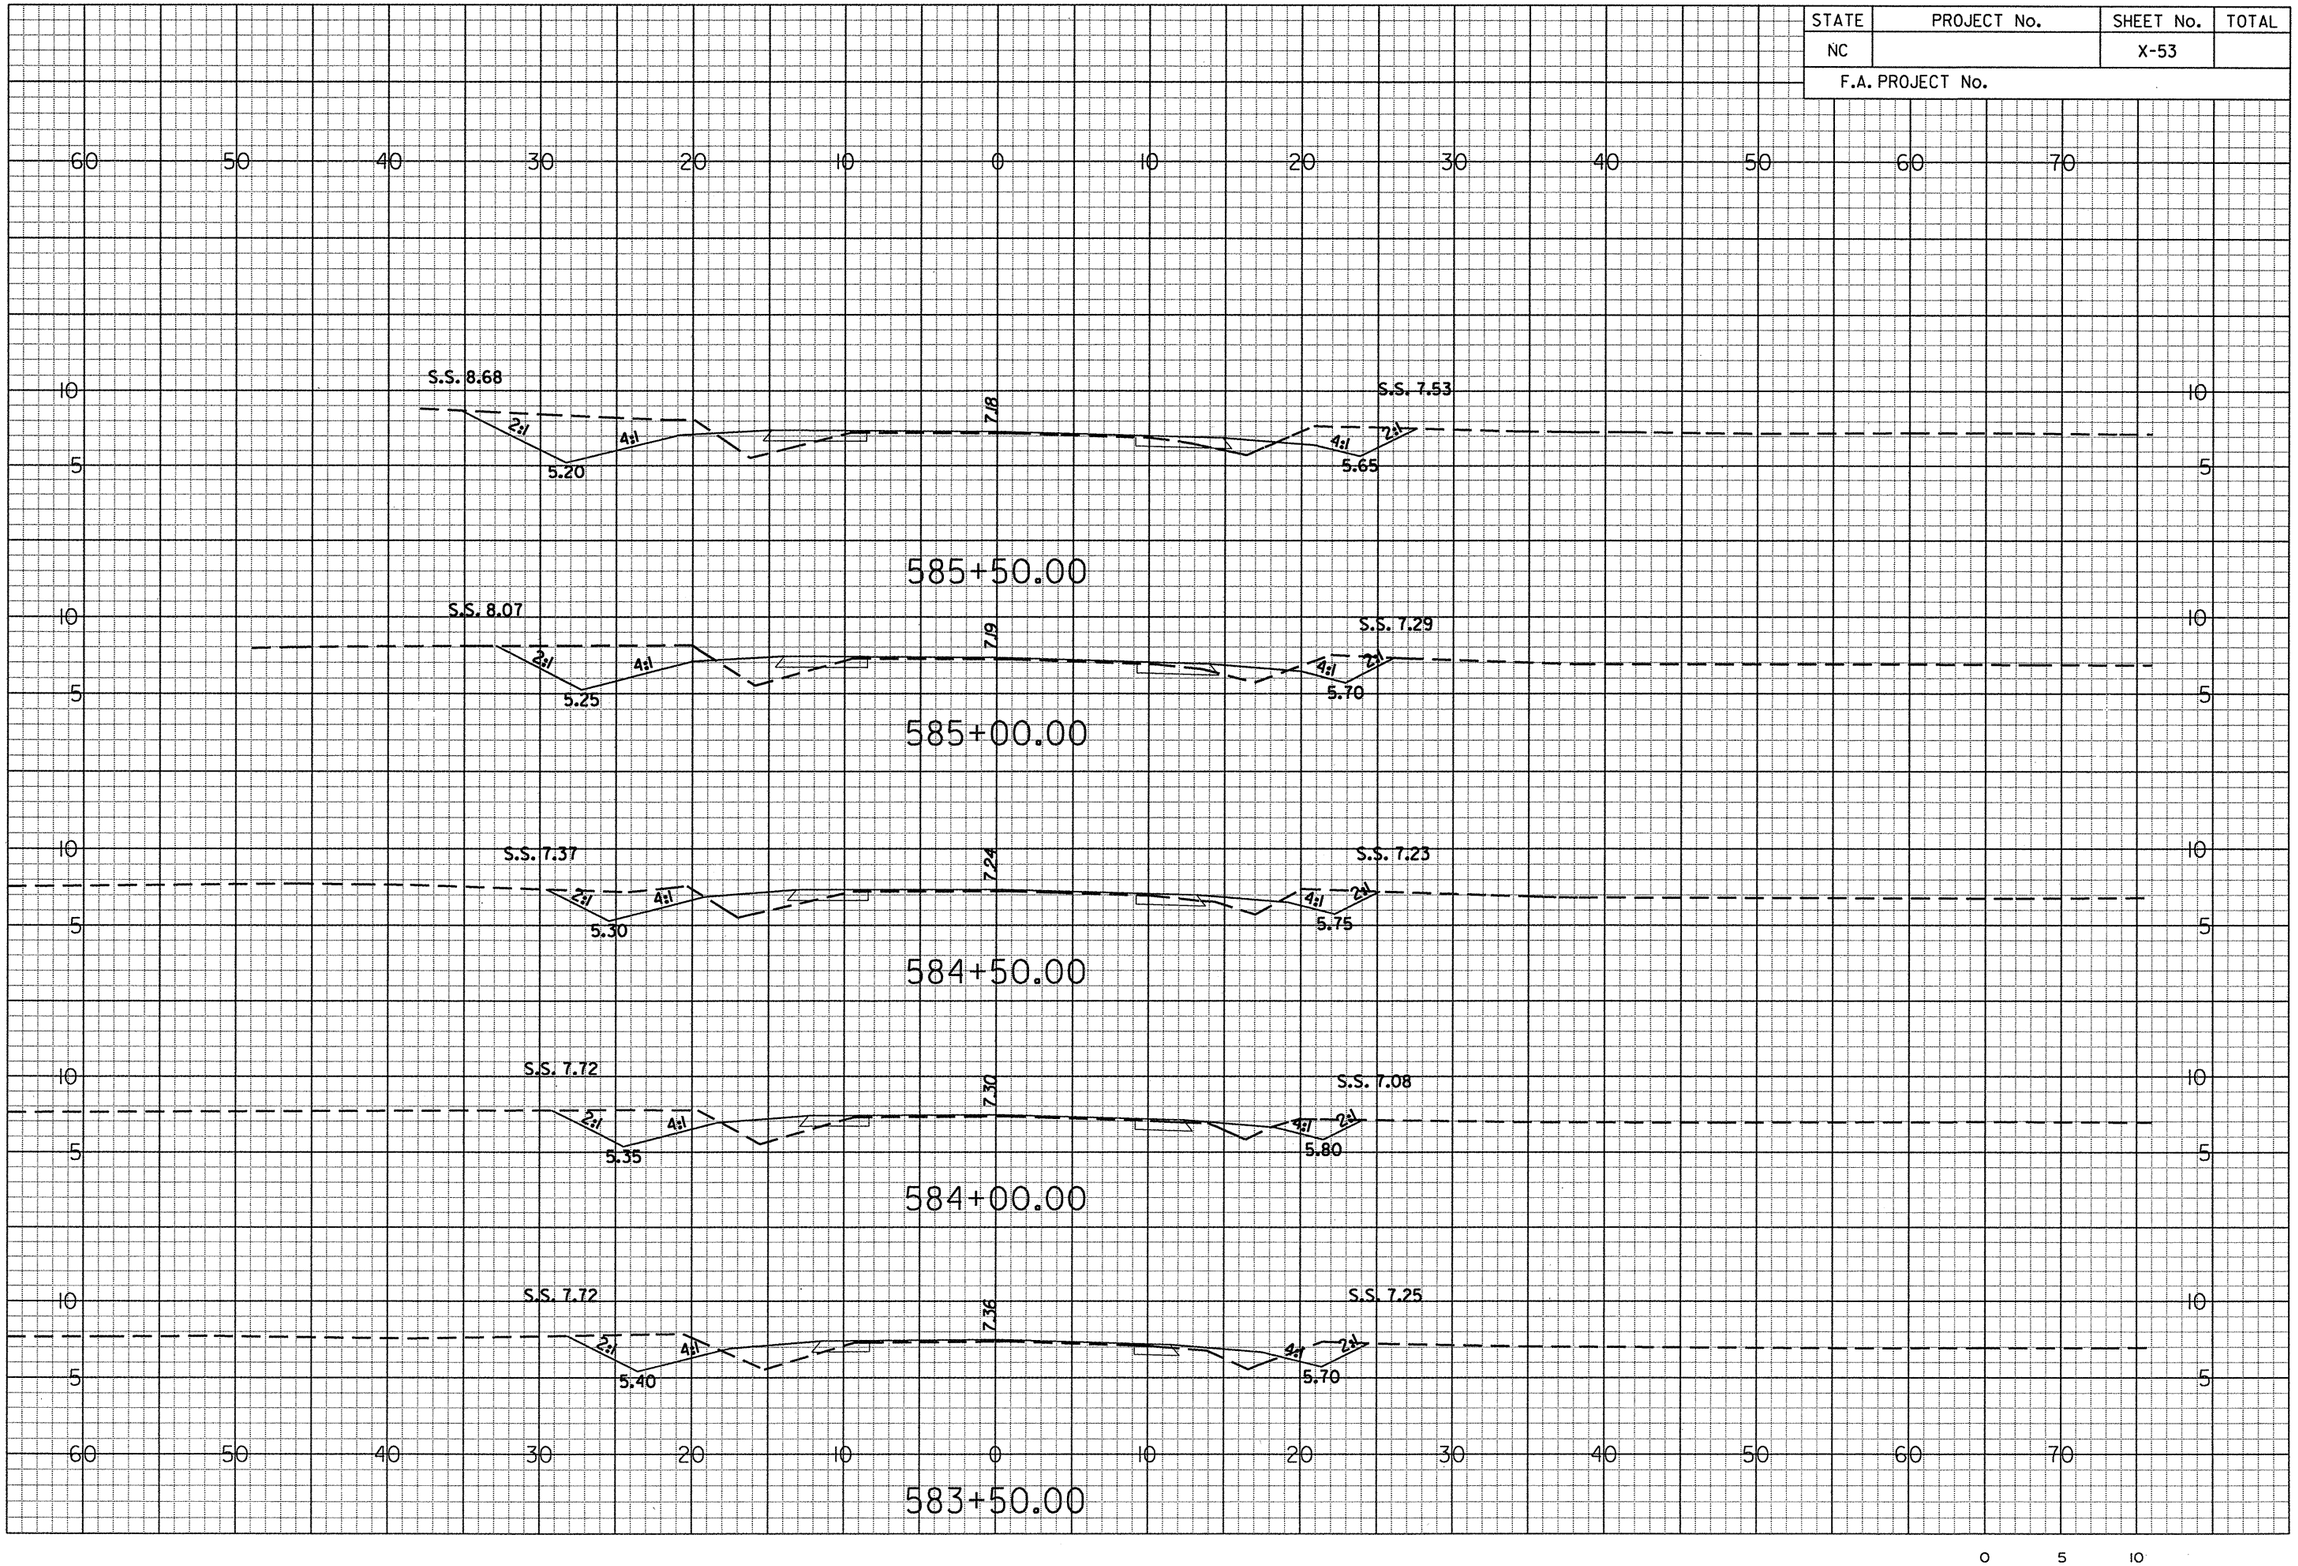

g:\projects\20344\r-4429c\cadd\r4429c_xsecloy2.dgn
••prf••
6/14/2006

STATE	PROJECT No.	SHEET No.	TOTAL
NC		X-54	
F.A. PROJECT No.			

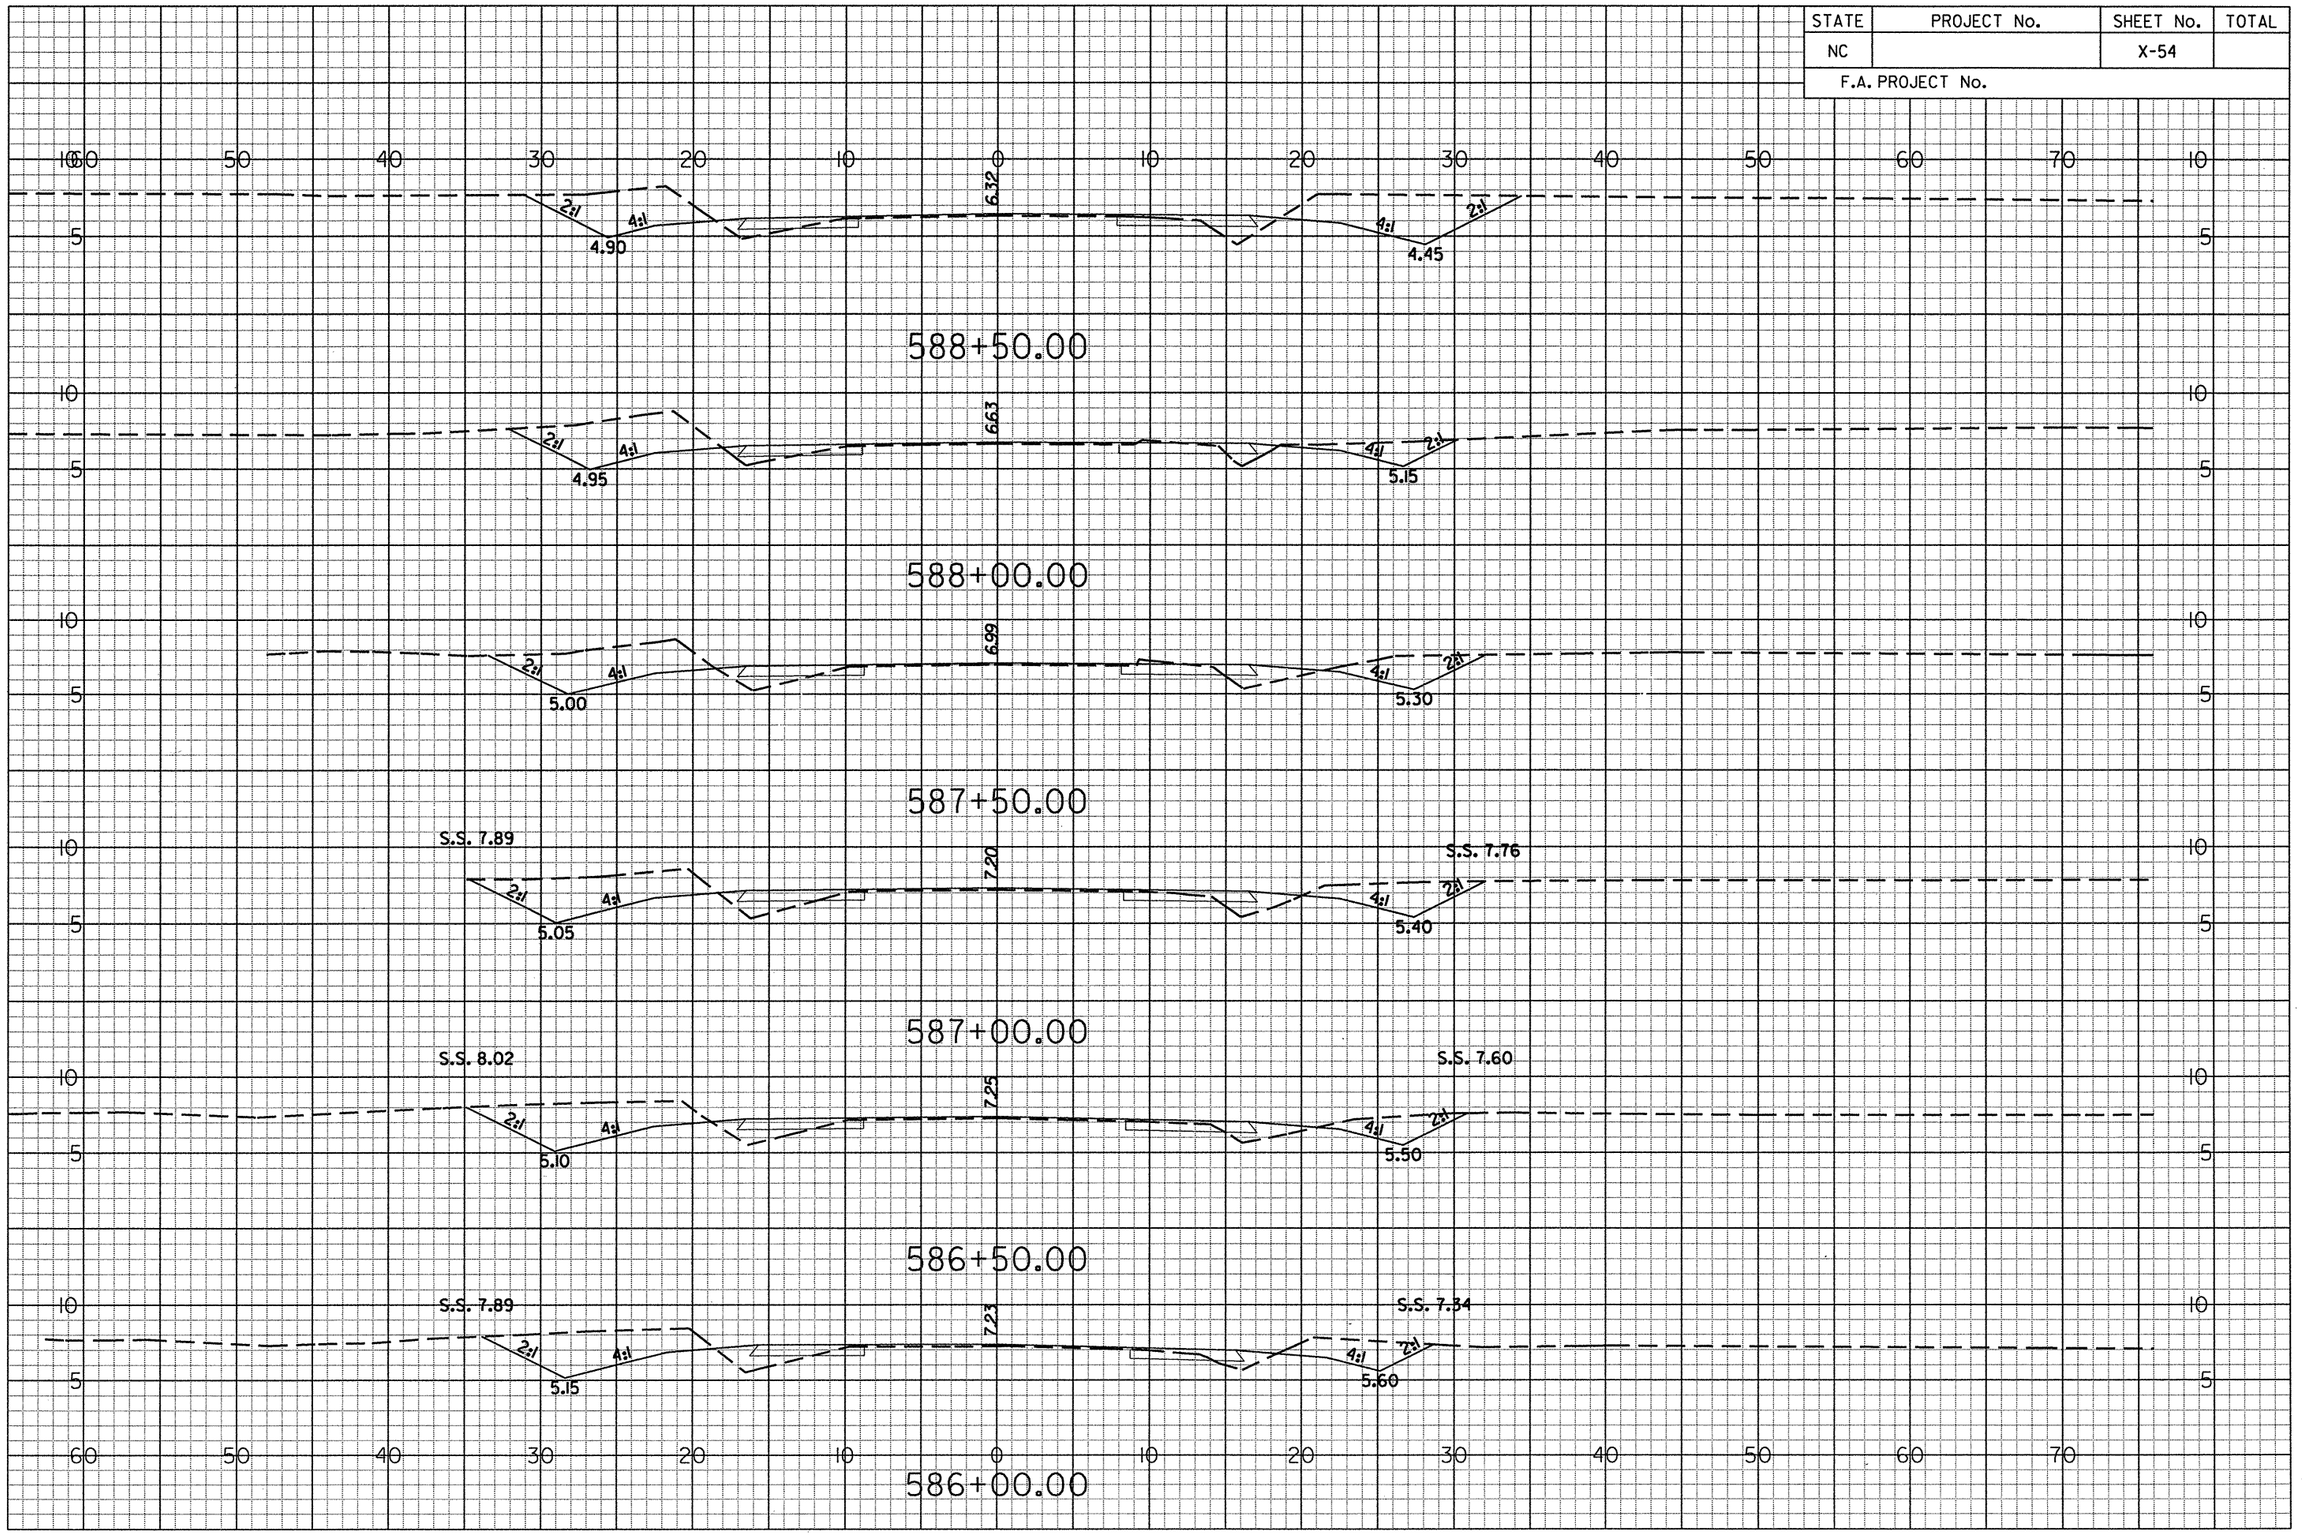

g:\projects\20344\r-4429c\cadd\r-4429c_xseclay2.dgn
••prf••
6/14/2006

STATE	PROJECT No.	SHEET No.	TOTAL
NC		X-55	
F.A. PROJECT No.			

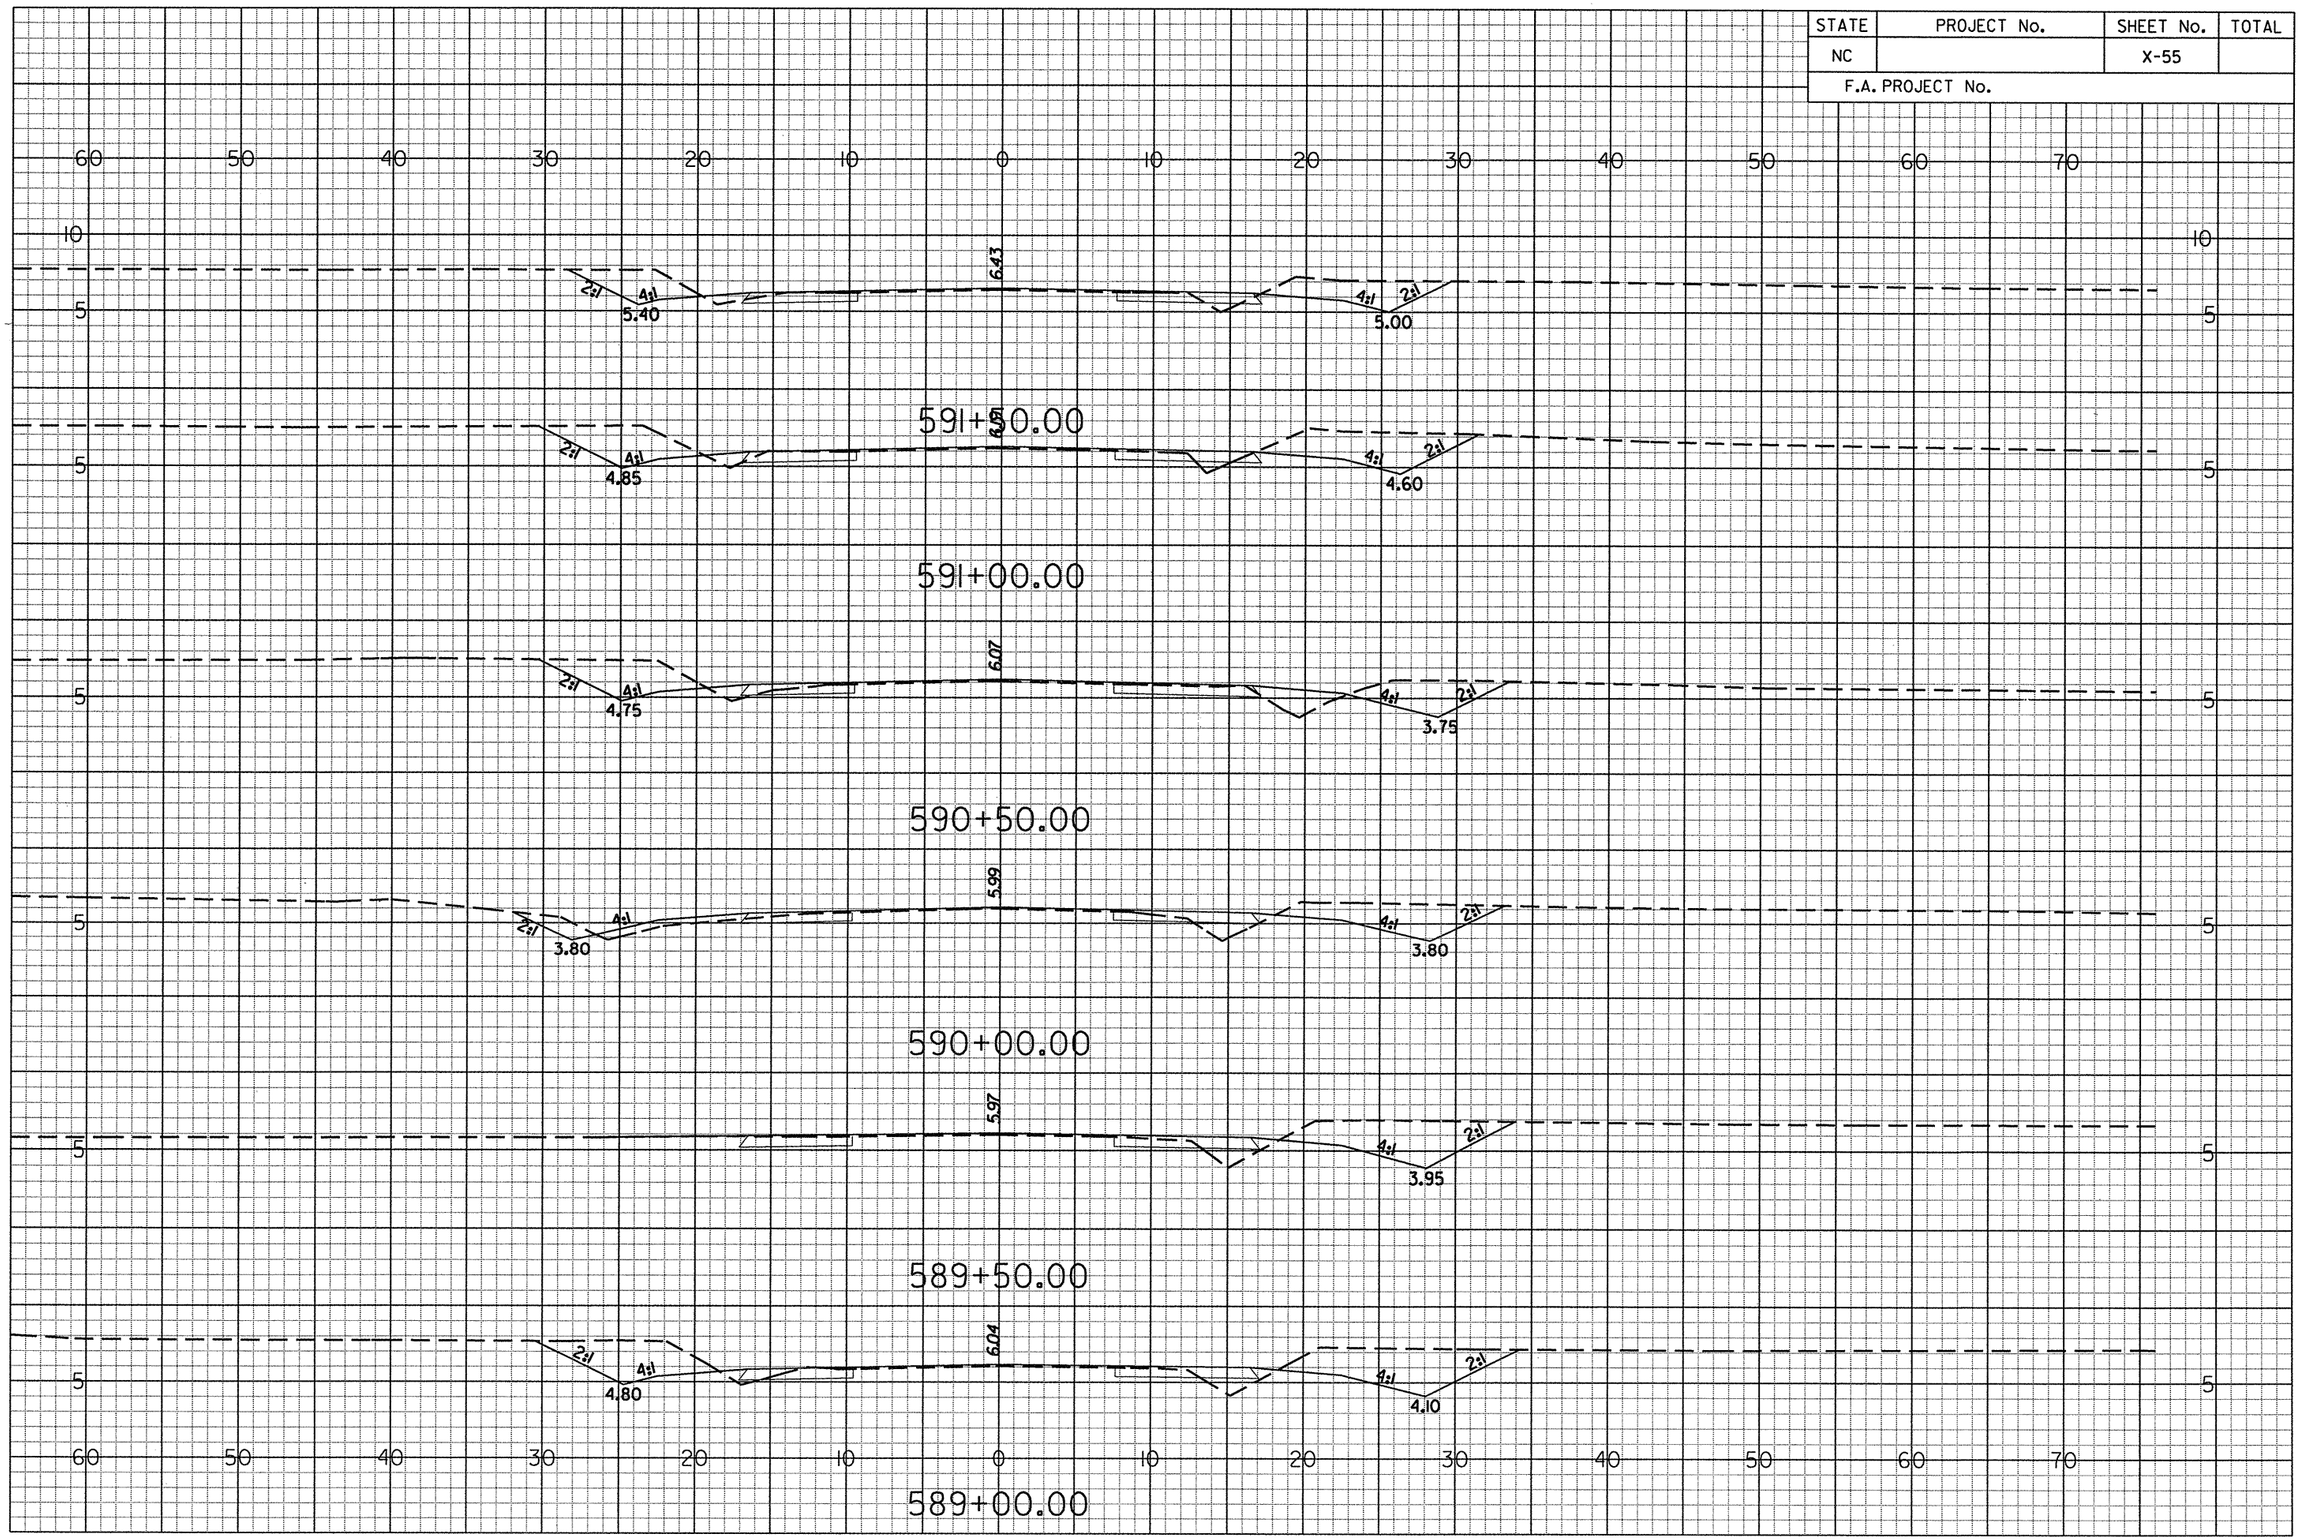

g:\projects\20344\r-4429c\cadd\r4429c_xsecday2.dgn
••prf••
6/14/2006

STATE	PROJECT No.	SHEET No.	TOTAL
NC		X-56	
F.A. PROJECT No.			

60 50 40 30 20 10 0 10 20 30 40 50 60 70

10 5

S.S. 6.38 — 4:1 — 7.60 — 4:1 — 2:1 — S.S. 7.65 — 5.30

594+00.00

10 5

S.S. 8.03 — 2:1 — 4:1 — 6.00 — 7.42 — 4:1 — 2:1 — S.S. 7.60 — 5.25

593+50.00

10 5

S.S. 7.77 — 2:1 — 4:1 — 5.70 — 7.23 — 4:1 — 2:1 — S.S. 7.54 — 5.15

593+00.00

10 5

S.S. 7.38 — 2:1 — 4:1 — 5.60 — 7.00 — 4:1 — 2:1 — S.S. 7.74 — 5.10

592+50.00

10 5

S.S. 7.71 — 2:1 — 4:1 — 5.20 — 6.76 — 4:1 — 2:1 — S.S. 7.20 — 5.45

60 50 40 30 20 10 0 10 20 30 40 50 60 70

592+00.00

0 5 10

g:\projects\20344\r-4429c\caddr\r-4429c_xsecloy2.dgn
••pr-f••
6/14/2006

STATE	PROJECT No.	SHEET No.	TOTAL
NC		X-57	
F.A. PROJECT No.			

596+50.00

7.32

2:1 4:1 4:1 2:1

4.90 4.55

596+00.00

S.S. 7.38 S.S. 7.26

7.23

2:1 4:1 4:1 2:1

5.85 4.85

595+50.00

S.S. 7.41 S.S. 7.6

7.22

2:1 4:1 4:1 2:1

6.10 5.00

595+00.00

S.S. 6.90 S.S. 7.63

7.42

2:1 4:1 4:1 2:1

6.35 5.15

594+50.00

0 5 10

gi\projects\20344\r-4429c\cadd\r4429c_xsecday2.dgn
••prf••
6/14/2006

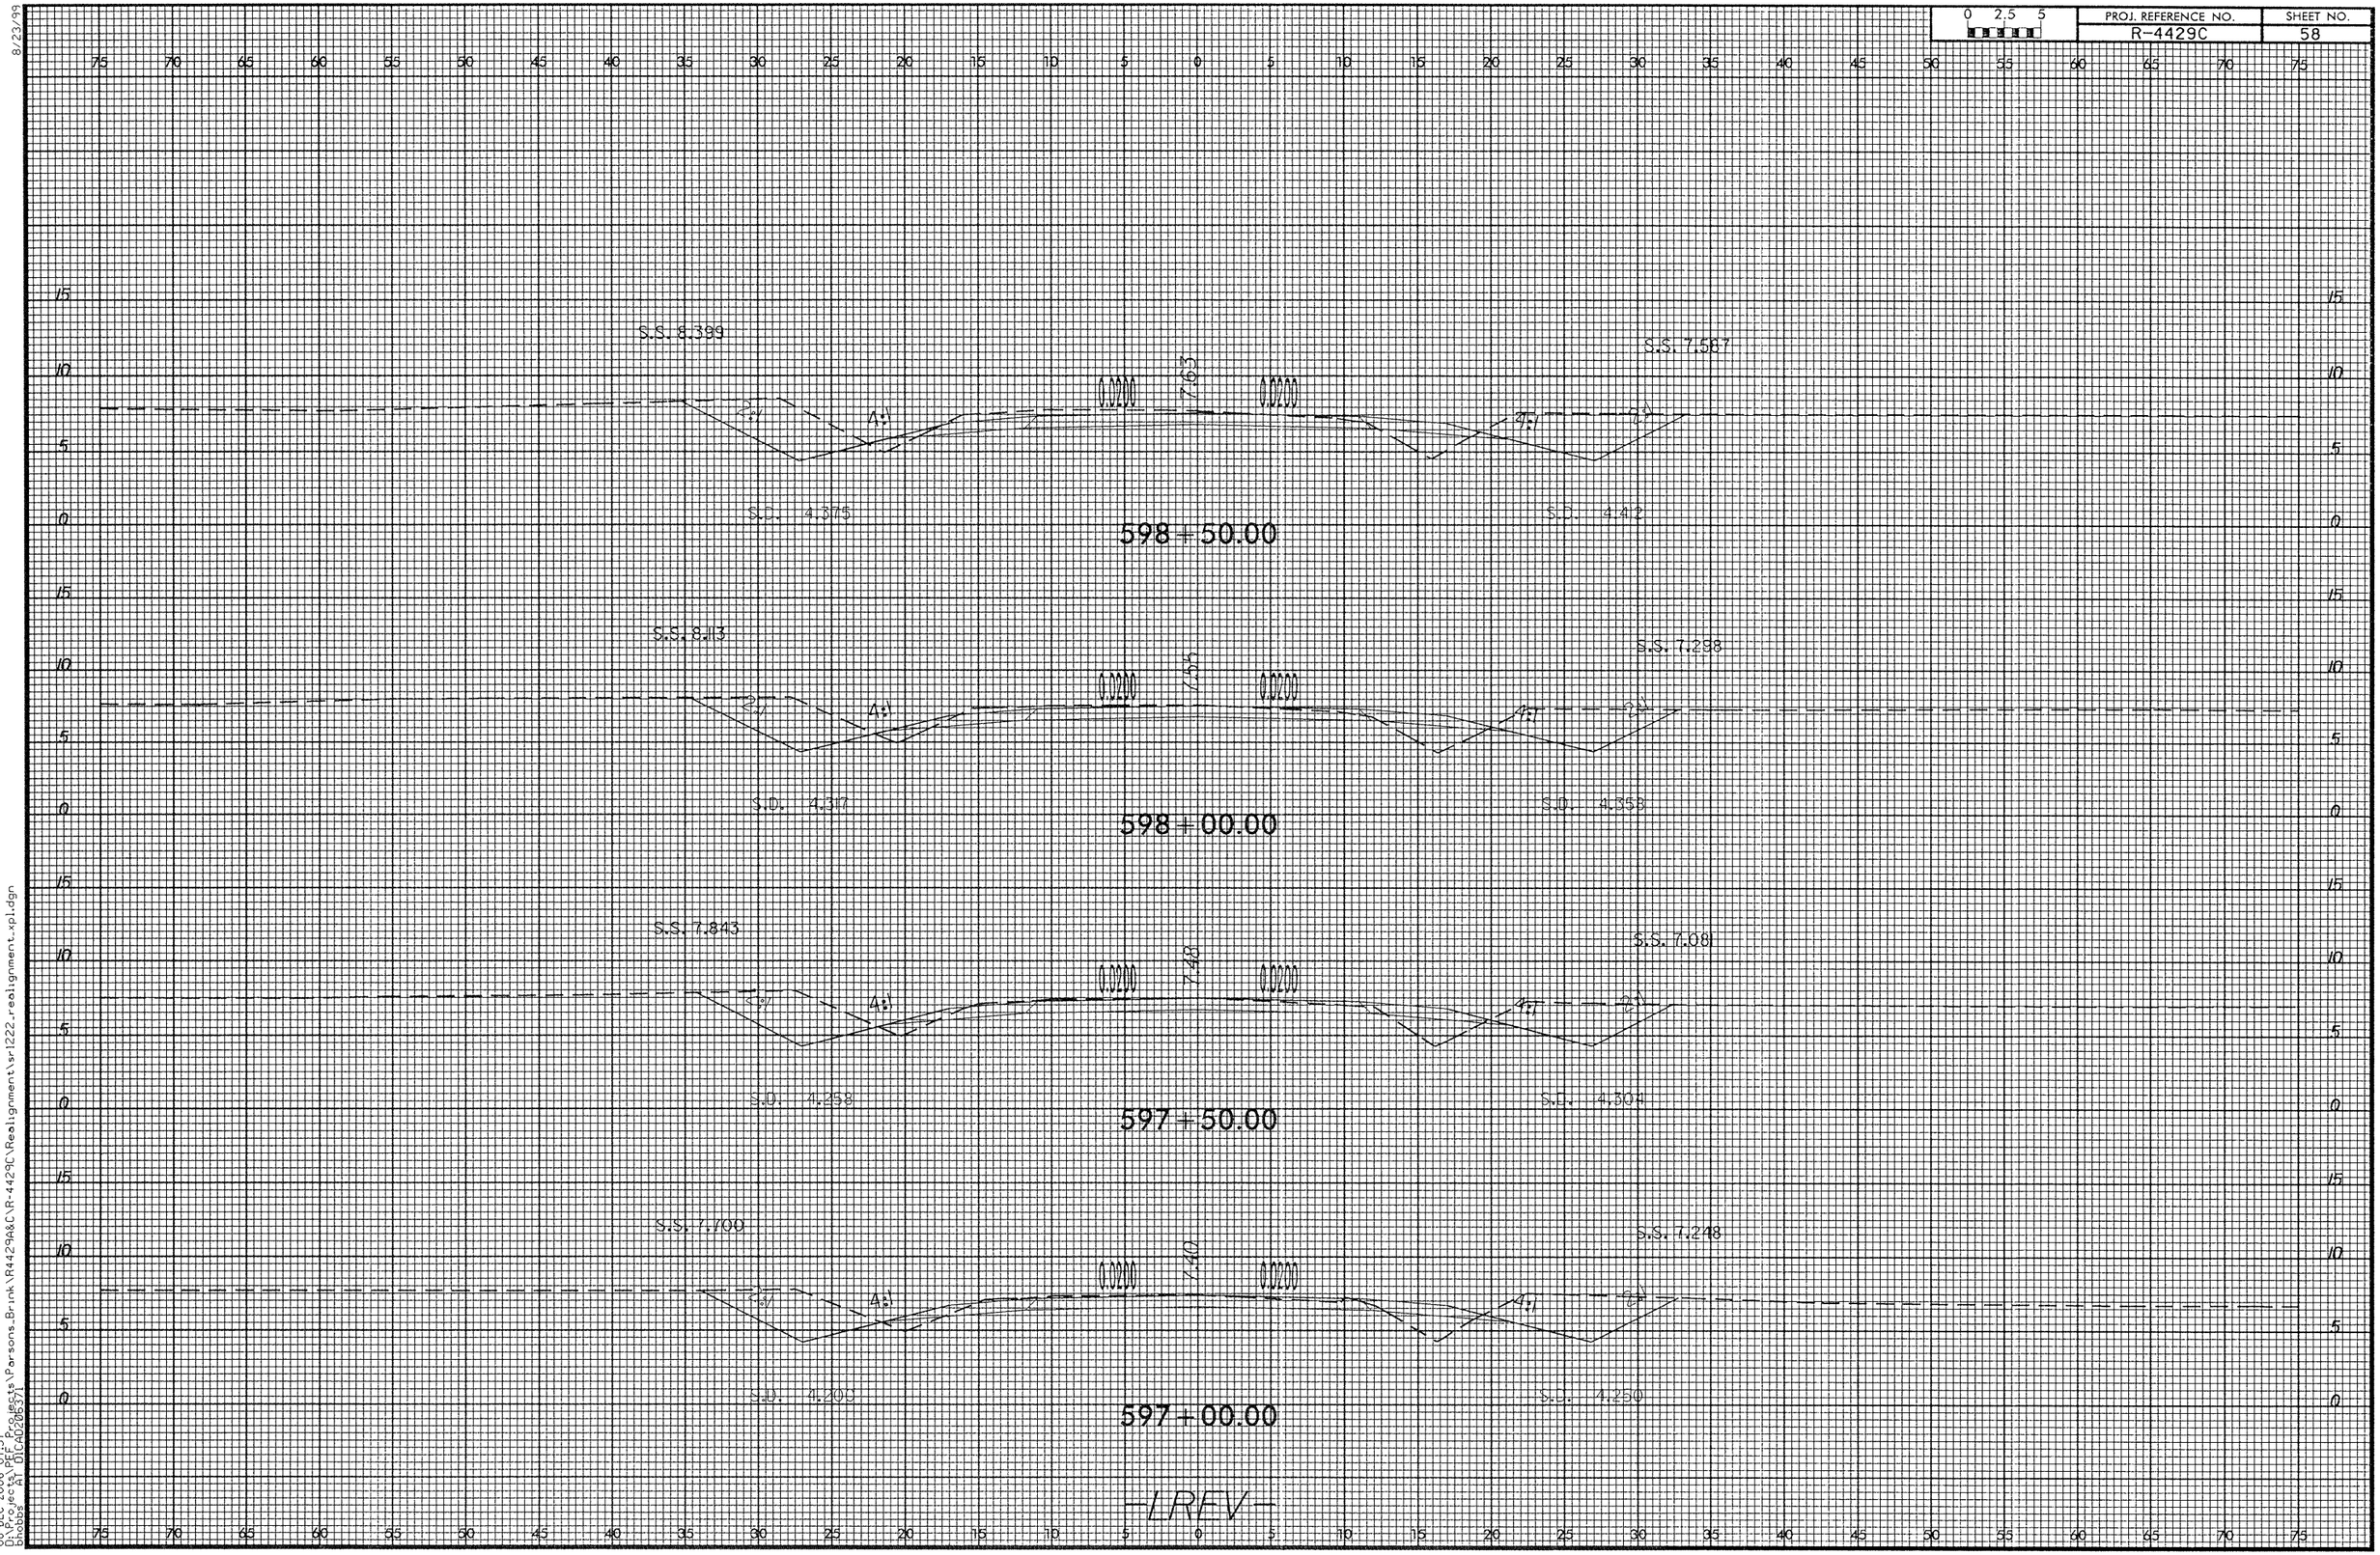

8/23/99

08-DEC-2006 07:37
D:\Projects\PEF Projects\Parsons_Brink\R4429A&C\R-4429C\Realignment\sr1222_realignment_xpl.dgn
bhobbs AT DICAD206371

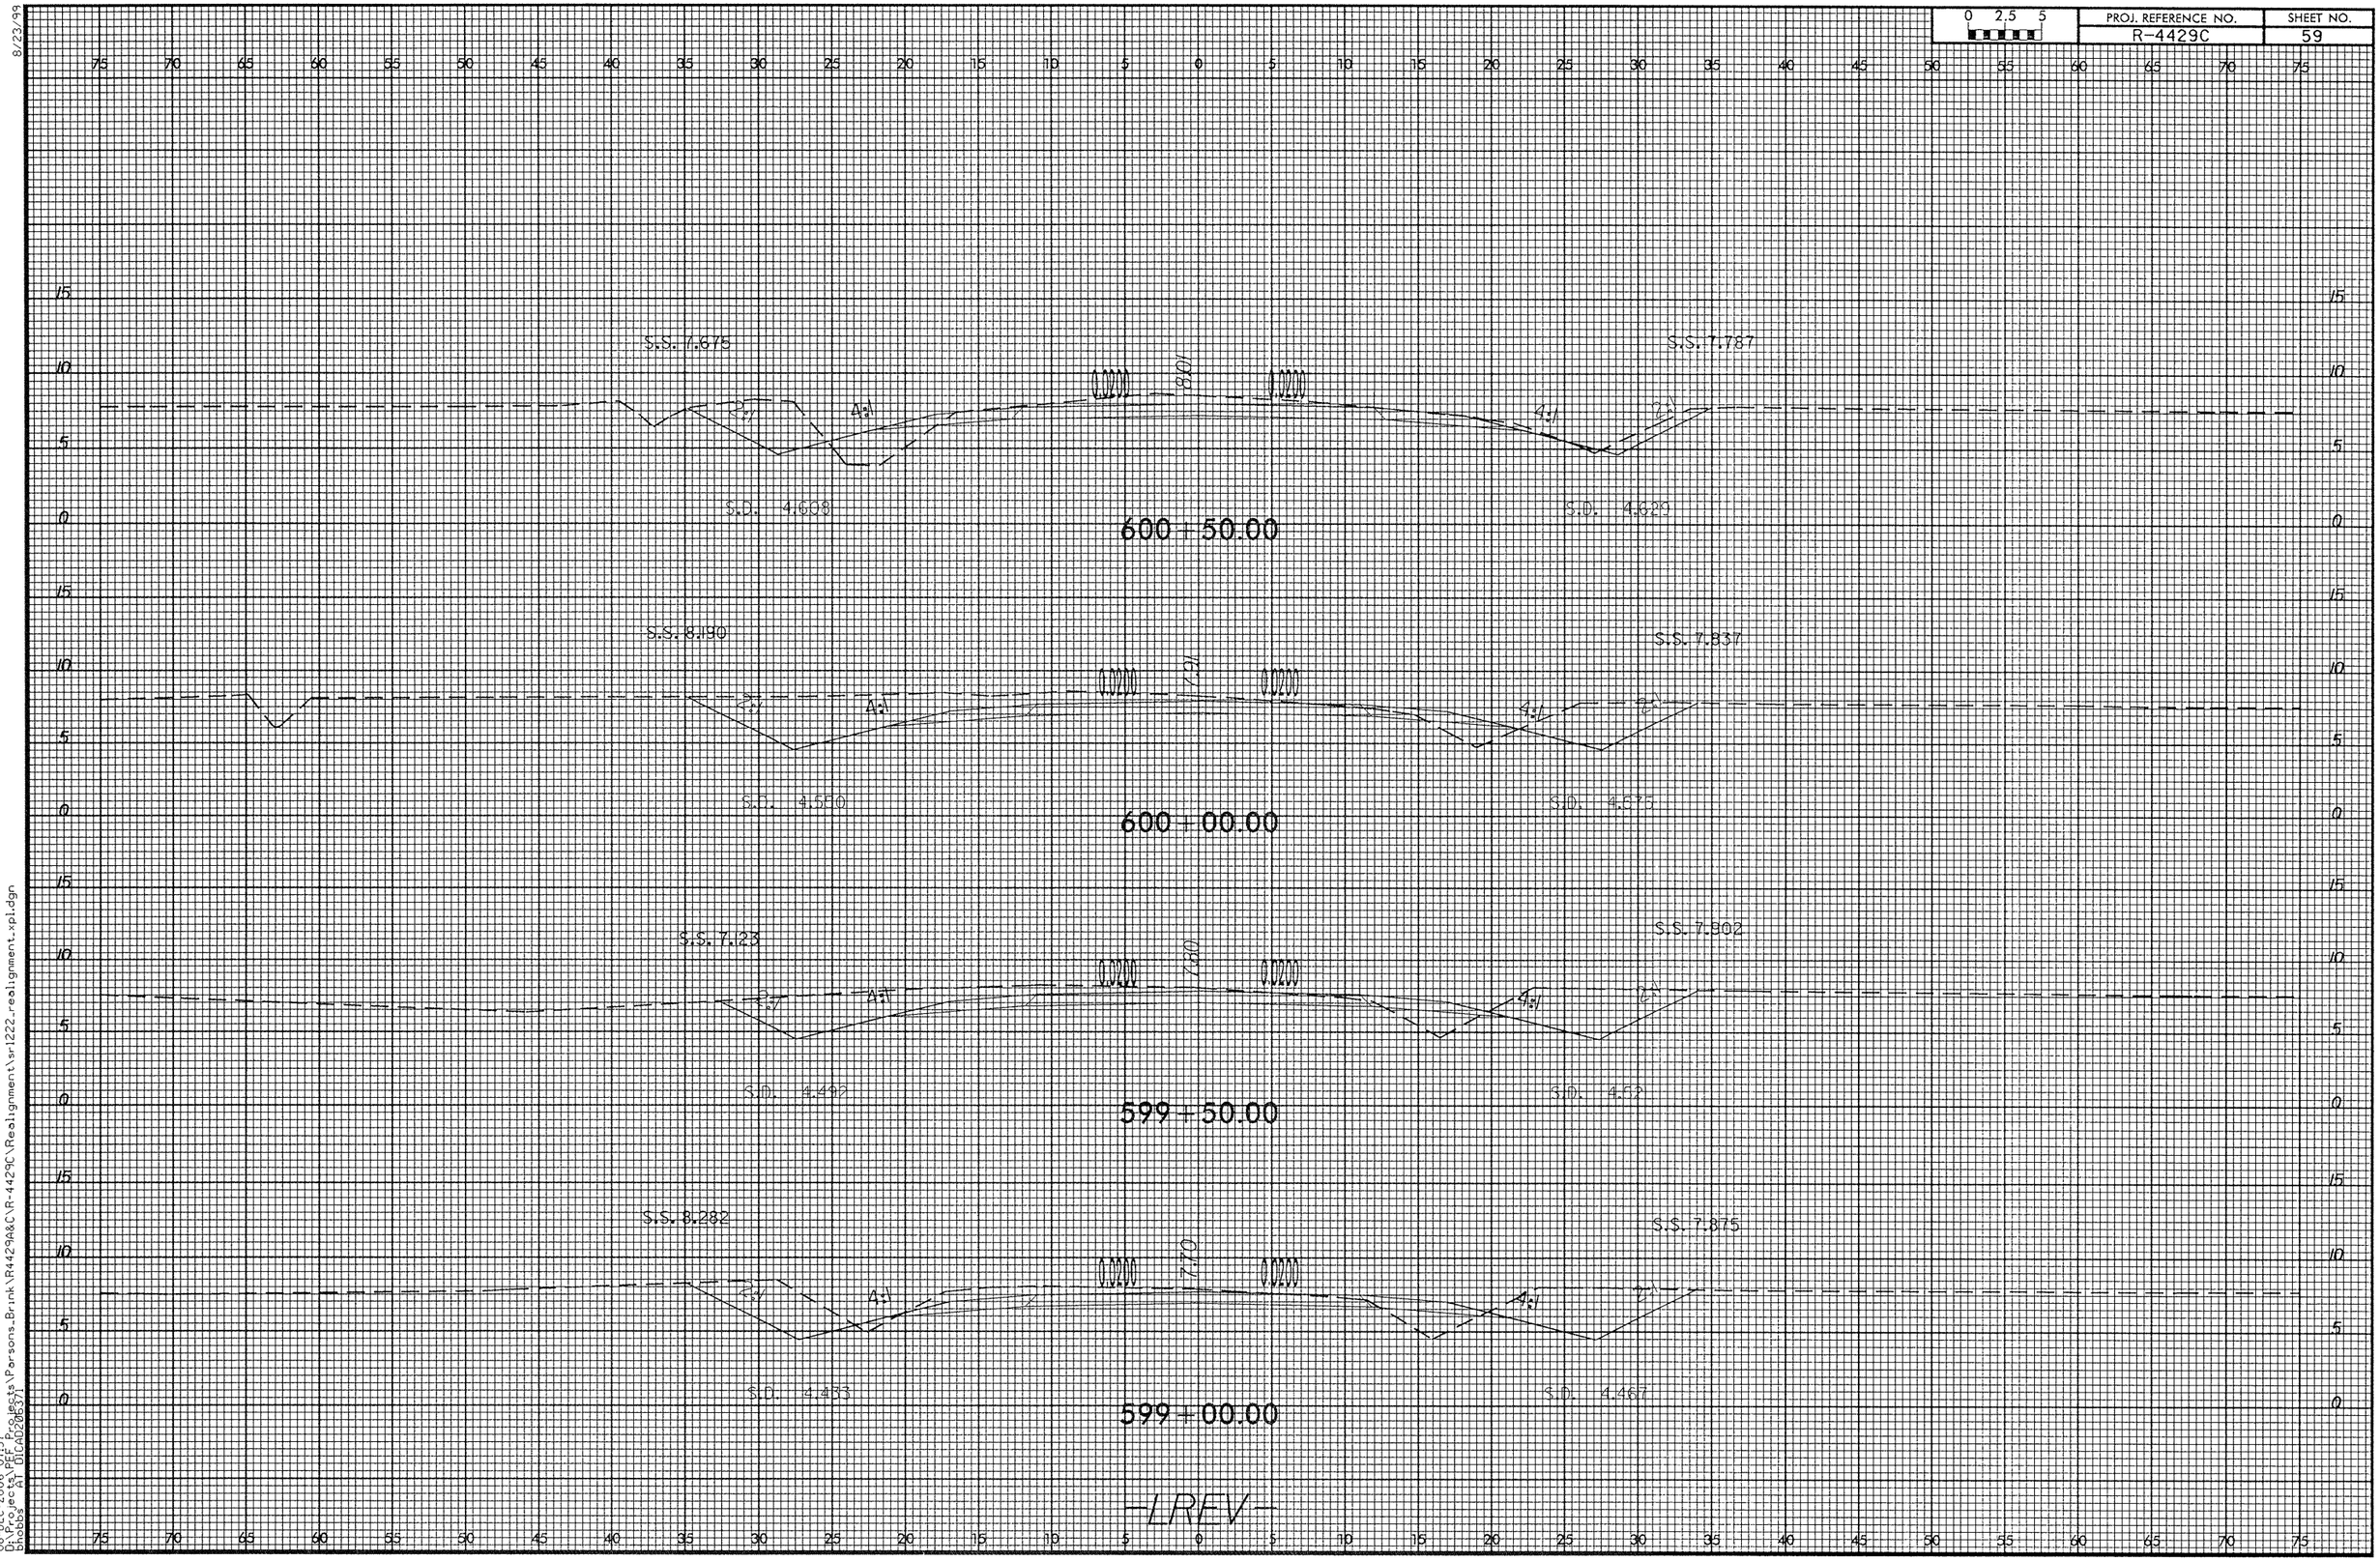

8/23/99

08-DEC-2006 07:37
D:\Projects\PEF Projects\Parsons_Brink\R4429A&C\R-4429C\Realignment\sr1222_realignment_xpl.dgn
bhobbs AT DICAD2063T1

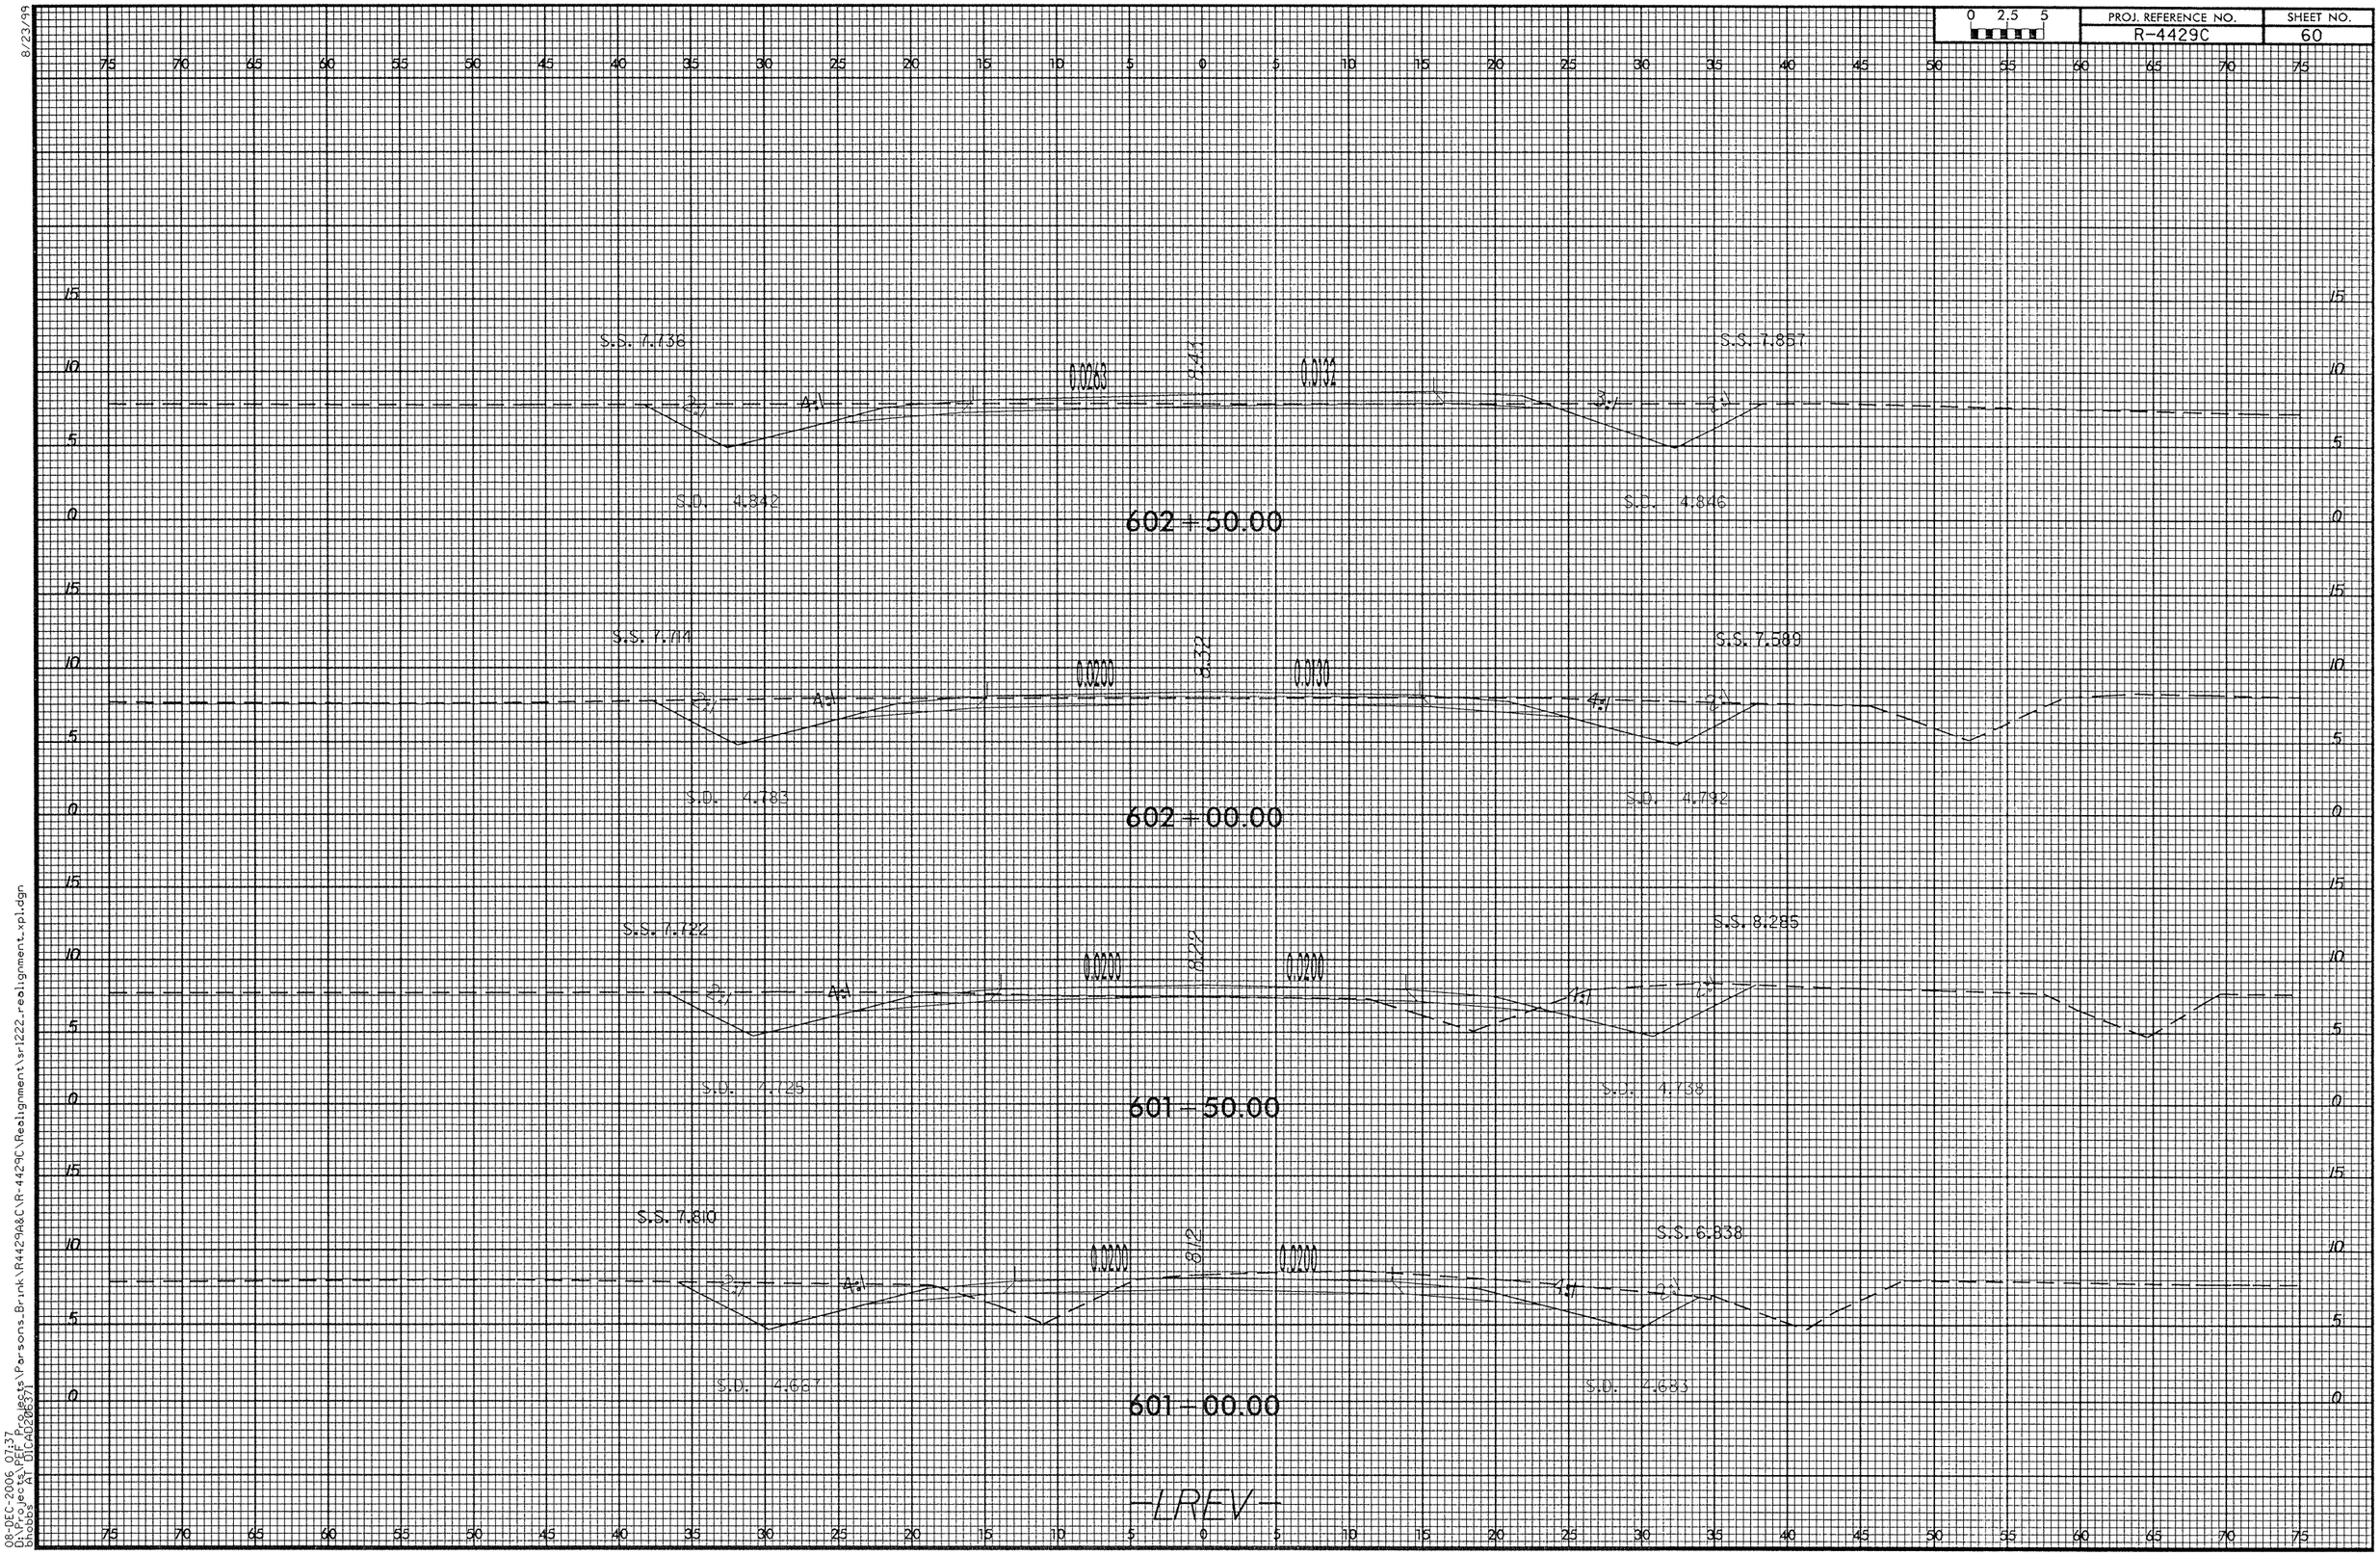

8/23/99

08-DEC-2006 07:37
D:\Projects\PEF Projects\Parsons_Brink\R4429A&C\R-4429C\Realignment\sr1222_realignment_xpl.dgn
bhobbs AT DICAD206371

PROJ. REFERENCE NO.	SHEET NO.
R-4429C	61

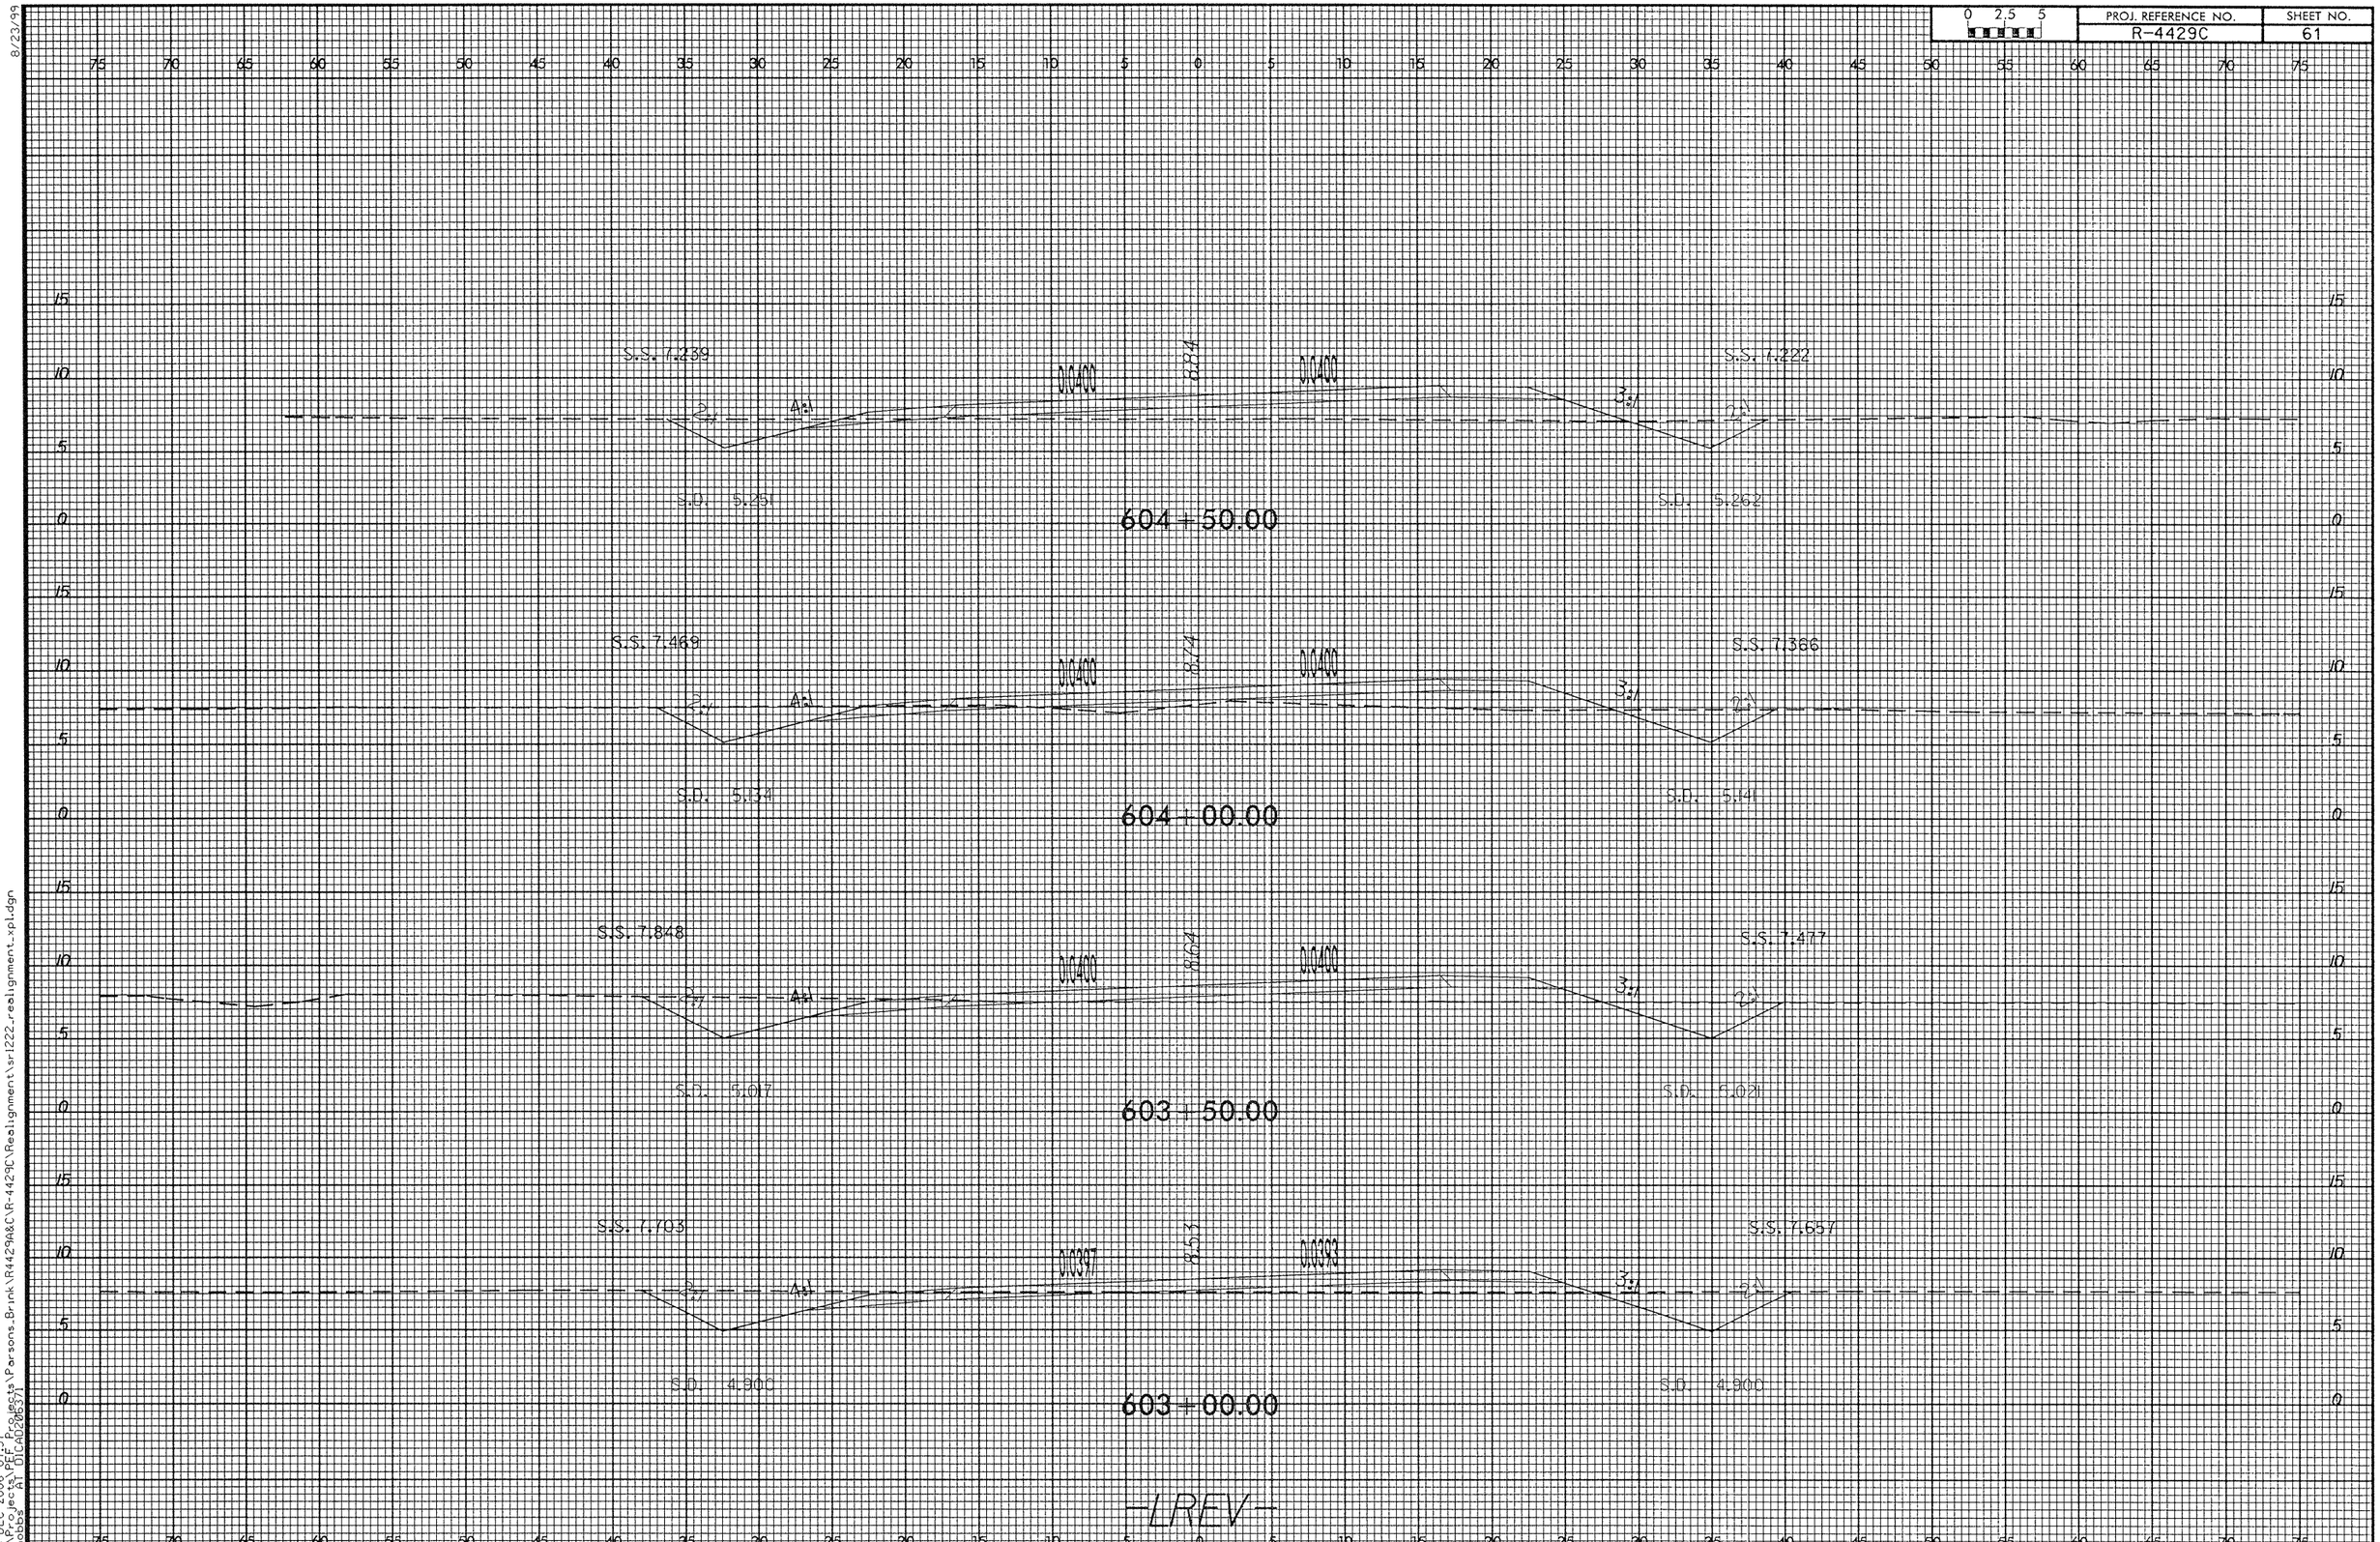

8/23/99

08-DEC-2006 07:37
D:\Projects\PEF Projects\Parsons_Brink\R4429A&C\R-4429C\Realignment\sr1222_realignment_xpl.dgn
bhobbs AT DICAD205371

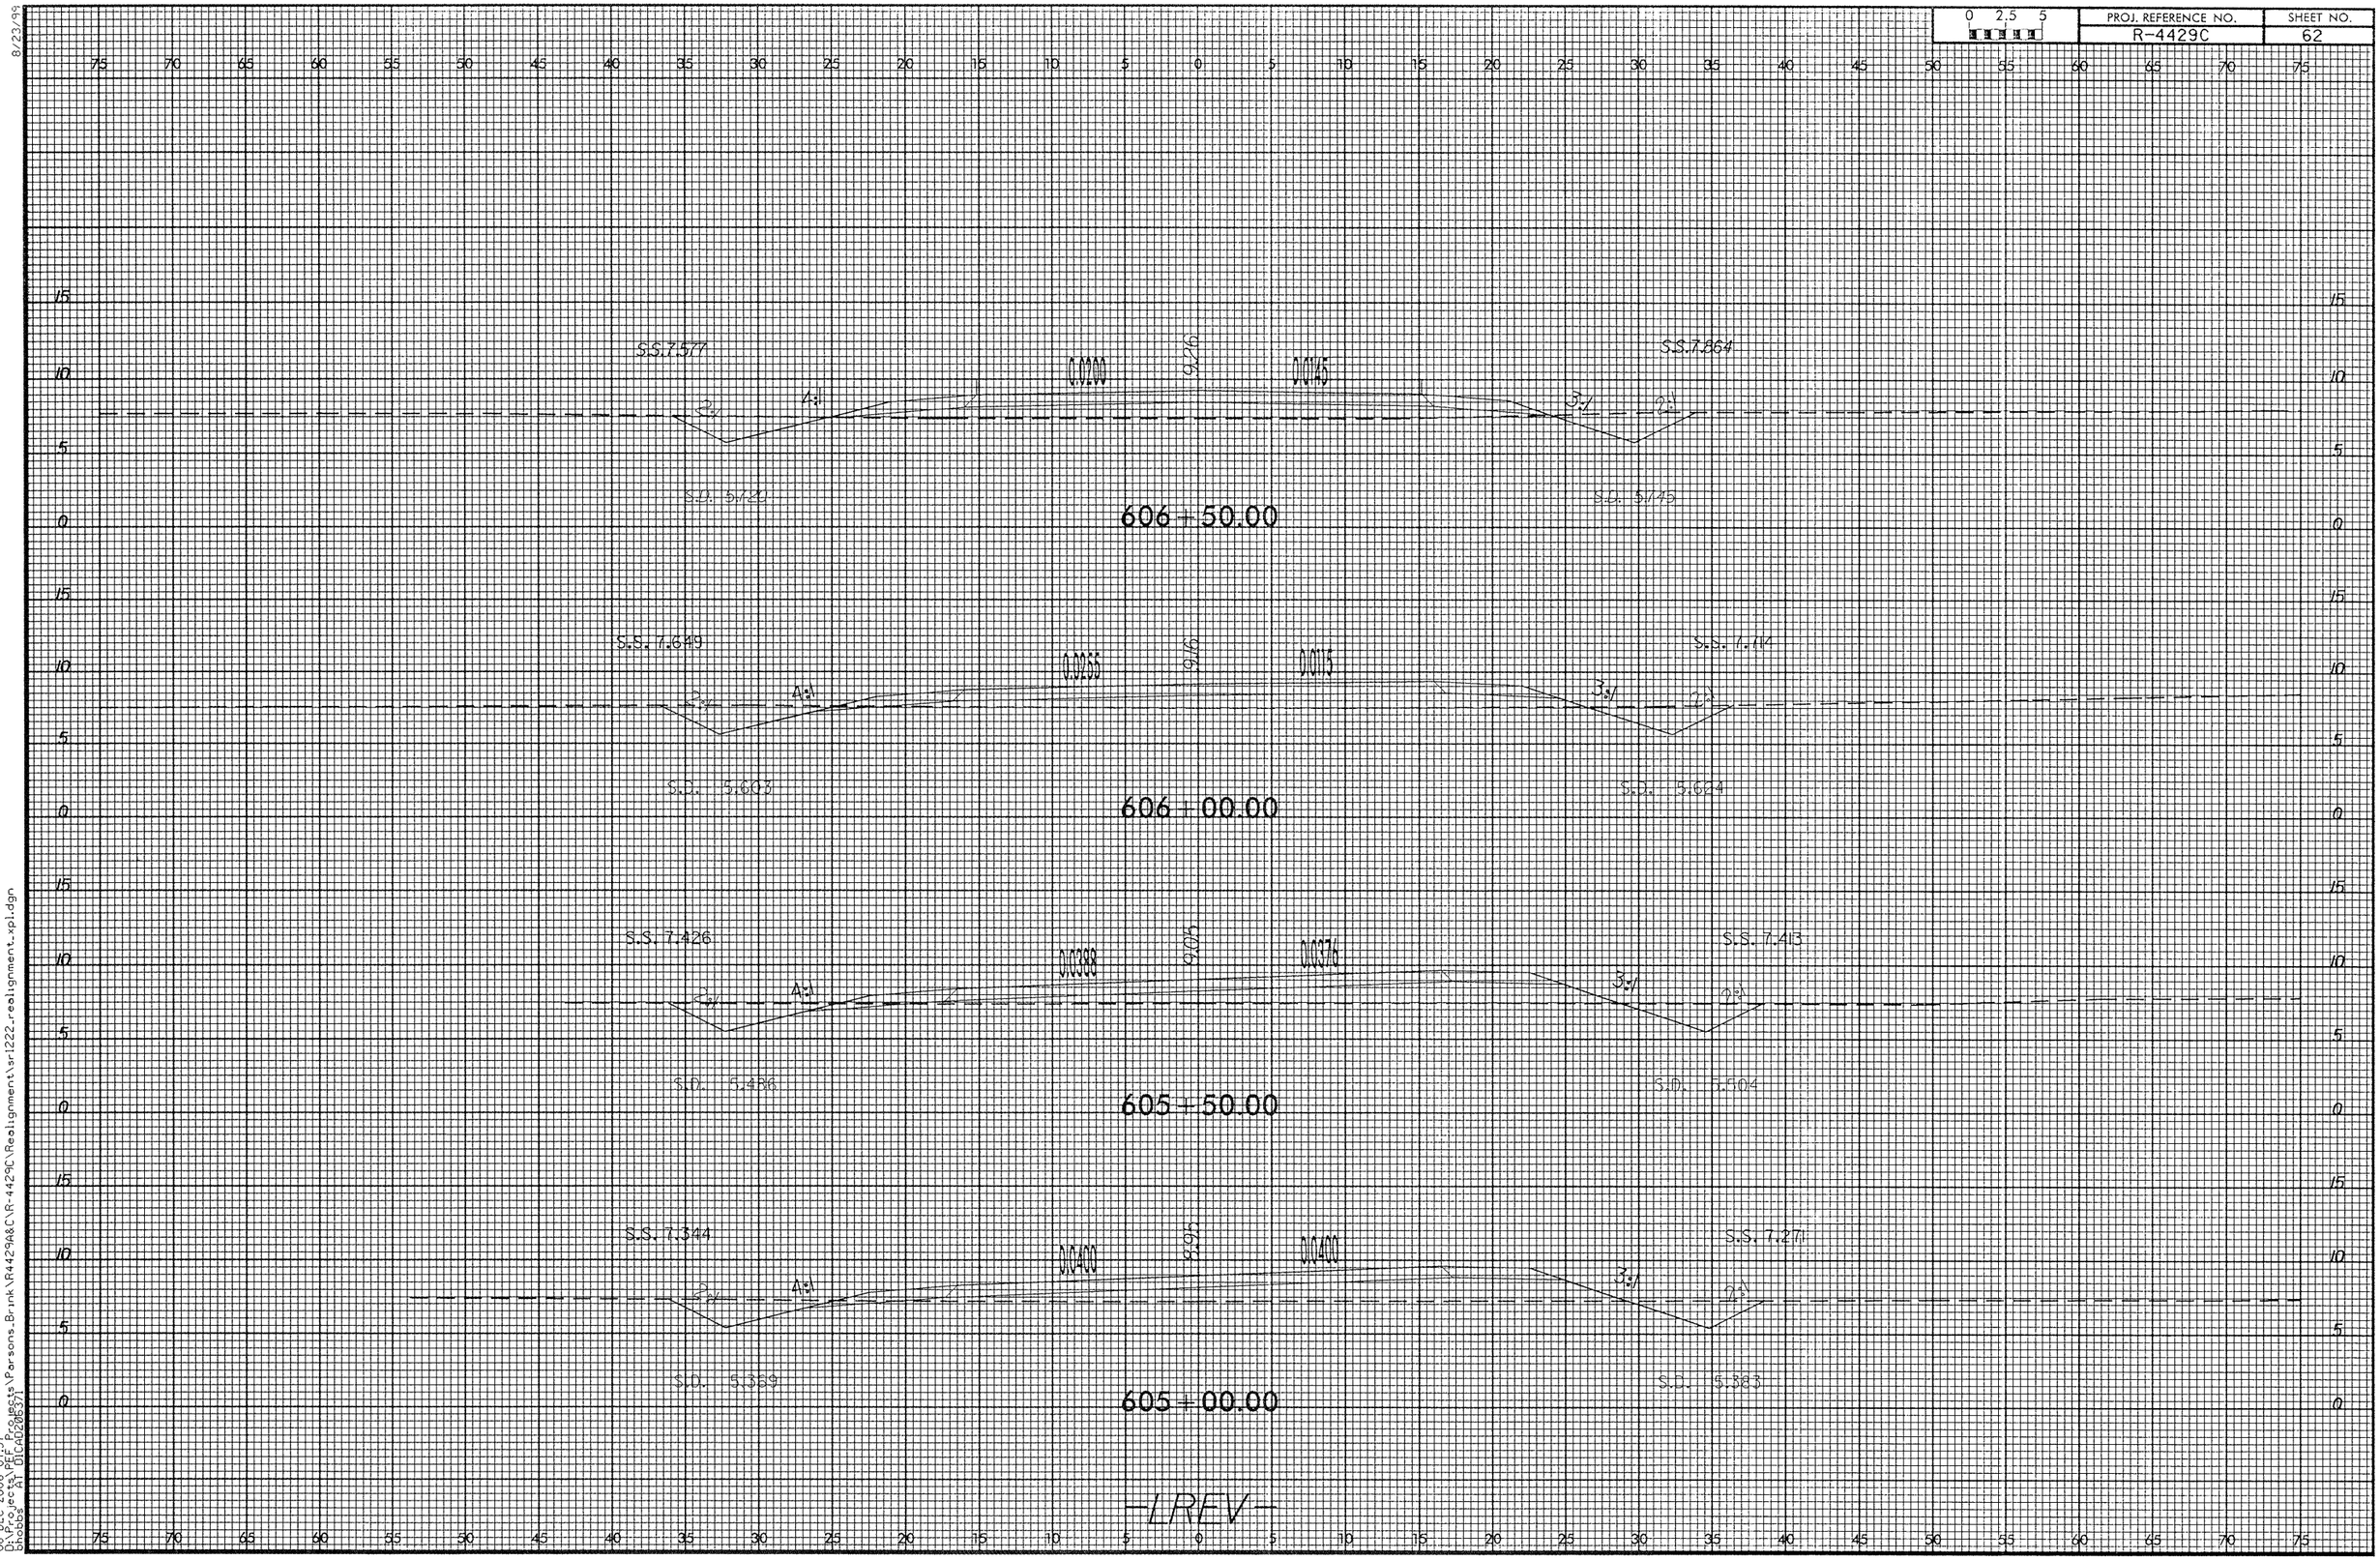

8/23/99

08-DEC-2006 07:37
D:\Projects\PEF Projects\Parsons_Brink\R4429A&C\R-4429C\Realignment\sr1222_realignment_xpl.dgn
bhobbs AT DICAD206371

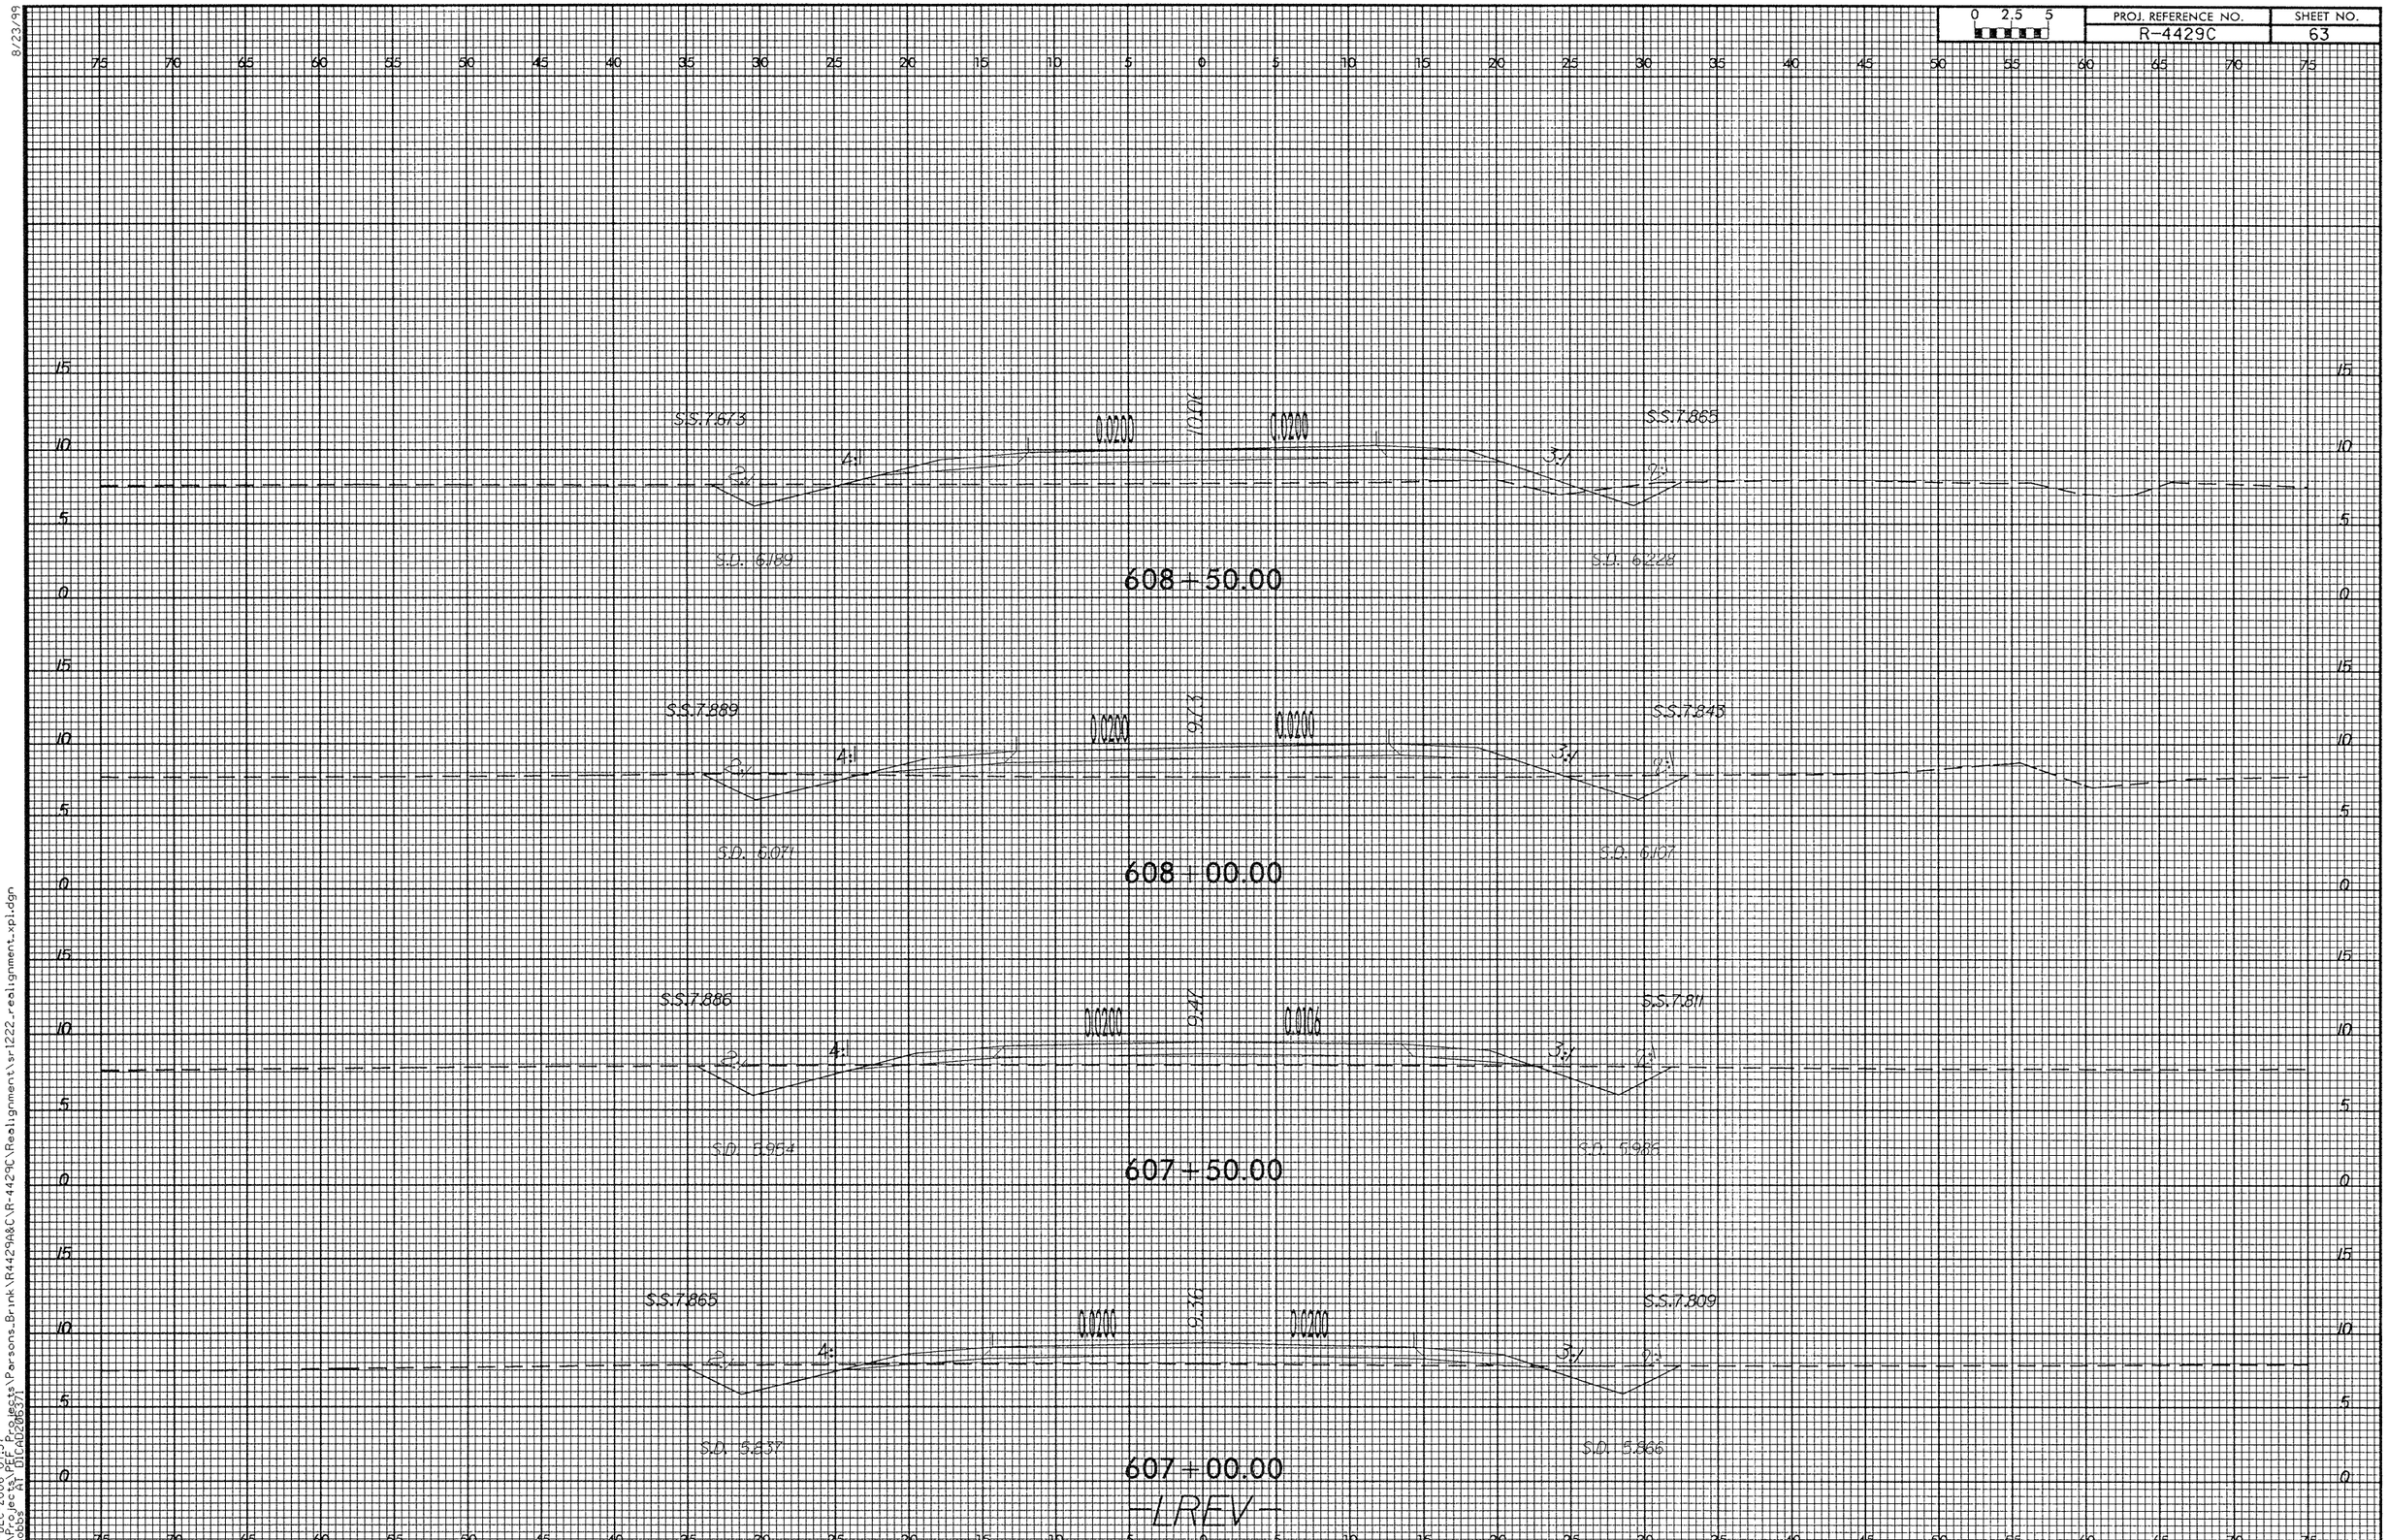

8/23/99

08-DEC-2006 07:37
D:\Projects\PEF Projects\Parsons_Brink\R4429A&C\R-4429C\Realignment\sr1222_realignment_xpl.dgn
bhobbs AT DICAD206371

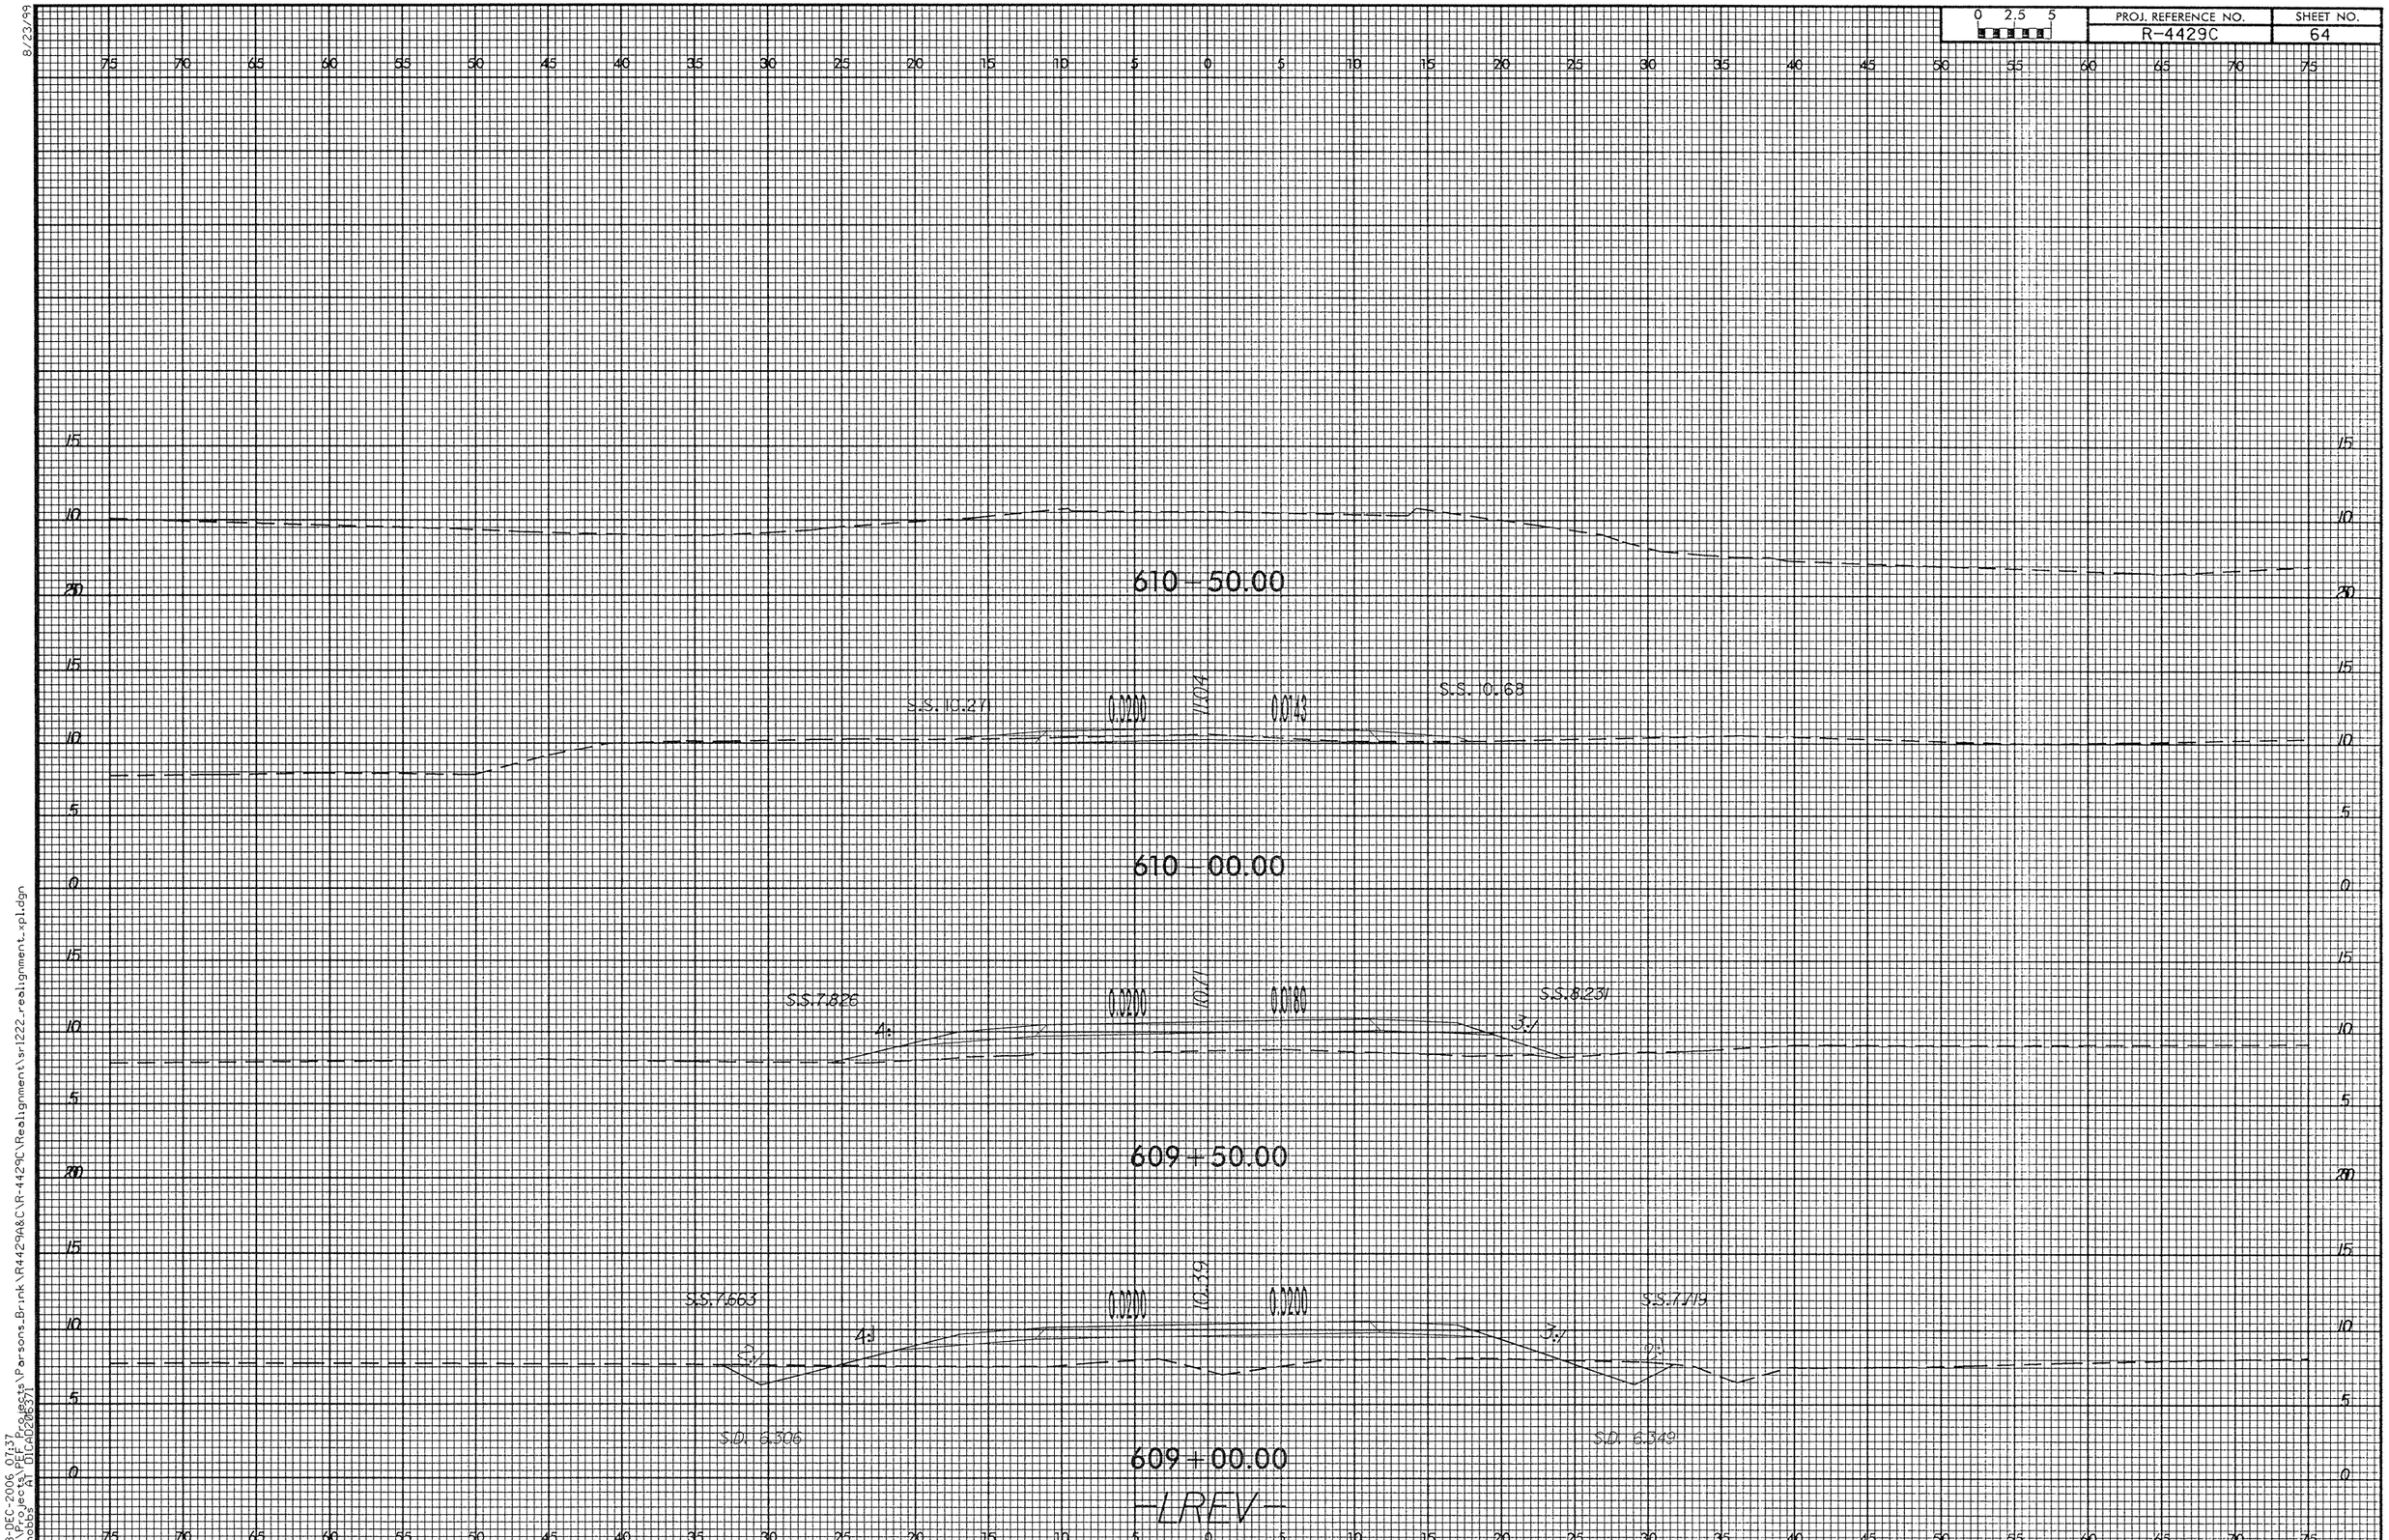

8/23/99

08-DEC-2006 07:37
D:\Projects\PEF Projects\Parsons_Brink\R4429A&C\R-4429C\Realignment\sr1222_realignment_xpl.dgn
bhobbs AT DICAD206371

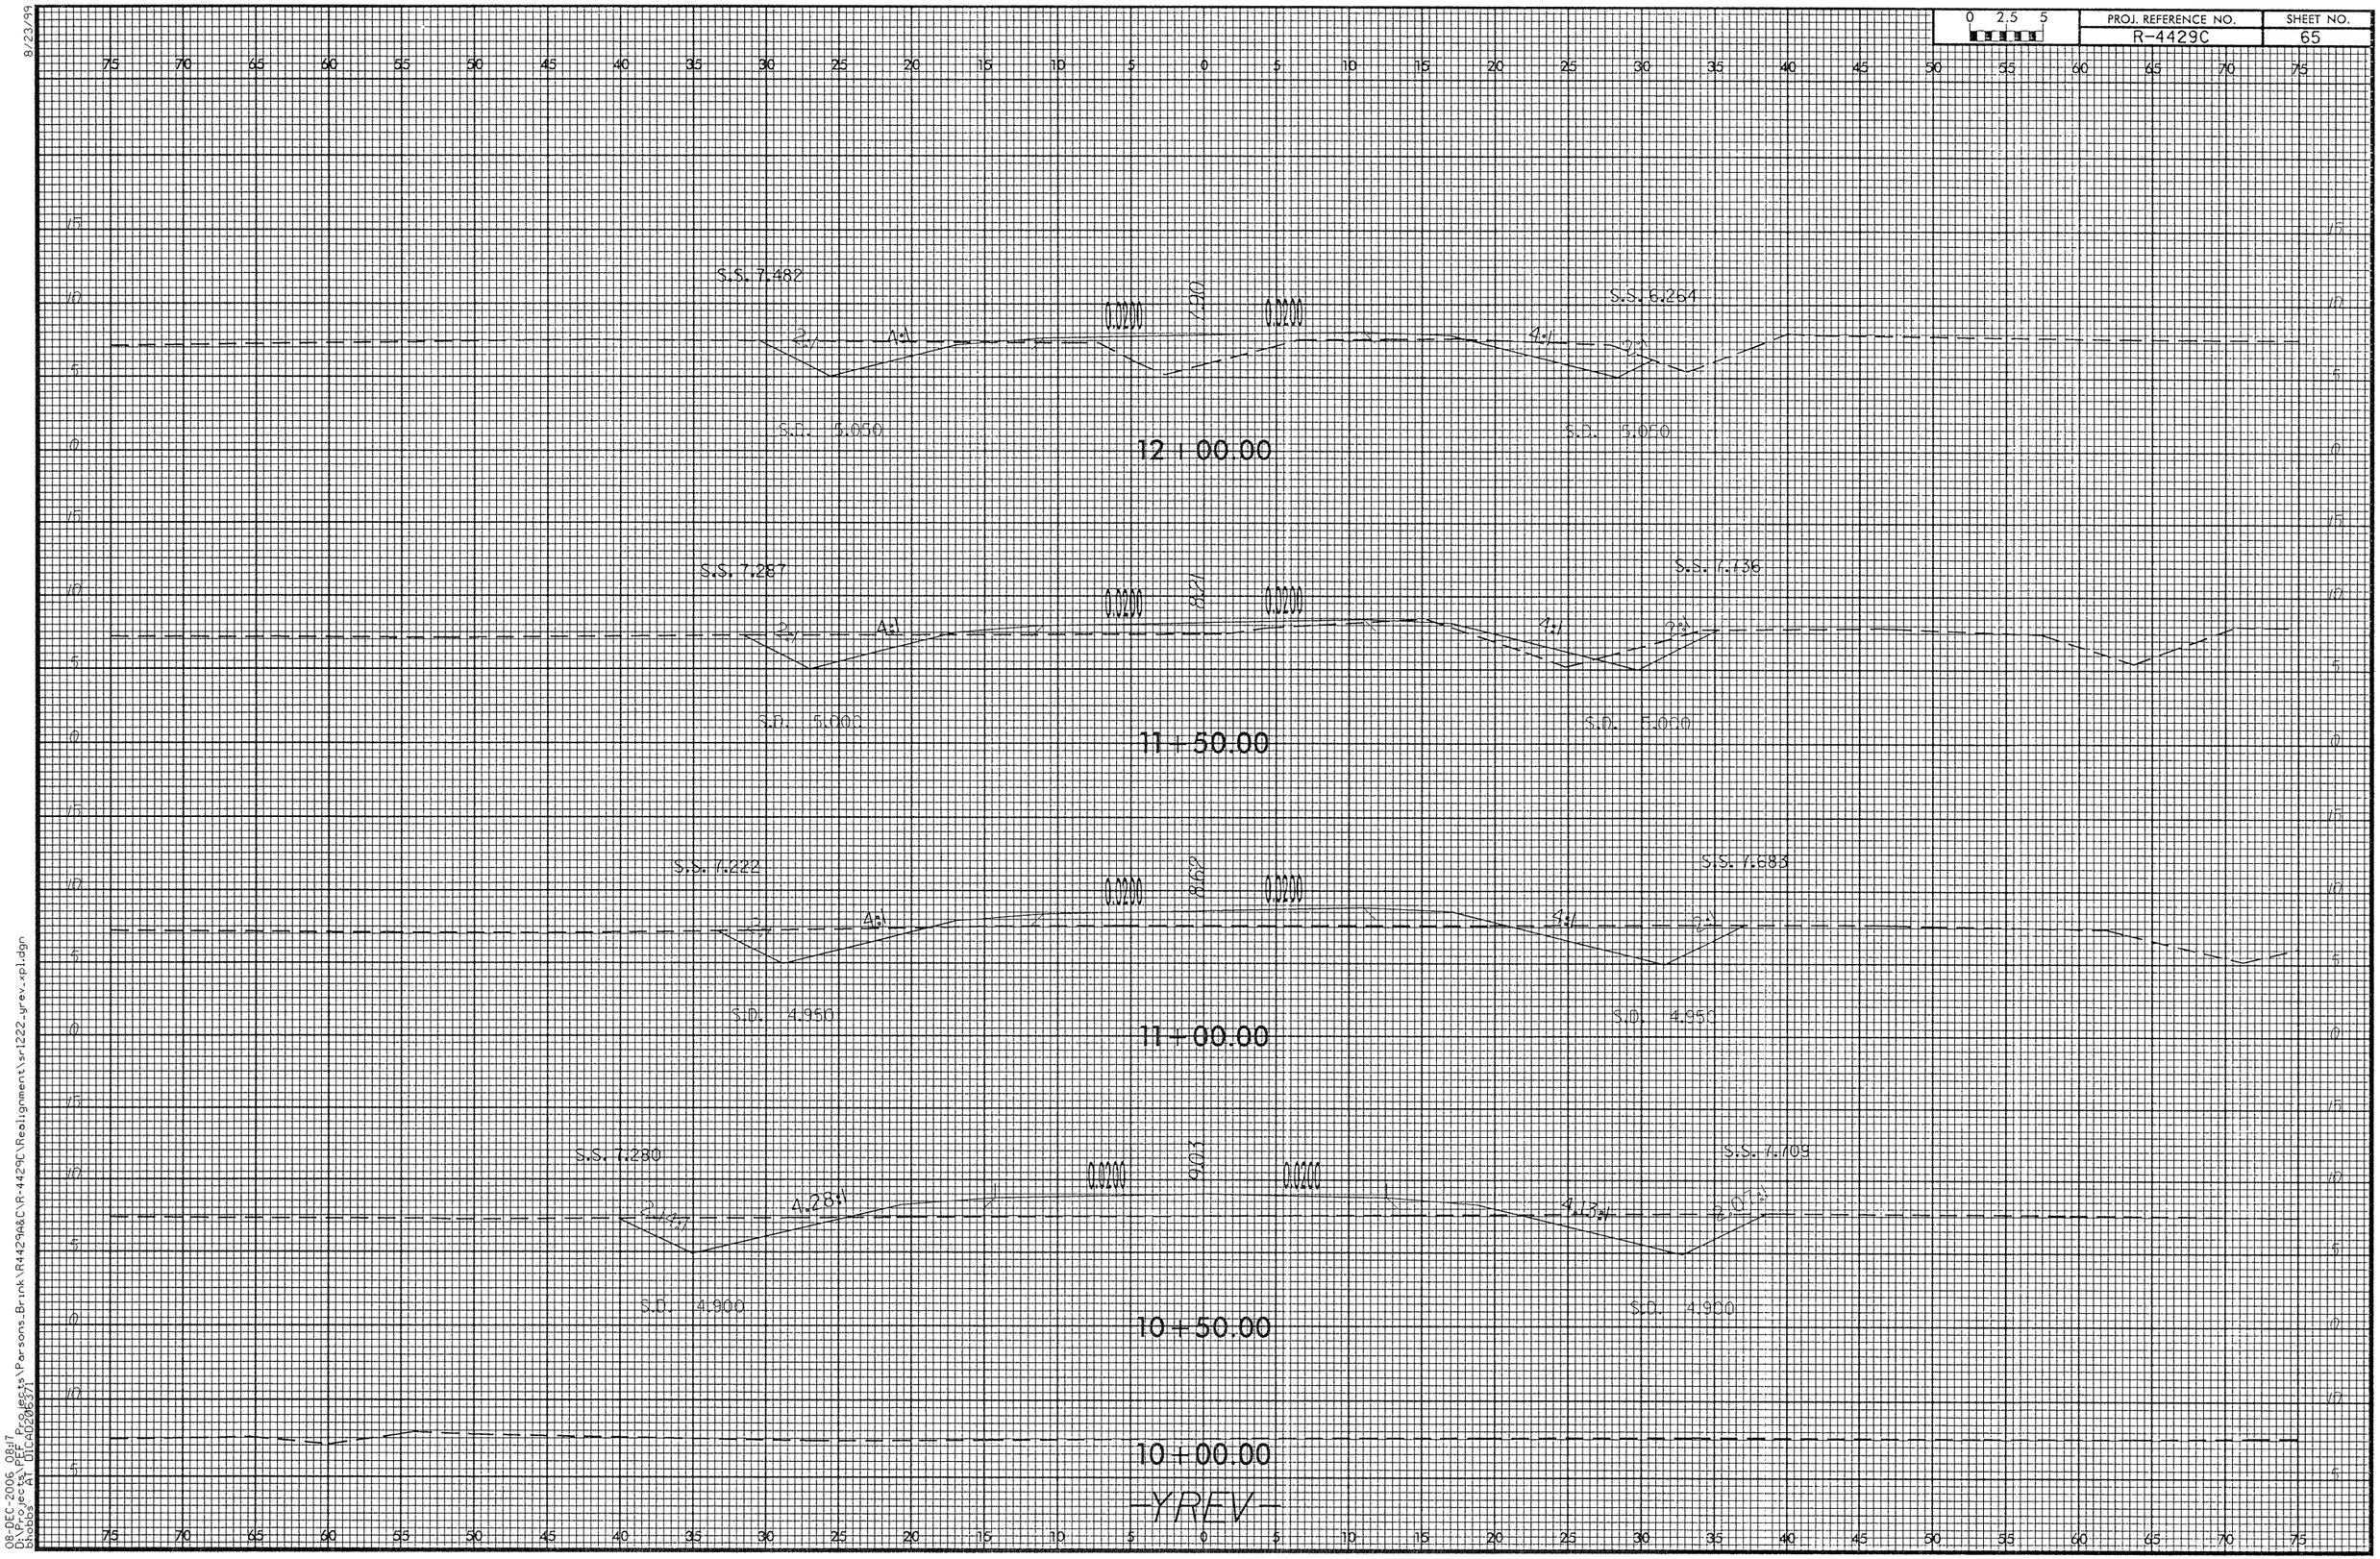

8/23/99

08-DEC-2006 08:17
D:\Projects\PEF Projects\Parsons_Brink\R4429A&C\R-4429C\Realignment\sr1222_yrev.xpl.dgn
bhobbs AT DICAD206371

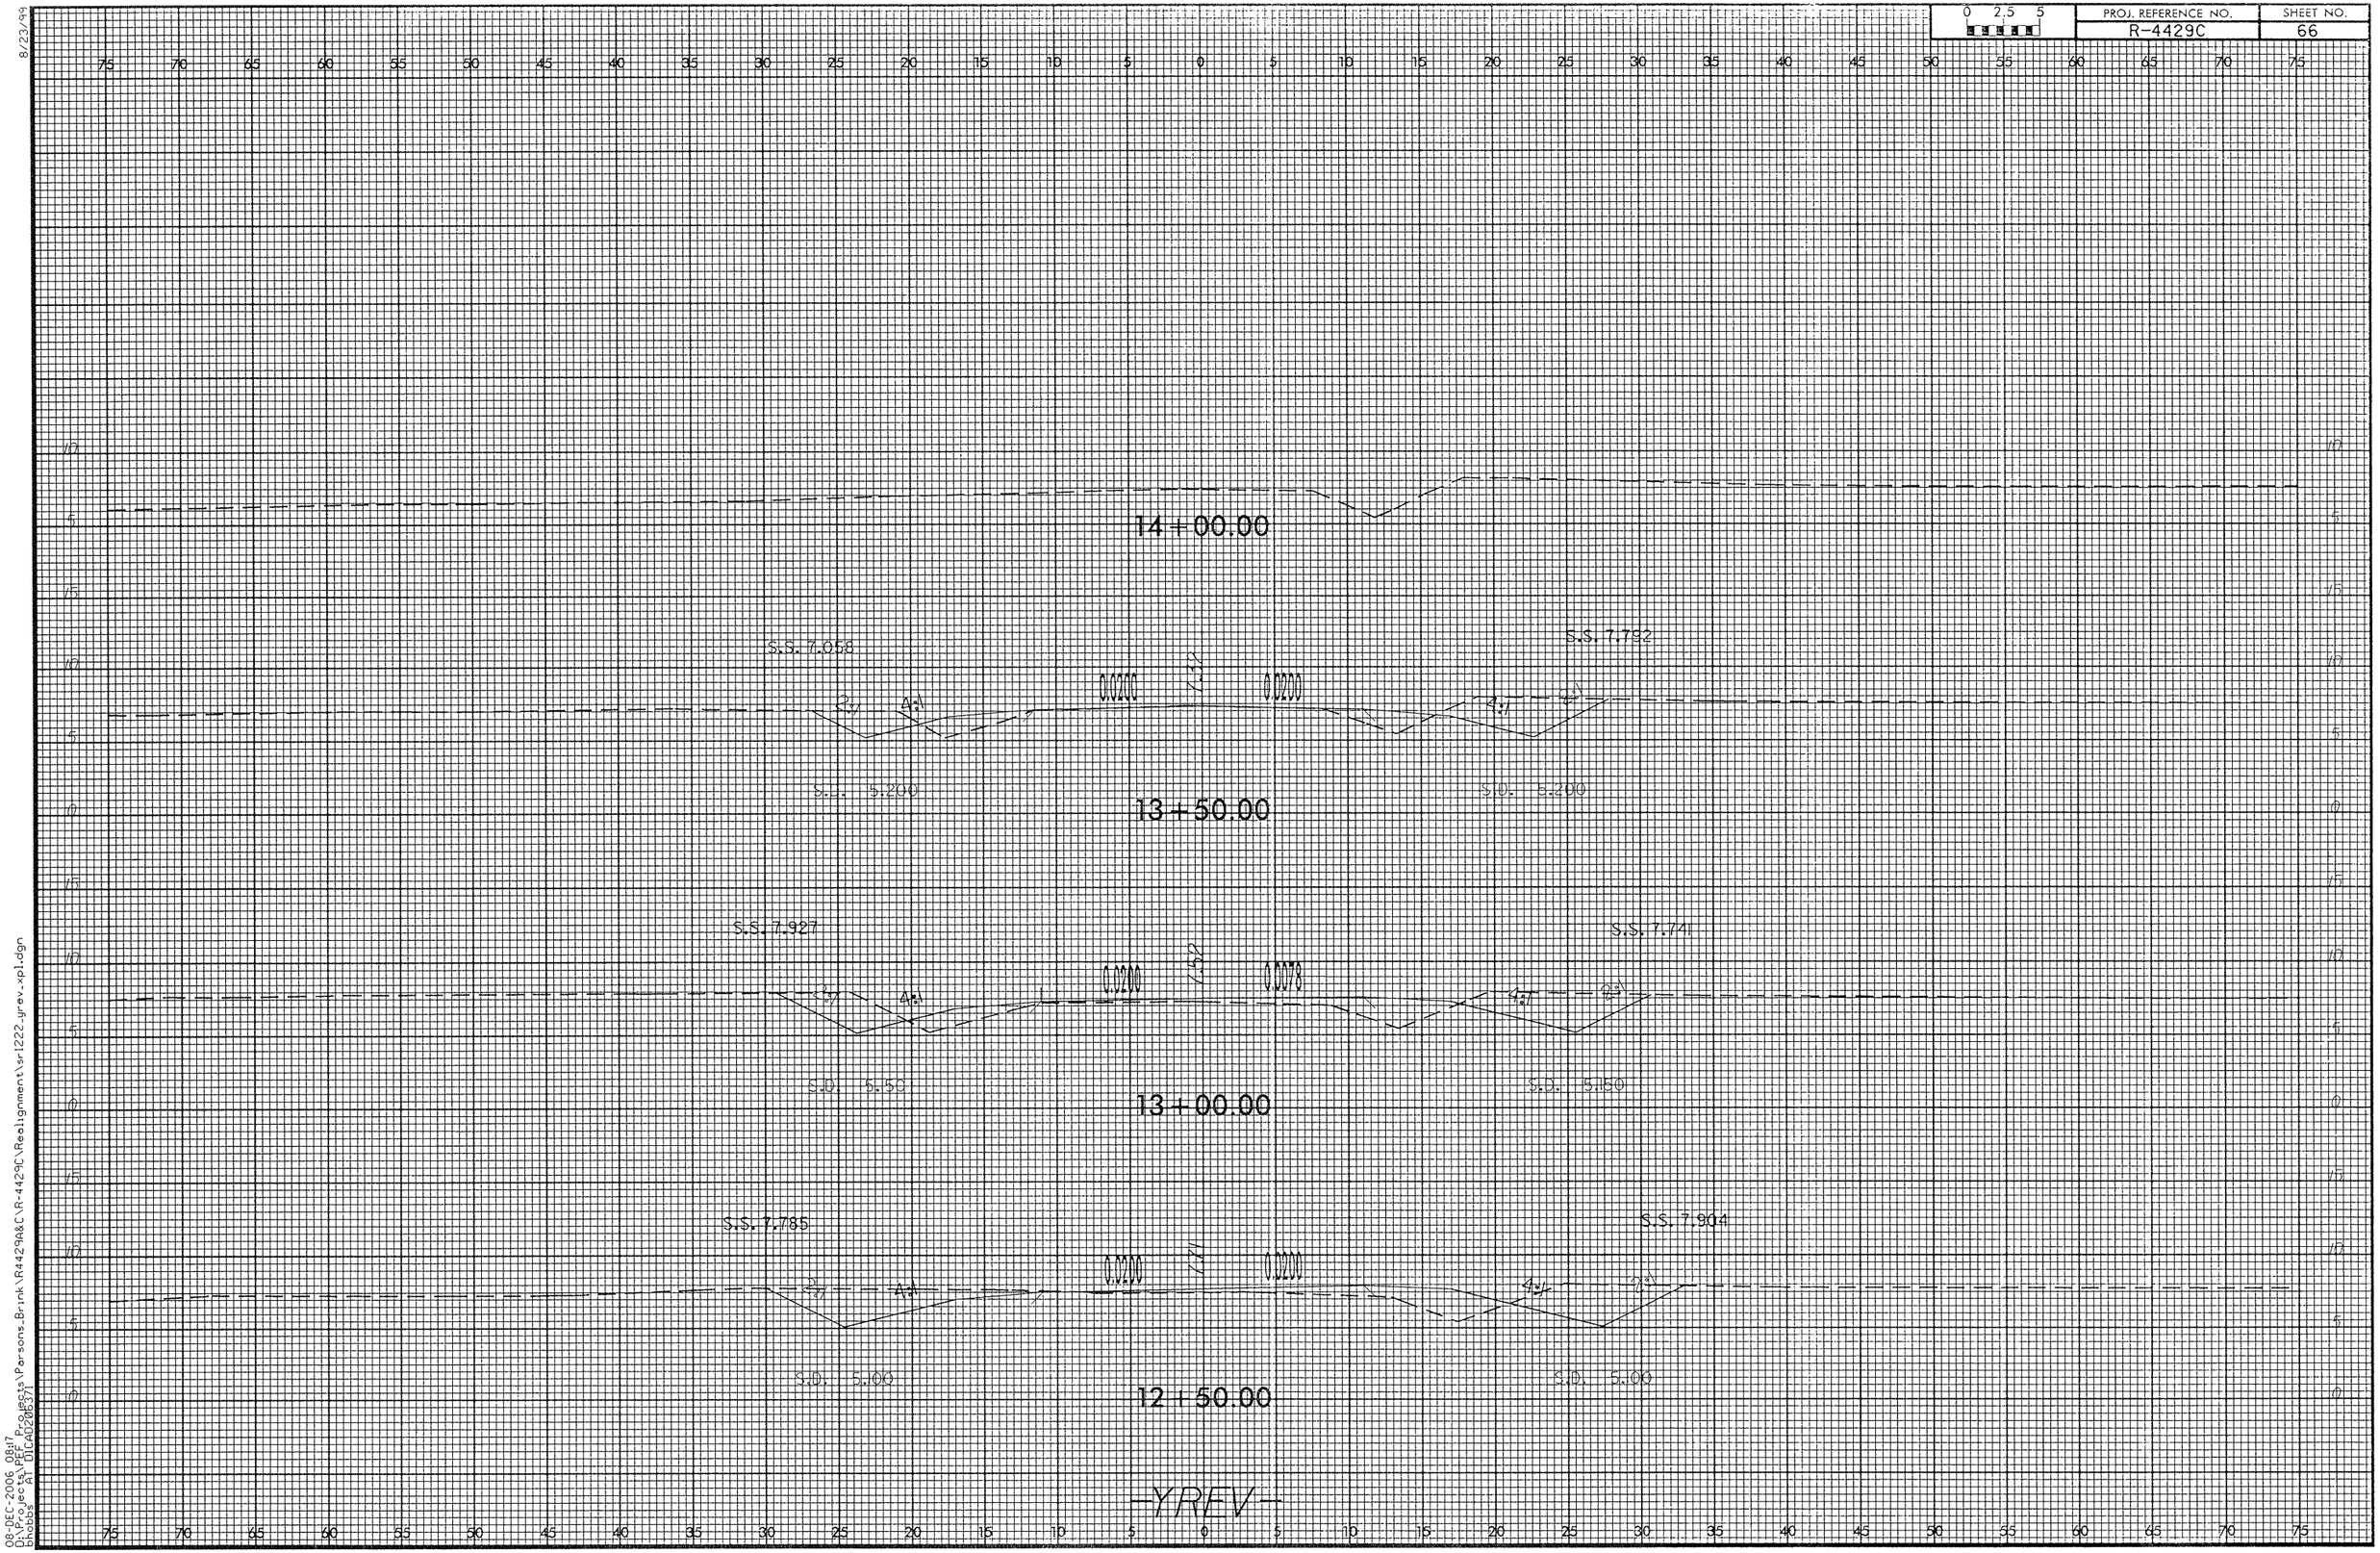

8/23/99

08-DEC-2006 08:17
D:\Projects\PEF Projects\Parsons_Brink\R4429A&C\R-4429C\Realignment\sr1222_yrev_xpl.dgn
bhobbs AT DICAD206371