STATE OF NORTH CAROLINA
DIVISION OF HIGHWAYS

PROJ. REFERENCE NO.	SHEET NO.
R-4071	X

CROSS-SECTION SUMMARY

Quantities are approximate only. The Resident Engineer will recross-section the work accurately when the project is staked out. These cross-section notes will be used in computing the final quantities for which the contractor will be paid.

NOTE: EMBANKMENT COLUMN DOES NOT INCLUDES BACKFILL FOR UNDERCUT

STATION L	UNCLASSIFIED EXCAVATION (CU YD)	EMBANKMENT (CU YD)	
10+00			
10+50	50	11	
11+00	96	46	
11+50	92	69	
12+00	82	59	
12+50	104	61	
13+00	69	114	
13+50	14	96	
14+00	14	54	
14+50	3	88	
15+00	1	98	
15+50		54	
16+00		59	
16+50		103	
17+00	70	110	
17+50	156	102	
18+00	181	96	
18+50	196	118	
19+00	221	127	
19+50		1	
20+00	2	19	
20+50		64	
21+00		113	
21+50	2	81	
22+00	8	56	
22+50	10	51	
23+00	9	50	
23+50	14	44	
24+00	17	41	
24+50	14	54	
25+00	11	69	
25+50	8	89	
26+00	6	111	
26+50	4	116	

STATION Y	UNCLASSIFIED EXCAVATION (CU YD)	EMBANKMENT (CU YD)	
14+00			
14+50	1	25	
15+00	1	25	
15+50		57	
16+00	7	82	
16+50	17	27	
17+00	12	3	

STATION Y3	UNCLASSIFIED EXCAVATION (CU YD)	EMBANKMENT (CU YD)	
10+00			
10+50	7	8	
11+00	8	19	
11+50	18	25	
12+00	50	33	
12+50	49	33	

STATION	UNCLASSIFIED EXCAVATION (CU YD)	EMBANKMENT (CU YD)	

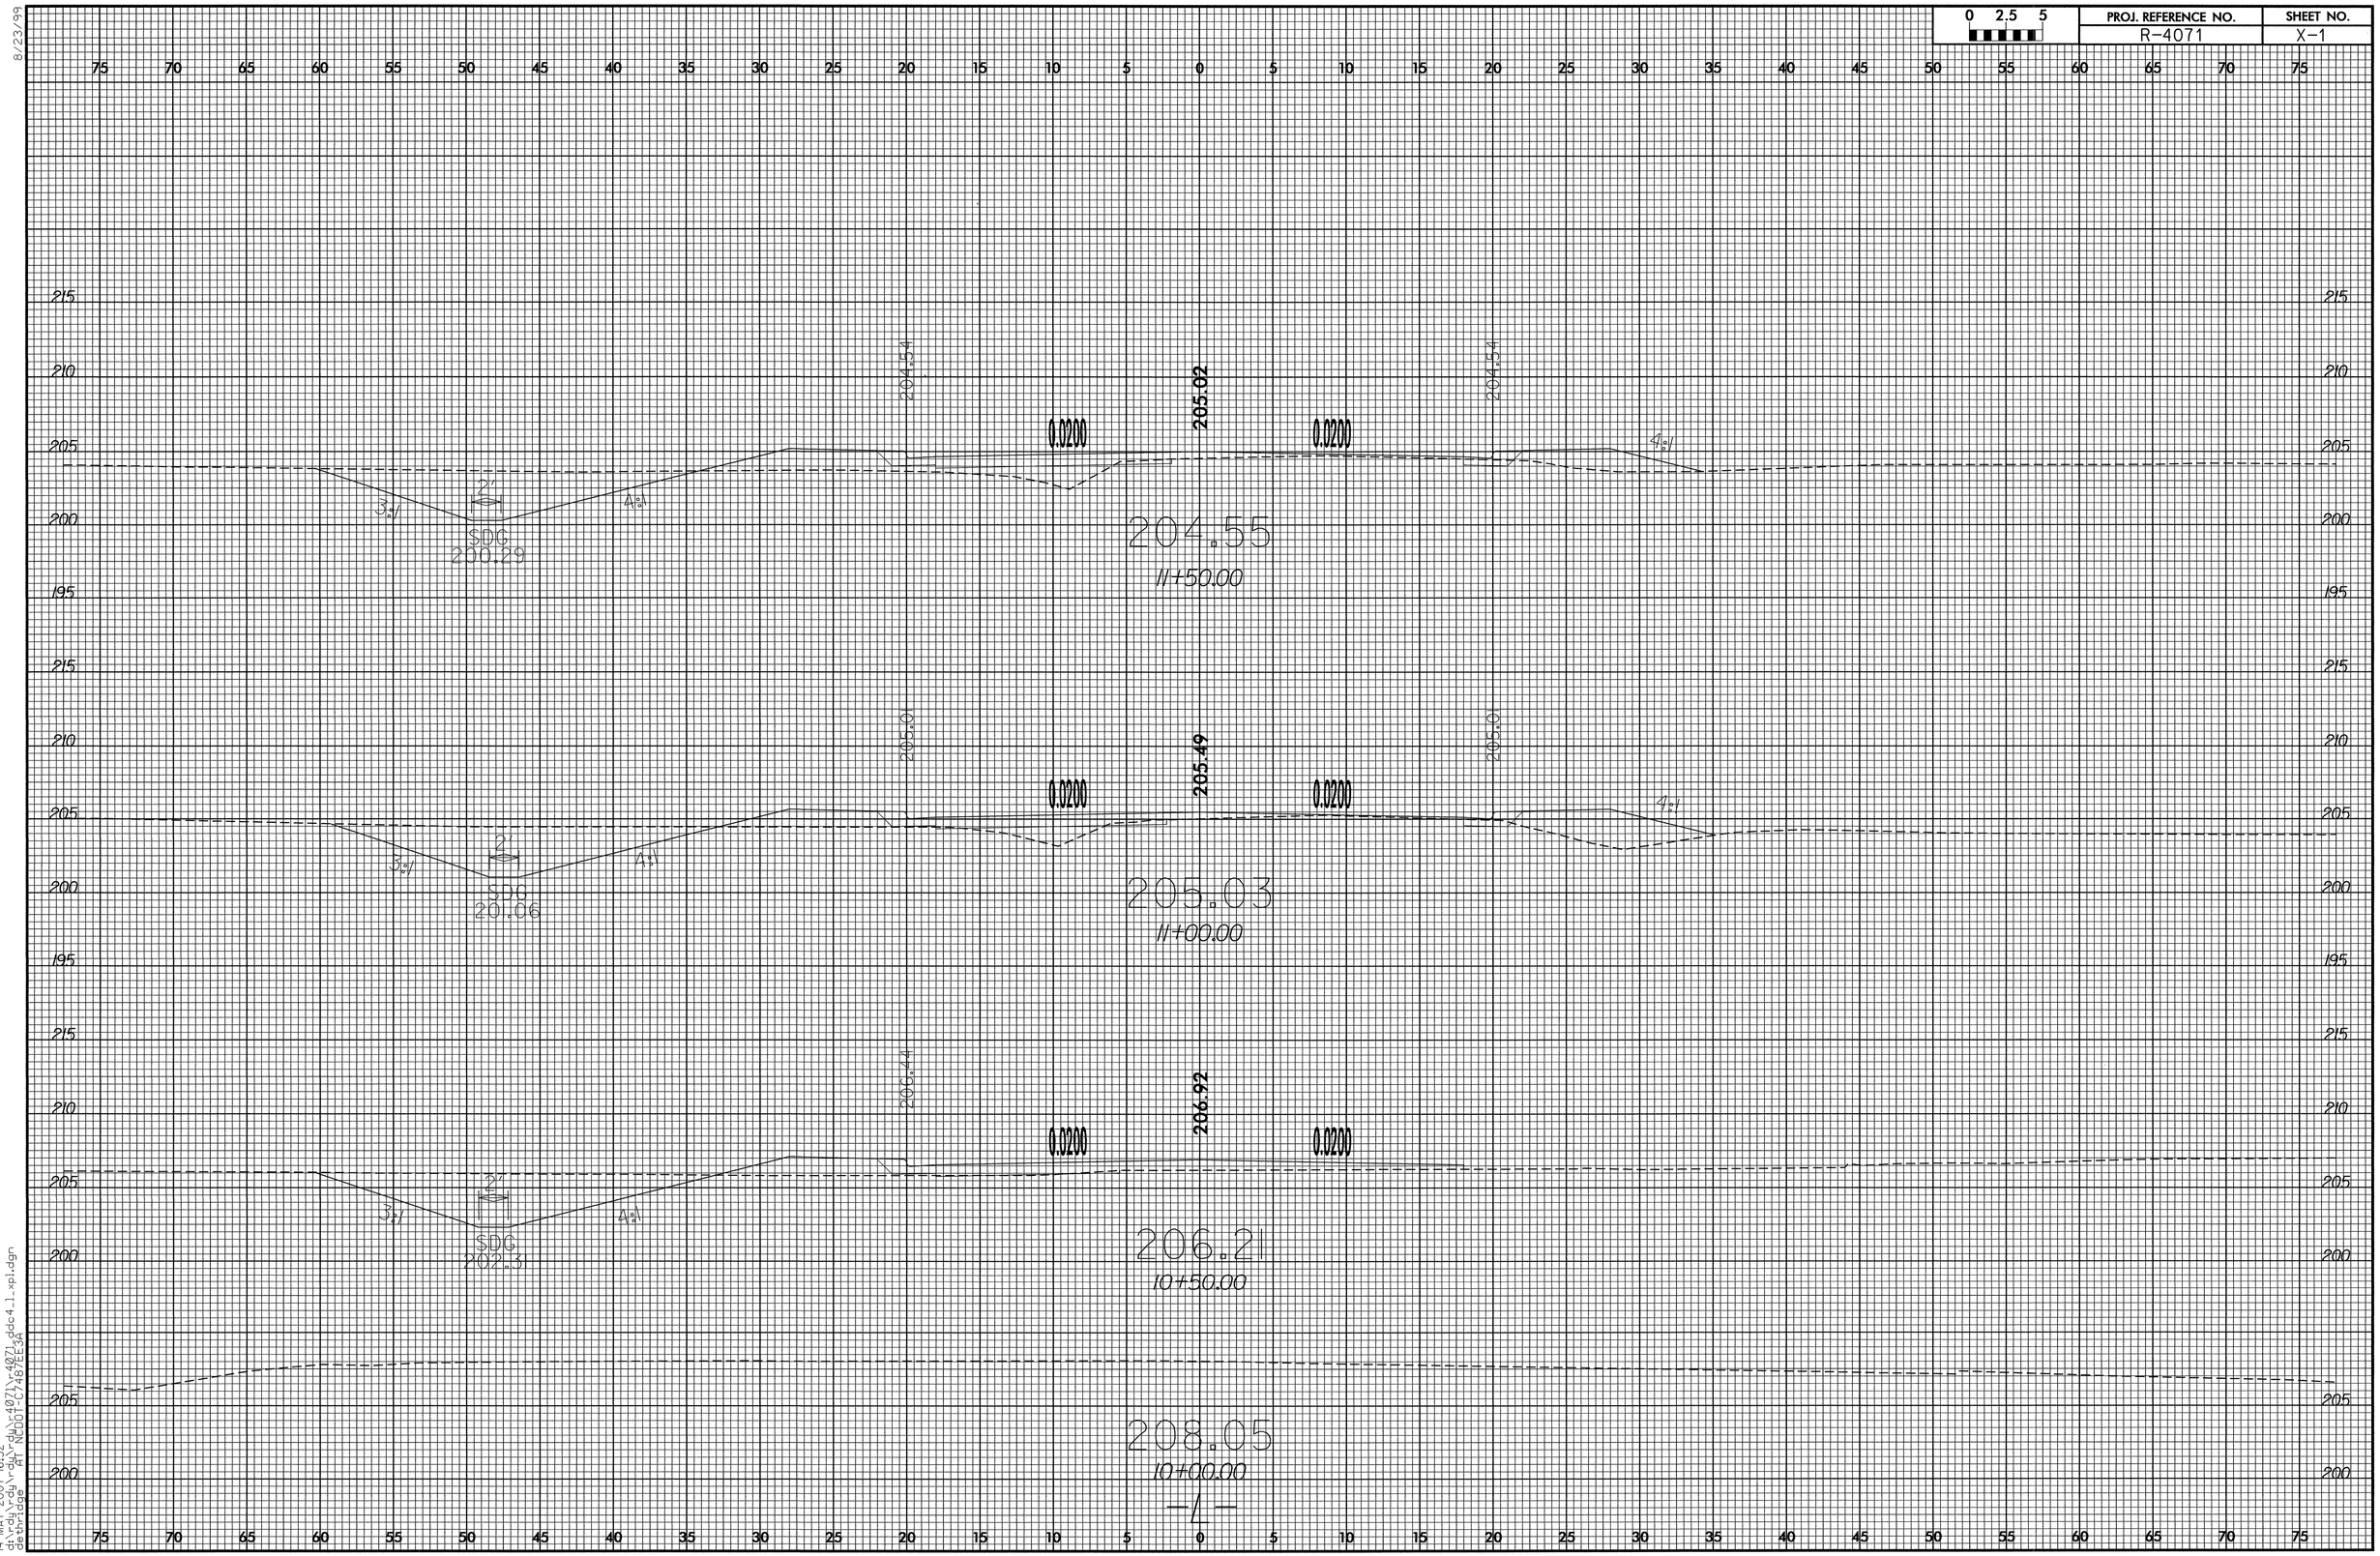

HP4500

8/23/99

14-MAY-2007 16:32
d:\rdy\rdy\rdy\rdy\r4071\r4071_ddc4_1_xpl.dgn
dethridge AT NCDOT-C7487EE3A

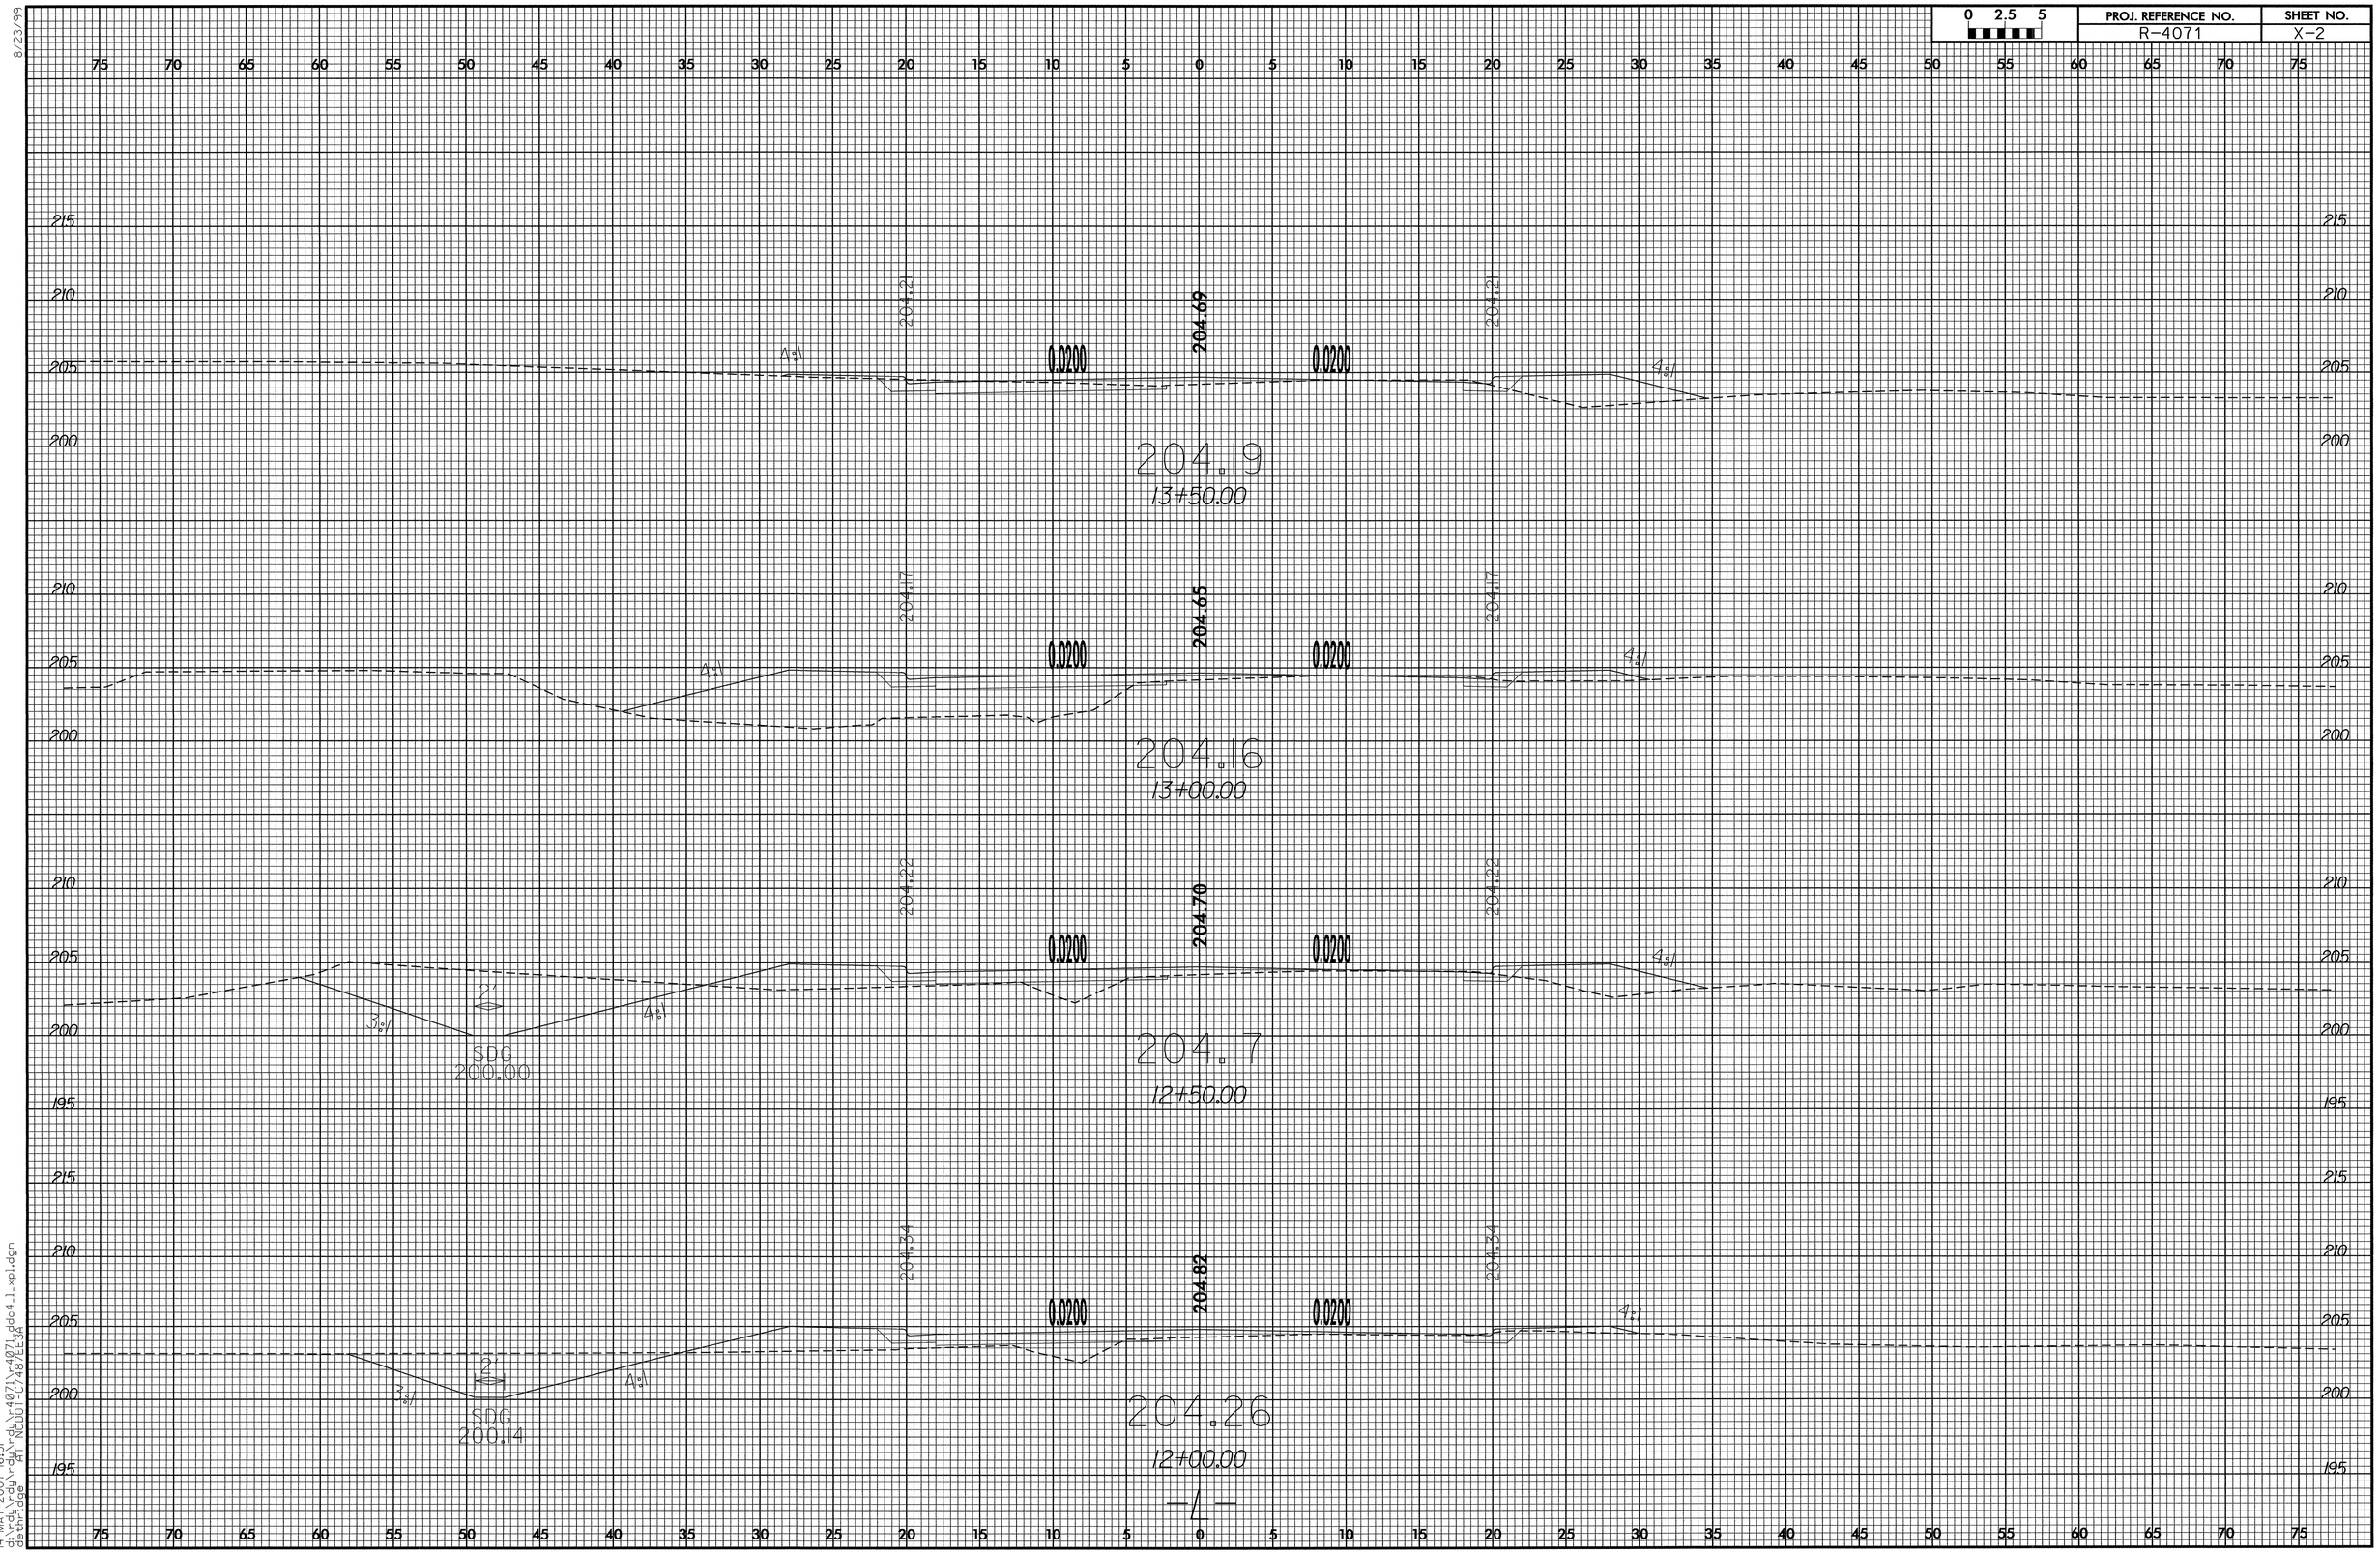

HP4500

8/23/99

14-MAY-2007 16:31
d:\rdy\rdy\rdy\rdy\r-4071\r-4071_ddc4_1_xpl.dgn
dethridge AT NCDOT-C7487EE3A

0 2.5 5	PROJ. REFERENCE NO.	SHEET NO.
	R-4071	X-3

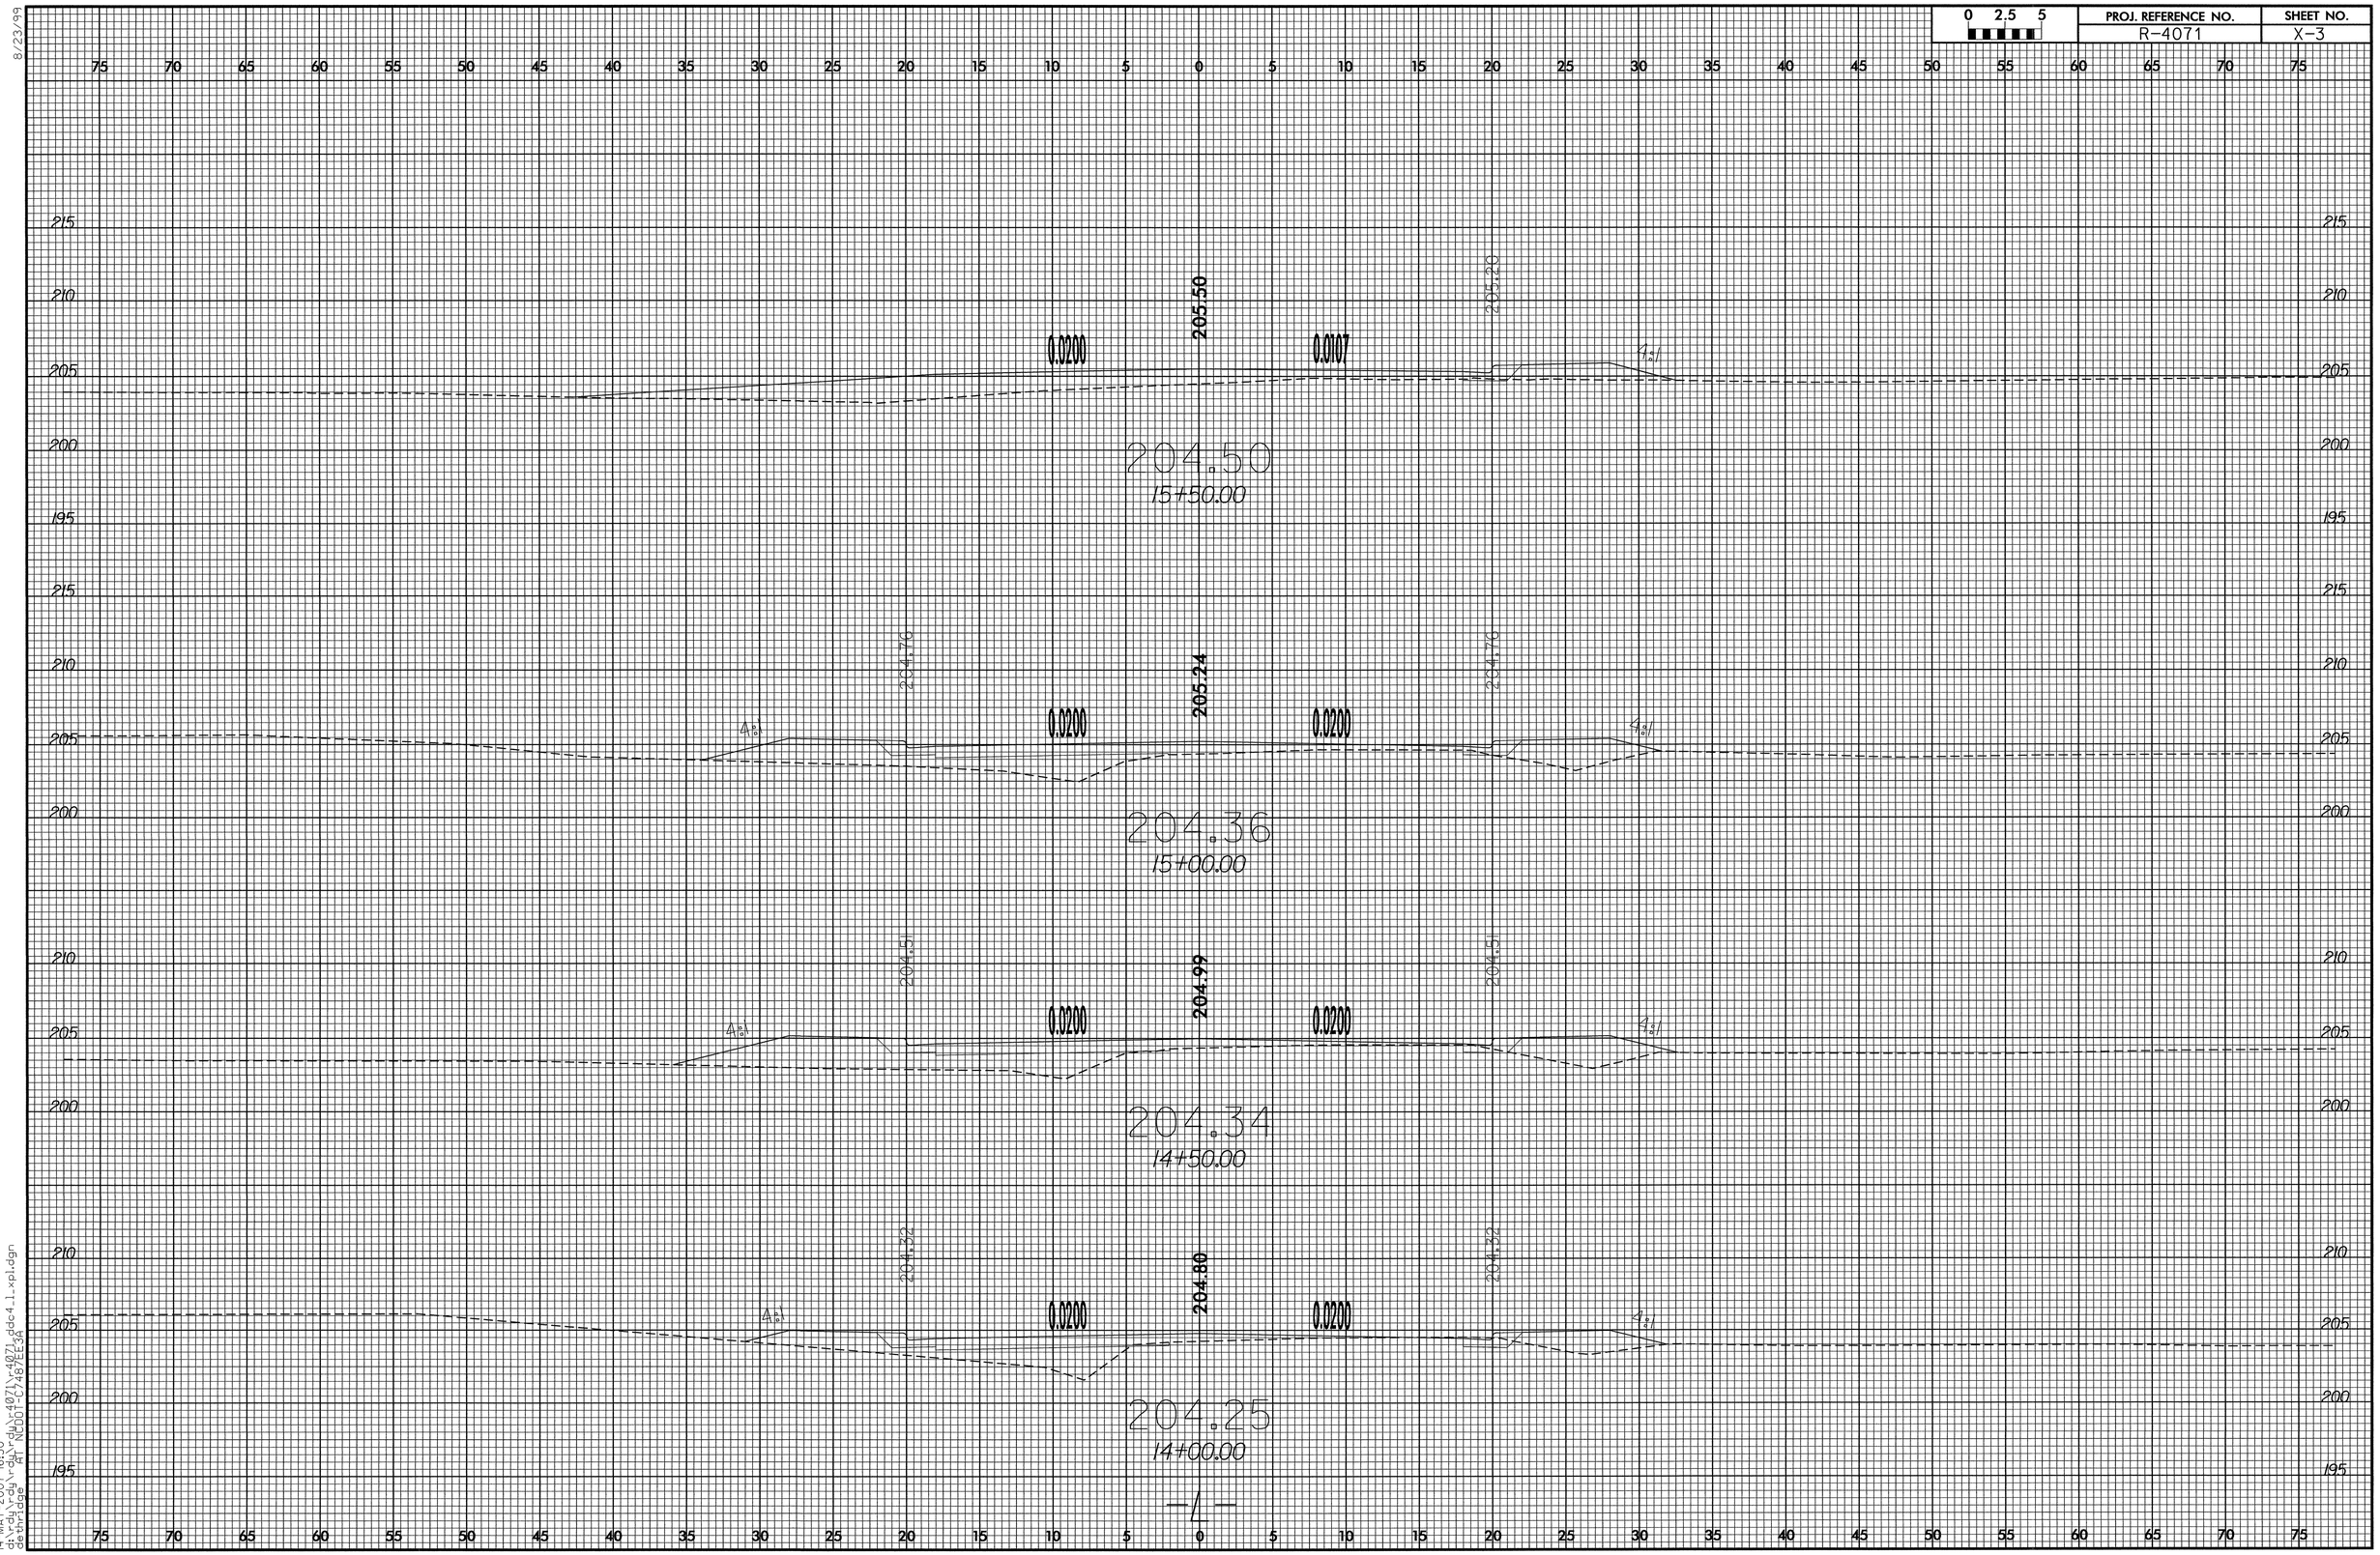

HP4500
8/23/99
14-MAY-2007 16:30
d:\rdy\rdy\rdy\r4071\r4071_ddc4_1_xpl.dgn
dethridge AT NCDOT-C7487EE34

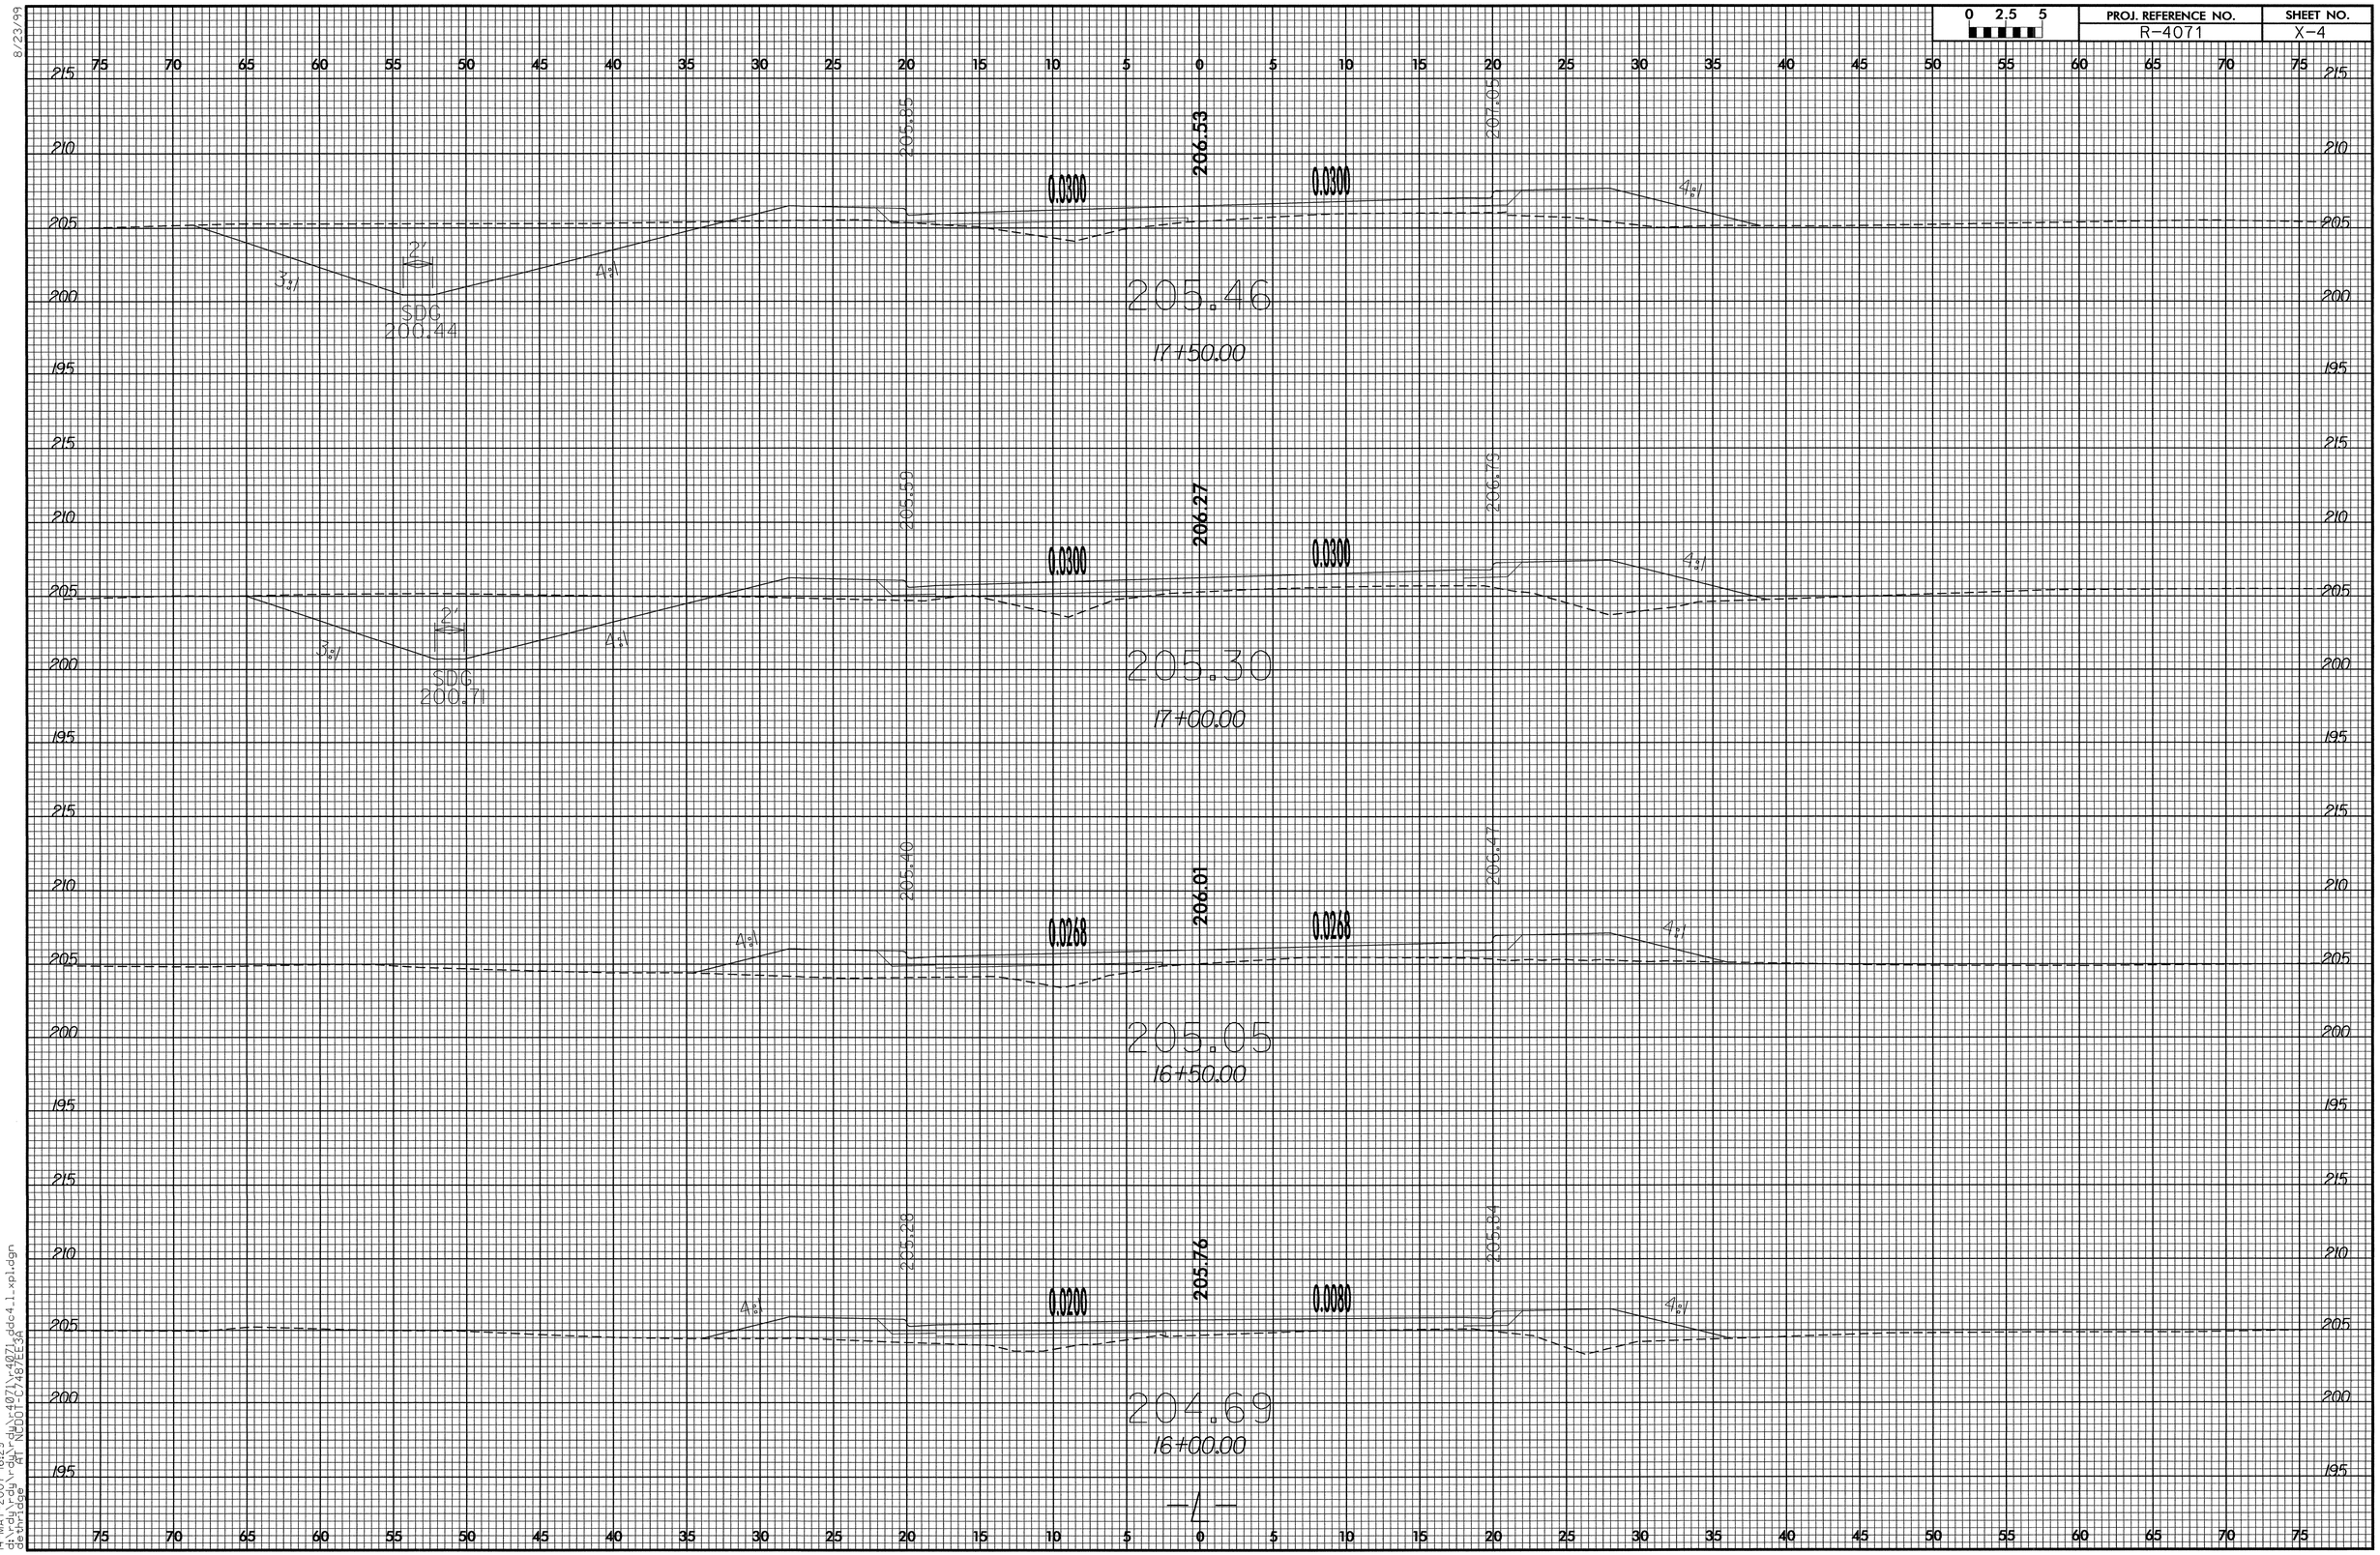

HP4500
8/23/99
14-MAY-2007 16:29
d:\rdy\rdy\rdy\rdy\r4071\r4071_ddc4_1_xpl.dgn
dethridge AT NCDOT-C7487EE3A

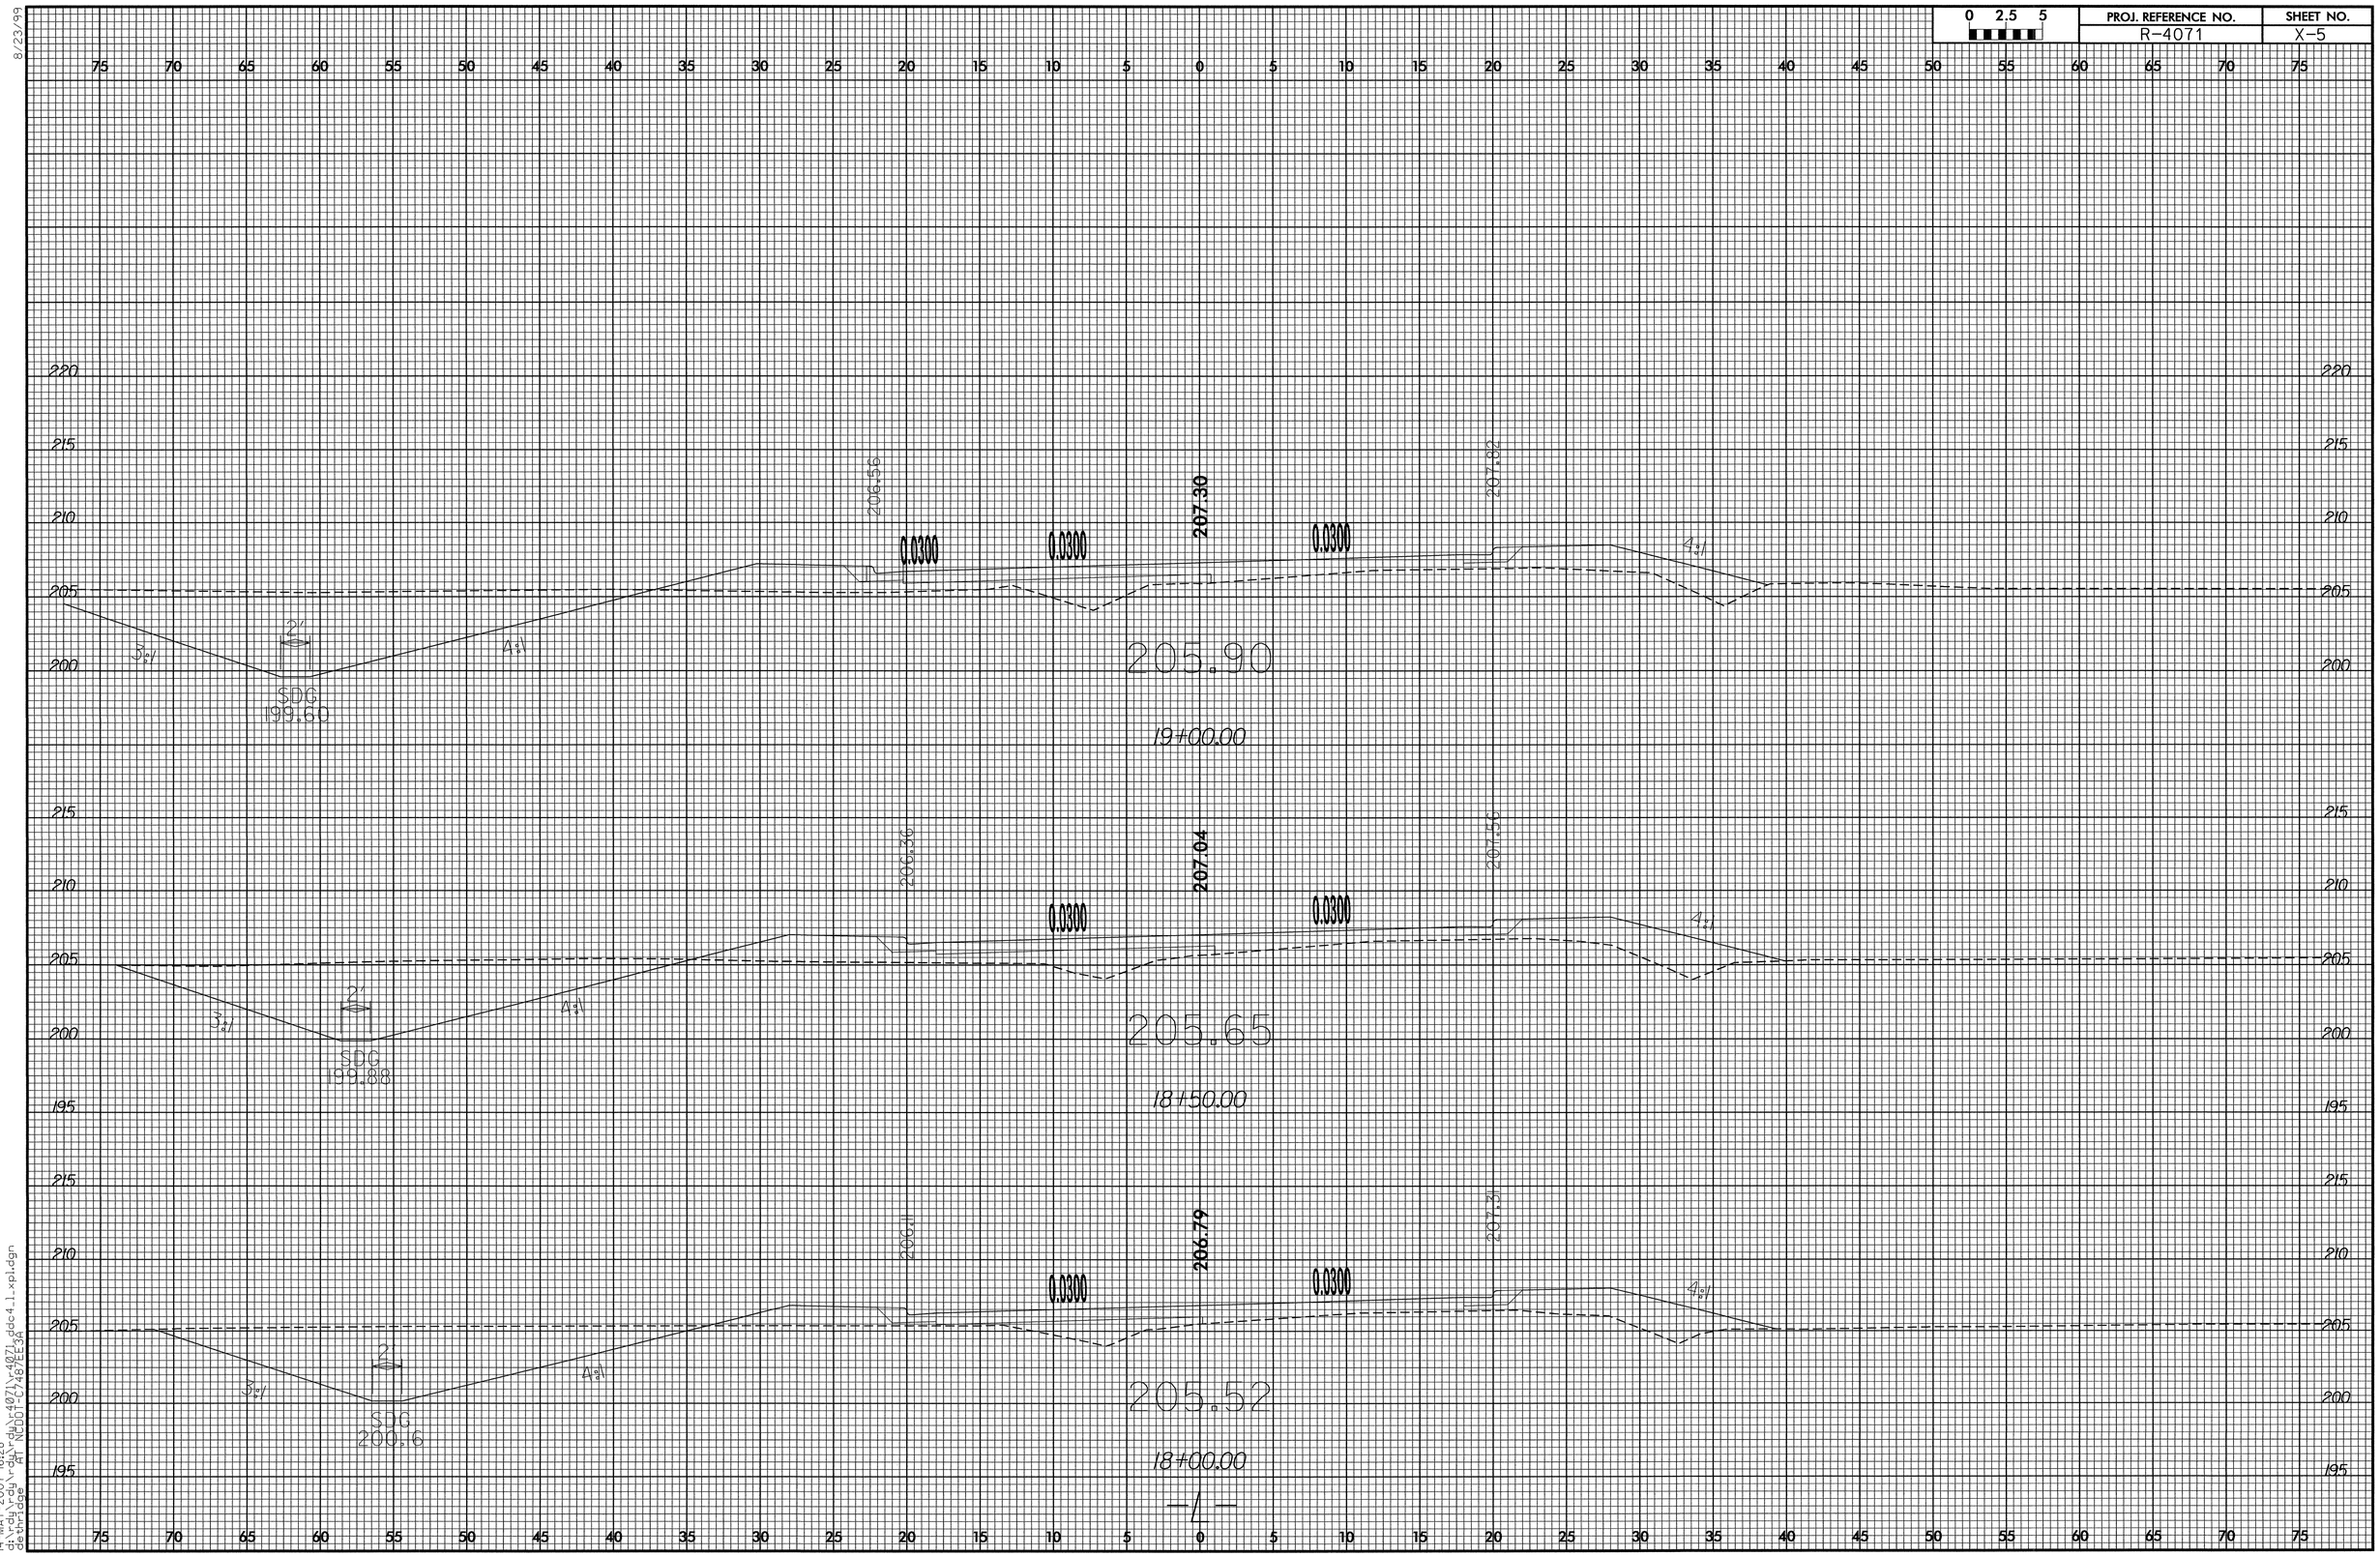

HP4500

8/23/99

14-MAY-2007 16:28
d:\rdy\rdy\rdy\rdy\r4071\r4071_ddc4_1.xpl.dgn
dethridge AT NCDOT-C7487EE3A

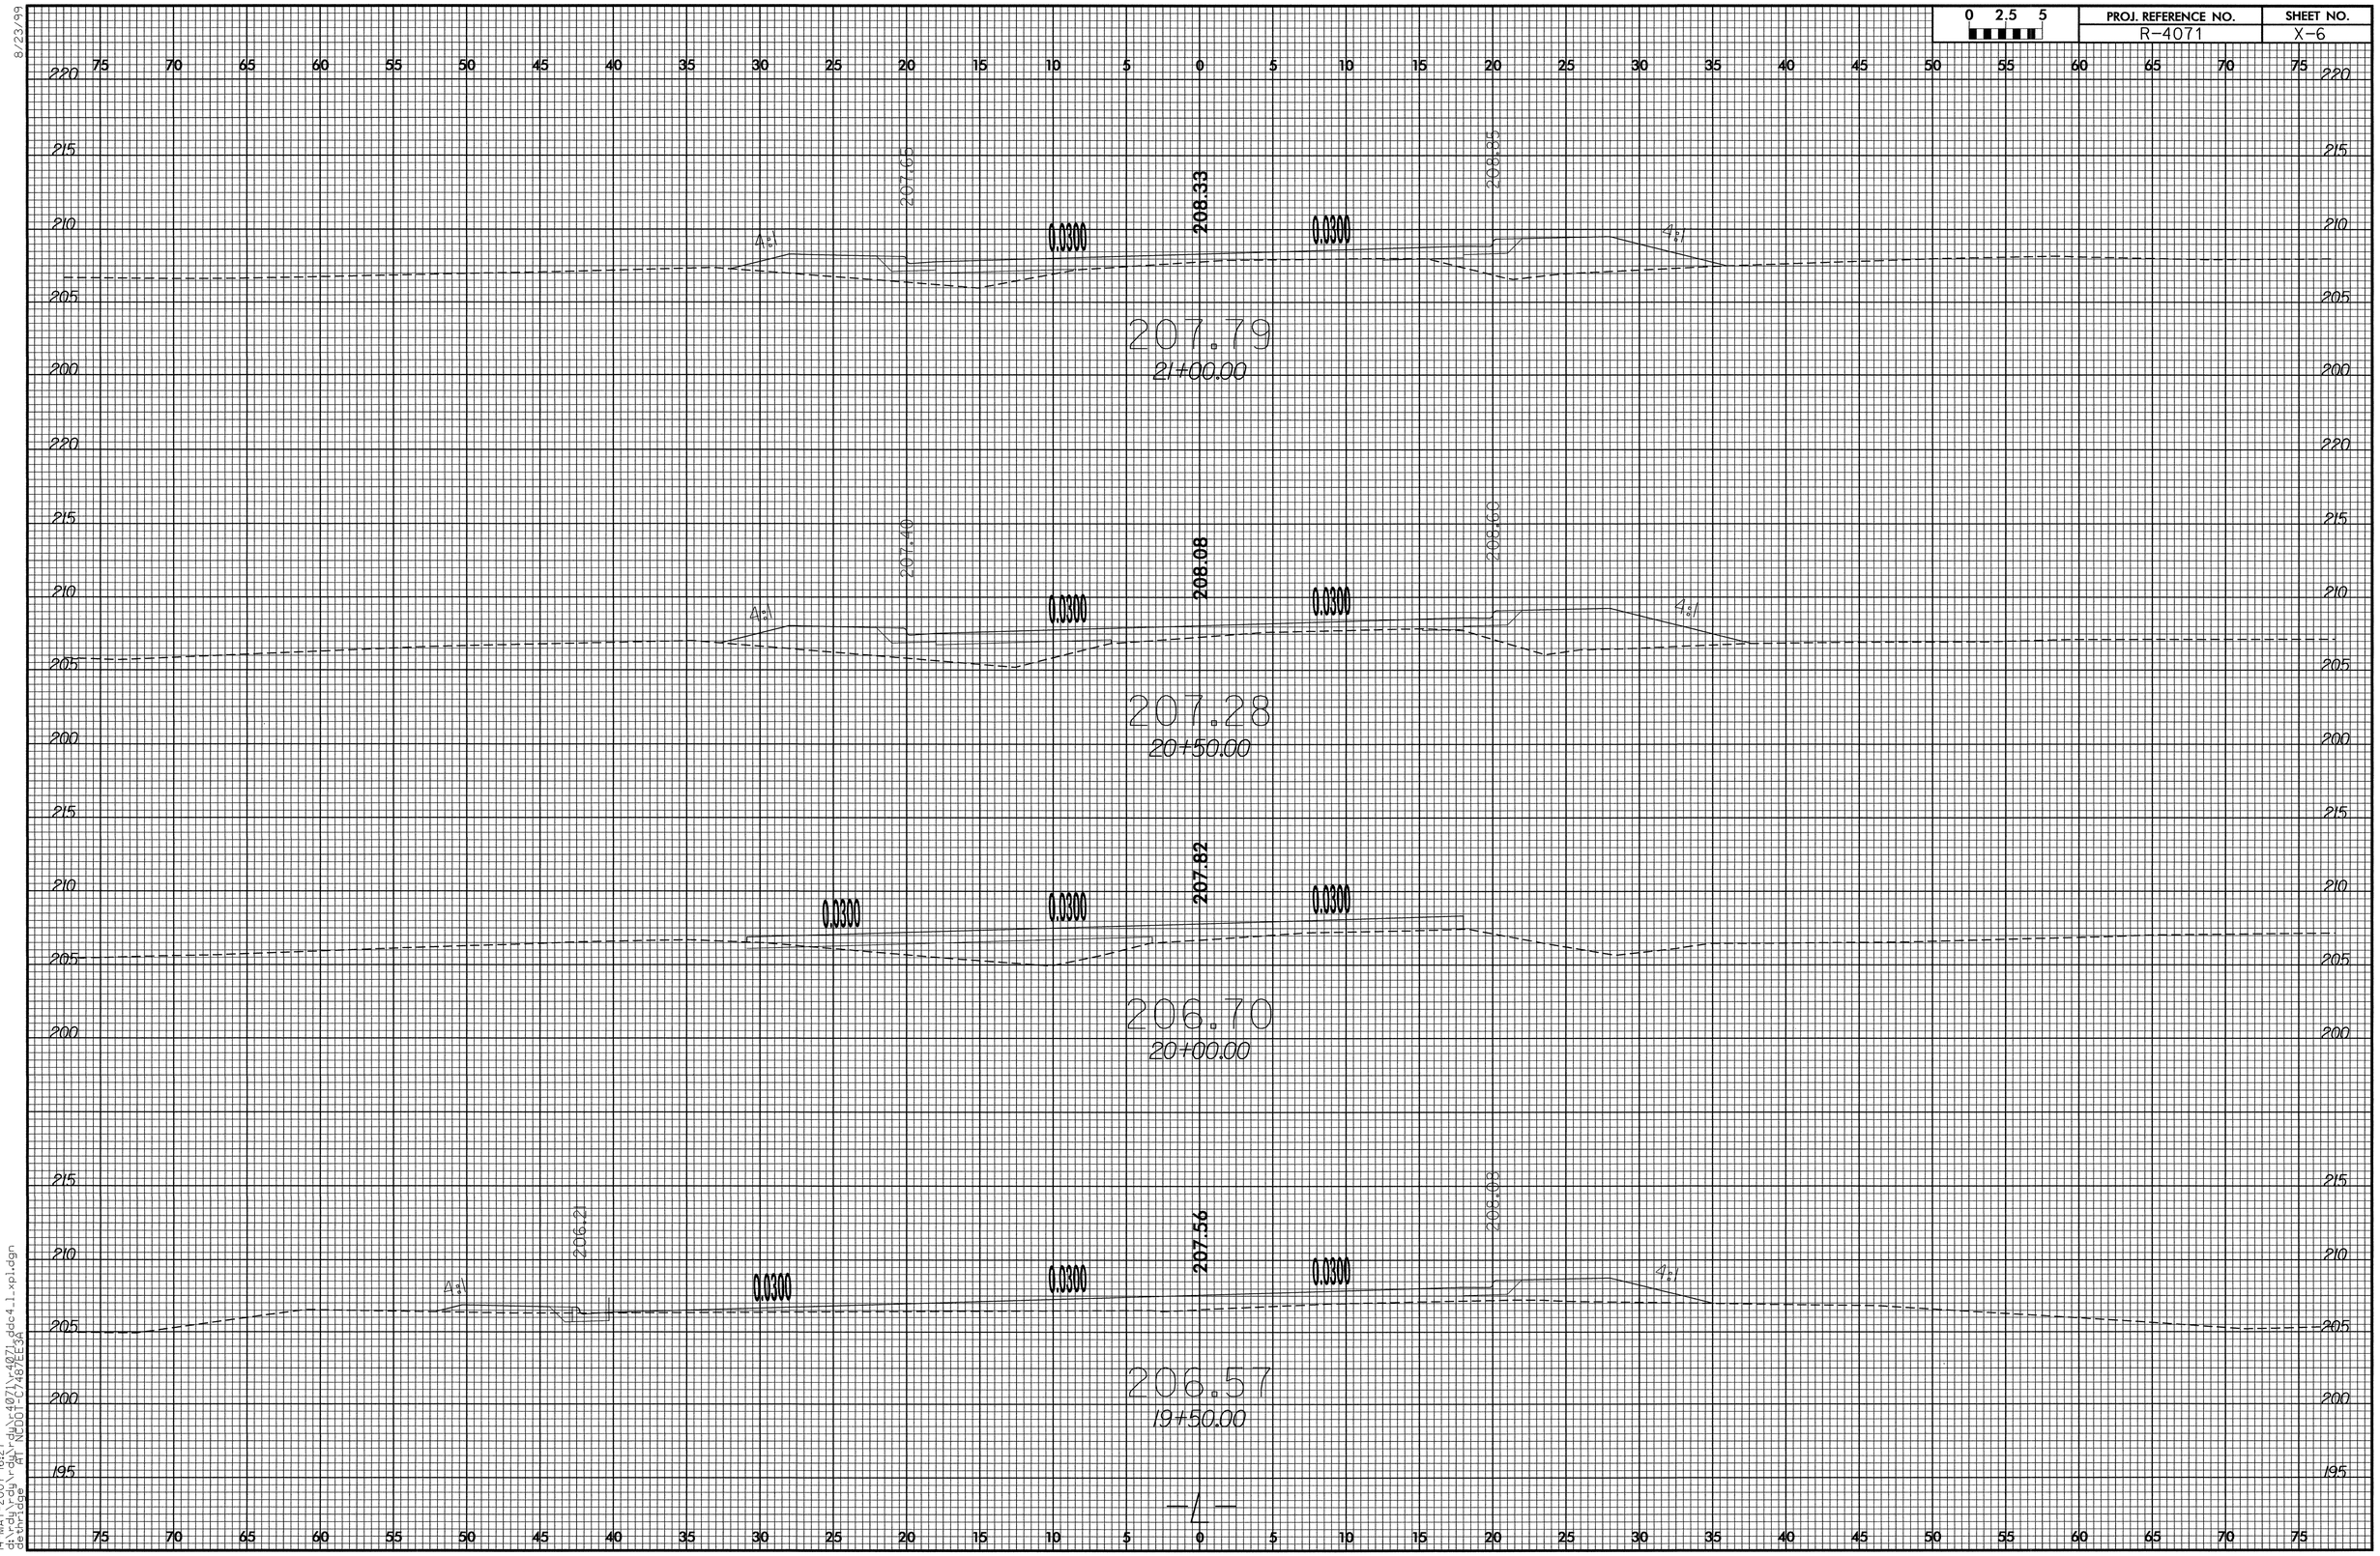

HP4500

8/23/99

14-MAY-2007 16:27
d:\rdy\rdy\rdy\rdy\r4071\r4071_ddc4_1_xpl.dgn
dethridge AT NCDOT-C7487EE3A

0 2.5 5	PROJ. REFERENCE NO.	SHEET NO.
	R-4071	X-7

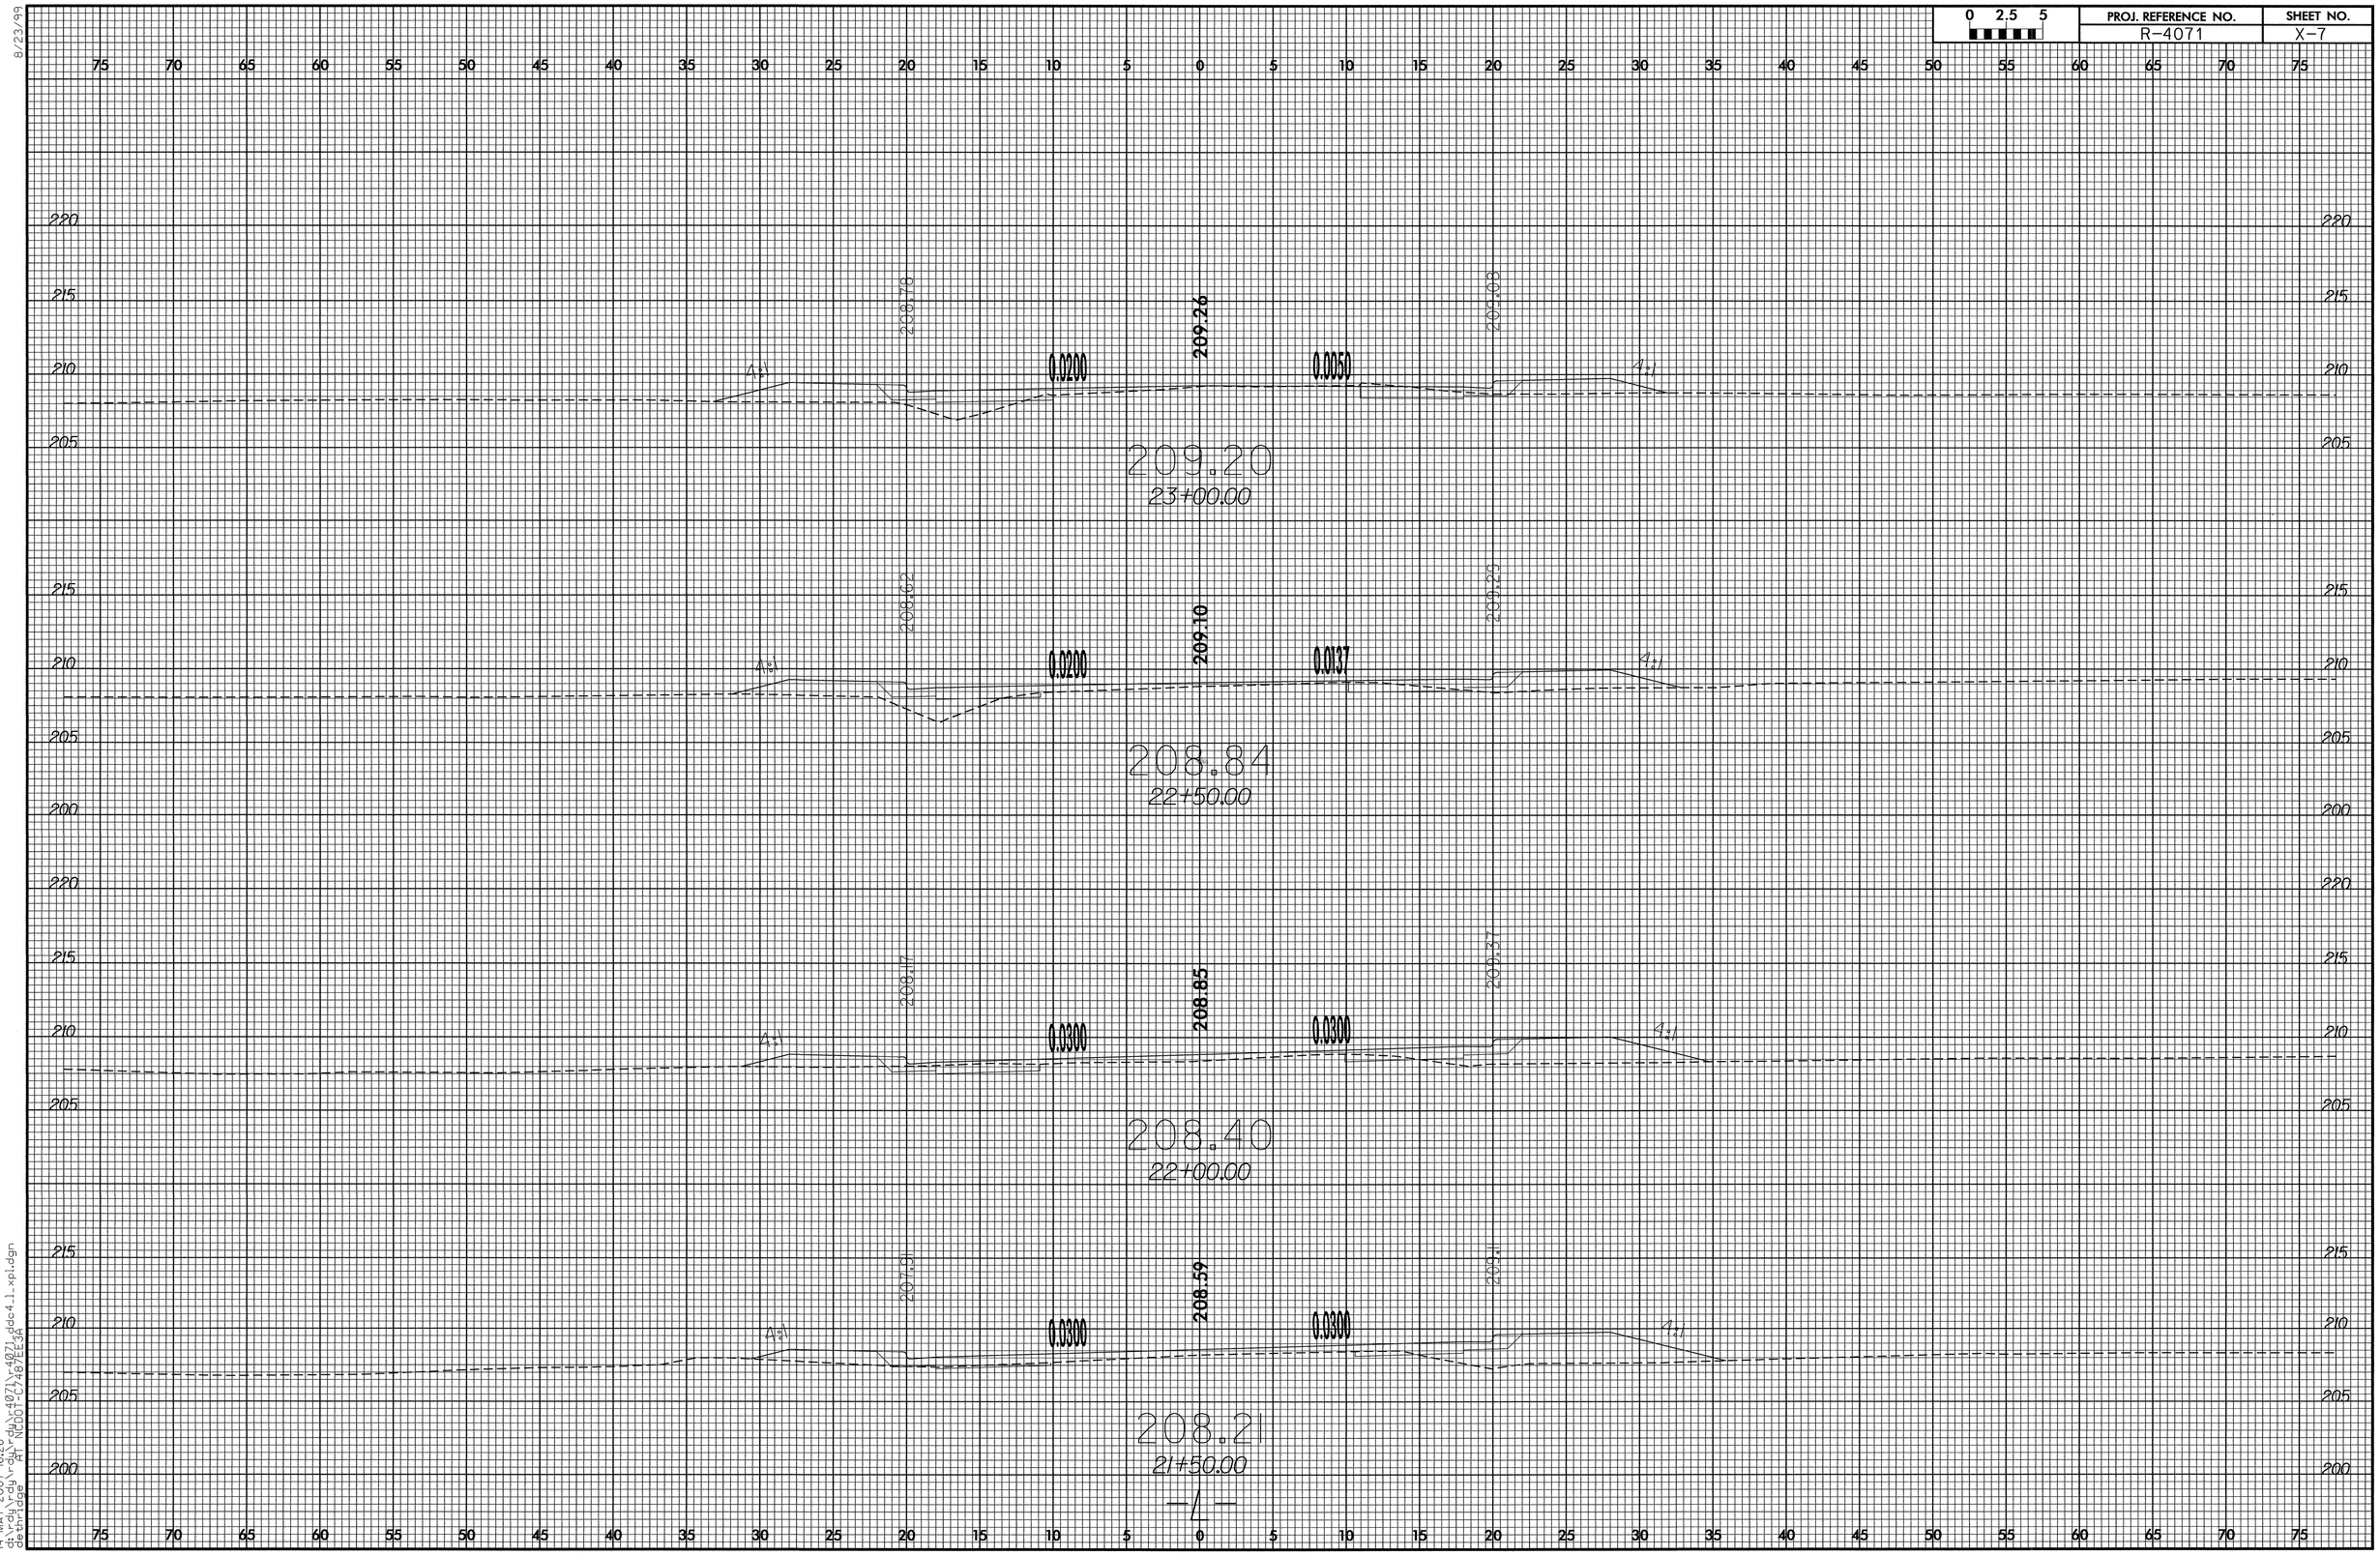

HP4500

8/23/99

14-MAY-2007 16:26
d:\rdy\rdy\rdy\rdy\4071\r4071_dec4_1_xpl.dgn
AT NCDOT-C7487EE3A
dethridge

HP4500
8/23/99

0 2.5 5	PROJ. REFERENCE NO.	SHEET NO.
	R-4071	X-8

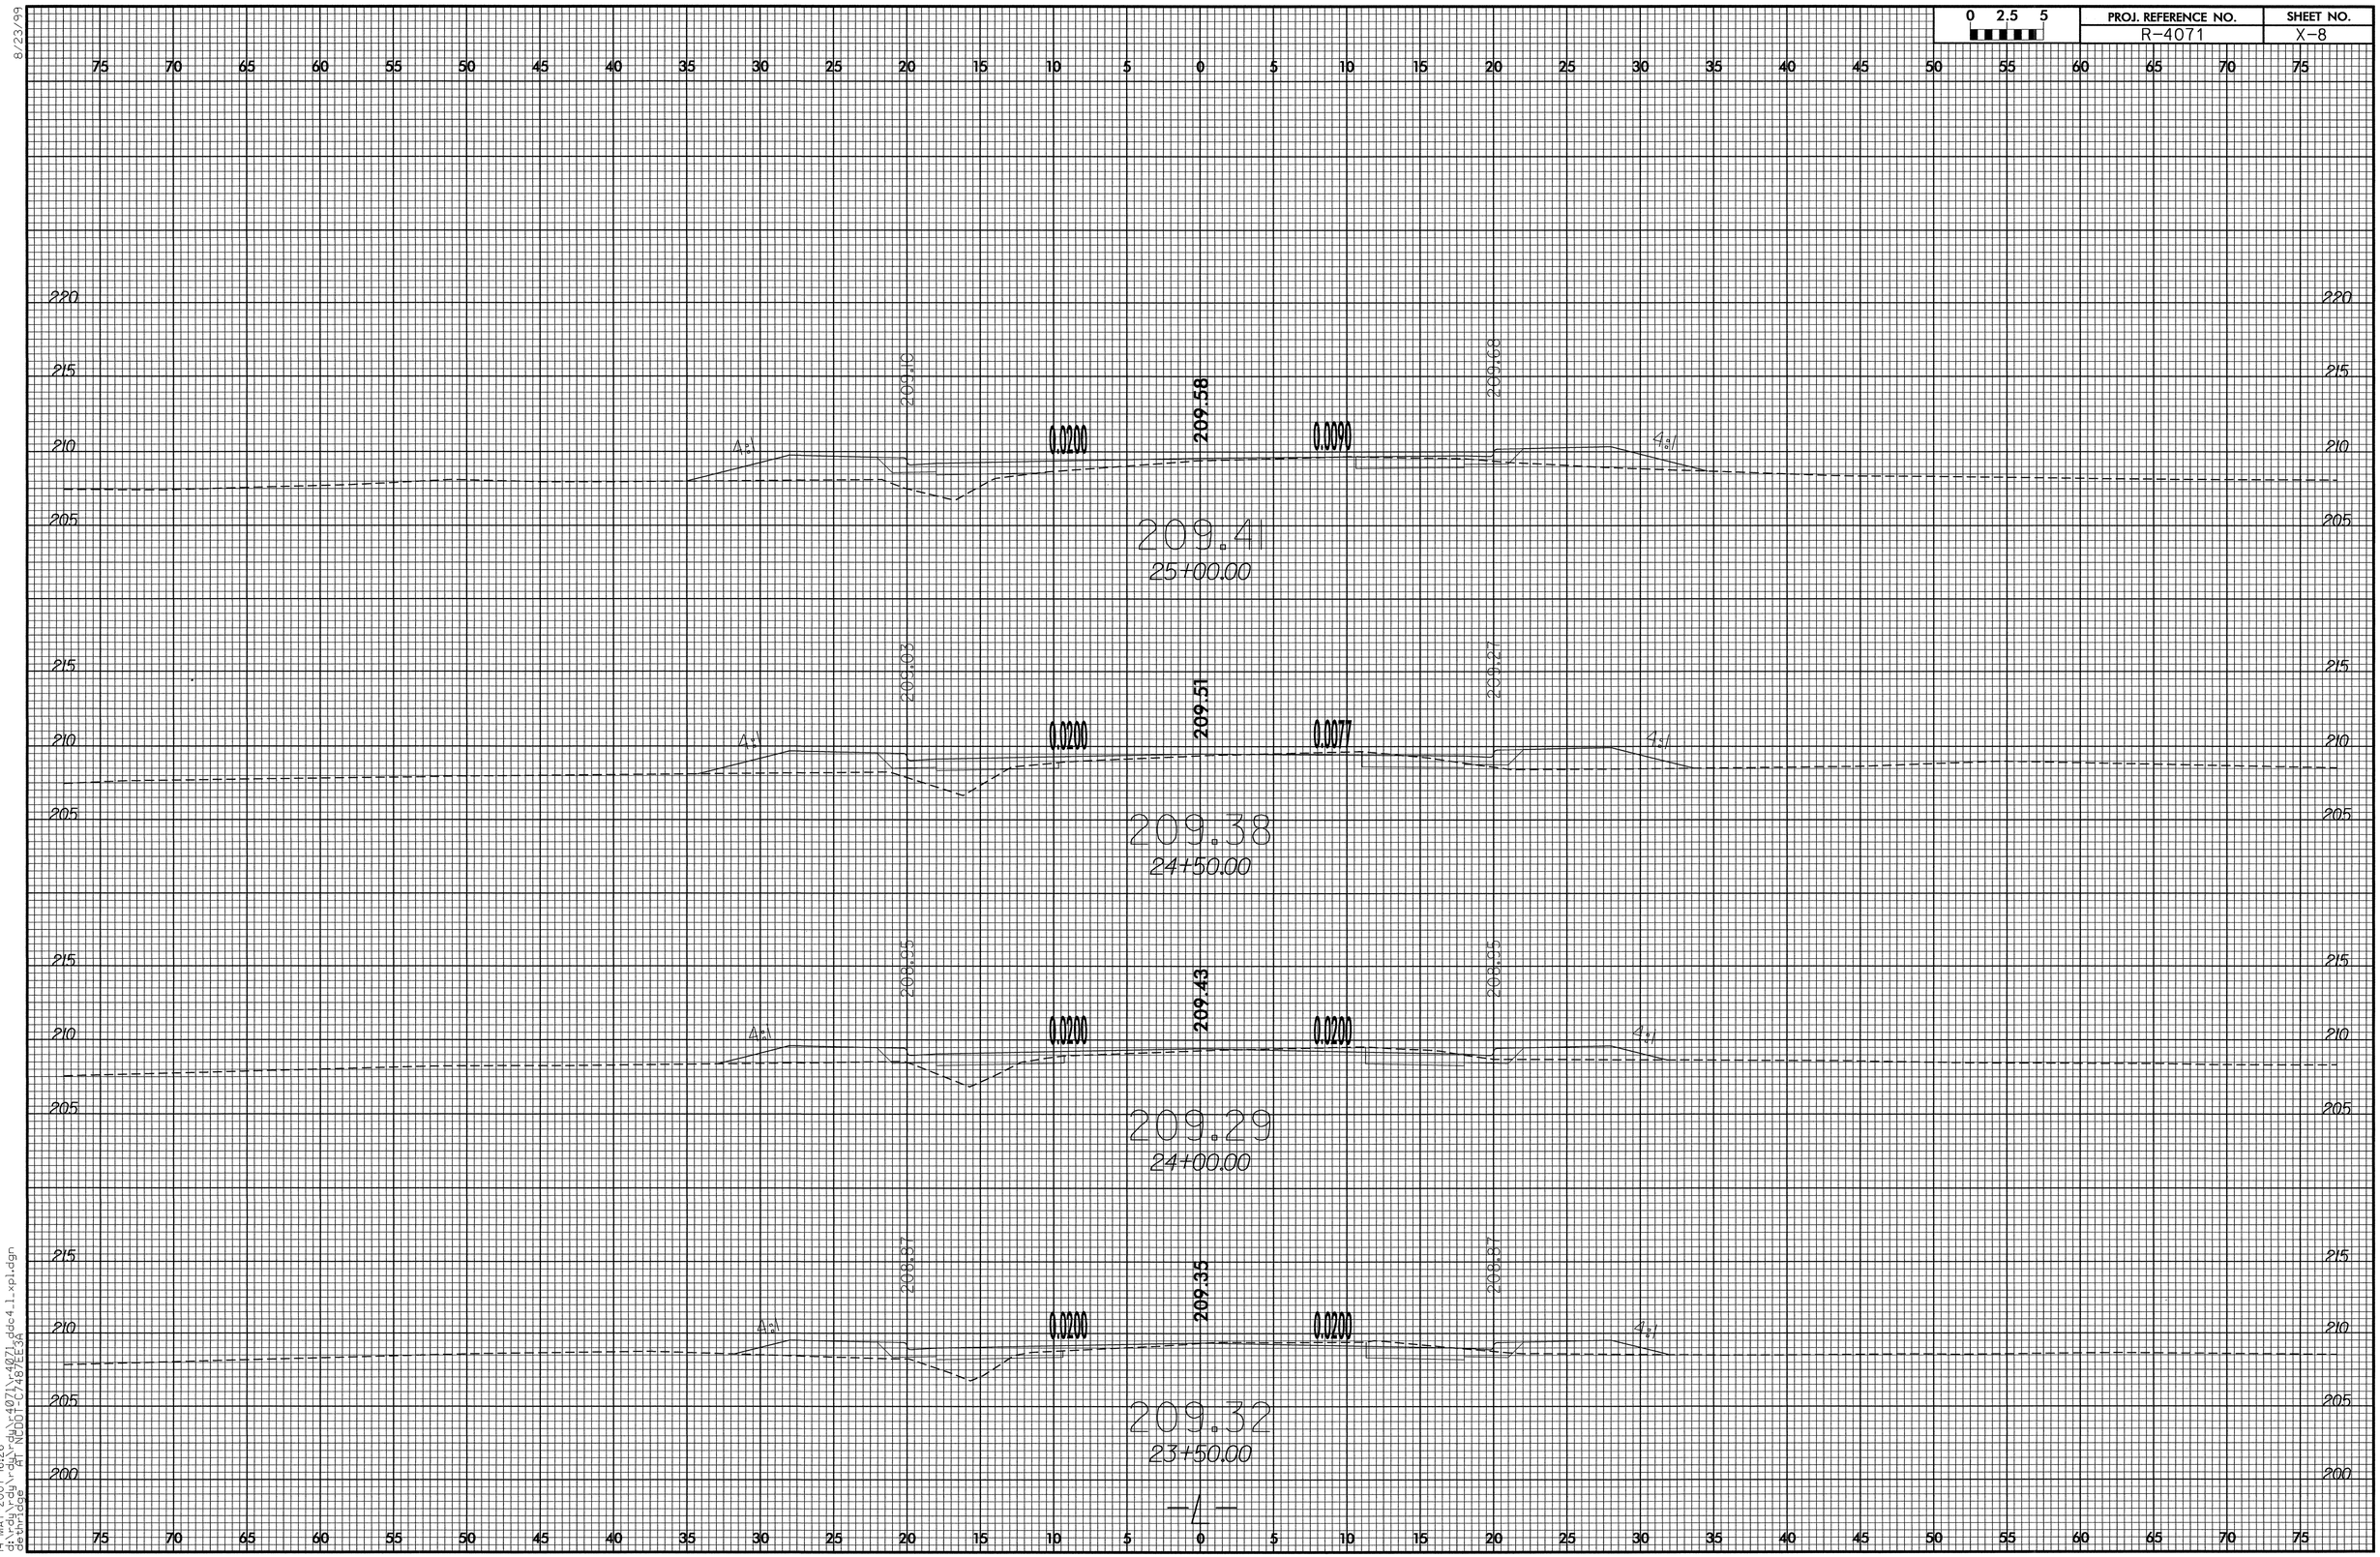

14-MAY-2007 16:26
d:\rdy\rdy\rdy\rdy\4071\r4071_gdc4_1_xpl.dgn
AT NCDOT-C7487EE3A
dethridge

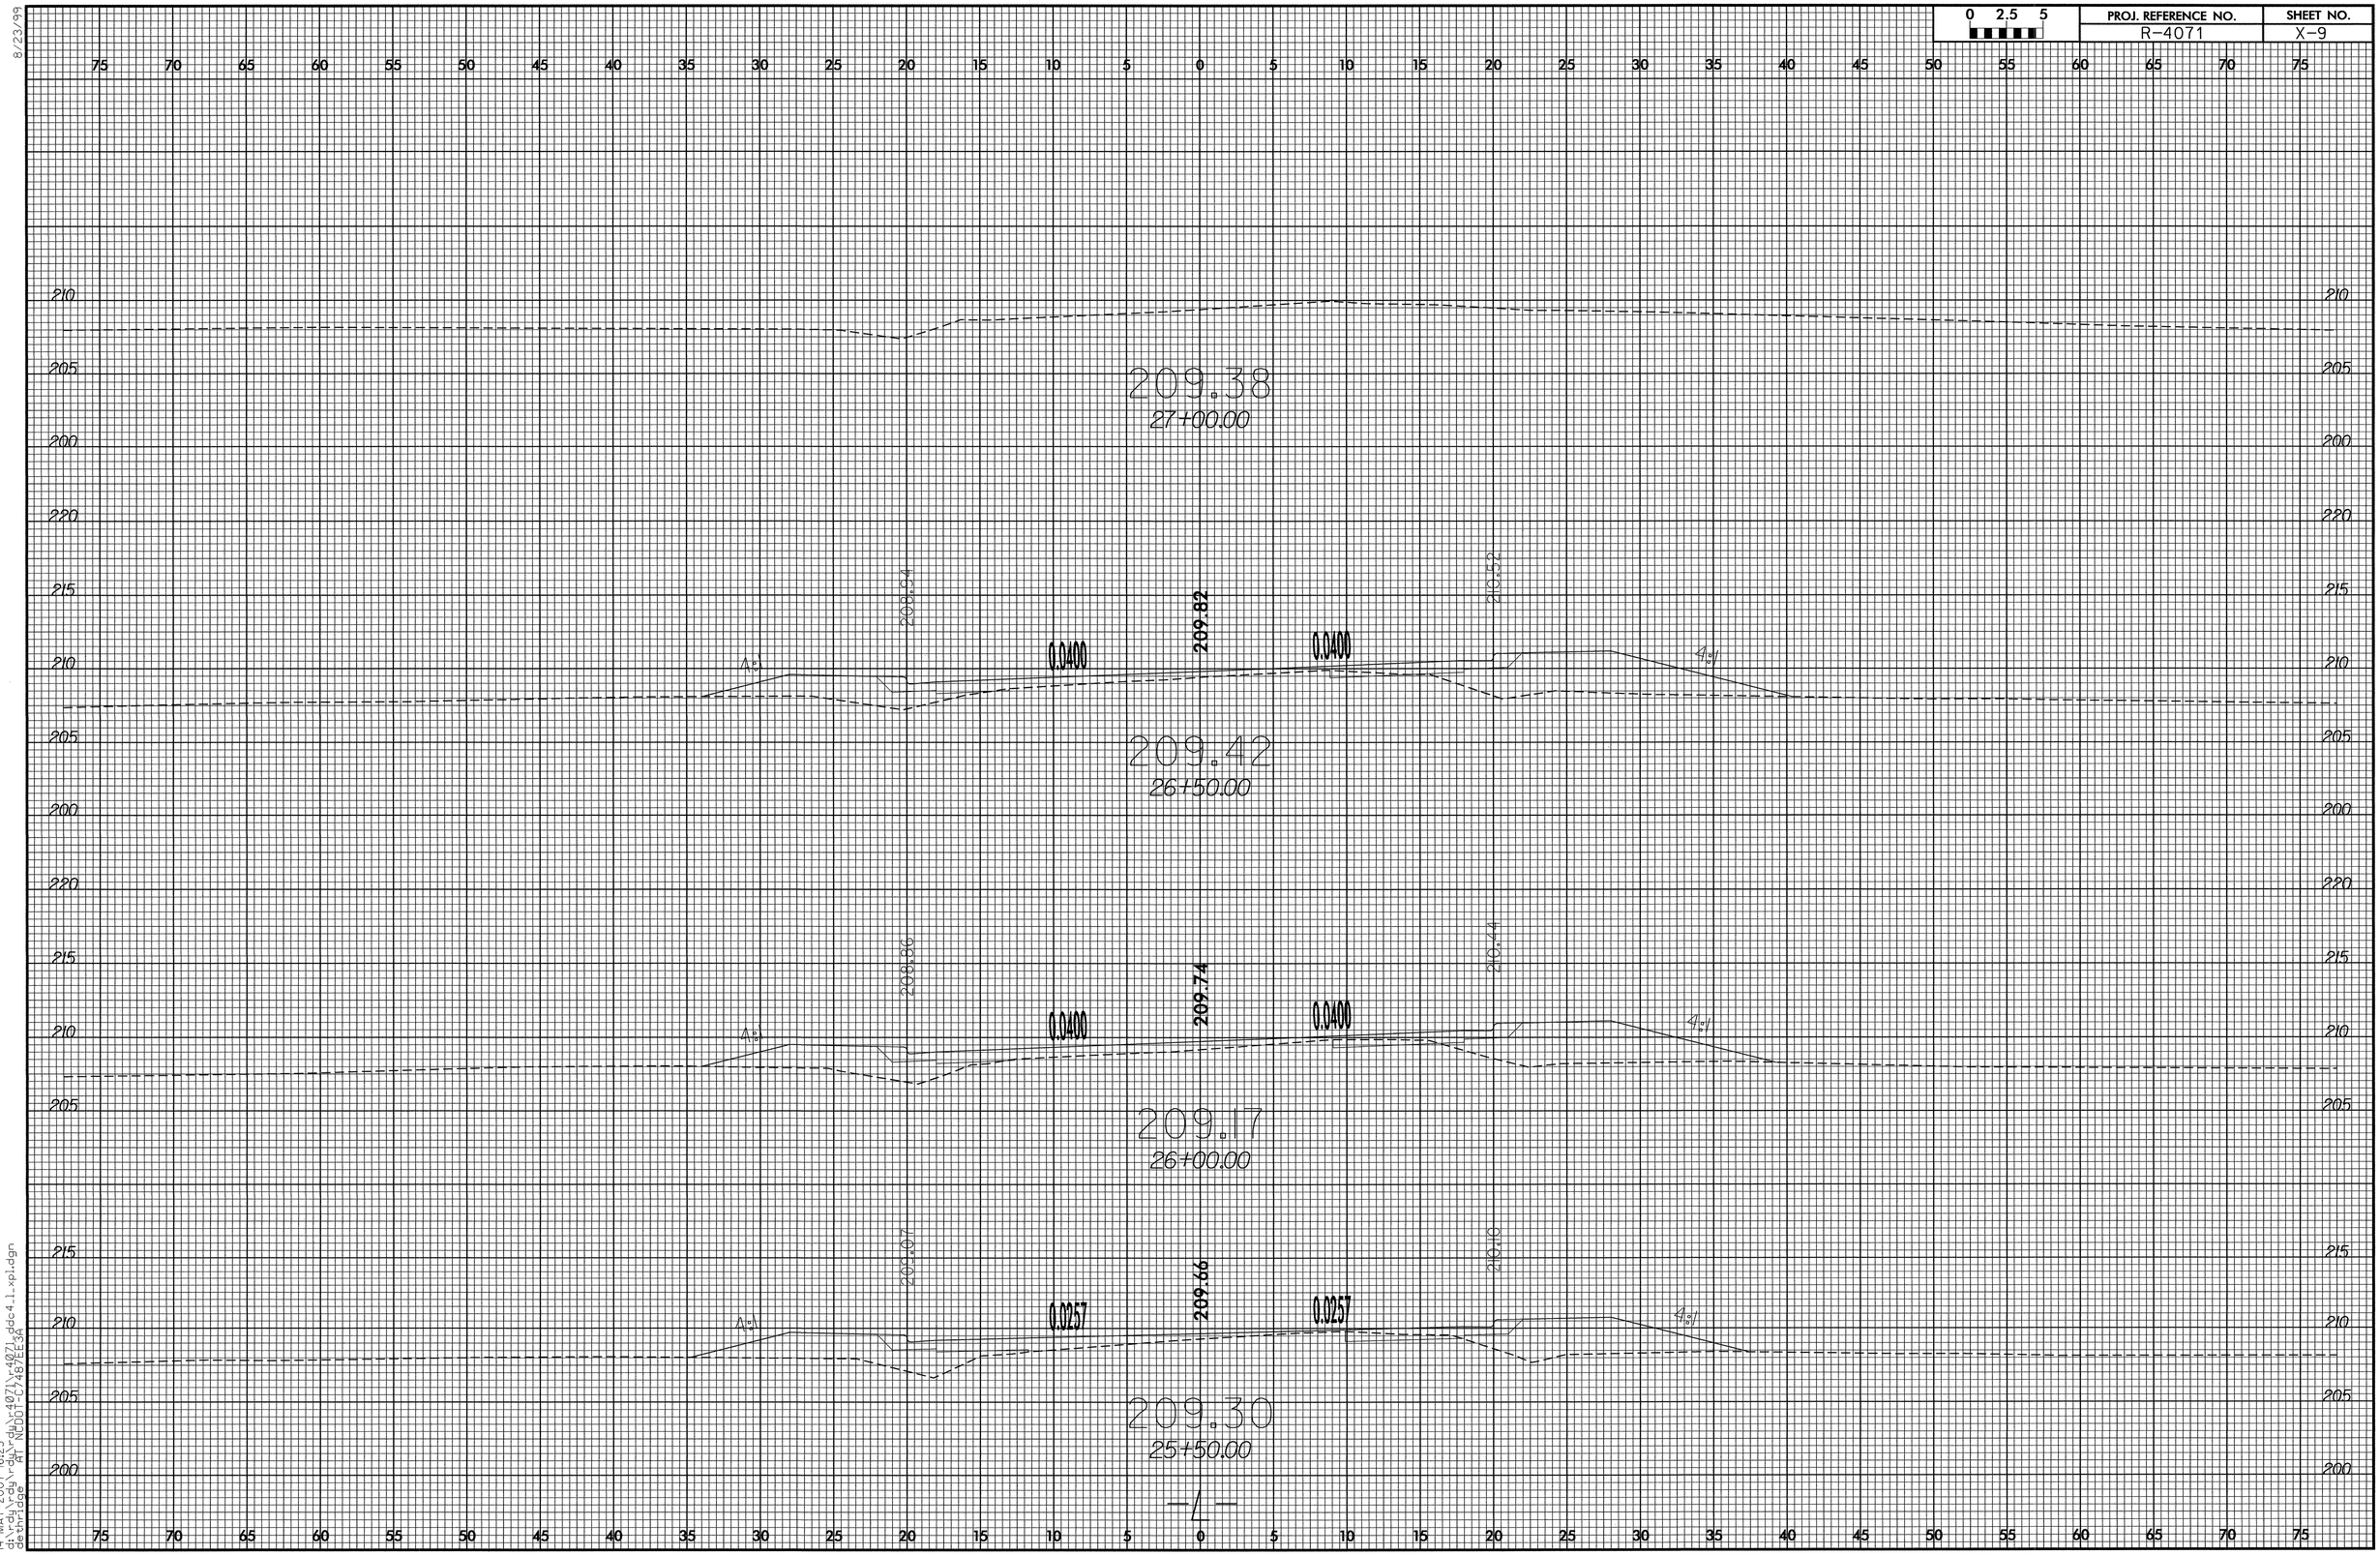

HP4500
8/23/99
14-MAY-2007 16:25
d:\rdy\rdy\rdy\rdy\r4071\r4071_ddc4_1_xpl.dgn
dethridge AT NCDOT-C7487EE3A

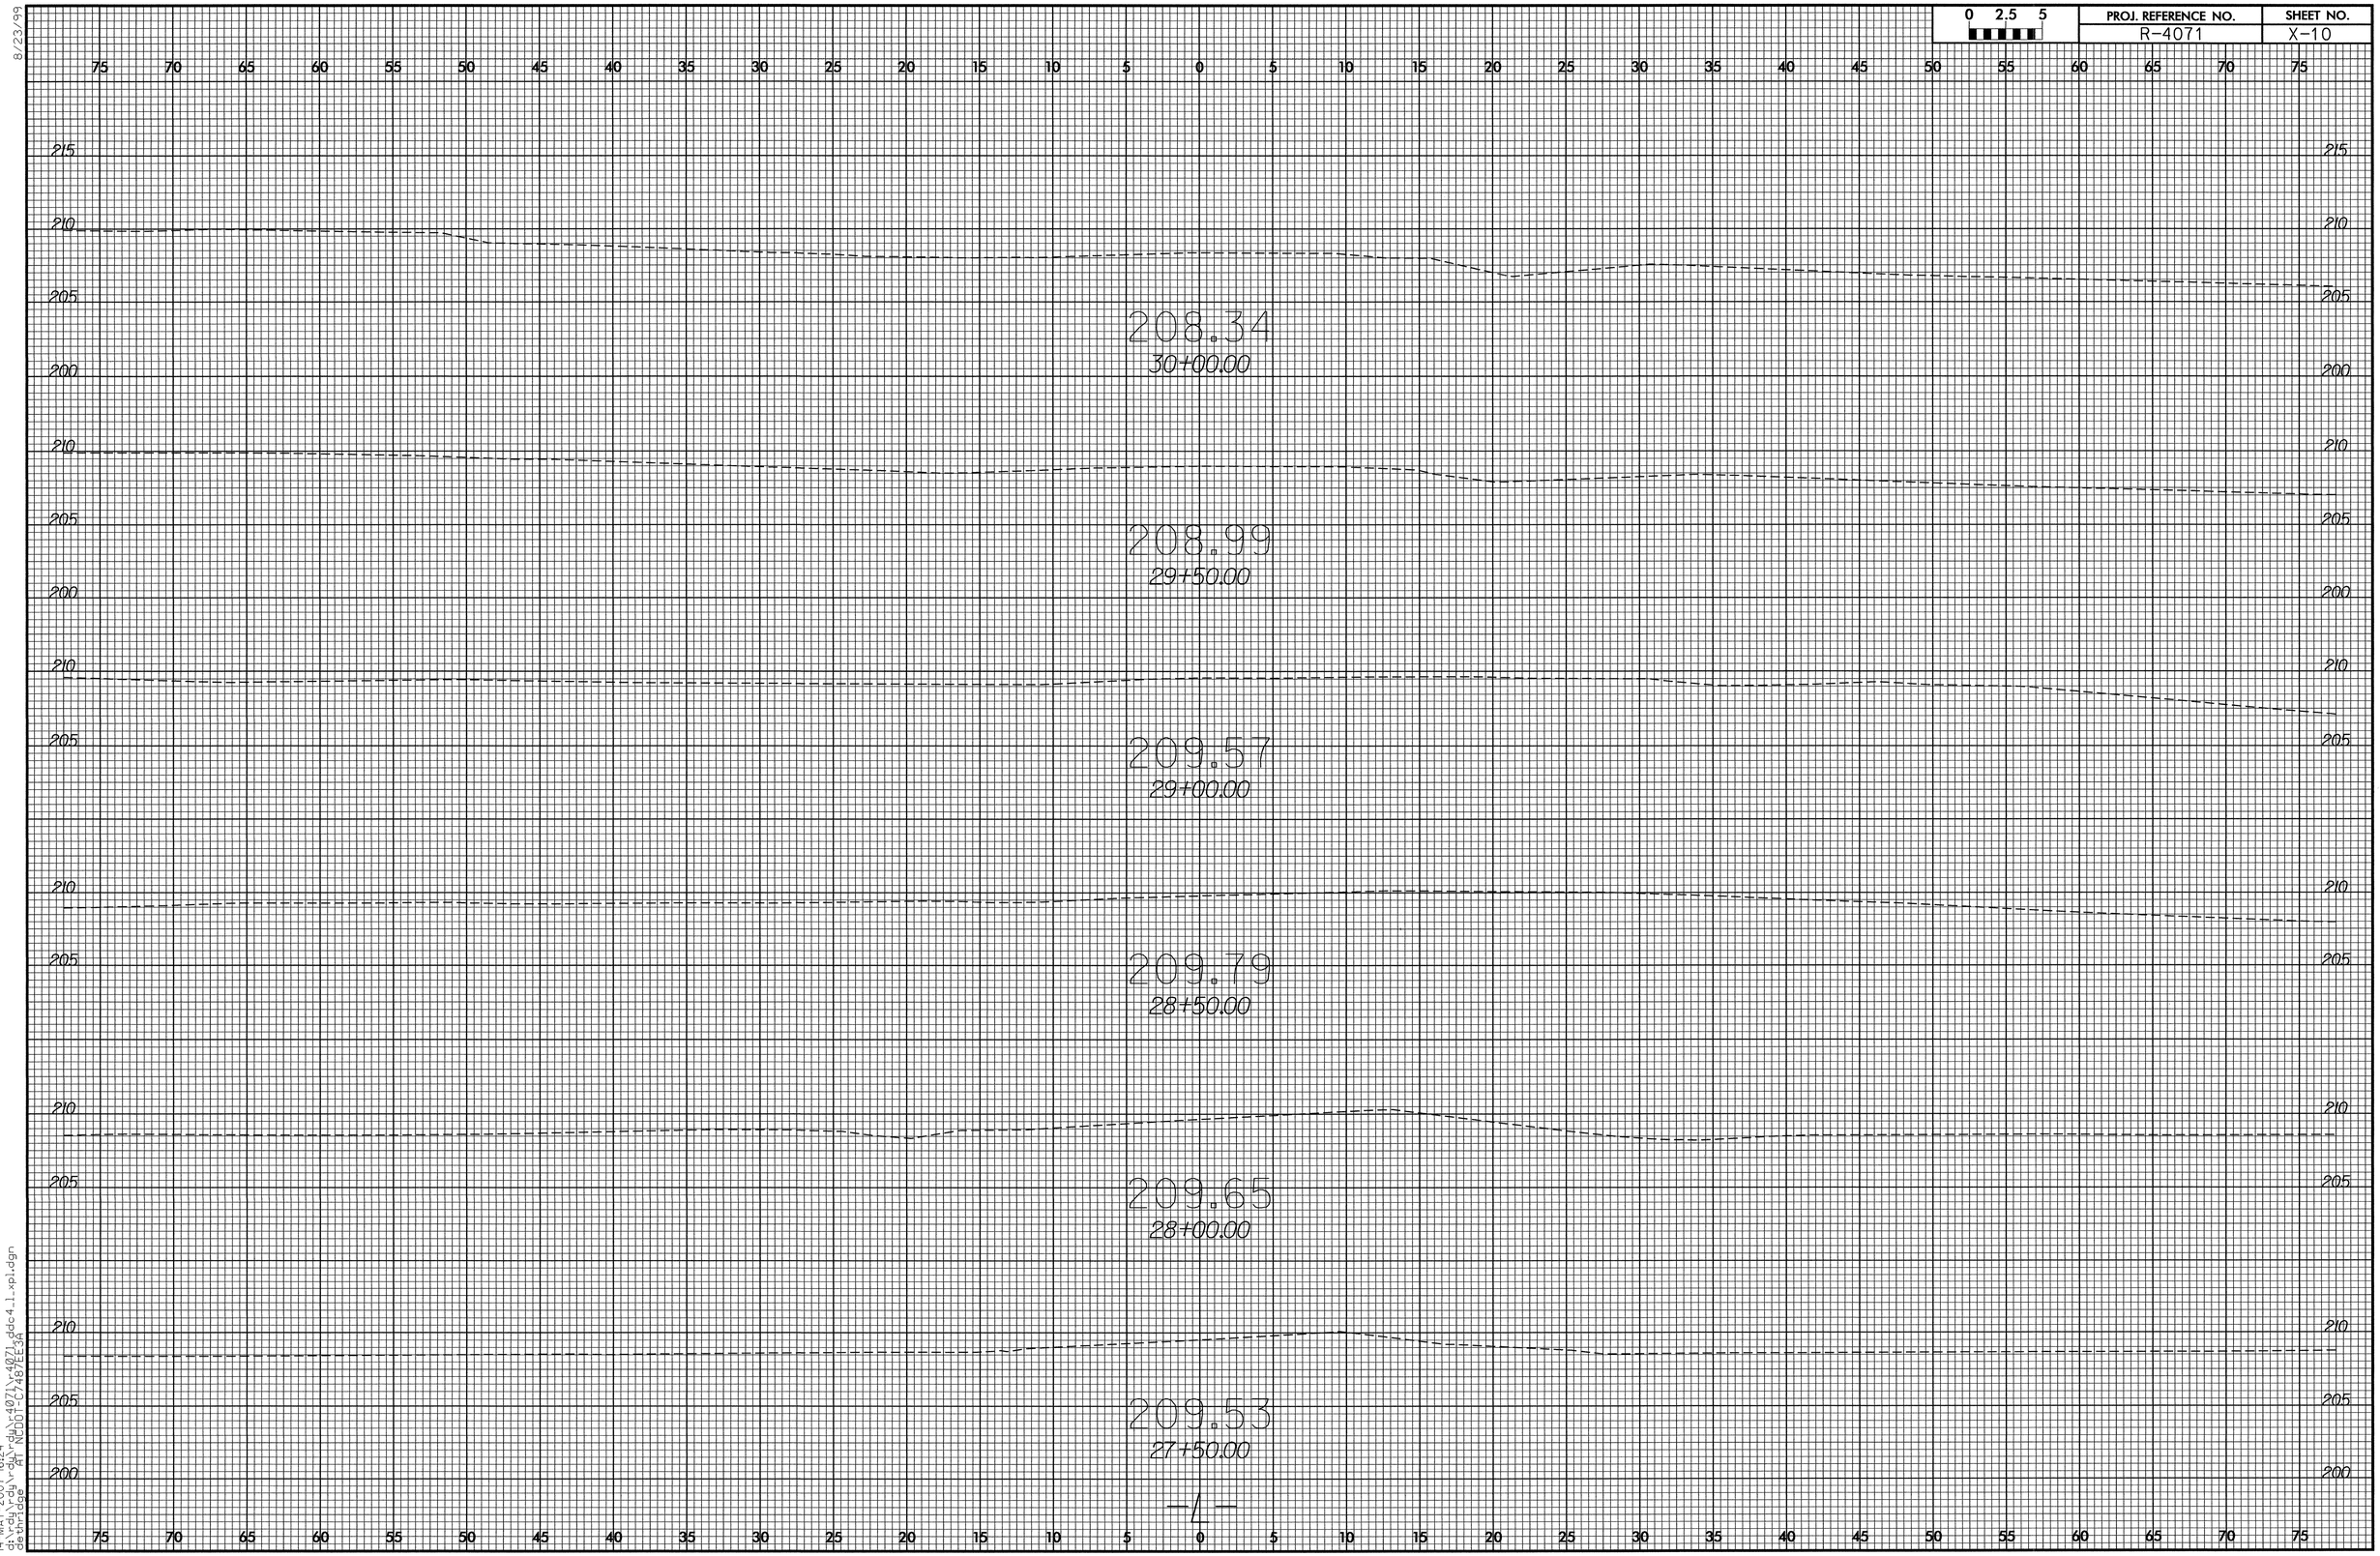

HP4500
8/23/99
14-MAY-2007 16:24
d:\rdy\rdy\rdy\rdy\r4071\r4071_ddc4_1_xpl.dgn
dethridge AT NCDOT-C7487EE3A

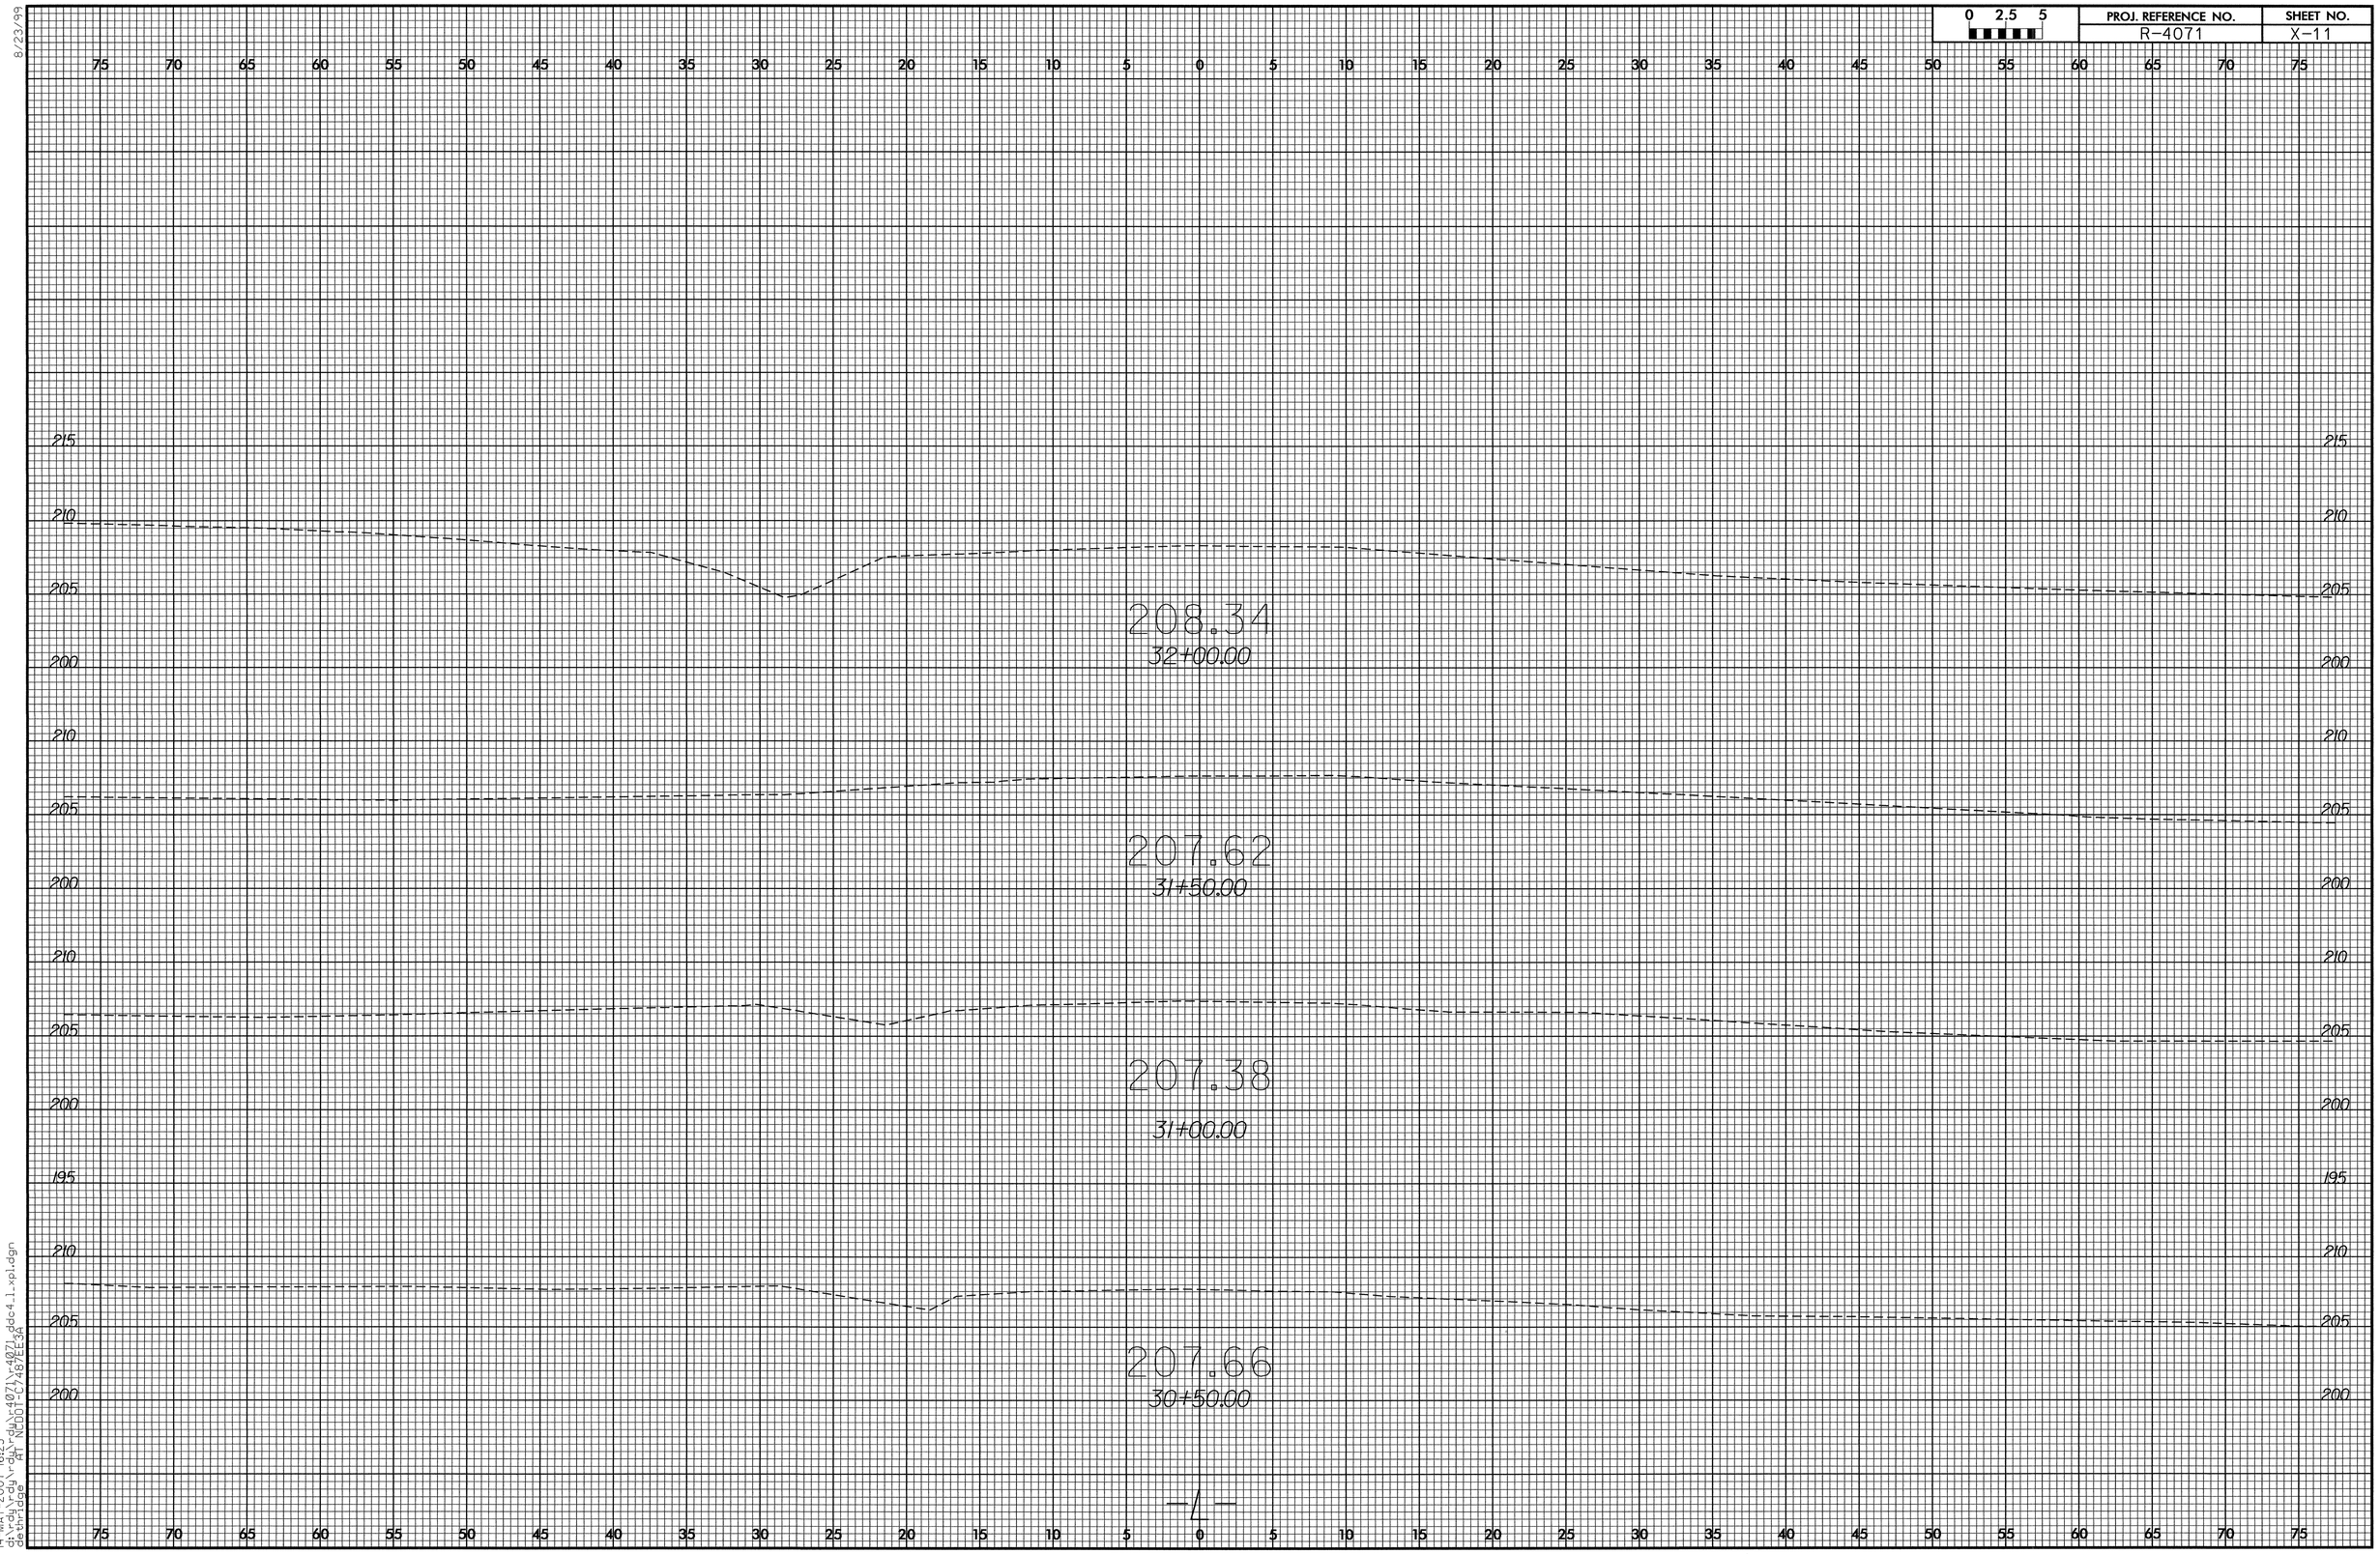

HP4500
8/23/99
14-MAY-2007 16:23
d:\rdy\rdy\rdy\rdy\r4071\r4071_ddc4_1_xpl.dgn
dethridge AT NCDOT-C7487EE3A

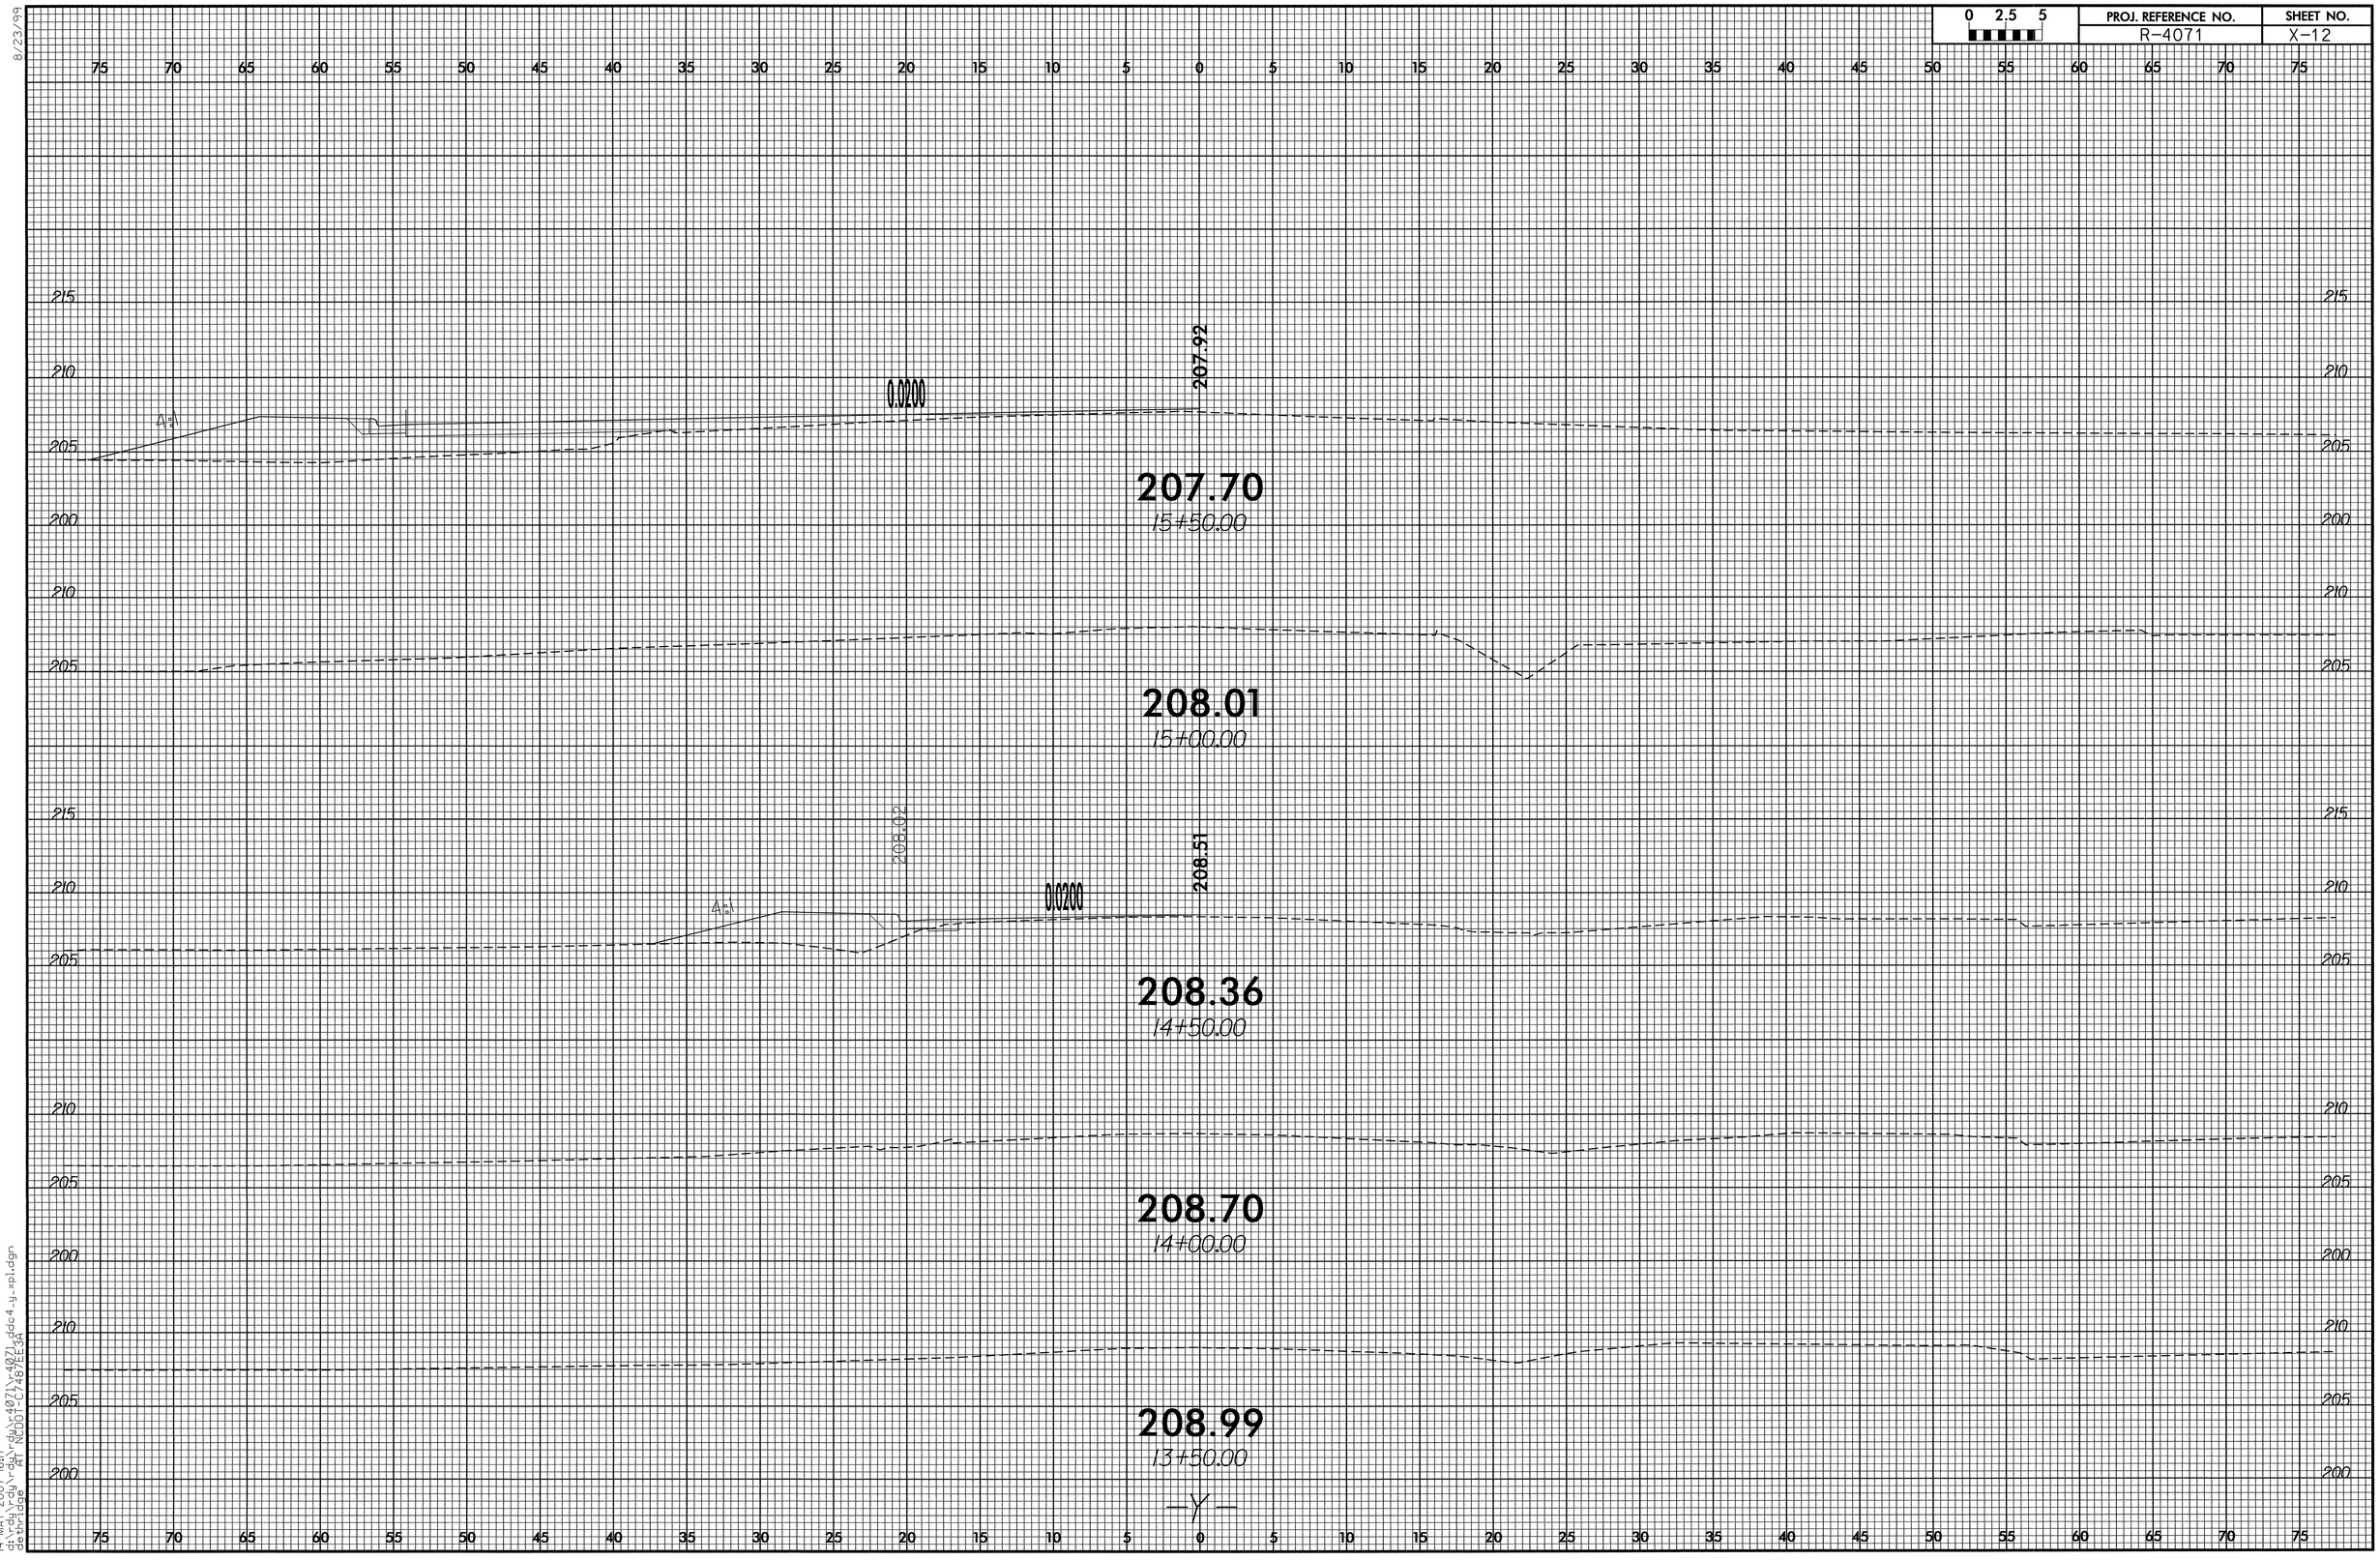

HP4500
8/23/99
14-MAY-2007 16:17
d:\rdy\rdy\rdy\rdy\r4071\r4071_ddc4_y_xpl.dgn
dethridge AT NCDOT-C7487EE3A

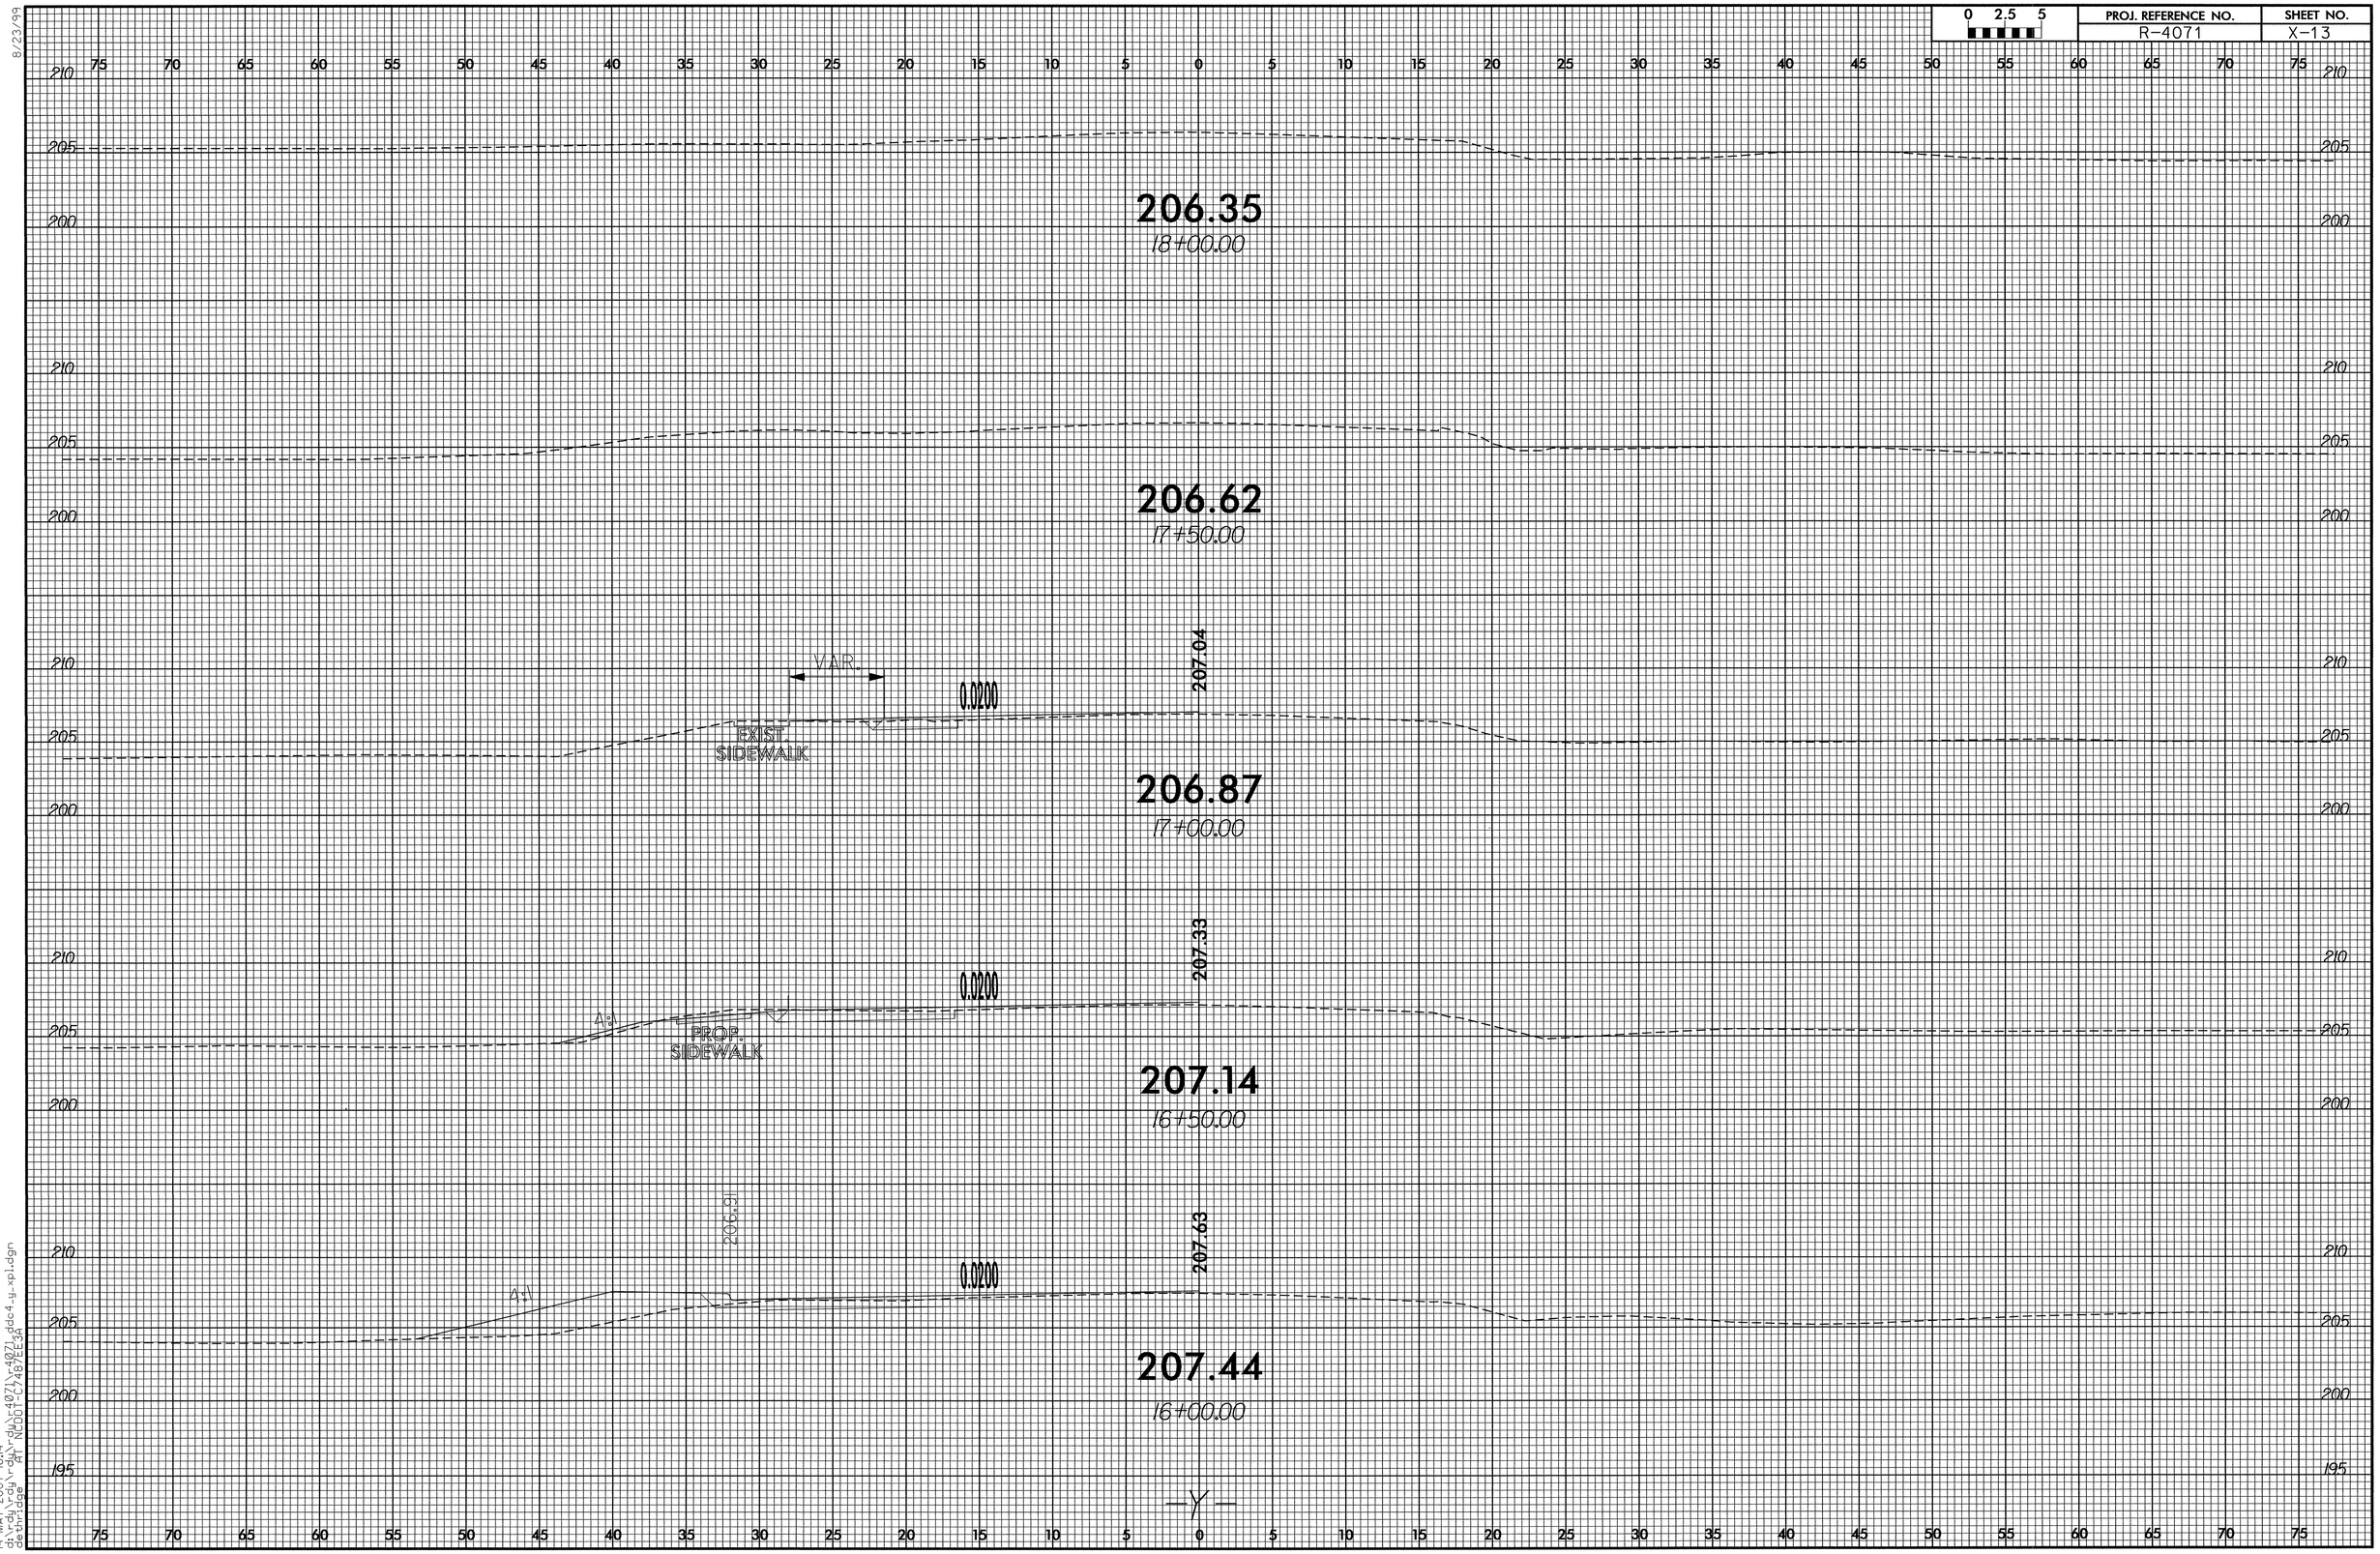

HP4500

8/23/99

14-MAY-2007 16:14
d:\rdy\rdy\rdy\rdy\-4071\-4071_ddc4_y_xpl.dgn
dethridge AT NCDOT-C7487EE3A

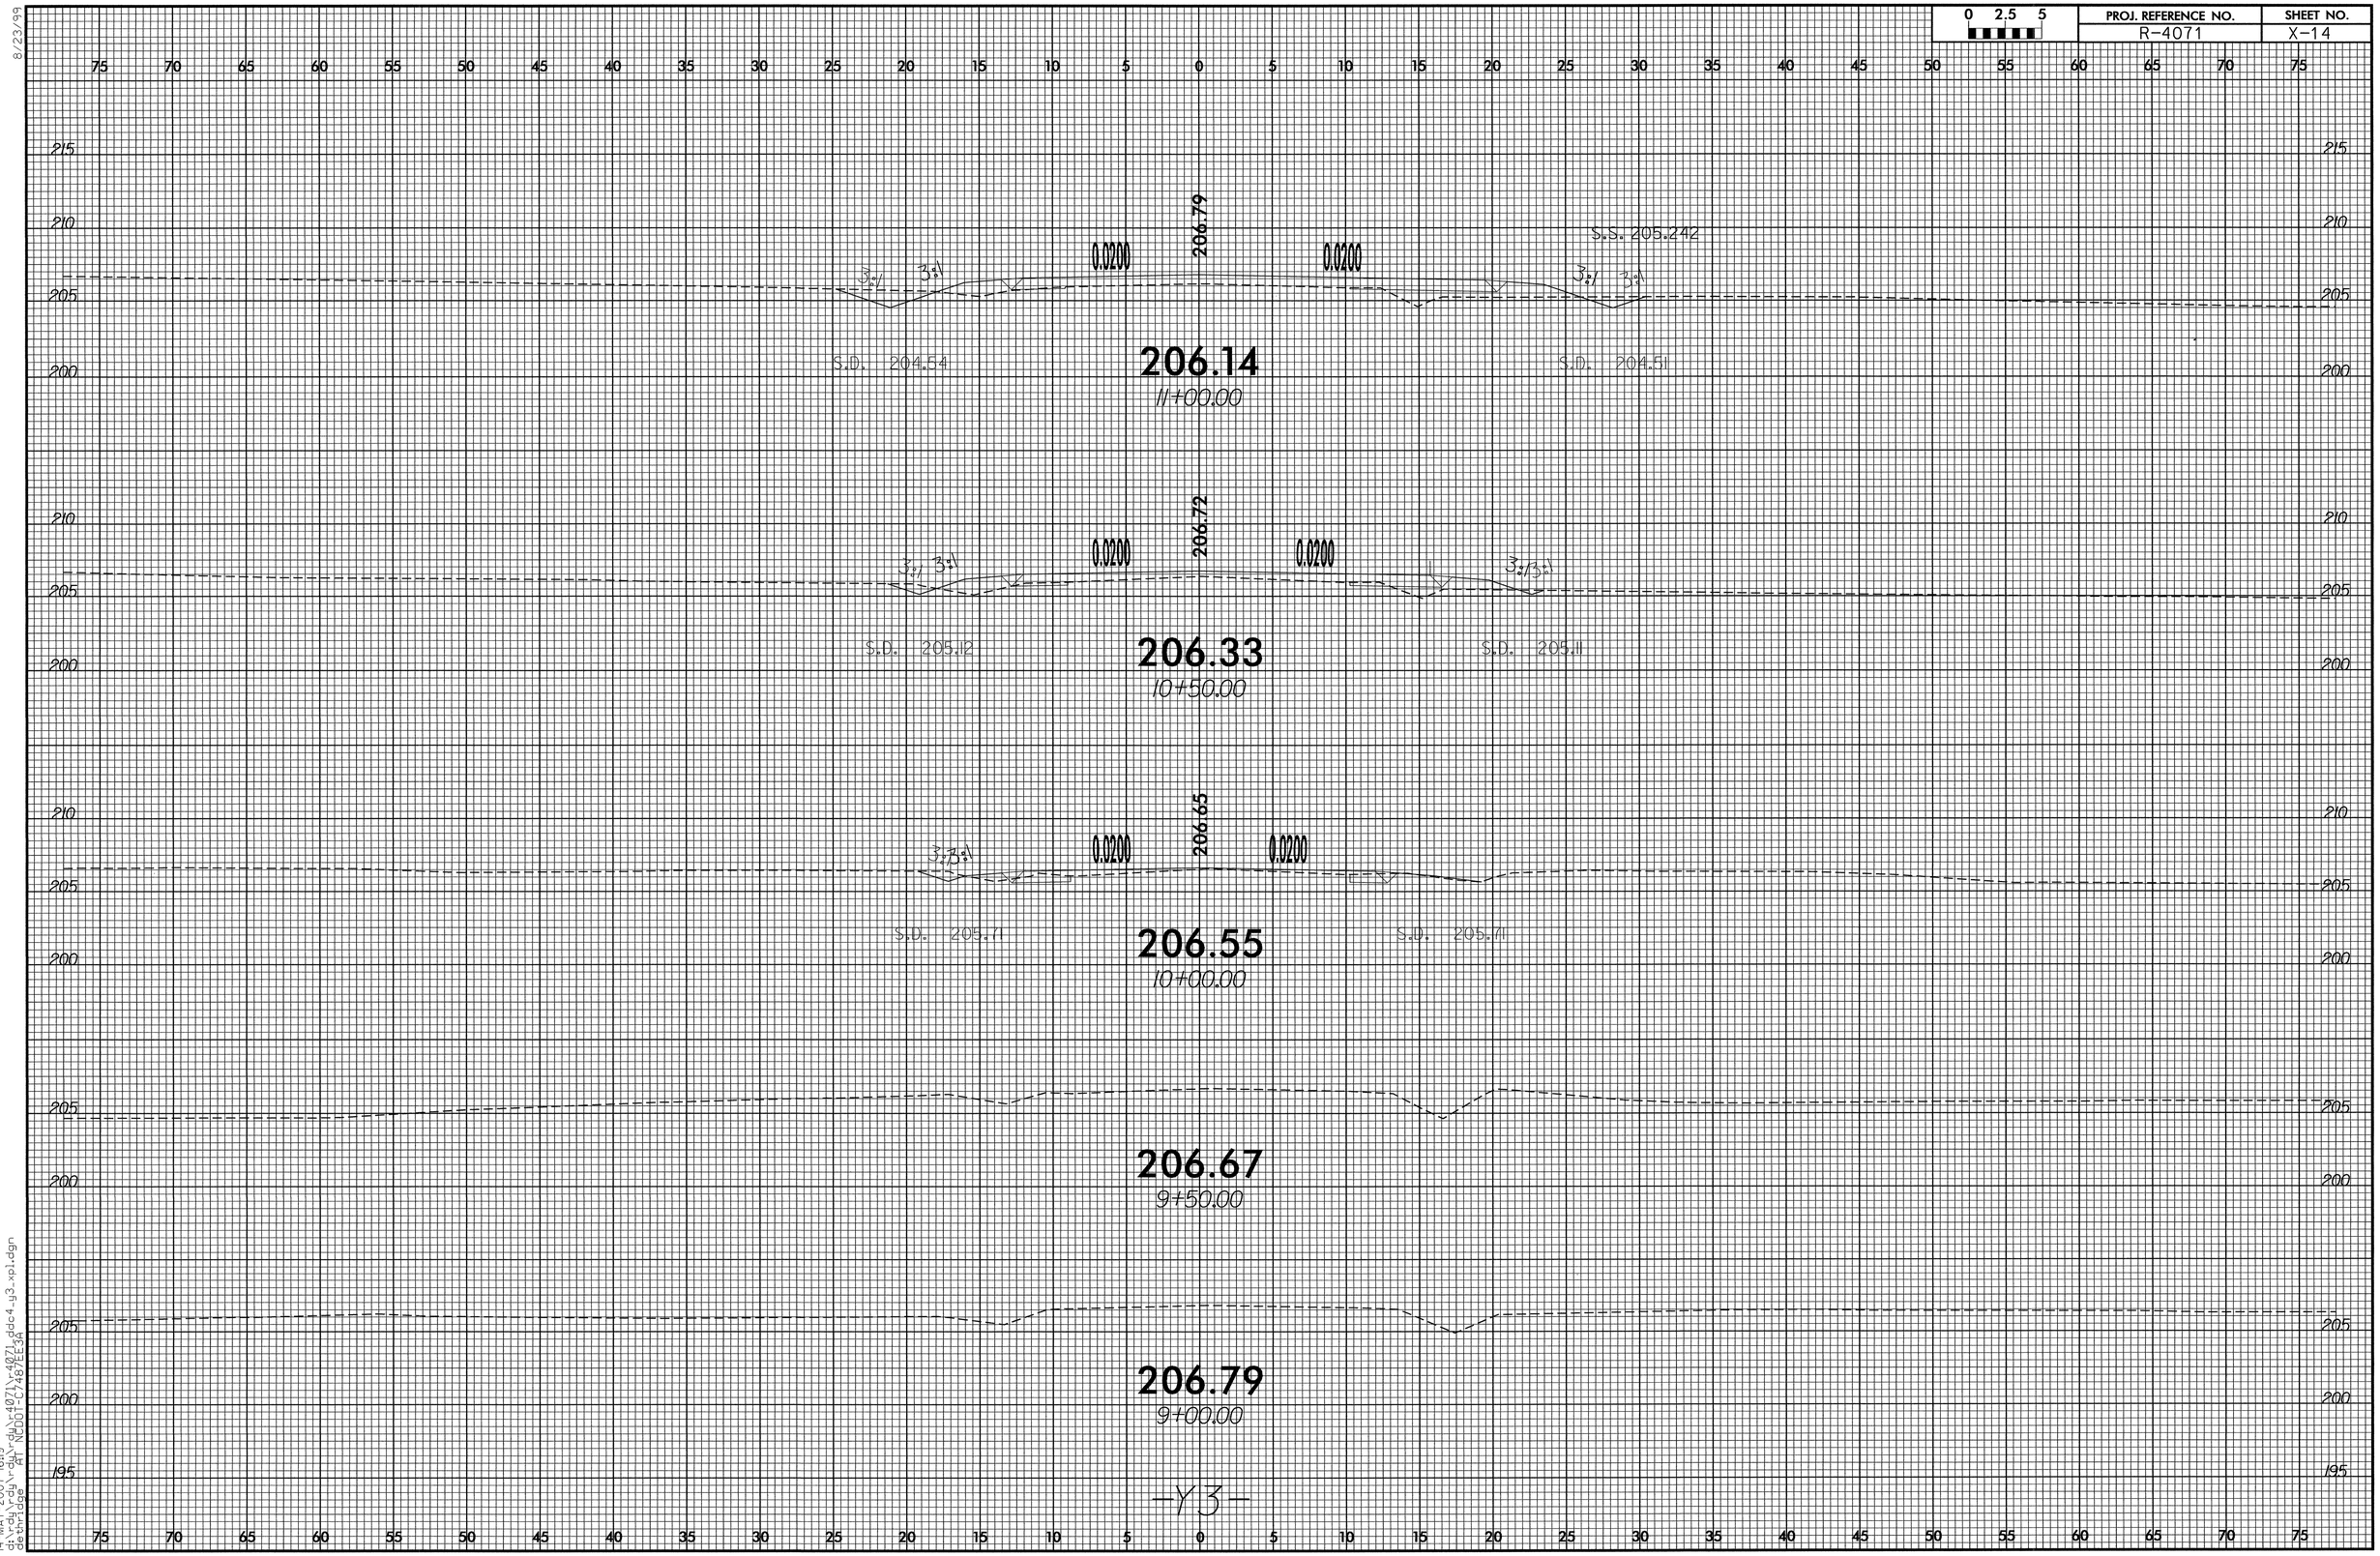

HP4500

8/23/99

14-MAY-2007 16:19
d:\rdy\rdy\rdy\rdy\r4071\r4071_ddc4_y3_xpl.dgn
dethridge AT NCDOT-C7487EE3A

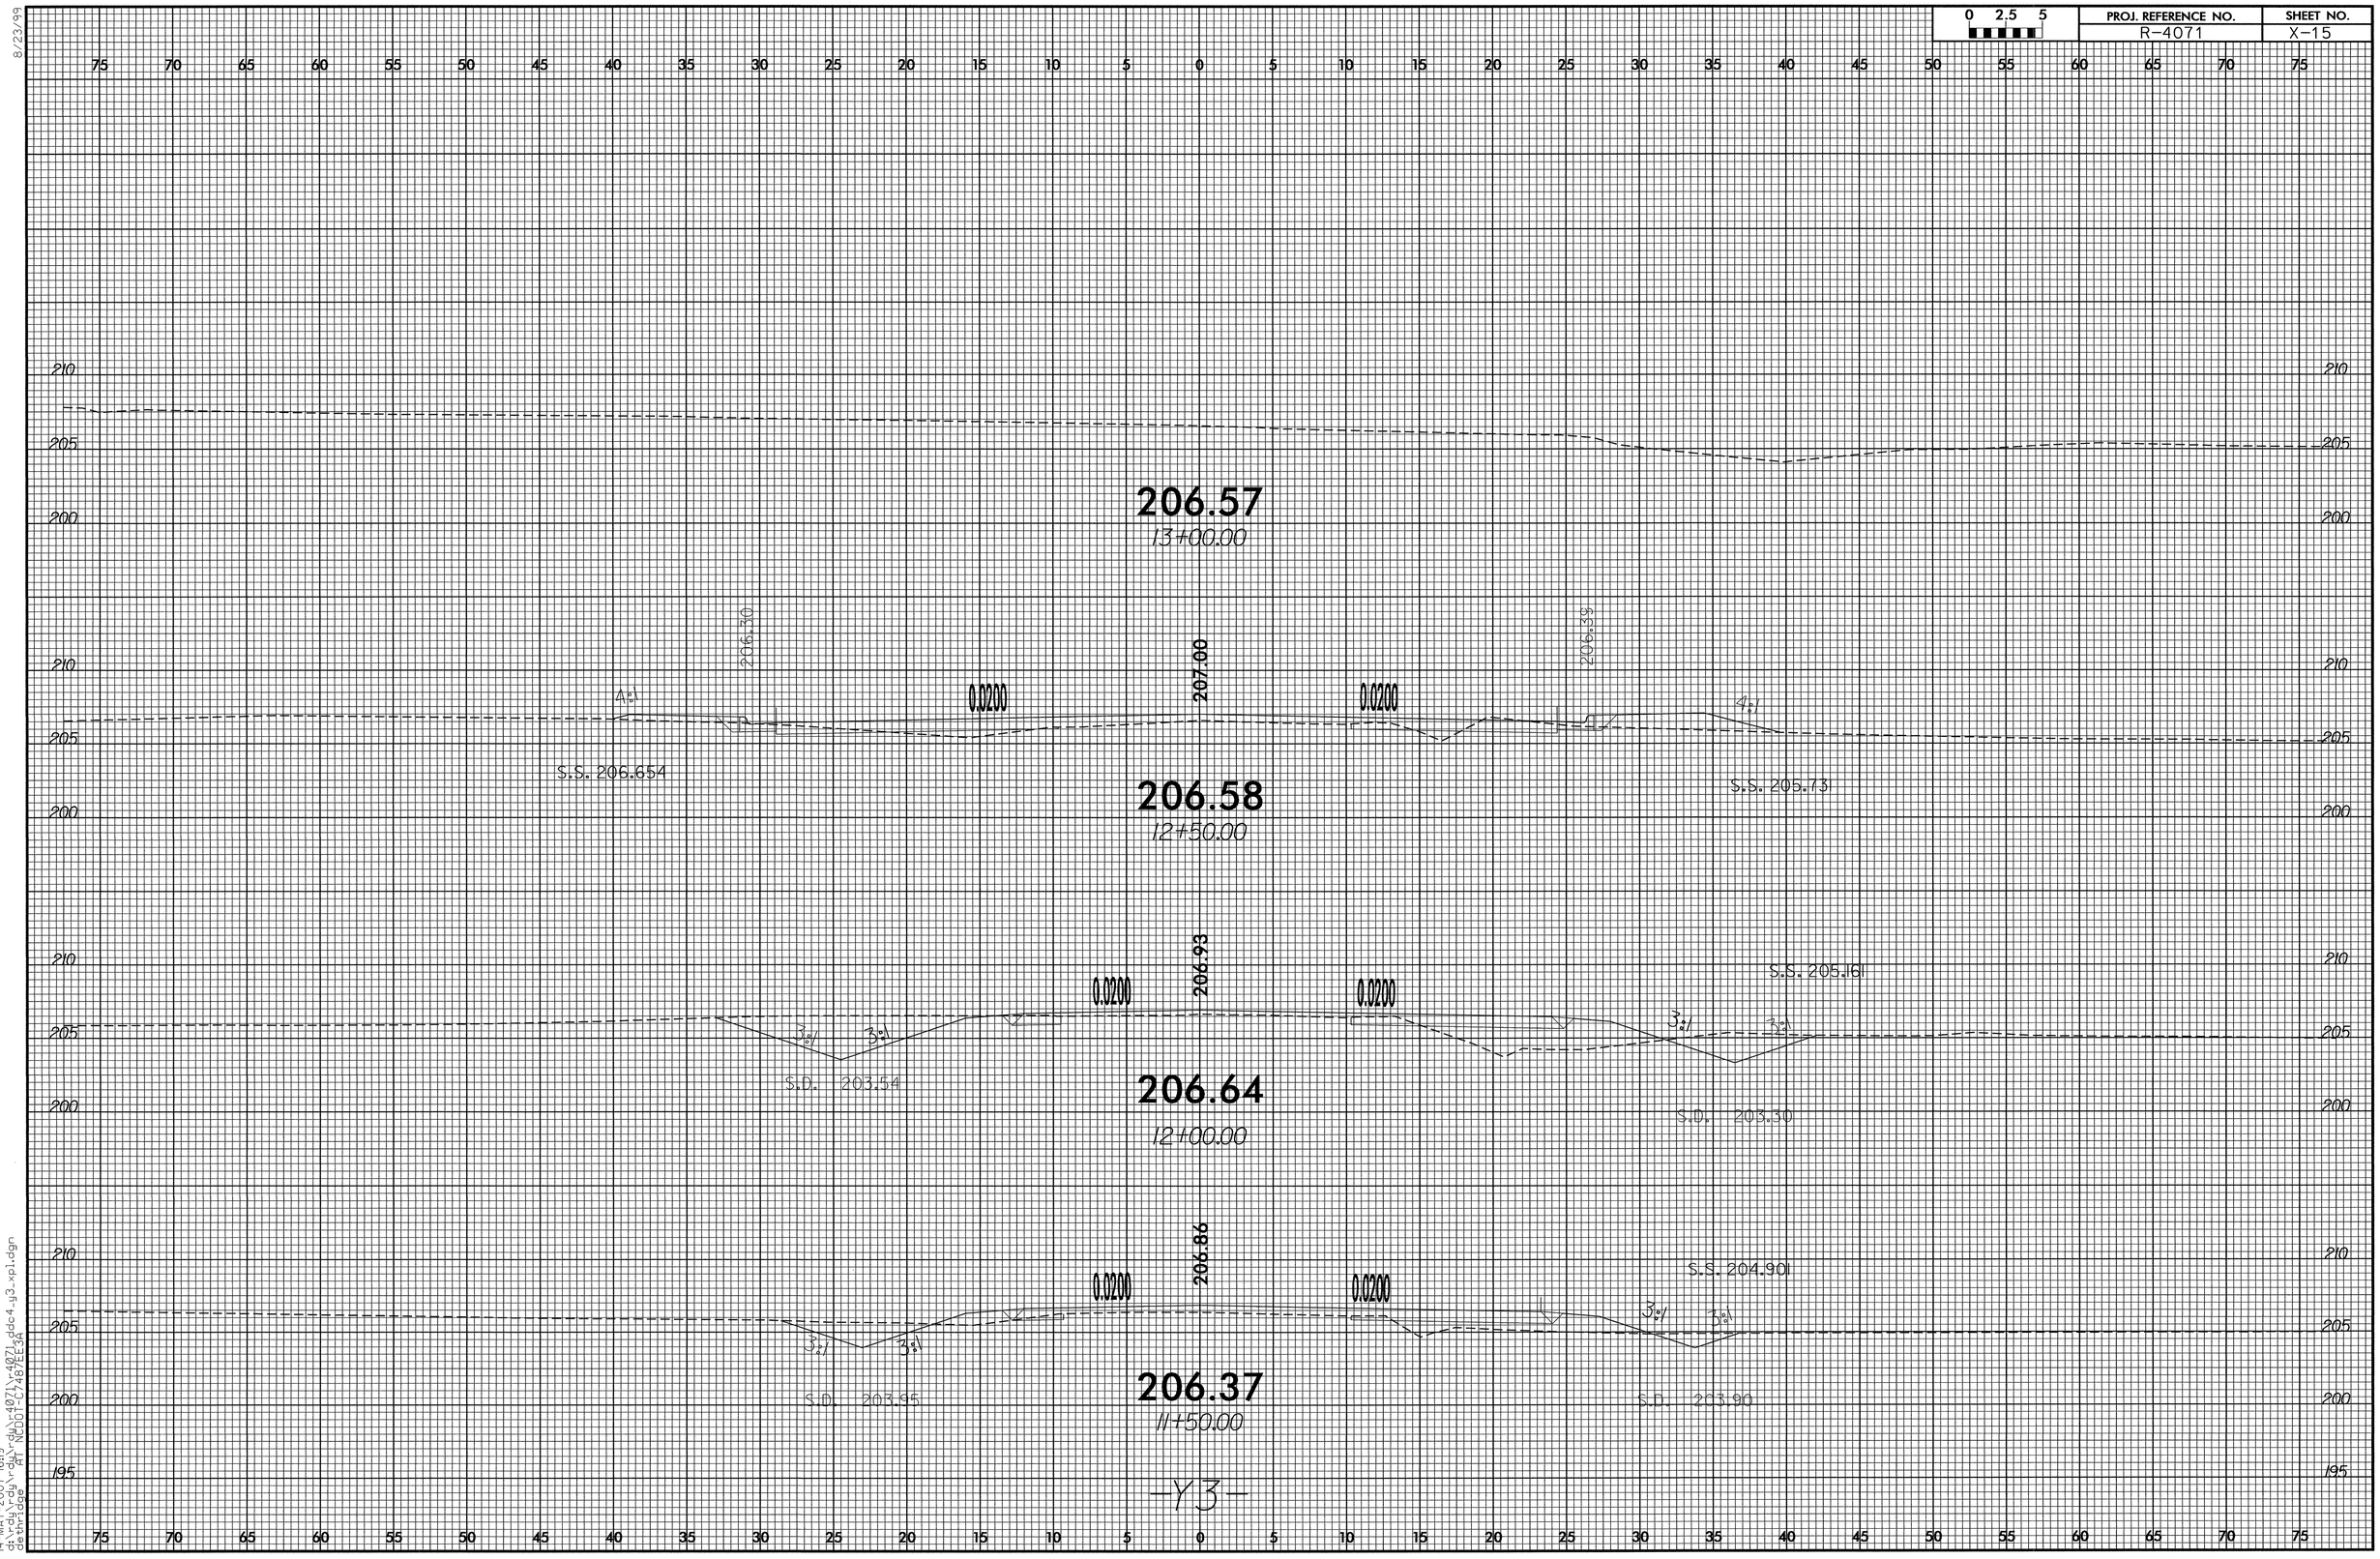

HP4500

8/23/99

14-MAY-2007 16:19
d:\rdy\rdy\rdy\rdy\r4071\r4071_ddc4_y3_xpl.dgn
dethridge AT NCDOT-C7487EE3A