Rev. 3/6/01

DIVISION OF HIGHWAYS
STATE OF NORTH CAROLINA

Note: Approximate quantities only. Unclassified Excavation, Fine Grading, Clearing and Grubbing, Breaking of Existing Pavement and Removal of Existing Pavement will be paid for at the contract Lump Sum price for "Grading".

CROSS-SECTION SUMMARY

NOTE: EMBANKMENT COLUMN DOES NOT INCLUDE BACKFILL FOR UNDERCUT.

IN CUBIC YARDS

LOCATION	UNCLASSIFIED EXCAVATION	EMBANKMENT
-L-		
28+00	0	0
28+50	15	2
29+00	39	1
29+50	29	2
30+00	26	3
30+50	40	5
31+00	33	9
31+50	31	17
32+00	31	19
32+50	17	11
33+50	37	39
34+00	43	27
34+50	46	28
35+00	33	72
35+50	28	118
36+00	36	180
36+50	37	283
37+00	39	367
37+50	40	511
38+00	34	737
38+50	33	912
39+00	30	1033
39+50	29	1273
40+00	33	1723
40+50	40	1325
41+50	80	705
42+00	40	56
42+50	45	76
43+00	40	94
43+50	24	111
43+65	5	52
43+65	0	1472
46+13	0	1646
46+50	1	198
47+00	10	292
47+50	26	222
48+00	35	107
48+50	28	91
49+00	25	130

LOCATION	UNCLASSIFIED EXCAVATION	EMBANKMENT
-L-		
49+50	46	462
50+00	55	961
50+50	44	1078
51+00	32	874
51+50	21	659
52+00	13	498
52+50	10	395
53+00	16	314
53+50	23	245
54+00	25	195
54+50	30	147
55+00	57	112
56+00	97	112
56+50	17	10
57+00	16	9
57+50	13	10
58+00	15	7
58+50	16	6
59+00	8	3
-RPA-		
10+00	0	0
10+50	0	3
11+00	0	9
11+50	0	43
11+95.94	0	69
-RPB-		
10+00	0	0
10+50	5	0
11+00	9	0
11+50	9	0
12+00	10	0
12+50	12	0
13+00	13	0
13+50	13	0
14+00	16	0
14+50	16	9
15+00	17	22
15+50	16	23

LOCATION	UNCLASSIFIED EXCAVATION	EMBANKMENT
-RPB-		
16+00	9	46
16+50	3	94
17+00	3	129
17+50	6	98
18+00	15	28
18+50	22	0
19+00	17	0
19+47.77	9	33
-RPC-		
10+00	0	0
10+50	49	0
11+00	112	0
11+50	106	0
12+00	51	0
12+50	21	1
13+00	27	1
13+50	31	4
14+00	24	45
14+50	15	124
15+00	13	221
15+50	12	273
16+00	15	251
16+50	17	217
17+00	11	203
-RPD-		
10+00	0	0
10+50	11	0
11+00	11	0
11+50	11	0
12+00	14	0
12+50	28	0
13+00	34	0
13+50	27	0
14+00	25	0
14+50	23	2
15+00	20	9
15+50	18	21
16+00	17	32

LOCATION	UNCLASSIFIED EXCAVATION	EMBANKMENT
-RPD-		
16+50	17	32
17+00	12	54
17+50	10	69
18+00	9	78
18+50	9	149
19+00	17	219
19+50	18	202
20+00	6	97
20+50	3	18
-Y3-		
10+50	0	0
11+00	36	0
11+50	50	0
12+00	50	0
12+50	43	0
13+00	43	2
-Y5-		
21+00	0	0
21+50	12	1
22+00	27	6
22+50	29	12
23+00	30	14
23+50	25	19
24+00	19	23
24+50	16	25
25+00	18	34
25+50	23	32
26+00	23	24
26+50	10	10

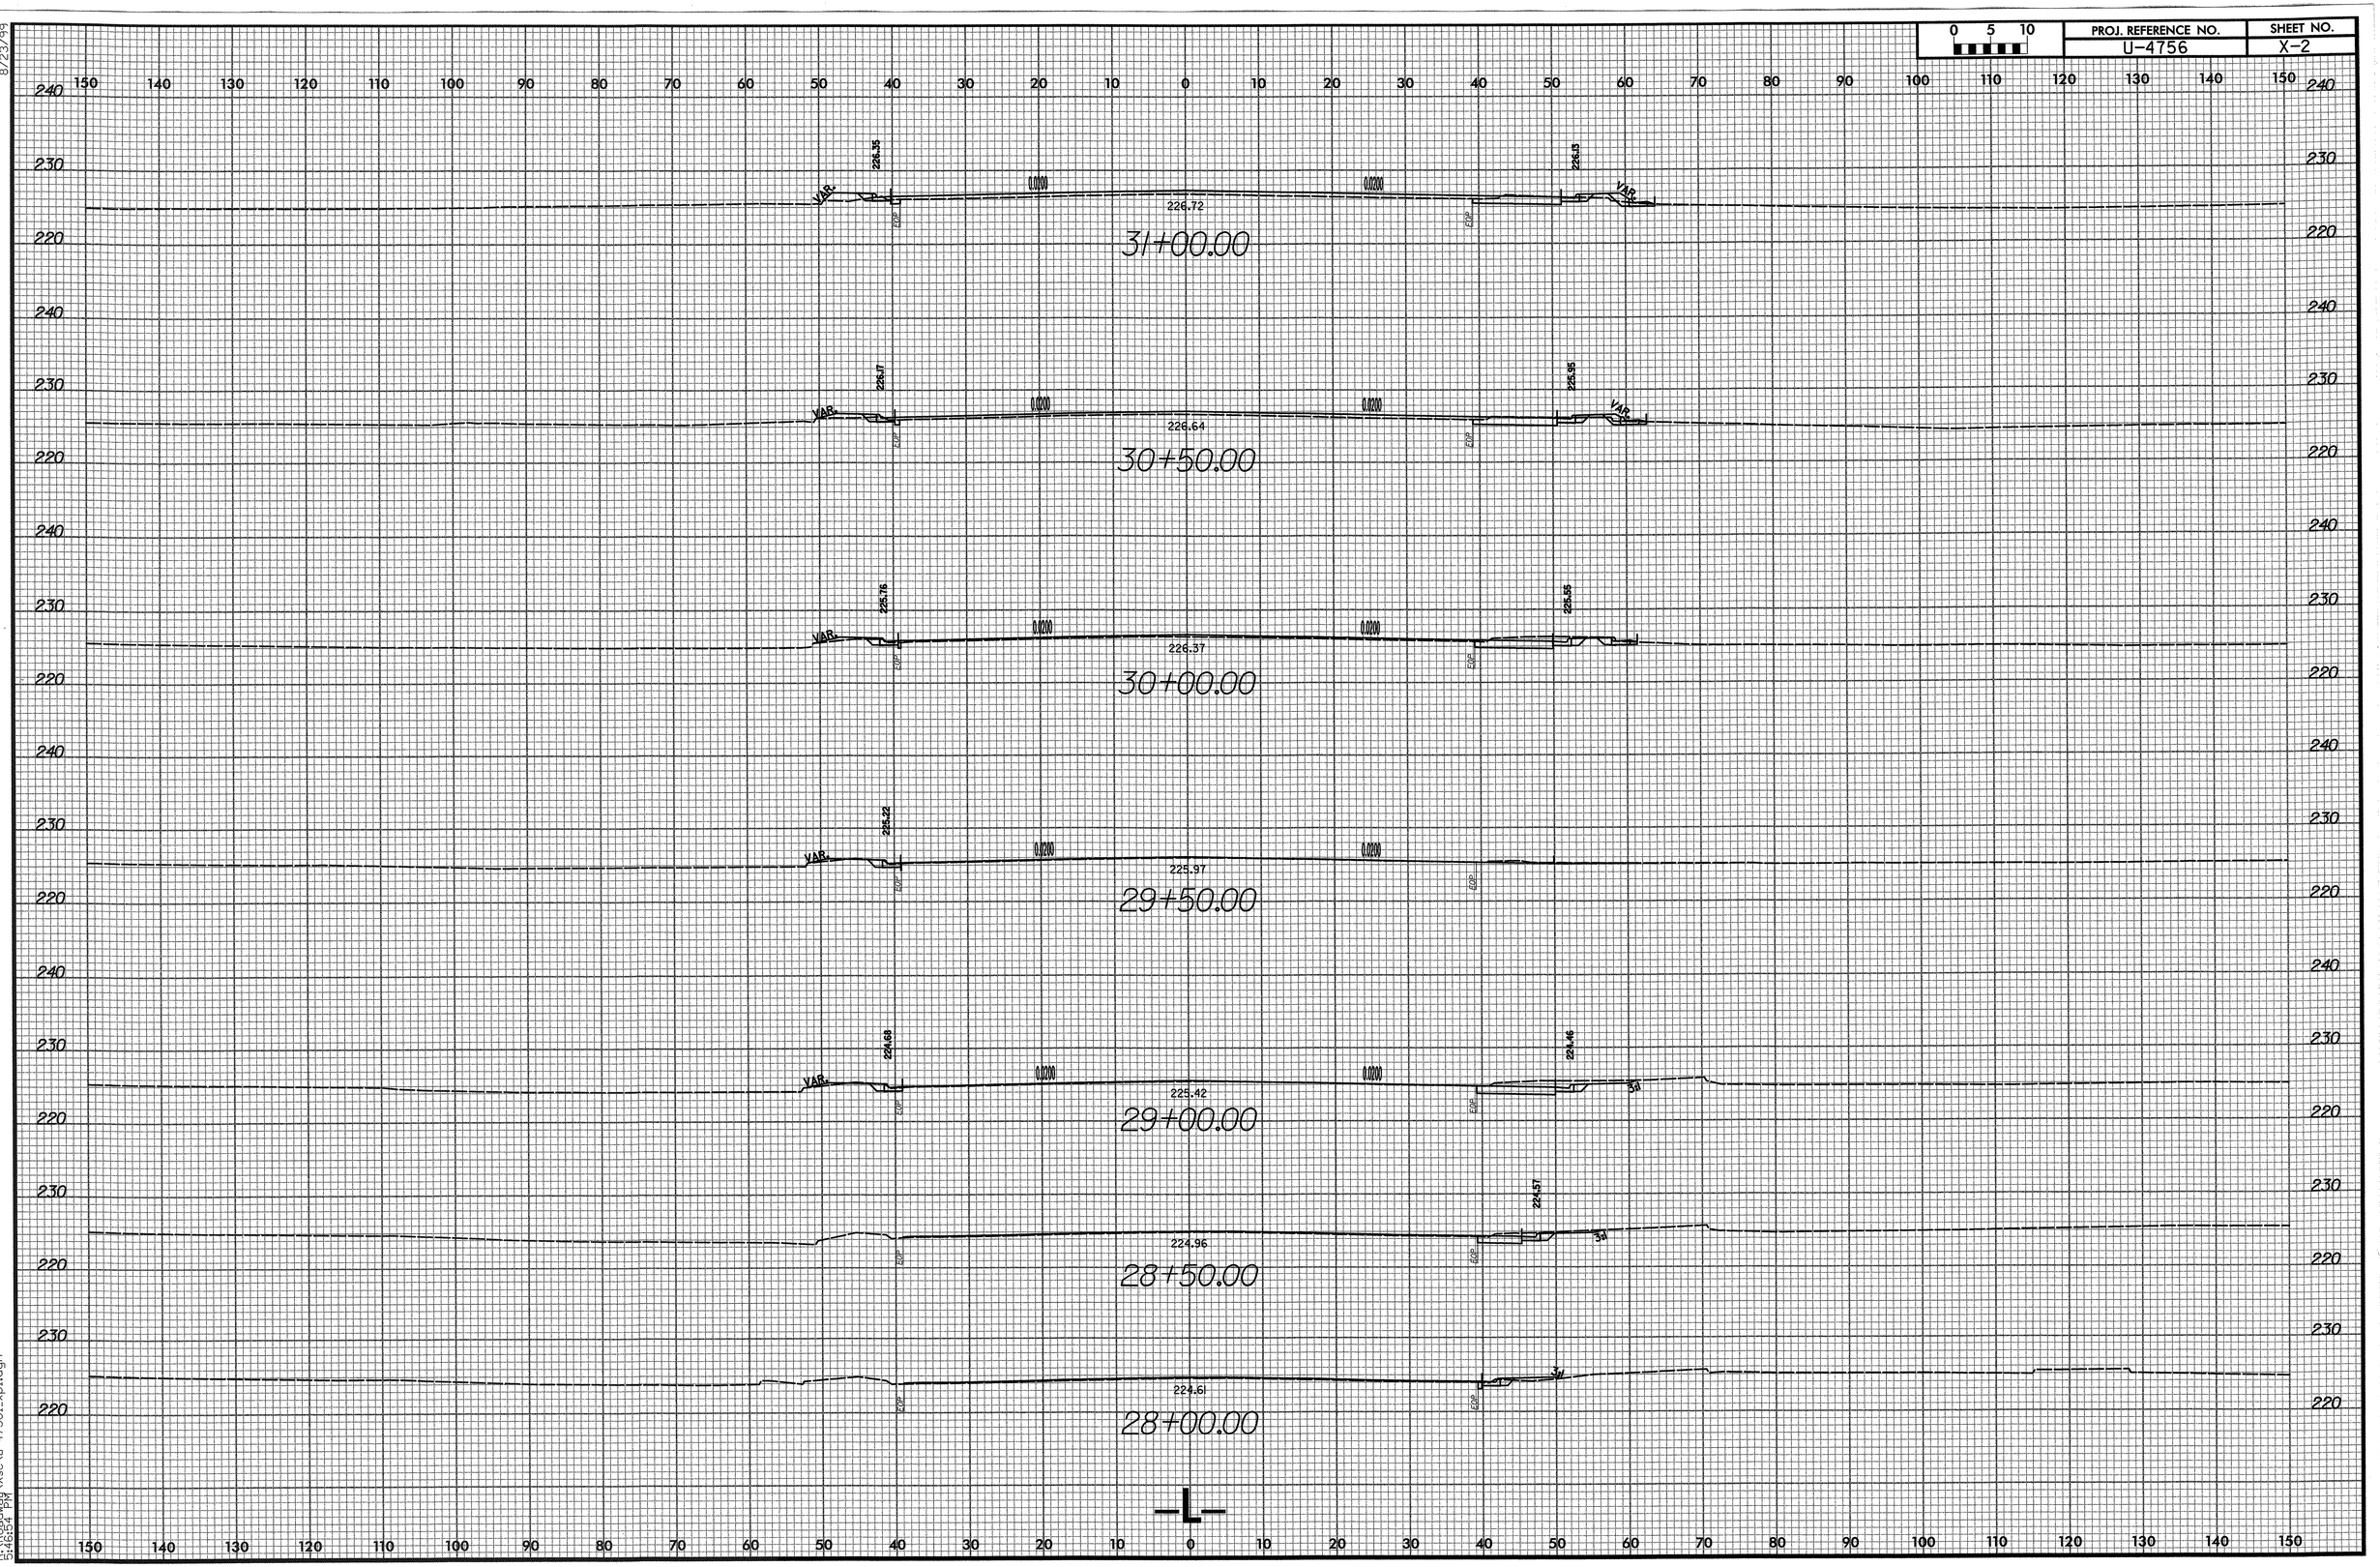

8/23/99

8/29/2007
R:\Roadway\Xsc\u-4756l_xpl.dgn
5:46:54 PM

0 5 10	PROJ. REFERENCE NO.	SHEET NO.
	U-4756	X-3

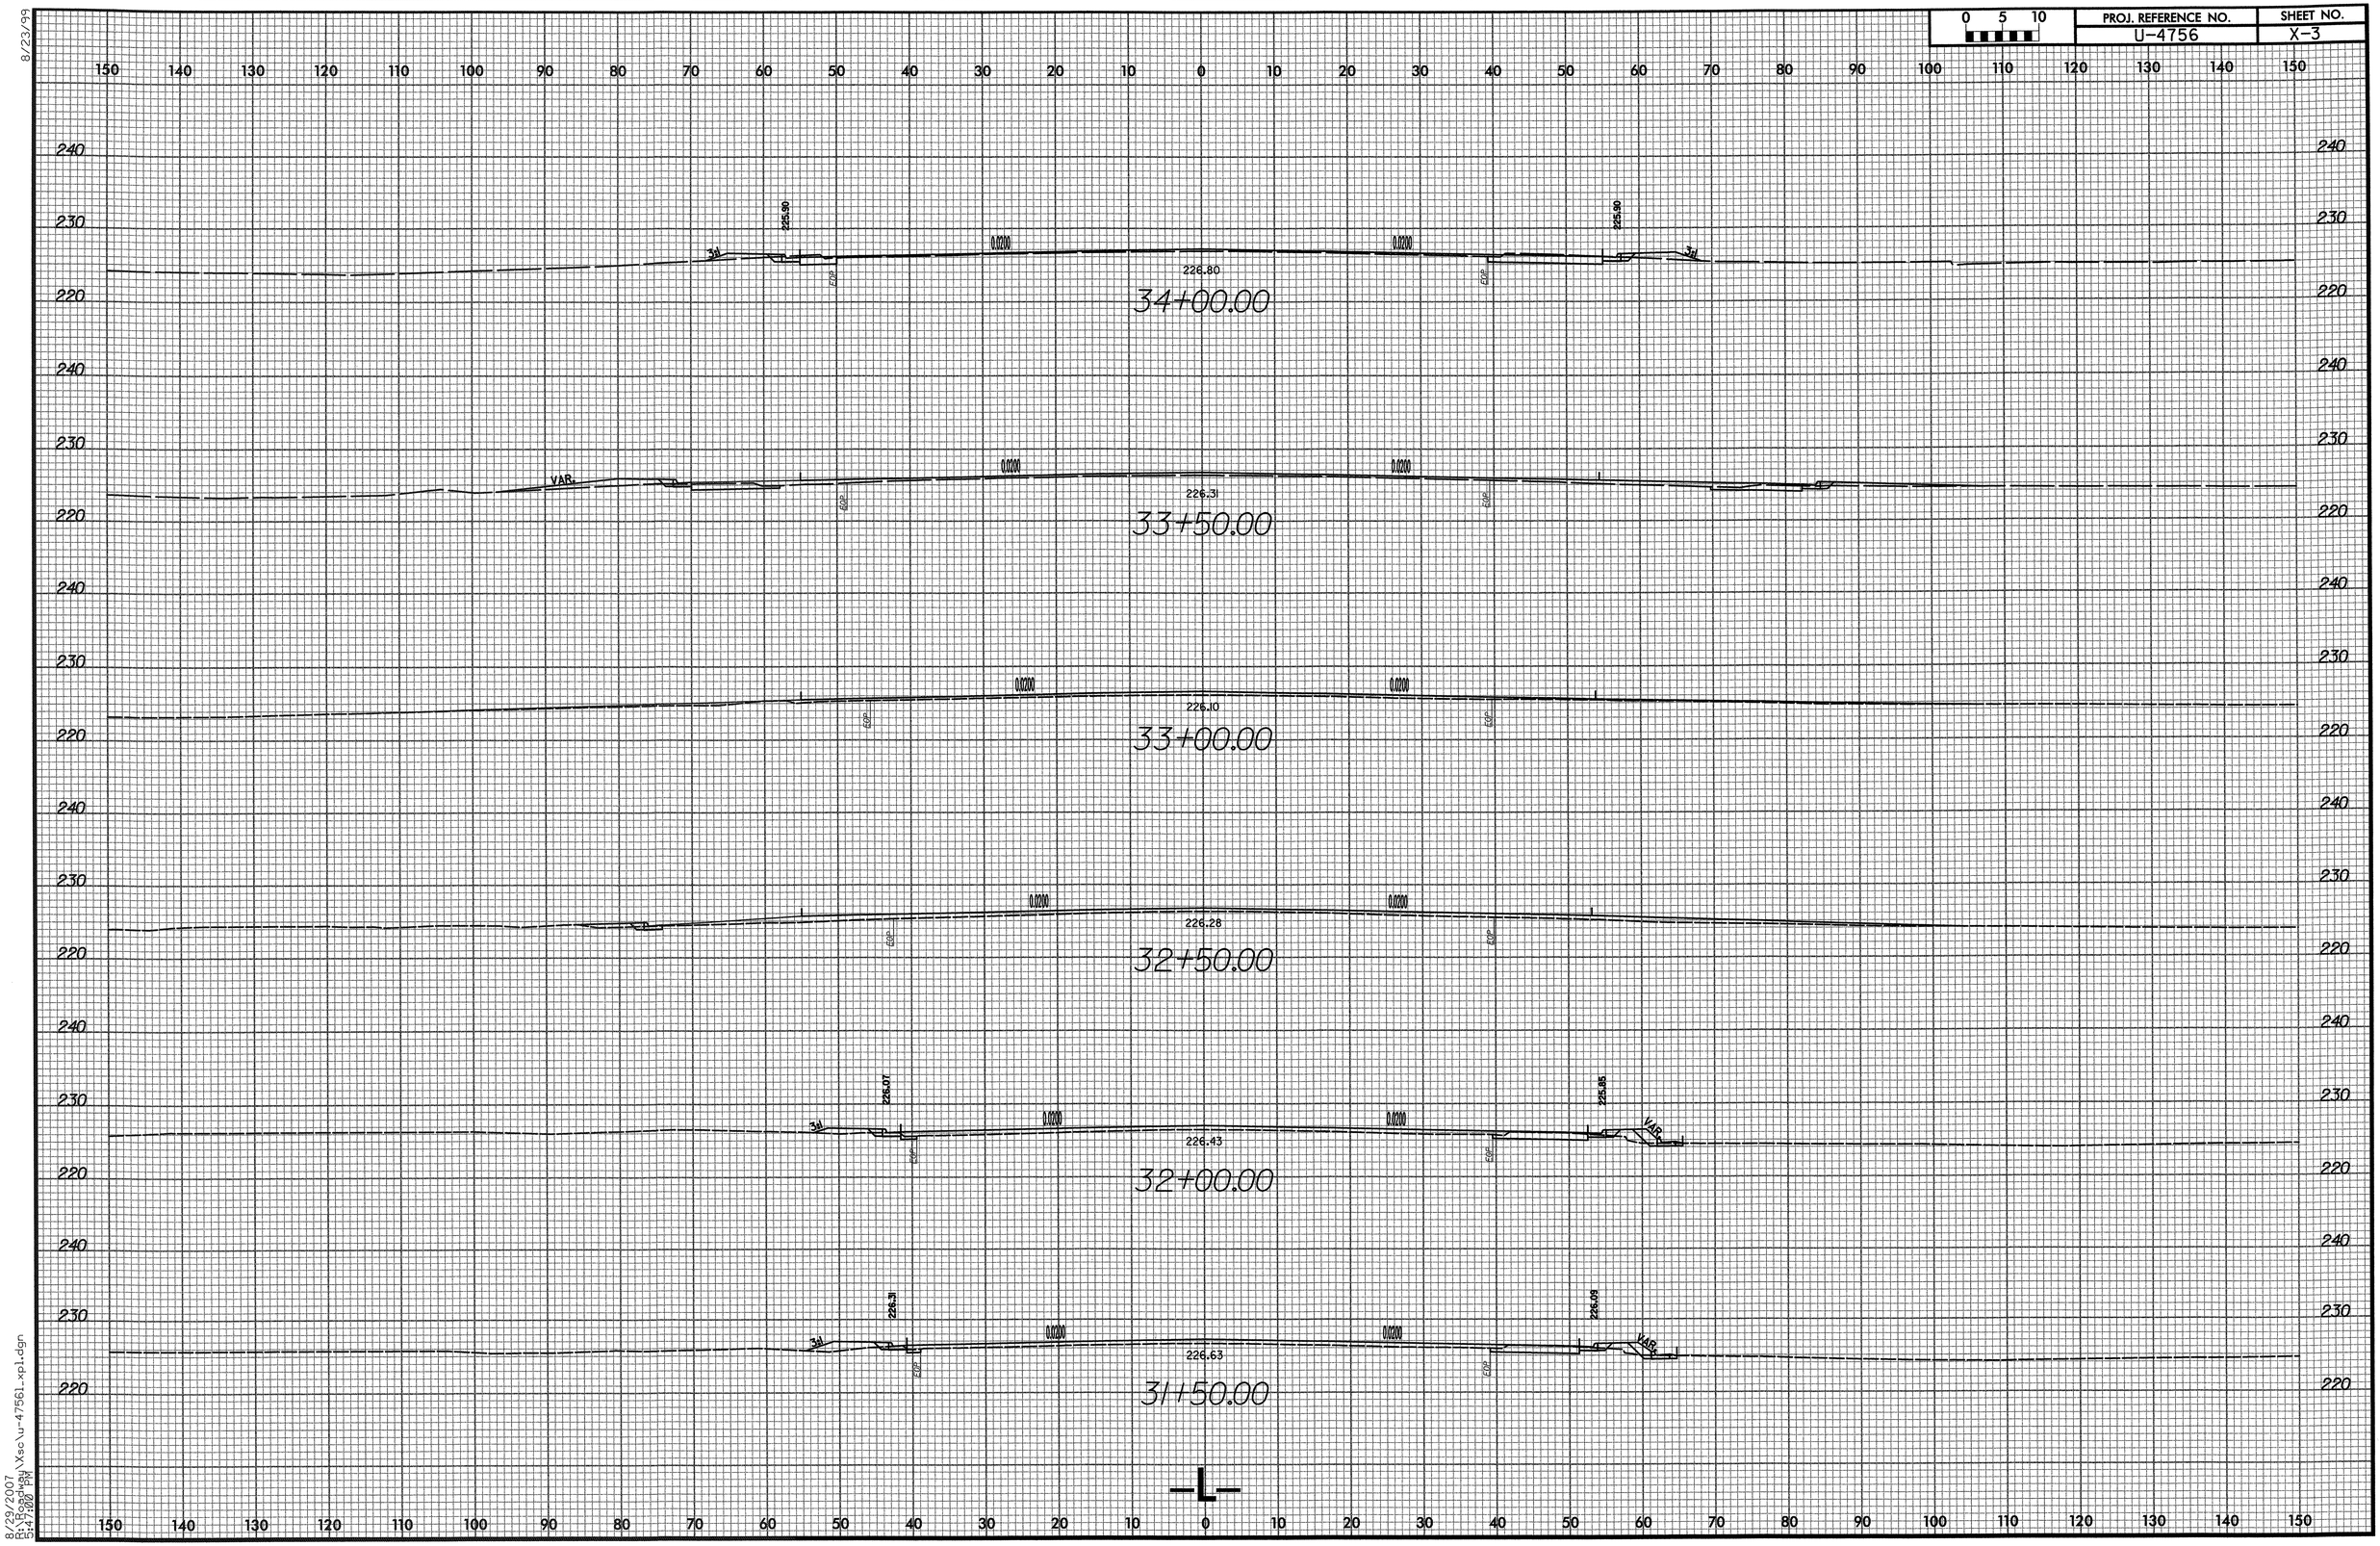

8/23/99

8/29/2007
R:\Roadway\Xsc\u-4756l_xpl.dgn
5:47:00 PM

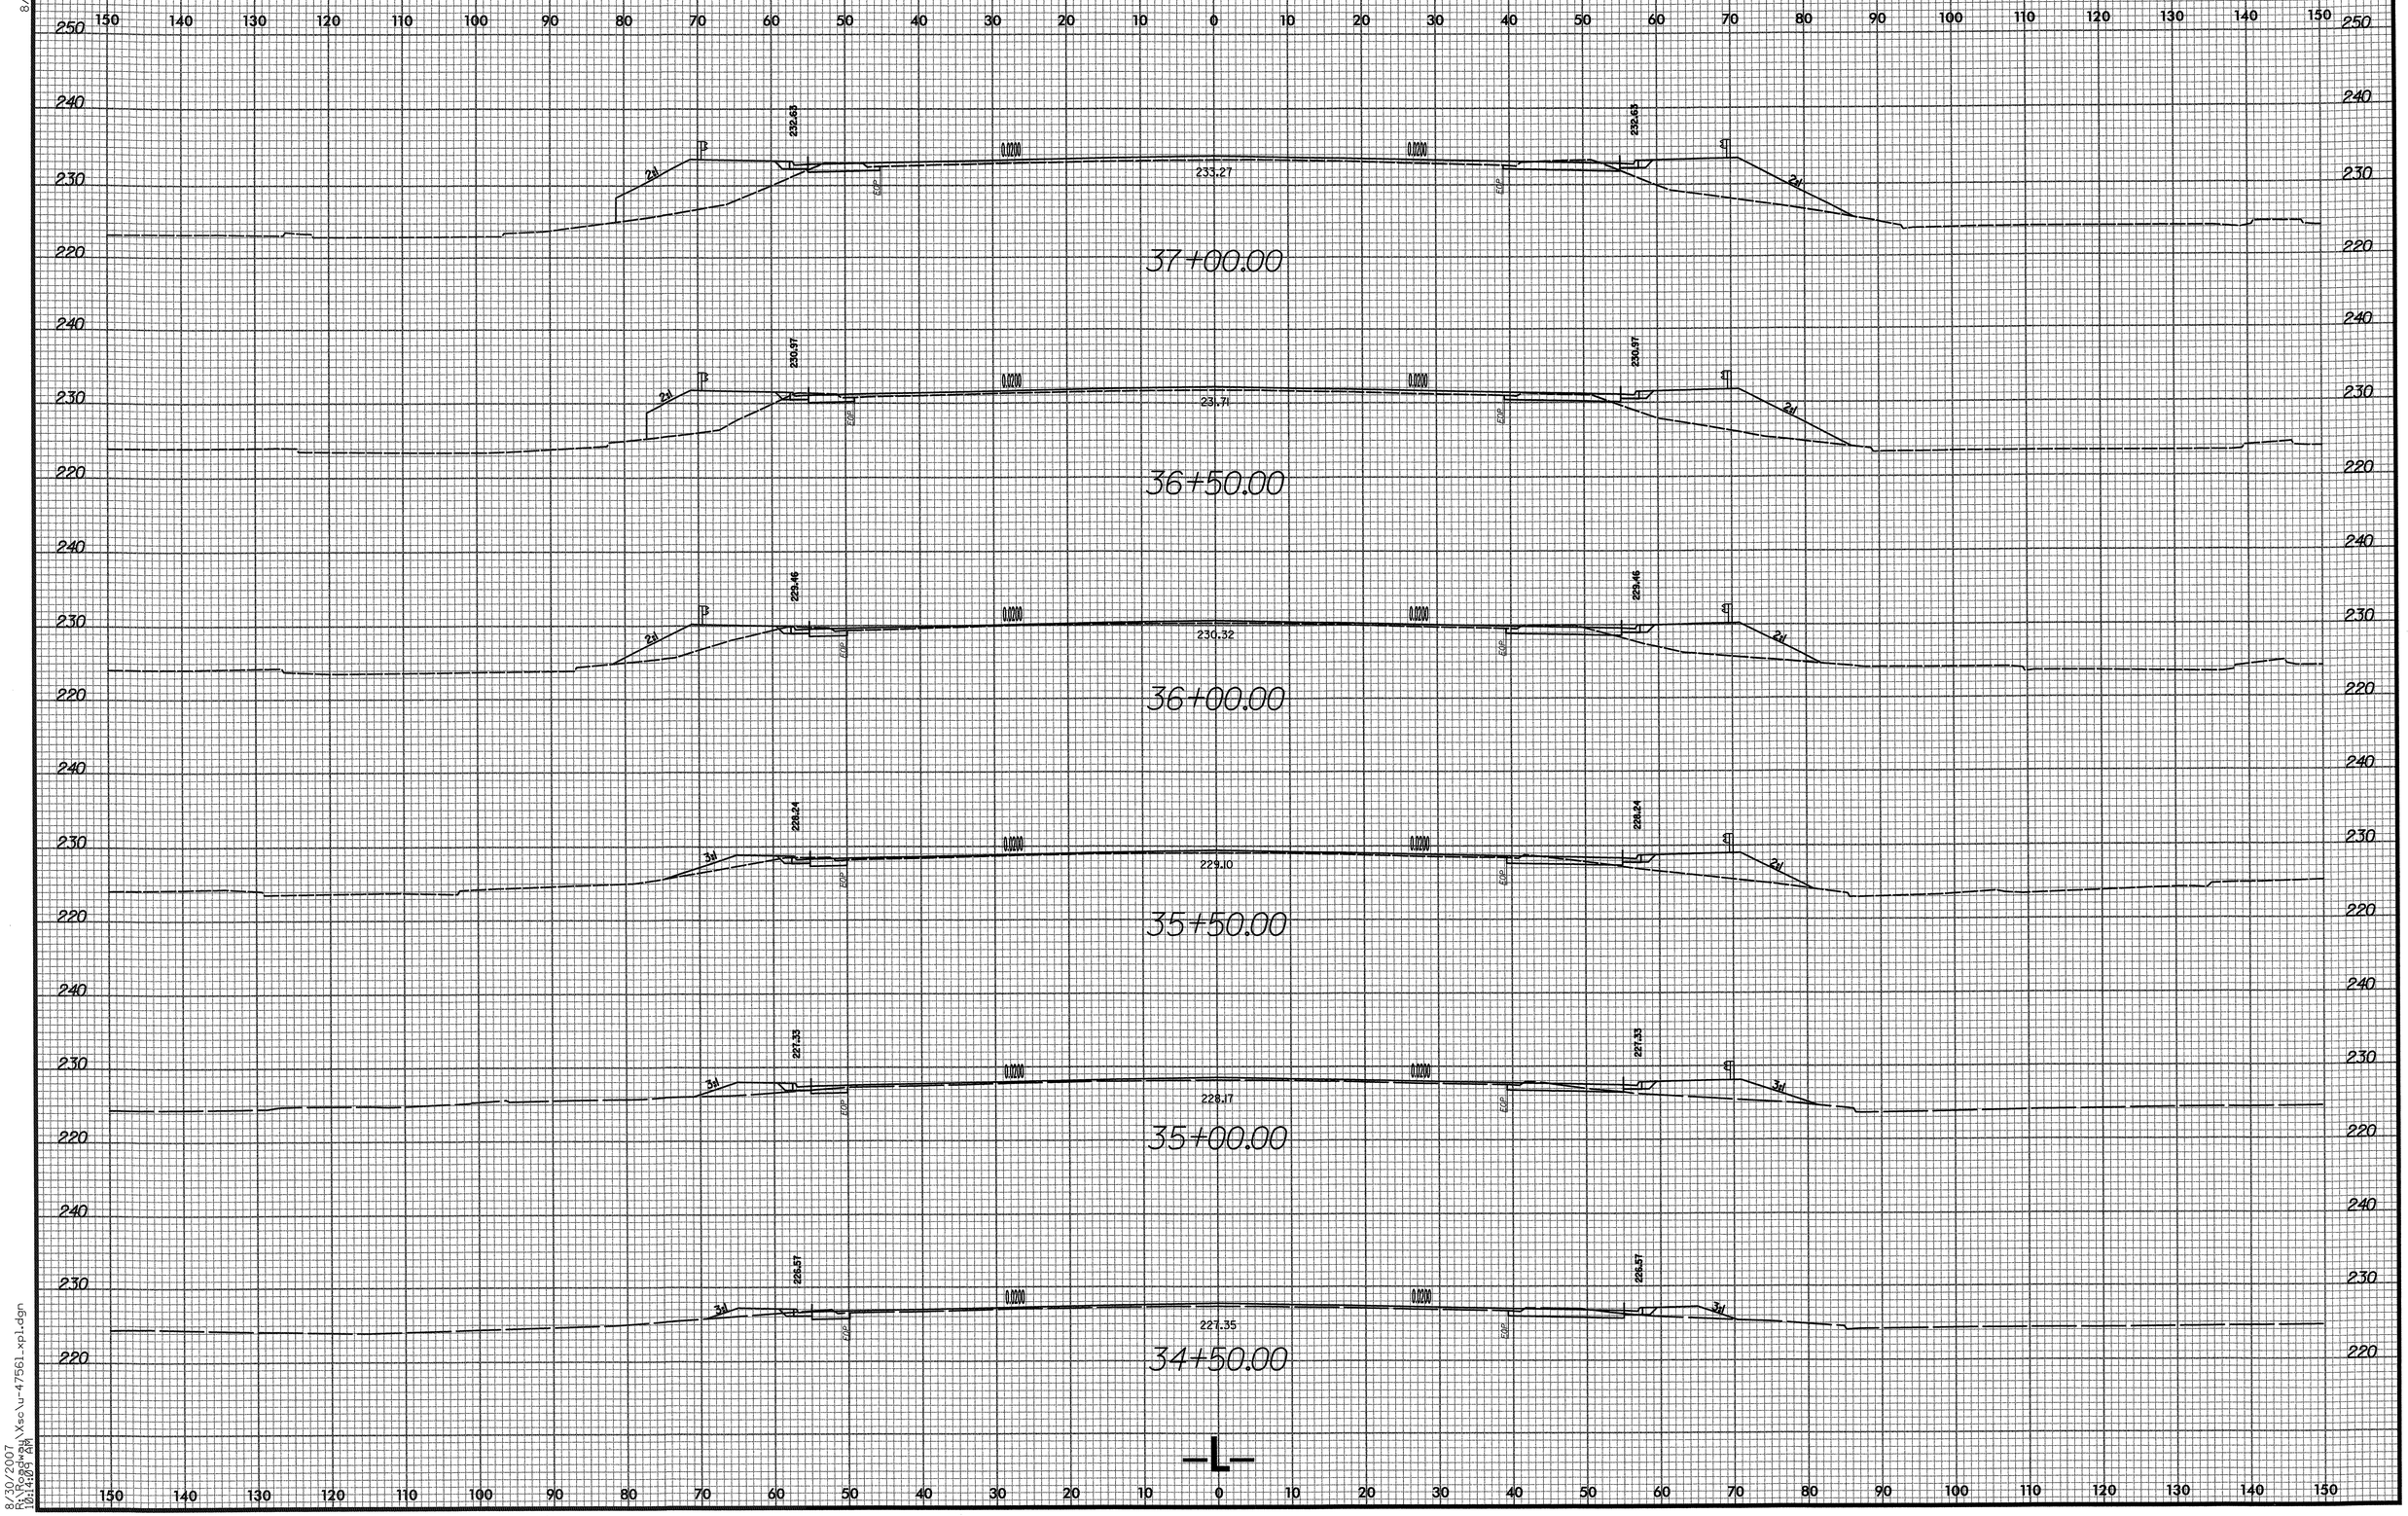

8/23/99

8/30/2007
R:\Roadway\Xsc\u-4756l_xpl.dgn
10:14:09 AM

8/23/99

0 5 10	PROJ. REFERENCE NO.	SHEET NO.
	U-4756	X-5

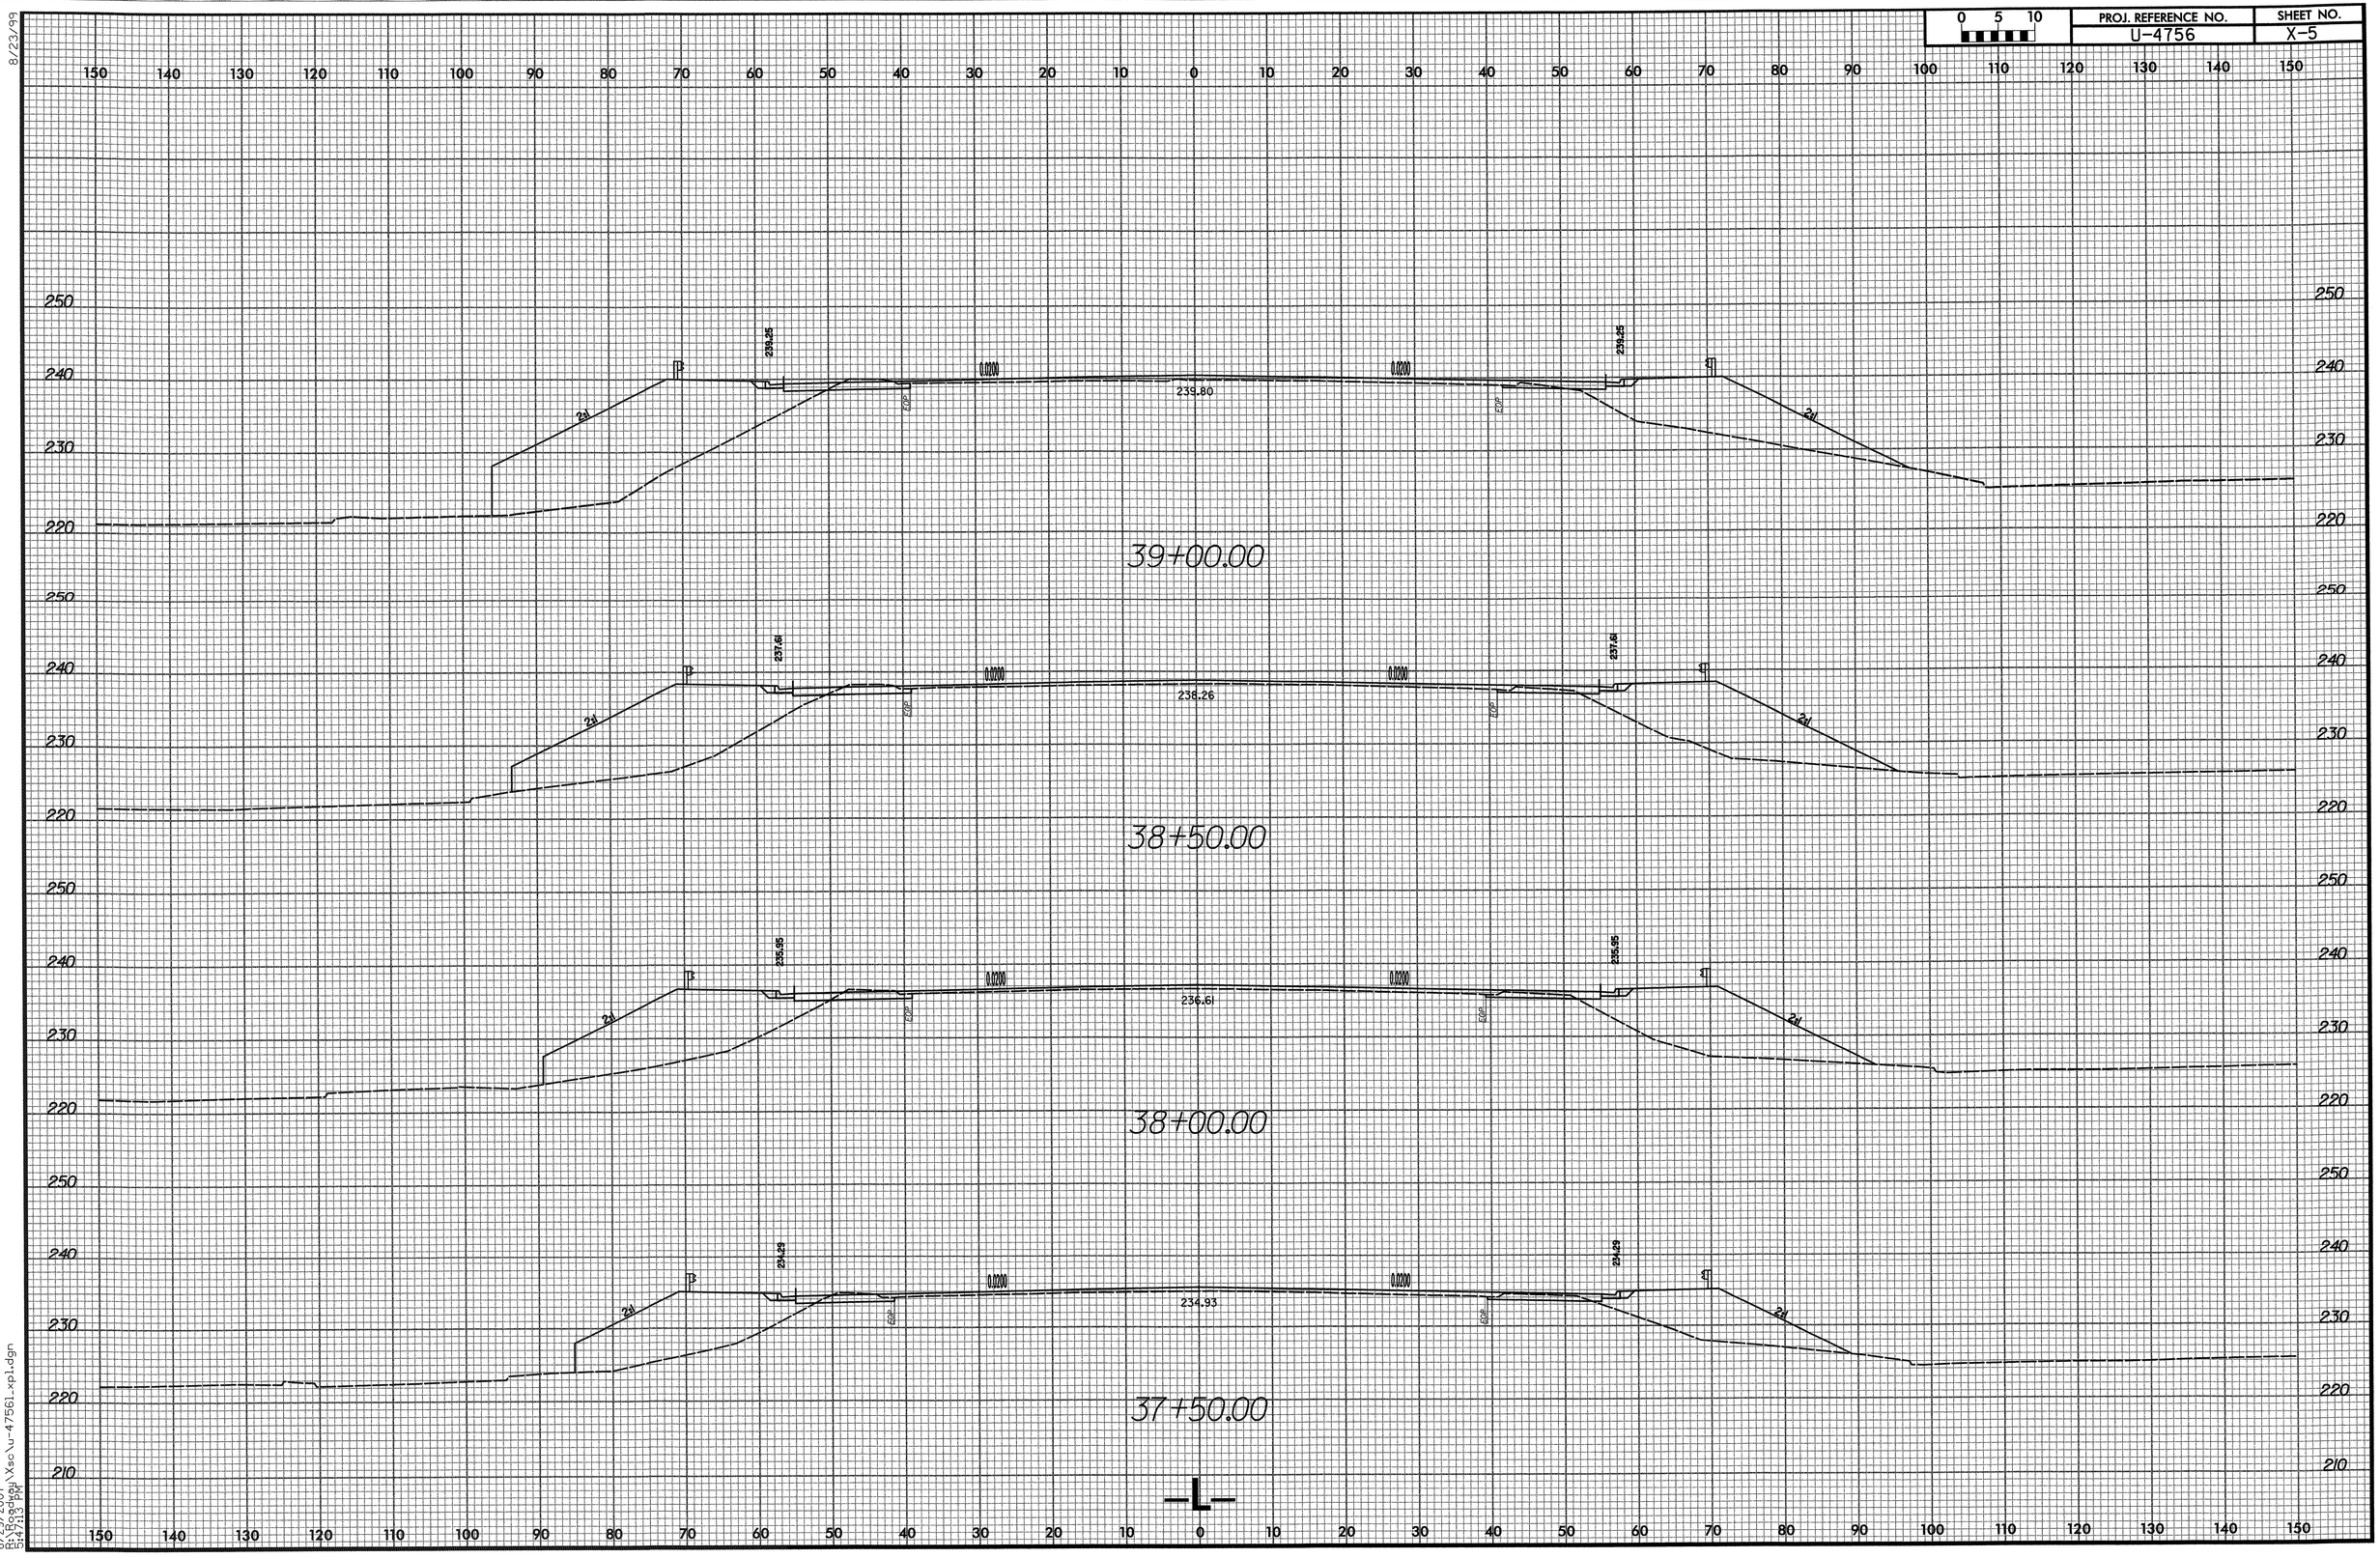

8/29/2007
8:47:13 PM
R:\Roadway\Xsc\u-4756i_xpl.dgn

0 5 10	PROJ. REFERENCE NO.	SHEET NO.
	U-4756	X-6

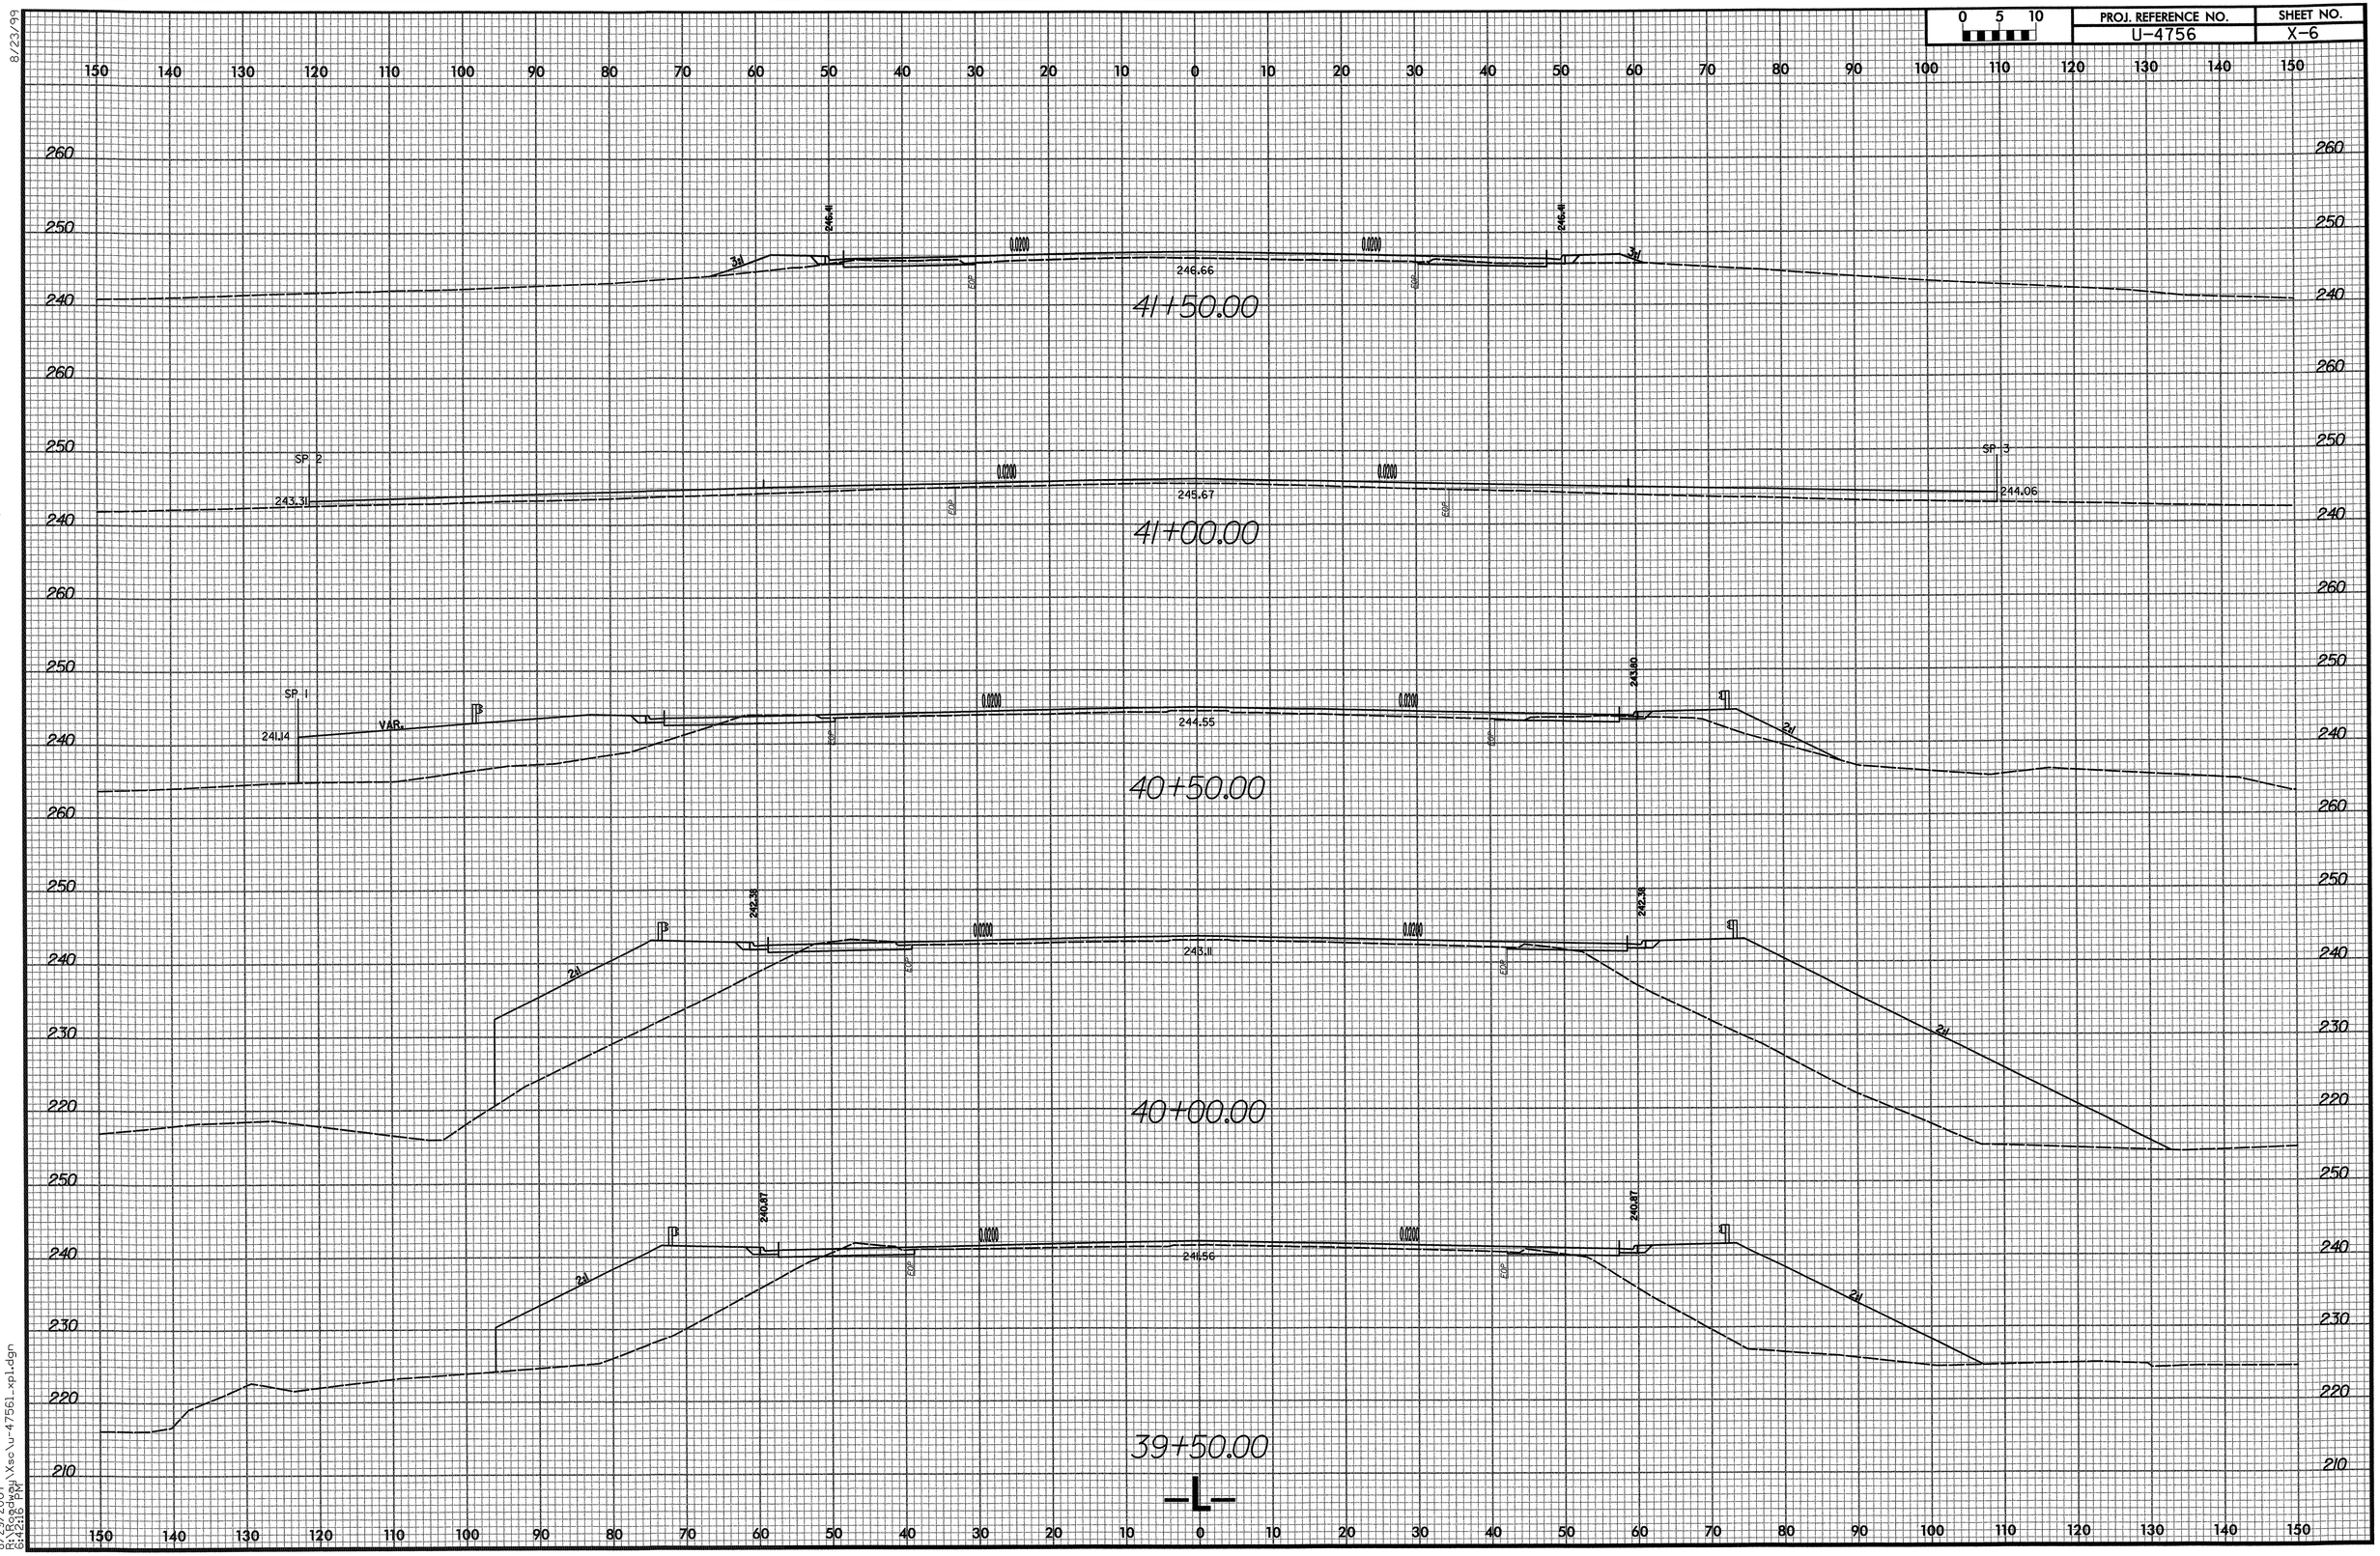

8/23/99

8/29/2007
R:\Roadway\Xsc\u-4756i_xpl.dgn
6:42:16 PM

0 5 10	PROJ. REFERENCE NO.	SHEET NO.
	U-4756	X-7

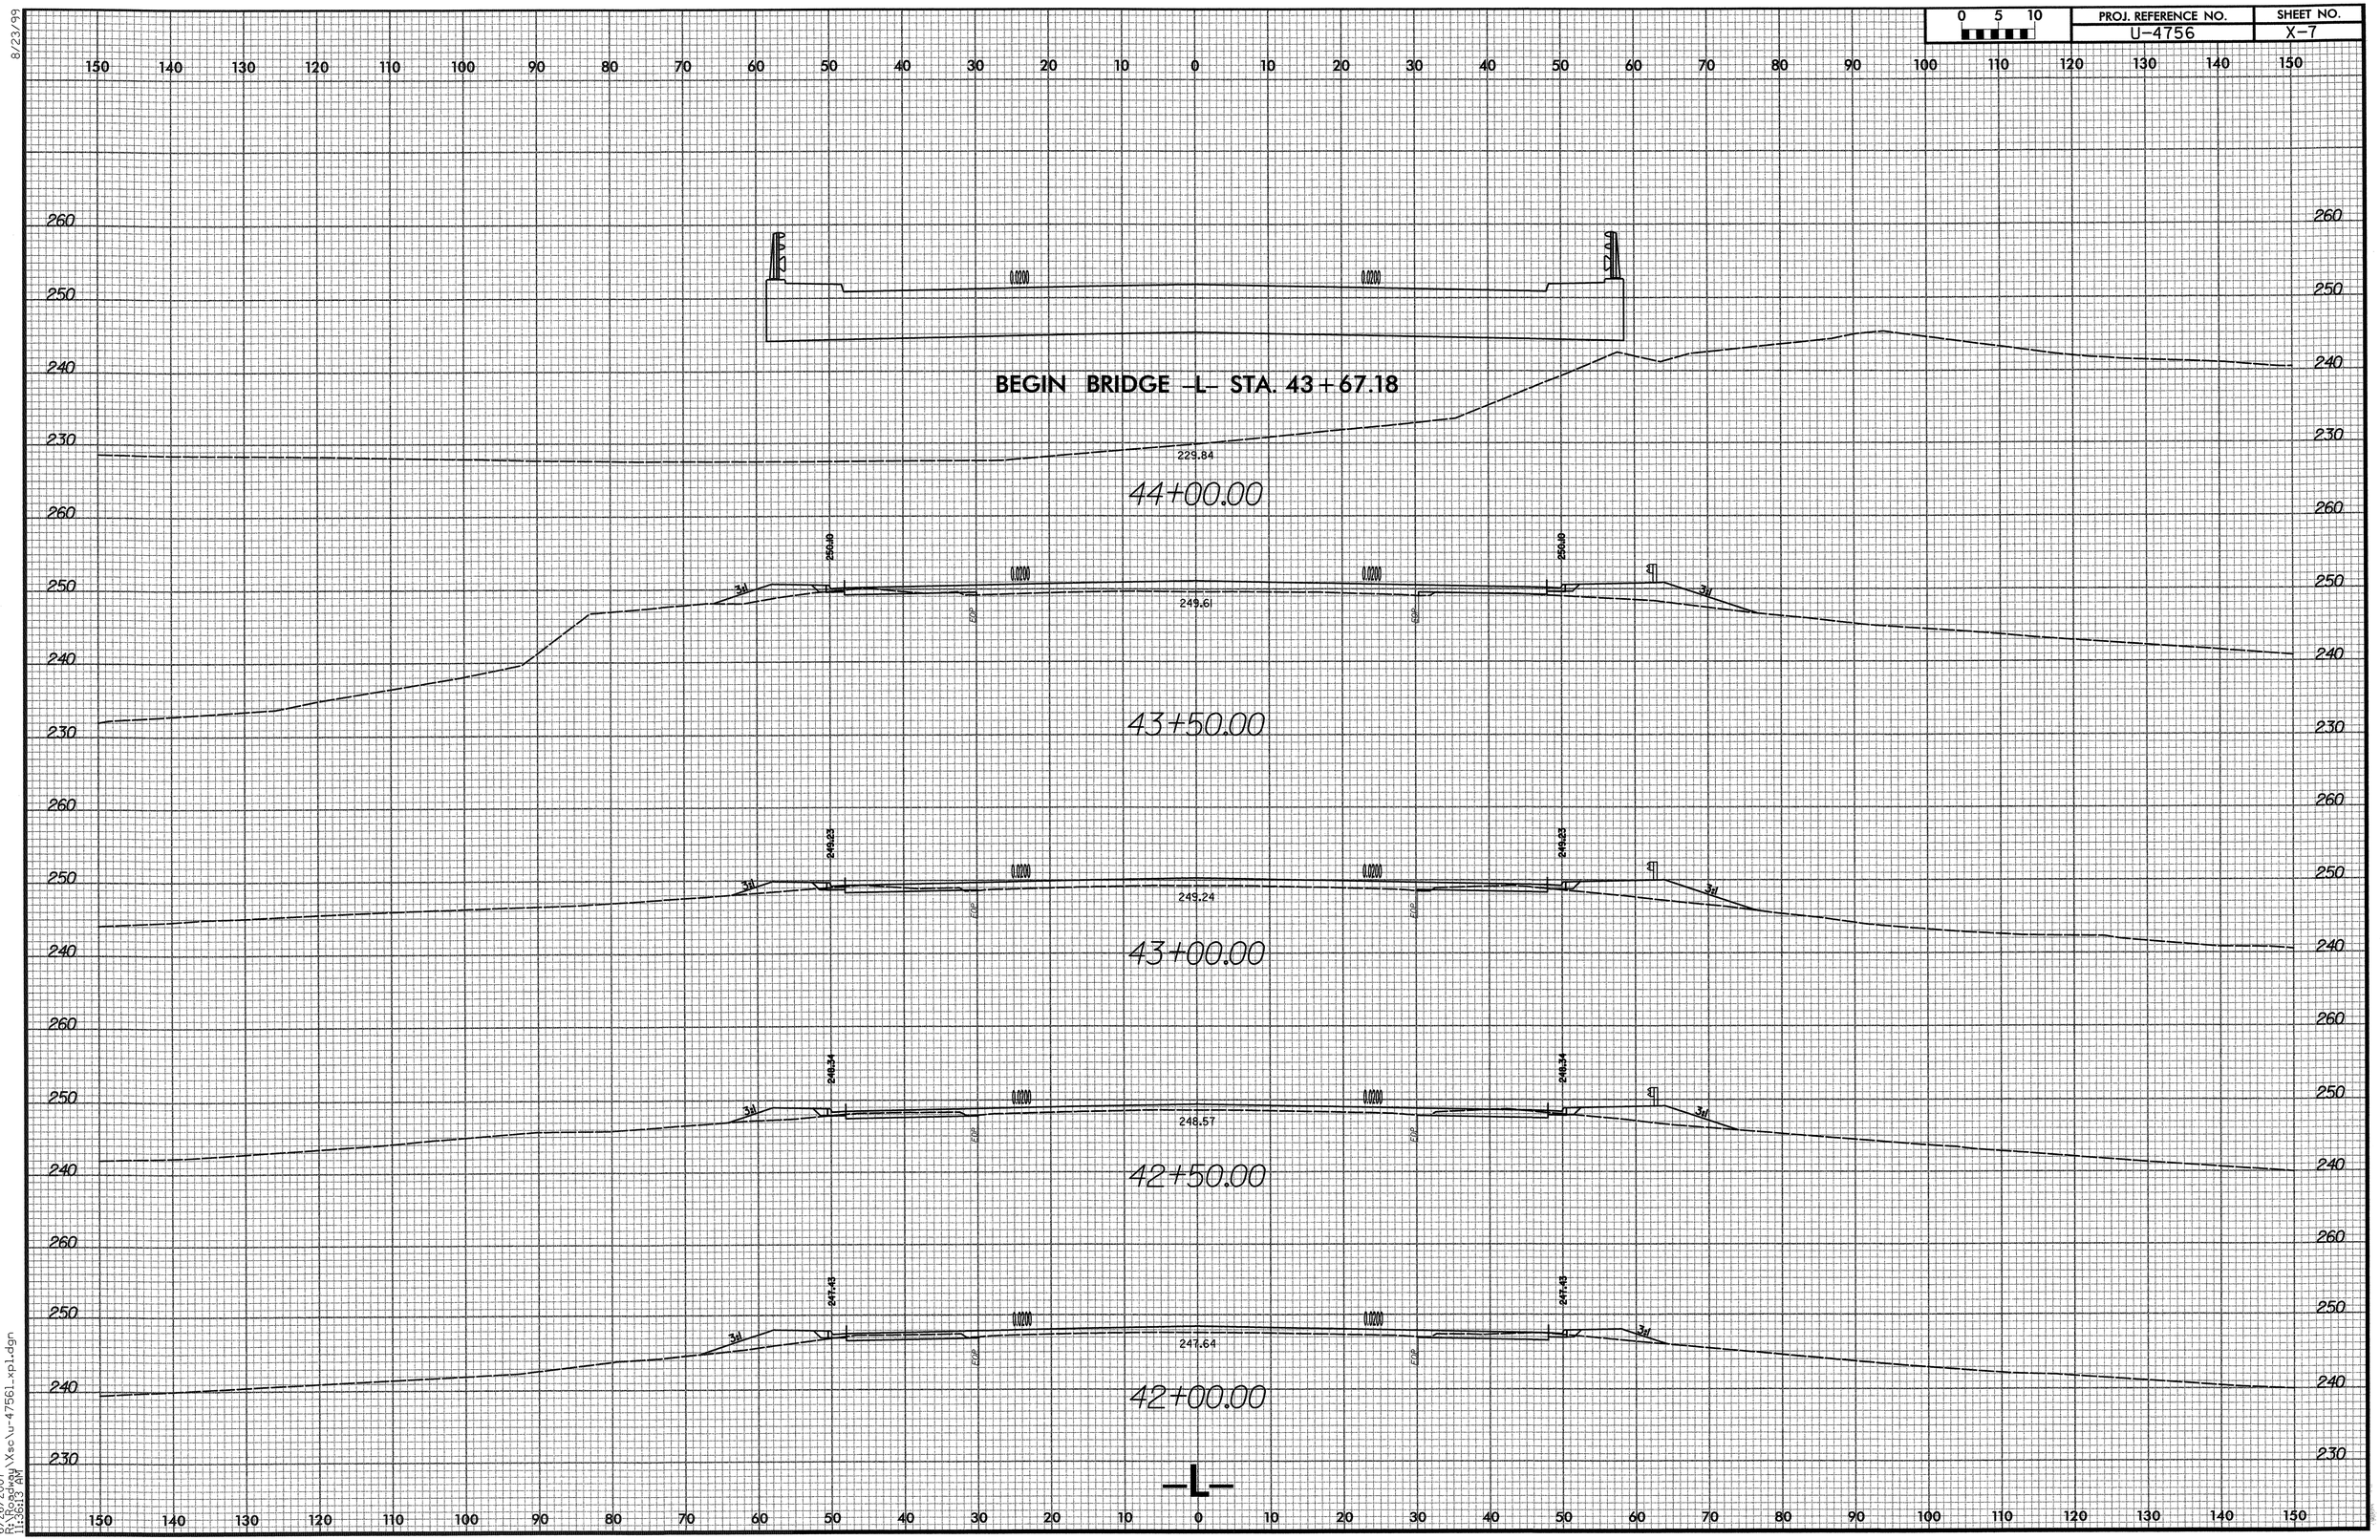

8/23/99

6/26/2007
R:\Roadway\Xsc\u-4756l_xpl.dgn
11:36:13 AM

0 5 10	PROJ. REFERENCE NO.	SHEET NO.
	U-4756	X-8

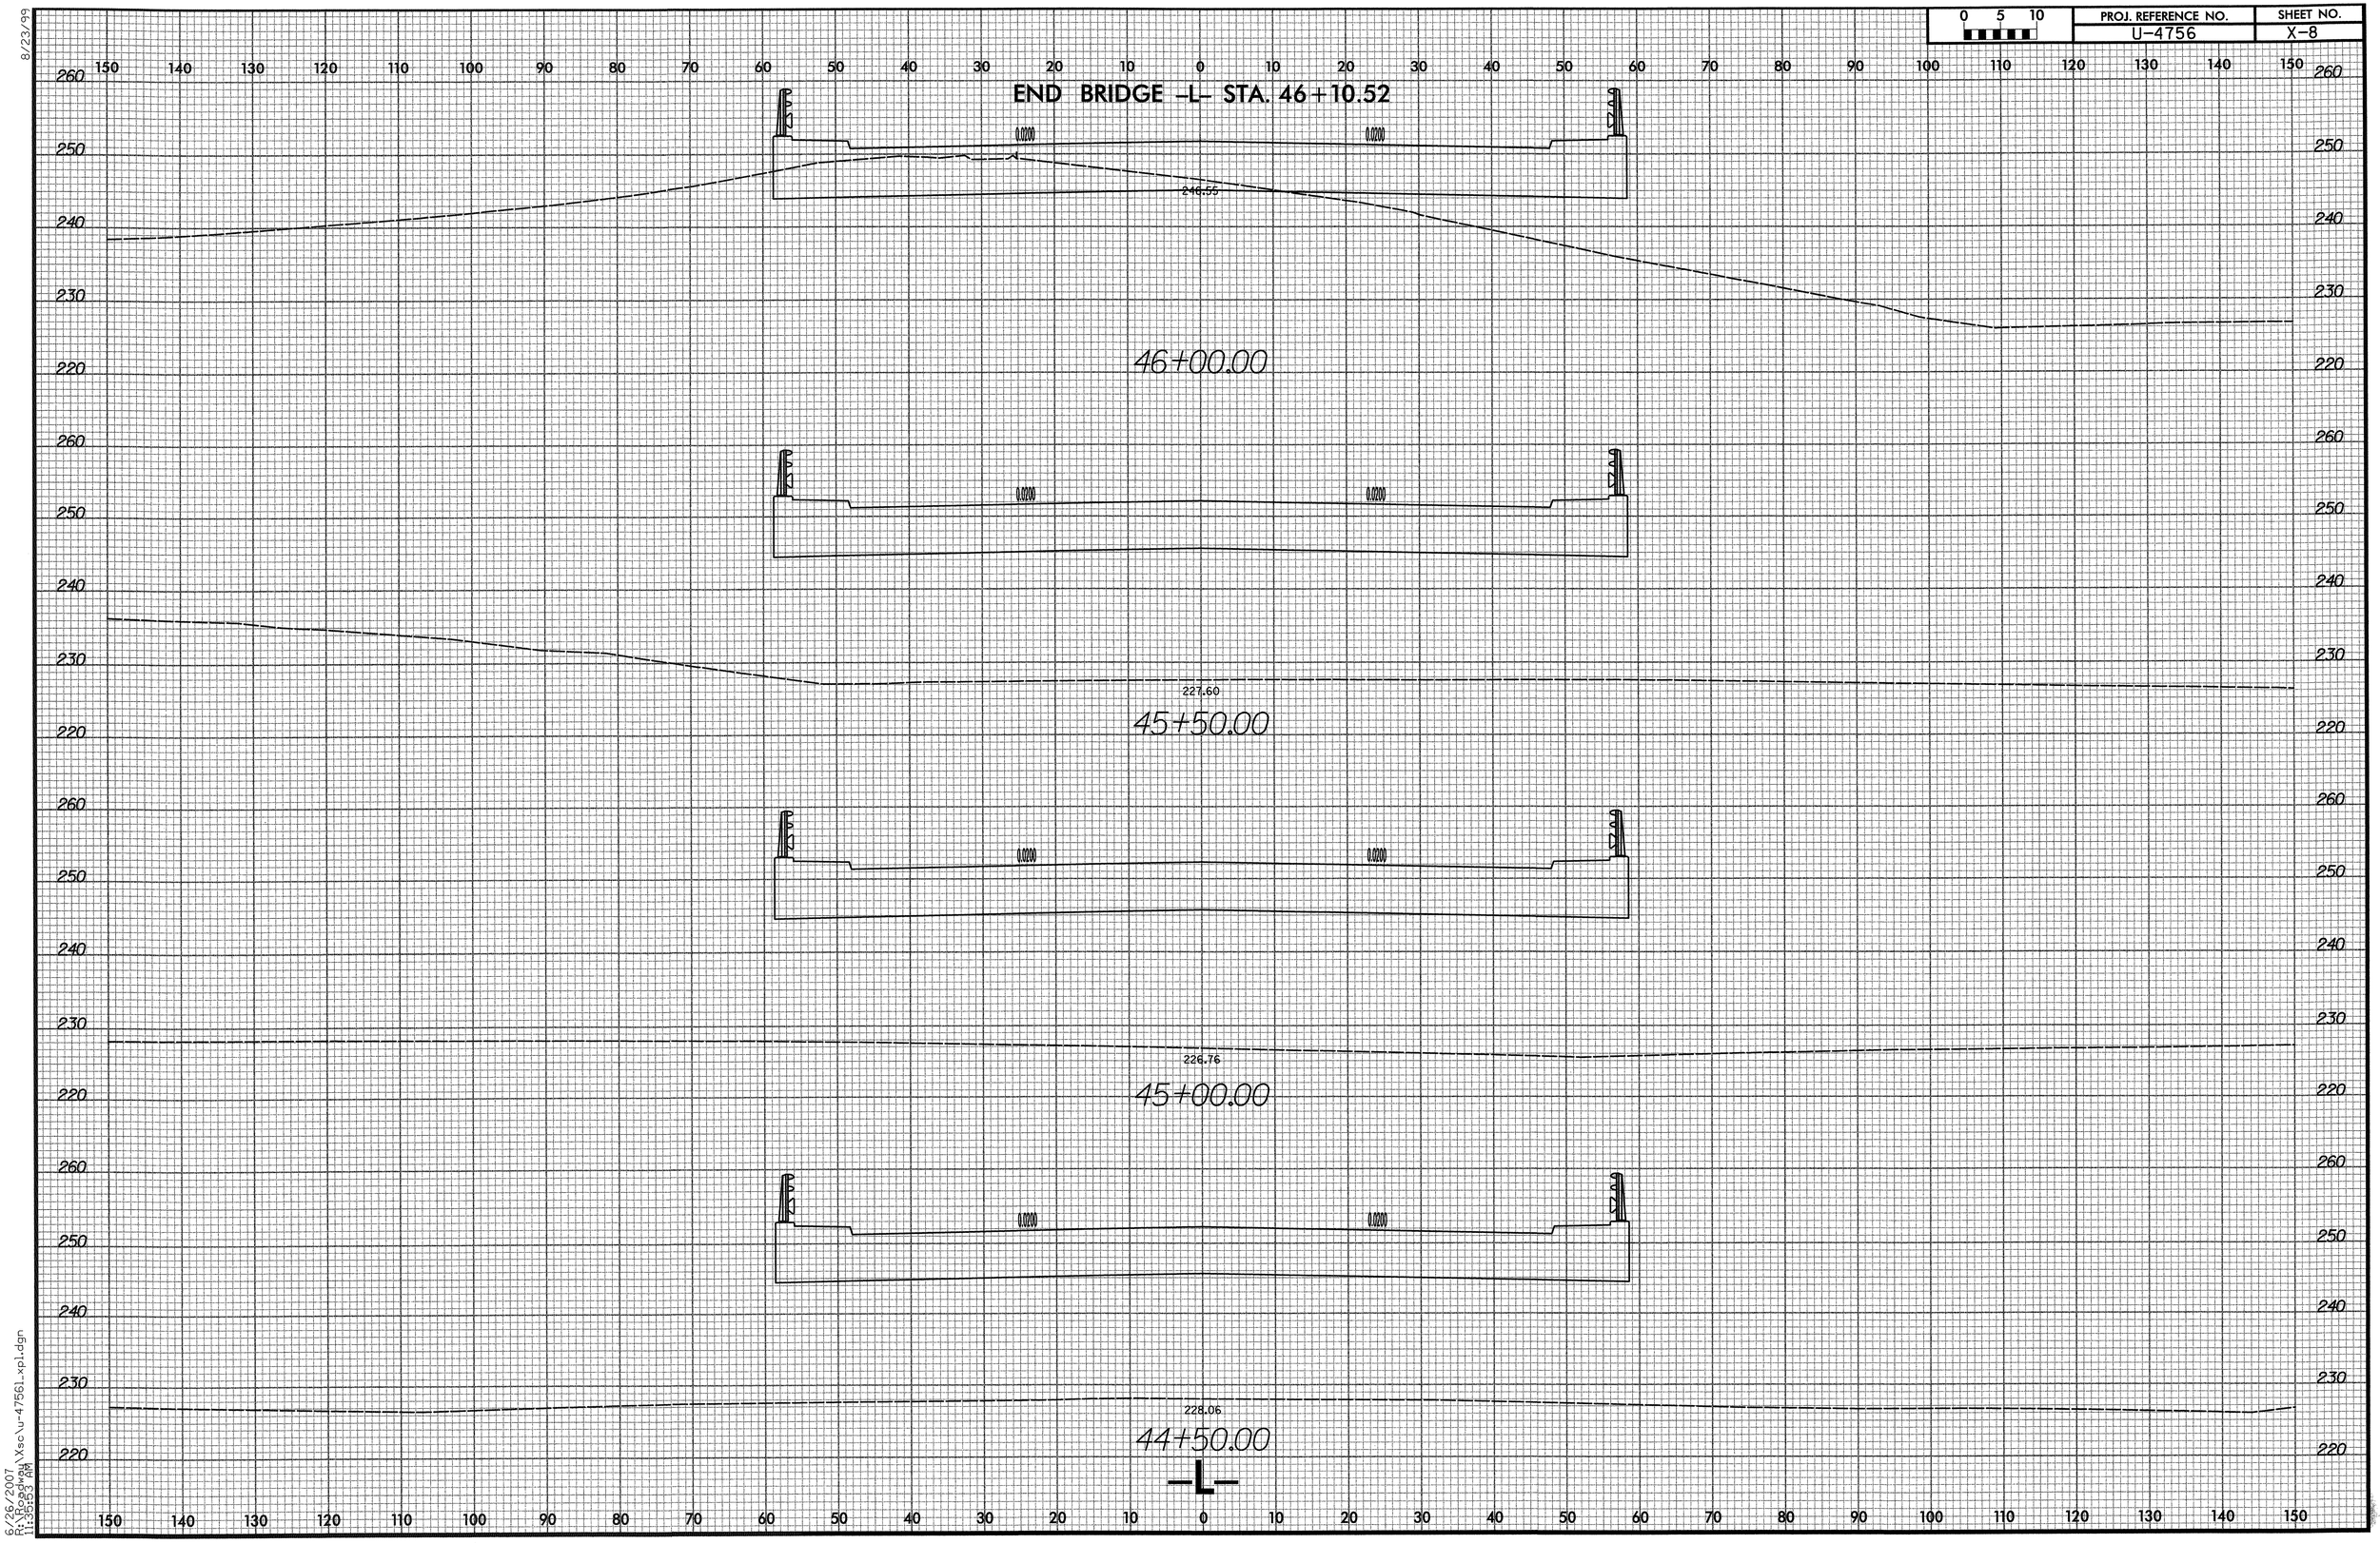

8/23/99

6/26/2007
R:\Roadway\Xsc\u-4756l_xpl.dgn
11:50:03 AM

0 5 10	PROJ. REFERENCE NO.	SHEET NO.
	U-4756	X-9

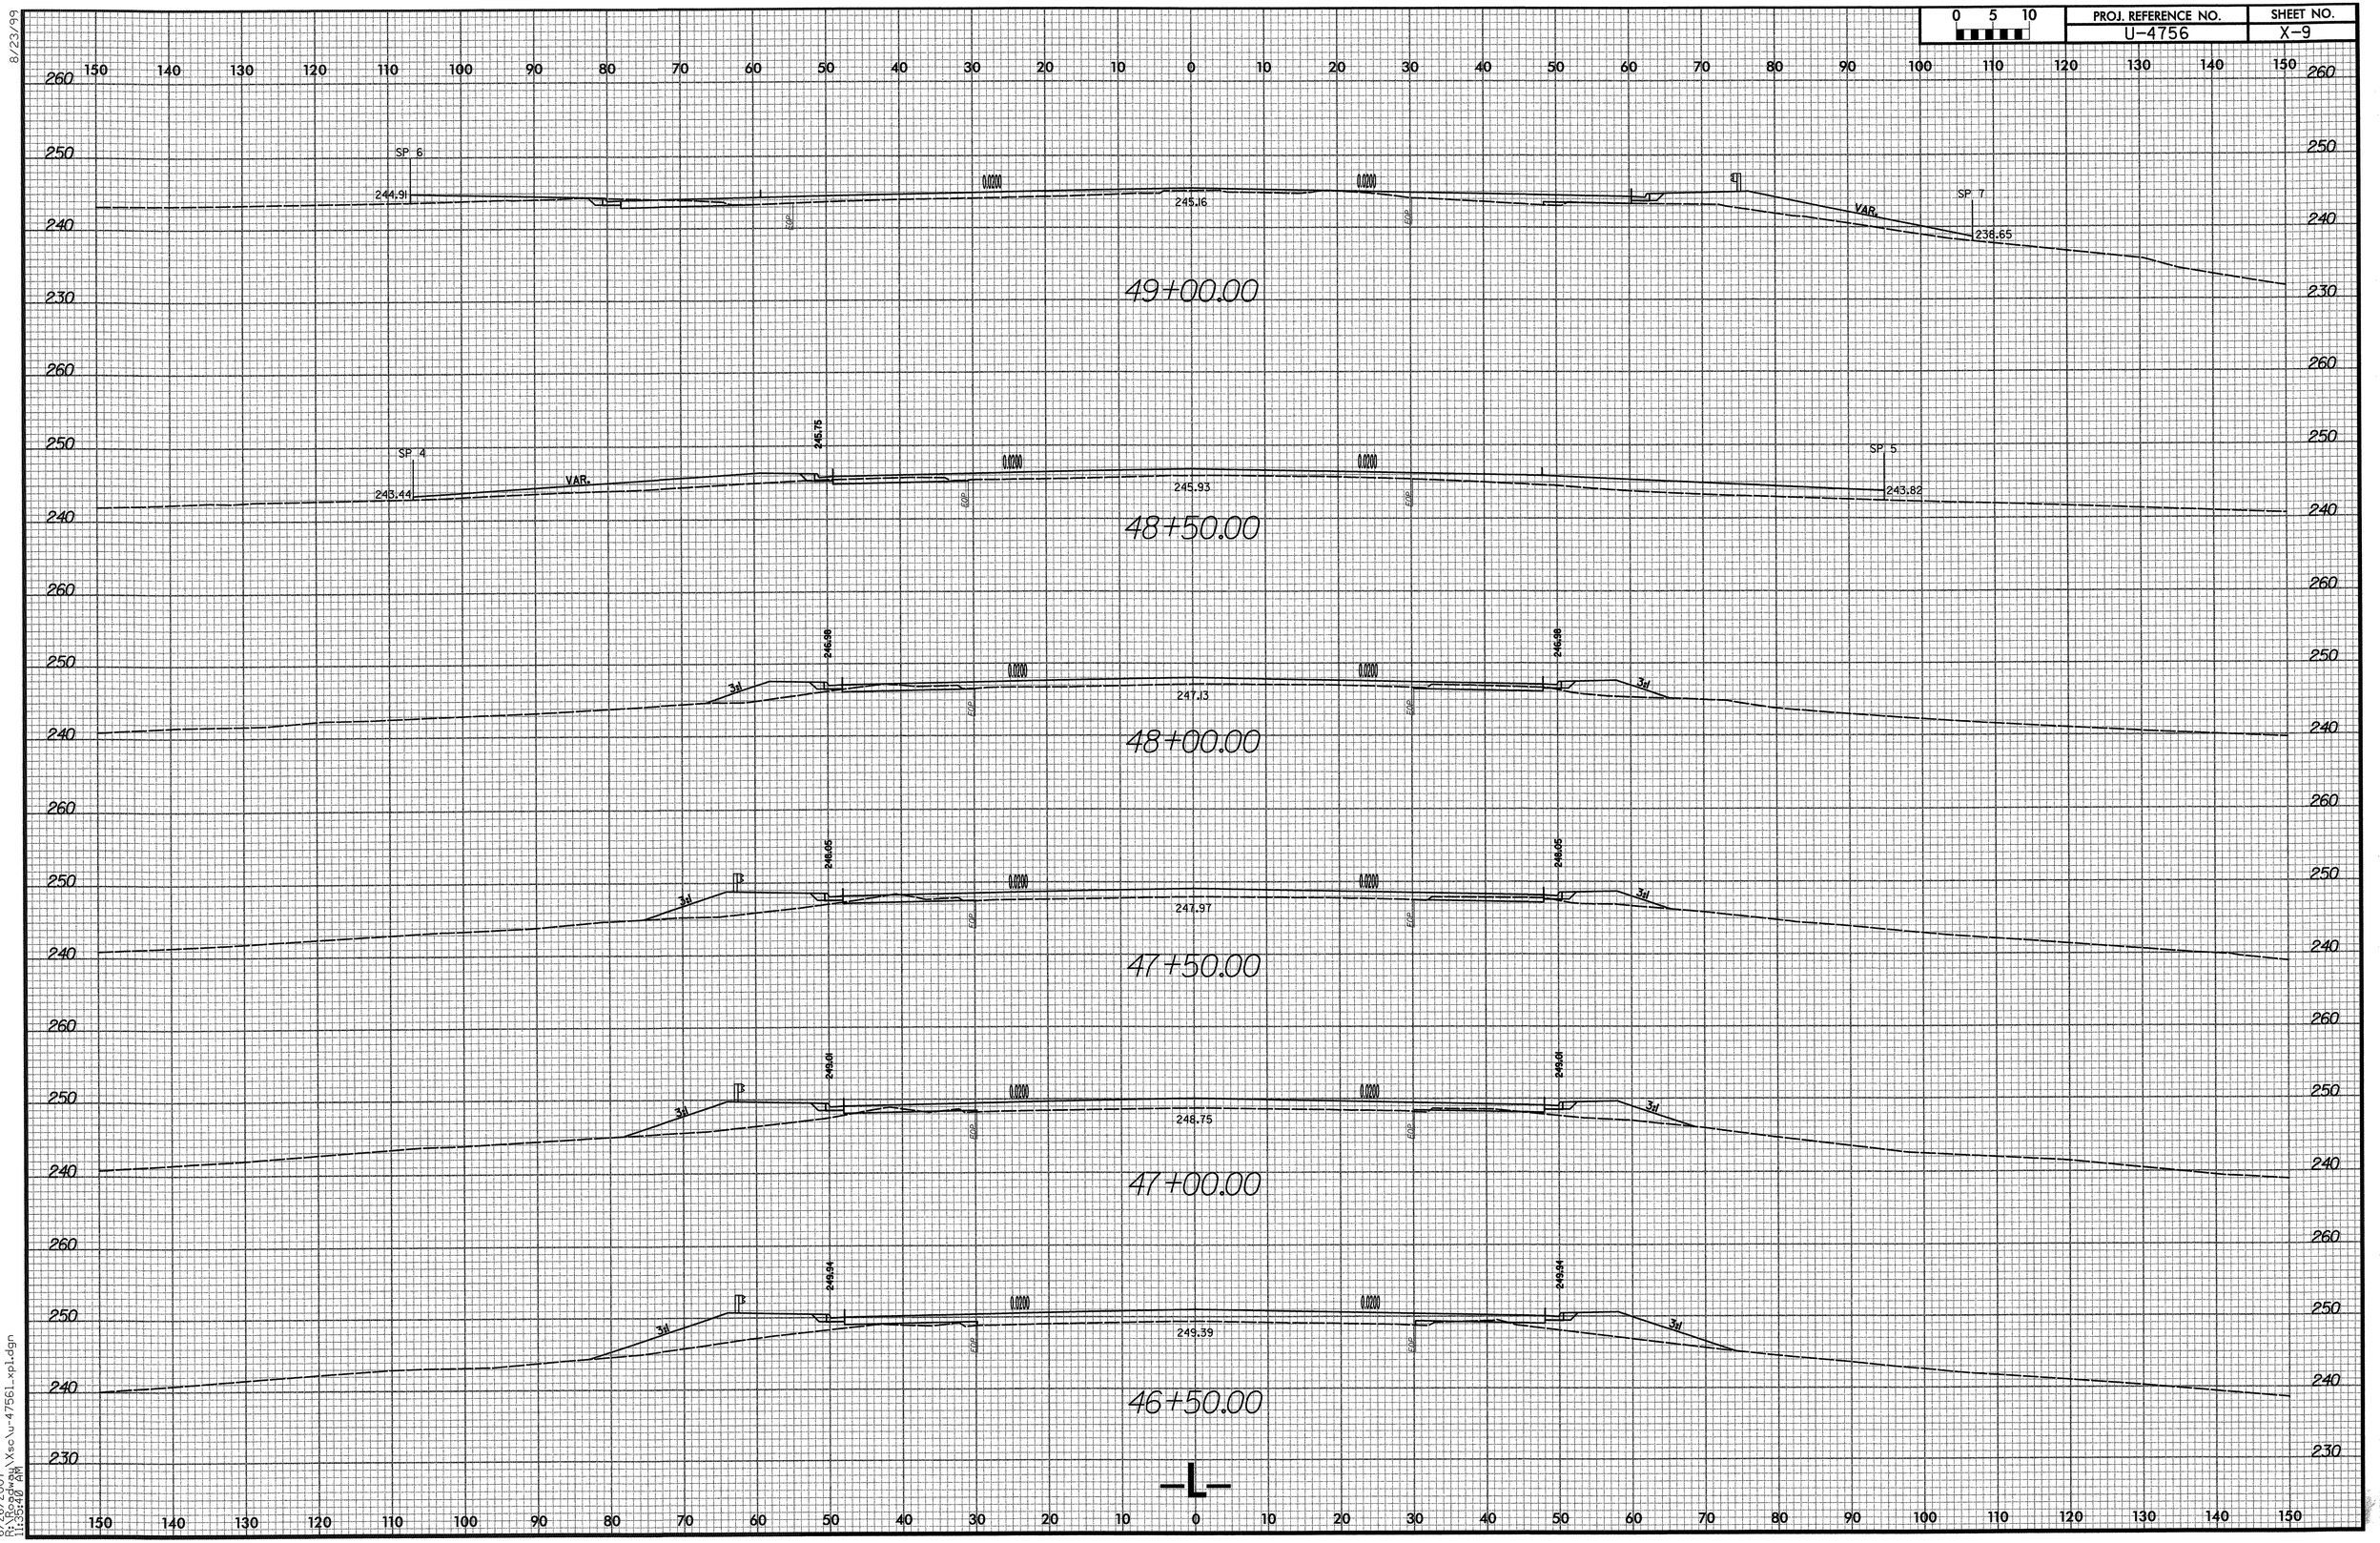

8/23/99

6/26/2007
R:\Roadway\Xsc\u-4756l_xpl.dgn
11:35:40 AM

0 5 10	PROJ. REFERENCE NO.	SHEET NO.
	U-4756	X-10

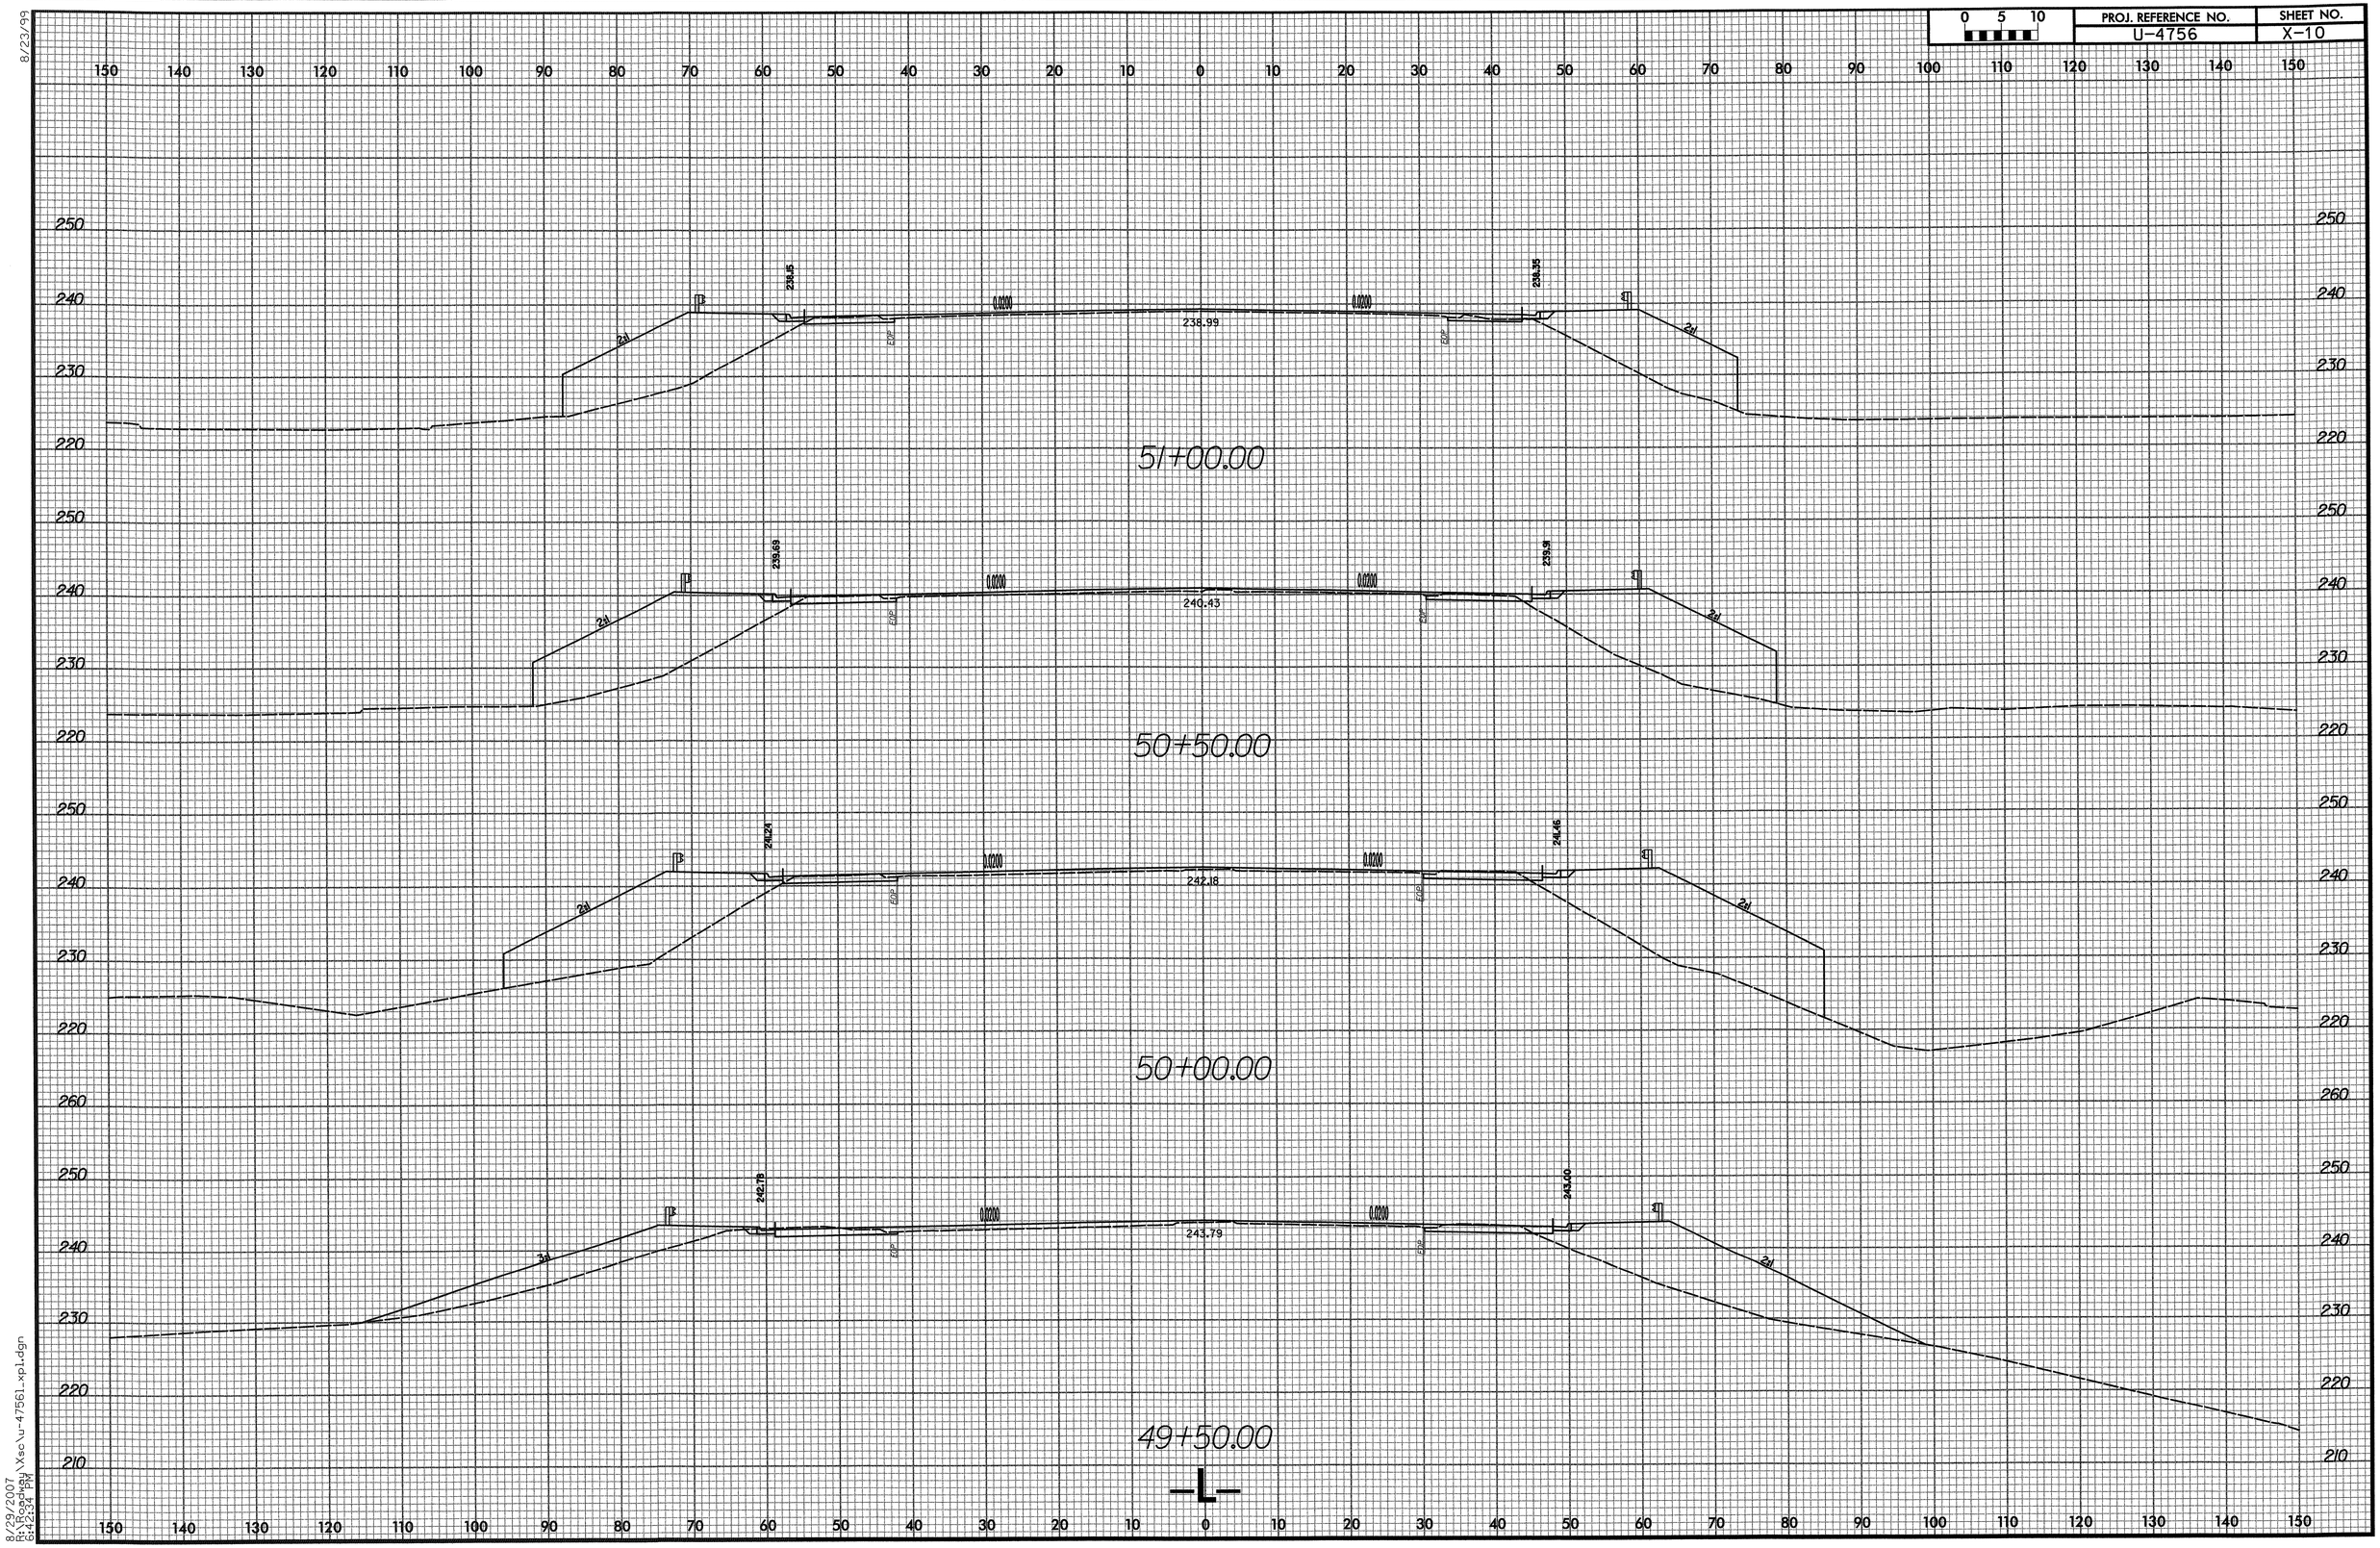

8/23/99

8/29/2007
R:\Roadway\Xsc\u-4756l_xp1.dgn
8:42:24 PM

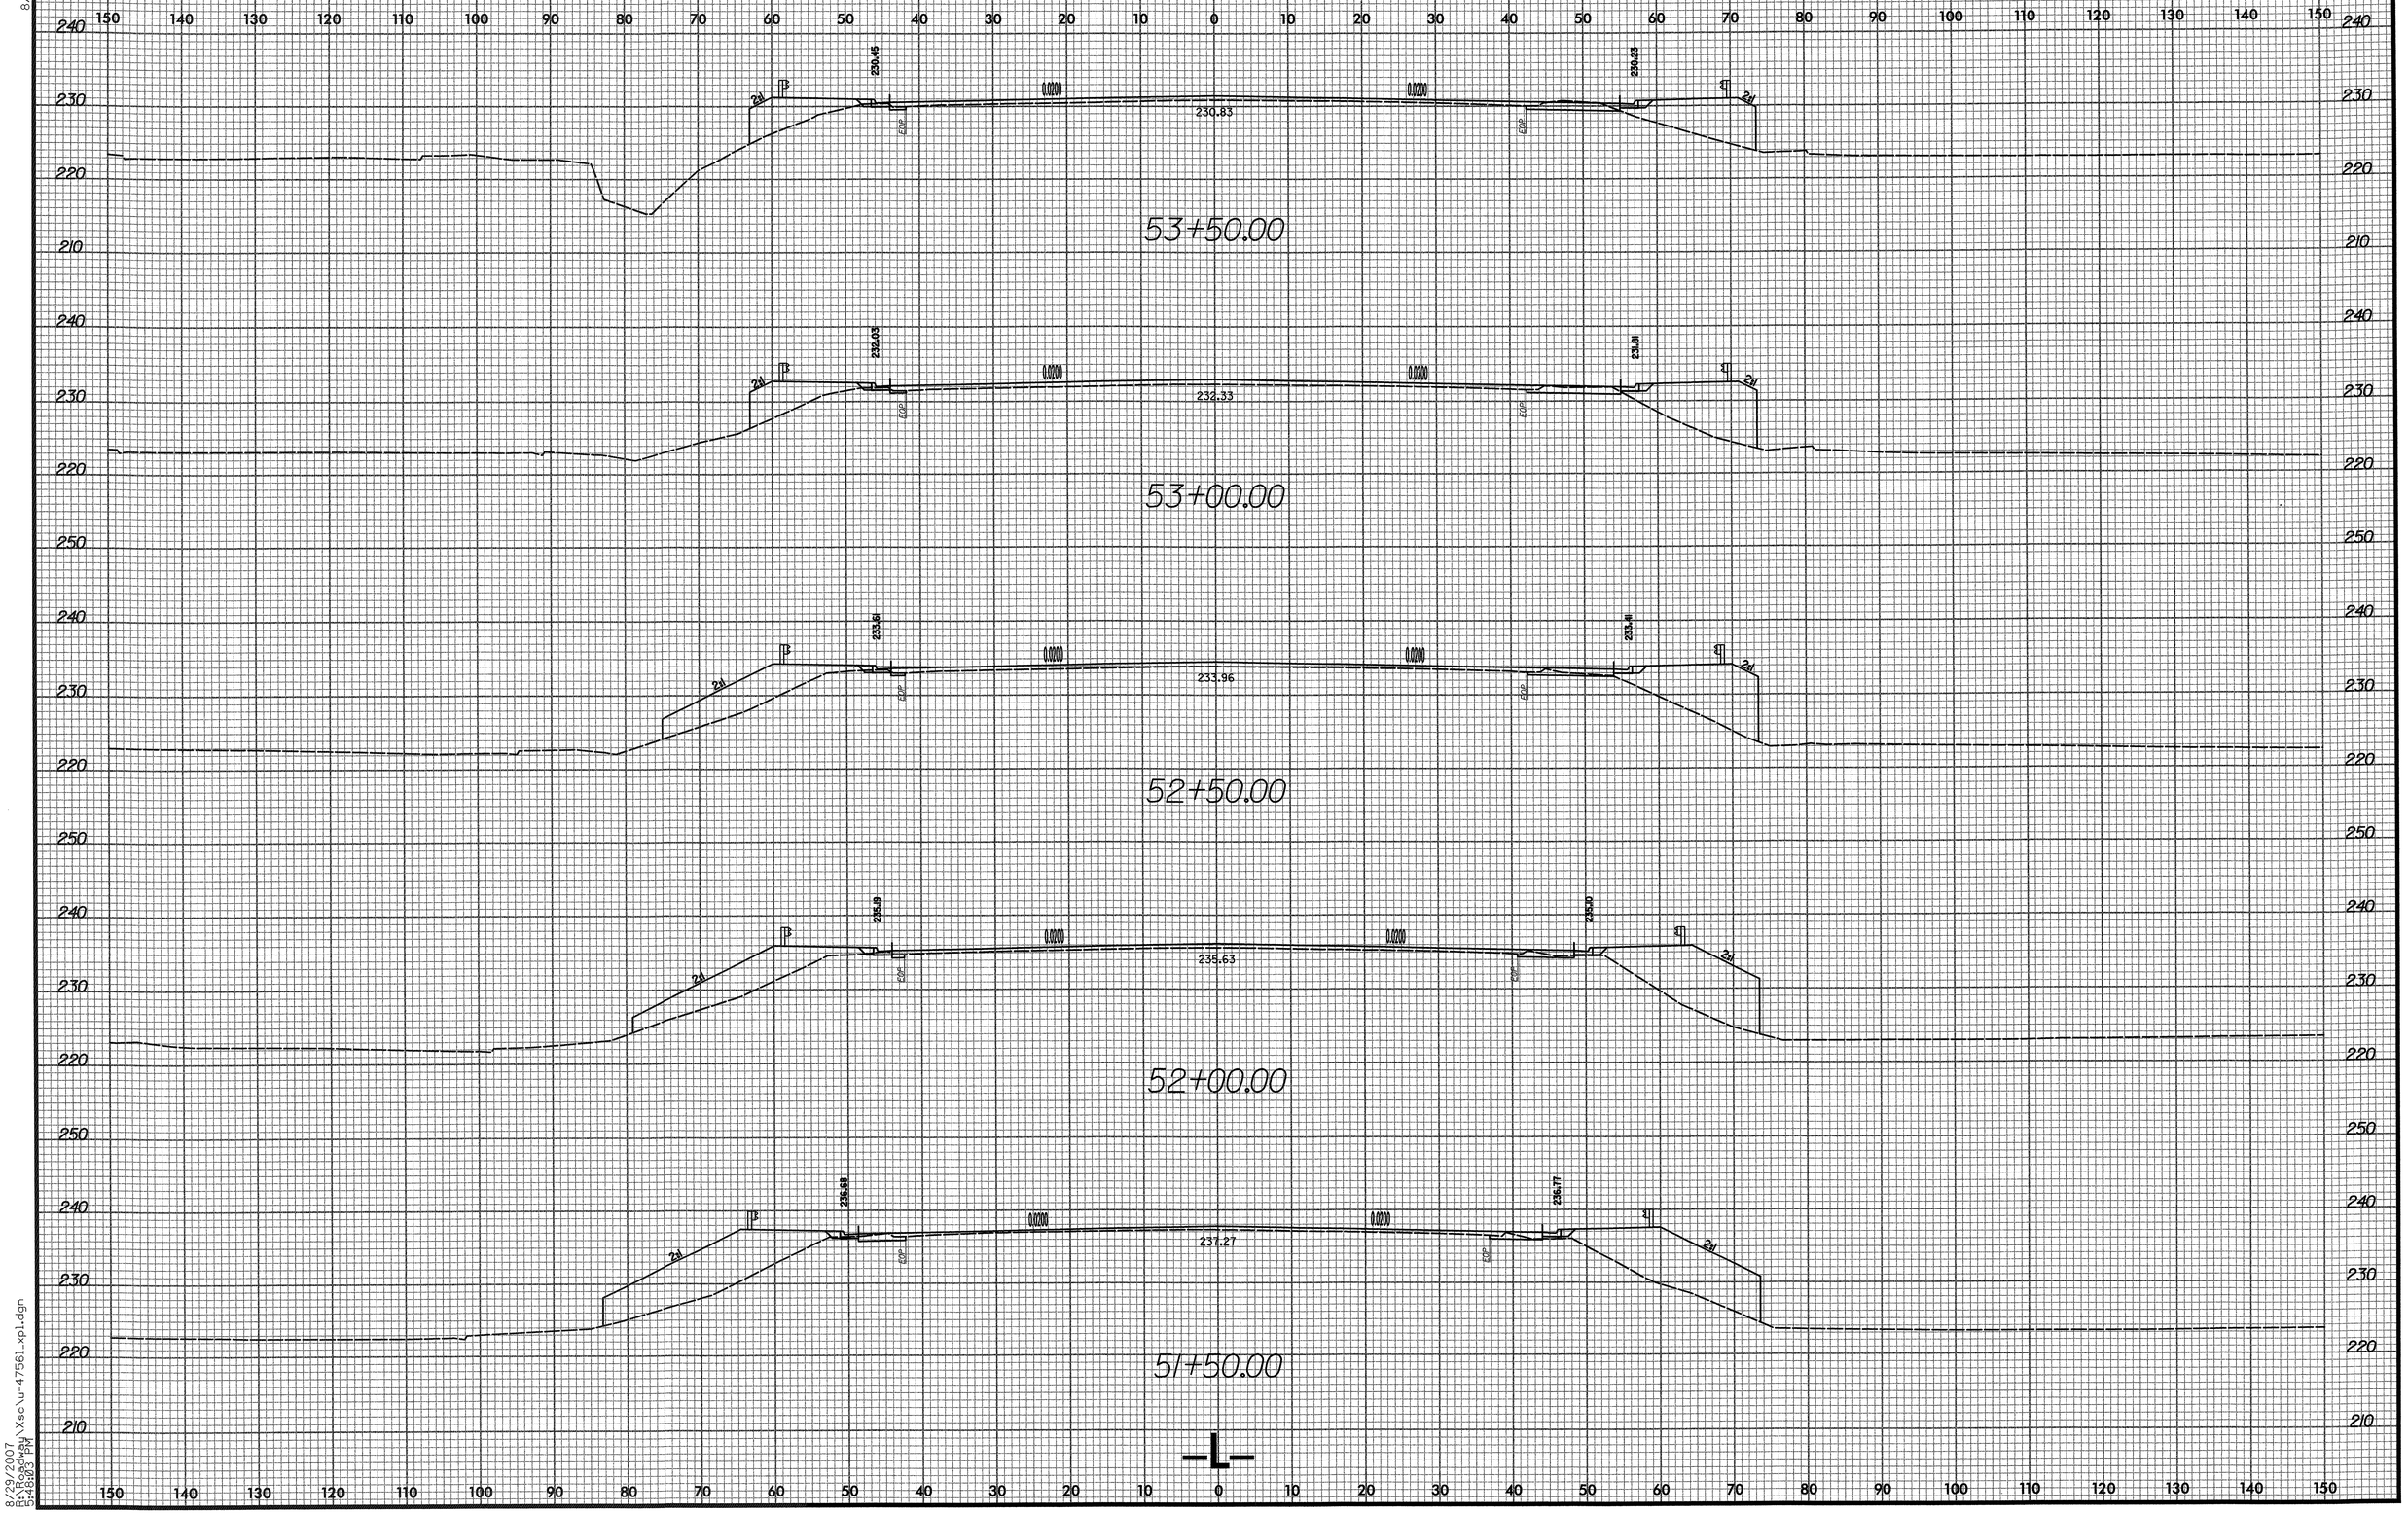

8/23/99

8/29/2007
R:\Roadway\Xsc\u-4756l_xpl.dgn
5:48:03 PM

0 5 10	PROJ. REFERENCE NO.	SHEET NO.
	U-4756	X-12

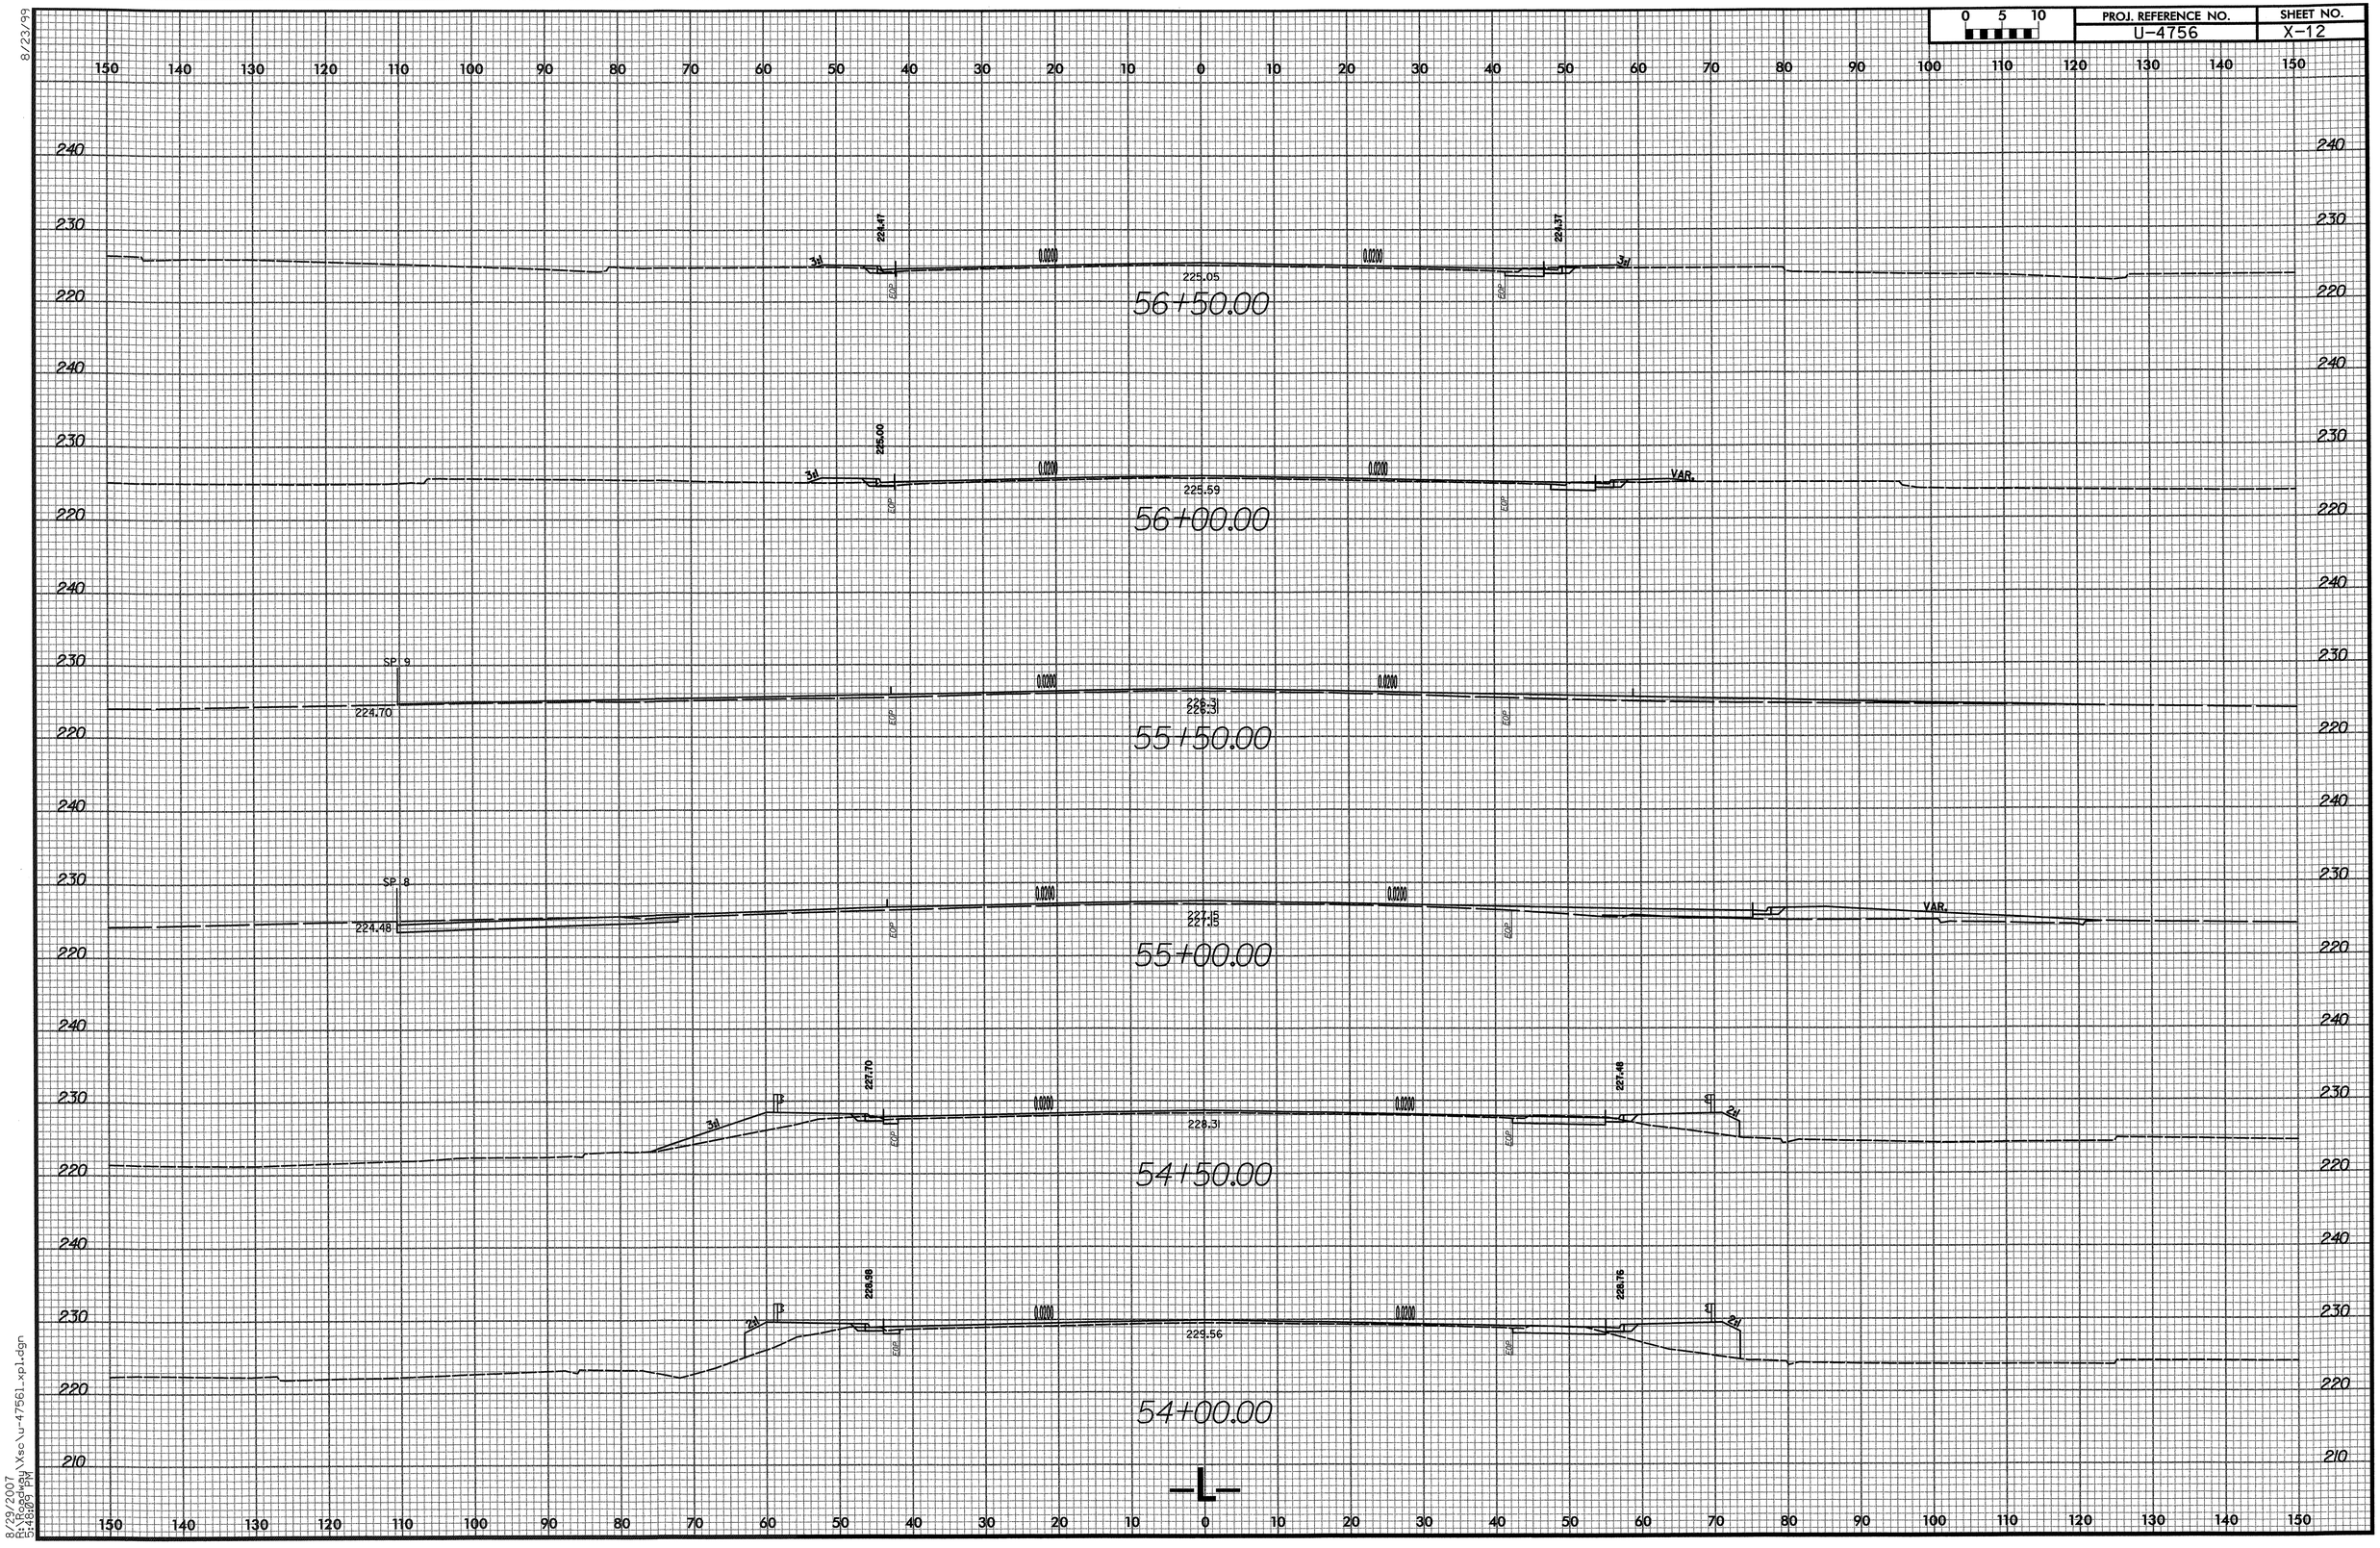

8/23/99

8/29/2007
R:\Roadway\Xsc\u-4756l_xpl.dgn
5:48:07 PM

0 5 10	PROJ. REFERENCE NO.	SHEET NO.
	U-4756	X-13

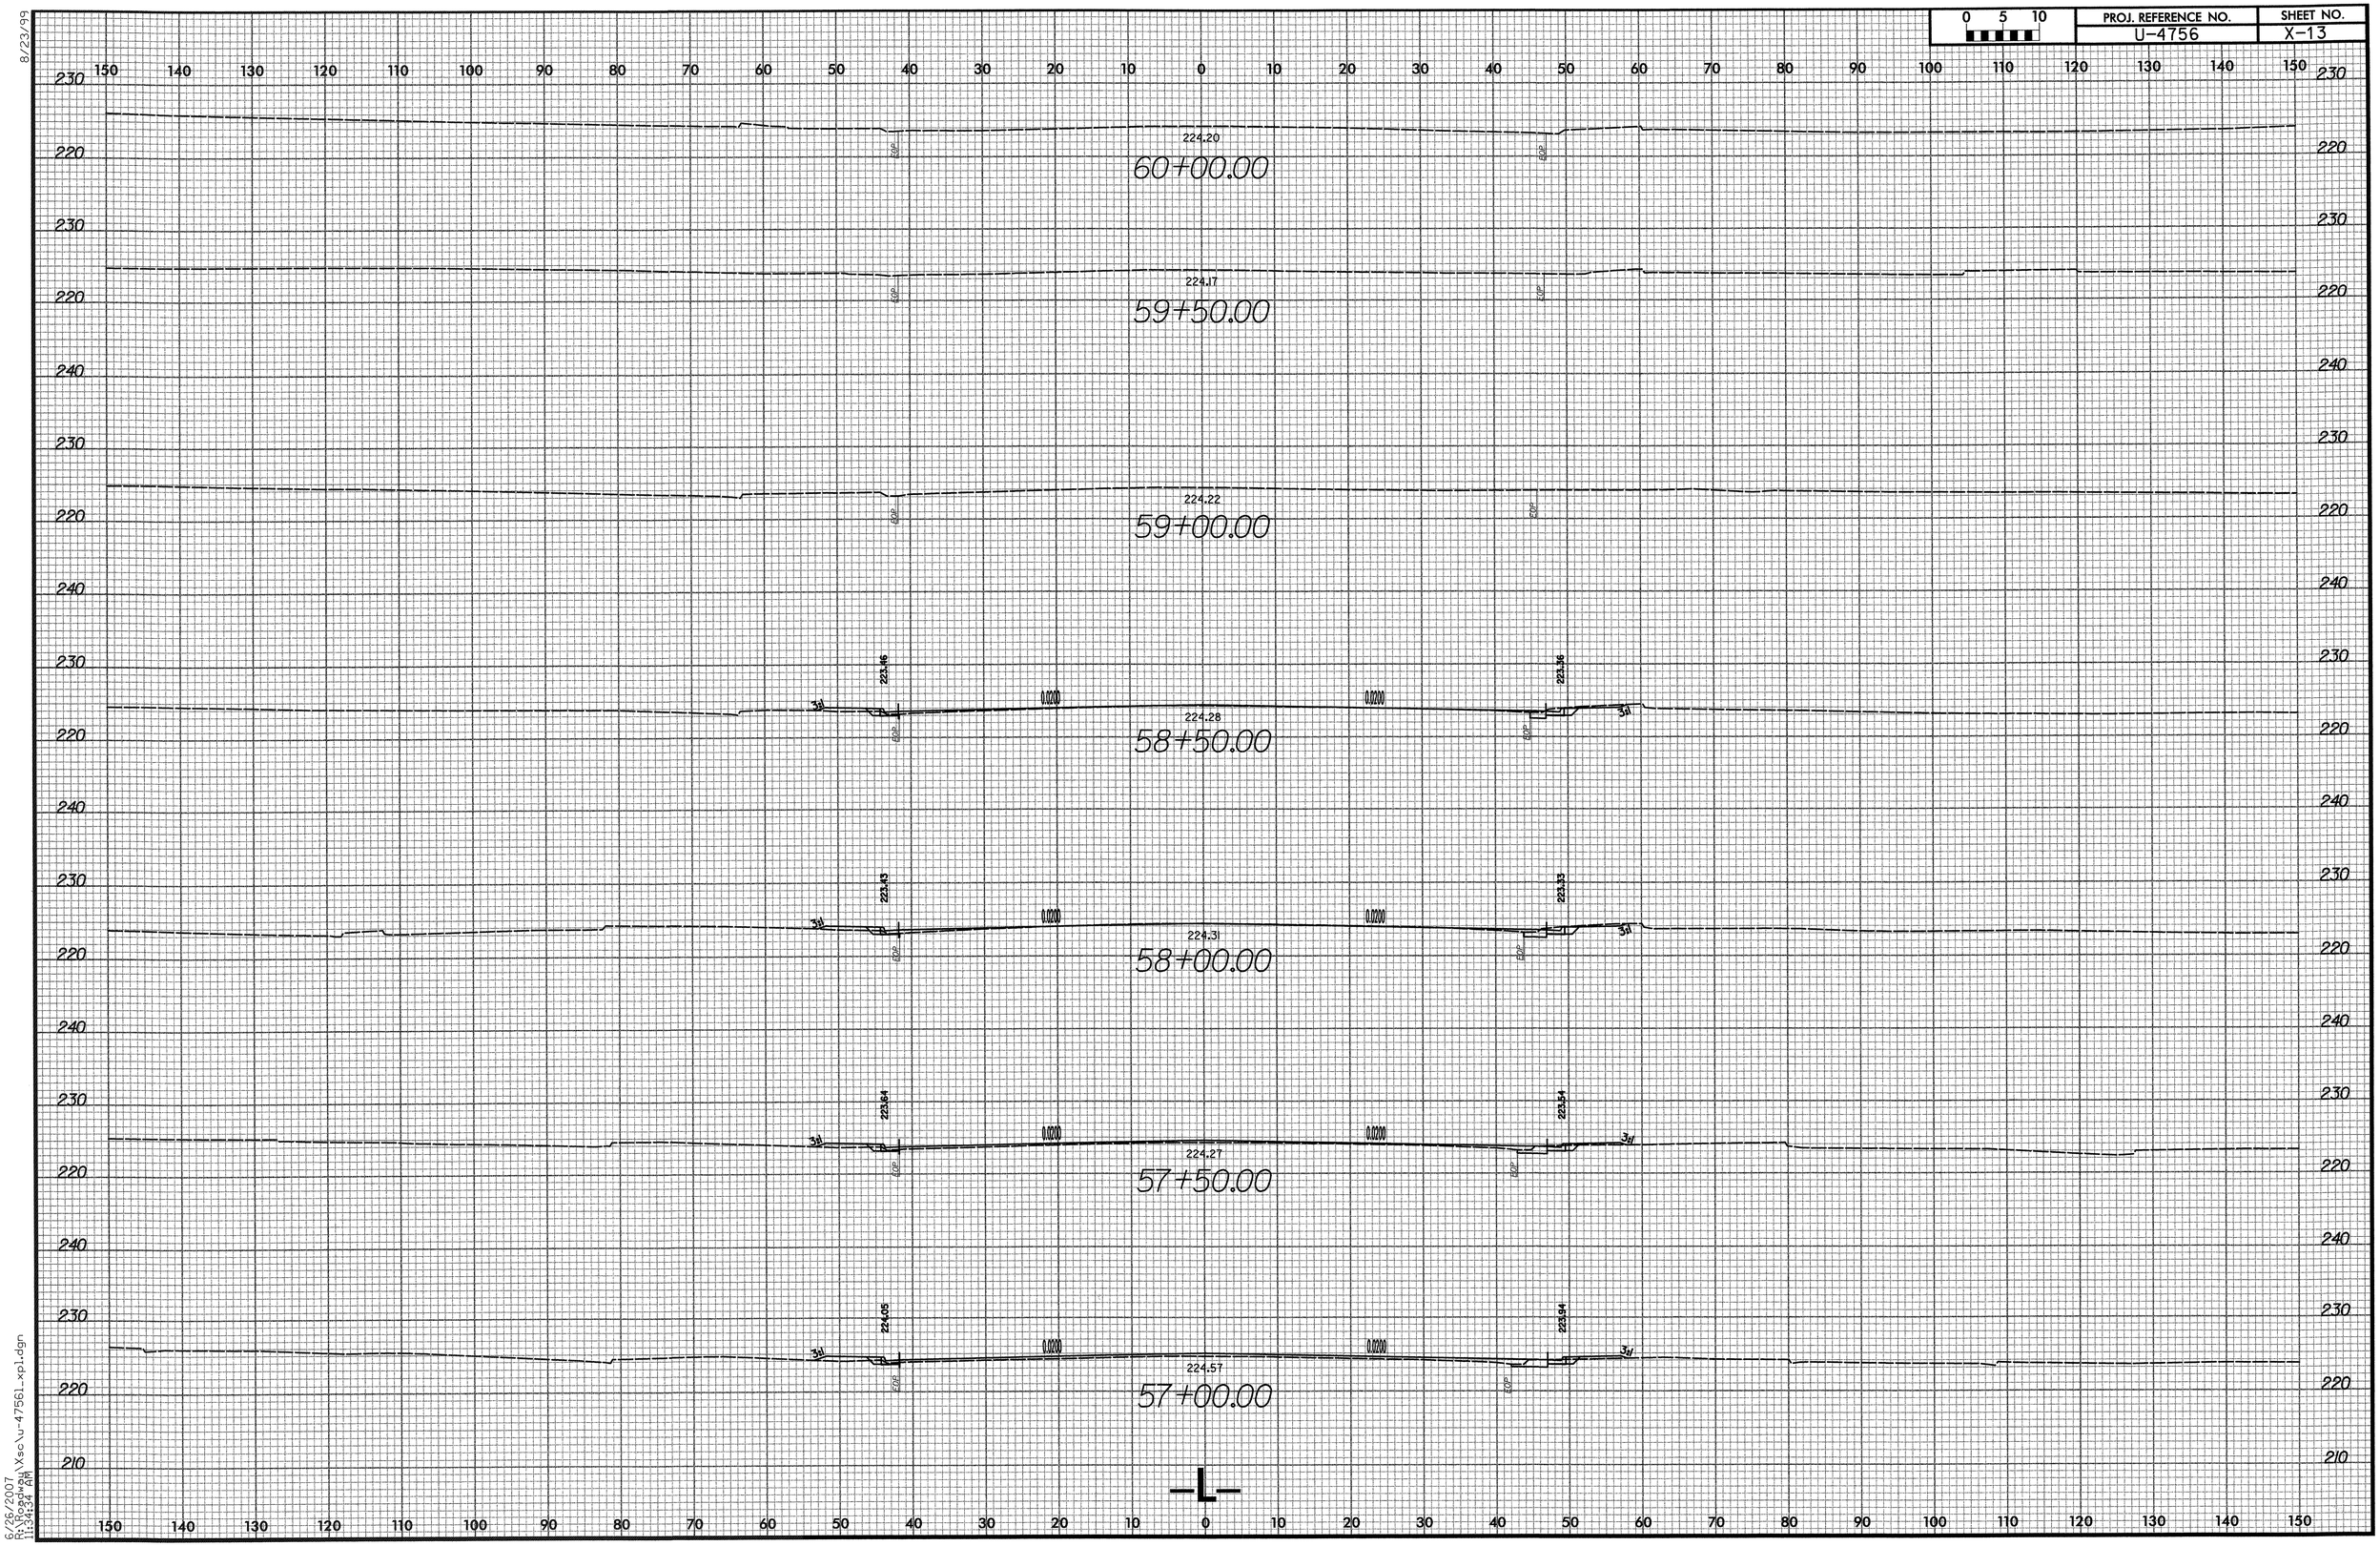

8/23/99

6/26/2007
R:\Roadway\Xsc\u-4756L_xpl.dgn
11:34:34 AM

0 5 10	PROJ. REFERENCE NO.	SHEET NO.
	U-4756	X-14

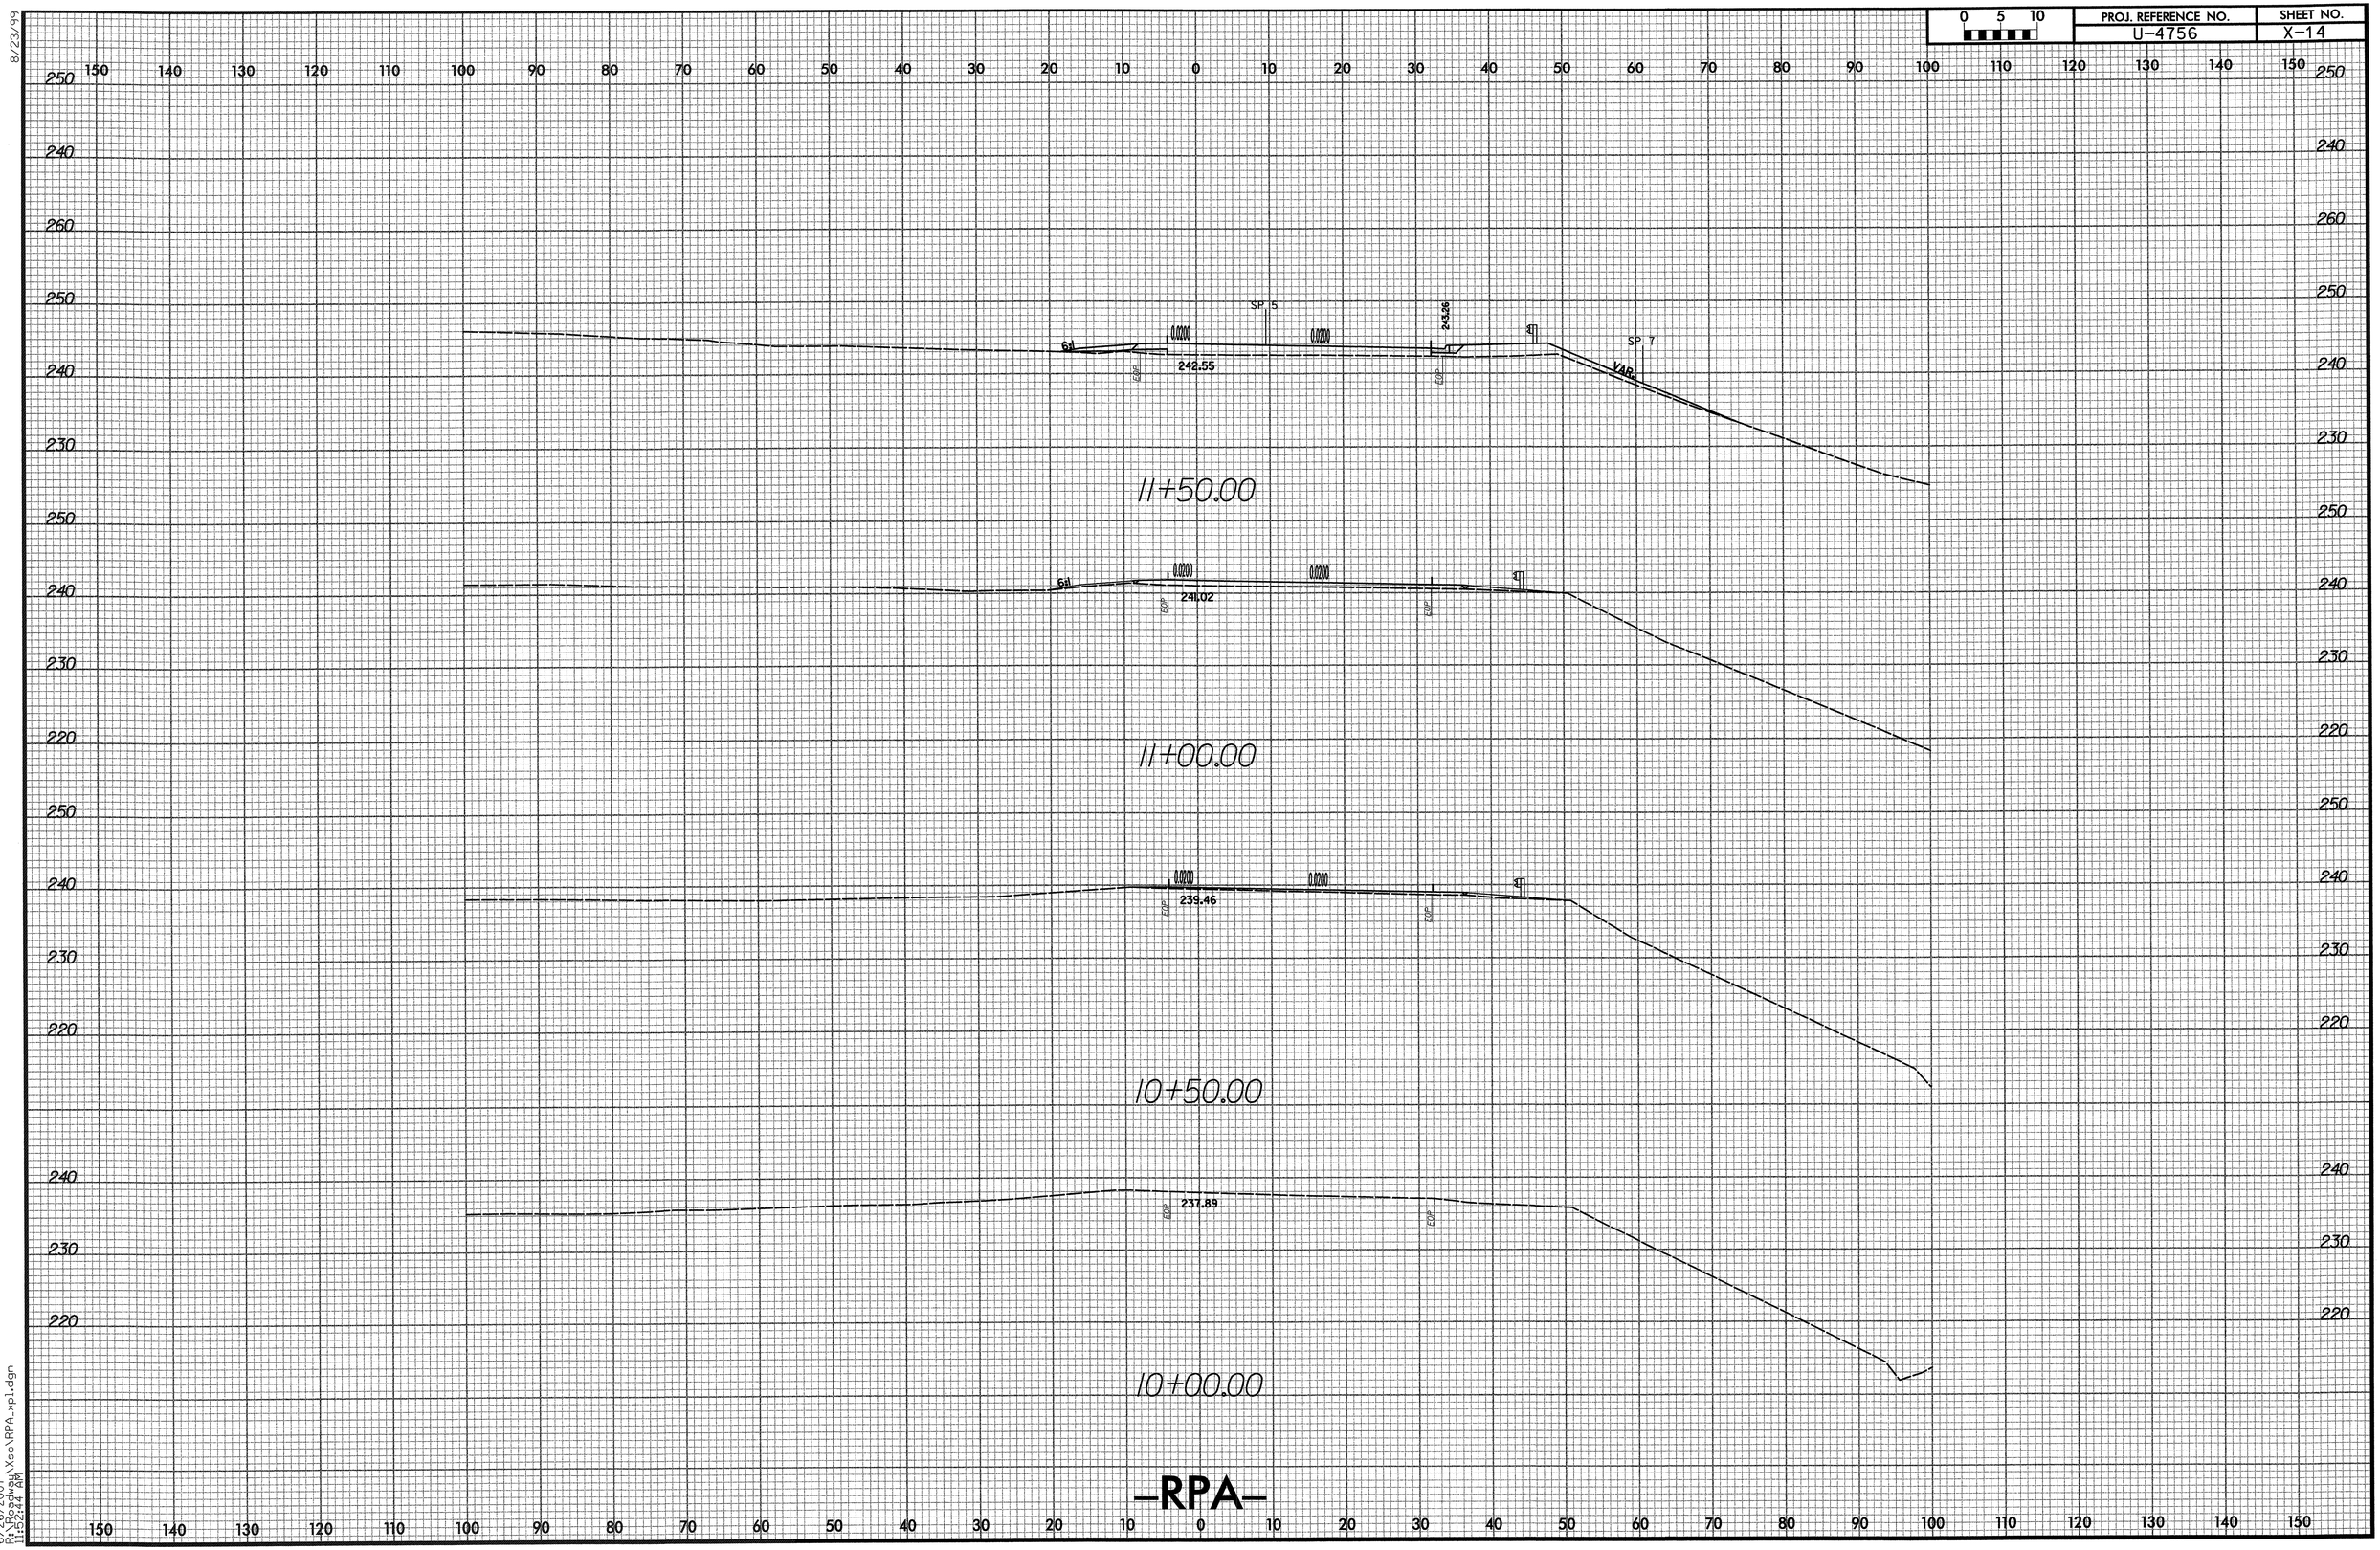

8/23/99

6/26/2007
R:\Roadway\Xsc\RPA_xpl.dgn
11:52:44 AM

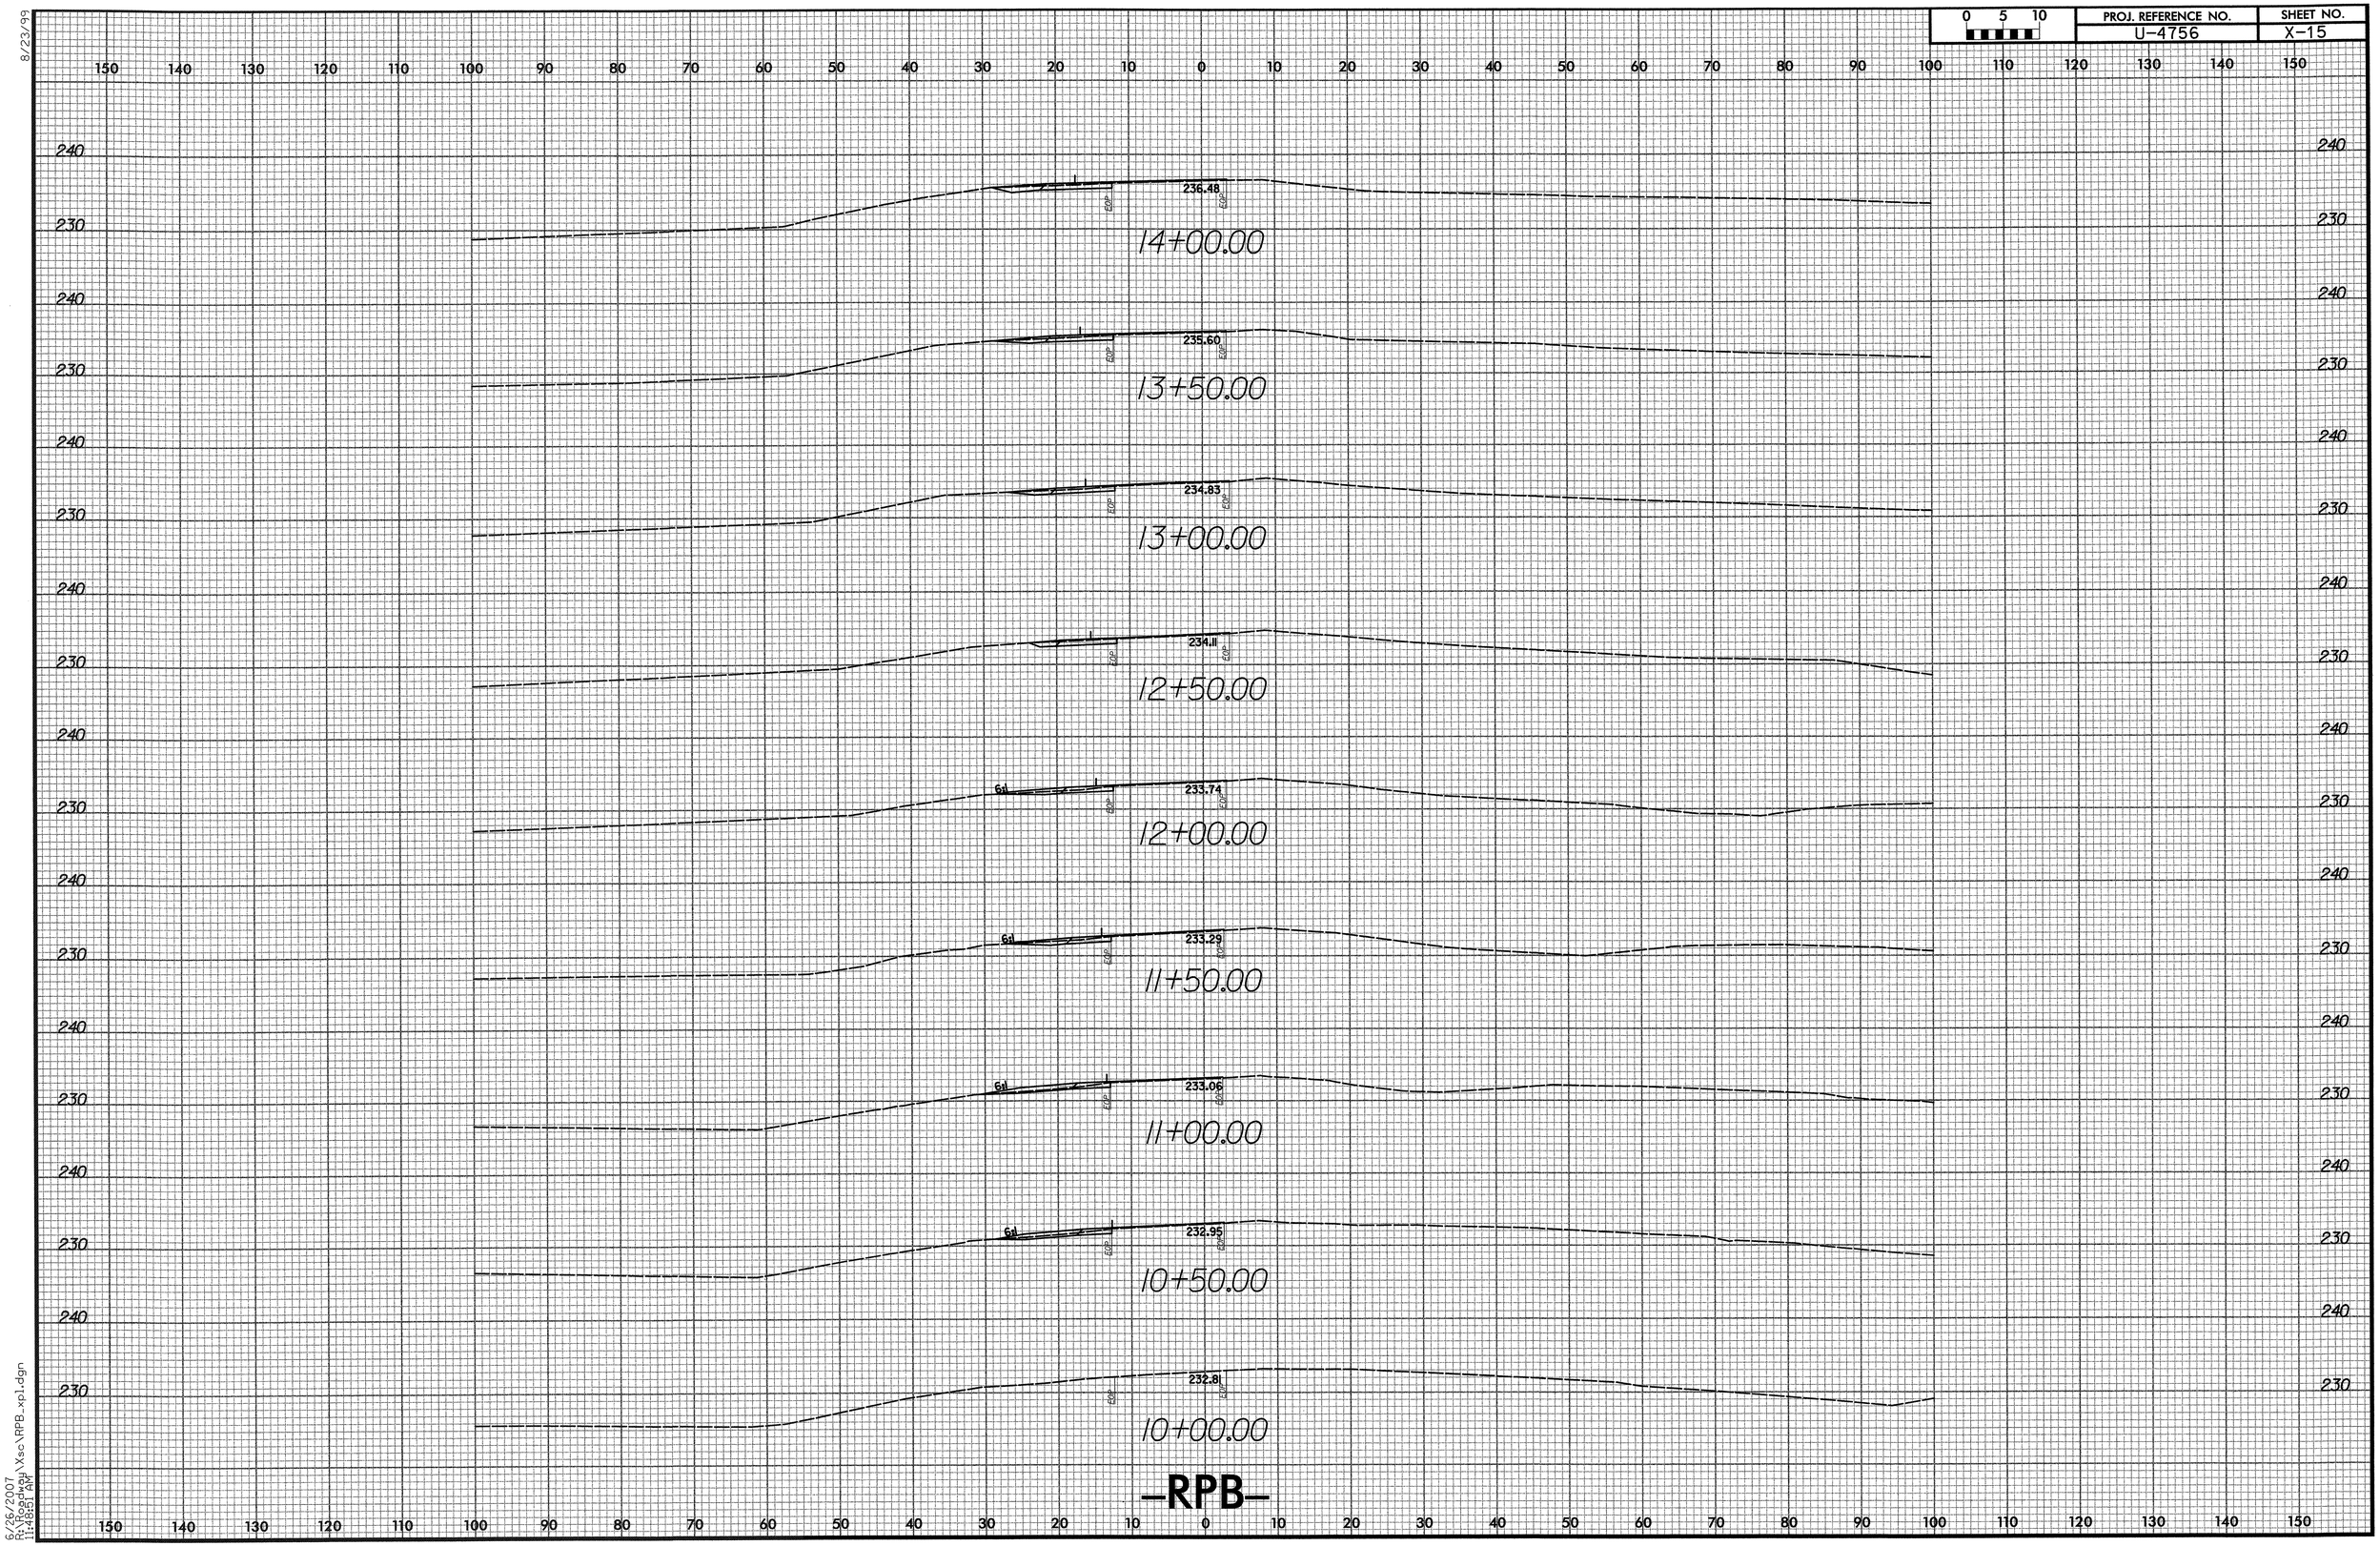

8/23/99

6/26/2007
R:\Roadway\Xsc\RPB_xpl.dgn
11:48:51 AM

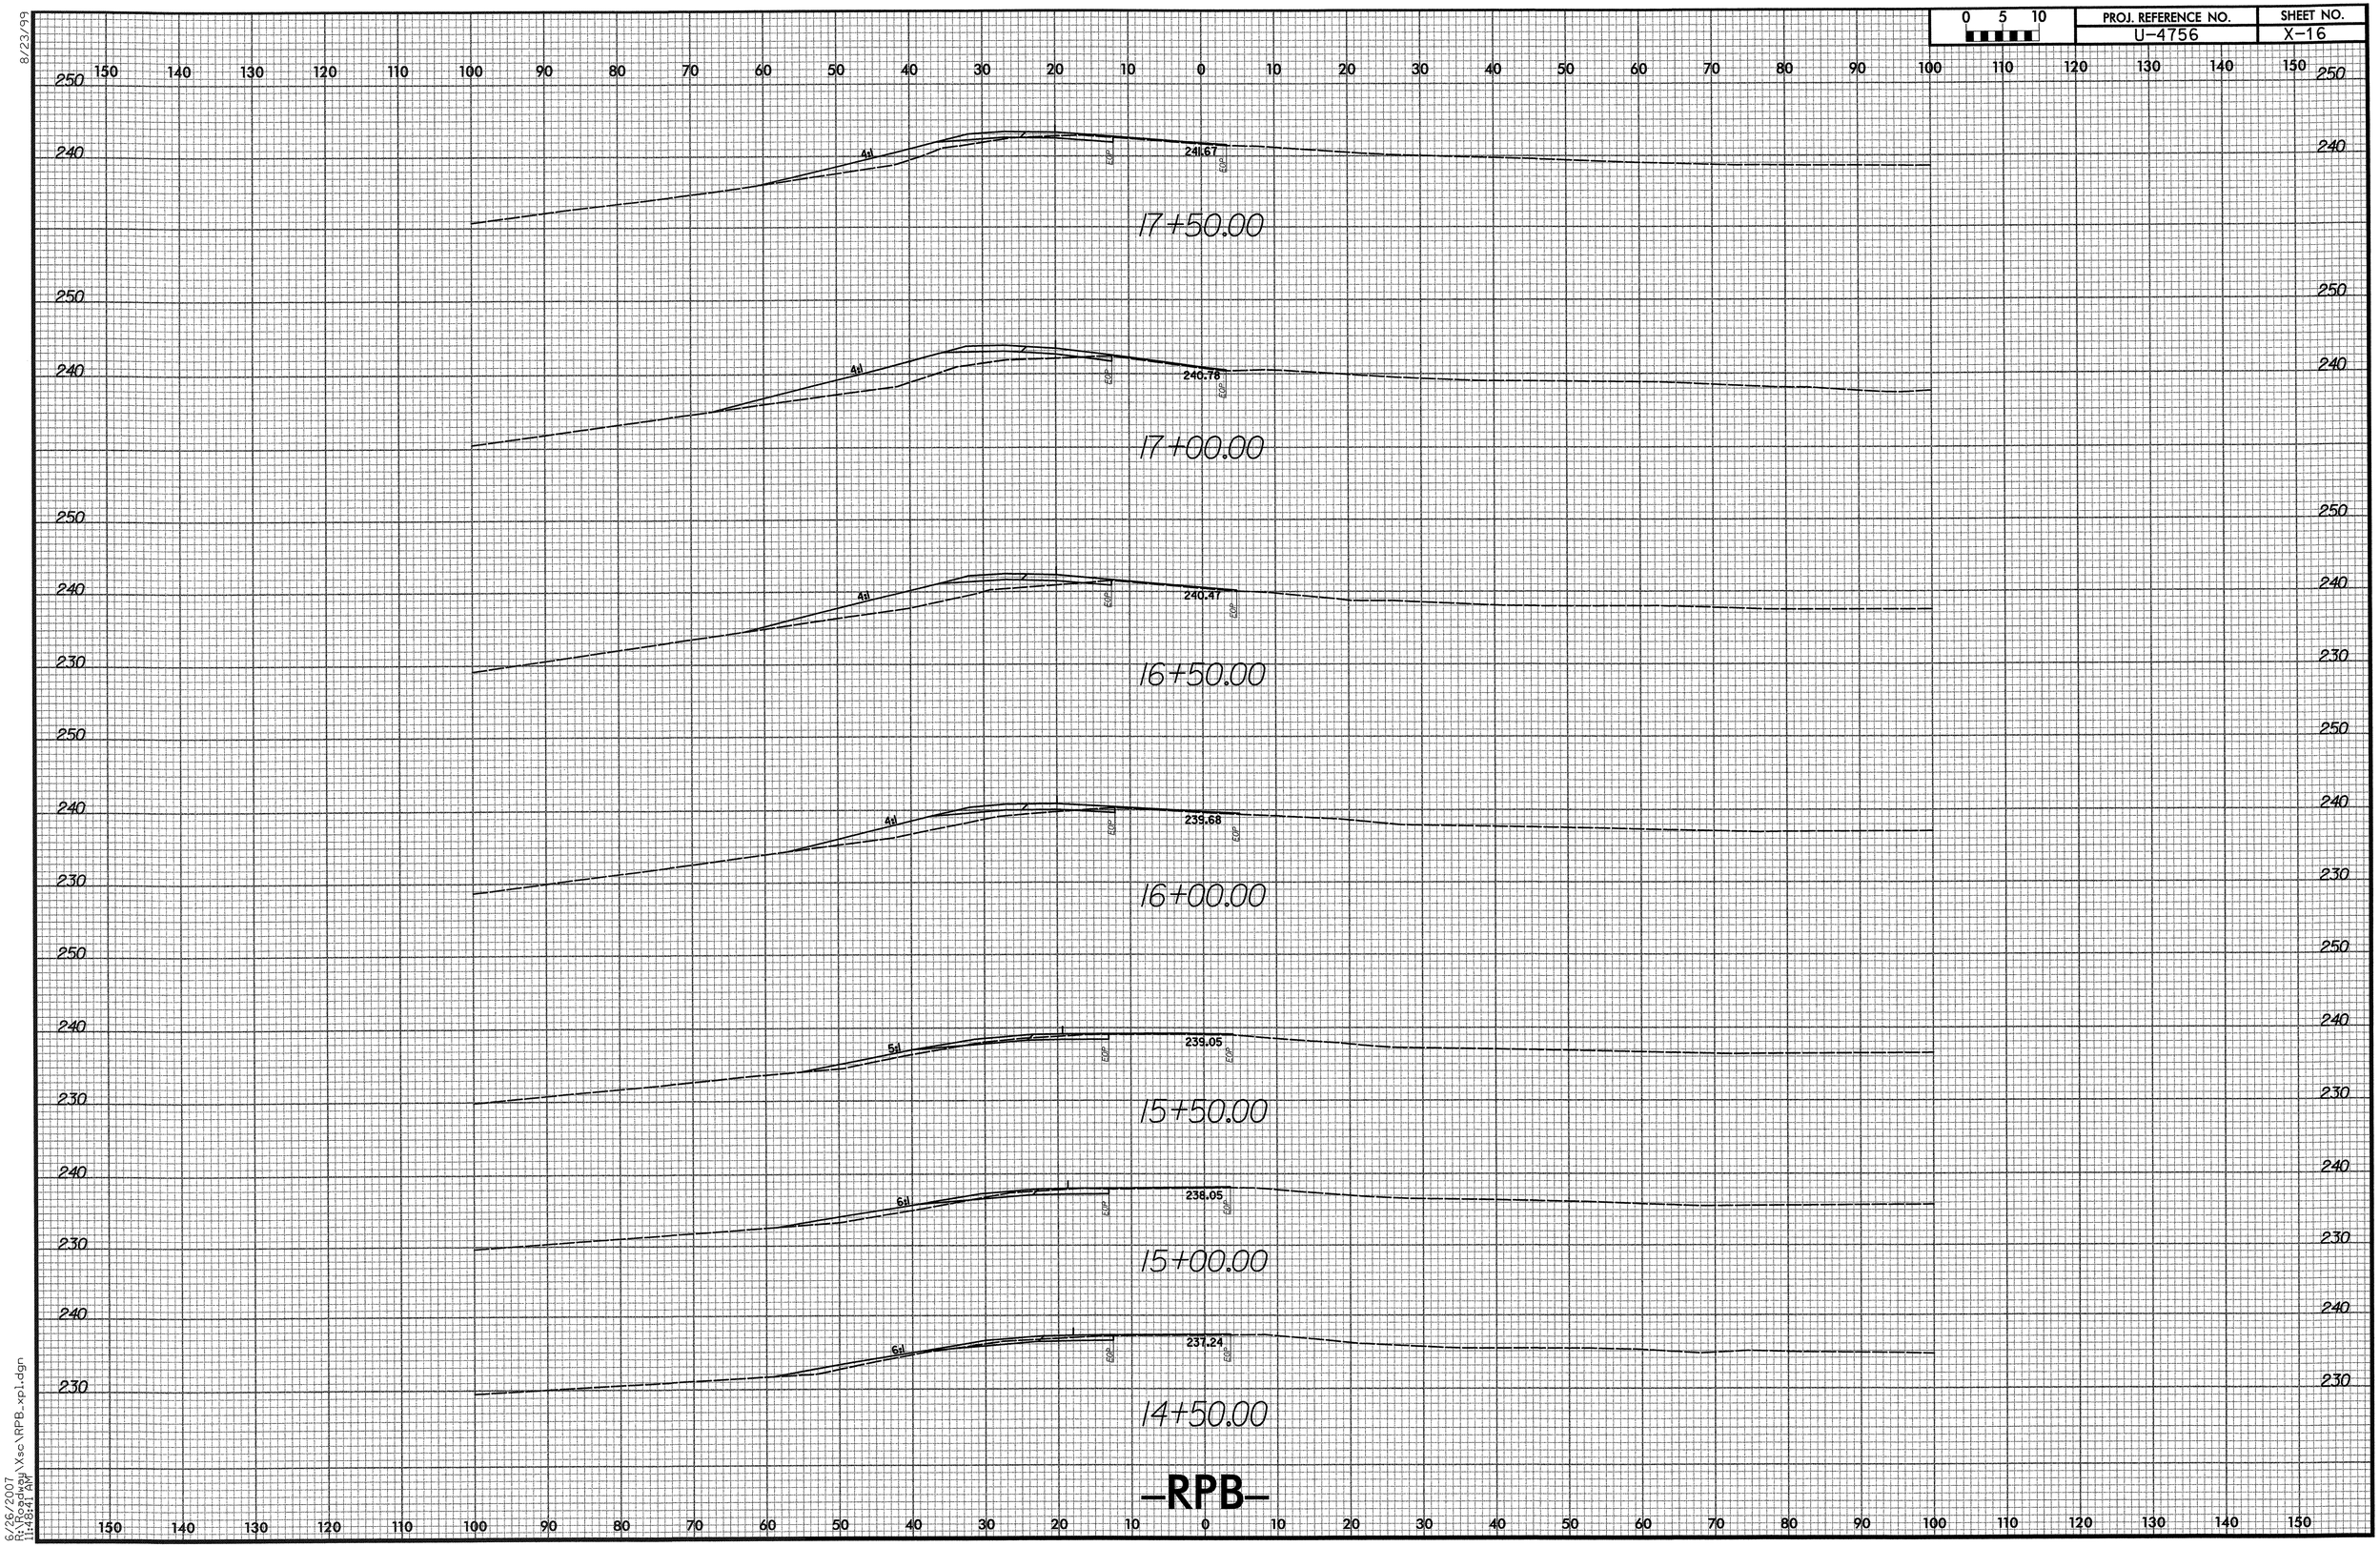

8/23/99

6/26/2007
R:\Roadway\Xsc\RPB_xpl.dgn
11:48:41 AM

8/23/99

0 5 10	PROJ. REFERENCE NO.	SHEET NO.
	U-4756	X-17

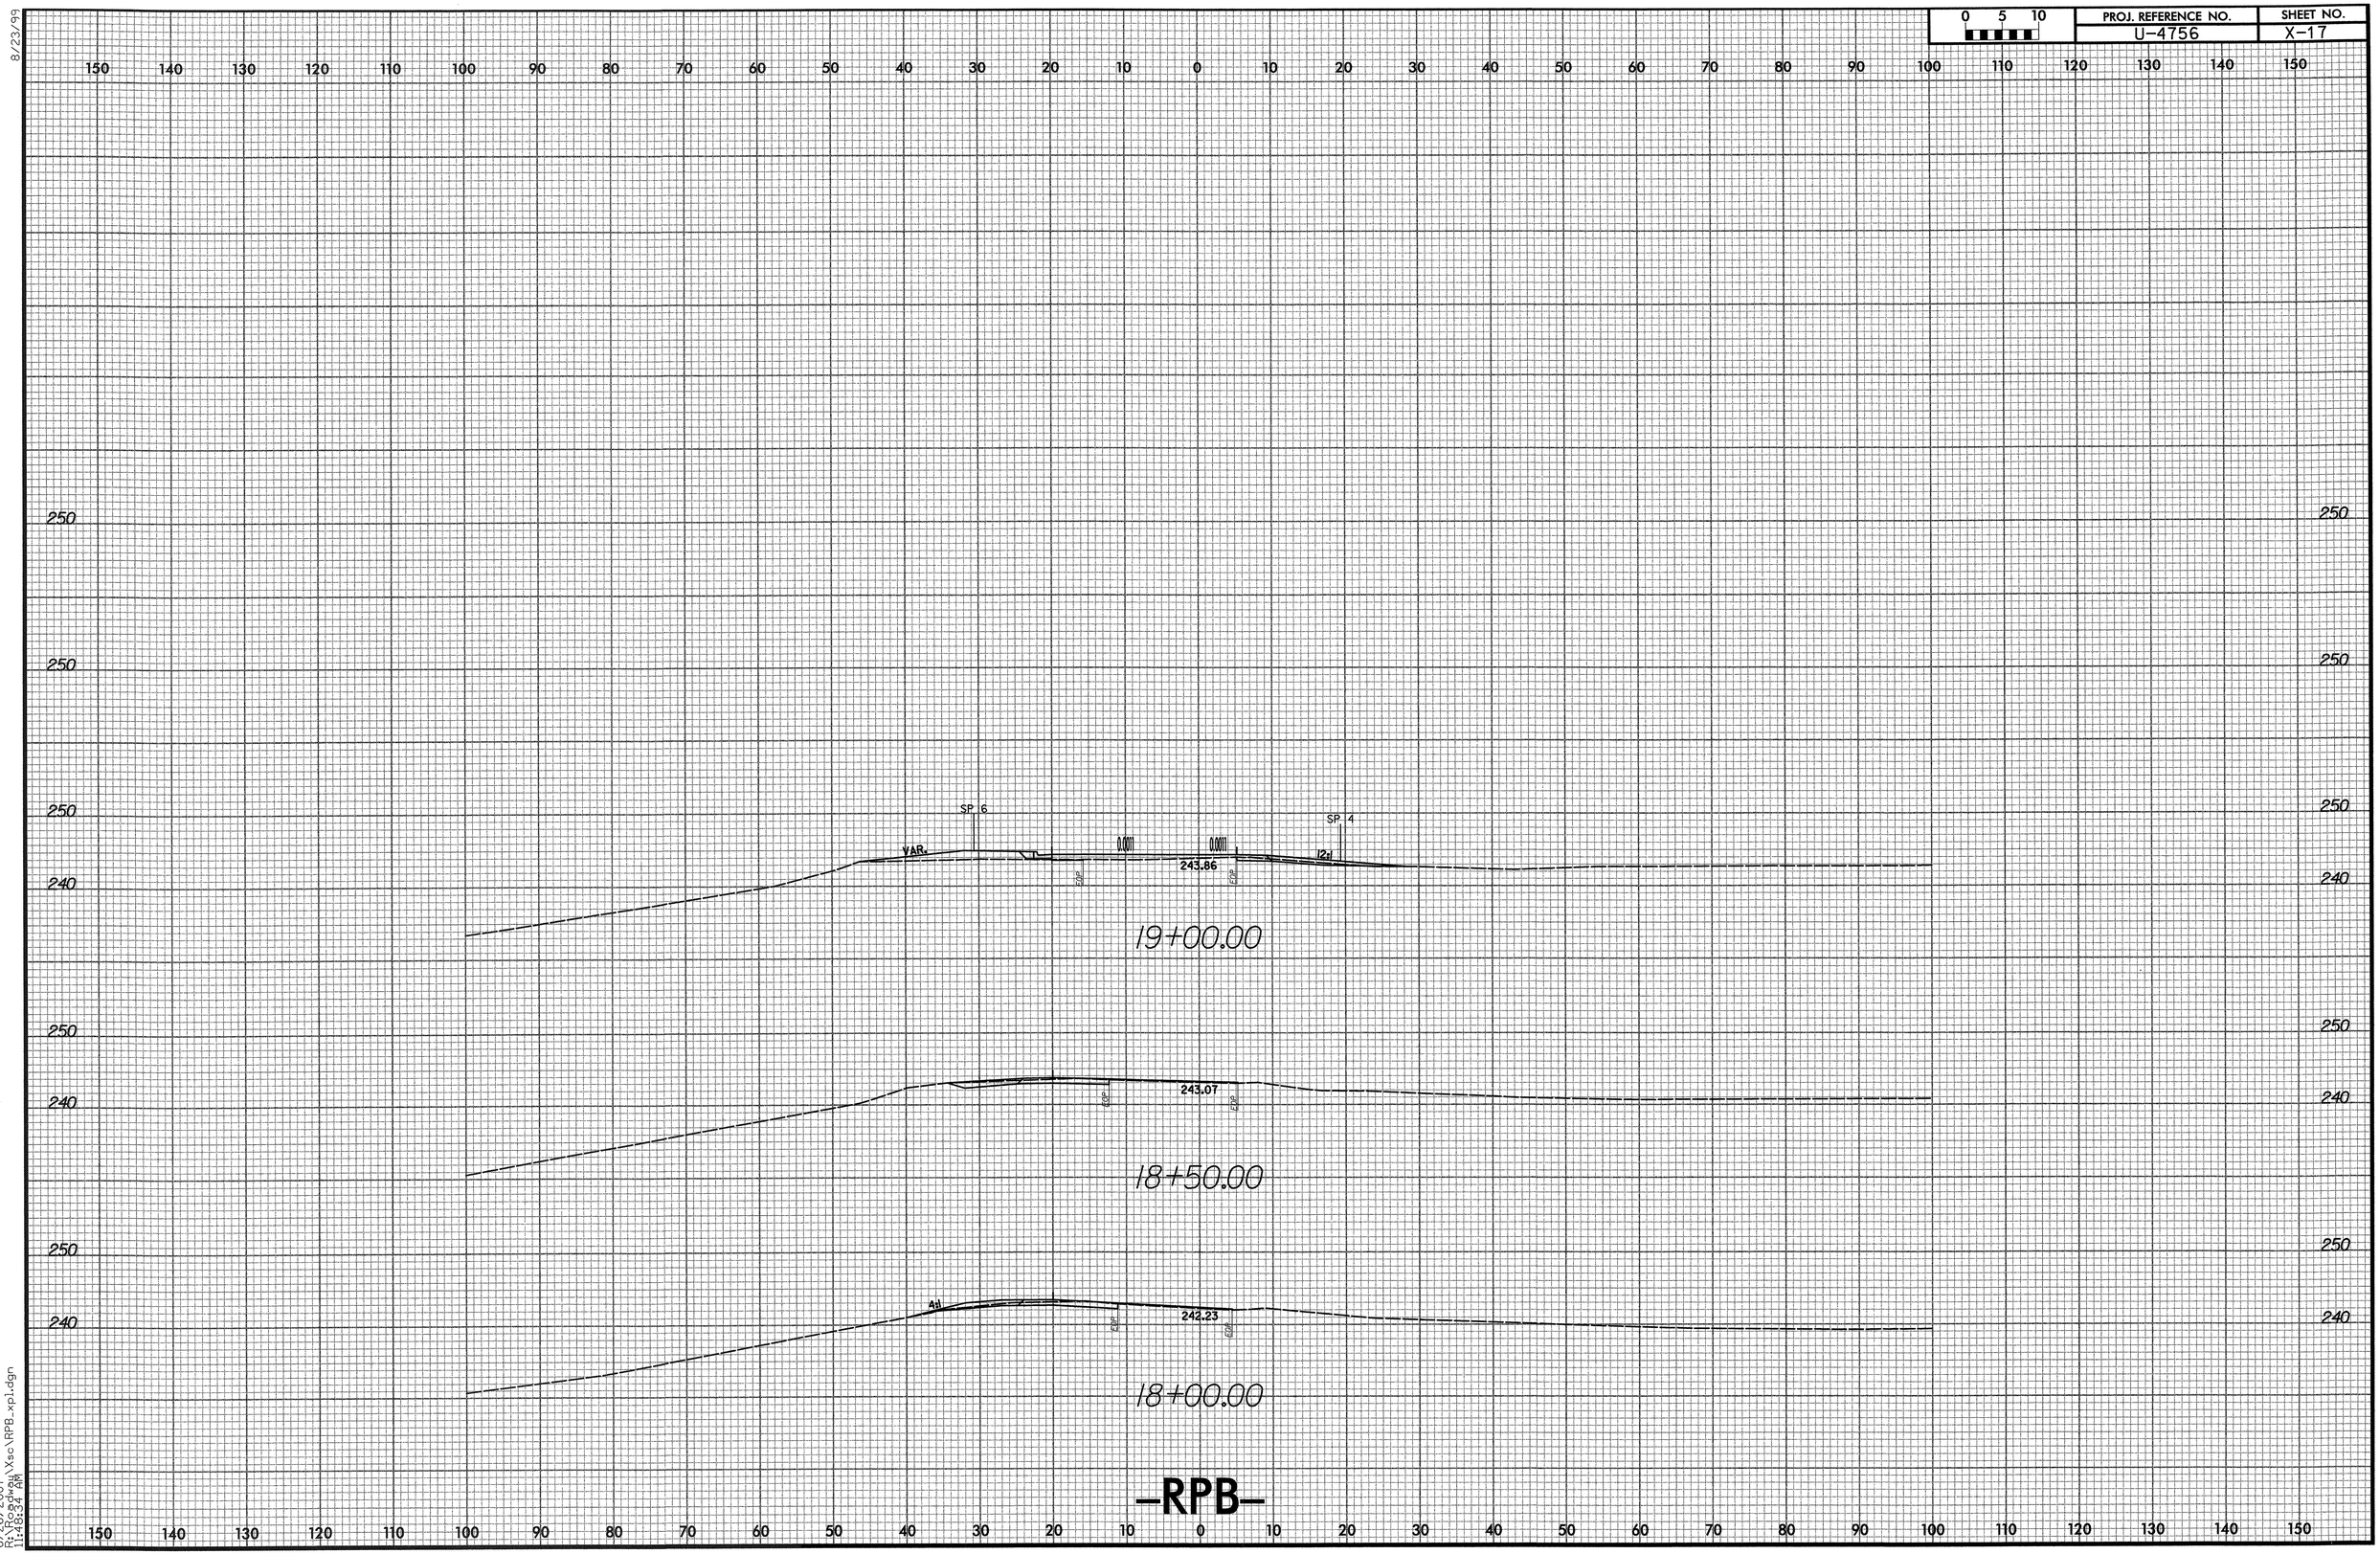

6/26/2007
R:\Roadway\Xsc\RPB_xpl.dgn
11:48:34 AM

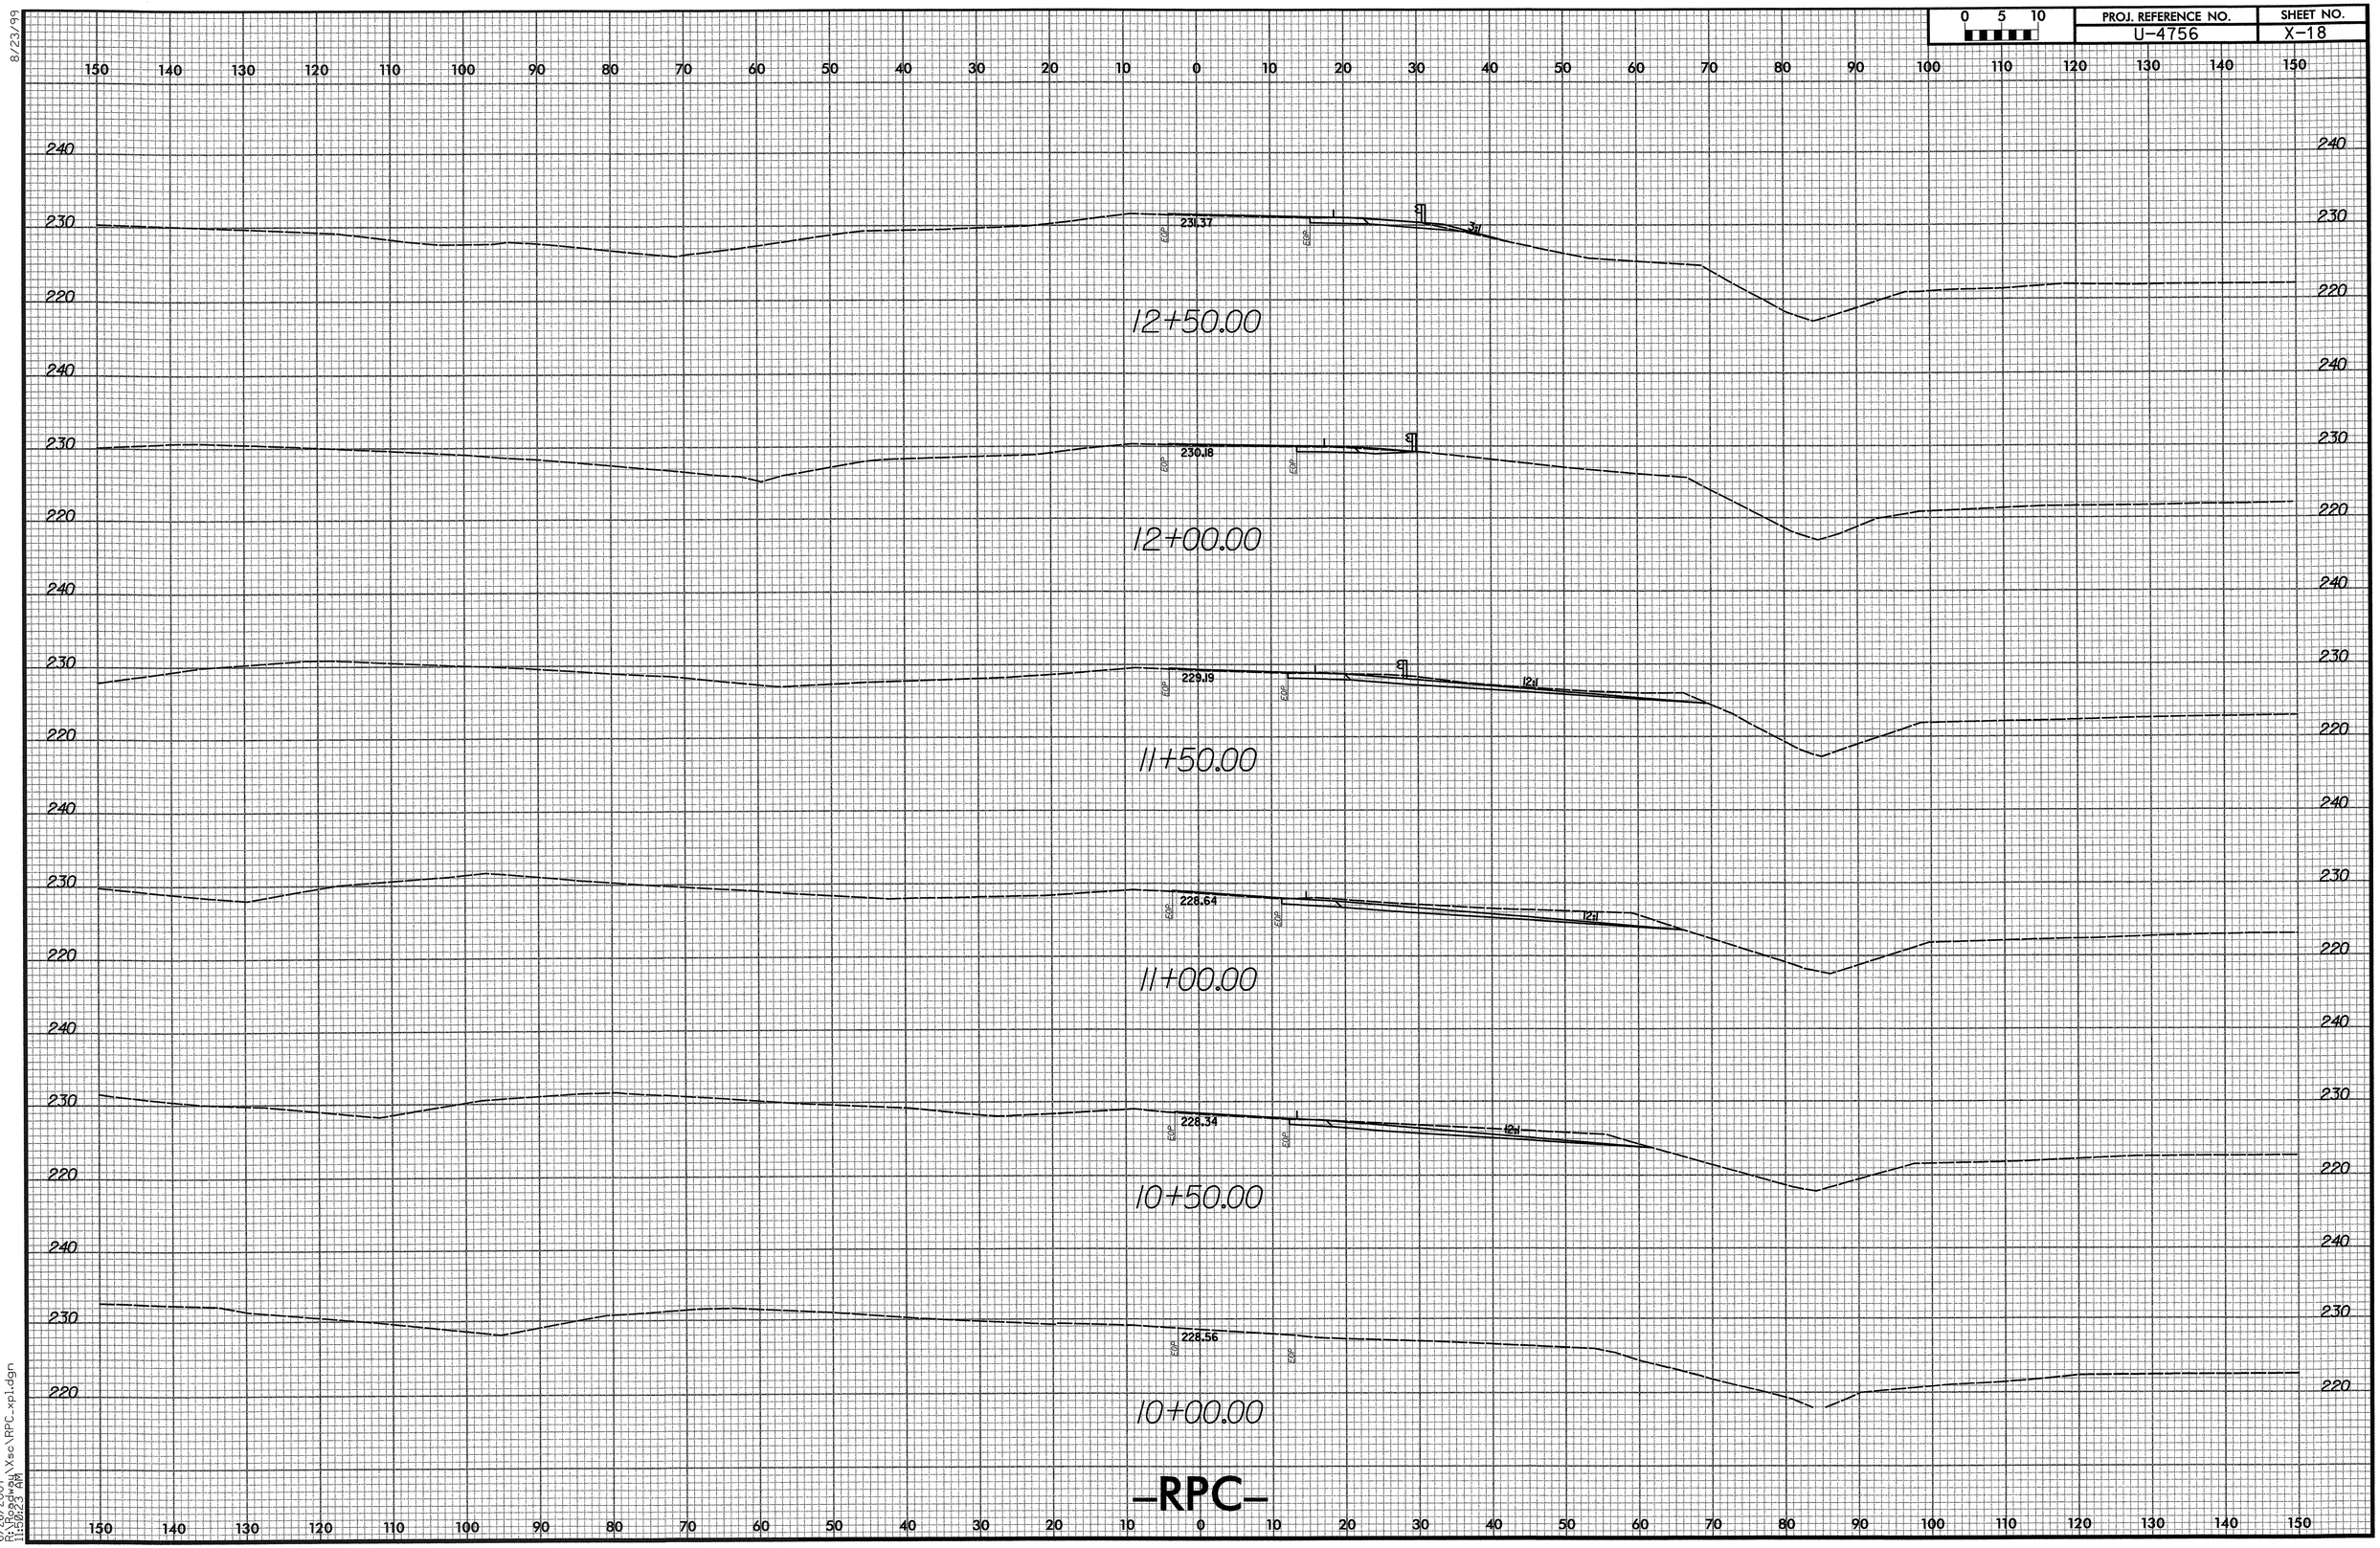

8/23/99

6/26/2007
R:\Roadway\Xsc\RPC_xpl.dgn
11:50:23 AM

8/23/99

0 5 10	PROJ. REFERENCE NO.	SHEET NO.
	U-4756	X-19

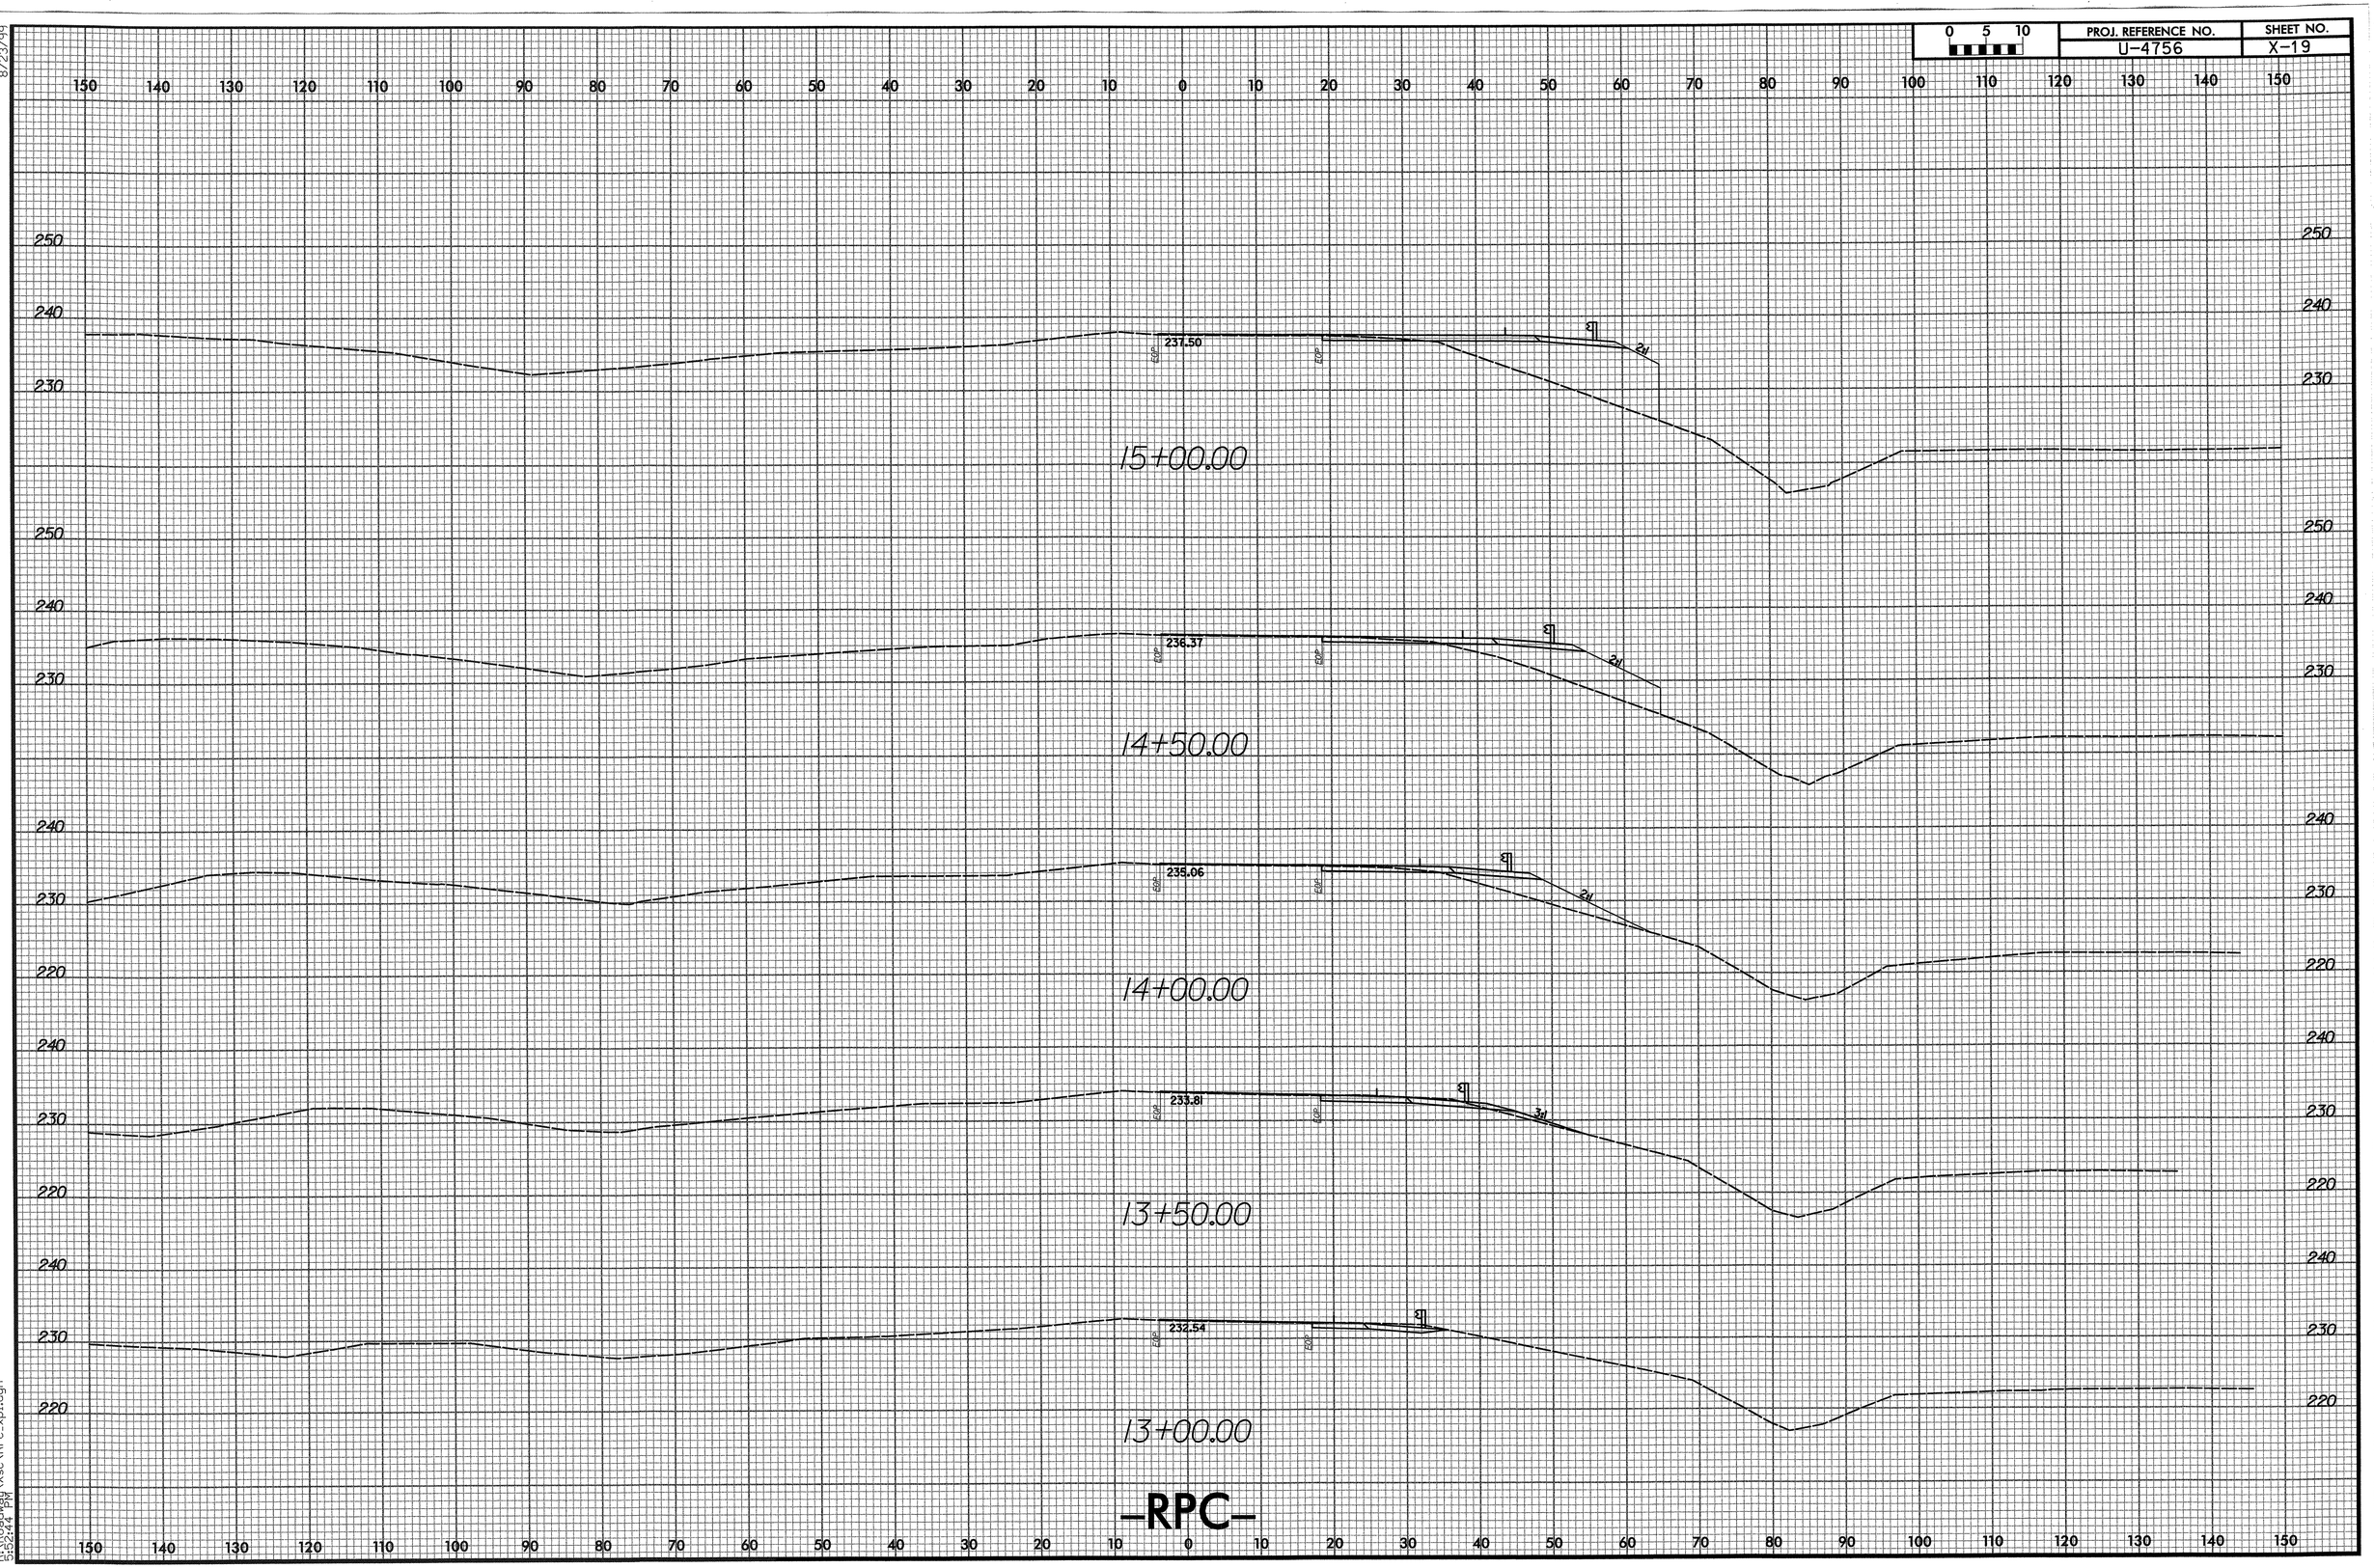

8/29/2007
R:\Roadway\Xsc\RPC_xpl.dgn
11:52:44 PM

0 5 10	PROJ. REFERENCE NO.	SHEET NO.
	U-4756	X-20

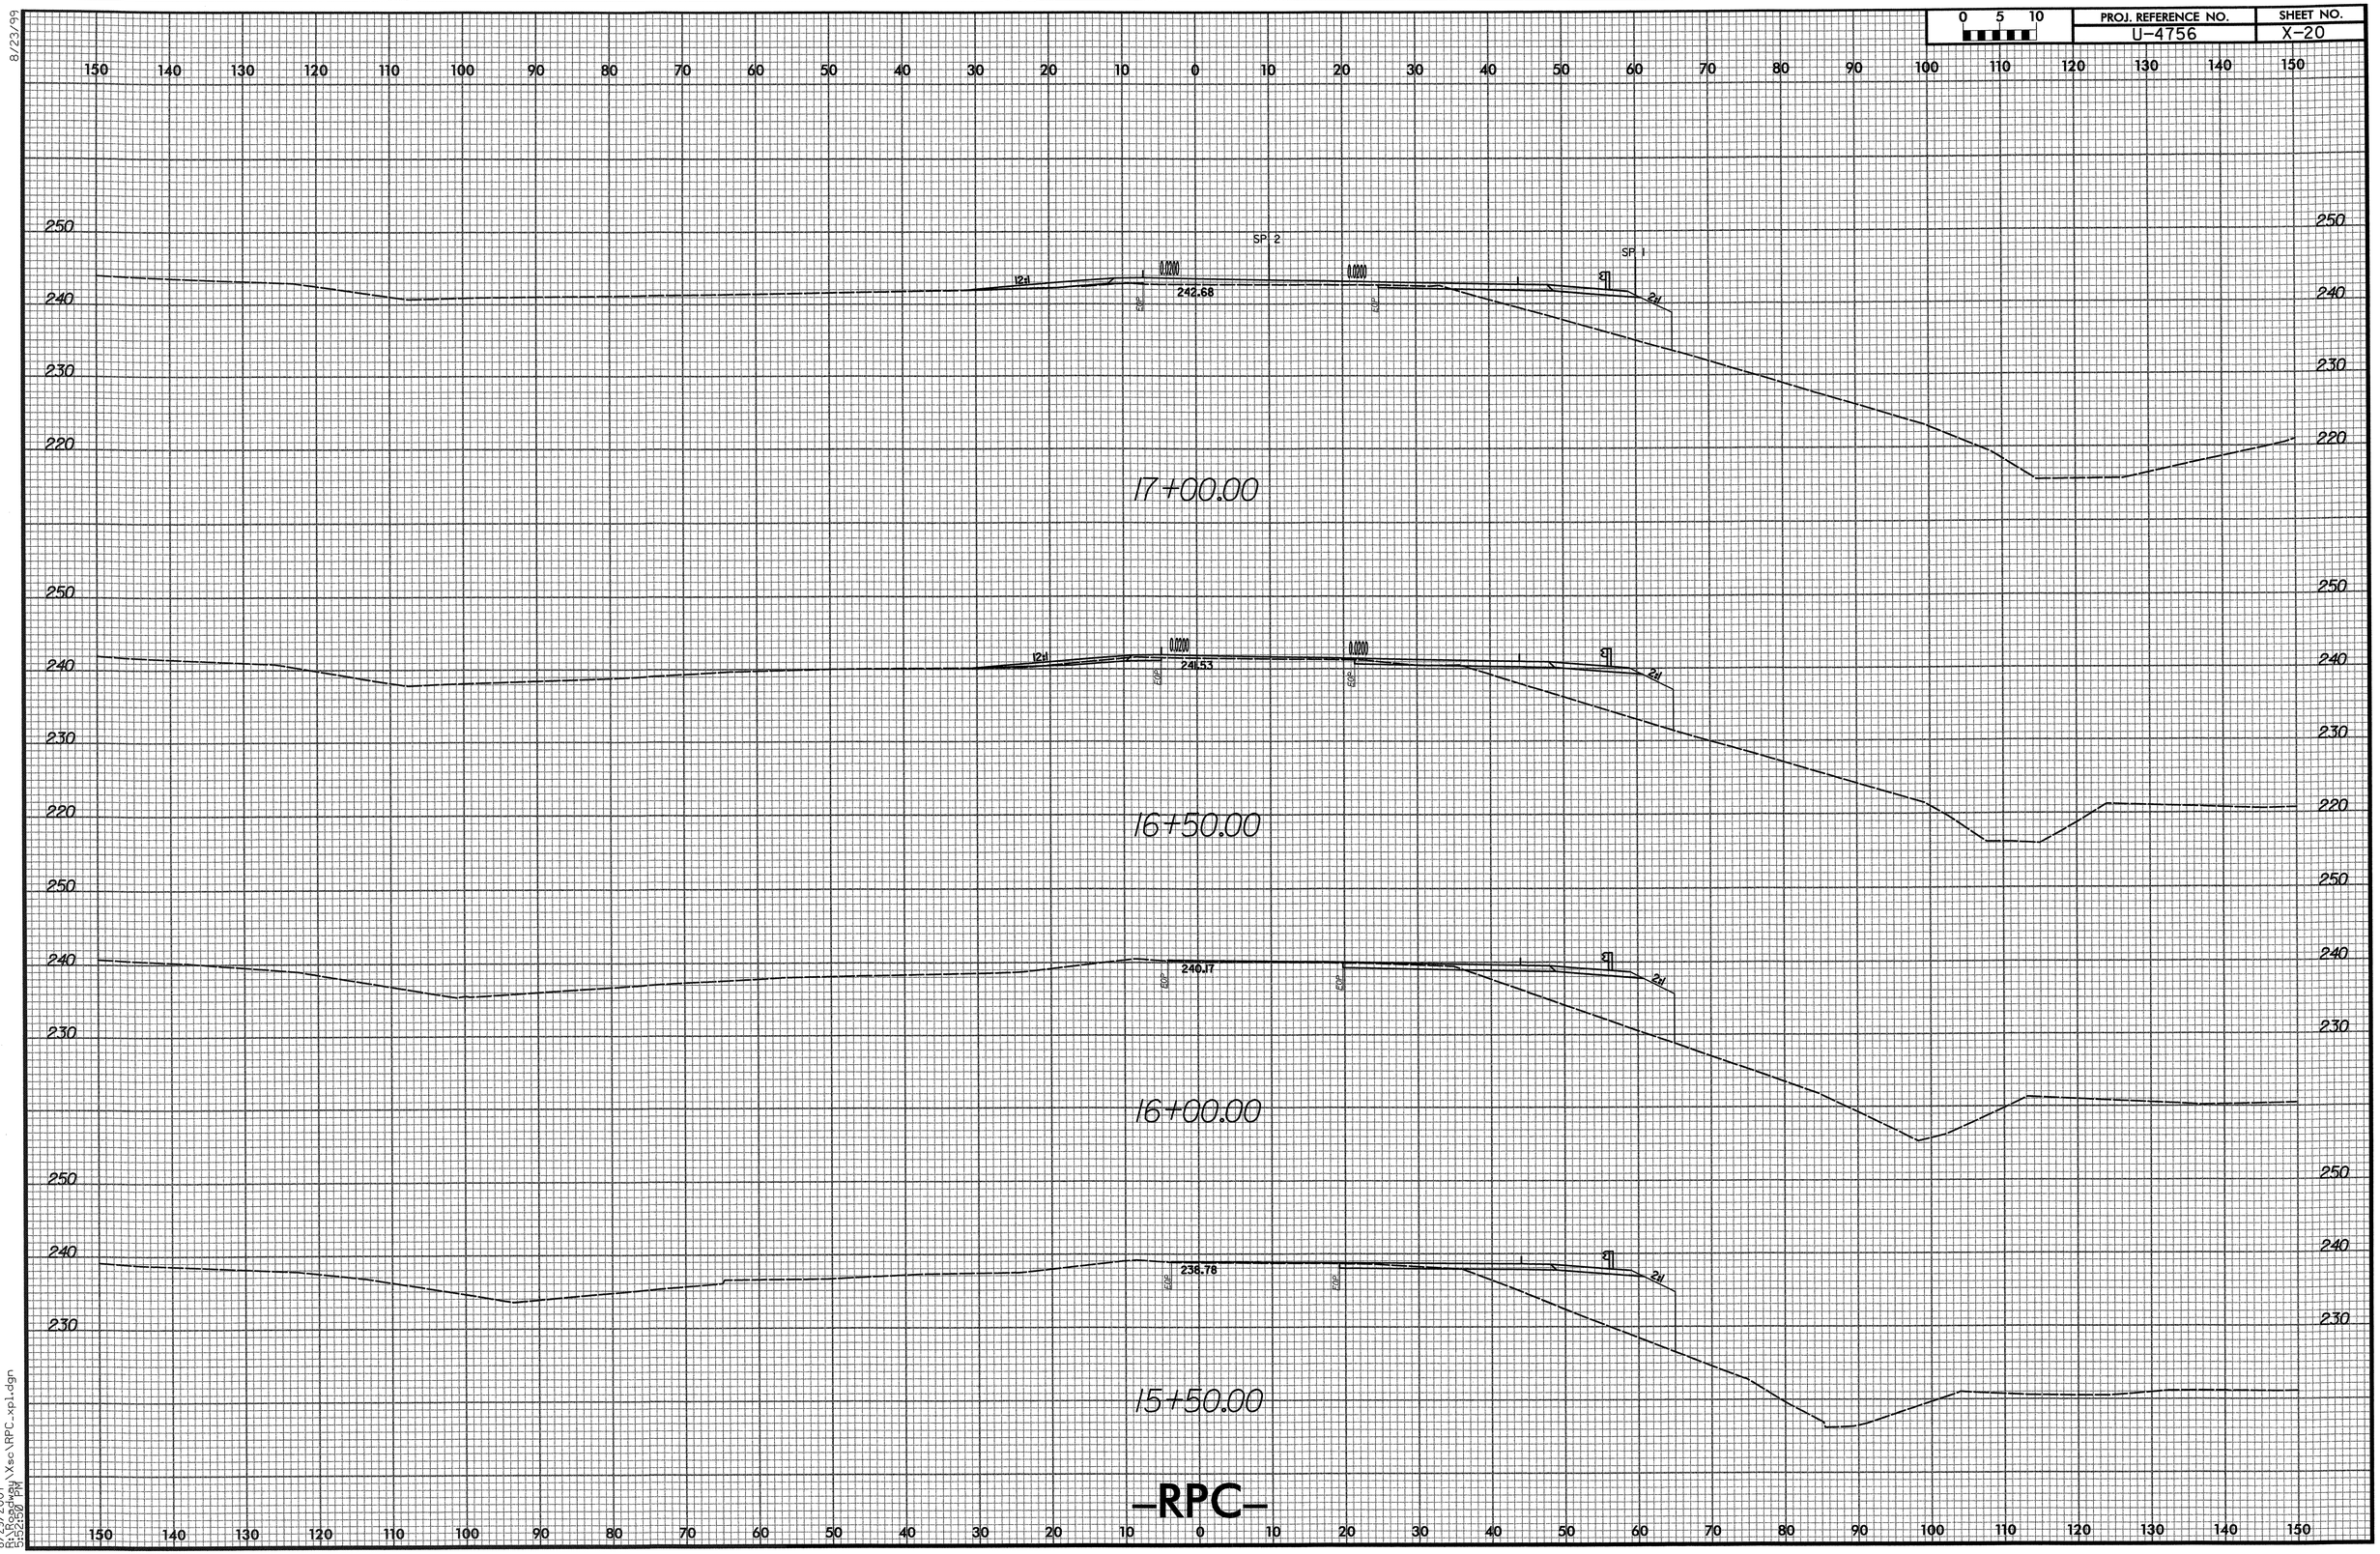

8/23/99

8/29/2007
5:52:50 PM
R:\Roadway\Xsc\RPC_xp1.dgn

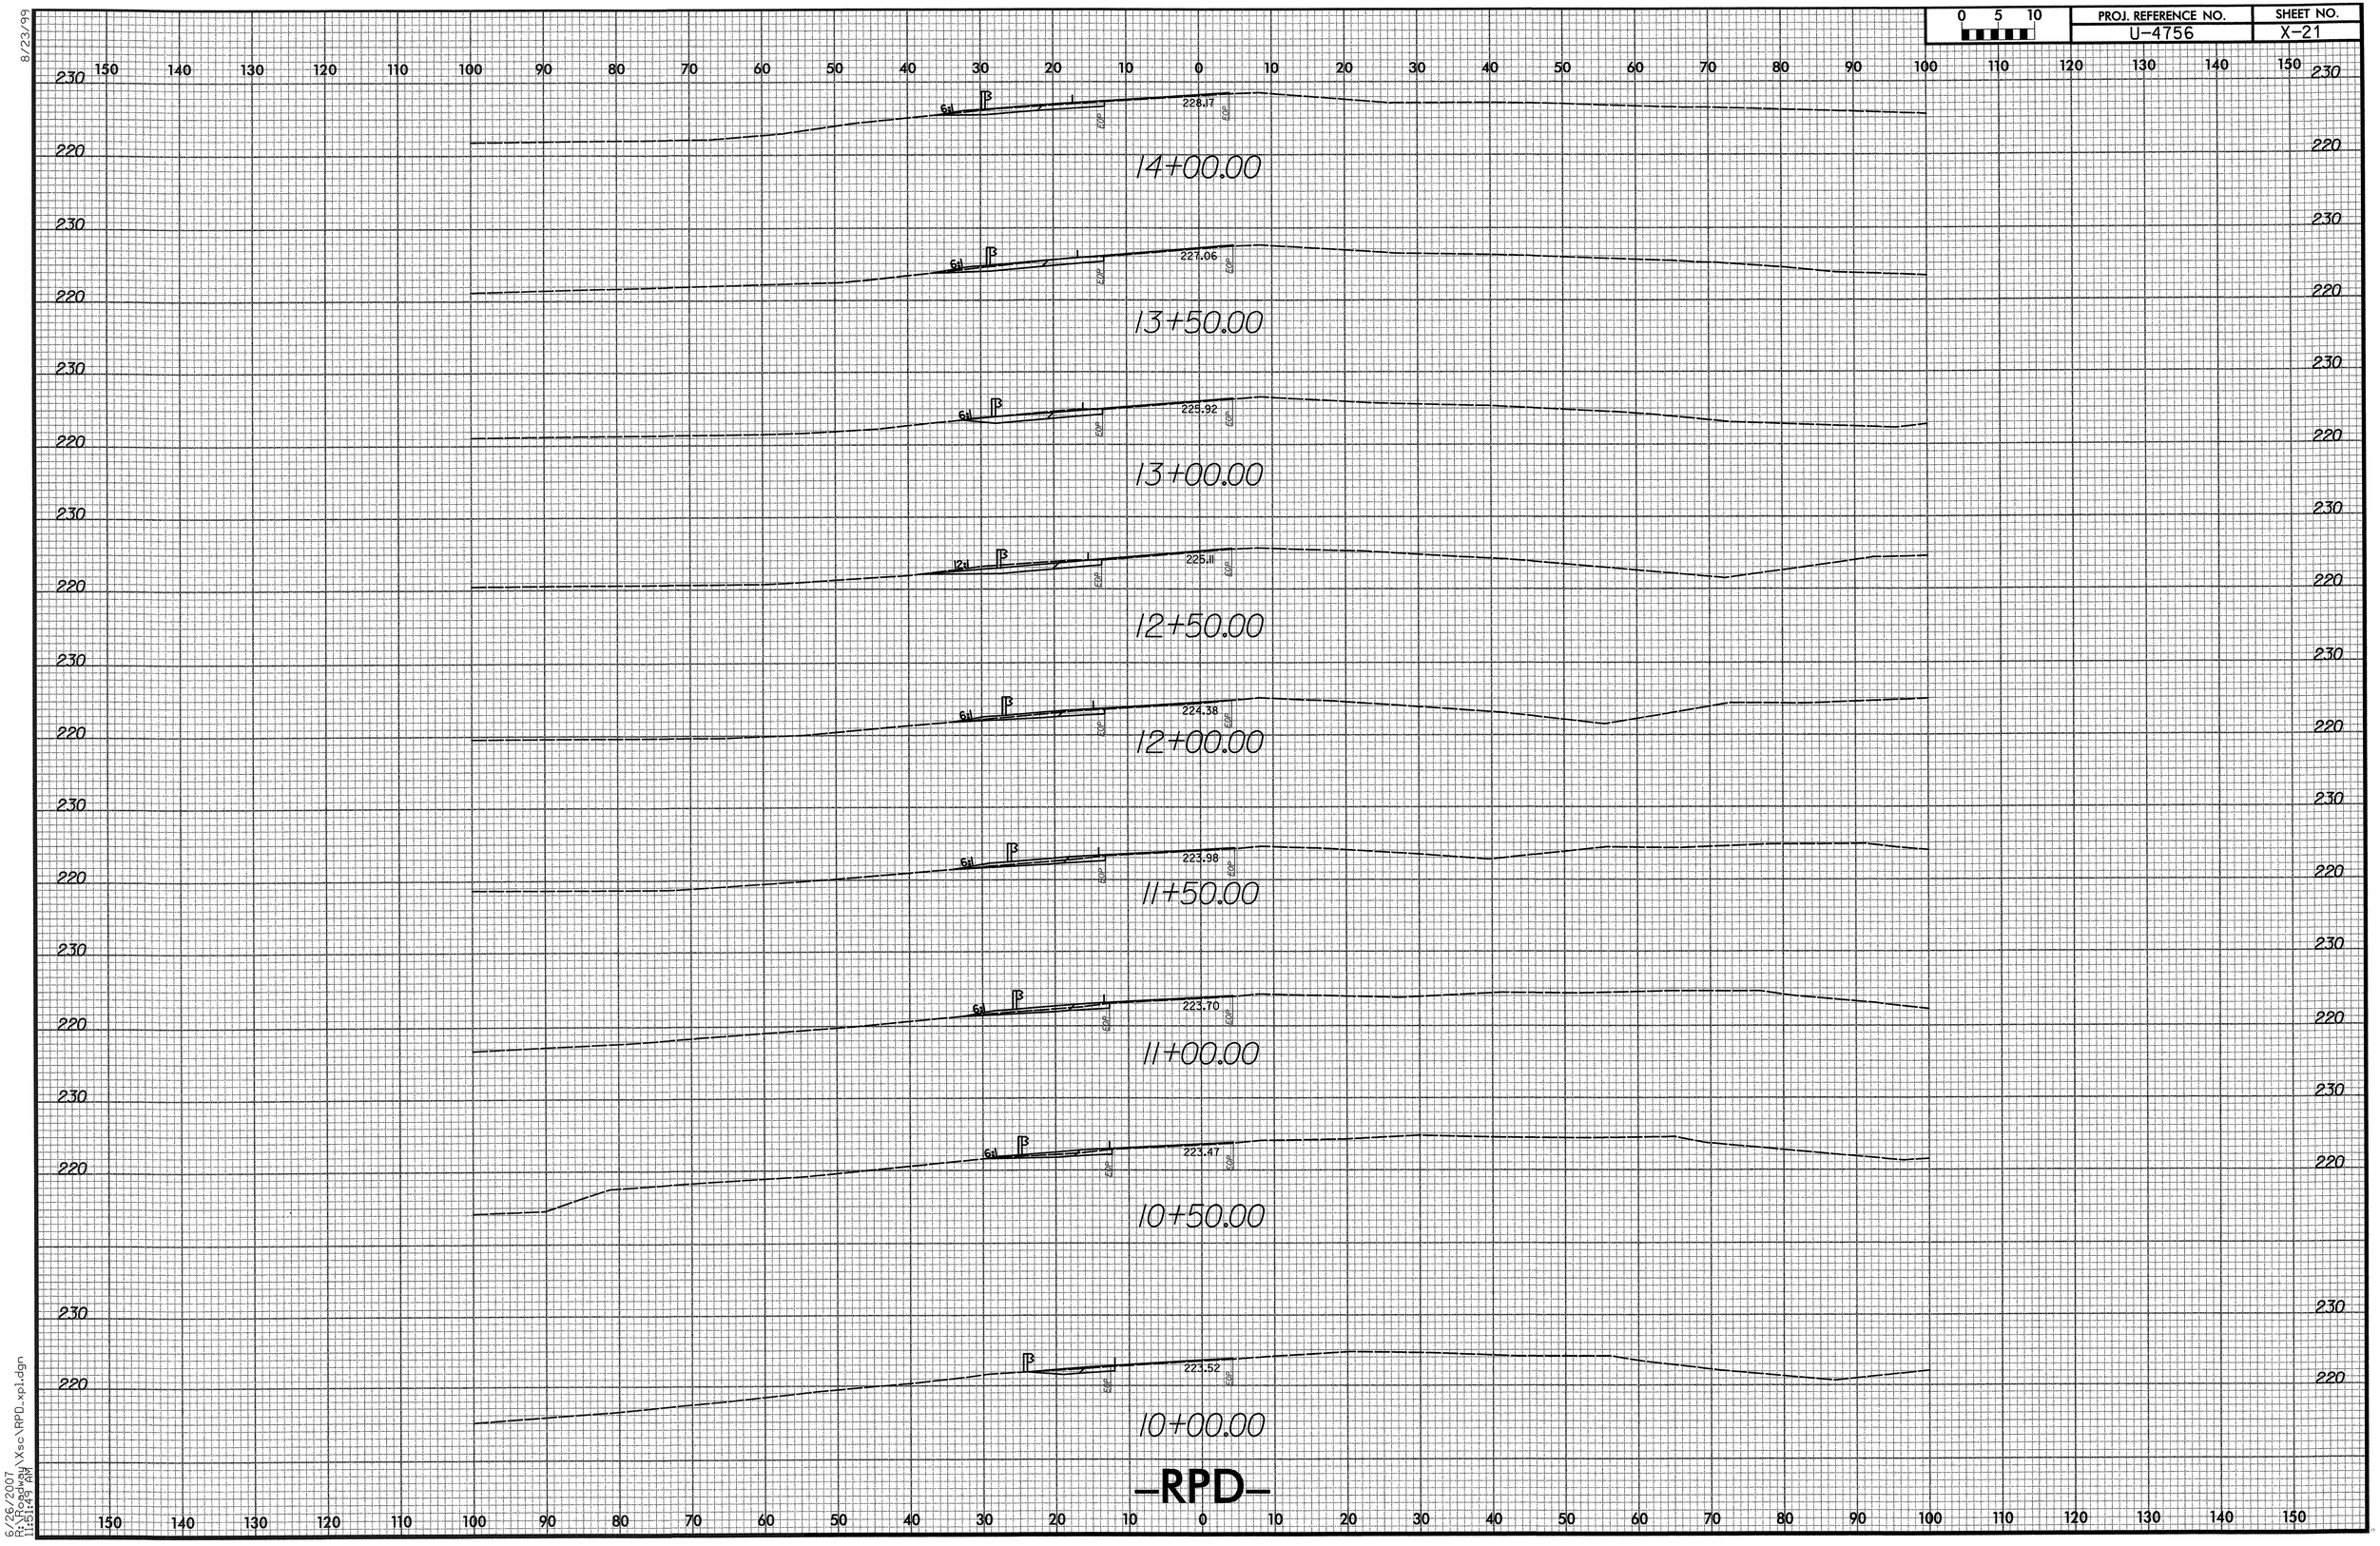

8/23/99

6/26/2007
R:\Roadway\Xsc\RPD_xpl.dgn
11:51:49 AM

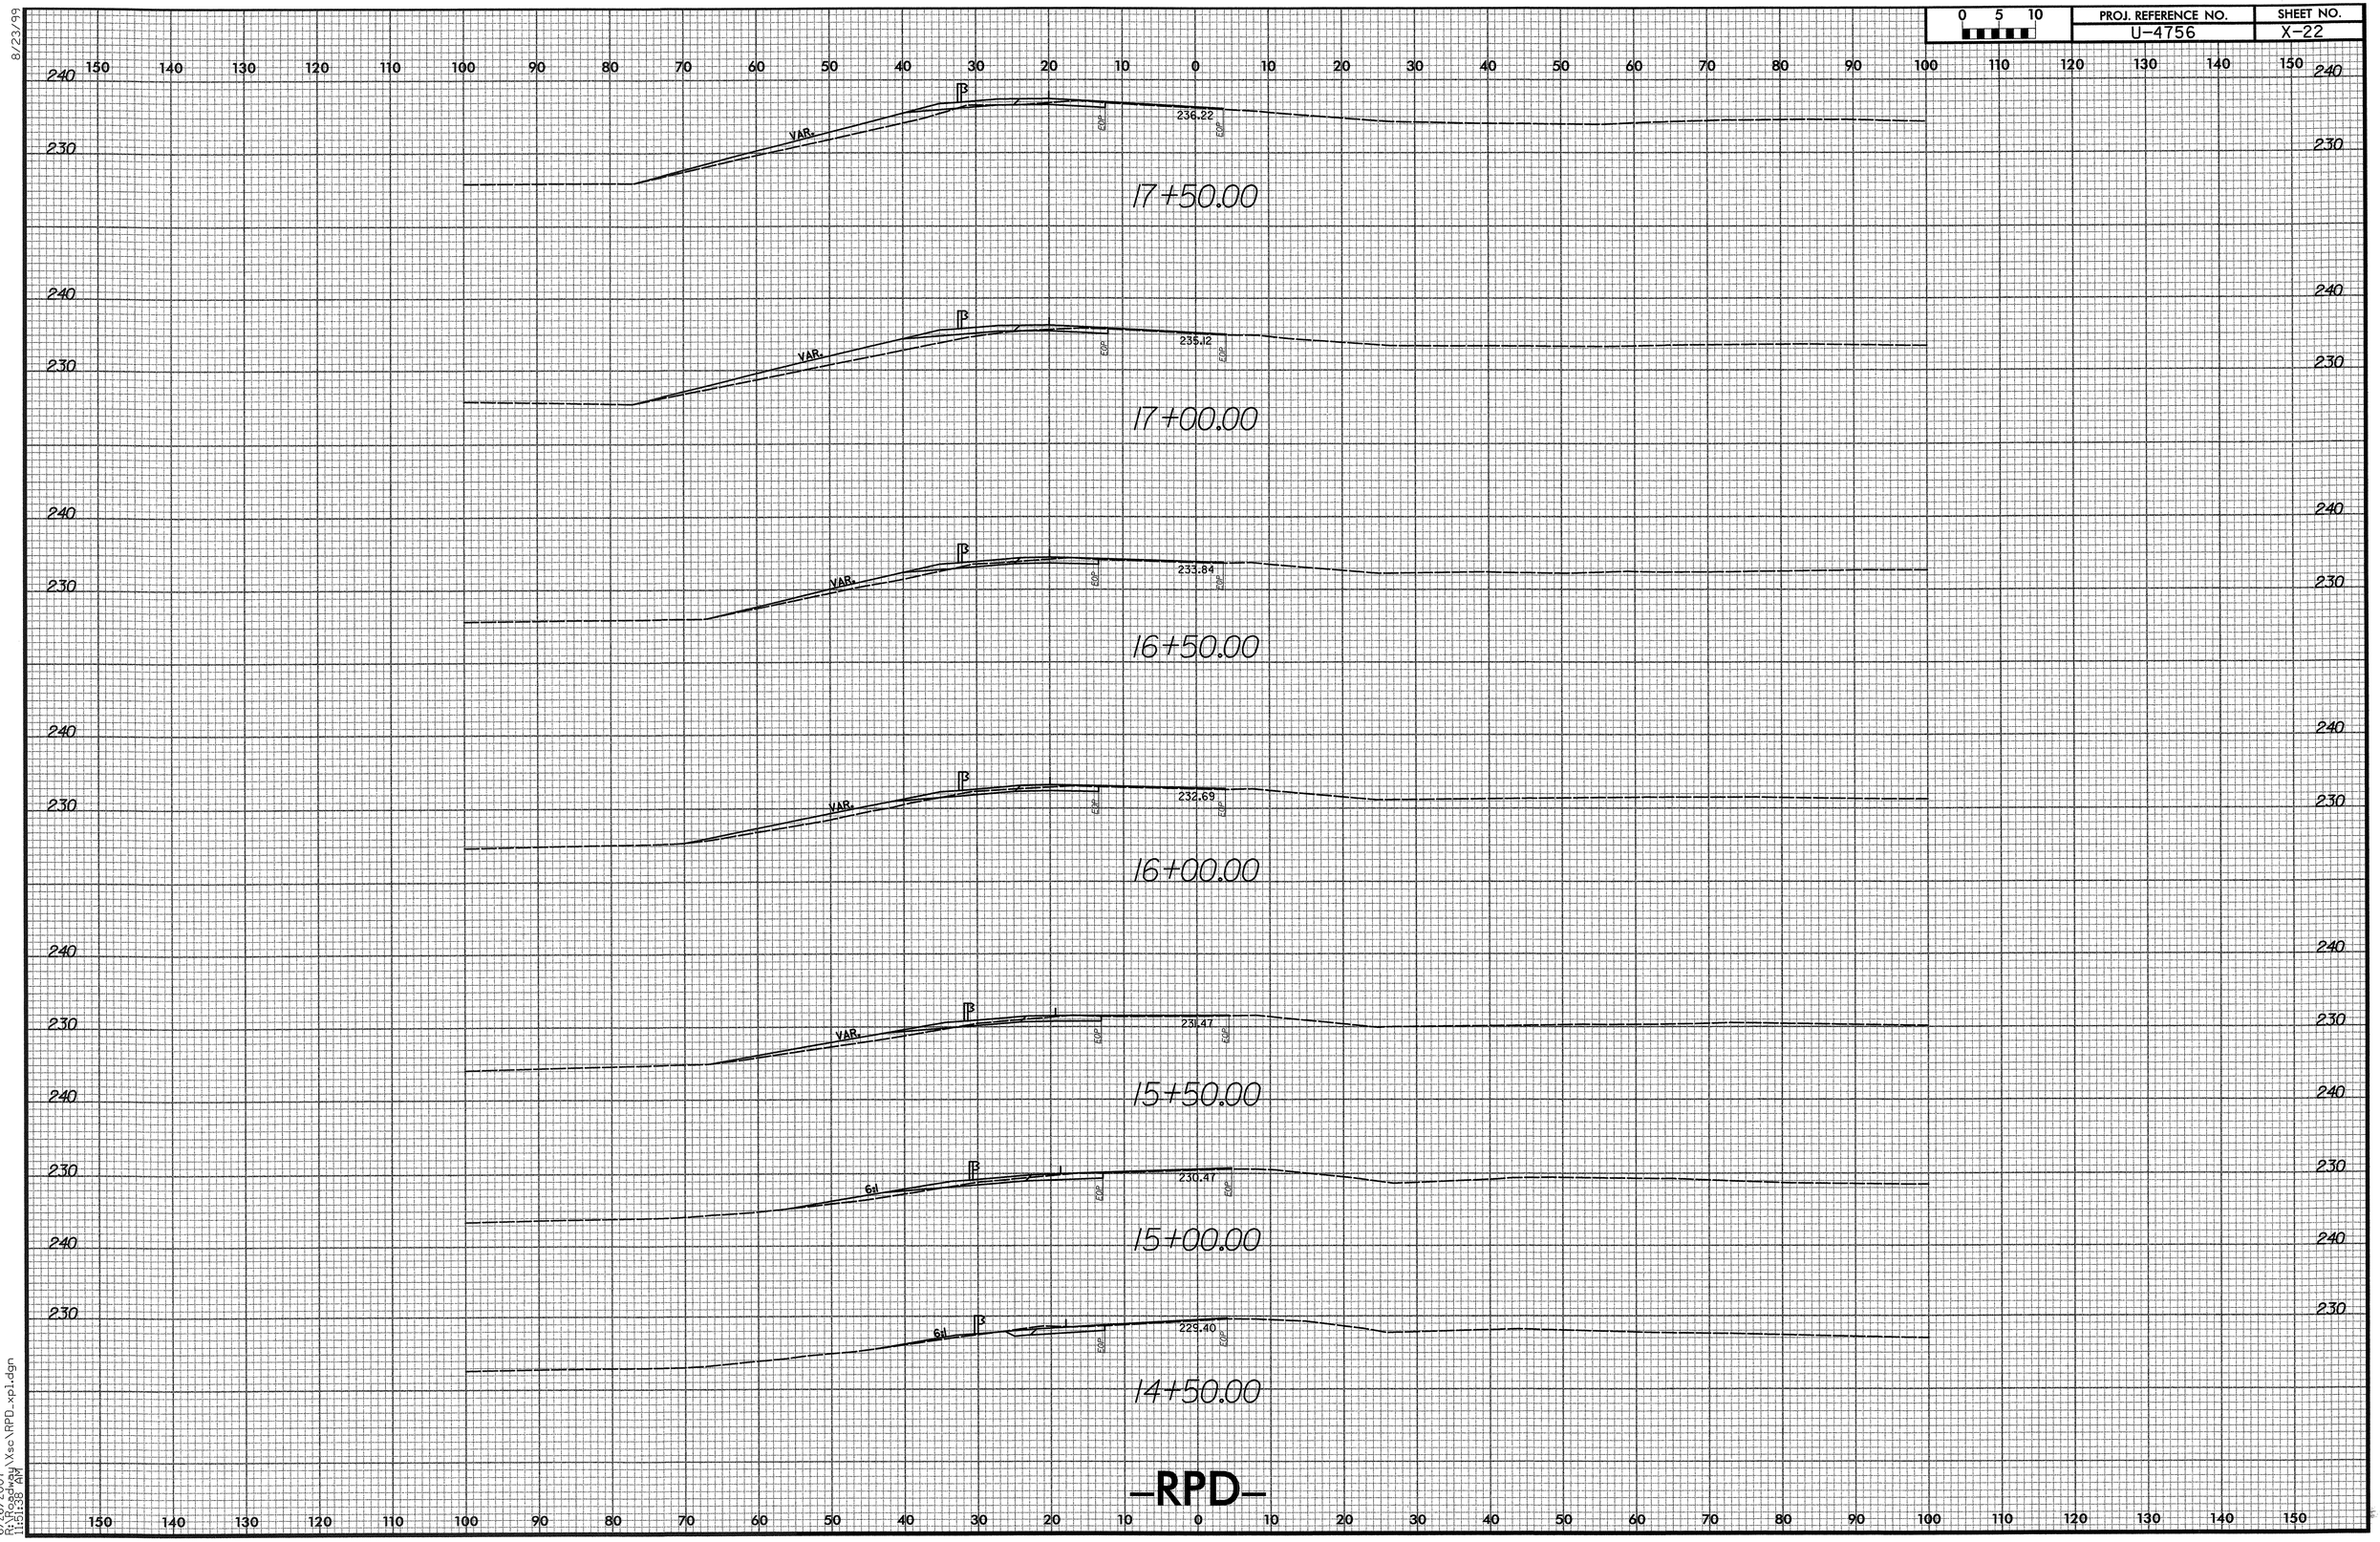

8/23/99

6/26/2007
R:\Roadway\Xsc\RPD_xpl.dgn
11:51:38 AM

0 5 10	PROJ. REFERENCE NO.	SHEET NO.
	U-4756	X-23

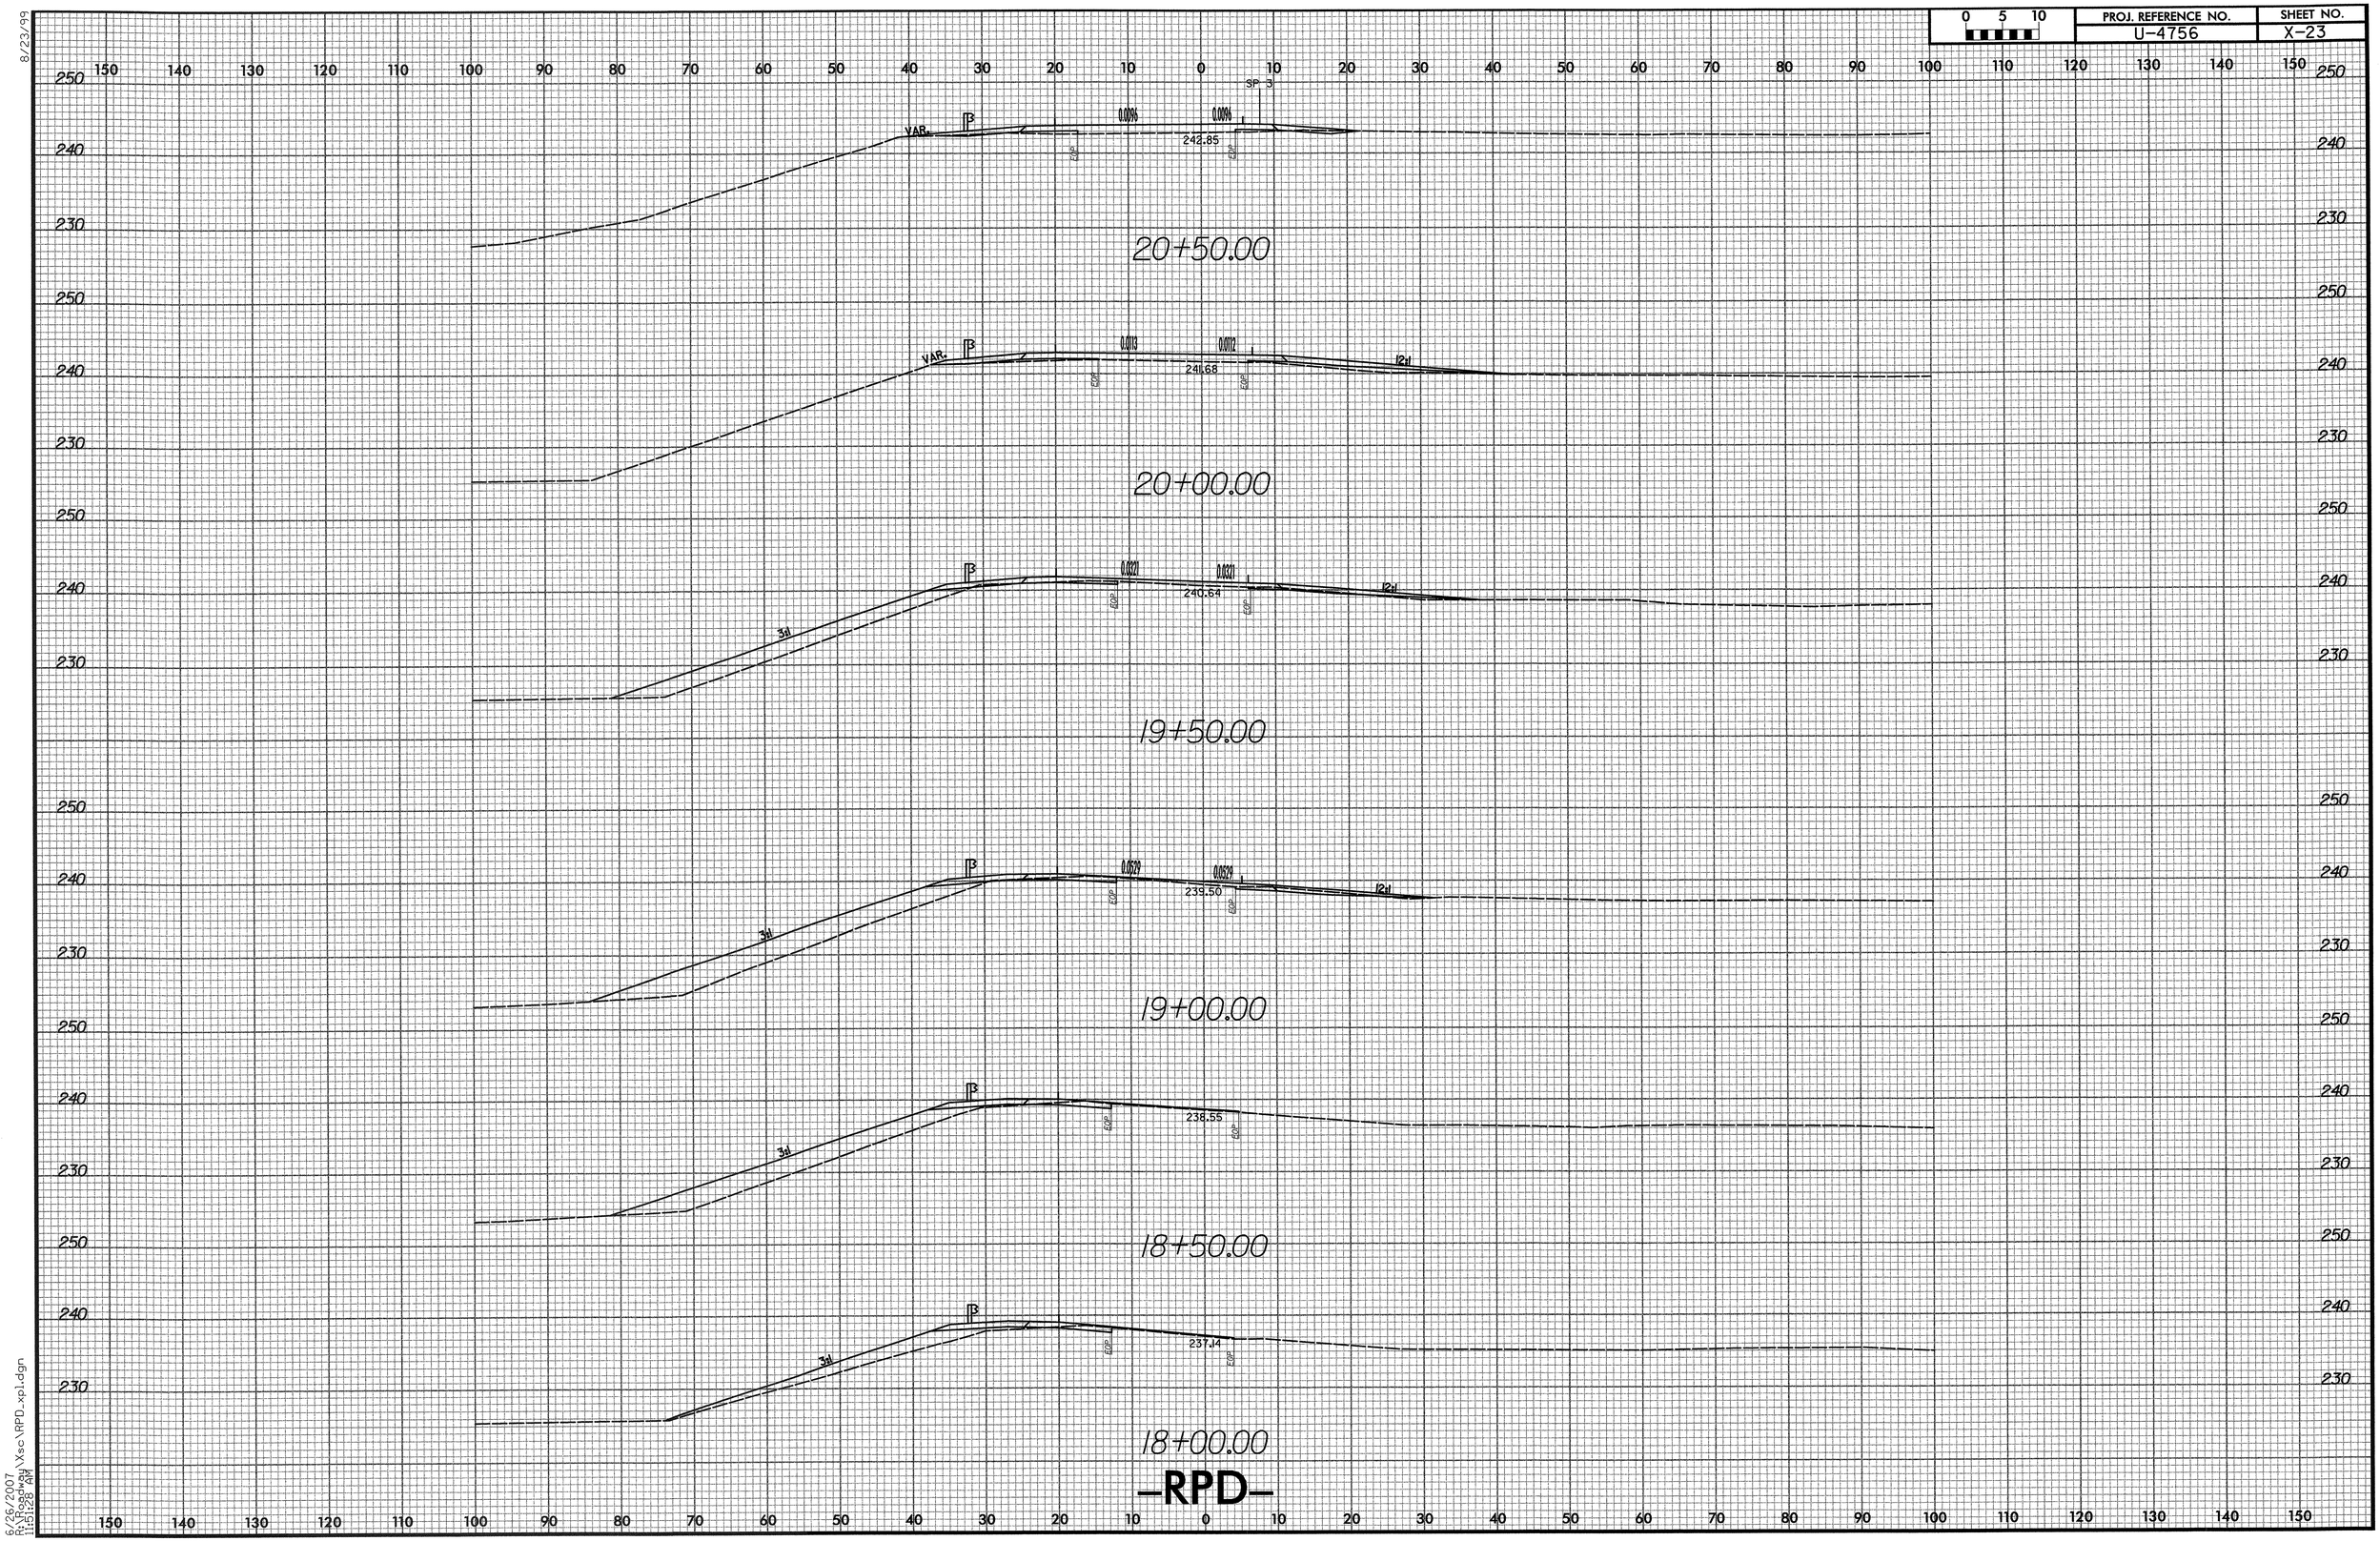

8/23/99

6/26/2007
R:\Roadway\Xsec\RPD_xpl.dgn
11:51:28 AM

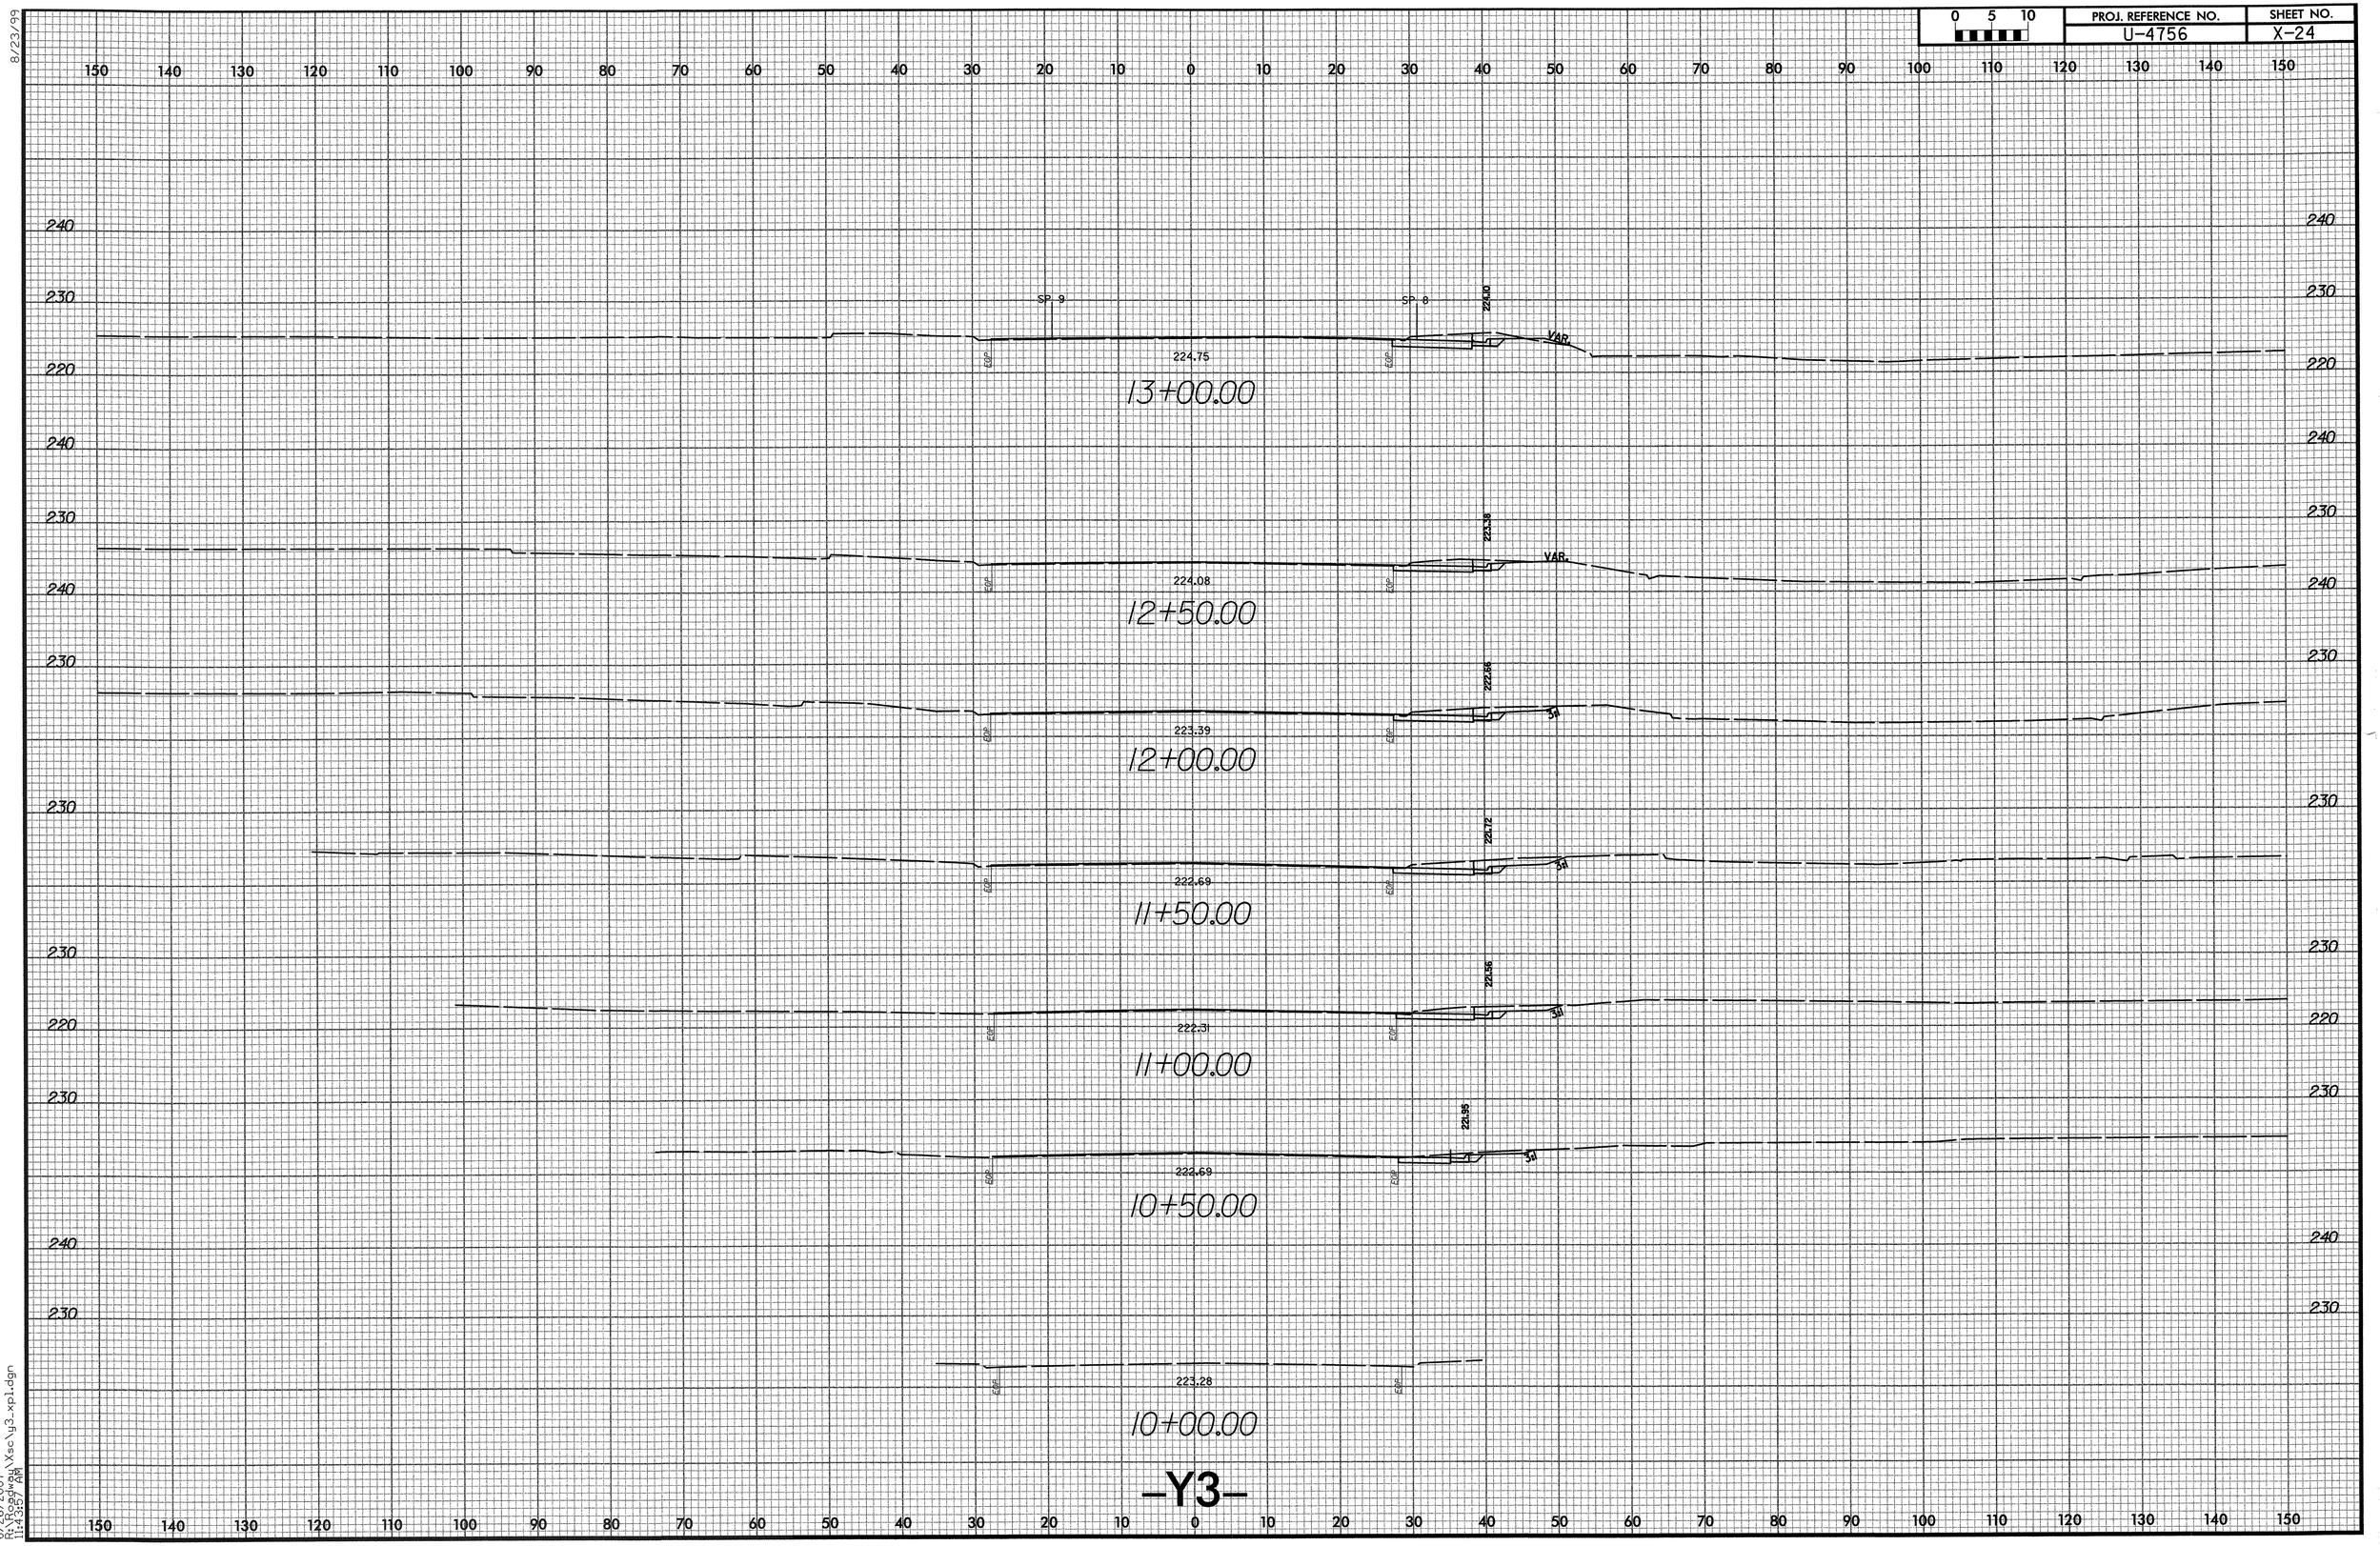

8/23/99

6/26/2007
R:\Roadway\Xsc\y3_xpl.dgn
11:43:57 AM

0 5 10	PROJ. REFERENCE NO.	SHEET NO.
	U-4756	X-25

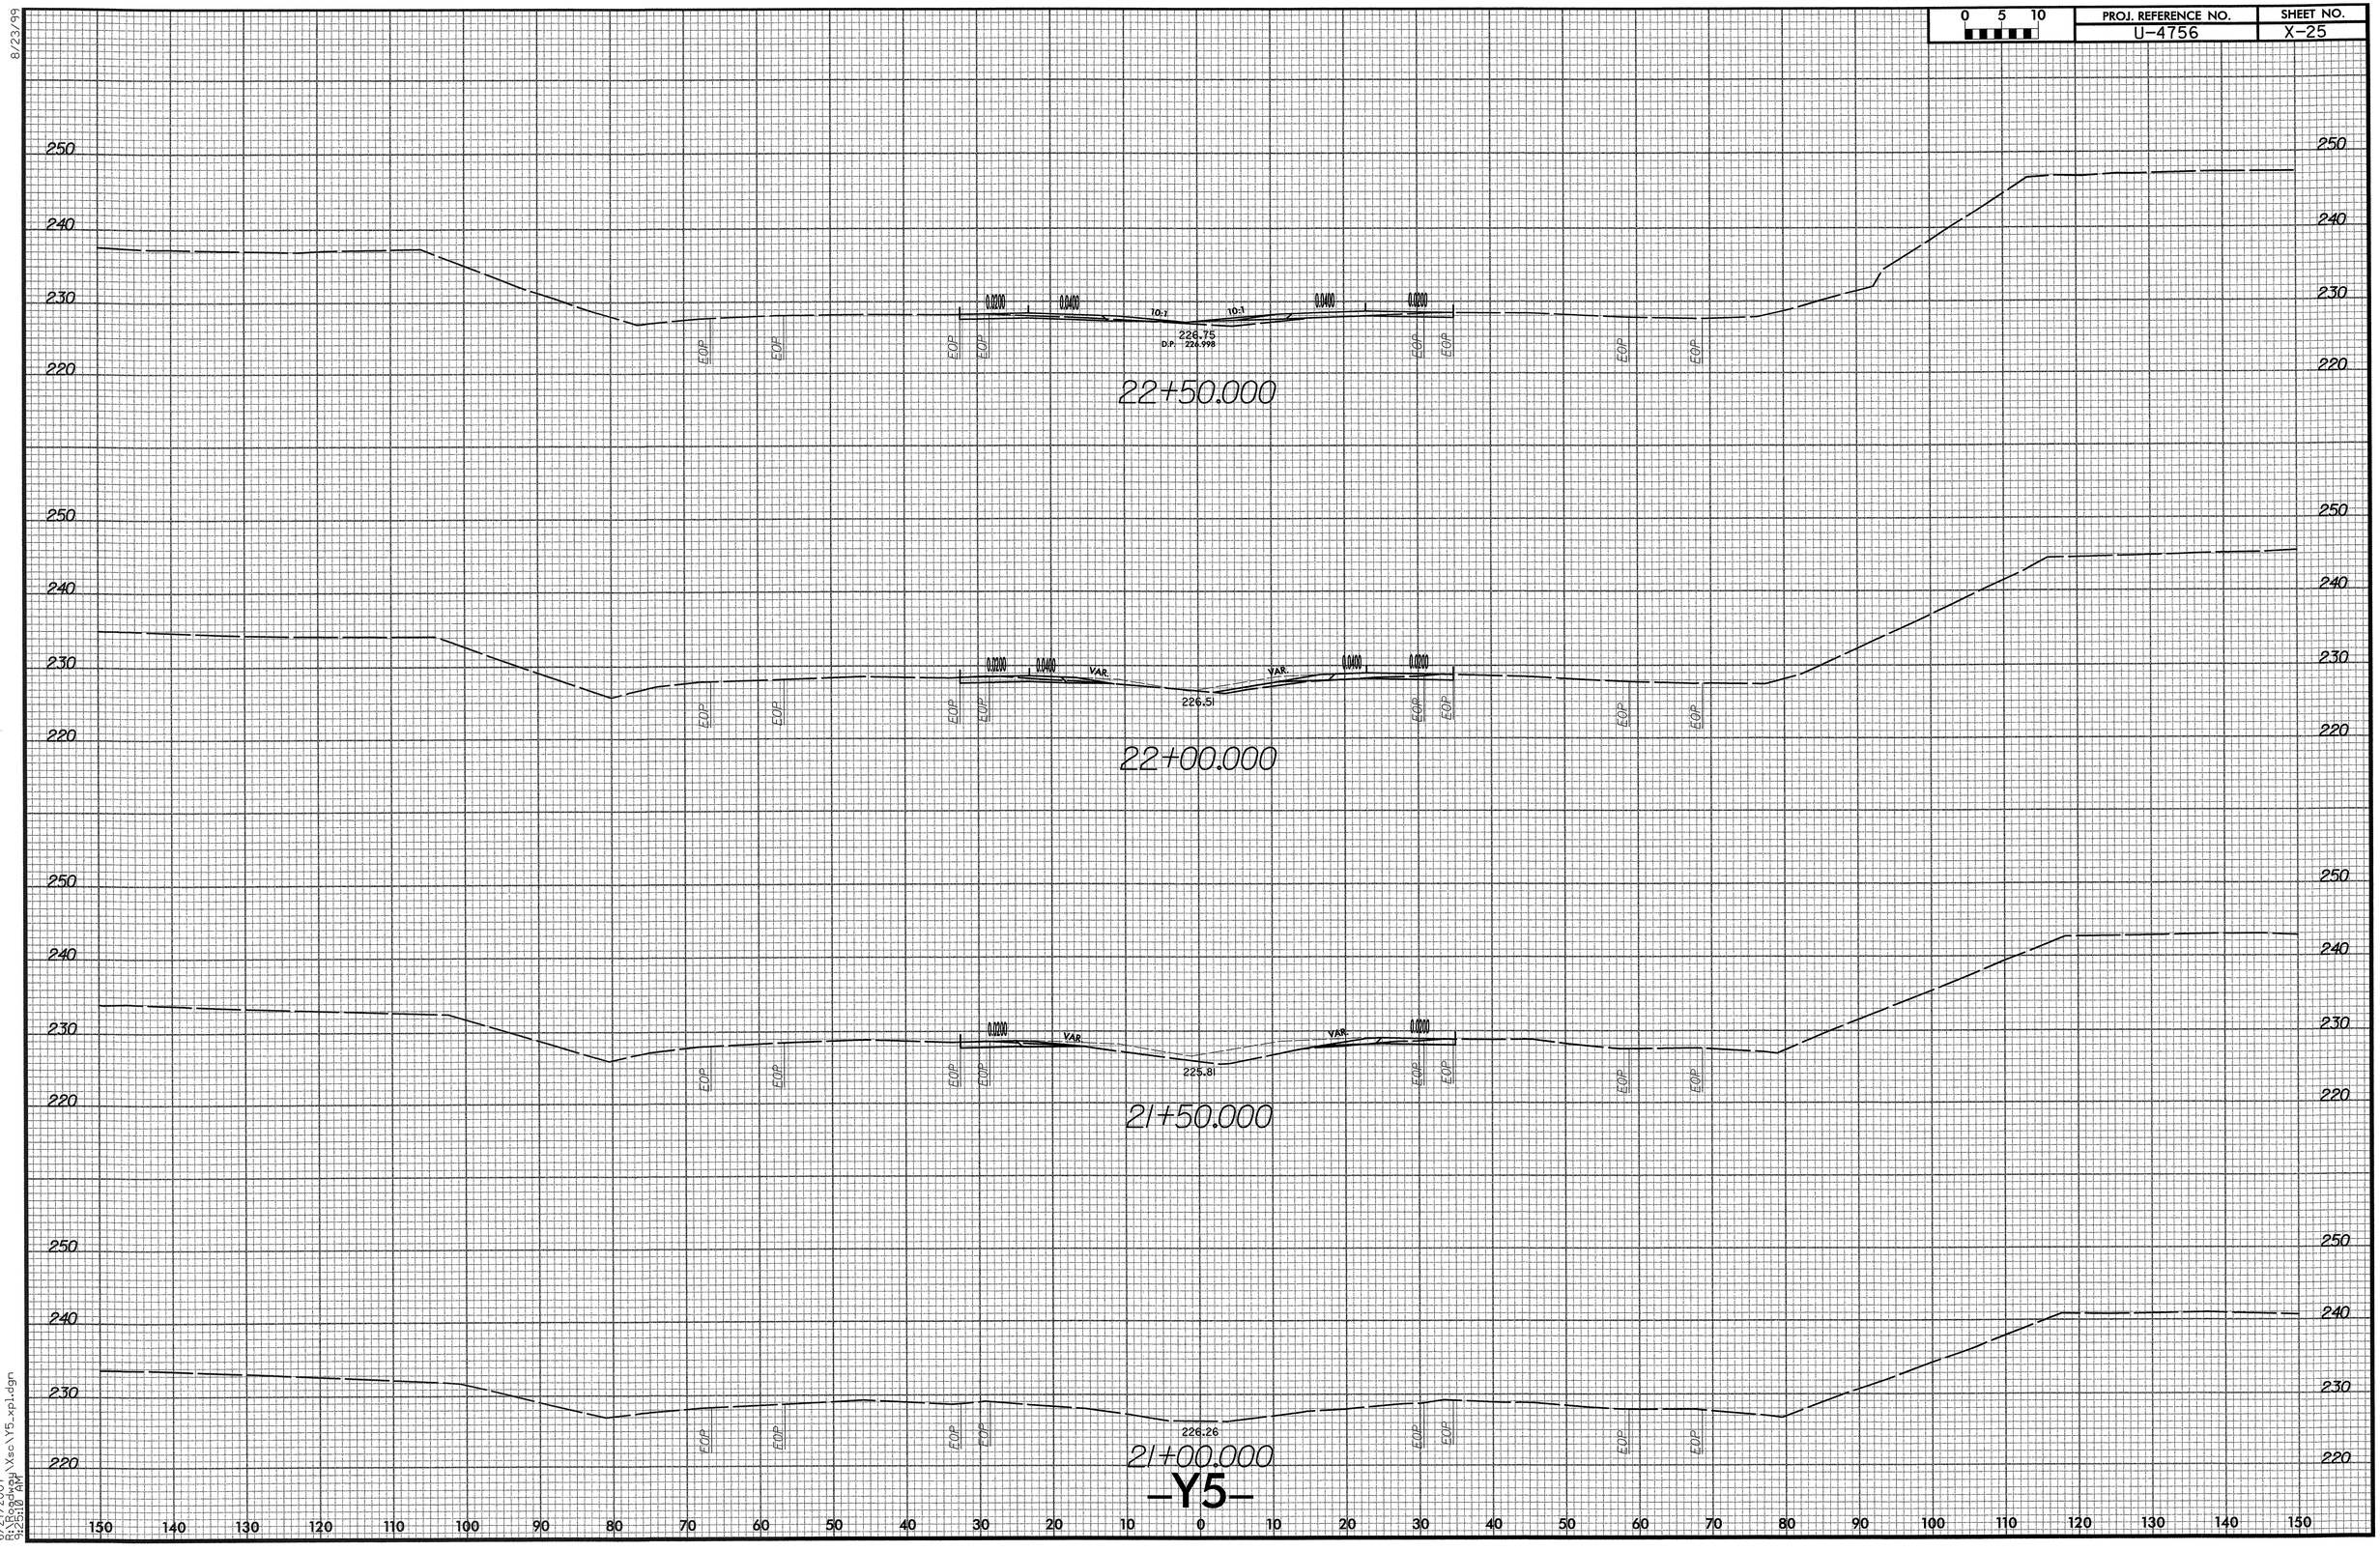

-Y5-

8/23/99

6/27/2007
R:\Roadway\Xsc\Y5_xpl.dgn
9:25:10 AM

PROJ. REFERENCE NO.	SHEET NO.
U-4756	X-26

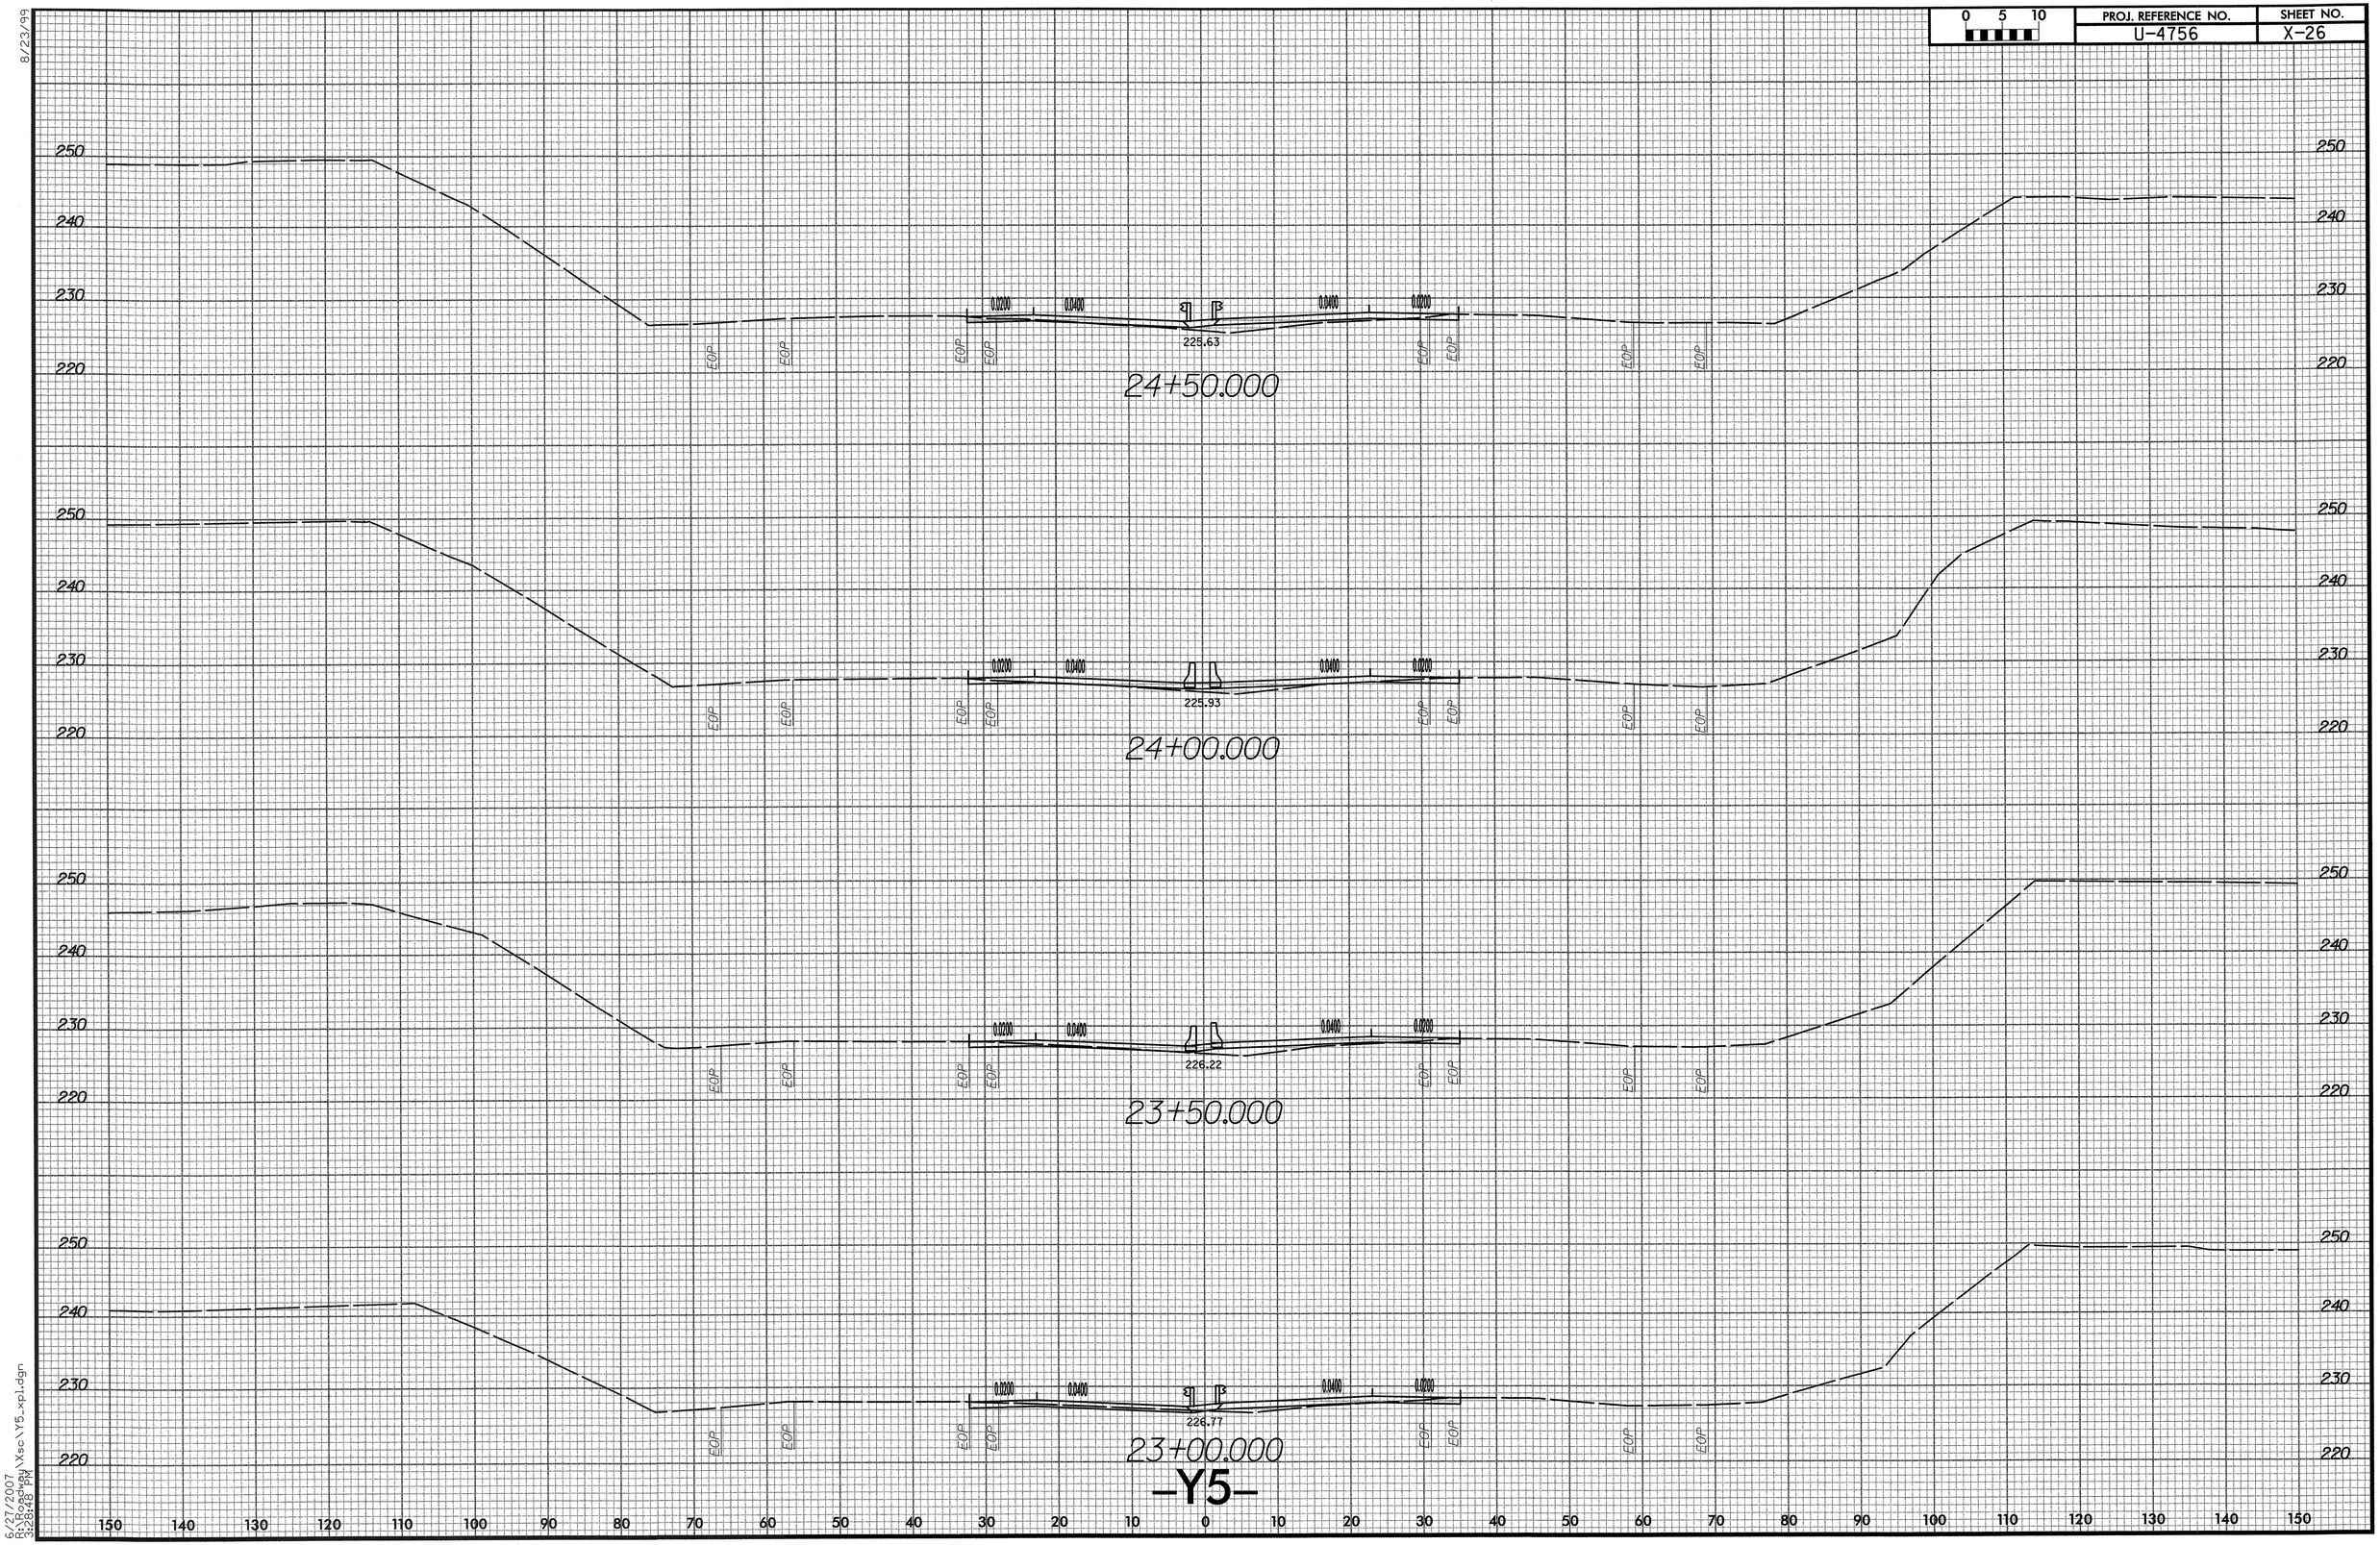

8/23/99

6/27/2007
R:\Roadway\Xsc\Y5_xpl.dgn
3:28:48 PM

0 5 10	PROJ. REFERENCE NO.	SHEET NO.
	U-4756	X-27

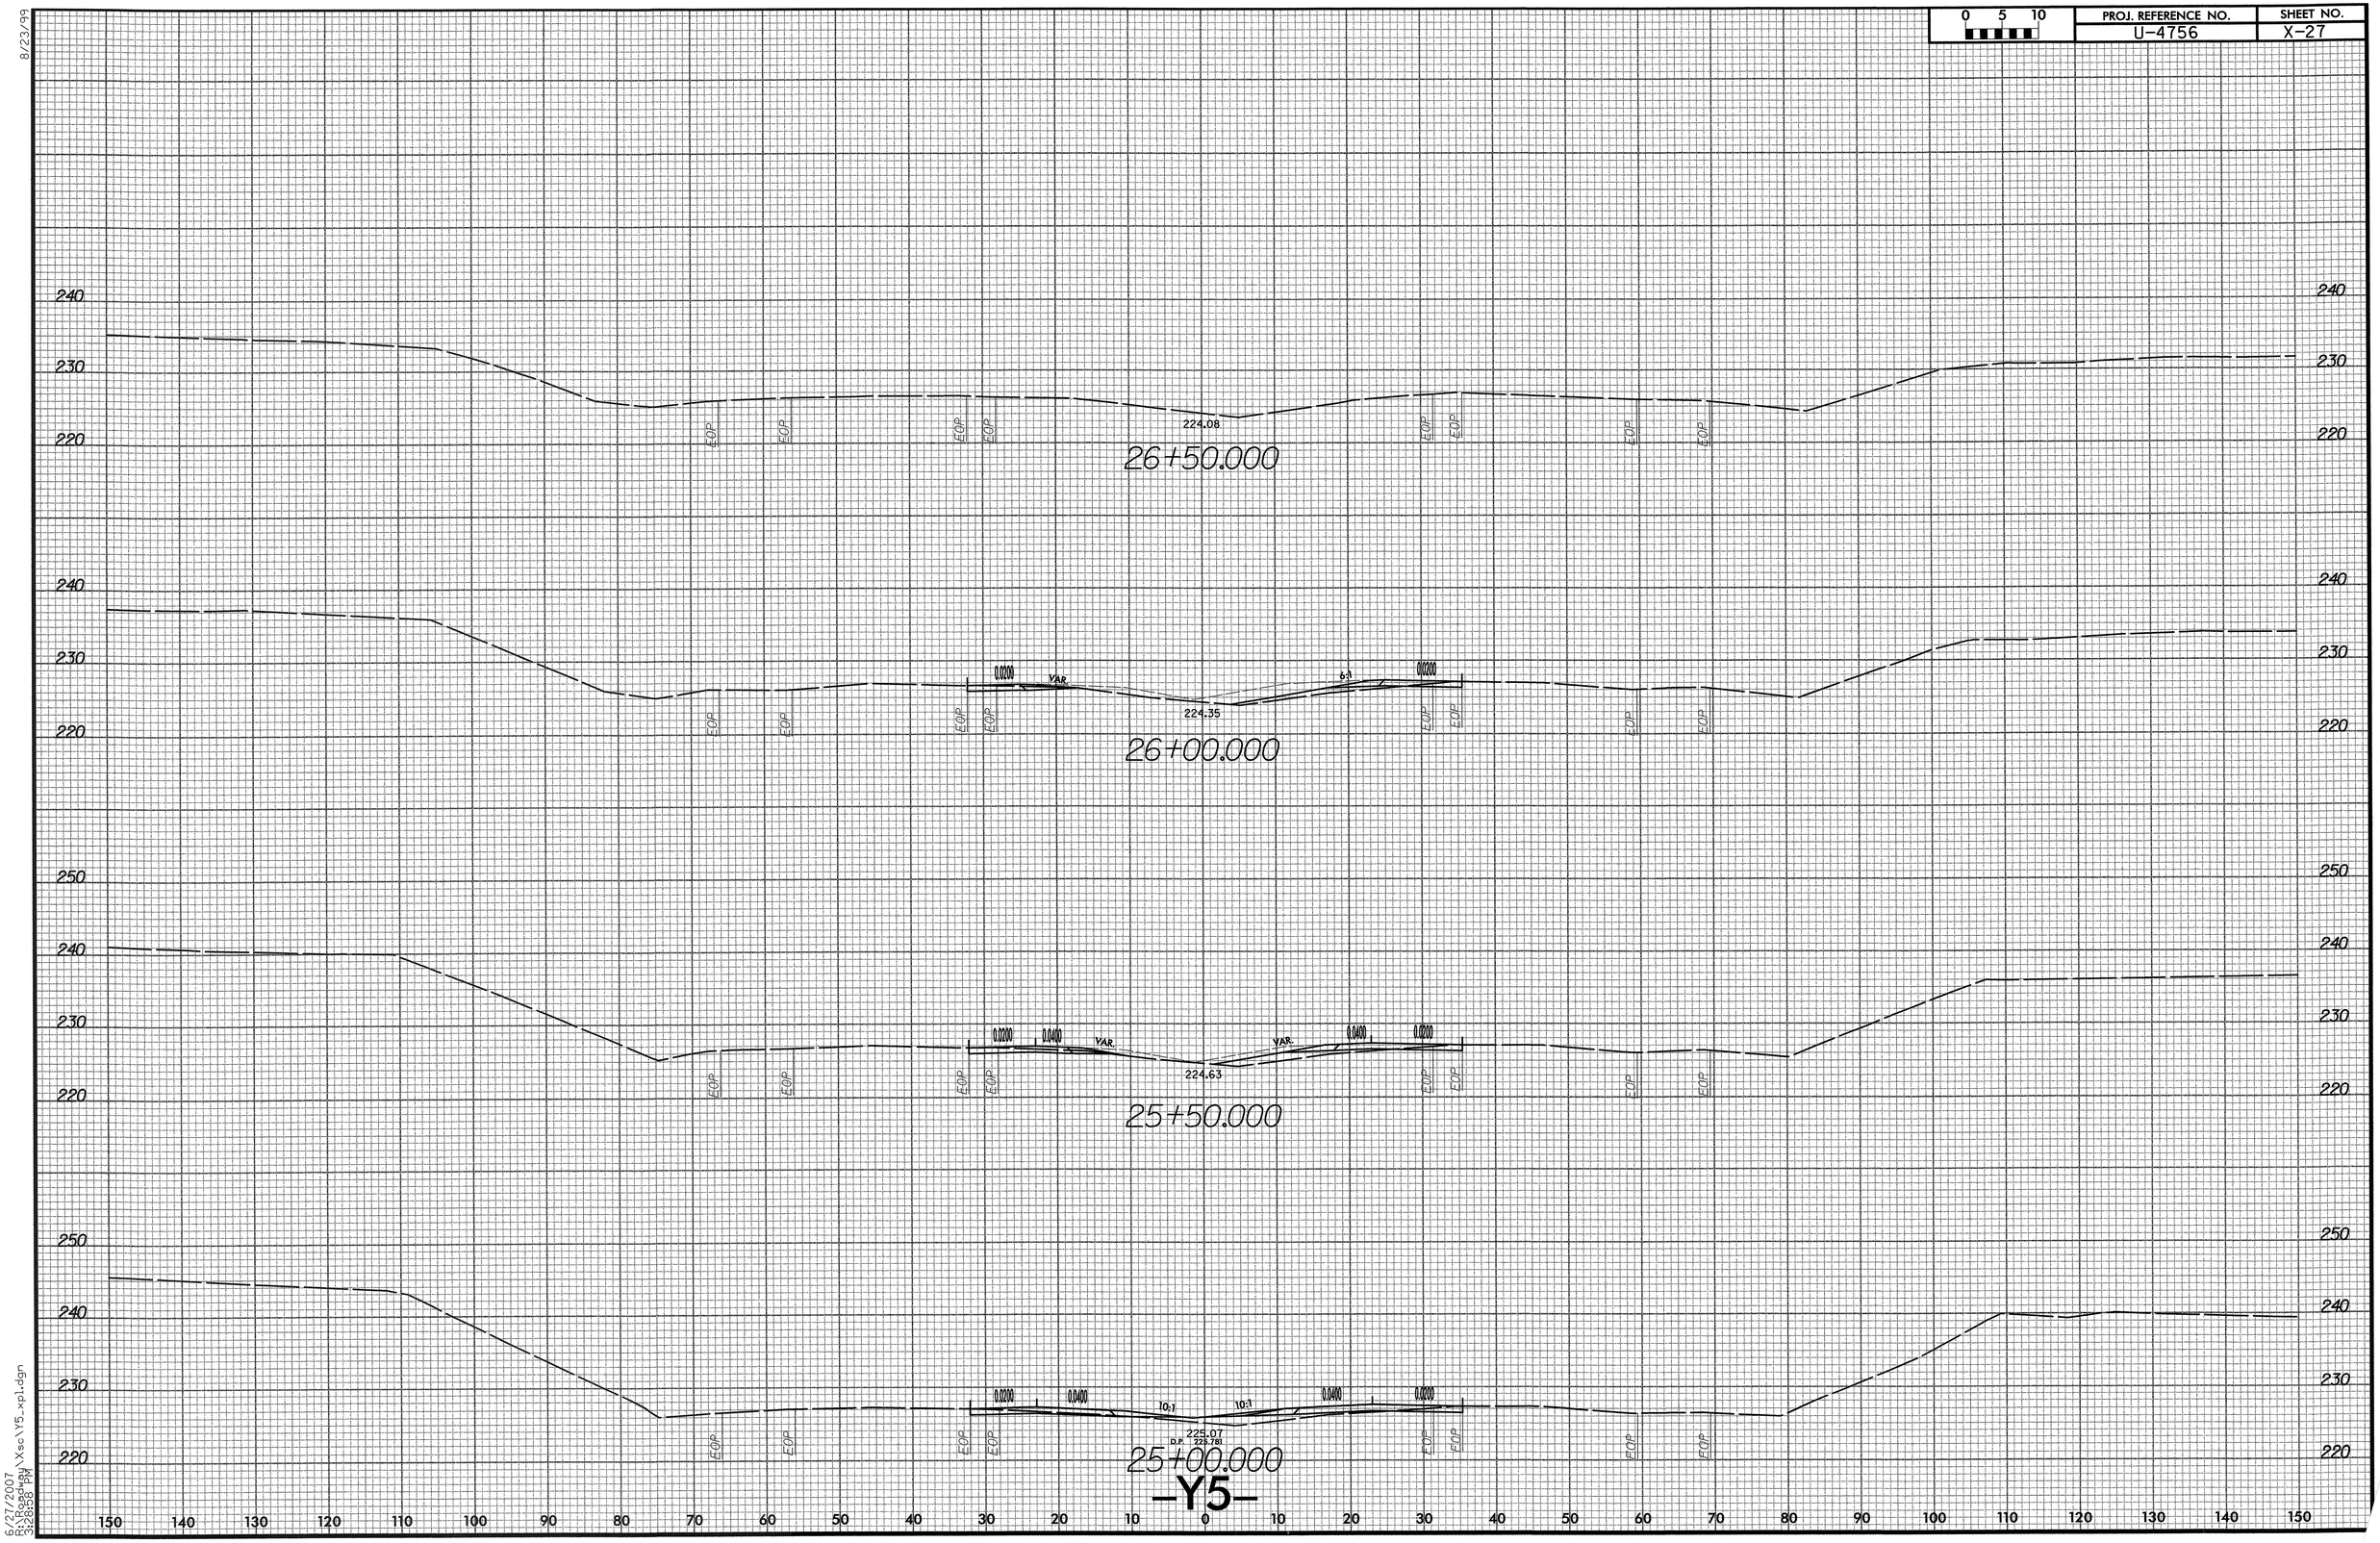

-Y5-

8/23/99

6/27/2007
R:\Roadway\Xsc\Y5_xpl.dgn
3:28:58 PM