STATE OF NORTH CAROLINA
DIVISION OF HIGHWAYS

CROSS-SECTION SUMMARY

PROJ. REFERENCE NO.	SHEET NO.
B-4018	X-1

Approximate quantities only. Unclassified excavation, fine grading, clearing and grubbing, and removal of existing pavement will be paid for at the lump sum price for "Grading".

NOTE: EMBANKMENT COLUMN DOES NOT INCLUDE BACKFILL FOR UNDERCUT

Station -L-	Uncl. Exc. (cu. yd.)	Embt (cu. yd.)
13+00.00	0	0
13+50.00	43	20
14+00.00	28	29
14+50.00	42	18
15+00.00	73	16
15+50.00	64	26
18+00.00	4	2
18+50.00	29	12

CROSS SECTION INDEX SHEET

LINE	STATION TO STATION		SHEET TO SHEET	
-L-	12+50.00	19+00.00	X-2	X-4

0 10	PROJ. REFERENCE NO.	SHEET NO.
	B-4018	X-2

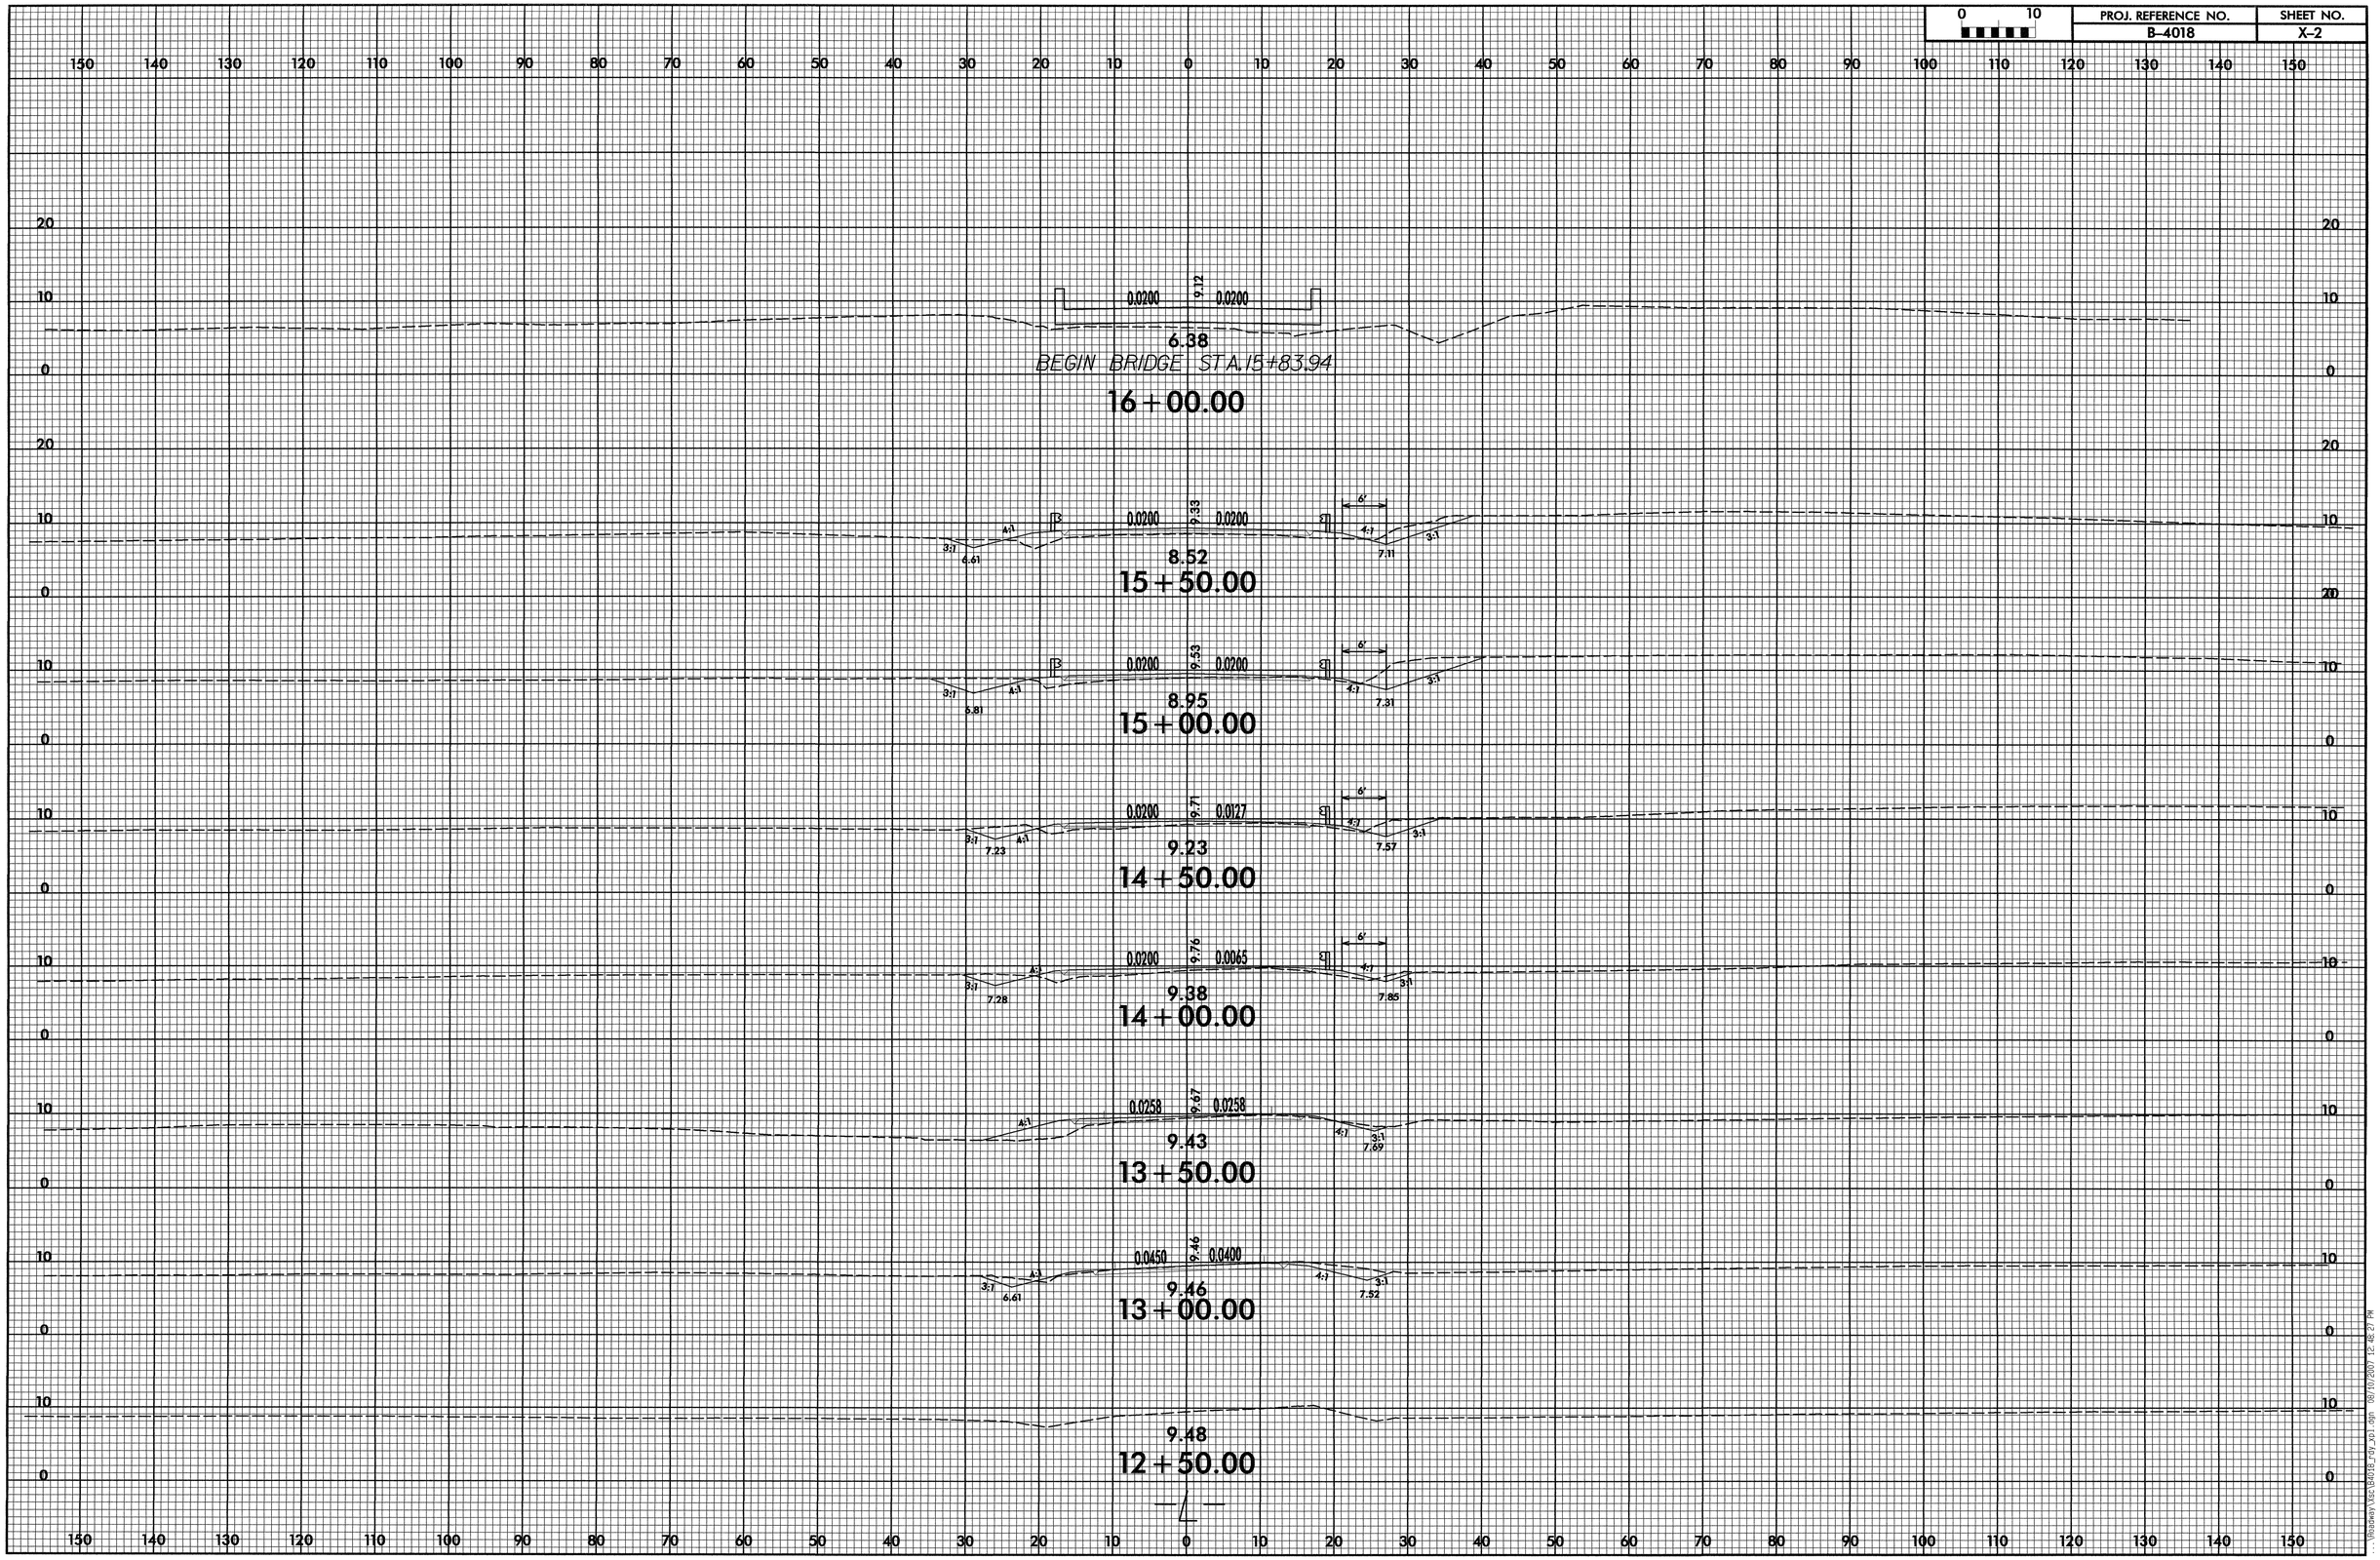

...\Roadway\Xsec\B4018_rdy_ex01.dgn 08/10/2007 12:46:27 PM

PROJ. REFERENCE NO.	SHEET NO.
B-4018	X-3

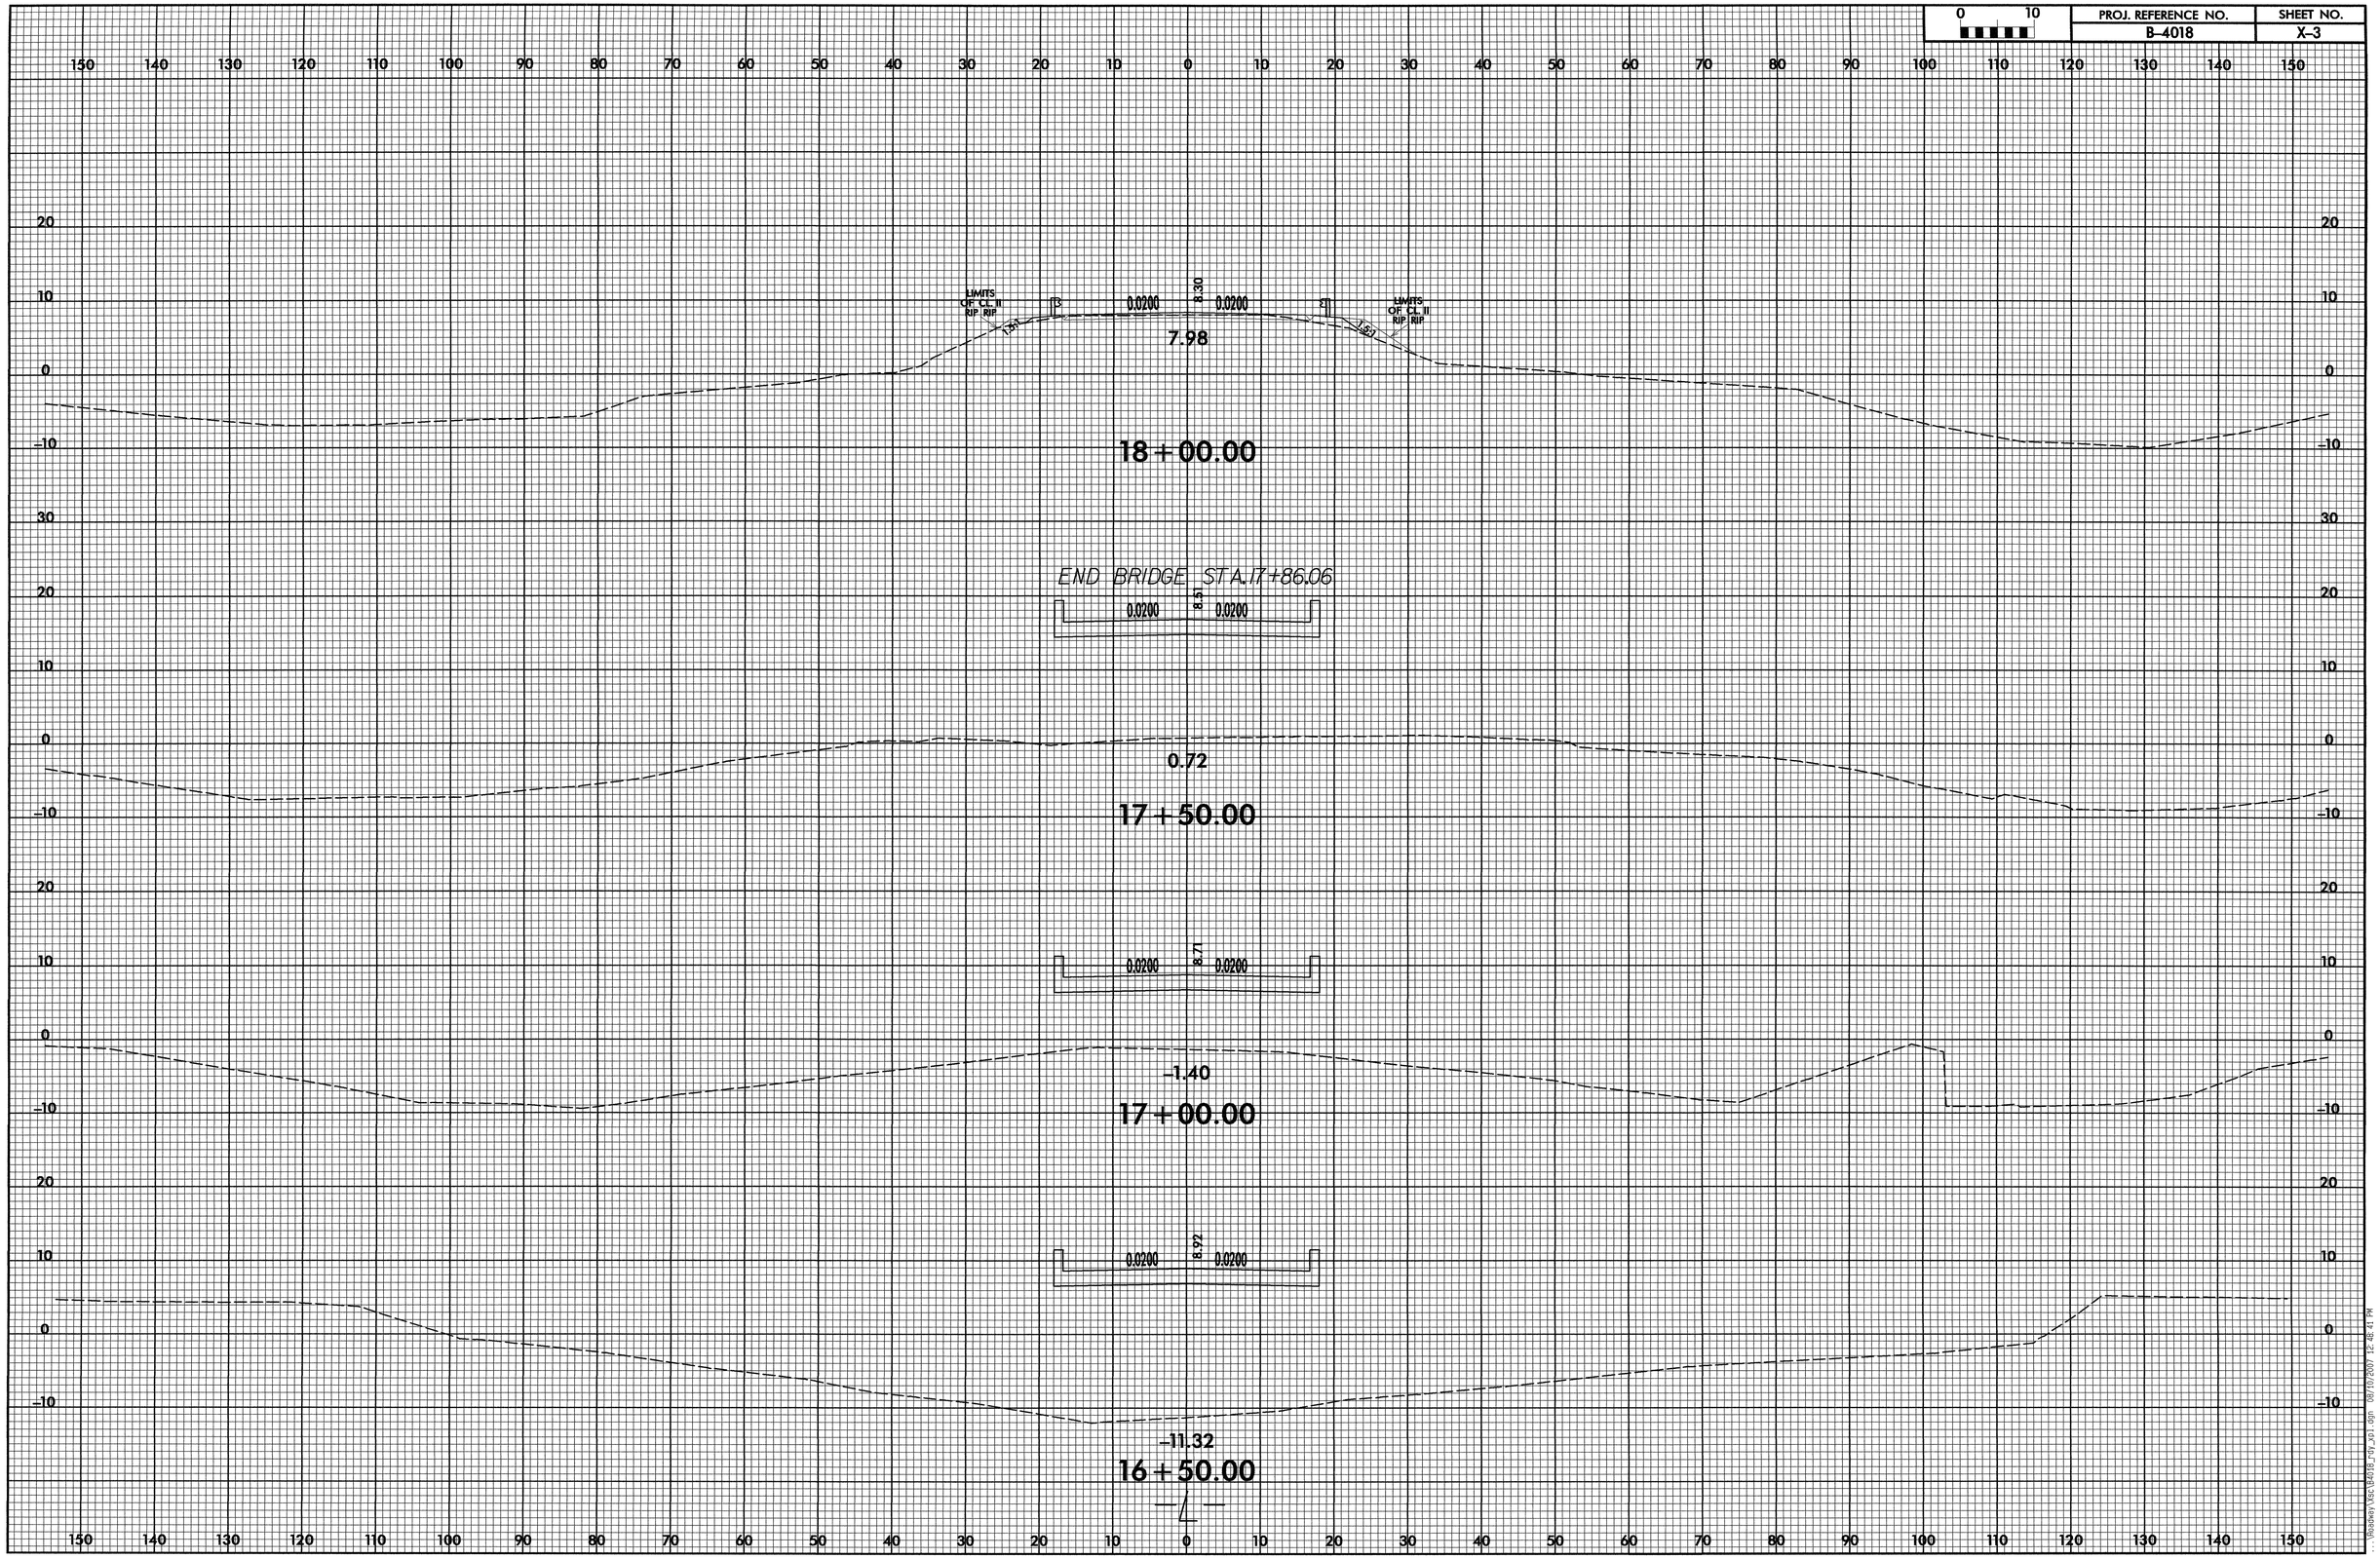

...\Roadway\X03\B4018_Fig_01.dgn 08/10/2007 12:46:41 PM
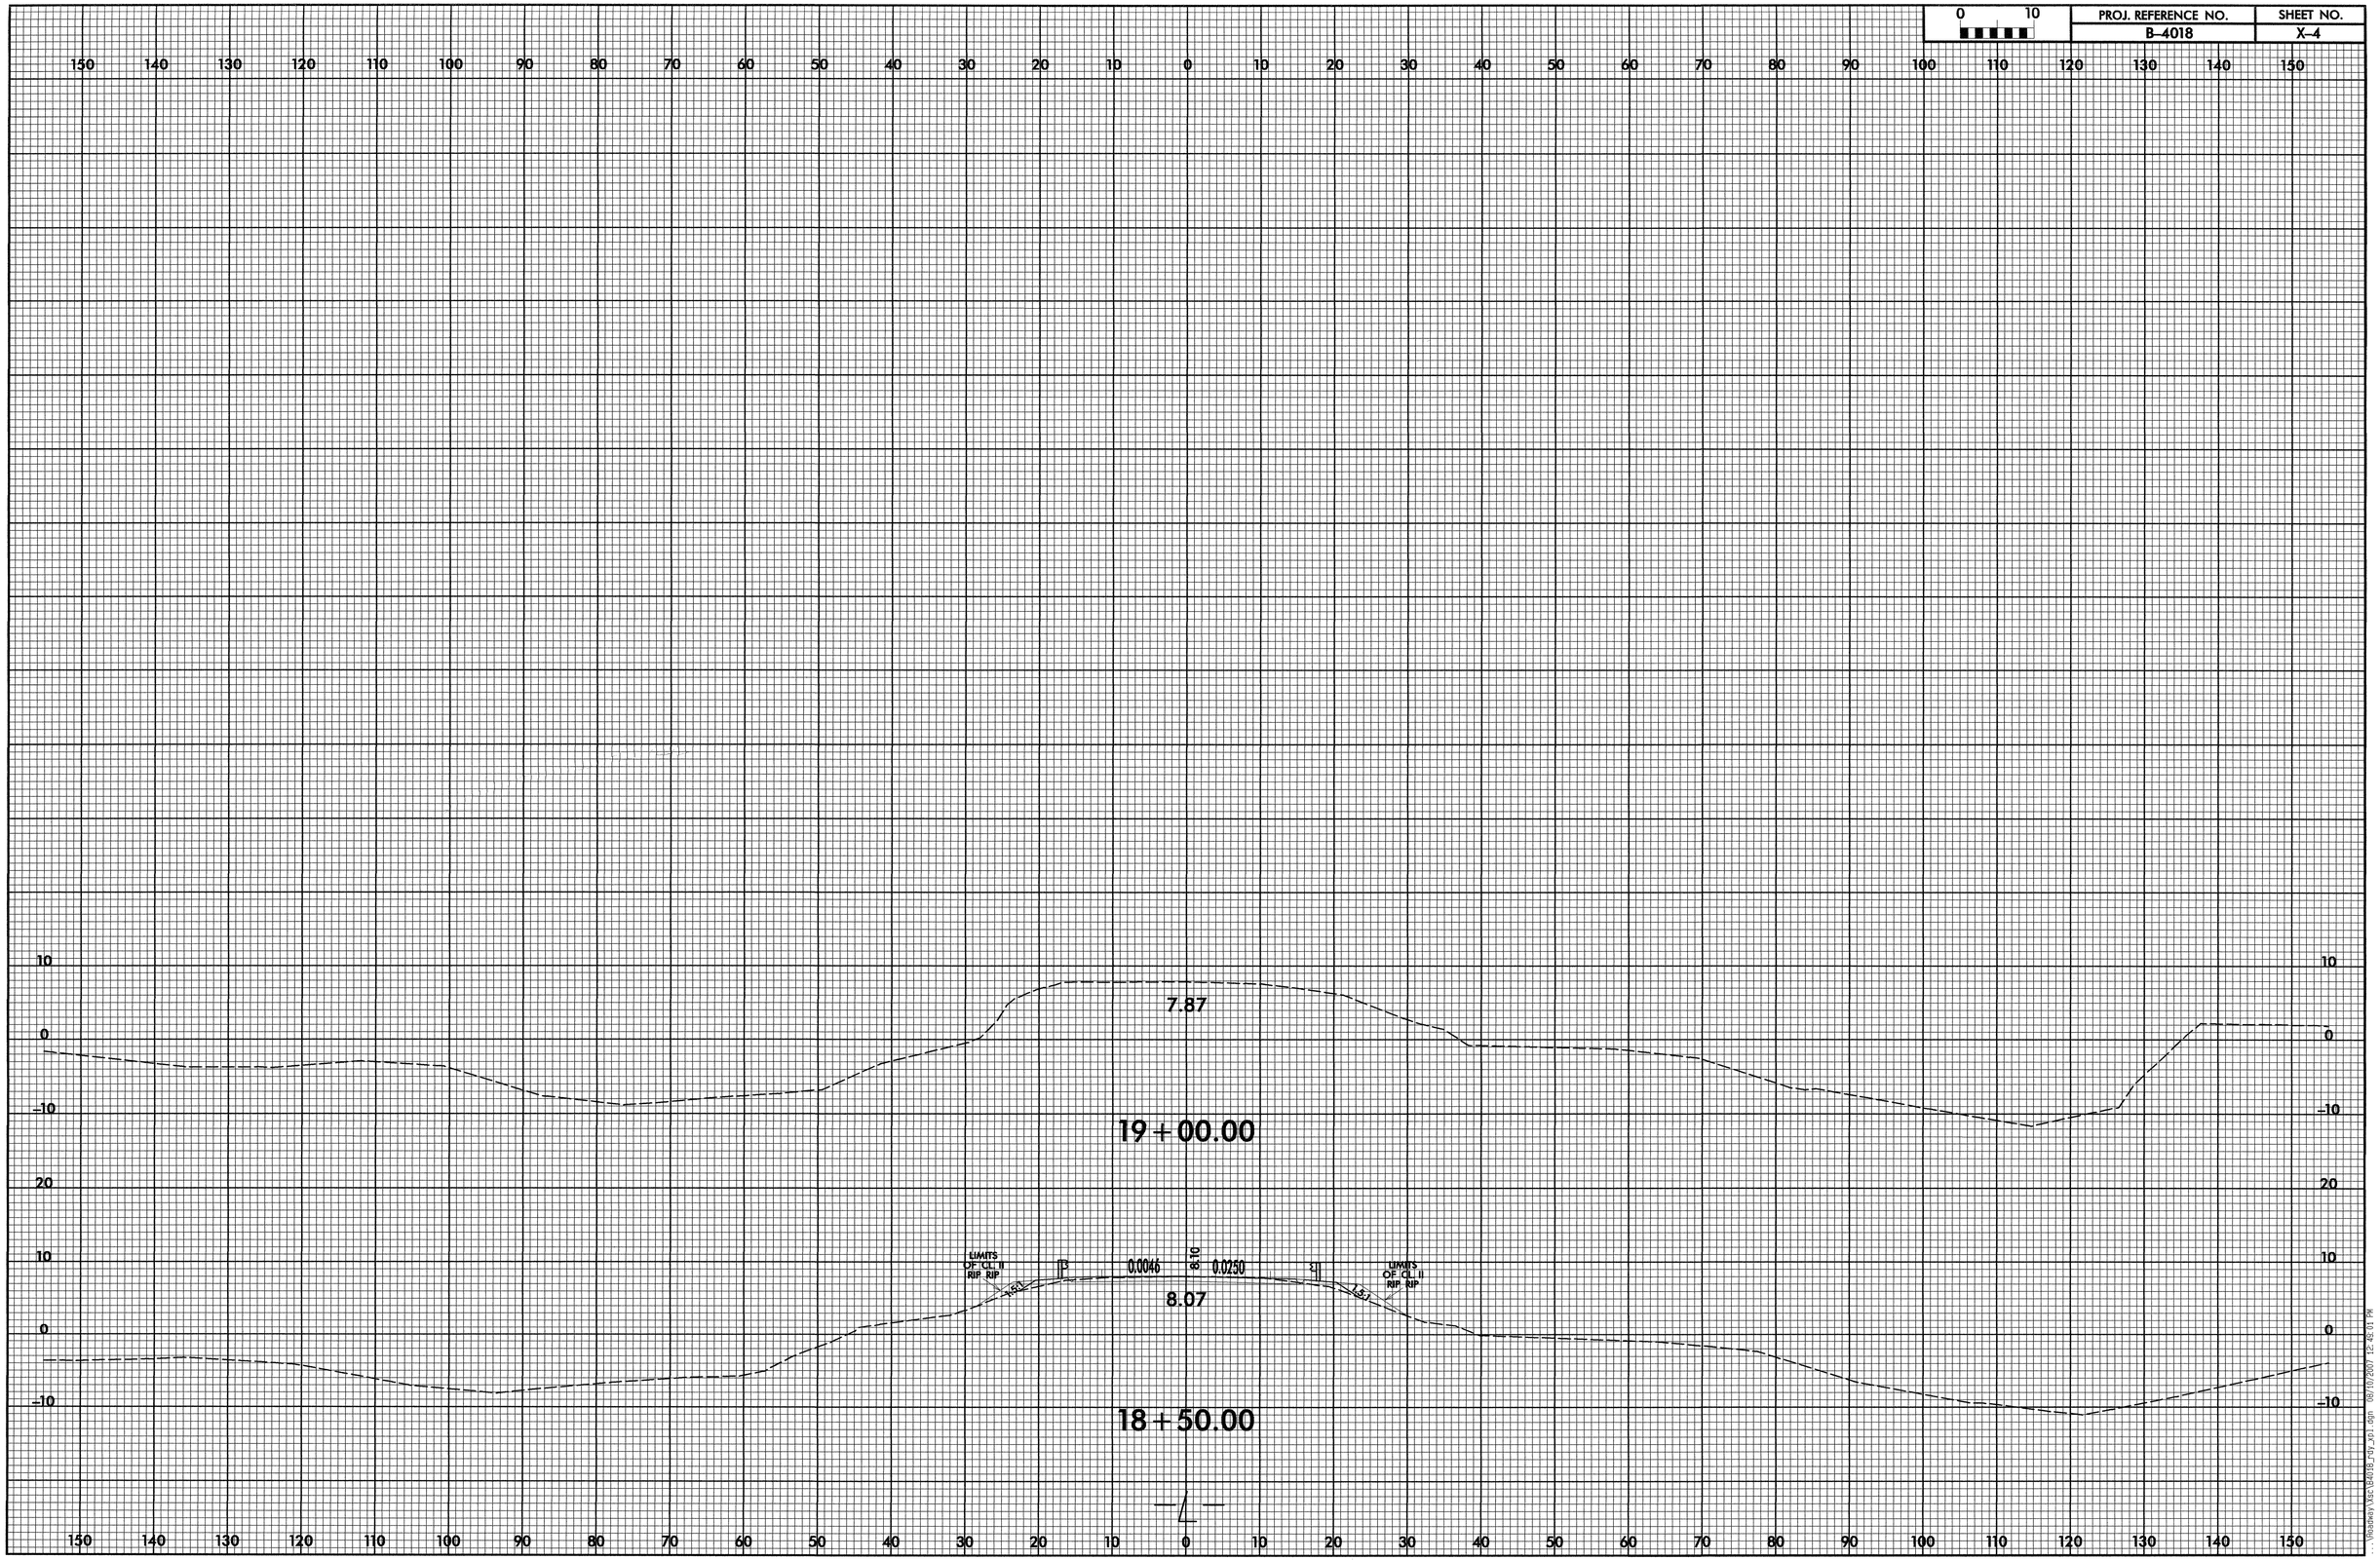
PROJ. REFERENCE NO.	SHEET NO.
B-4018	X-4