PROJ. REFERENCE NO.	SHEET NO.
B-4696	PM-1

FINAL PAV'T MARKING SCHEDULE

SYMBOL	DESCRIPTION	PAY ITEM QUANTITY BREAKDOWN		TOTAL QUANTITY	
	FINAL				
	PAVEMENT MARKINGS				
	POLYUREA (24") Highly Reflective Elements				
V2	WHITE STOPBAR	216	LF		
			TOTAL	216	LF
	POLYUREA (4") Highly Reflective Elements				
VA	WHITE EDGELINE	1427	LF		
VC	10 FT. WHITE SKIP	276	LF		
VD	2 FT. WHITE MINISKIP	95	LF		
VE	WHITE SOLID LANE LINE	1037	LF		
VI	YELLOW DOUBLE CENTER	3080	LF		
			TOTAL	5915	LF
	POLYUREA (8") Highly Reflective Elements				
VT	YELLOW DIAGONAL	50	LF		
VV	WHITE CROSSWALK LINE	590	LF		
			TOTAL	640	LF
	POLYUREA PAVEMENT MARKING CHARACTER Highly Reflective Elements				
WI	ALPHANUMERIC	8	EA		
			TOTAL	8	EA
	POLYUREA PAVEMENT MARKING SYMBOL Highly Reflective Elements				
WA	LEFT TURN ARROW	9	EA		
WB	RIGHT TURN ARROW	5	EA		
WC	STRAIGHT ARROW	6	EA		
WD	COMBO STRAIGHT/LEFT	3	EA		
WE	COMBO STRAIGHT/RIGHT	5	EA		
			TOTAL	28	EA
	MARKERS				
	PERMANENT RAISED PAVEMENT MARKERS				
MA	YELLOW & YELLOW	5	EA		
MB	CRYSTAL & RED	14	EA		
			TOTAL	19	EA
	SNOWPLOWABLE RAISED PAVEMENT MARKERS				
ME	YELLOW & YELLOW	33	EA		
MF	CRYSTAL & RED	65	EA		
			TOTAL	98	EA

APPROVED:_____ DATE:_____

NORTH CAROLINA PROFESSIONAL SEAL 028380 ENGINEER JOSEPH ISHAK

Jan 2, 2007

FINAL PAV'T MARKING SCHEDULE

SCALE:	NONE
DATE:	Dec.2006
DWG. BY:	MHS
DESIGN BY:	MHS
REVIEWED BY:	HAL

DIVISION OF HIGHWAYS TRAFFIC ENGINEERING BRANCH PAVEMENT MARKING UNIT

REVISIONS

CADD FILE

02-JAN-2007 11:25
\\dot\dfsroot0\projstore\nsproj\tipprojects-b\b4696\traffic\trafficcontrol\tcp\tcp&pm\b4696_tc_btcp.dgn
haldwandos AT WZTC224250

PROJ. REFERENCE NO.	SHEET NO.
B-4696	PM-2

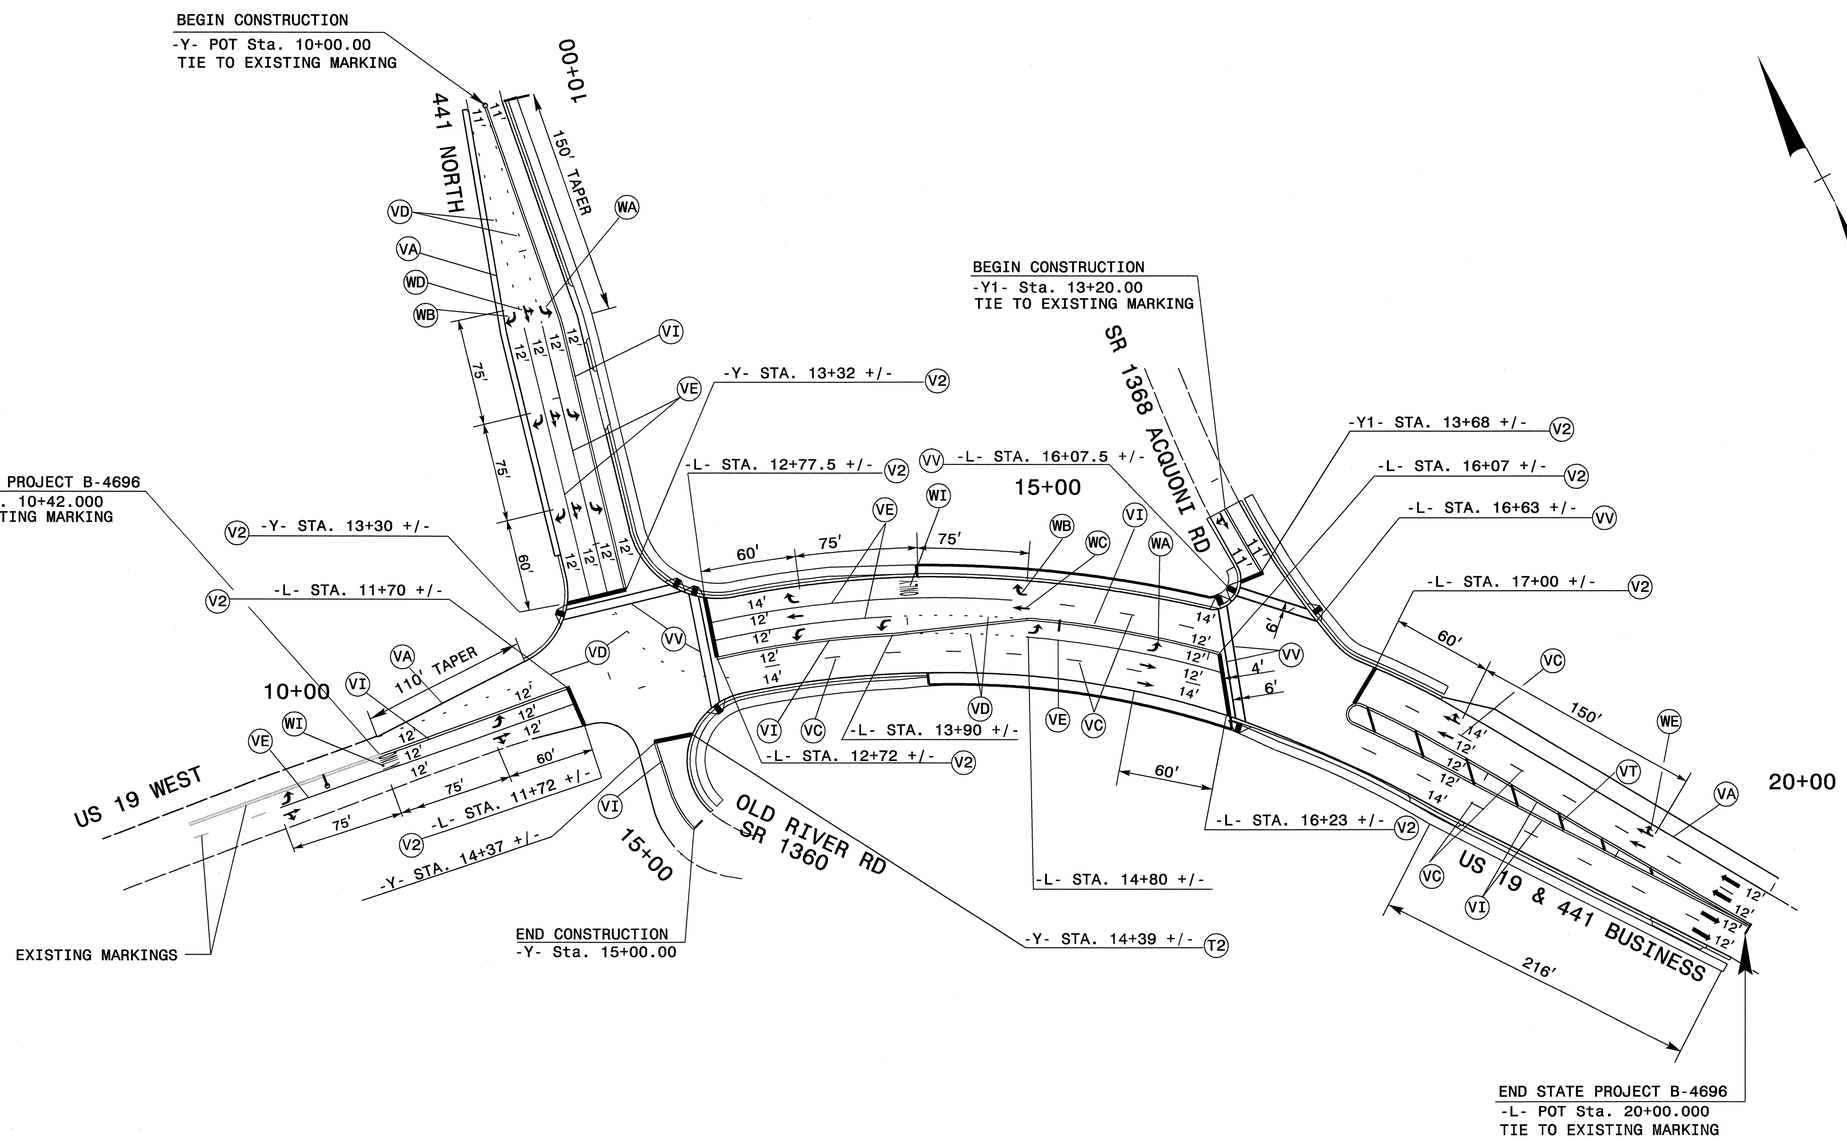

ALL FINAL PAVEMENT MARKINGS, SYMBOLS, AND CHARACTERS ARE POLYUREA.
SEE SHEET PM-1 FOR FINAL PAVEMENT MARKING SCHEDULE.

APPROVED: _____ DATE: _____

NORTH CAROLINA PROFESSIONAL SEAL 028380 ENGINEER JOSEPH ISHAK

FINAL PAV'T MARKING PLAN

SCALE:	NONE
DATE:	Dec.2006
DWG. BY:	MHS
DESIGN BY:	MHS
REVIEWED BY:	HAL

DIVISION OF HIGHWAYS TRAFFIC ENGINEERING BRANCH PAVEMENT MARKING UNIT

REVISIONS	
5/03	
CADD FILE	

02-JAN-2007 11:25
\\dot\dfsroot01\projstore\nsproj\tipprojects-b\b4696\traffic\trafficontrol\tcp\tcp&pm\b4696_tc_btcp.dgn
ndawandos AT WZTC224250