PROJECT REFERENCE NO.	SHEET NO.
B-4330	U0-1

UTILITIES BY OTHERS

NOTE:
ALL PROPOSED UTILITY WORK SHOWN ON THIS SHEET WILL BE DONE BY OTHERS

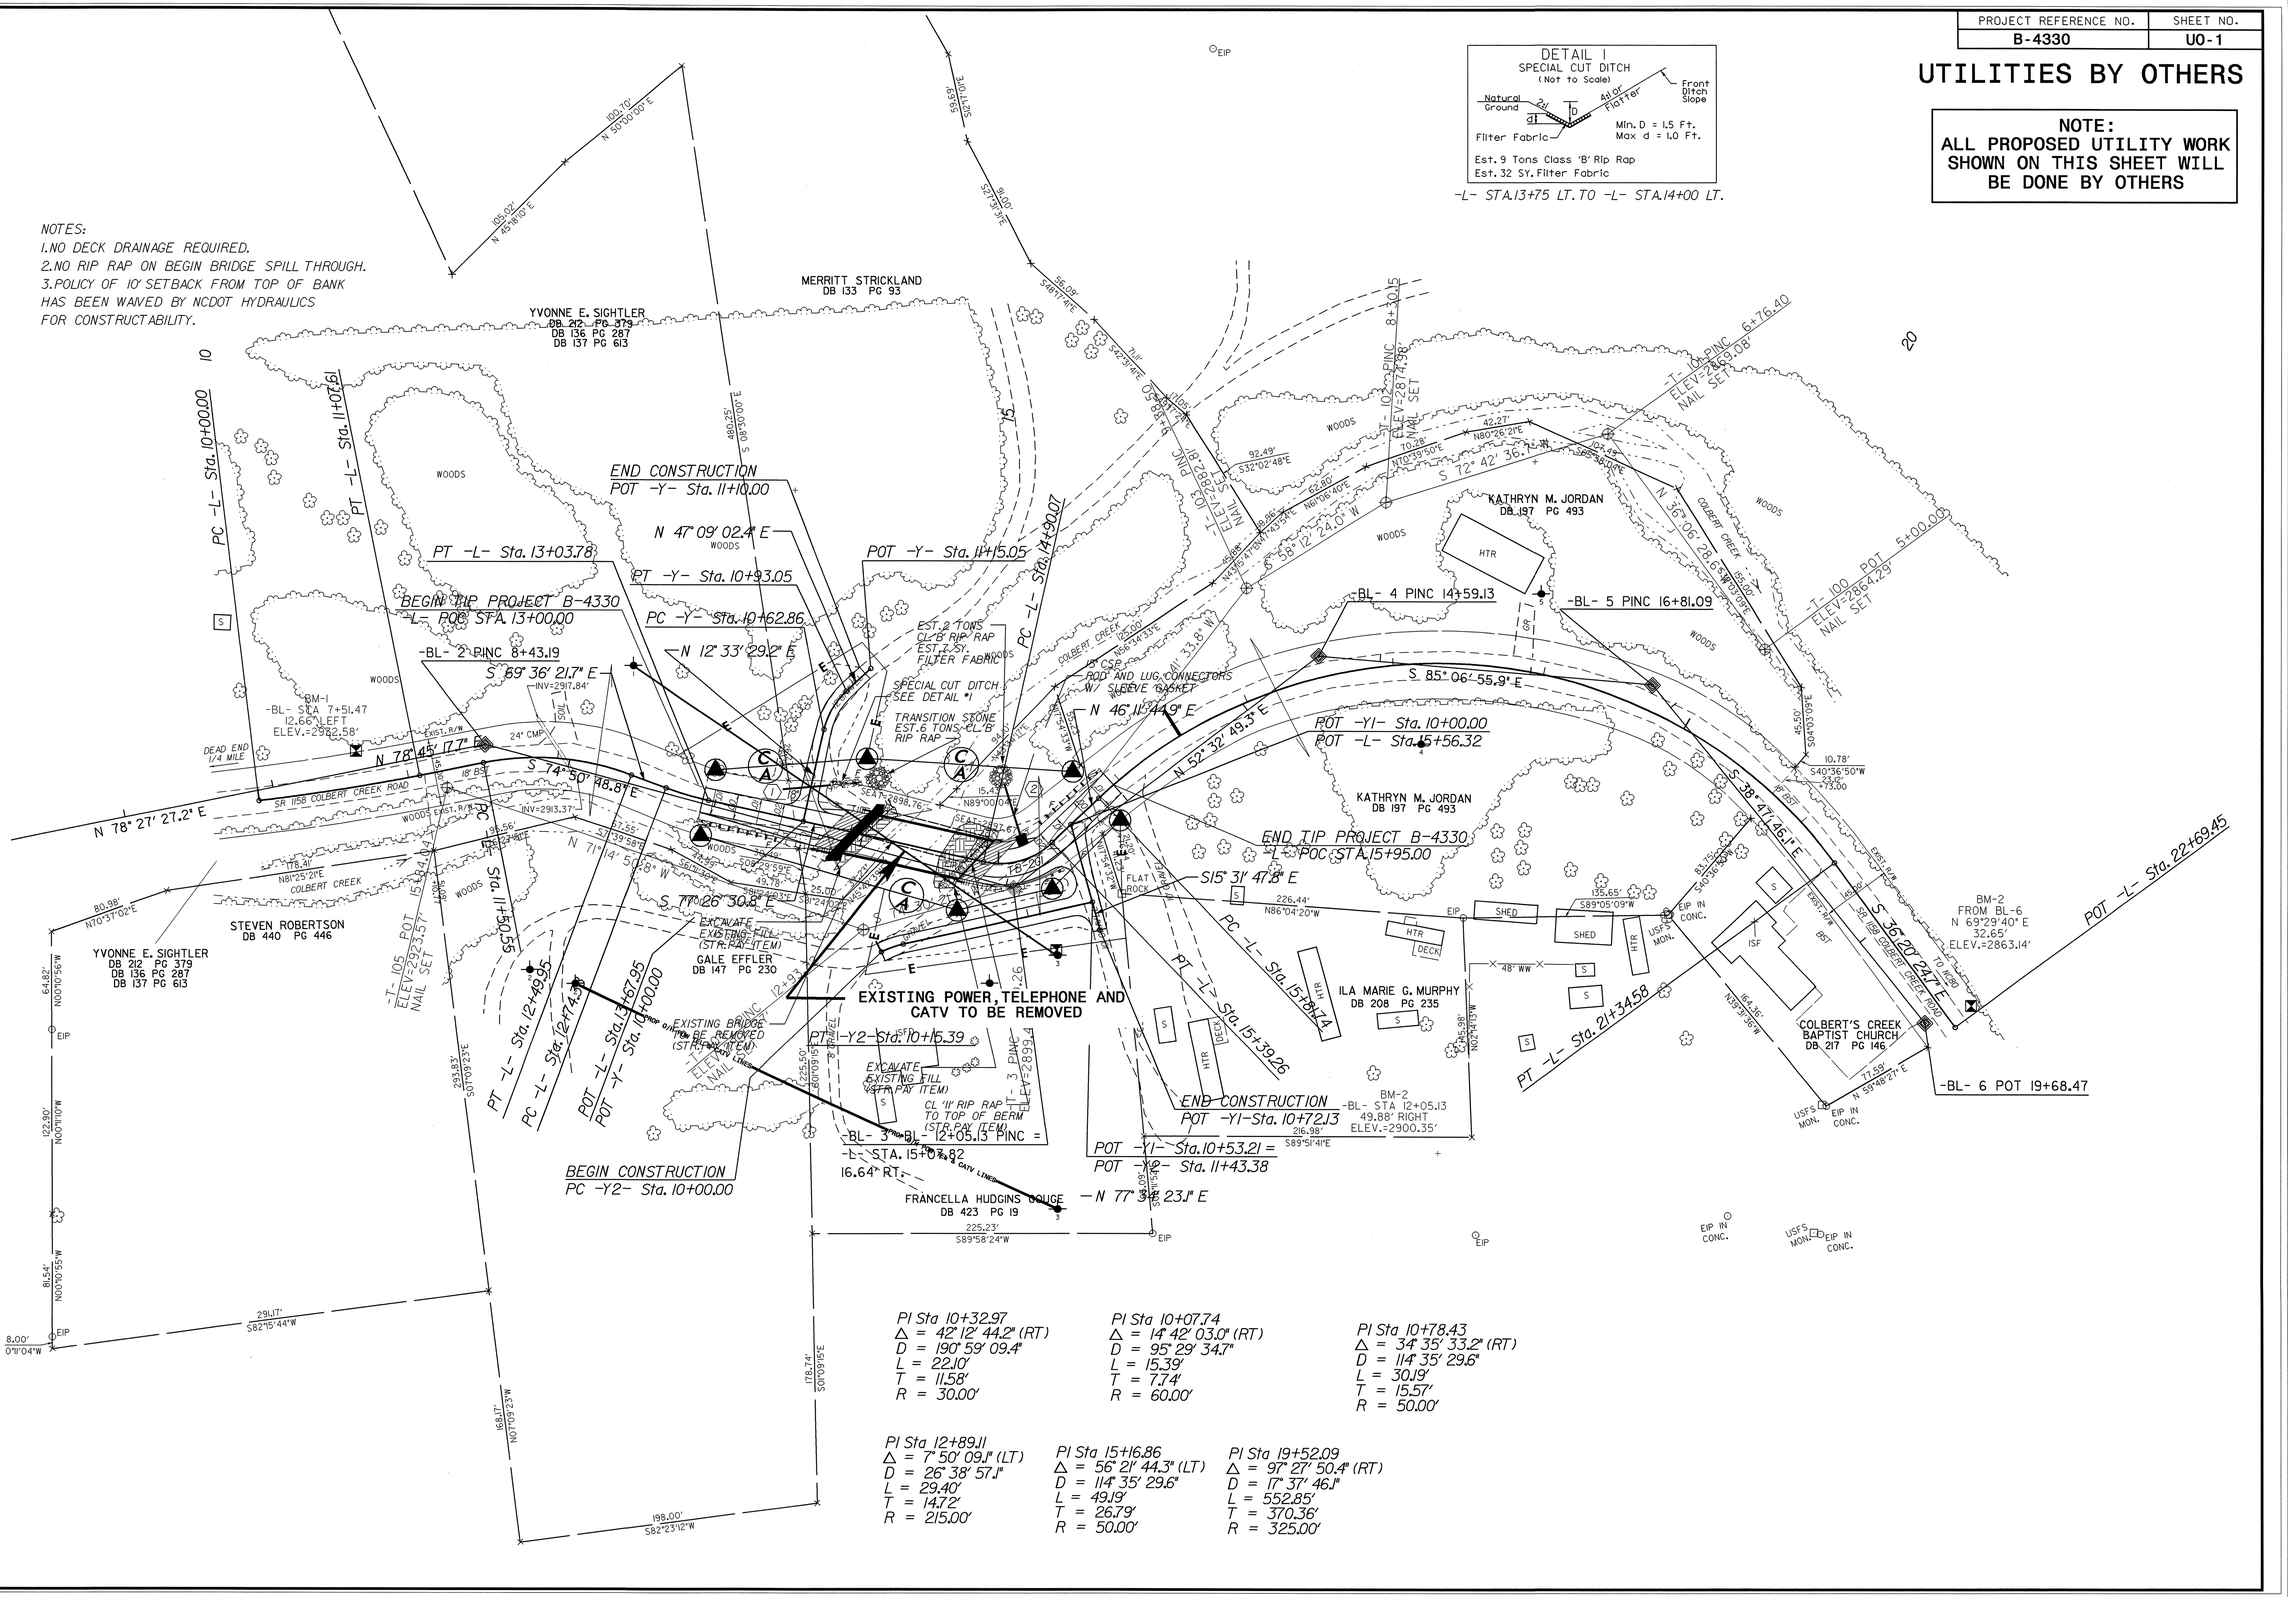

5/14/99

12-OCT-2007 09:57
r:\utilities\roll\proj\b-4330_rdy_put_uo.dgn
USERNAME = s