PROJ. REFERENCE NO.	SHEET NO.
B-4131	X-1

STATE OF NORTH CAROLINA
DIVISION OF HIGHWAYS

CROSS-SECTION SUMMARY

NOTE: EMBANKMENT COLUMN DOES NOT INCLUDE BACKFILL FOR UNDERCUT

Approximate quantities only. Unclassified excavation, fine grading, clearing and grubbing, breaking of existing pavement and removal of existing pavement will be paid for at the lump sum price for "Grading".

Station L (Detour)	Uncl. Exc. (cu. yd.)	Embt (cu. yd.)	Station L	Uncl. Exc. (cu. yd.)	Embt (cu. yd.)
10+10.00	0	0	15+50.00	0	0
10+50.00	6	0	16+00.00	0	268
11+00.00	18	1	16+50.00	0	467
11+50.00	28	1	17+00.00	4	345
12+00.00	26	7	17+50.00	12	236
12+50.00	20	16	18+00.00	27	114
13+00.00	20	45	18+50.00	50	33
13+50.00	15	96	19+00.00	72	18
14+00.00	7	267	19+50.00	44	9
14+50.00	0	480	20+00.00	3	0
14+85.00	0	383	20+50.00	0	0
15+10.00	0	137	20+65.00	0	0

Station L (Detour)	Uncl. Exc. (cu. yd.)	Embt (cu. yd.)	Station L (Det Rem)	Uncl. Exc. (cu. yd.)	Embt (cu. yd.)
15+50.00	0	0	10+10.00	0	0
16+00.00	0	361	10+50.00	0	1
16+50.00	0	551	11+00.00	0	1
17+00.00	0	257	11+50.00	9	4
17+50.00	1	113	12+00.00	21	9
18+00.00	25	47	12+50.00	42	8
18+50.00	37	3	13+00.00	80	7
19+00.00	18	3	13+50.00	125	11
19+50.00	11	2	14+00.00	267	13
20+00.00	12	0	14+50.00	470	6
20+50.00	12	0	14+75.00	278	0
20+65.00	2	0	15+00.00	139	0

Station Dr (Detour)	Uncl. Exc. (cu. yd.)	Embt (cu. yd.)	Station L (Det Rem)	Uncl. Exc. (cu. yd.)	Embt (cu. yd.)
10+55.00	0	0	15+50.00	0	0
10+75.00	0	82	16+00.00	319	0
11+00.00	0	158	16+50.00	493	1
11+45.00	0	101	17+00.00	234	19
			17+50.00	96	41
			18+00.00	52	36
			18+50.00	25	19
			19+00.00	15	7
			19+50.00	7	9
			20+00.00	0	10
			20+50.00	0	3
			20+65.00	0	0

Station L	Uncl. Exc. (cu. yd.)	Embt (cu. yd.)
10+10.00	0	0
10+50.00	0	0
11+00.00	0	0
11+50.00	0	0
12+00.00	0	0
12+50.00	3	0
13+00.00	147	0
13+50.00	202	16
14+00.00	65	109
14+50.00	8	261
15+00.00	0	167

Station Dr (Remove)	Uncl. Exc. (cu. yd.)	Embt (cu. yd.)
10+20.00	0	0
10+50.00	80	0
11+00.00	224	0
11+45.00	82	0

8/23/99

0 5 10	PROJ. REFERENCE NO.	SHEET NO.
	B-4131	X-2

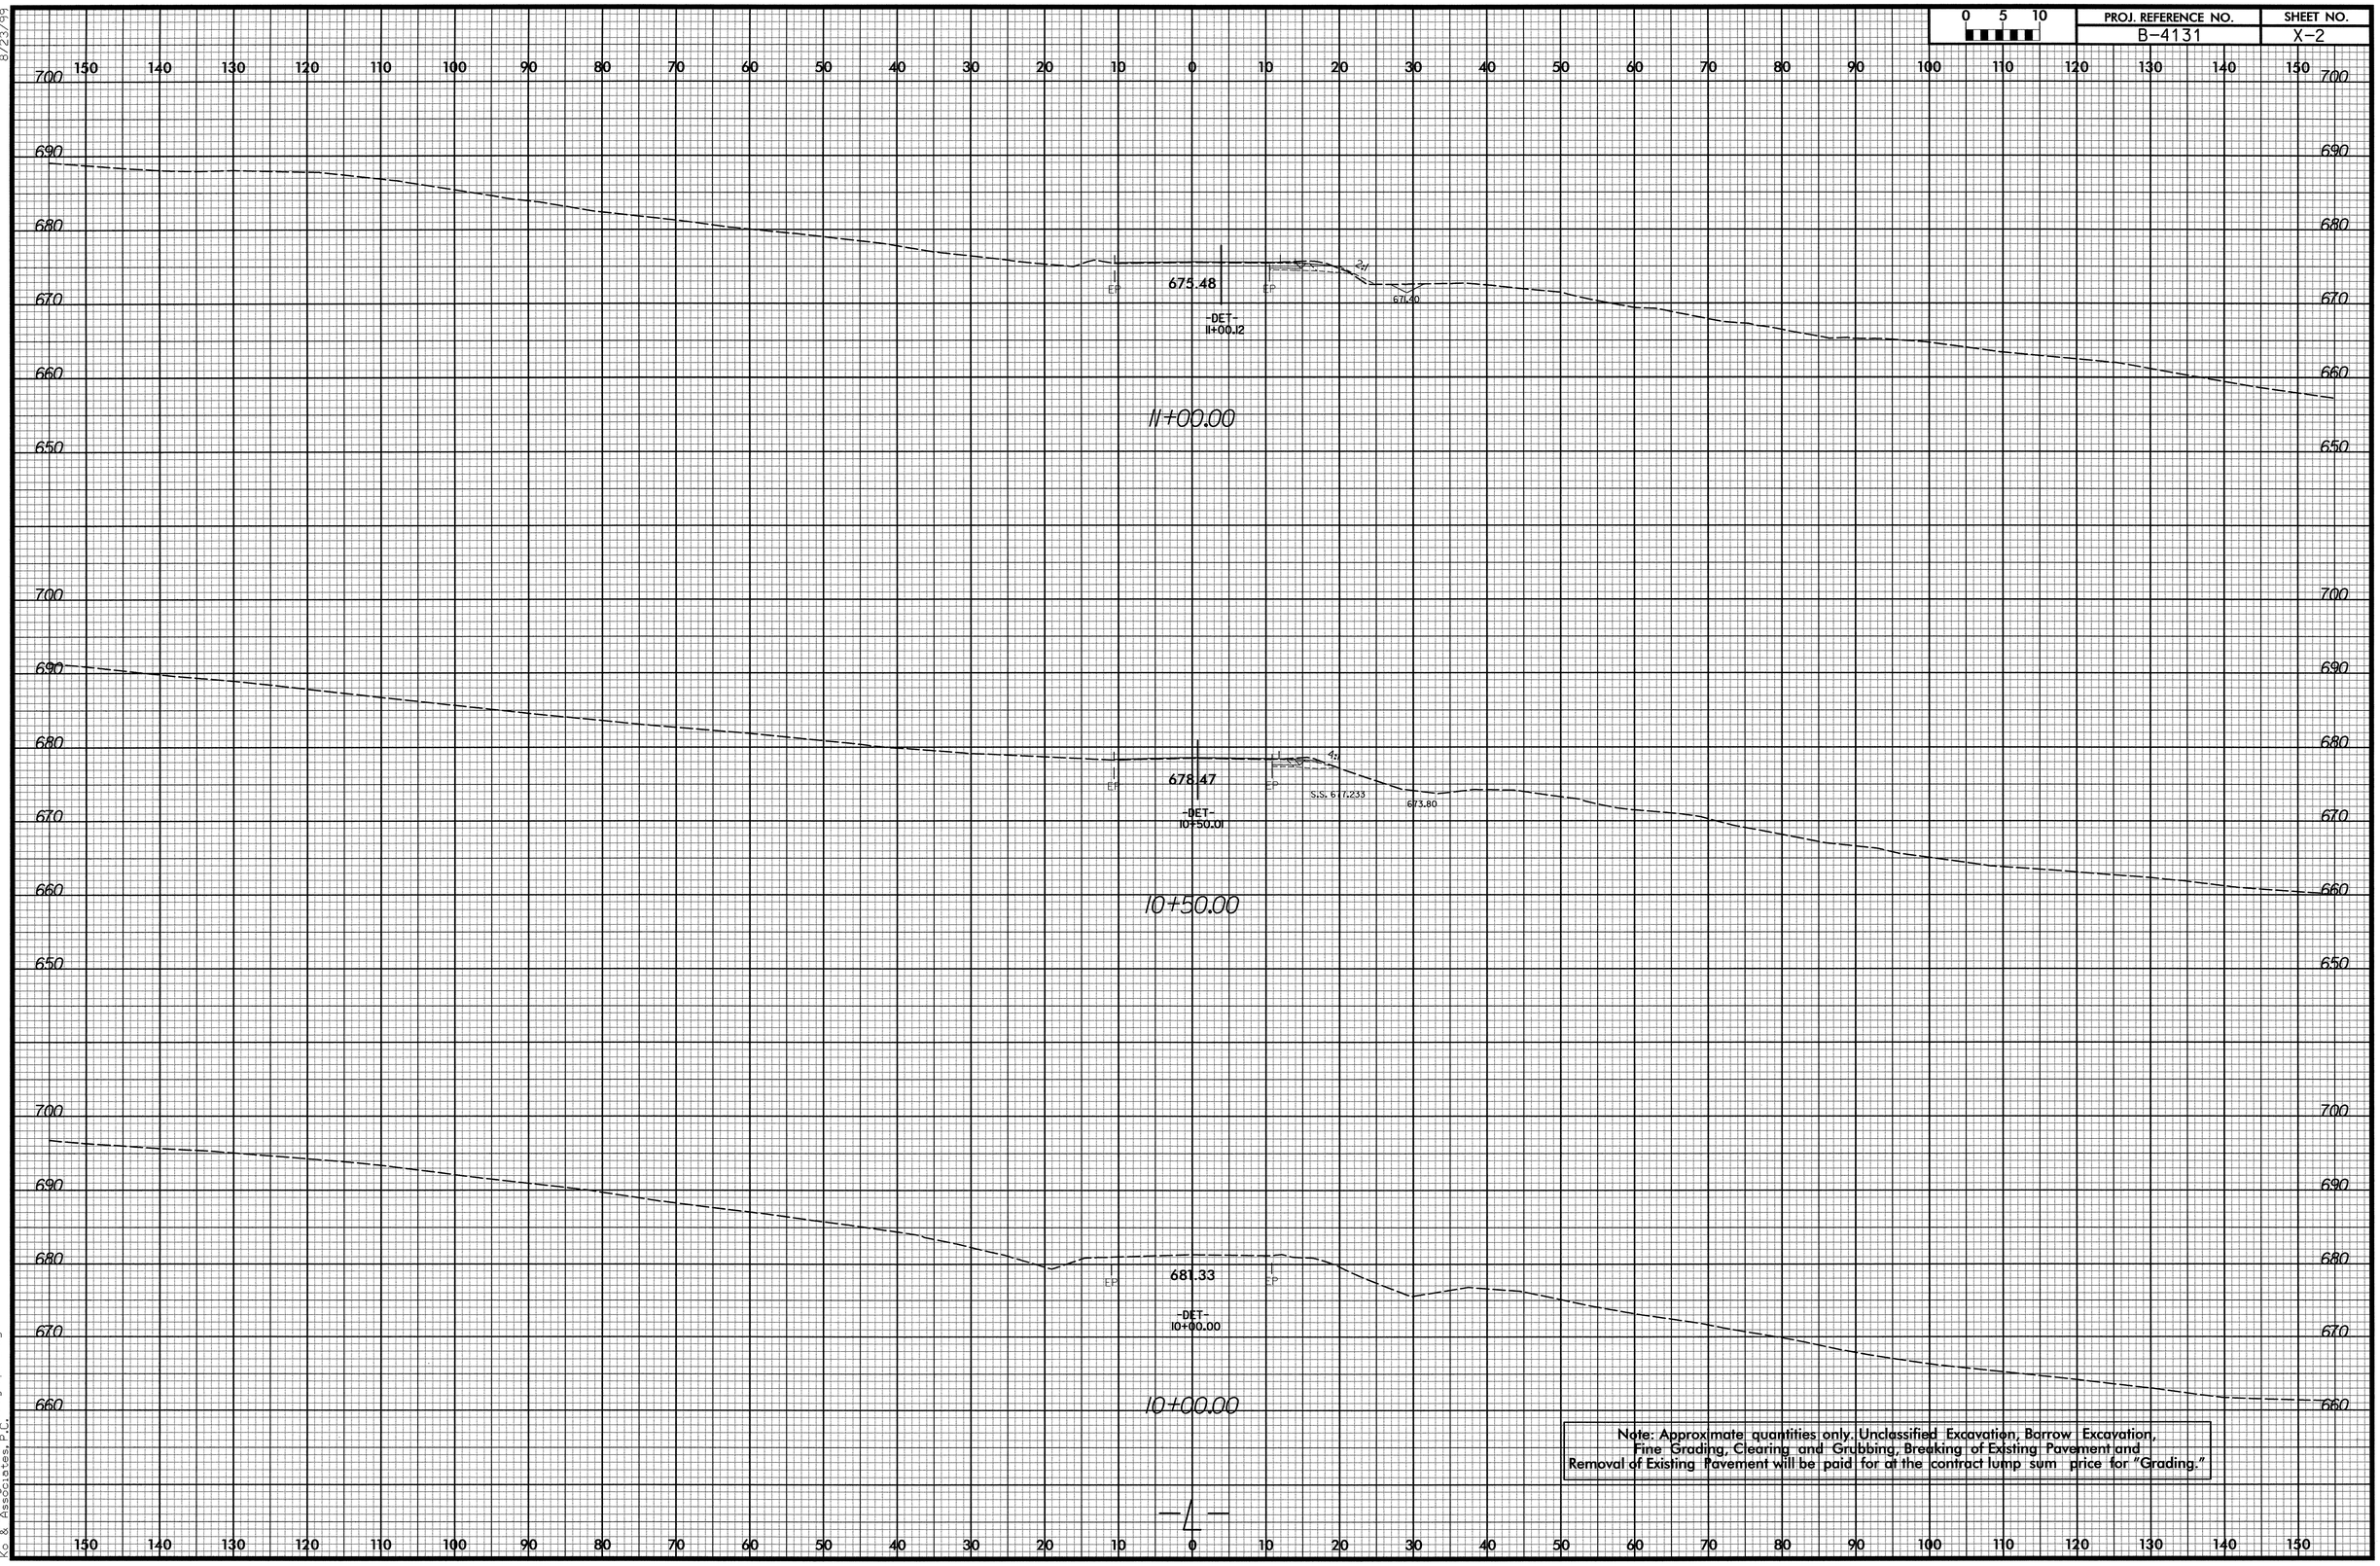

Note: Approximate quantities only. Unclassified Excavation, Borrow Excavation, Fine Grading, Clearing and Grubbing, Breaking of Existing Pavement and Removal of Existing Pavement will be paid for at the contract lump sum price for "Grading."

-L-

11/7/2007
R:\Roadway\Xsc\B4131_Rdy_xpil_L.dgn
Ks & Associates, P.C.

8/23/99

0 5 10	PROJ. REFERENCE NO.	SHEET NO.
	B-4131	X-3

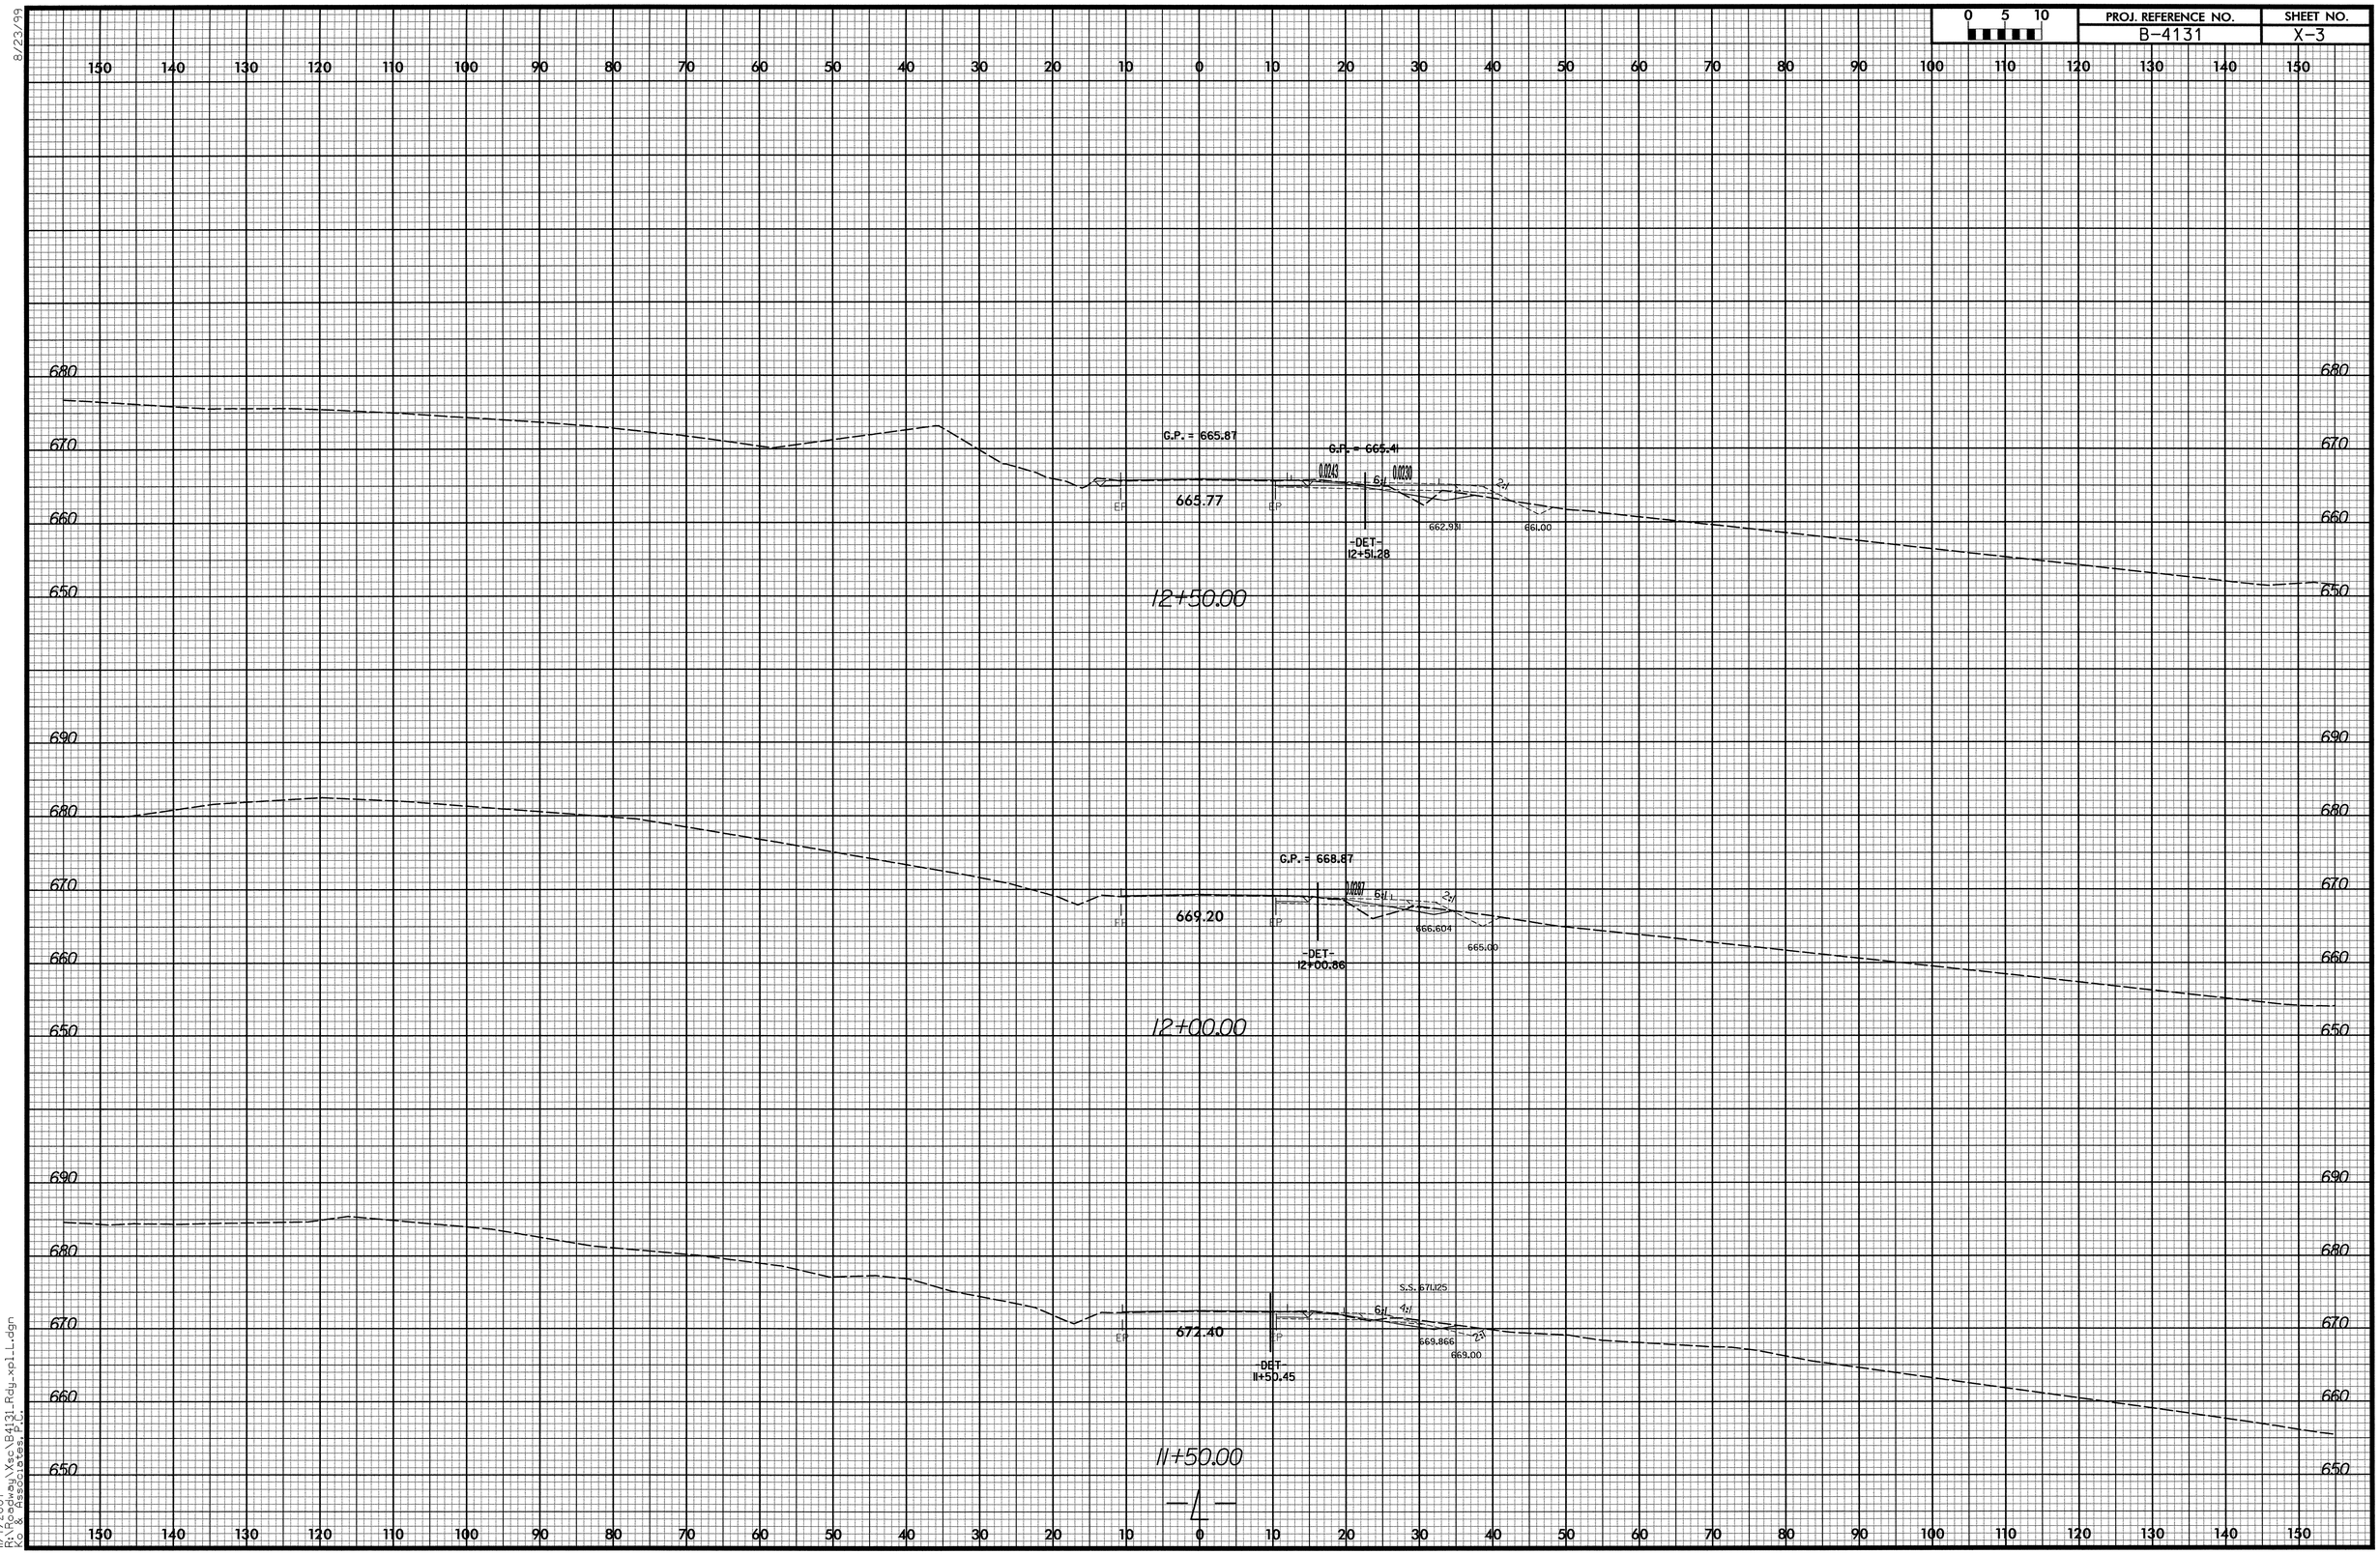

11/7/2007
R:\Roadway\Xsc\B4131_Rdy_xpl_L.dgn
Rao & Associates, P.C.

8/23/99

0 5 10	PROJ. REFERENCE NO.	SHEET NO.
	B-4131	X-4

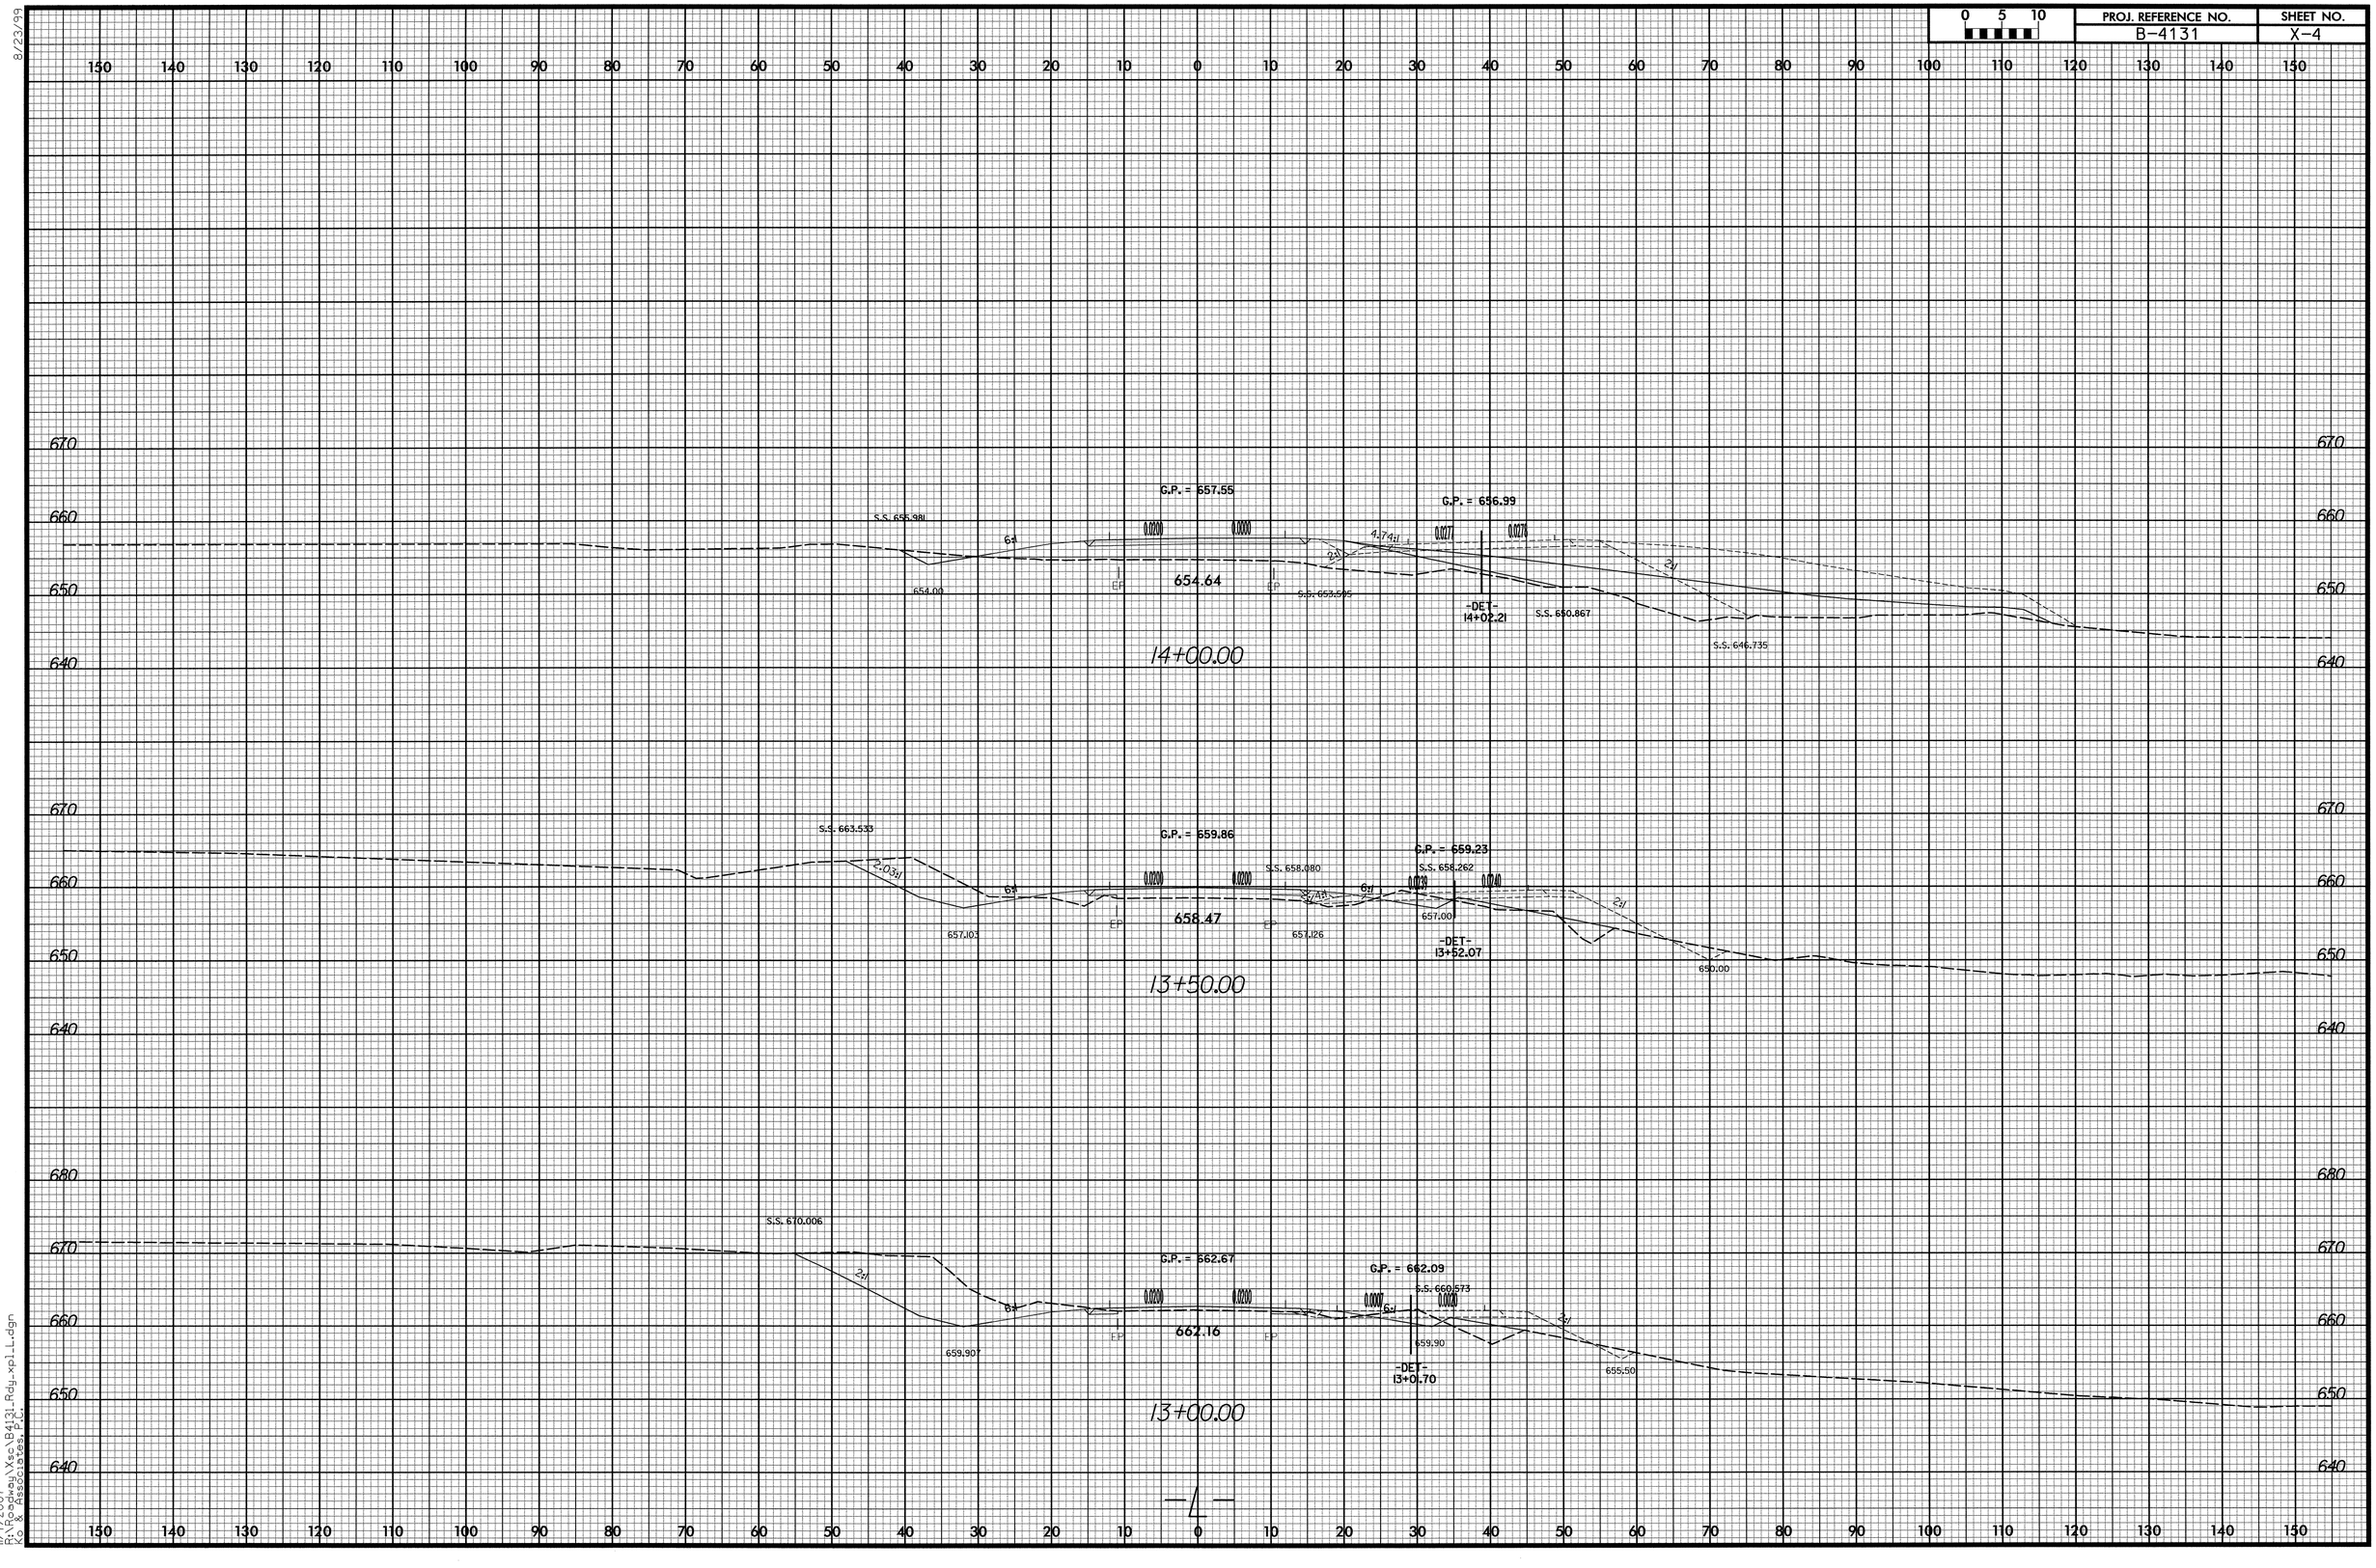

11/7/2007
R:\Roadway\Xsc\B4131_Rdy_xpl_L.dgn
Ks & Associates, P.C.

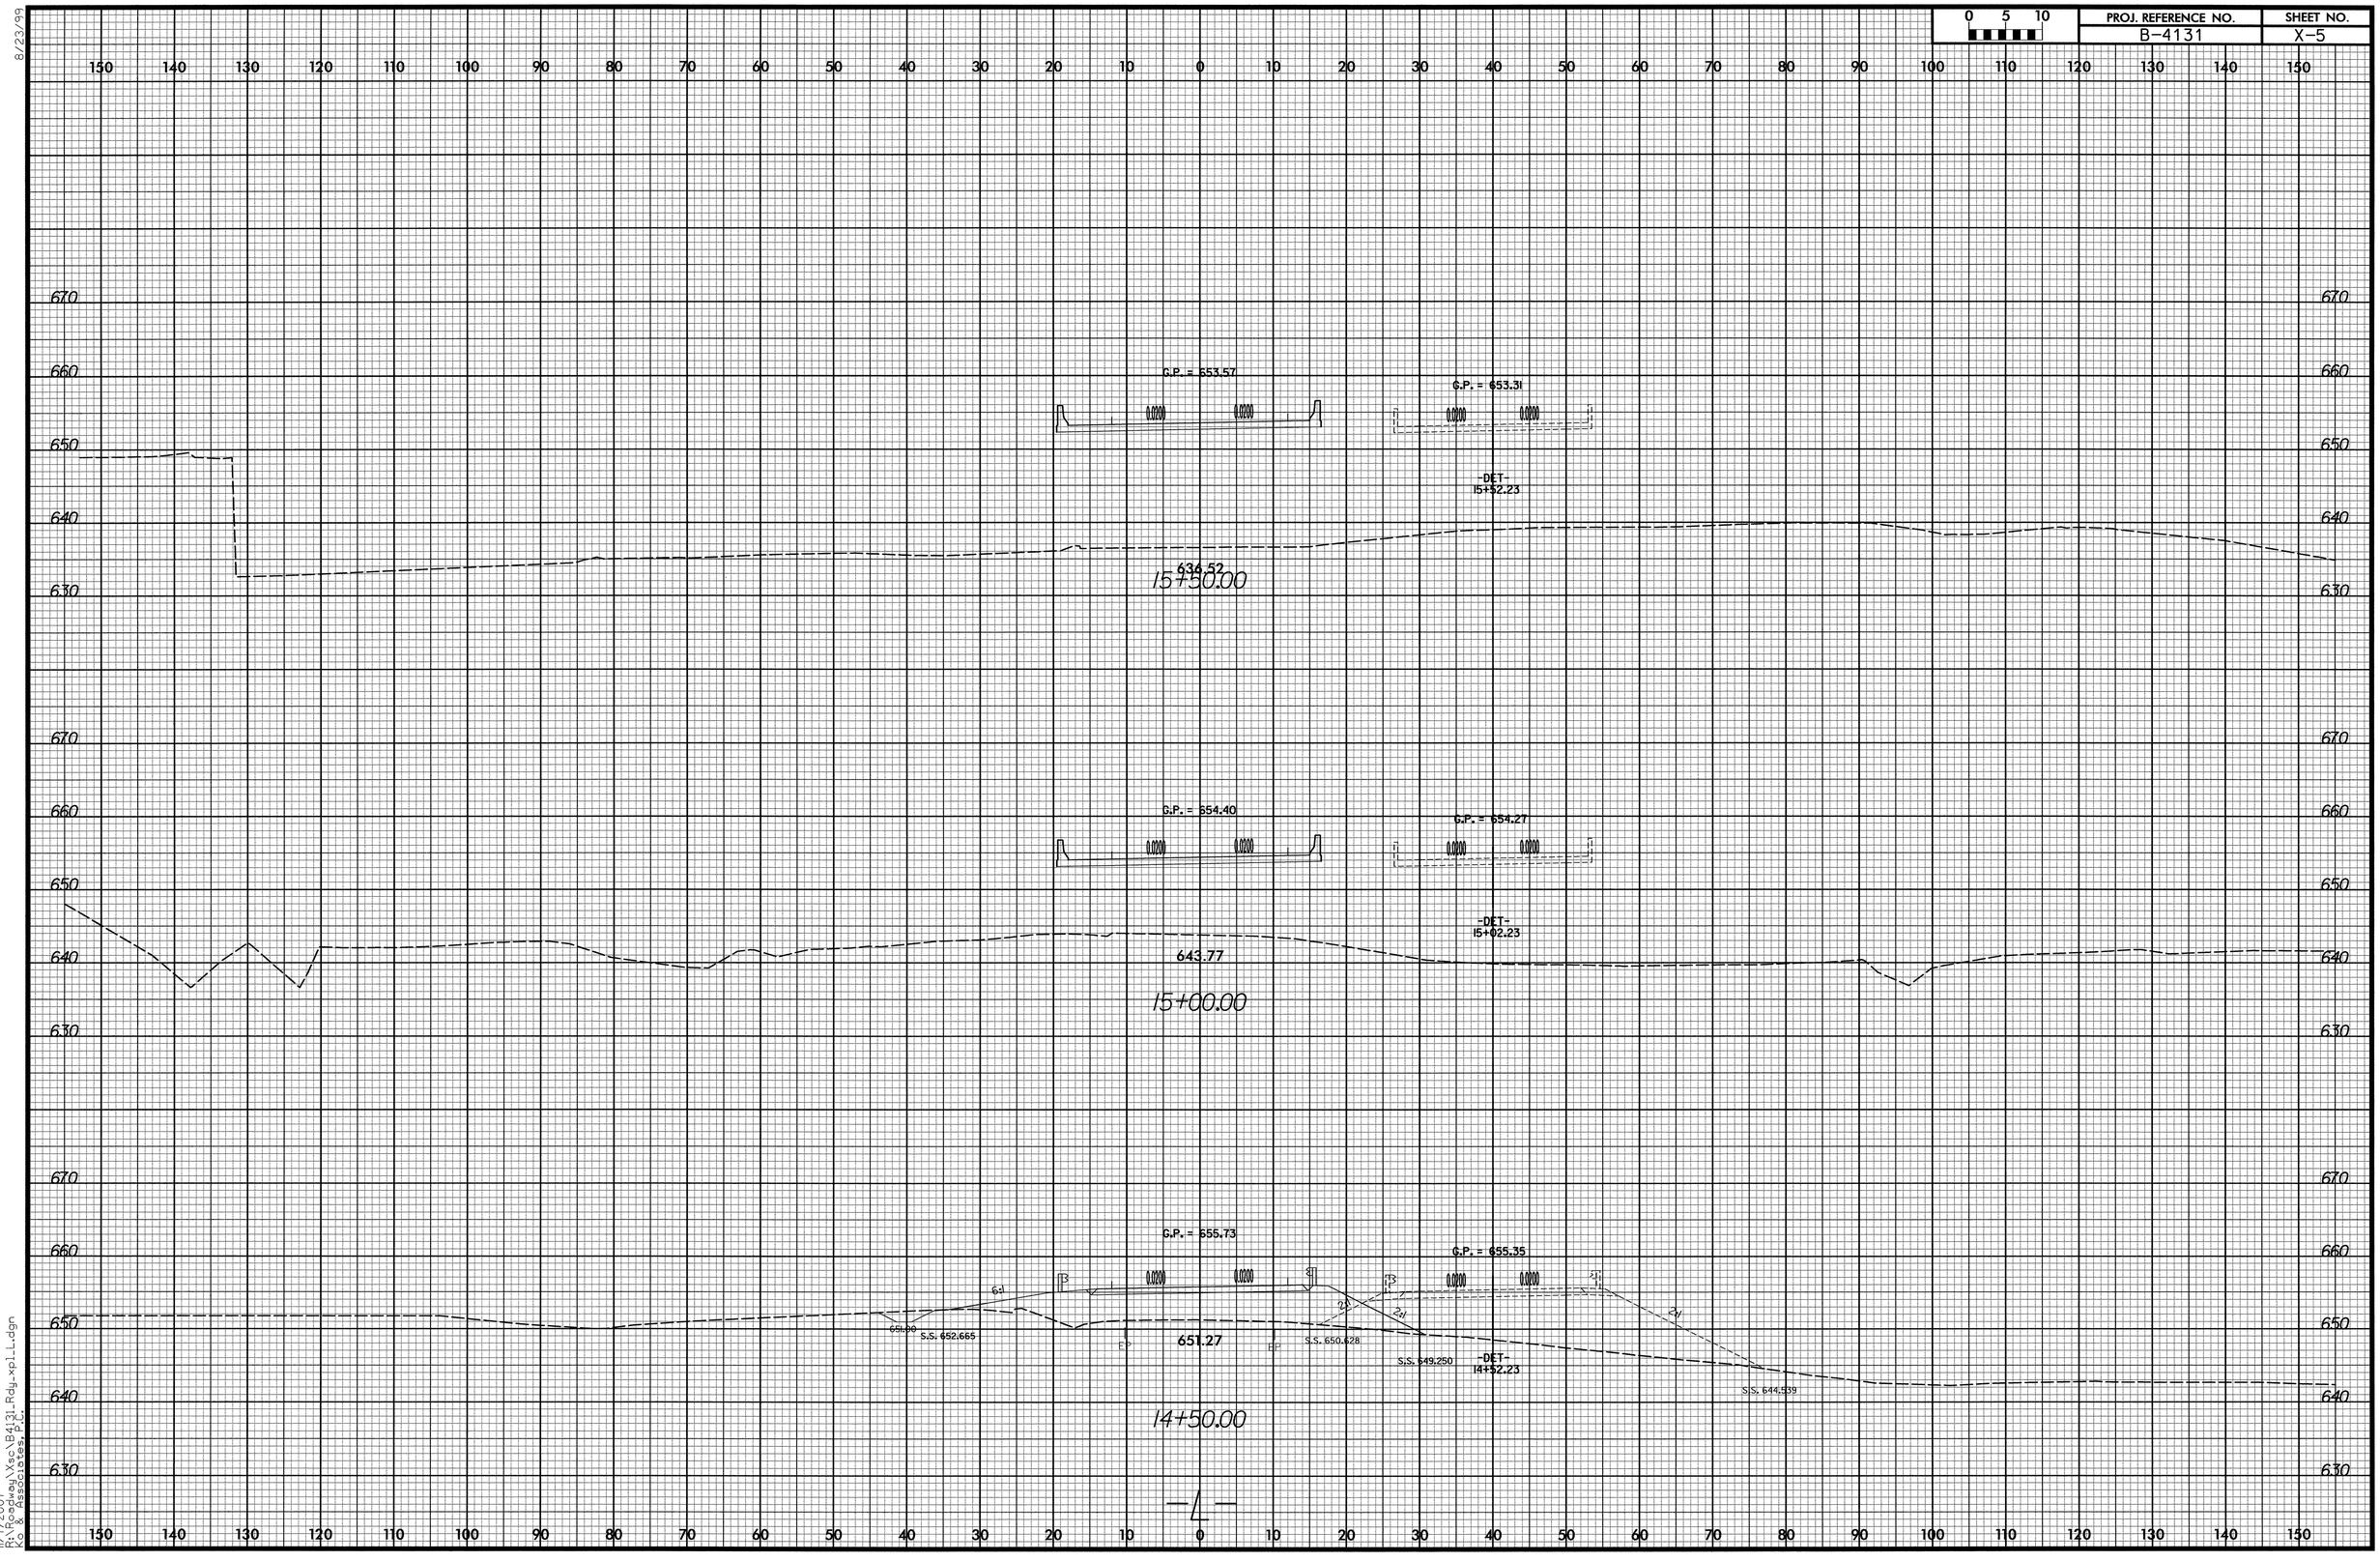

8/23/99

11/7/2007
R:\Roadway\Xsc\B4131_Rdy_xpl_L.dgn
Ko & Associates, P.C.

8/23/99

0 5 10	PROJ. REFERENCE NO.	SHEET NO.
	B-4131	X-6

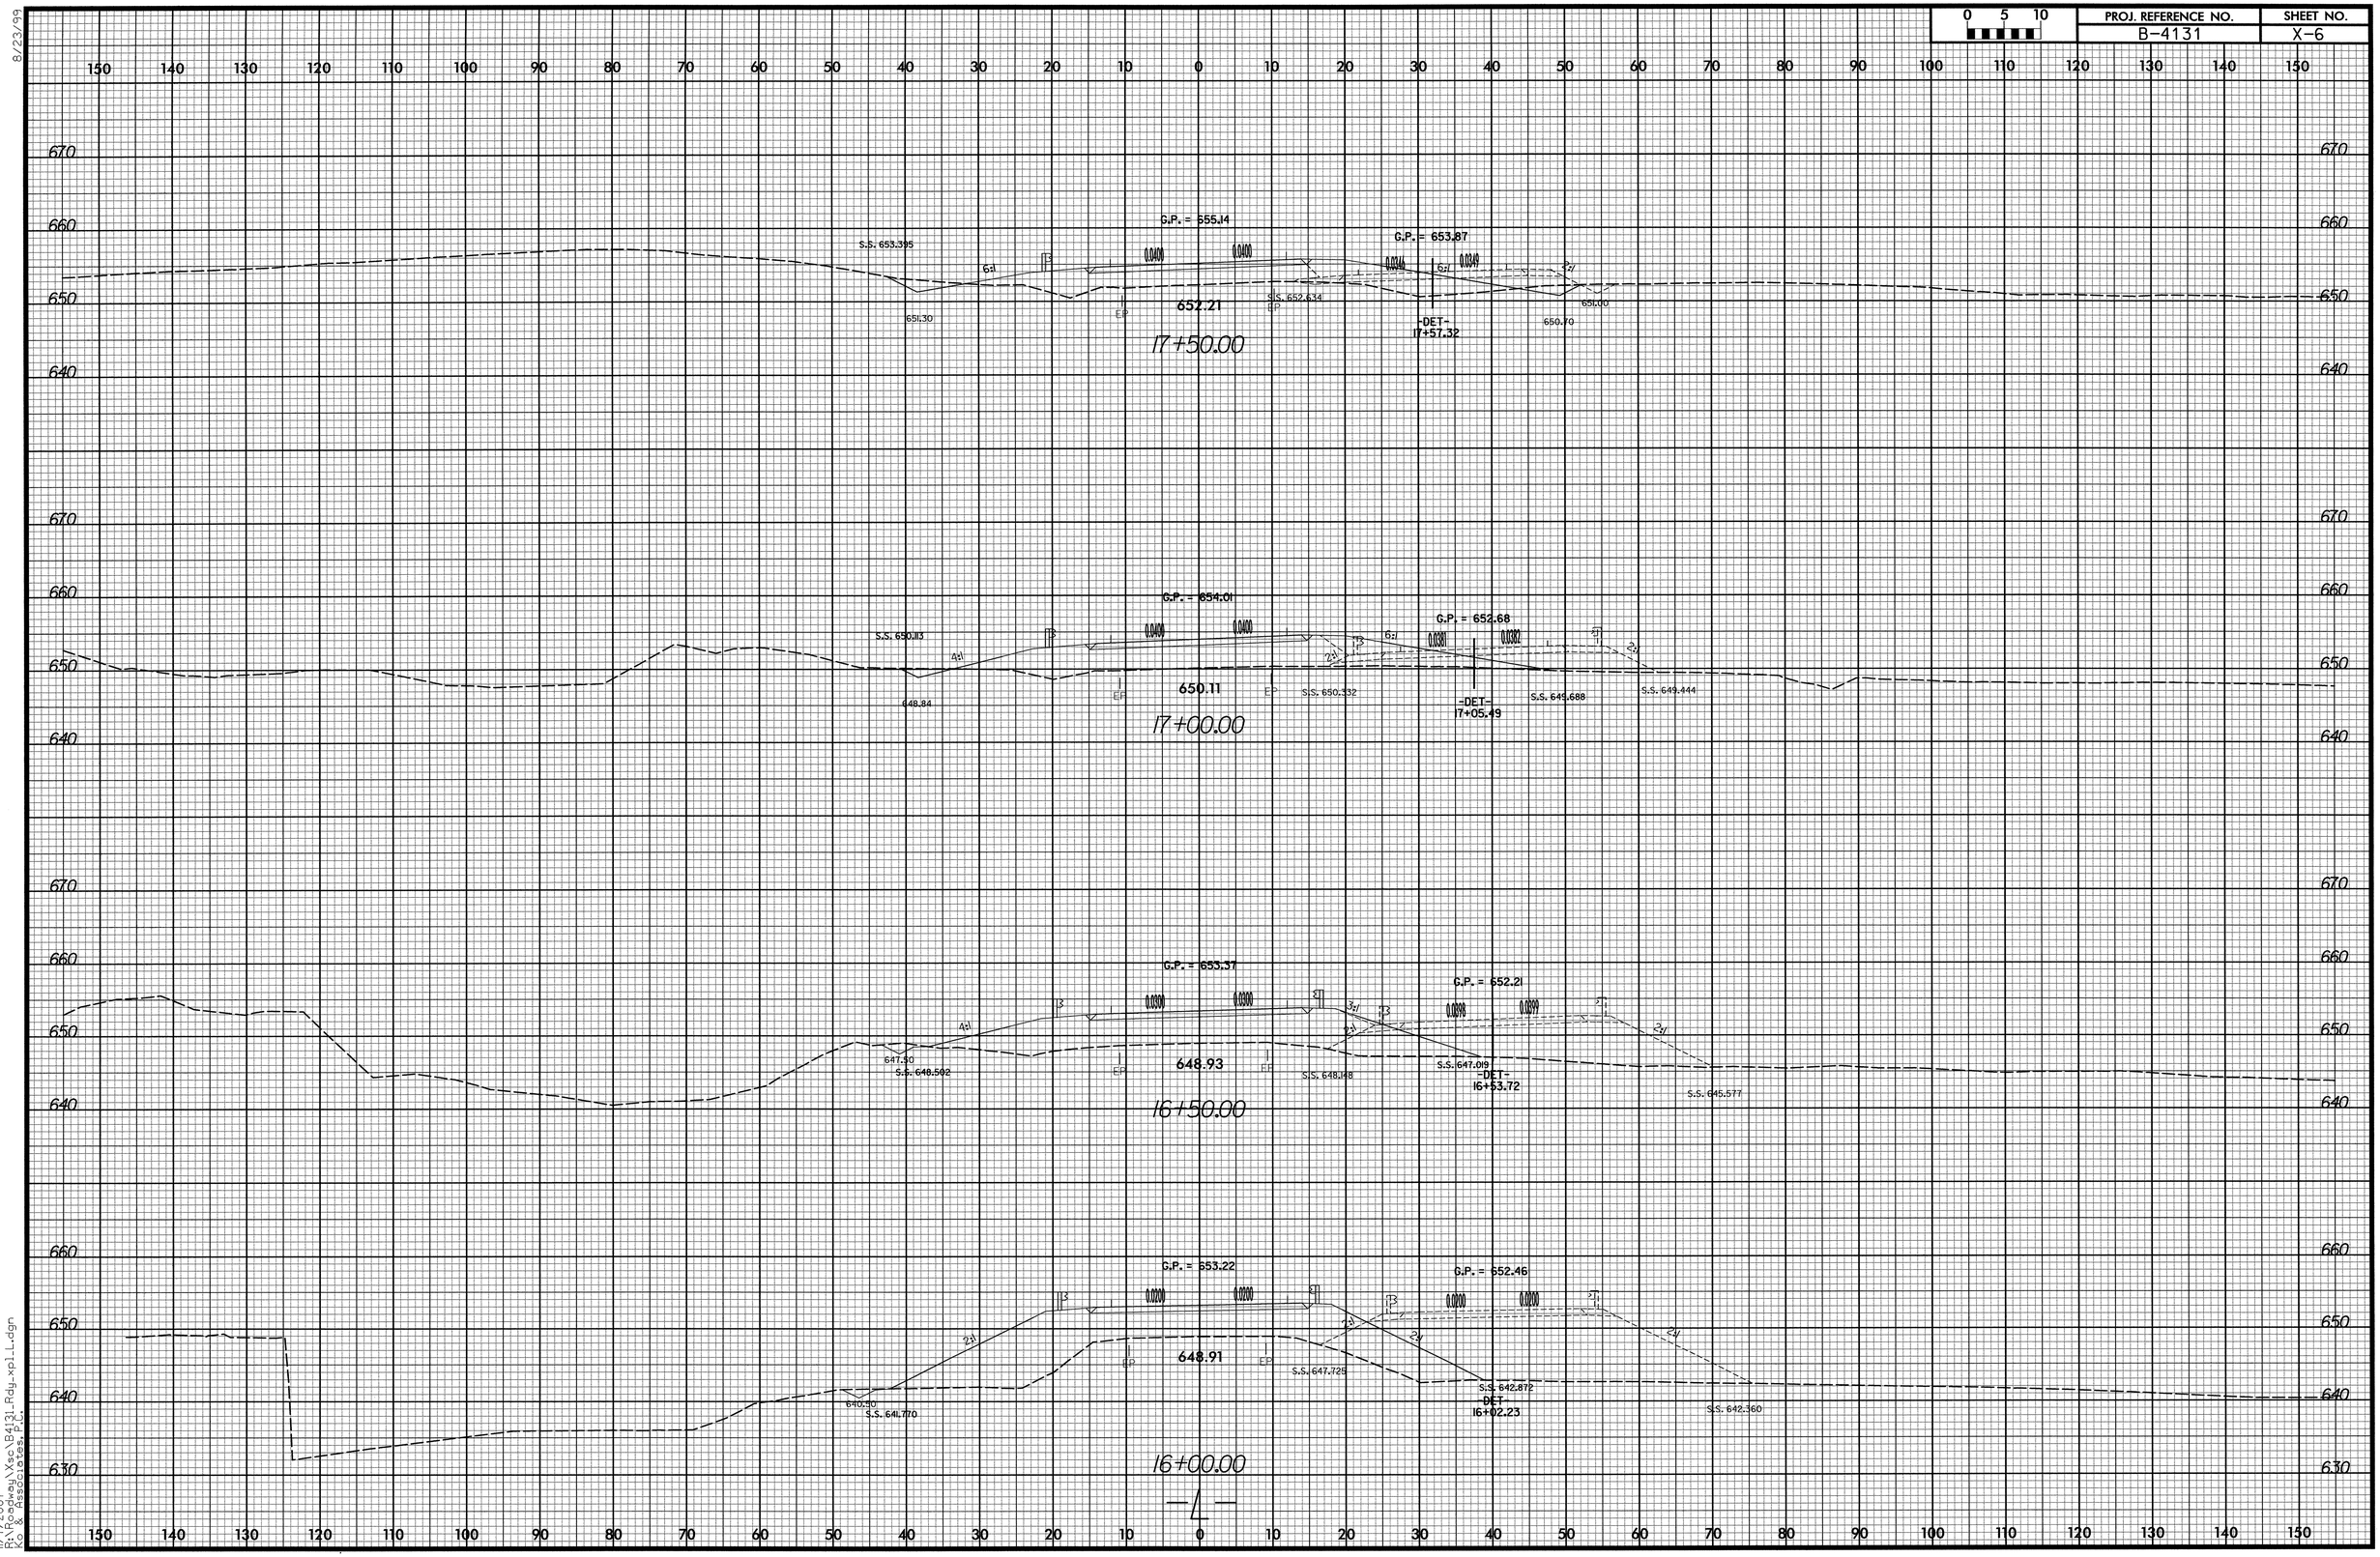

11/7/2007
R:\Roadway\Xsc\B4131_Rdy_xpl_L.dgn
Ko & Associates, P.C.

8/23/99

0 5 10	PROJ. REFERENCE NO.	SHEET NO.
	B-4131	X-7

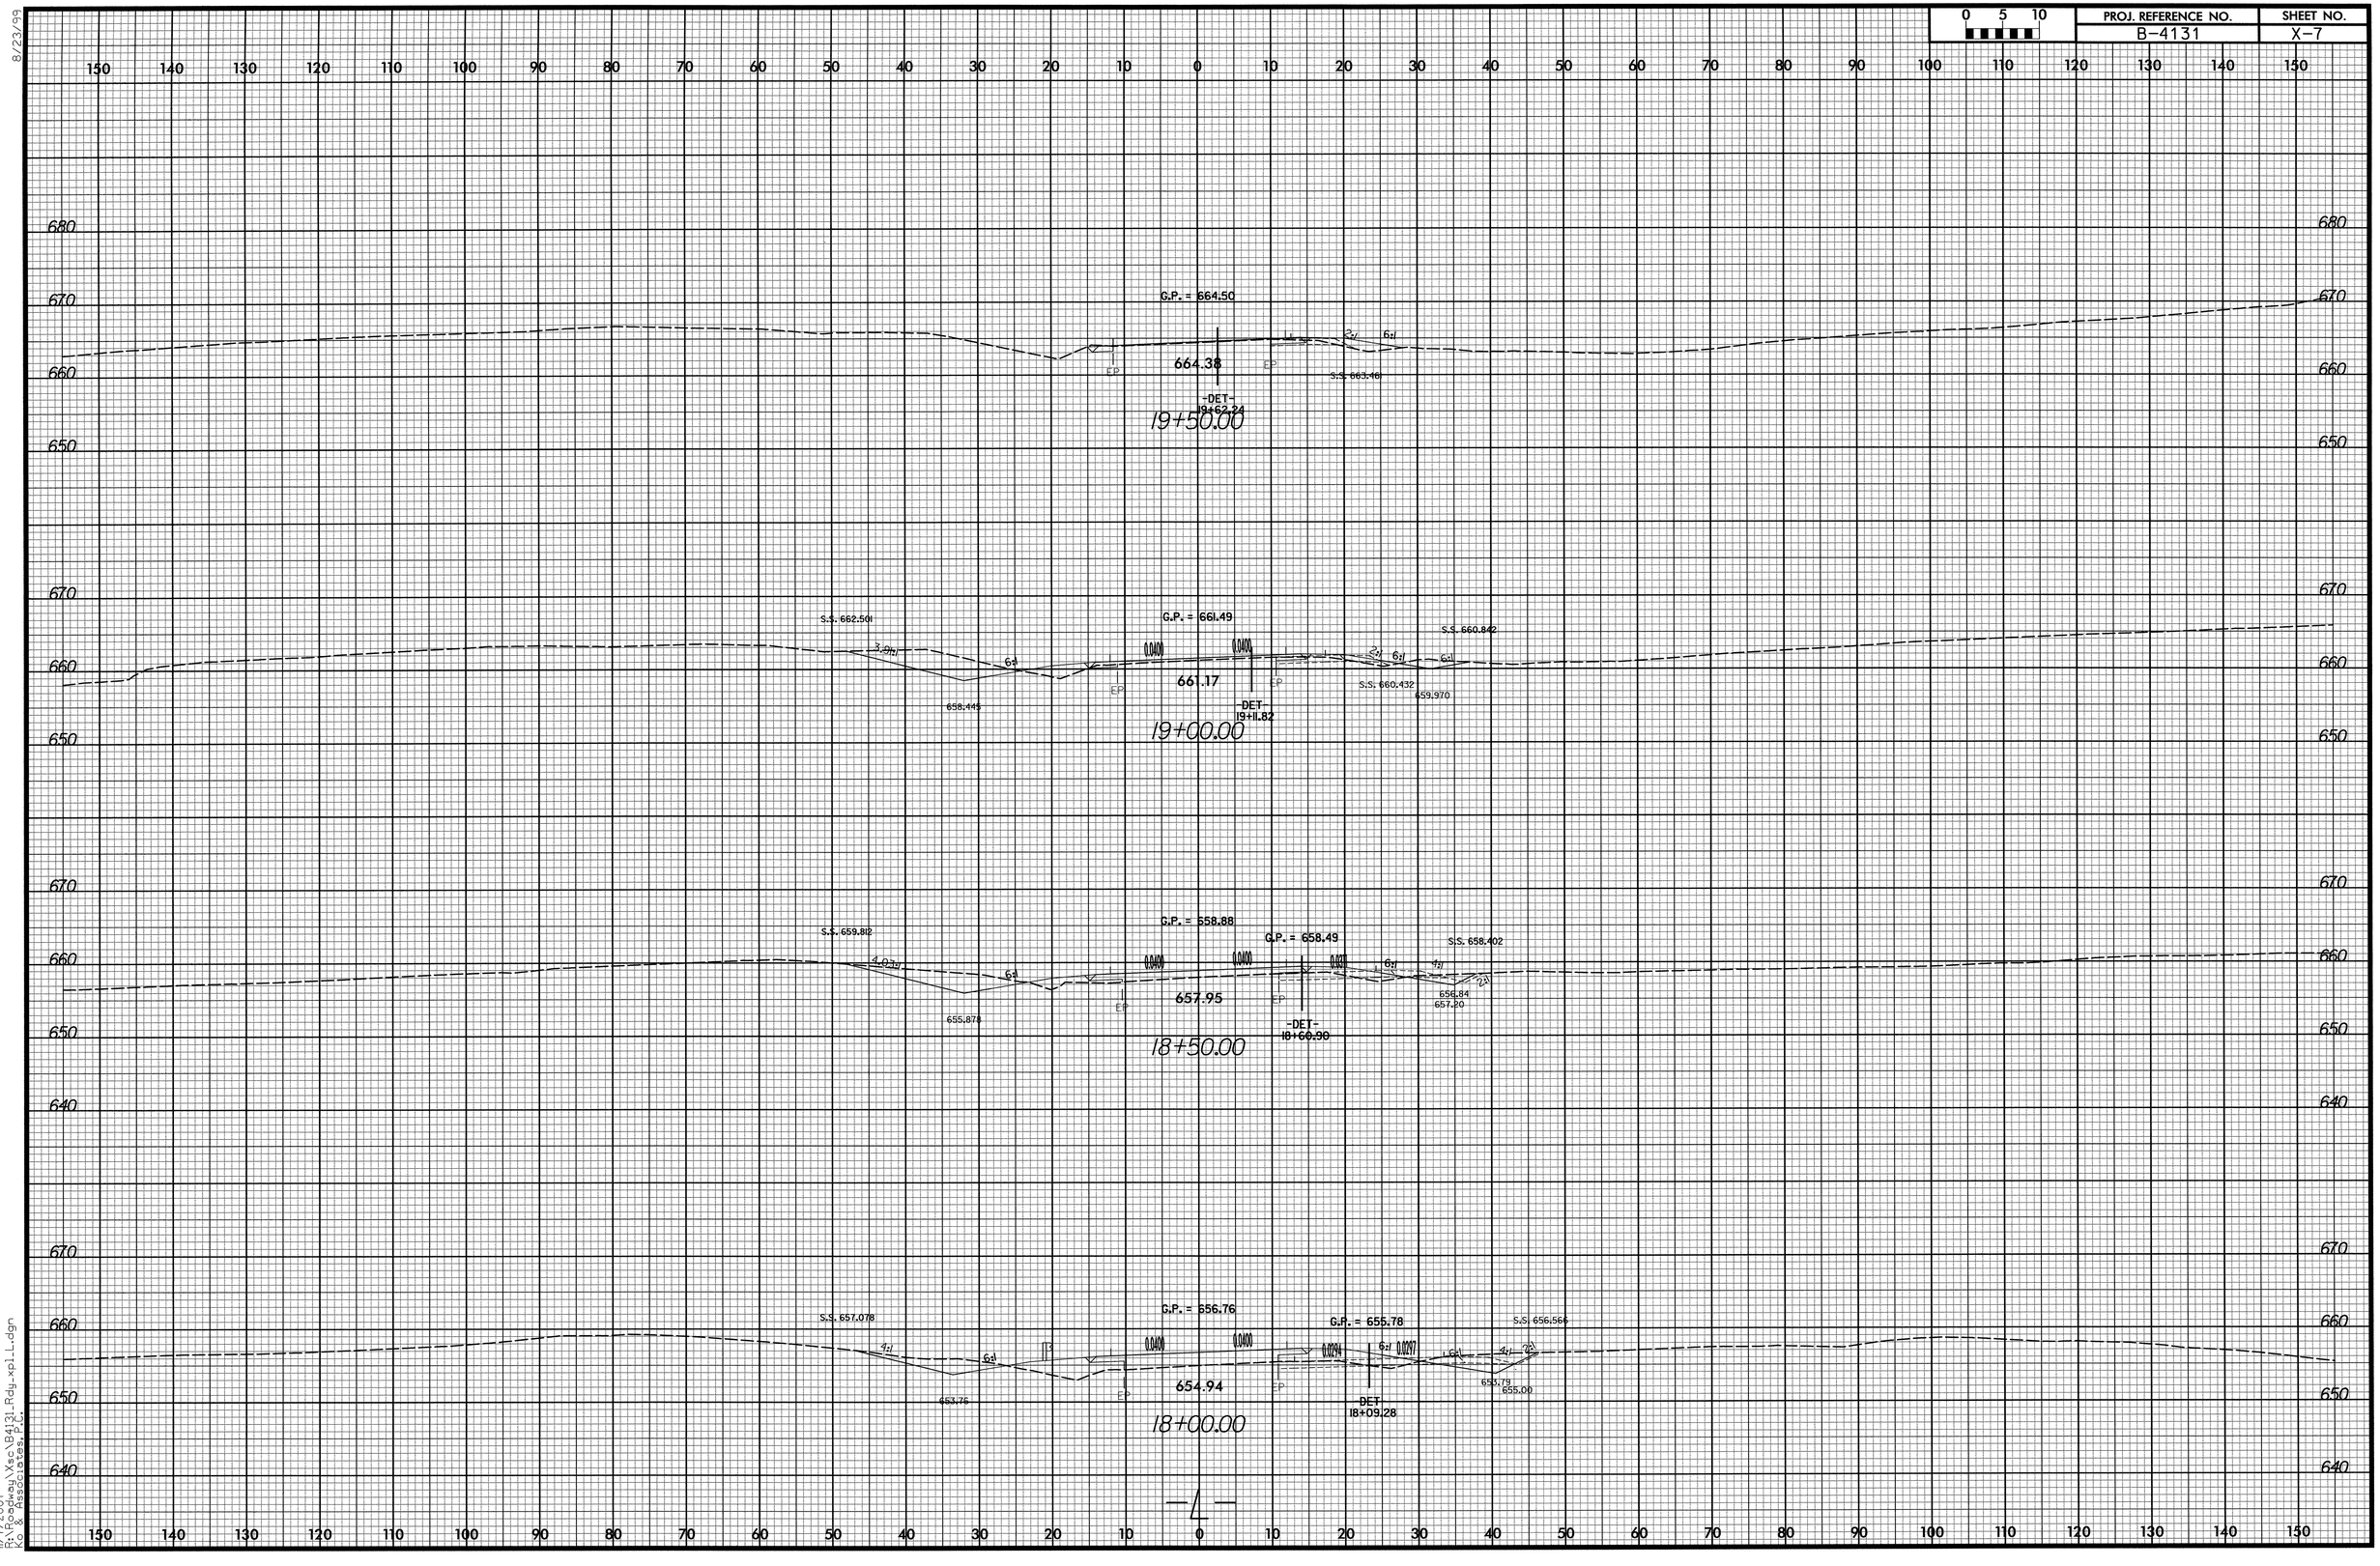

11/7/2007
R:\Roadway\Xsc\B4131_Rdy_xpl_L.dgn
Ko & Associates, P.C.

0 5 10	PROJ. REFERENCE NO.	SHEET NO.
	B-4131	X-8

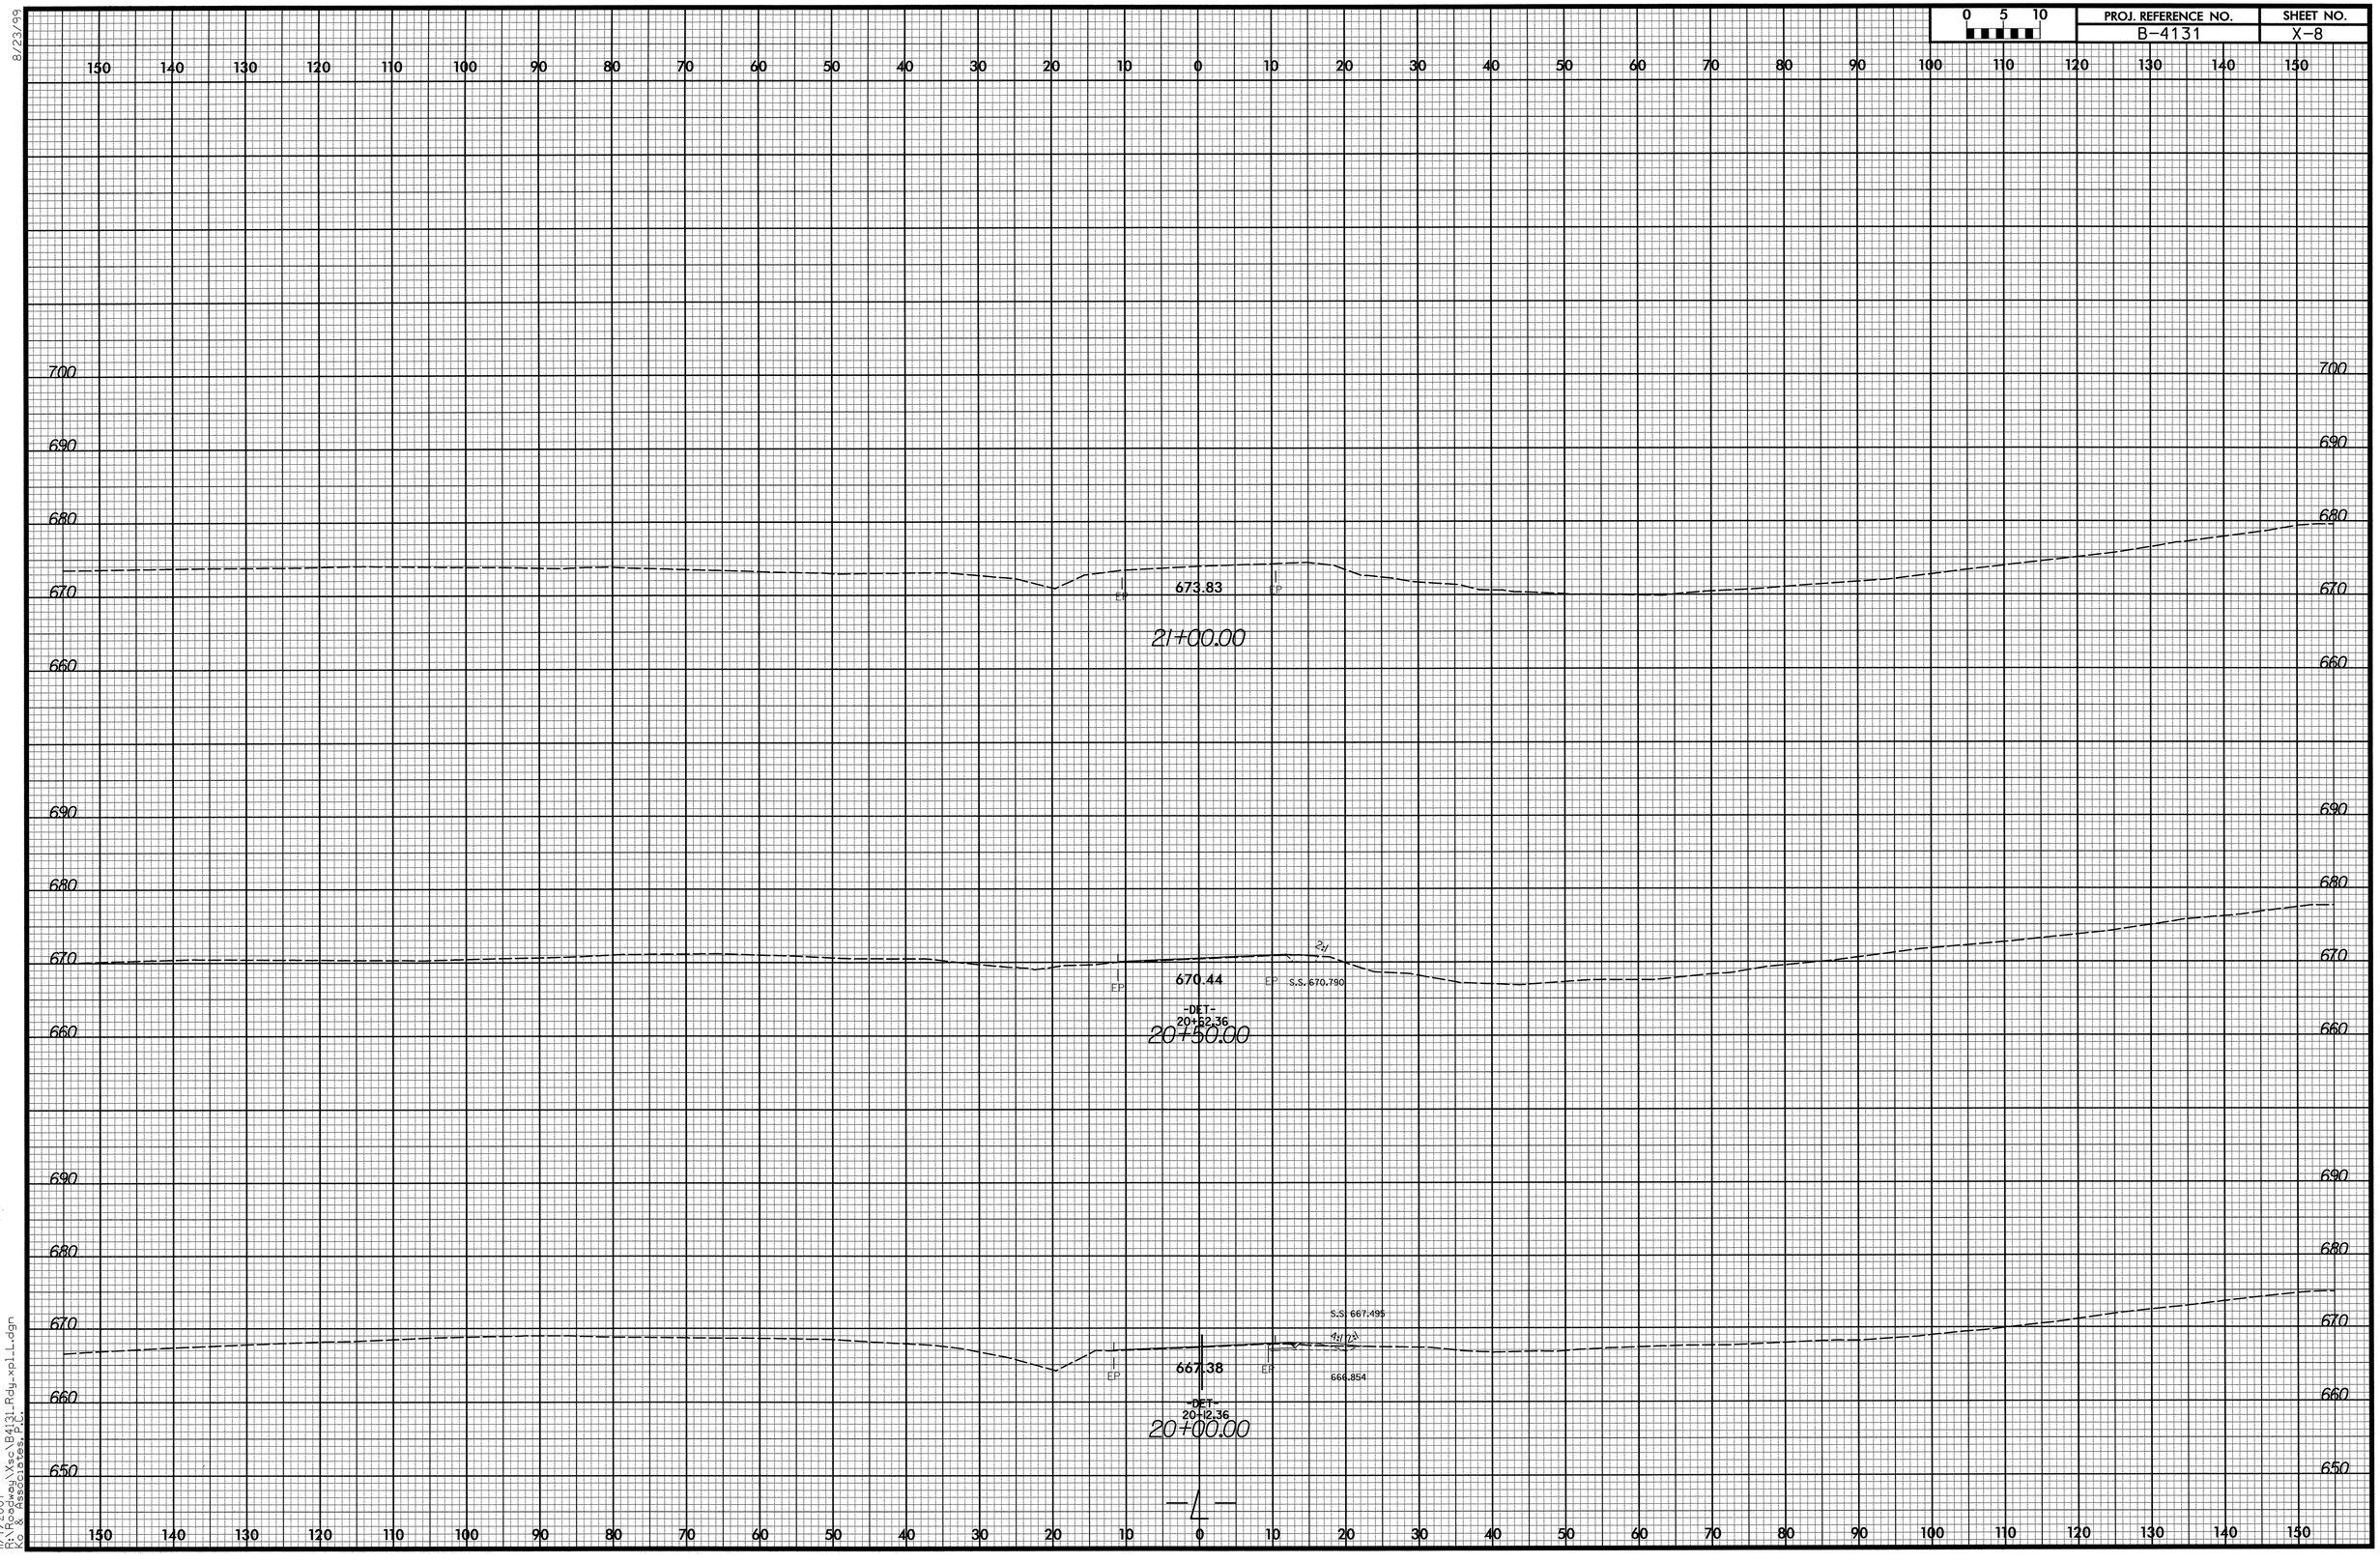

8/23/99

11/7/2007
R:\Roadway\Esc\B4131_Rdy_xpl_L.dgn
Kci & Associates, P.C.

0 5 10	PROJ. REFERENCE NO.	SHEET NO.
	B-4131	X-9

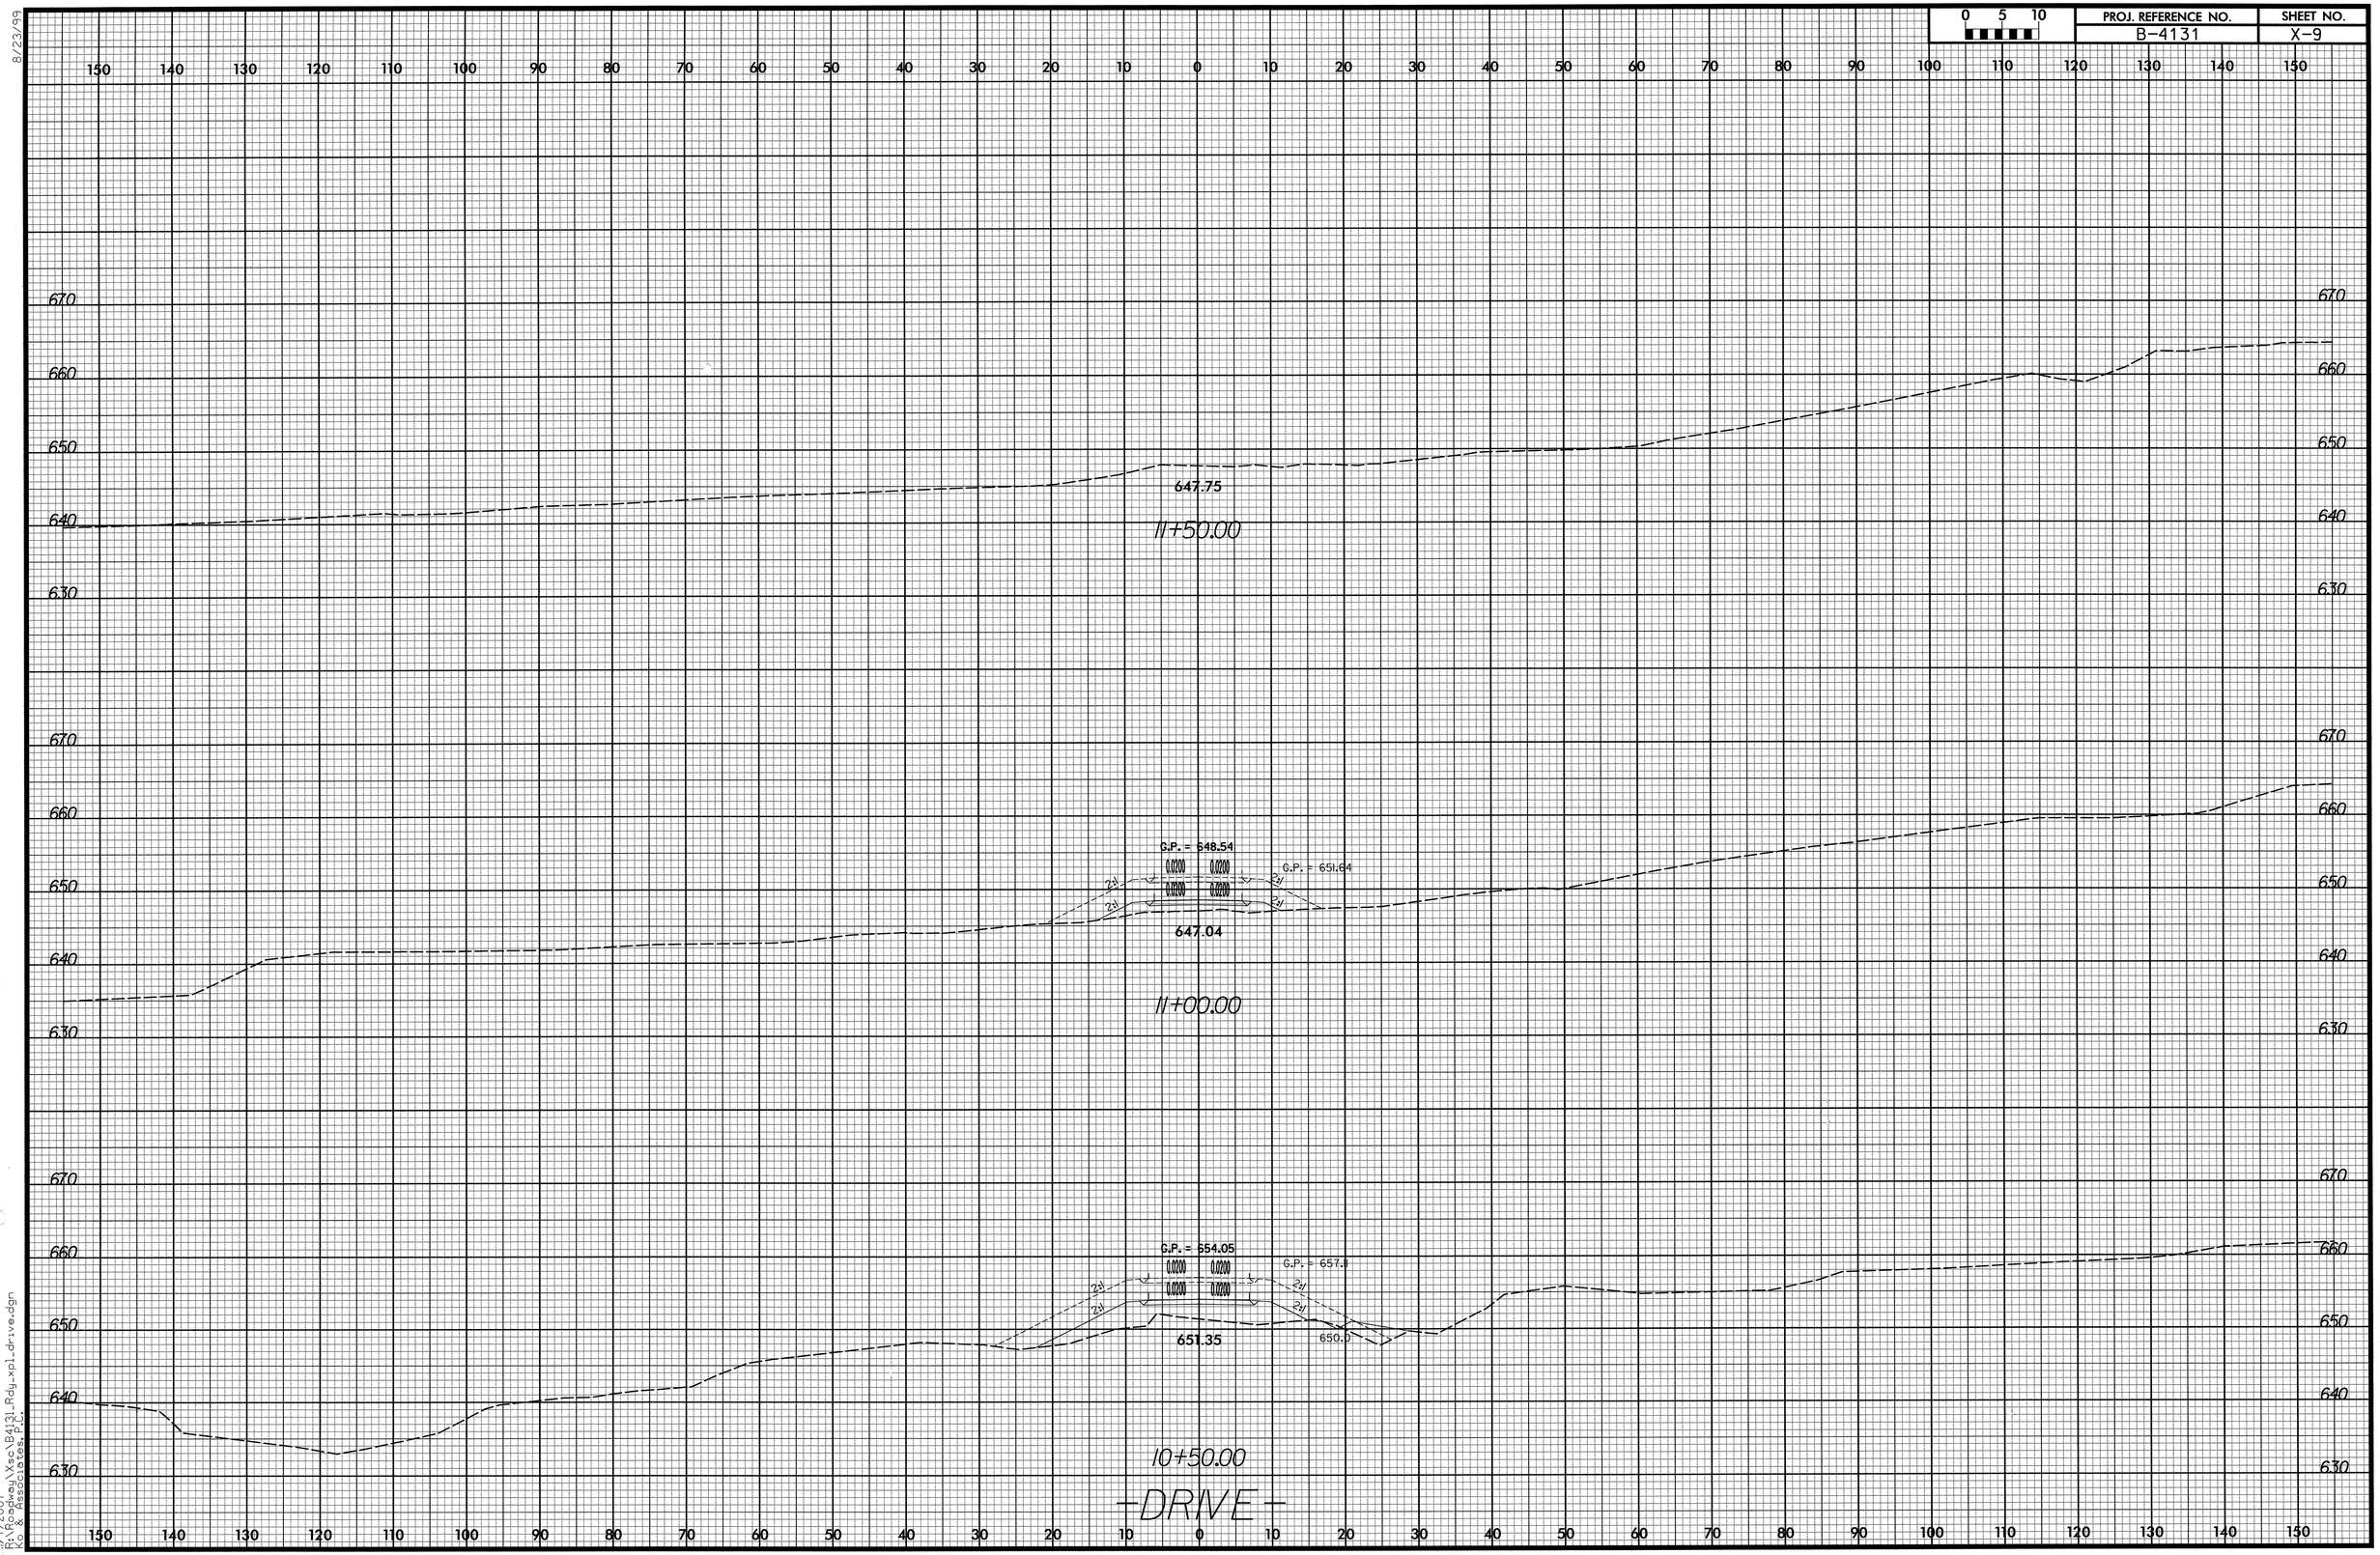

8/23/99

1/2007
R:\Roadway\Xsec\B4131_Rdy_xpl_drive.dgn
Ko & Associates, P.C.