R:\Roadway\XSC\Copy of b4157Learock.log

PROJ. REFERENCE NO.	SHEET NO.
B-4157	X-0

STATE OF NORTH CAROLINA
DIVISION OF HIGHWAYS

CROSS-SECTION SUMMARY

Approximate quantities only. Unclassified excavation, shoulder borrow, fine grading, clearing and grubbing, and removal of existing pavement will be paid for at the lump sum price for "Grading".

NOTE: EMBANKMENT COLUMN INCLUDES BACKFILL FOR UNDERCUT

Station L	Uncl. Exc. (cu. yd.)	Embt (cu. yd.)
17+50.00	193	3
18+00.00	432	8
18+50.00	329	20
19+00.00	97	98
19+50.00	6	181
20+00.00	0	327
20+50.00	0	541
21+00.00	0	702
21+50.00	0	1026
21+87.00	0	1053
23+72.00	0	0
24+00.00	0	455
24+50.00	0	693
25+00.00	0	537
25+50.00	0	467
26+00.00	0	415
26+50.00	4	345
27+00.00	33	214
27+50.00	109	150
28+00.00	168	219
28+50.00	227	248
29+00.00	299	132
29+50.00	163	22
30+00.00	4	1
30+25.00	1	0

Station Drive1	Uncl. Exc. (cu. yd.)	Embt (cu. yd.)
10+12.00	0	0
10+25.00	0	54
10+50.00	0	105
10+75.00	0	89
11+00.00	0	42
11+25.00	6	6

Station Drive2	Uncl. Exc. (cu. yd.)	Embt (cu. yd.)
10+00.00	0	0
10+25.00	2	0
10+50.00	2	19
10+75.00	0	85
11+00.00	0	113

INDEX OF SHEETS

	STATIONS	SHEETS
-L-	STA 17+00.00 TO STA 31+00.00	X-1 THRU X-13
-DRIVE1-	STA 10+00.00 TO STA 11+50.00	X-14 THRU X-15
-DRIVE2-	STA 10+00.0 TO STA 11+00.00	X-16 THRU X-17

8/23/99

10-DEC-2007 10:53
R:\Roadway\XSC\b4157_rdy_xpl_1.dgn
$$$$USERNAME$$$$

0 2.5 5	PROJ. REFERENCE NO.	SHEET NO.
	B-4157	X-2

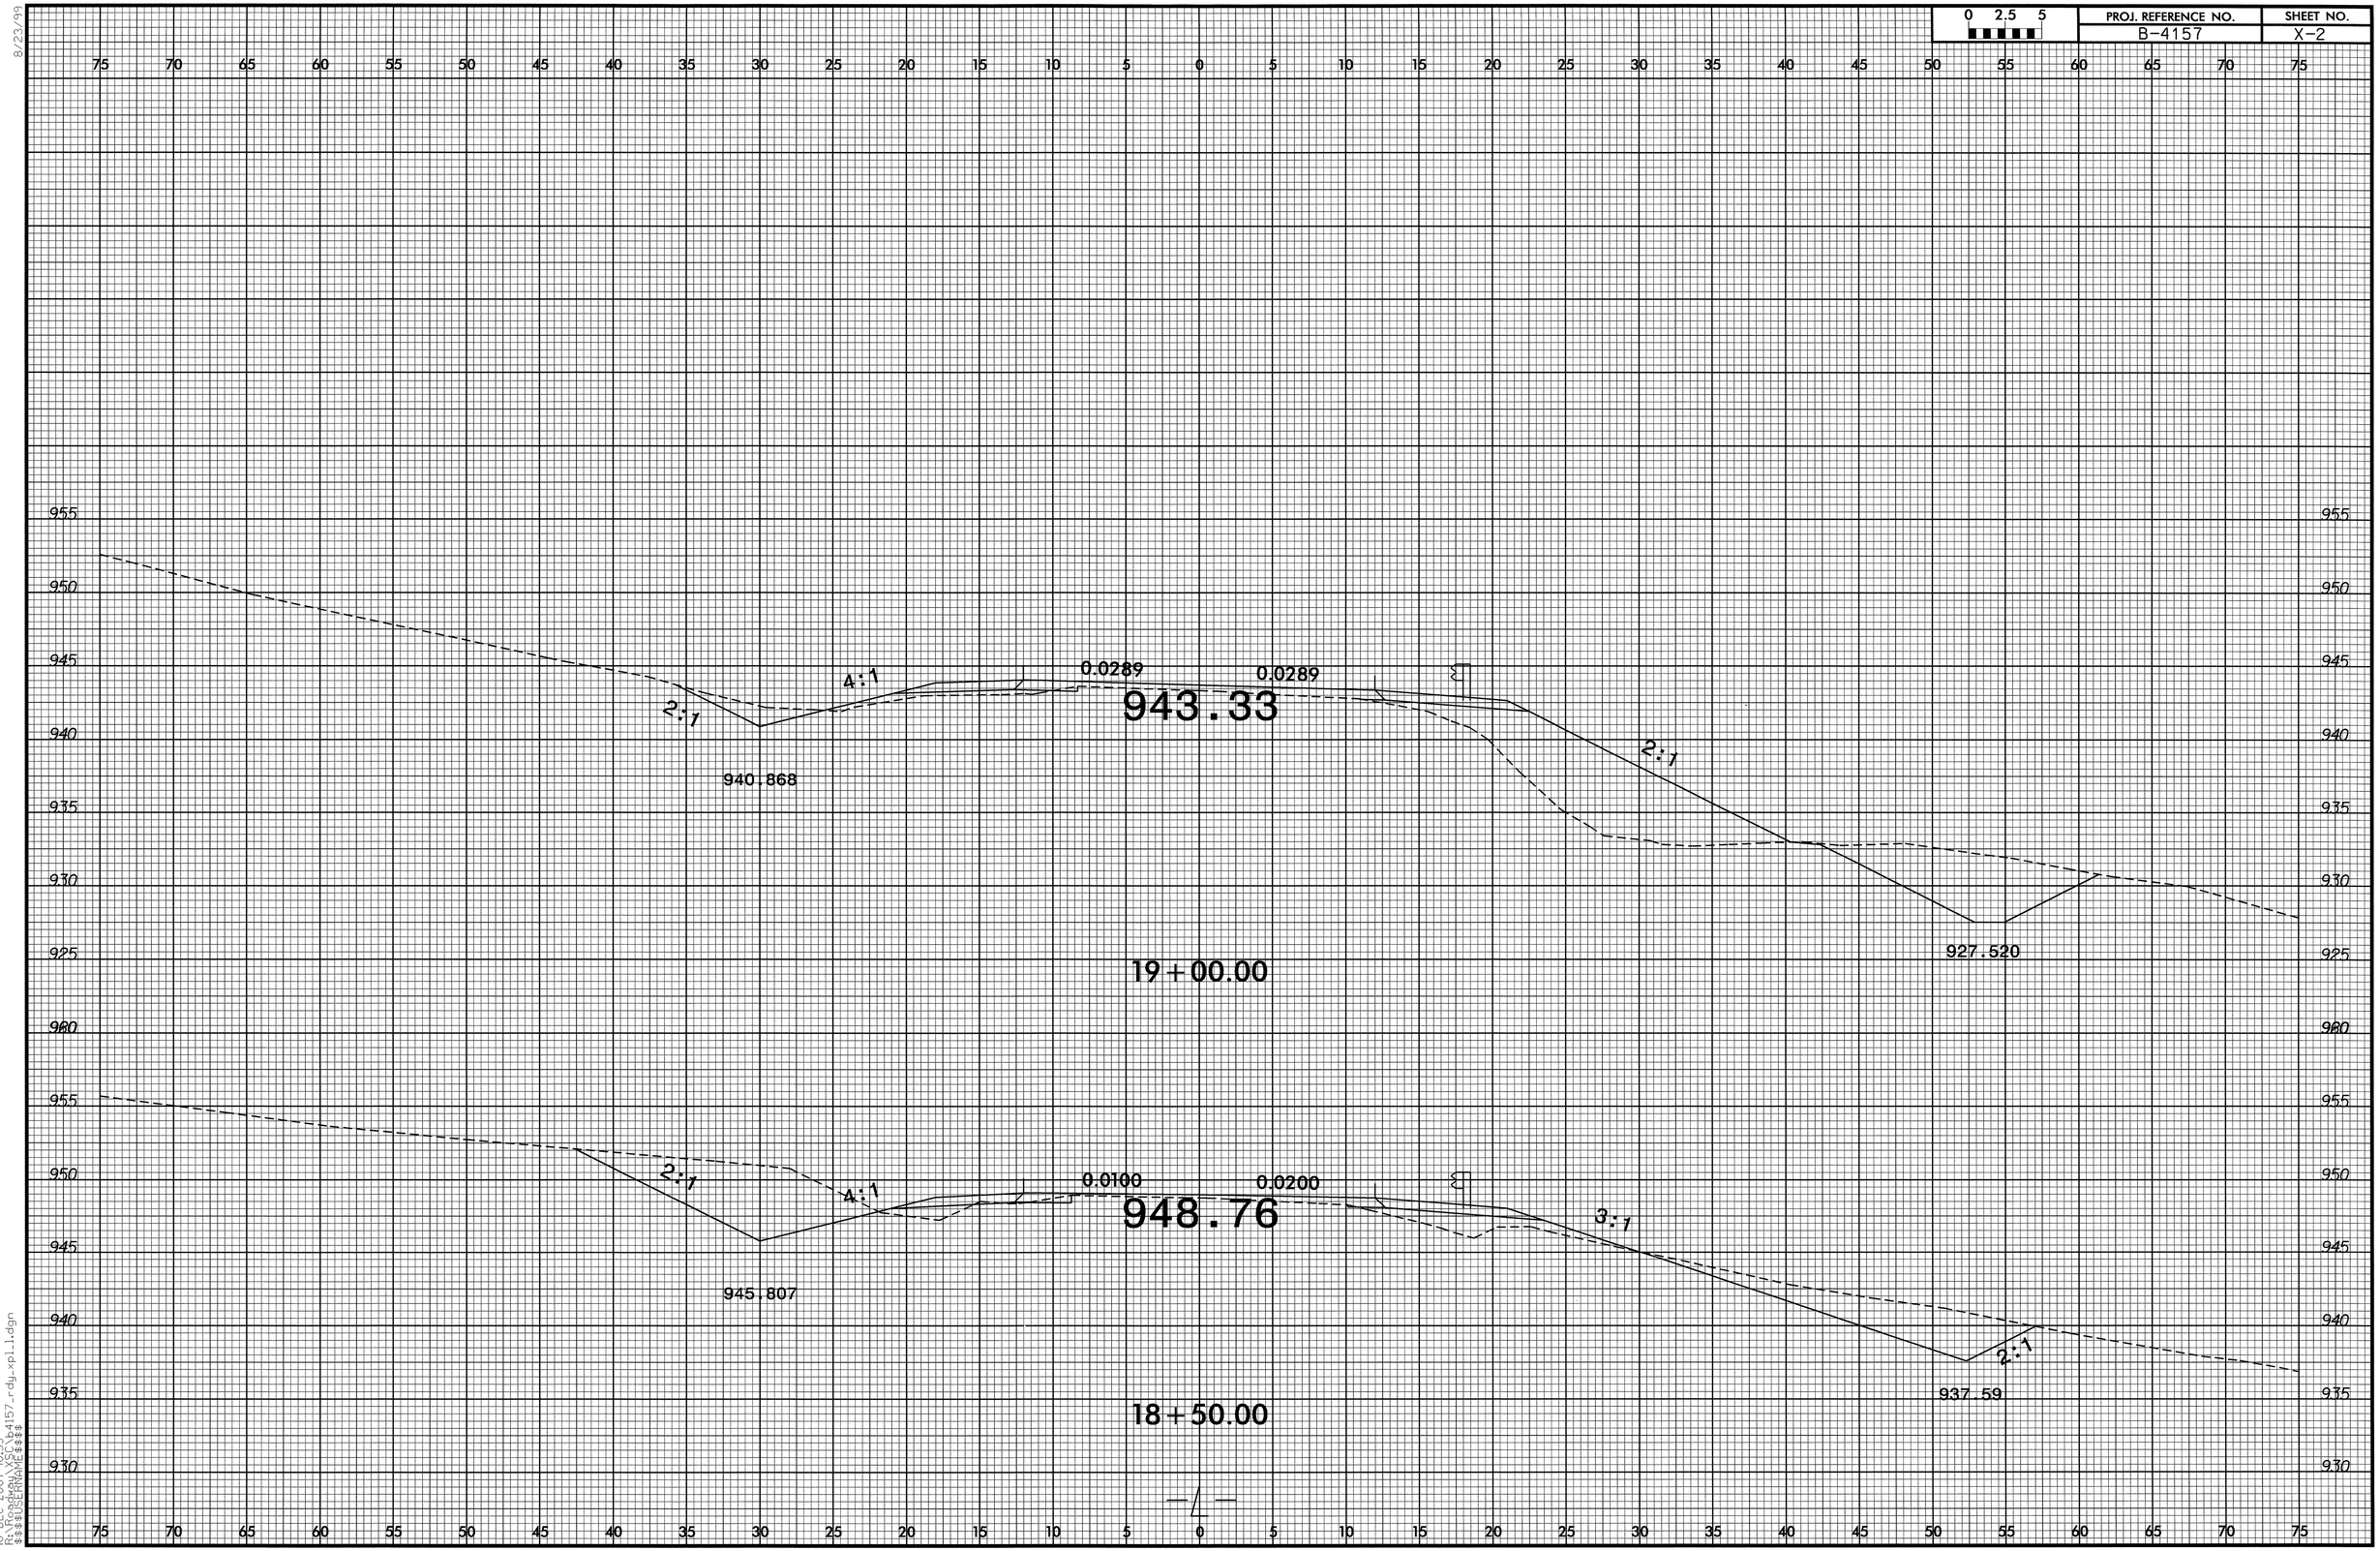

8/23/99

10-DEC-2007 10:53
R:\PROJECTS\B-4157_rdy_xpl1.dgn
$$$$USERNAME$$$$

0 2.5 5	PROJ. REFERENCE NO.	SHEET NO.
	B-4157	X-3

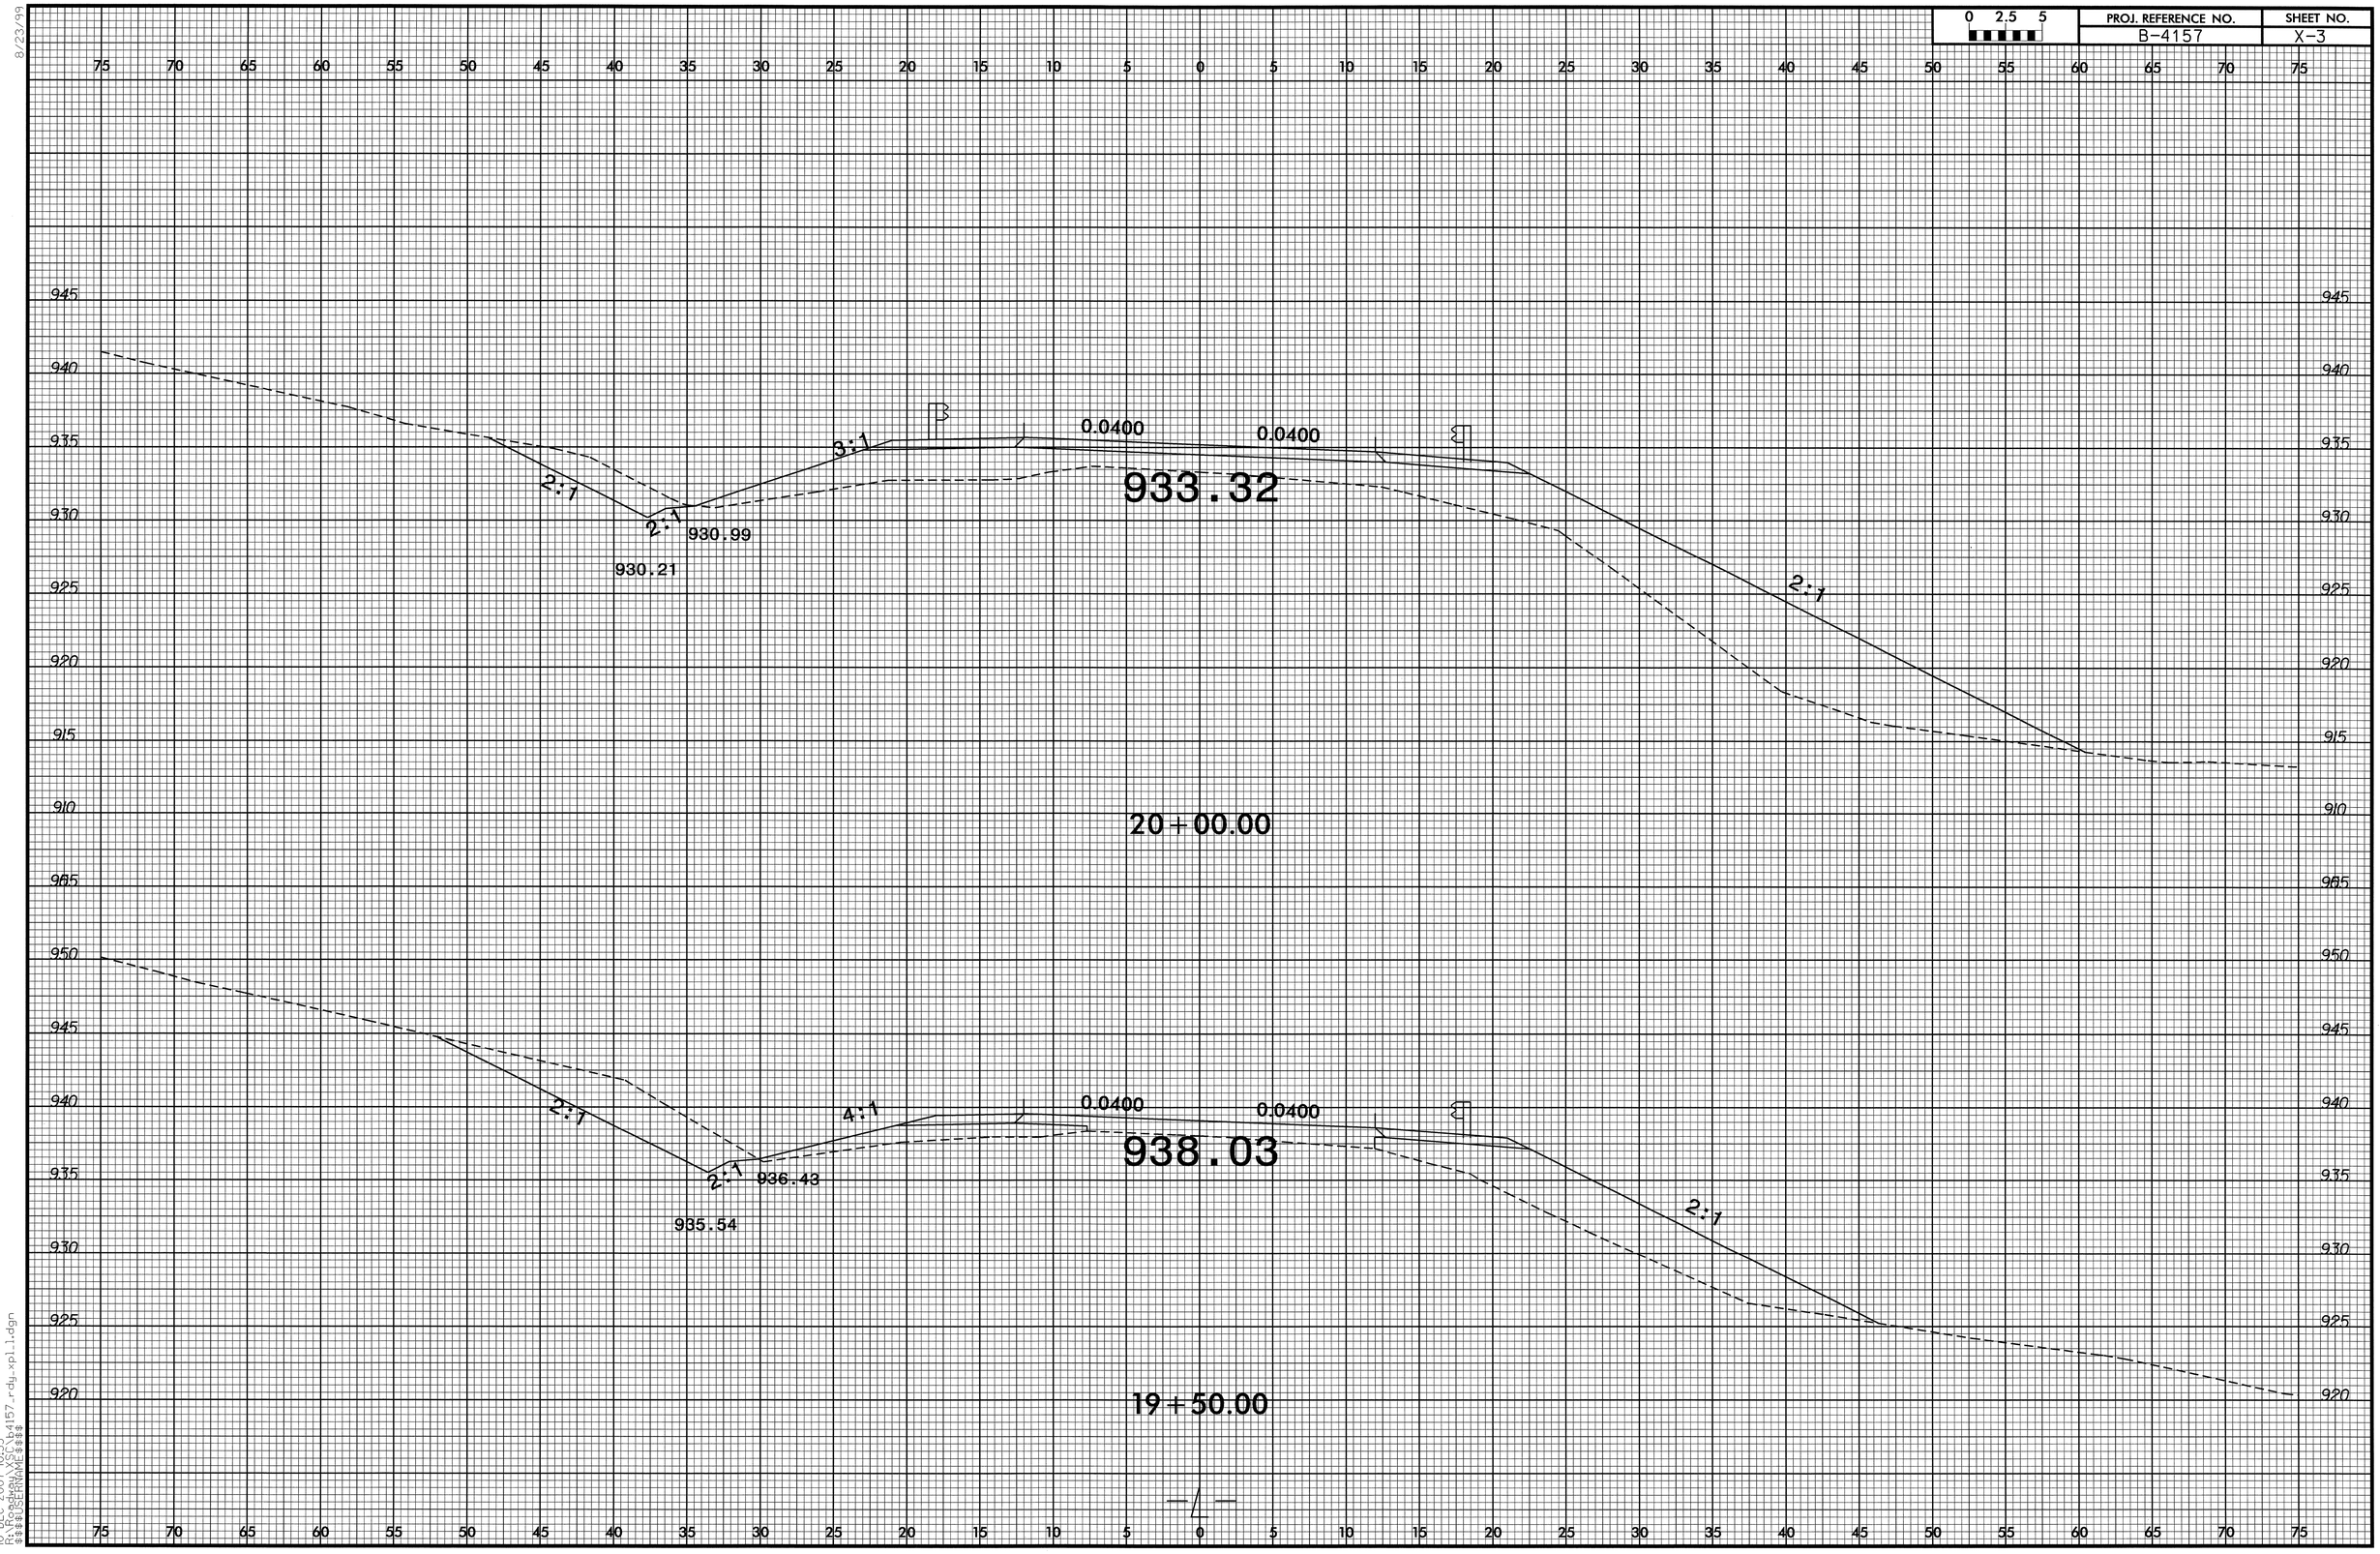

8/23/99

10-DEC-2007 10:53
R:\Proj\B4157_rdy_xpl1.dgn
$$$$USERNAME$$$$

0 2.5 5	PROJ. REFERENCE NO.	SHEET NO.
	B-4157	X-4

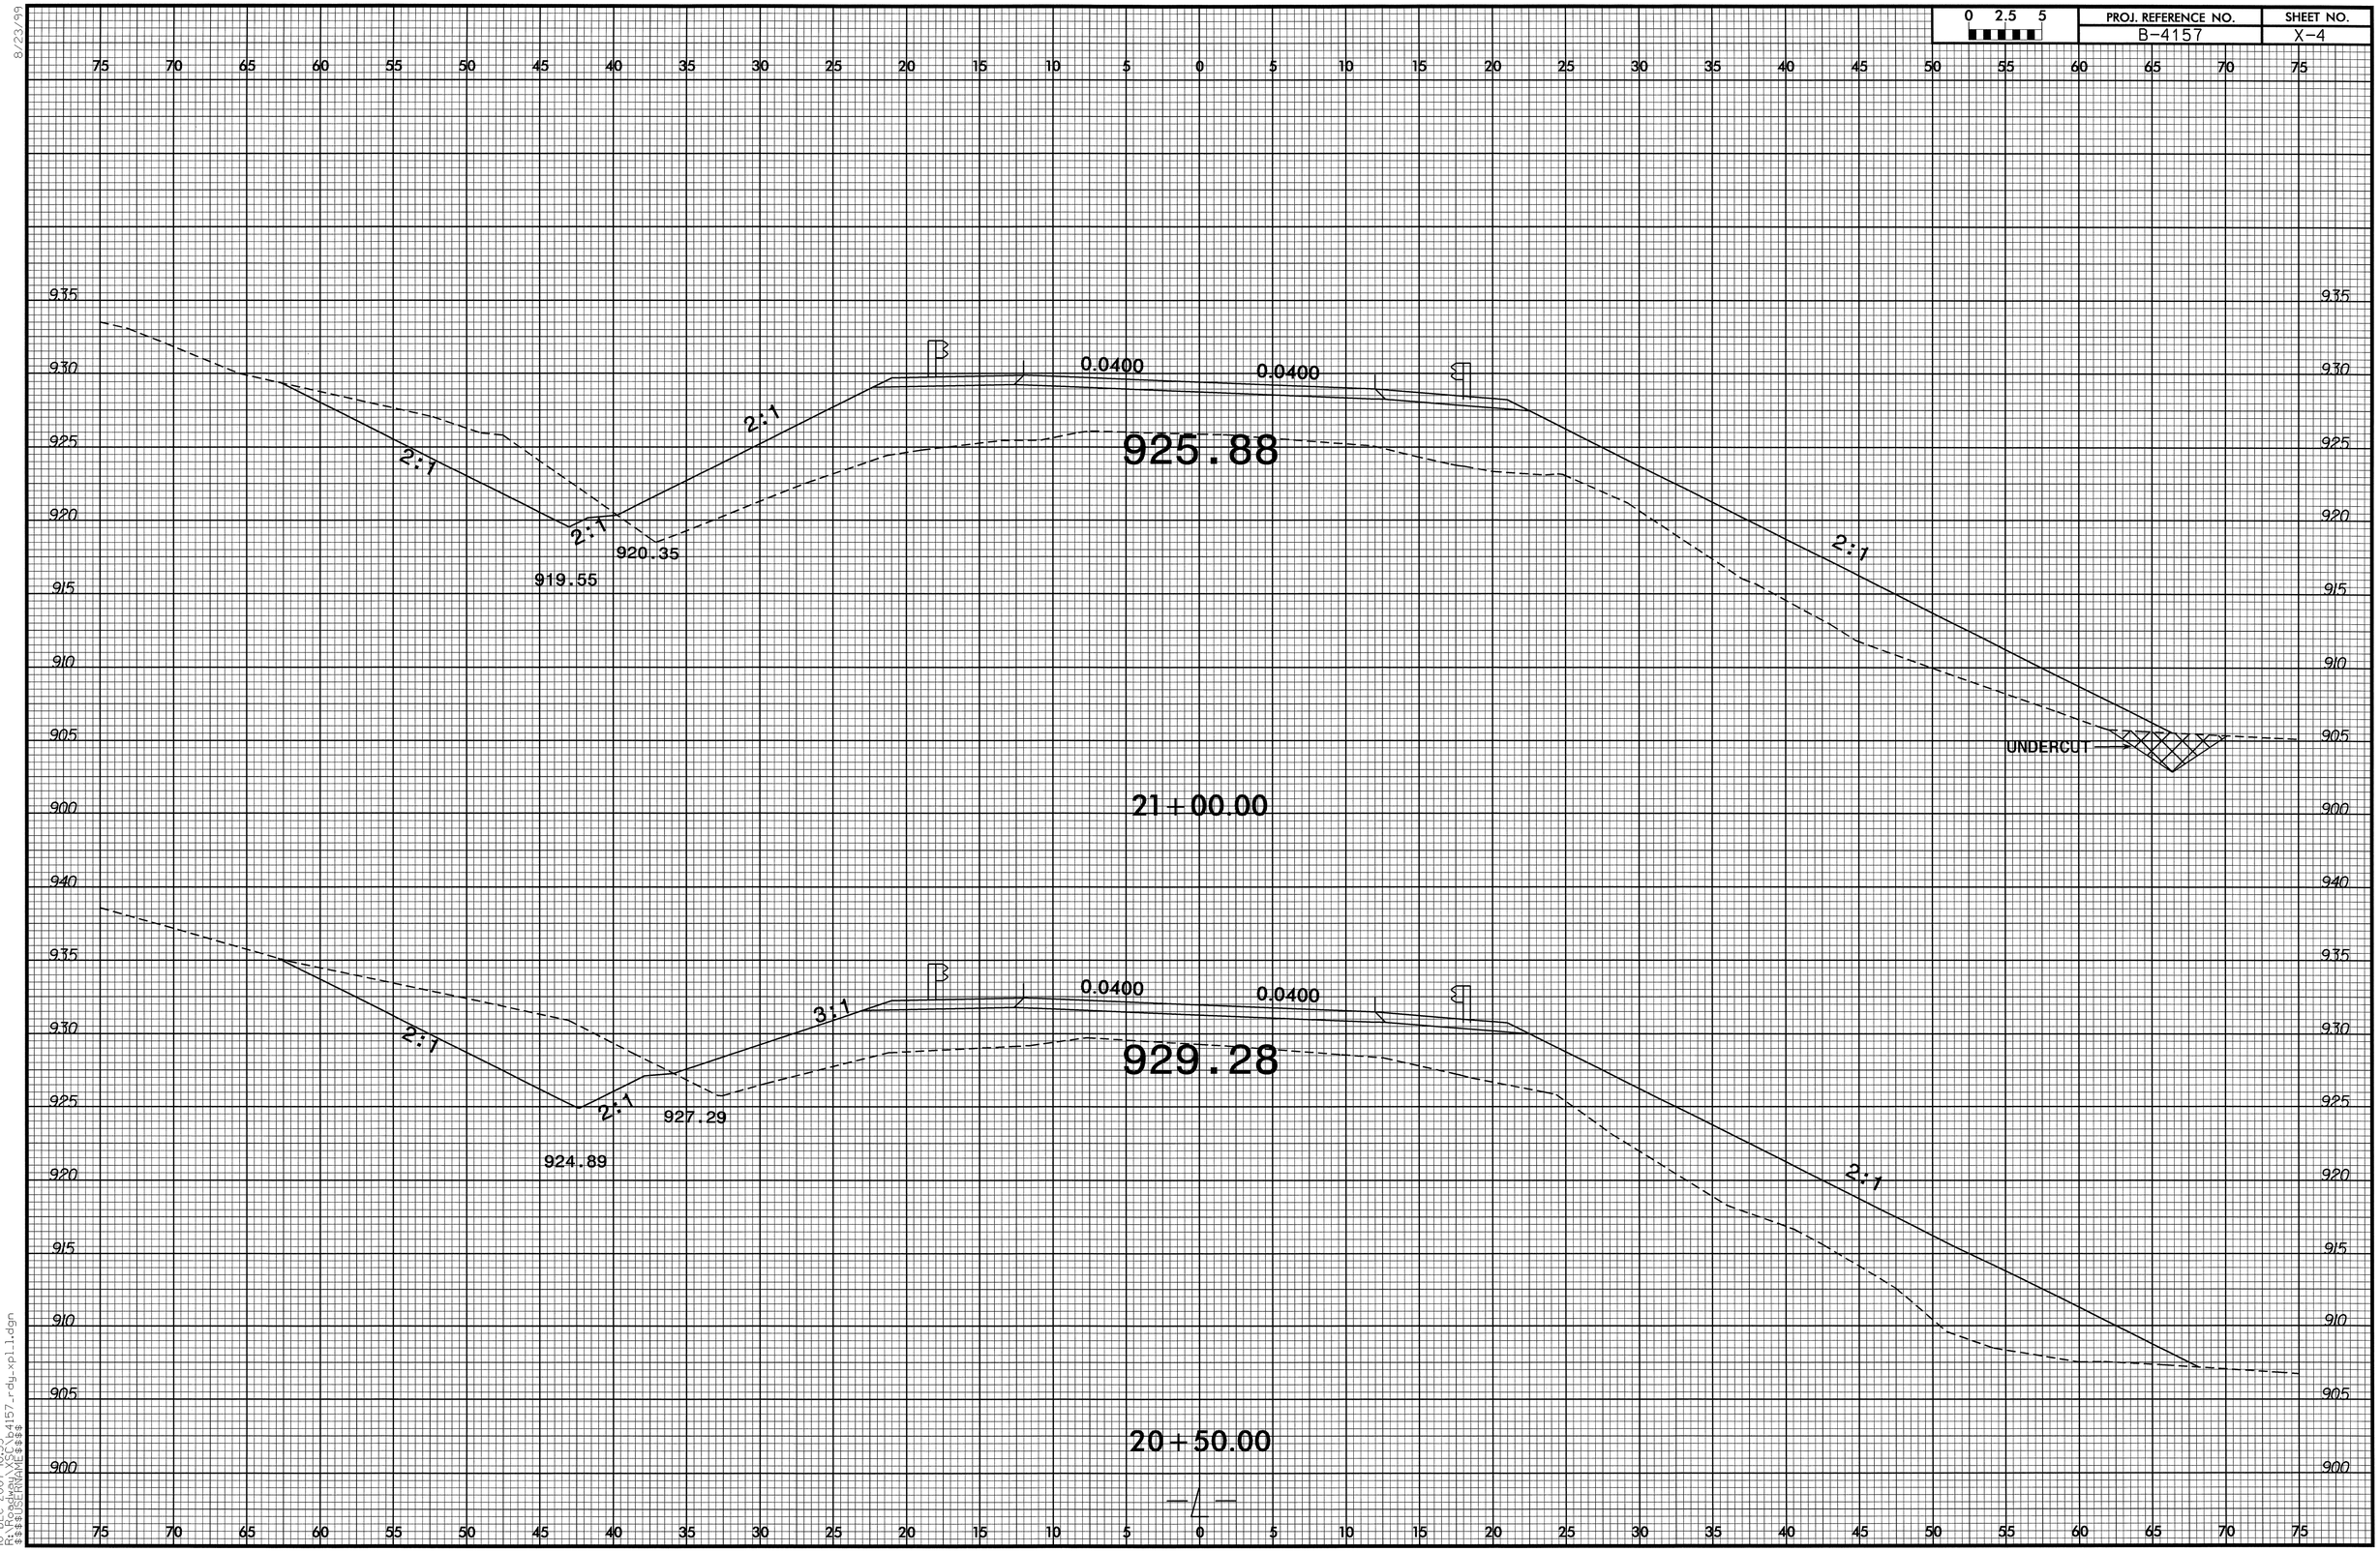

8/23/99

10-DEC-2007 10:53
R:\Roadway\Proj\B4157_rdy_xpl1.dgn
$$$$USERNAME$$$$

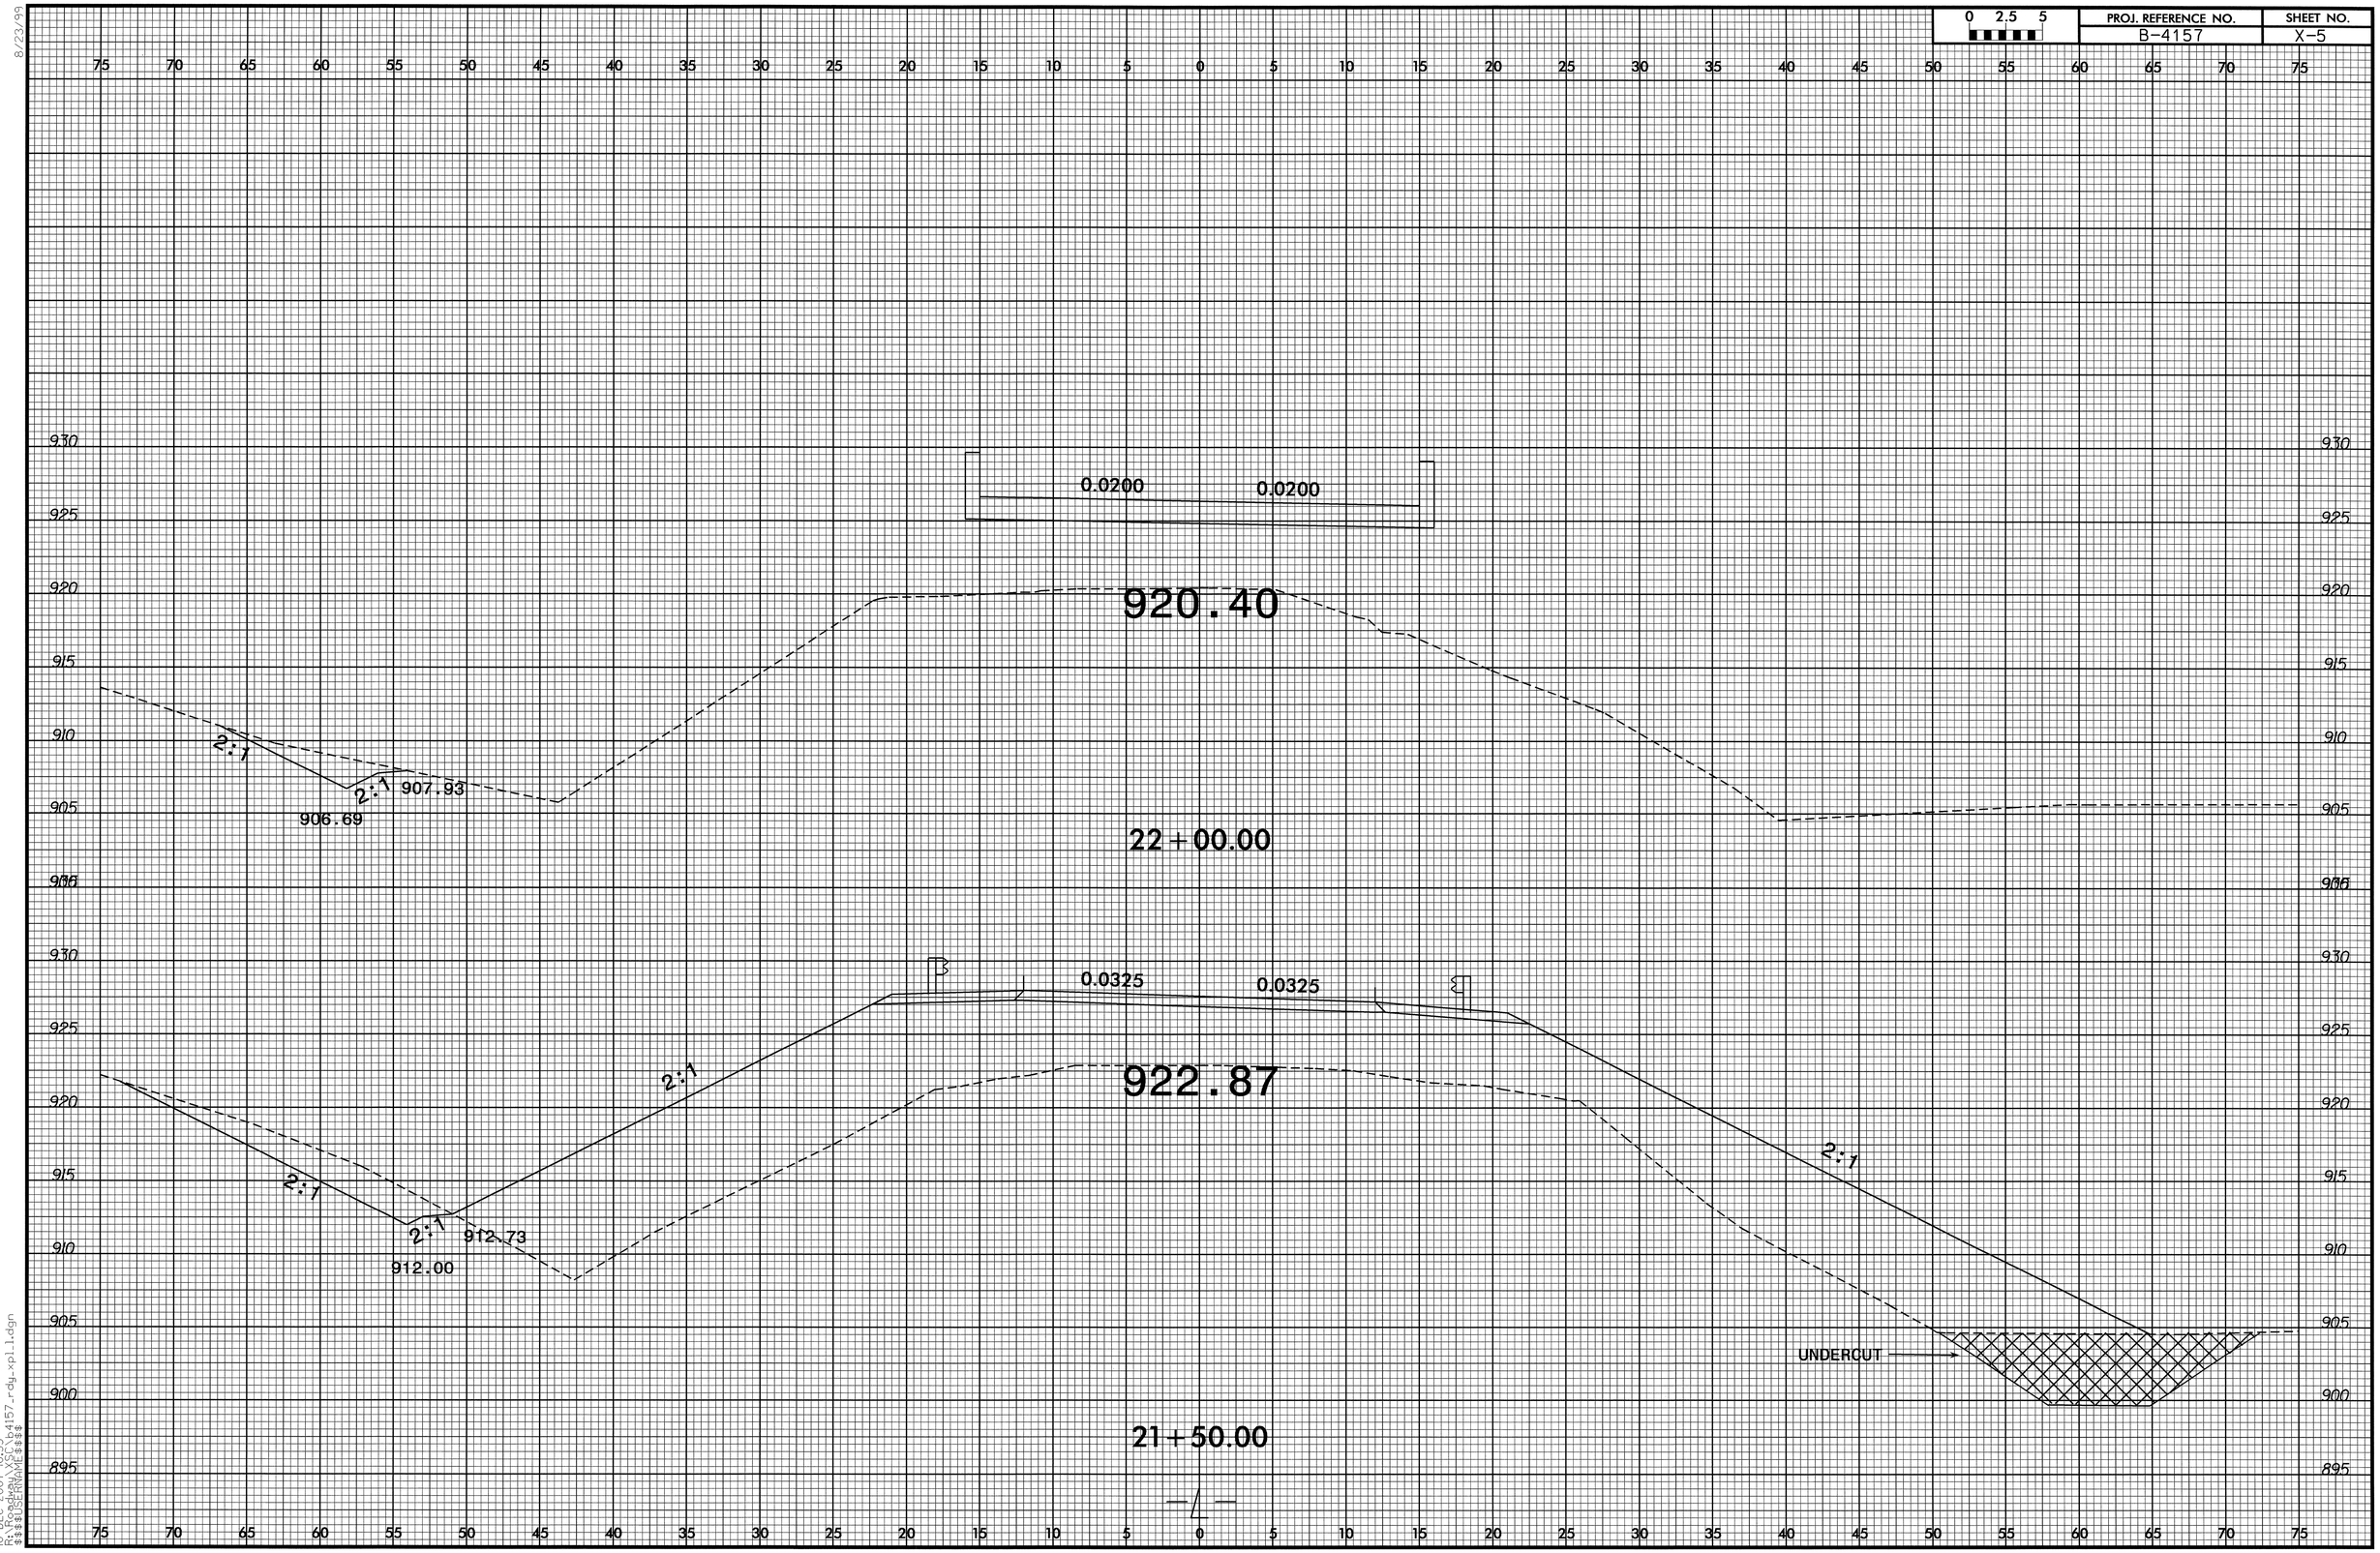

8/23/99

10-DEC-2007 10:53
R:\Roadway\XSC\b4157_rdy_xpl_1.dgn
$$$$USERNAME$$$$

0 2.5 5	PROJ. REFERENCE NO.	SHEET NO.
	B-4157	X-6

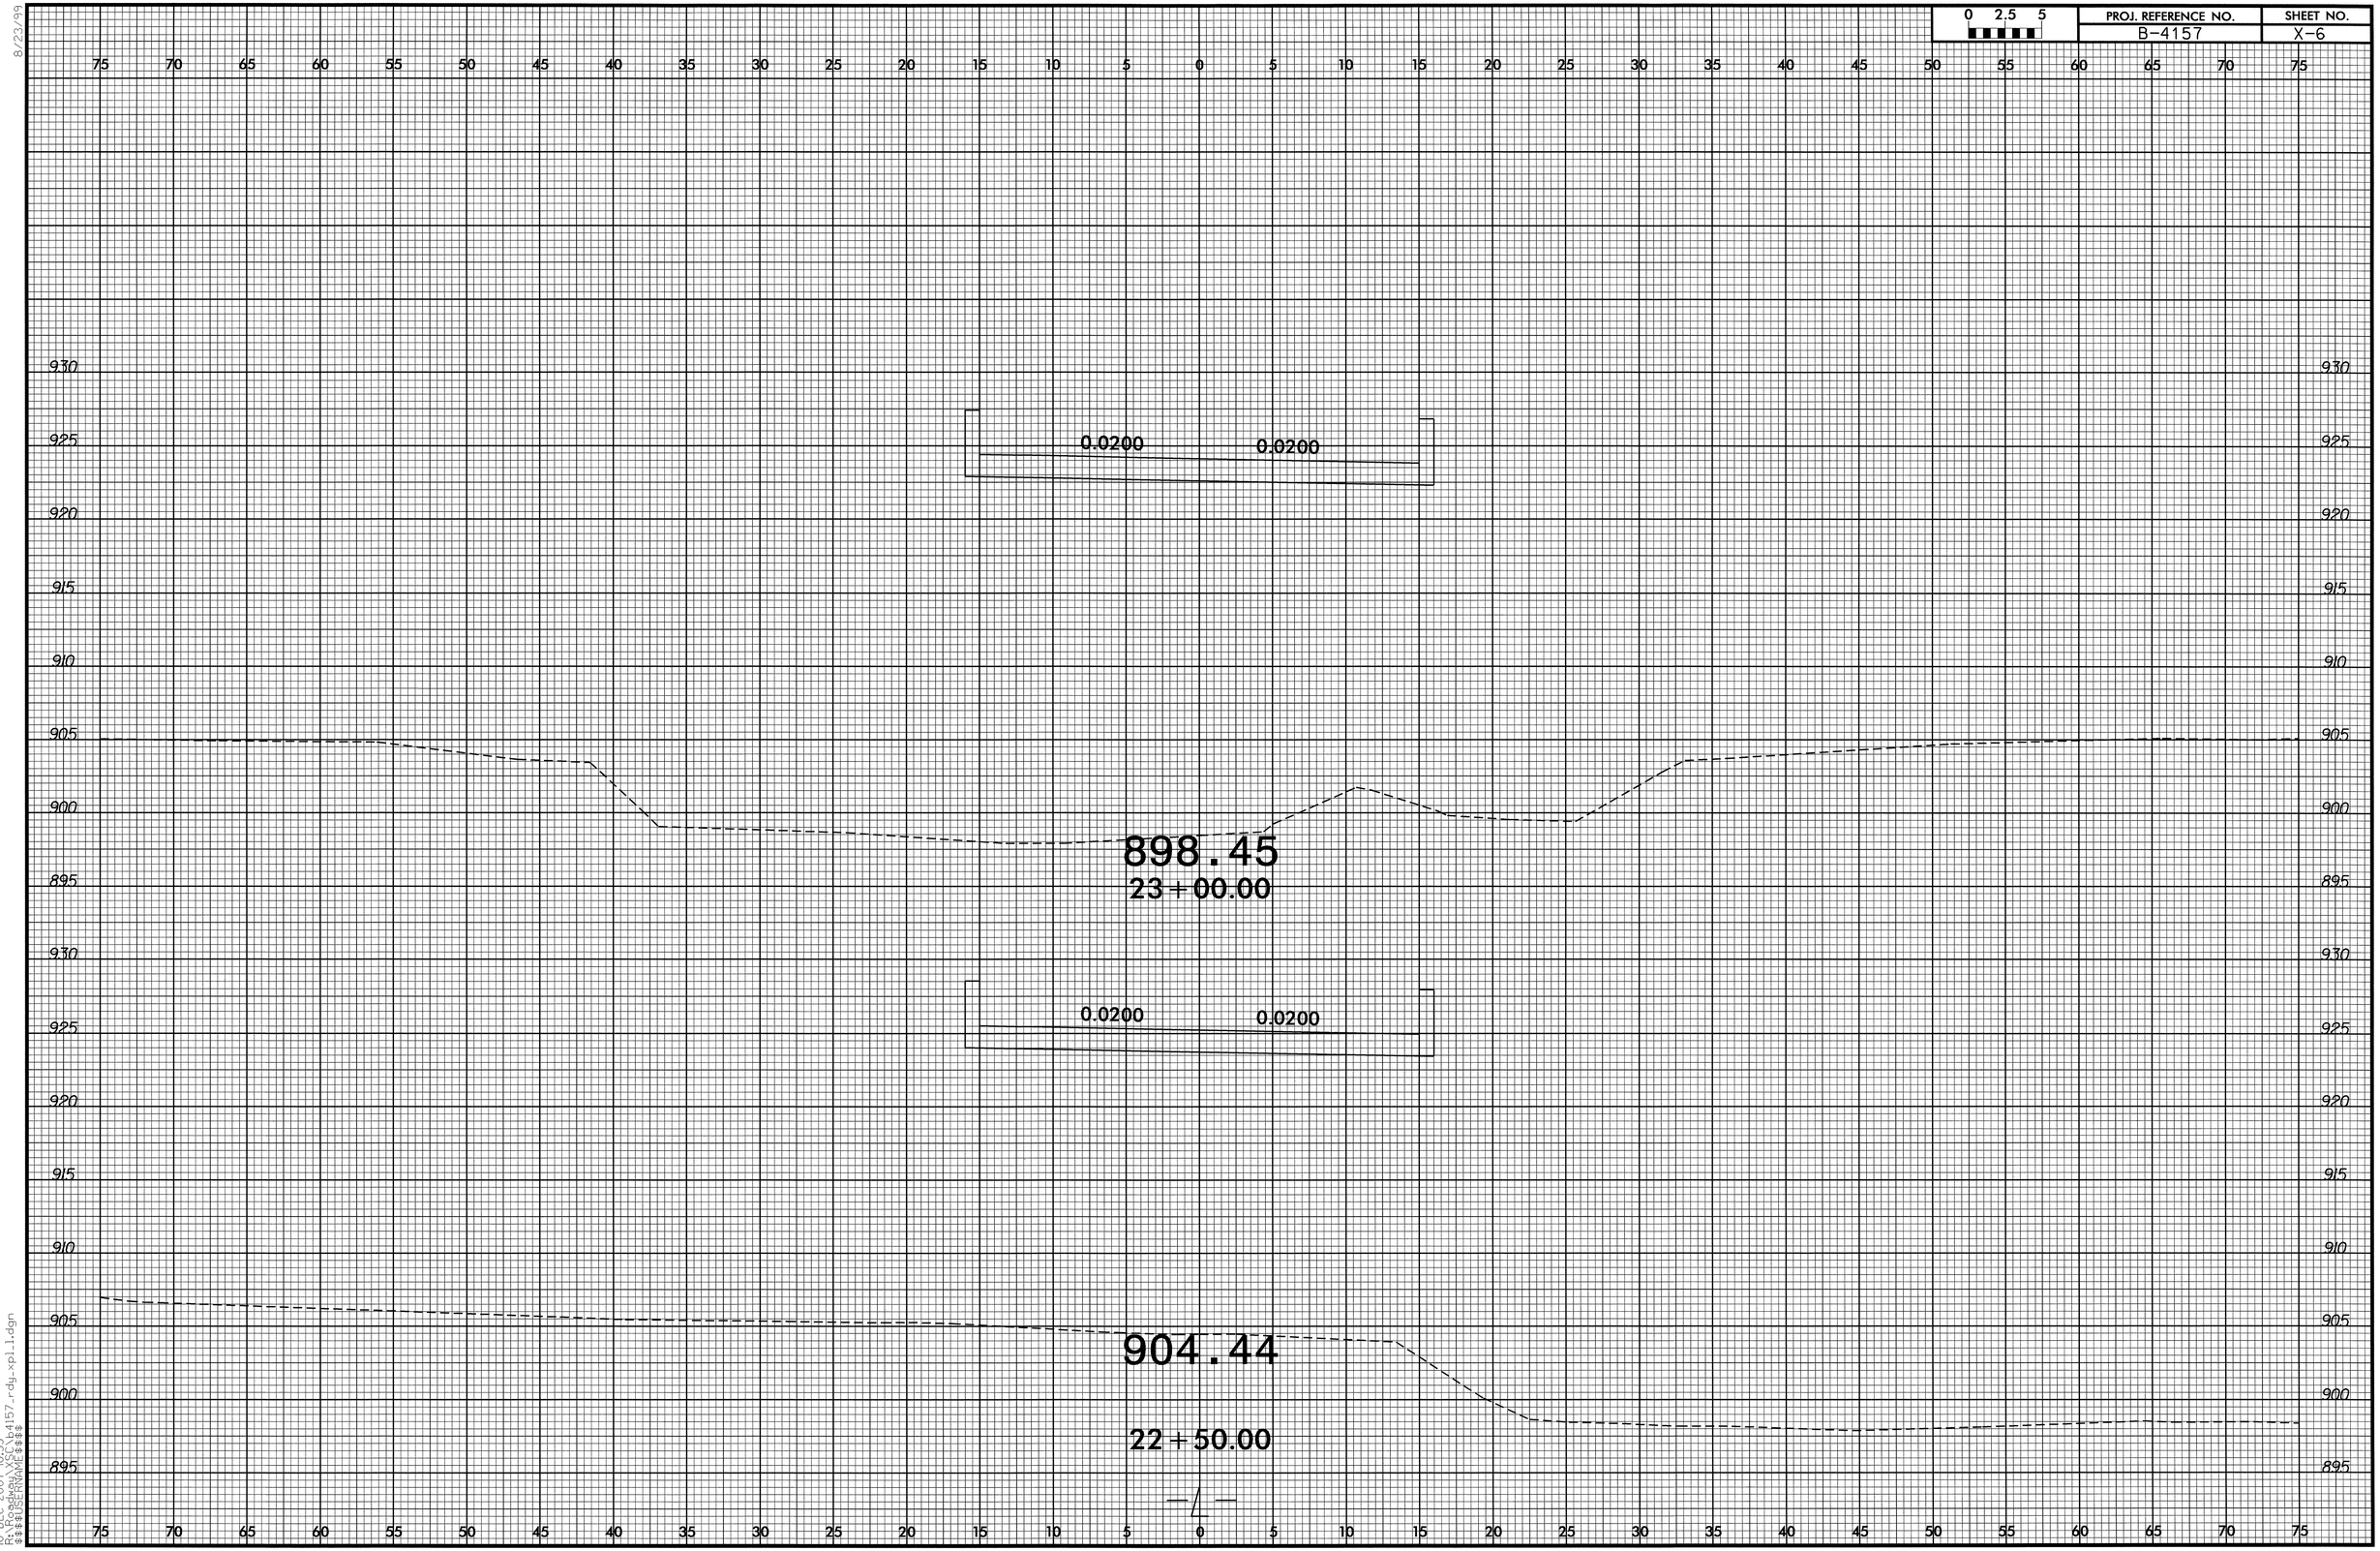

8/23/99
10-DEC-2007 10:53
R:\Roadway\proj\B4157_rdy_xpl1.dgn
$$$$USERNAME$$$$

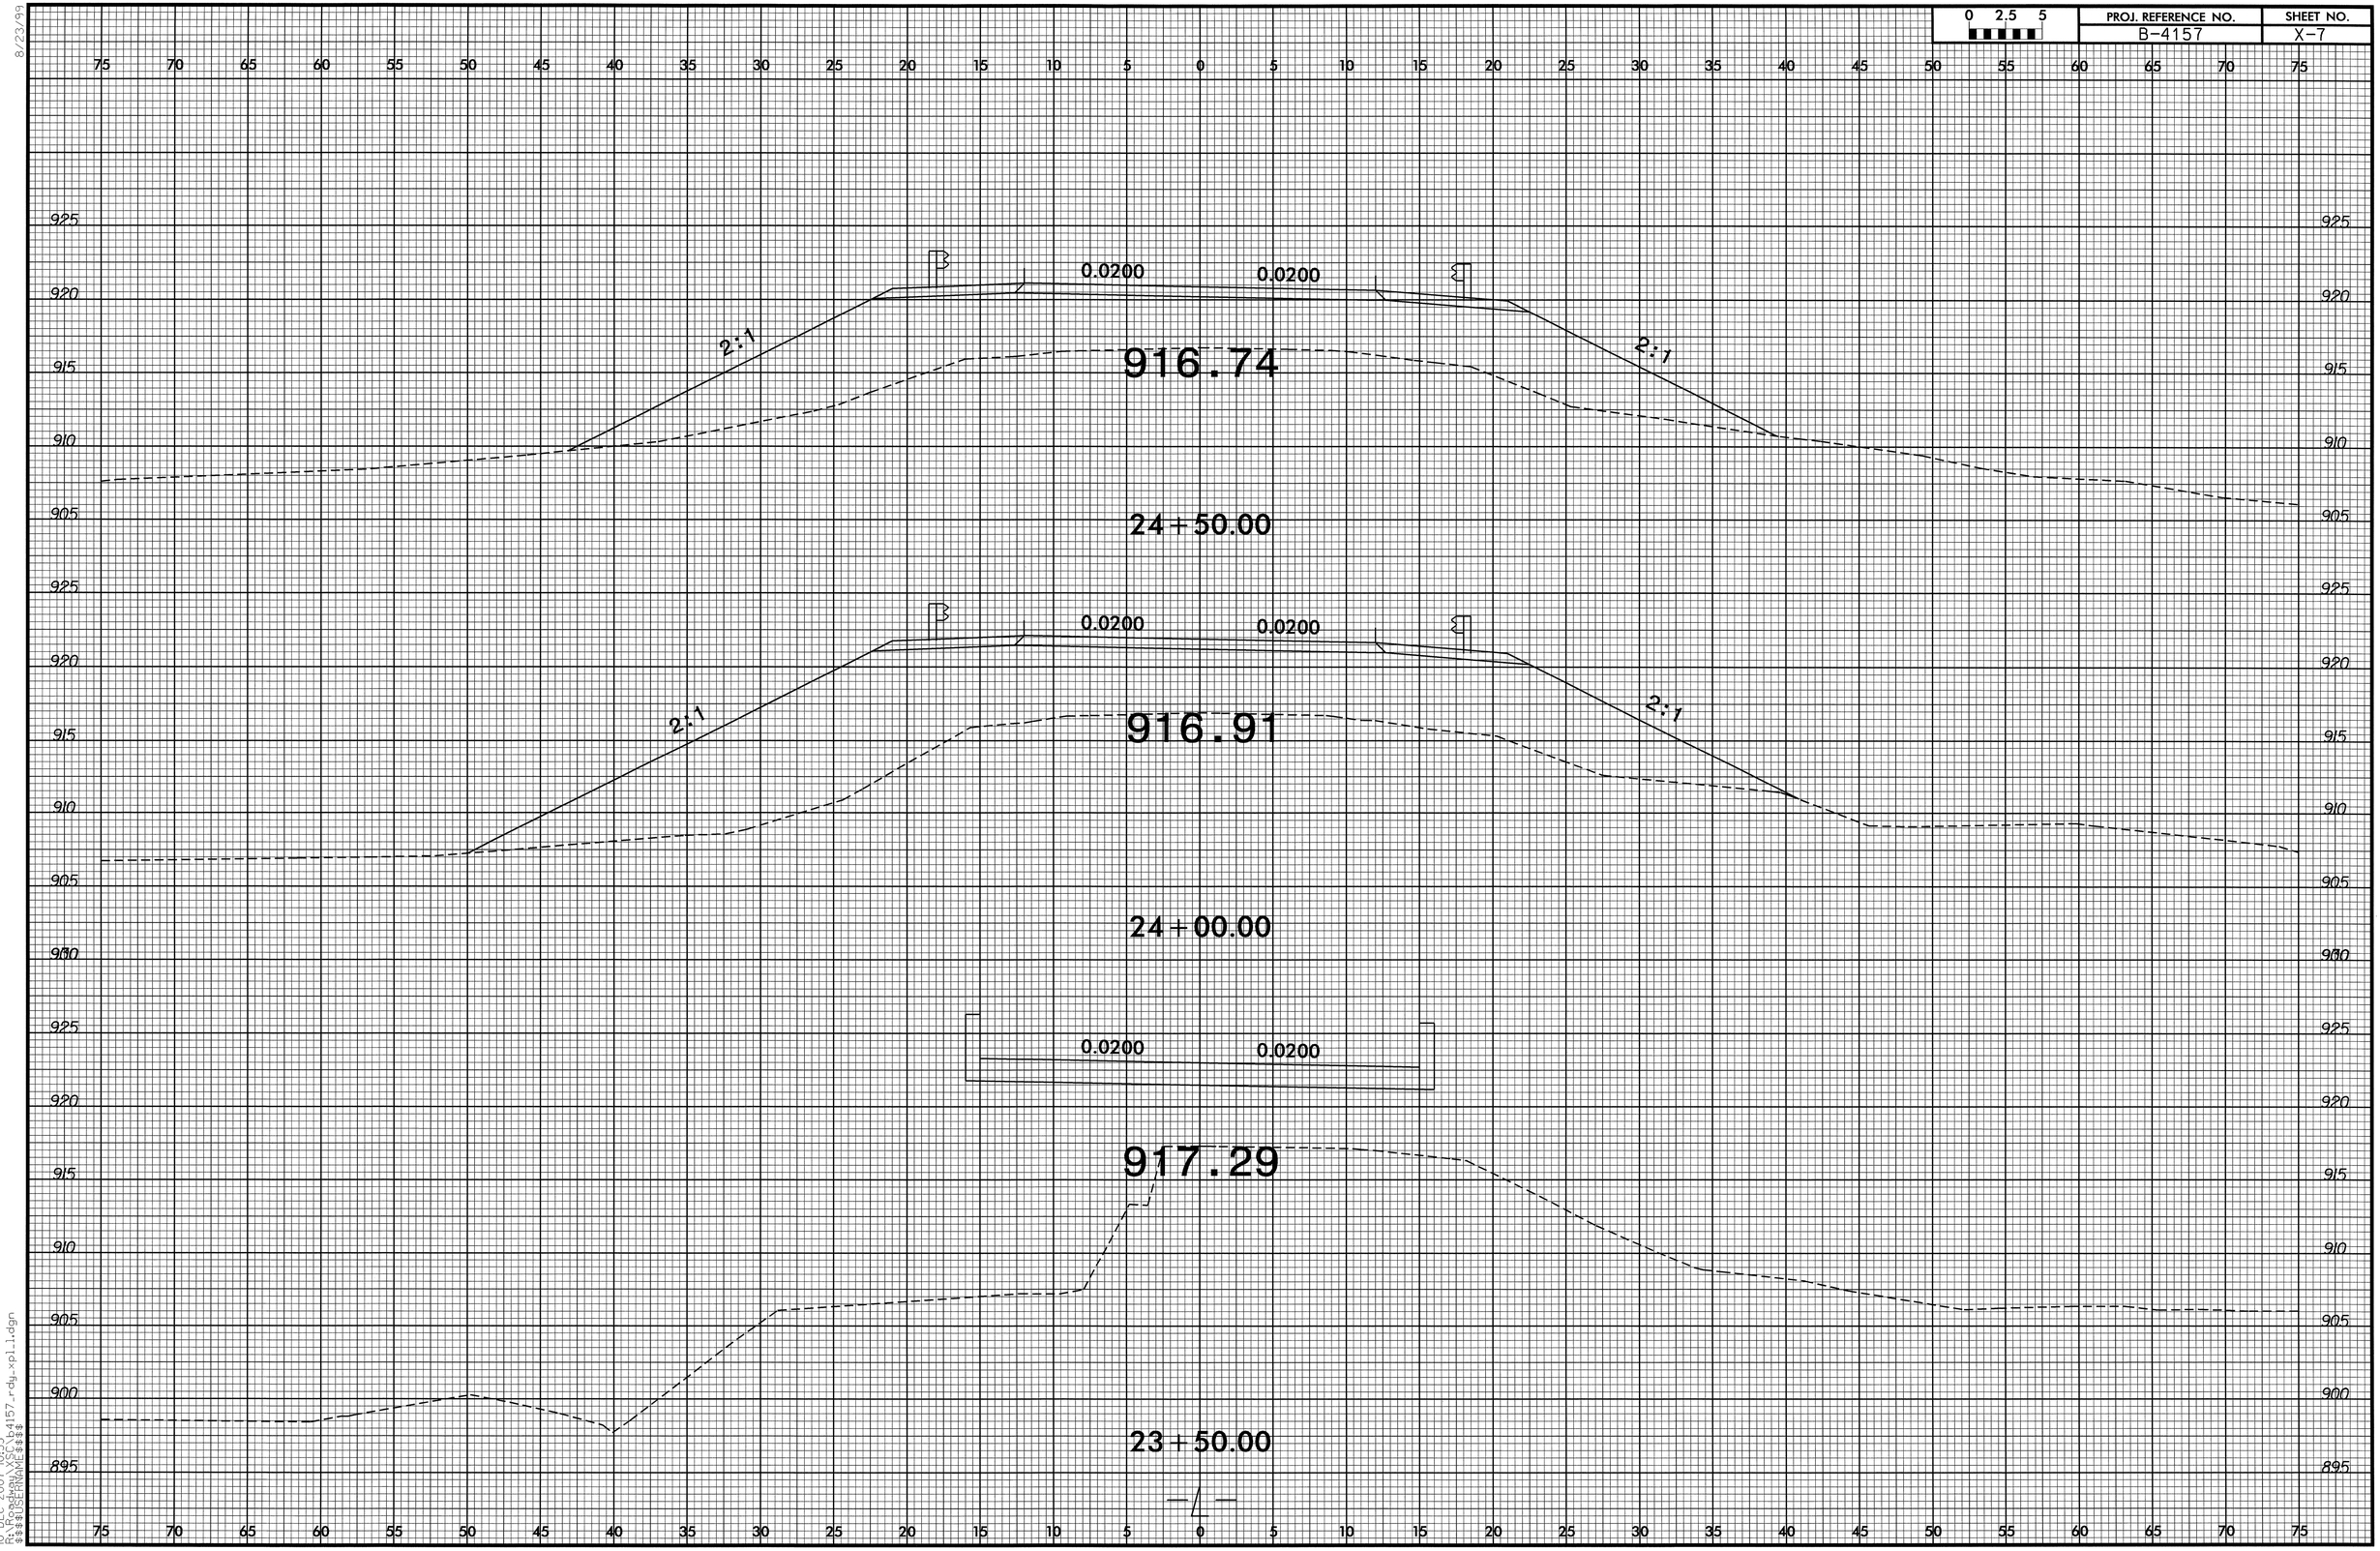

8/23/99

10-DEC-2007 10:53
R:\Roadway\XSC\b4157_rdy_xpl_1.dgn
$$$$USERNAME$$$$

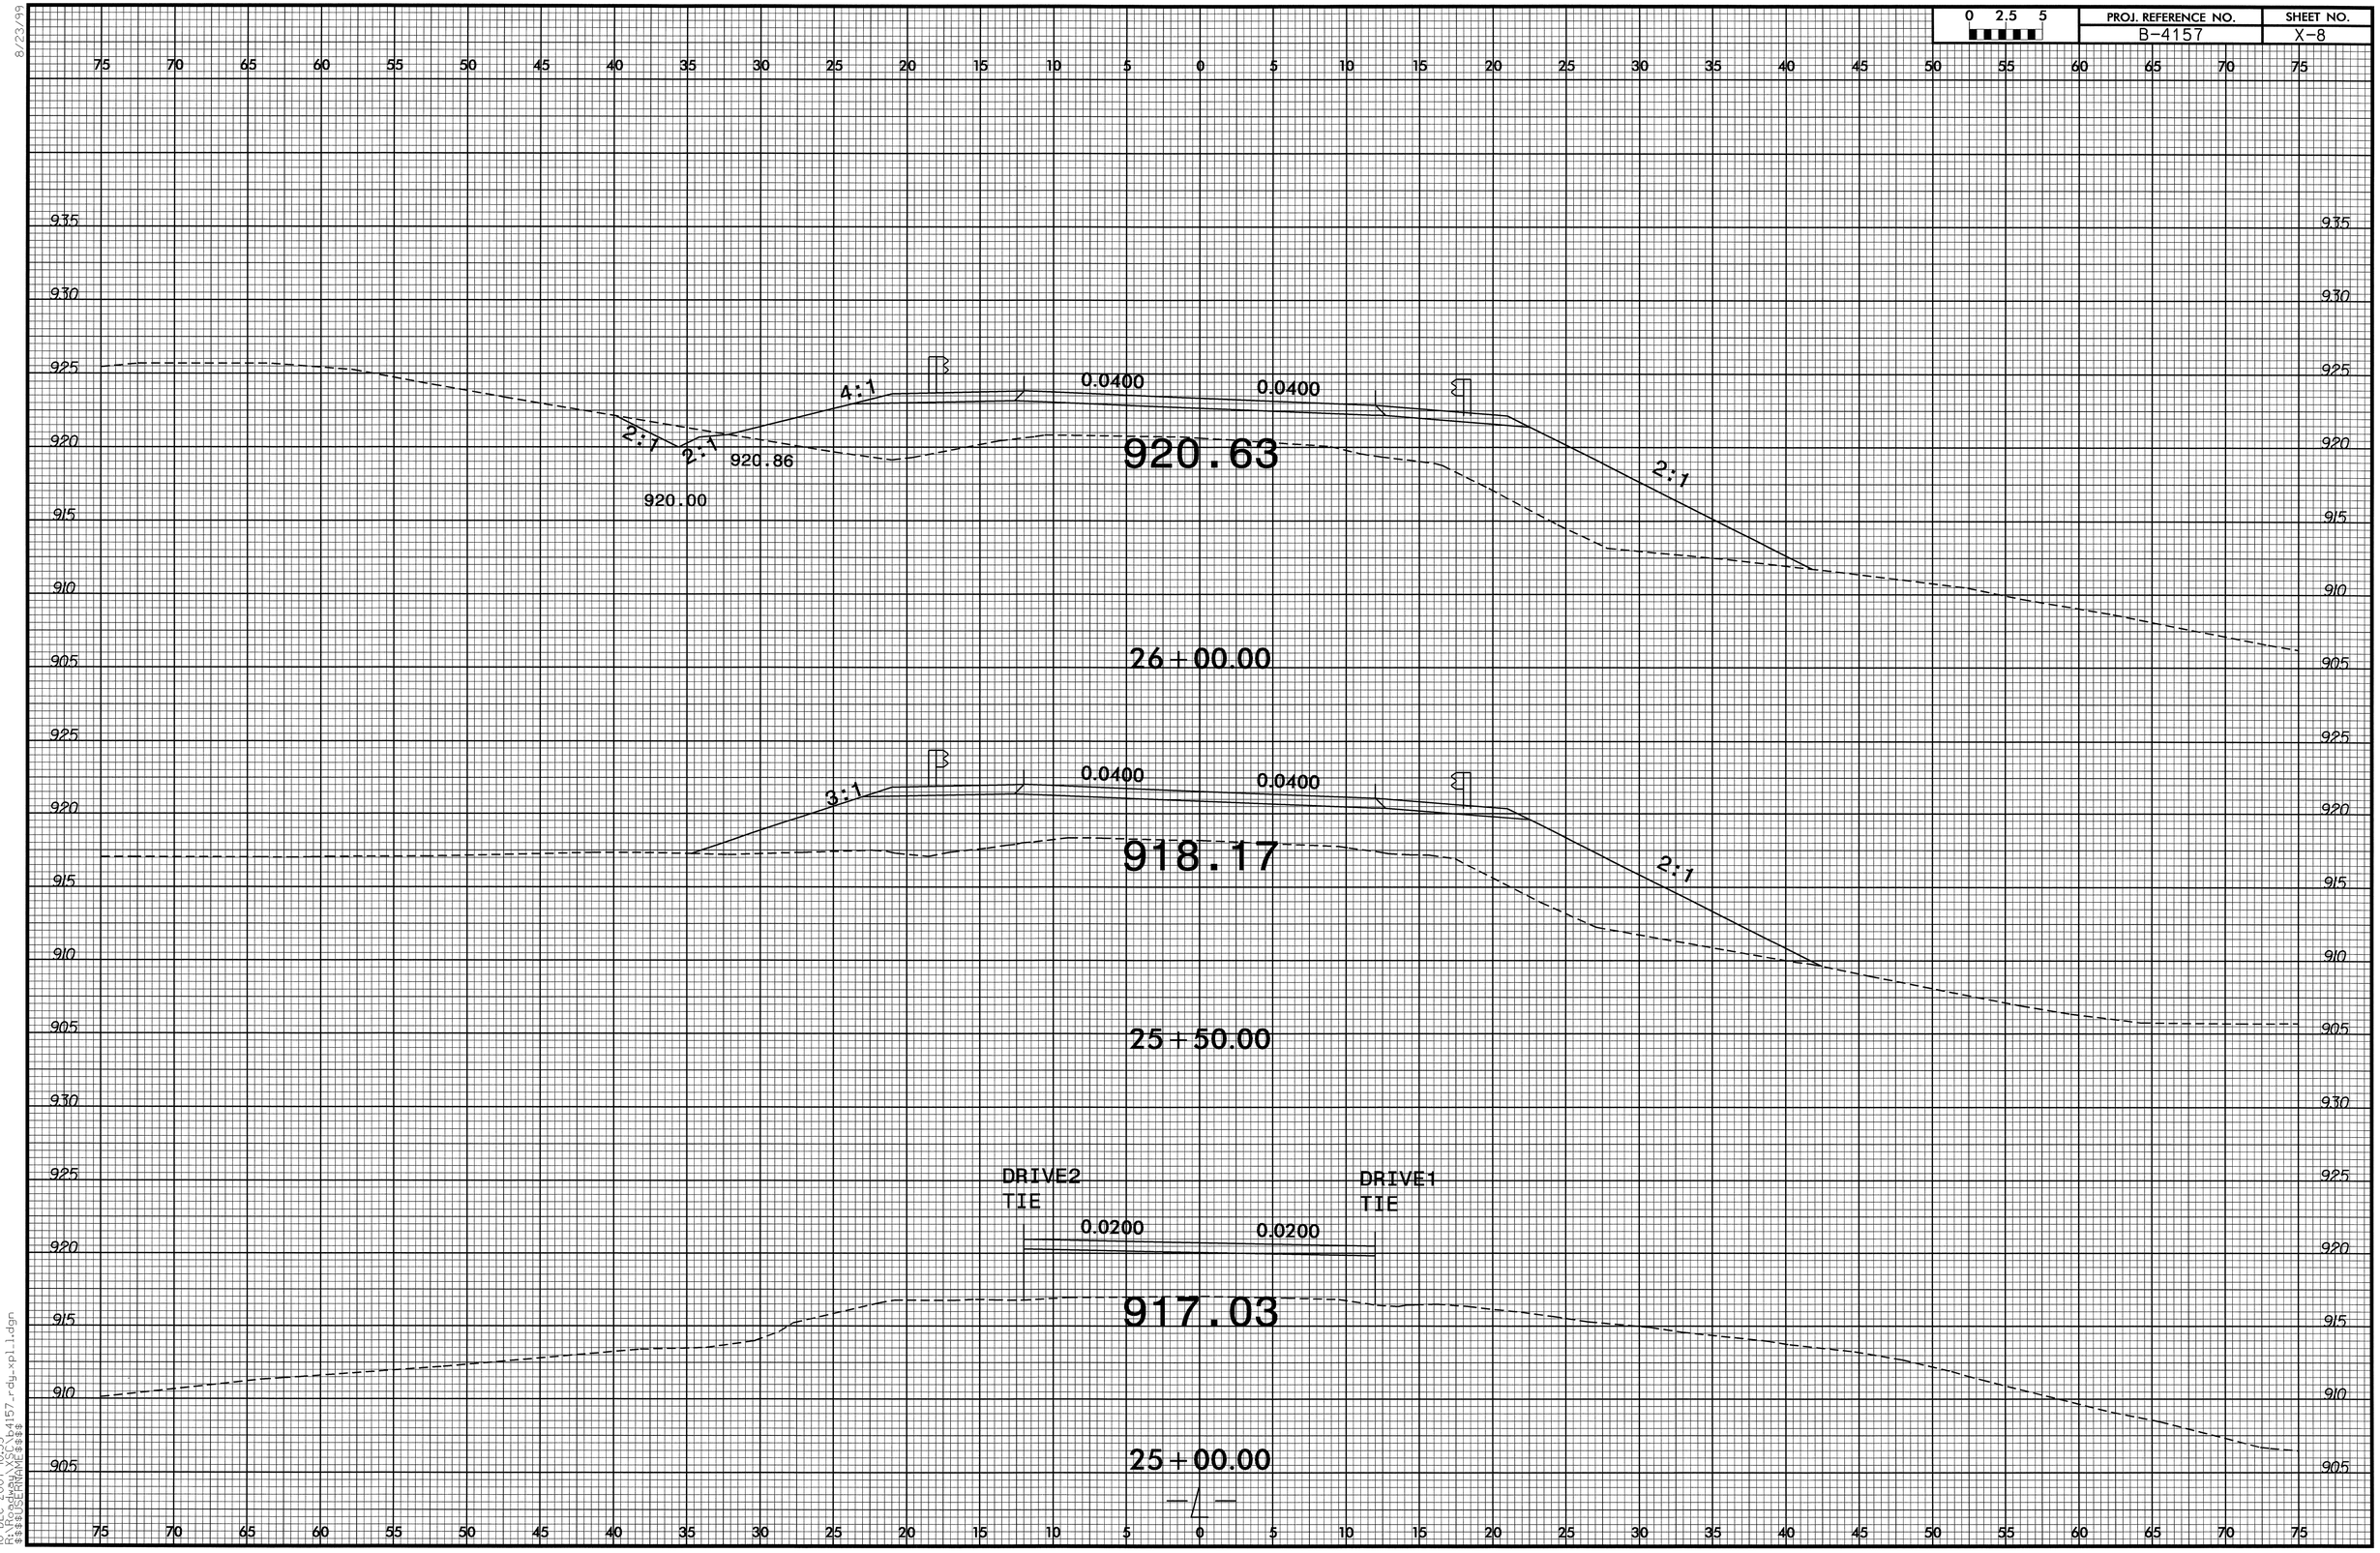

8/23/99

10-DEC-2007 10:53
R:\Roadway\XSC\b4157_rdy_xpl_1.dgn
$$$$USERNAME$$$$

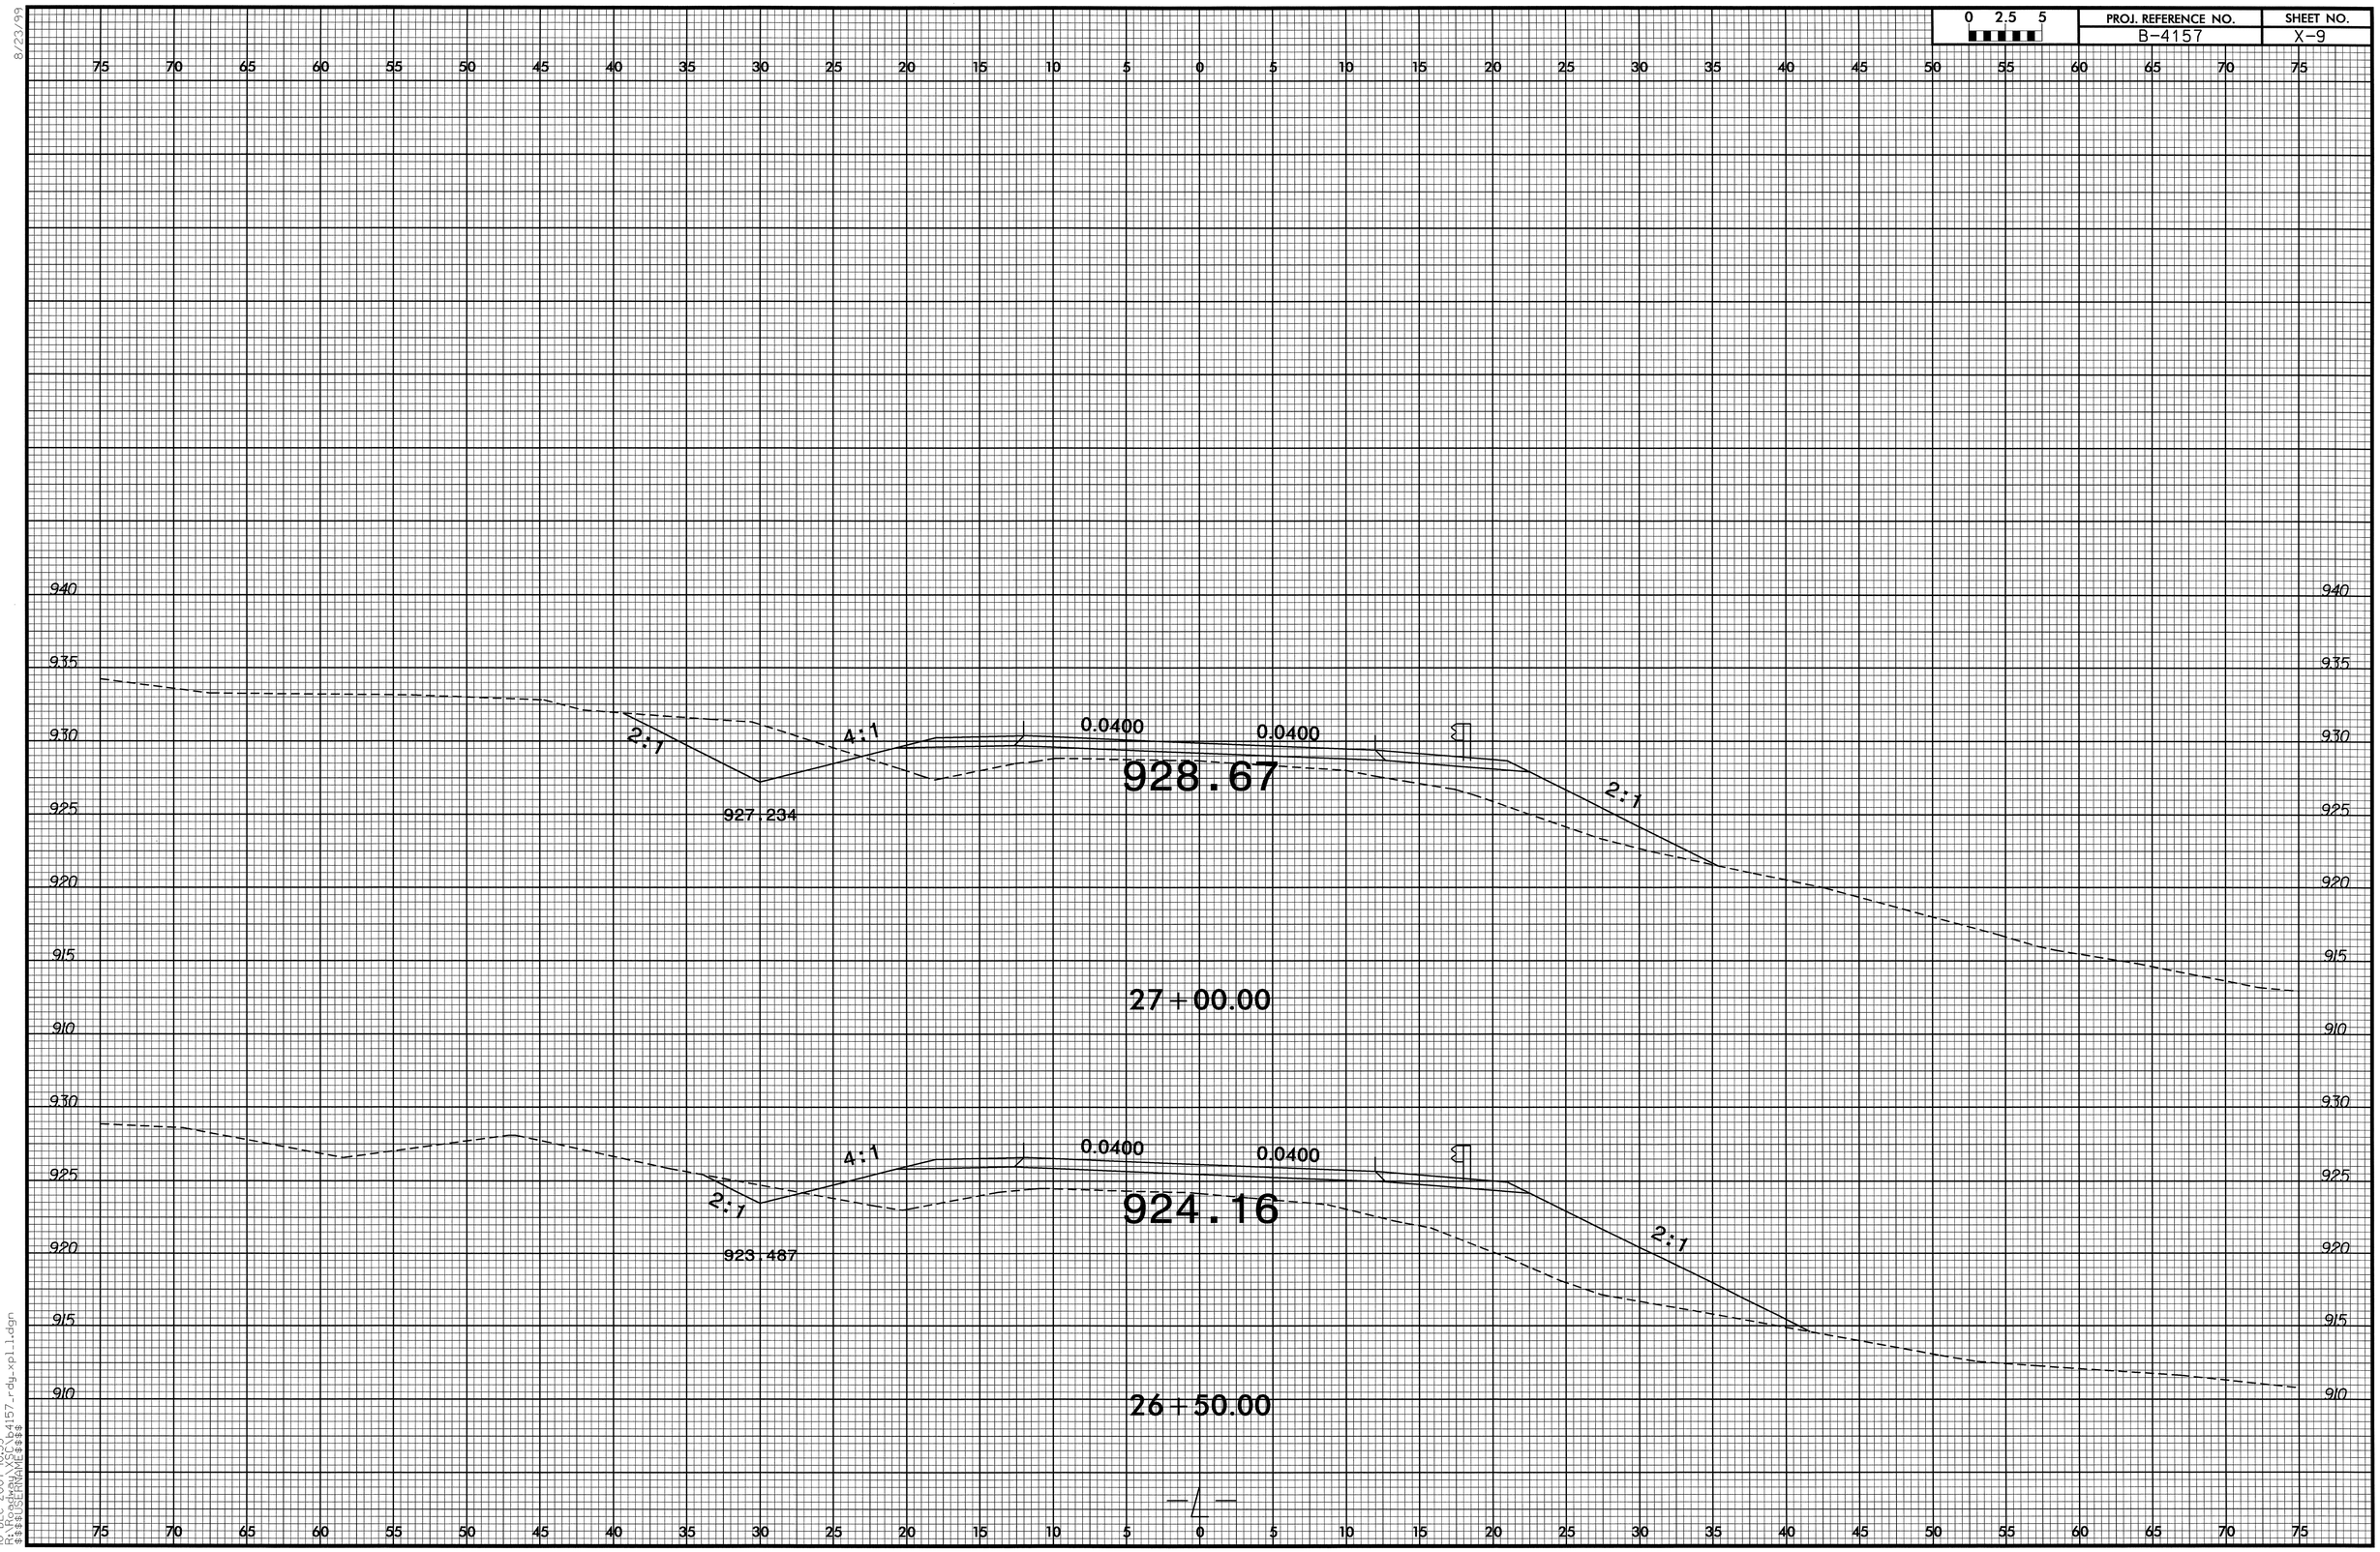

8/23/99

10-DEC-2007 10:53
R:\Roadway\XSC\b4157_rdy_xpl_1.dgn
$$$$USERNAME$$$$

0 2.5 5	PROJ. REFERENCE NO.	SHEET NO.
	B-4157	X-10

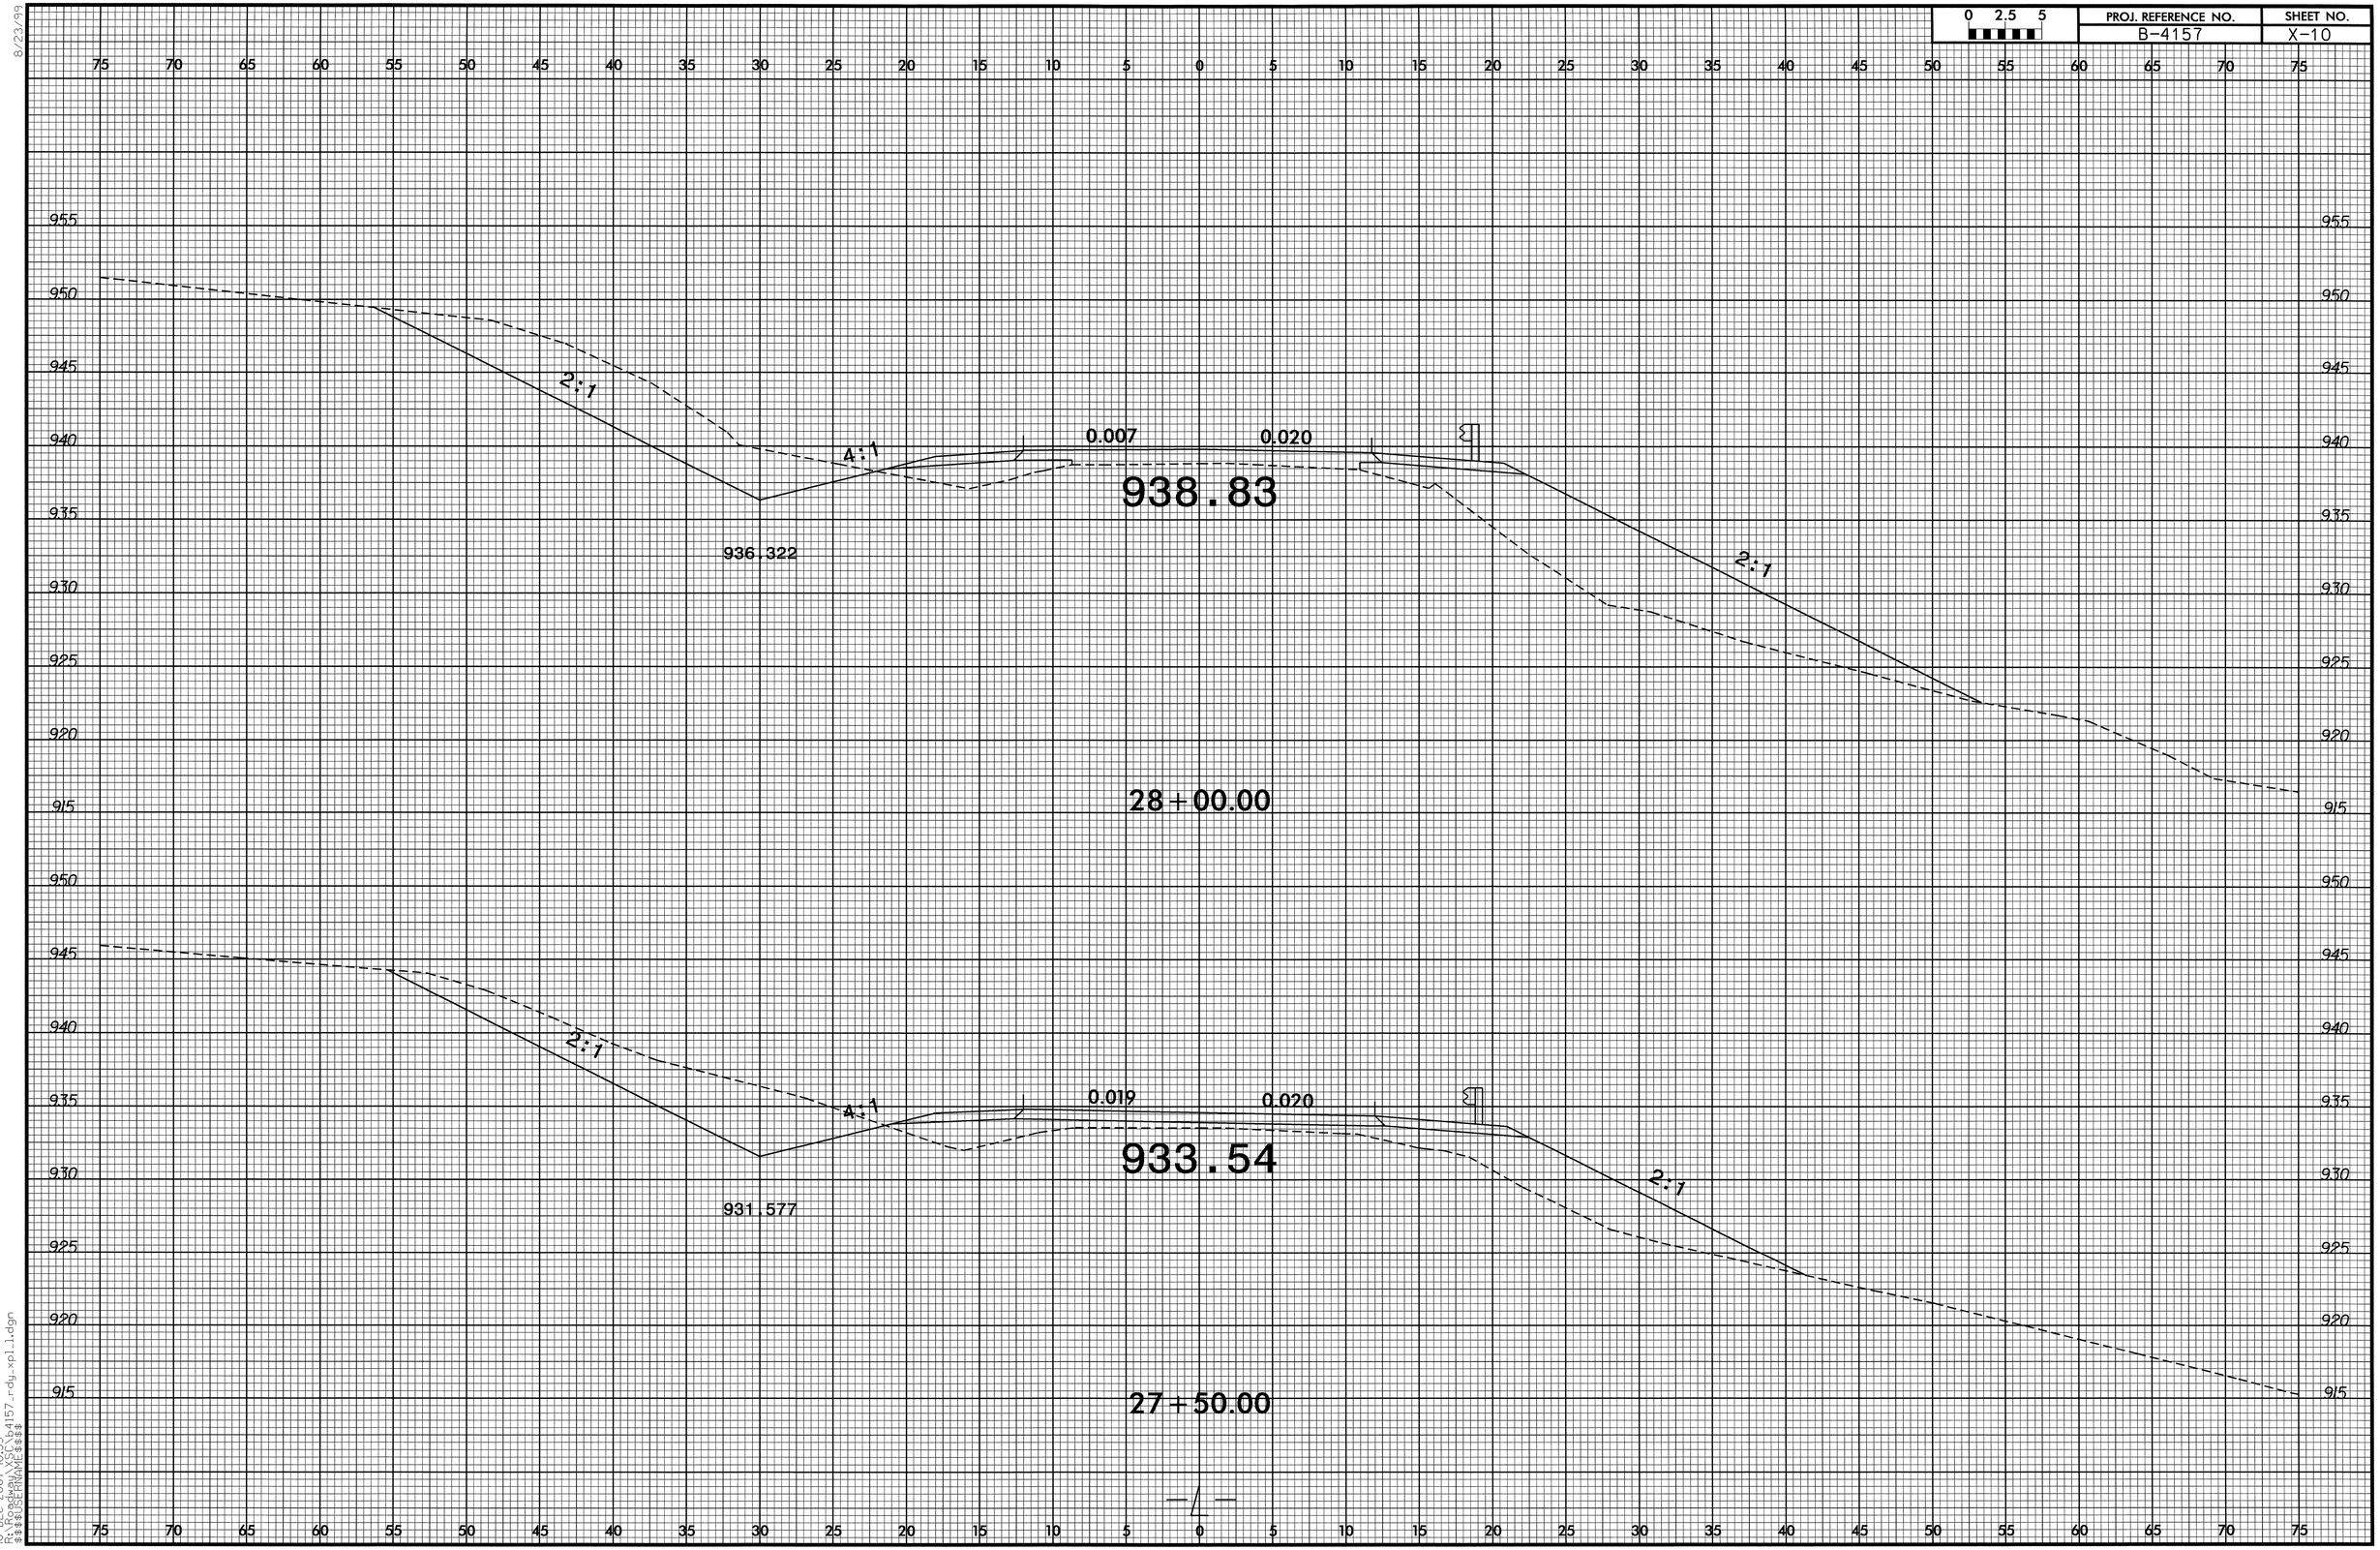

8/23/99
10-DEC-2007 10:53
R:\Proj\B4157_rdy_xpl1.dgn
$$$$USERNAME$$$$

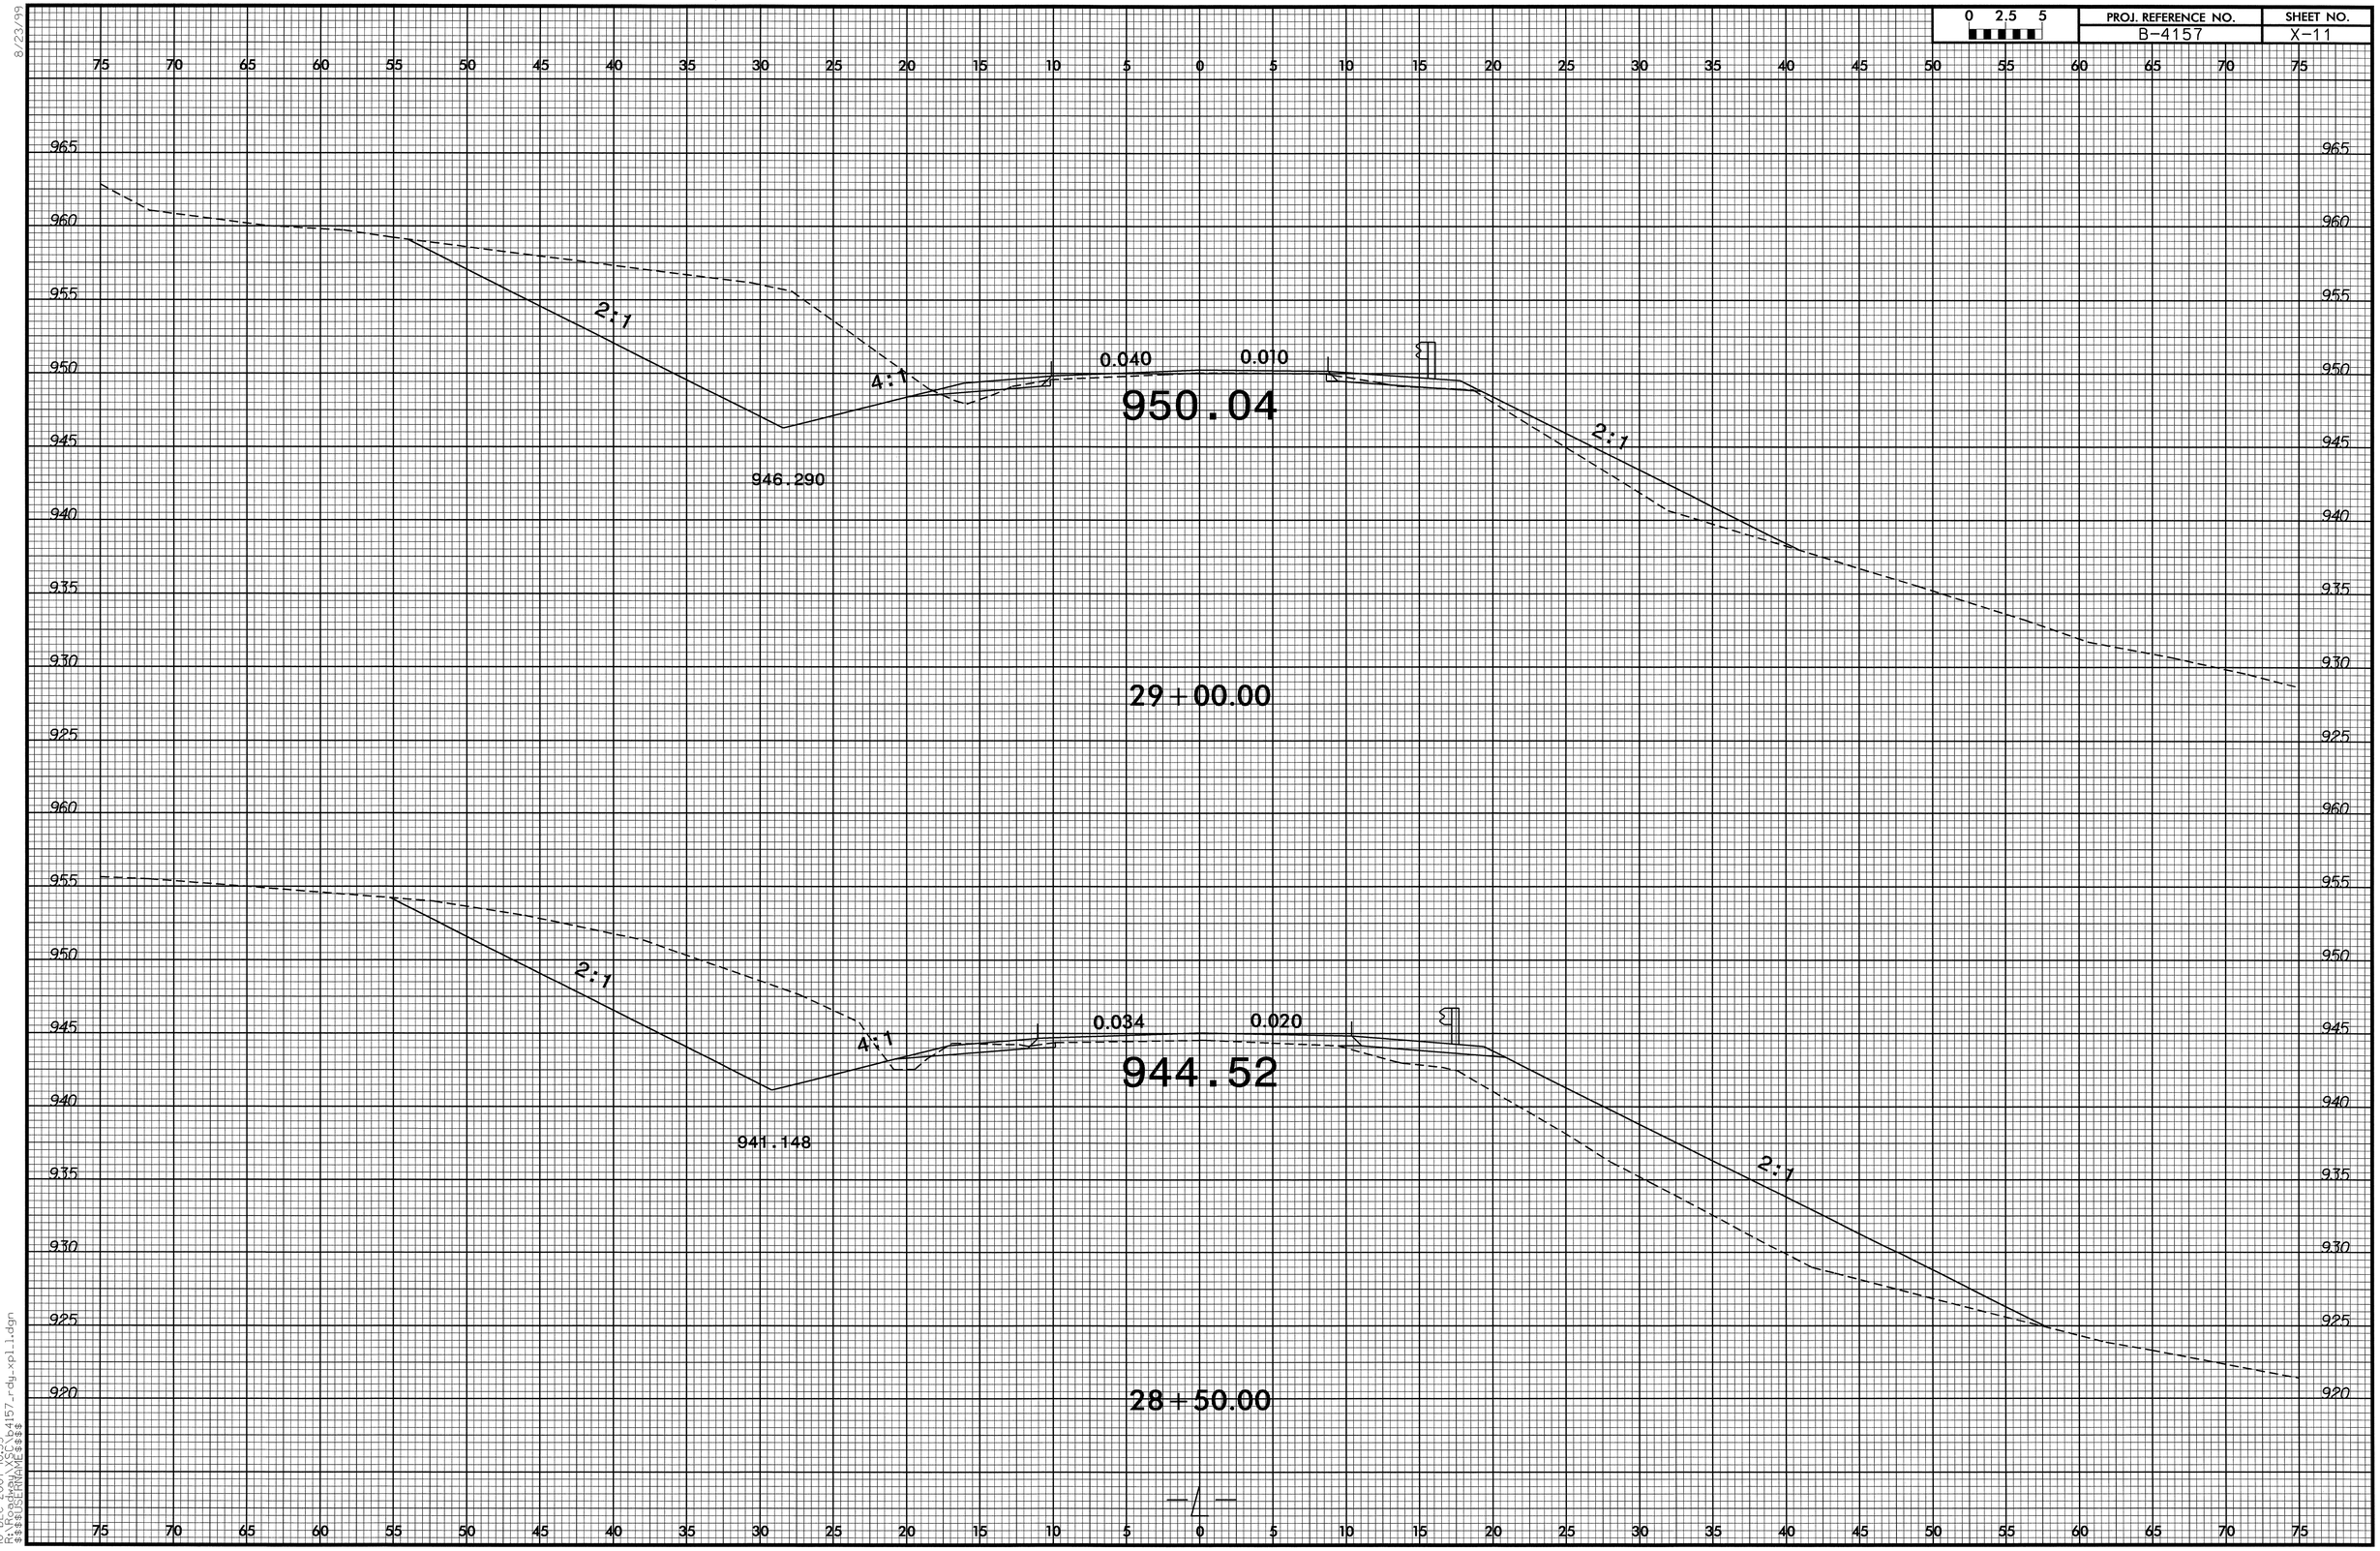

8/23/99

10-DEC-2007 10:53
R:\Roadway\SC\b4157_rdy_xpl1.dgn
$$$$USERNAME$$$$

0 2.5 5	PROJ. REFERENCE NO.	SHEET NO.
	B-4157	X-12

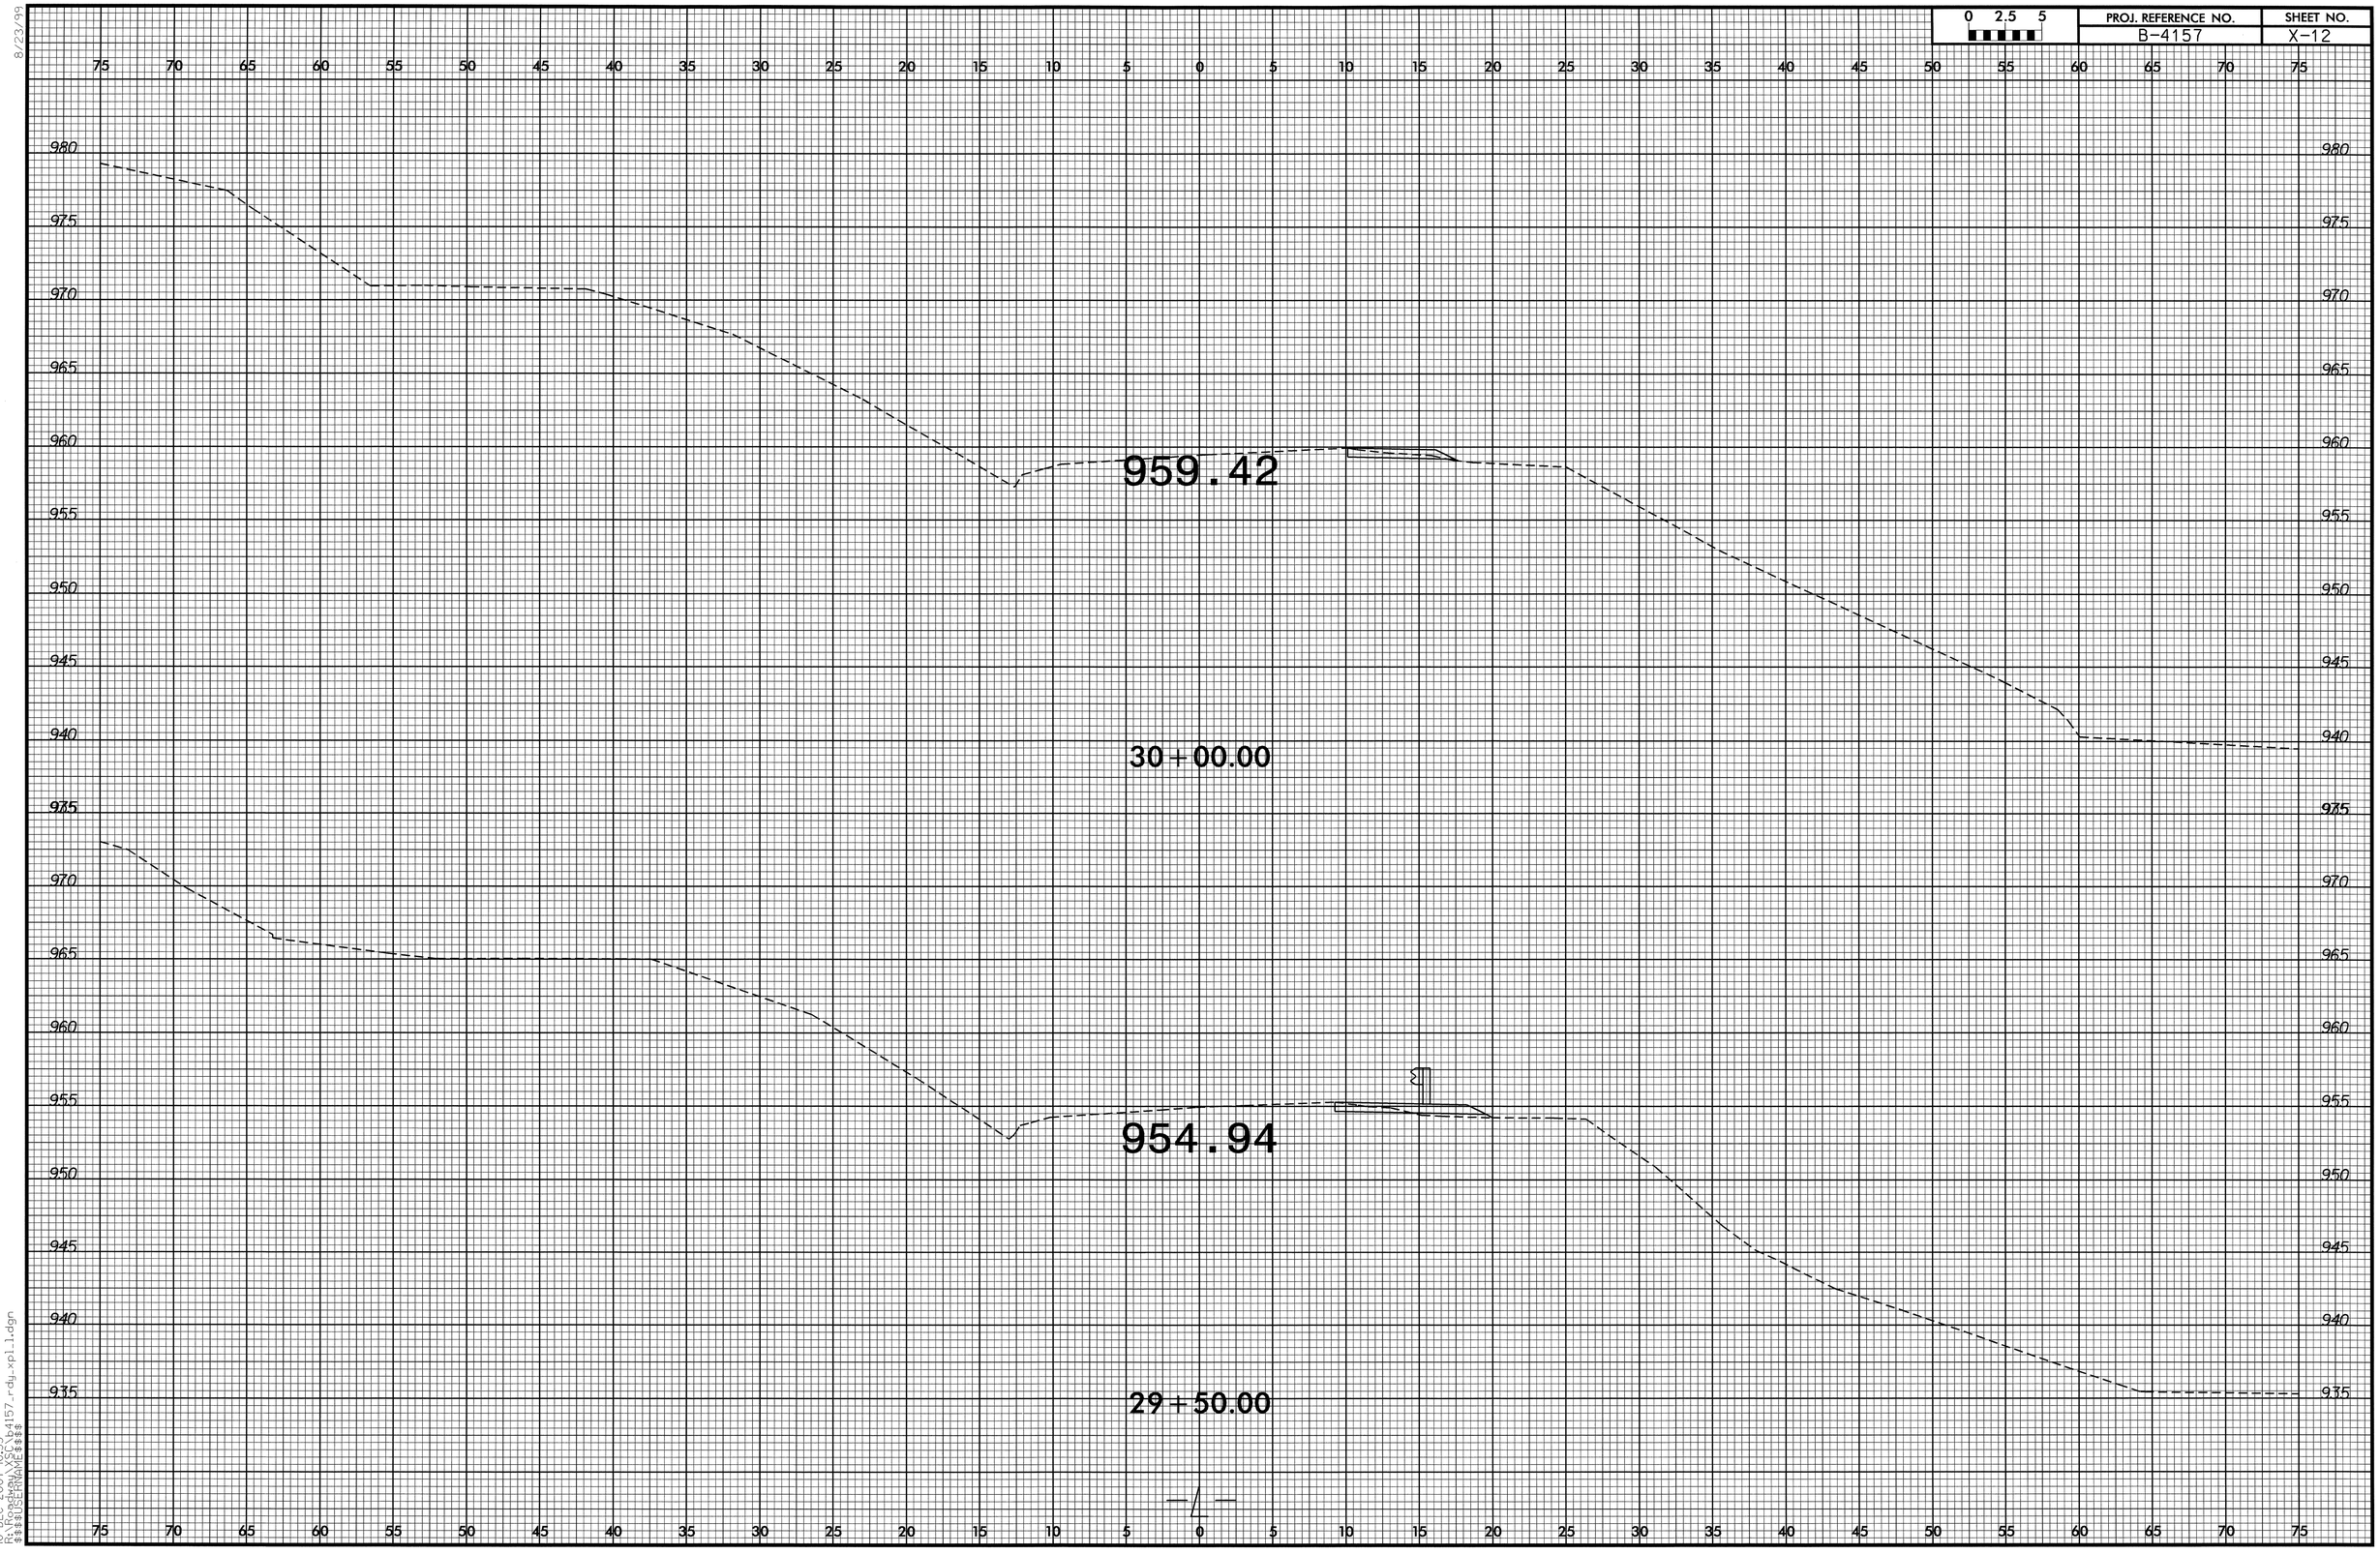

8/23/99
10-DEC-2007 10:53
R:\Proj\B4157_rdy_xpl1.dgn
$$$$USERNAME$$$$

8/23/99
10-DEC-2007 10:53
R:\Roadway\XSC\b4157_rdy_xpl_1.dgn
$$$$USERNAME$$$$

8/23/99

10-DEC-2007 10:53
R:\Roadway\XSC\b4157_rdy_xpl_drive1.dgn
$$$$USERNAME$$$$

0 2.5 5	PROJ. REFERENCE NO.	SHEET NO.
	B-4157	X-15

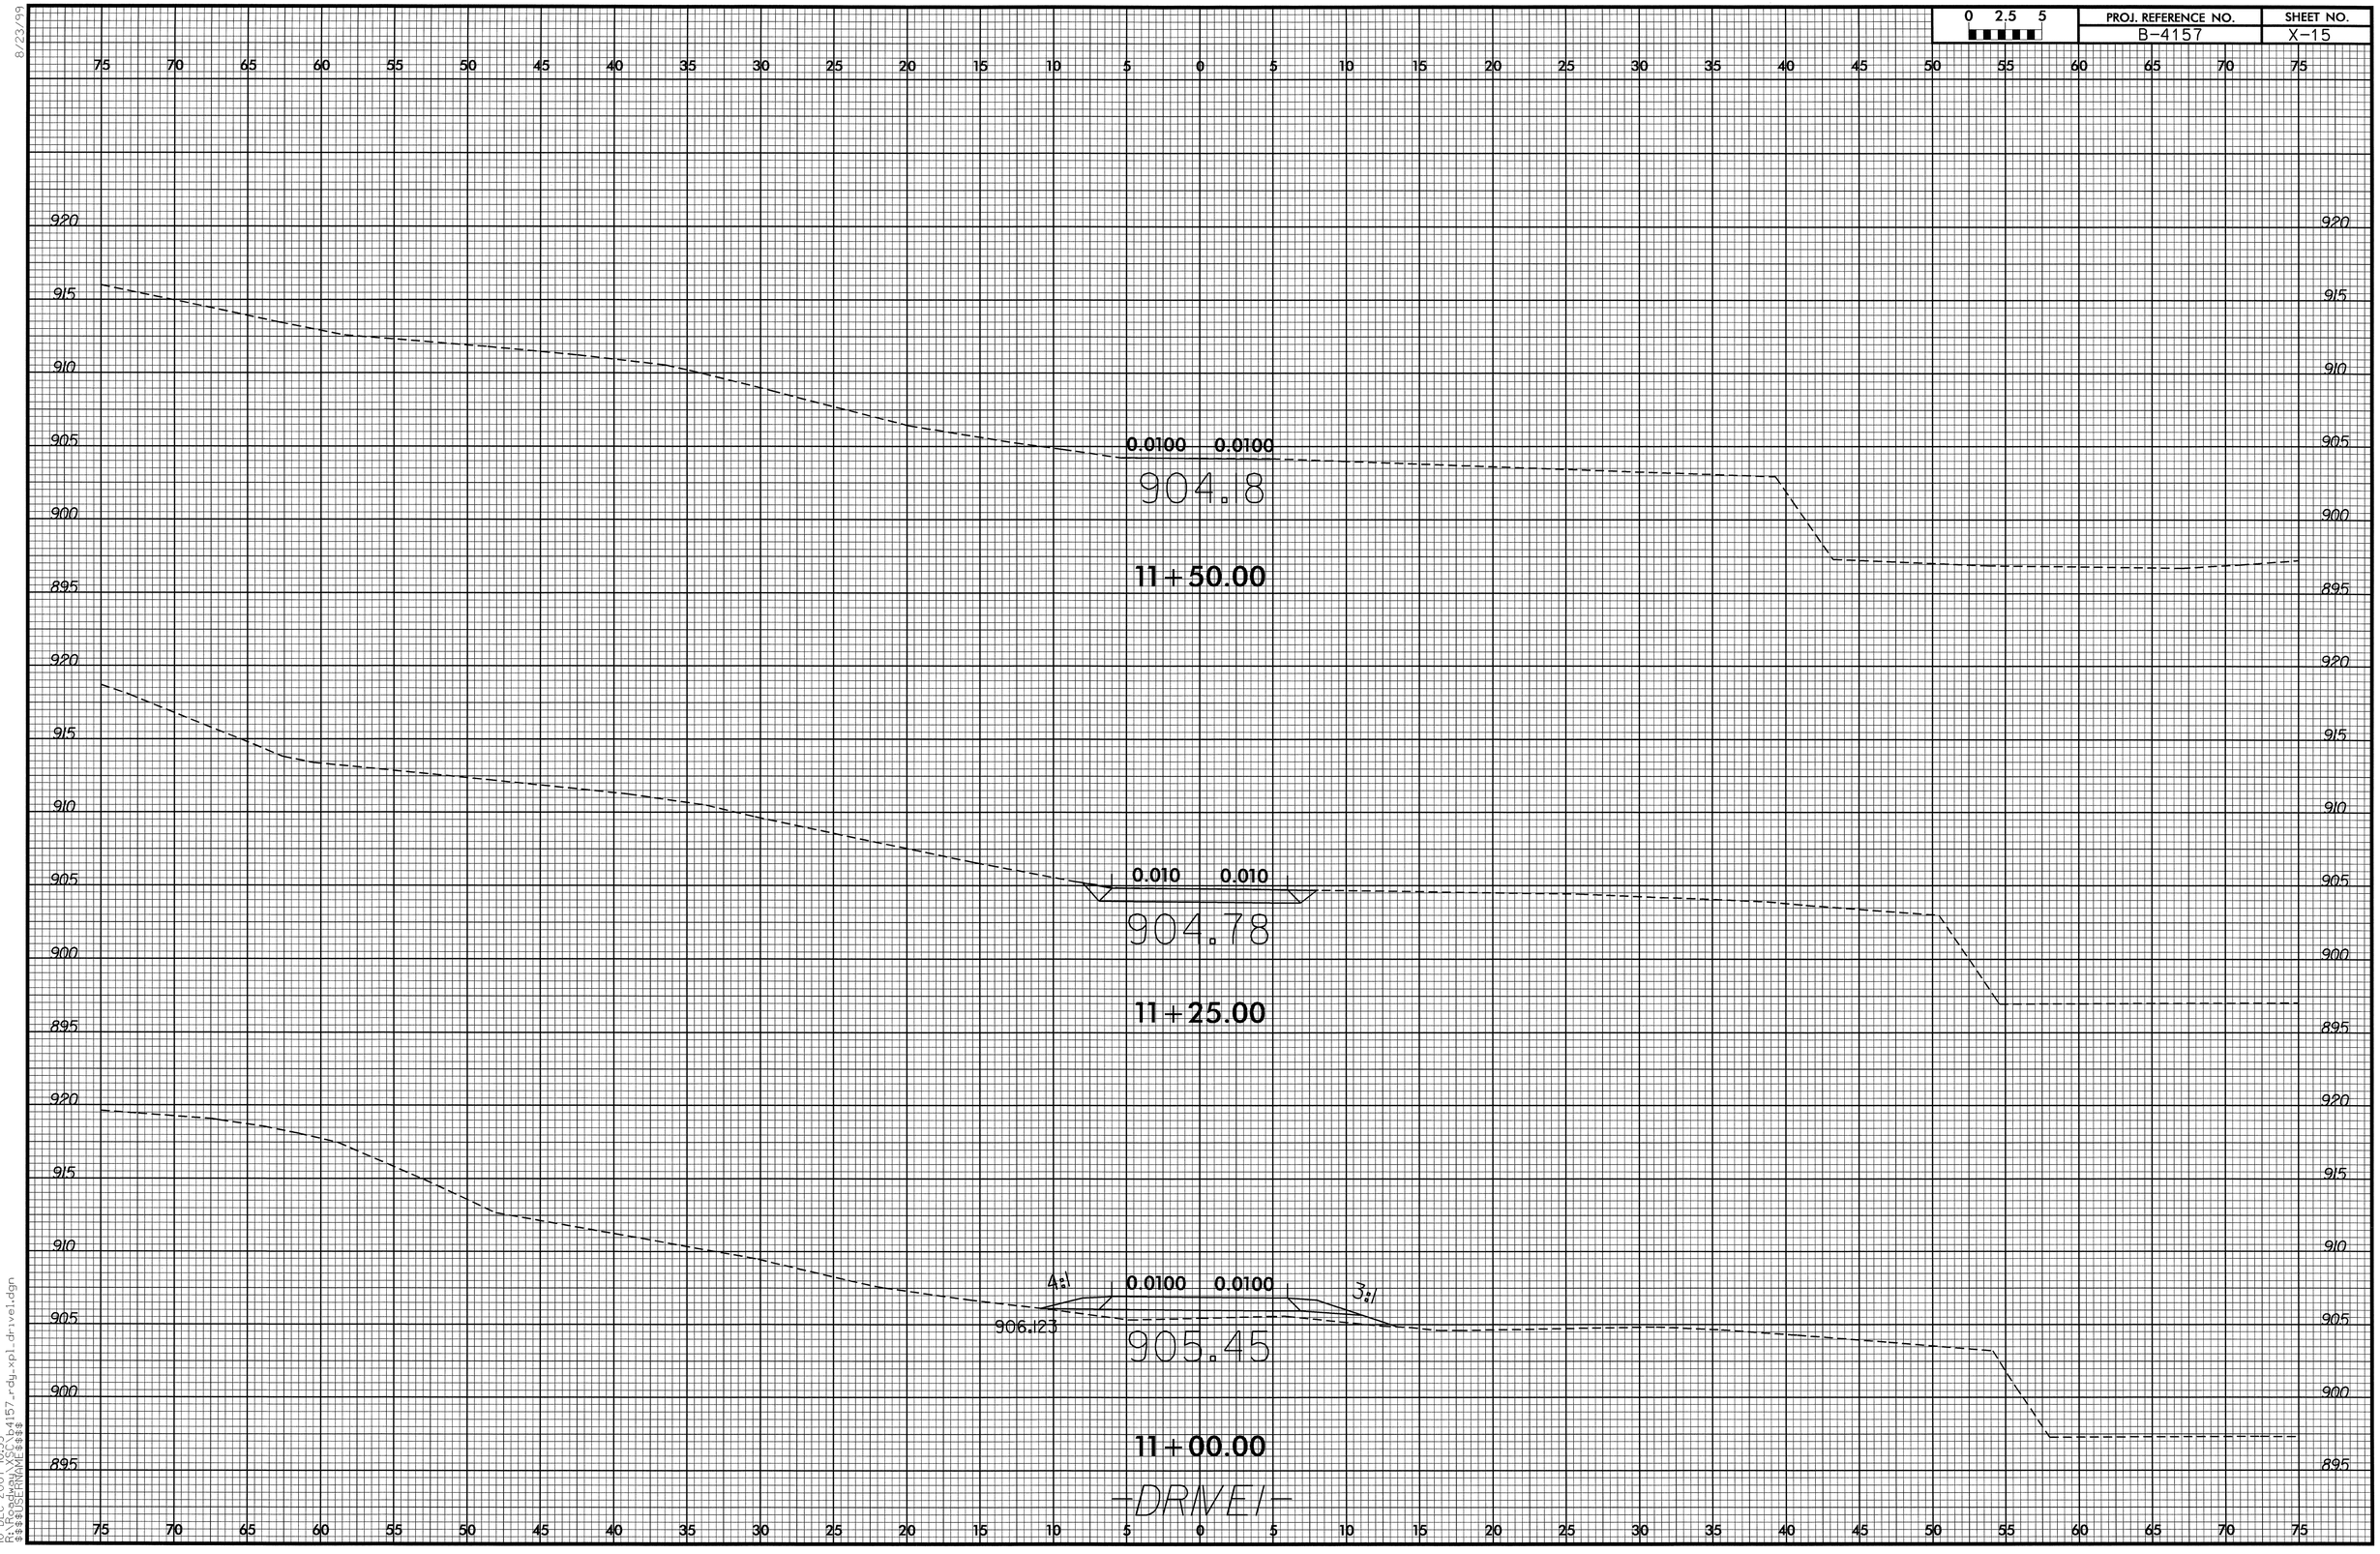

8/23/99
10-DEC-2007 10:53
R:\Proj\B4157_rdy_xpl_drive1.dgn
$$$$USERNAME$$$$

0 2.5 5	PROJ. REFERENCE NO.	SHEET NO.
	B-4157	X-16

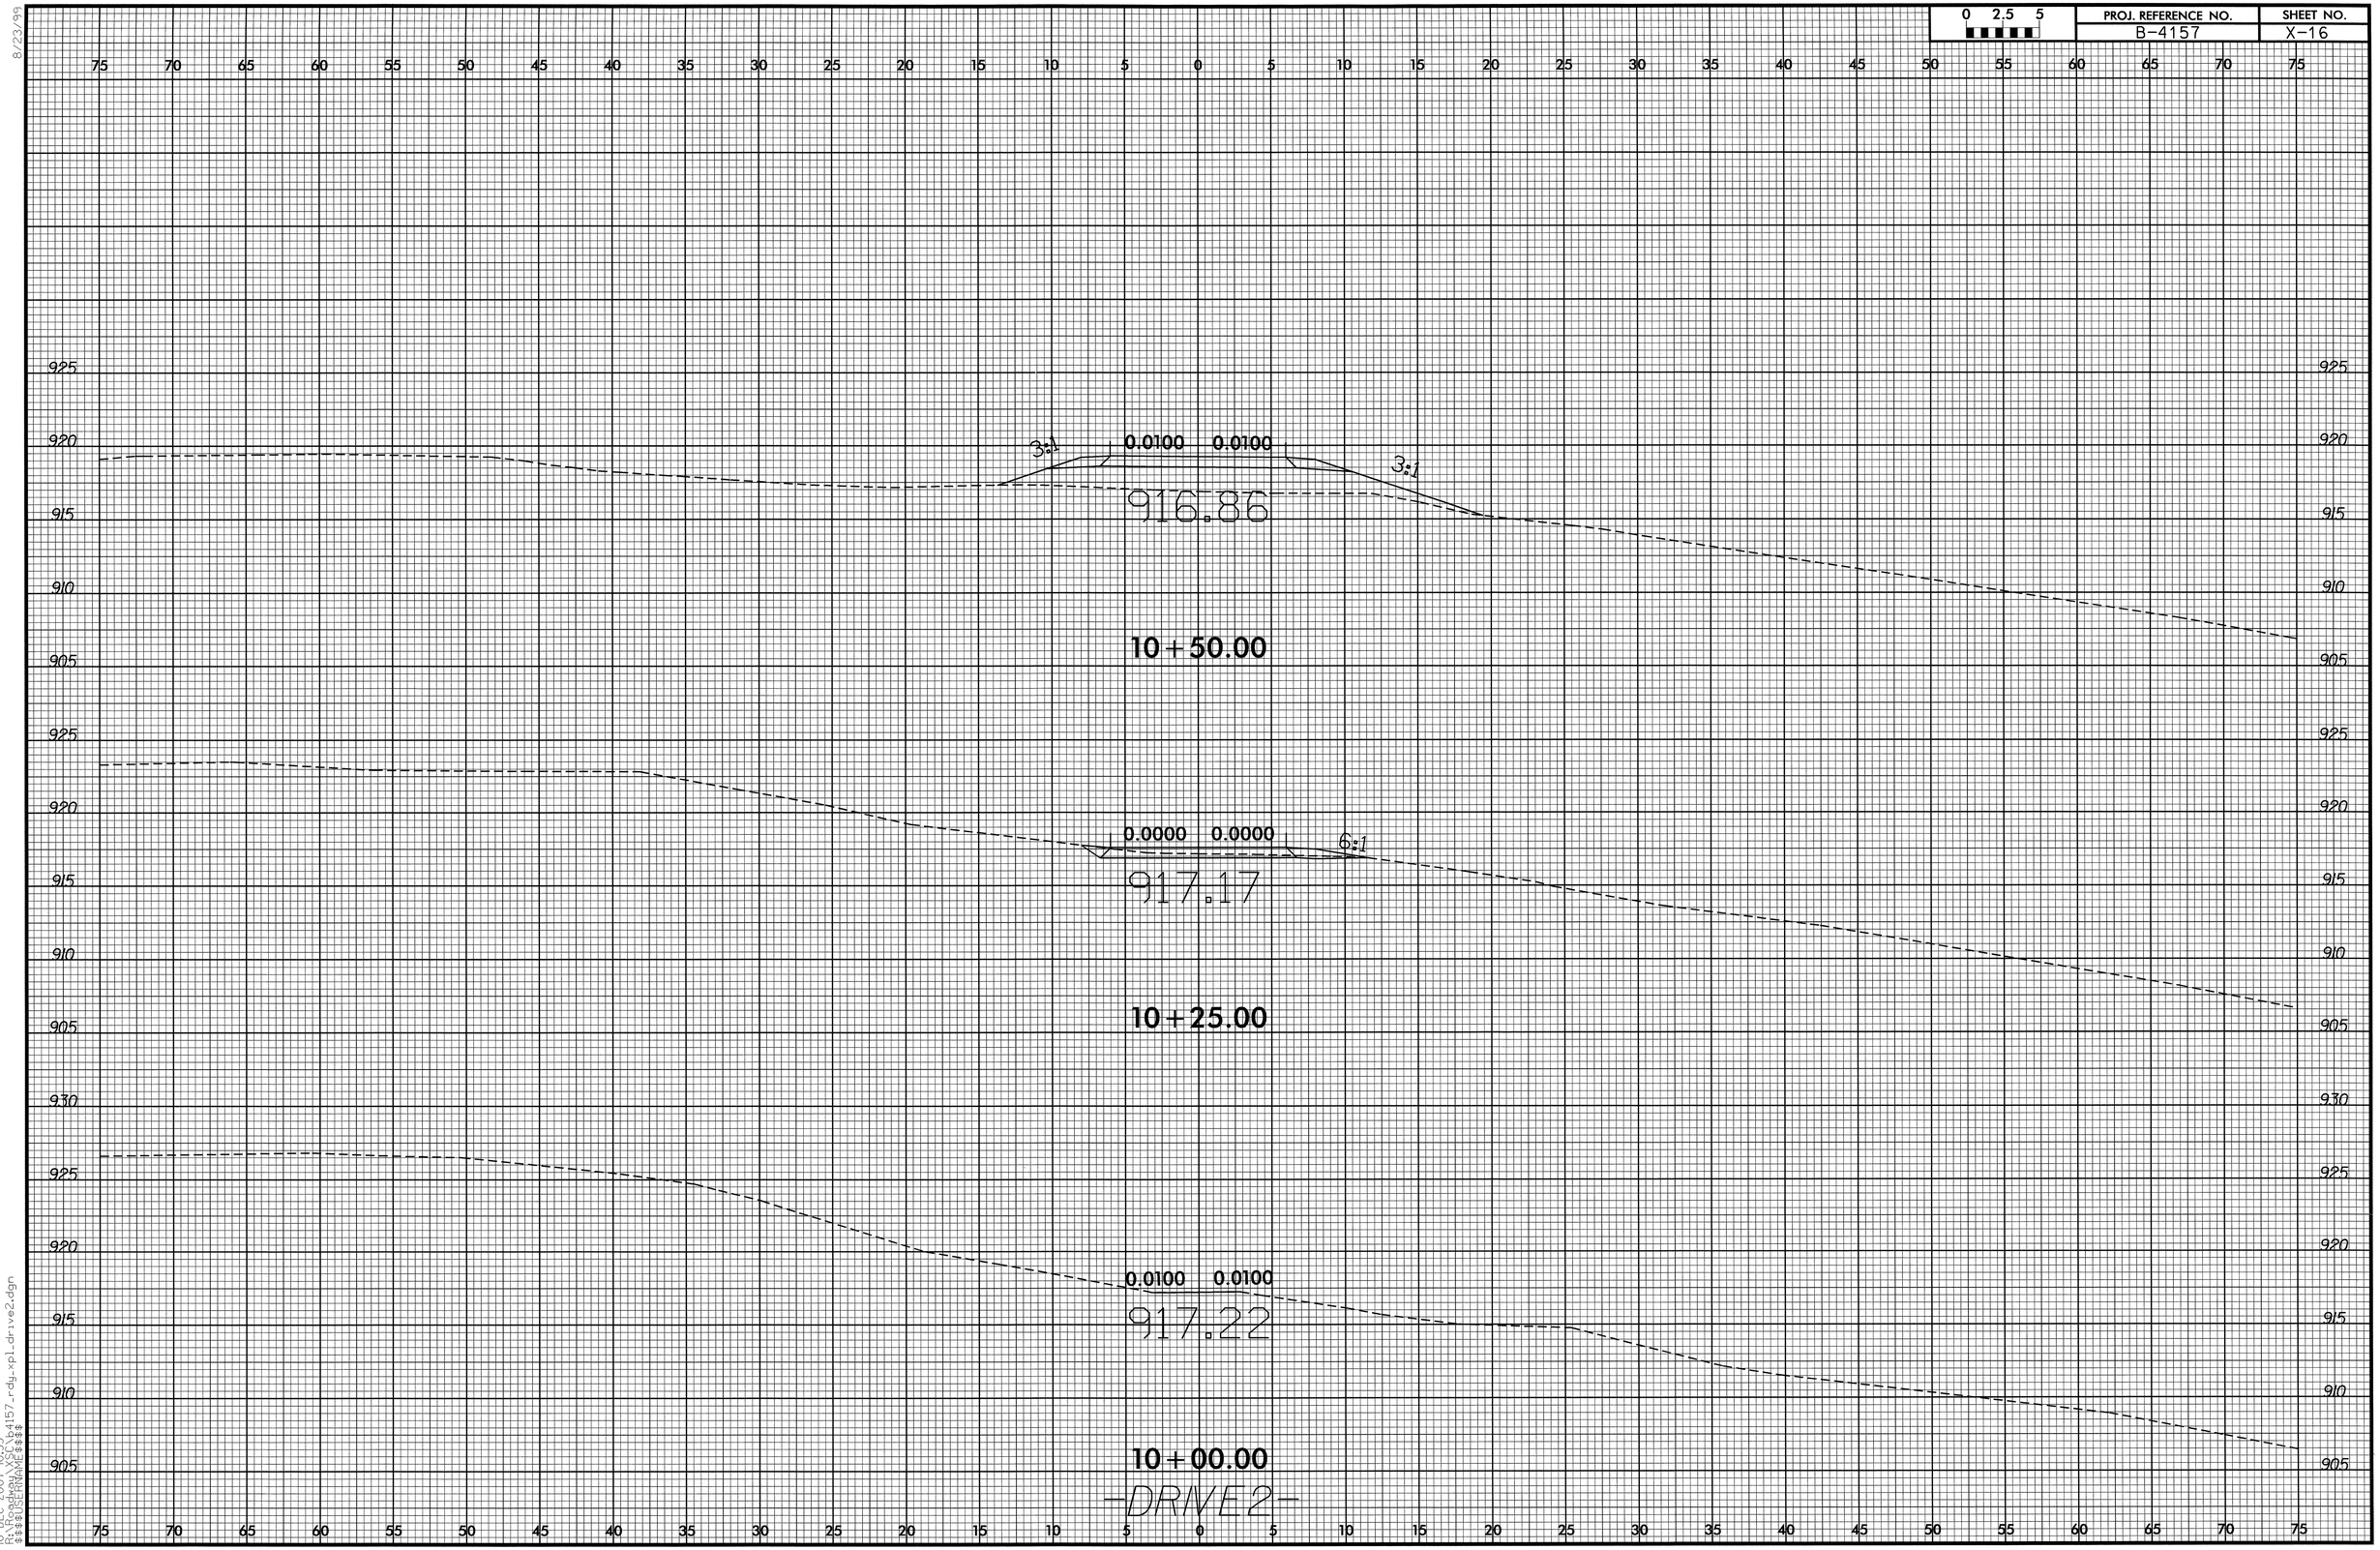

8/23/99
10-DEC-2007 10:53
R:\Roadway\proj\b4157_rdy_xpl_drive2.dgn
$$$$USERNAME$$$$

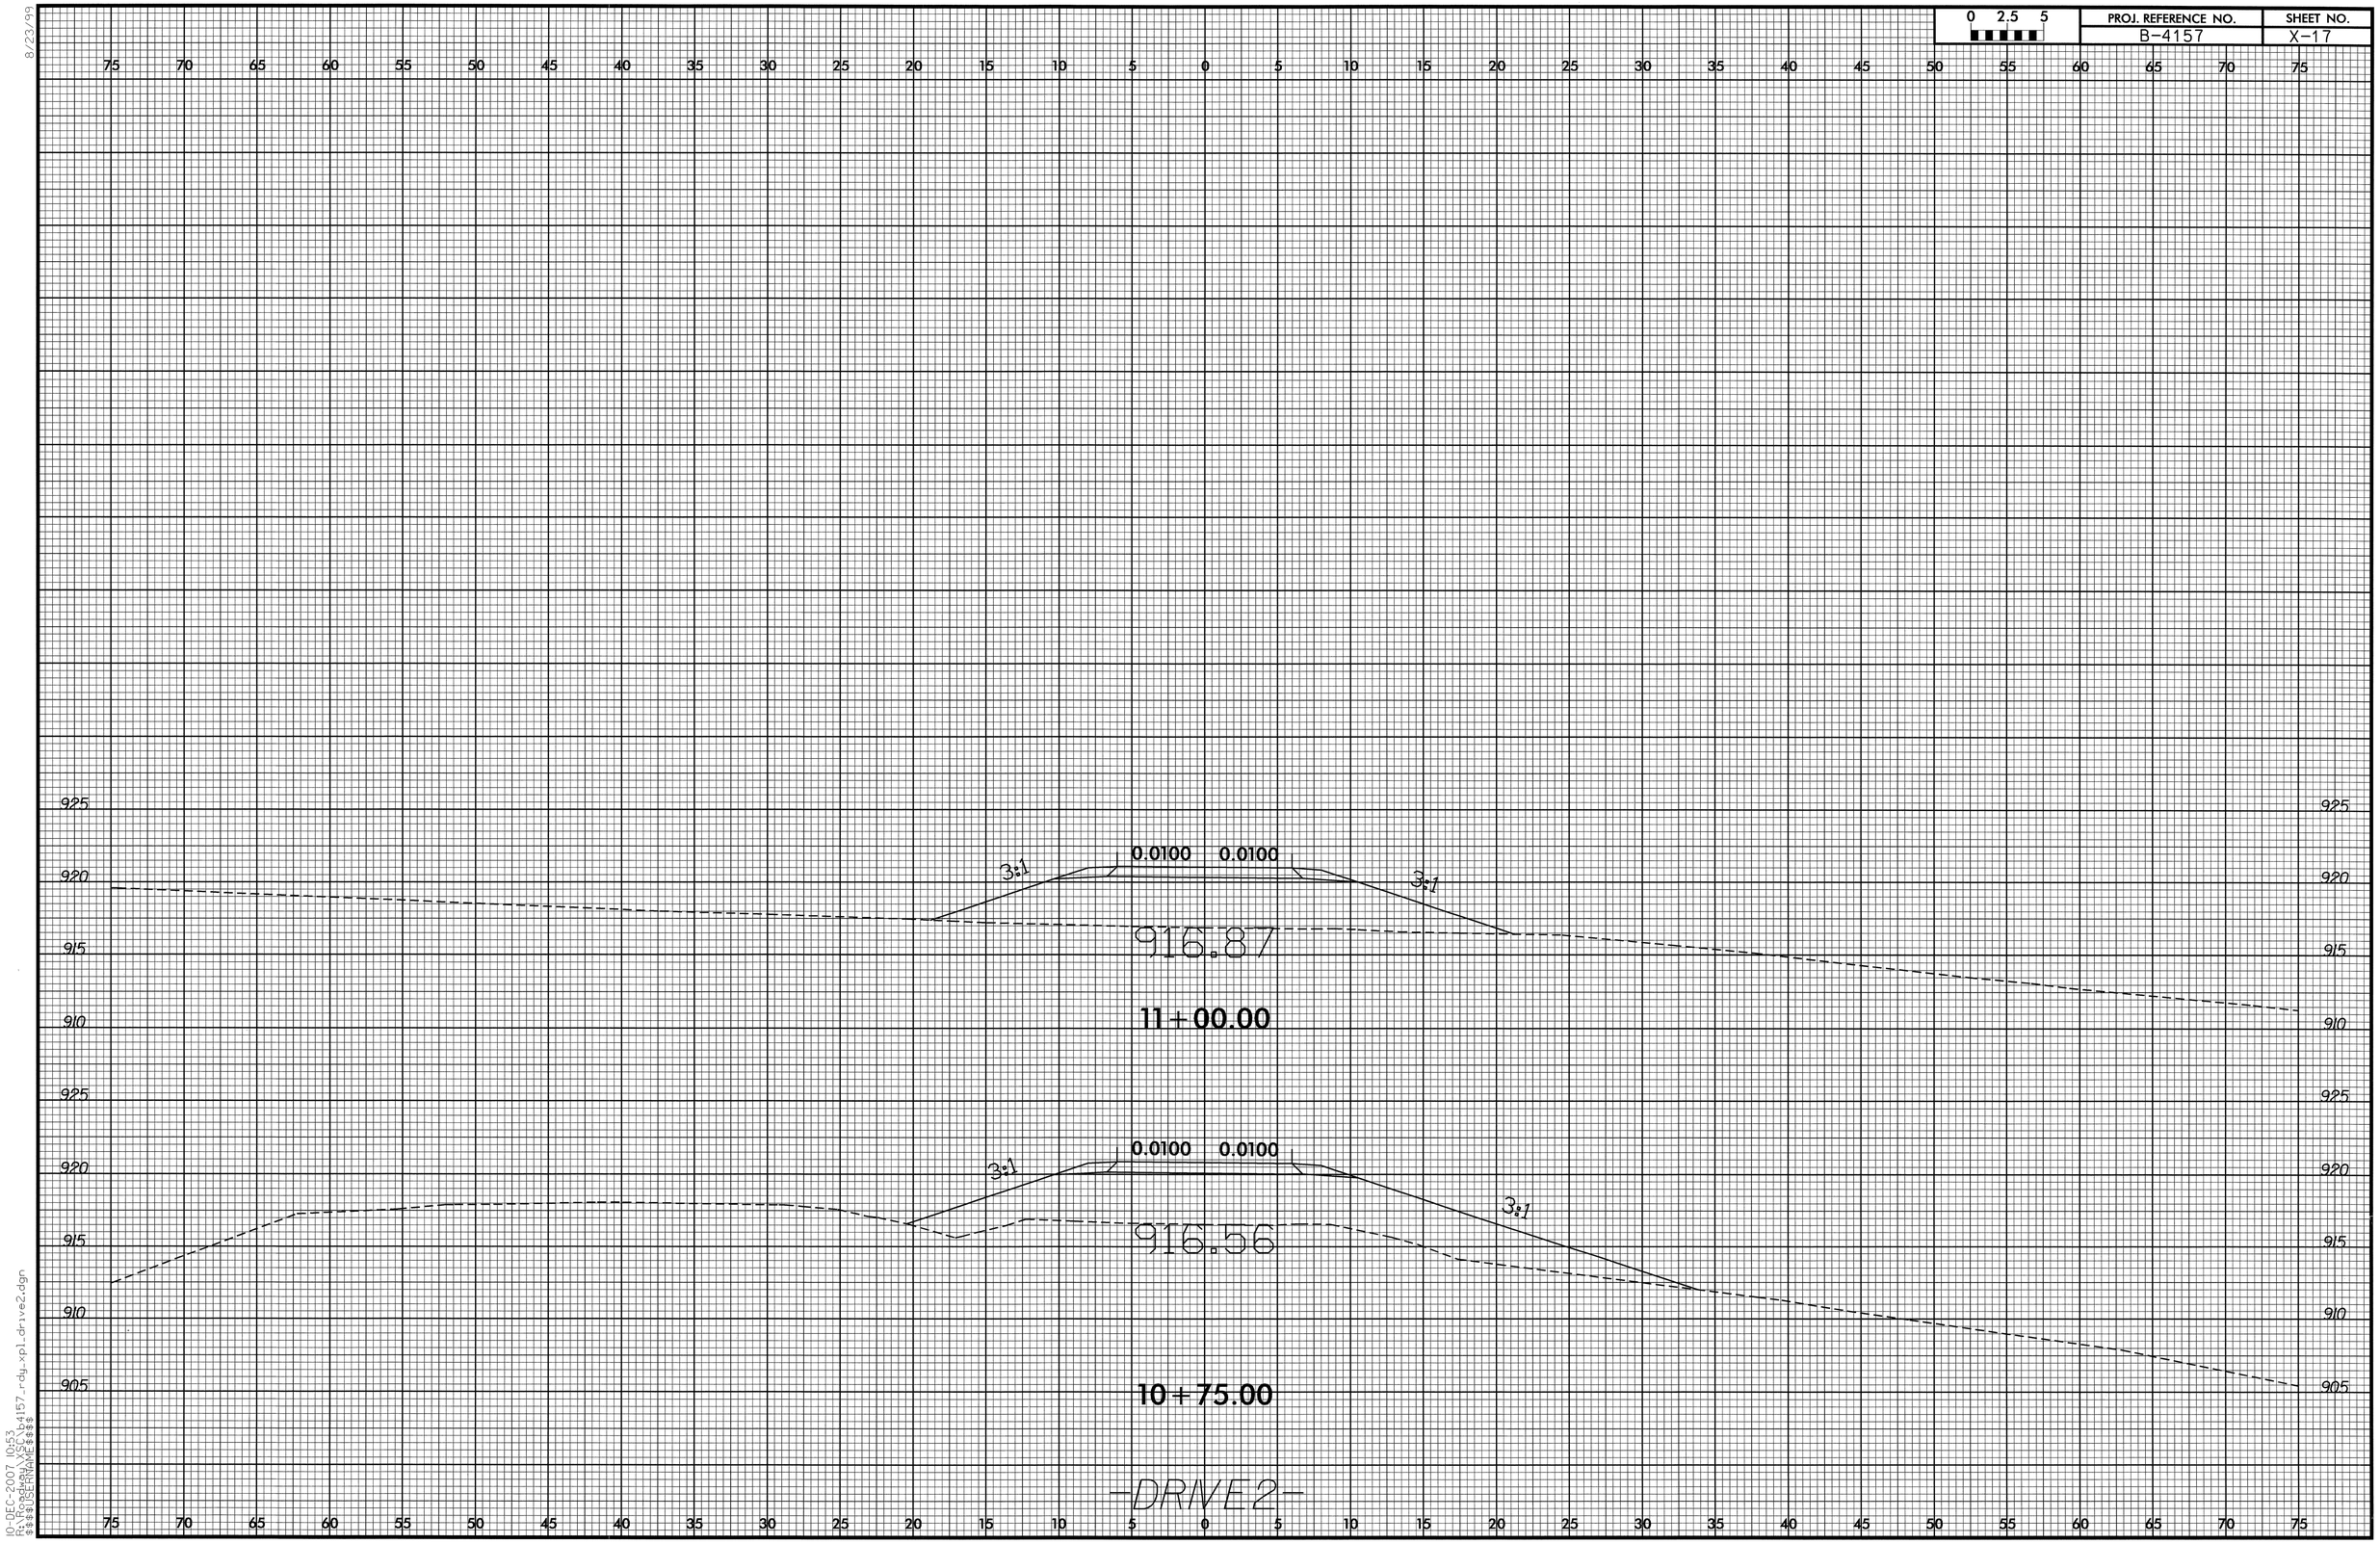

8/23/99
10-DEC-2007 10:53
R:\Roadway\SC\b4157_rdy_xpl_drive2.dgn
$$$$USERNAME$$$$