DIVISION OF HIGHWAYS
STATE OF NORTH CAROLINA

Note: Approximate quantities only. Unclassified Excavation, Borrow Excavation, Fine Grading, Clearing and Grubbing, and Removal of Existing Pavement will be paid for at the contract Lump Sum price for "Grading".

CROSS-SECTION SUMMARY

NOTE: EMBANKMENT COLUMN DOES NOT INCLUDE BACKFILL FOR UNDERCUT.

IN CUBIC YARDS

LOCATION	UNCLASSIFIED EXCAVATION	EMBANKMENT
-L-		
15+00.00	0	0
15+30.00	1	1
15+50.00	4	2
16+00.00	9	56
16+50.00	17	96
17+00.00	39	190
17+50.00	22	332
18+00.00	0	476
19+50.00	0	0
20+00.00	24	289
20+50.00	101	204
21+00.00	208	90
21+50.00	237	38
22+00.00	107	27

LOCATION	UNCLASSIFIED EXCAVATION	EMBANKMENT
-DRIVE2-		
10+50.00	0	0
10+75.00	1	30
11+00.00	0	103
11+25.00	0	154

LOCATION	UNCLASSIFIED EXCAVATION	EMBANKMENT

Rev 3/6/01

1/16/2008 5:26:09 PM
R:\Roadway\Xsc\b4002_Sy_Xs01.dgn

PROJ. REFERENCE NO.	SHEET NO.
B-4002	X-1

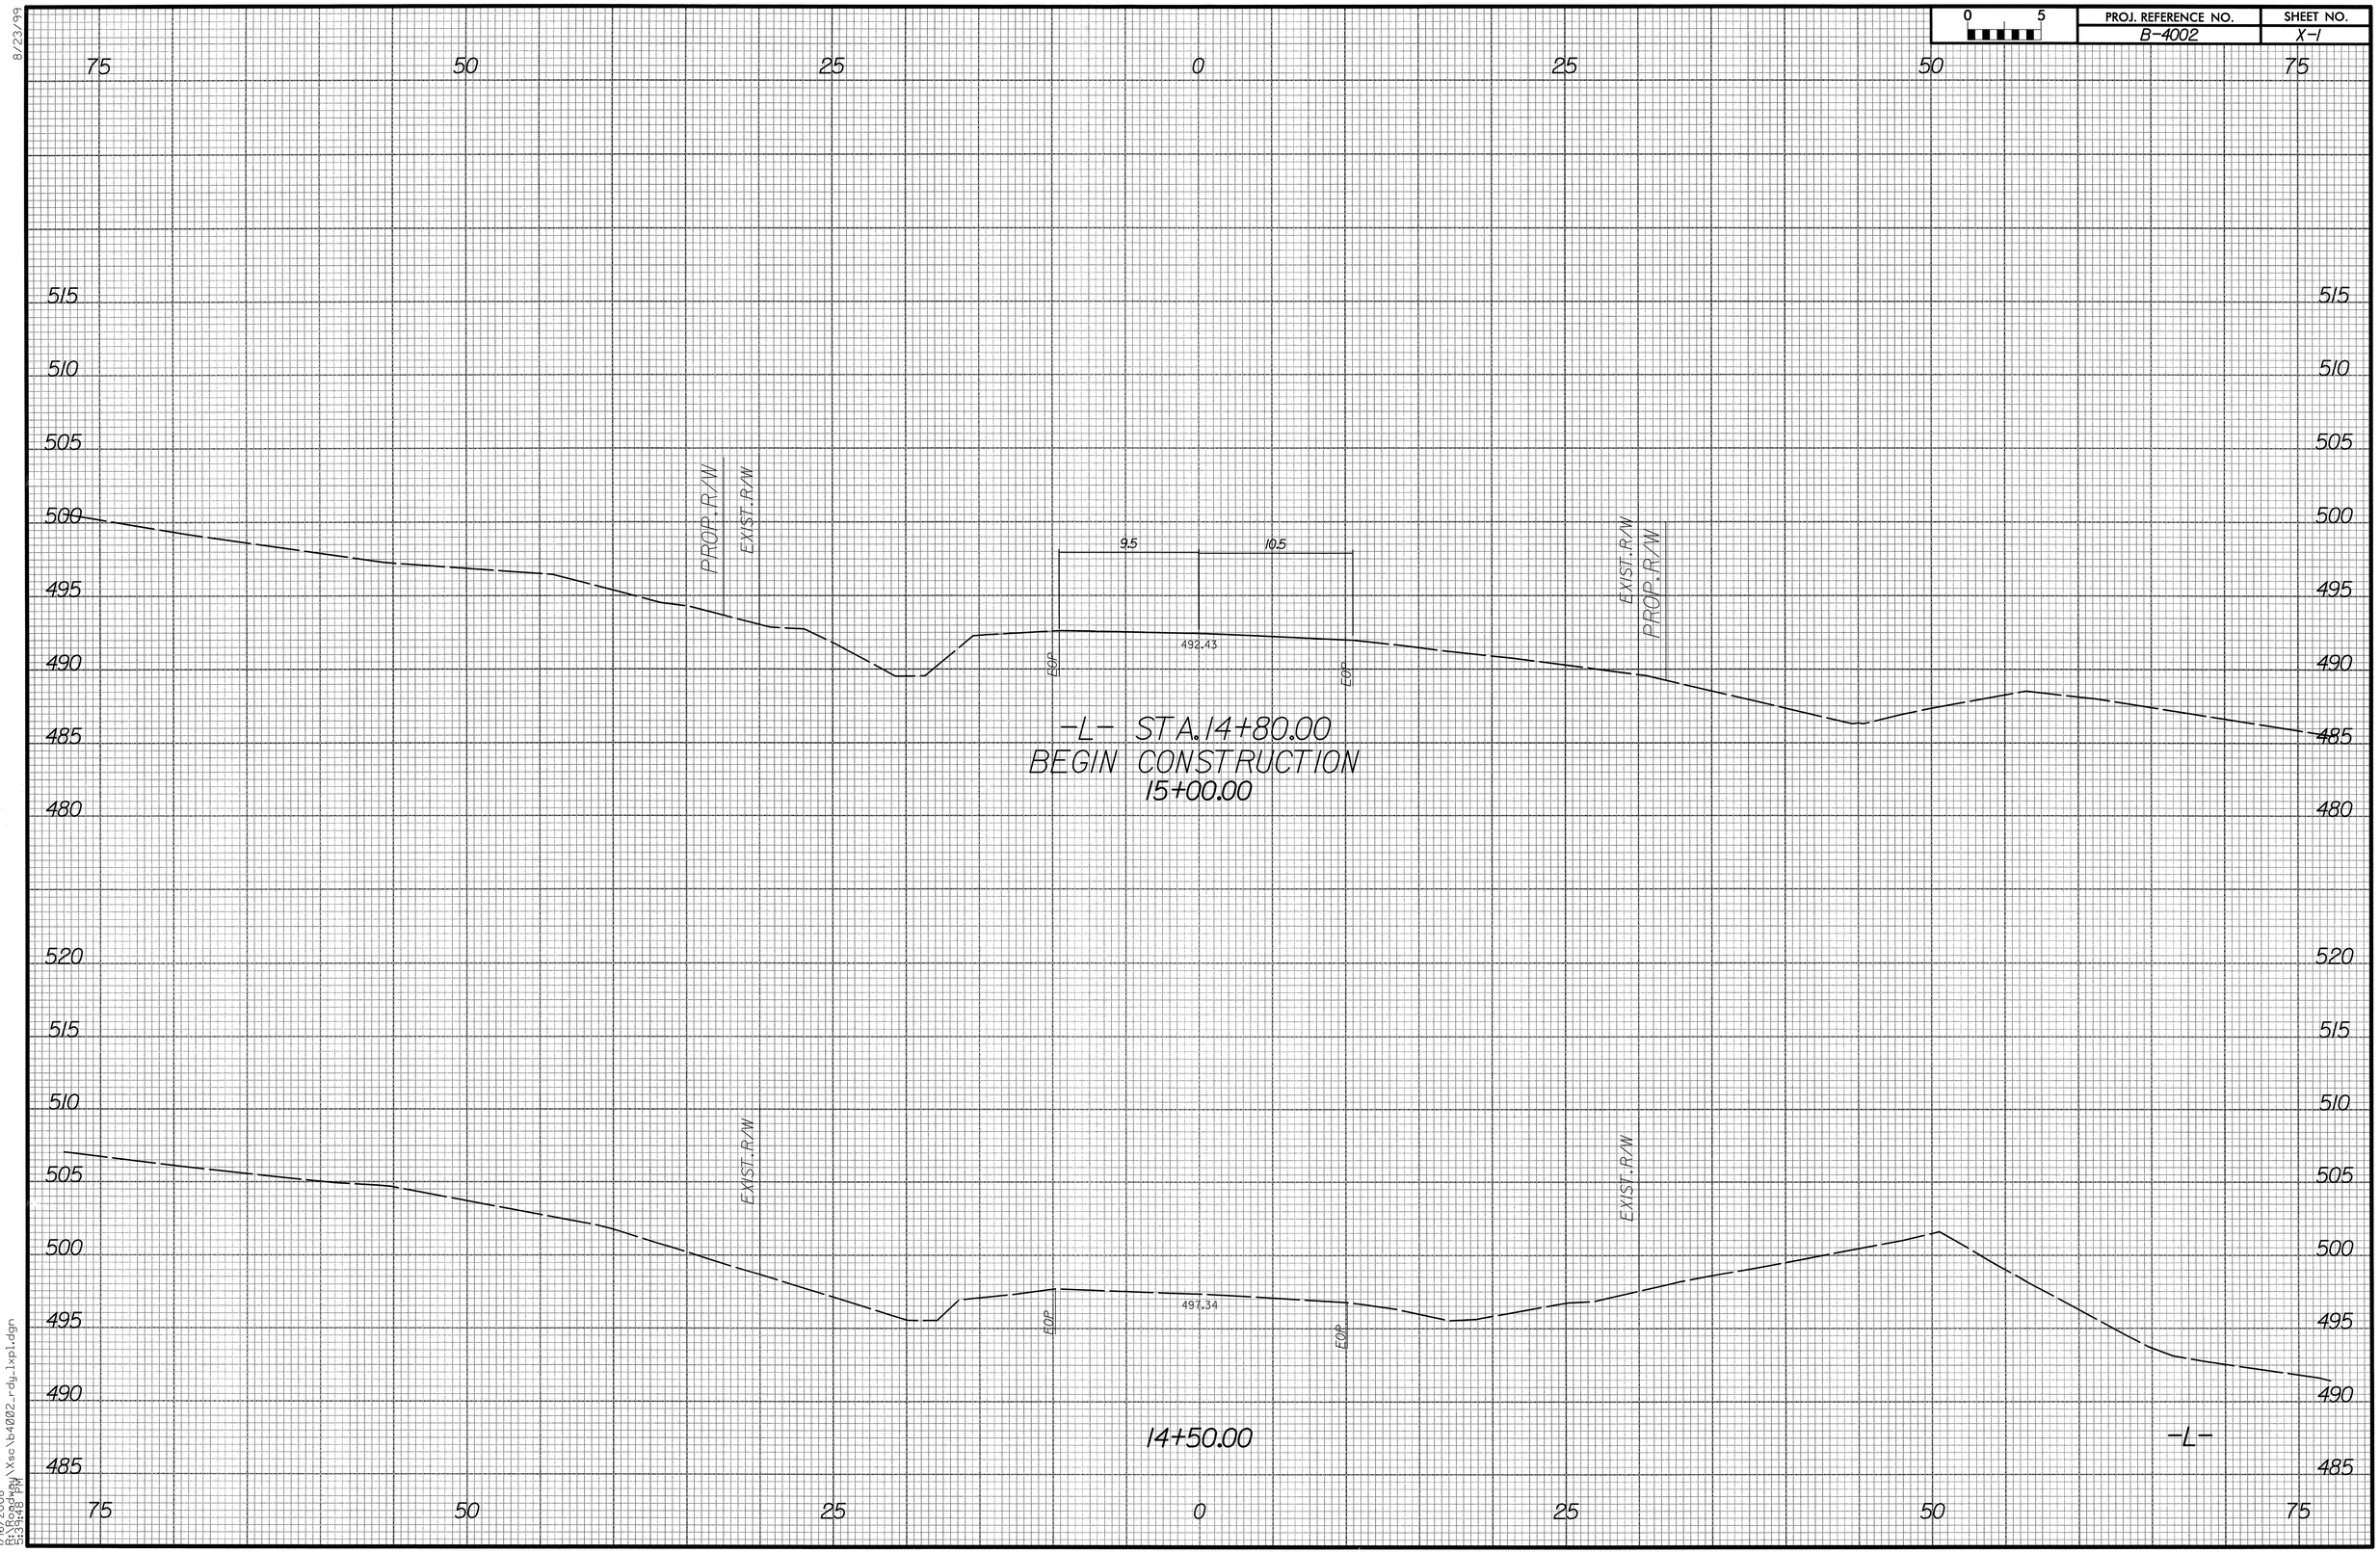

8/23/99

1/16/2008
R:\Roadway\Xsc\b4002_rdy_lxpl.dgn
5:39:48 PM

PROJ. REFERENCE NO.	SHEET NO.
B-4002	X-2

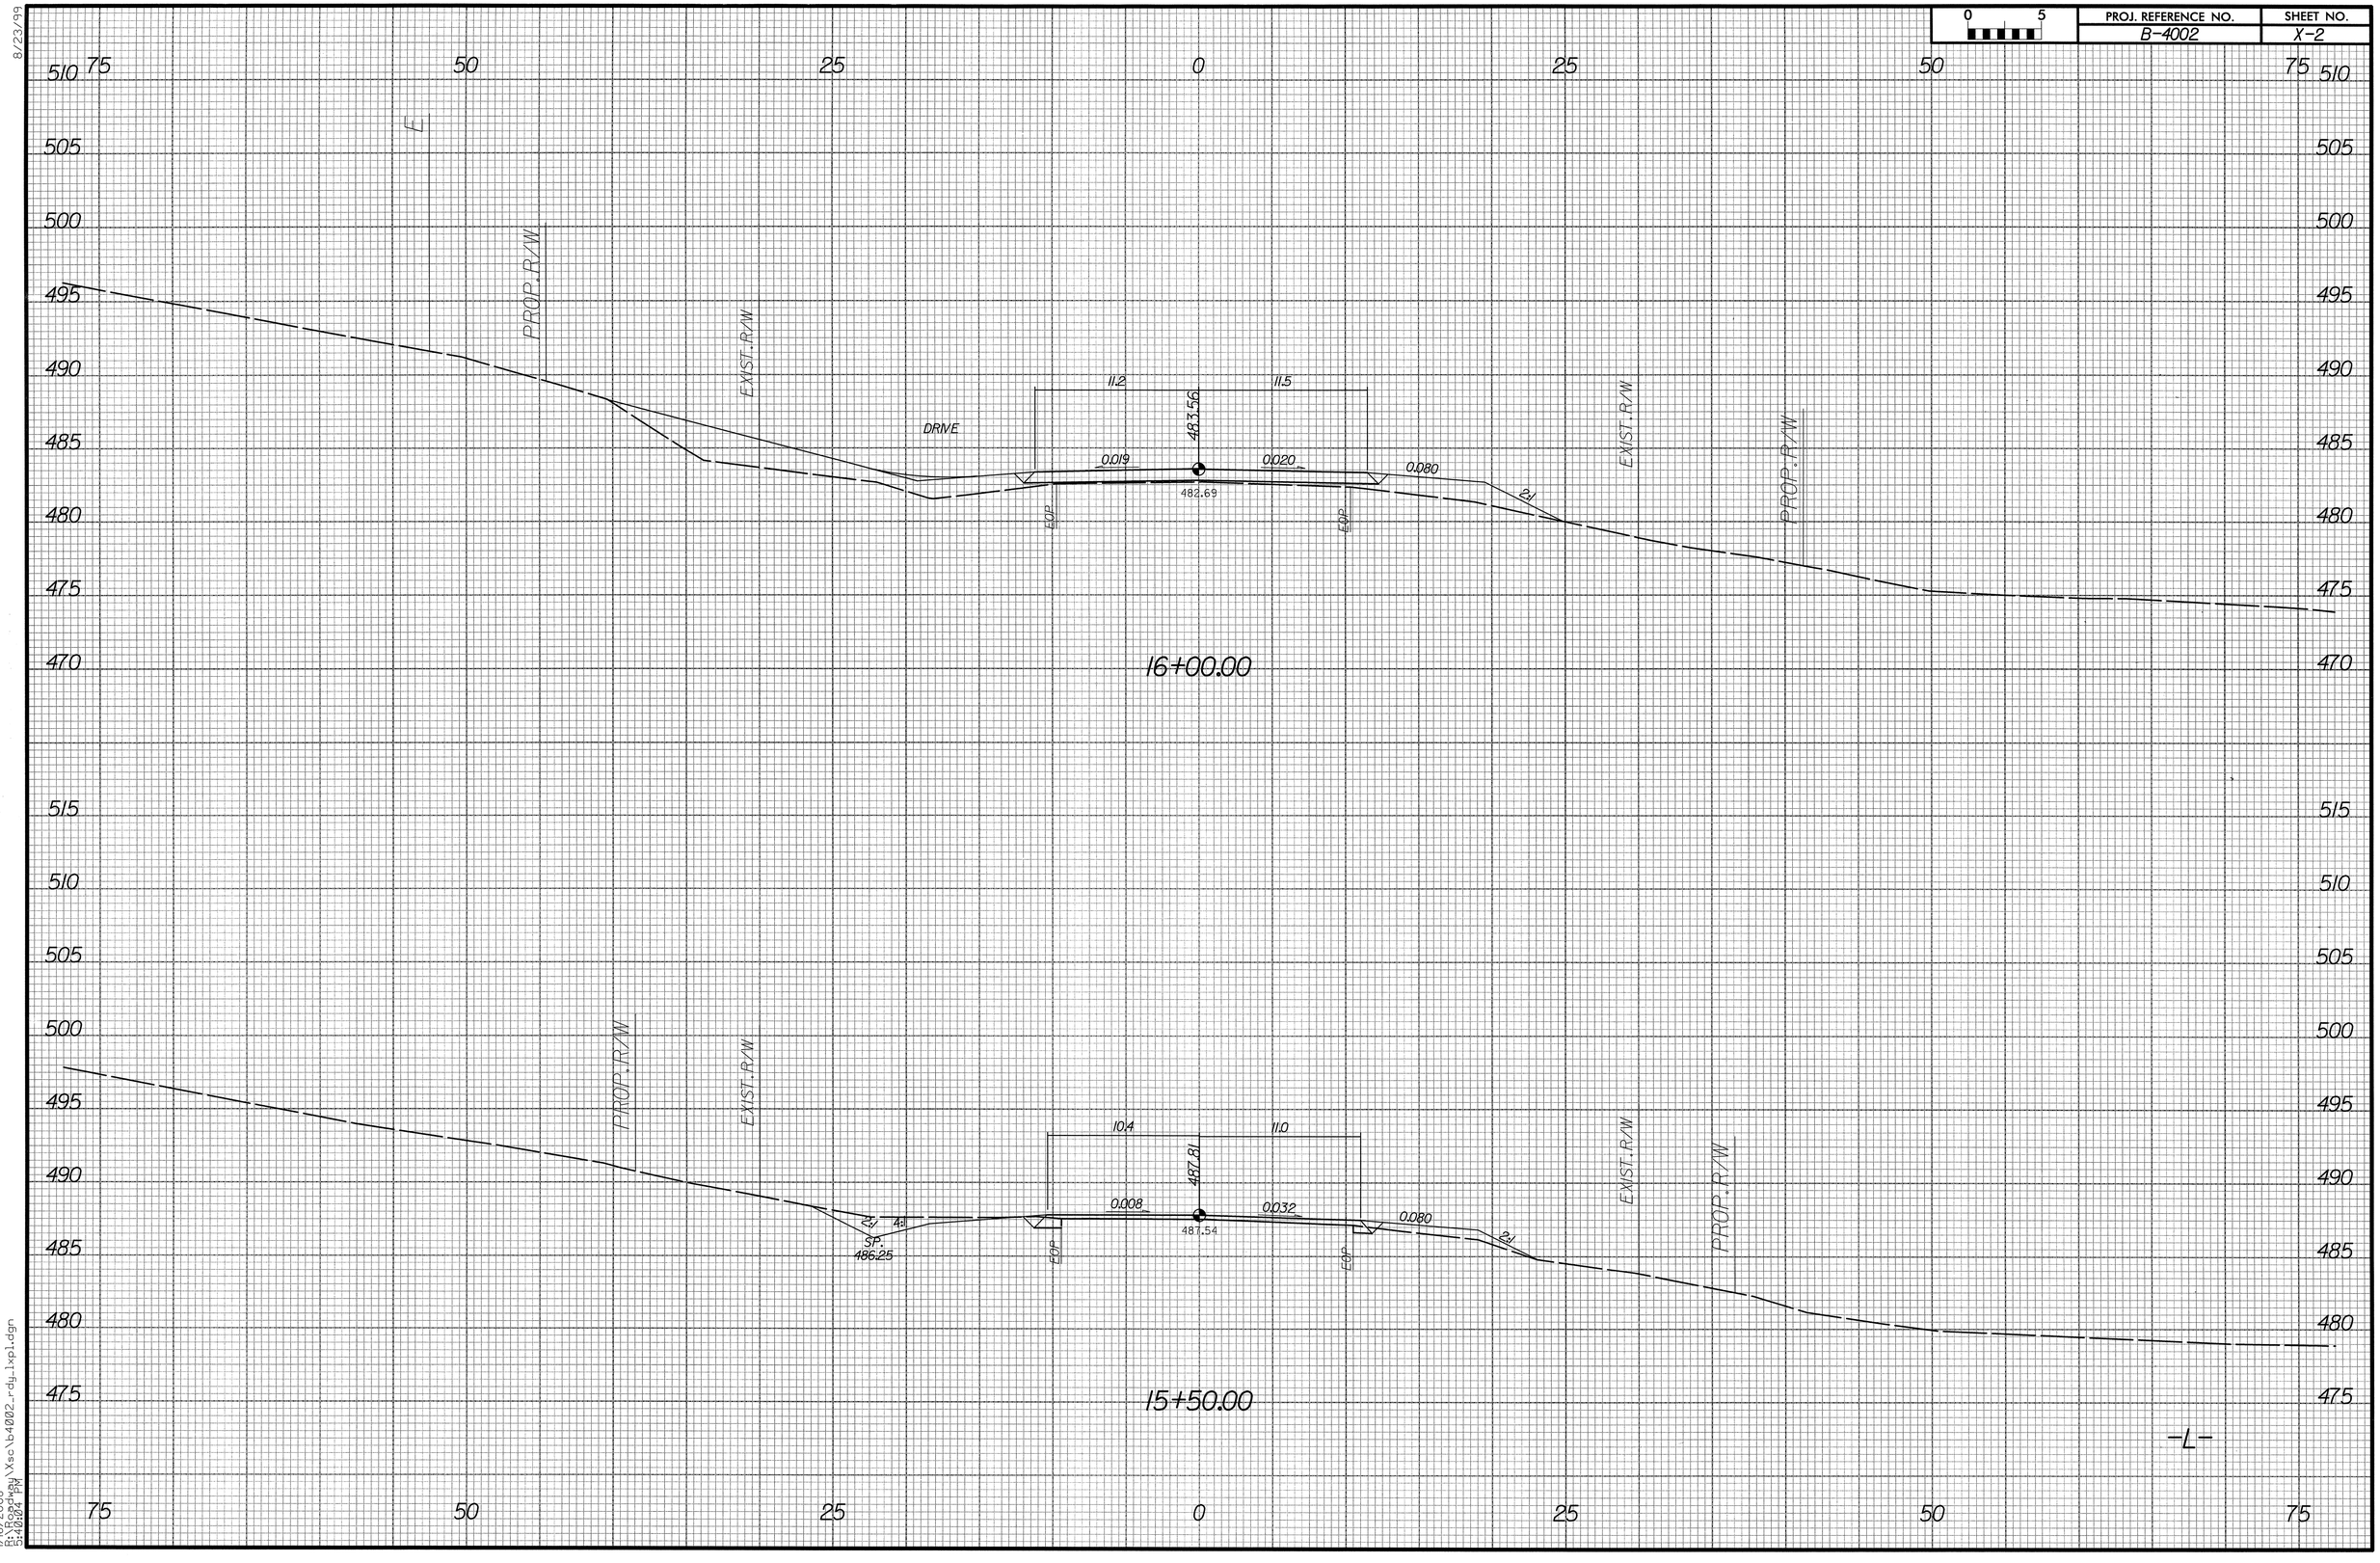

8/23/99

1/16/2008
R:\Roadway\Xsc\b4002_rdy_lxpl.dgn
5:40:04 PM

PROJ. REFERENCE NO.	SHEET NO.
B-4002	X-3

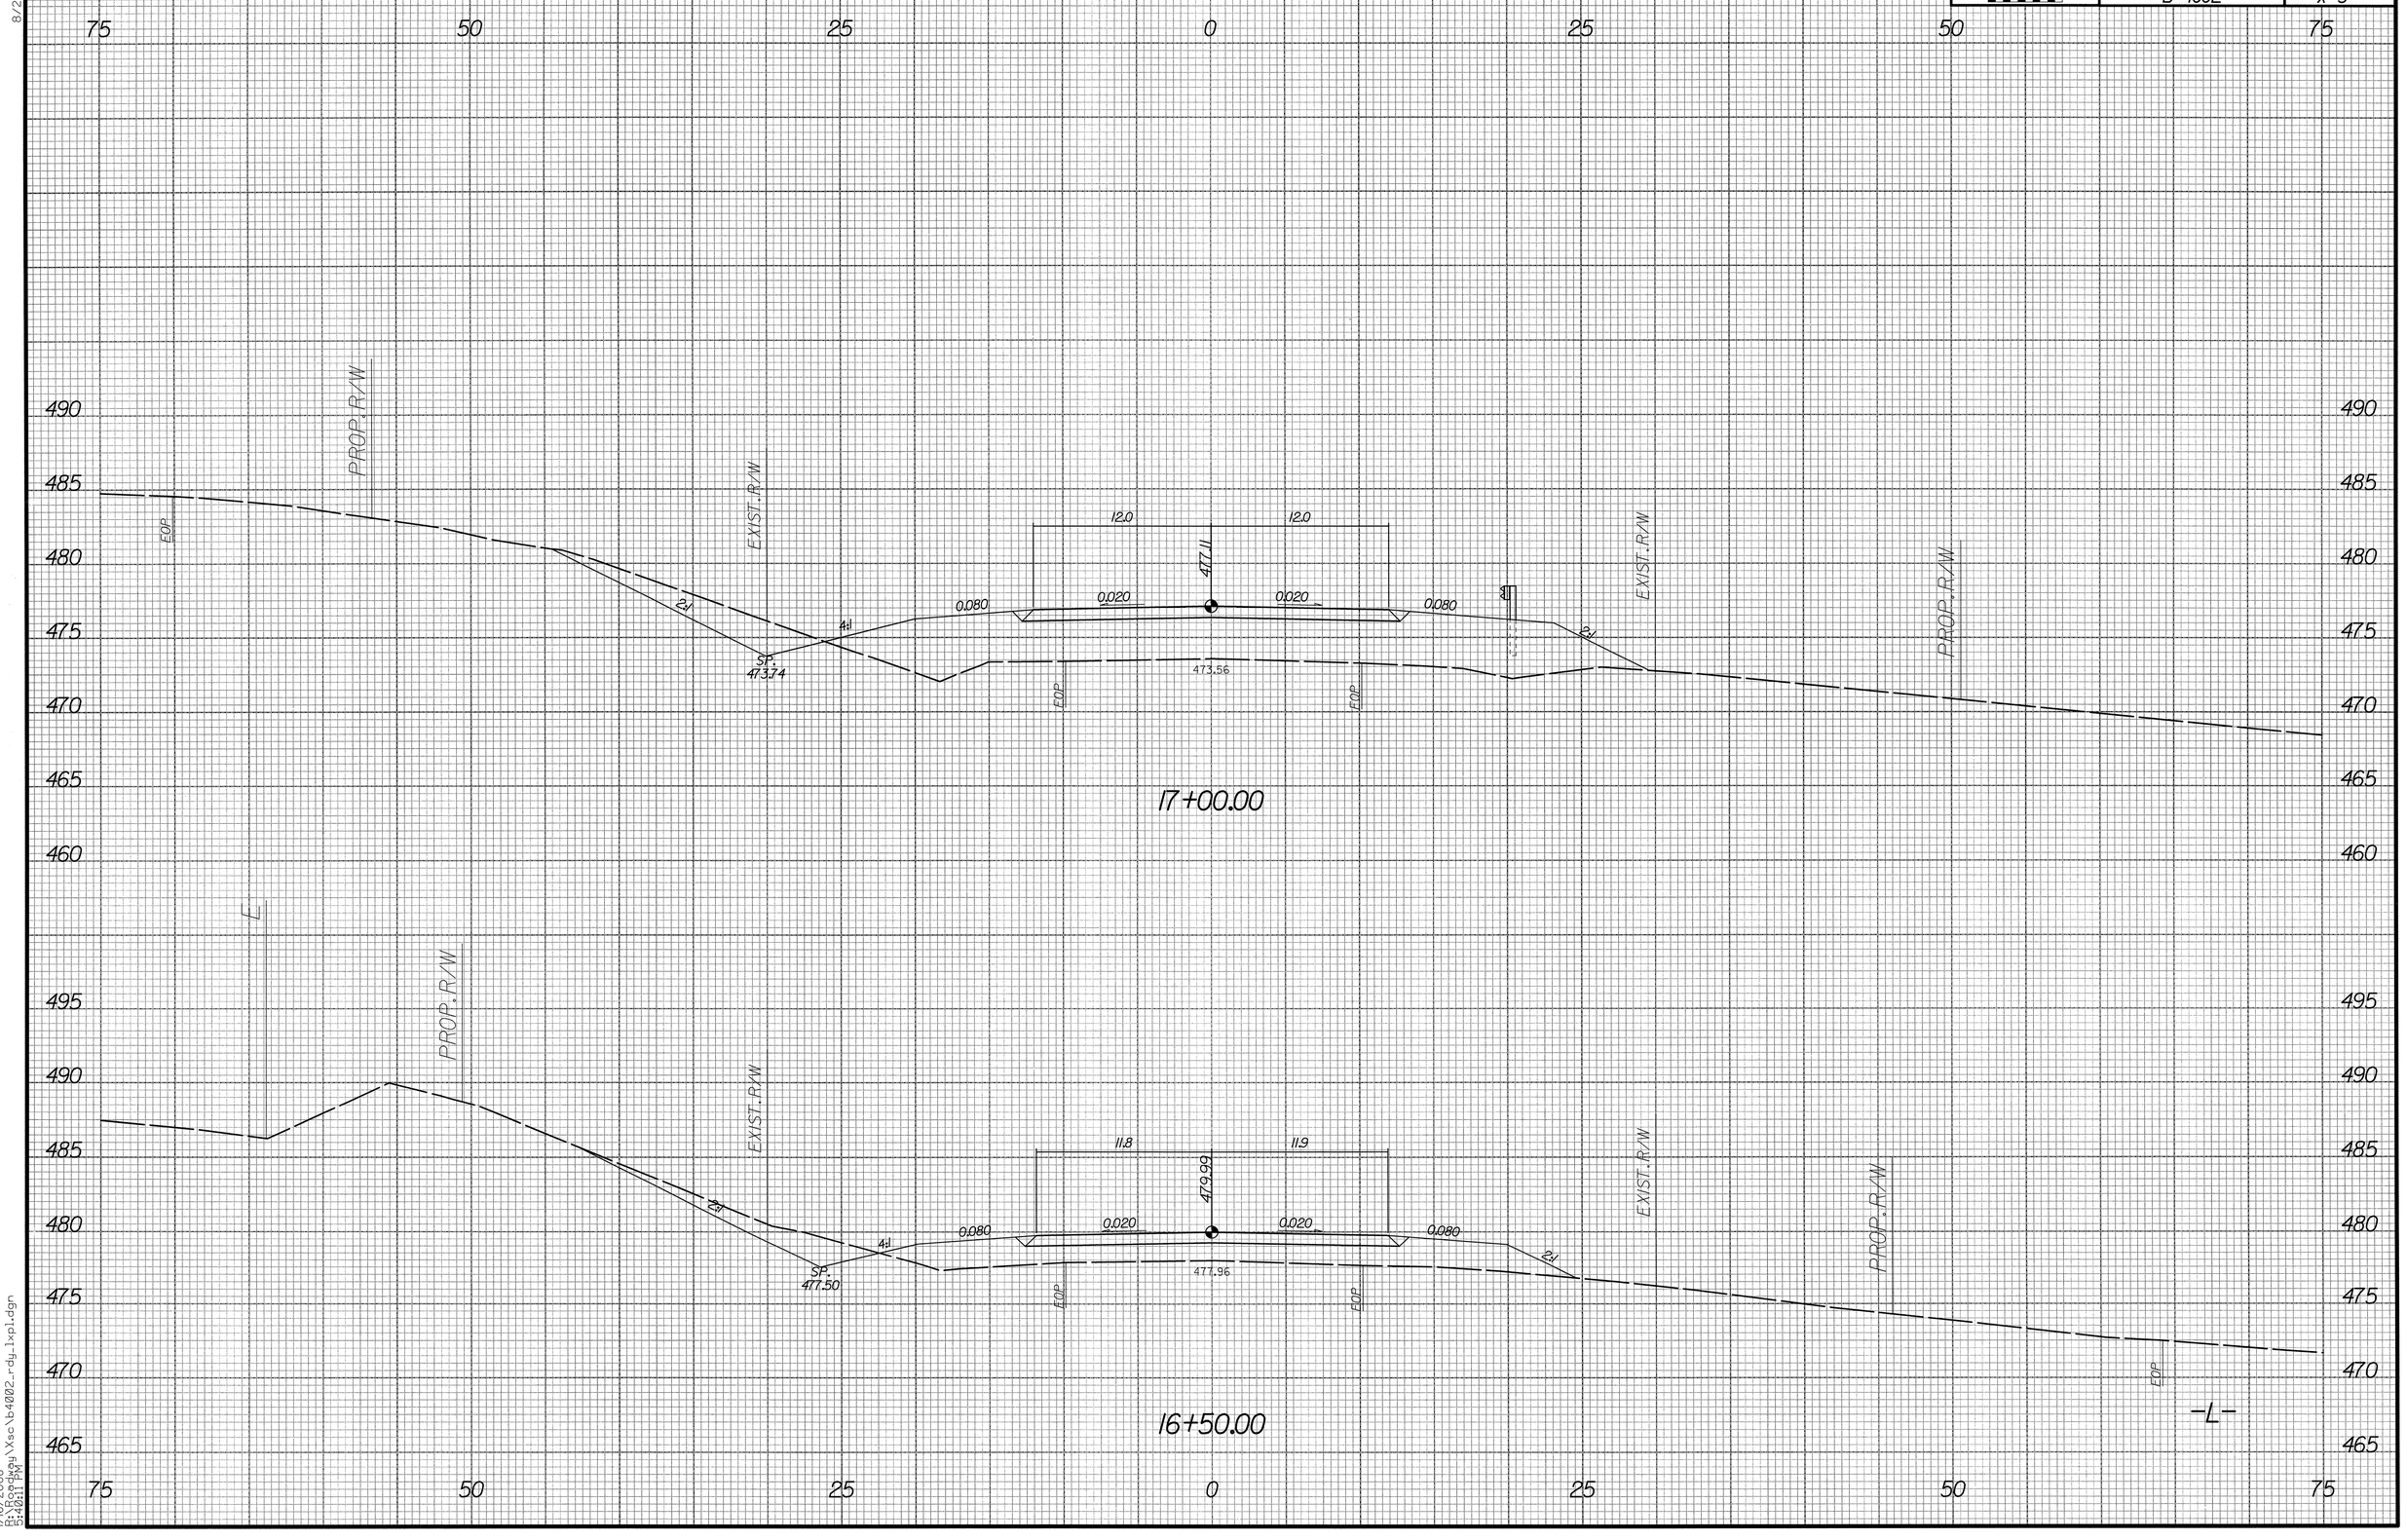

8/23/99

1/16/2008
R:\Roadway\Xsc\b4002_rdy_lxpl.dgn
5:40:11 PM

PROJ. REFERENCE NO.	SHEET NO.
B-4002	X-4

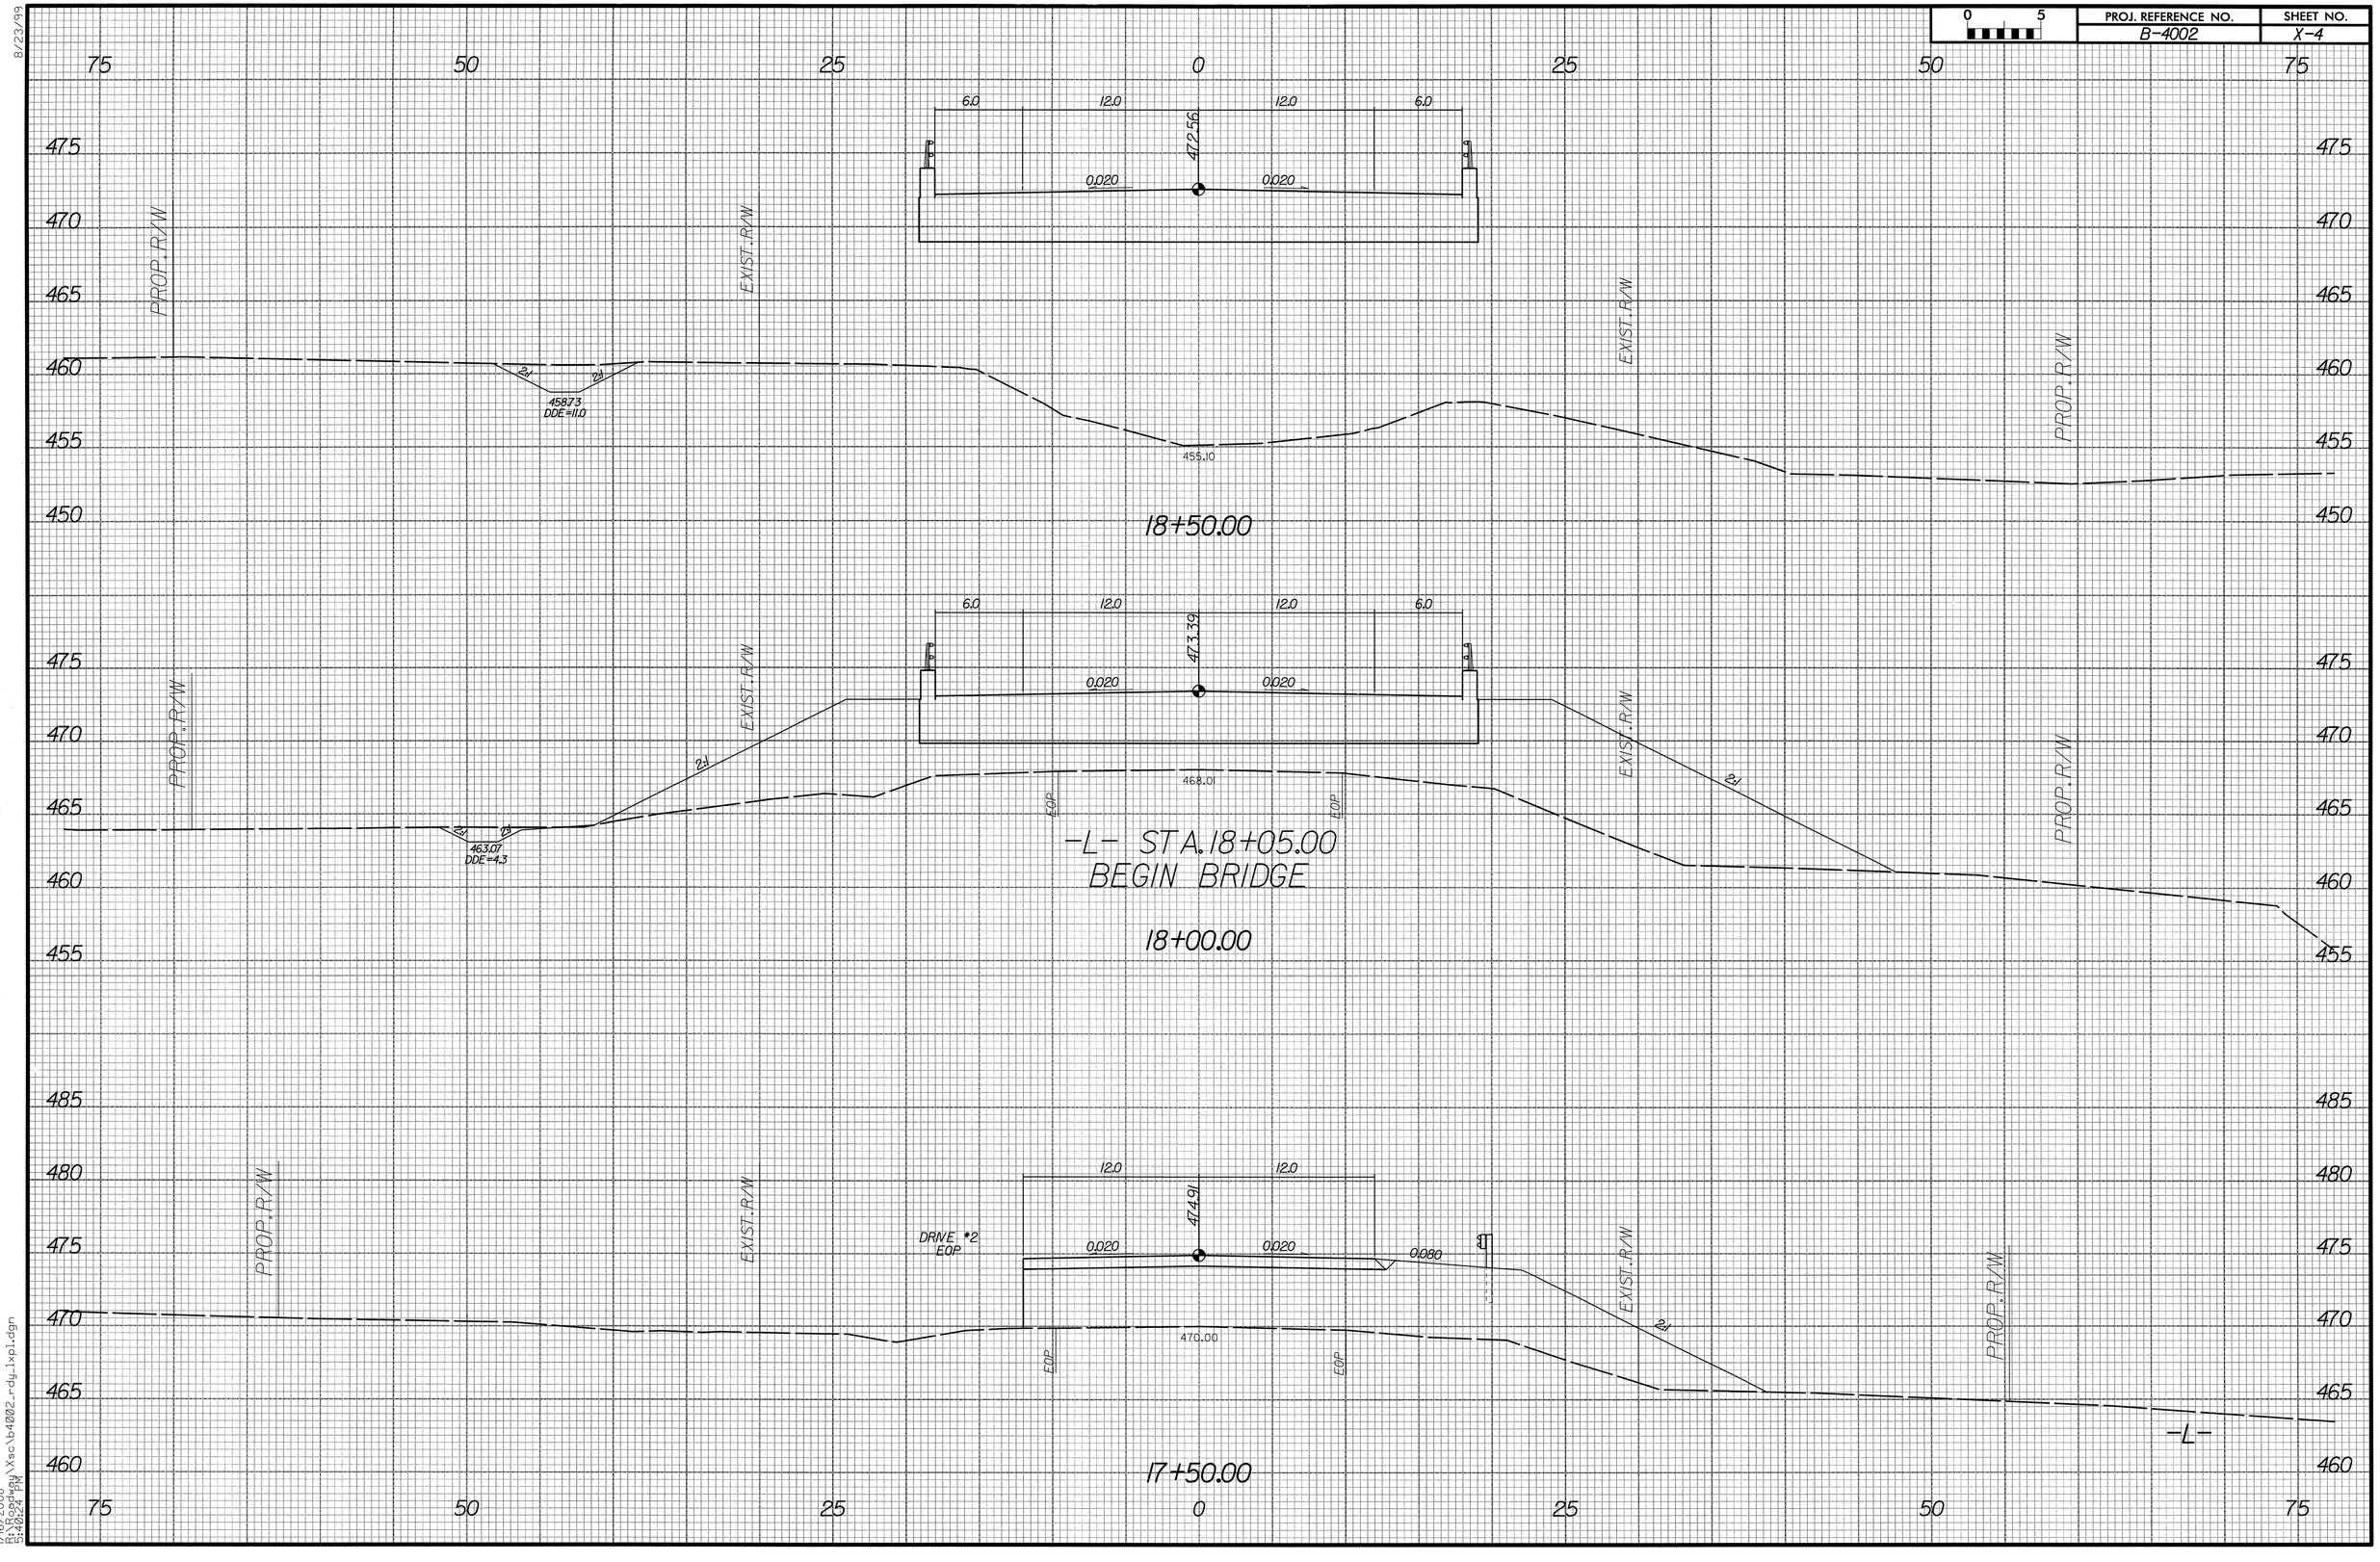

8/23/99

1/16/2008
R:\Roadway\Xsc\b4002_rdy_lxpl.dgn
5:40:24 PM

PROJ. REFERENCE NO.	SHEET NO.
B-4002	X-5

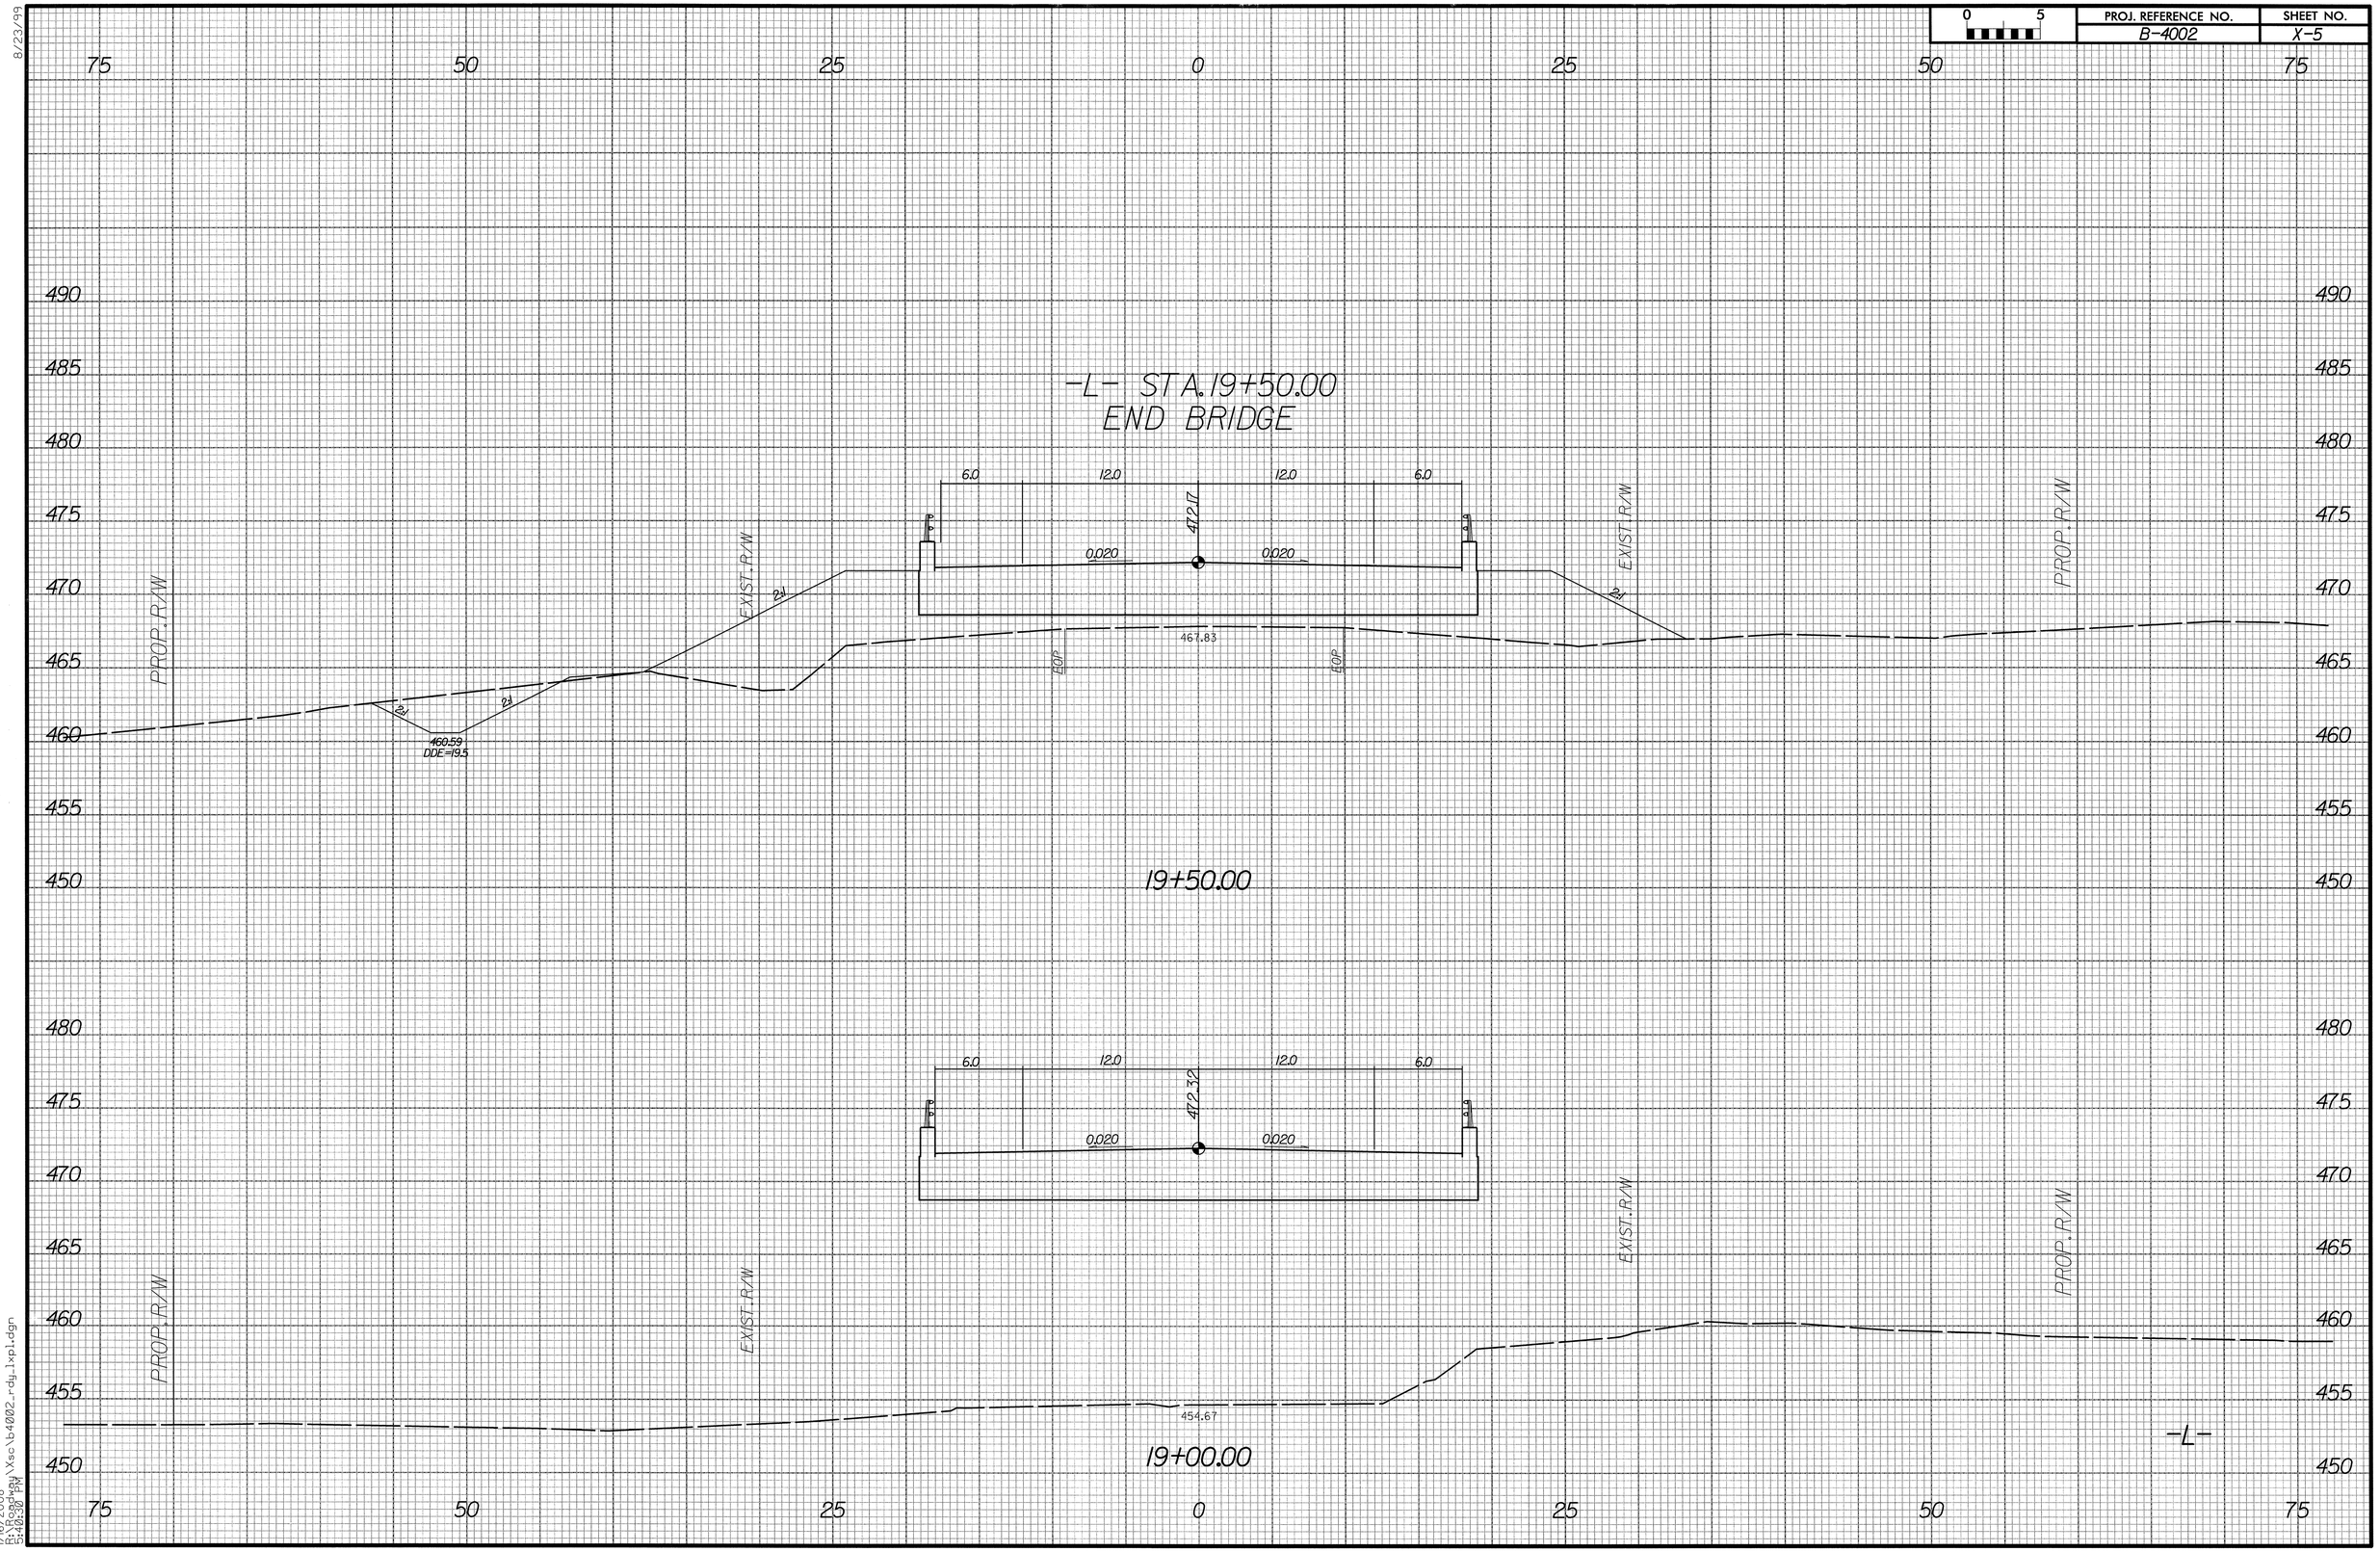

8/23/99

1/16/2008
R:\Roadway\Xsc\b4002_rdy_lxpl.dgn
5:40:30 PM

PROJ. REFERENCE NO.	SHEET NO.
B-4002	X-6

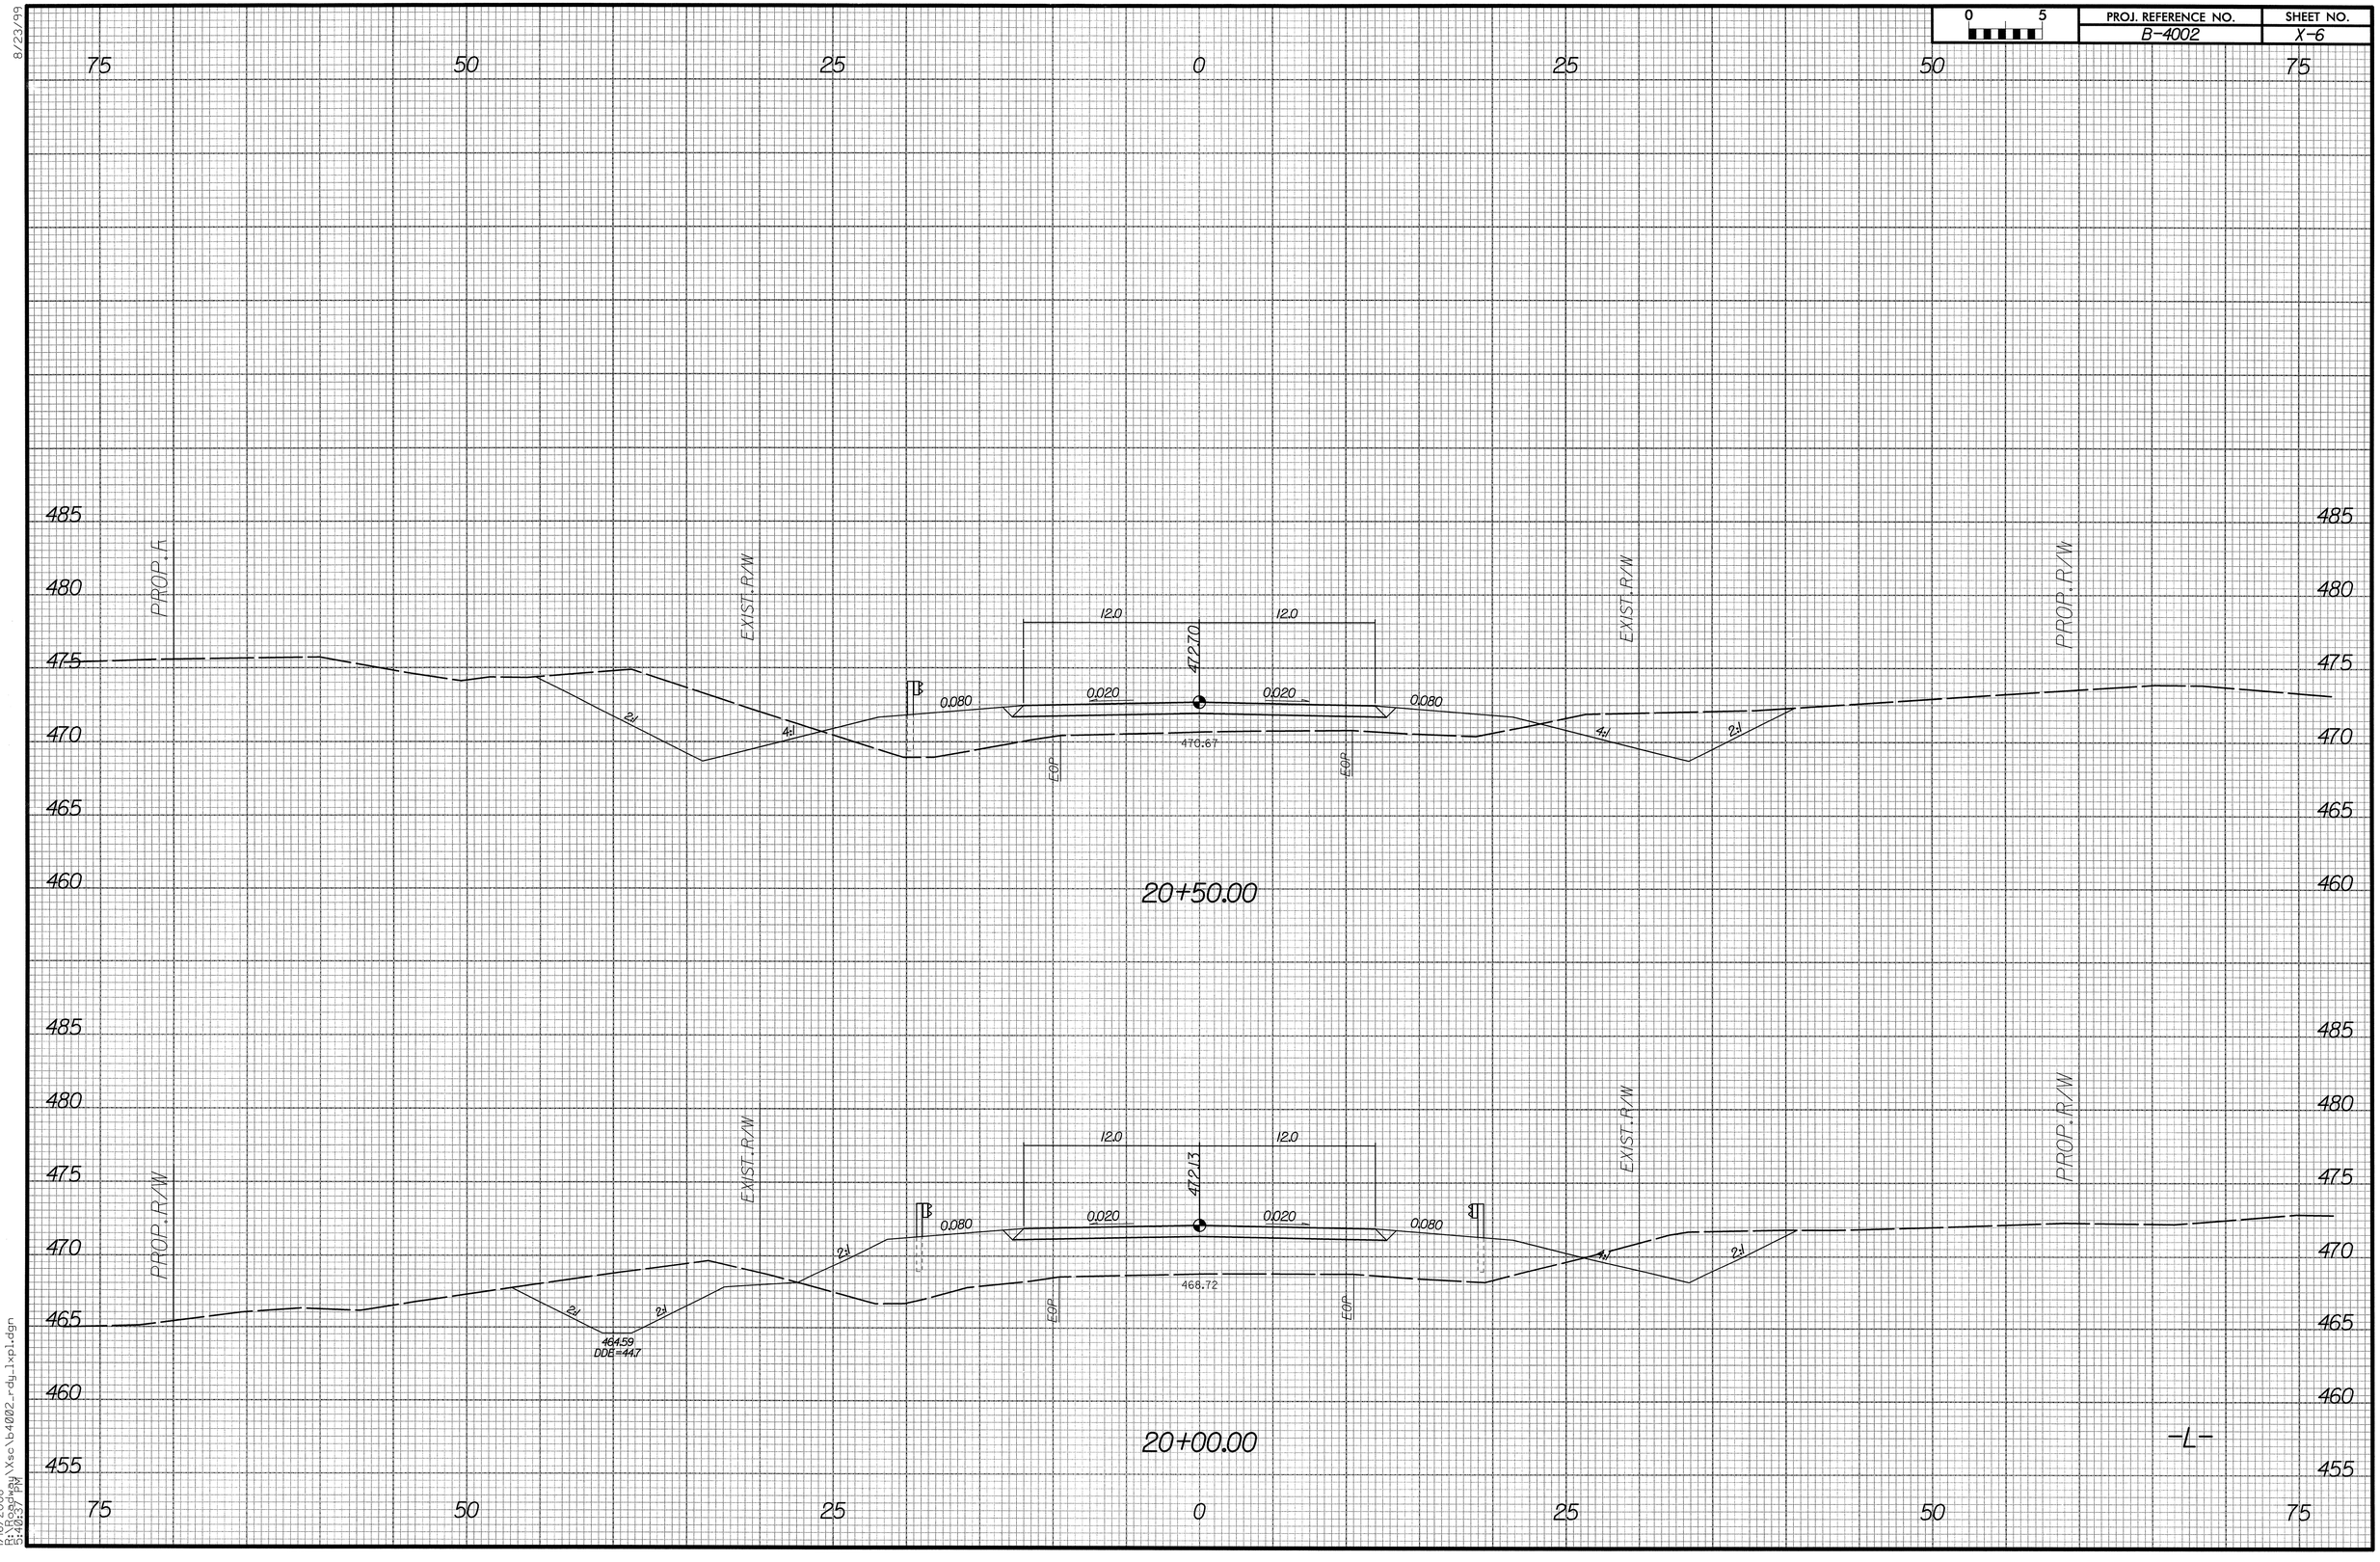

8/23/99

1/16/2008
R:\Roadway\Xsc\b4002_rdy_lxpl.dgn
5:40:37 PM

PROJ. REFERENCE NO.	SHEET NO.
B-4002	X-7

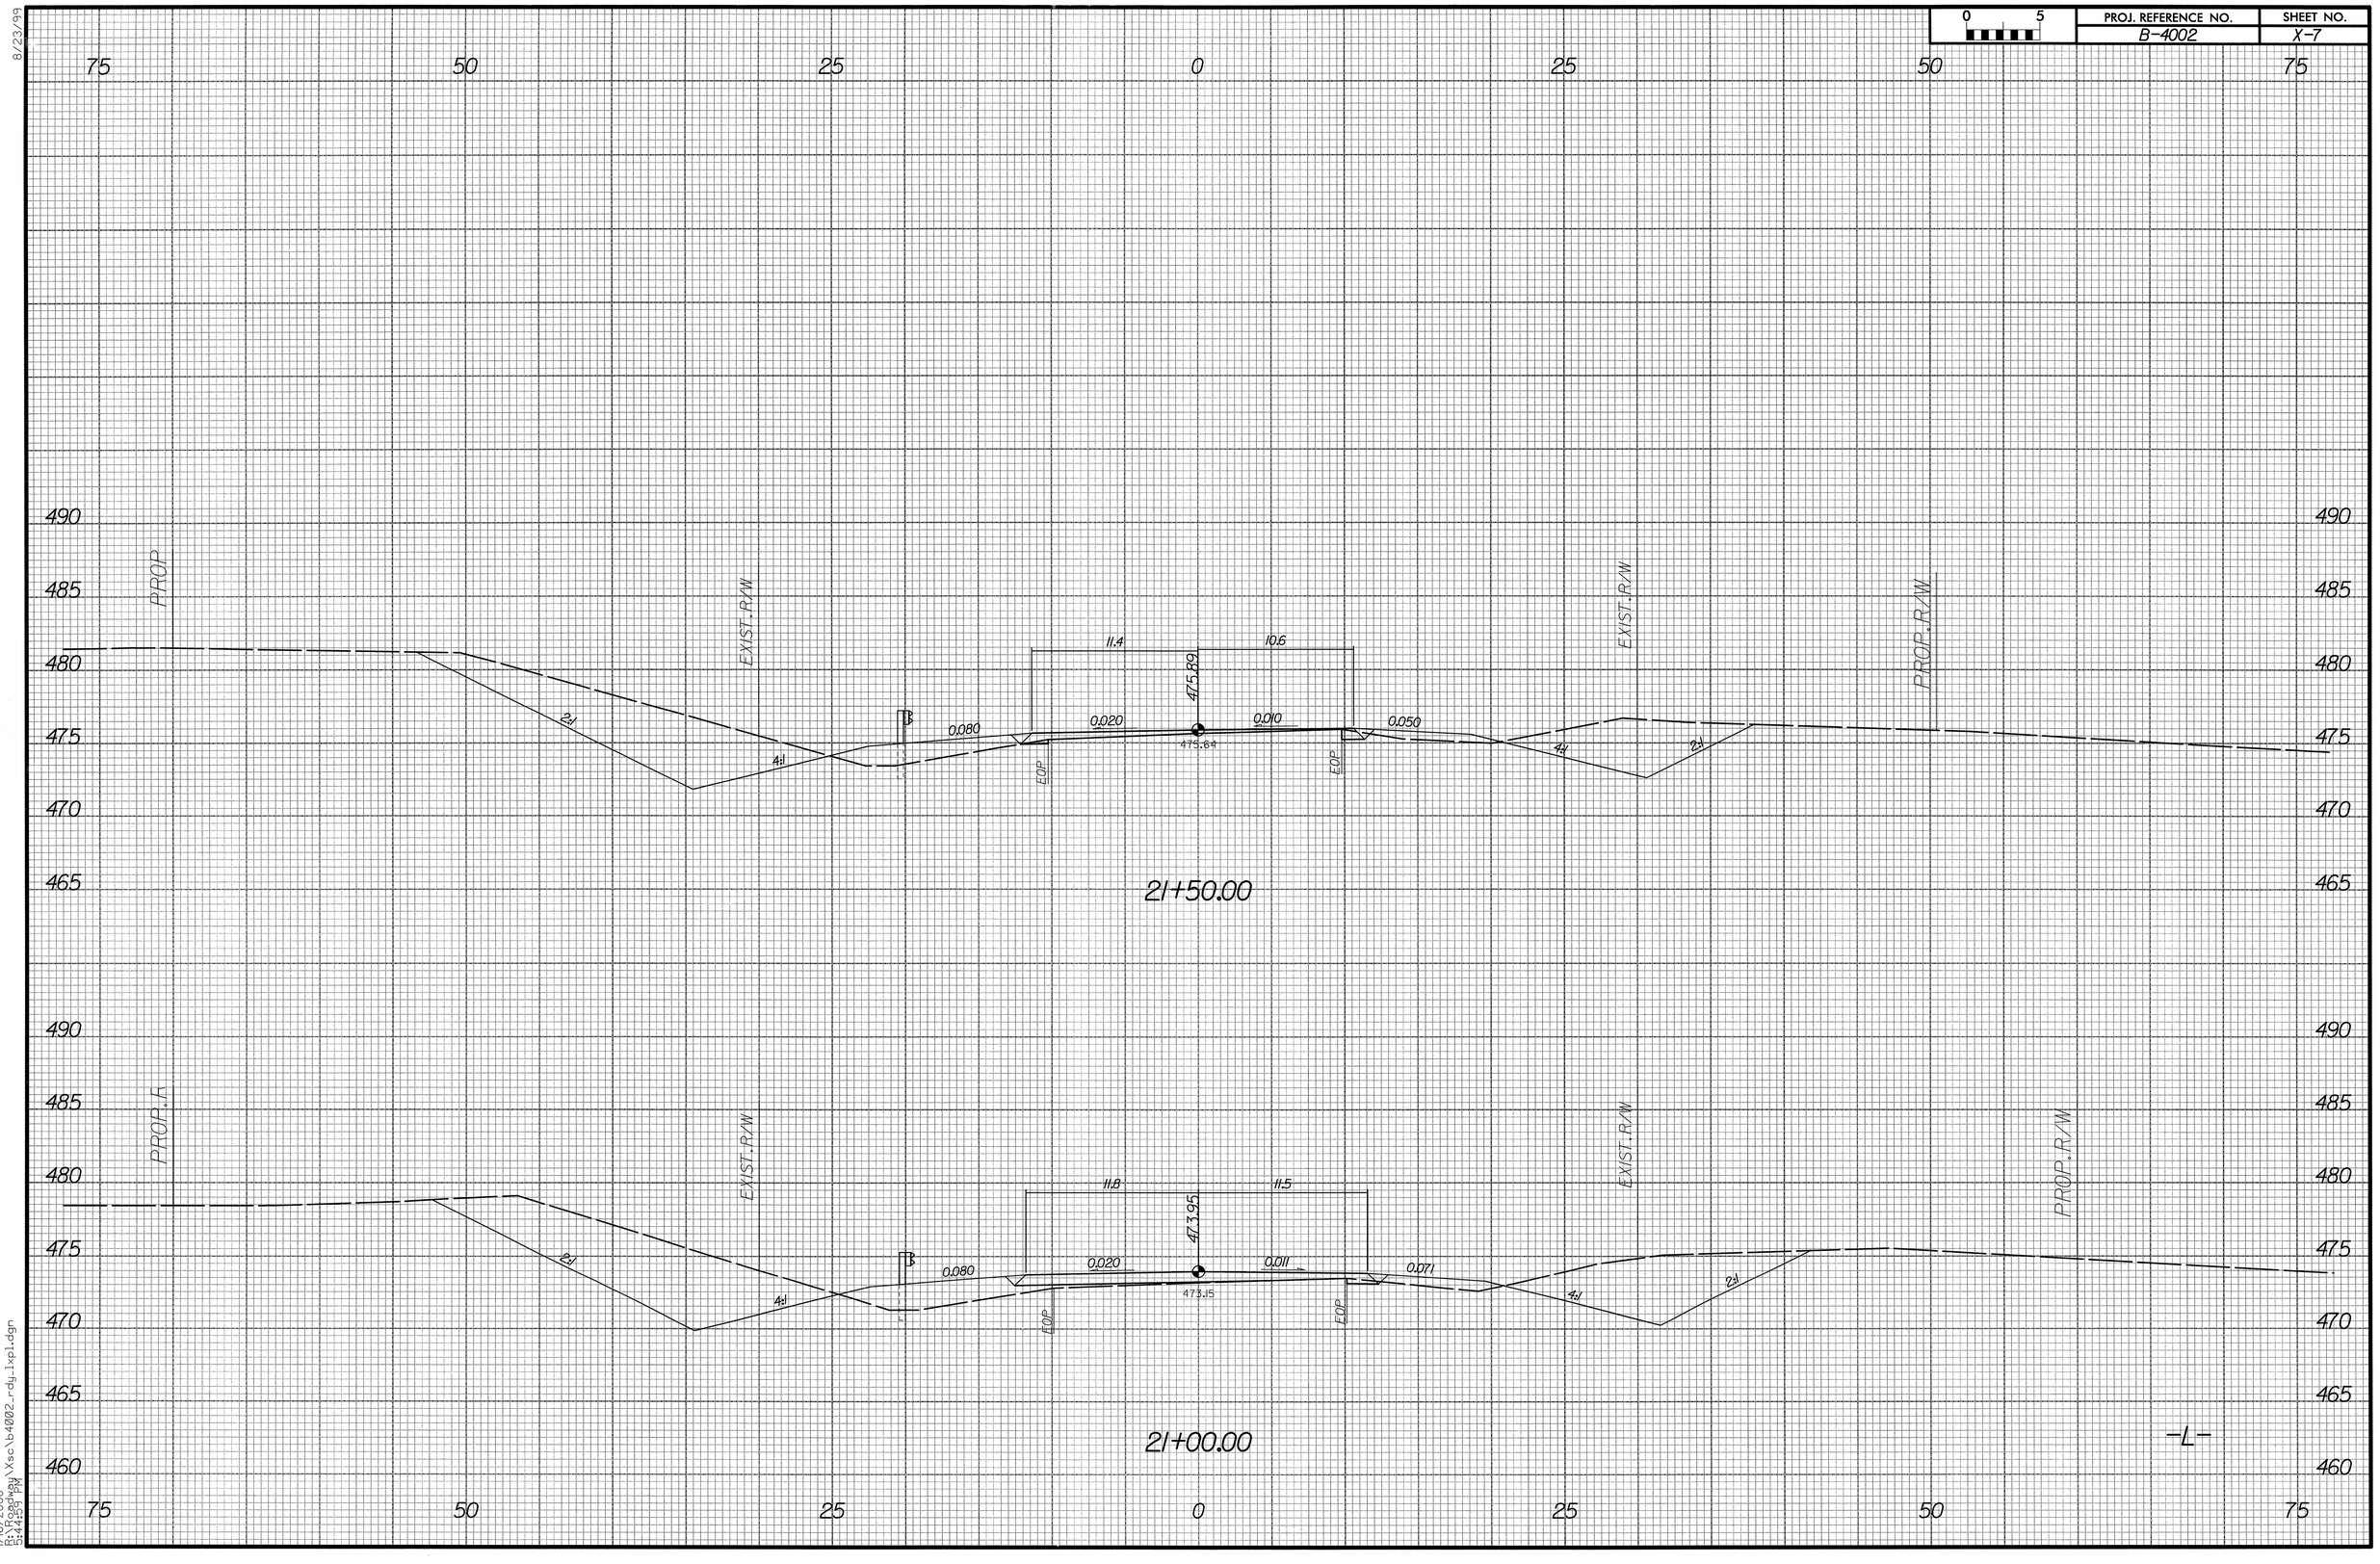

8/23/99

1/16/2008
R:\Roadway\Xsc\b4002_rdy_lxpl.dgn
5:44:59 PM

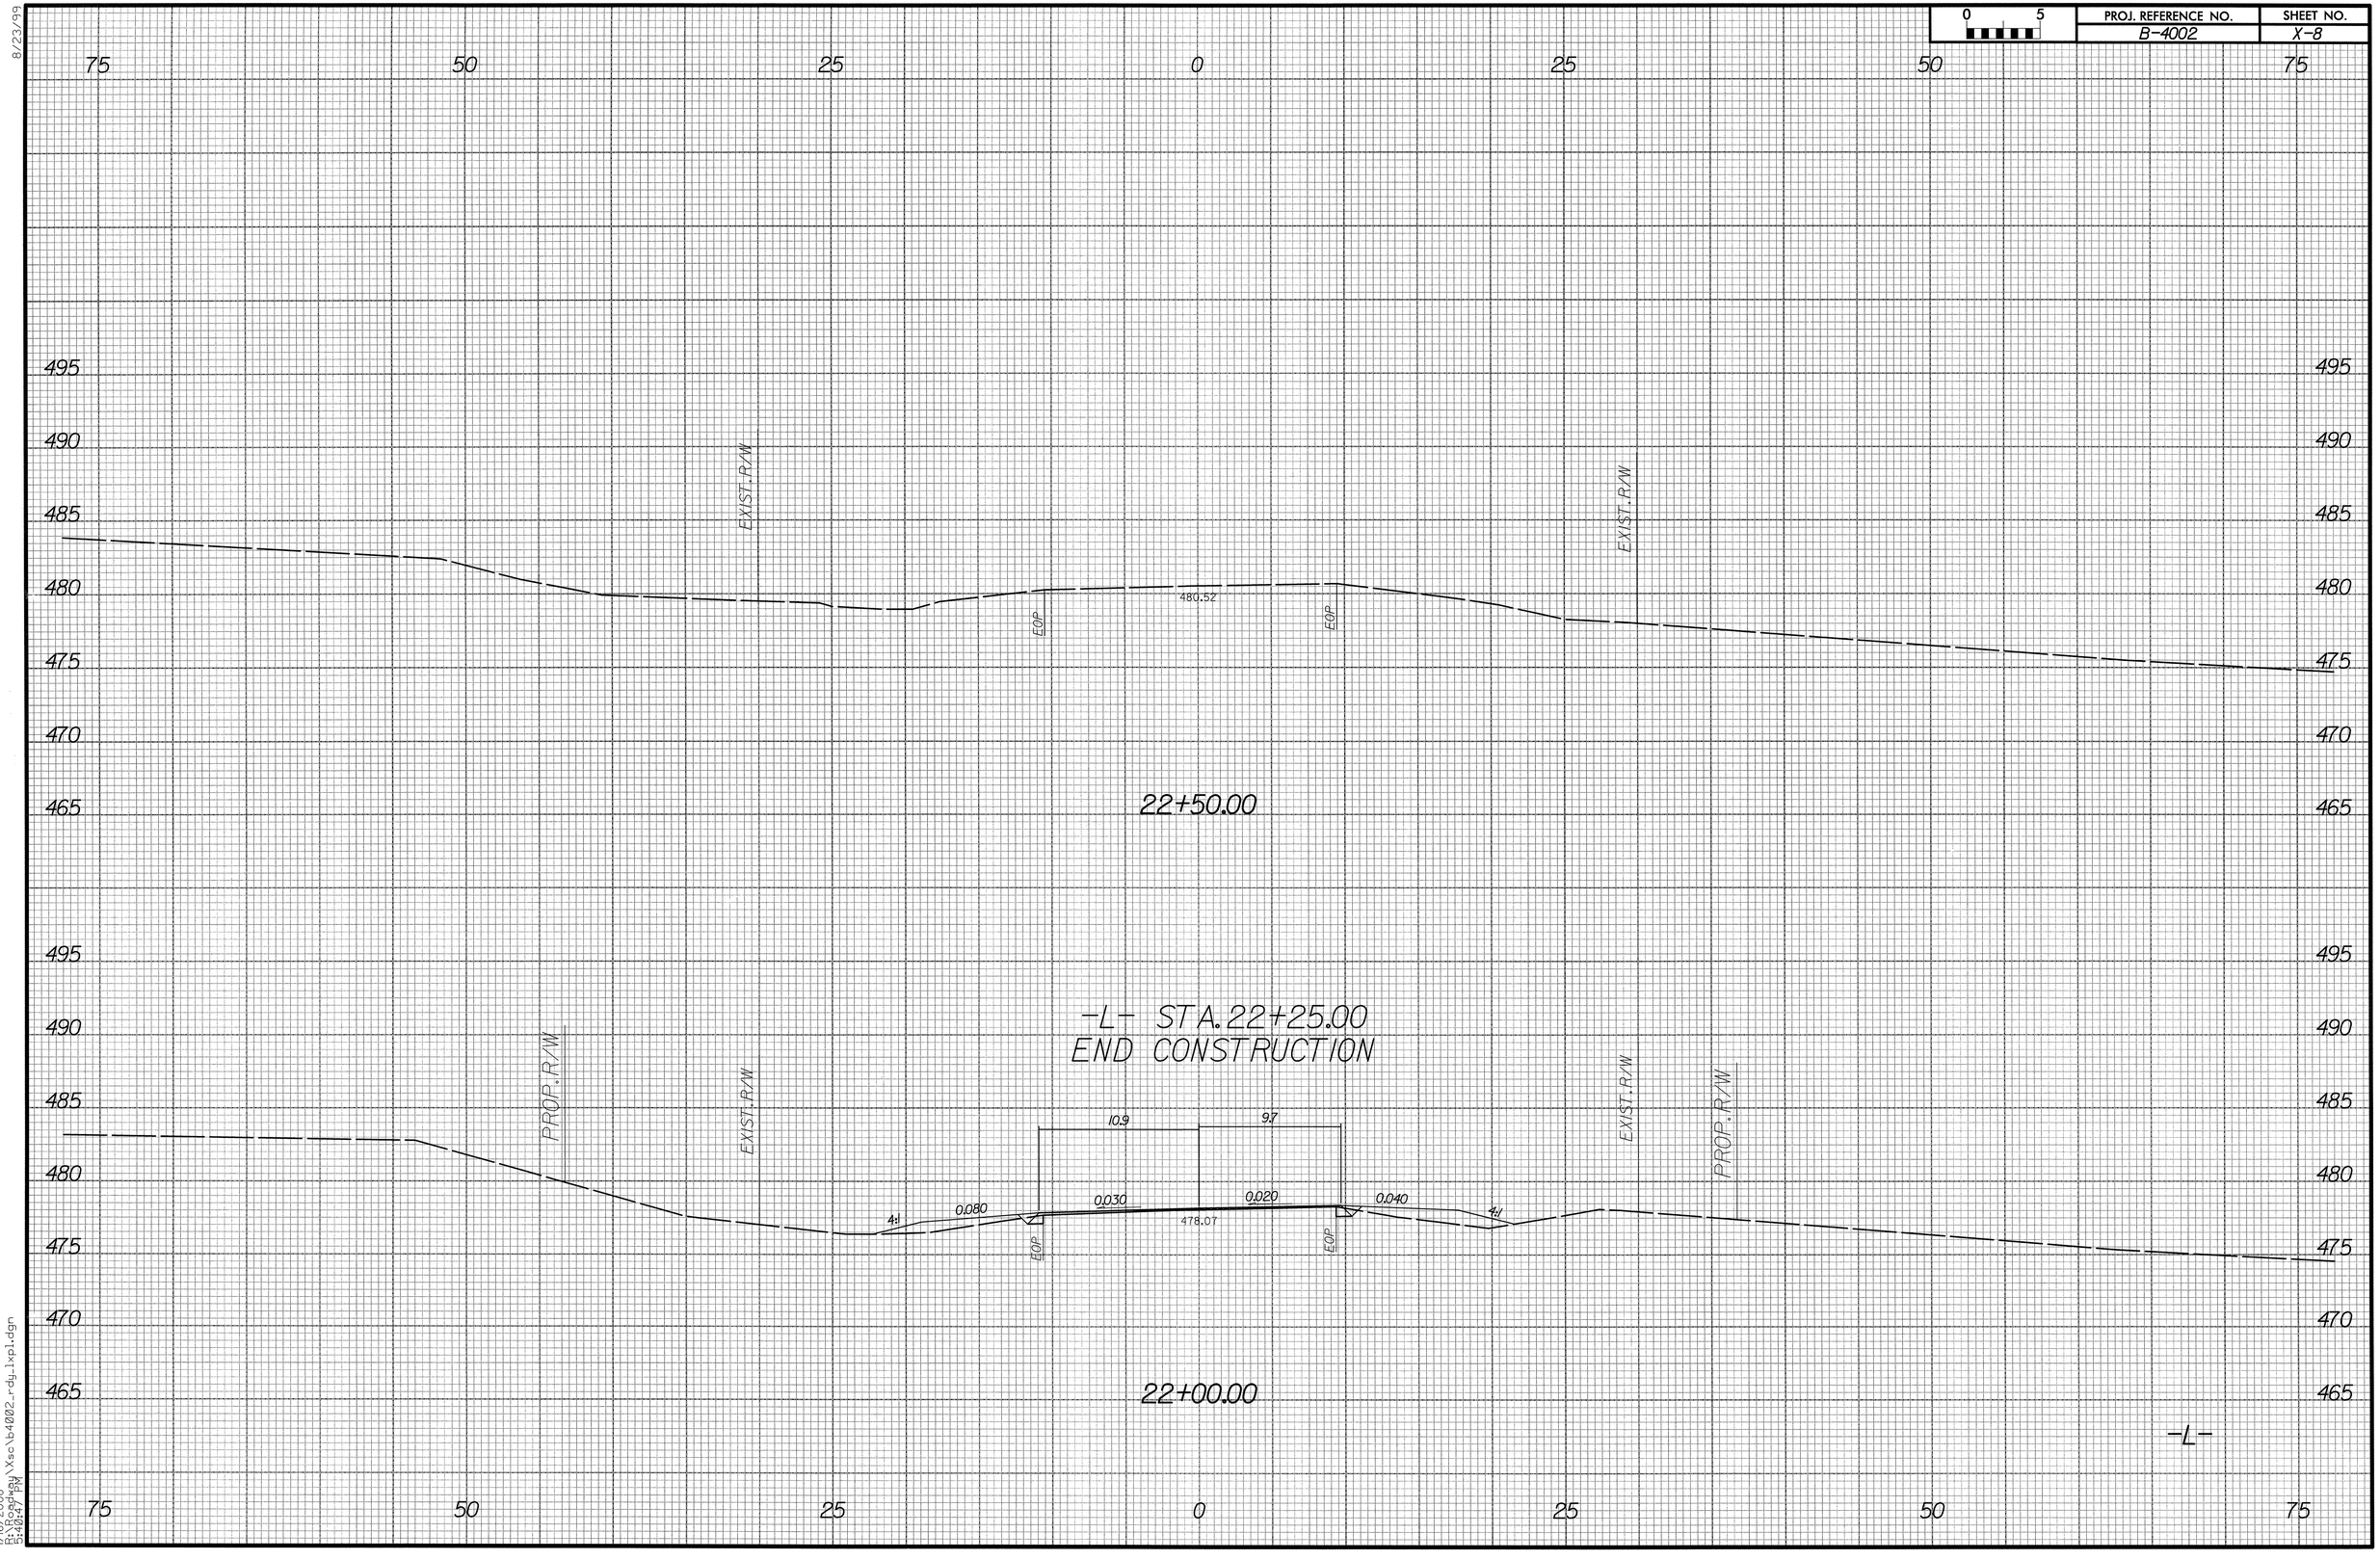

8/23/99

1/16/2008
R:\Roadway\Xsc\b4002_rdy_lxpl.dgn
5:40:47 PM

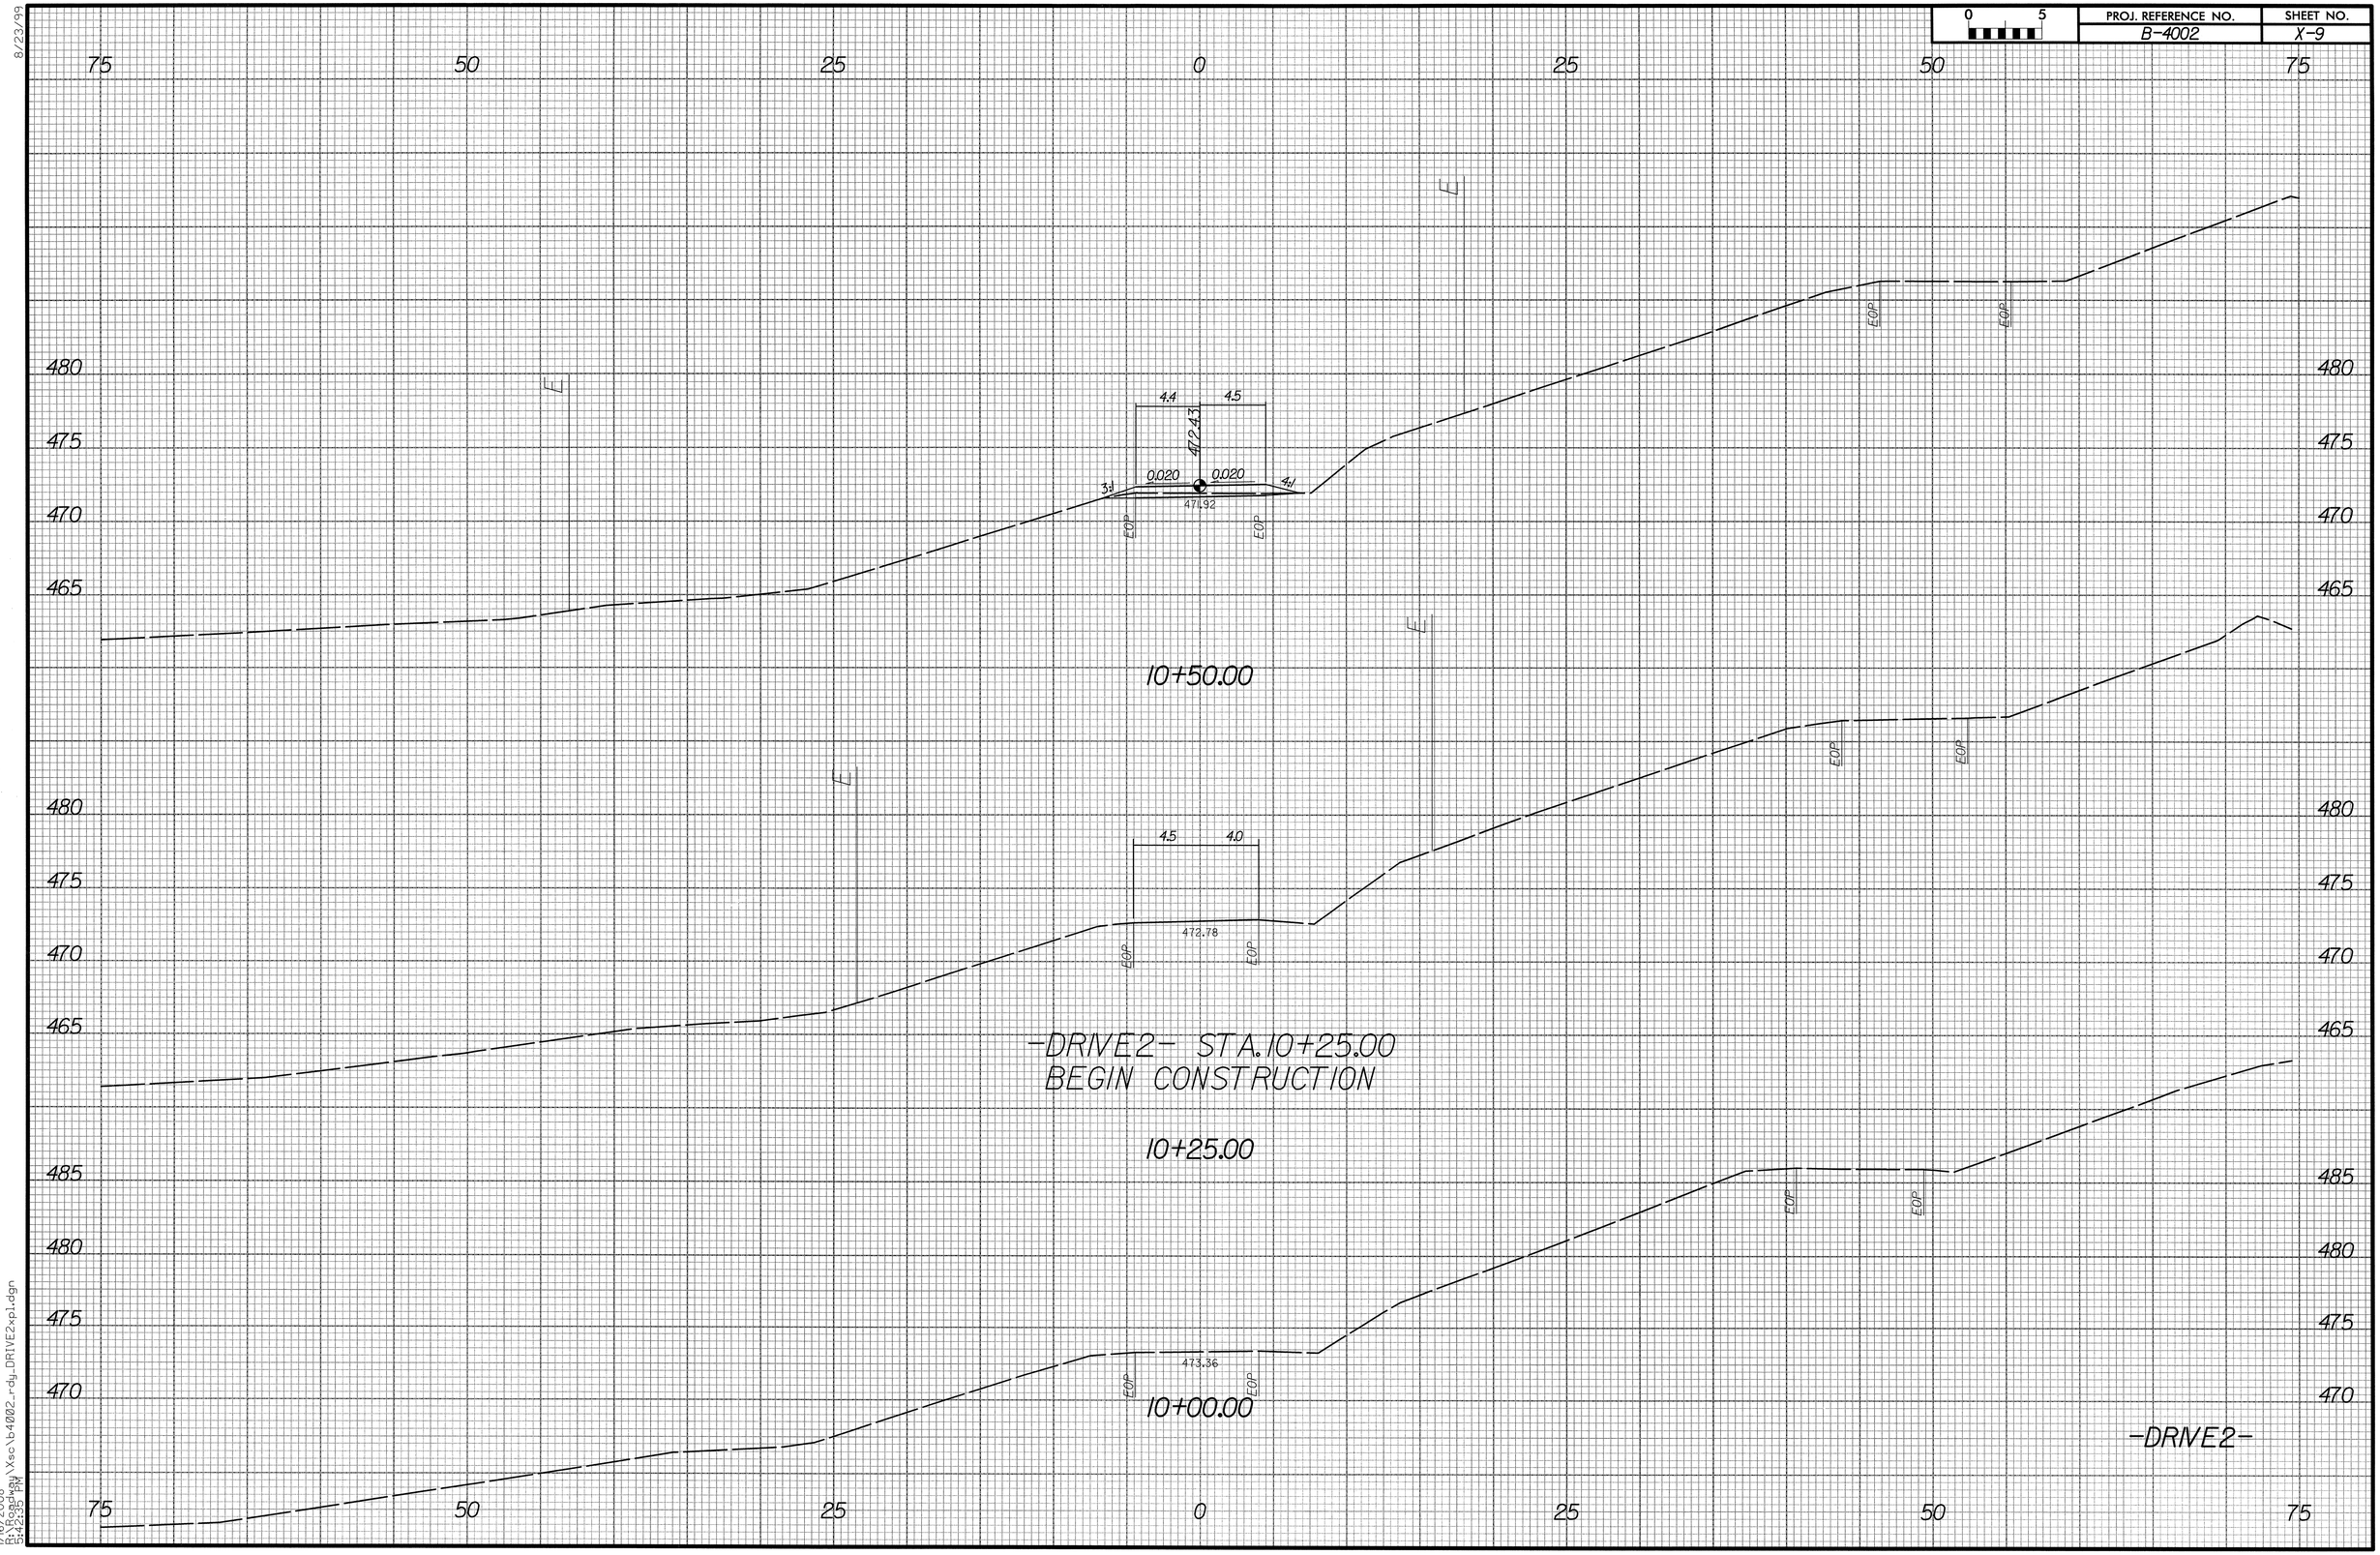

8/23/99

1/16/2008
R:\Roadway\Xsc\b4002_rdy_DRIVE2xpl.dgn
5:42:35 PM

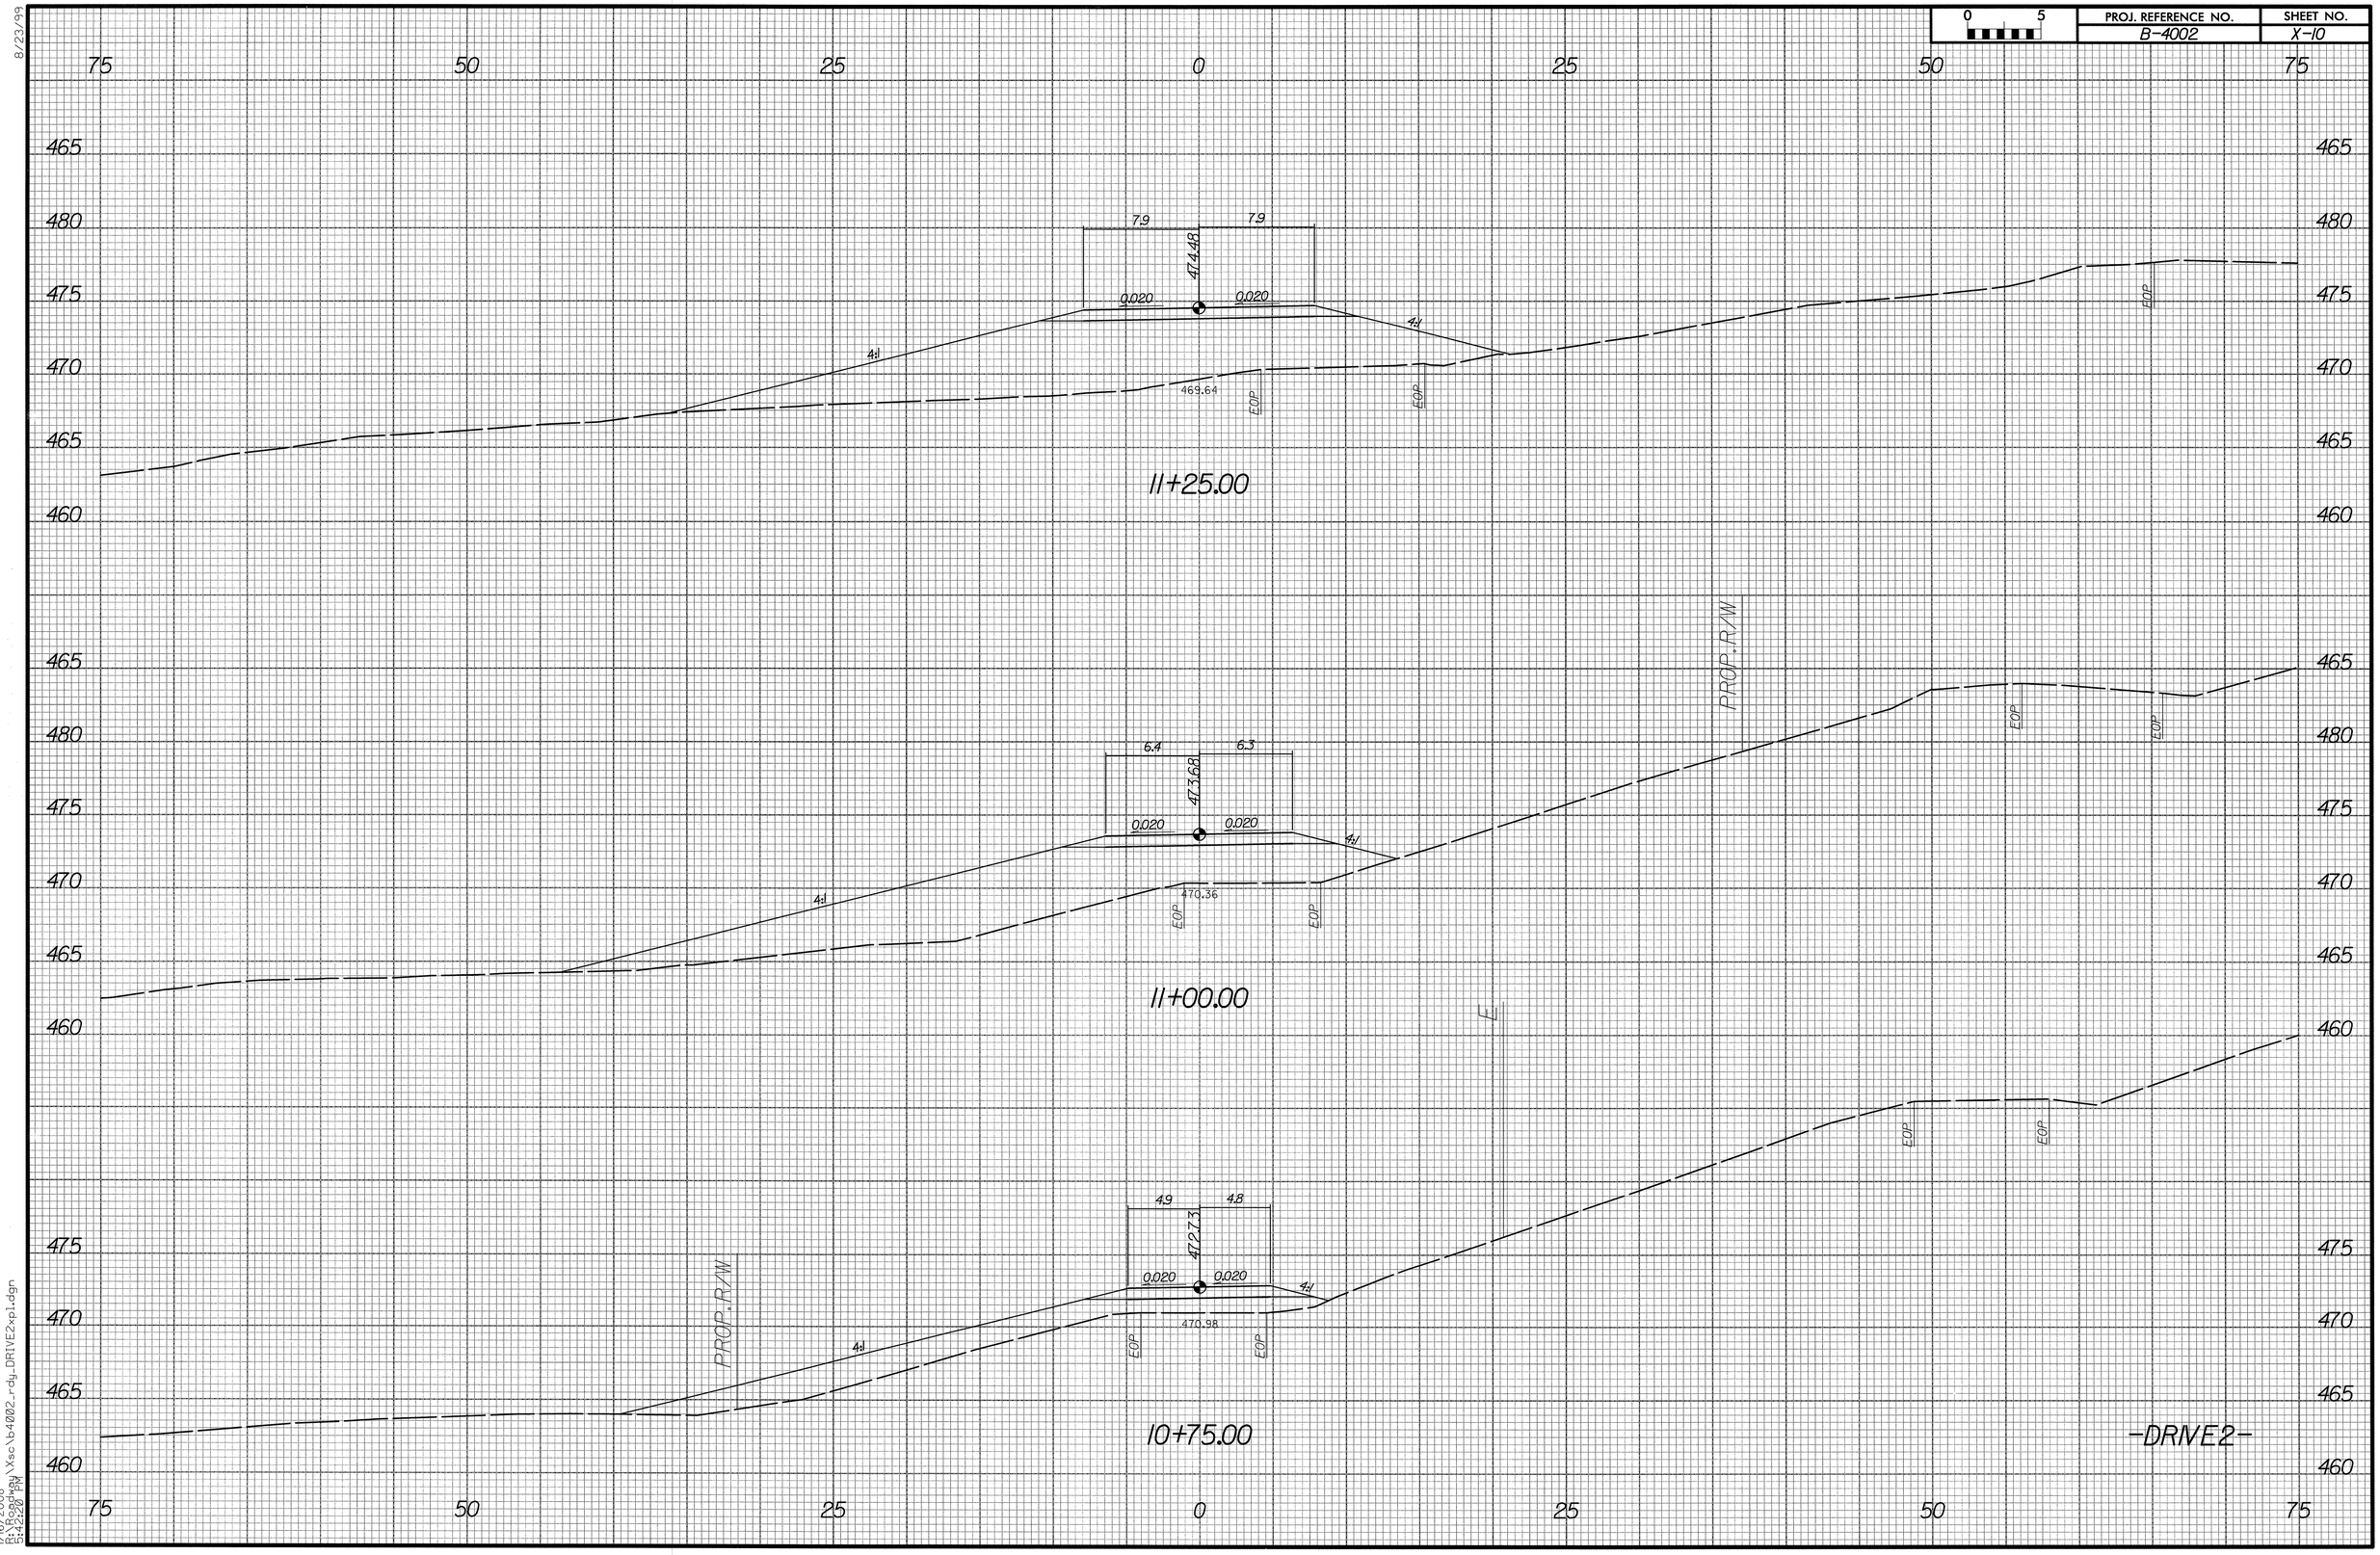

8/23/99

1/16/2008
R:\Roadway\Xsc\b4002_rdy_DRIVE2xpl.dgn
5:42:20 PM