PROJ. REFERENCE NO.	SHEET NO.
B-4063	EW-VOLUME-1

DIVISION OF HIGHWAYS
STATE OF NORTH CAROLINA

Note: Approximate quantities only.
Fine Grading, Clearing and Grubbing, Breaking of Existing Pavement and Removal of Existing Pavement will be paid for at the contract Special Provision price for "Grading".

CROSS-SECTION SUMMARY

NOTE: EMBANKMENT COLUMN DOES NOT INCLUDE BACKFILL FOR UNDERCUT.

IN CUBIC YARDS

LOCATION	UNCLASSIFIED EXCAVATION	EMBANKMENT
-L-		
14+00.00	0	0
14+50.00	53	21
15+00.00	70	40
15+50.00	45	65
16+00.00	14	85
16+50.00	4	85
17+00.00	0	86
17+50.00	14	78
18+00.00	30	61
18+50.00	31	81
19+00.00	15	156
19+50.00	0	218
20+00.00	9	222
20+50.00	10	164
21+00.00	92	77
21+50.00	164	48
22+00.00	121	170
23+50.00	0	0
24+00.00	38	603
24+50.00	9	224
25+00.00	238	44
25+50.00	597	0
26+00.00	651	0
26+50.00	577	0
27+00.00	626	0
27+50.00	555	2
28+00.00	281	24
28+50.00	81	42
29+00.00	34	28
29+50.00	172	31
30+00.00	277	38
30+50.00	181	38
31+00.00	143	39
31+50.00	138	40
32+00.00	111	114

LOCATION	UNCLASSIFIED EXCAVATION	EMBANKMENT
-L-		
32+50.00	58	109
33+00.00	0	20
-Y1-		
11+00.00	0	0
11+50.00	123	18
12+00.00	268	0
-Y2-		
10+50.00	0	0
11+00.00	192	89
11+50.00	184	55

LOCATION	UNCLASSIFIED EXCAVATION	EMBANKMENT

Rev 3/6/01
1/18/2008 2:48:48 PM
R:\Roadway\Xsc\b4063_rdy_lxpl.dgn

0 5	PROJ. REFERENCE NO.	SHEET NO.
	B-4063	X-1

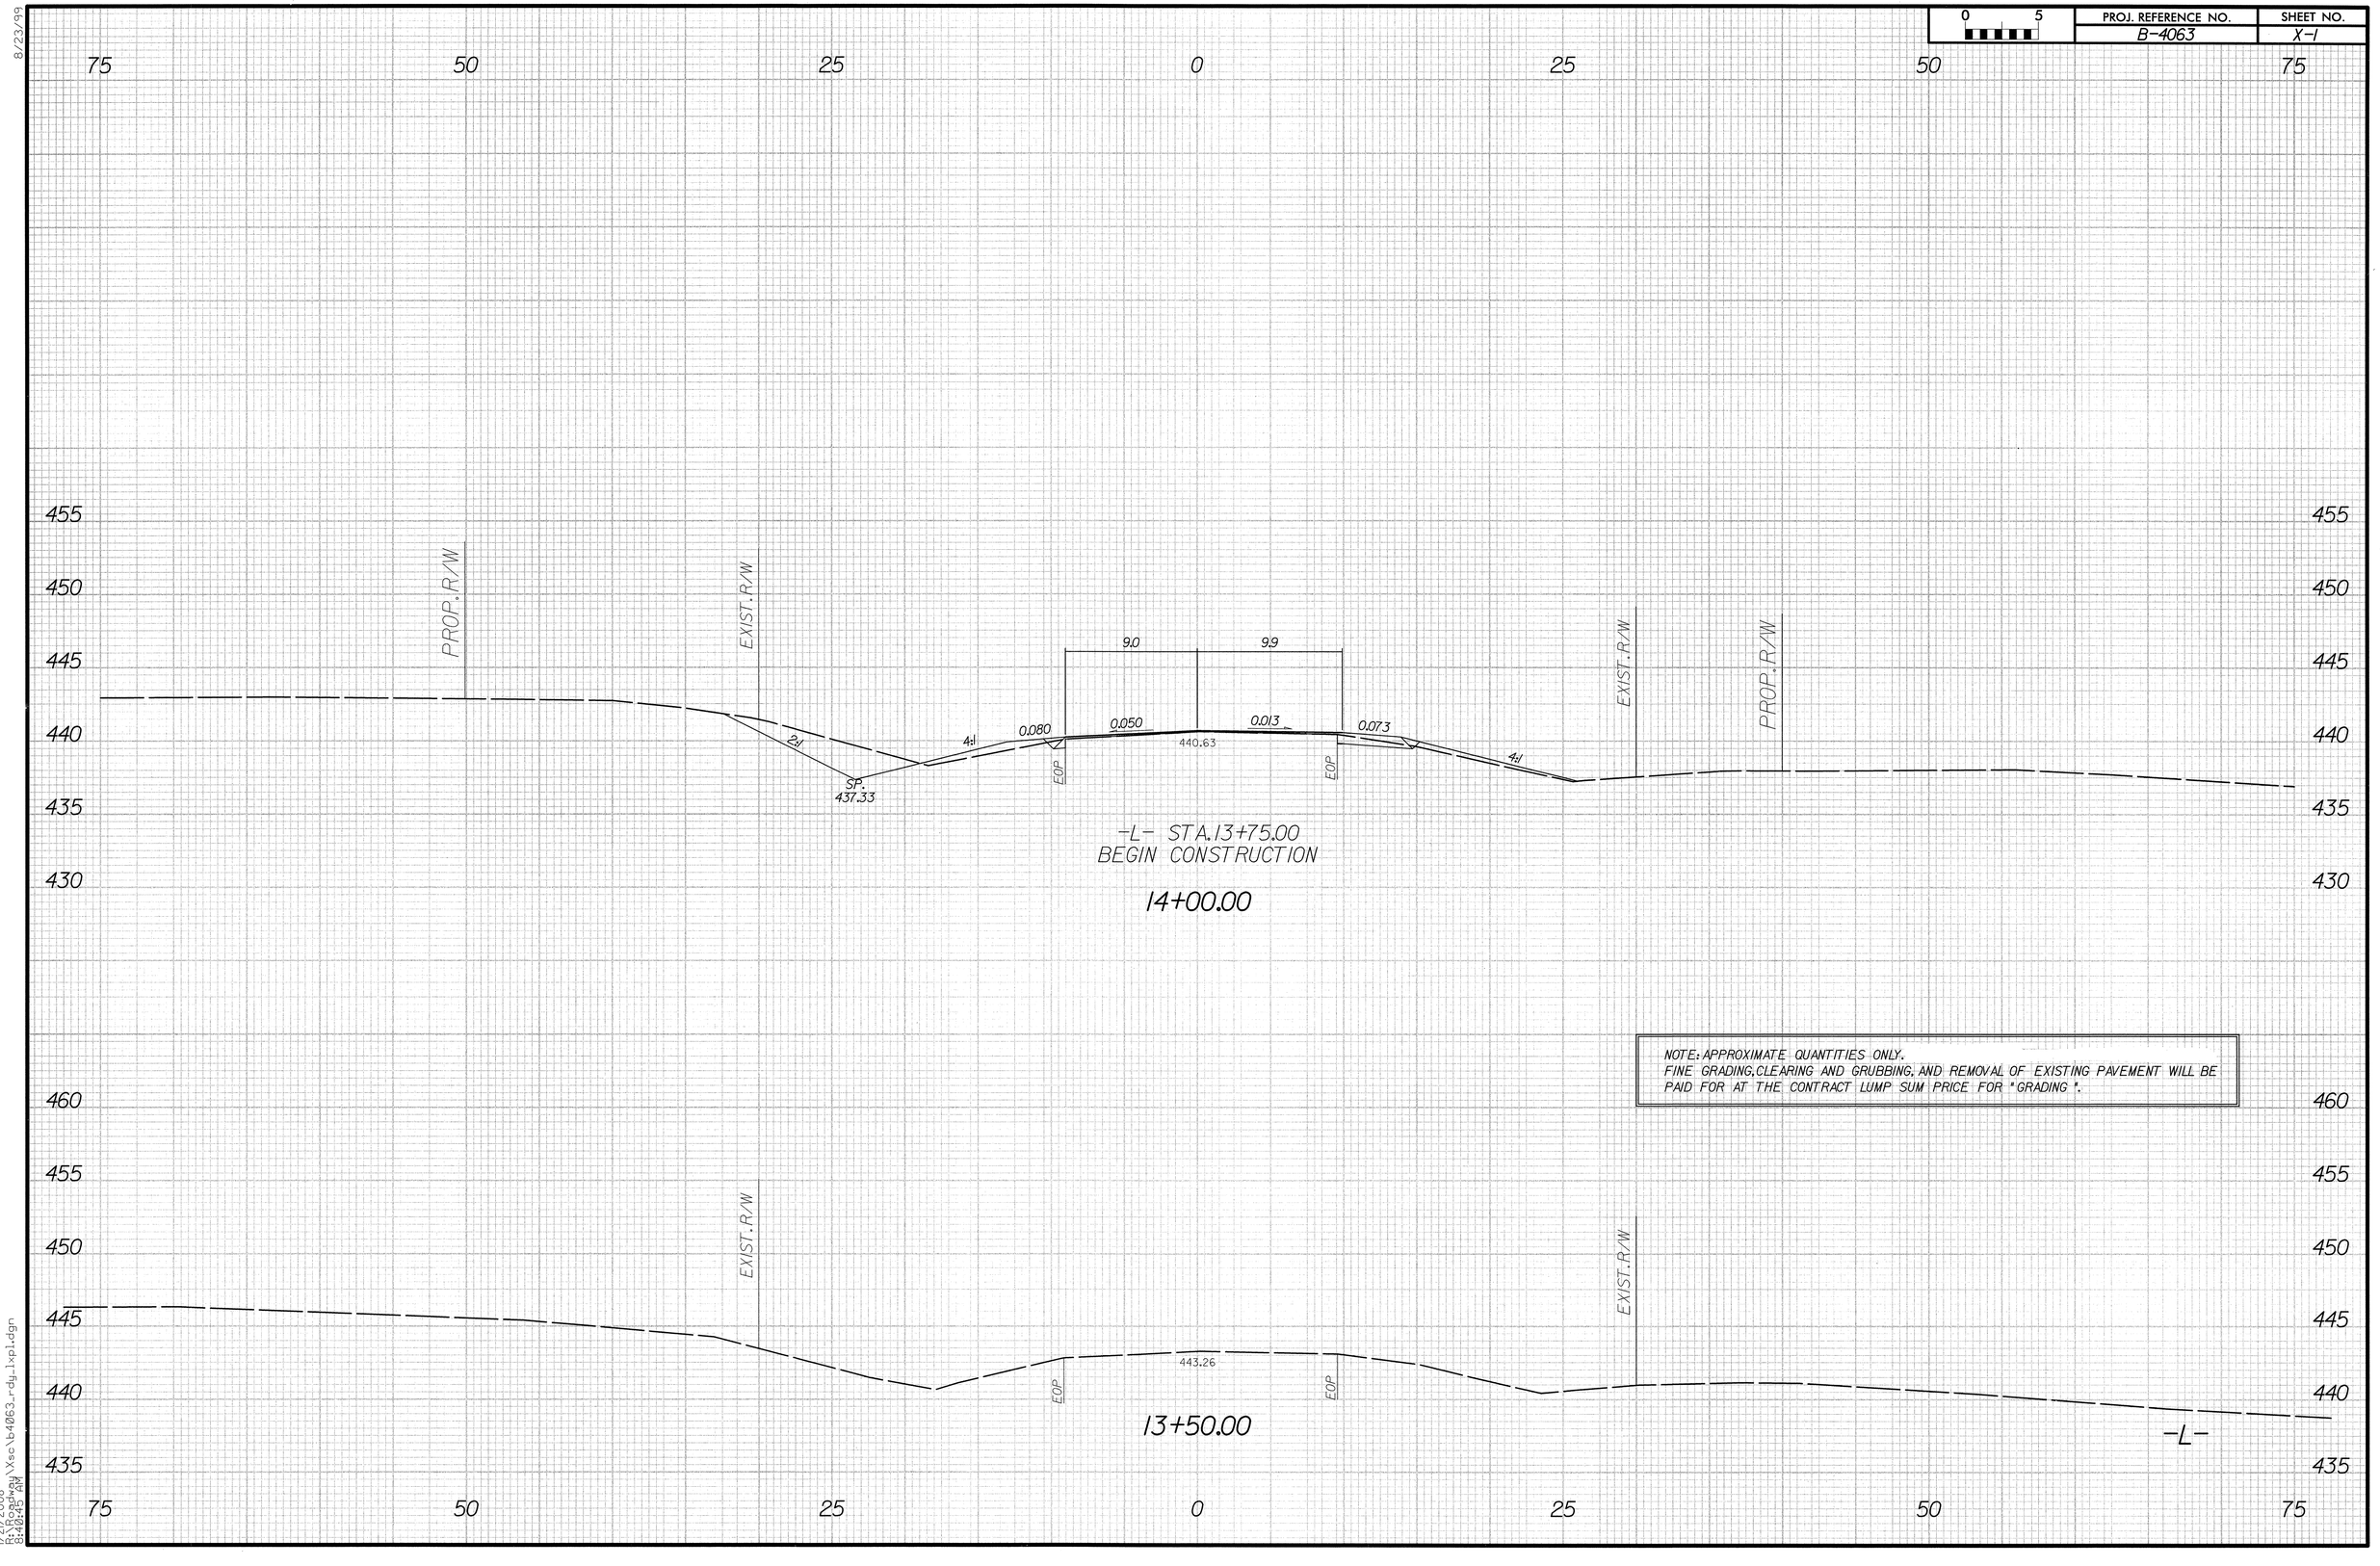

8/23/99

1/21/2008
B:\Roadway\Xsc\b4063_rdy_lxpl.dgn
8:10:45 AM

PROJ. REFERENCE NO.	SHEET NO.
B-4063	X-2

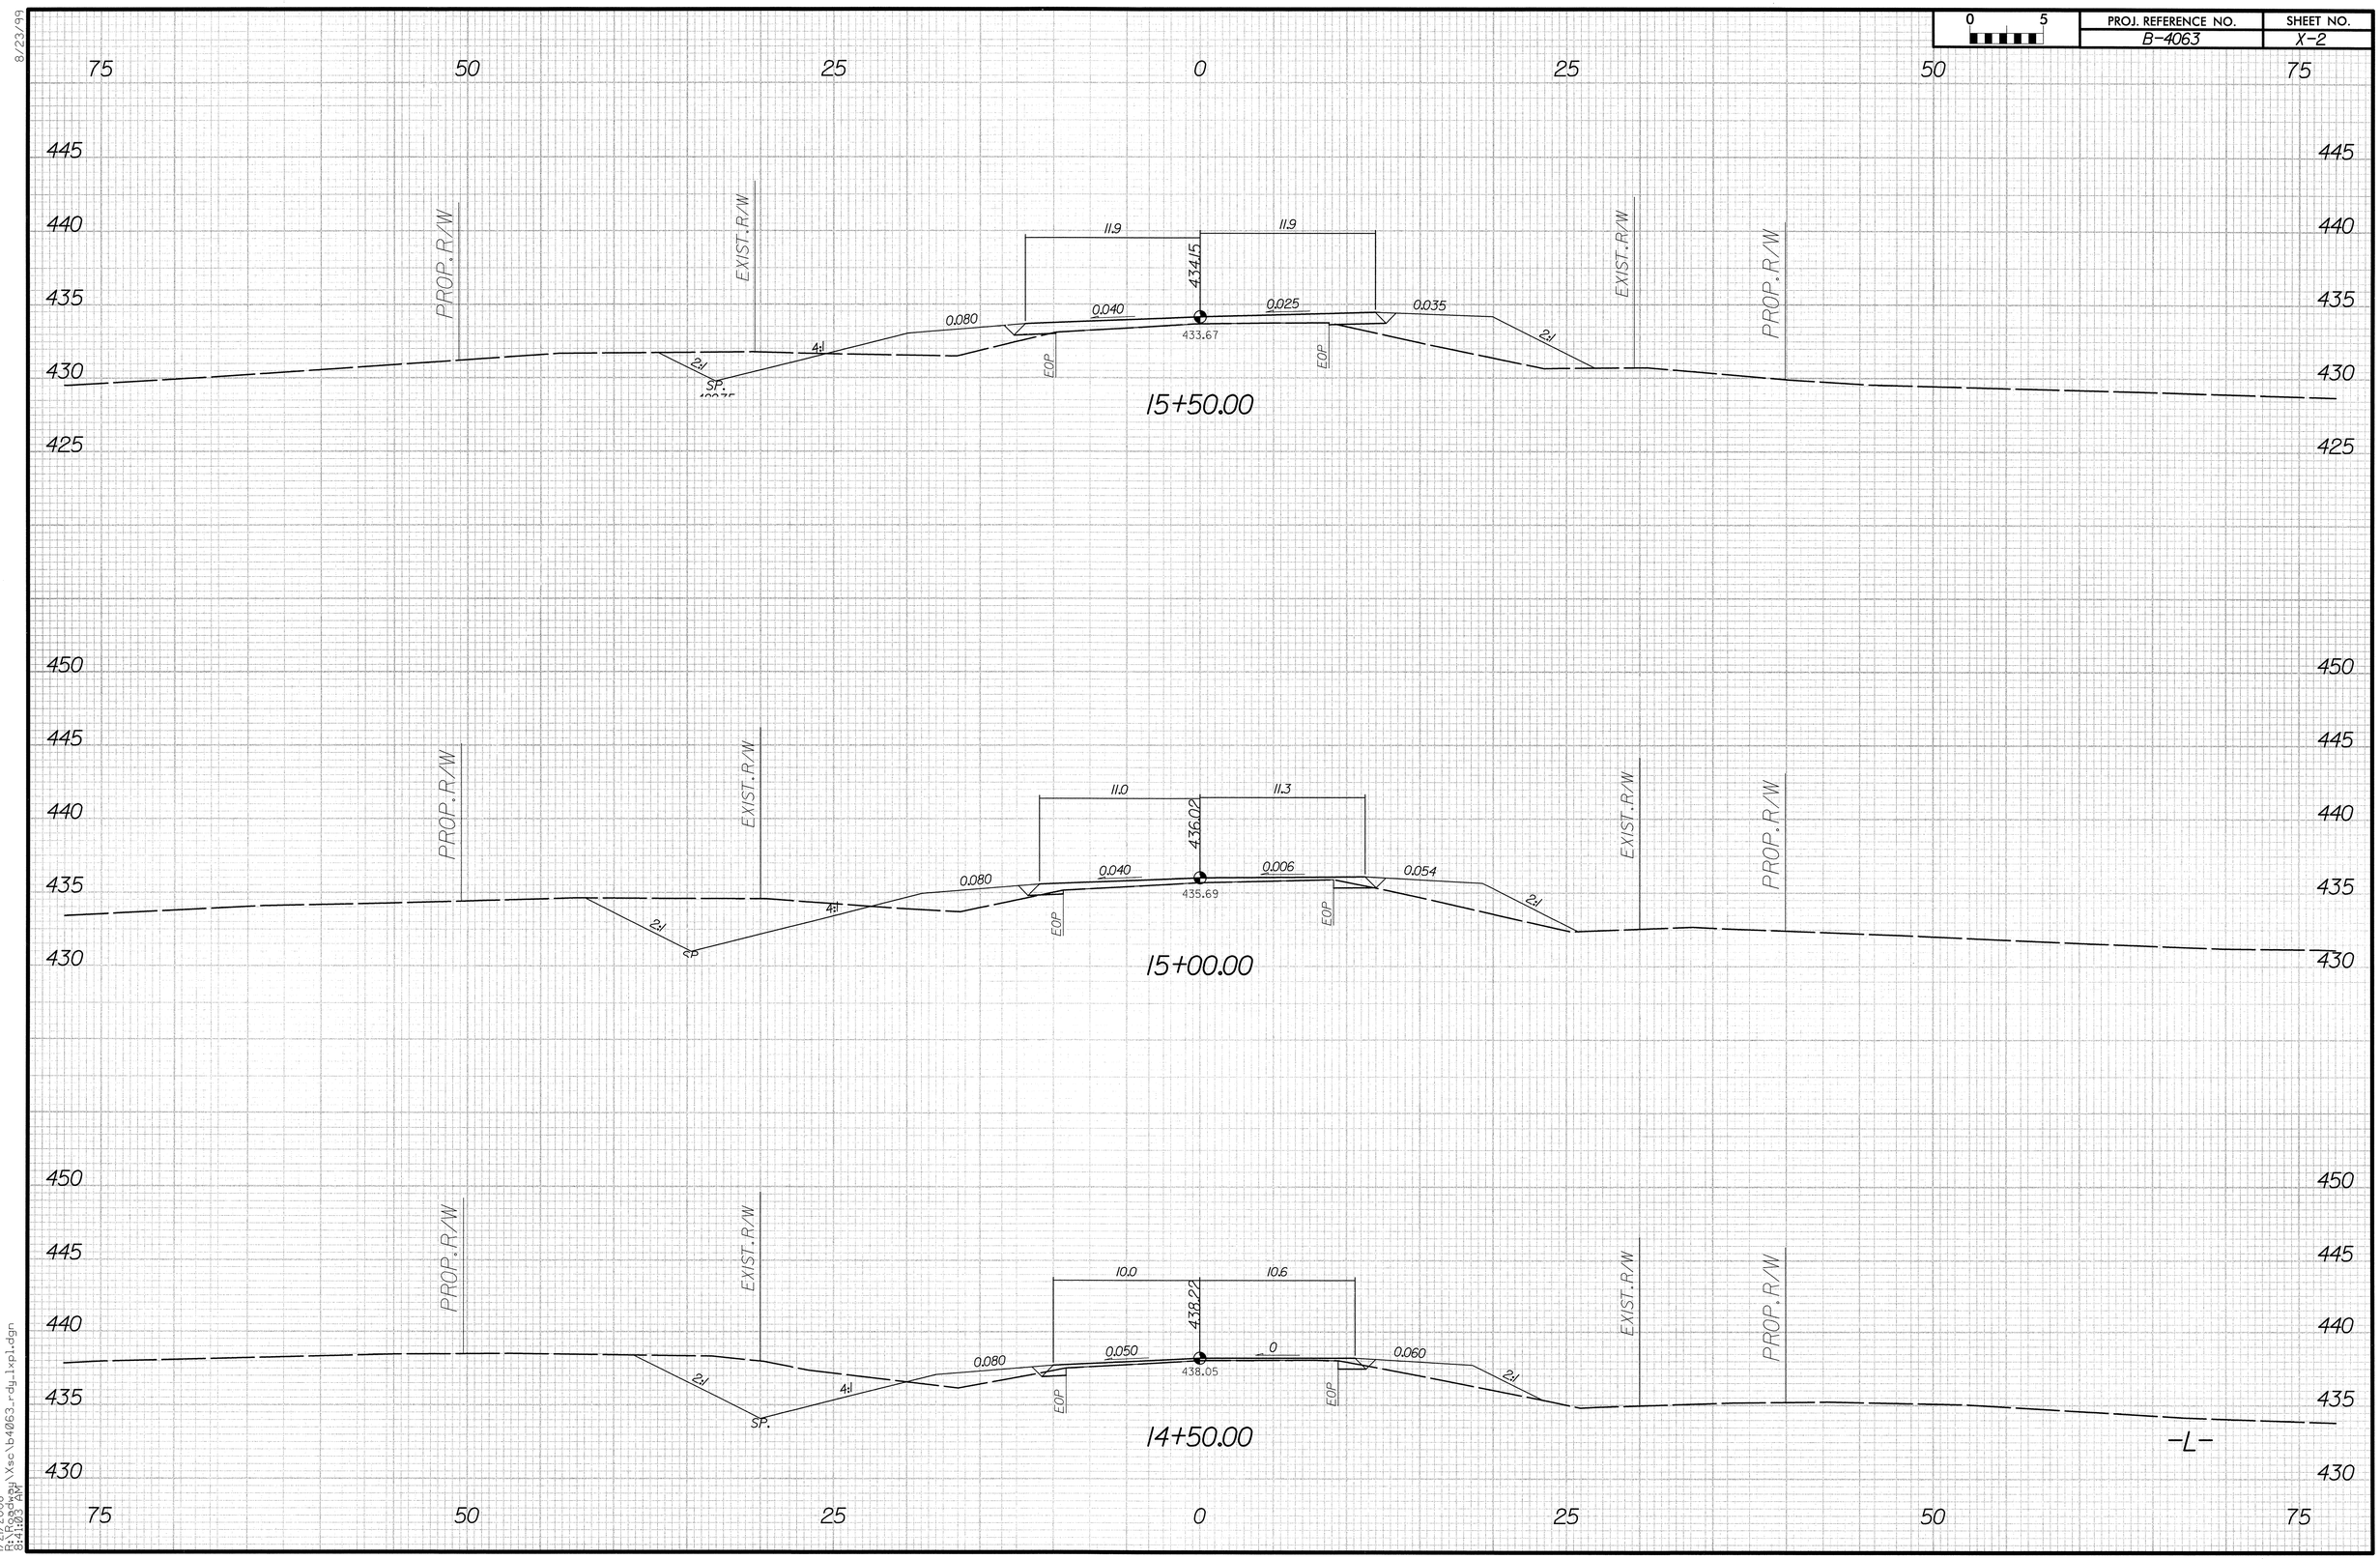

8/23/99

1/21/2008
R:\Roadway\Xsc\b4063_rdy_lxpl.dgn
8:41:03 AM

PROJ. REFERENCE NO.	SHEET NO.
B-4063	X-3

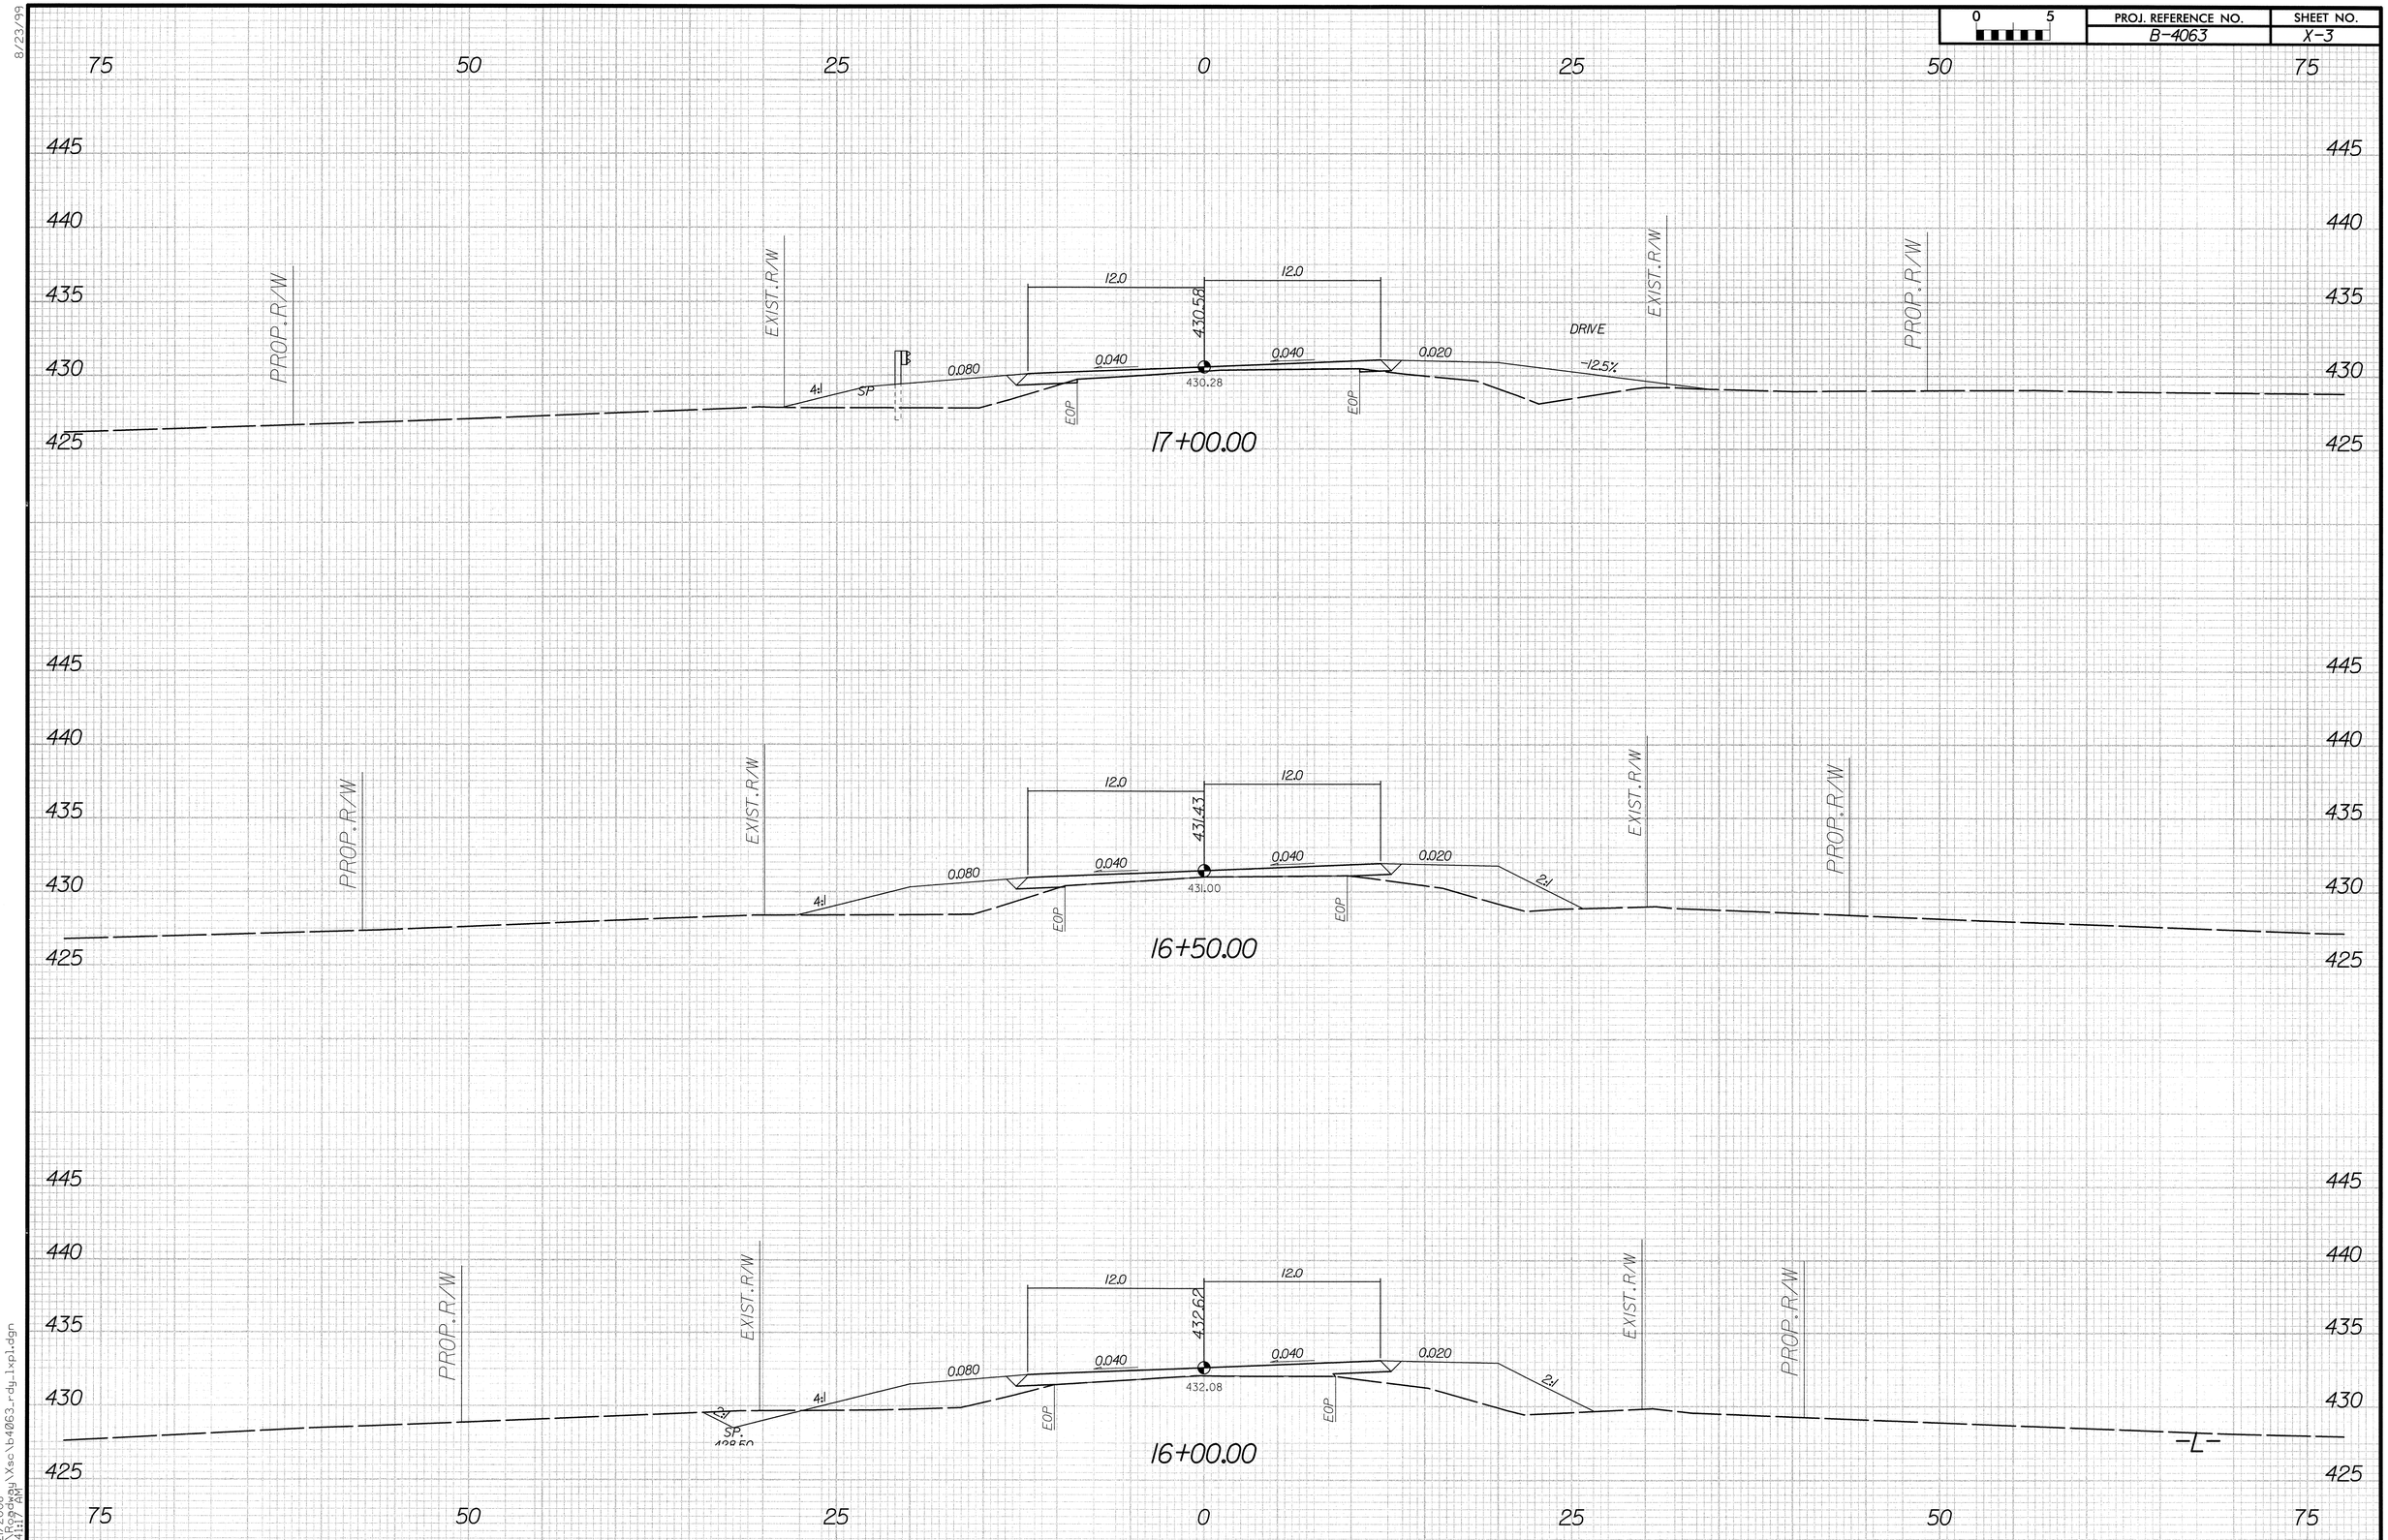

8/23/99

1/21/2008
R:\Roadway\Xsc\b4063_rdy_lxpl.dgn
8:41:17 AM

PROJ. REFERENCE NO.	SHEET NO.
B-4063	X-4

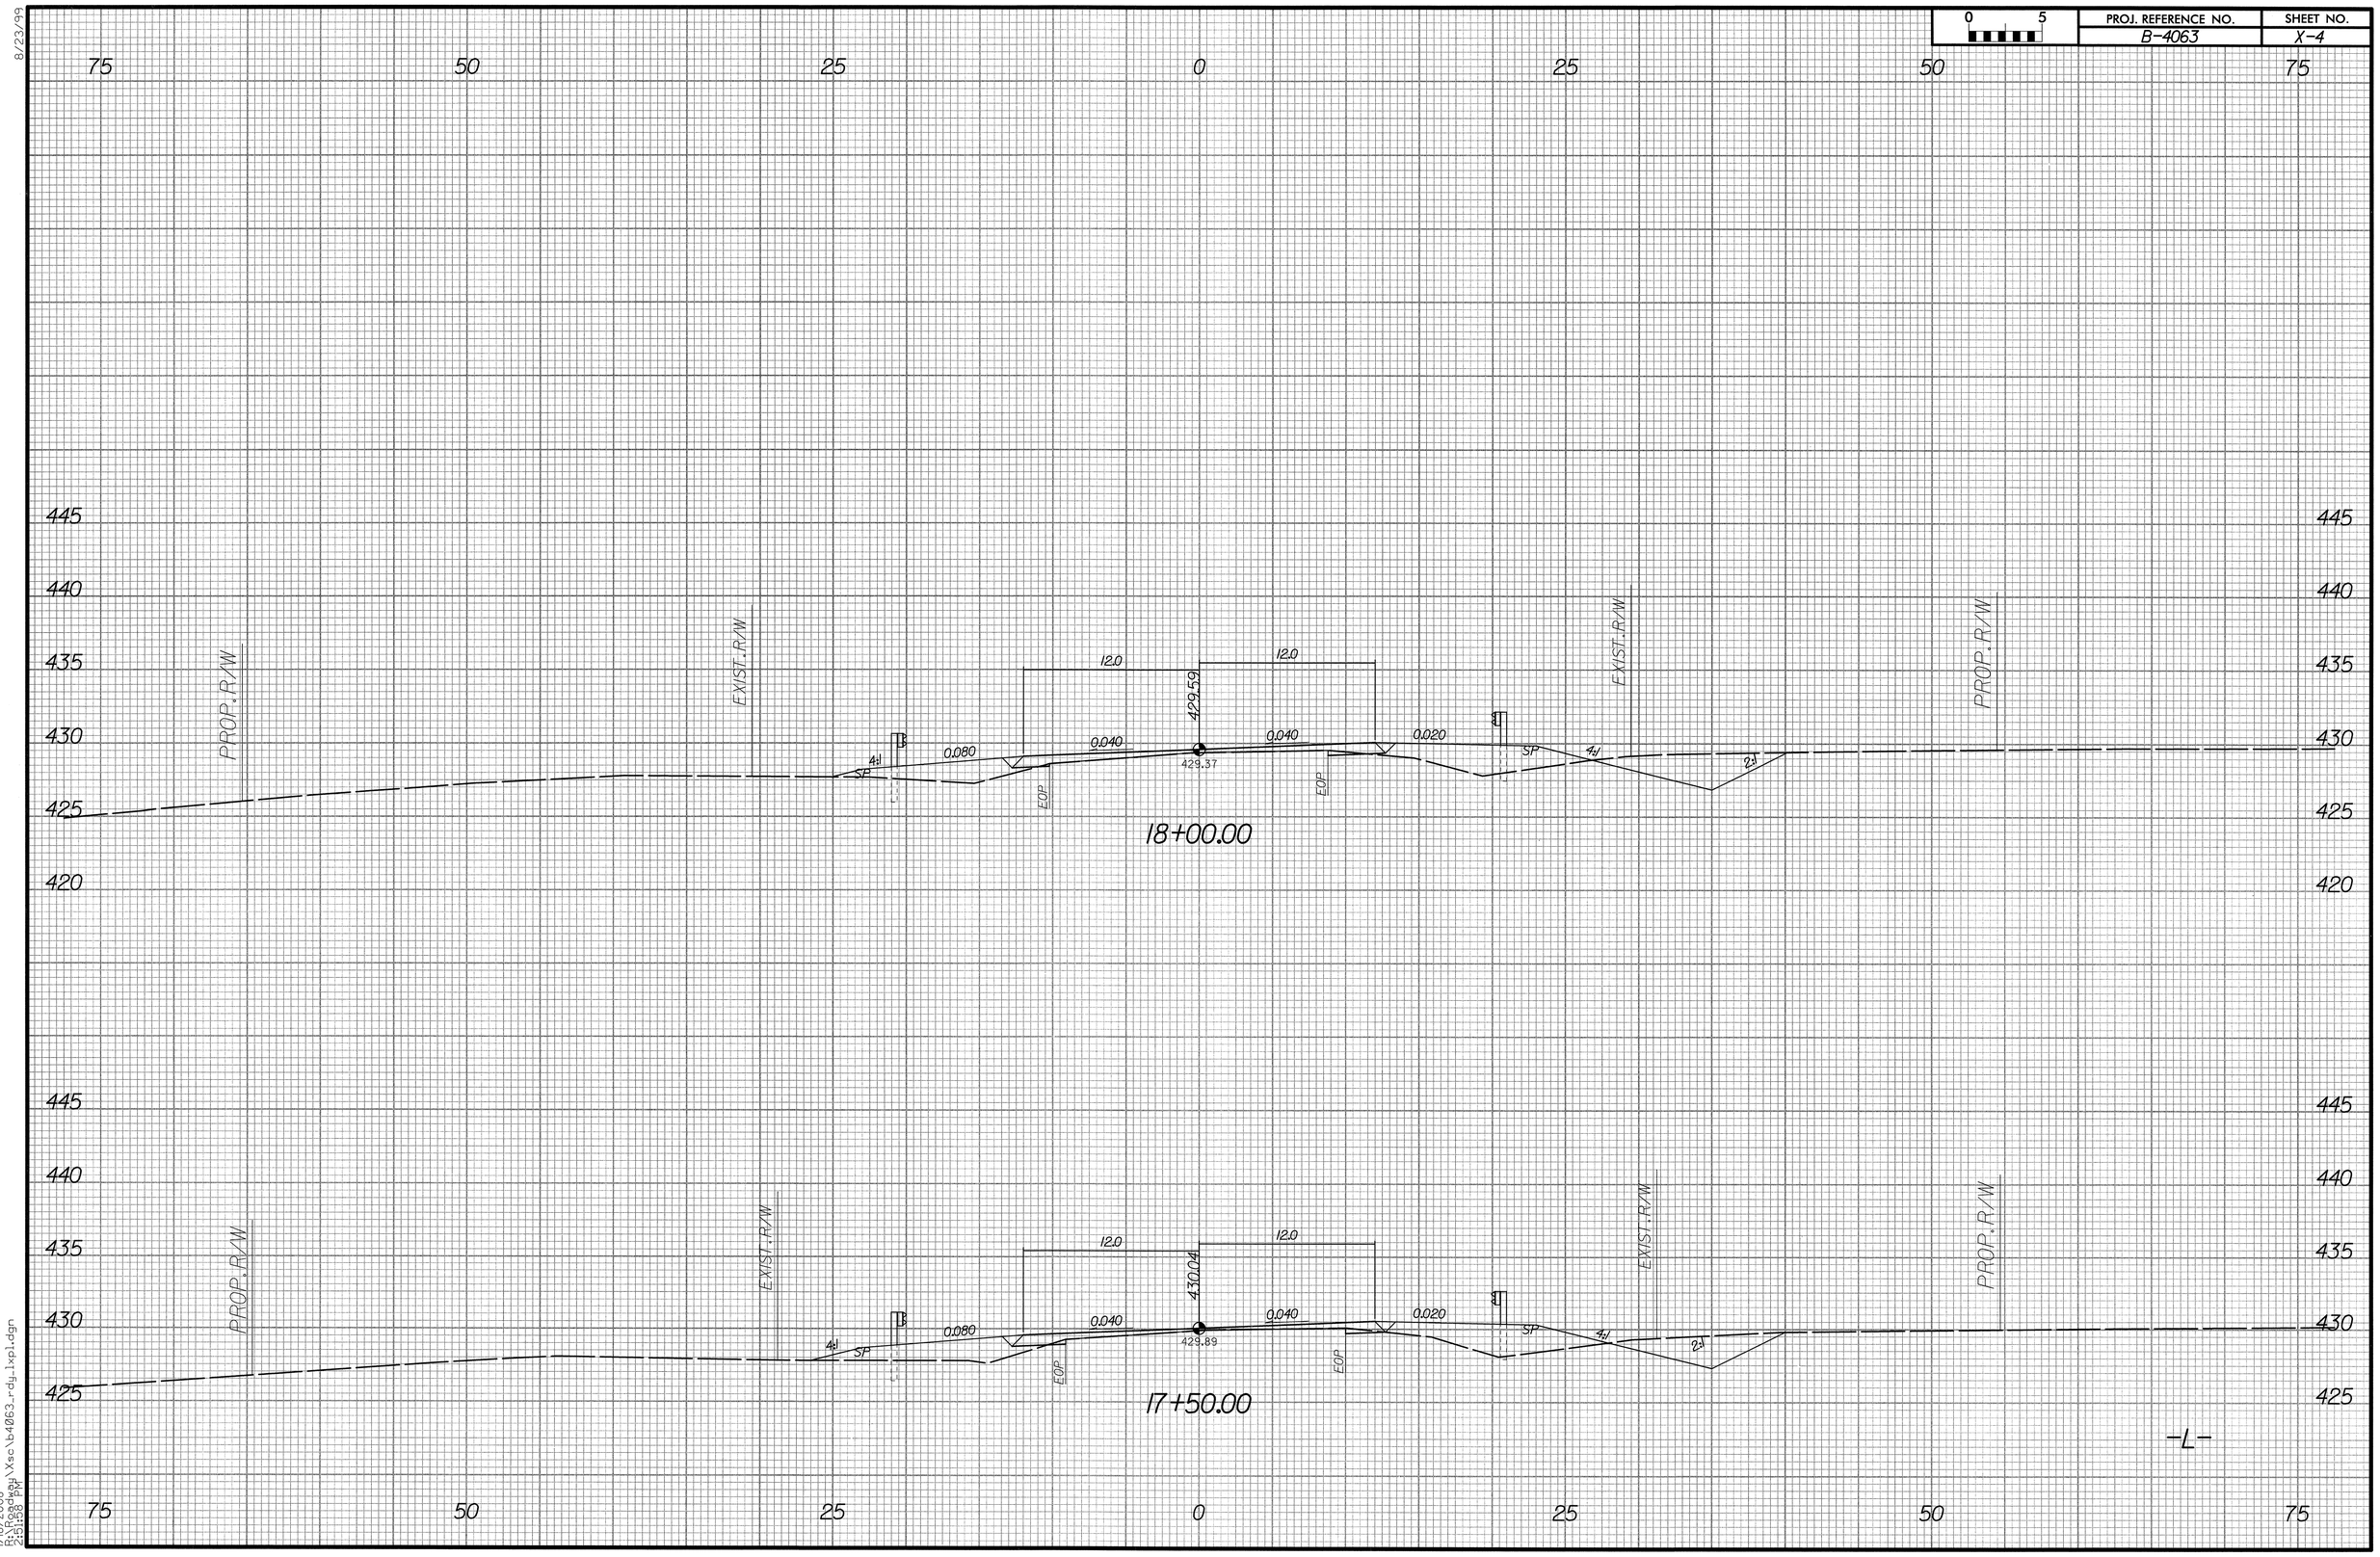

8/23/99

1/18/2008
R:\Roadway\Xsc\b4063_rdy_lxpl.dgn
2:51:28 PM

PROJ. REFERENCE NO.	SHEET NO.
B-4063	X-5

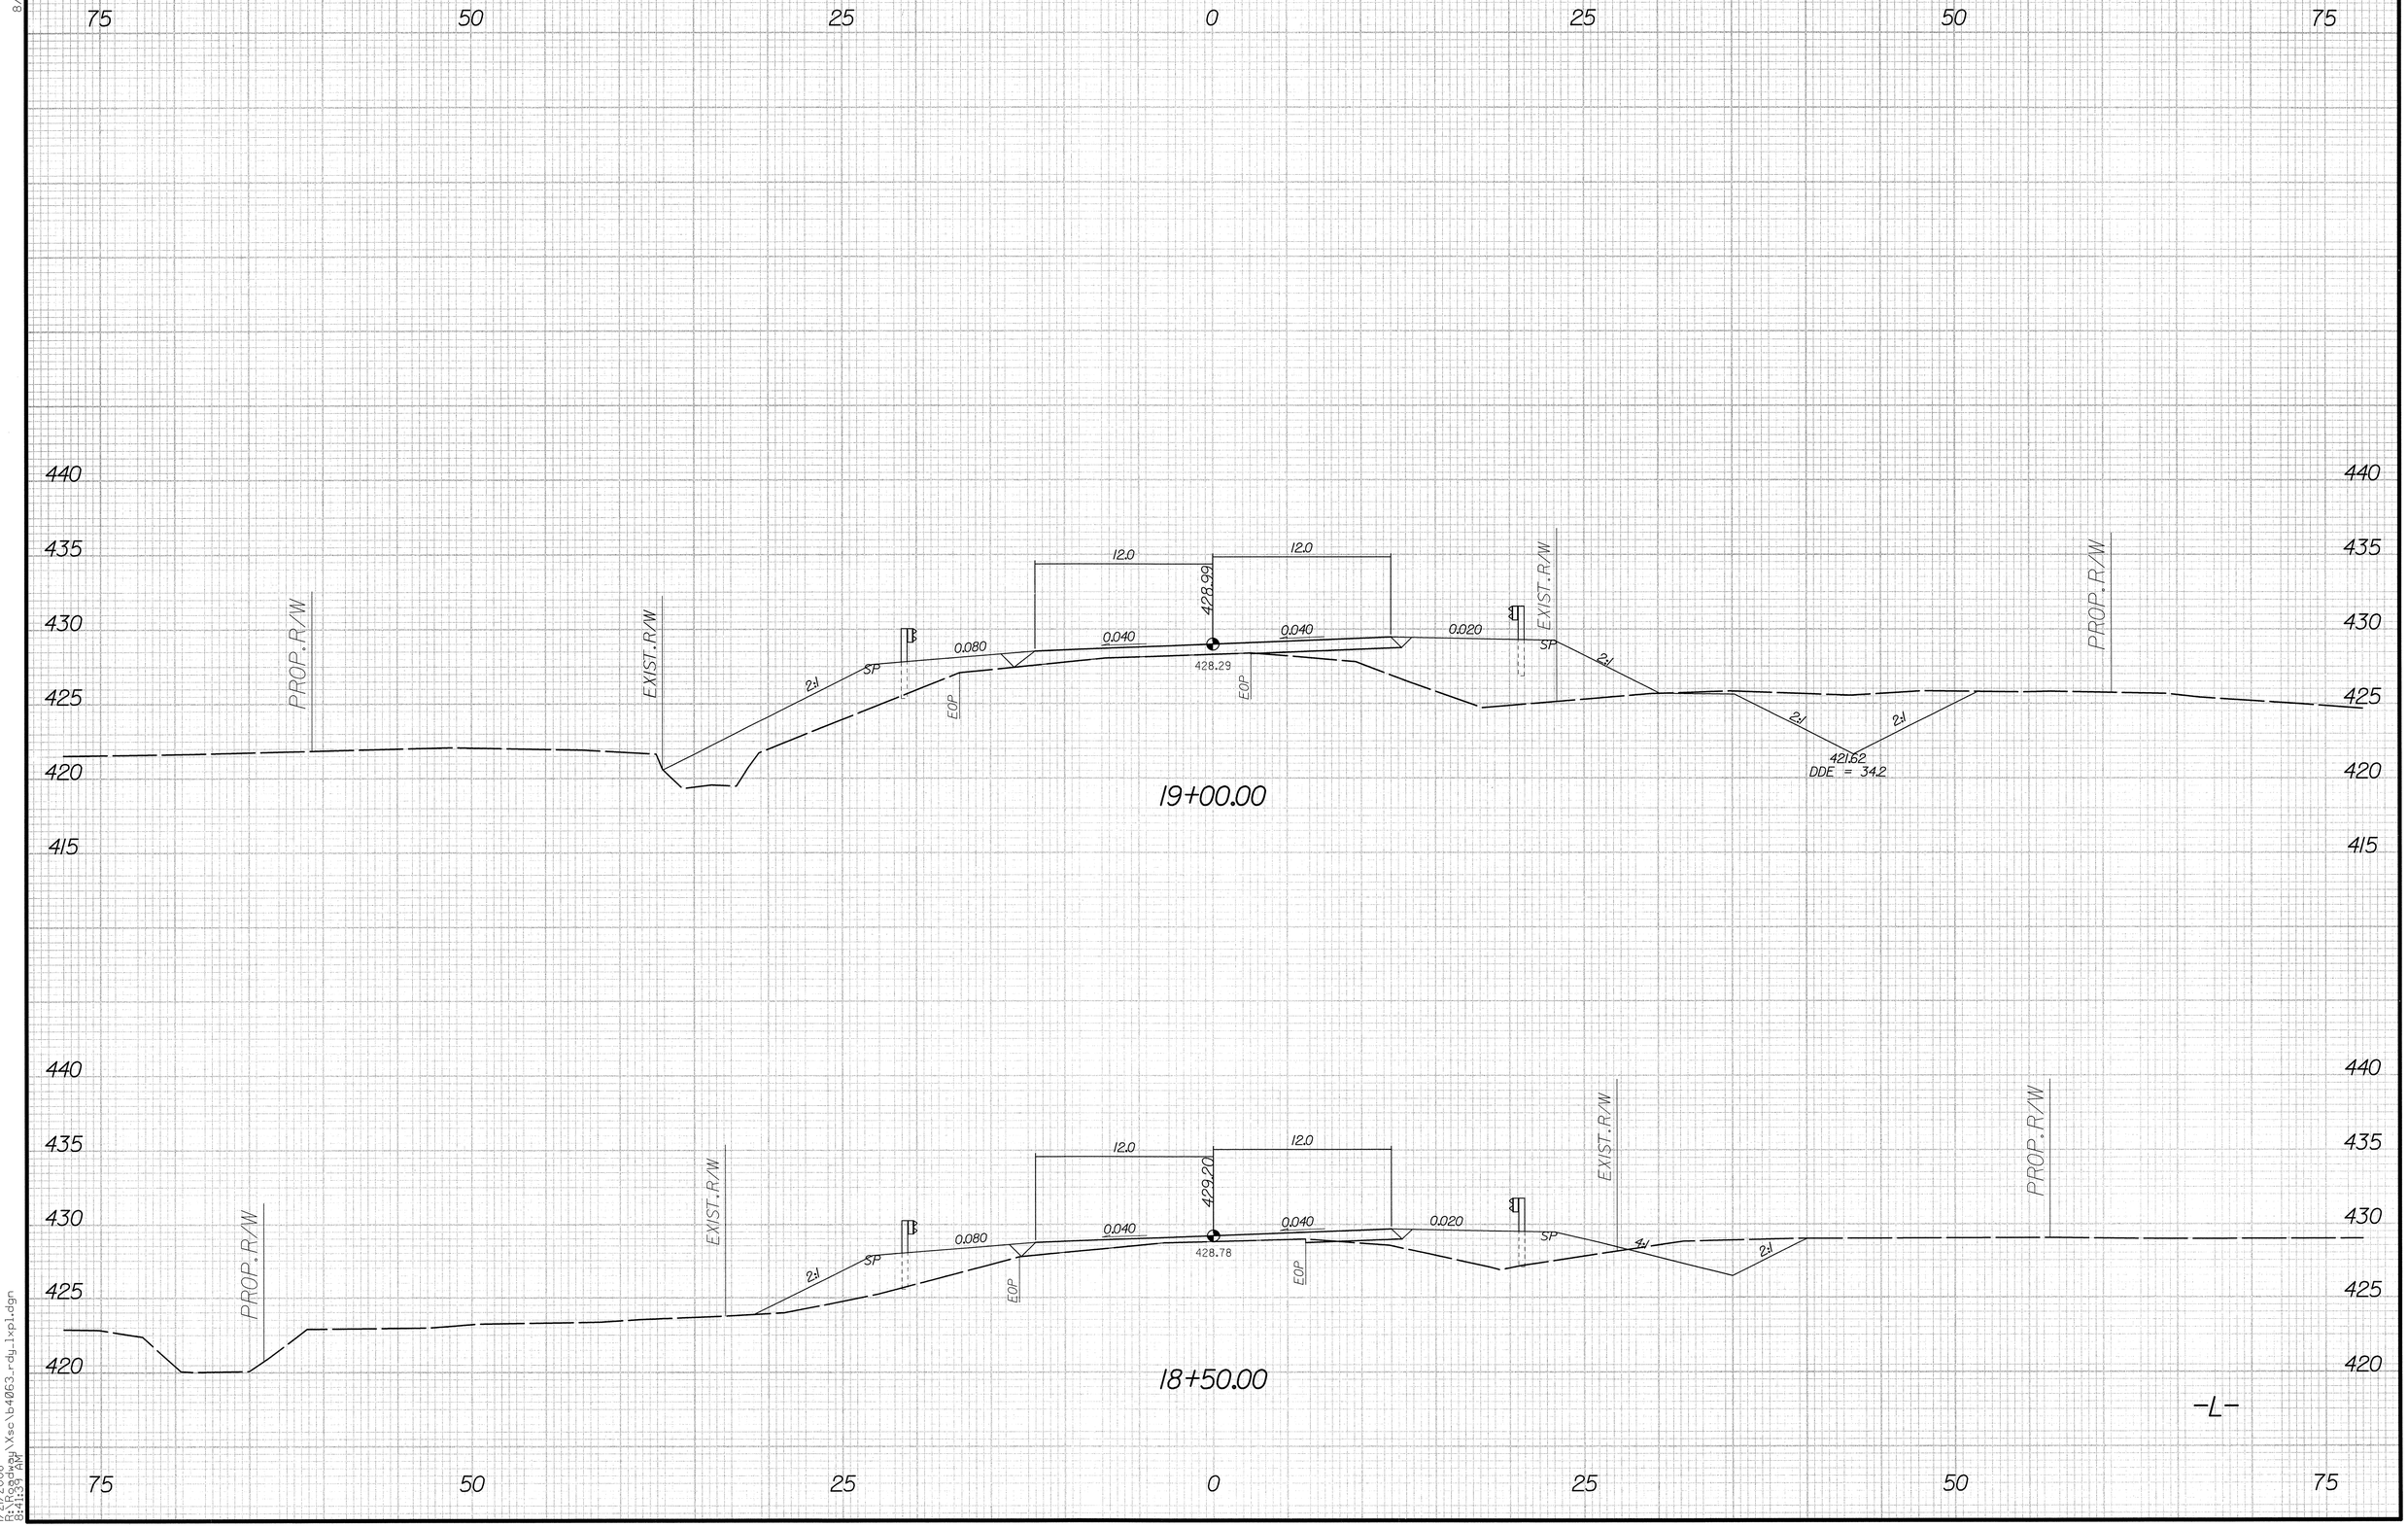

8/23/99

1/21/2008
R:\Roadway\Xsc\b4063_rdy_lxpl.dgn
8:41:39 AM

PROJ. REFERENCE NO.	SHEET NO.
B-4063	X-6

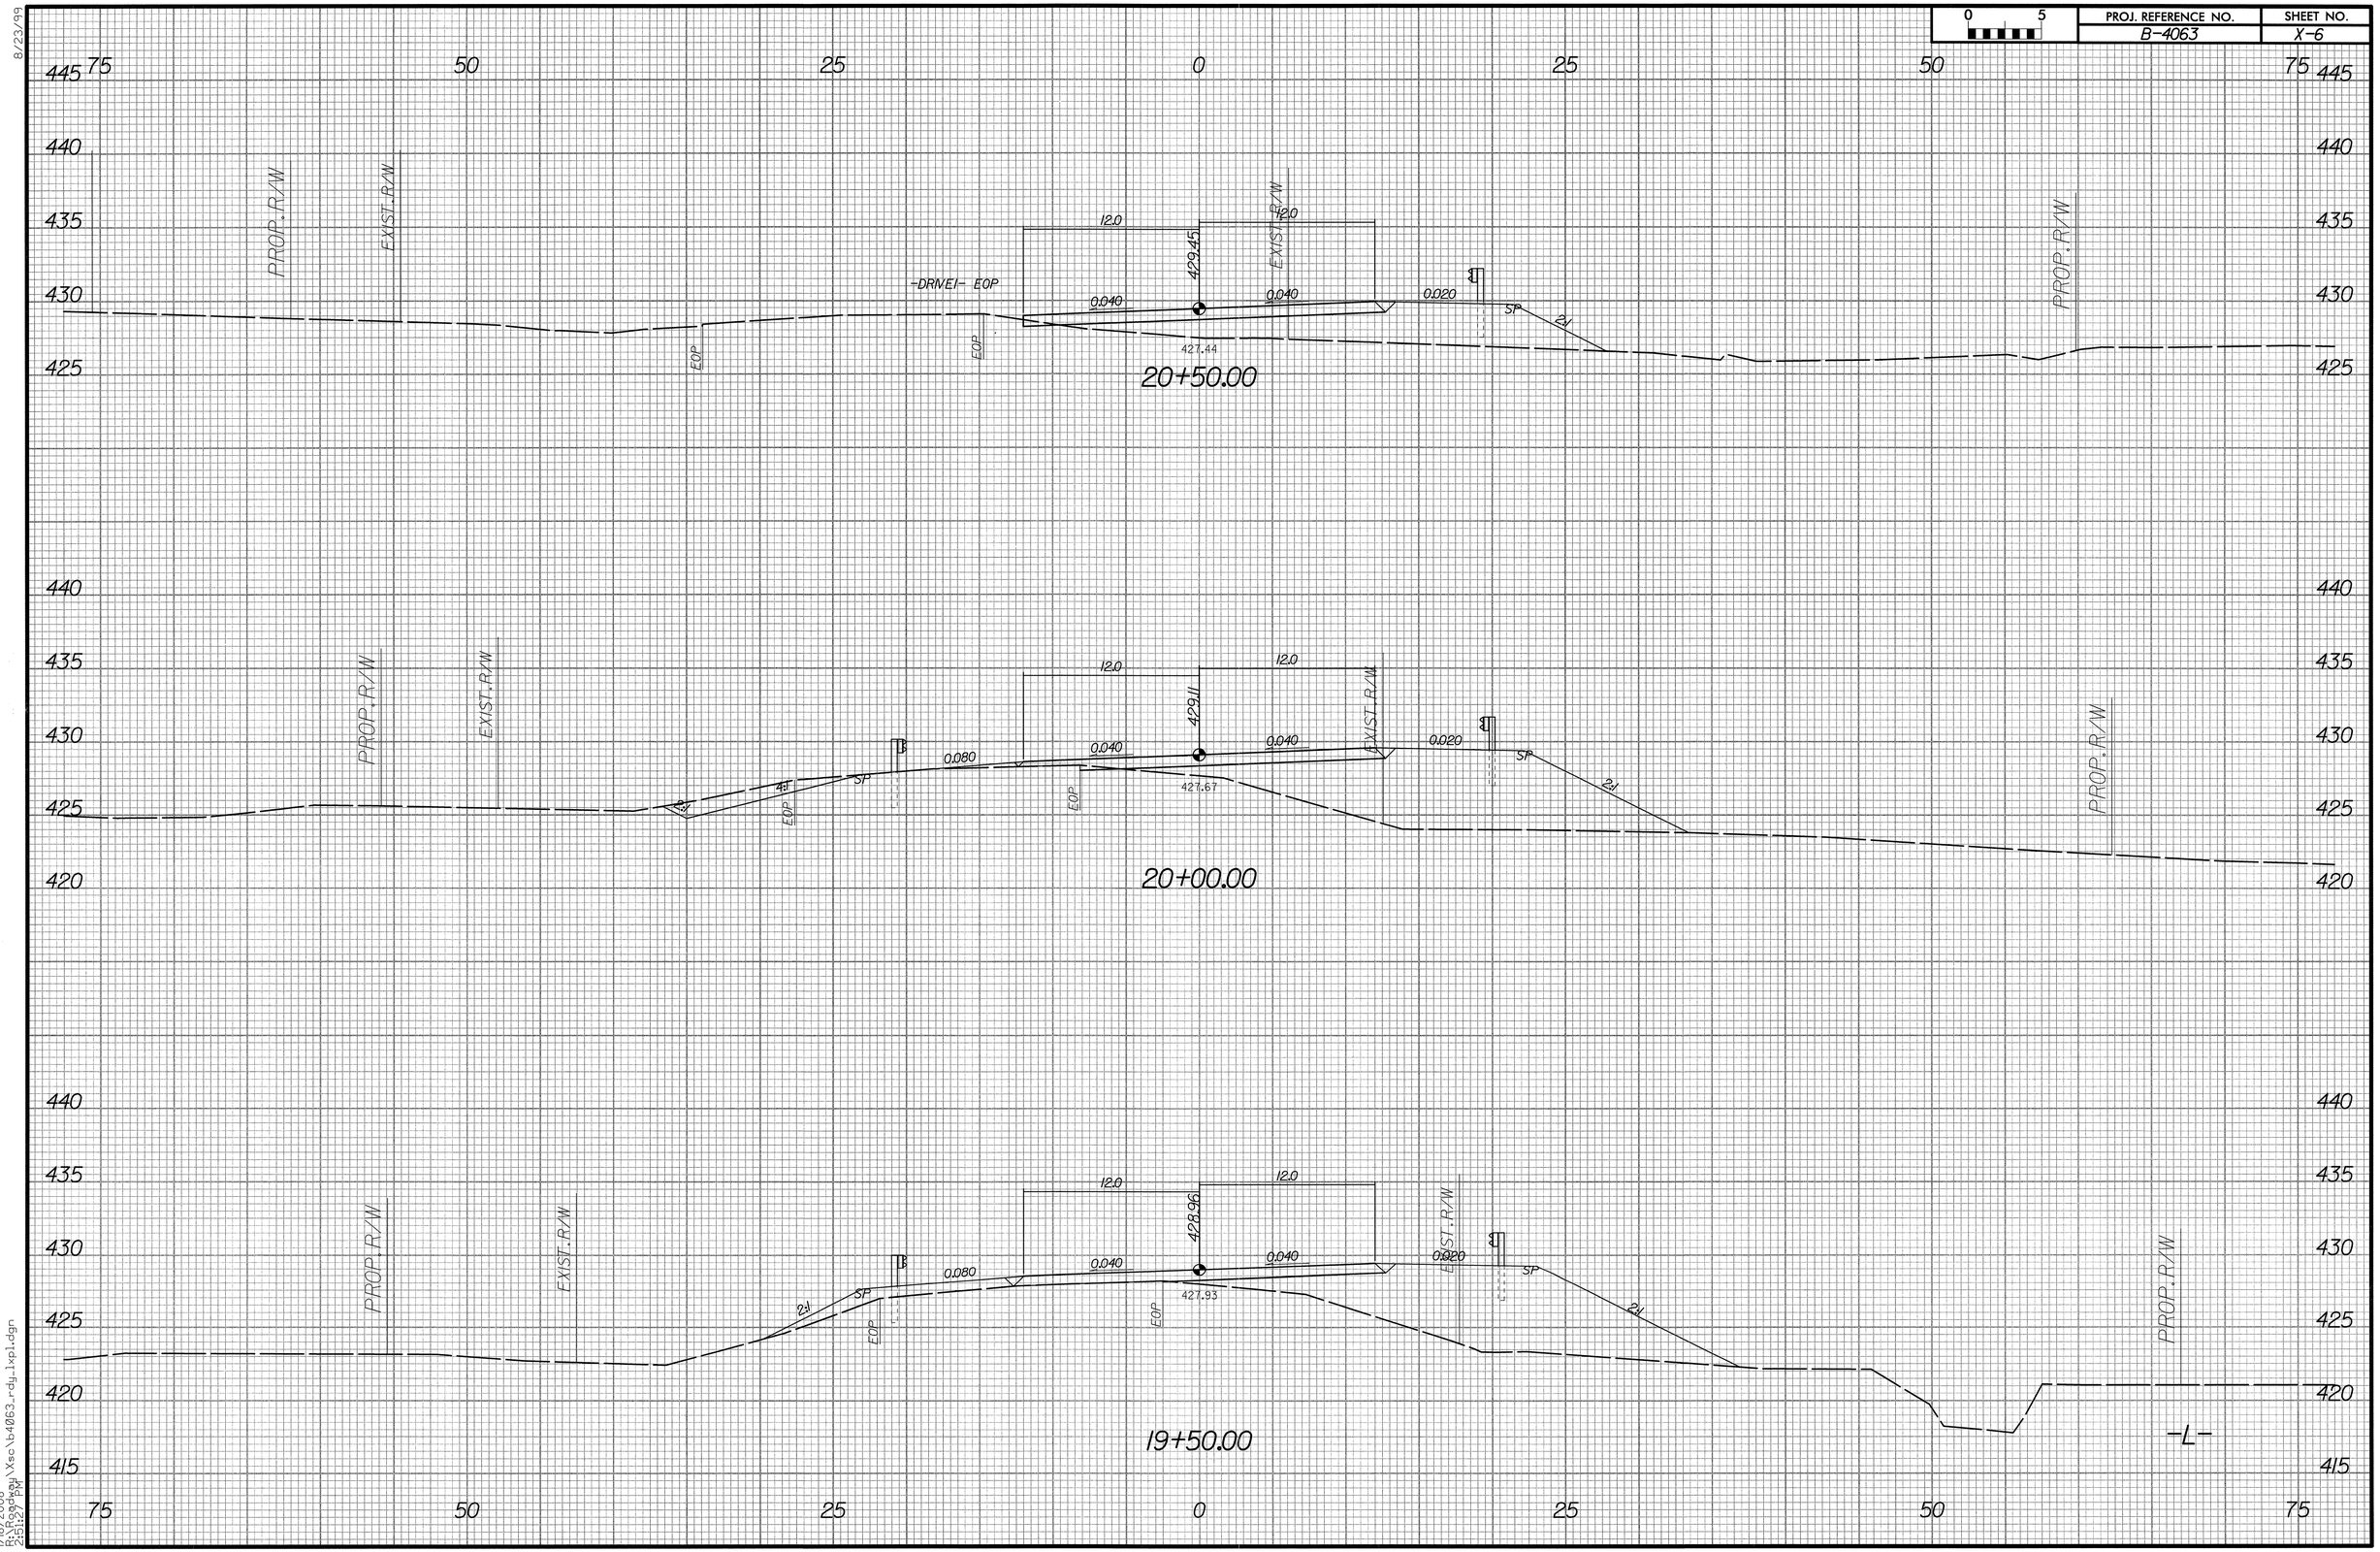

8/23/99

1/18/2008
R:\Roadway\Xsc\b4063_rdy.lxpl.dgn
2:11:27 PM

PROJ. REFERENCE NO.	SHEET NO.
B-4063	X-7

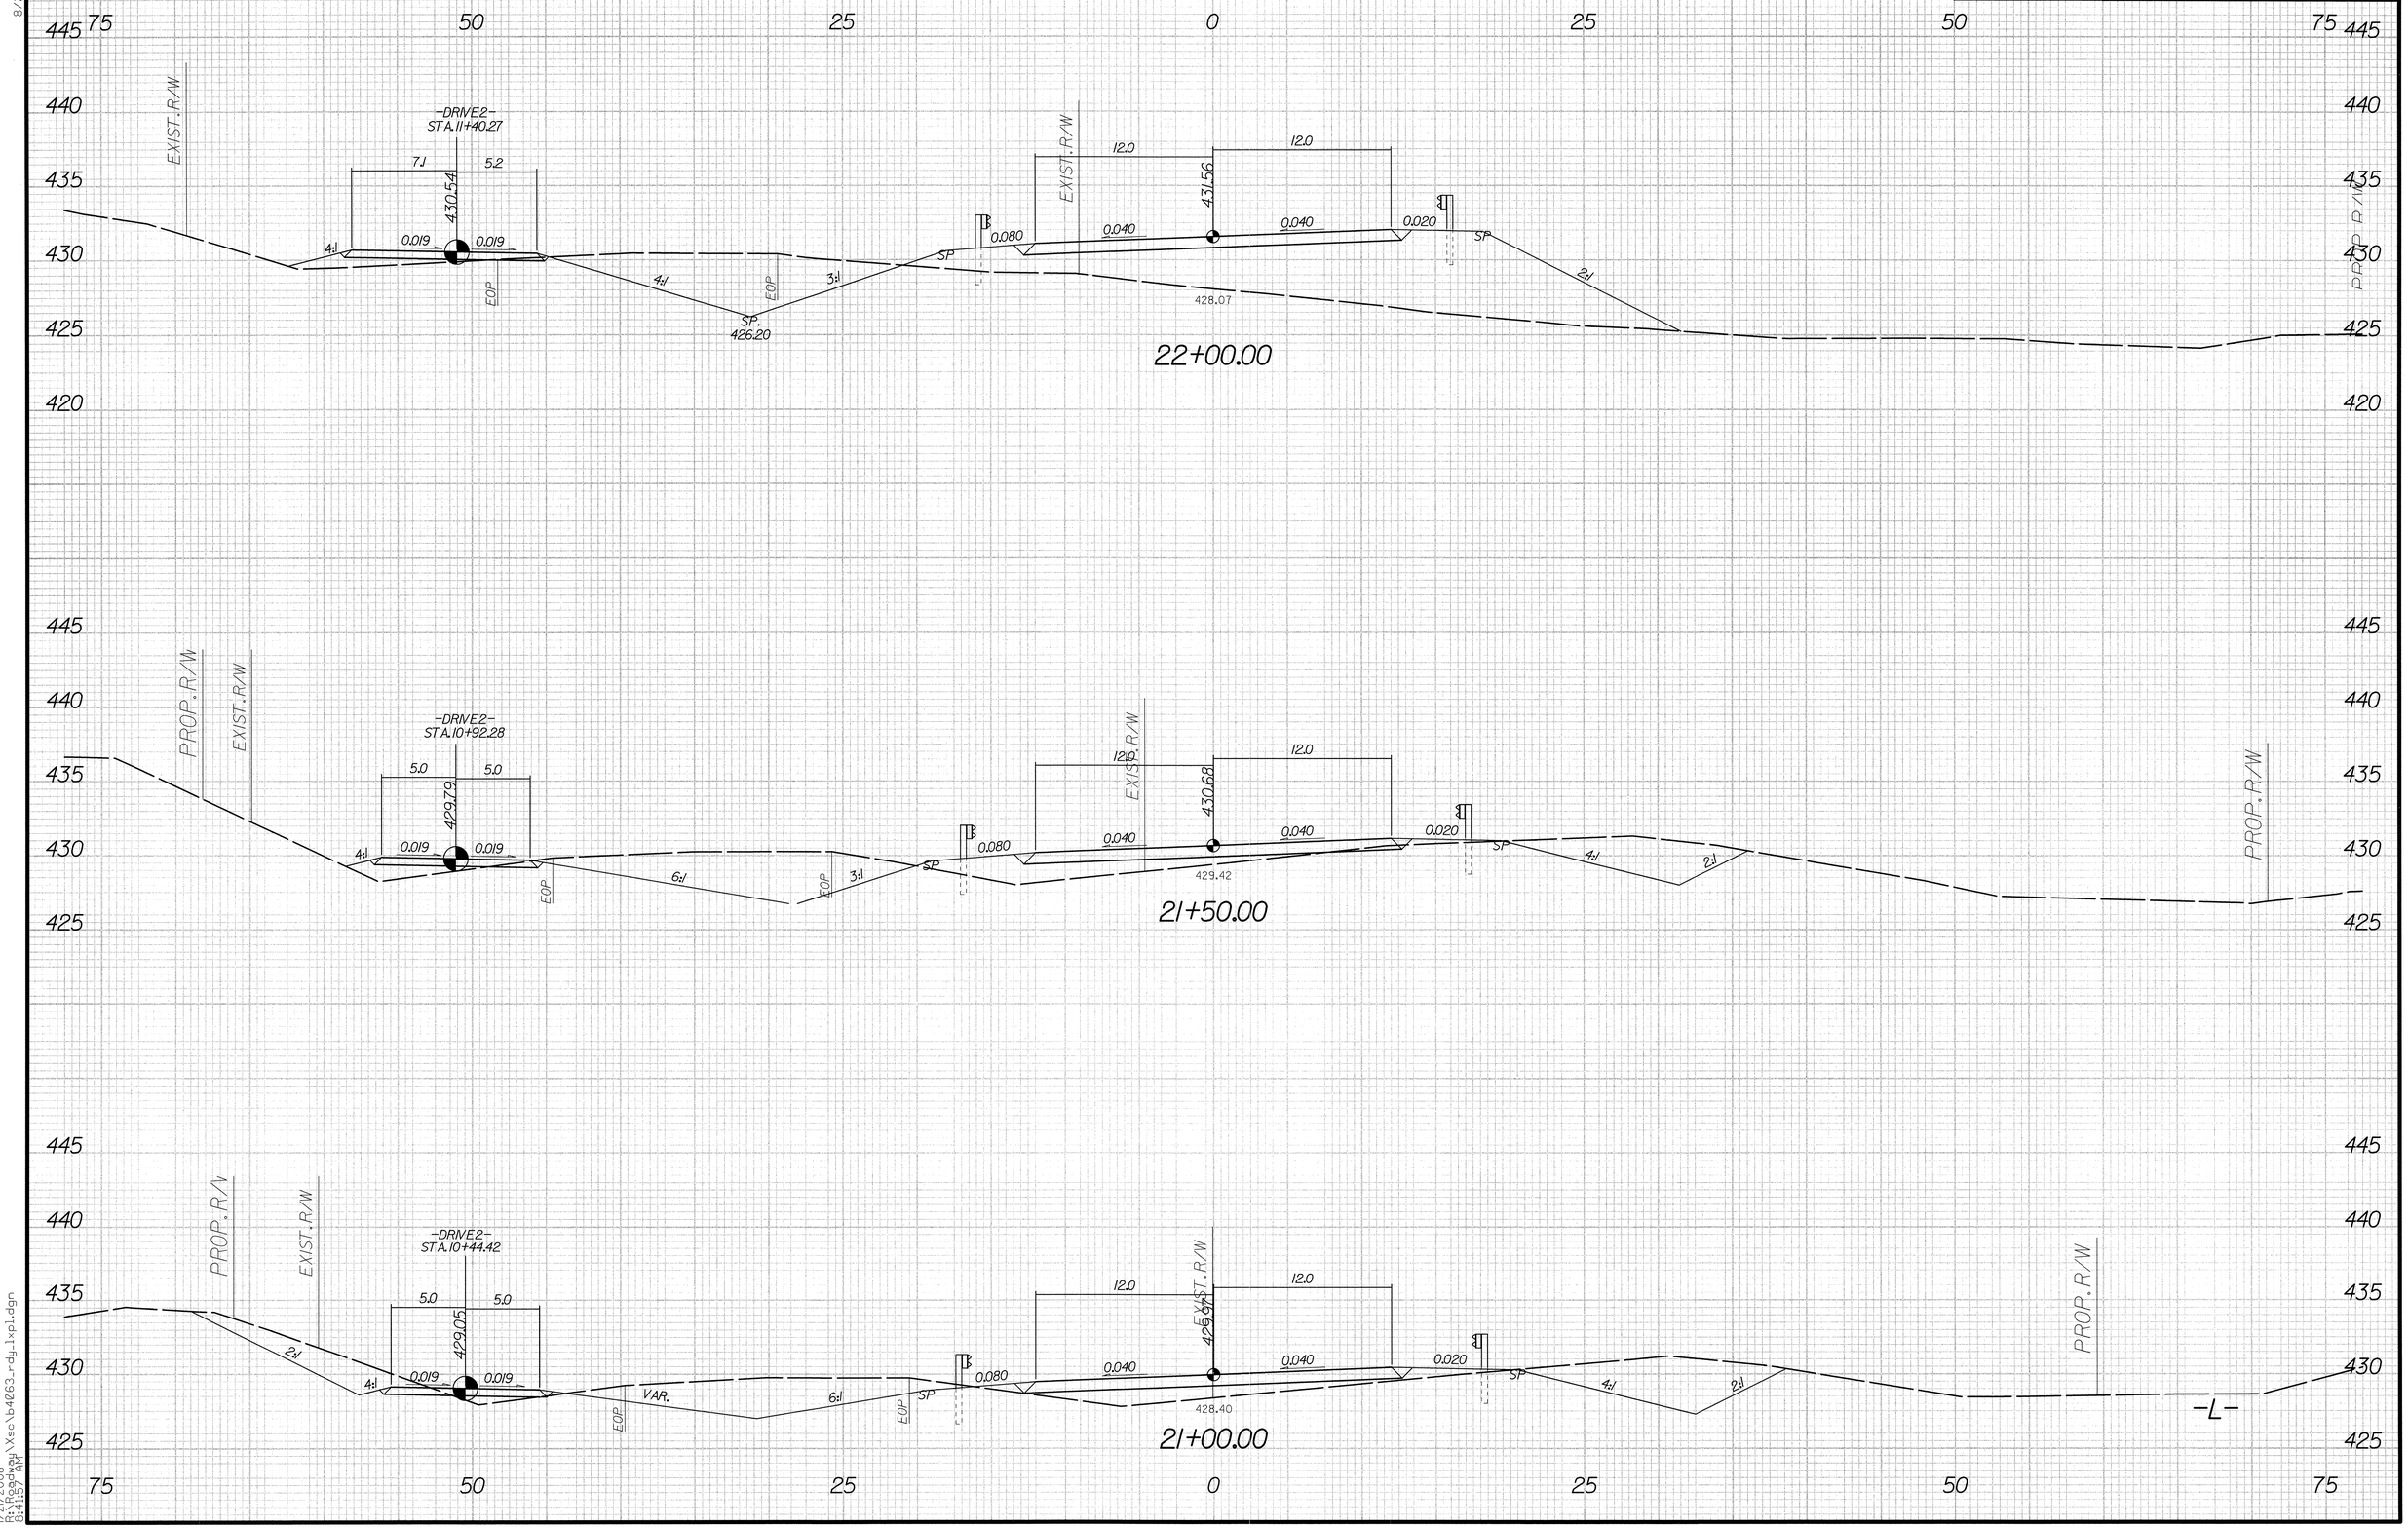

8/23/99

1/21/2008
R:\Roadway\Xsc\b4063_rdy_lxpl.dgn
8:41:57 AM

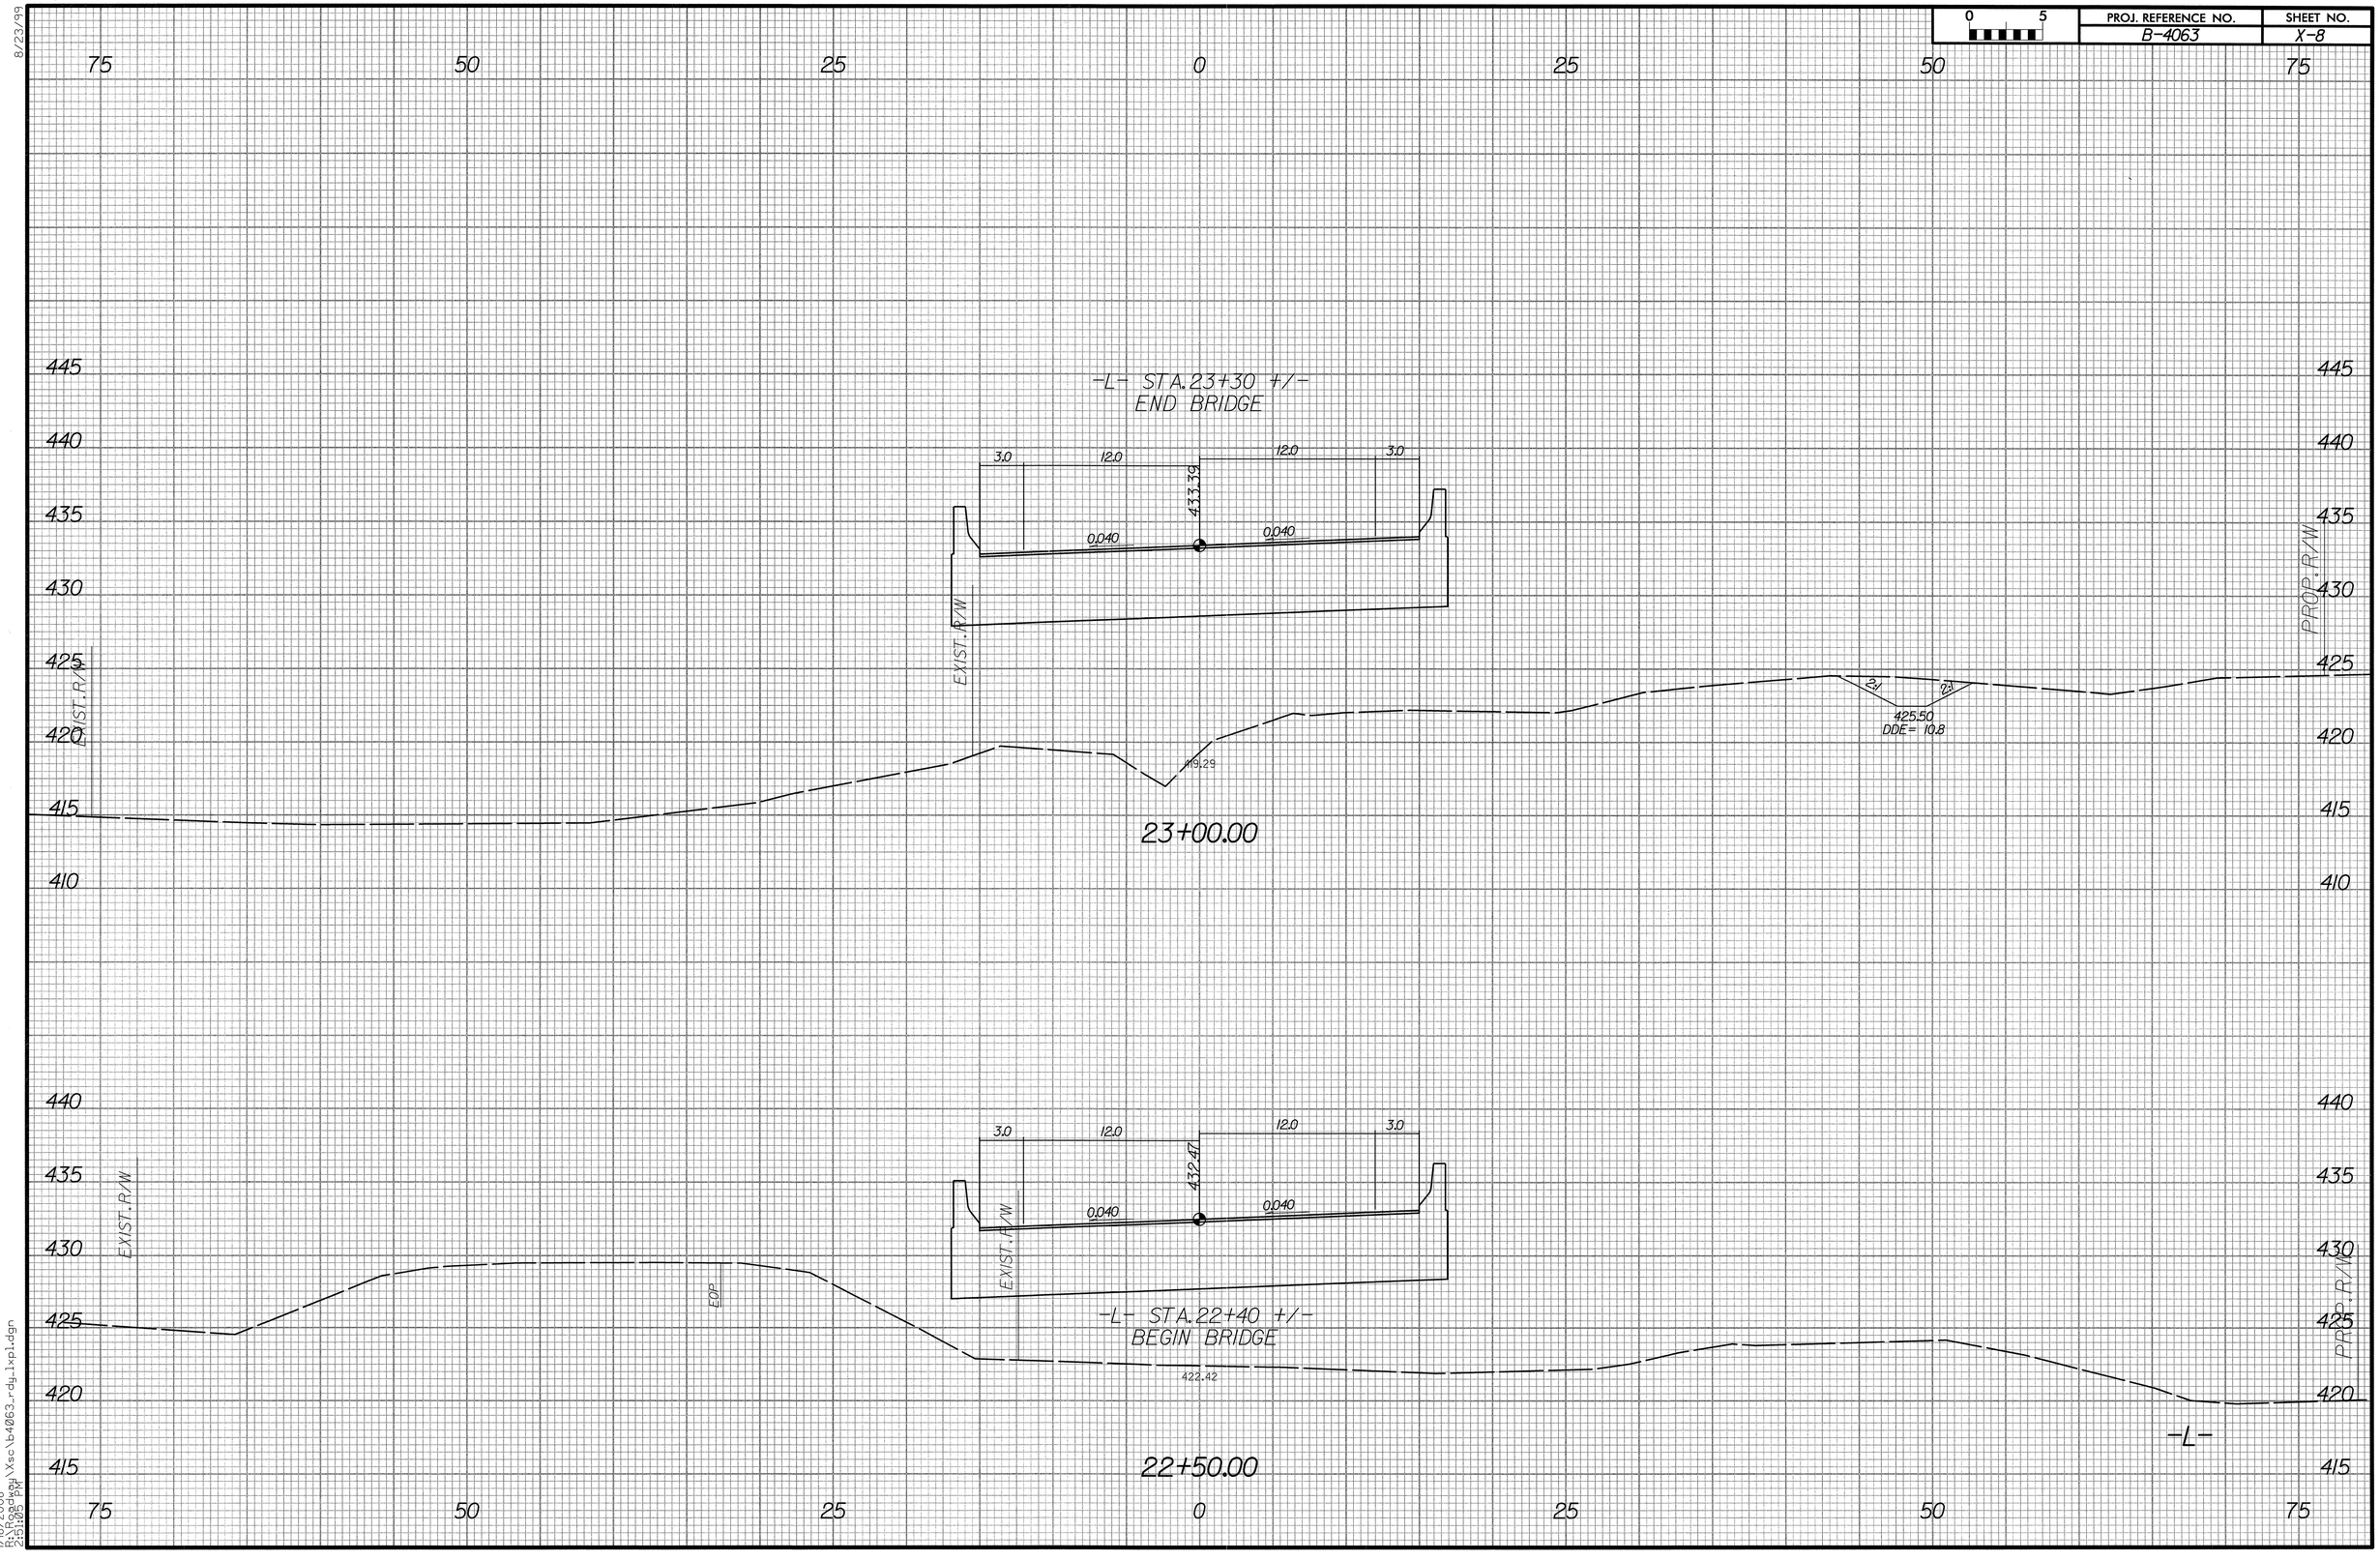

8/23/99

1/18/2008
R:\Roadway\Xsc\b4063_rdy_lxpl.dgn
2:51:05 PM

0 5	PROJ. REFERENCE NO.	SHEET NO.
	B-4063	X-9

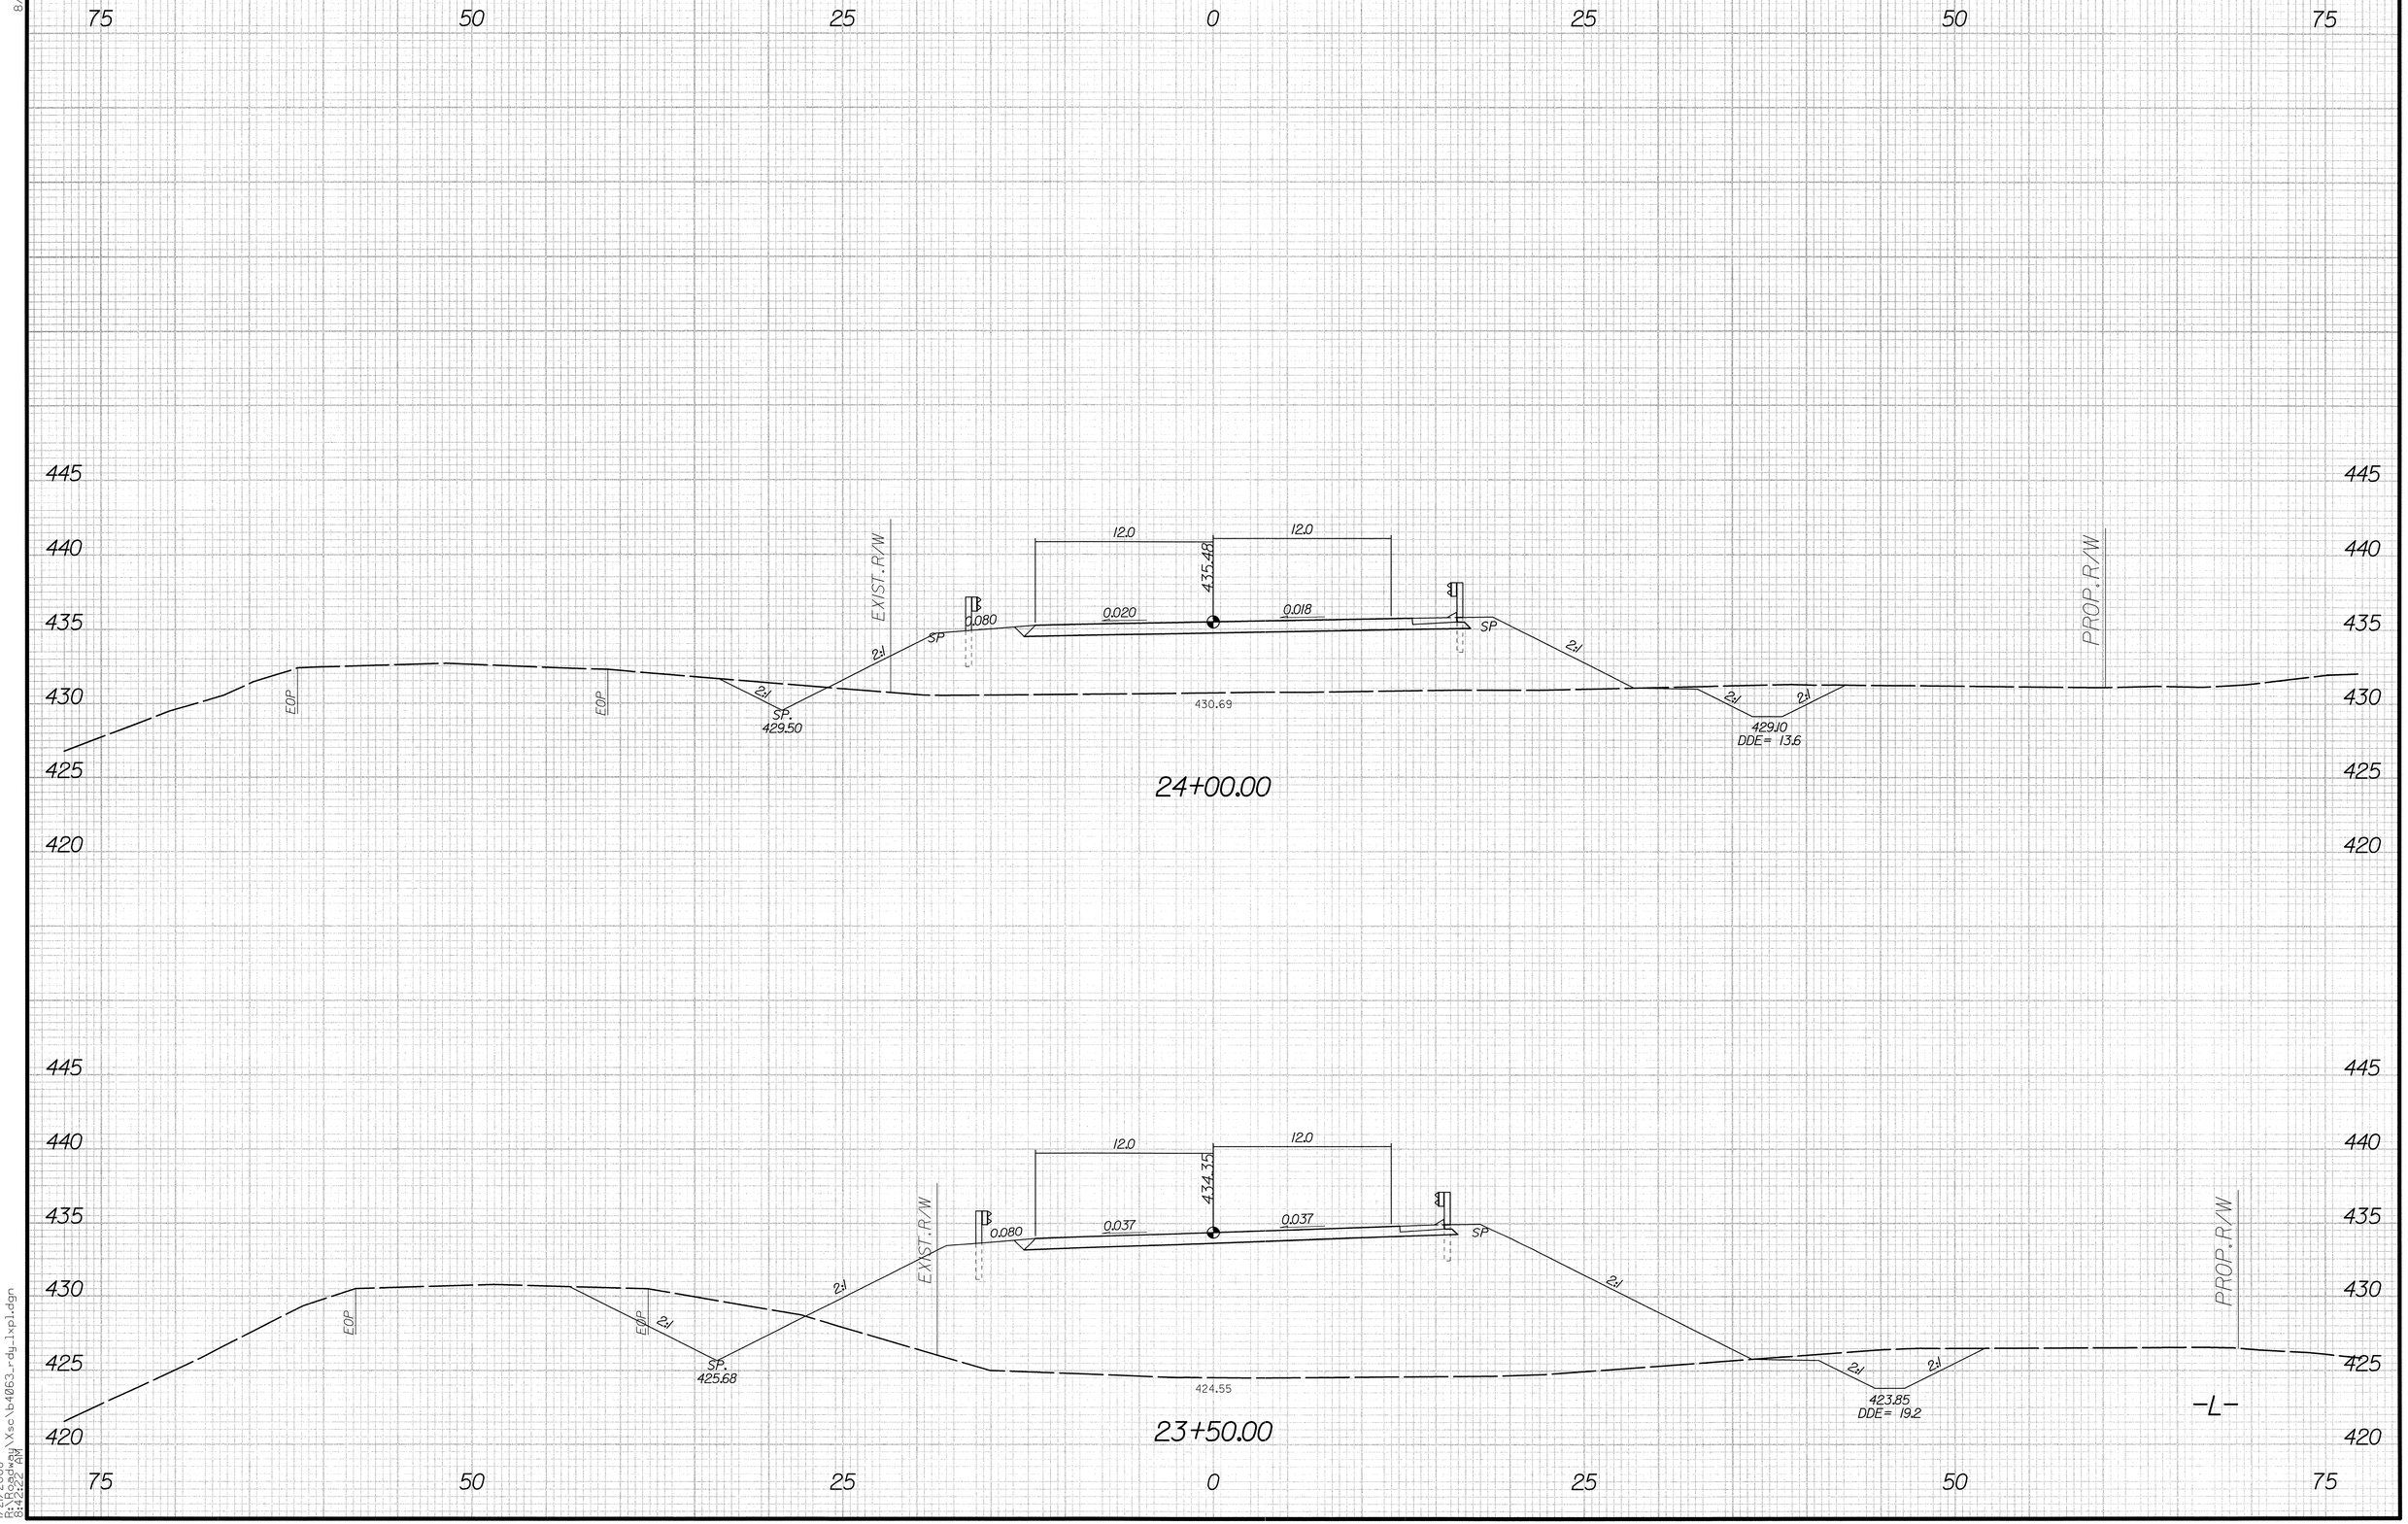

8/23/99

1/21/2008
R:\Roadway\xsc\b4063_rdy_lxpl.dgn
8:42:22 AM

0 5	PROJ. REFERENCE NO.	SHEET NO.
	B-4063	X-10

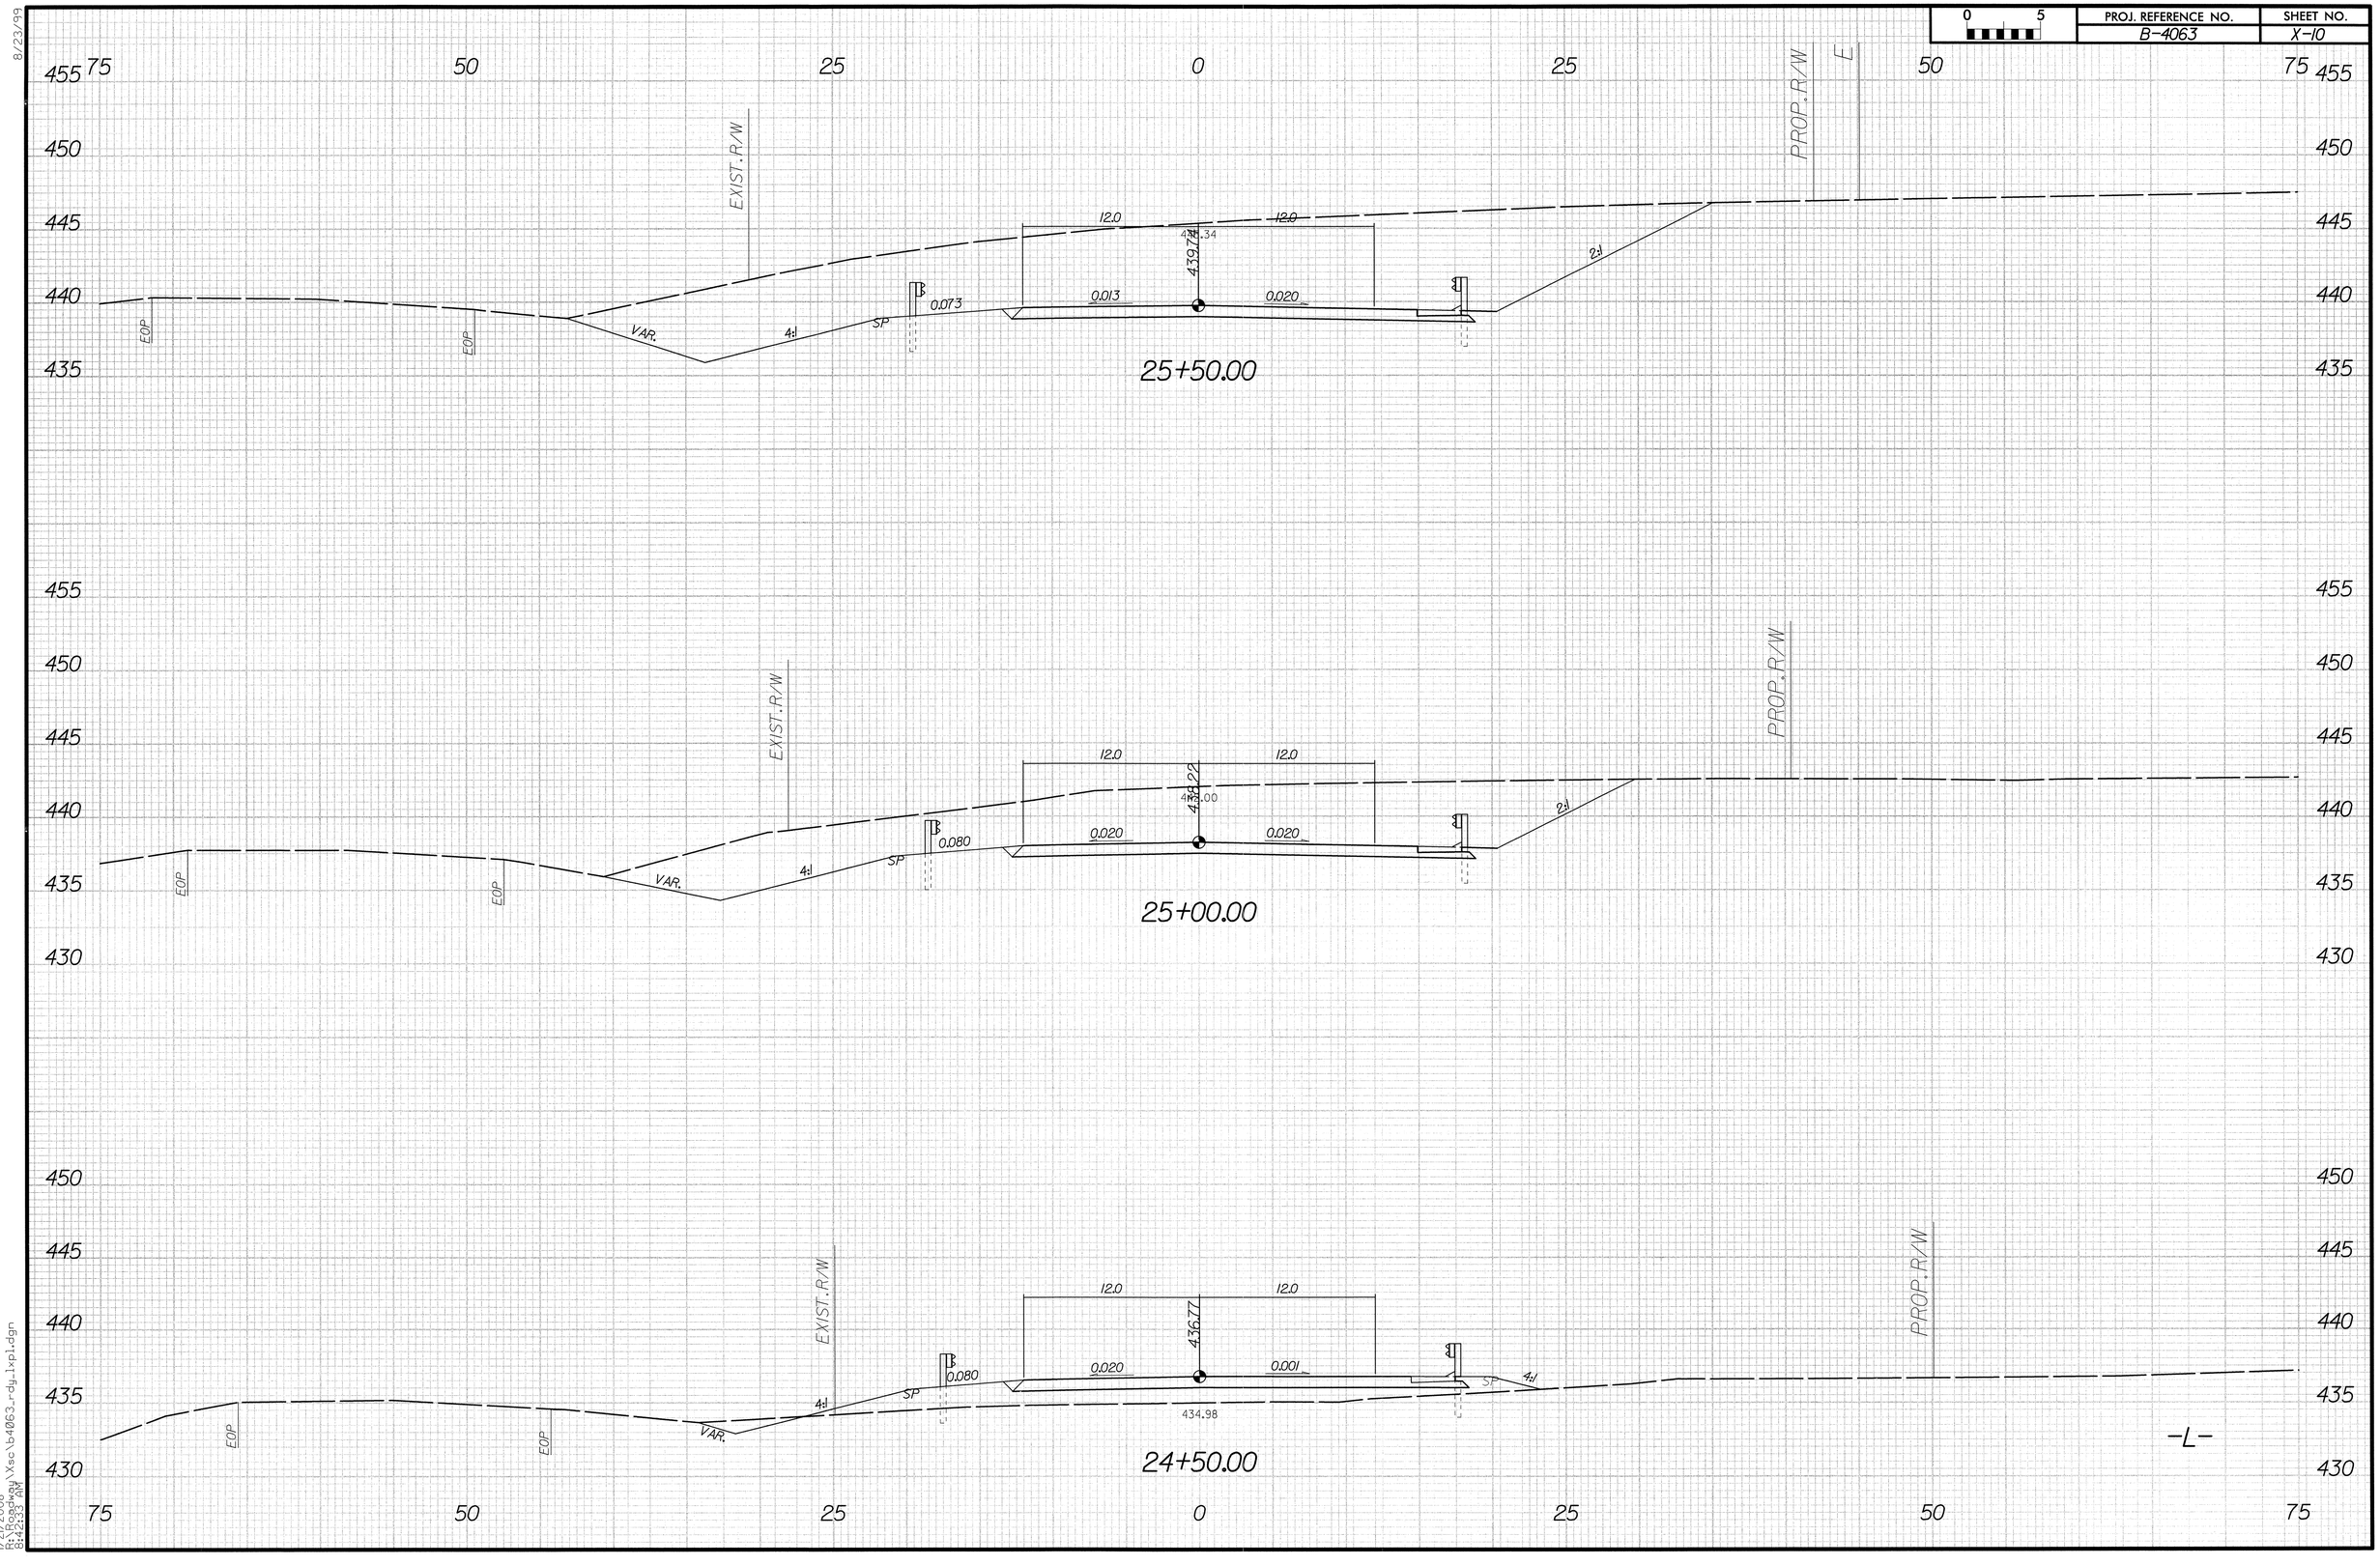

8/23/99

1/21/2008
8:42:33 AM

0 5	PROJ. REFERENCE NO.	SHEET NO.
	B-4063	X-11

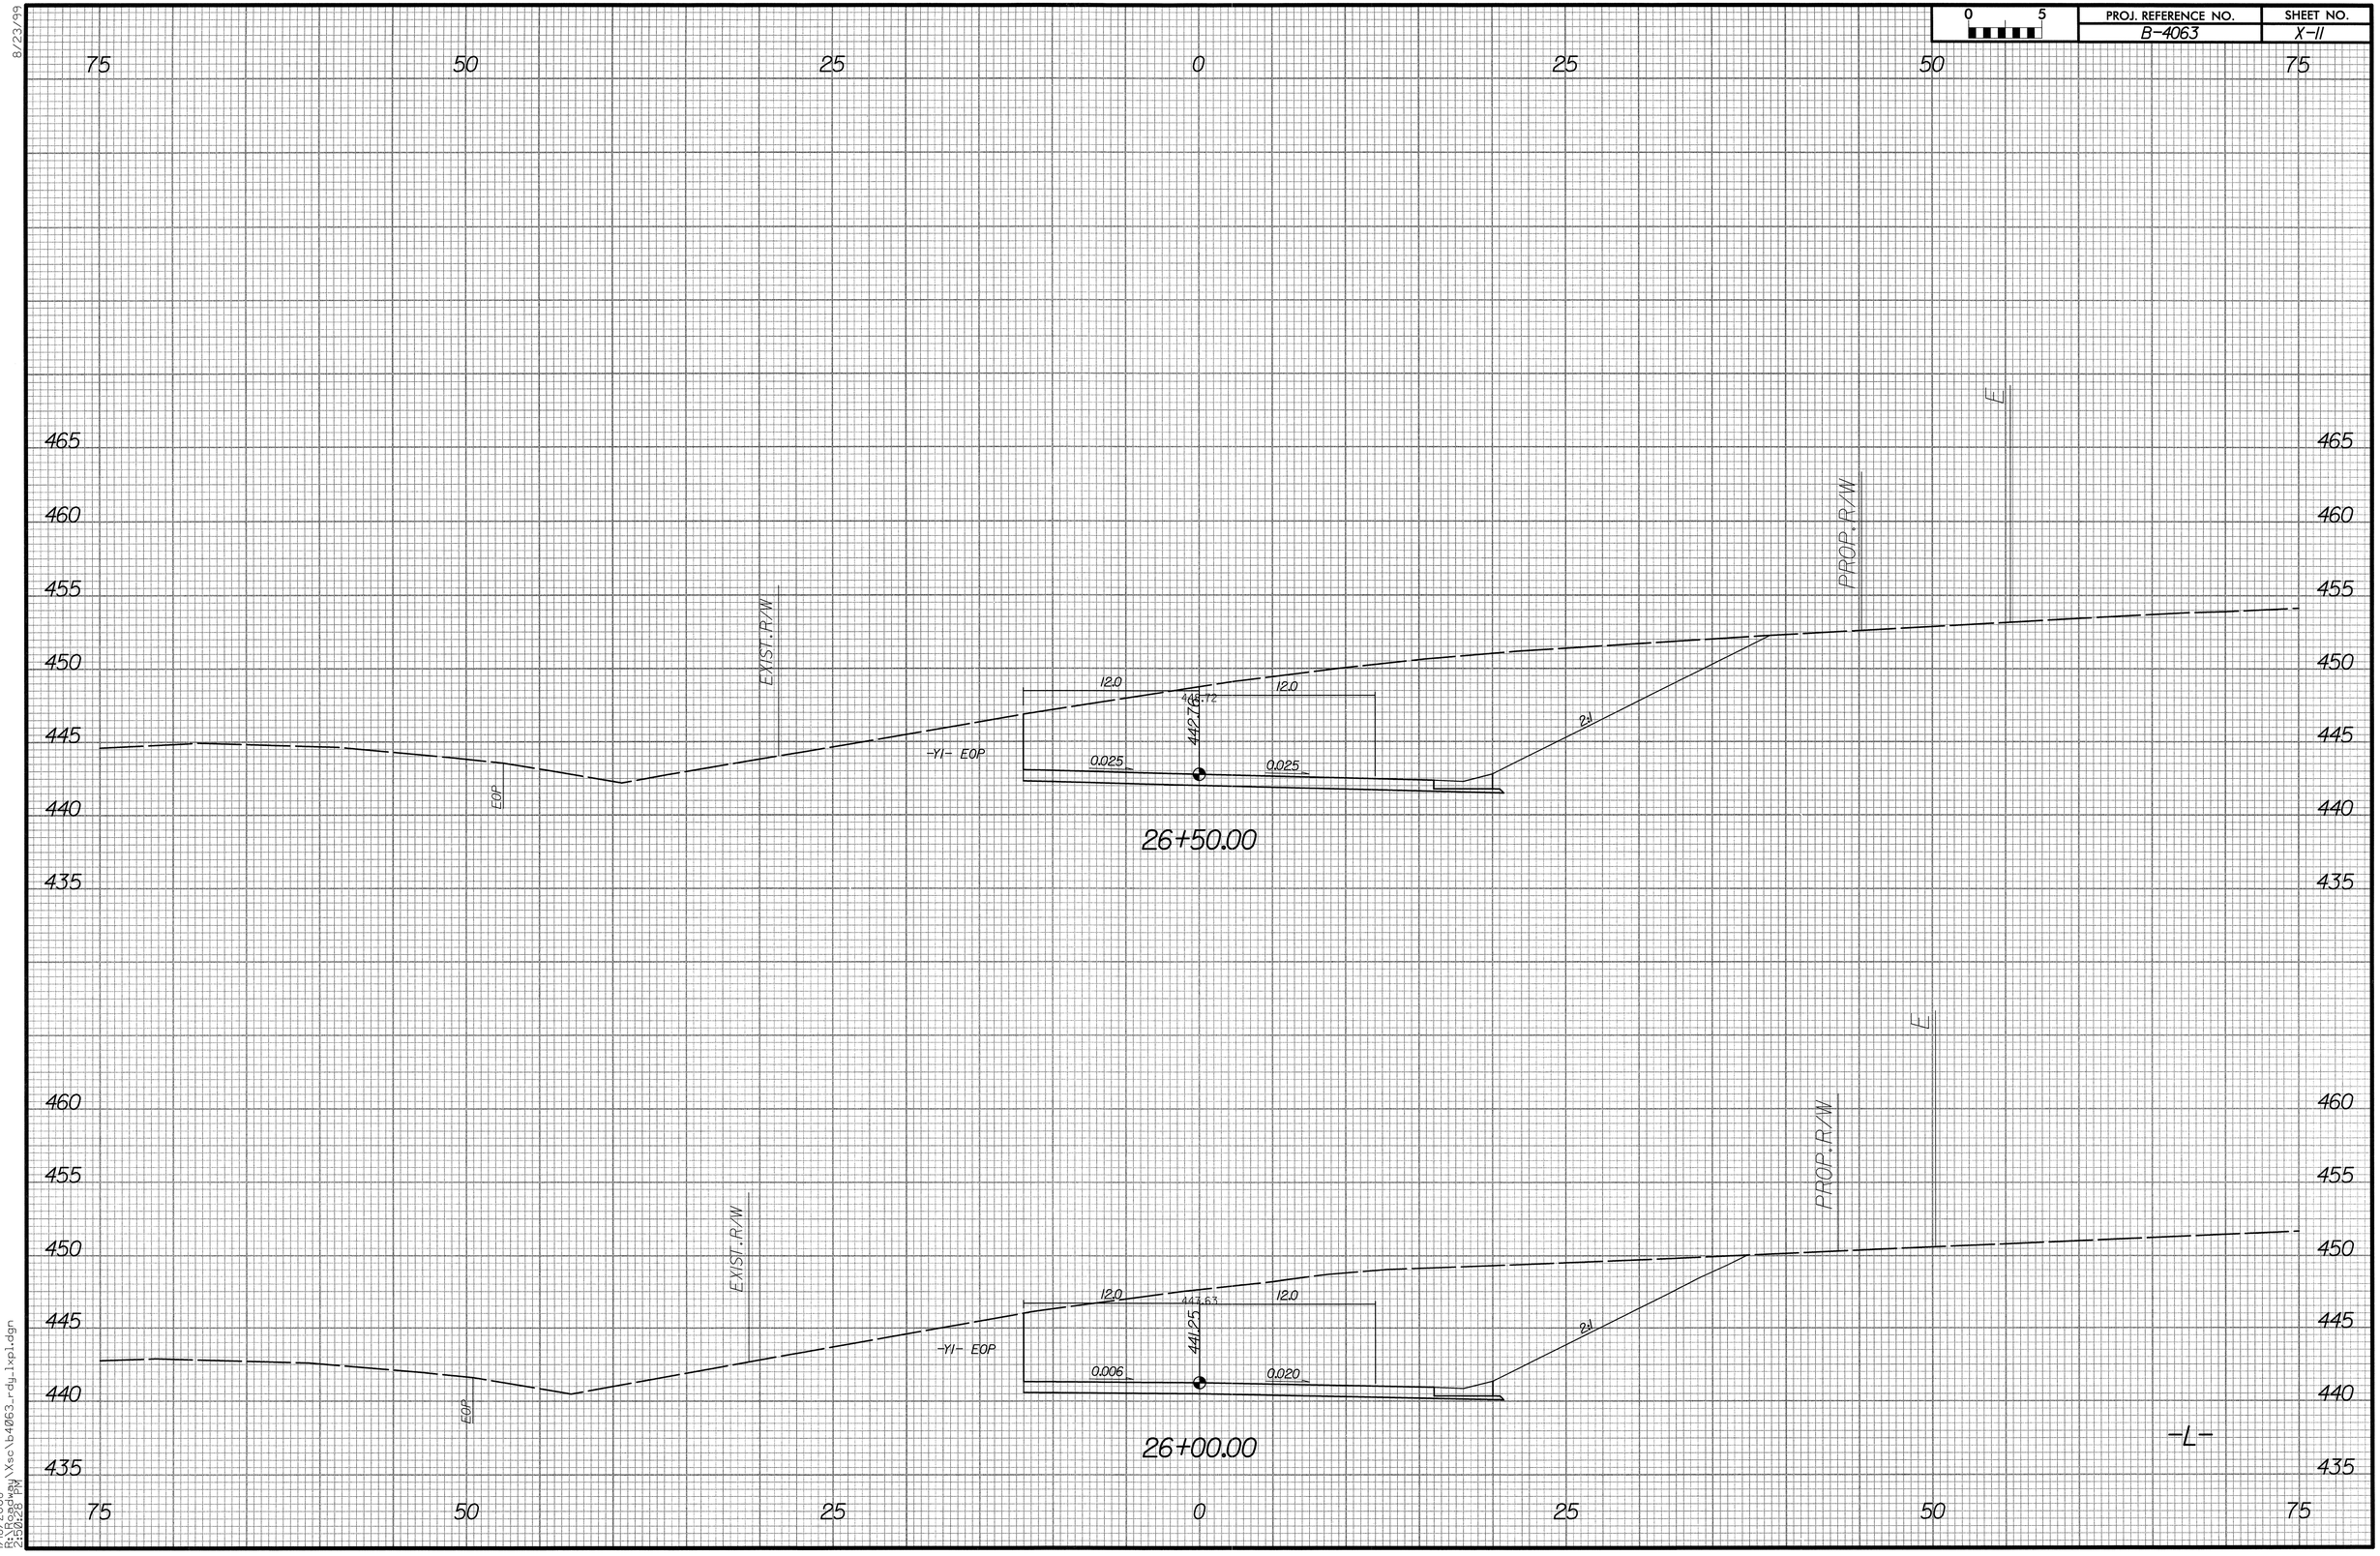

8/23/99

1/18/2008
R:\Roadway\Xsc\b4063_rdy_1xpl.dgn
2:50:28 PM

PROJ. REFERENCE NO.	SHEET NO.
B-4063	X-12

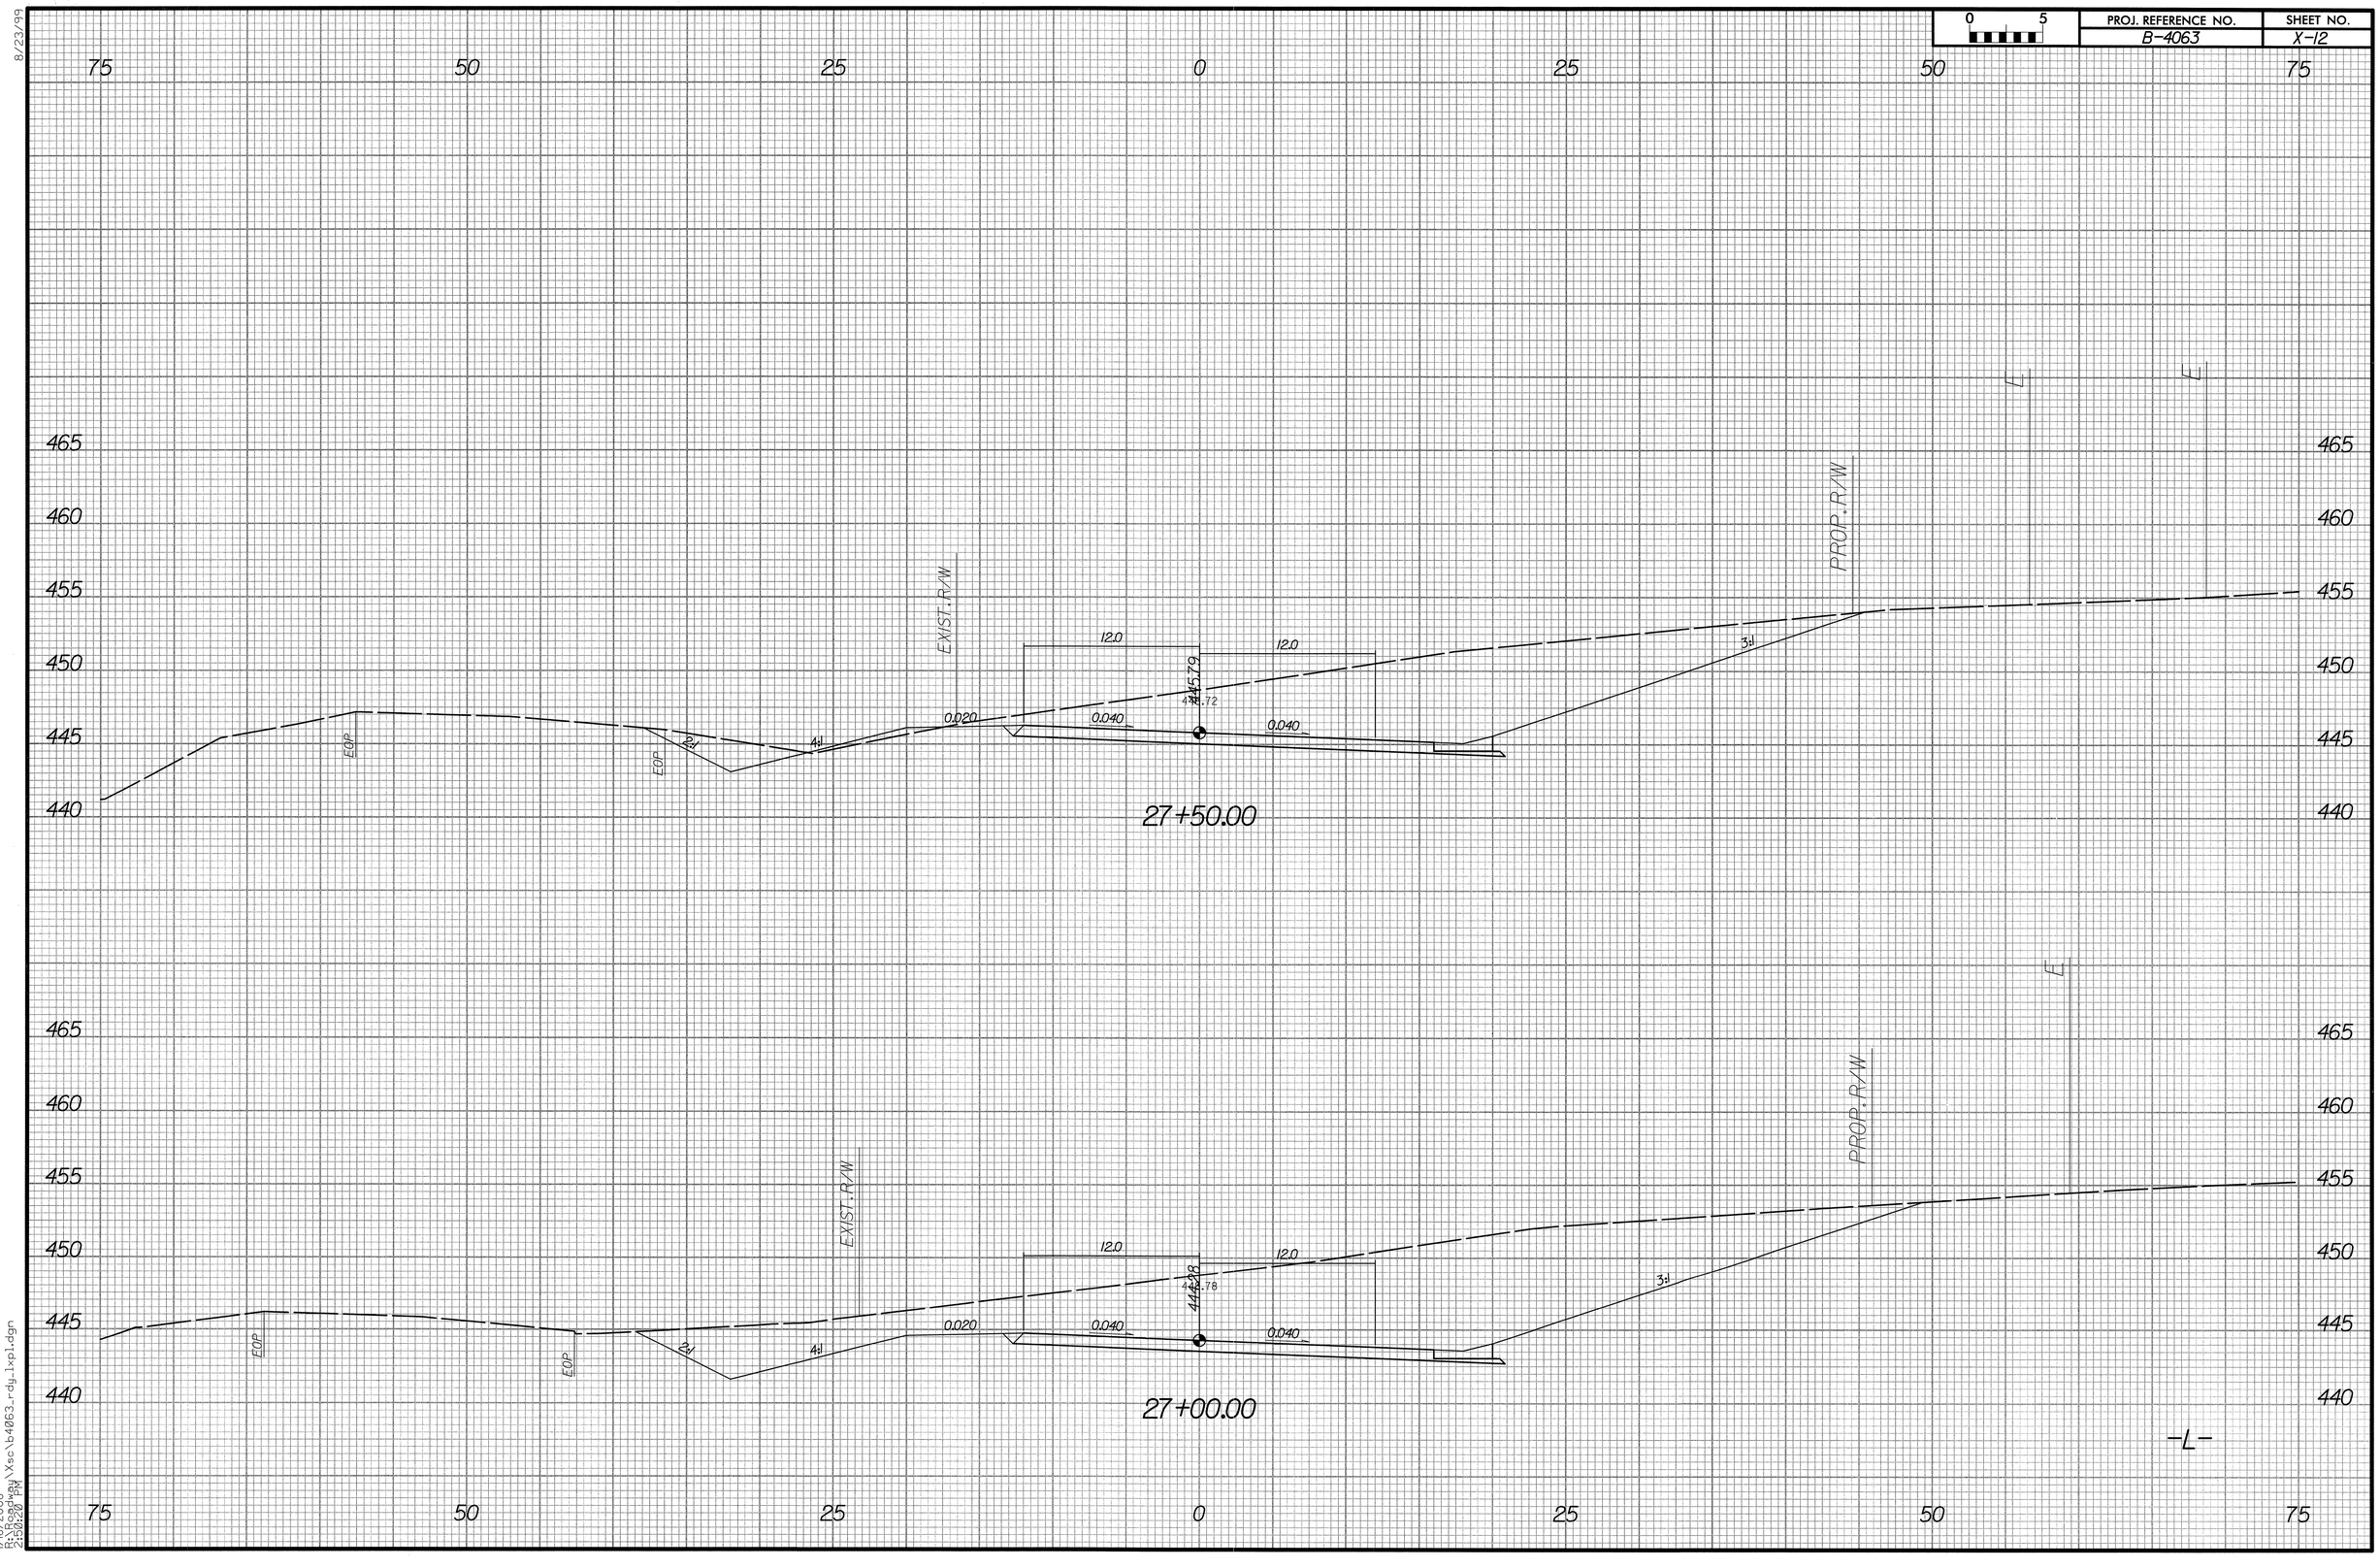

8/23/99

1/18/2008
R:\Roadway\Xsec\b4063_rdy_1xpl.dgn
2:50:20 PM

PROJ. REFERENCE NO.	SHEET NO.
B-4063	X-13

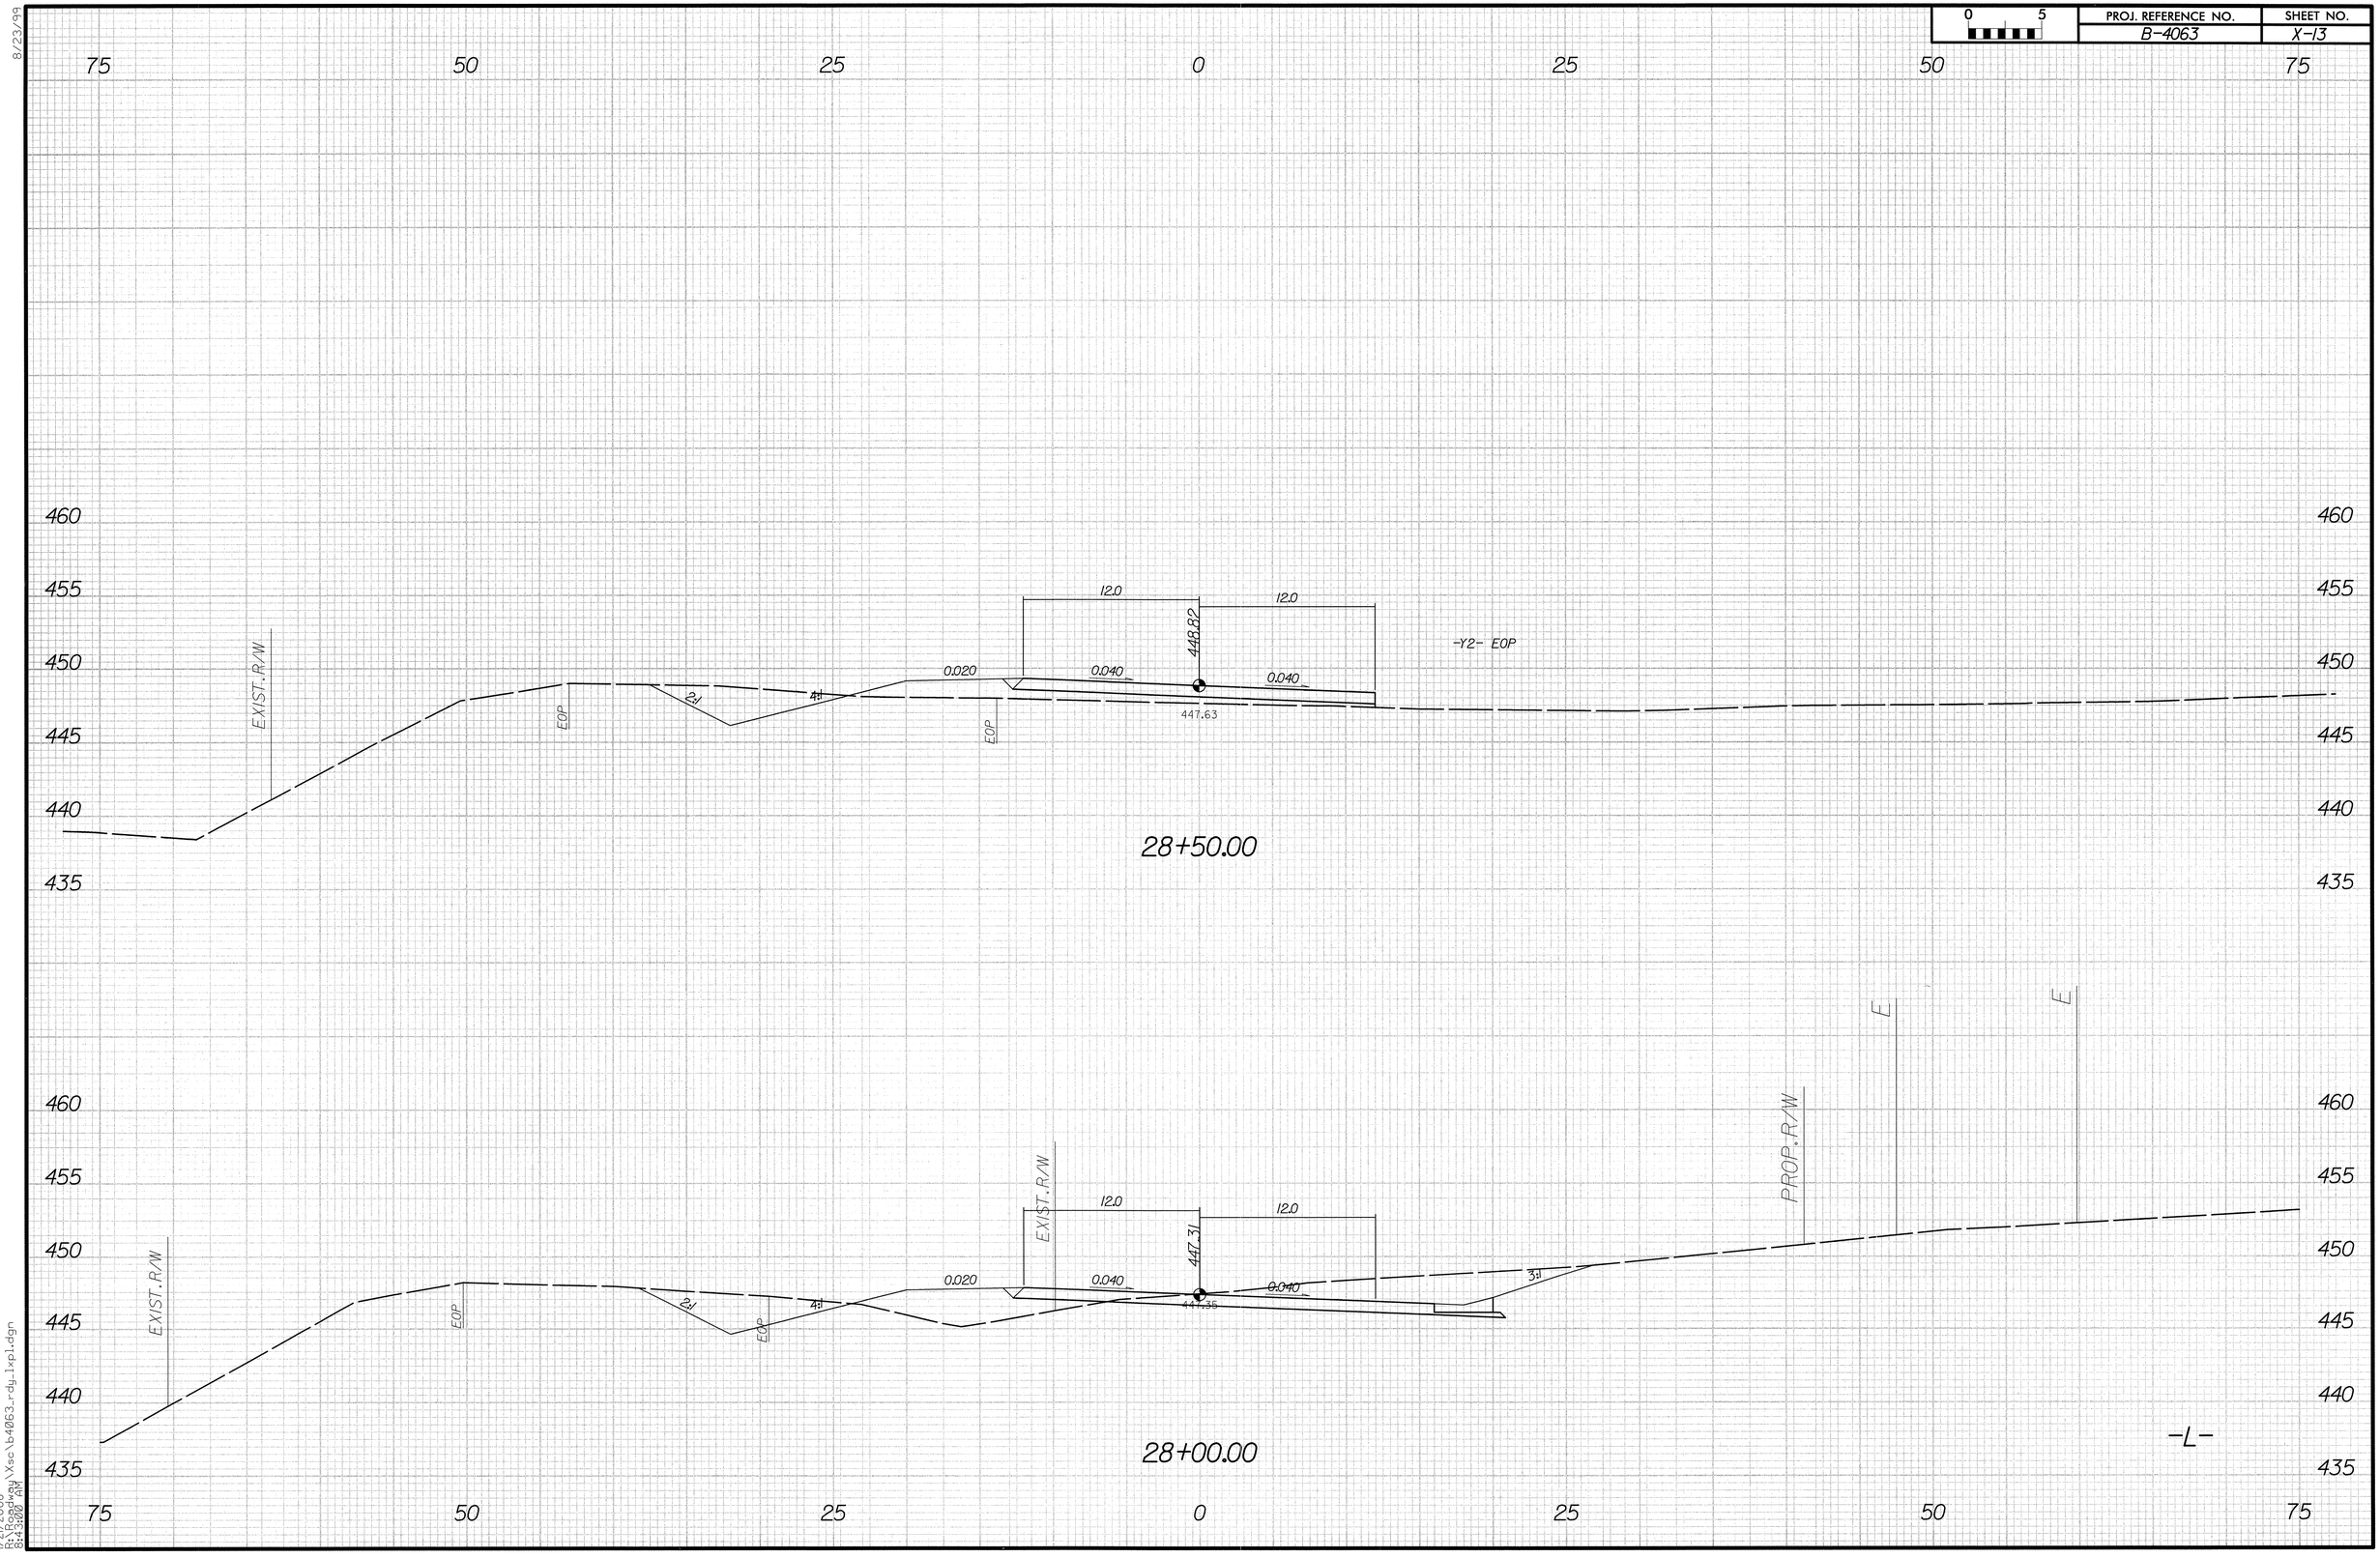

8/23/99

1/21/2008
R:\Roadway\Xsc\b4063_rdy_1xpl.dgn
8:13:00 AM

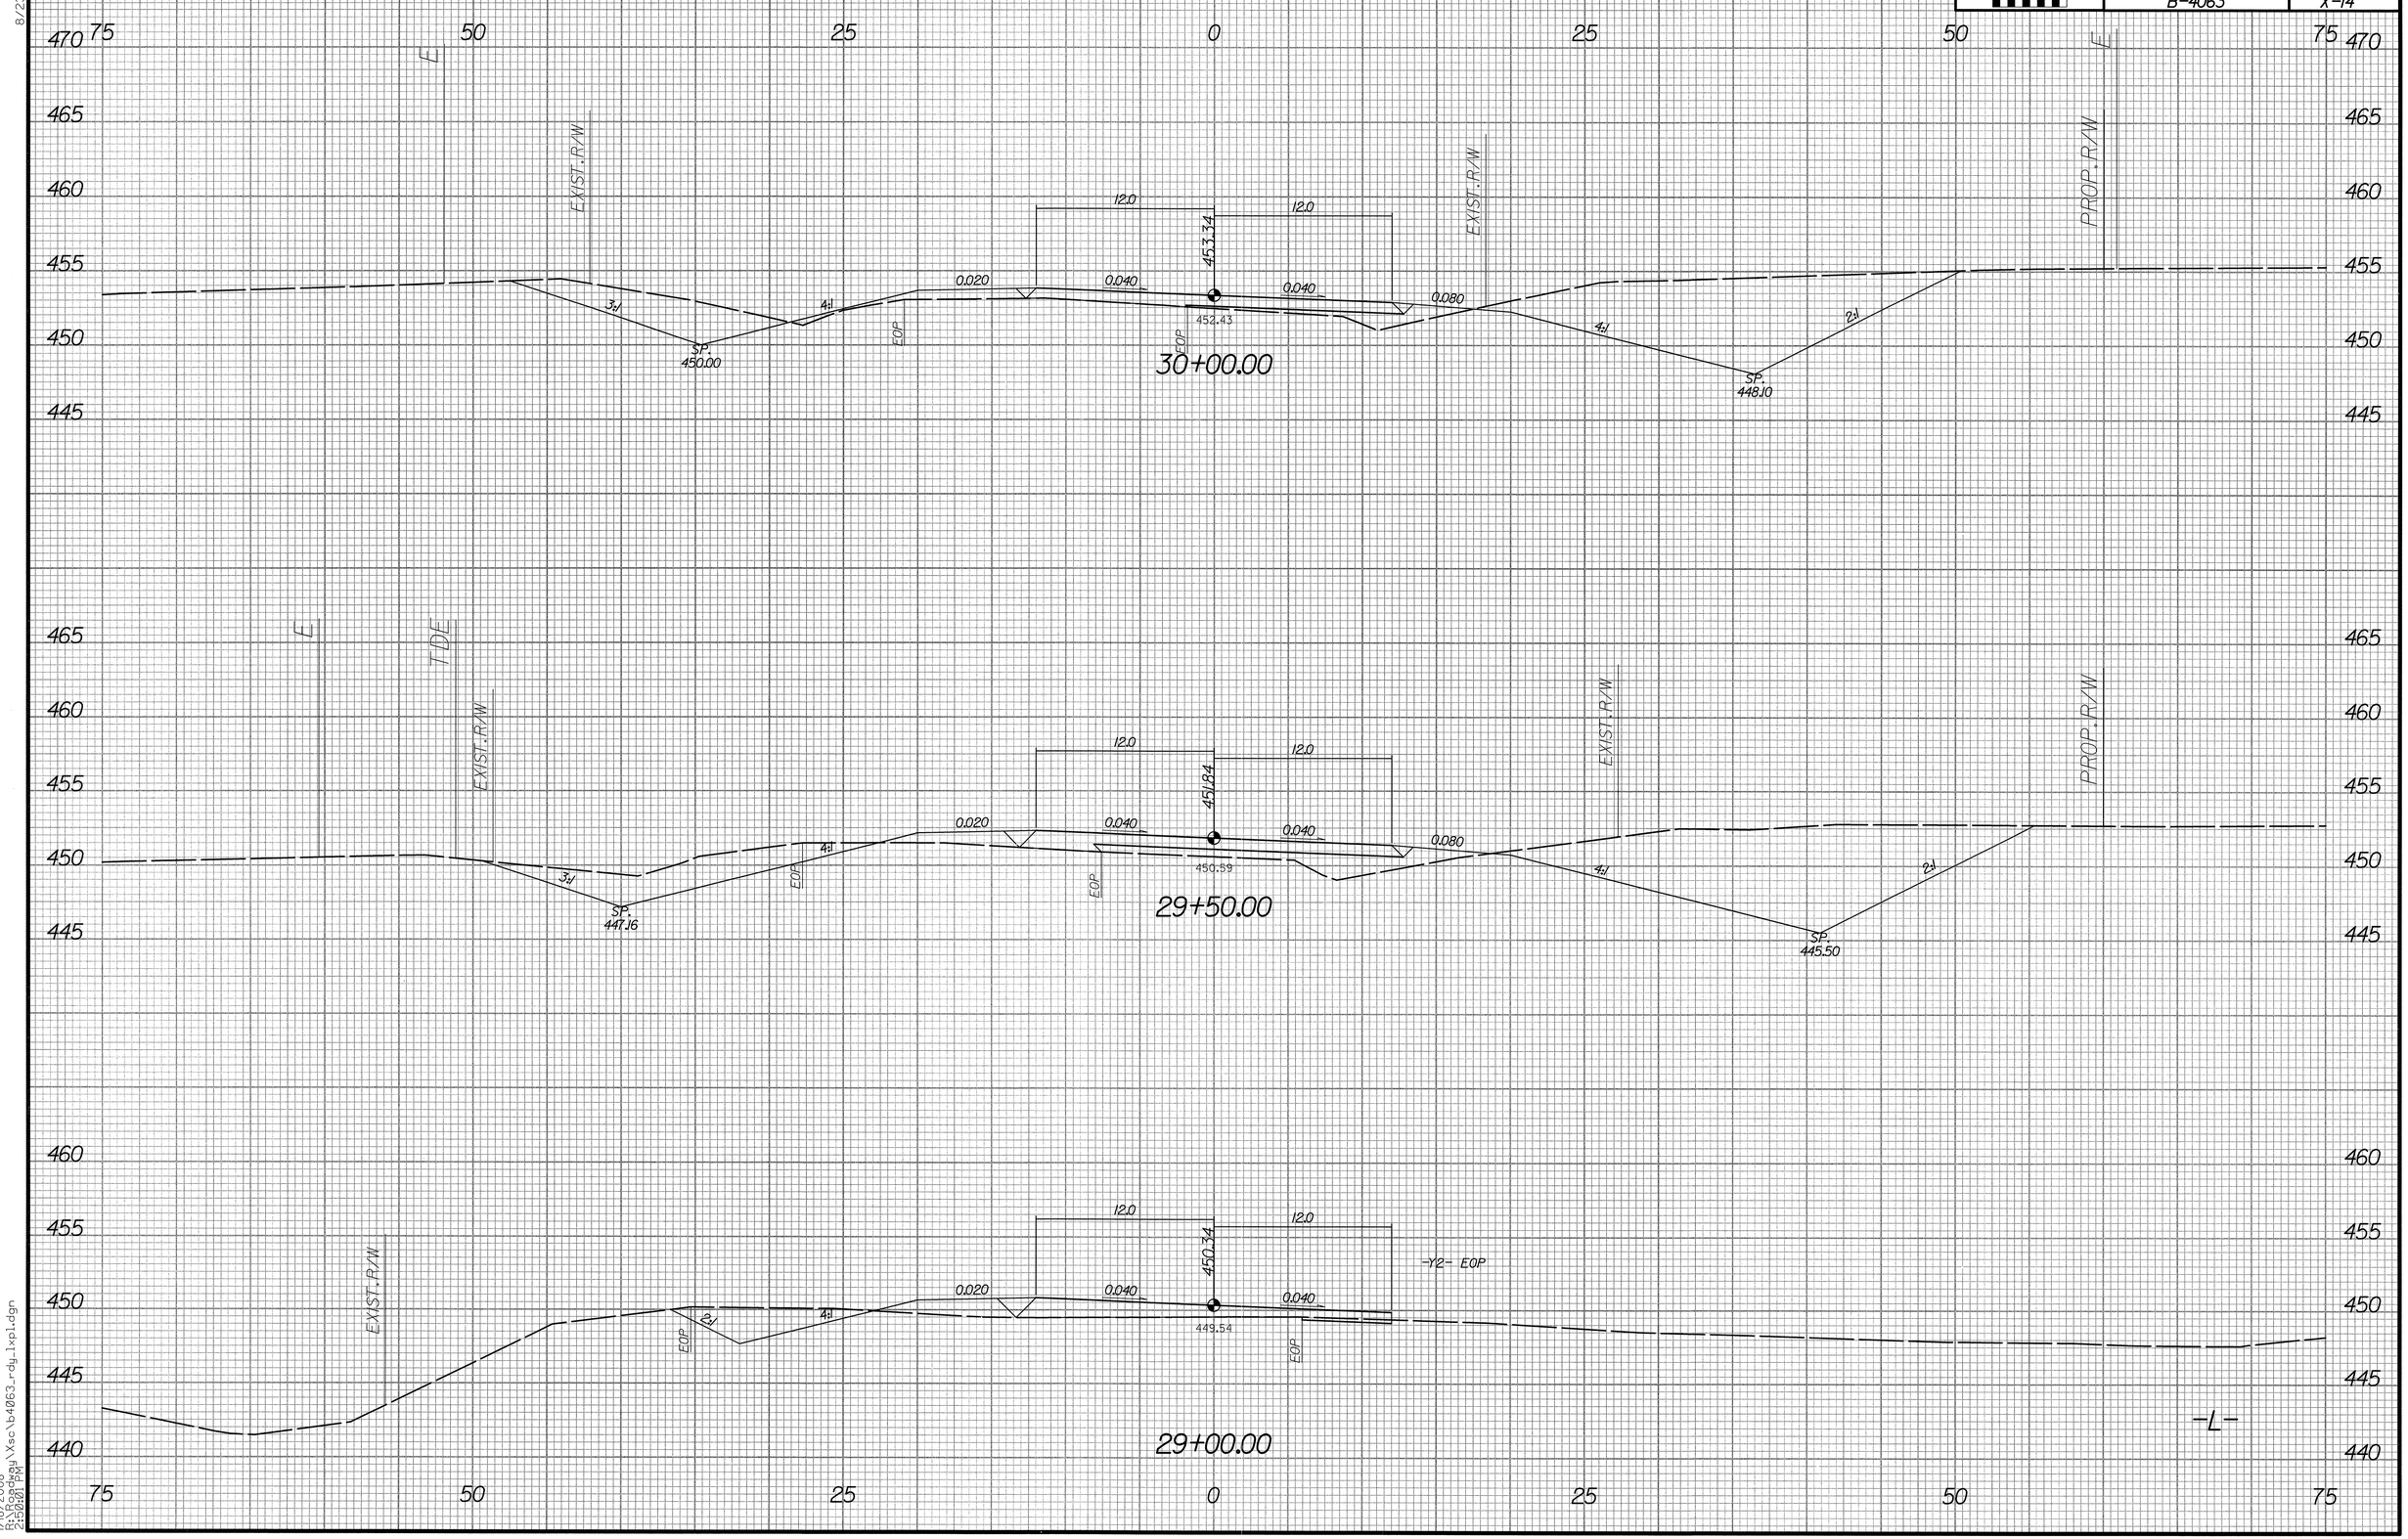

8/23/99

1/18/2008
R:\Roadway\Xsc\b4063_rdy_lxpl.dgn
2:50:01 PM

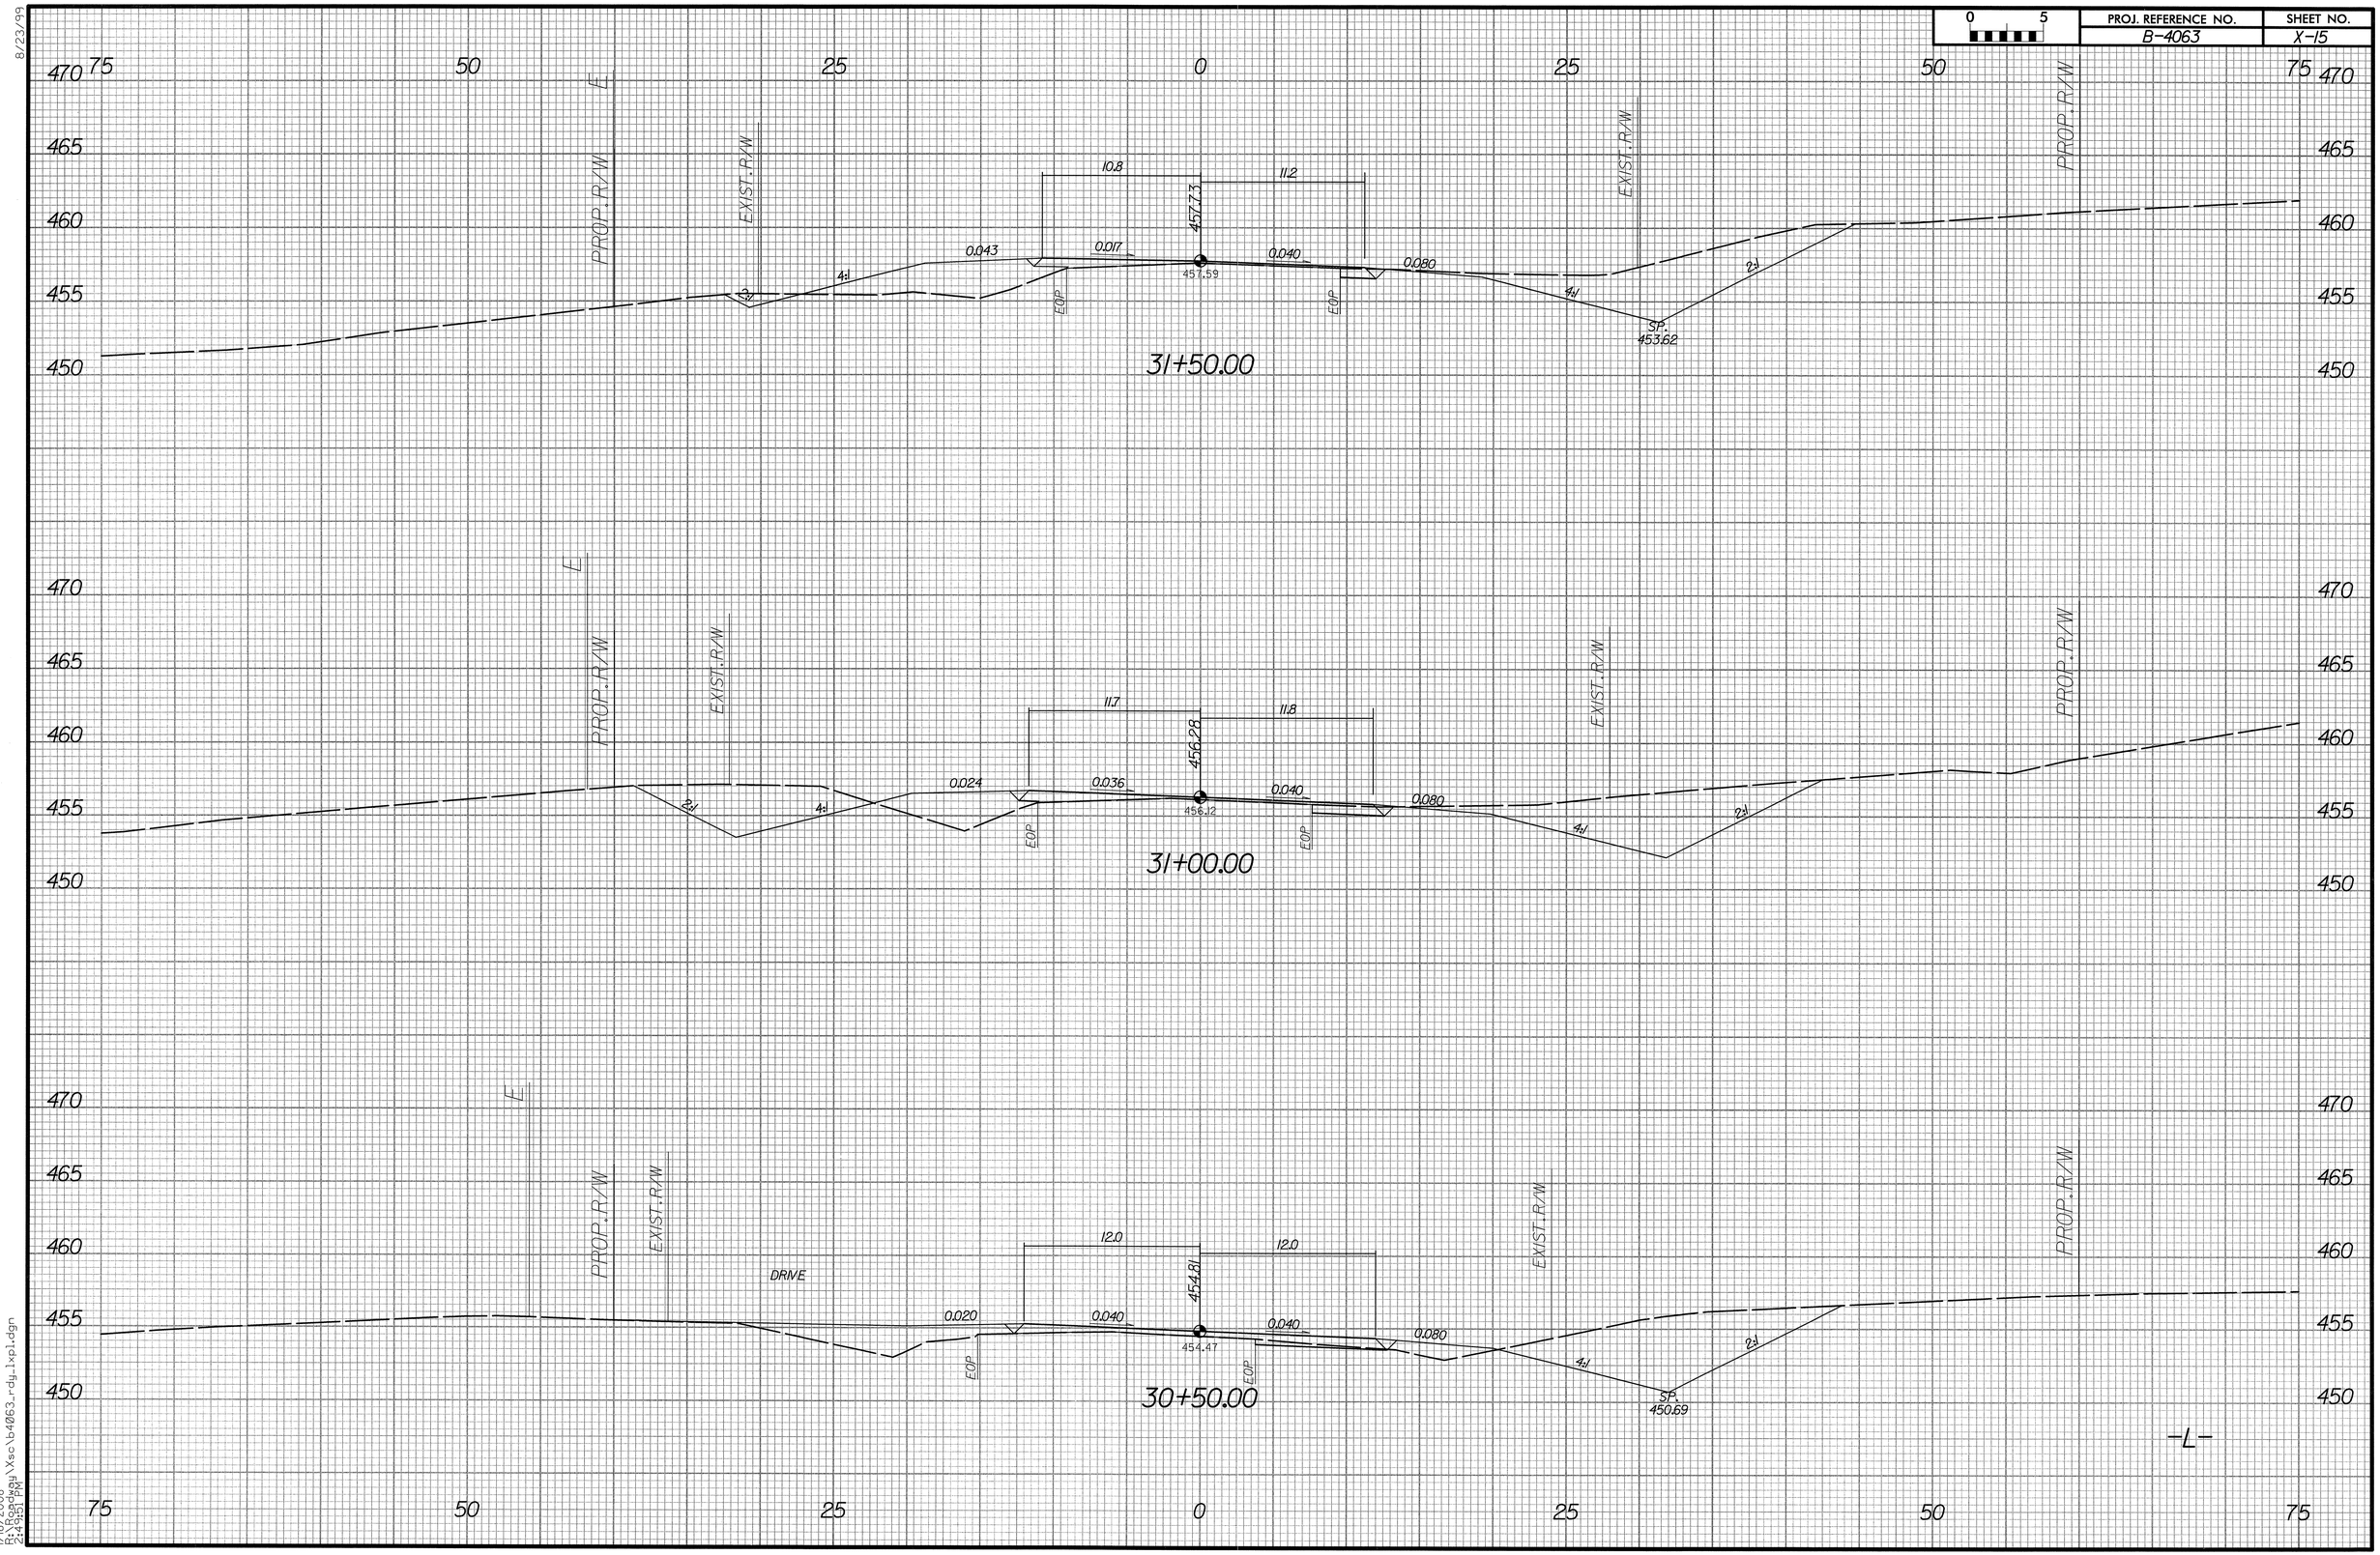

8/23/99

1/18/2008
R:\Roadway\Xsc\b4063_rdy_lxpl.dgn
2:49:51 PM

0 5	PROJ. REFERENCE NO.	SHEET NO.
	B-4063	X-16

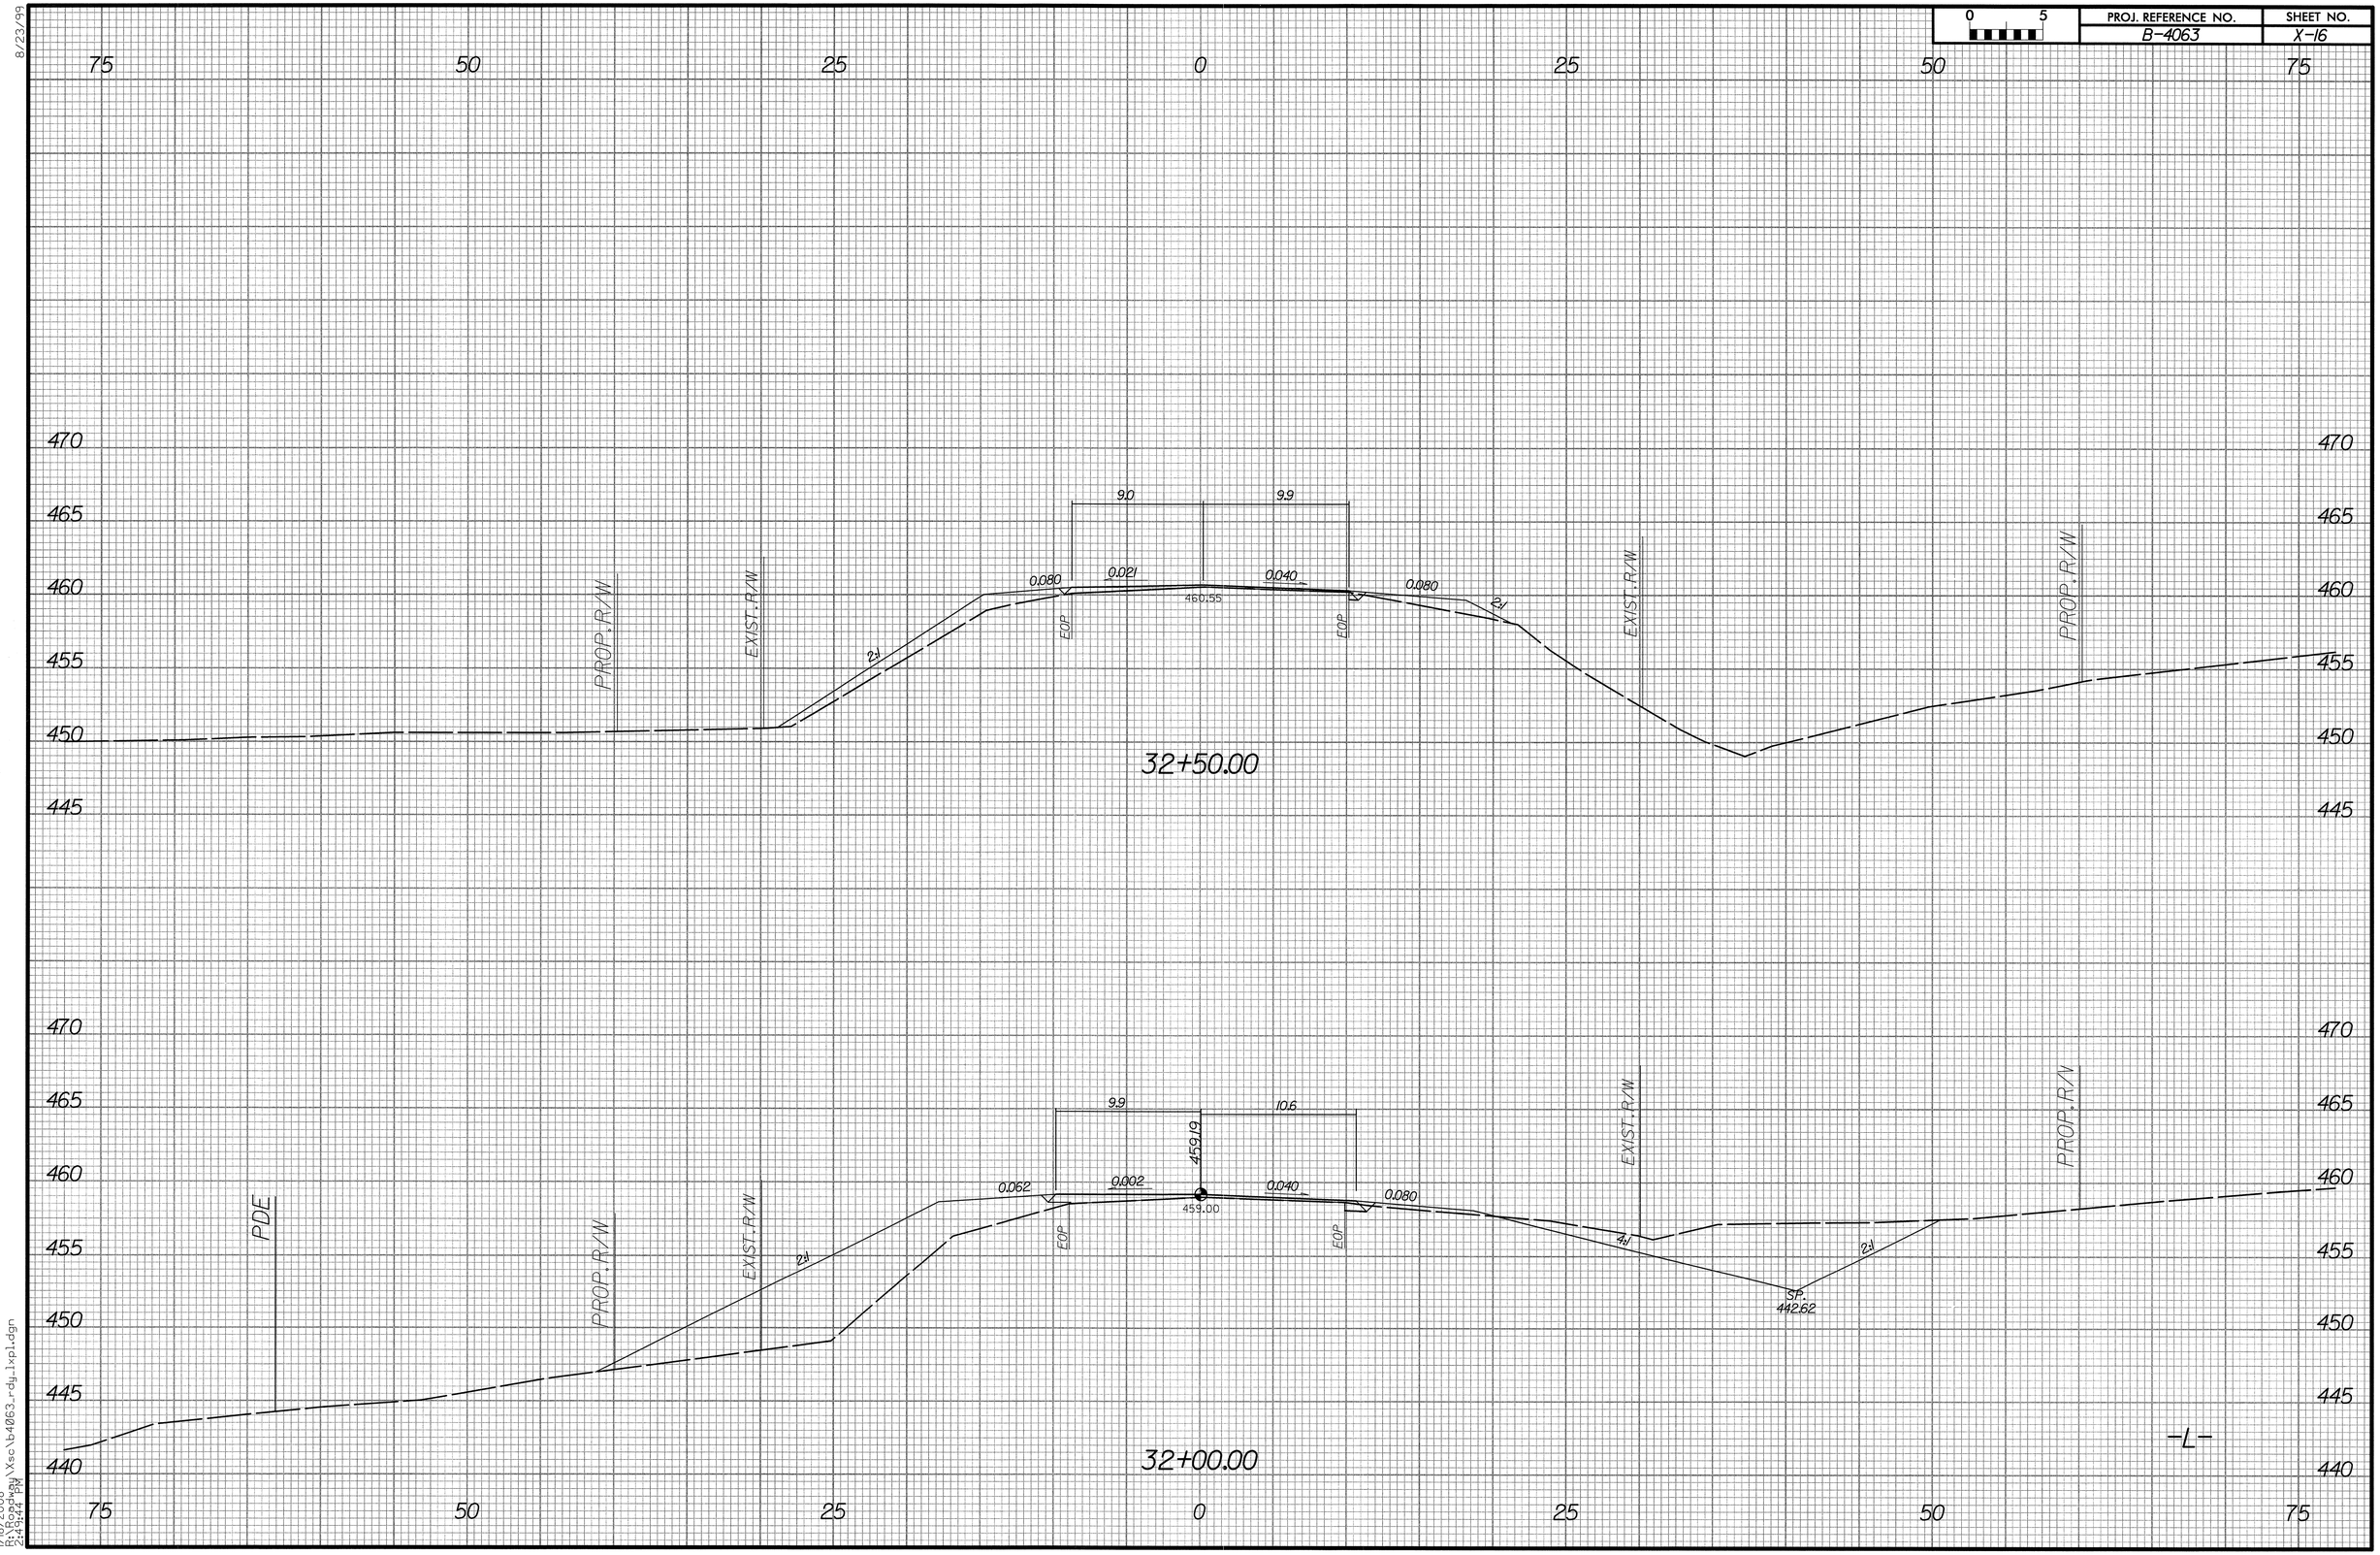

8/23/99

1/8/2008
R:\Roadway\Xsc\b4063_rdy_lxpl.dgn
2:49:44 PM

8/23/99

0 5	PROJ. REFERENCE NO.	SHEET NO.
	B-4063	X-17

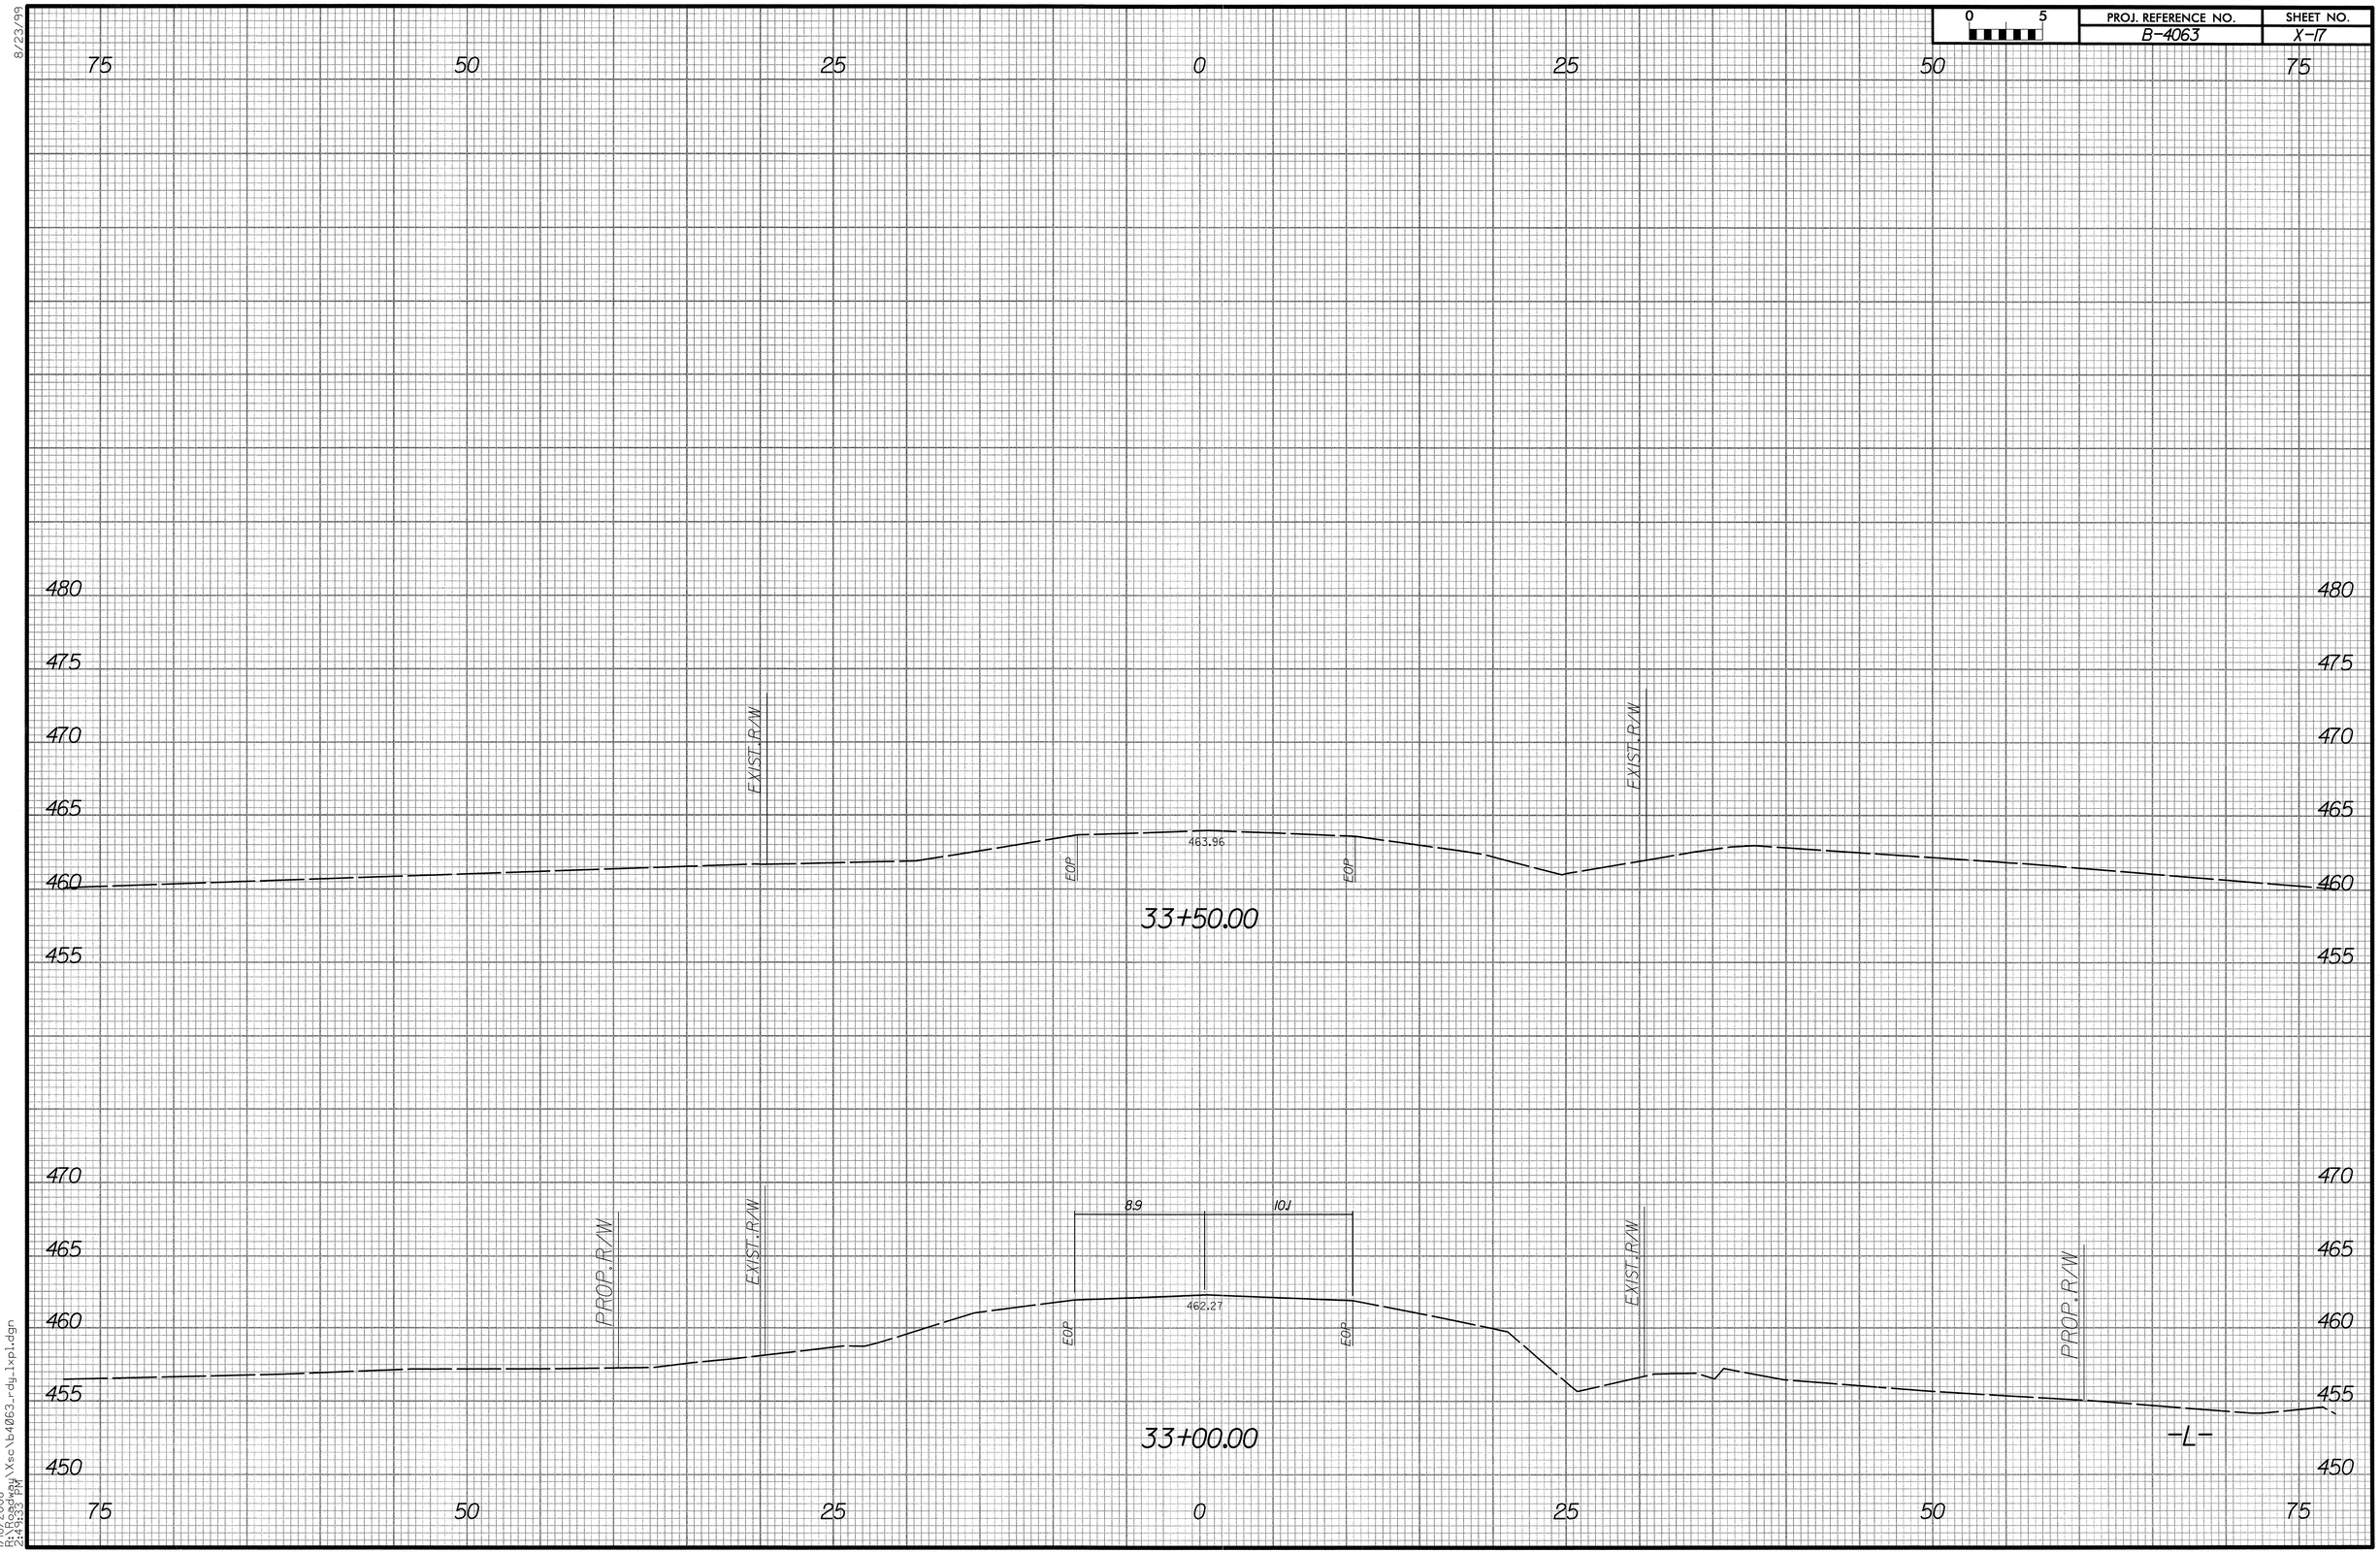

1/18/2008
R:\Roadway\Xsc\b4063_rdy_1xpl.dgn
2:49:33 PM

0 5	PROJ. REFERENCE NO.	SHEET NO.
	B-4063	X-18

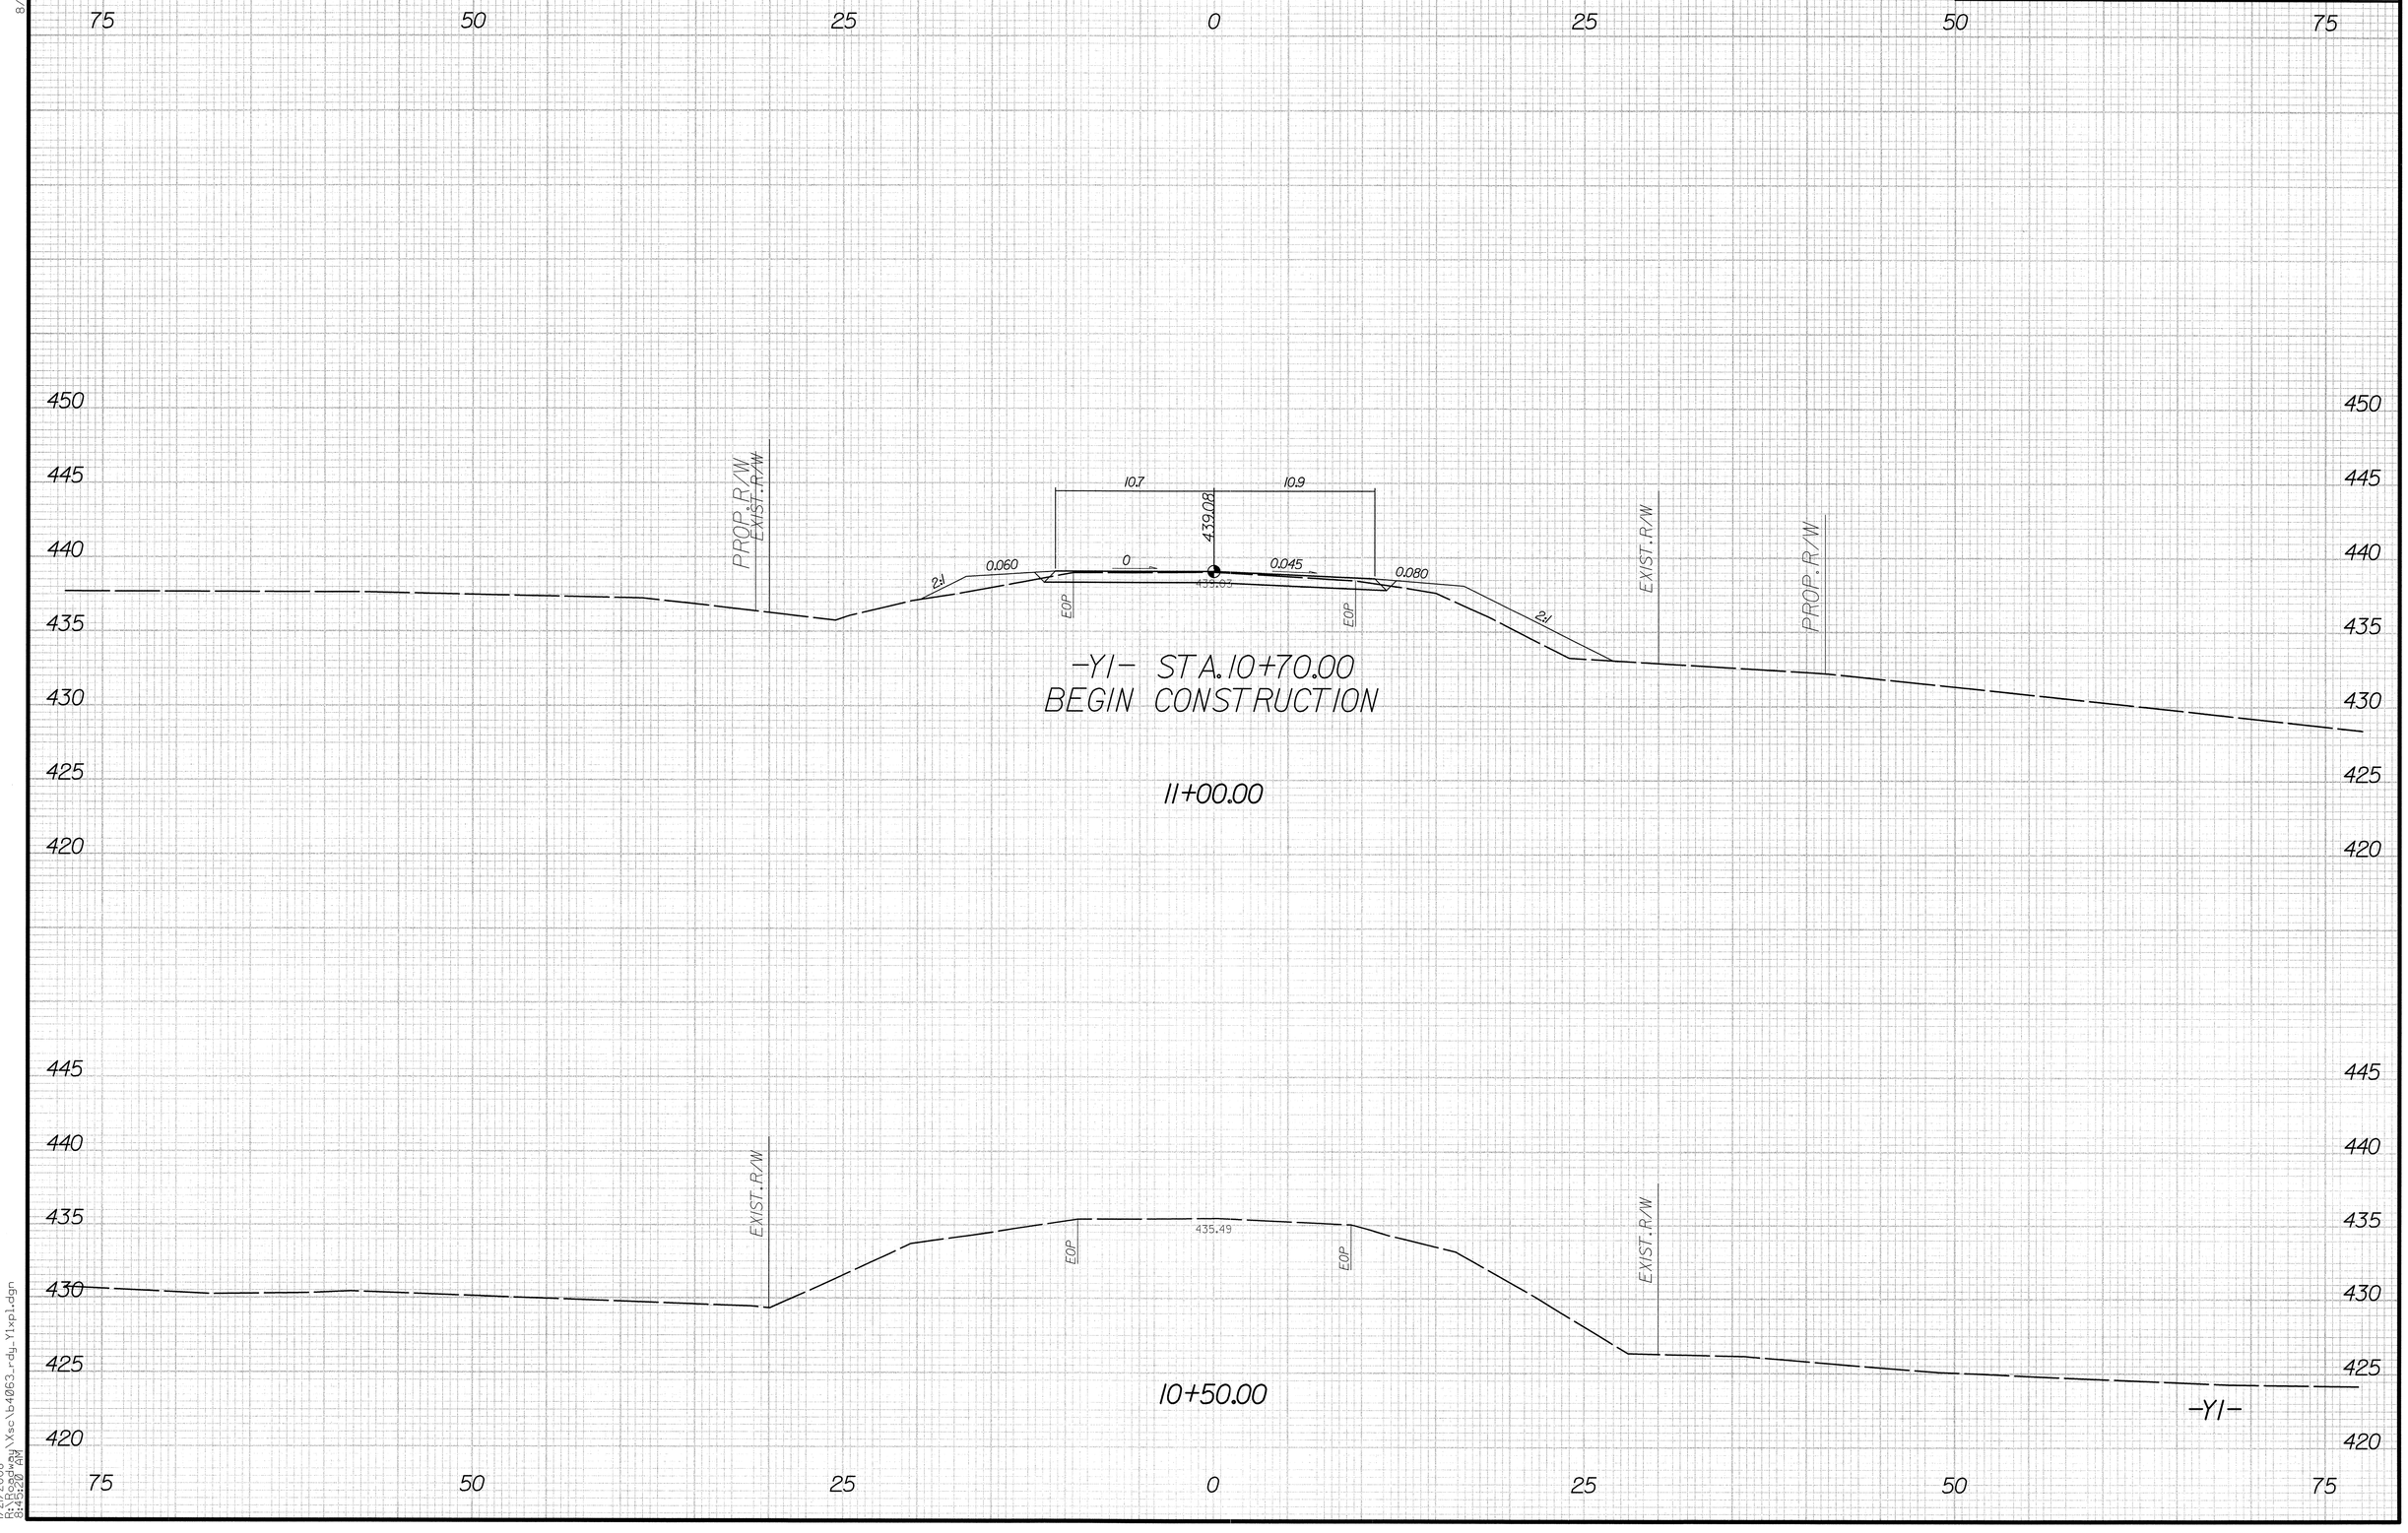

8/23/99

1/21/2008
R:\Roadway\Xsc\b4063_rdy_Y1xpl.dgn
8:45:20 AM

0 5	PROJ. REFERENCE NO.	SHEET NO.
	B-4063	X-19

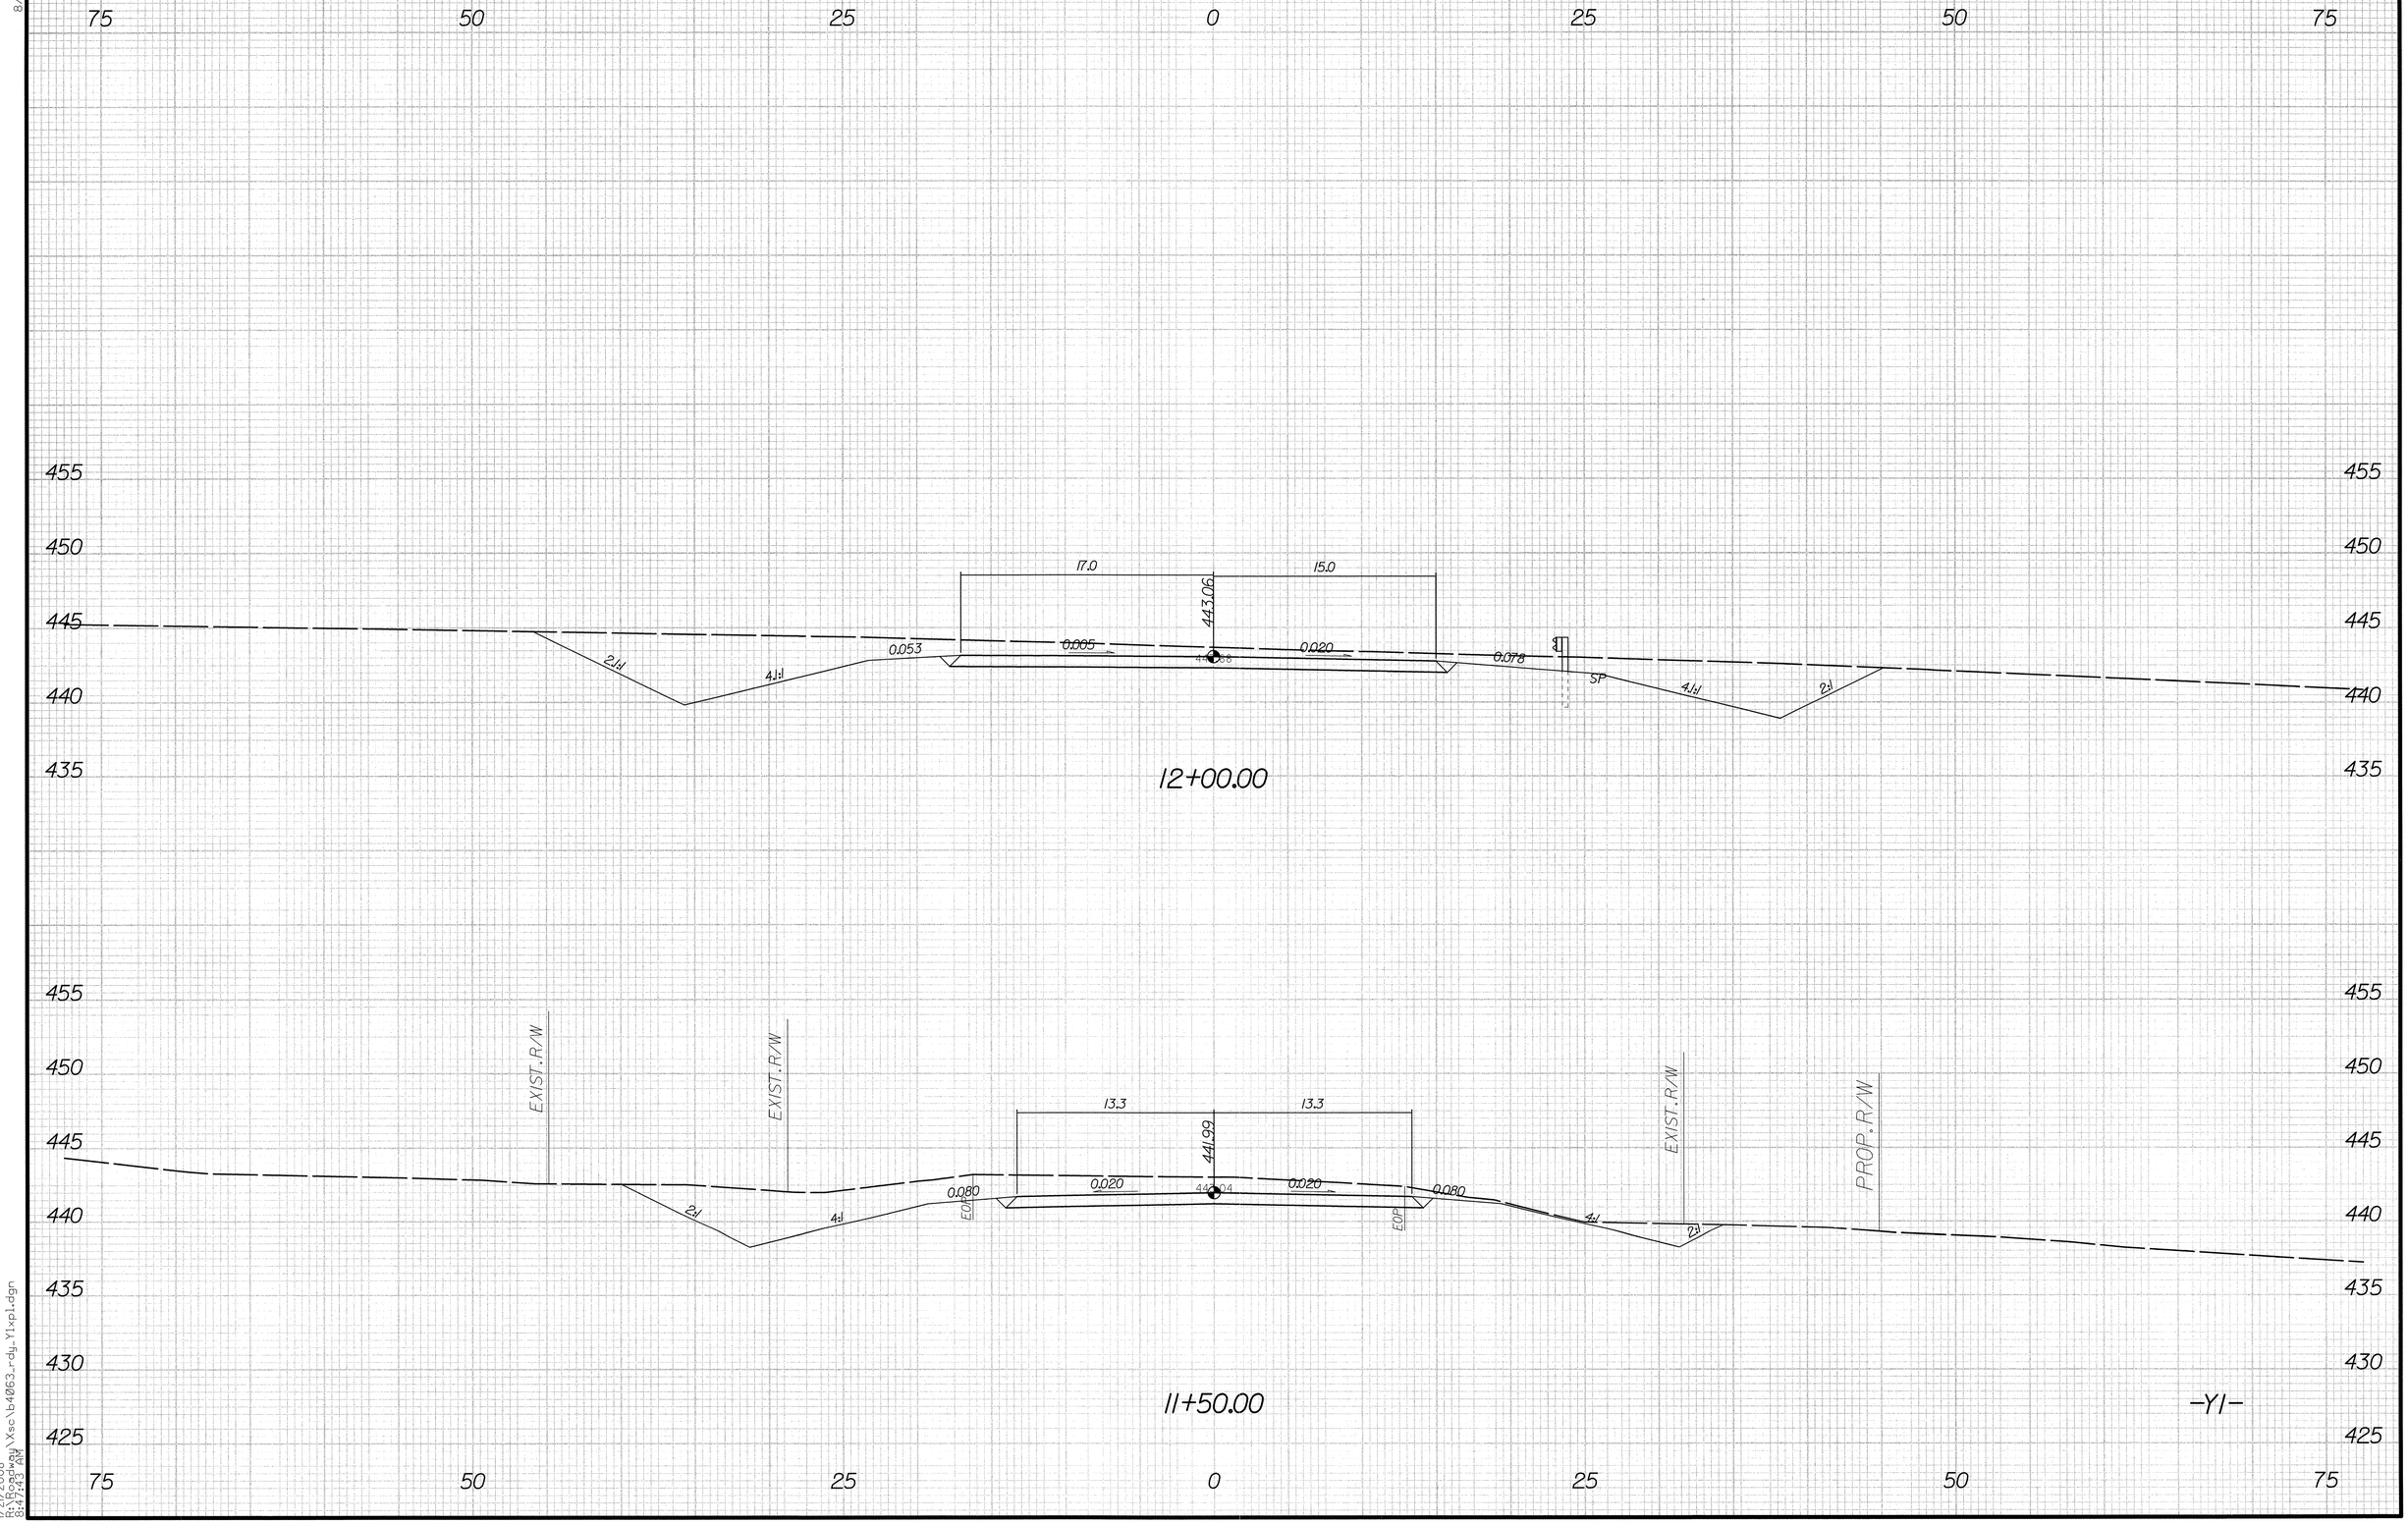

8/23/99

1/21/2008
R:\Roadway\Xsc\b4063_rdy_Y1xpl.dgn
8:47:43 AM

0 5	PROJ. REFERENCE NO.	SHEET NO.
	B-4063	X-20

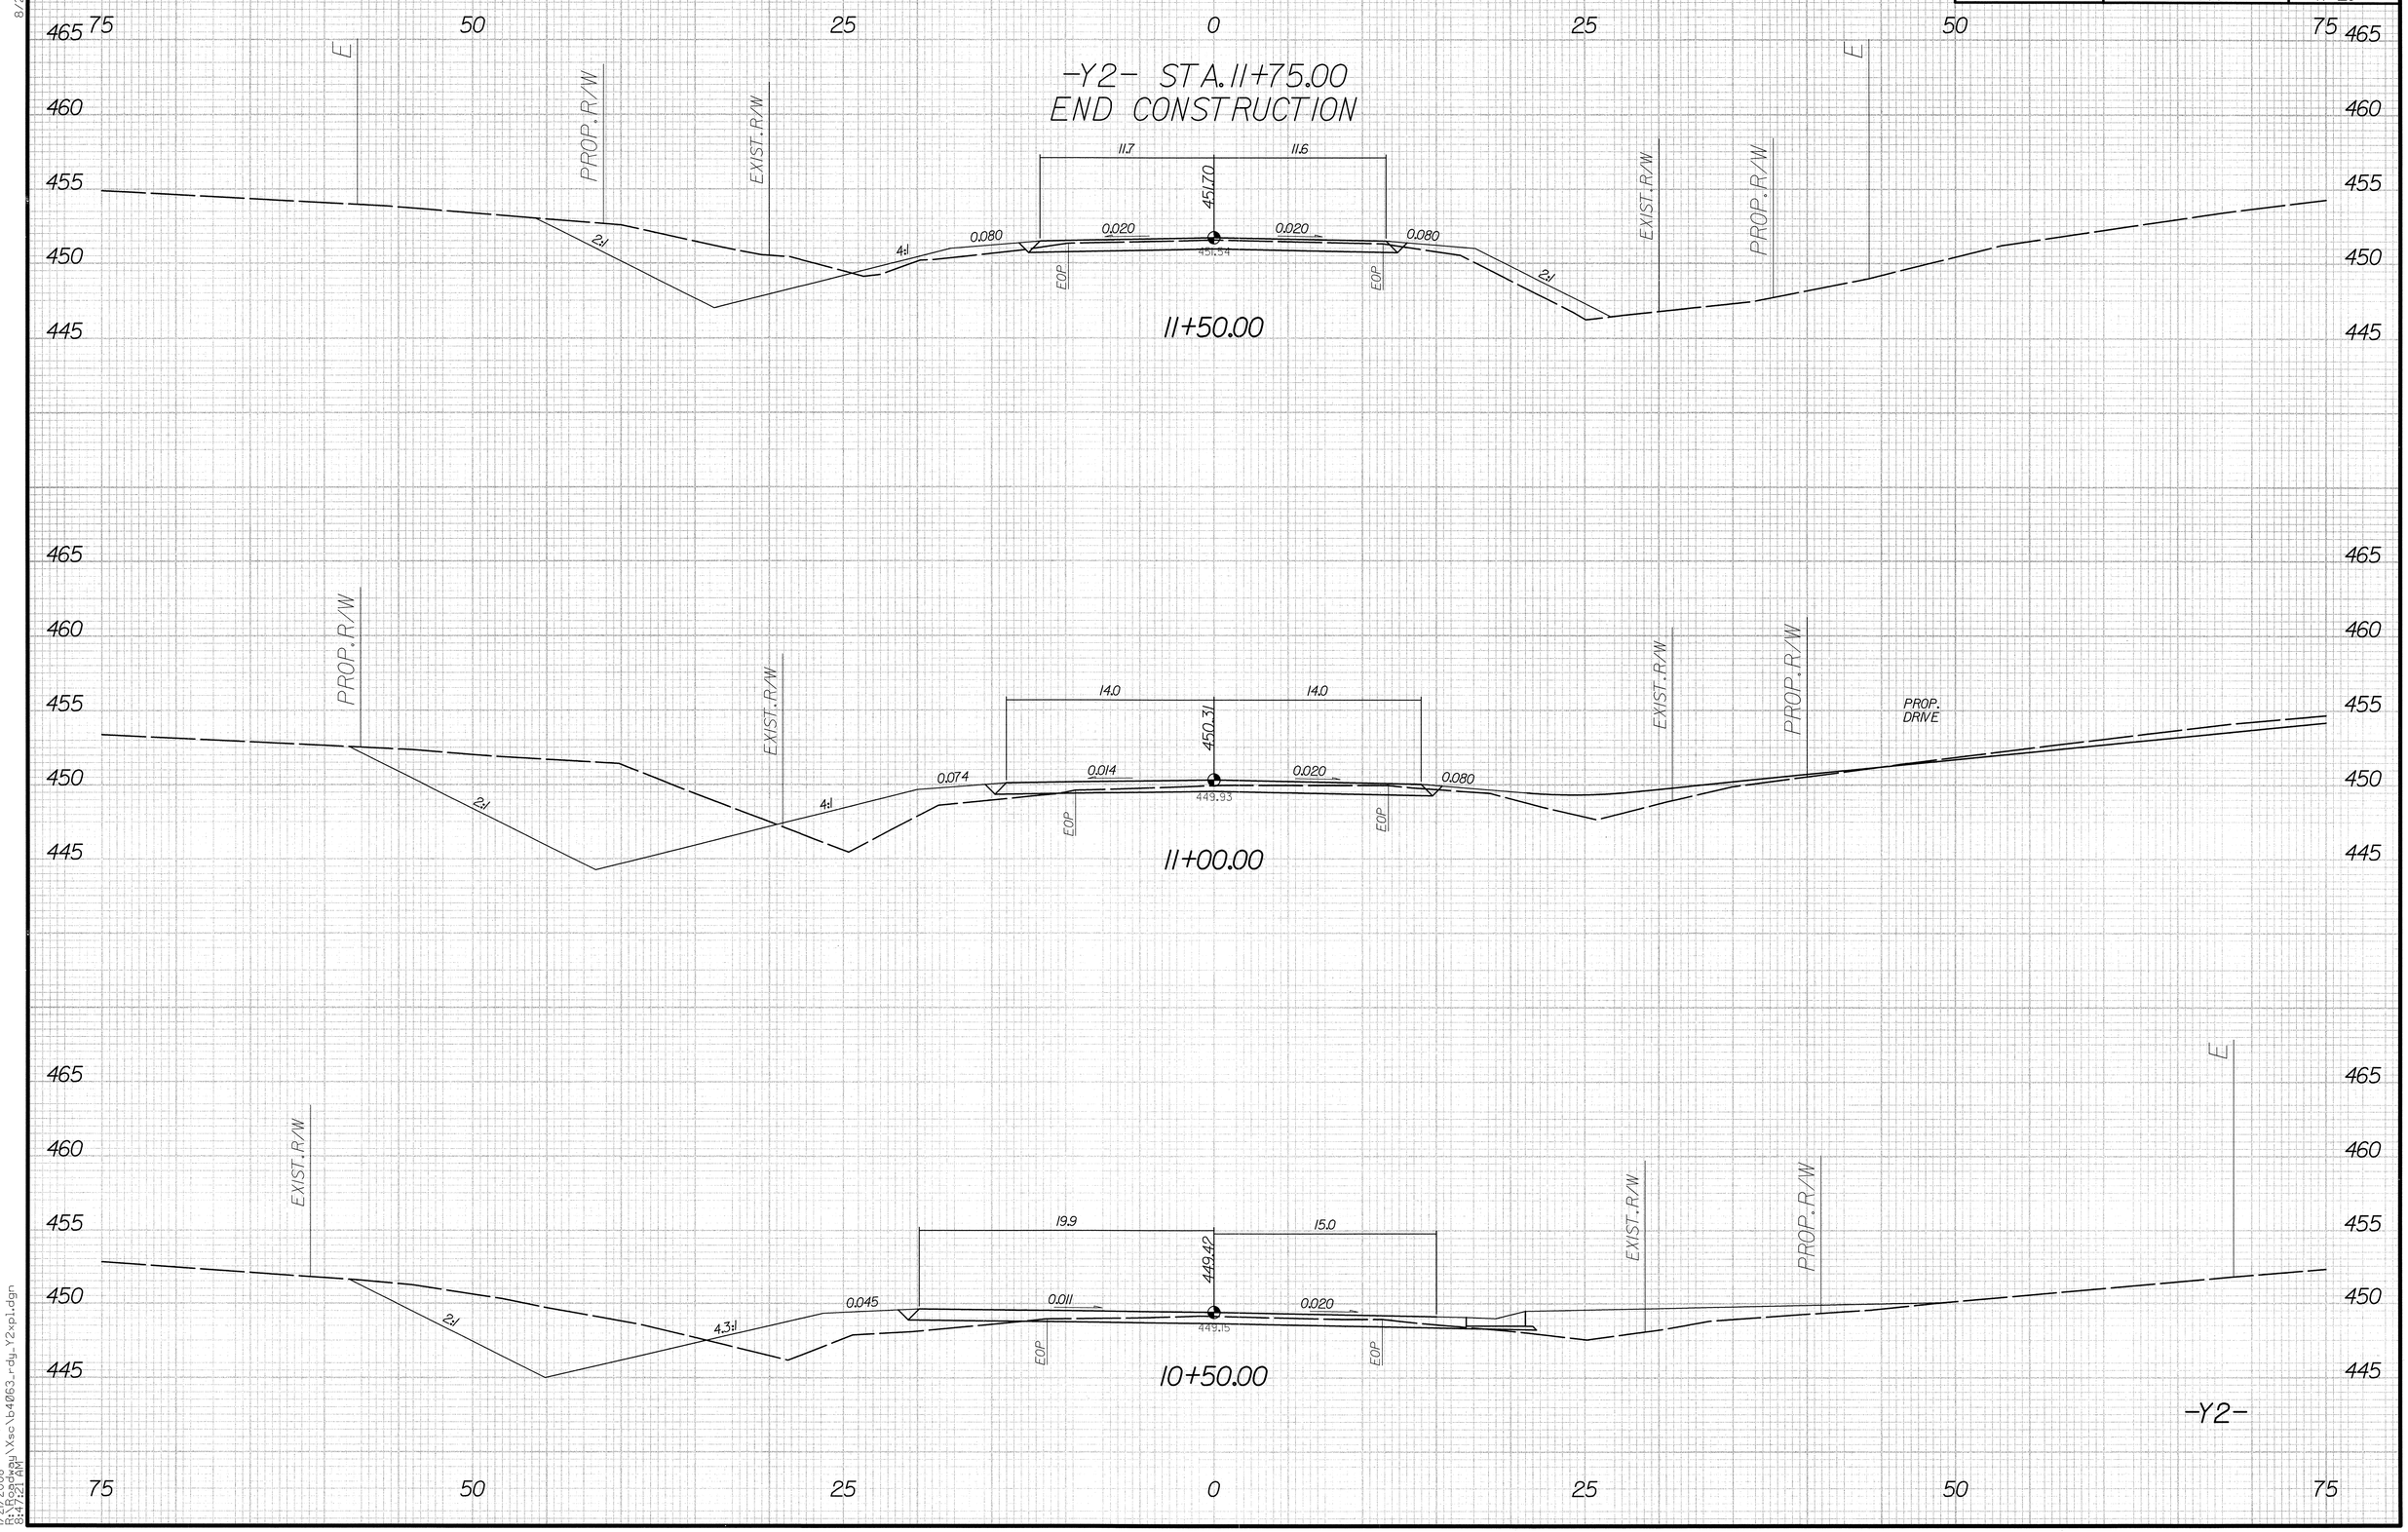

8/23/99

1/21/2008
R:\Roadway\Xsc\b4063_rdy_Y2xpl.dgn
8:47:21 AM