| PROJ. REFERENCE NO. | SHEET NO. |
|---|---|
| B-4321 | X-1 |

# STATE OF NORTH CAROLINA
# DIVISION OF HIGHWAYS

## *CROSS-SECTION SUMMARY*

NOTE: EMBANKMENT COLUMN DOES NOT INCLUDE BACKFILL FOR UNDERCUT

**Approximate quantities only. Unclassified excavation, borrow excavation, fine grading, clearing and grubbing, breaking of existing pavement and removal of existing pavement will be paid for at the lump sum price for "Grading".**

| Station -L- | Uncl. Exc. (cu. yd.) | Embt (cu. yd.) |
|---|---|---|
| 11+50.00 | 0 | 0 |
| 12+00.00 | 144 | 8 |
| 12+50.00 | 180 | 28 |
| 13+00.00 | 76 | 54 |
| 13+50.00 | 36 | 59 |
| 14+00.00 | 24 | 65 |
| 14+50.00 | 21 | 79 |
| 15+00.00 | 14 | 85 |
| 15+50.00 | 10 | 94 |
| 16+00.00 | 4 | 157 |
| 16+50.00 | 0 | 265 |
| 16+58.00 | 0 | 25 |
| 18+00.00 | 0 | 77 |
| 18+50.00 | 0 | 543 |
| 19+00.00 | 1 | 151 |
| 19+50.00 | 7 | 223 |
| 20+00.00 | 27 | 117 |
| 20+50.00 | 39 | 67 |
| 21+00.00 | 47 | 49 |
| 21+50.00 | 50 | 58 |
| 22+00.00 | 36 | 64 |
| 22+50.00 | 30 | 58 |
| 23+00.00 | 30 | 49 |
| 23+50.00 | 30 | 23 |

## CROSS SECTION INDEX SHEET

| LINE | STATION TO STATION | | SHEET TO SHEET | |
|---|---|---|---|---|
| -L- | 11+00.00 | 24+00.00 | X-2 | X-6 |
| | | | | |
| | | | | |
| | | | | |
| | | | | |
| | | | | |
| | | | | |
| | | | | |
| | | | | |
| | | | | |
| | | | | |

| PROJ. REFERENCE NO. | SHEET NO. | TOTAL SHEETS |
|---|---|---|
| B-4321 | X-2 | |

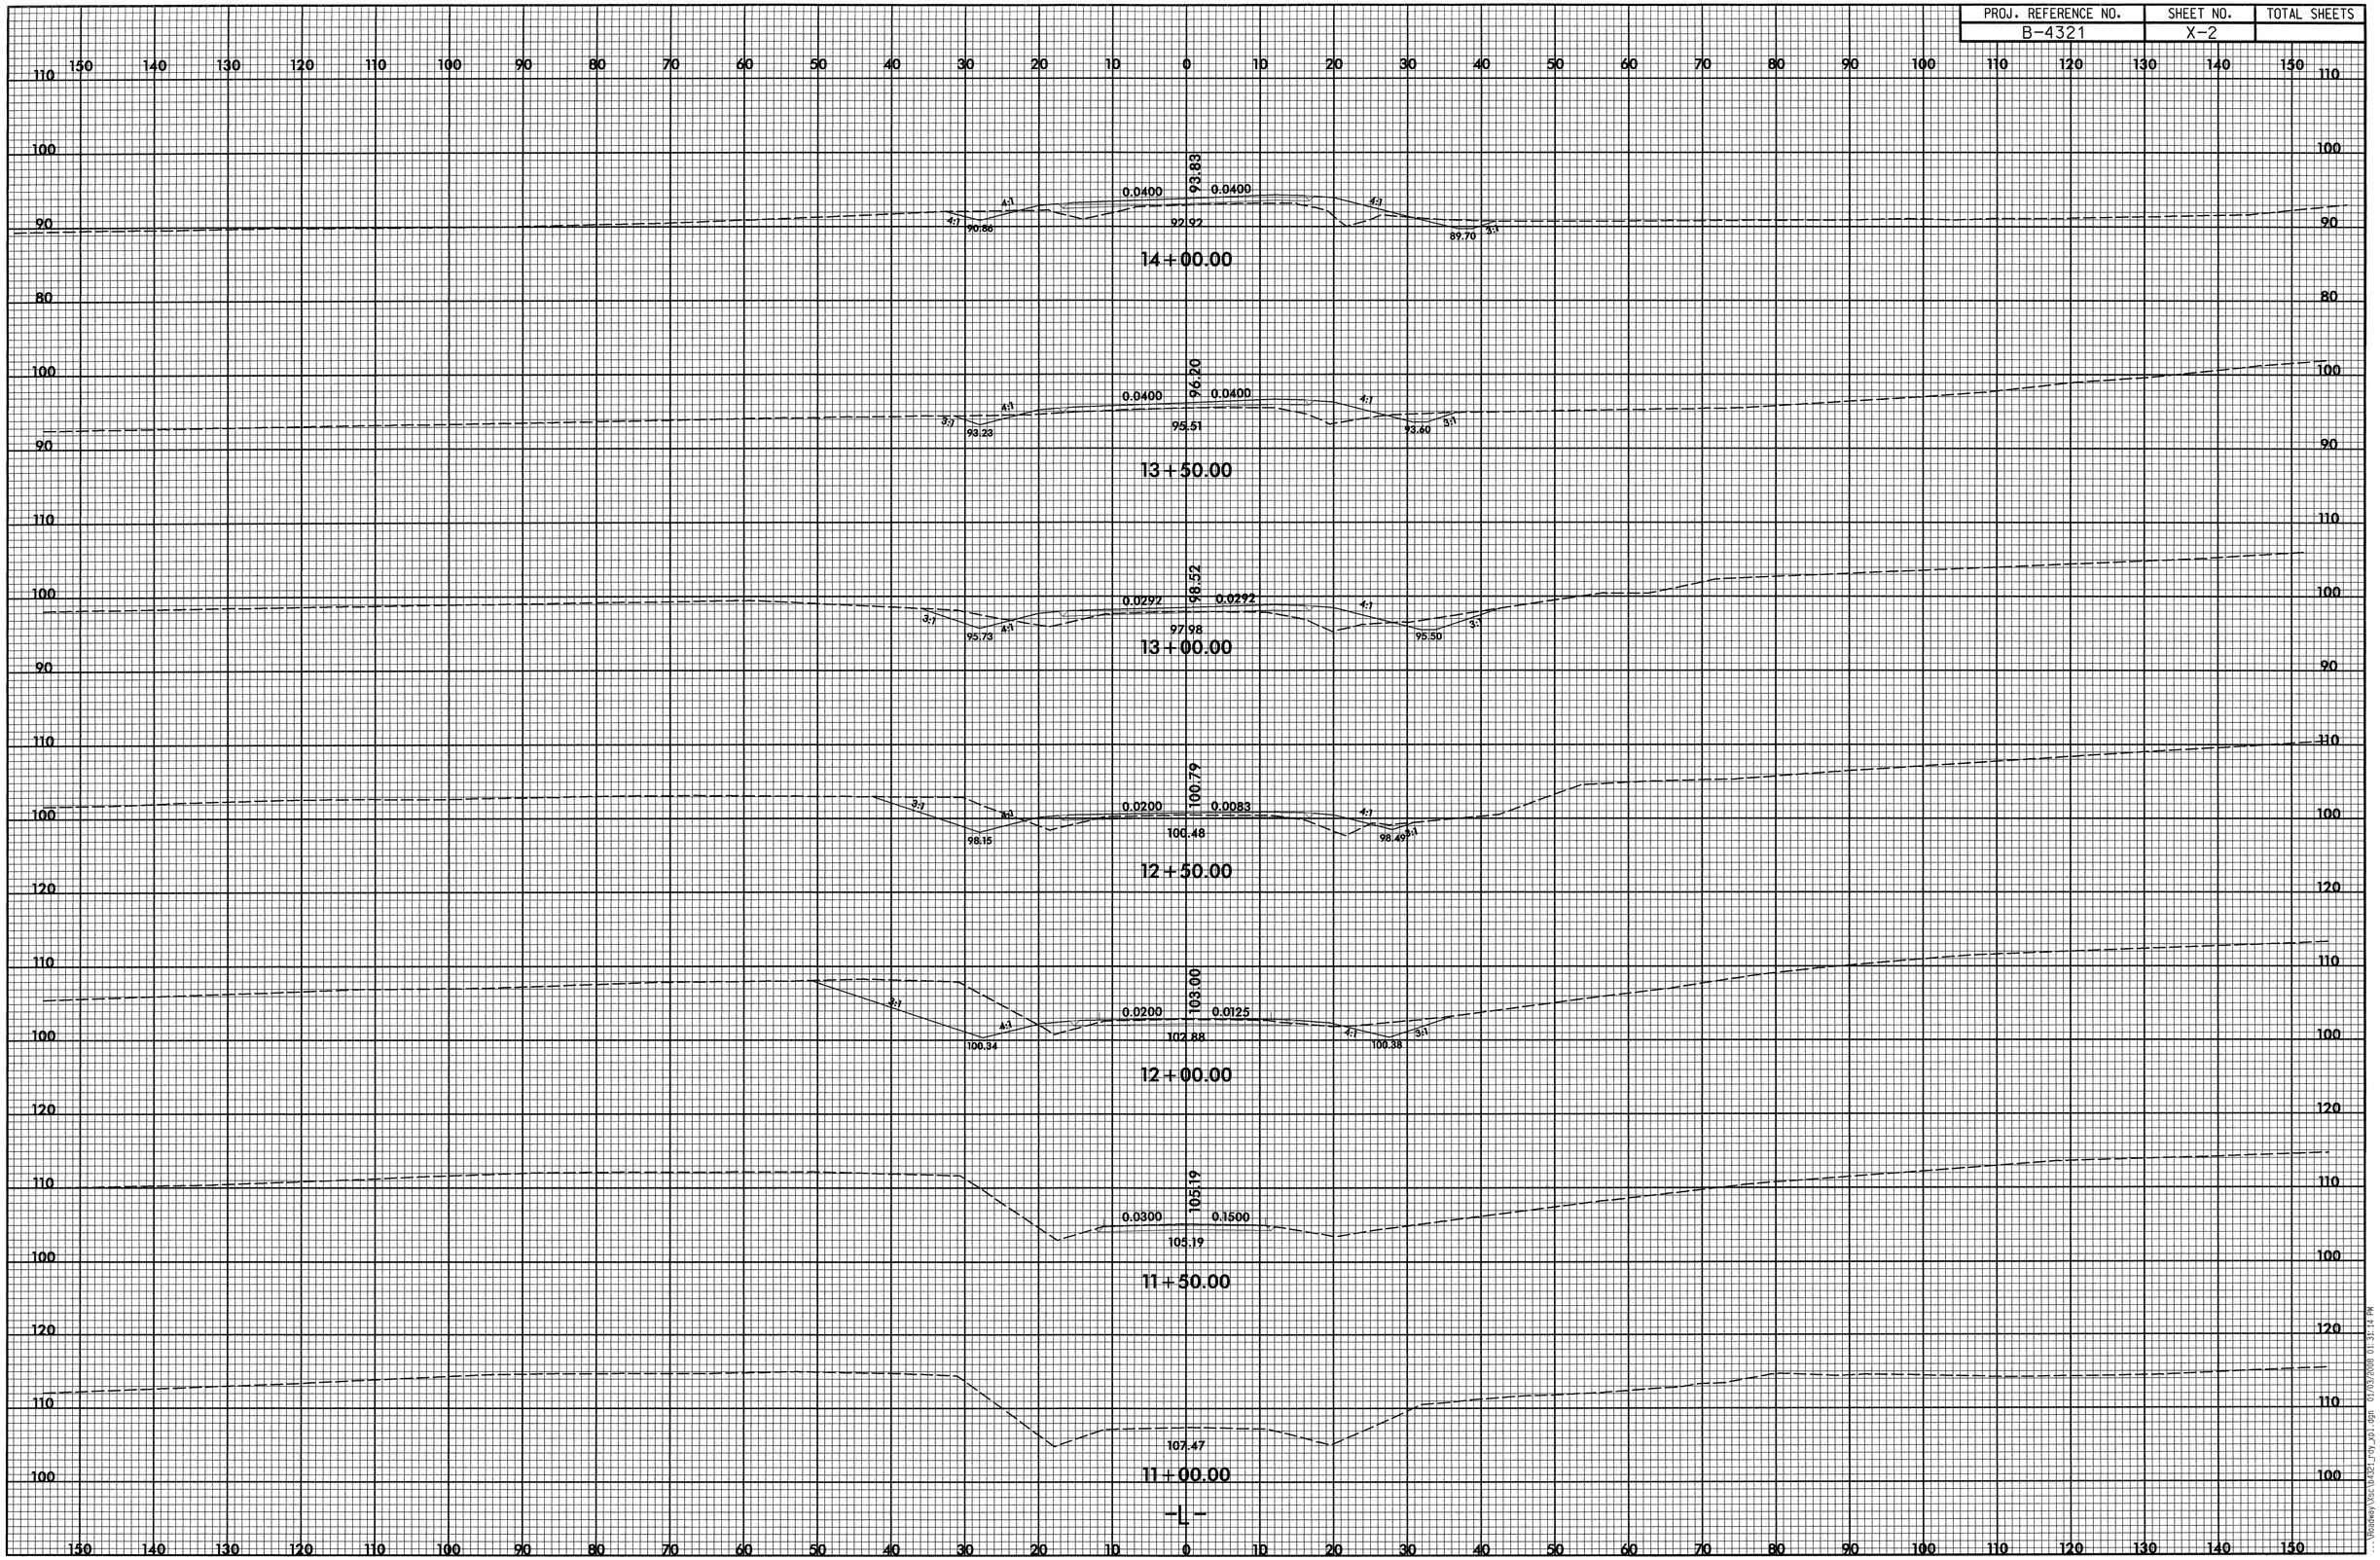

| PROJ. REFERENCE NO. | SHEET NO. | TOTAL SHEETS |
|---|---|---|
| B-4321 | X-3 | |

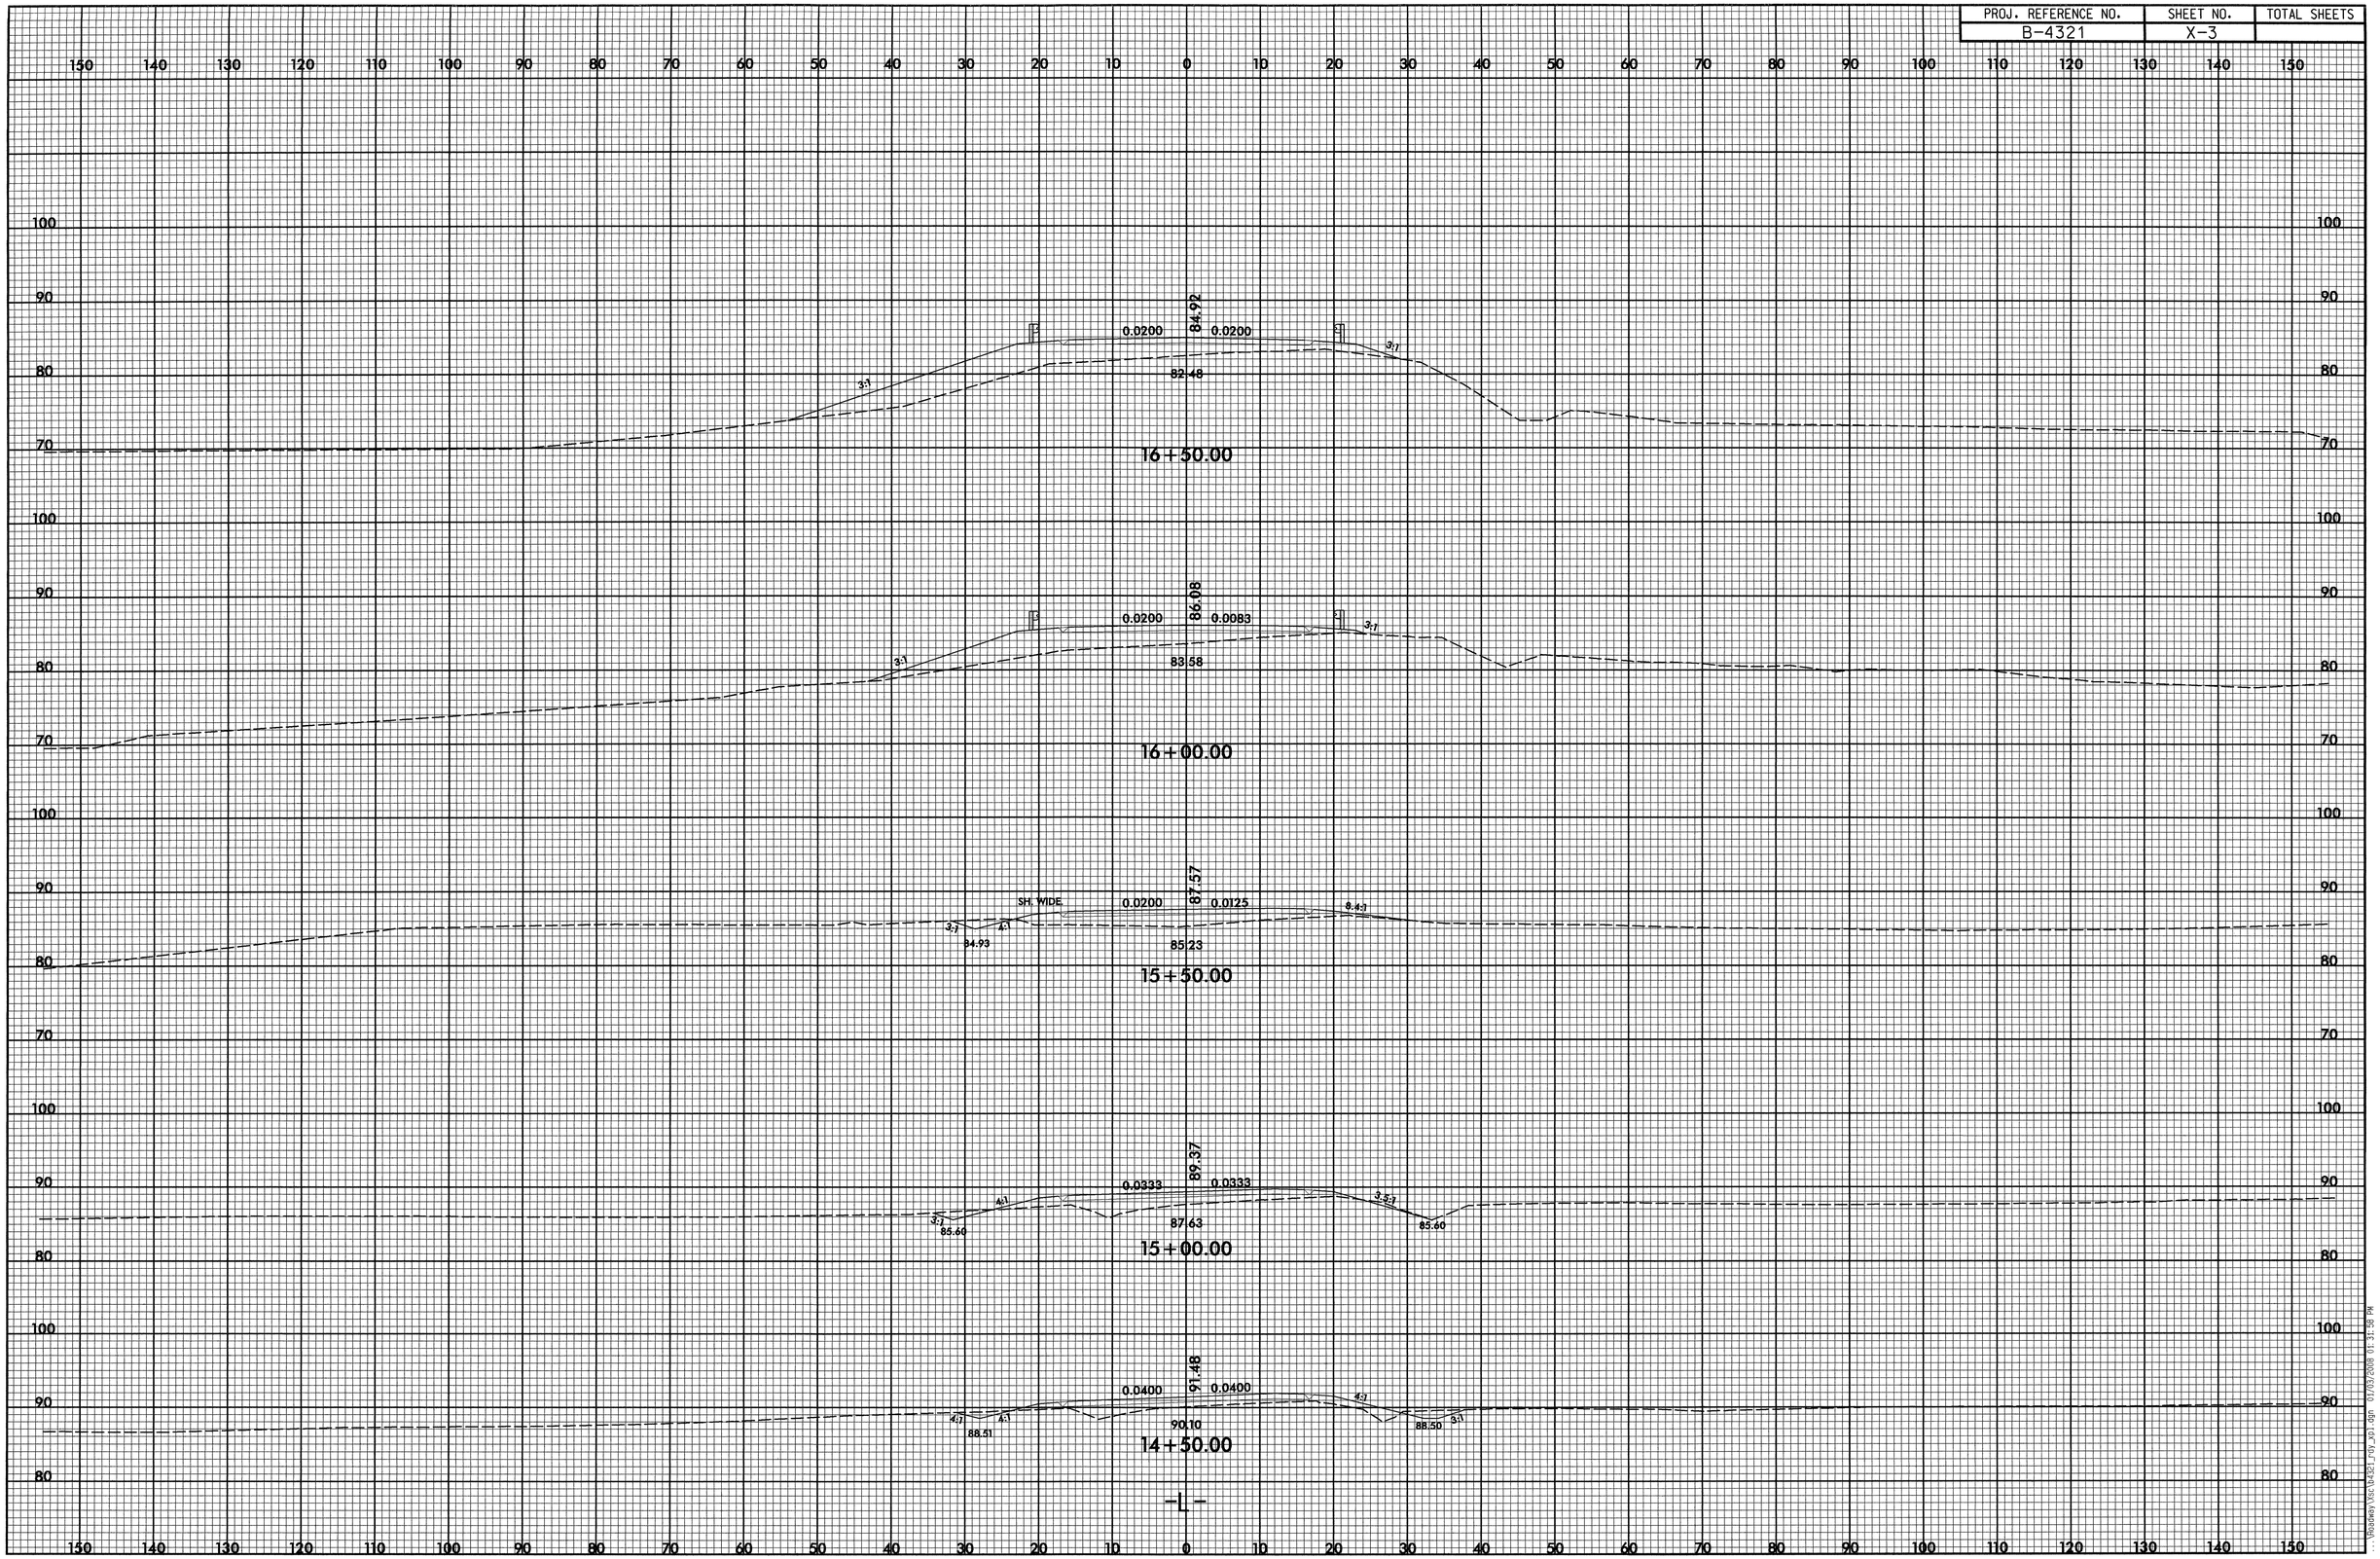


...\Roadway\Xsc\B4321_rdy_xp1.dgn 01/03/2008 01:31:58 PM

| PROJ. REFERENCE NO. | SHEET NO. | TOTAL SHEETS |
|---|---|---|
| B-4321 | X-4 | |

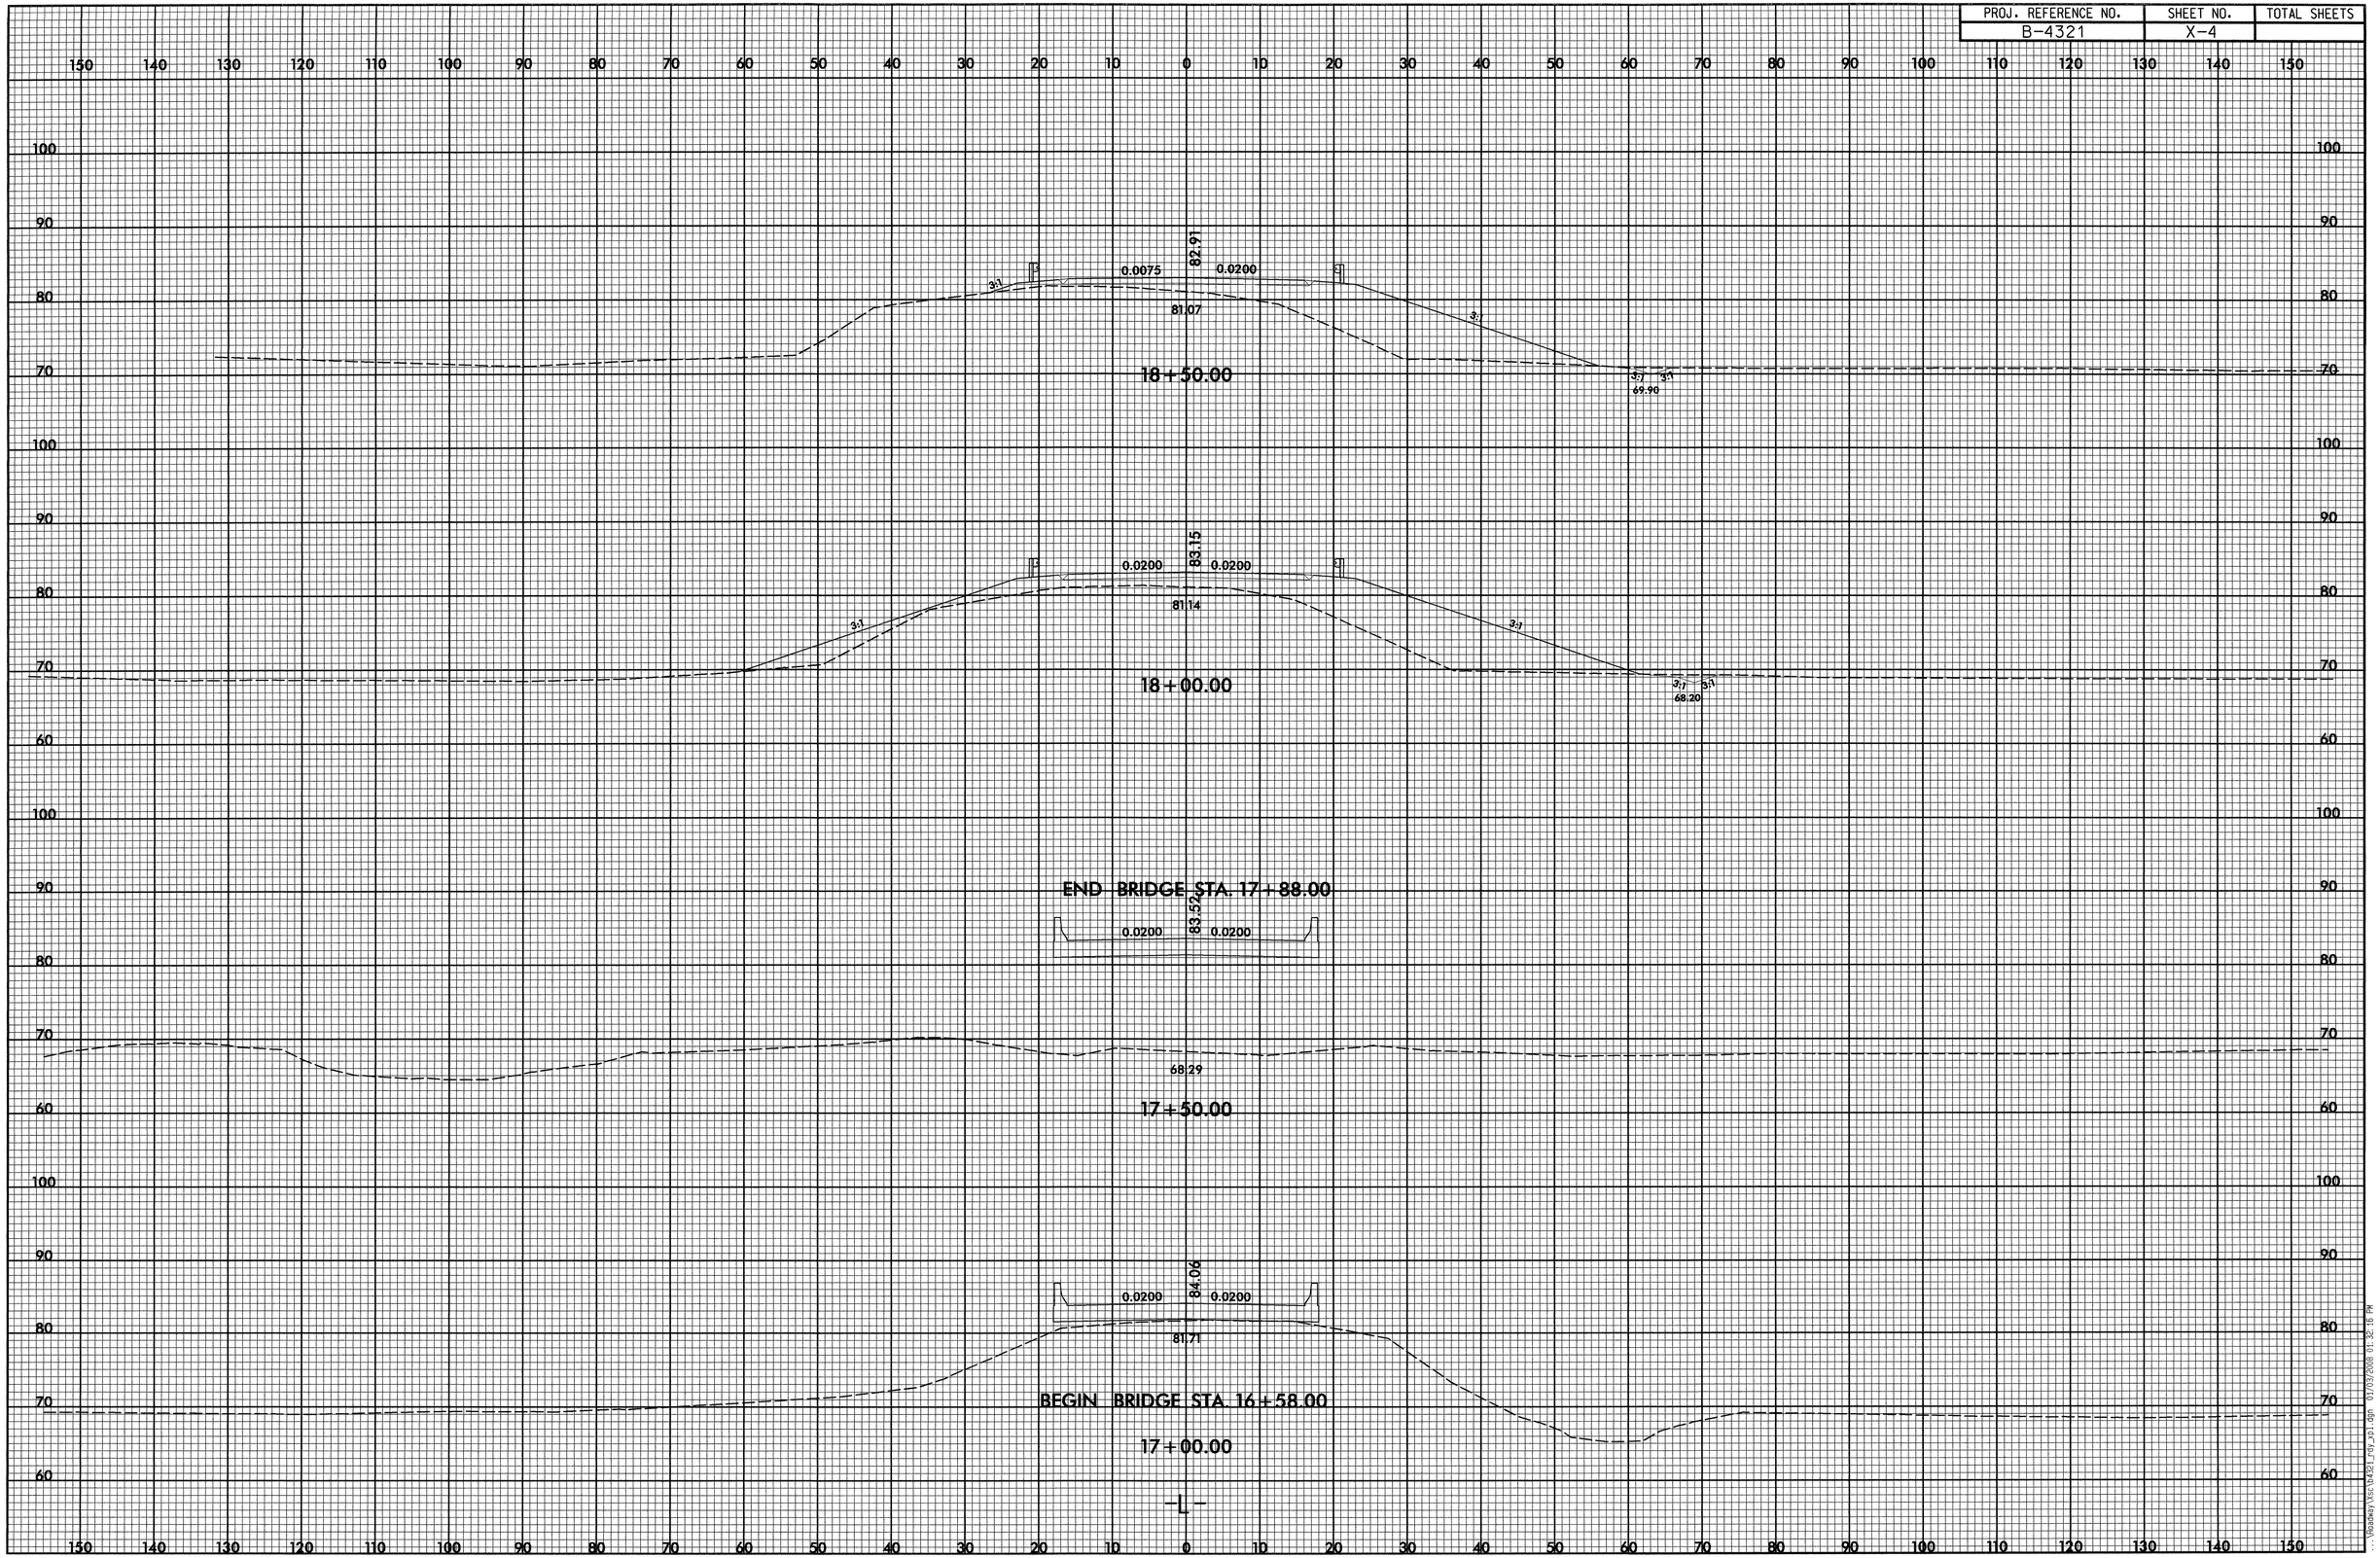


...\Roadway\Xsc\bk321_rdy_p01.dgn 01/03/2008 01:32:16 PM

| PROJ. REFERENCE NO. | SHEET NO. | TOTAL SHEETS |
|---|---|---|
| B-4321 | X-5 | |

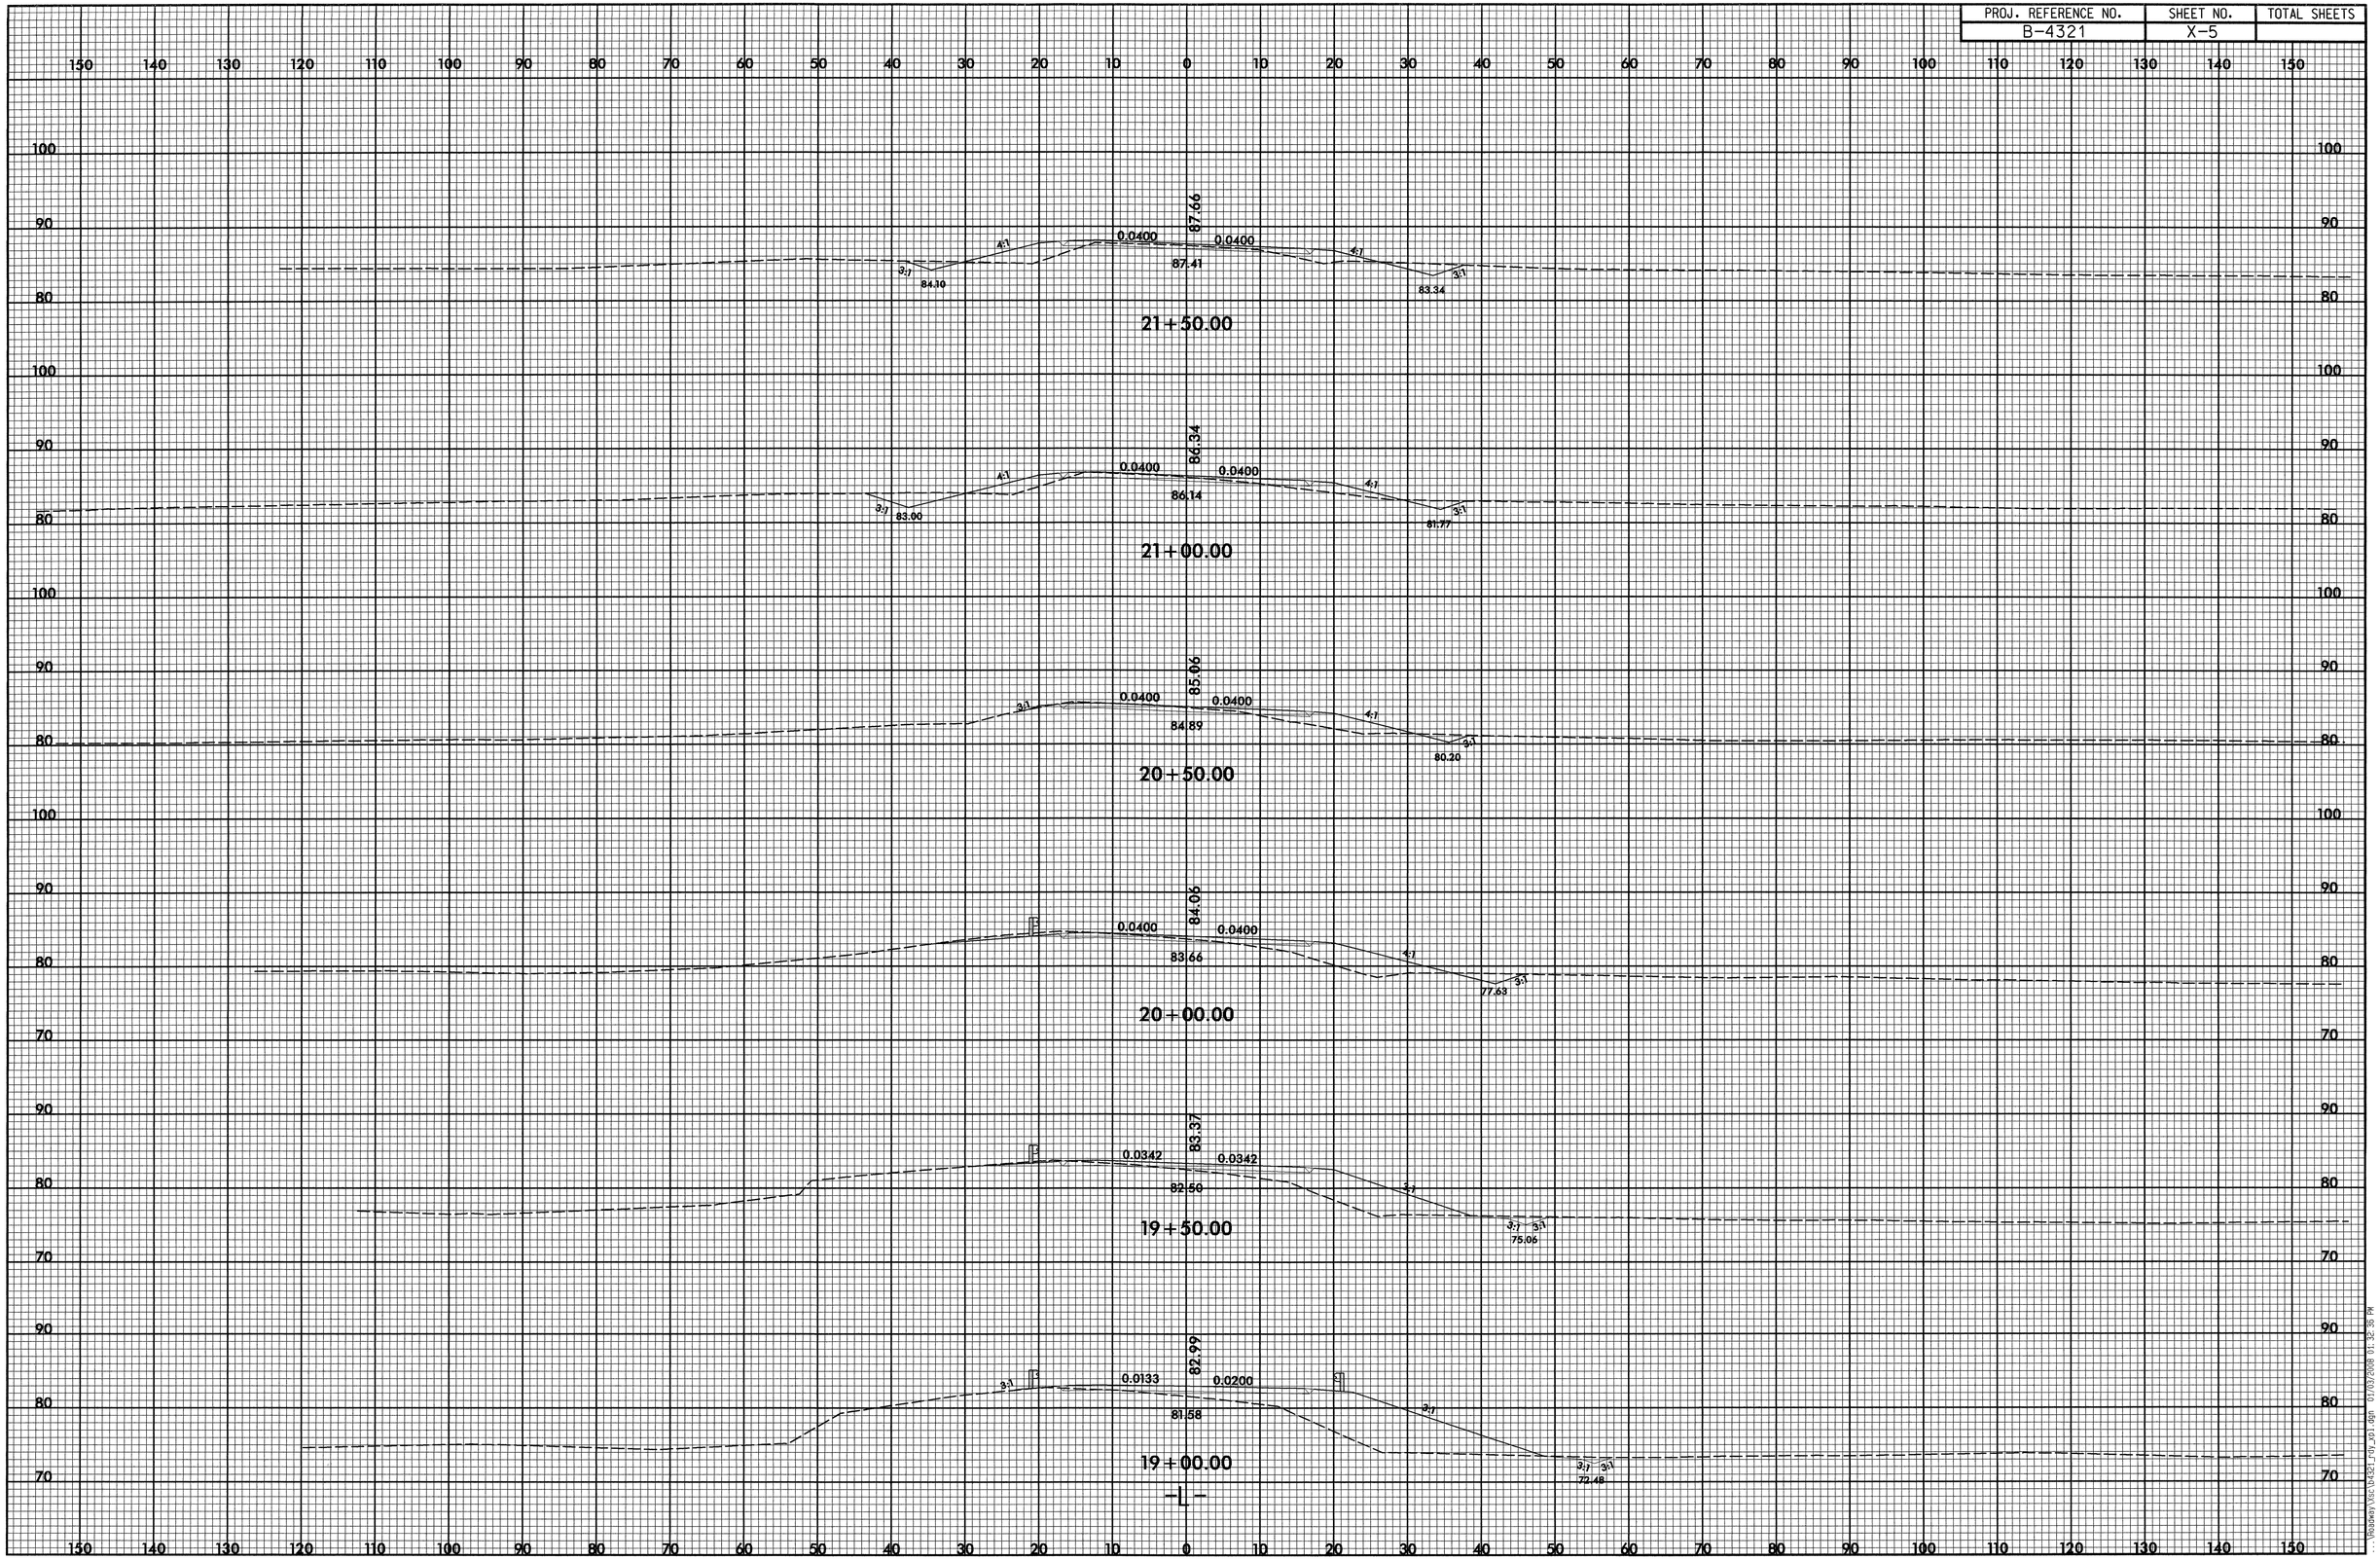
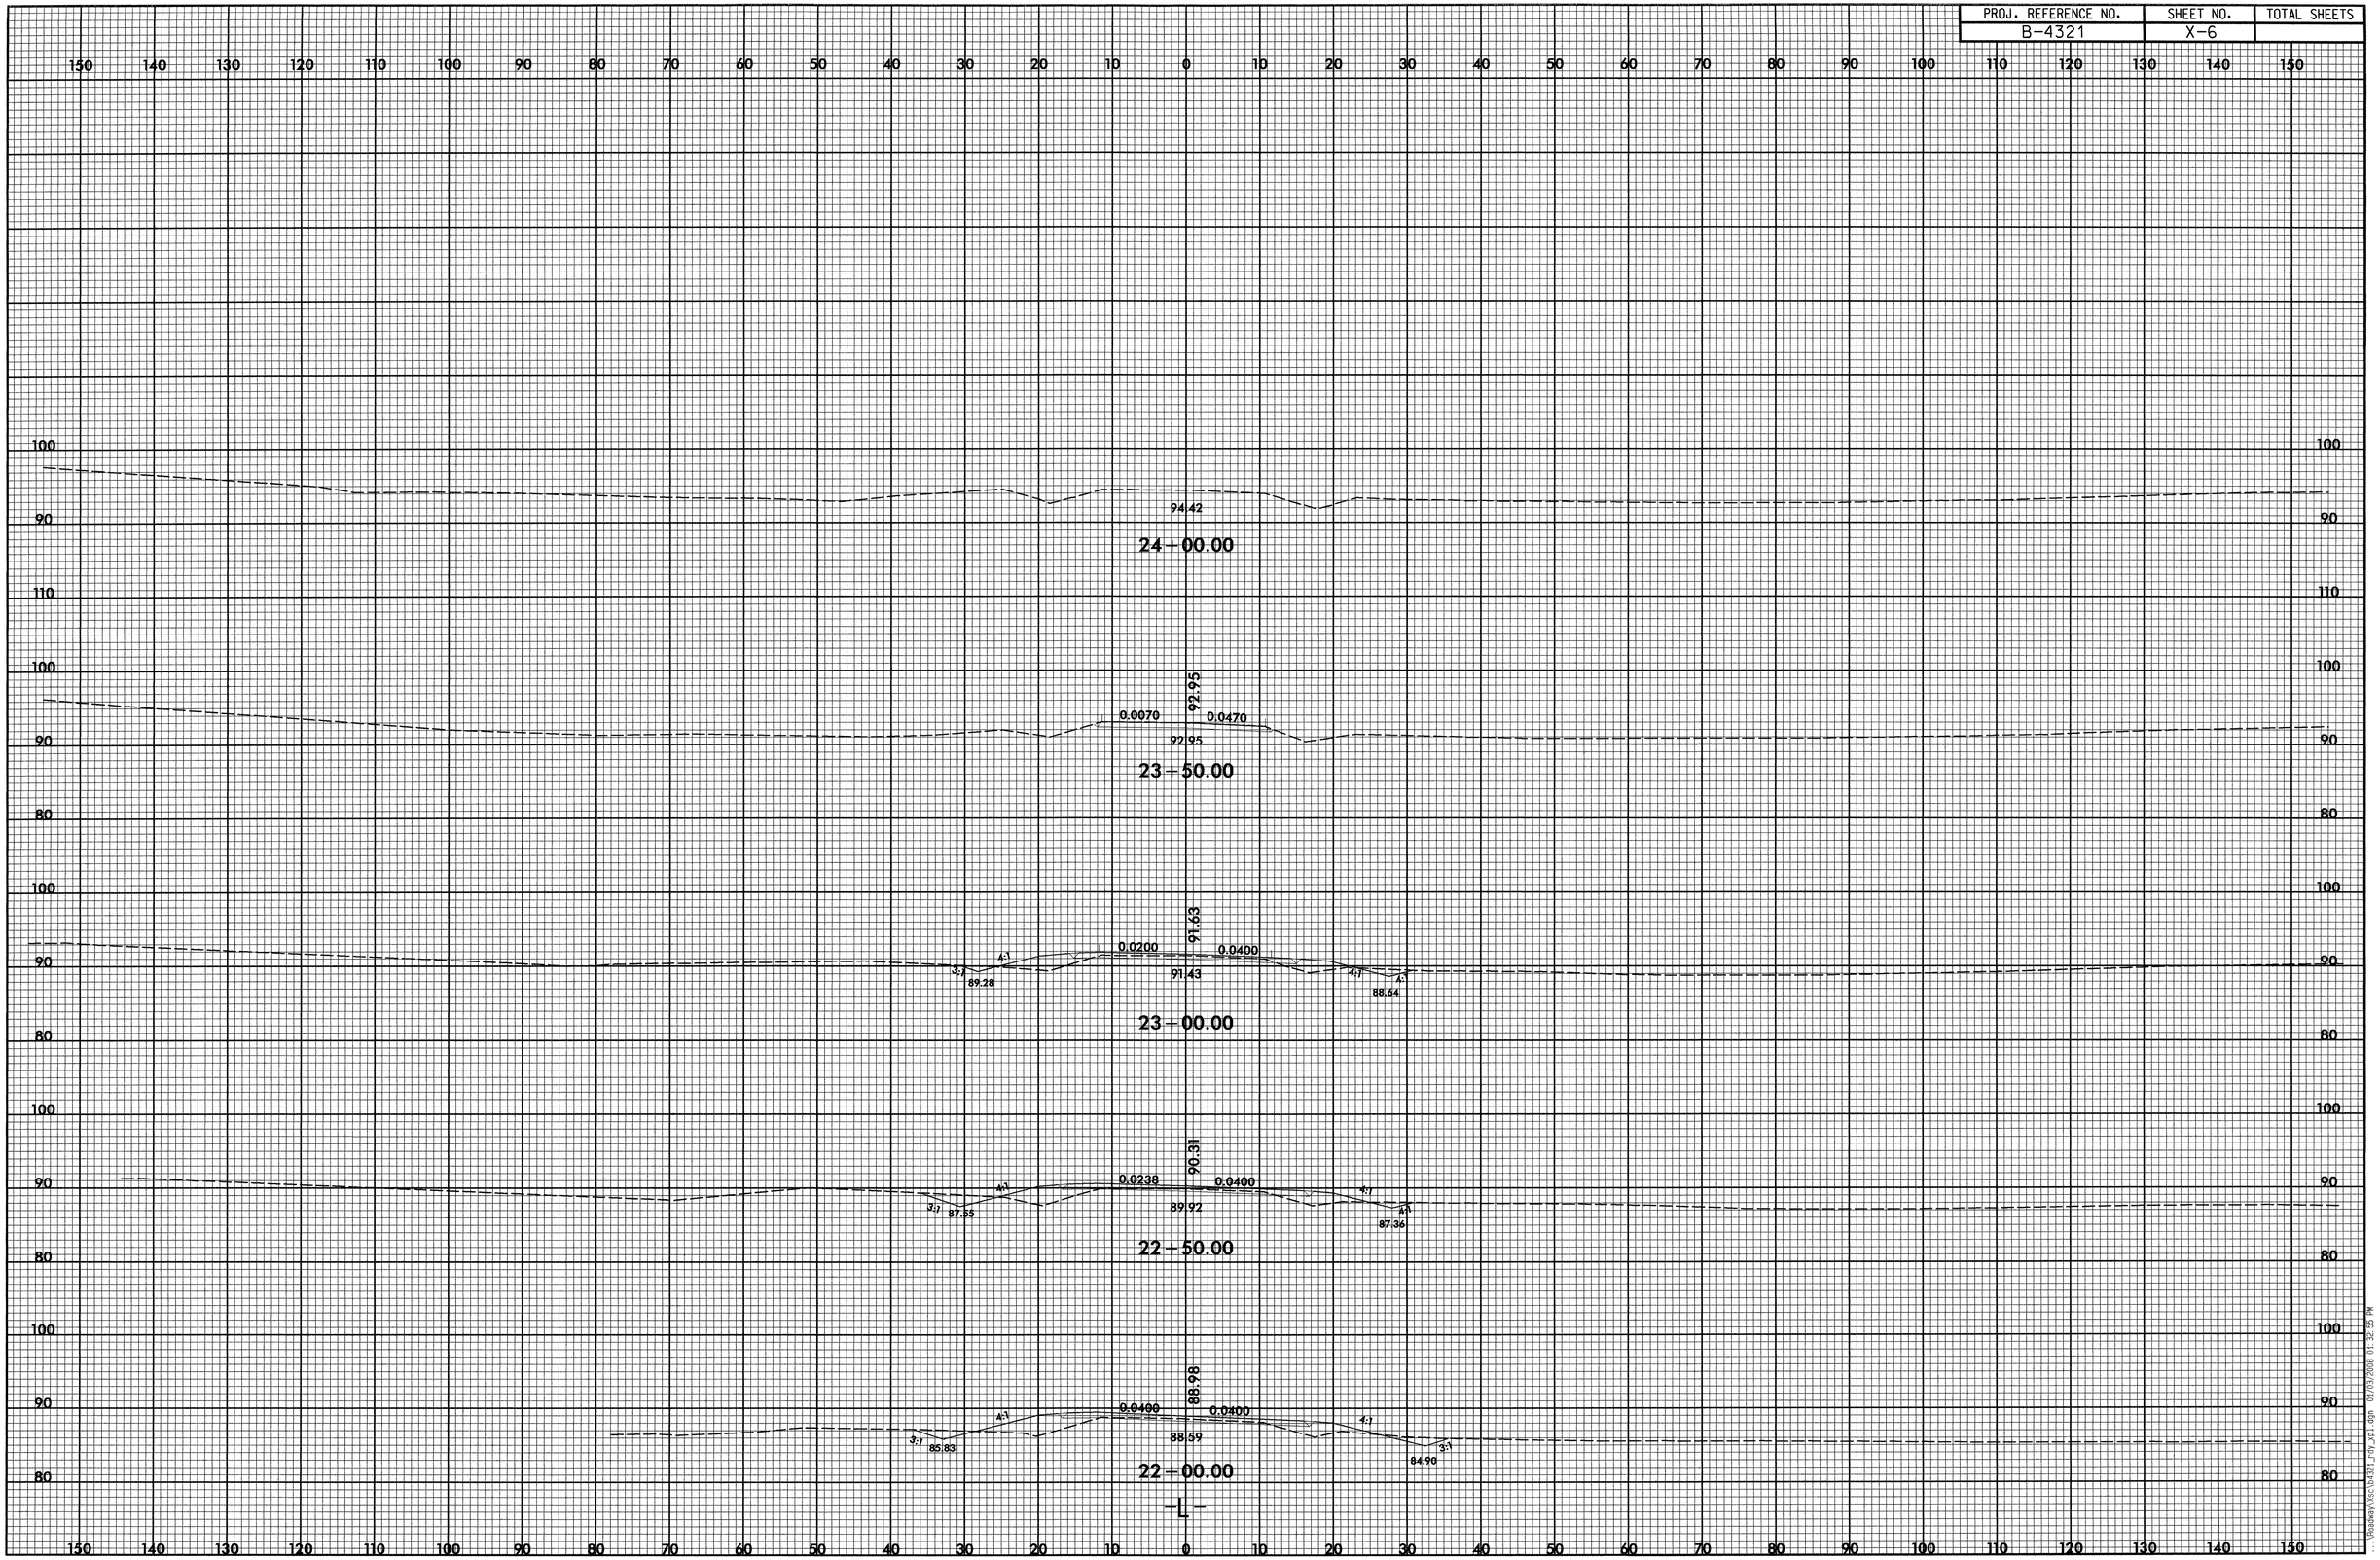
| PROJ. REFERENCE NO. | SHEET NO. | TOTAL SHEETS |
|---|---|---|
| B-4321 | X-6 | |