PROJ. REFERENCE NO.	SHEET NO.
B-4172	X-1

STATE OF NORTH CAROLINA
DIVISION OF HIGHWAYS

CROSS-SECTION SUMMARY

Approximate quantities only. Unclassified excavation, borrow excavation, shoulder borrow, fine grading, clearing and grubbing, and removal of existing pavement will be paid for at the lump sum price for "Grading".

NOTE: EMBANKMENT COLUMN DOES NOT INCLUDE BACKFILL FOR UNDERCUT

Station -L-	Uncl. Exc. (cu. yd.)	Embt (cu. yd.)
12+50.00	0	0
13+00.00	15	17
13+50.00	19	29
14+00.00	19	38
14+50.00	15	49
15+00.00	5	67
15+50.00	1	110
17+00.00	0	24
17+50.00	4	75
18+00.00	10	38
18+50.00	35	18
19+00.00	66	9
19+50.00	86	13
20+00.00	101	19

CROSS SECTION INDEX SHEET

LINE	STATION TO STATION		SHEET TO SHEET	
-L-	12+50.00	20+00.00	X-2	X-4

PROJ. REFERENCE NO.	SHEET NO.	TOTAL SHEETS
B-4172	X-2	

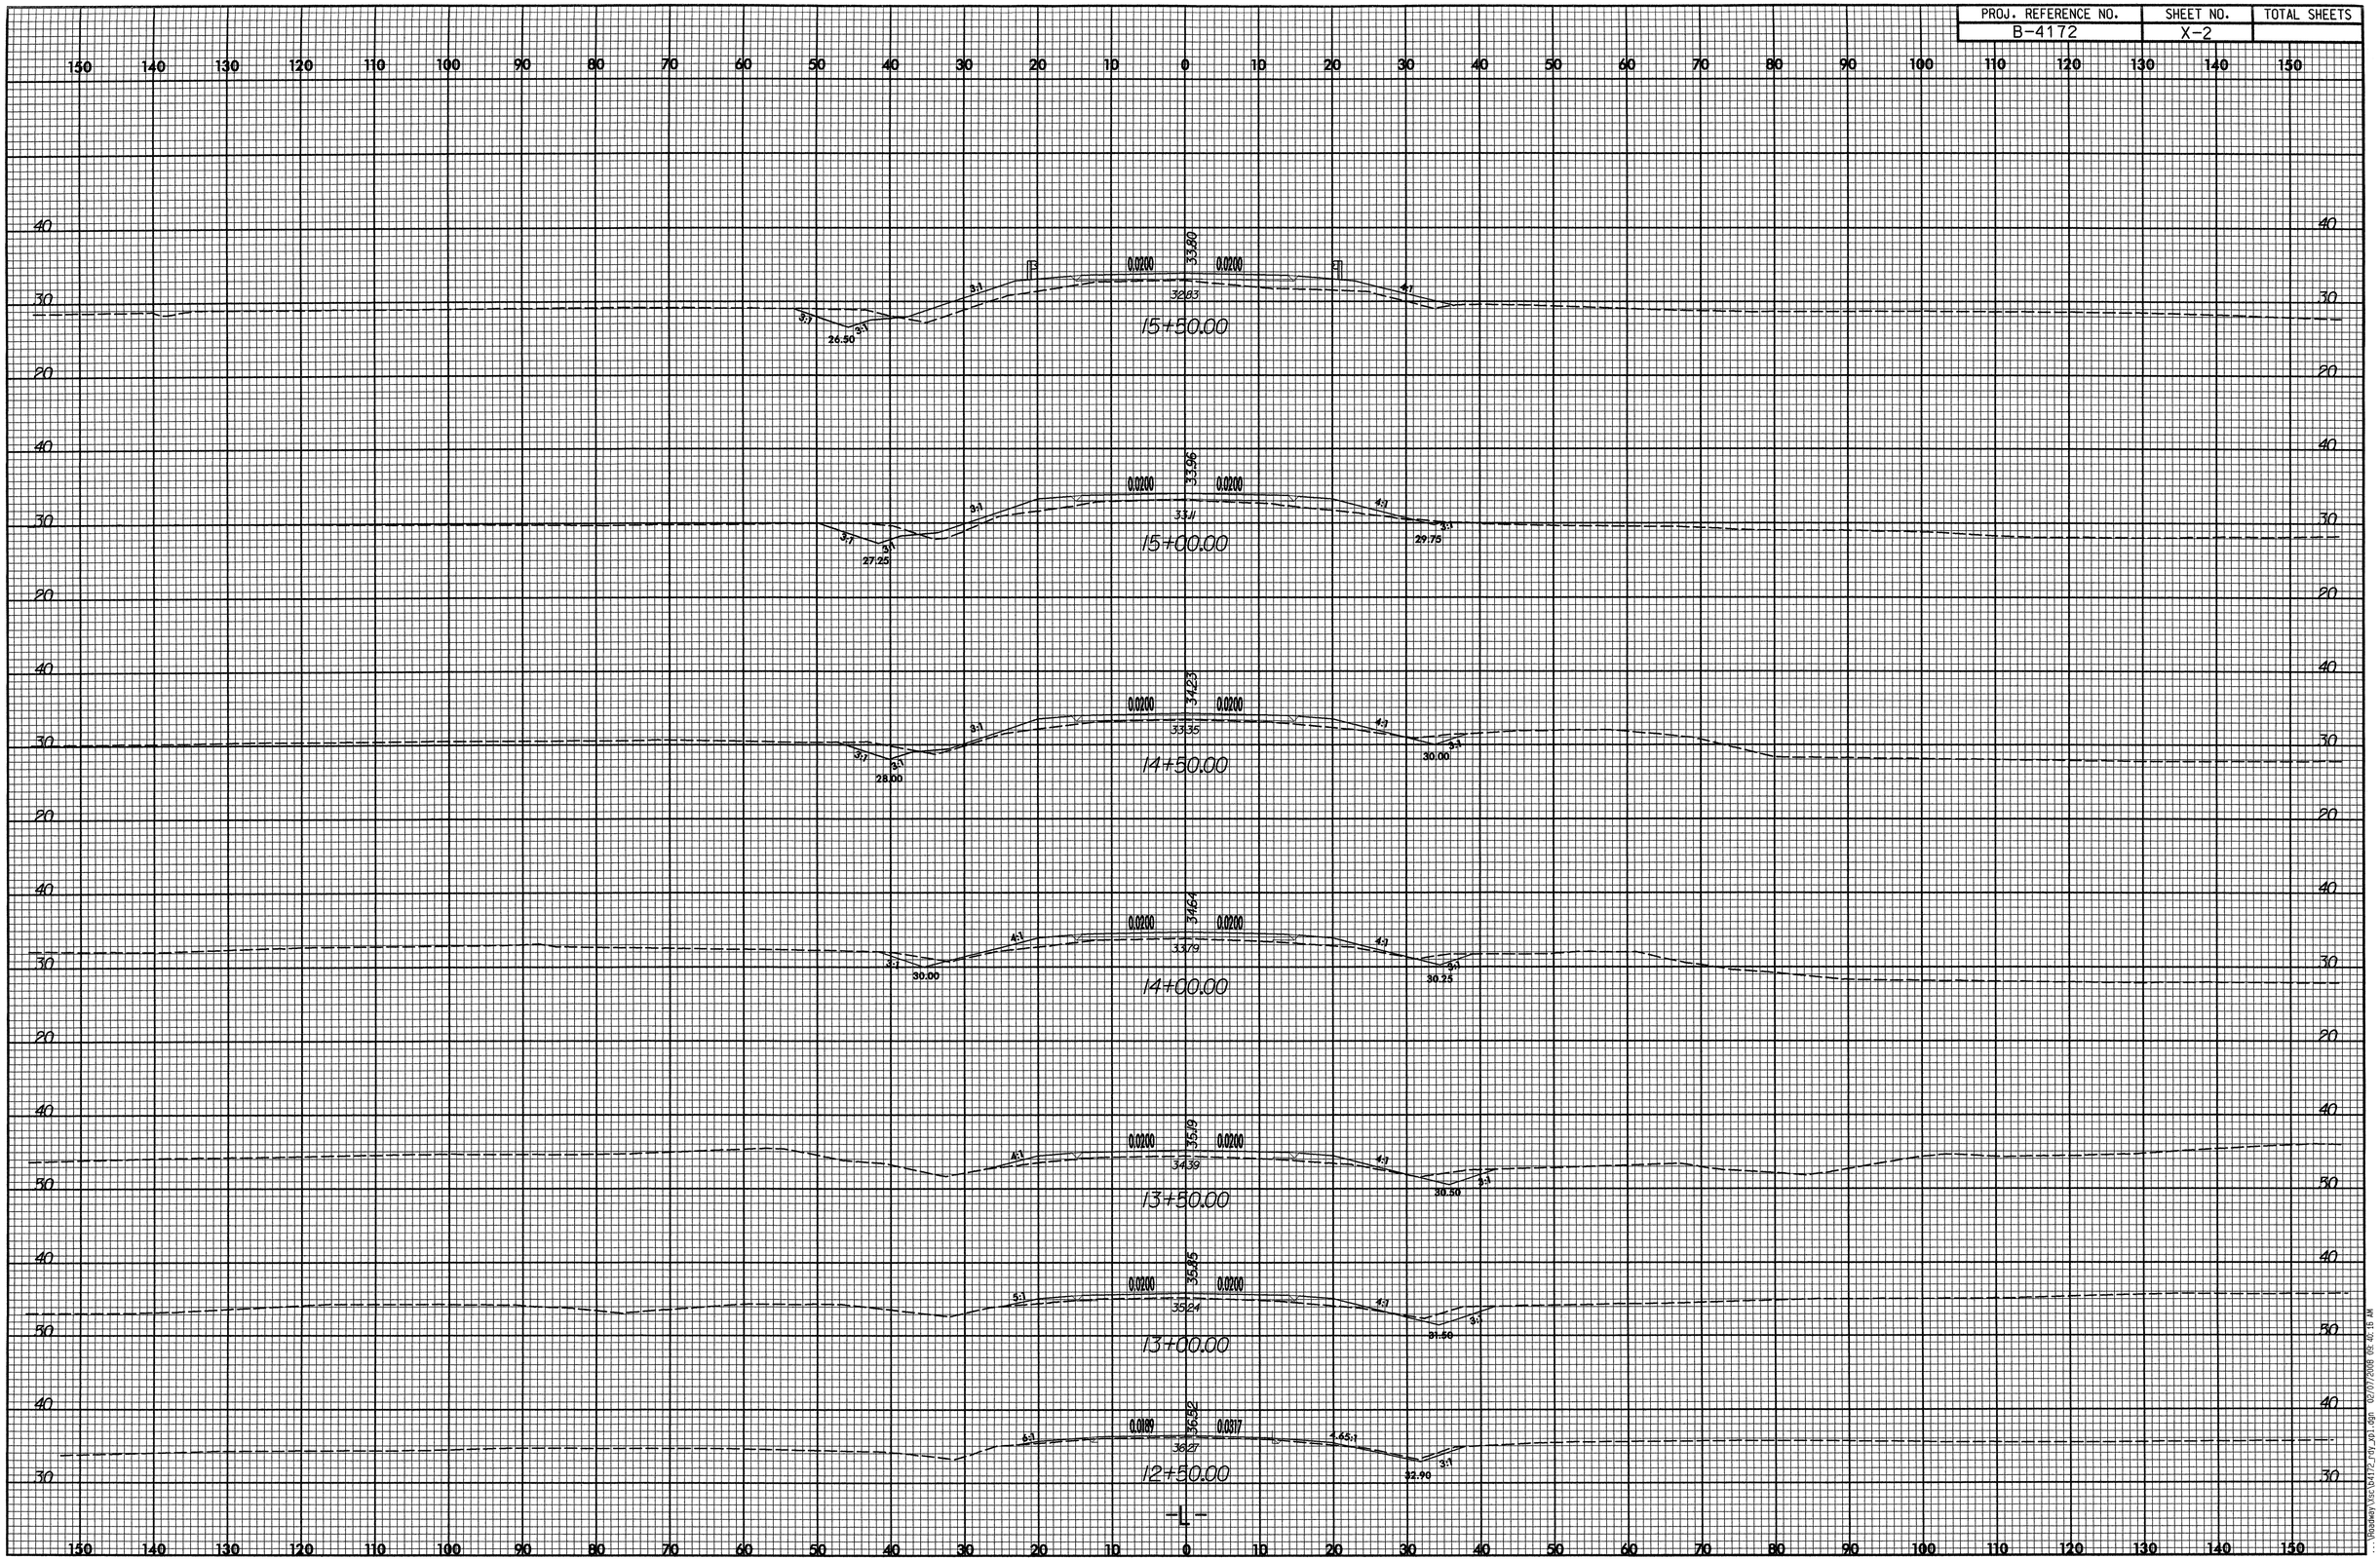

...\Roadway\X-Sec\B4172_rdy_X01.dgn 02/07/2008 09:40:15 AM

PROJ. REFERENCE NO.	SHEET NO.	TOTAL SHEETS
B-4172	X-3	

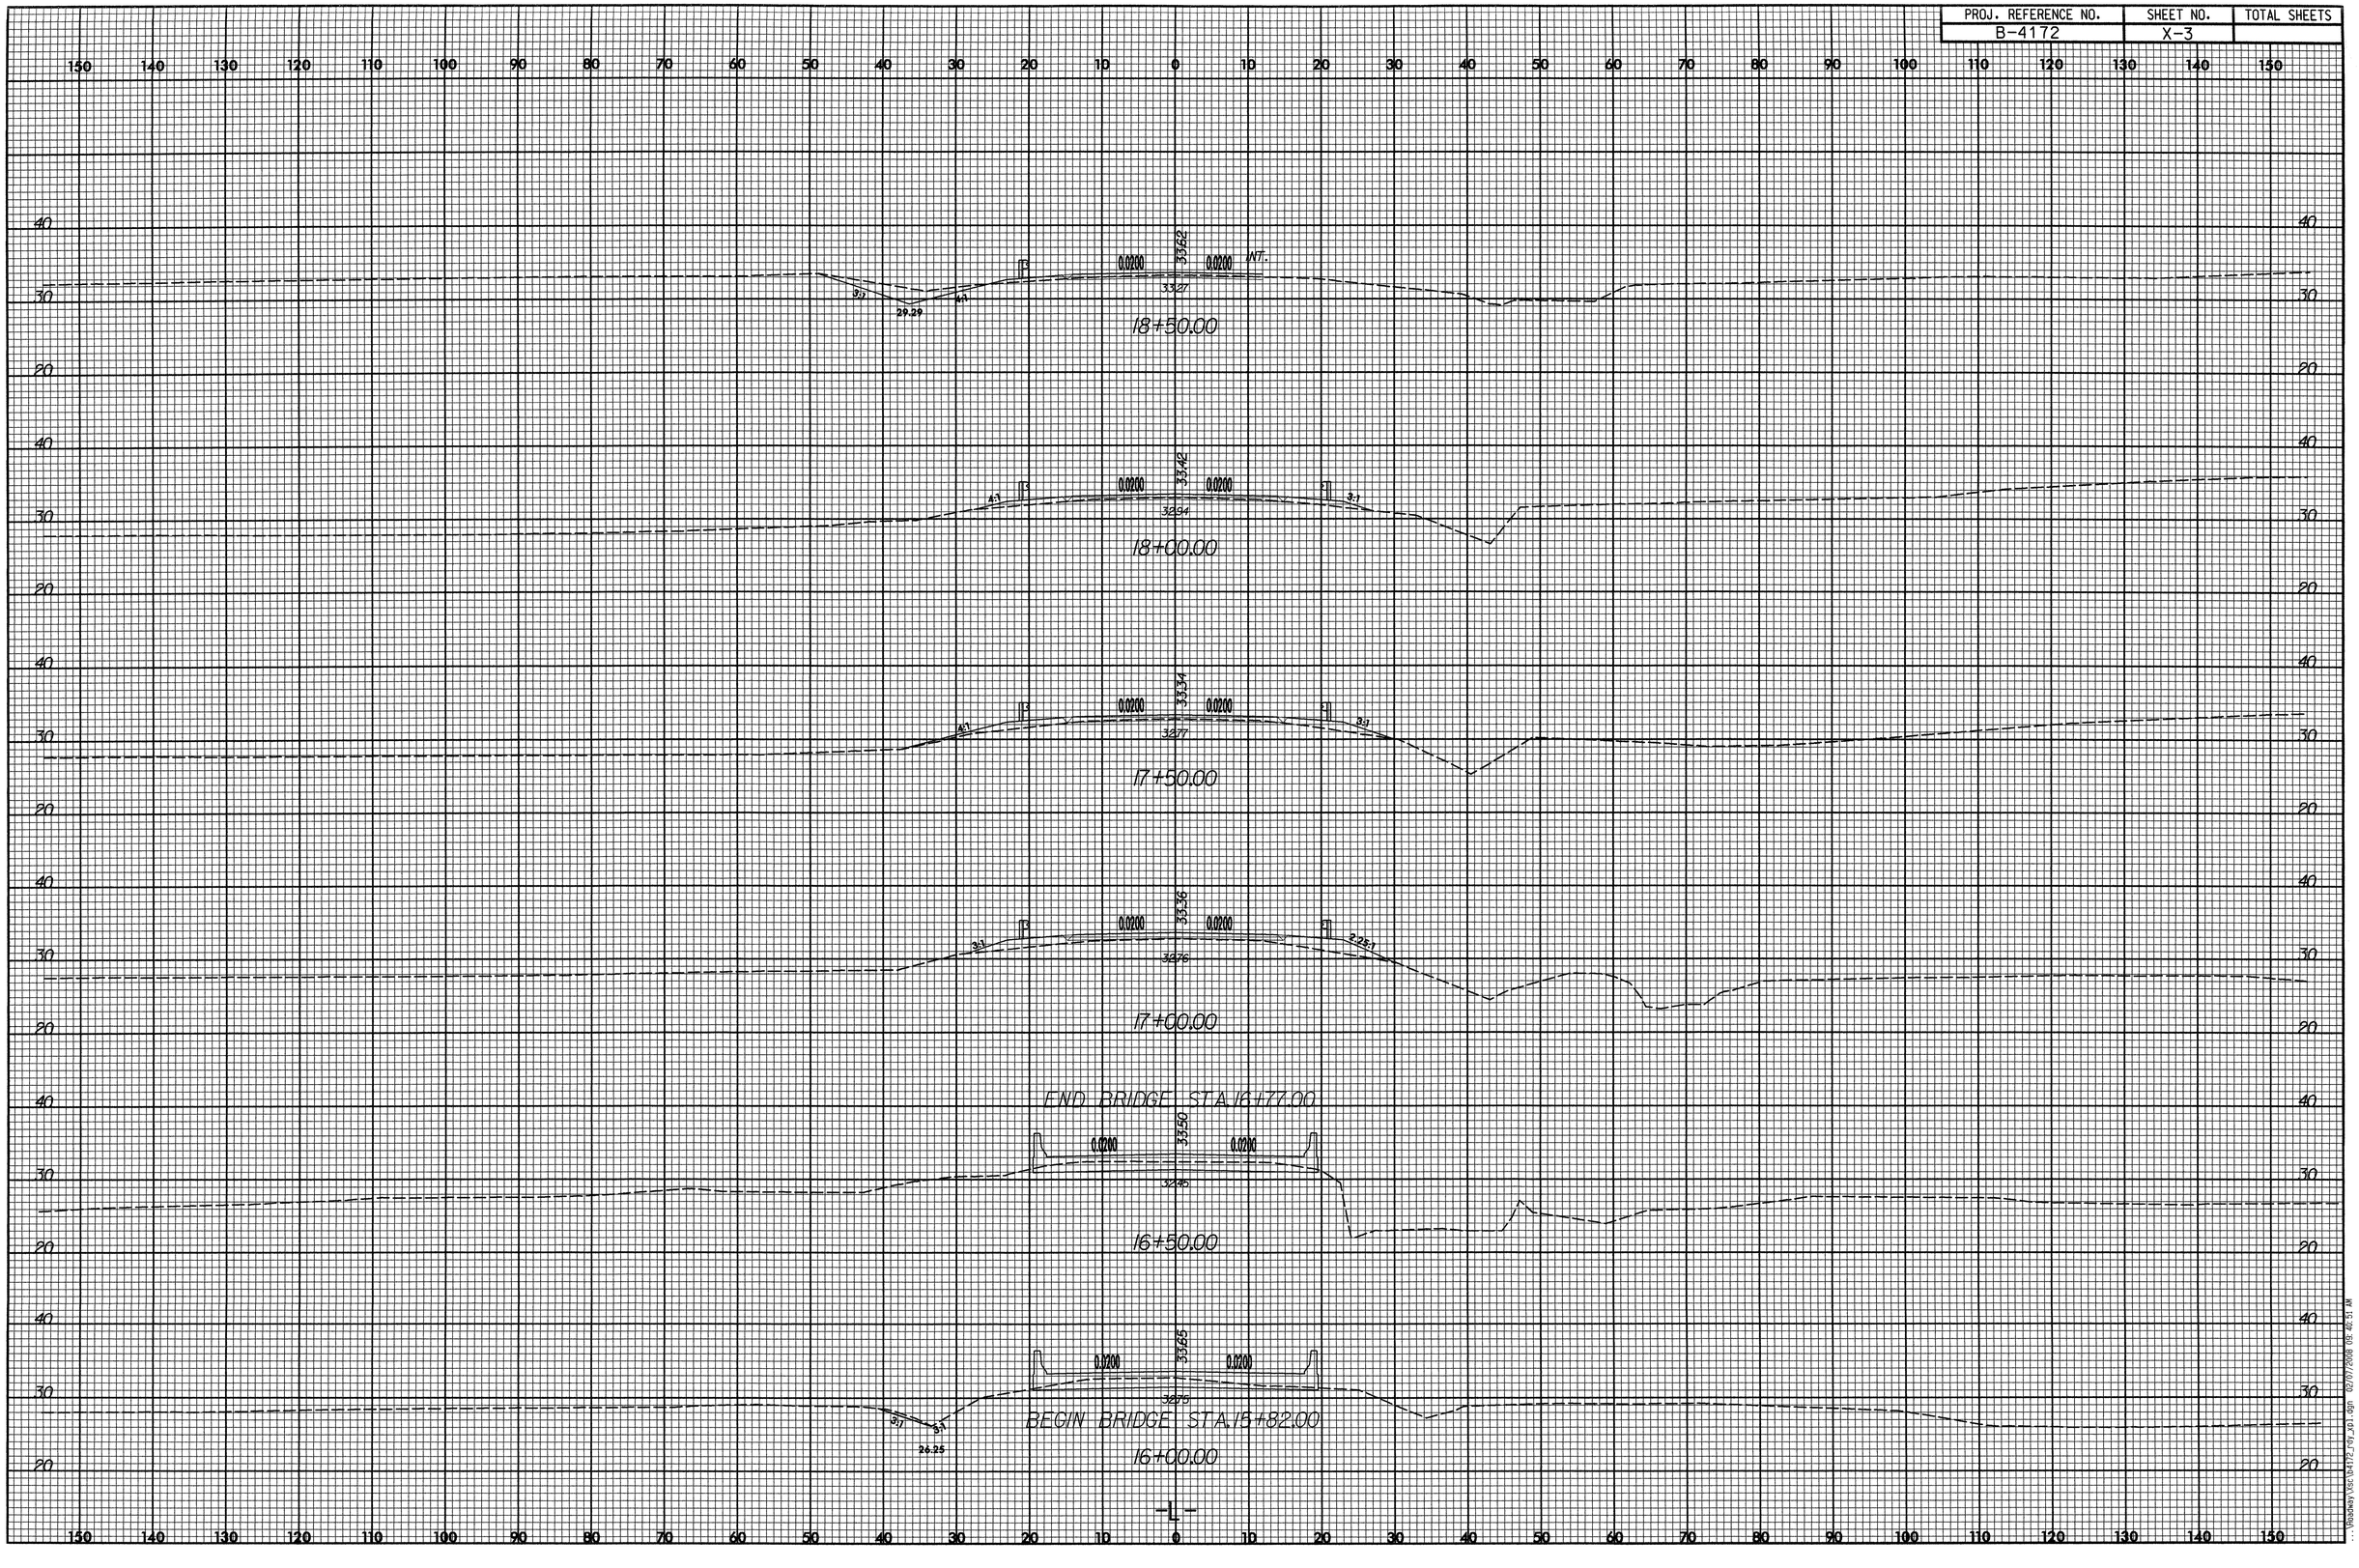

...\Roadway\Xsc\B4172_rdy_x01.dgn 02/07/2008 09:46:51 AM

PROJ. REFERENCE NO.	SHEET NO.	TOTAL SHEETS
B-4172	X-4	

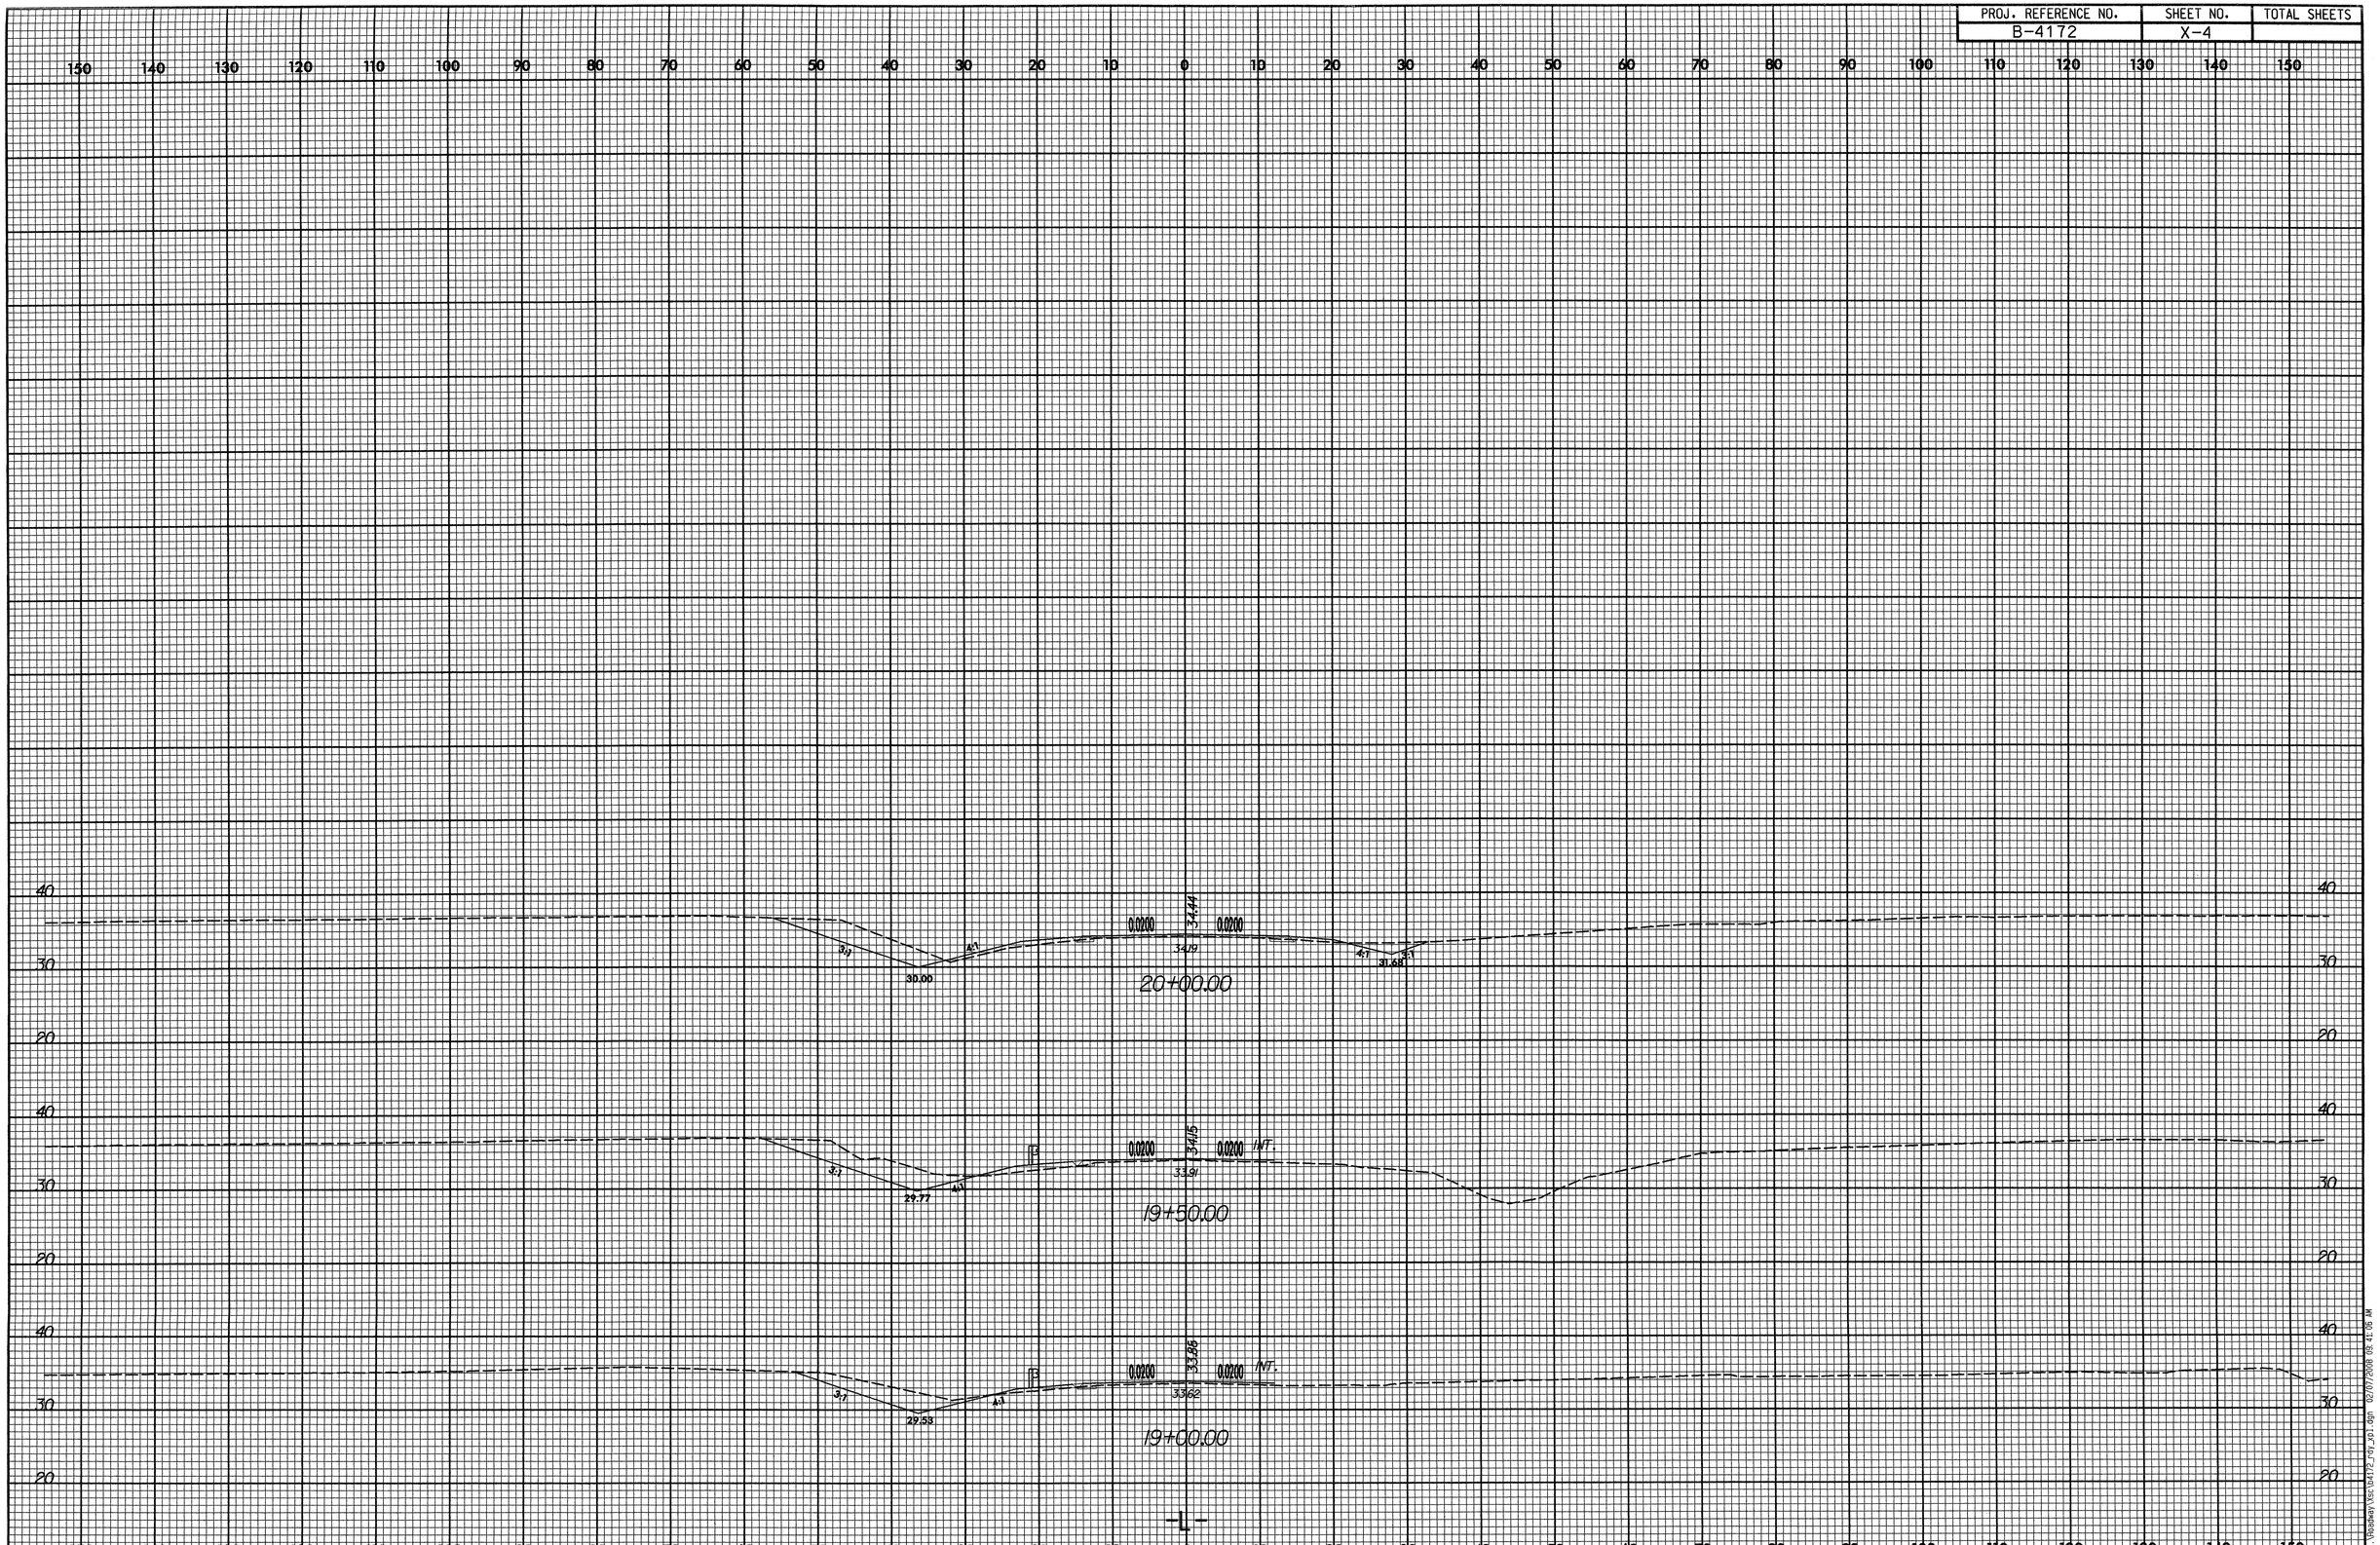

...\Roadway\X5x\B4172_F01_xp1.dgn 02/07/2008 08:41:06 AM