NOTE: APPROXIMATE QUANTITIES ONLY. UNCLASSIFIED EXCAVATION, BORROW EXCAVATION, FINE GRADING, CLEARING AND GRUBBING, AND REMOVAL OF EXISTING PAVEMENT WILL BE PAID FOR AT THE CONTRACT LUMP SUM PRICE FOR "GRADING."

PROJ. REFERENCE NO.	SHEET NO.
B-4037	X-1A

DIVISION OF HIGHWAYS
STATE OF NORTH CAROLINA

CROSS-SECTION SUMMARY

STATION	UNCLASSIFIED EXCAVATION AREAS (SQ. FT.)	EMBANKMENT AREAS (SQ. FT.)	UNCLASSIFIED EXCAVATION VOLUMES (CU. YARDS)	EMBANKMENT VOLUMES (CU. YARDS)	STATION	UNCLASSIFIED EXCAVATION AREAS (SQ. FT.)	EMBANKMENT AREAS (SQ. FT.)	UNCLASSIFIED EXCAVATION VOLUMES (CU. YARDS)	EMBANKMENT VOLUMES (CU. YARDS)	STATION	UNCLASSIFIED EXCAVATION AREAS (SQ. FT.)	EMBANKMENT AREAS (SQ. FT.)	UNCLASSIFIED EXCAVATION VOLUMES (CU. YARDS)	EMBANKMENT VOLUMES (CU. YARDS)
-L-														
11+70	0.01	0.01	0	0										
11+80	1.21	506.46	0	94										
12+00	89.43	533.50	34	385										
12+50	210.01	478.43	277	937										
13+00	106.00	131.83	293	565										
13+50	0.00	354.95	98	451										
13+97	0.00	970.86	0	1154										
15+77	0.00	1,094.03	0	0										
16+00	0.00	509.12	0	683										
16+13.75	0.10	1.12	0	130										
-Y1-														
10+08	0.00	0.00	0	0										
10+25	1.52	70.49	0	22										
10+55.87	0.41	45.91	1	67										
10+72	0.34	287.58	0	100										
10+87	0.16	0.00	0	80										
11+09	0.01	0.08	0	0										
11+24.37	0.00	425.30	0	121										
11+45.33	0.02	67.38	0	191										
11+89	0.00	0.00	0	54										
14+02.16	0.00	0.00	0	0										
14+25	0.31	3.70	0	2										
14+50	0.05	2.81	0	3										
14+68	219.44	4.79	73	3										
15+00	296.80	7.20	306	7										
15+35	252.66	8.80	356	10										
15+50	256.34	3.62	141	3										
16+00	244.86	6.84	464	10										
16+25	250.00	5.91	229	6										
16+50	159.42	7.69	190	6										
16+75	0.00	0.00	74	4										
-Y2-														
10+25	162.00	99.96	0	0										
10+50	208.00	126.28	171	105										
10+75	144.00	131.21	163	119										
11+00	108.00	110.20	117	112										
11+25	144.00	146.63	117	119										
11+50	297.00	86.24	204	108										
11+75	359.86	63.00	304	70										
11+96	0.00	0.00	141	25										

R:\01103612\0\Roadway\Xsc\b4037_rdy_xpl_1.dgn

4/24/2008

0 5 10	PROJ. REFERENCE NO.	SHEET NO.
	B-4037	X-1

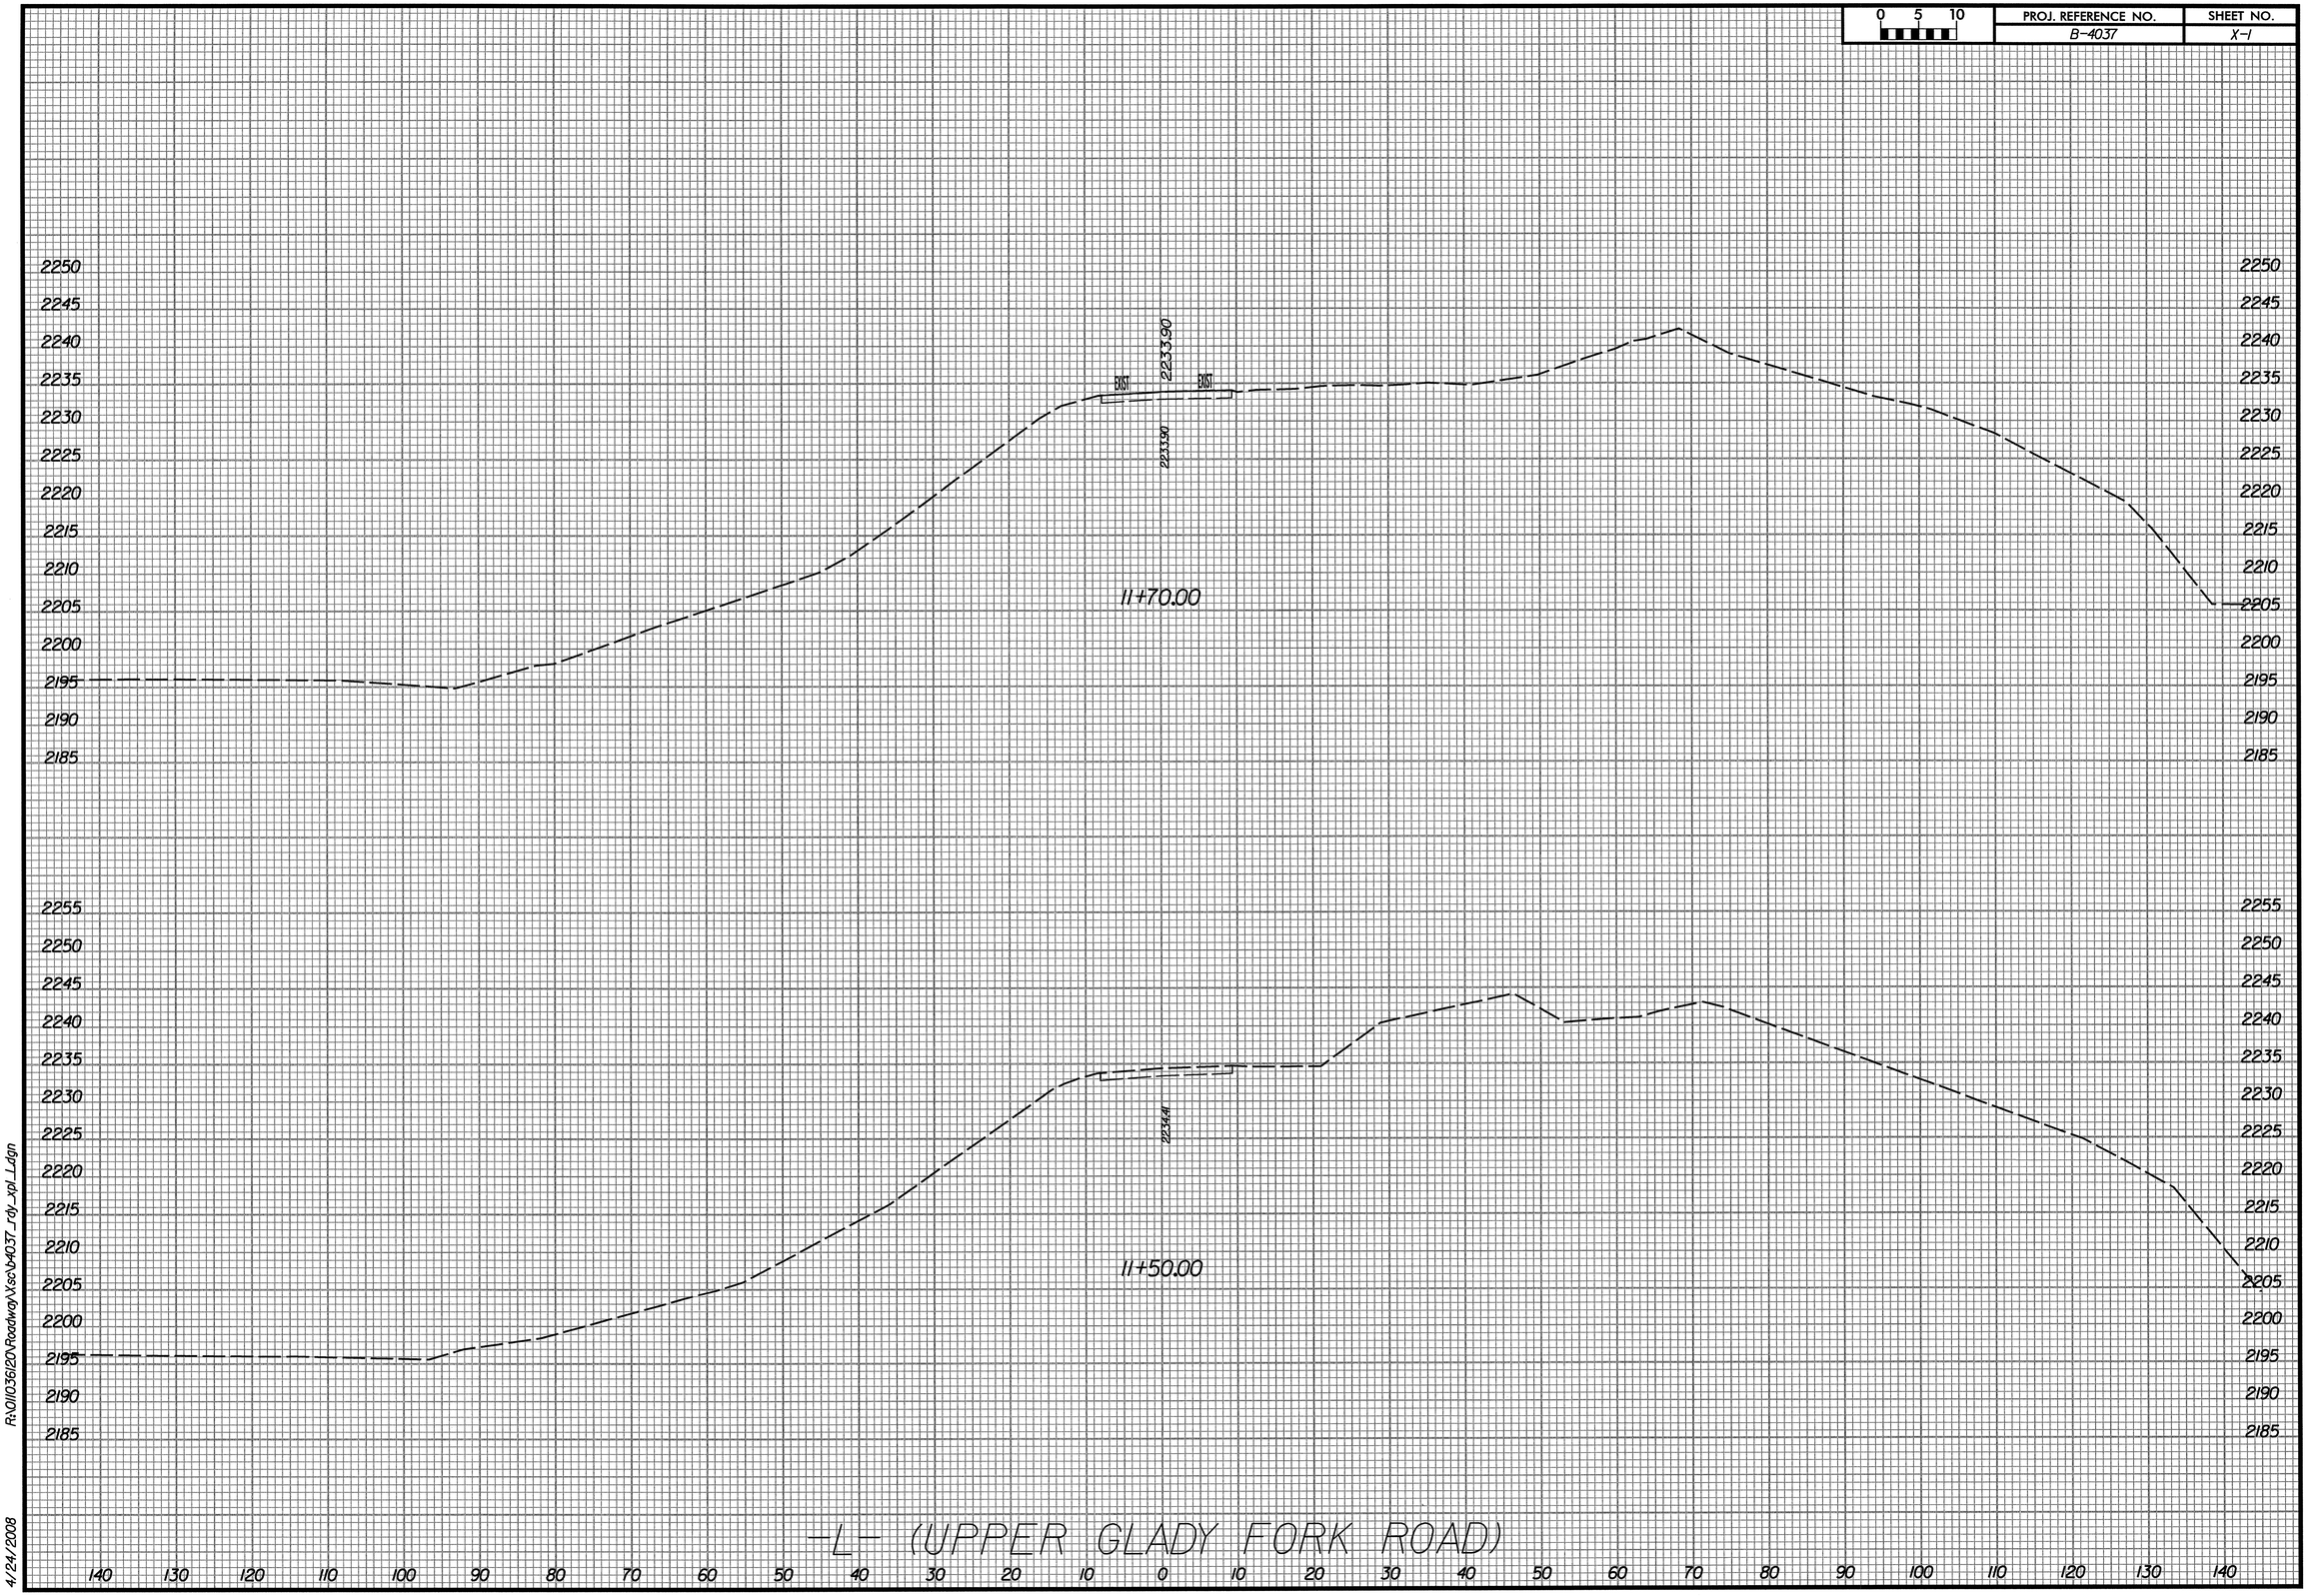

R:\01\036\20\Roadway\Vsc\b4037_rdy_xpl_L.dgn

4/24/2008

0 5 10	PROJ. REFERENCE NO.	SHEET NO.
	B-4037	X-2

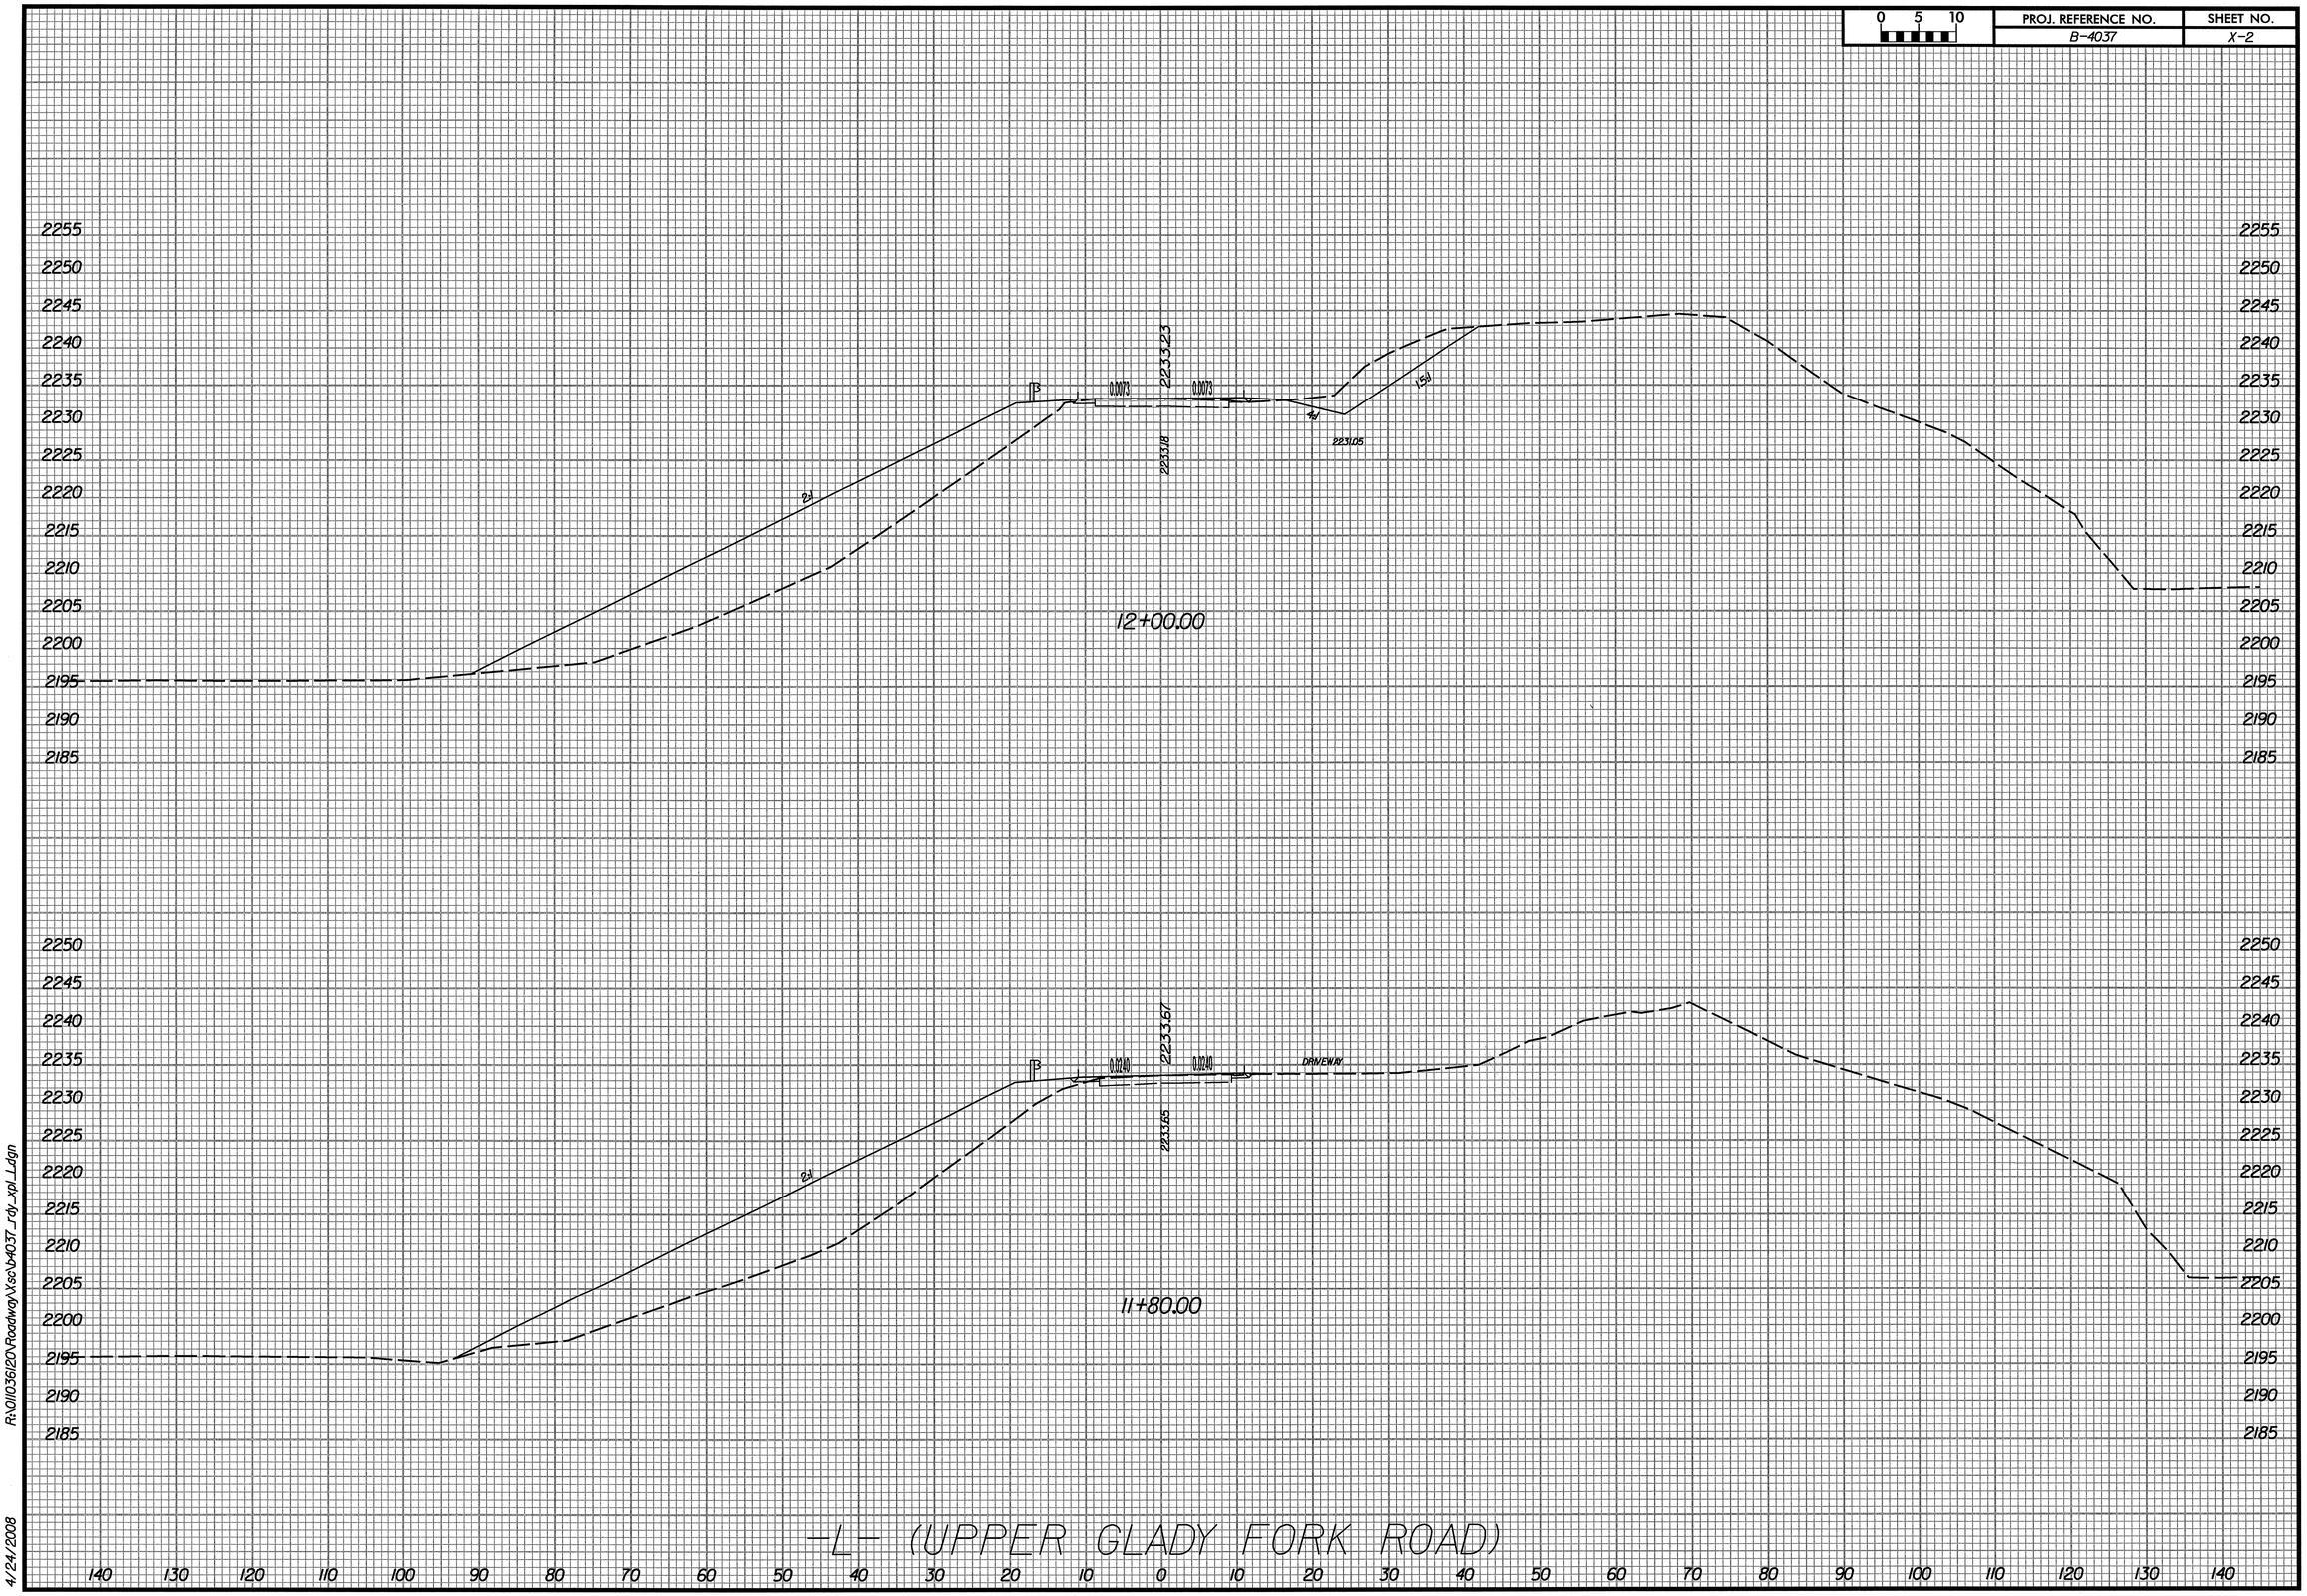

R:\01103612\0\Roadway\Vsc\B4037_rdy_xpl_L.dgn

4/24/2008

0 5 10	PROJ. REFERENCE NO.	SHEET NO.
	B-4037	X-3

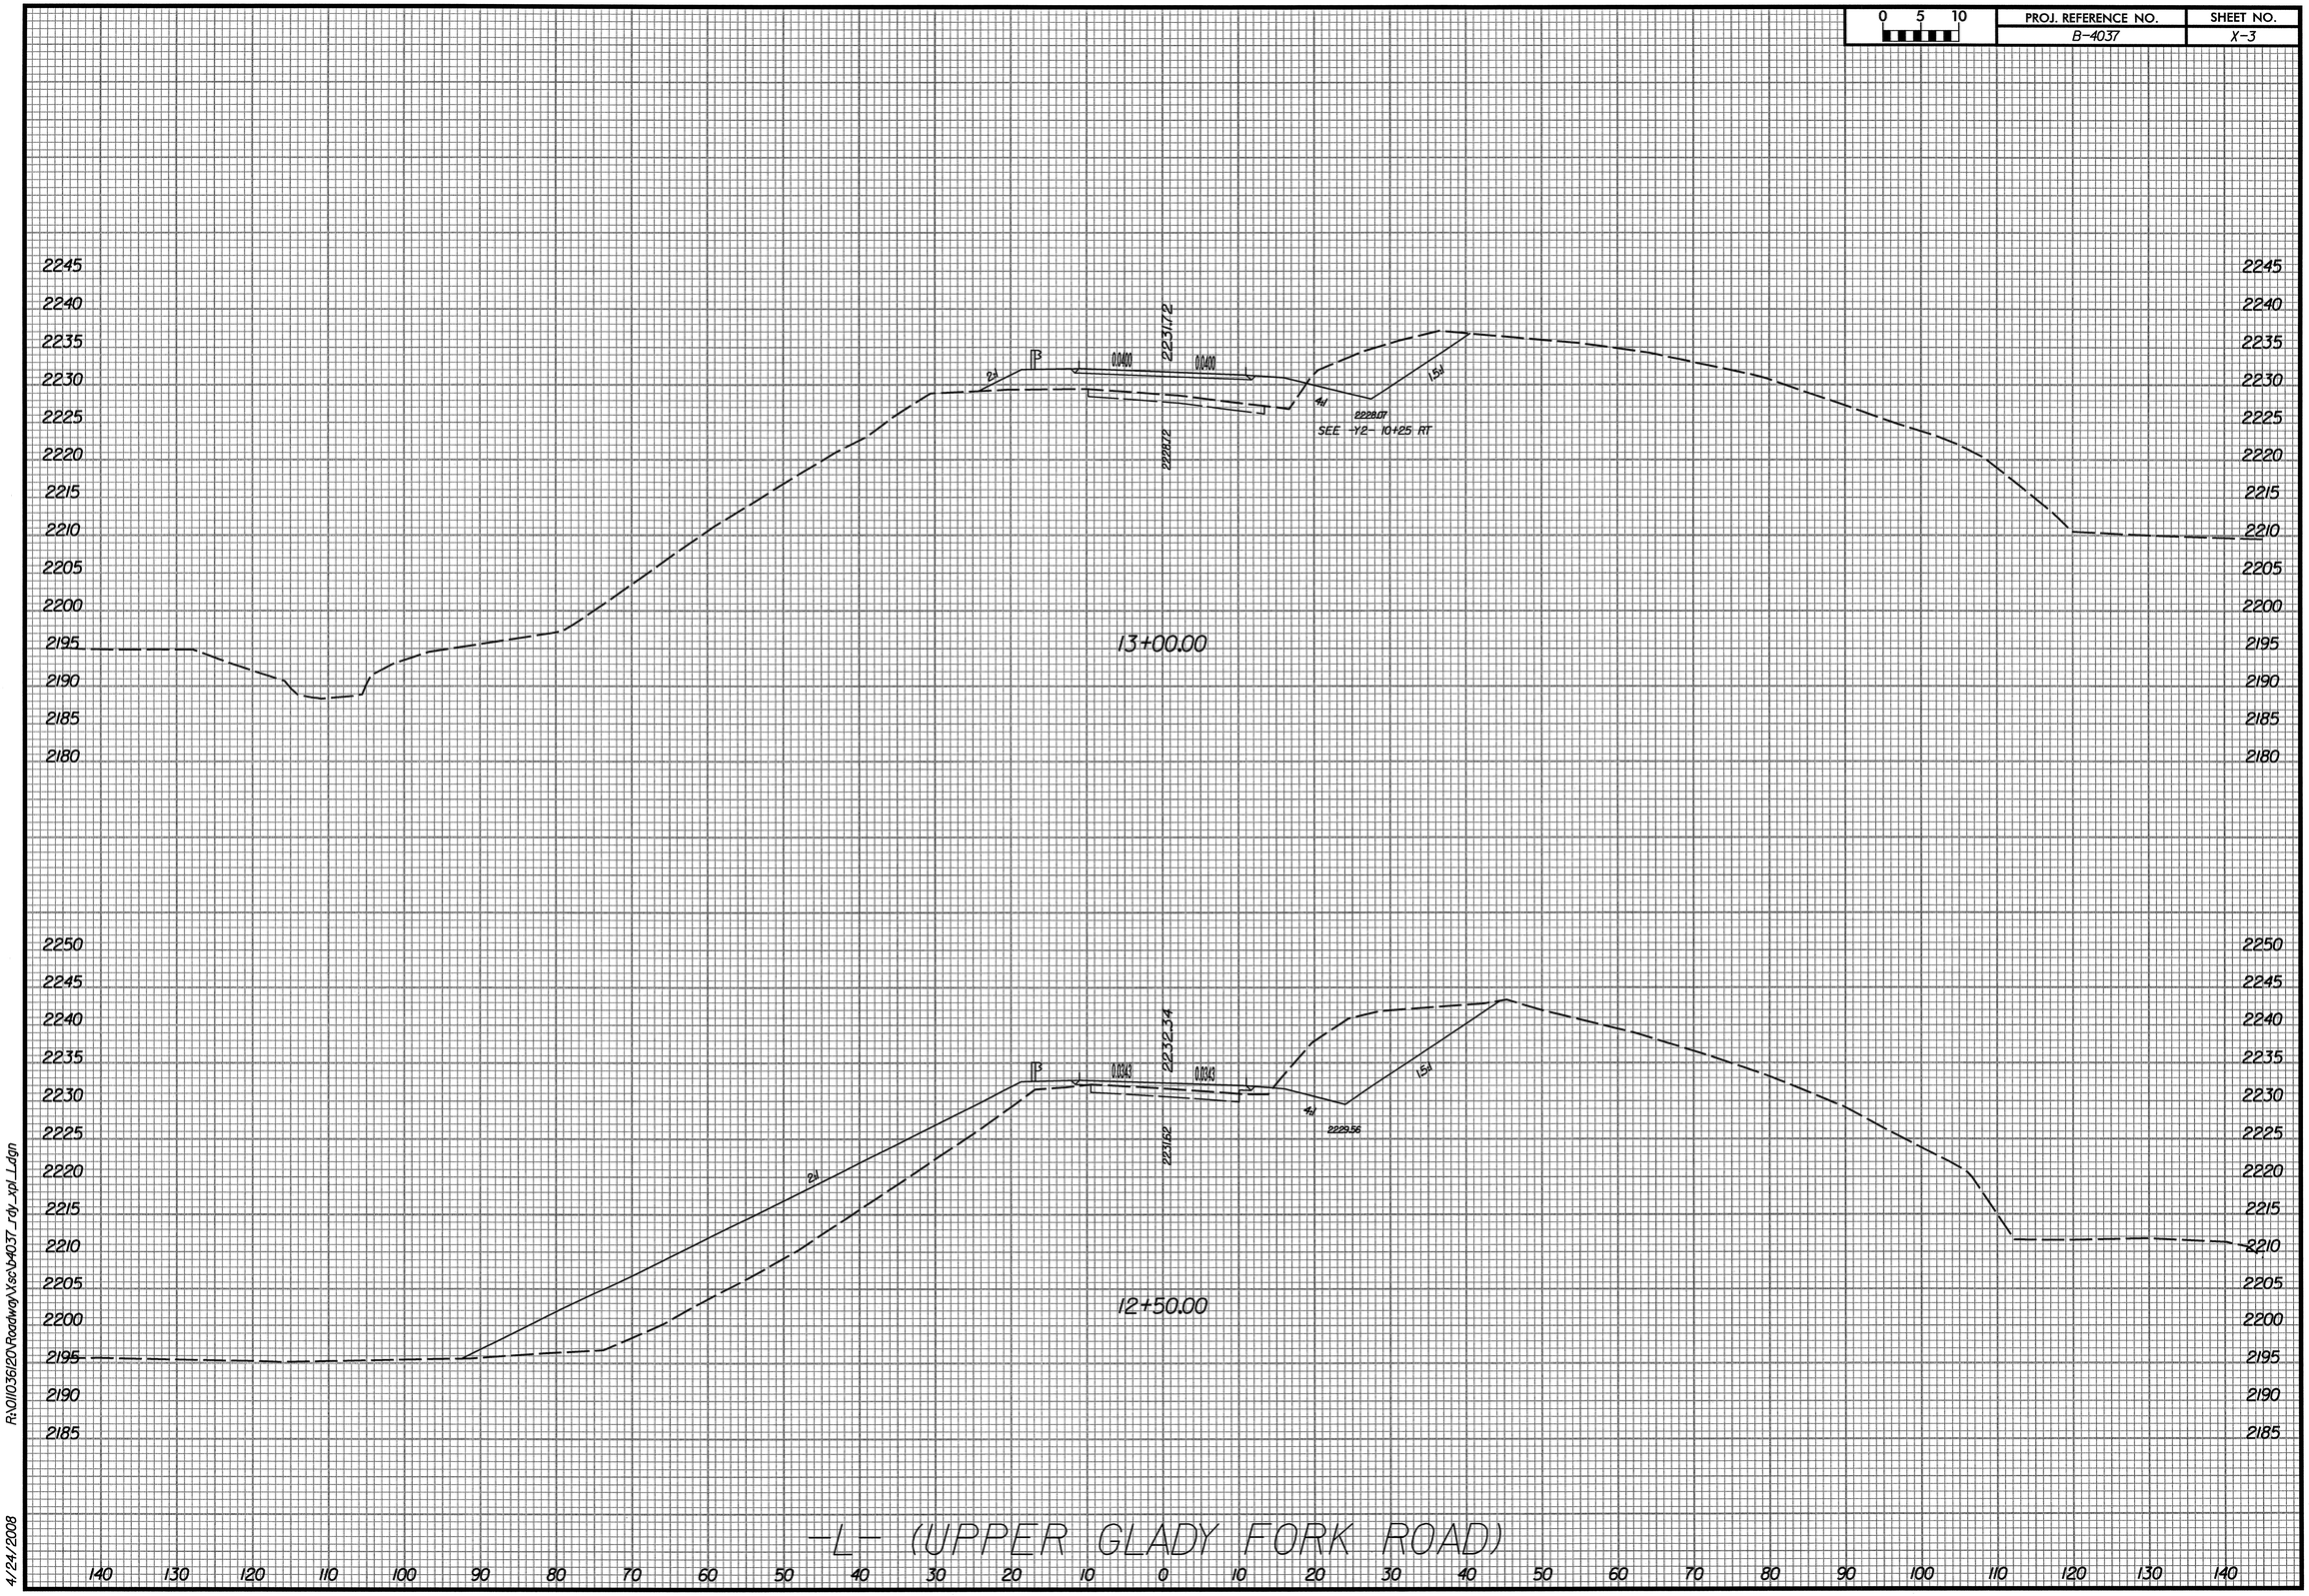

R:\01\0036\20\Roadway\Xsc\b4037_rdy_xpl_L.dgn

4/24/2008

PROJ. REFERENCE NO.	SHEET NO.
B-4037	X-4

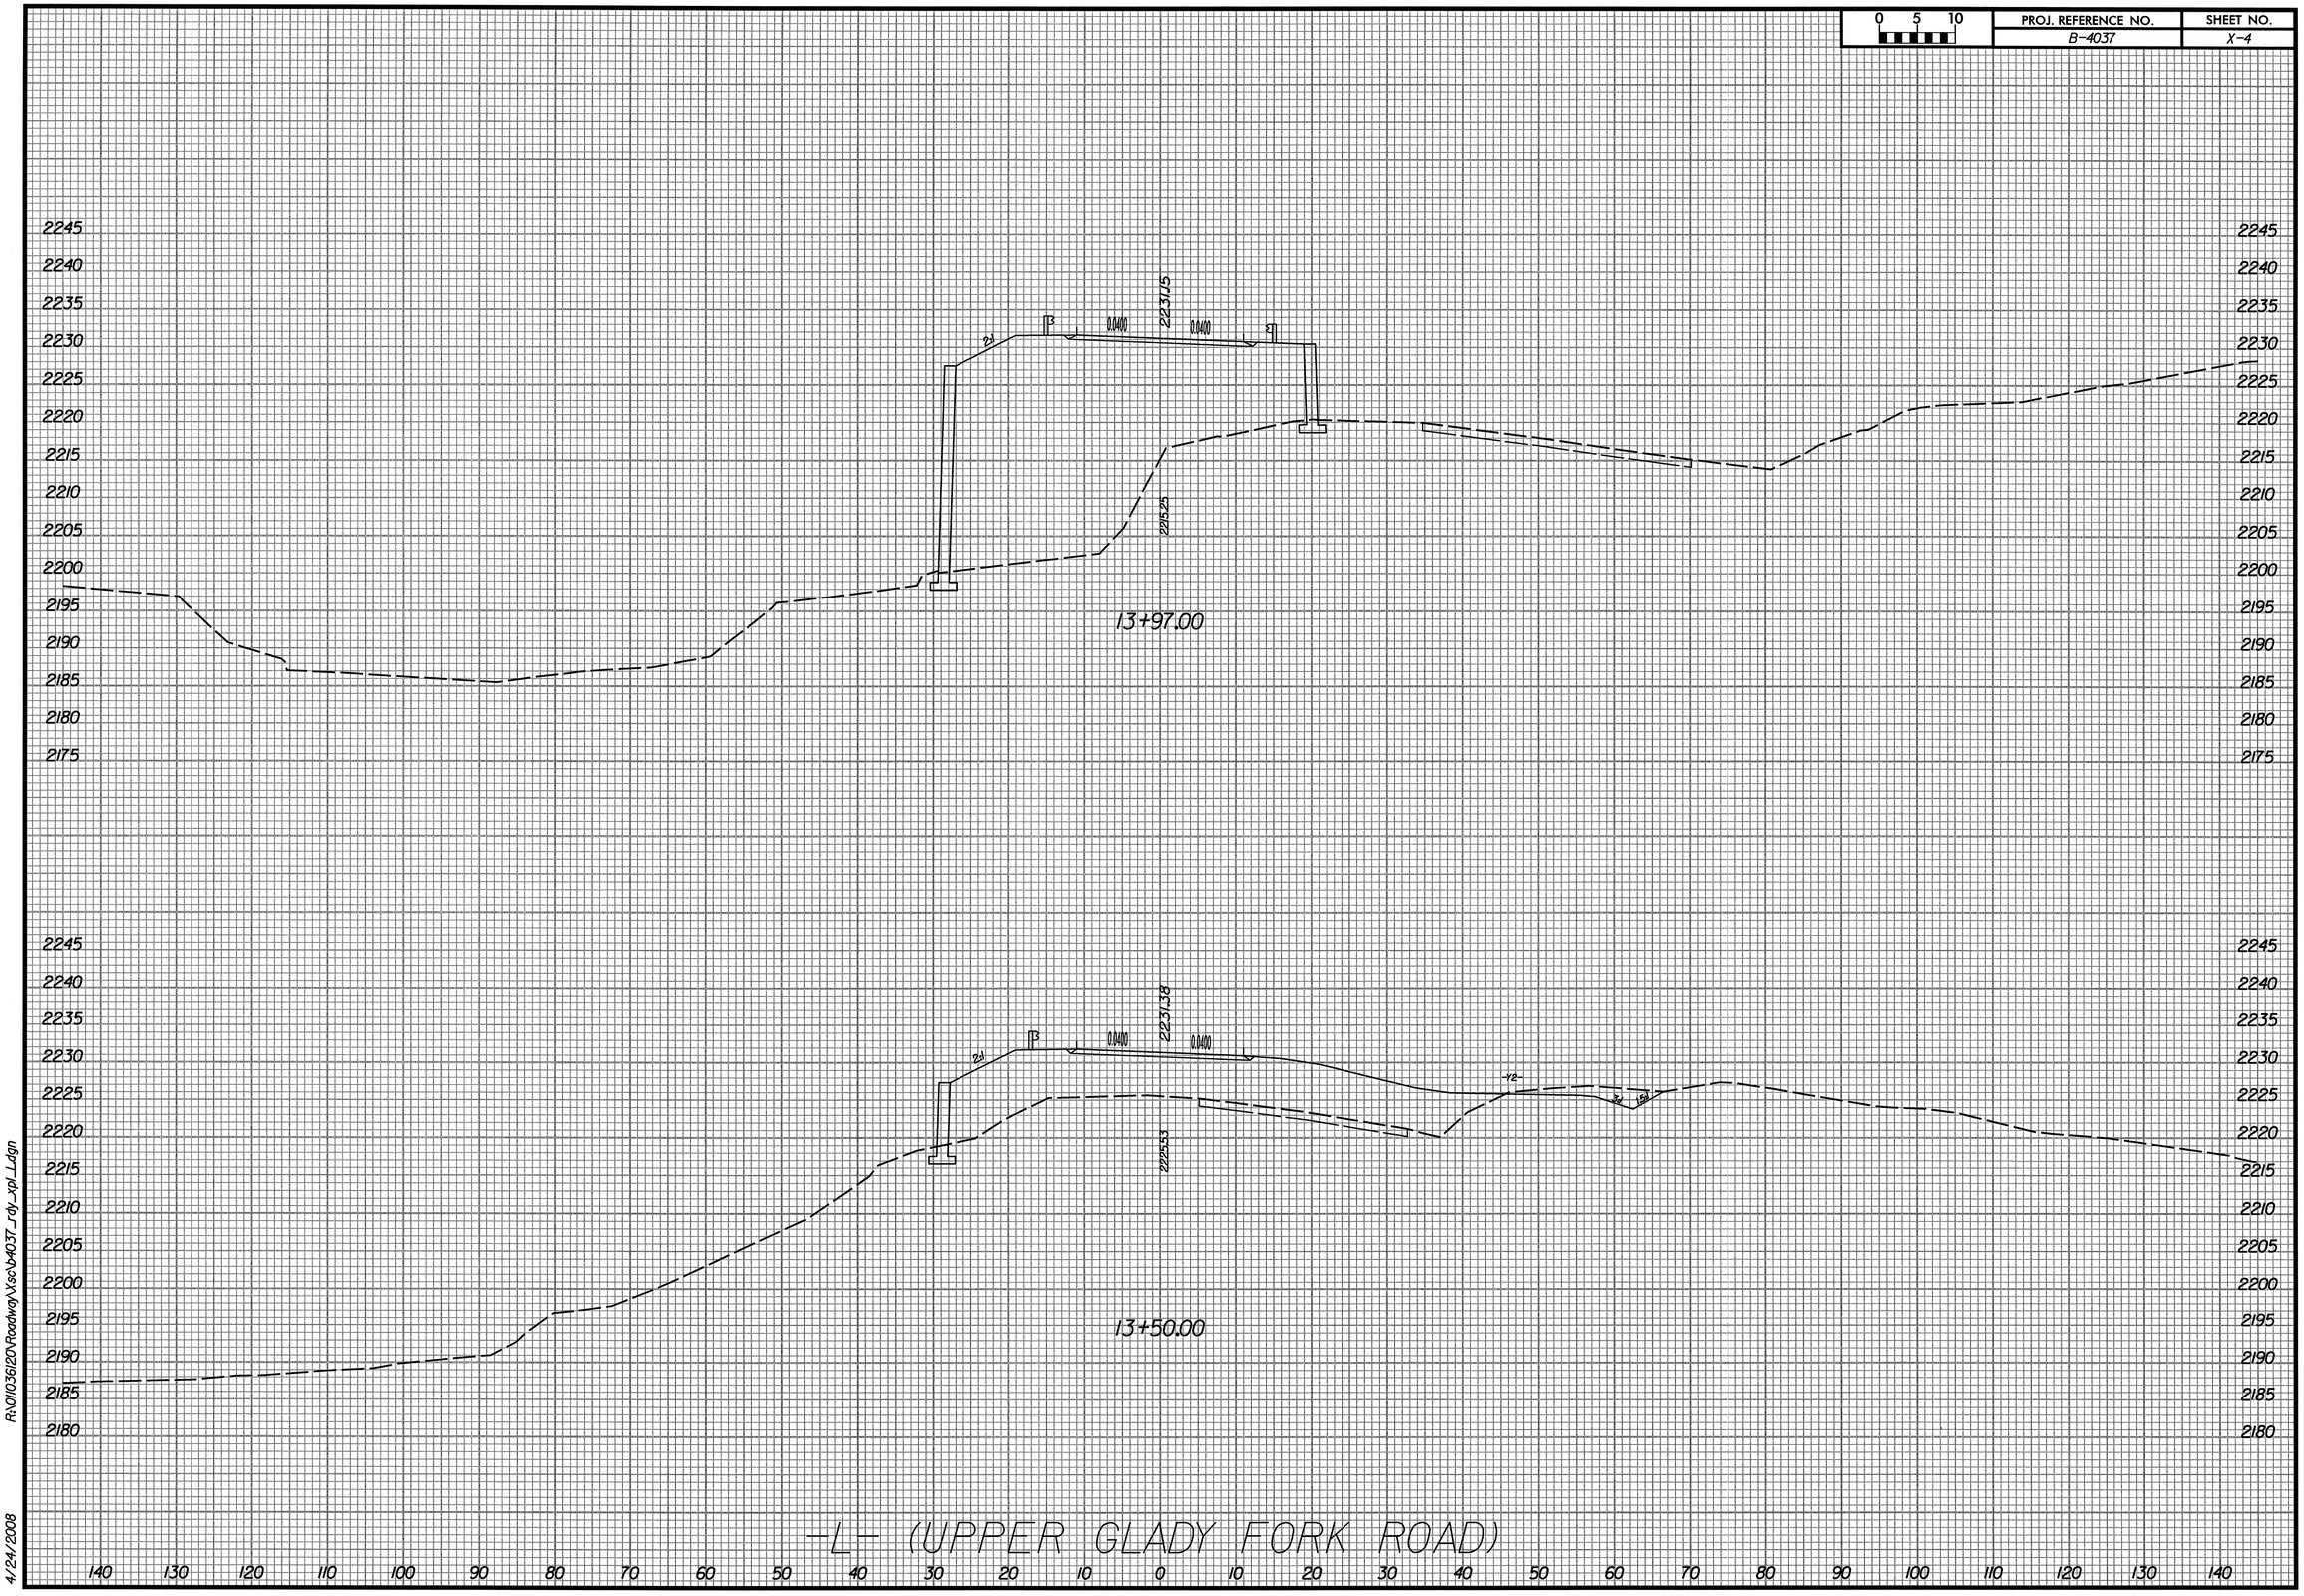

R:\01036\20\Roadway\X\sc\B403T_rdy_xpl_L.dgn

4/24/2008

PROJ. REFERENCE NO.	SHEET NO.
B-4037	X-5

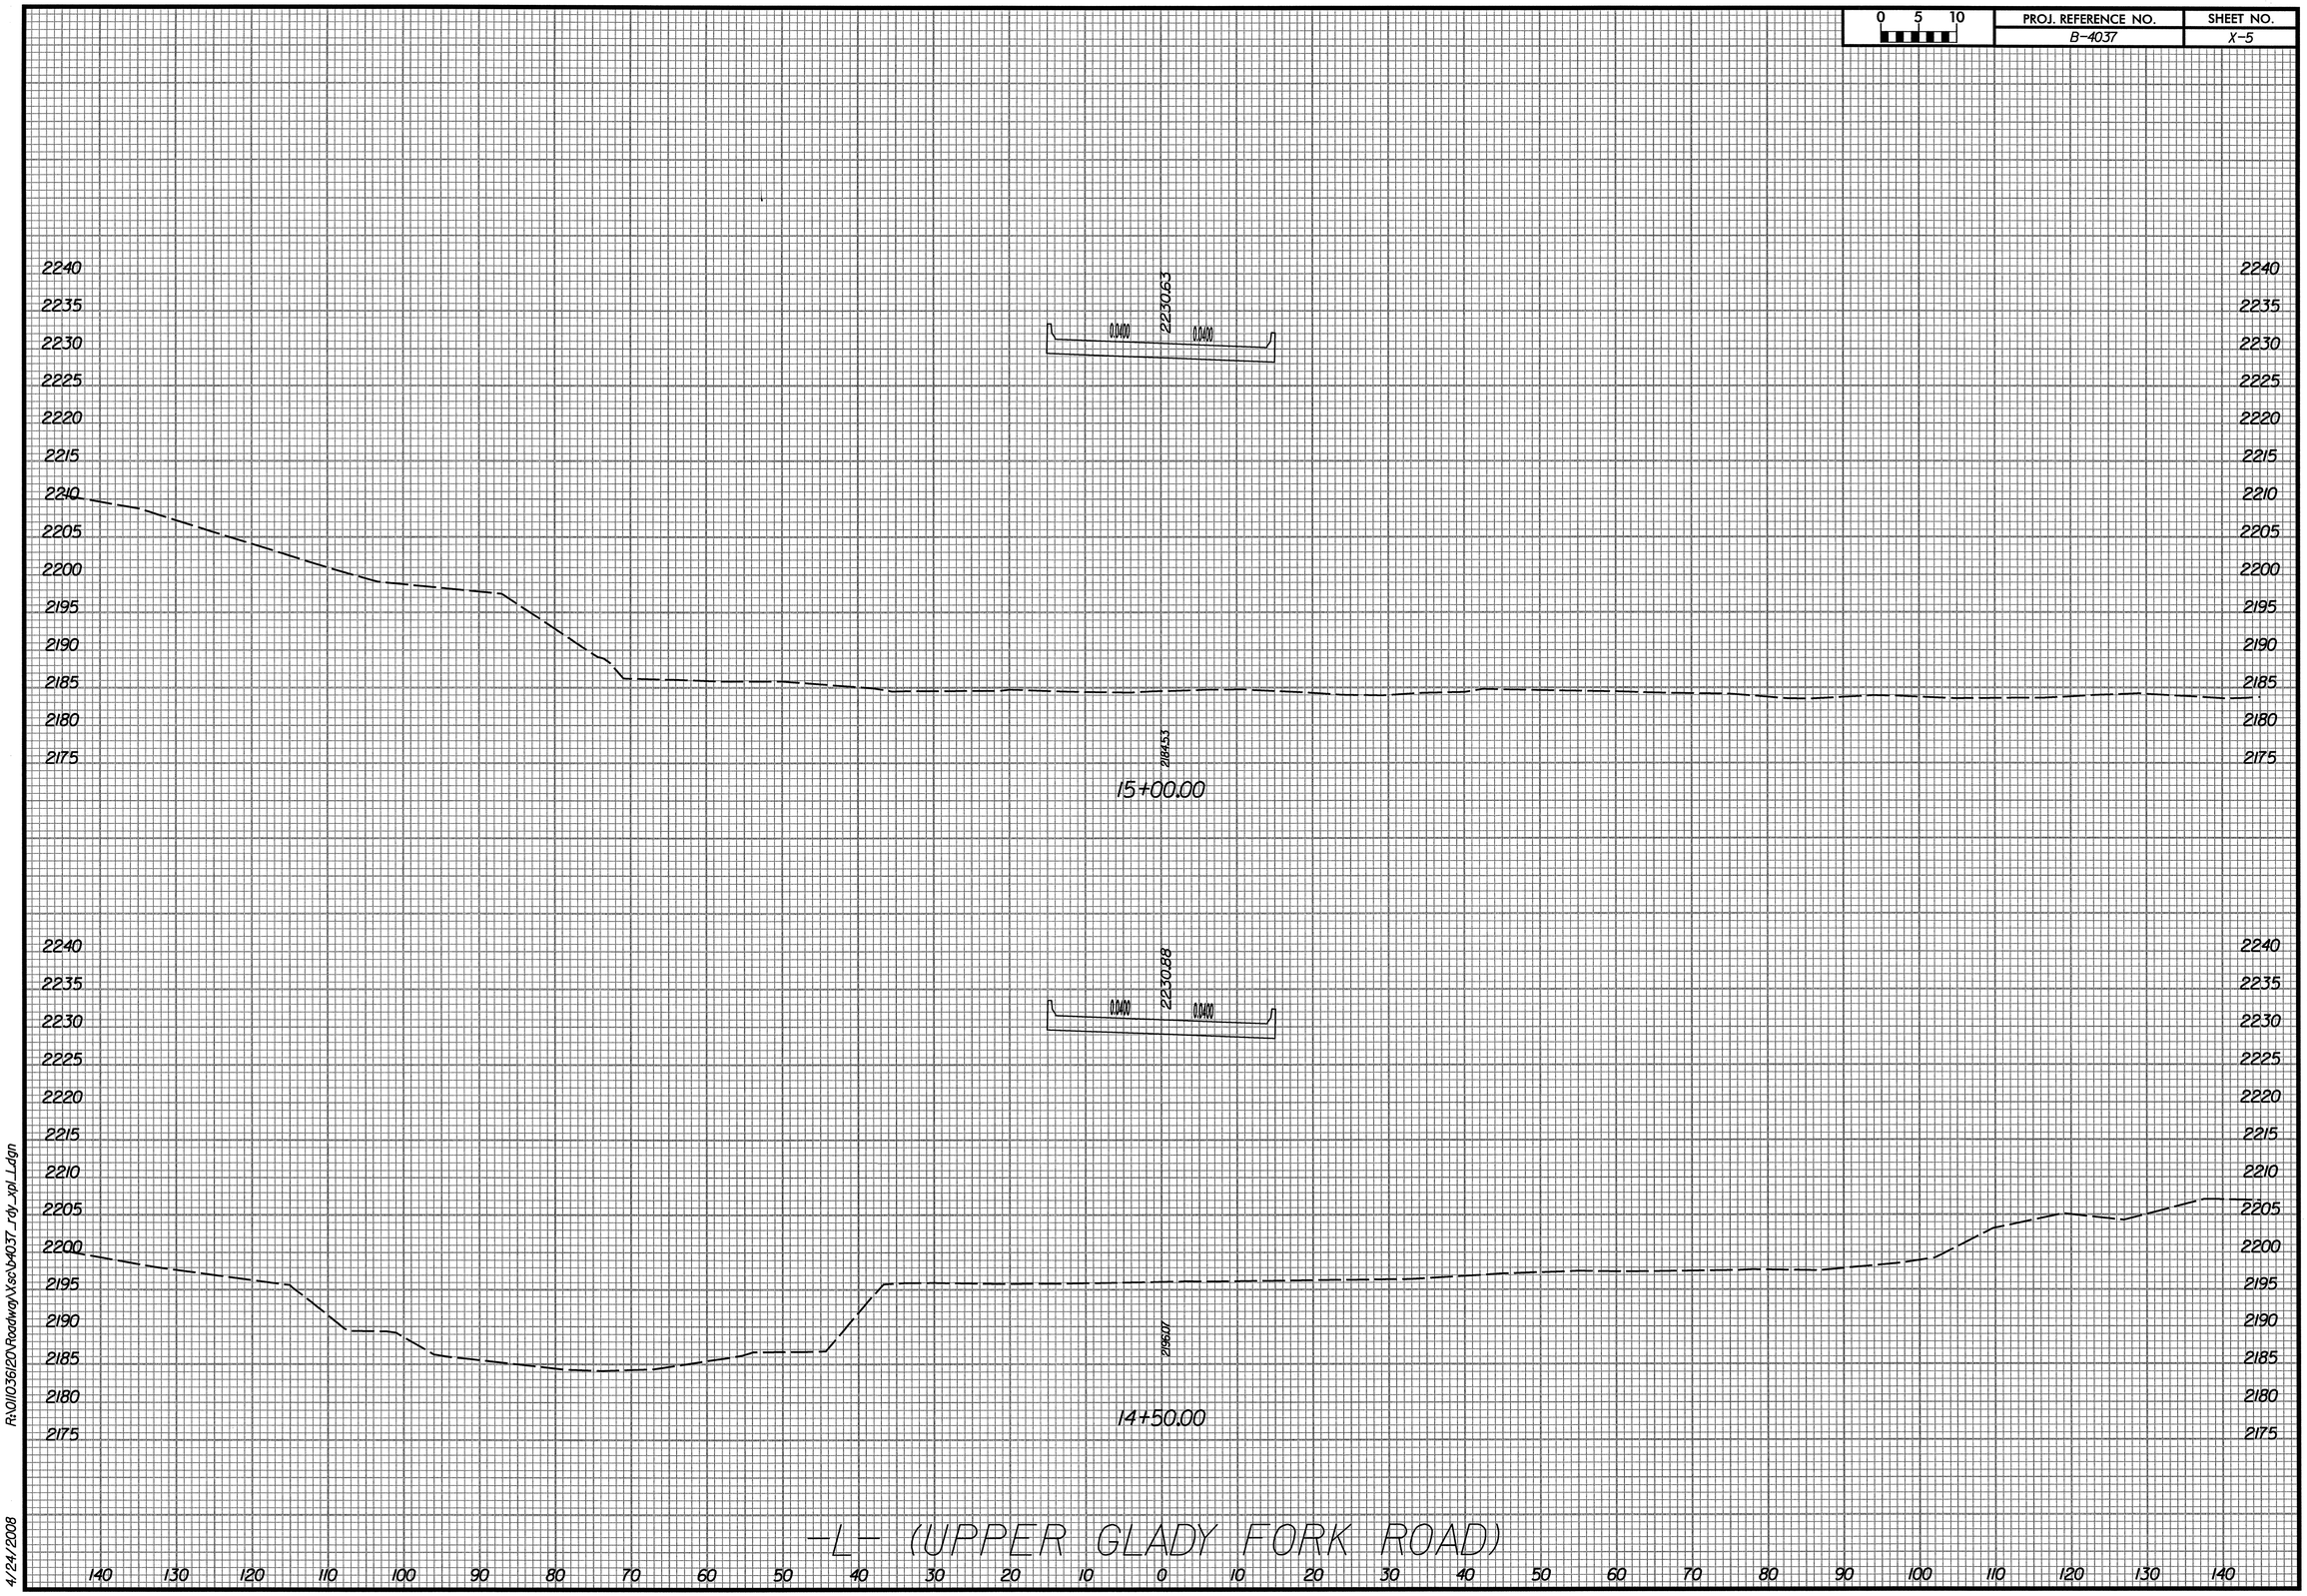

R:\01\036\120\Roadway\X\sc\b4037_rdy_xpl_L.dgn

4/24/2008

0 5 10	PROJ. REFERENCE NO.	SHEET NO.
	B-4037	X-6

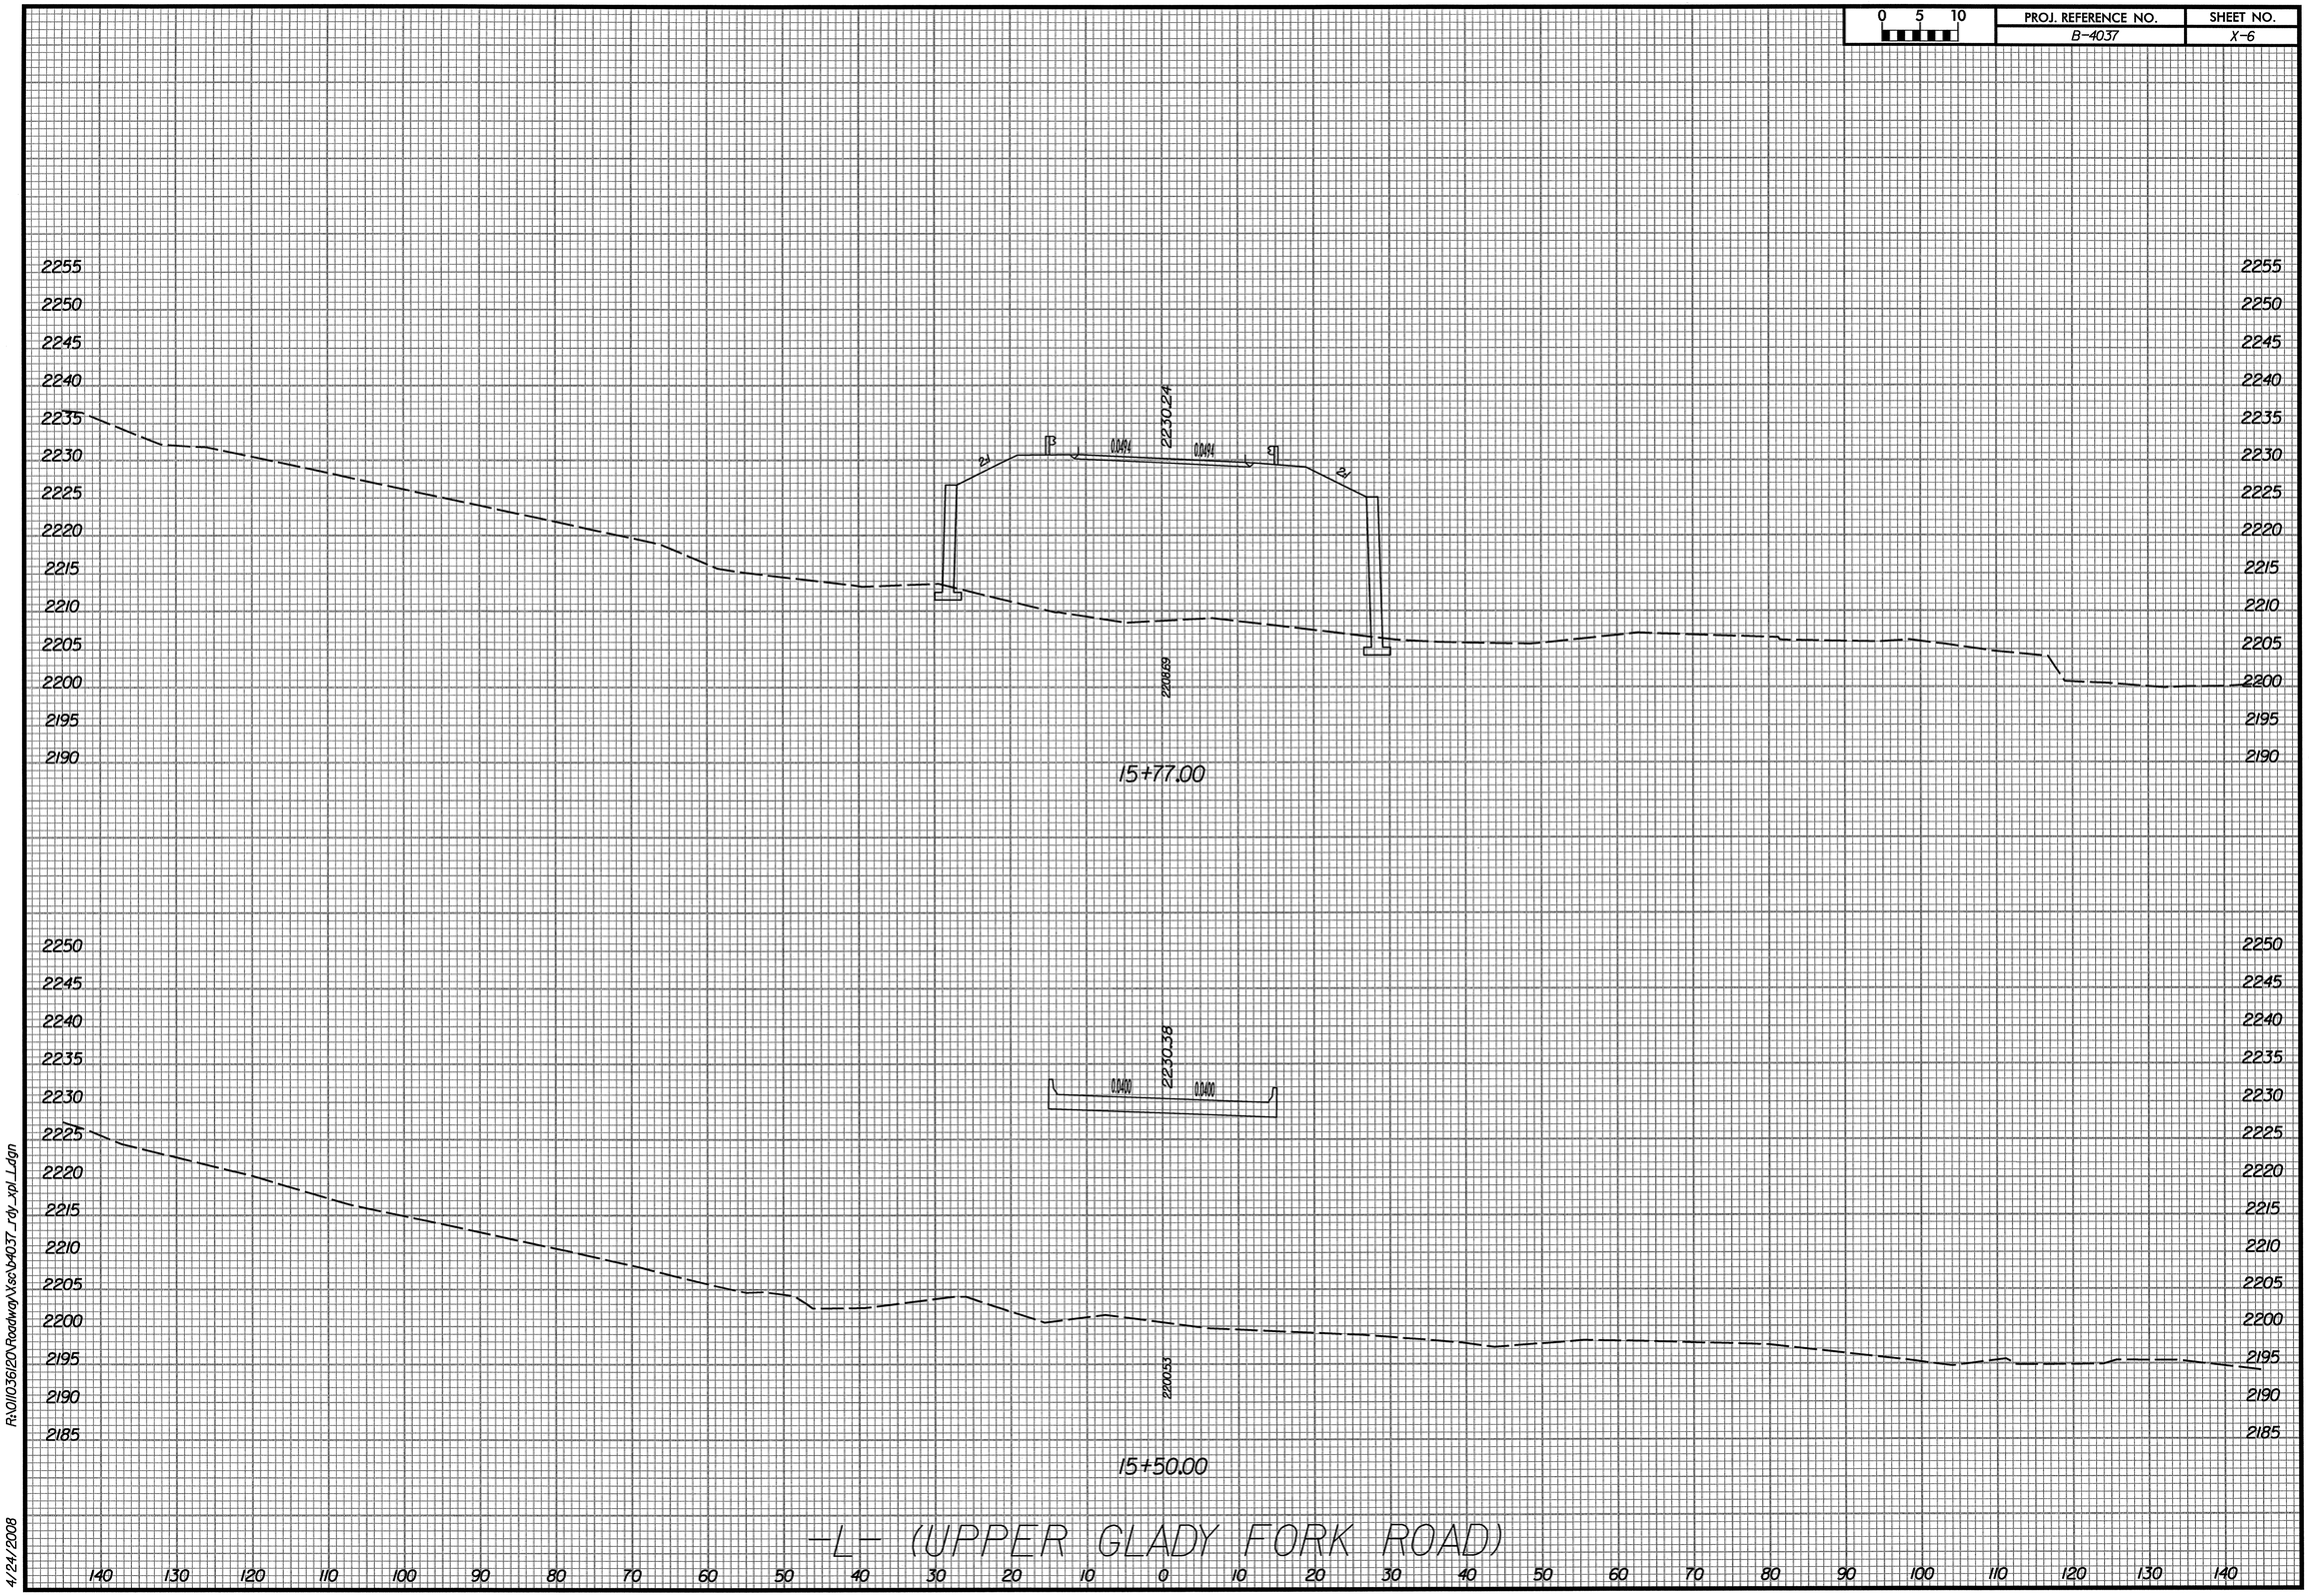

0 5 10	PROJ. REFERENCE NO.	SHEET NO.
	B-4037	X-7

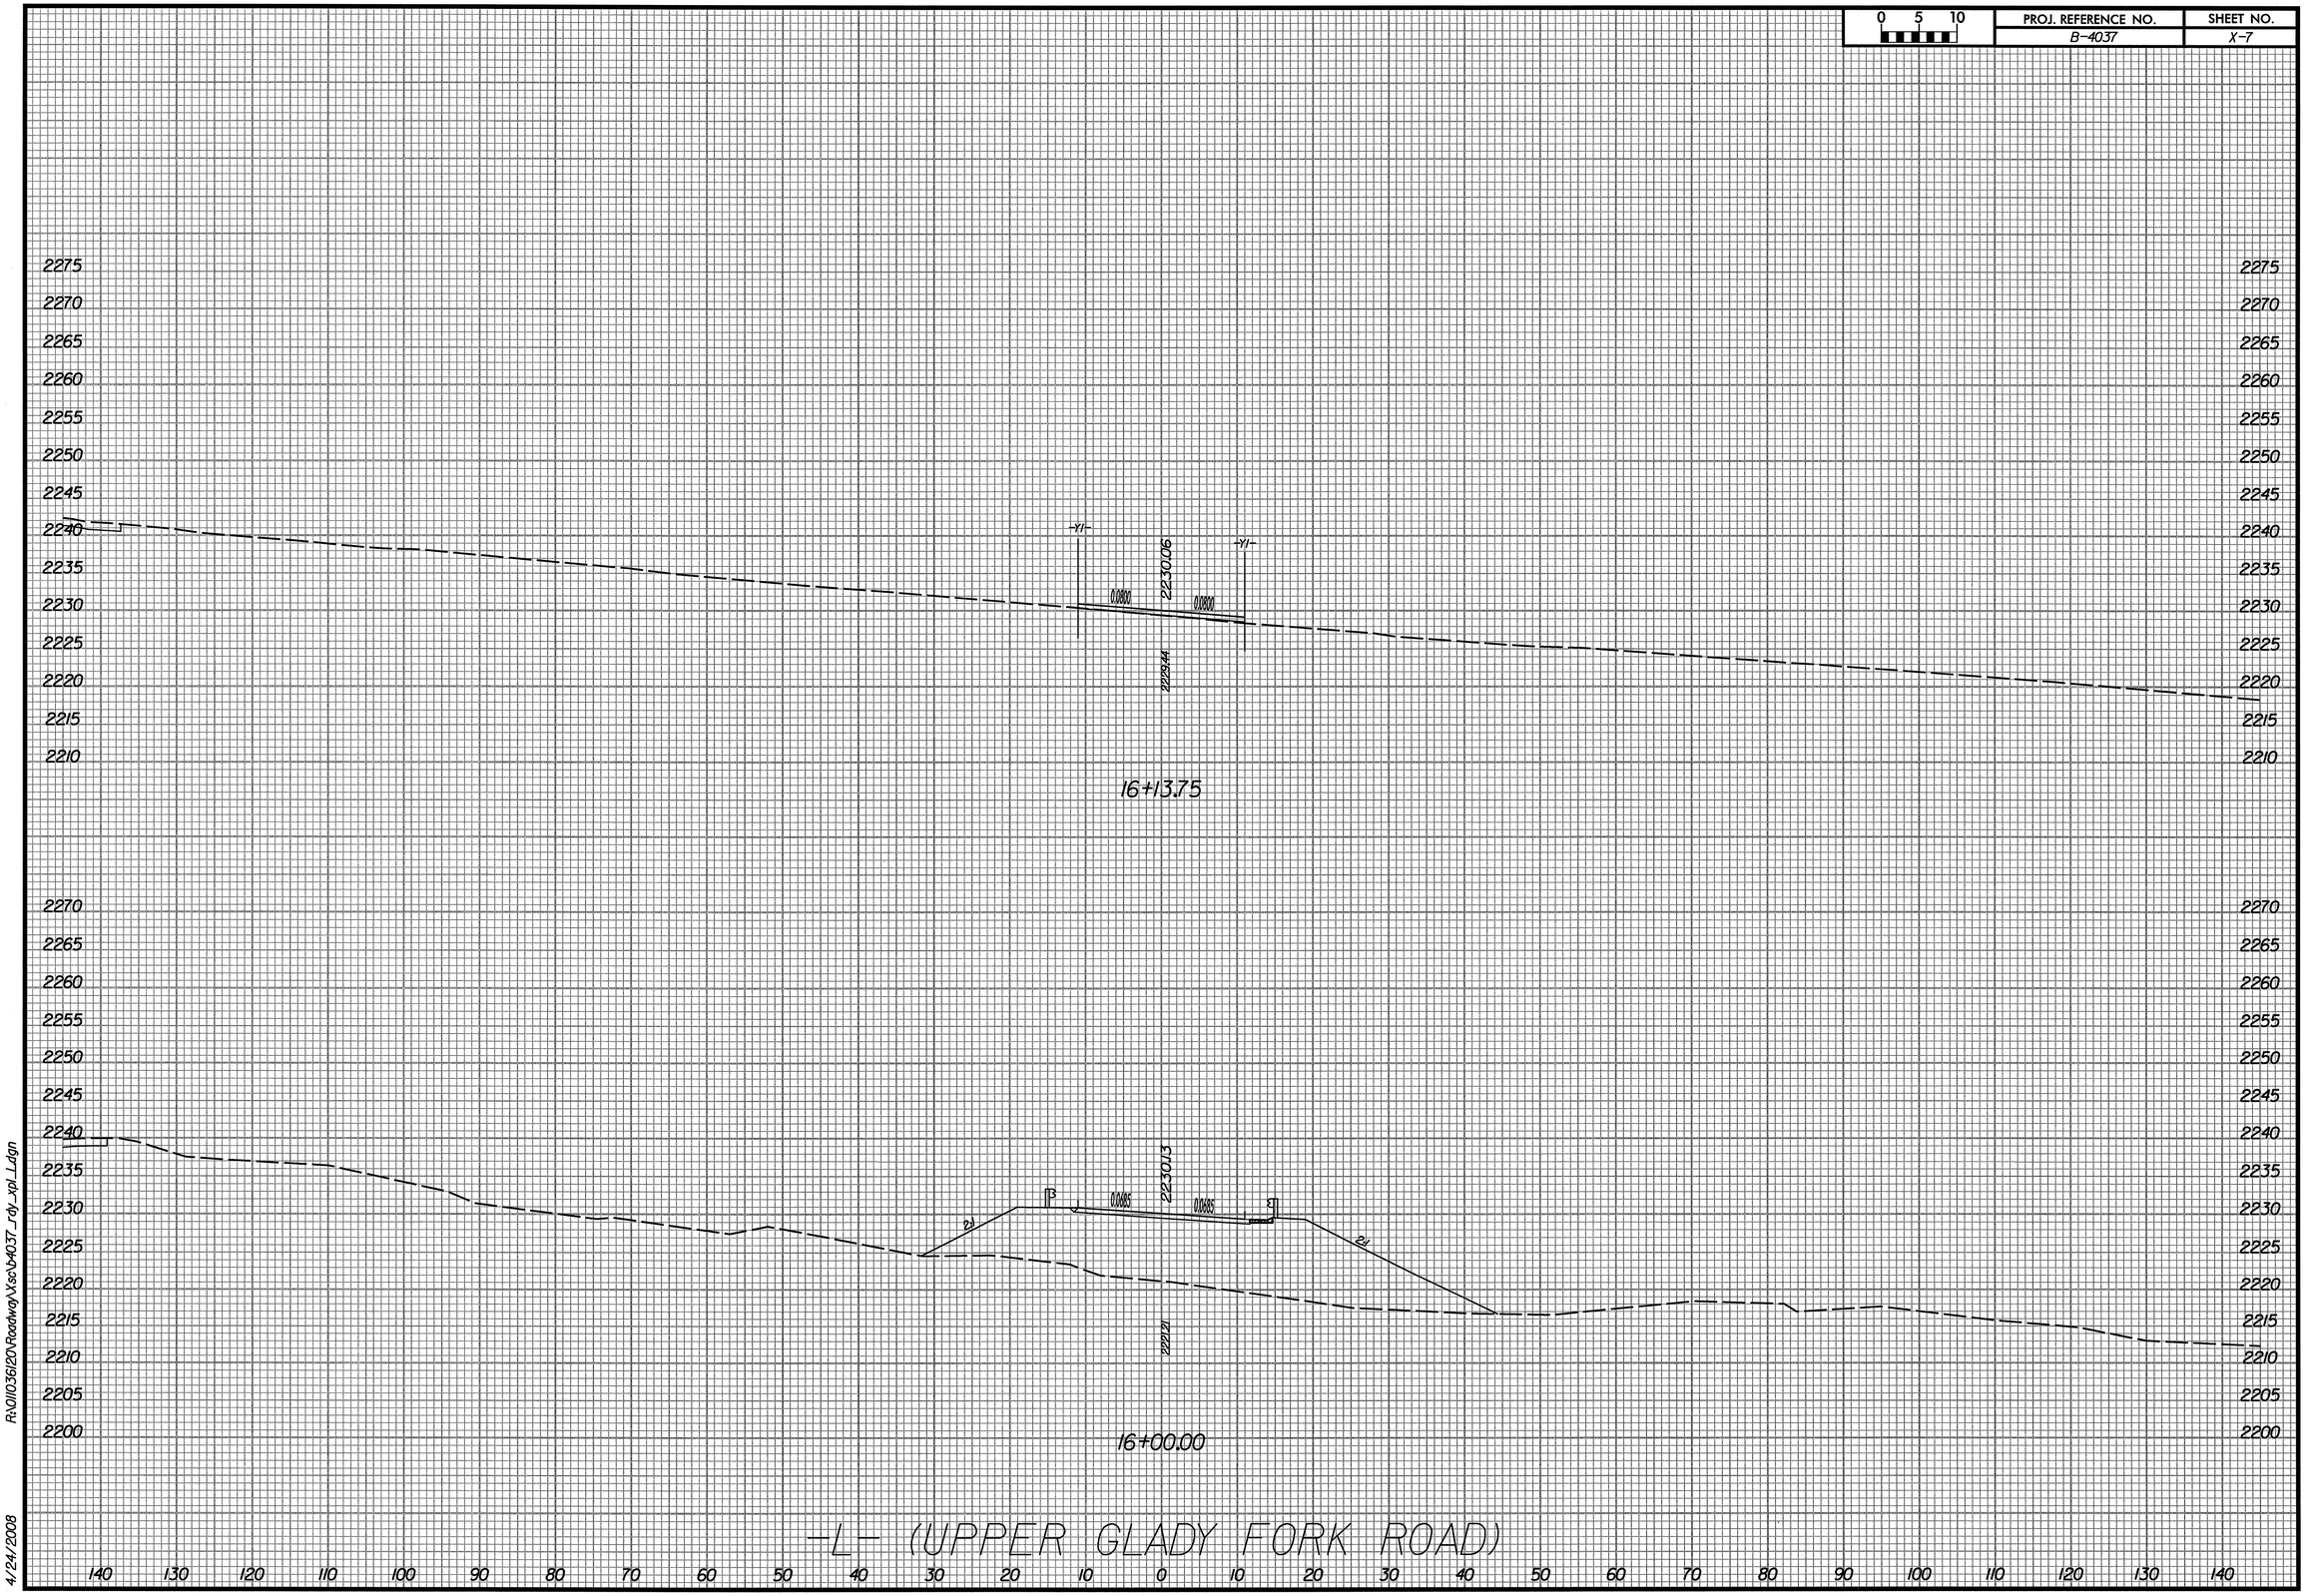

R:\01036\20\Roadway\Xsc\b4037_rdy_xpl_L.dgn

4/24/2008

0 5 10	PROJ. REFERENCE NO.	SHEET NO.
	B-4037	X-8

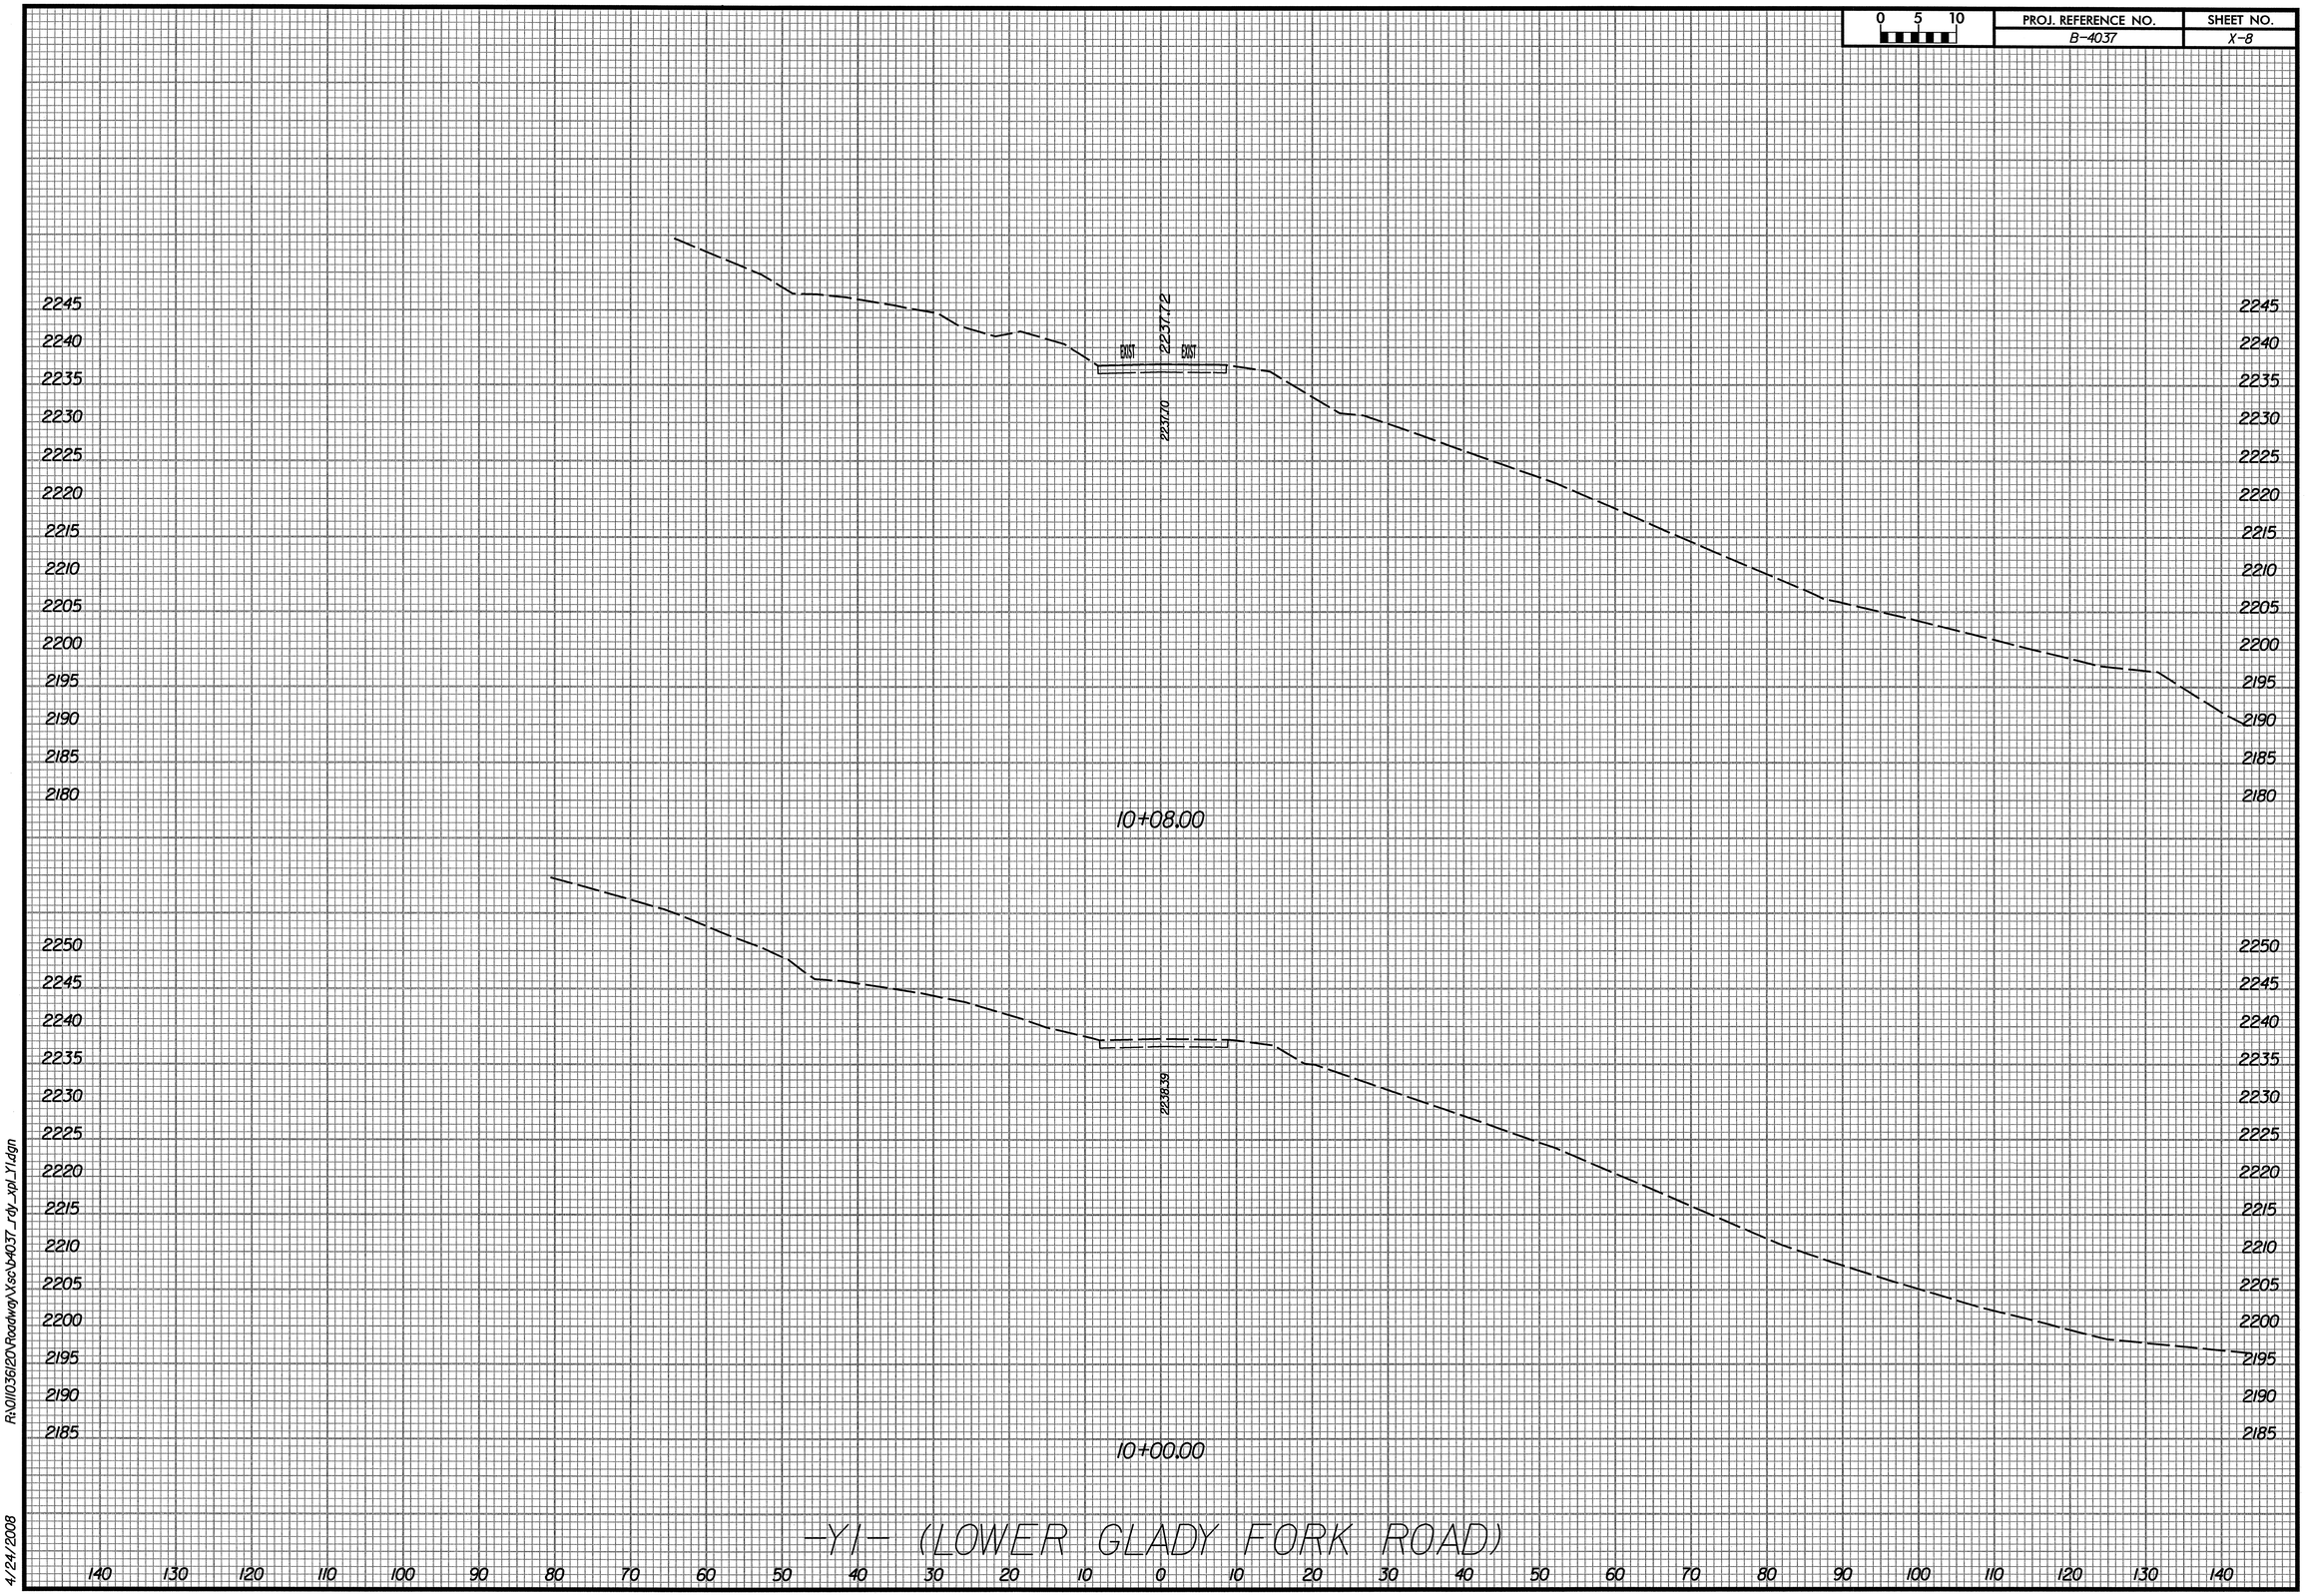

R:\0110361210\Roadway\Vsc\b4037_rdy_xpl_Y1.dgn

4/24/2008

0 5 10	PROJ. REFERENCE NO.	SHEET NO.
	B-4037	X-9

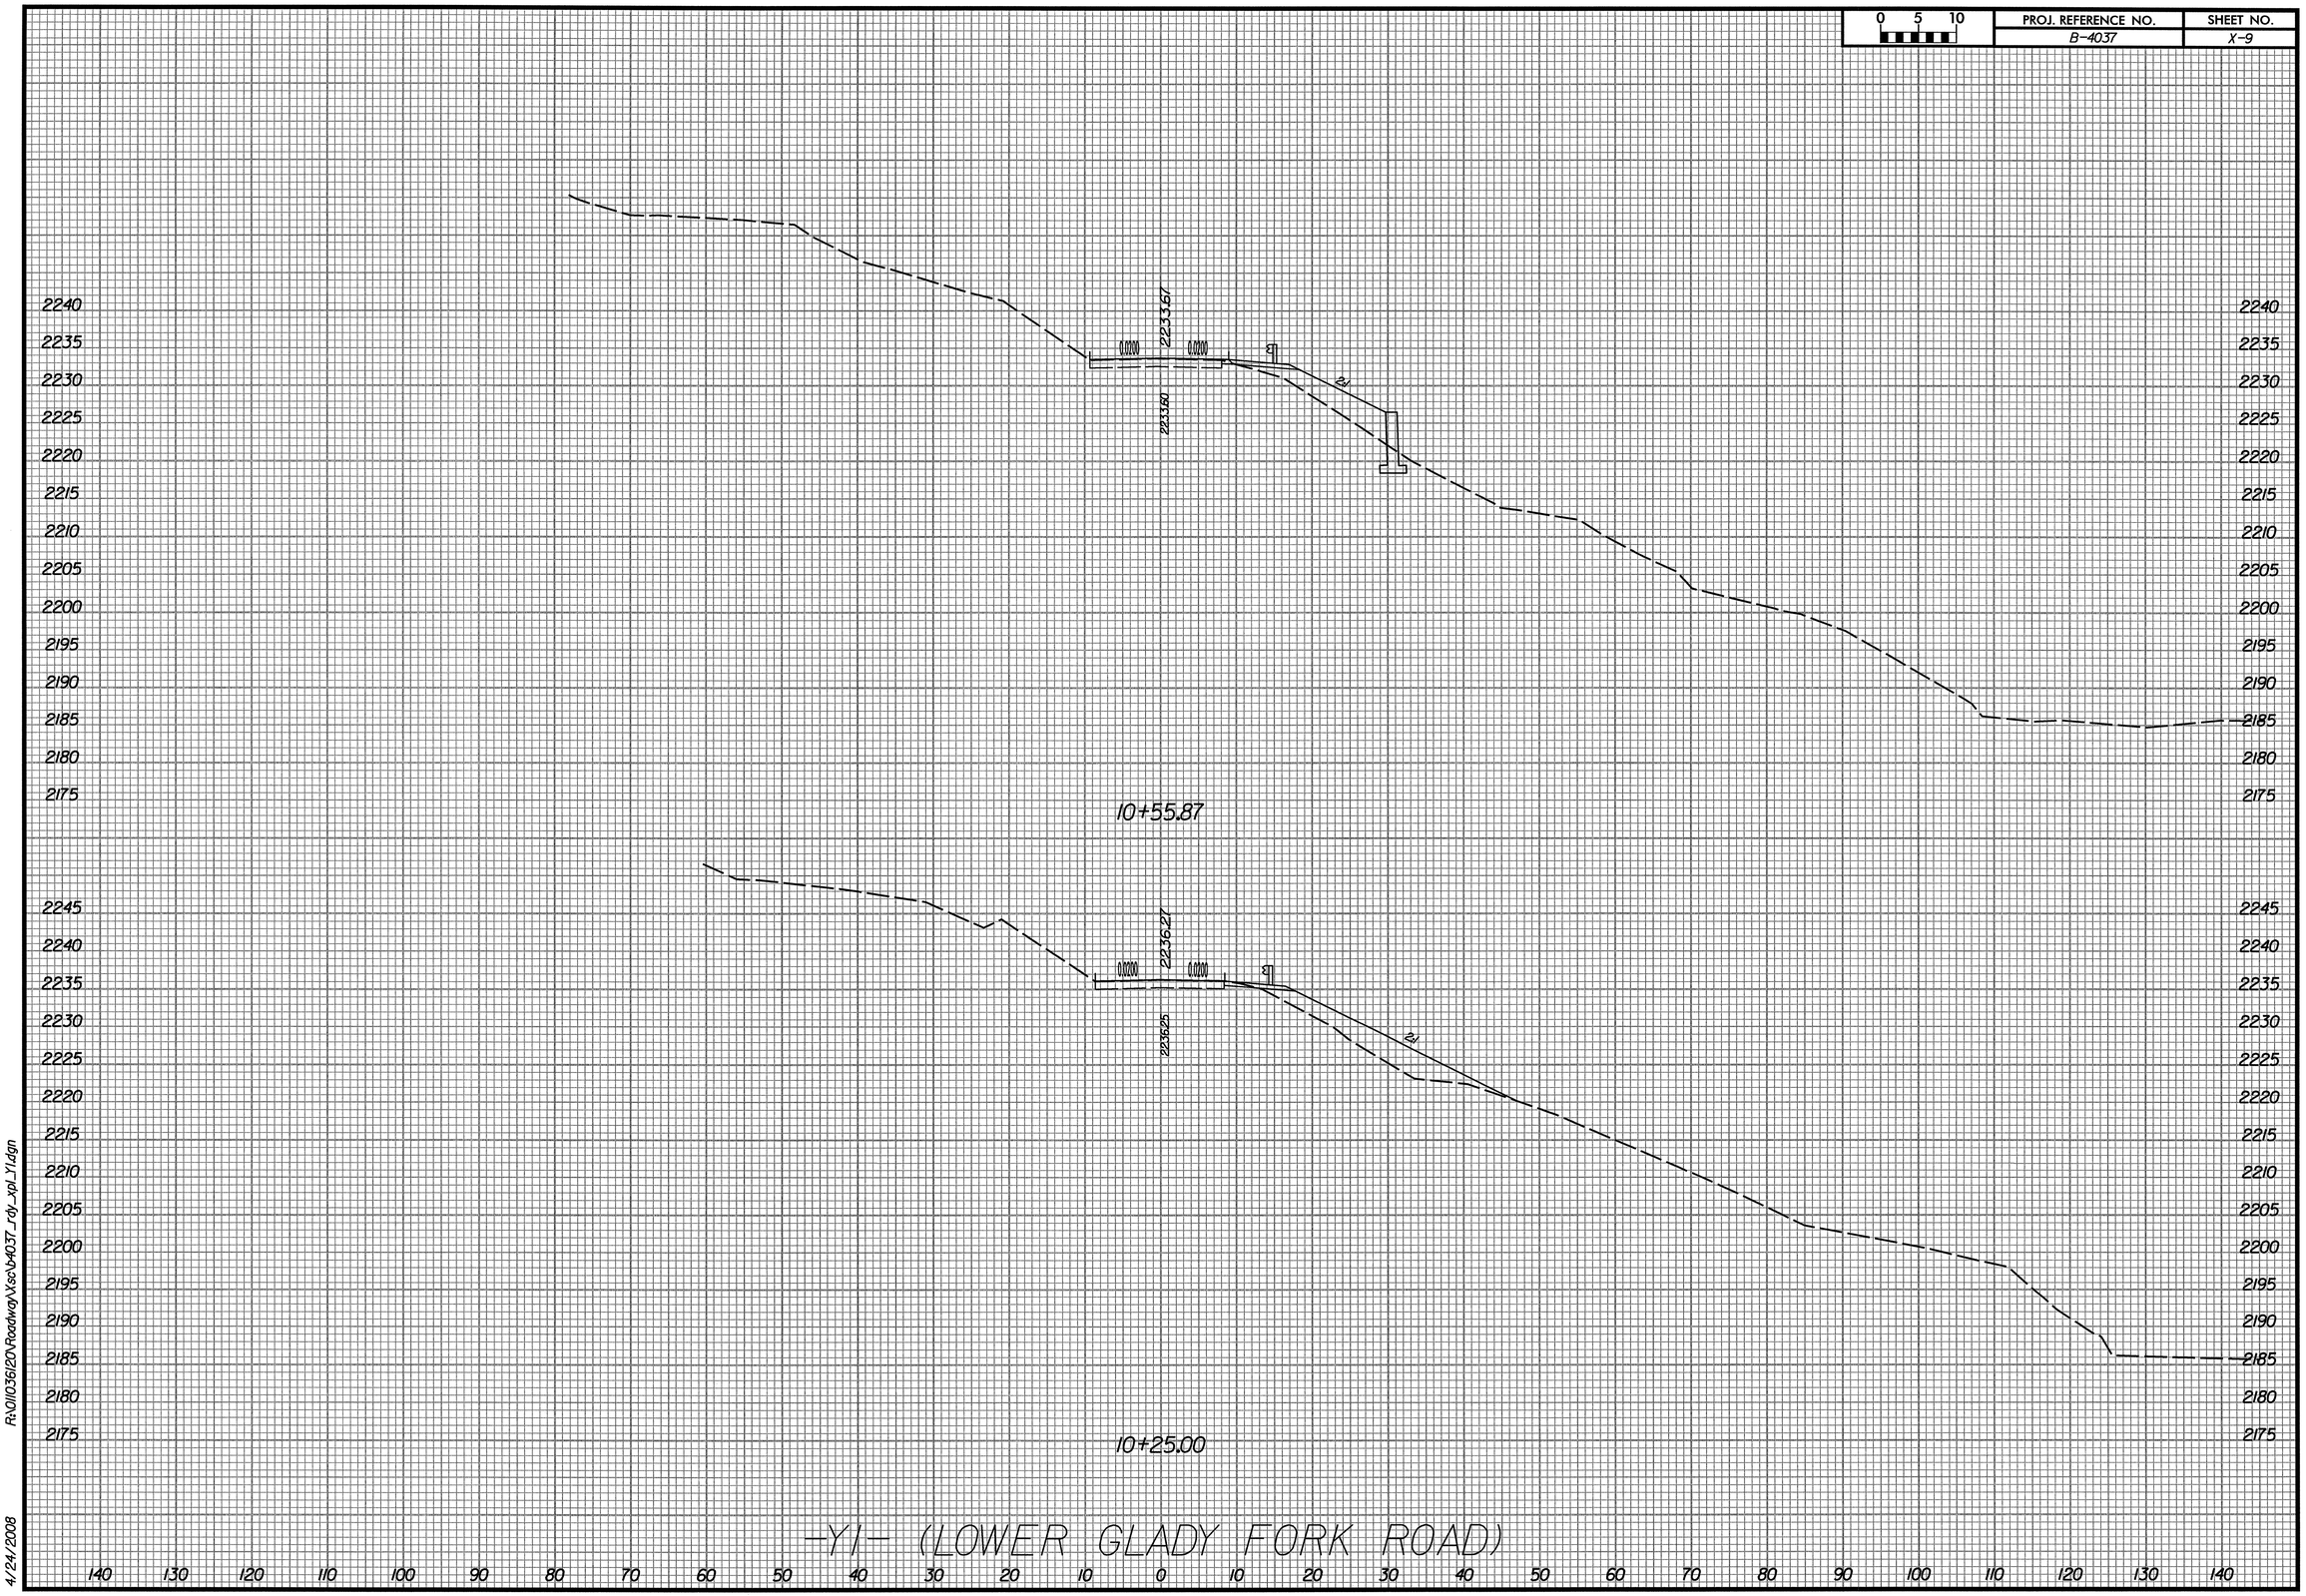

R:\011036\20\Roadway\X.sc\b4037_rdy_xpl_Y1.dgn

4/24/2008

0 5 10	PROJ. REFERENCE NO.	SHEET NO.
	B-4037	X-10

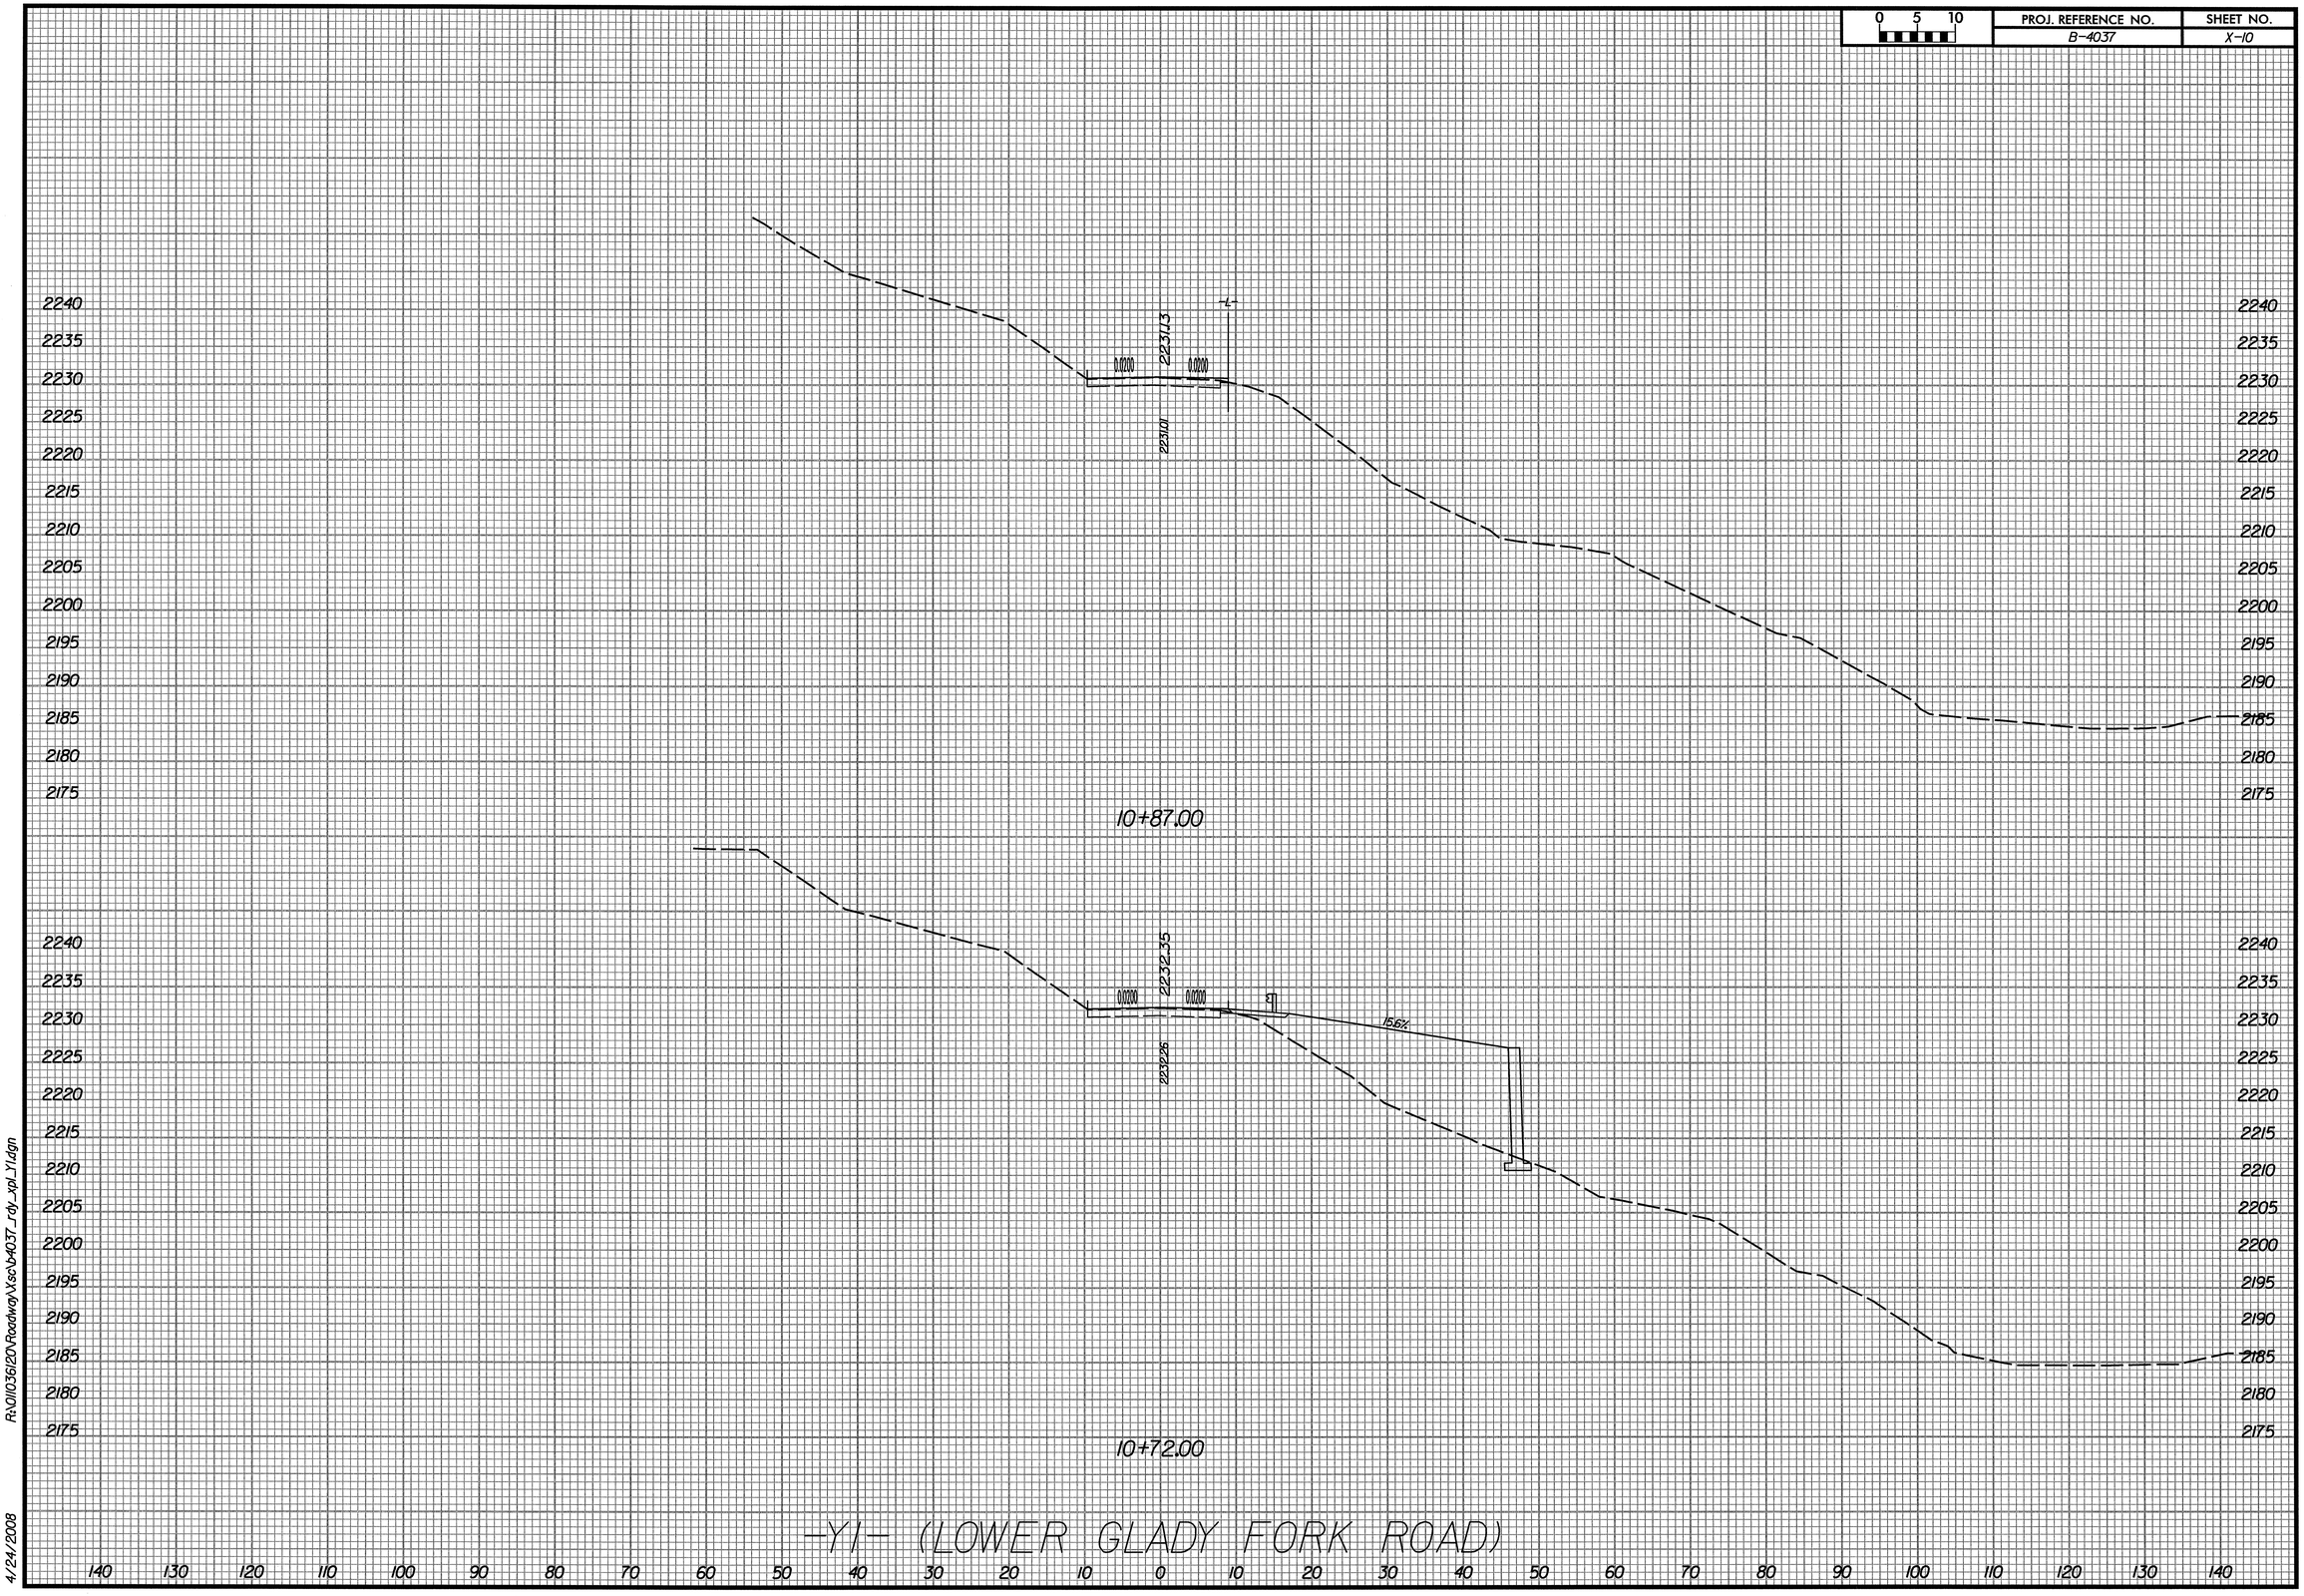

R:\01036\20\Roadway\X\sc\B4037_rdy_xpl_Y1.dgn

4/24/2008

0 5 10	PROJ. REFERENCE NO.	SHEET NO.
	B-4037	X-11

R:\011036\20\Roadway\Vsc\b4037_rdy_xpl_Y1.dgn

4/24/2008

0 5 10	PROJ. REFERENCE NO.	SHEET NO.
	B-4037	X-12

R:\01103612\0\Roadway\Xsc\b4037_rdy_xpl_Y1.dgn

4/24/2008

0 5 10	PROJ. REFERENCE NO.	SHEET NO.
	B-4037	X-13

R:\01\0361\20\Roadway\Vsc\b4037_rdy_xpl_Y1.dgn

4/24/2008

PROJ. REFERENCE NO.	SHEET NO.
B-4037	X-14

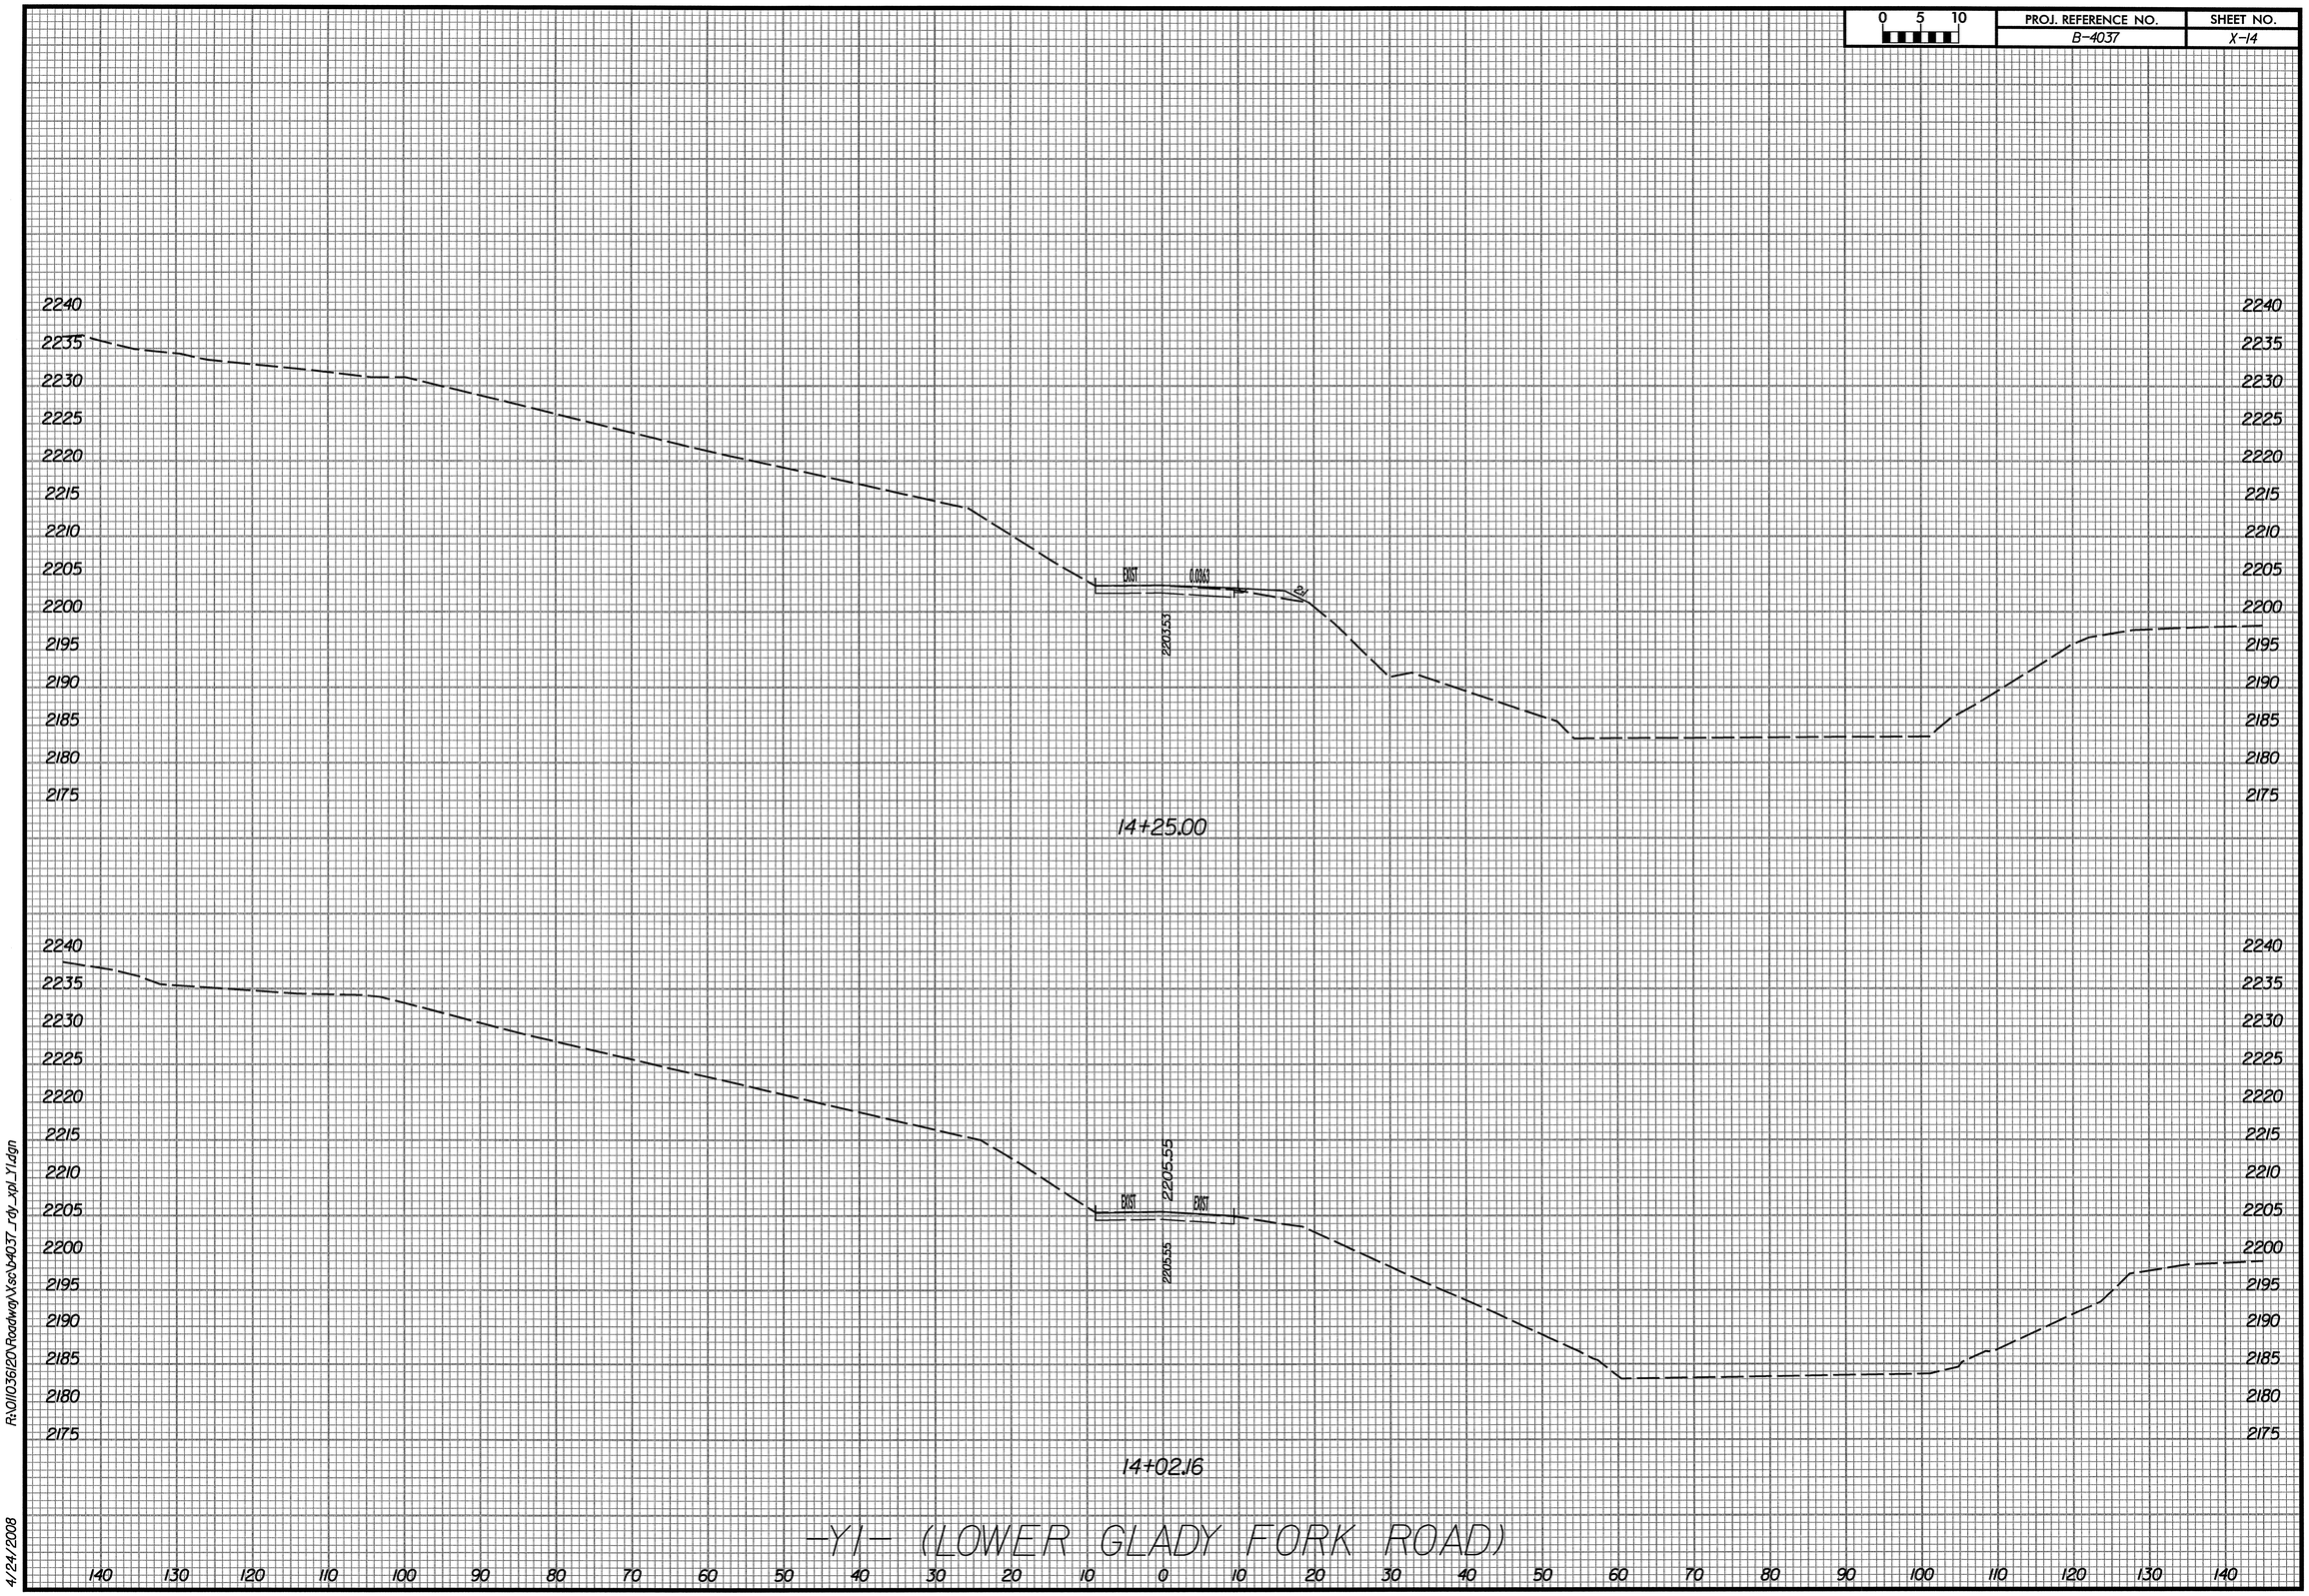

R:\01\0336\20\Roadway\X-sec\B4037_rdy_xpl_Y1.dgn

4/24/2008

0 5 10	PROJ. REFERENCE NO.	SHEET NO.
	B-4037	X-15

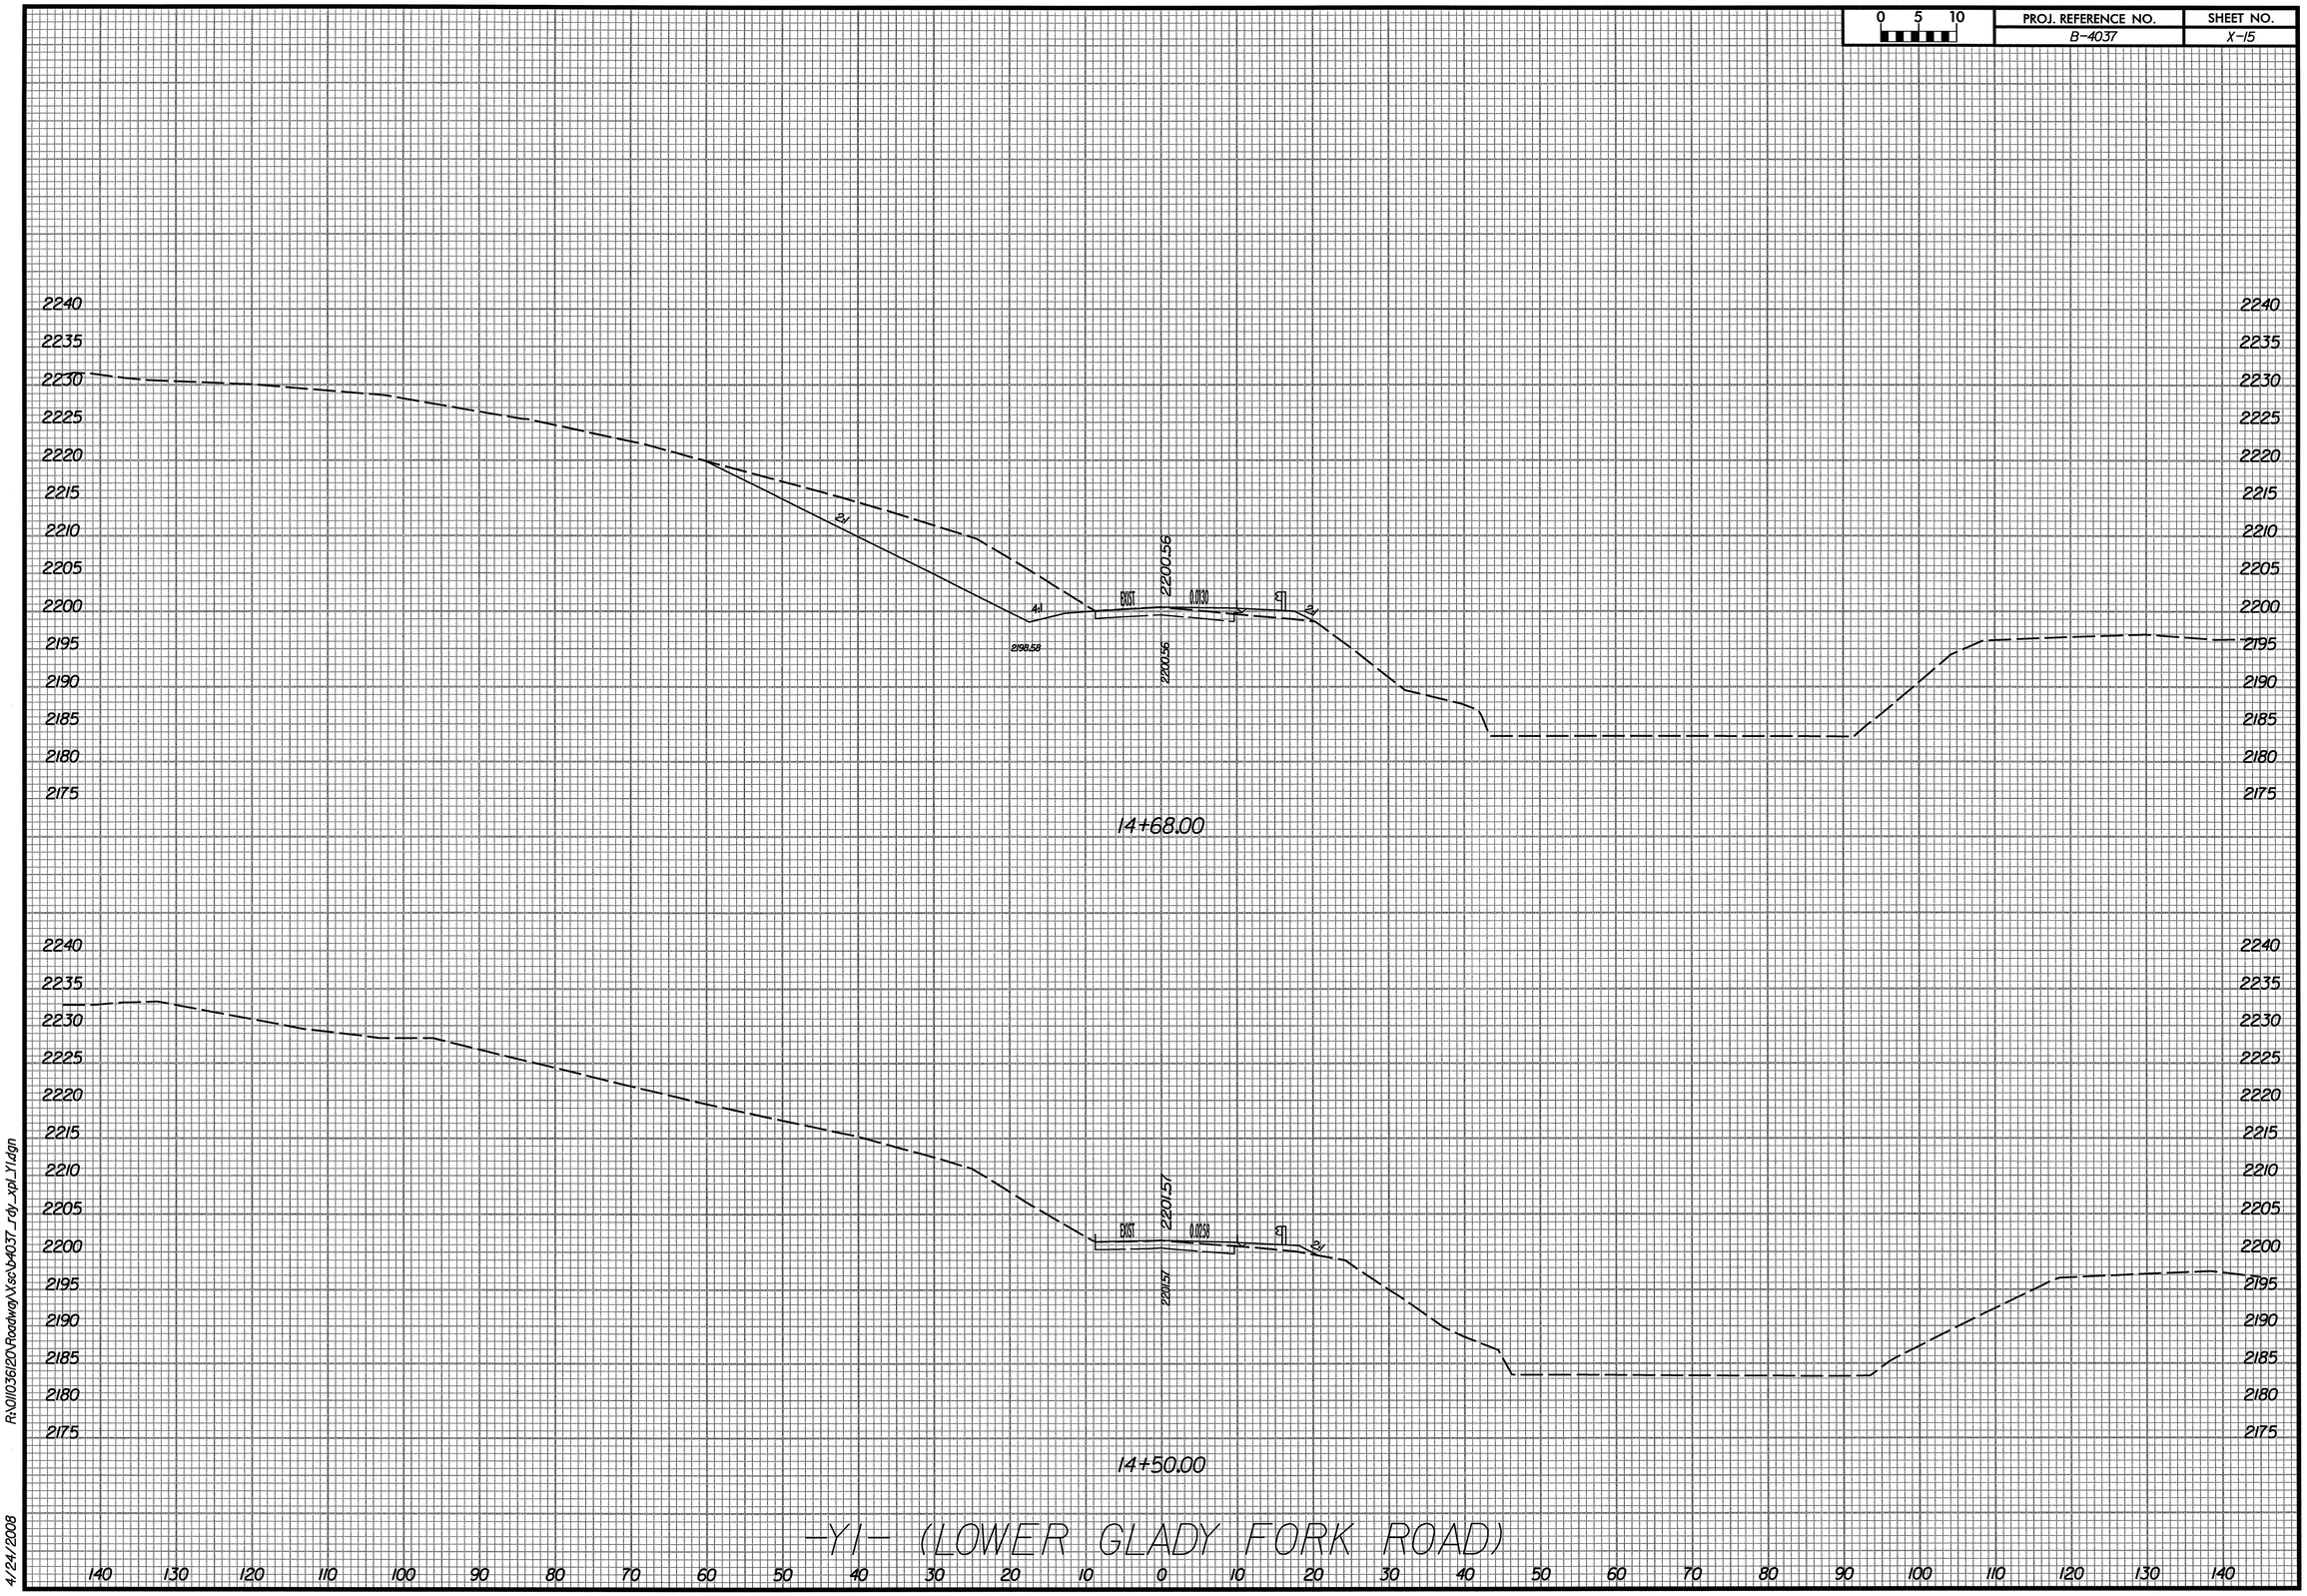

R:\01103612\0\Roadway\X\sc\b4037_rdy_xpl_Y1.dgn

4/24/2008

PROJ. REFERENCE NO.	SHEET NO.
B-4037	X-16

R:\01\036\20\Roadway\X\sc\b4037_rdy_xpl_Y1.dgn

4/24/2008

PROJ. REFERENCE NO.	SHEET NO.
B-4037	X-17

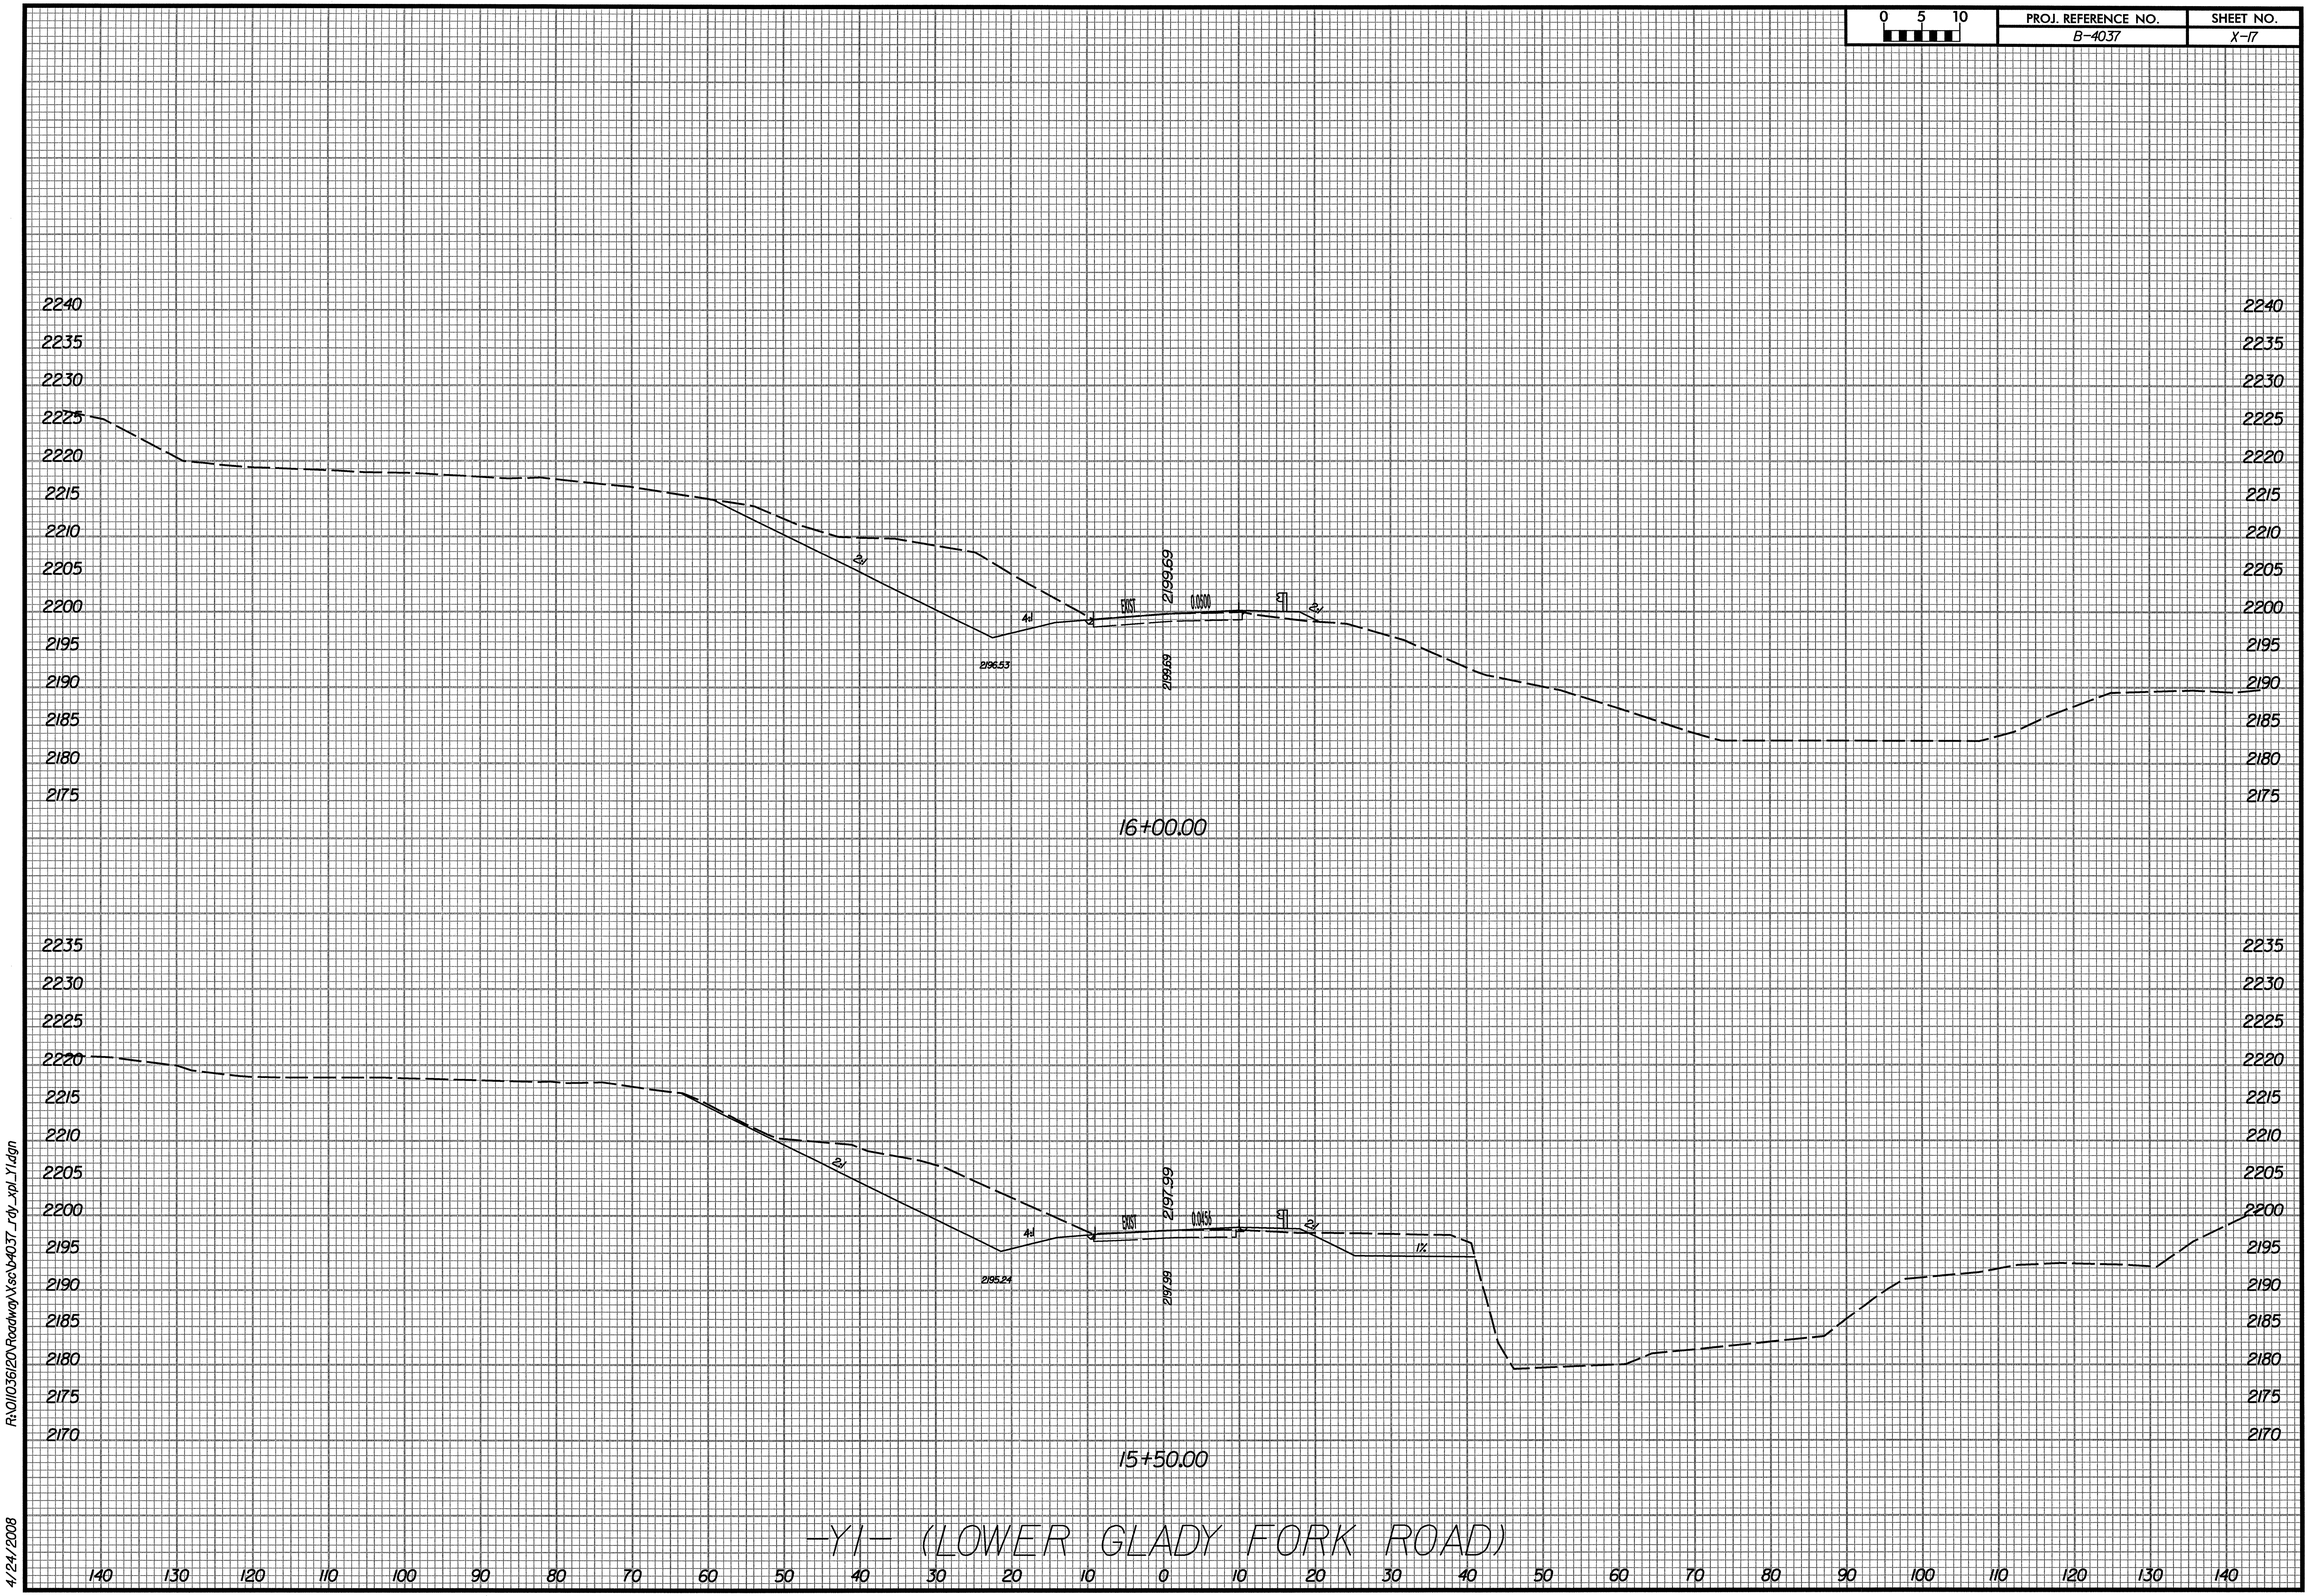

-Y1- (LOWER GLADY FORK ROAD)

R:\01103612\0\Roadway\Vsc\B4037_rdy_xpl_Y1.dgn

4/24/2008

PROJ. REFERENCE NO.	SHEET NO.
B-4037	X-18

R:\011036120\Roadway\Xsc\b4037_rdy_xpl_Y1.dgn

4/24/2008

0 5 10	PROJ. REFERENCE NO.	SHEET NO.
	B-4037	X-19

R:\01\0336\20\Roadway\X.so\B403T_rdy_xpl_Y1.dgn

4/24/2008

PROJ. REFERENCE NO.	SHEET NO.
B-4037	X-20

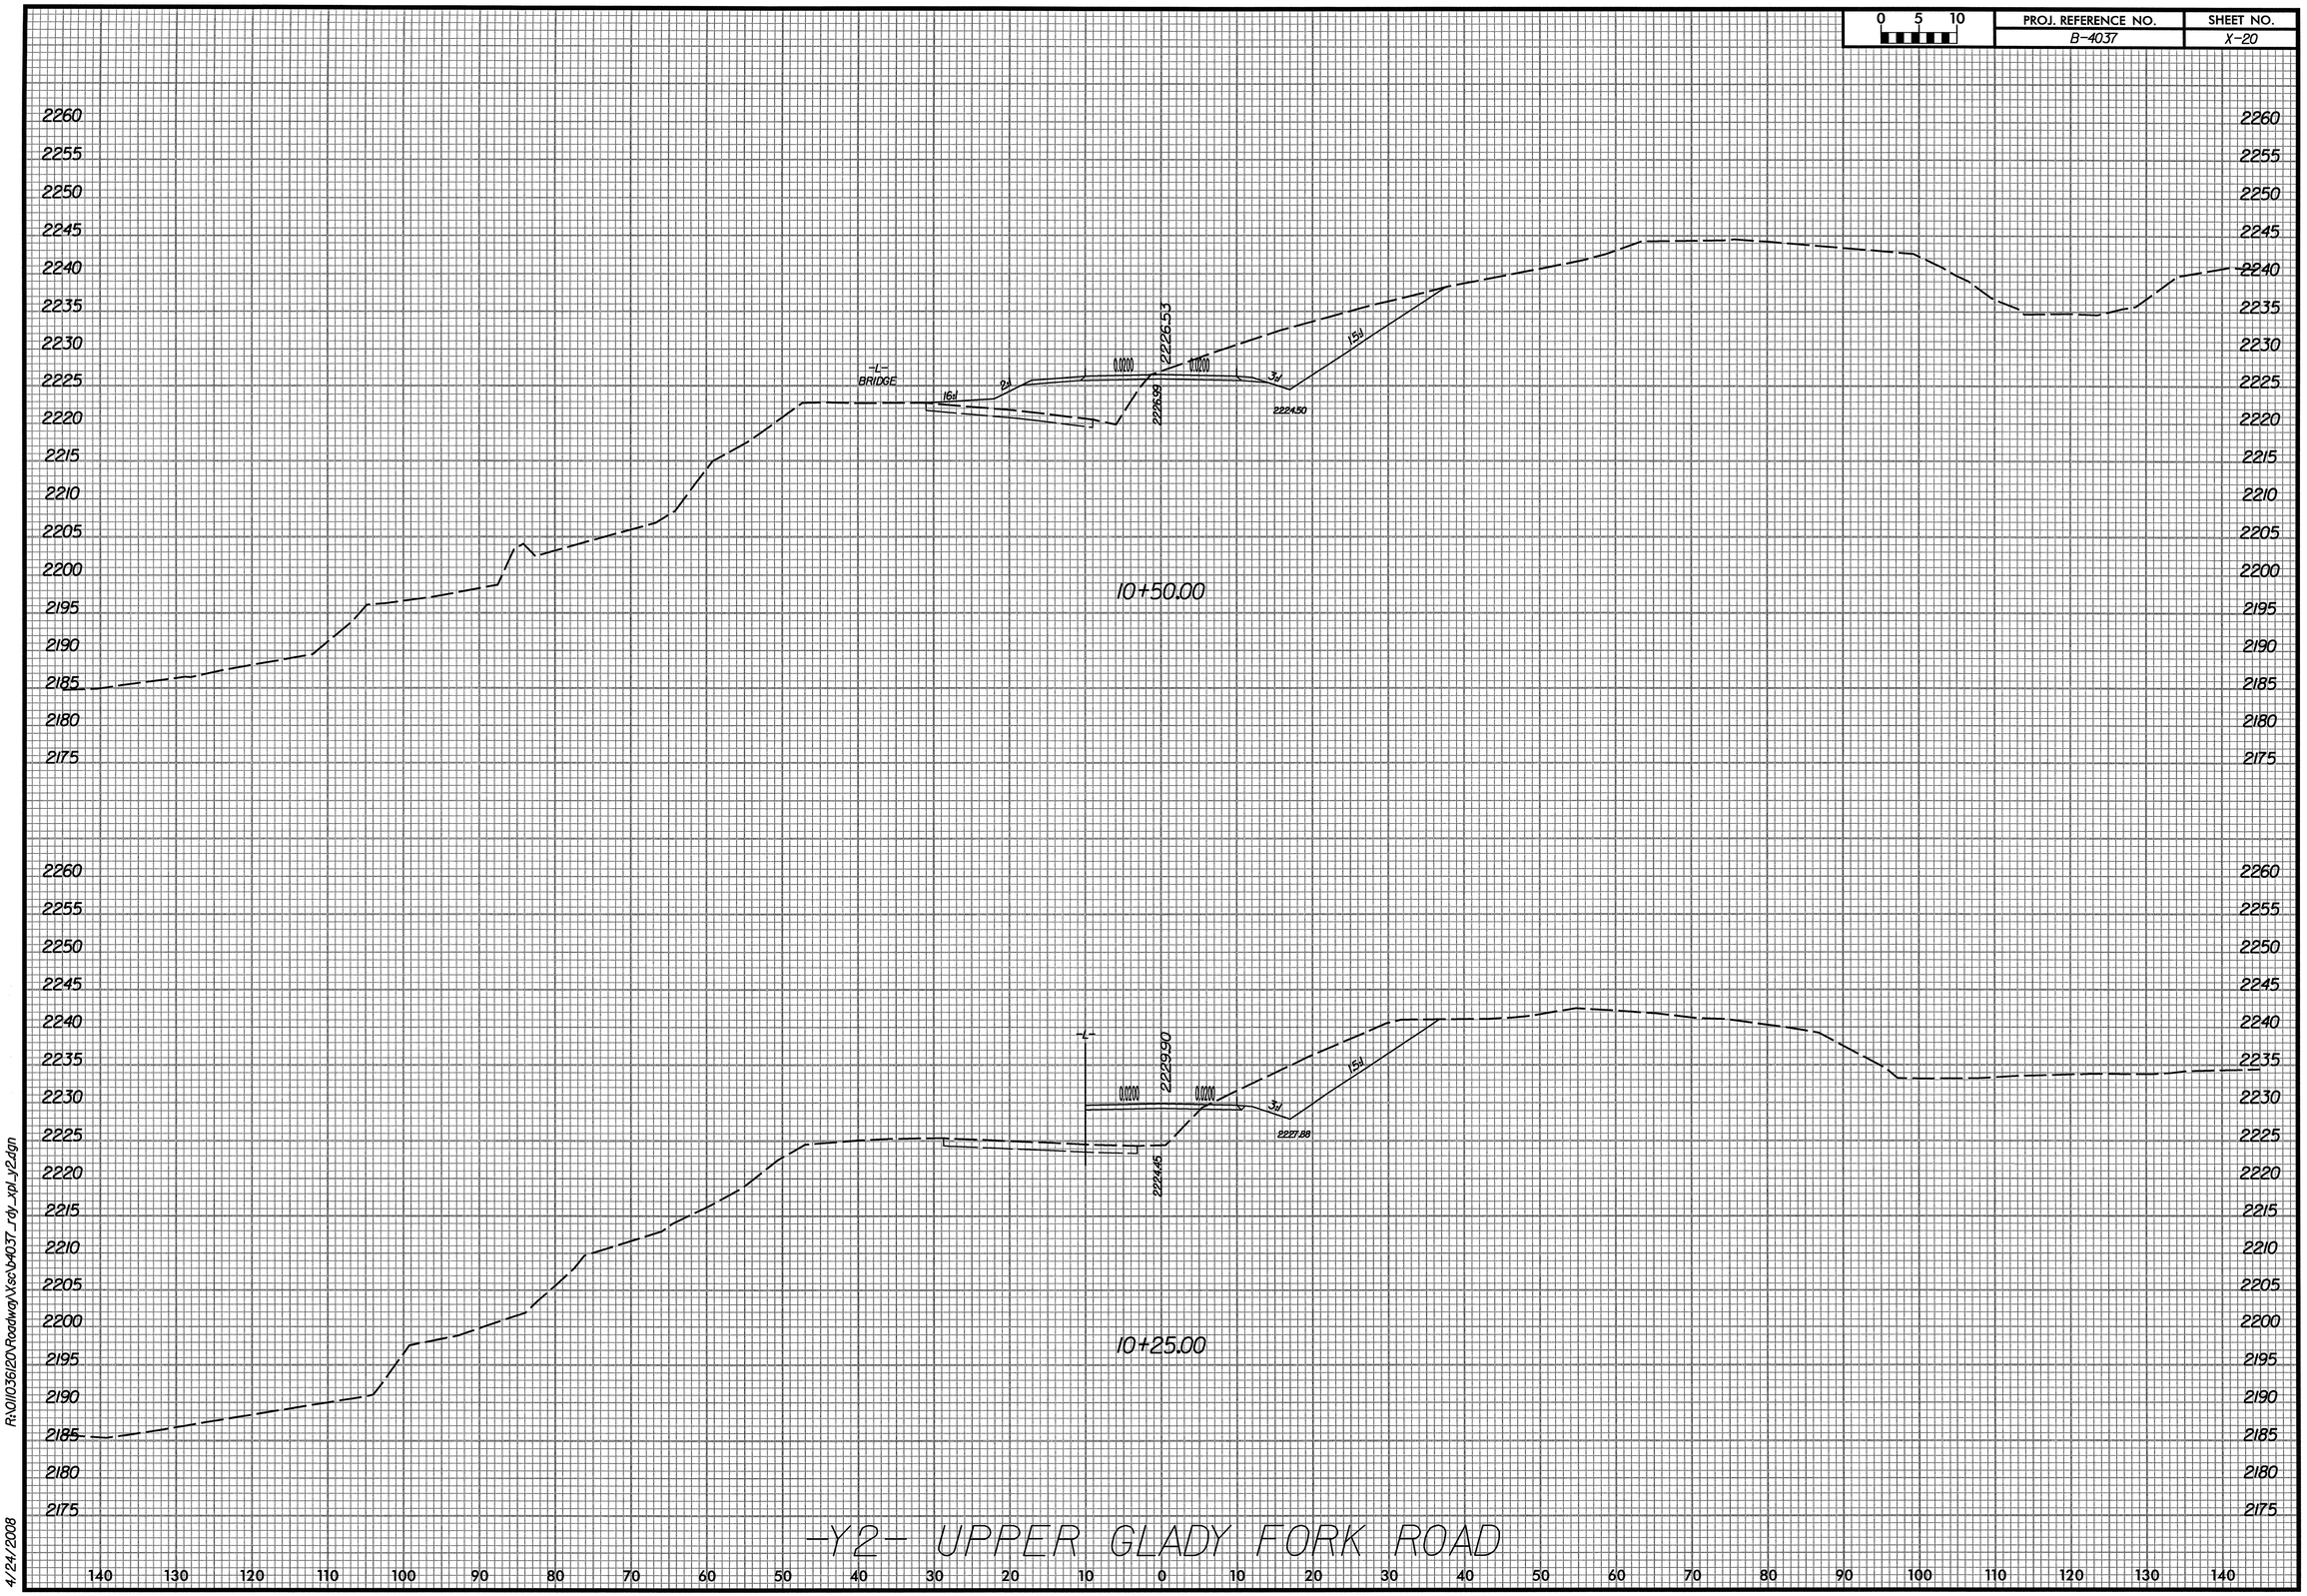

R:\01\036\20\Roadway\Xsc\b4037_rdy_xpl_y2.dgn

4/24/2008

PROJ. REFERENCE NO.	SHEET NO.
B-4037	X-21

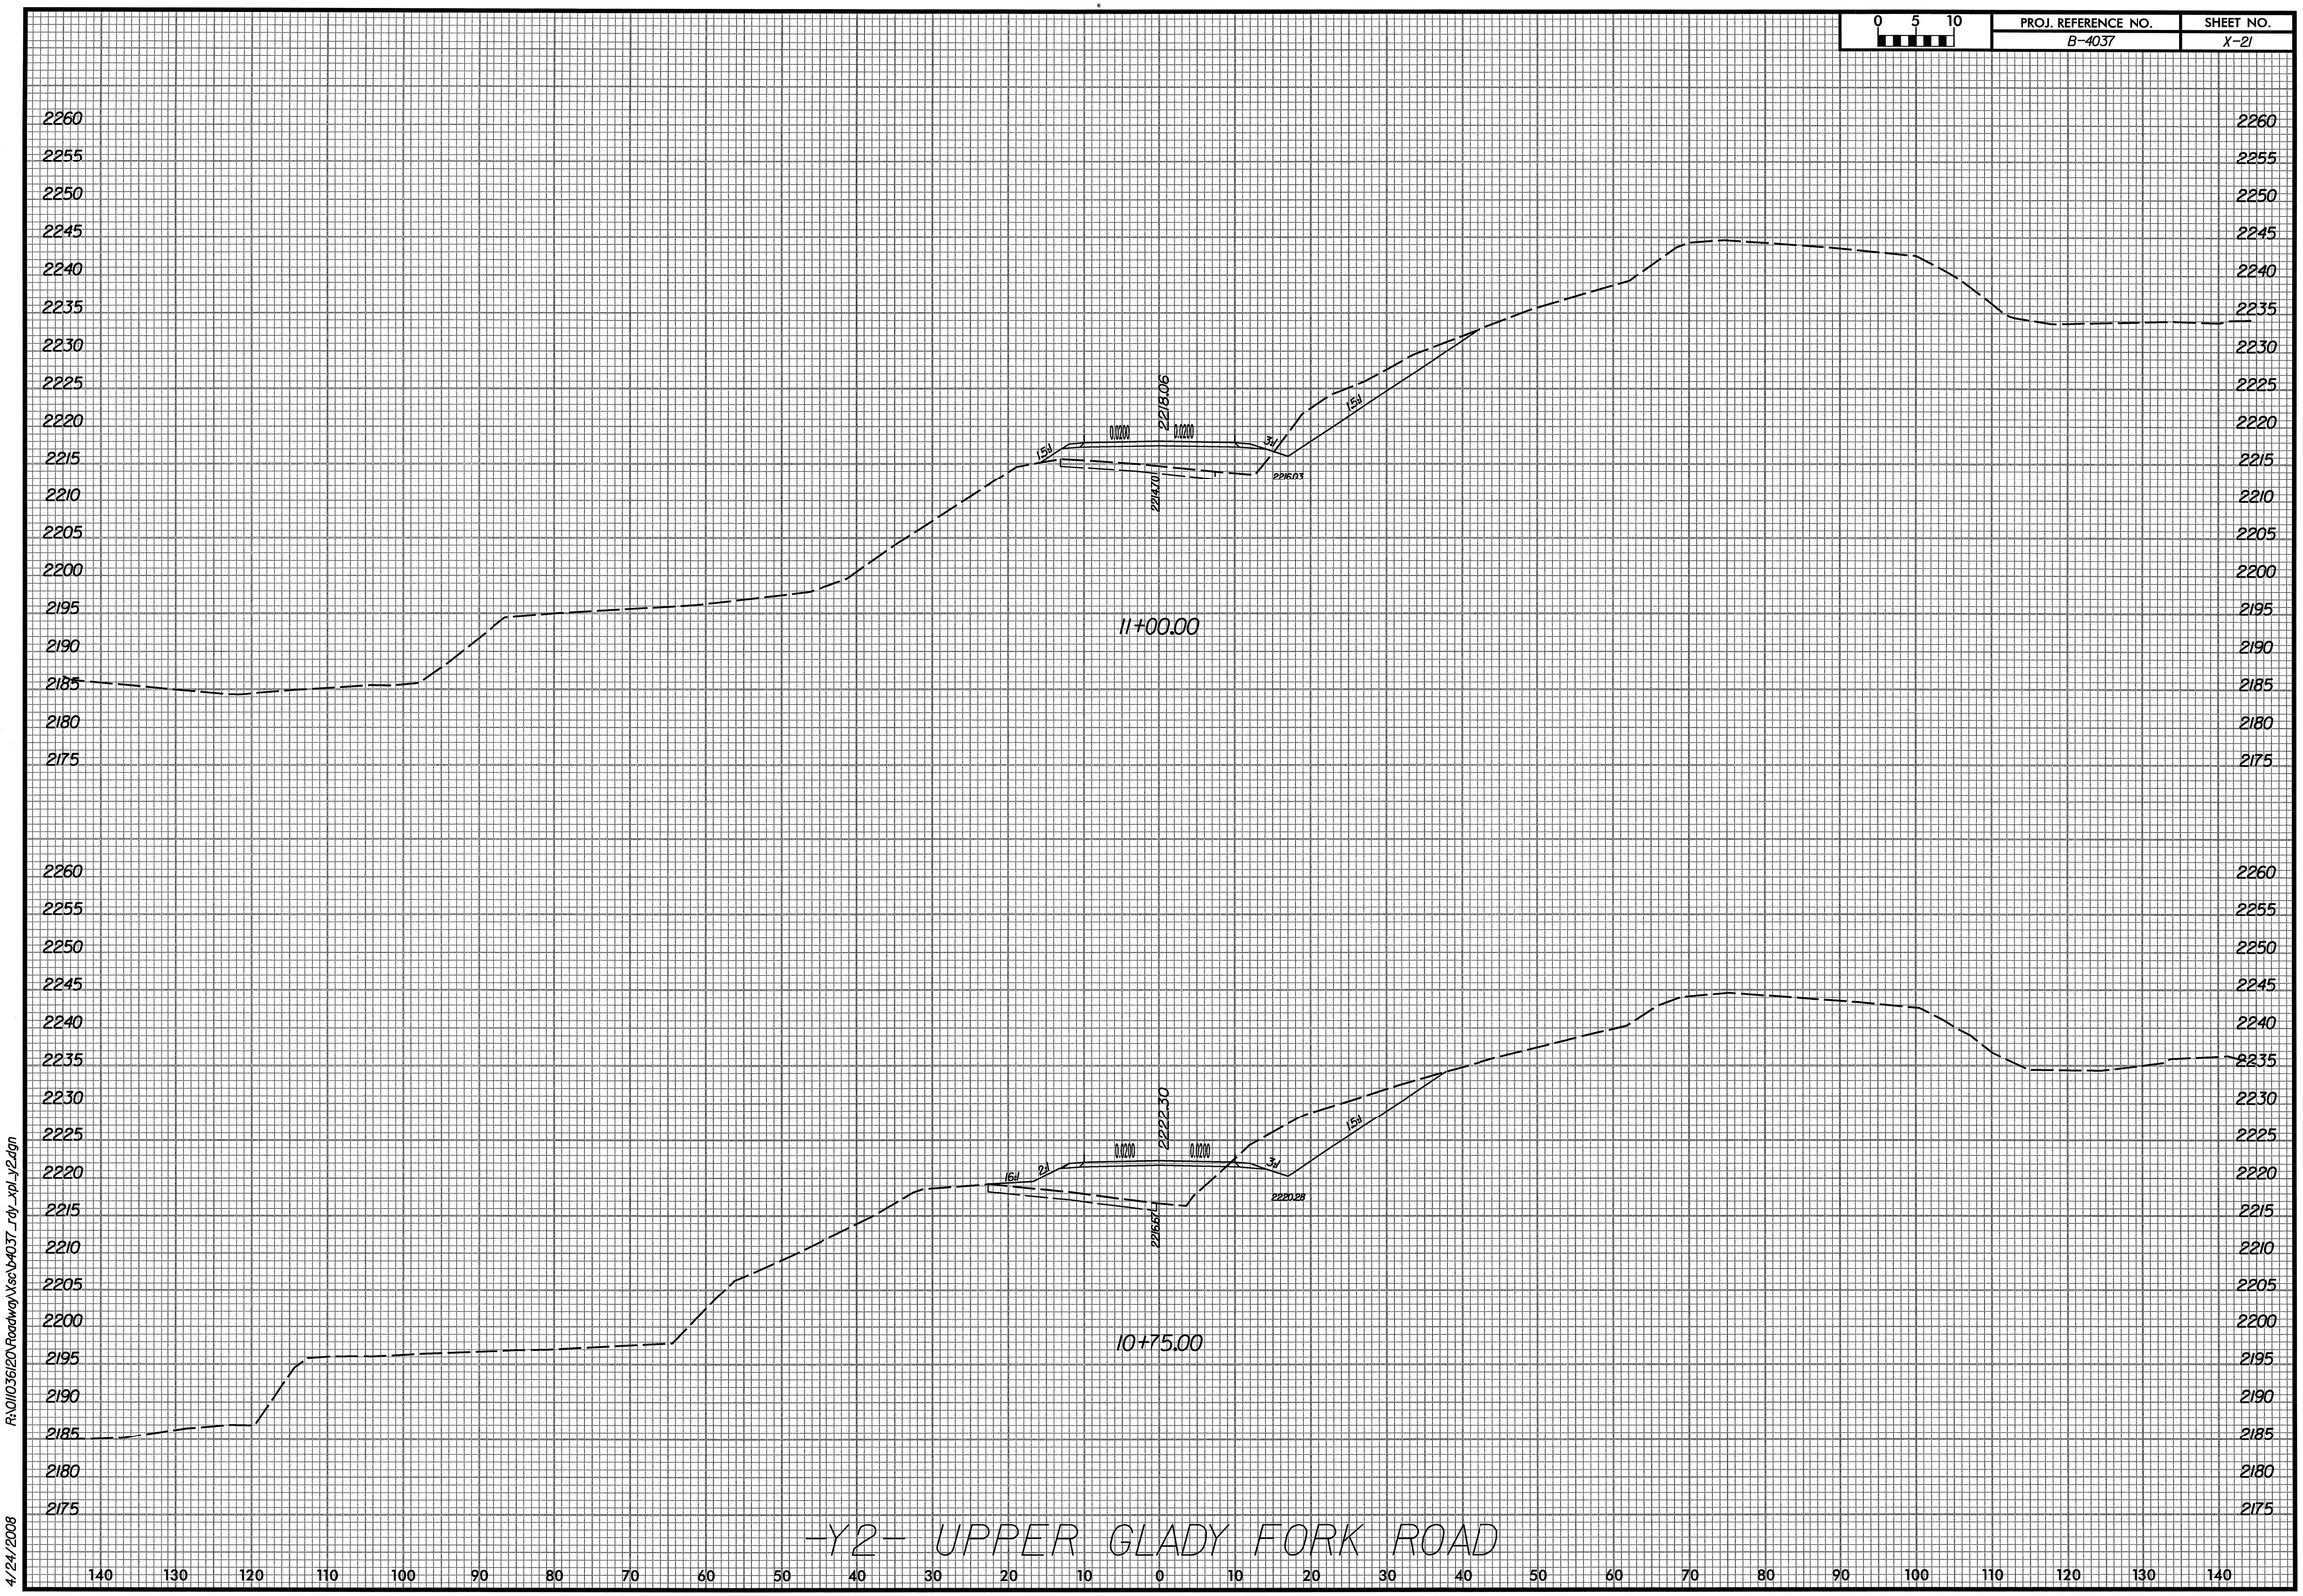

-Y2- UPPER GLADY FORK ROAD

R:\011036120\Roadway\Xsc\b4037_rdy_xpl_y2.dgn

4/24/2008

0 5 10	PROJ. REFERENCE NO.	SHEET NO.
	B-4037	X-22

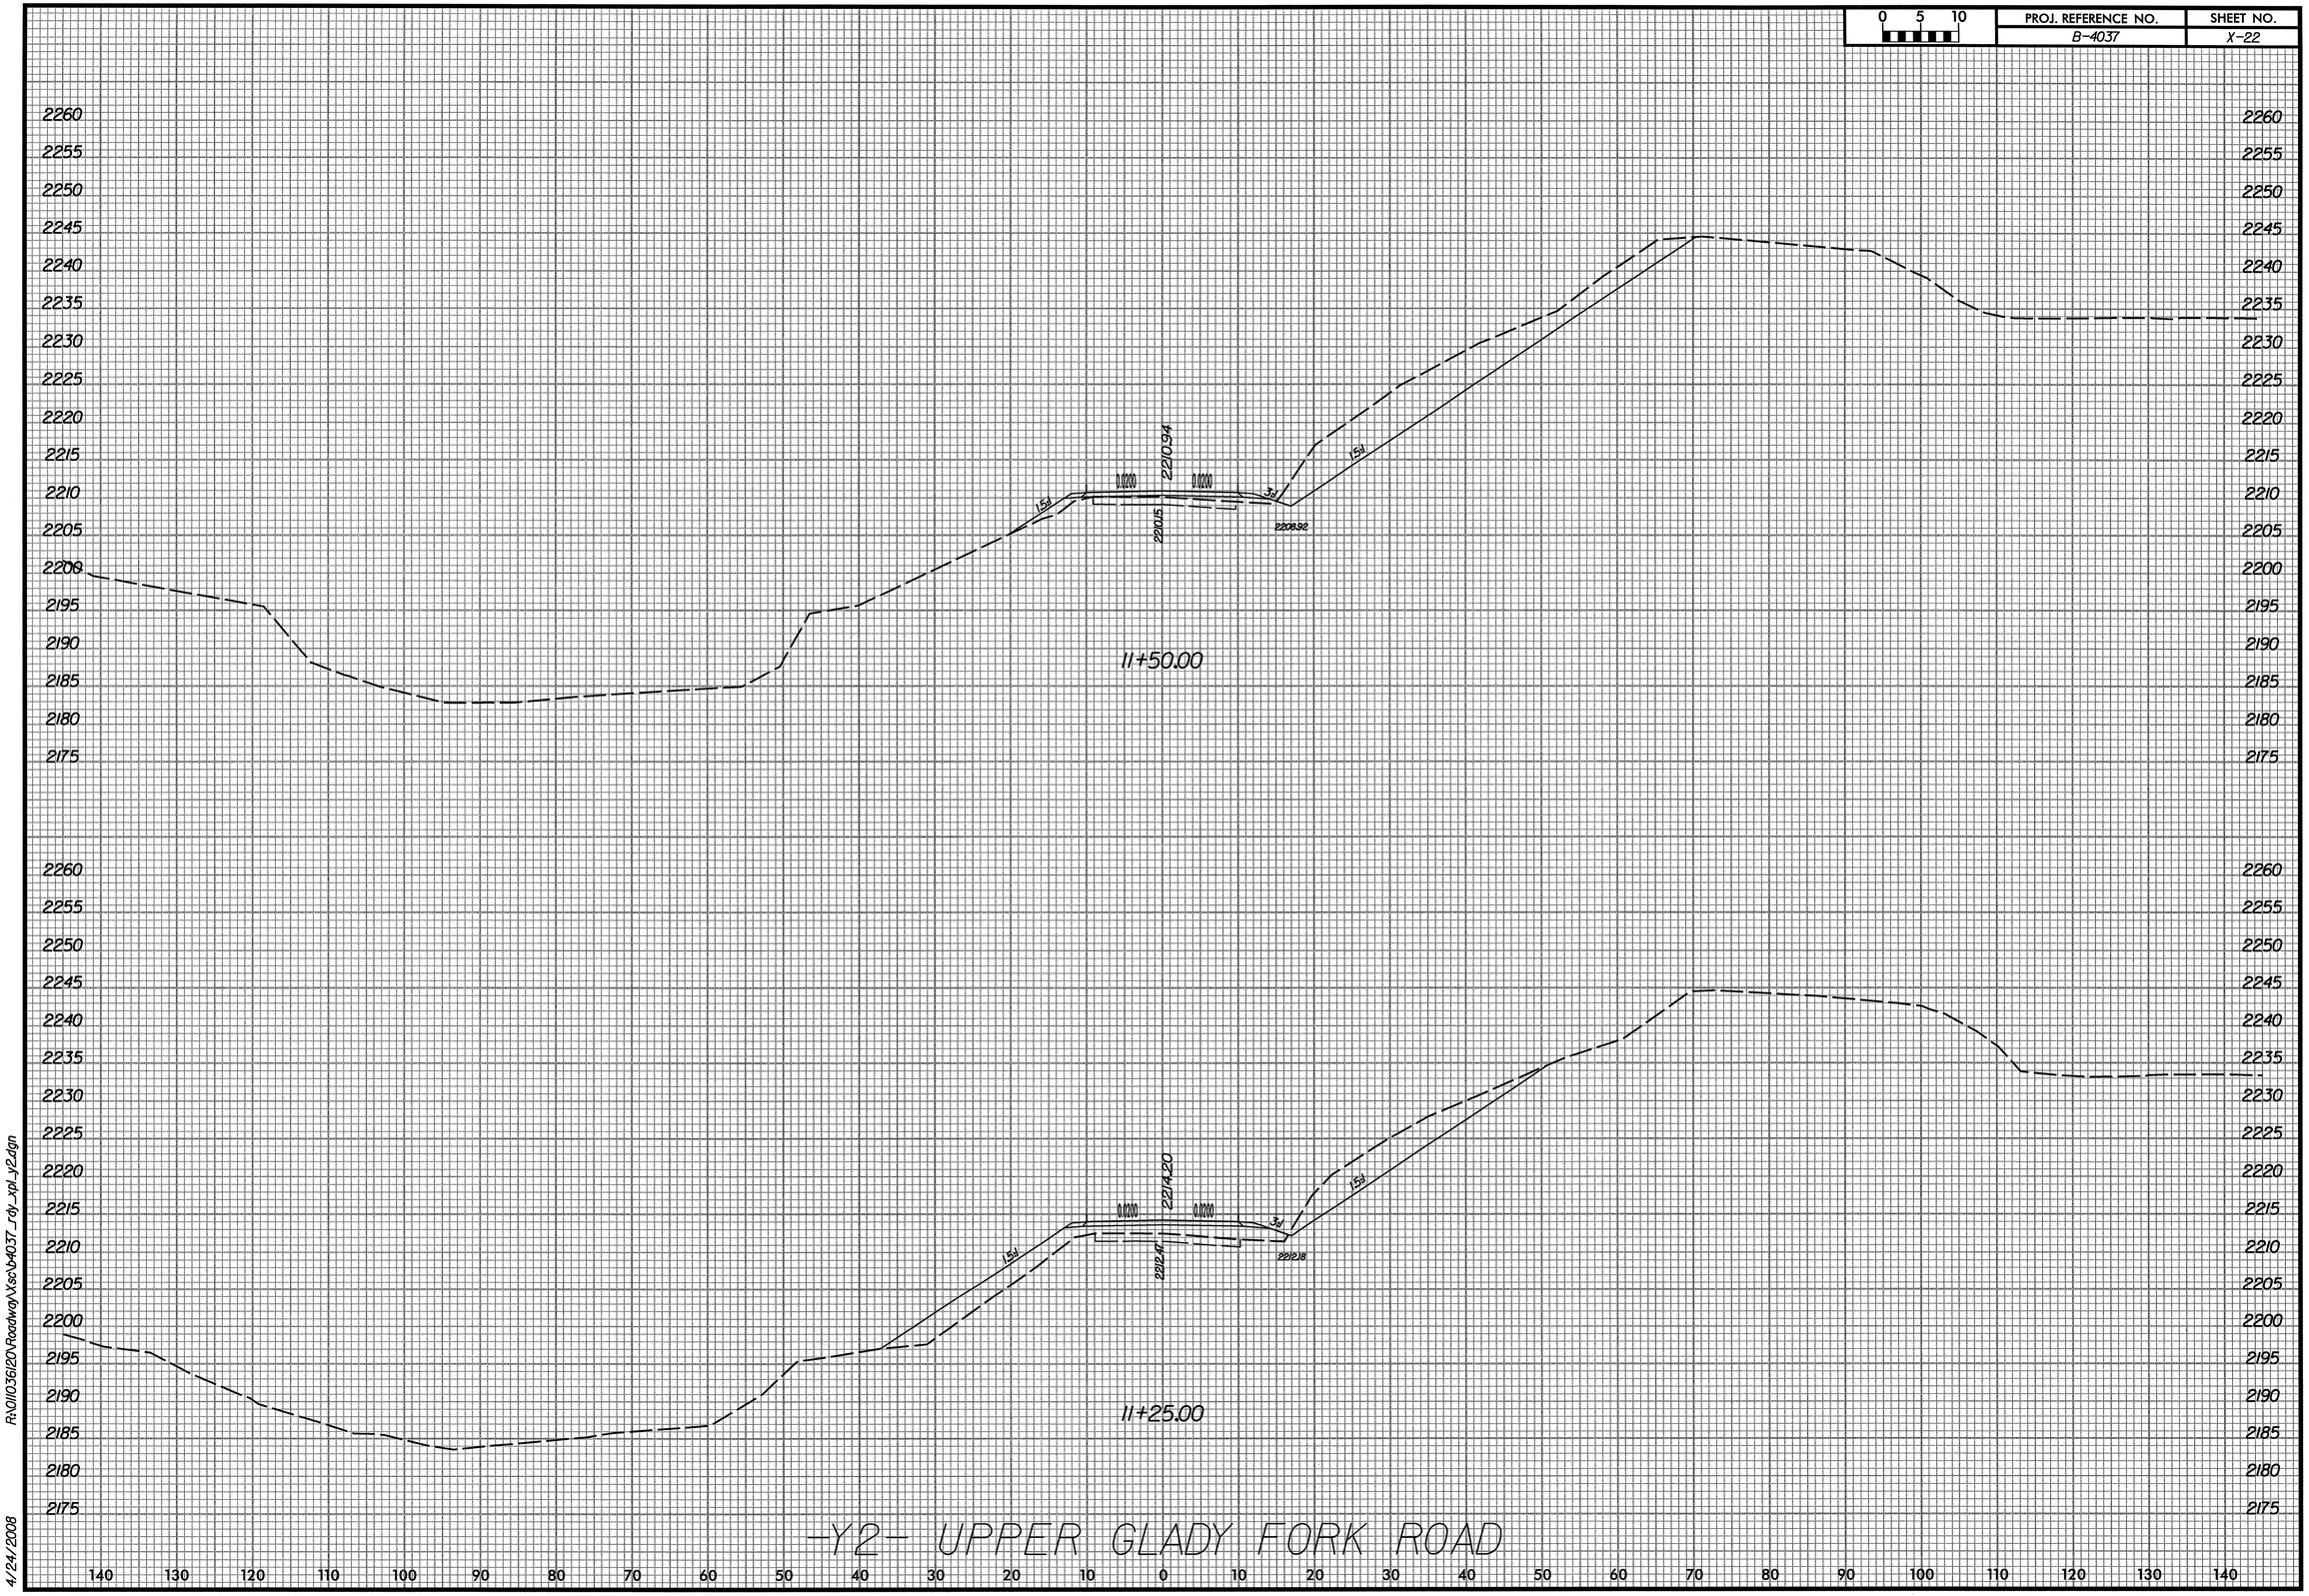

R:\011036\20\Roadway\X\so\b403T_rdy_xpl_y2.dgn

4/24/2008

PROJ. REFERENCE NO.	SHEET NO.
B-4037	X-23

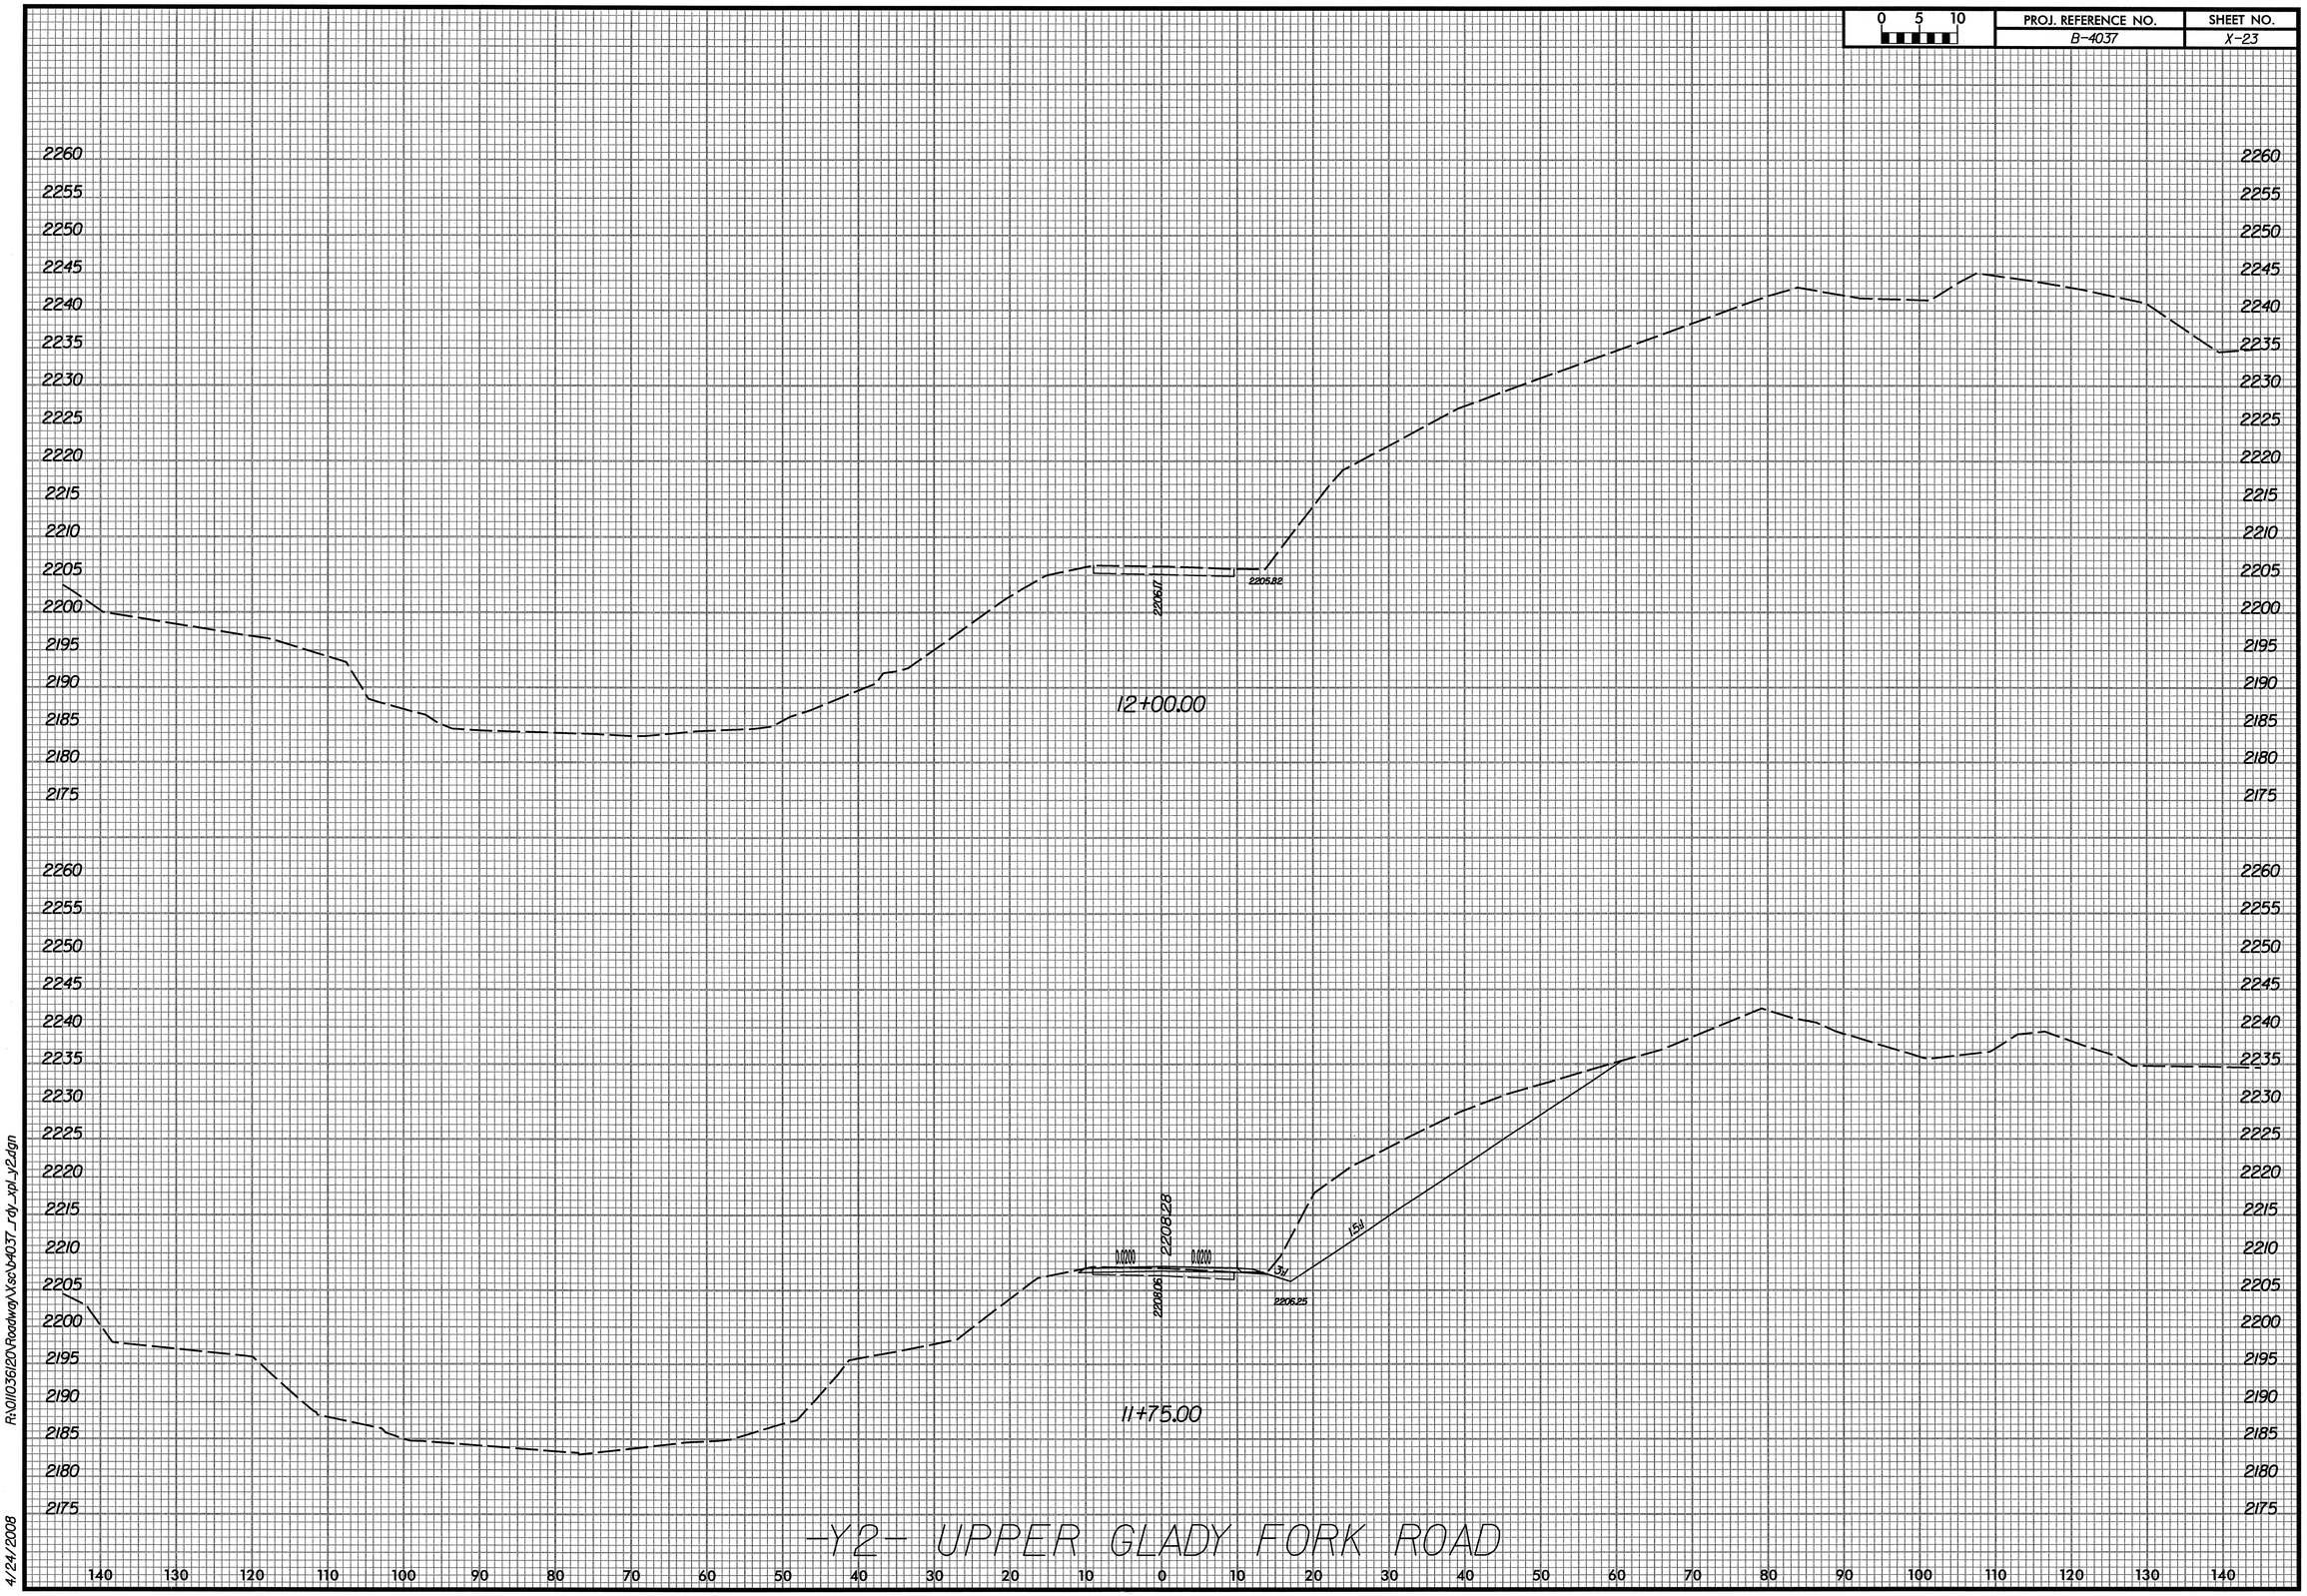

-Y2- UPPER GLADY FORK ROAD

R:\011036120\Roadway\Xsc\b4037_rdy_xpl_y2.dgn

4/24/2008