PROJ. REFERENCE NO.	SHEET NO.
B-4194	PM-1

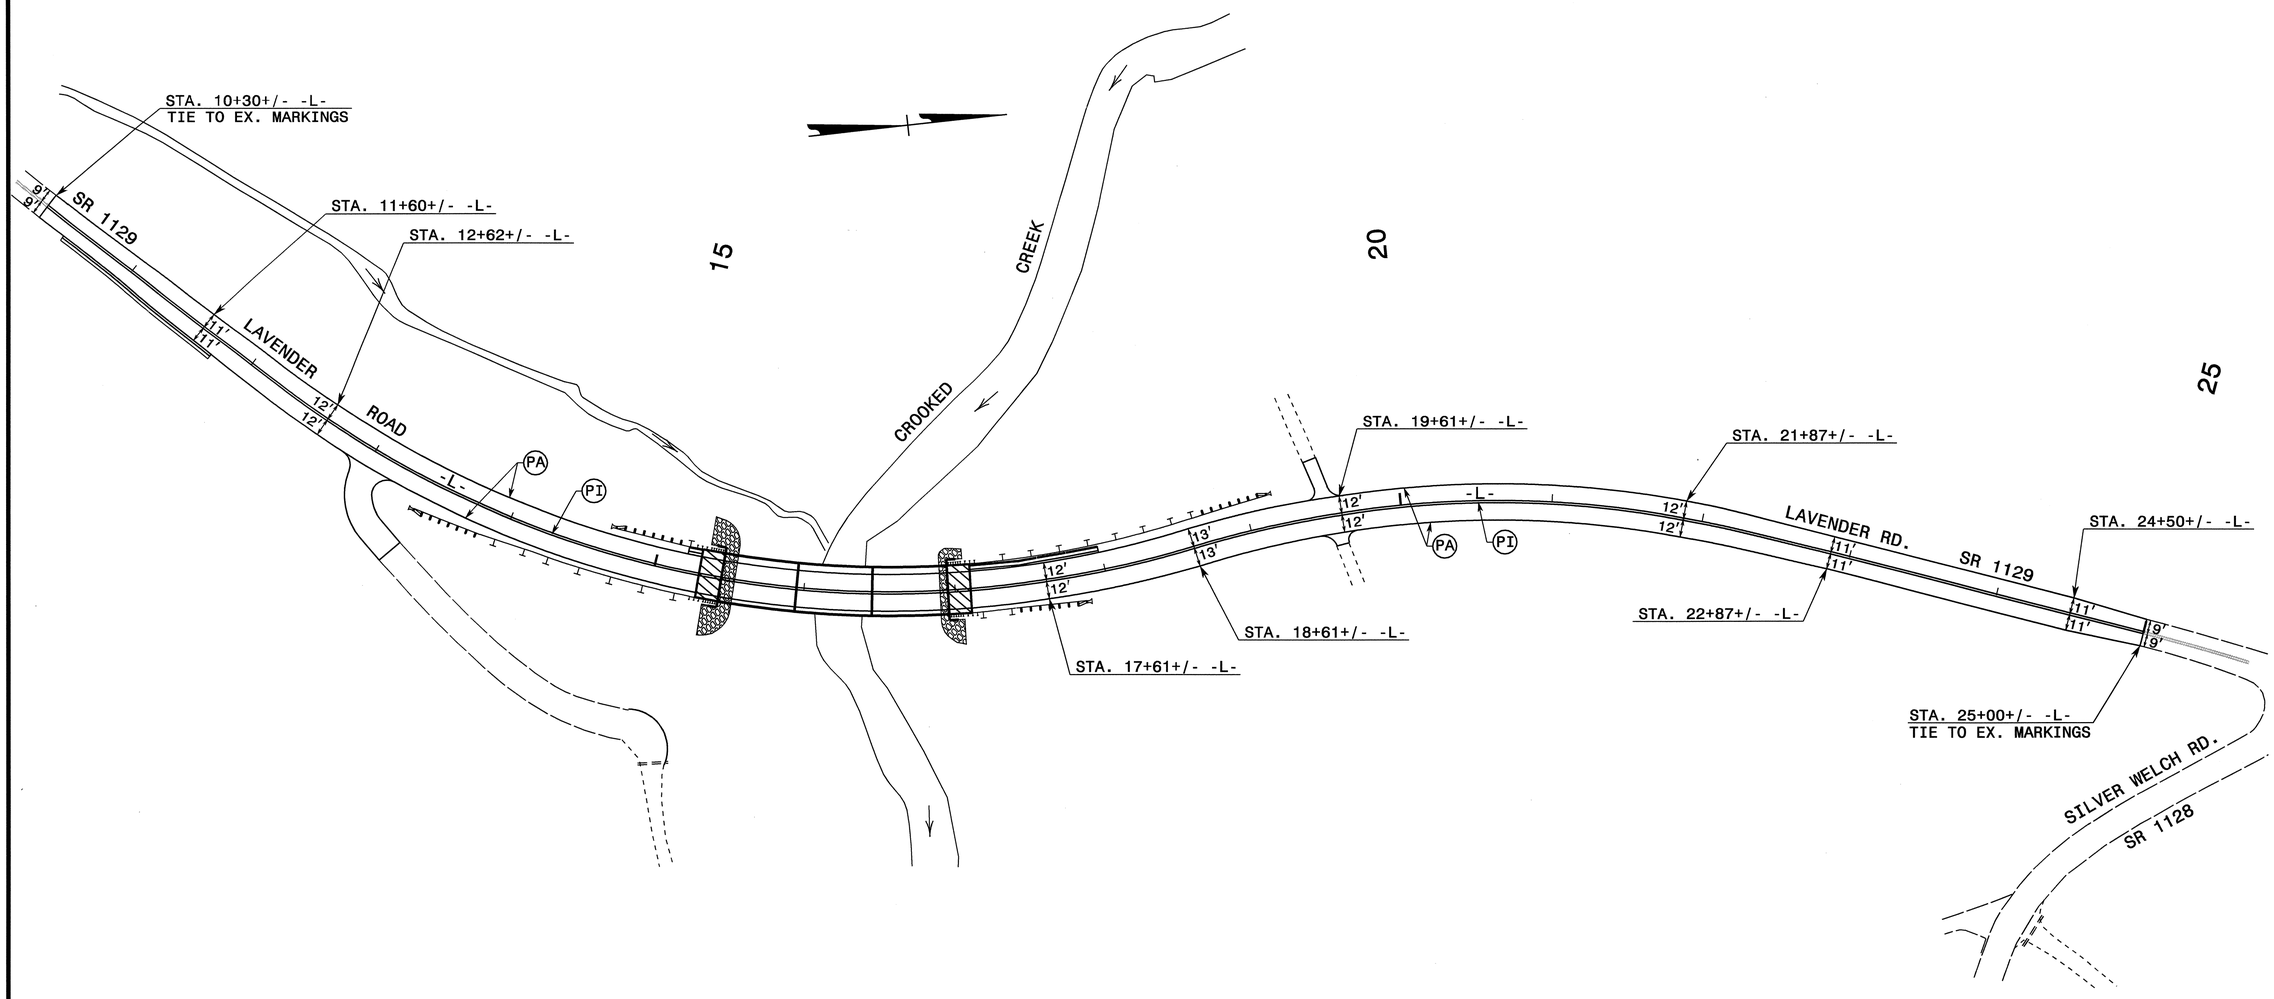

APPROVED: Chad L. Lanford DATE: 3-17-08

SEAL

NORTH CAROLINA PROFESSIONAL SEAL 030528 ENGINEER CHAD L. LANFORD

FINAL PAVEMENT MARKINGS

SCALE:	1"=50'
DATE:	03-10-08
DWG. BY:	SBC
DESIGN BY:	SBC
REVIEWED BY:	CLL

REVISIONS

CADD FILE

17-MAR-2008 08:02
\\dot\dfsroot01\proj\tipprojects-b\b4194\traffic\trafficcontrol\tcp\alt\B4194_PM_pm01.dgn
scoats AT WZTC237457