09/08/08

TIP PROJECT: B-4116

See Sheet 1-A For Index of Sheets

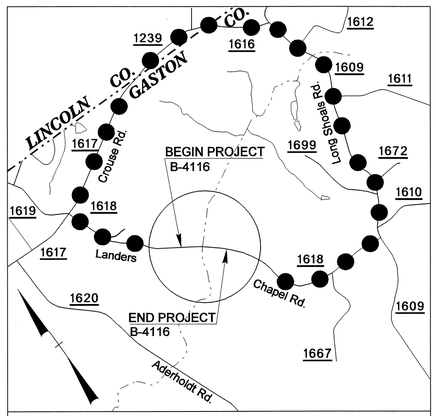

VICINITY MAP

DETOUR

STATE OF NORTH CAROLINA
DIVISION OF HIGHWAYS

UTILITY BY OTHERS PLANS
GASTON COUNTY

T.I.P. NO.	SHEET NO.
B-4116	UO-1

LOCATION: BRIDGE 148 OVER BEAVER DAM CREEK ON SR1618

TYPE OF WORK: UTILITIES RELOCATION

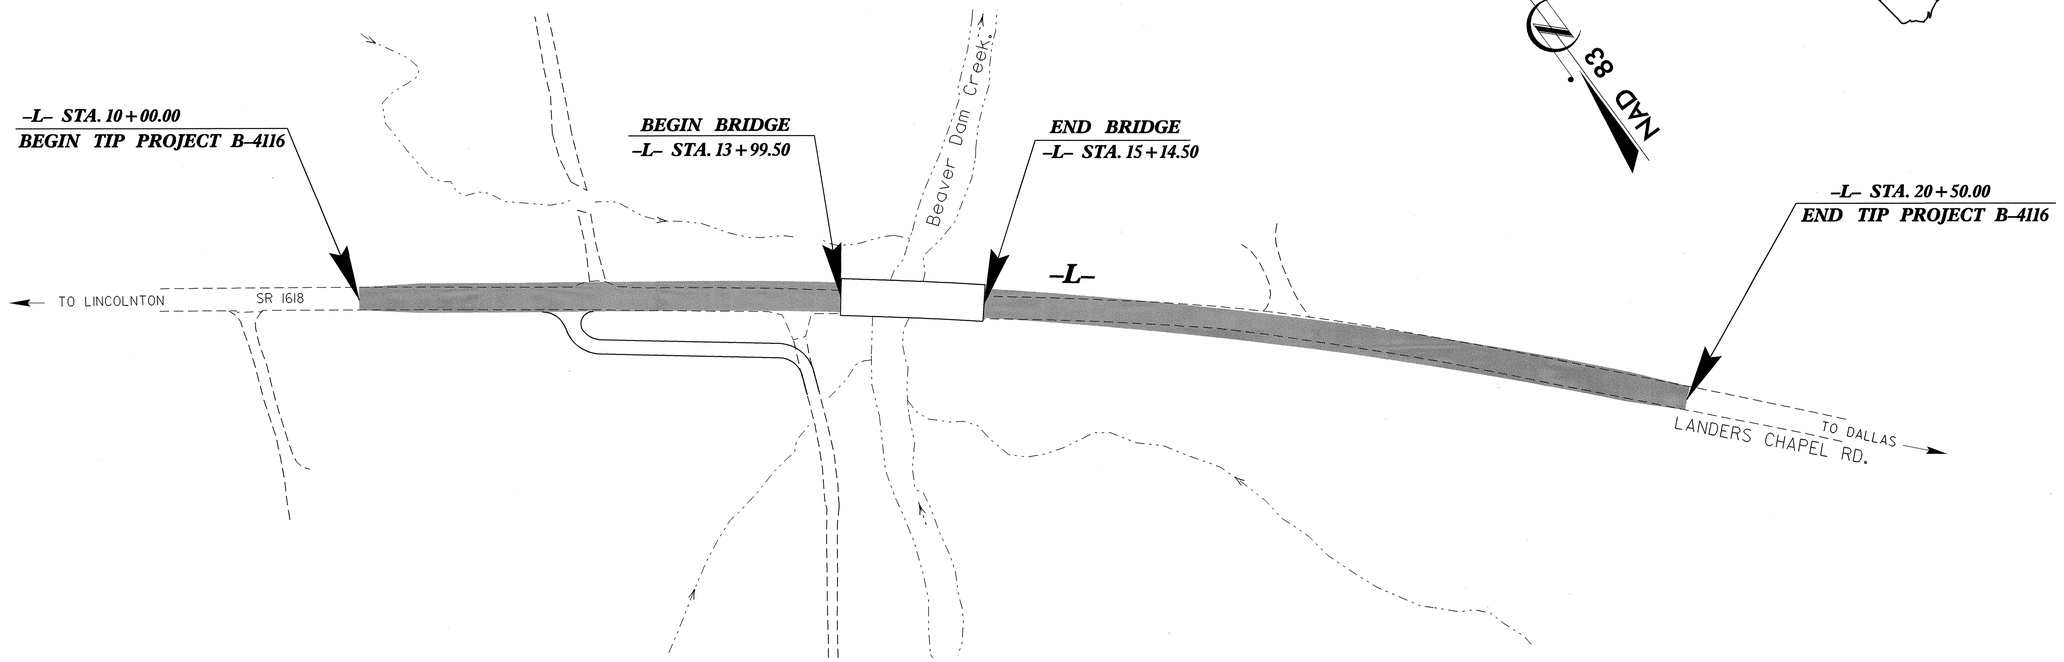

THERE IS NO CONTROL OF ACCESS ON THIS PROJECT
THIS PROJECT IS NOT WITHIN MUNICIPAL BOUNDARIES
CLEARING ON THIS PROJECT SHALL BE PERFORMED TO THE LIMITS ESTABLISHED BY METHOD III.
** DESIGN EXCEPTION REQUIRED FOR THE SAG VERTICAL K-VALUE, MAXIMUM GRADE, VERTICAL CURVE SSD, AND SHOULDER WIDTH.

GRAPHIC SCALES

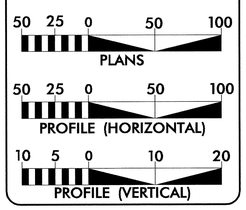

INDEX OF SHEETS

SHEET NO.	*DESCRIPTION*
UO-1	*TITLE SHEET*
UO-2	*UTILITY BY OTHERS PLAN SHEETS*

UTILITY OWNERS ON PROJECT

(1) RUTHERFORD EMC
(2) AT&T OF NC

PREPARED IN THE OFFICE OF:
DIVISION OF HIGHWAYS
DESIGN SERVICES
UTILITY SECTION
1591 MAIL SERVICES CENTER
RALEIGH NC 27699-1591
PHONE (919) 250-4128
FAX (919) 250-4119

Roger Worthington, P.E. — *UTILITIES SECTION ENGINEER*
Corey Bousquet, P.E. — *UTILITIES SQUAD LEADER PROJECT ENGINEER*
Britt McCurry — *UTILITIES PROJECT DESIGNER*

24-MAR-2008 14:26
R:\Utilities\Rdy_Ut\Proj\b4116_rdy_tsh.dgn
$$$$USERNAME$$$$

5/14/99

PROJECT REFERENCE NO.	SHEET NO.
B-4116	U0-2

UTILITIES BY OTHERS

NOTE:
ALL PROPOSED UTILITY WORK SHOWN ON THIS SHEET WILL BE DONE BY OTHERS

*BEGIN SHOULDER BERM GUTTER STA 15+29.5 RT END SHOULDER BERM GUTTER STA 15+88 RT
*TIE IN EXISTING GRAVEL DRIVE AT -L- STA 11+95 LT WITH 8" ABC
*TIE IN EXISTING GRAVEL DRIVE AT -L- STA 17+63 LT WITH 8" ABC

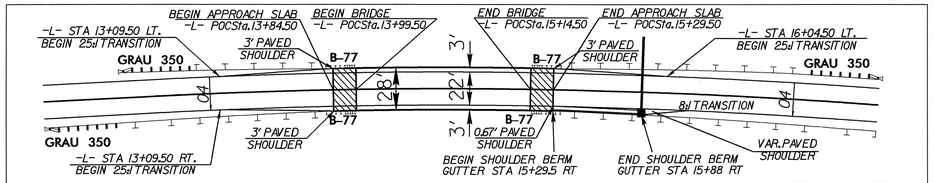

BRIDGE TO PAVEMENT SKETCH AND PAVED SHOULDER AND SHOULDER BERM GUTTER DETAIL

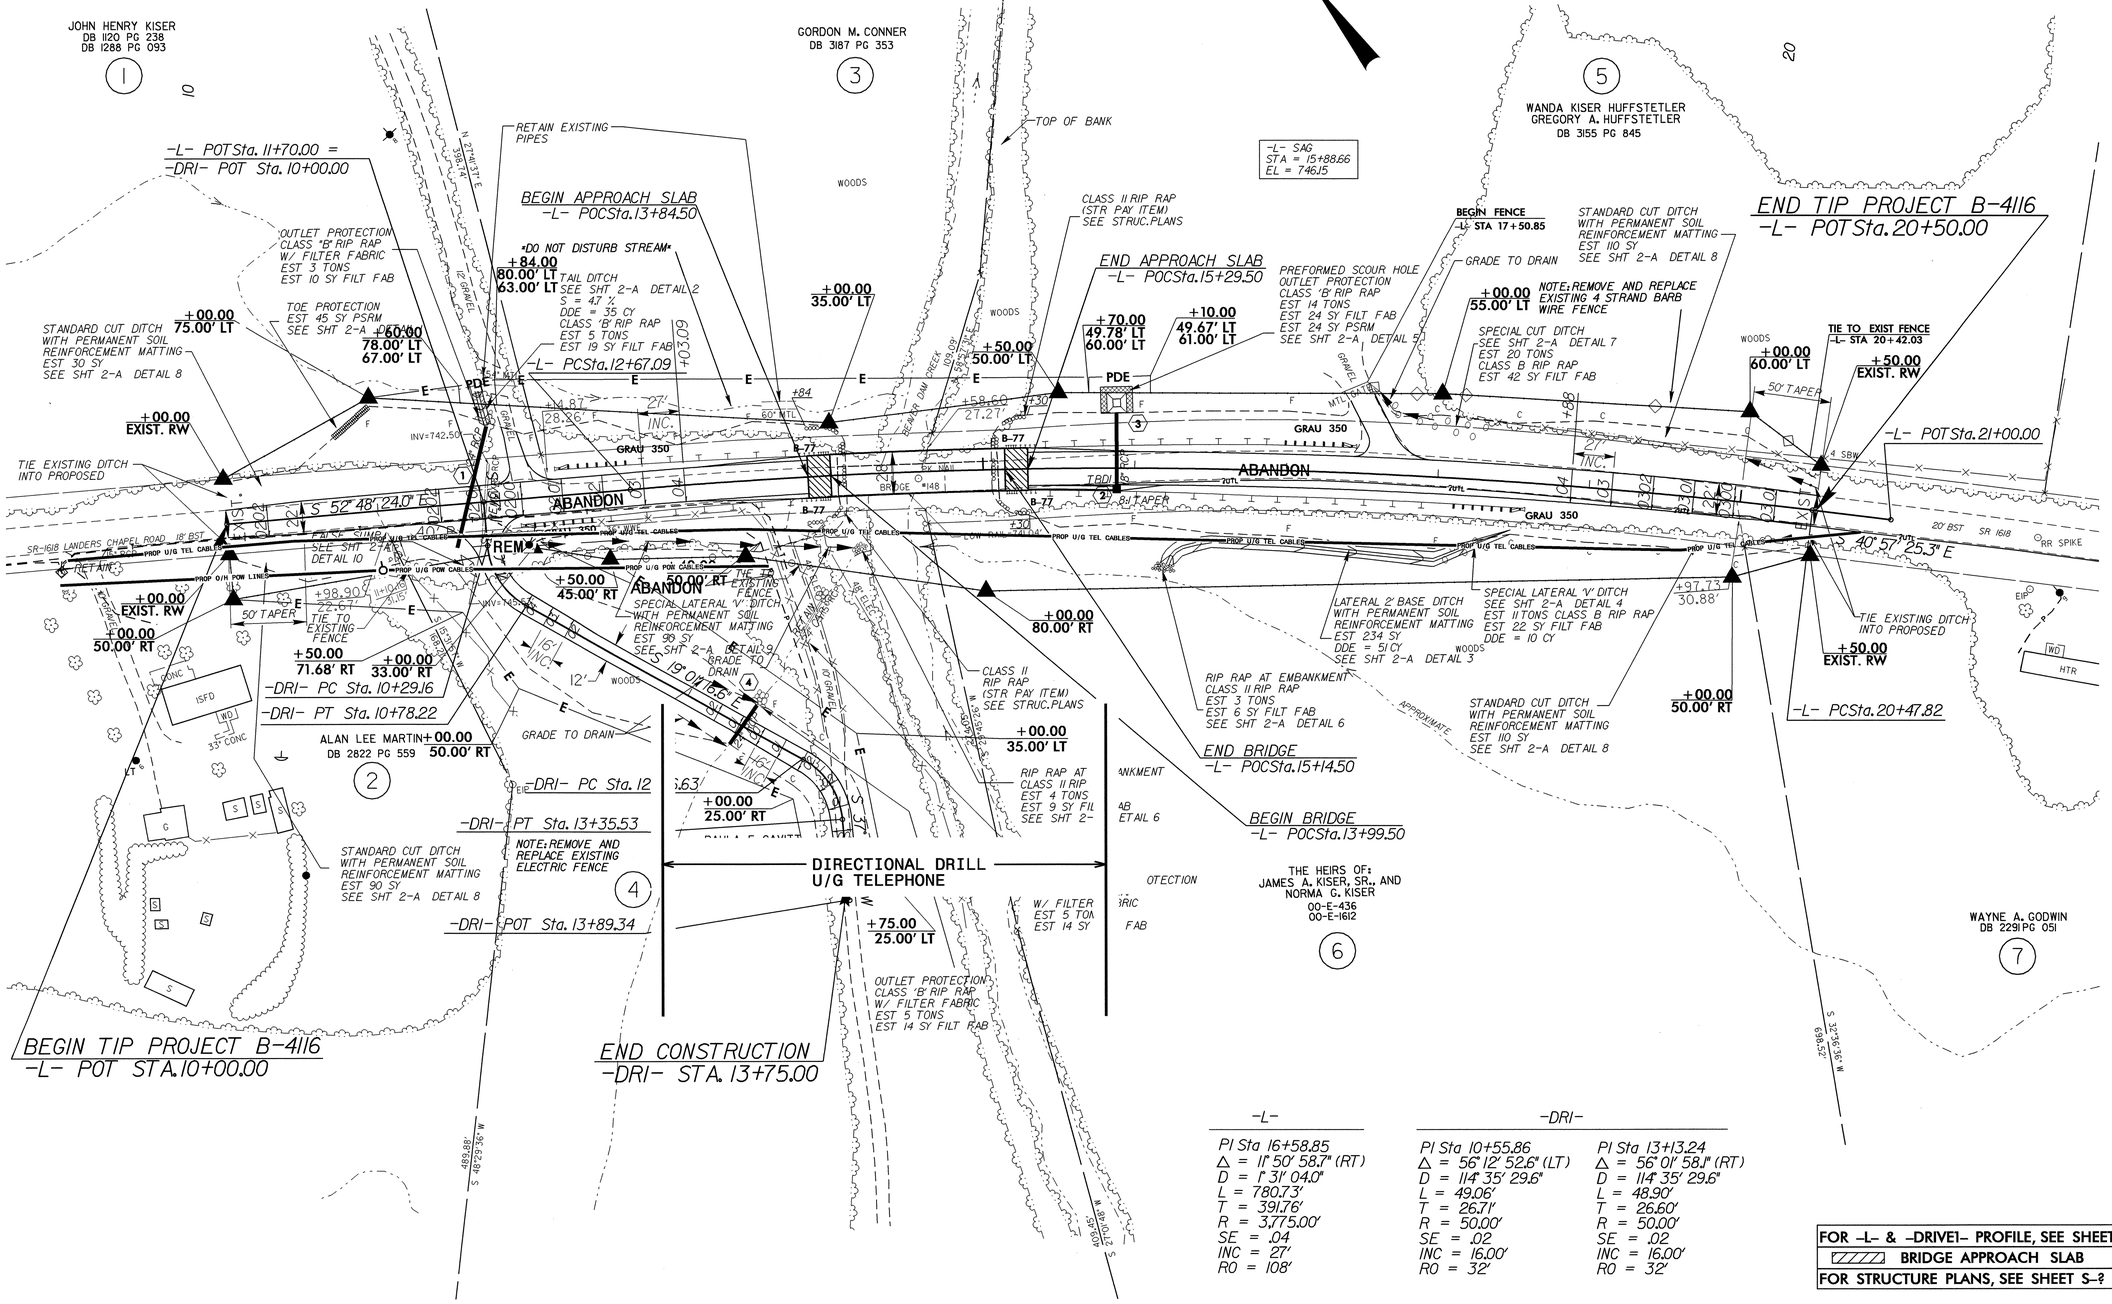

R:\Utility Agreements\Projects\b4116_UT_U02_psh4.dgn 24-MAR-2008 14:30