PROJ. REFERENCE NO.	SHEET NO.
B-4196	X-1

STATE OF NORTH CAROLINA
DIVISION OF HIGHWAYS

Approximate quantities only. Unclassified excavation, borrow excavation, fine grading, clearing and grubbing and removal of existing pavement will be paid for at the lump sum price for "Grading".

CROSS-SECTION SUMMARY

NOTE: EMBANKMENT COLUMN DOES NOT INCLUDE BACKFILL FOR UNDERCUT

Station L1	Uncl. Exc. (cu. yd.)	Embt (cu. yd.)
10+30.00	0	0
10+50.00	53	6
10+75.00	48	59
11+00.00	16	238
11+25.00	1	213
11+50.00	8	281
11+75.00	10	113
12+00.00	9	46
12+25.00	14	24
12+50.00	20	10
12+75.00	22	4
13+00.00	21	3
13+25.00	22	1
13+40.00	6	0

Station Y1	Uncl. Exc. (cu. yd.)	Embt (cu. yd.)
10+30.00	2	17
10+40.00	2	7
10+50.00	2	4
10+60.00	3	1
10+70.00	3	0
10+80.00	4	0
10+90.00	6	0
11+00.00	6	0
11+10.00	2	0
11+20.00	2	0
11+25.72	1	0

Station Y	Uncl. Exc. (cu. yd.)	Embt (cu. yd.)
8+68.00	0	0
8+80.00	8	0
9+00.00	16	1
9+20.00	17	1
9+40.00	17	1
9+60.00	16	1
9+80.00	15	2
10+00.00	14	3
10+20.00	18	5
10+40.00	21	8
10+60.00	22	7
10+80.00	24	4
11+00.00	20	4
11+20.00	16	3
11+40.00	21	2
11+60.00	26	3
11+80.00	27	3
12+00.00	28	3
12+20.00	25	4
12+40.00	20	8
12+60.00	20	8
12+80.00	22	7
13+00.00	20	6
13+20.00	16	6
13+40.00	12	7
13+60.00	13	6
13+80.00	14	7
14+00.00	13	8
14+20.00	10	3
14+39.00	4	0

Station Y1	Uncl. Exc. (cu. yd.)	Embt (cu. yd.)
10+12.00	0	0

0 2.5 5	PROJ. REFERENCE NO.	SHEET NO.
	B-4196	X-2

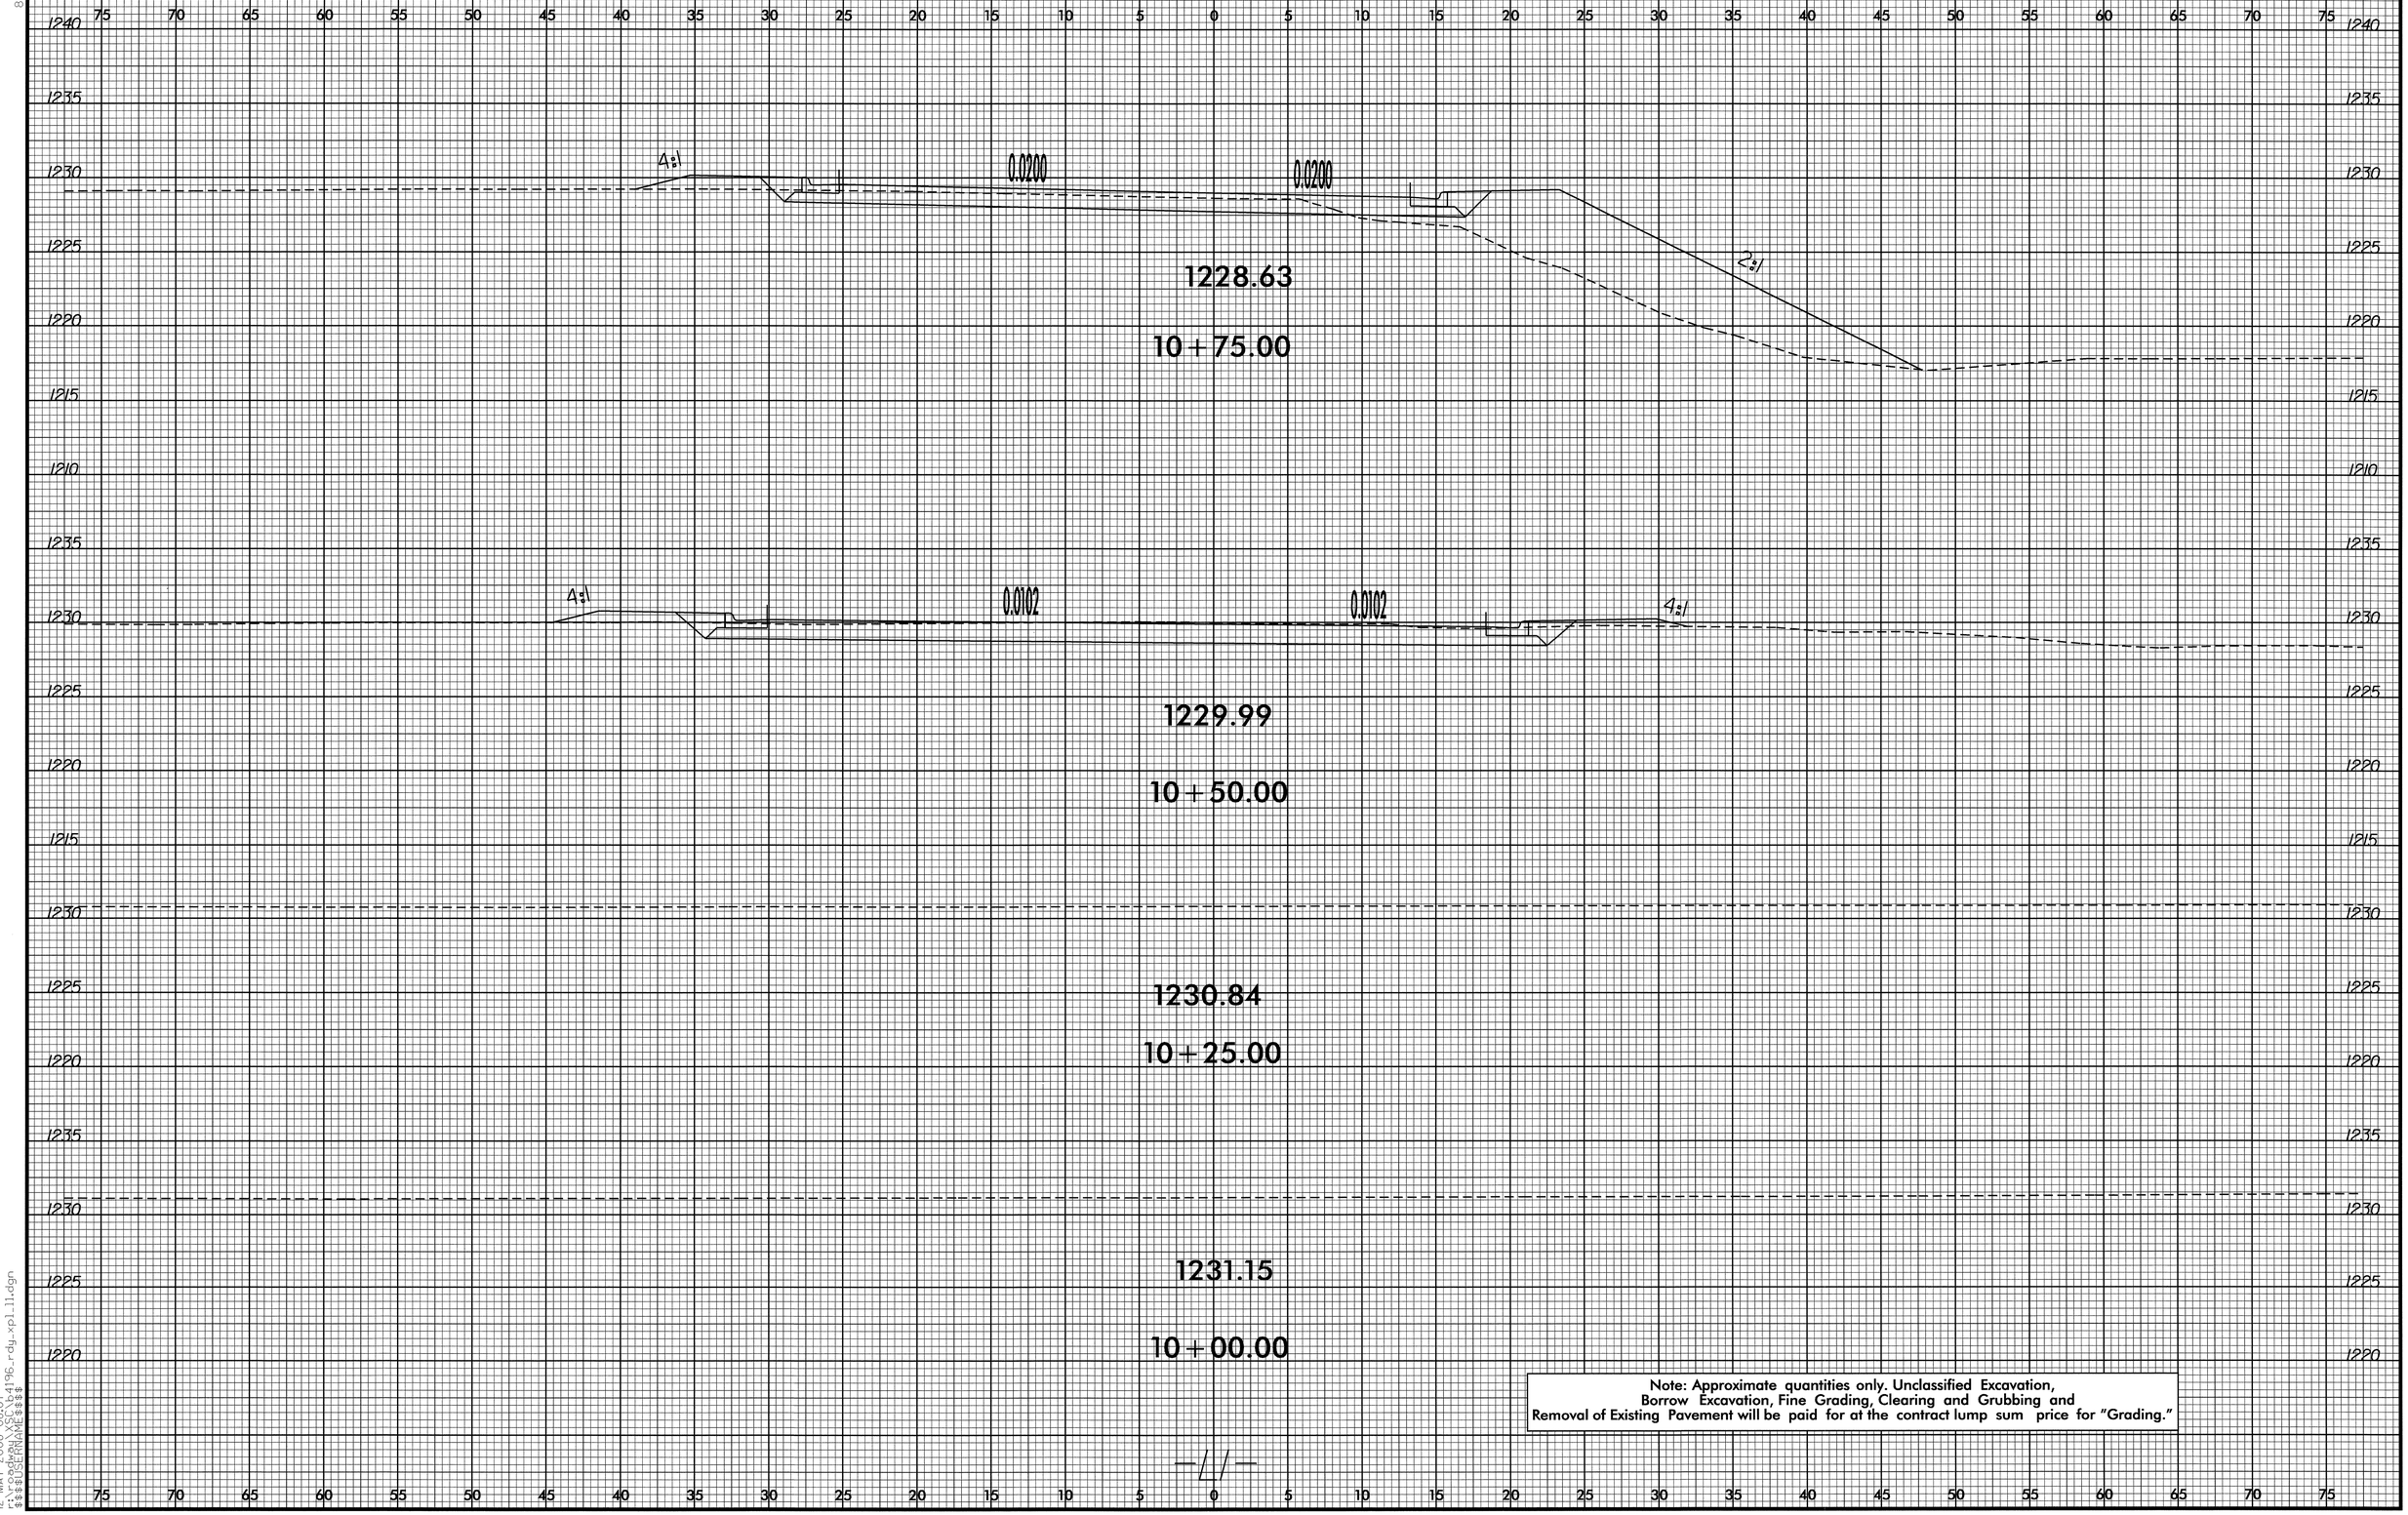

Note: Approximate quantities only. Unclassified Excavation, Borrow Excavation, Fine Grading, Clearing and Grubbing and Removal of Existing Pavement will be paid for at the contract lump sum price for "Grading."

8/23/99
12-MAY-2008 08:07
r:\roadway\XSC\b4196_rdy_xpl_11.dgn
$$$$USERNAME$$$$

0 2.5 5	PROJ. REFERENCE NO.	SHEET NO.
	B-4196	X-3

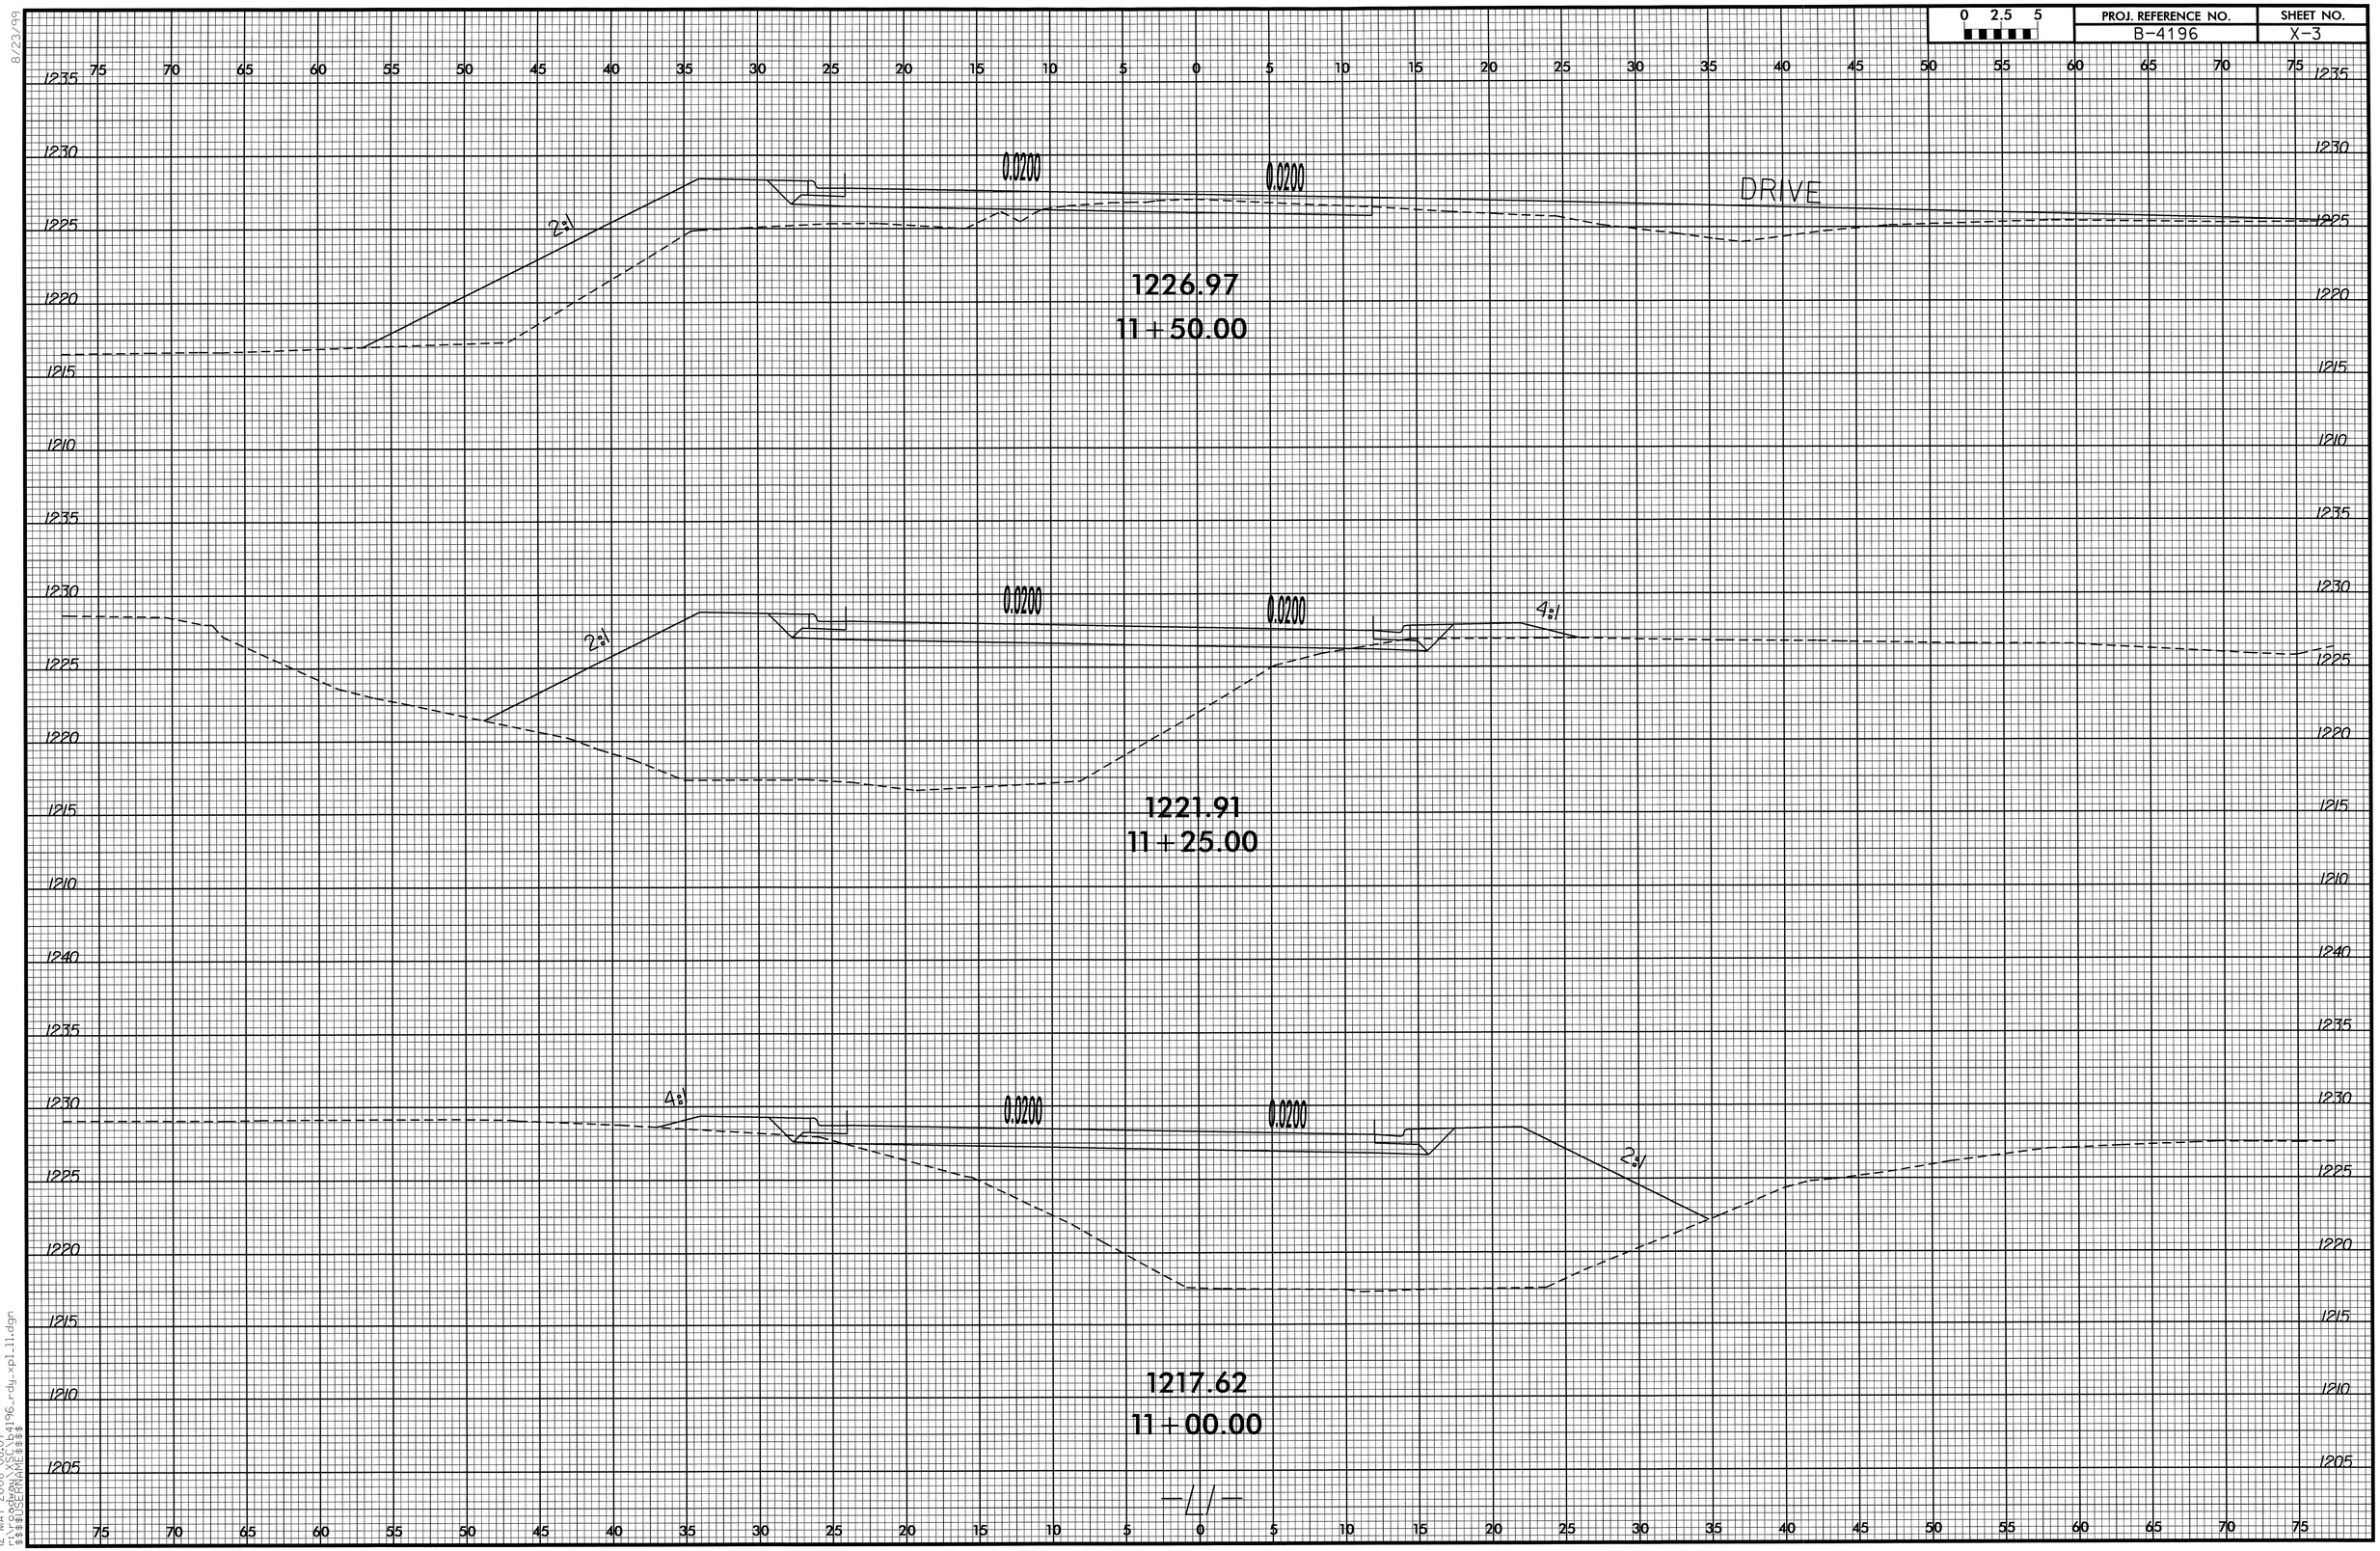

8/23/99
12-MAY-2008 08:07
r:\roadway\xsc\b4196_rdy_xpl_l1.dgn
$$$$USERNAME$$$$

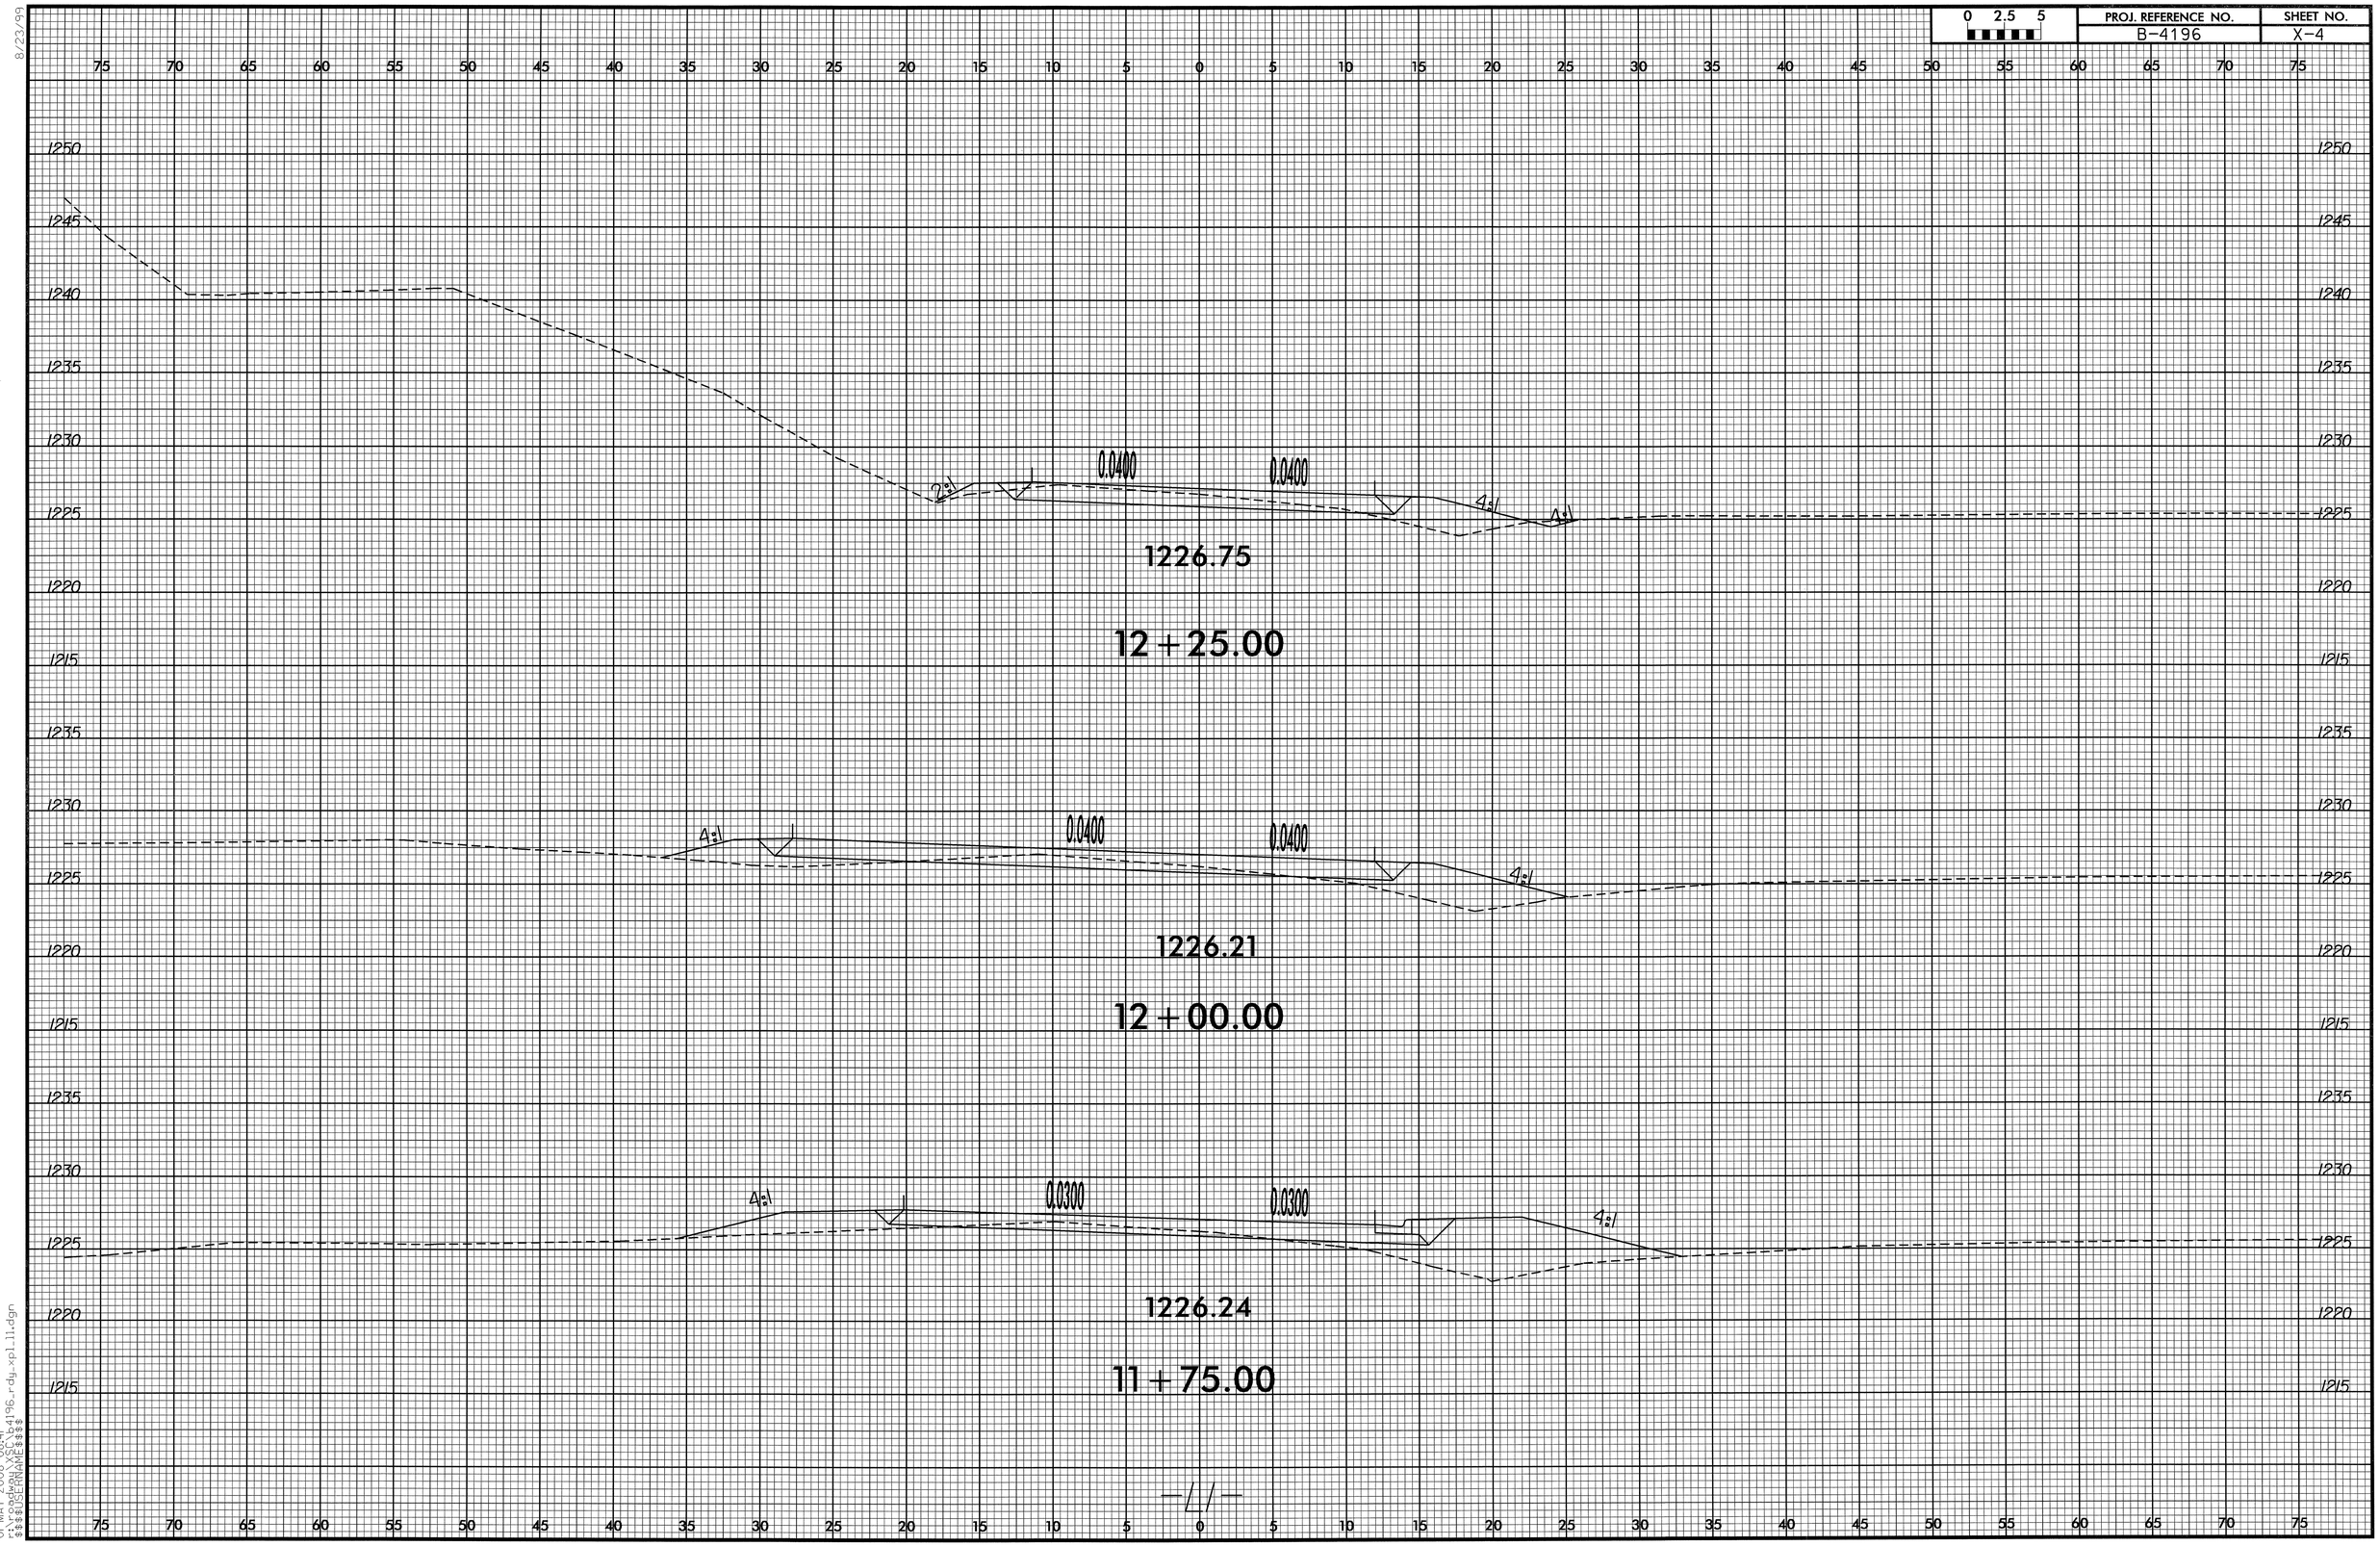

8/23/99
01-MAY-2008 08:41
r:\roadway\XSC\b4196_rdy_xpl_l1.dgn
$$$$USERNAME$$$$

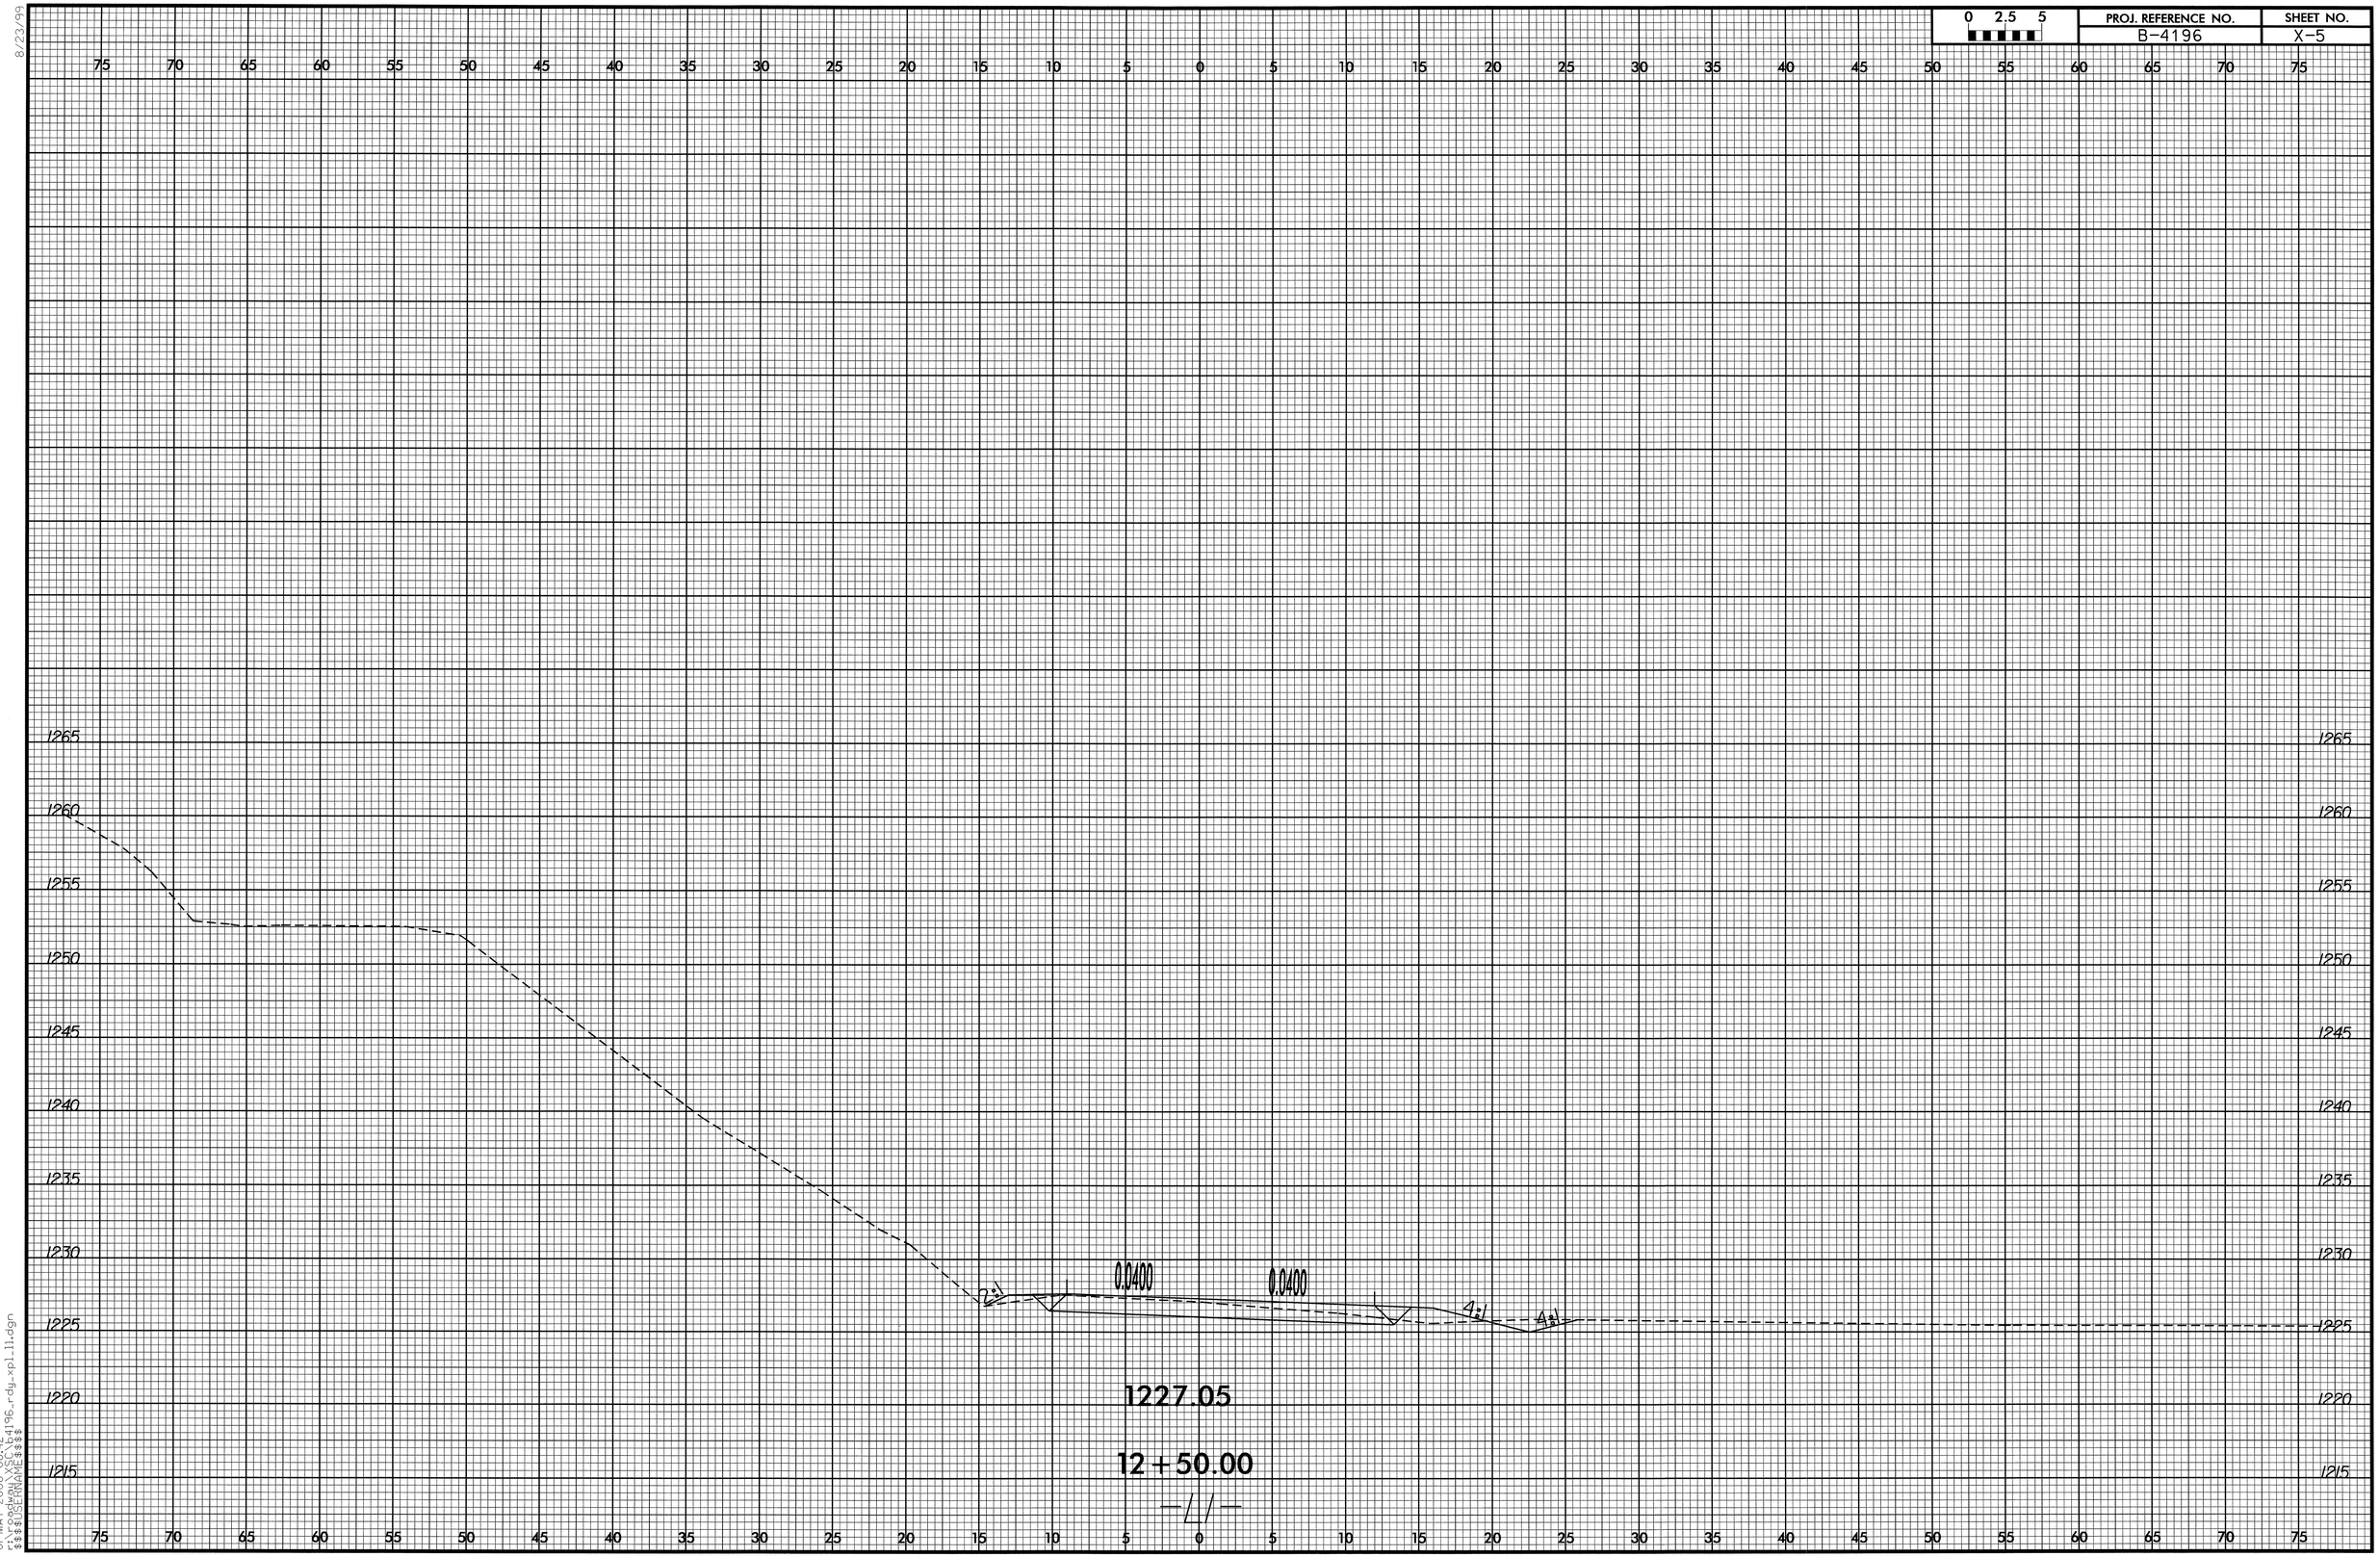

8/23/99

01-MAY-2008 08:42
r:\roadway\XSC\b4196_rdy_xpl_l1.dgn
$$$$USERNAME$$$$

RD238344 5/1/2008 b4196 rdy xpl l1 jlansford RD-Oce34

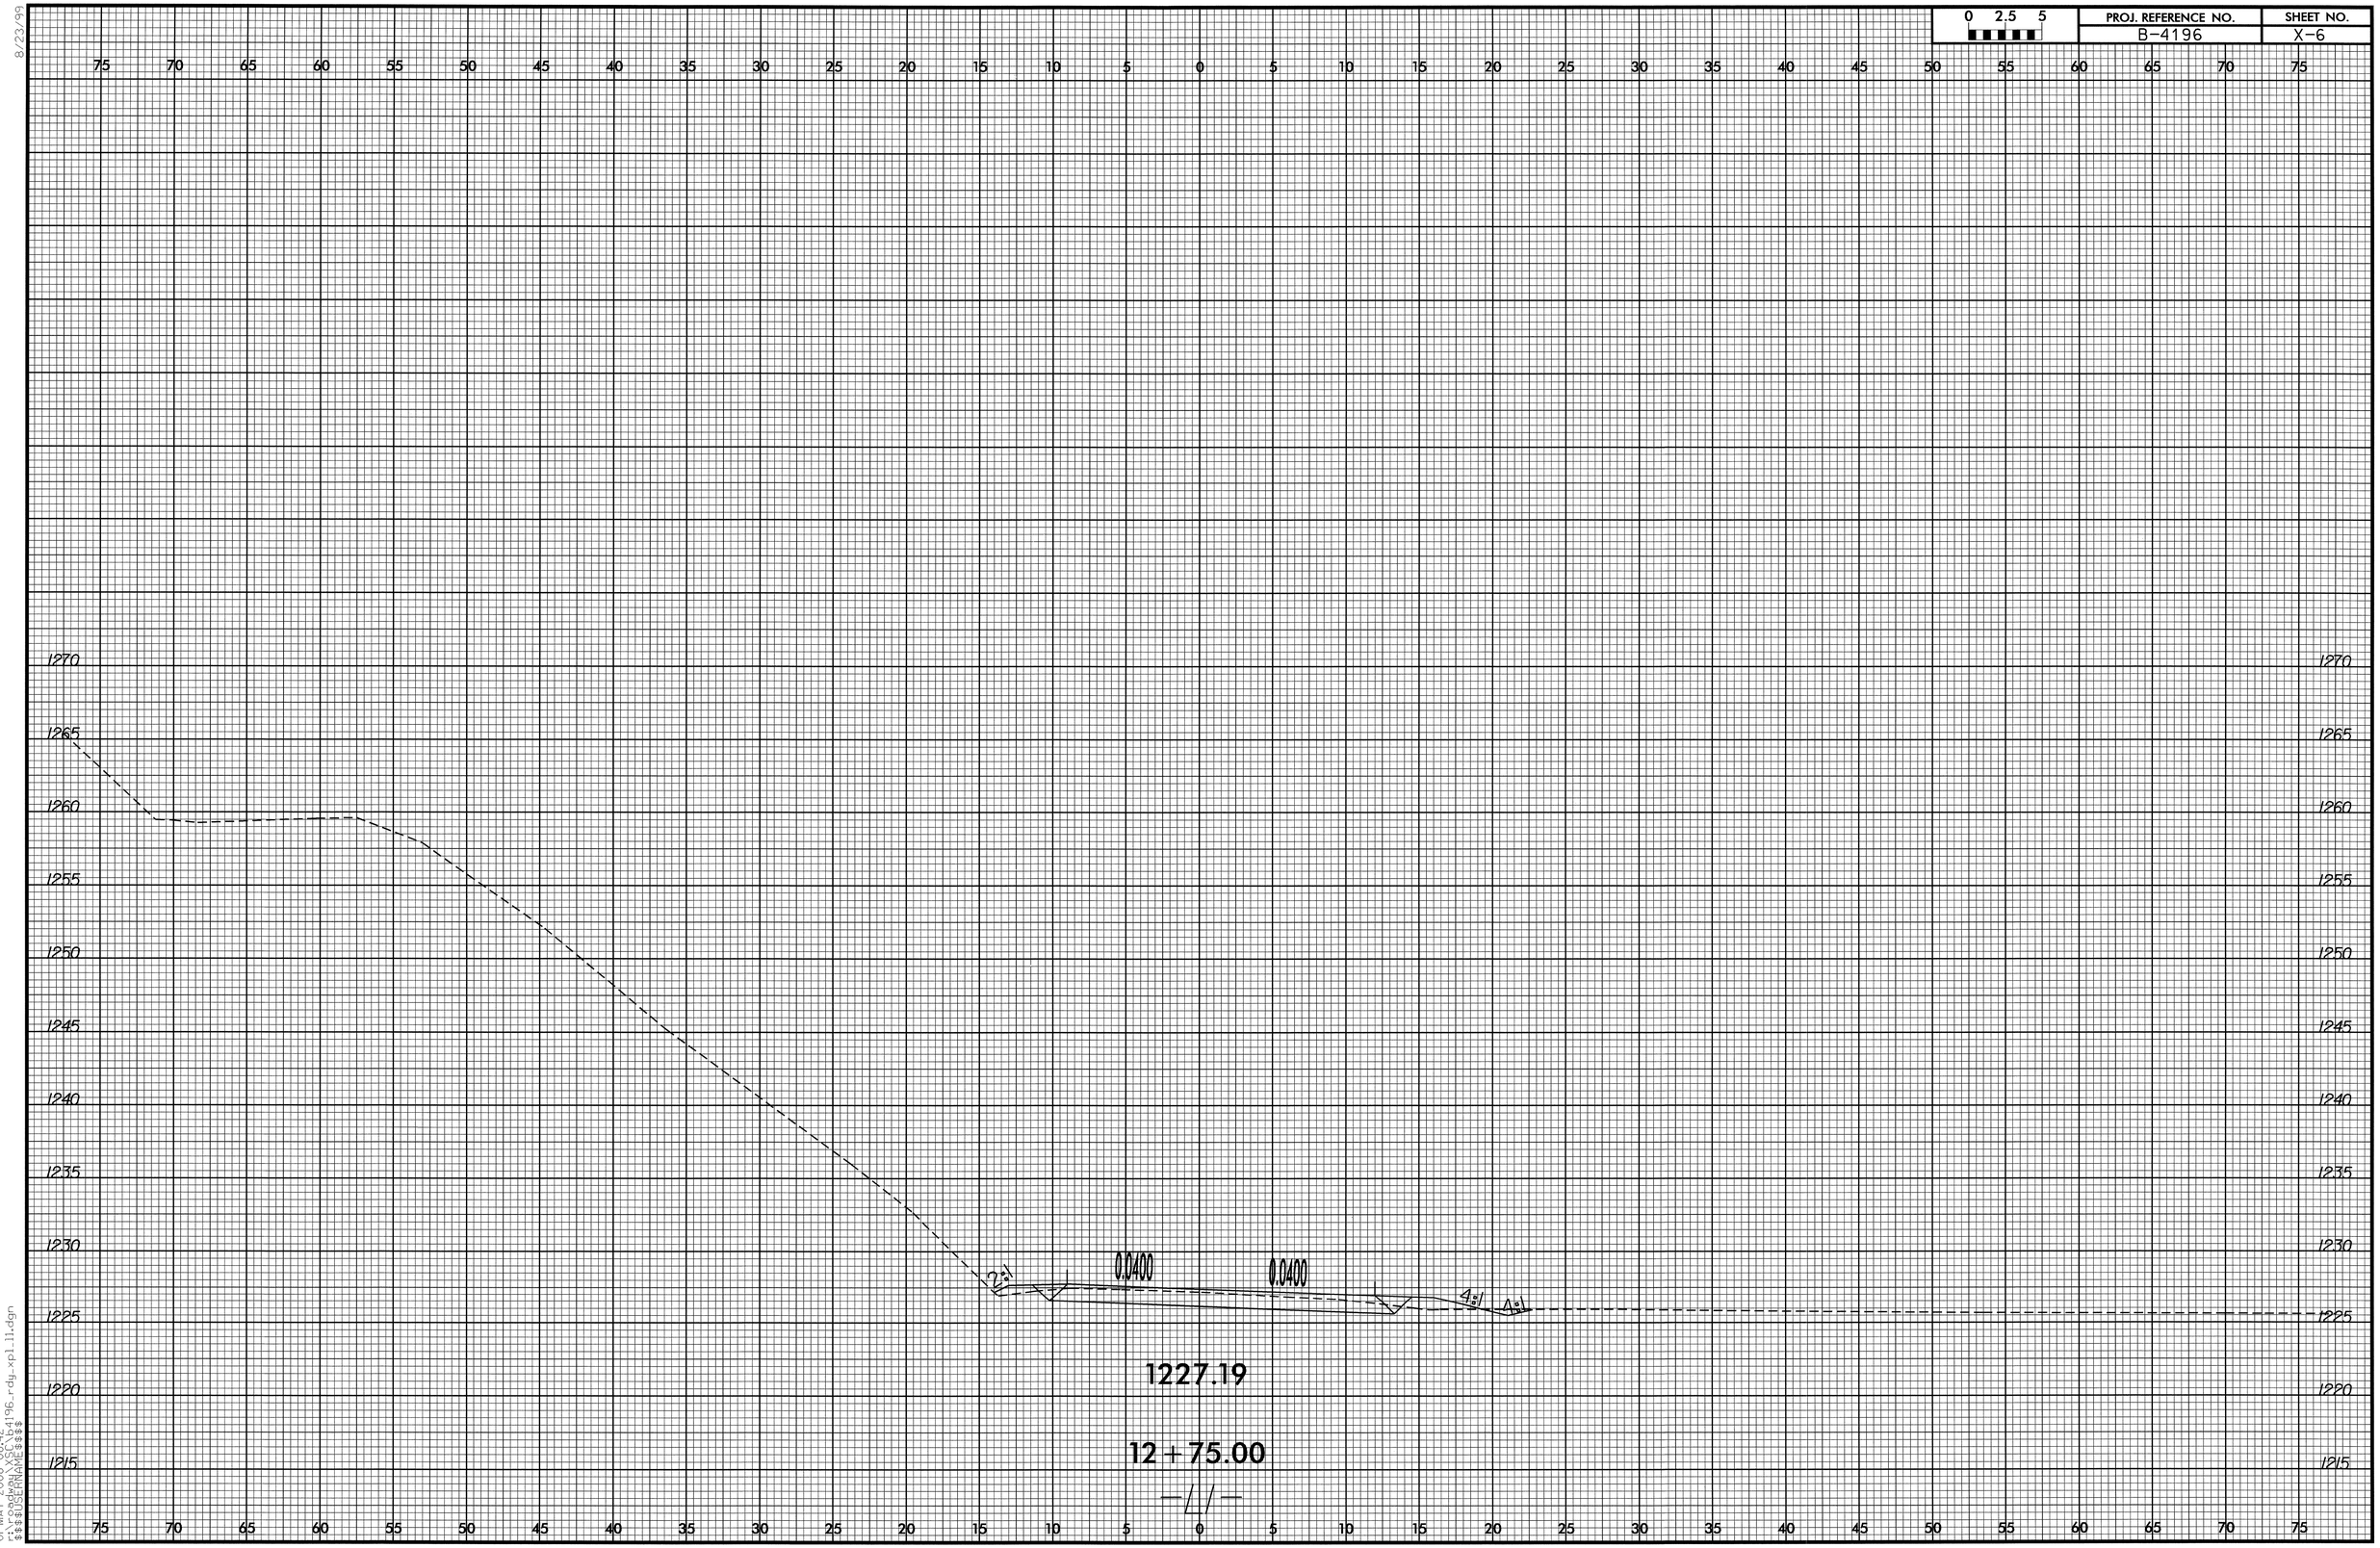

RD238344 5/1/2008 b4196_rdy_xpl_l1 jlansford RD-Oce34

0 2.5 5	PROJ. REFERENCE NO.	SHEET NO.
	B-4196	X-7

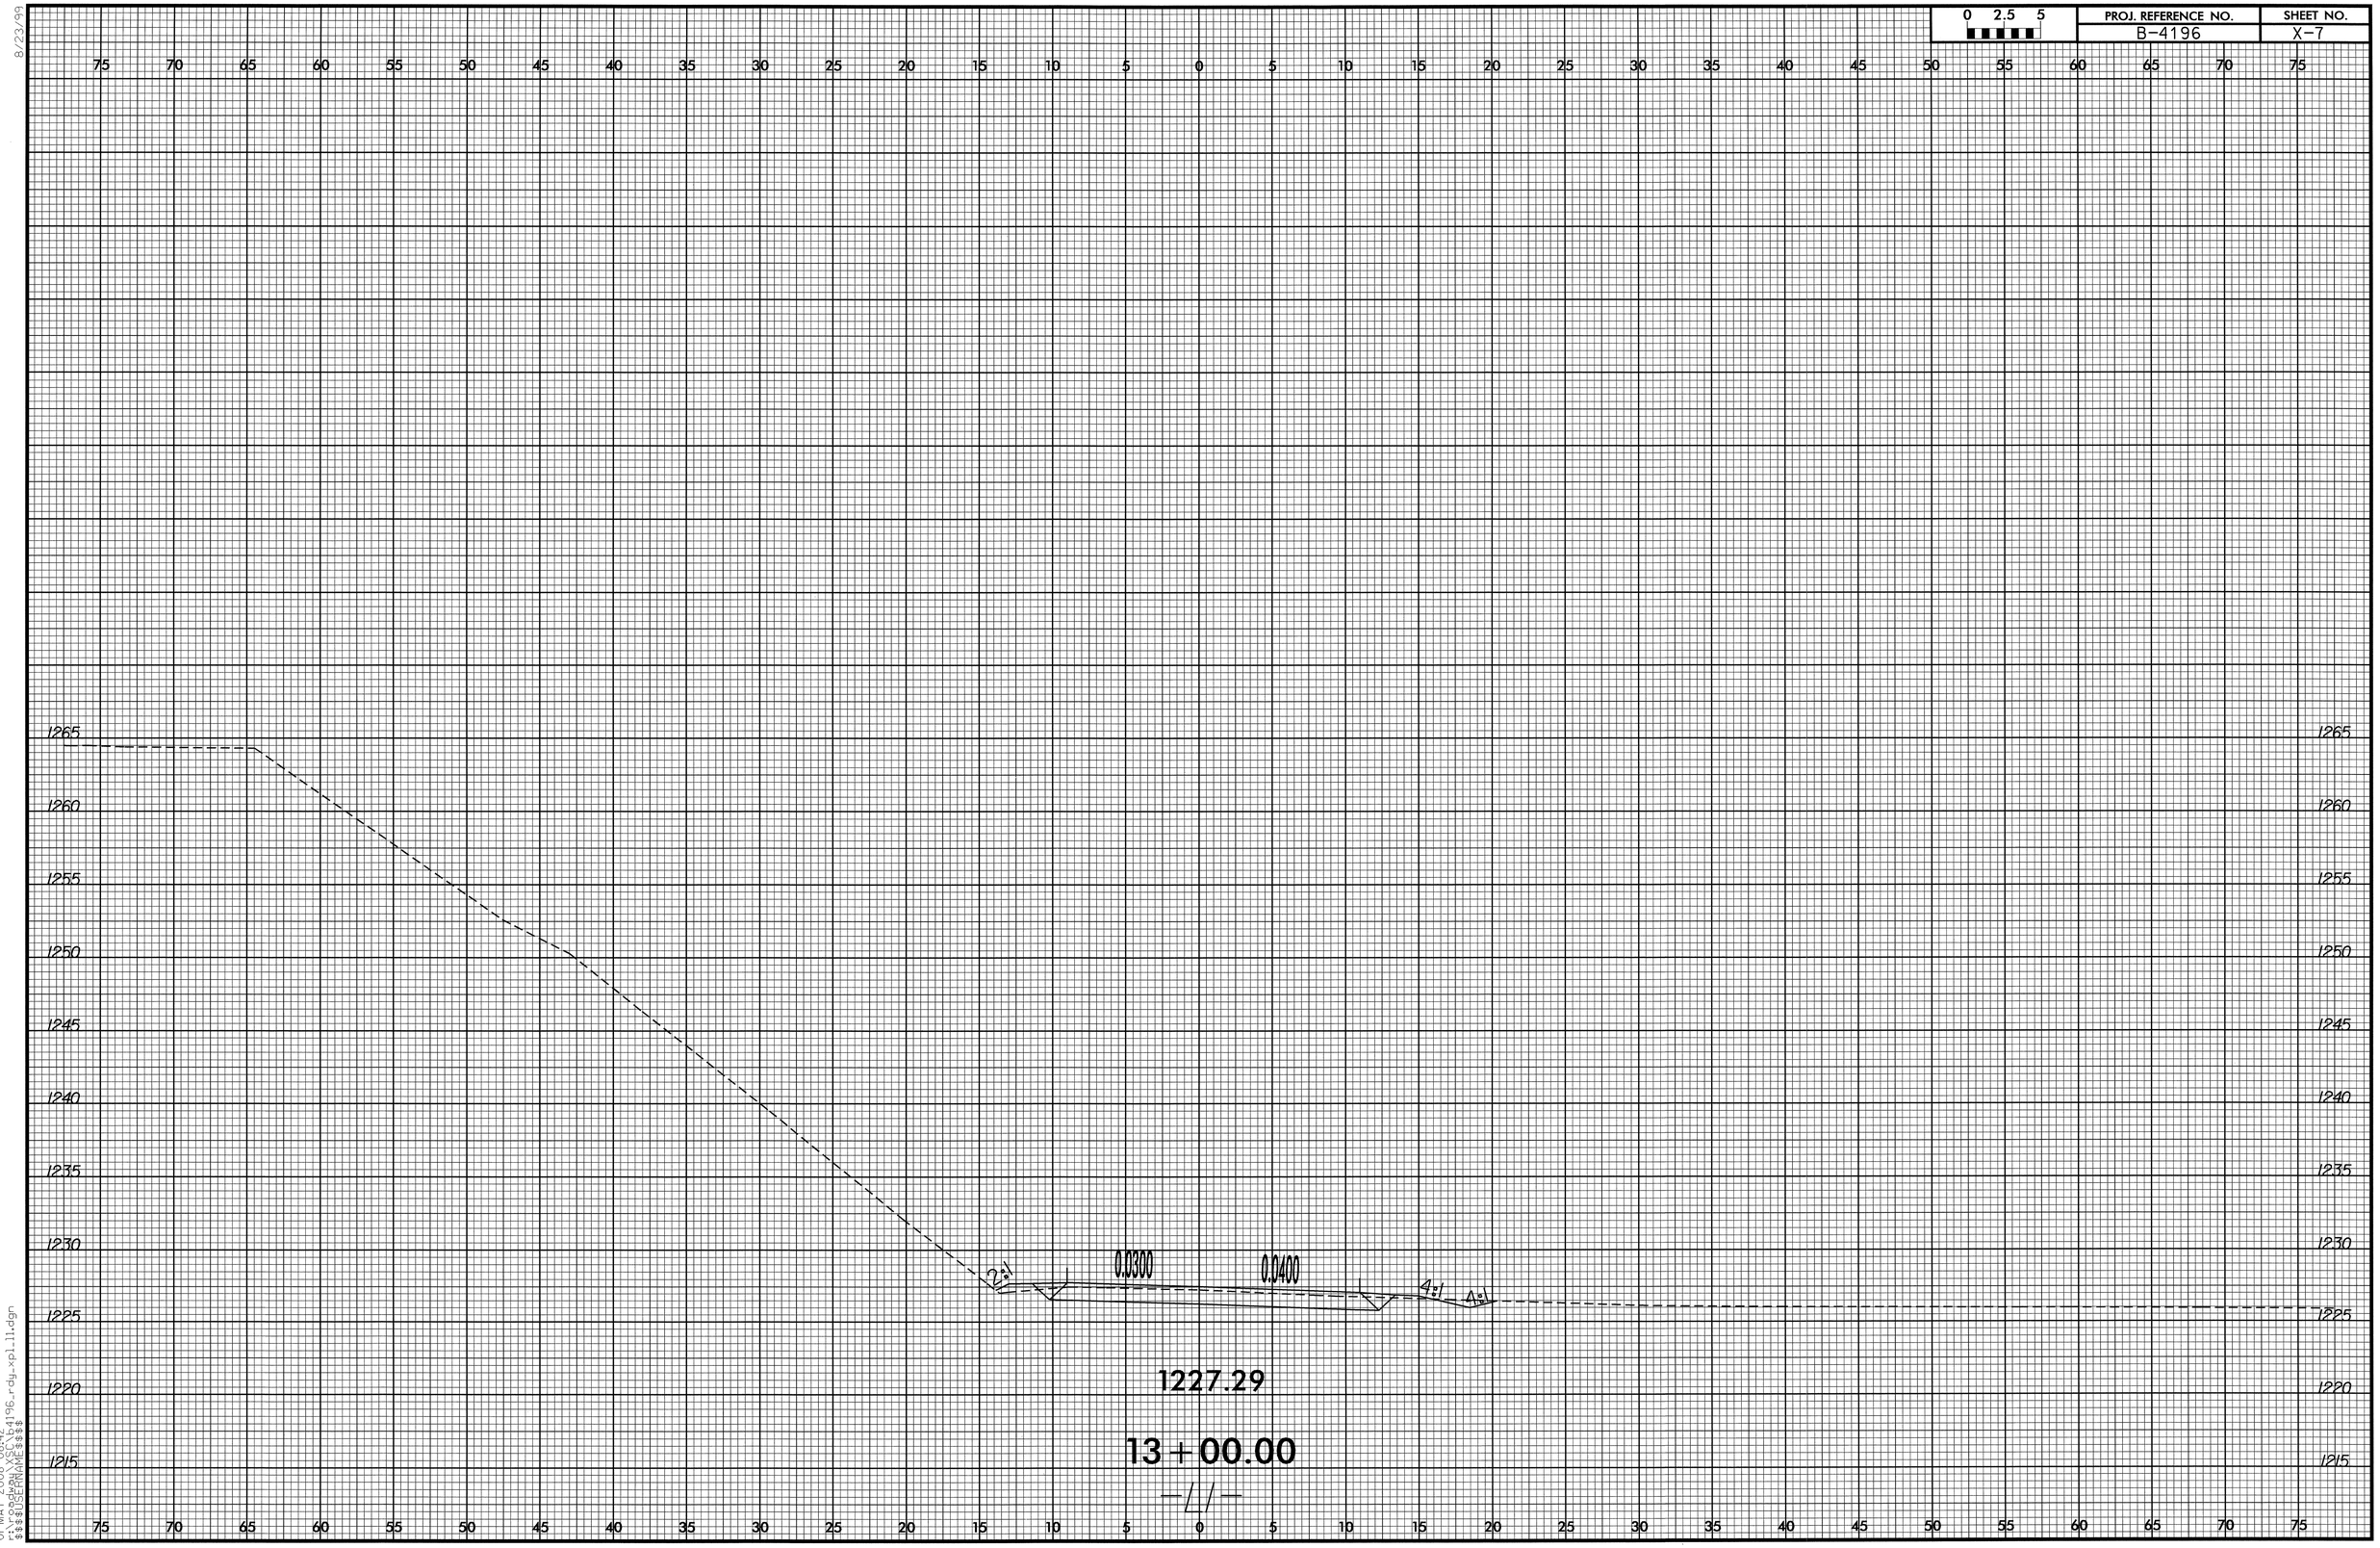

8/23/99

01-MAY-2008 08:42
$$$$USERNAME$$$$ b4196_rdy_xpl_l1.dgn

RD238344 5/1/2008 b4196_rdy_xpl_l1 jlansford RD-Oce34

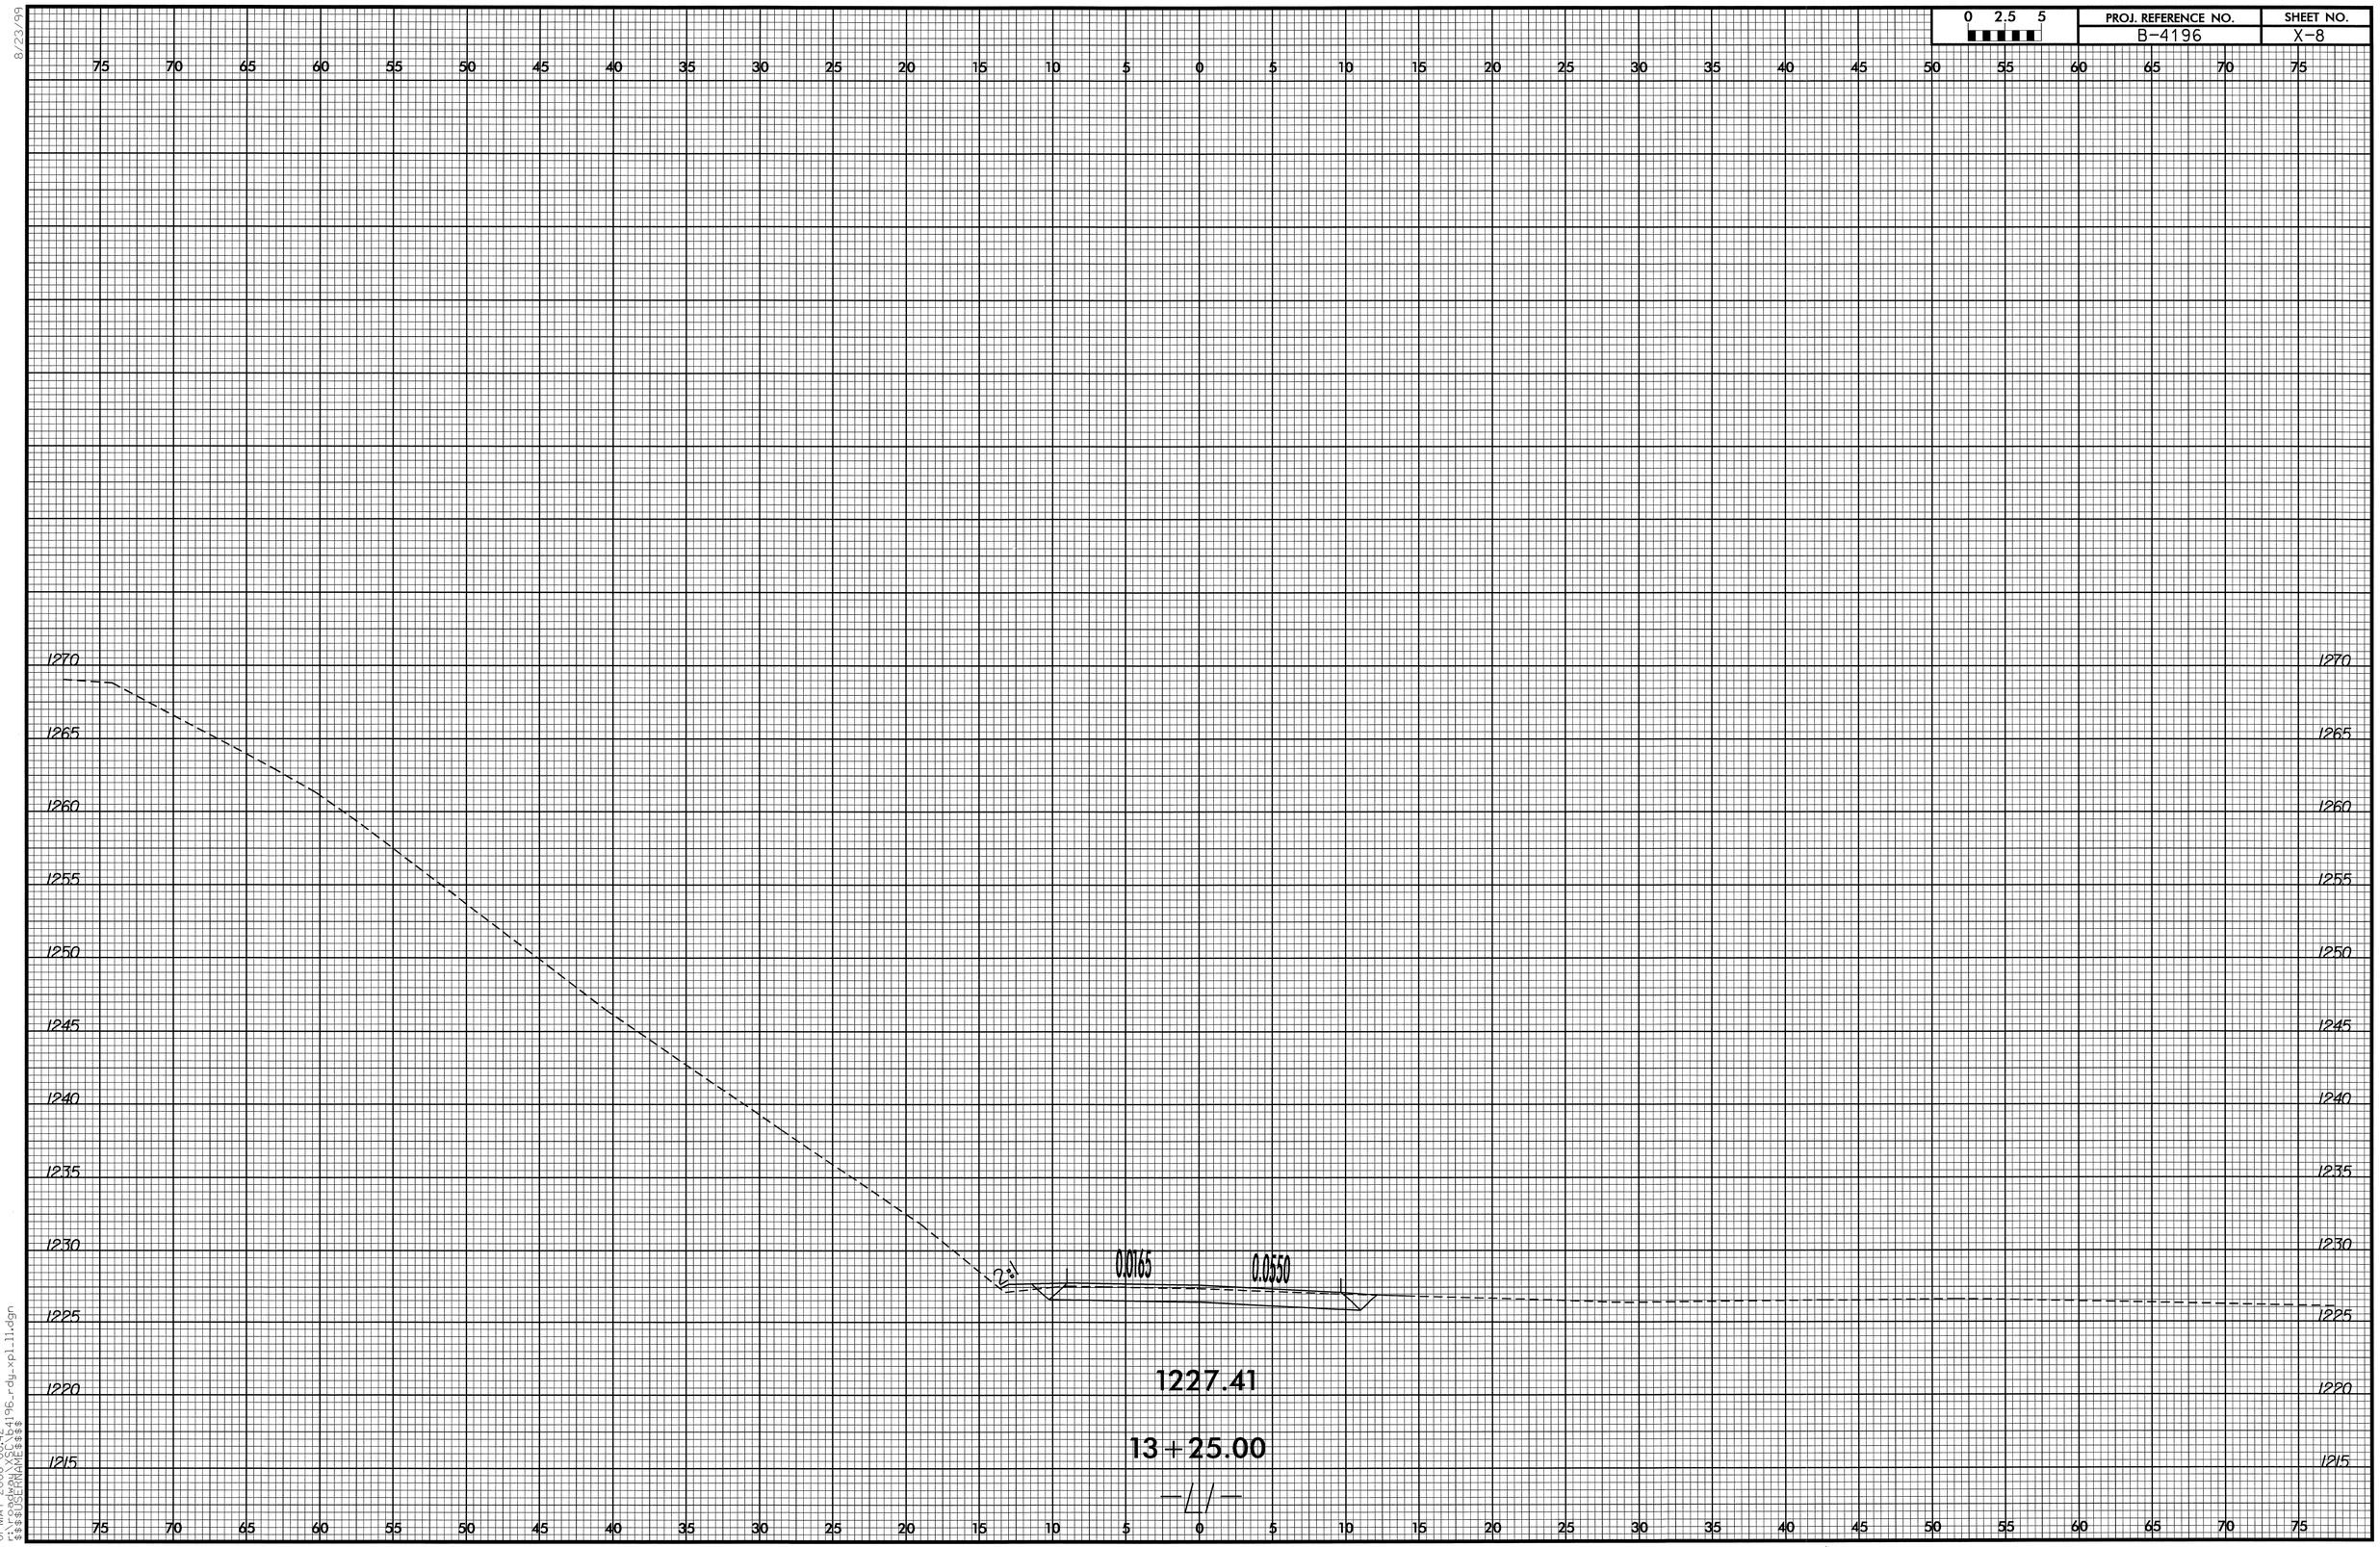

RD238344 5/1/2008 b4196_rdy_xpl_l1 jlansford RD-Oce34

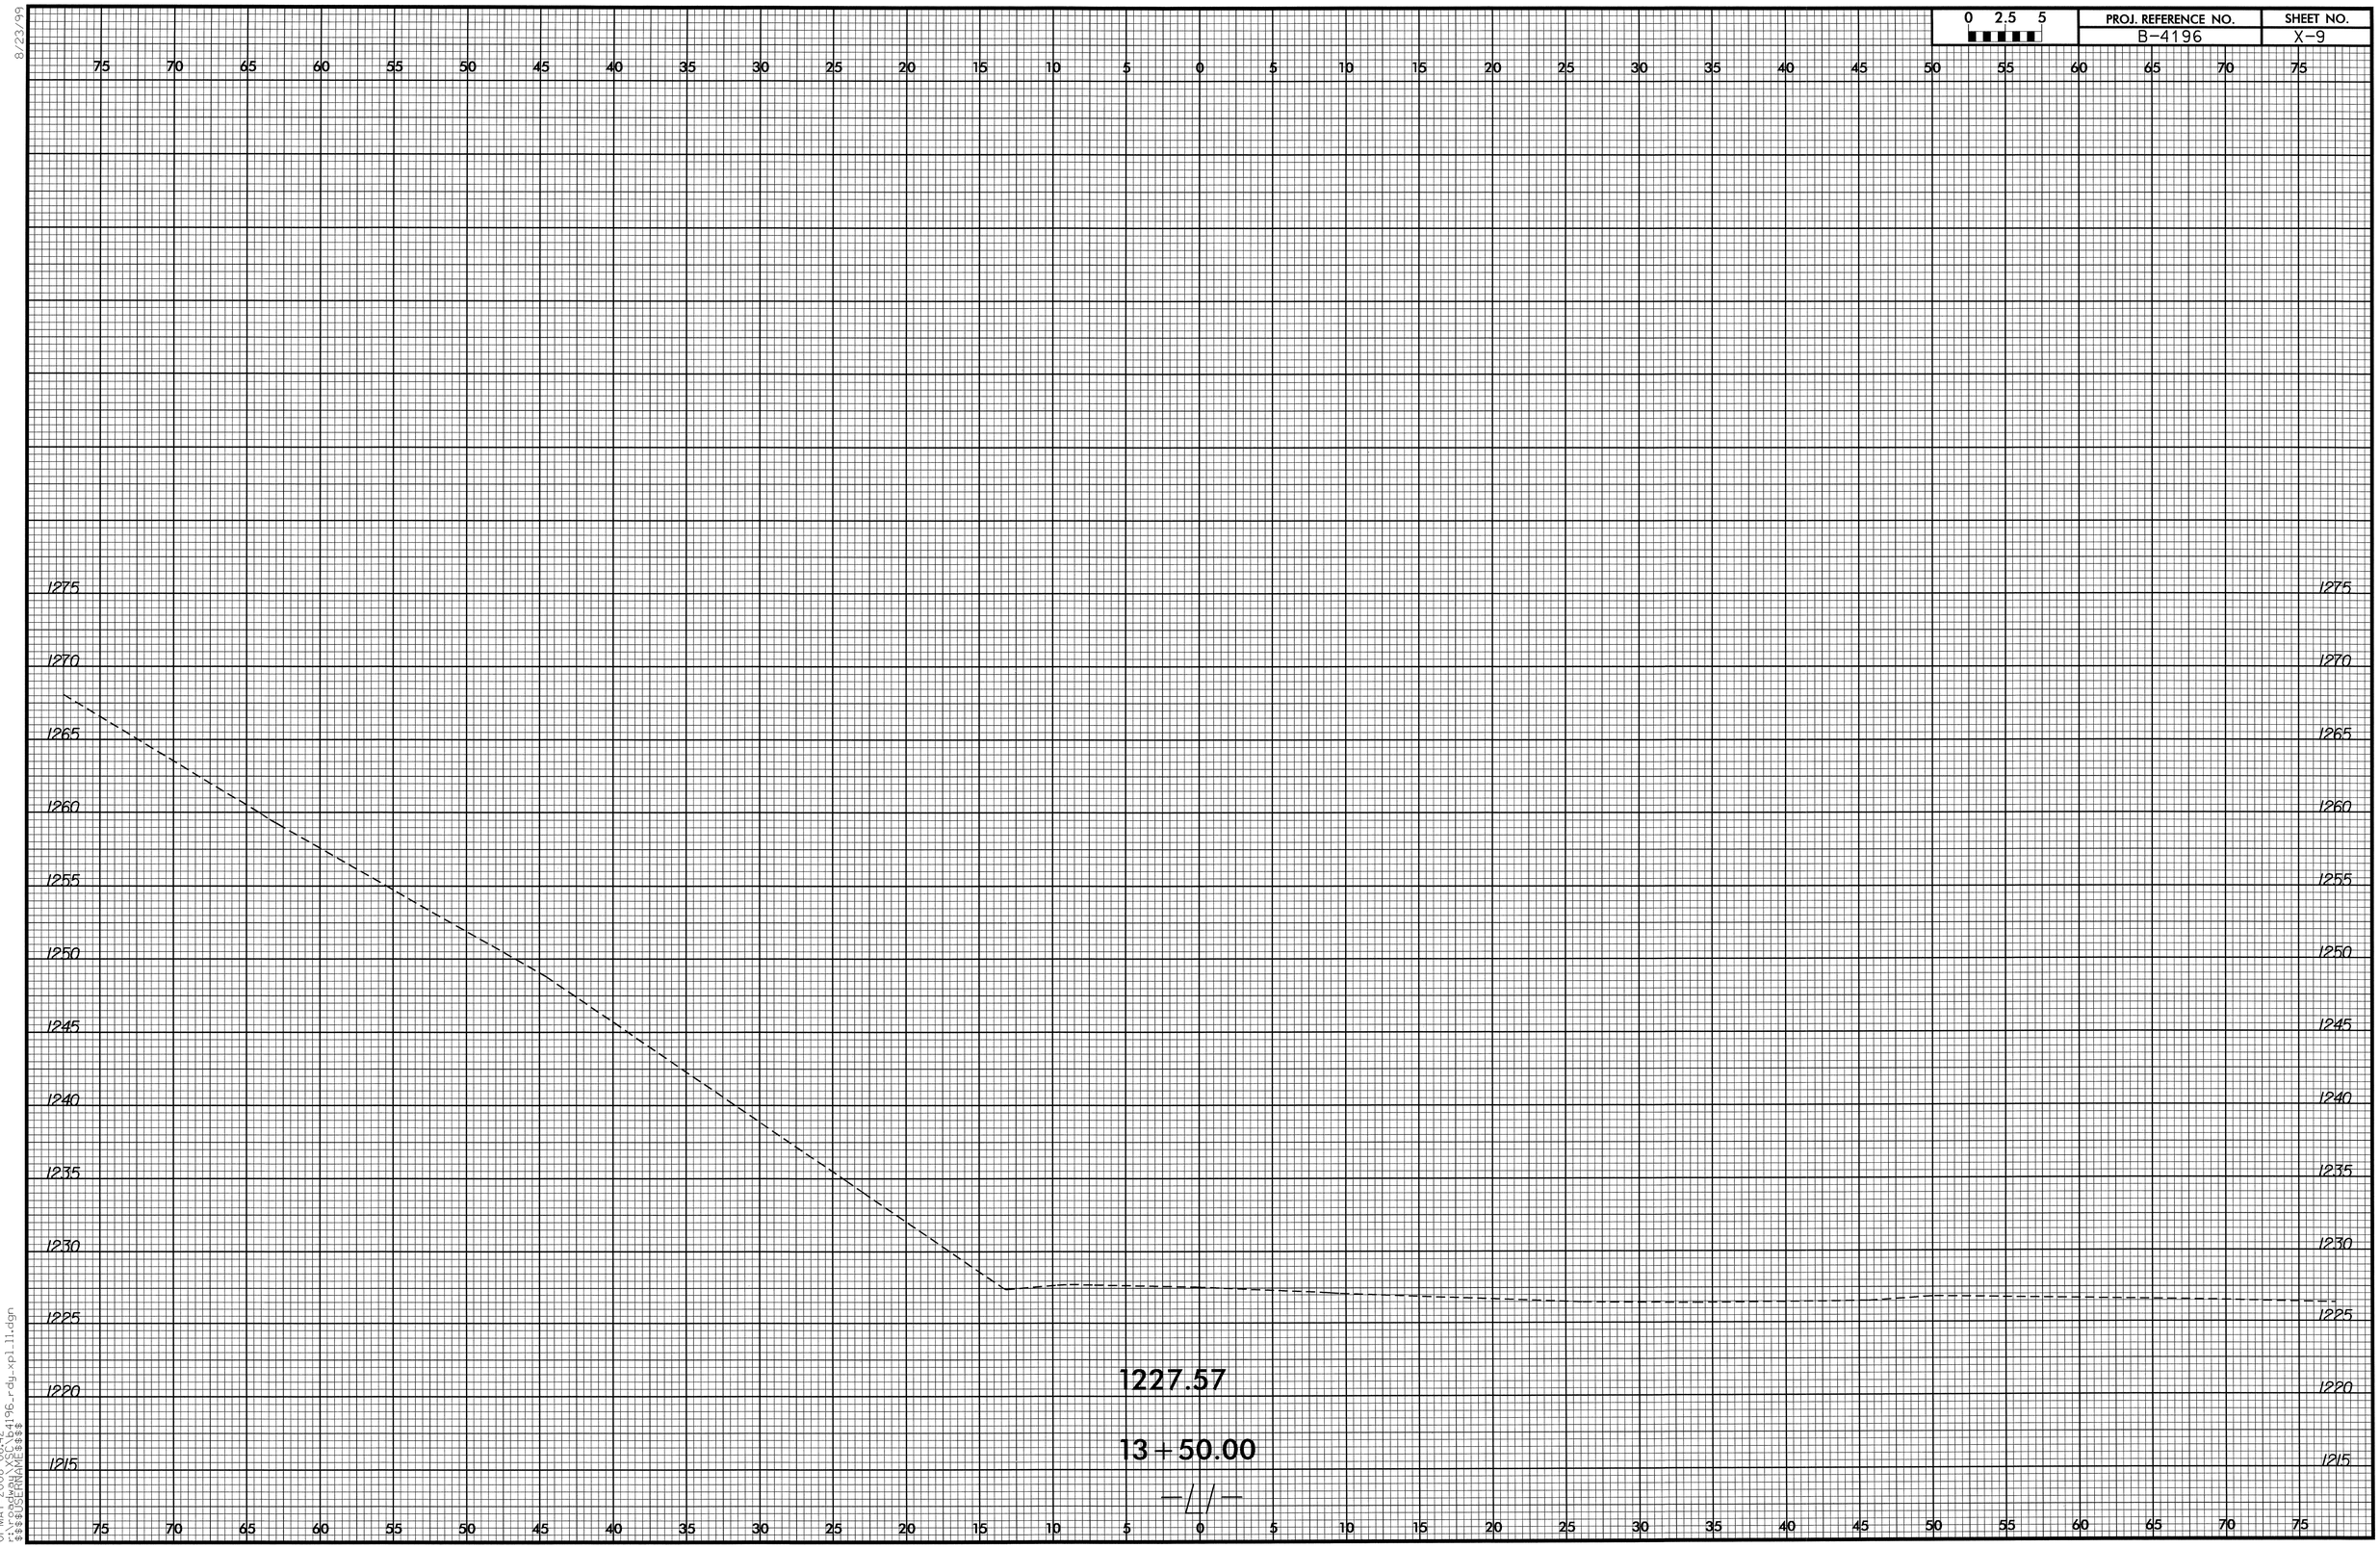

RD238344 5/1/2008 b4196_rdy_xpl_l1 jlansford RD-Oce34

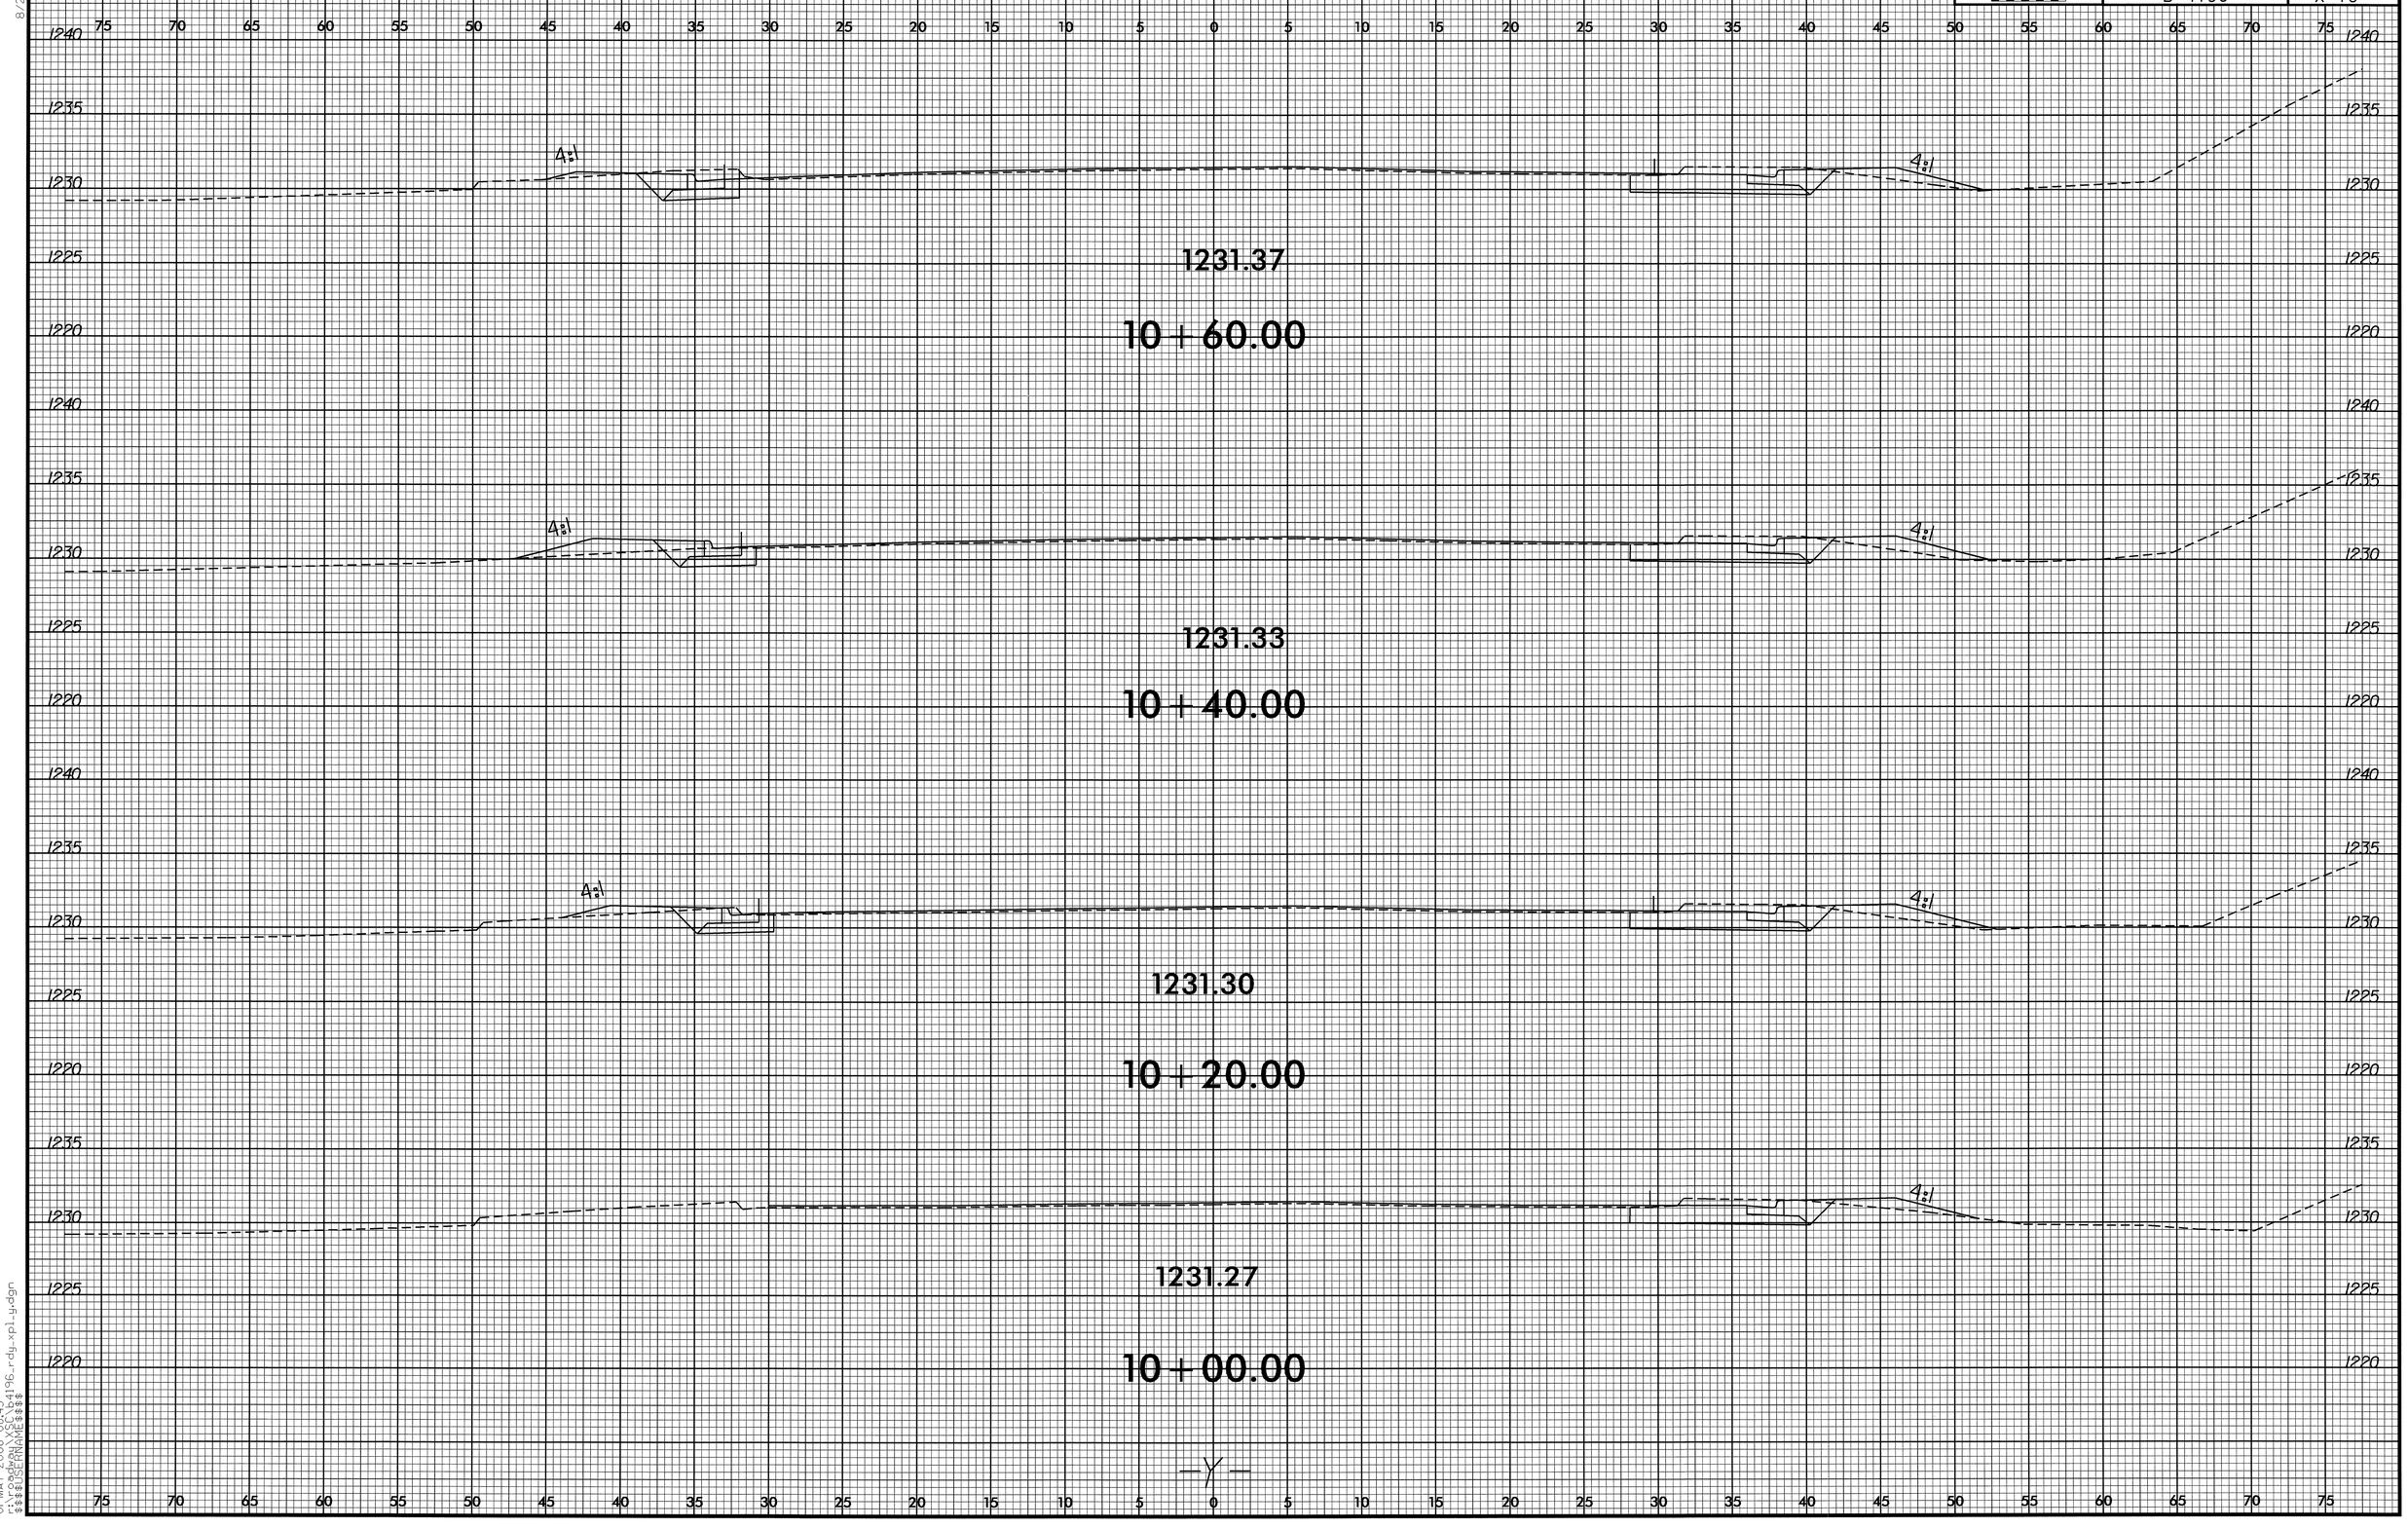

8/23/99
01-MAY-2008 08:43
r:\roadway\XSC\b4196_rdy_xpl_y.dgn
$$$$USERNAME$$$$

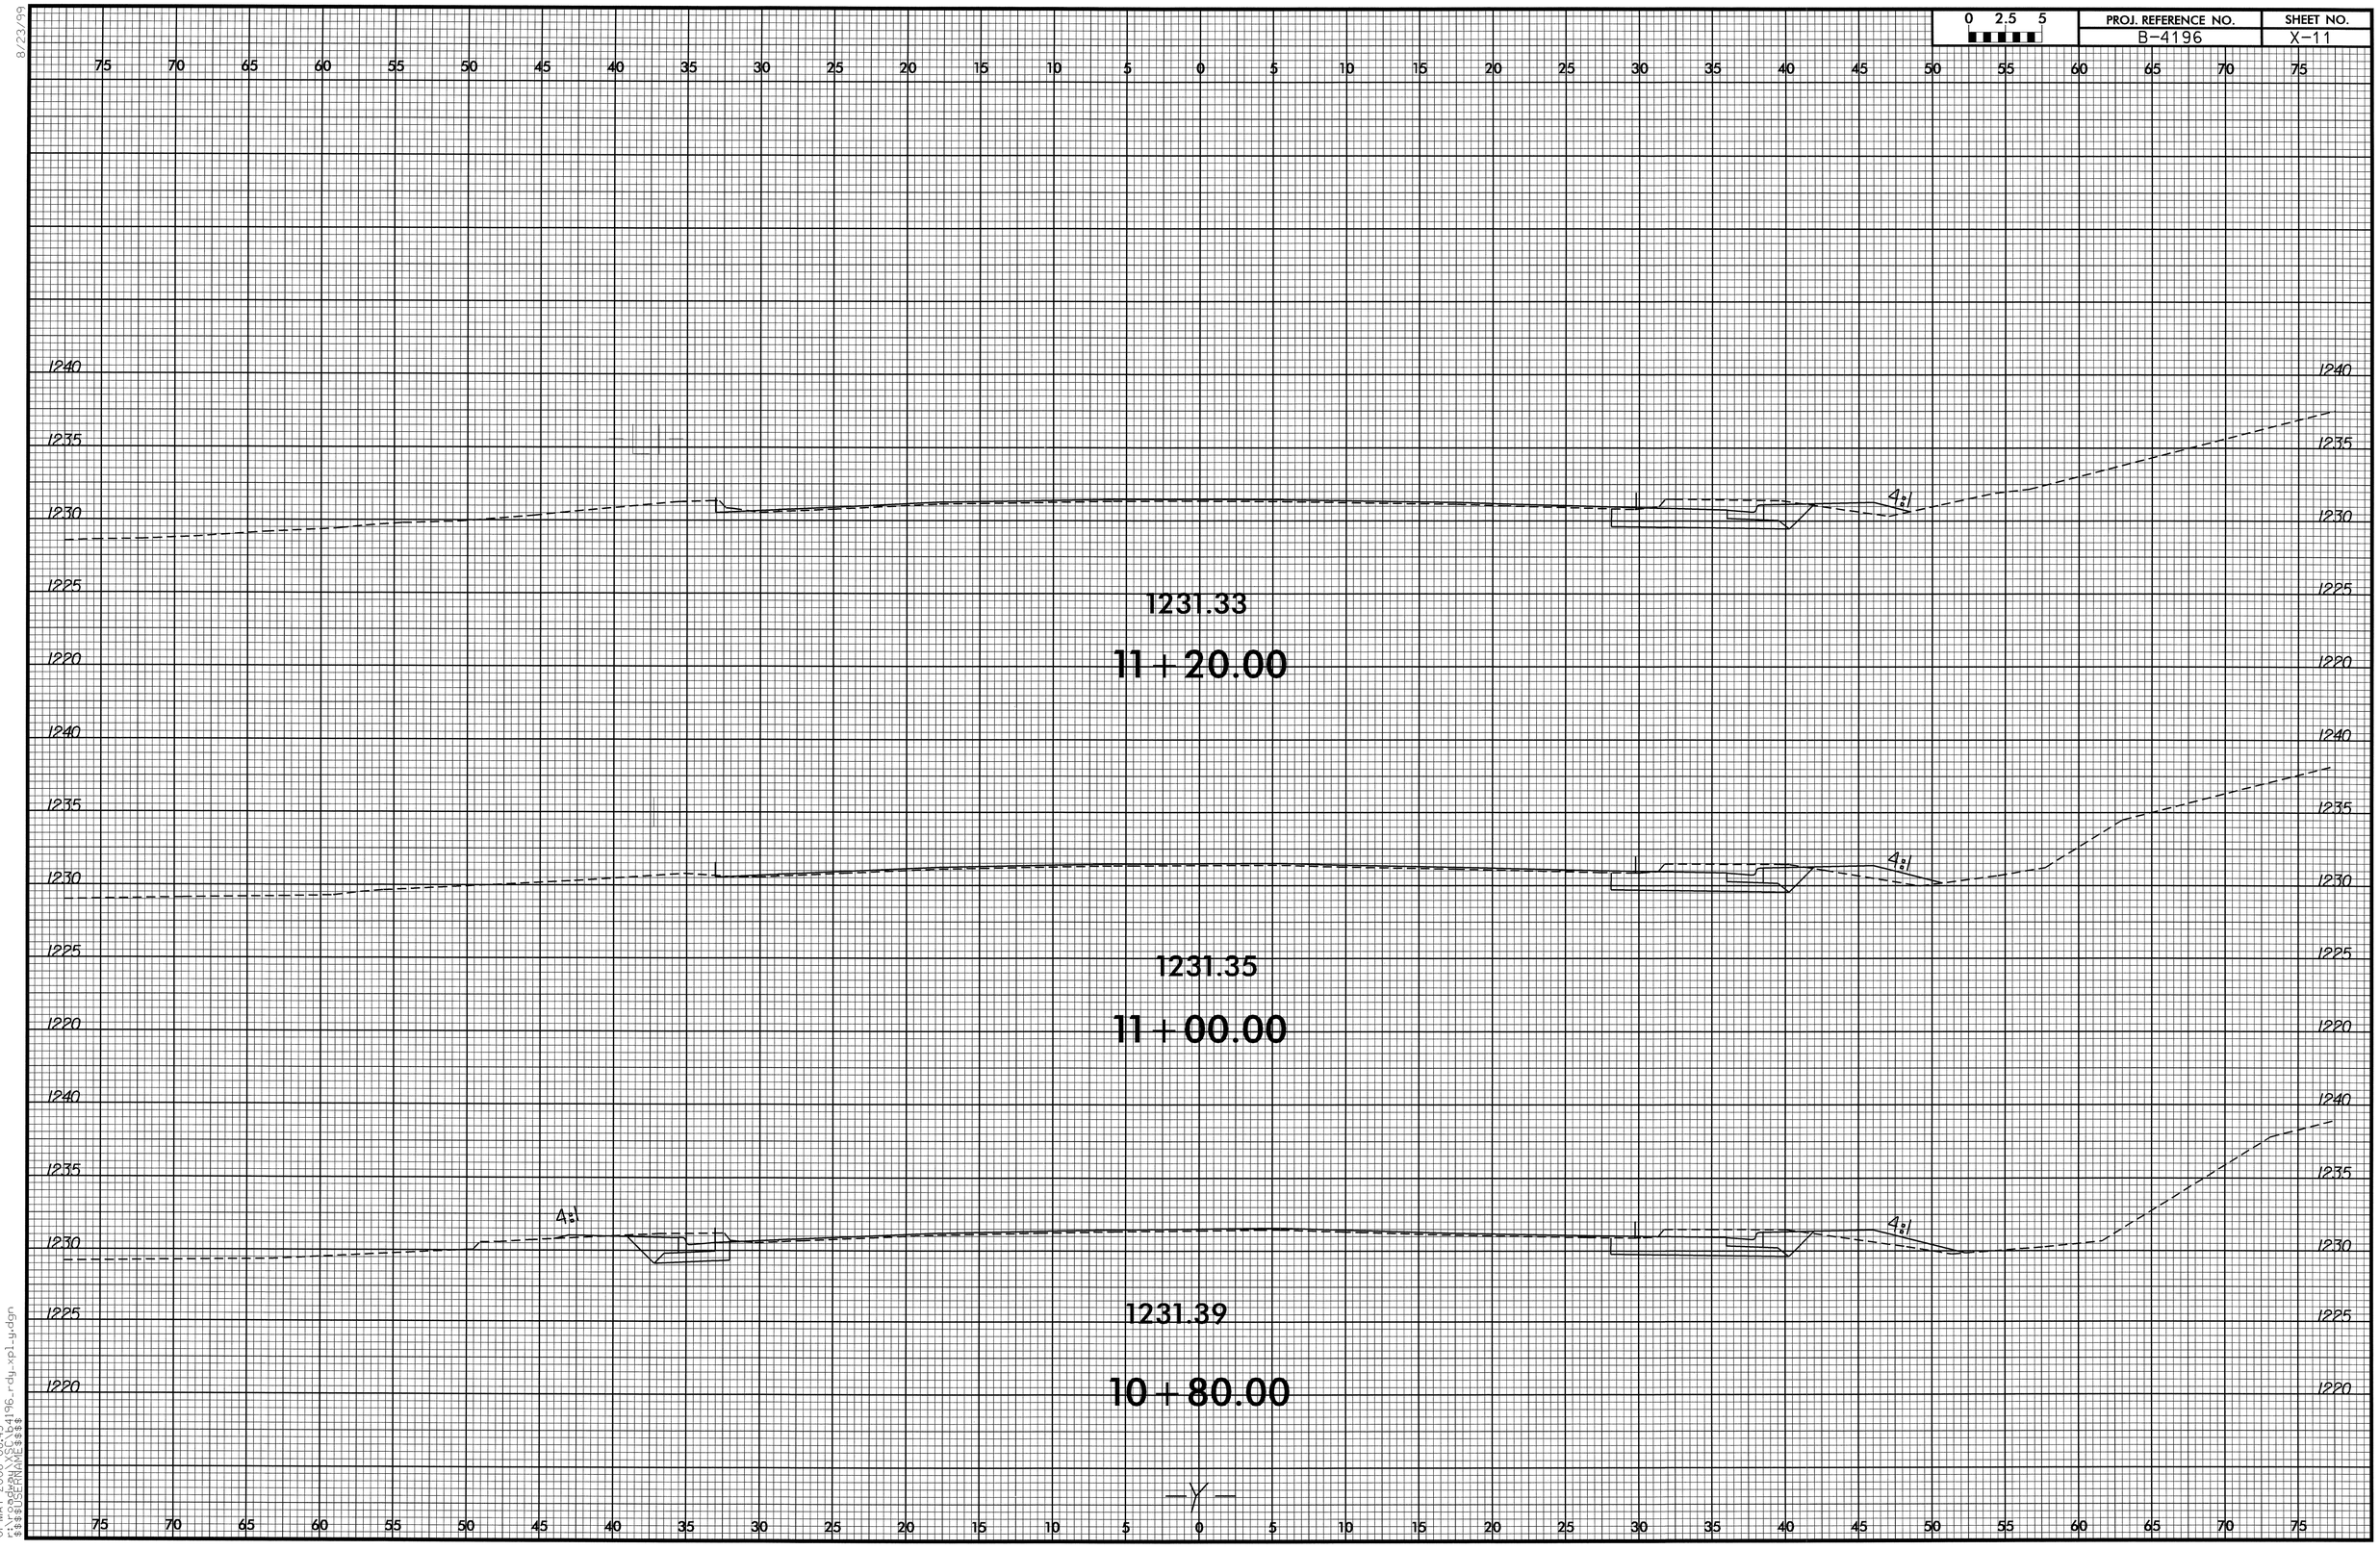

8/23/99
01-MAY-2008 08:43
r:\roadway\XSC\b4196_rdy_xpl_y.dgn
$$$$USERNAME$$$$

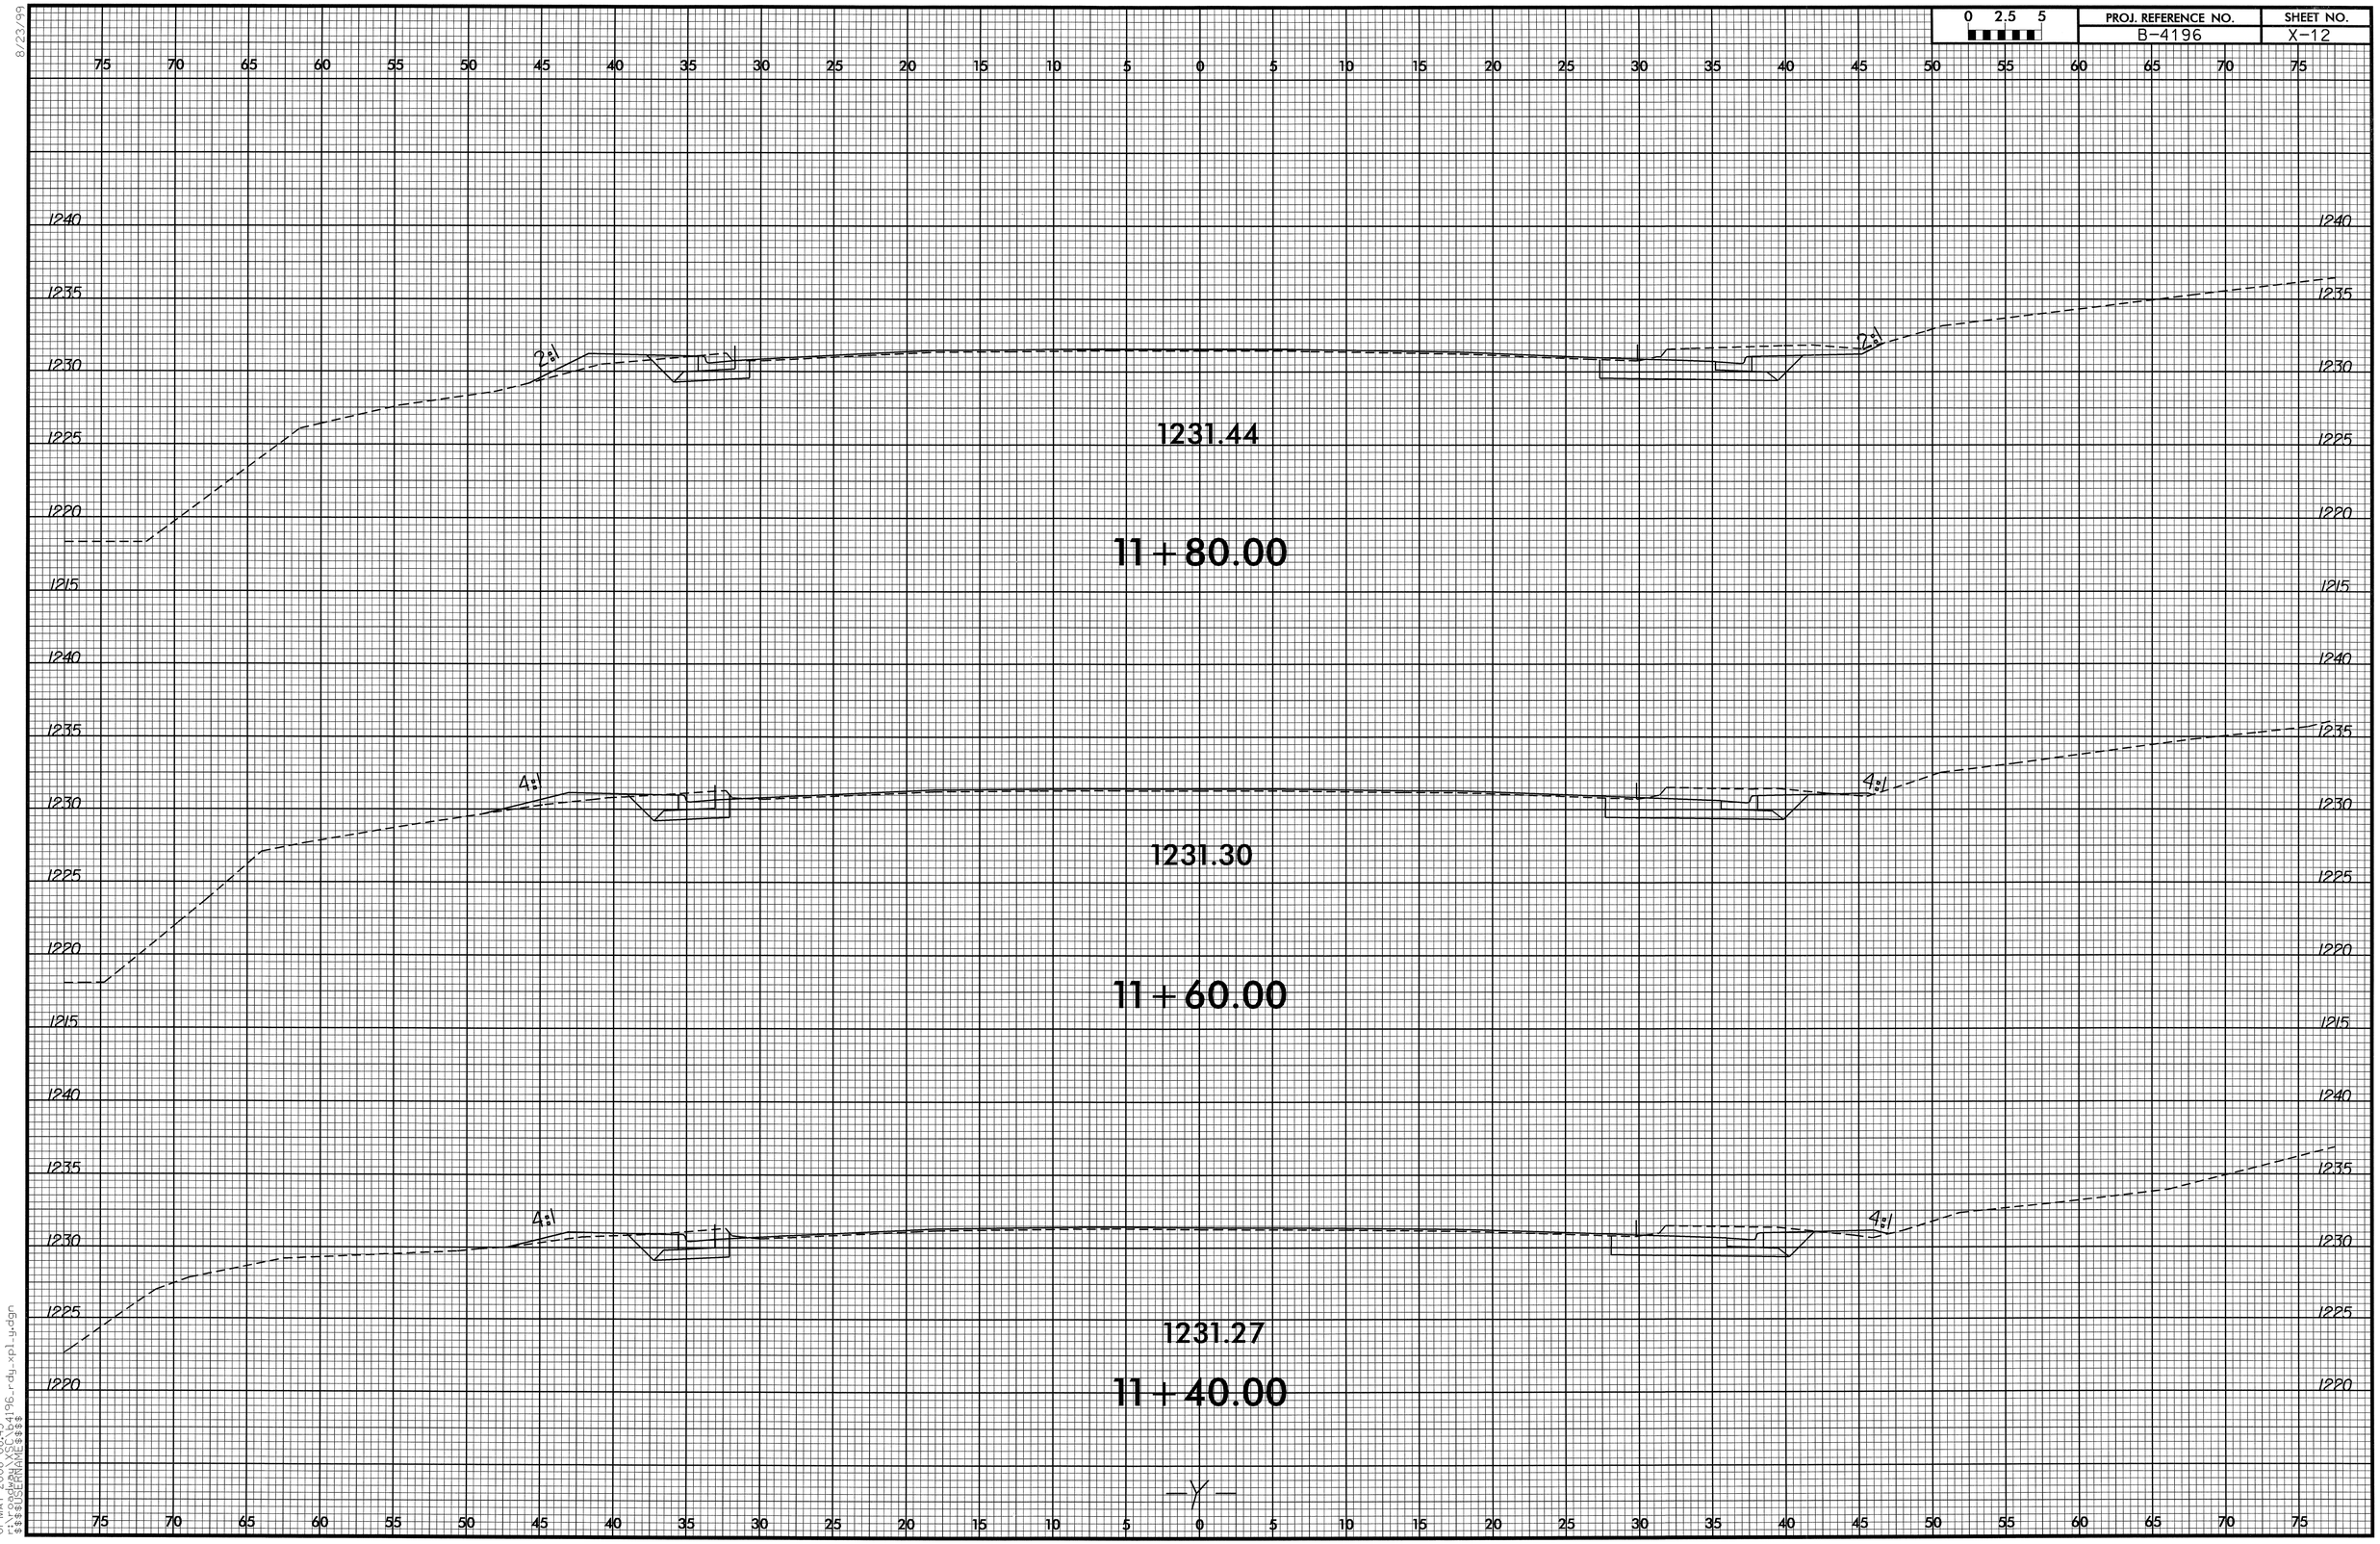

8/23/99
01-MAY-2008 08:43
r:\roadway\XSC\b4196_rdy_xpl_y.dgn
$$$$USERNAME$$$$

RD238344 5/1/2008 b4196_rdy_xpl_y jlansford RD-Oce34

0 2.5 5	PROJ. REFERENCE NO.	SHEET NO.
	B-4196	X-13

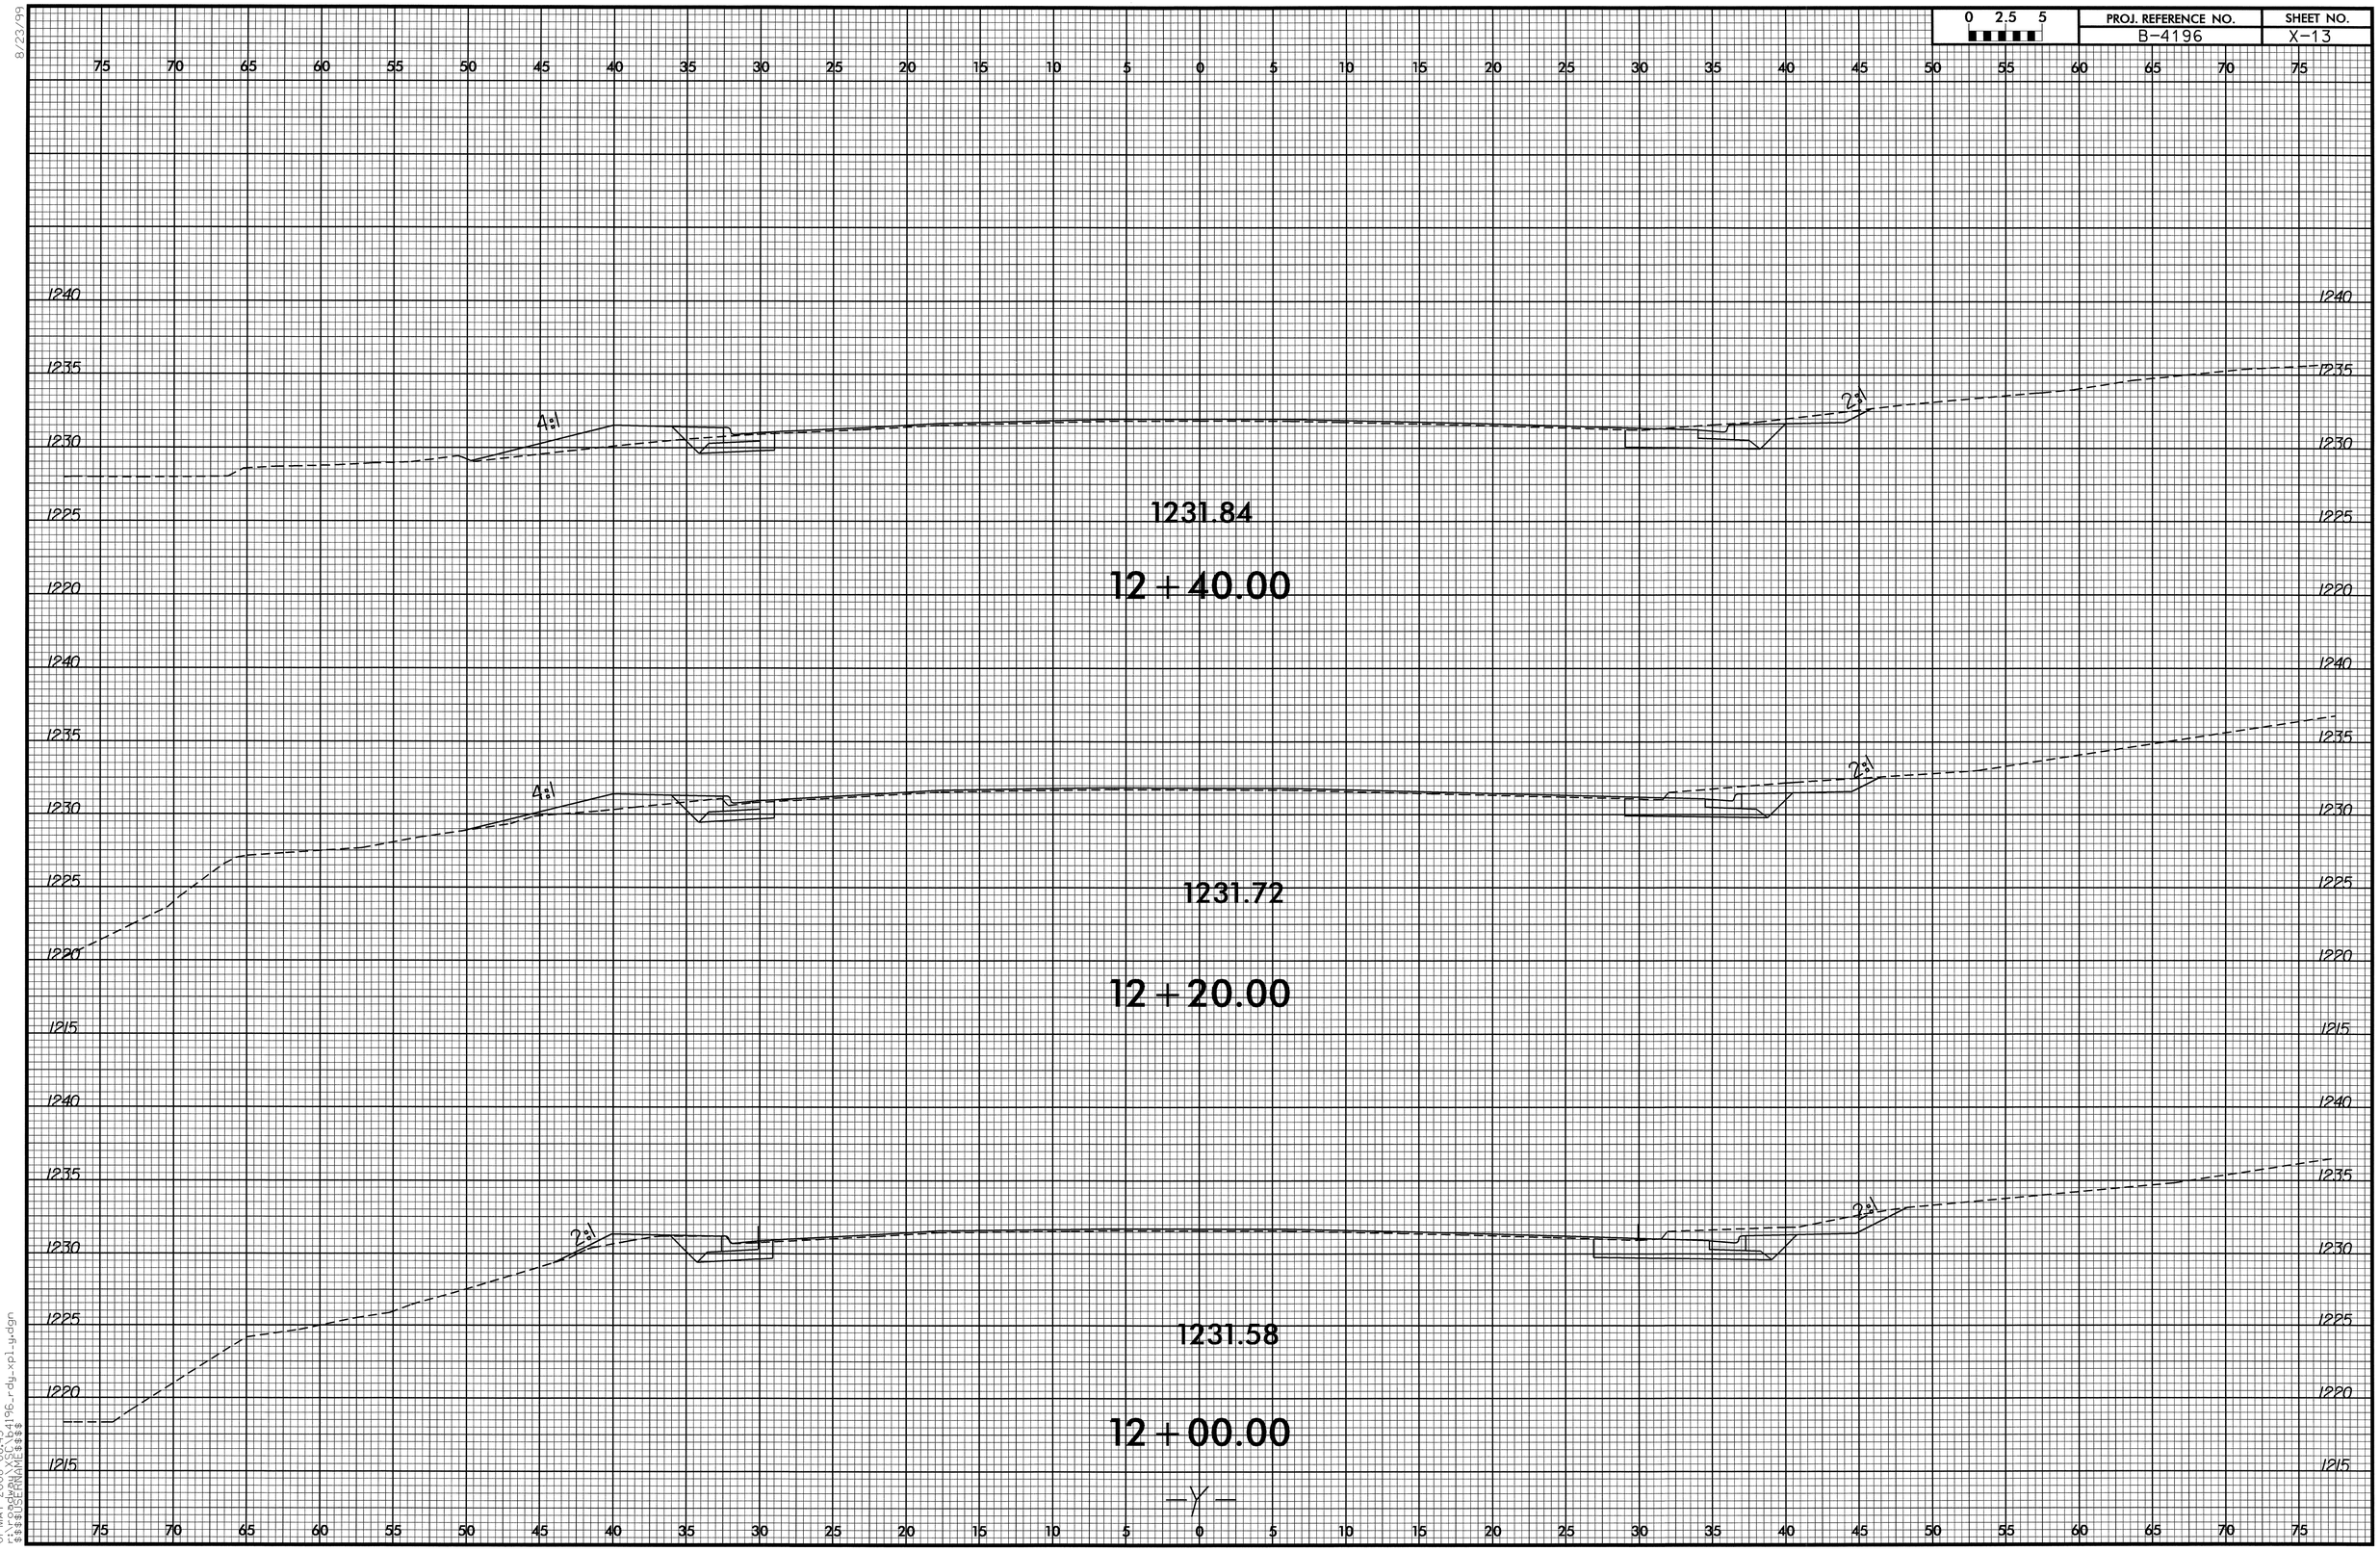

8/23/99

01-MAY-2008 08:43
$$$$USERNAME$$$$ C:\b4196_rdy_xpl_y.dgn

RD238344 5/1/2008 b4196_rdy_xpl_y jlansford RD-Oce34

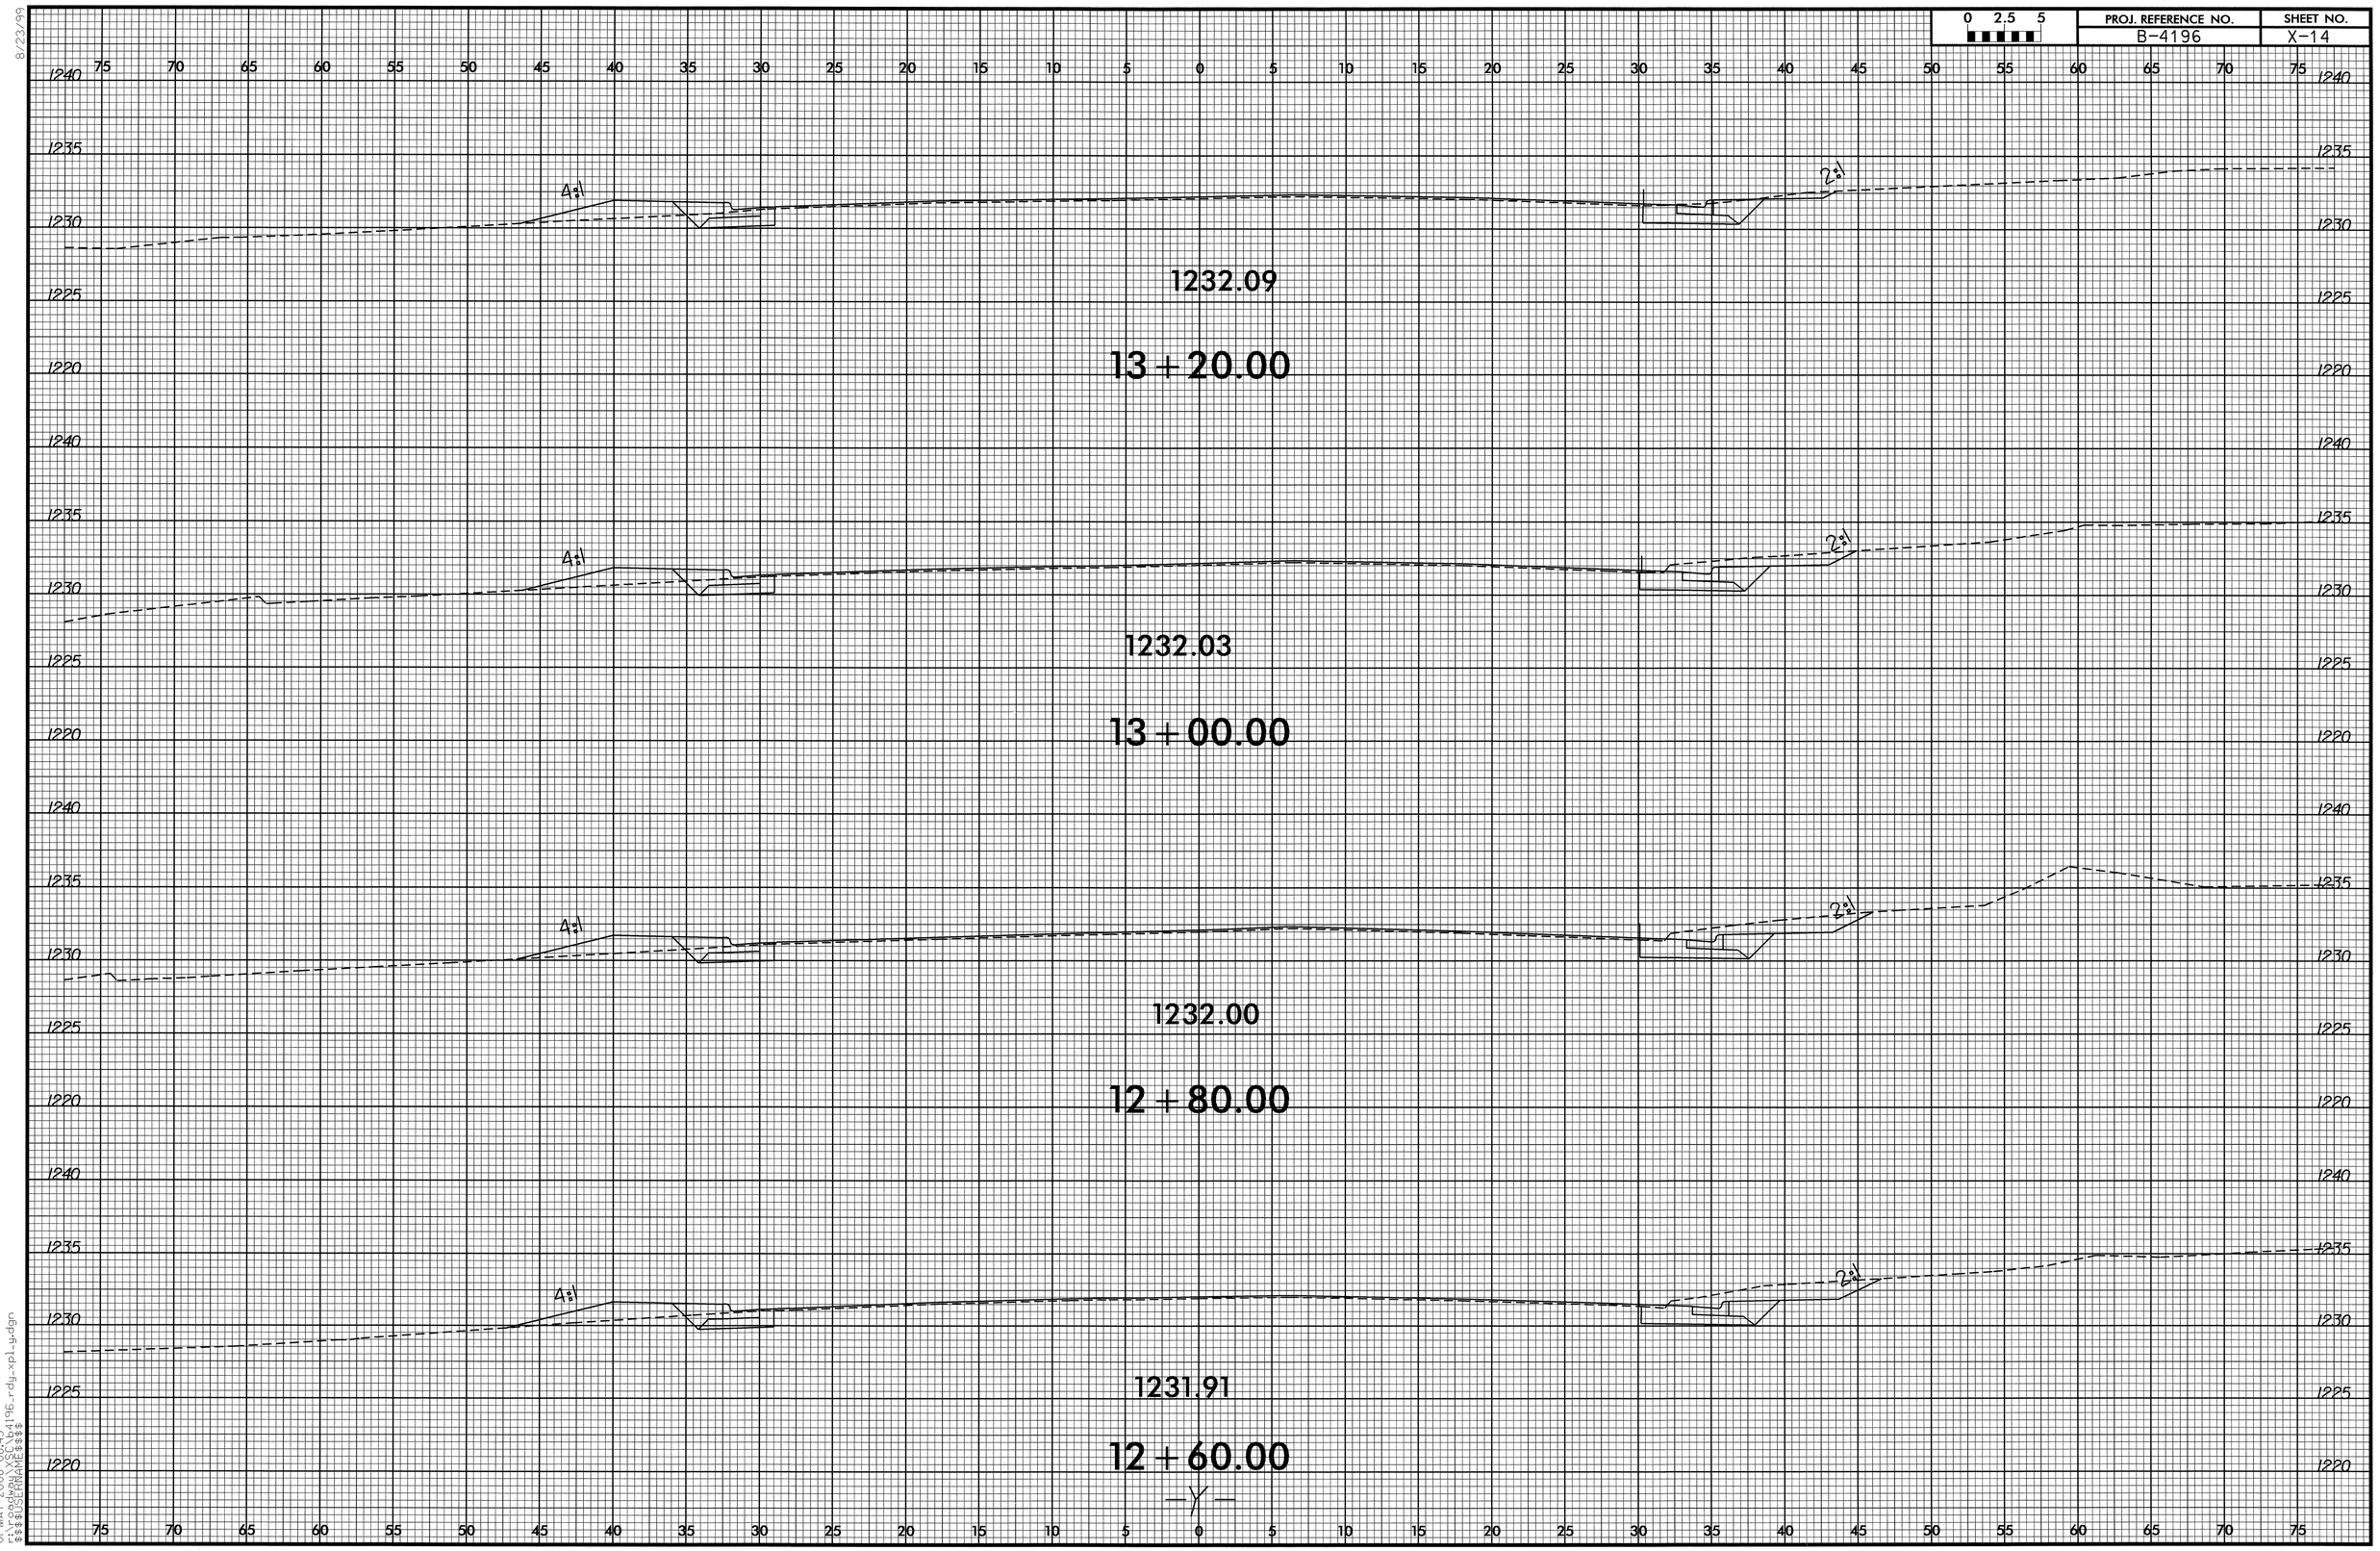

8/23/99
01-MAY-2008 08:43
r:\roadway\XSC\b4196_rdy_xpl_y.dgn
$$$$USERNAME$$$$

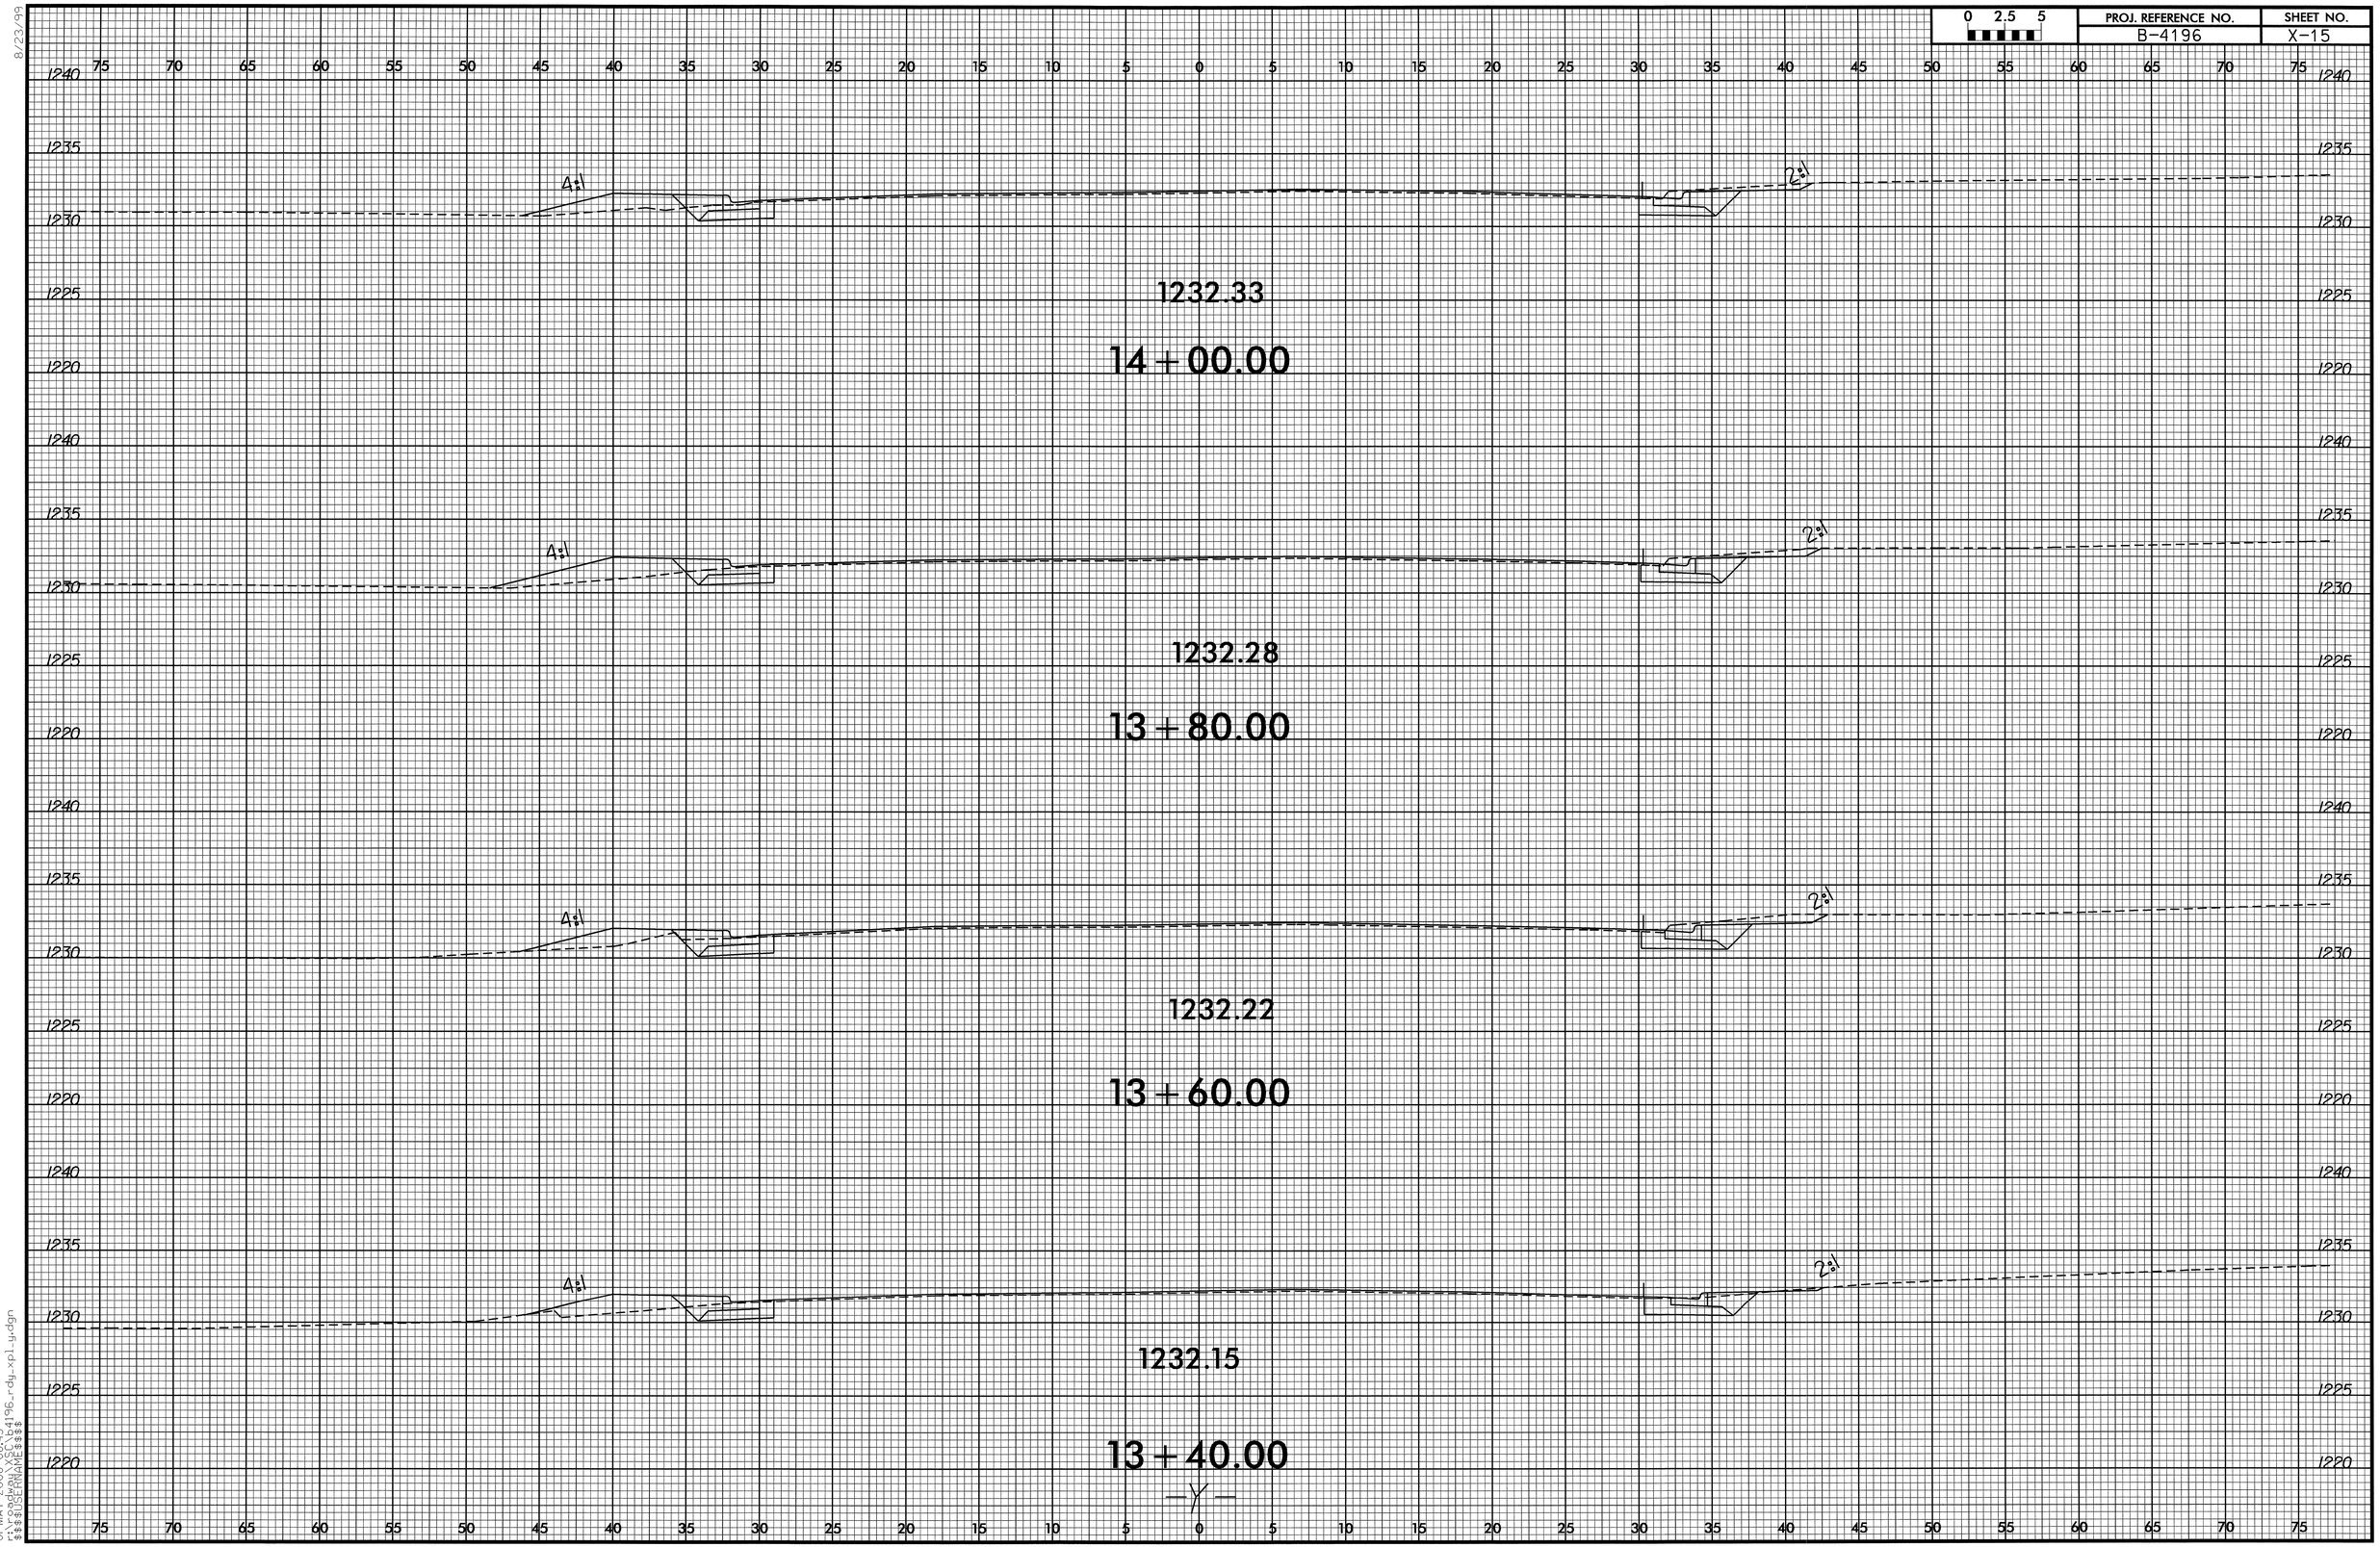

8/23/99
01-MAY-2008 08:43
r:\roadway\XSC\b4196_rdy_xpl_y.dgn
$$$$USERNAME$$$$

0 2.5 5	PROJ. REFERENCE NO.	SHEET NO.
	B-4196	X-16

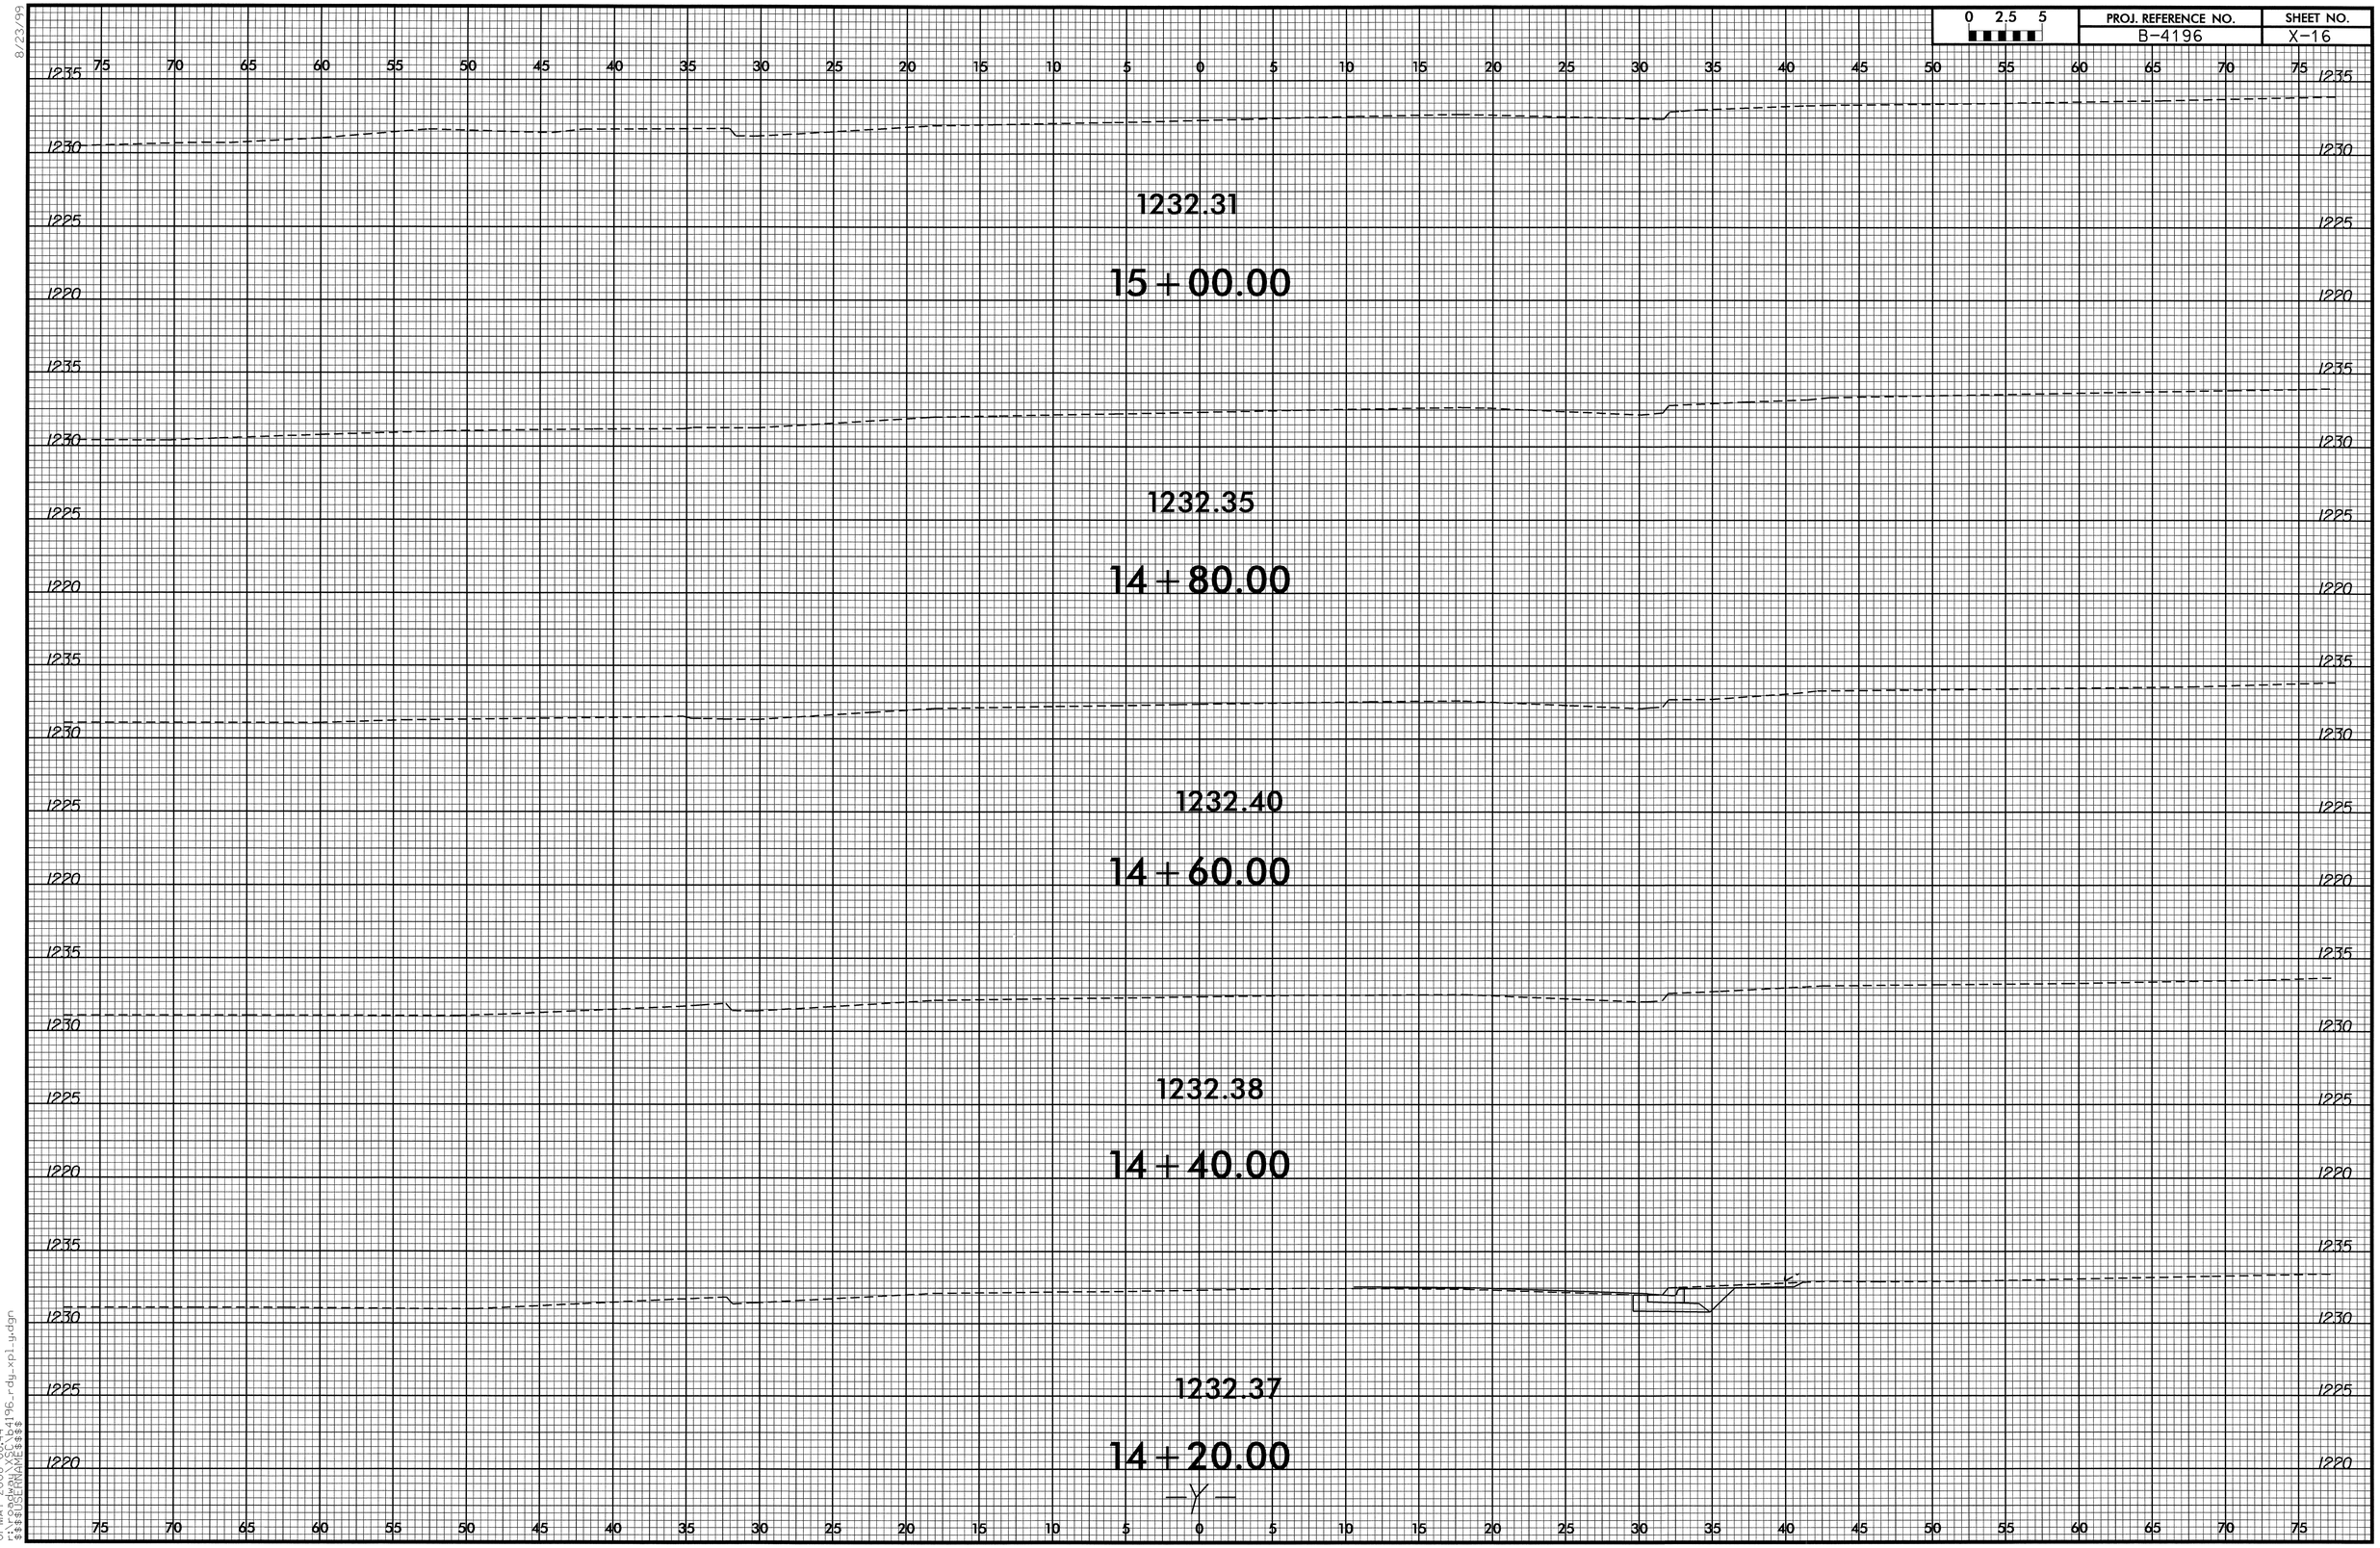

8/23/99

01-MAY-2008 08:44
$$$$USERNAME$$$$ C:\b4196_rdy_xpl_y.dgn

RD238344 5/1/2008 b4196_rdy_xpl_y jlansford RD-Oce34

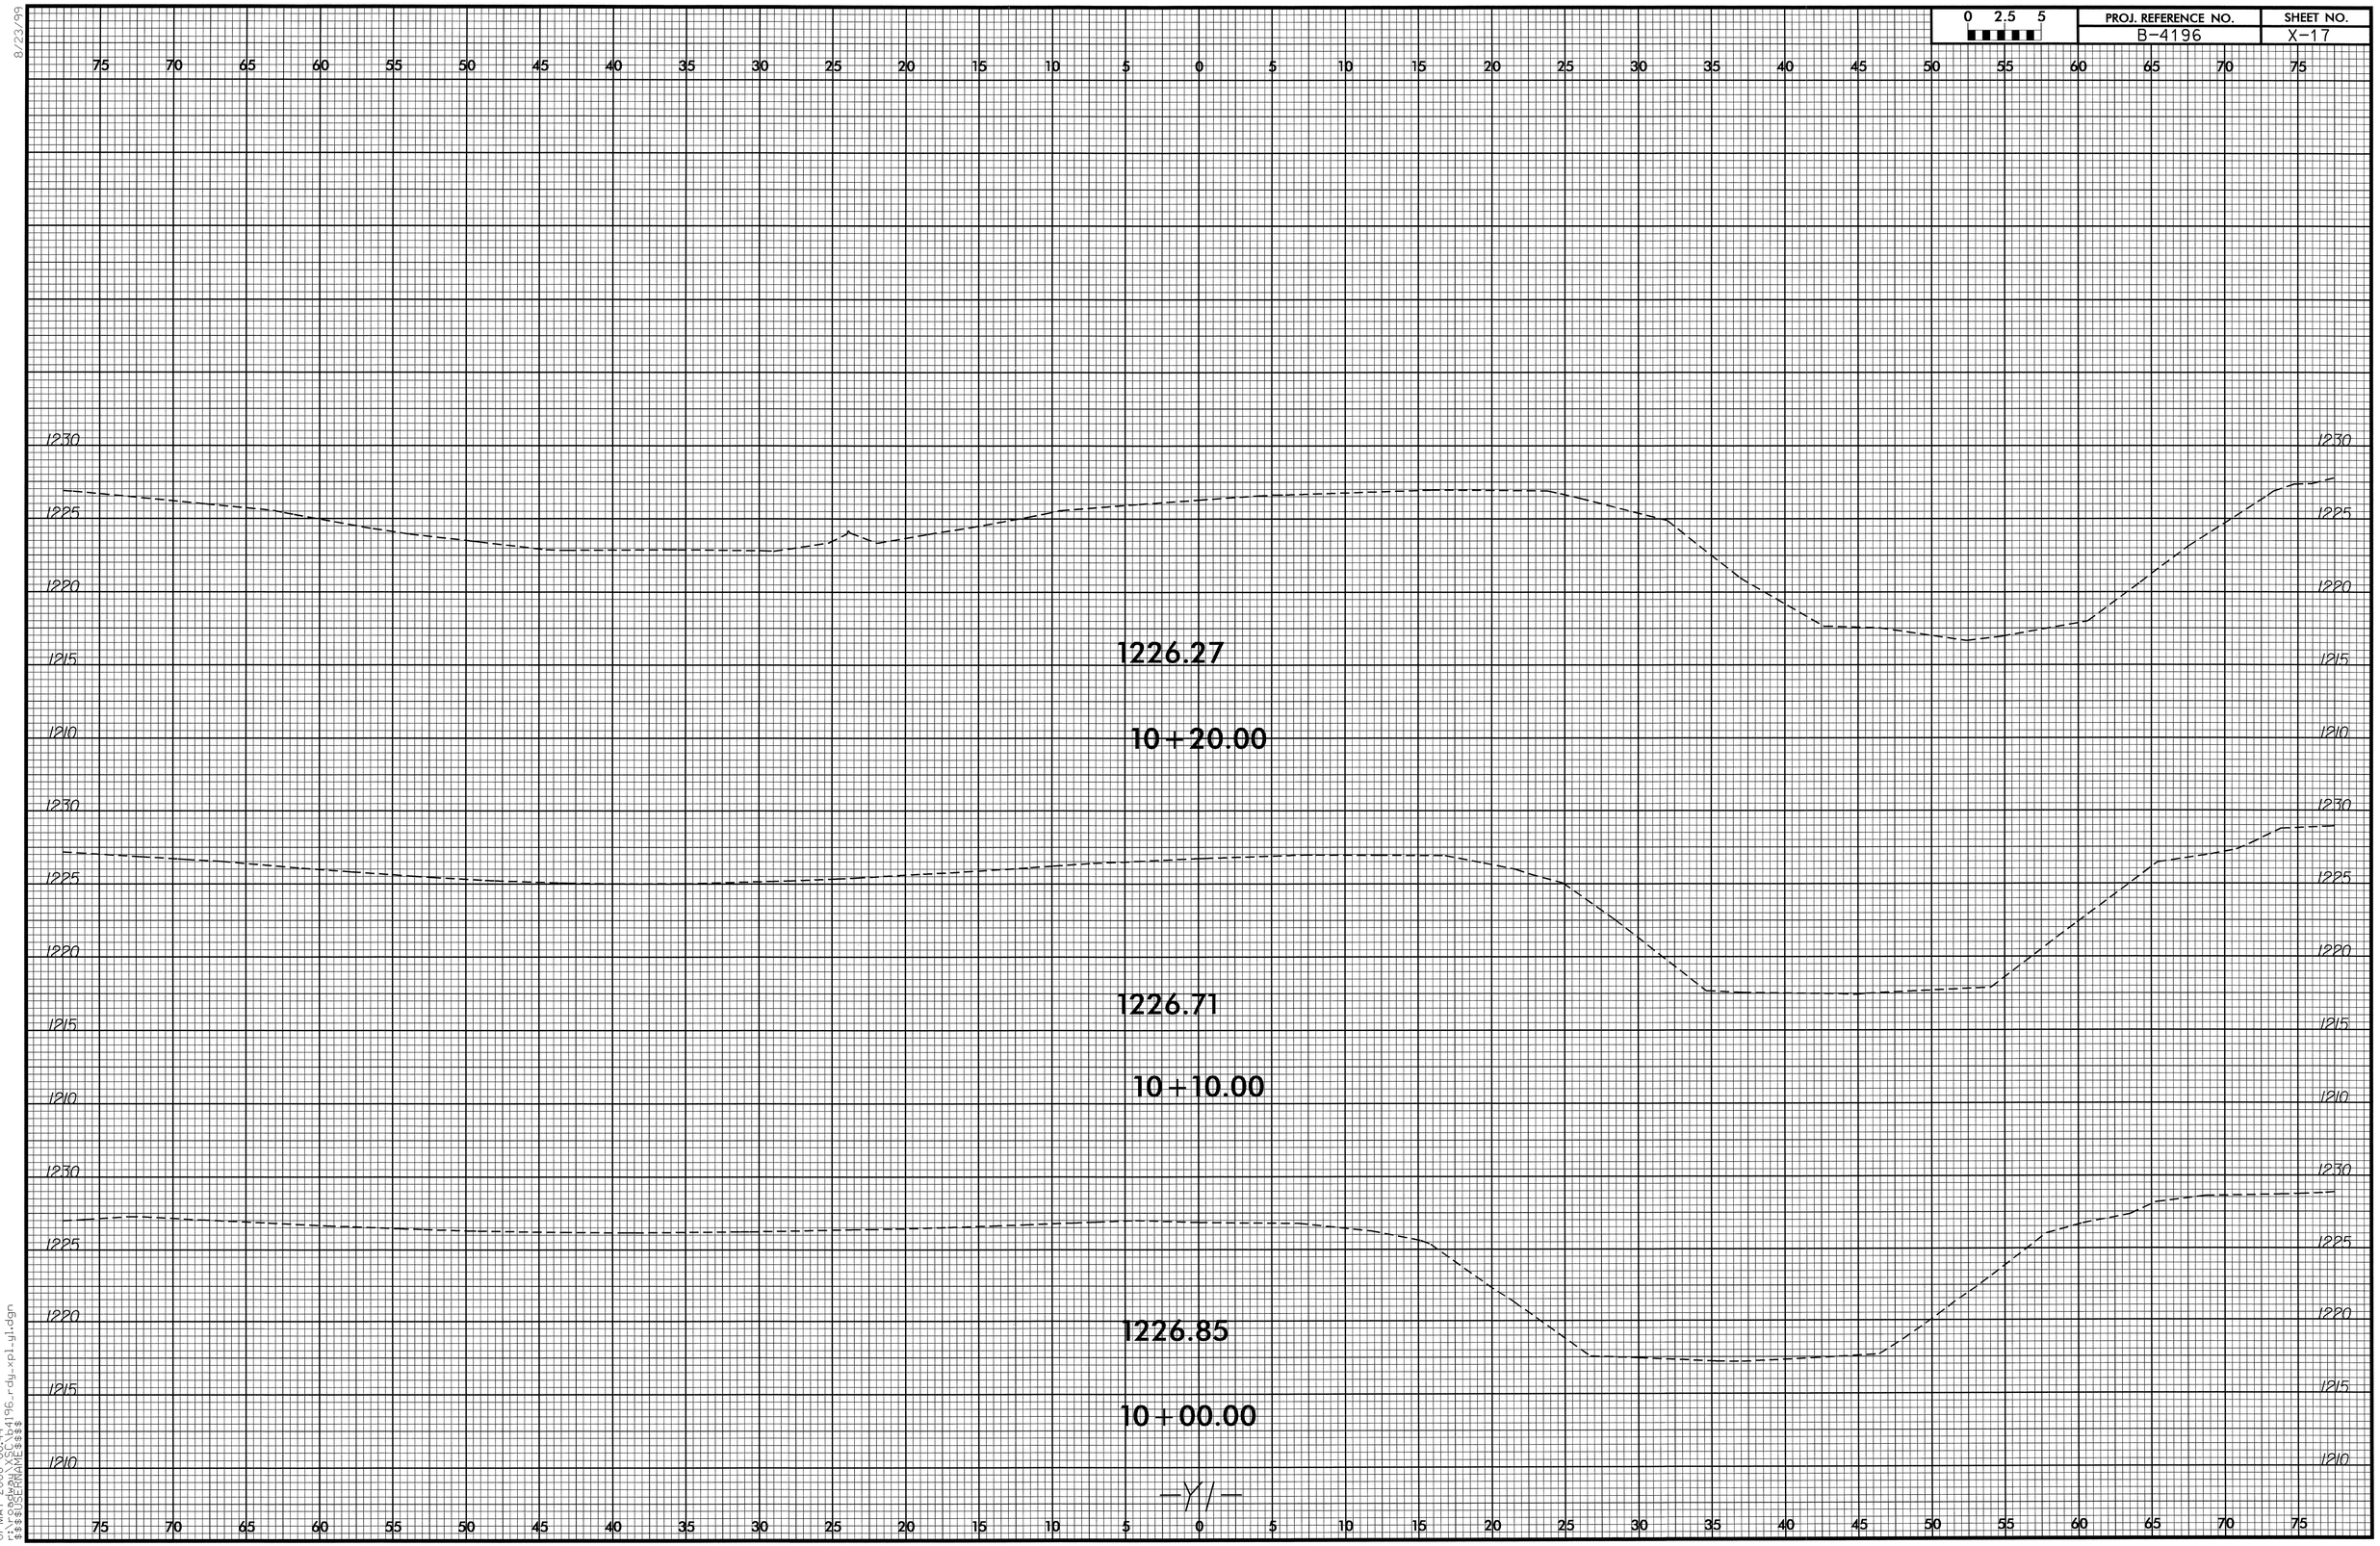

8/23/99
01-MAY-2008 08:44
r:\roadway\XSC\b4196_rdy_xpl_y1.dgn
$$$$USERNAME$$$$

0 2.5 5	PROJ. REFERENCE NO.	SHEET NO.
	B-4196	X-18

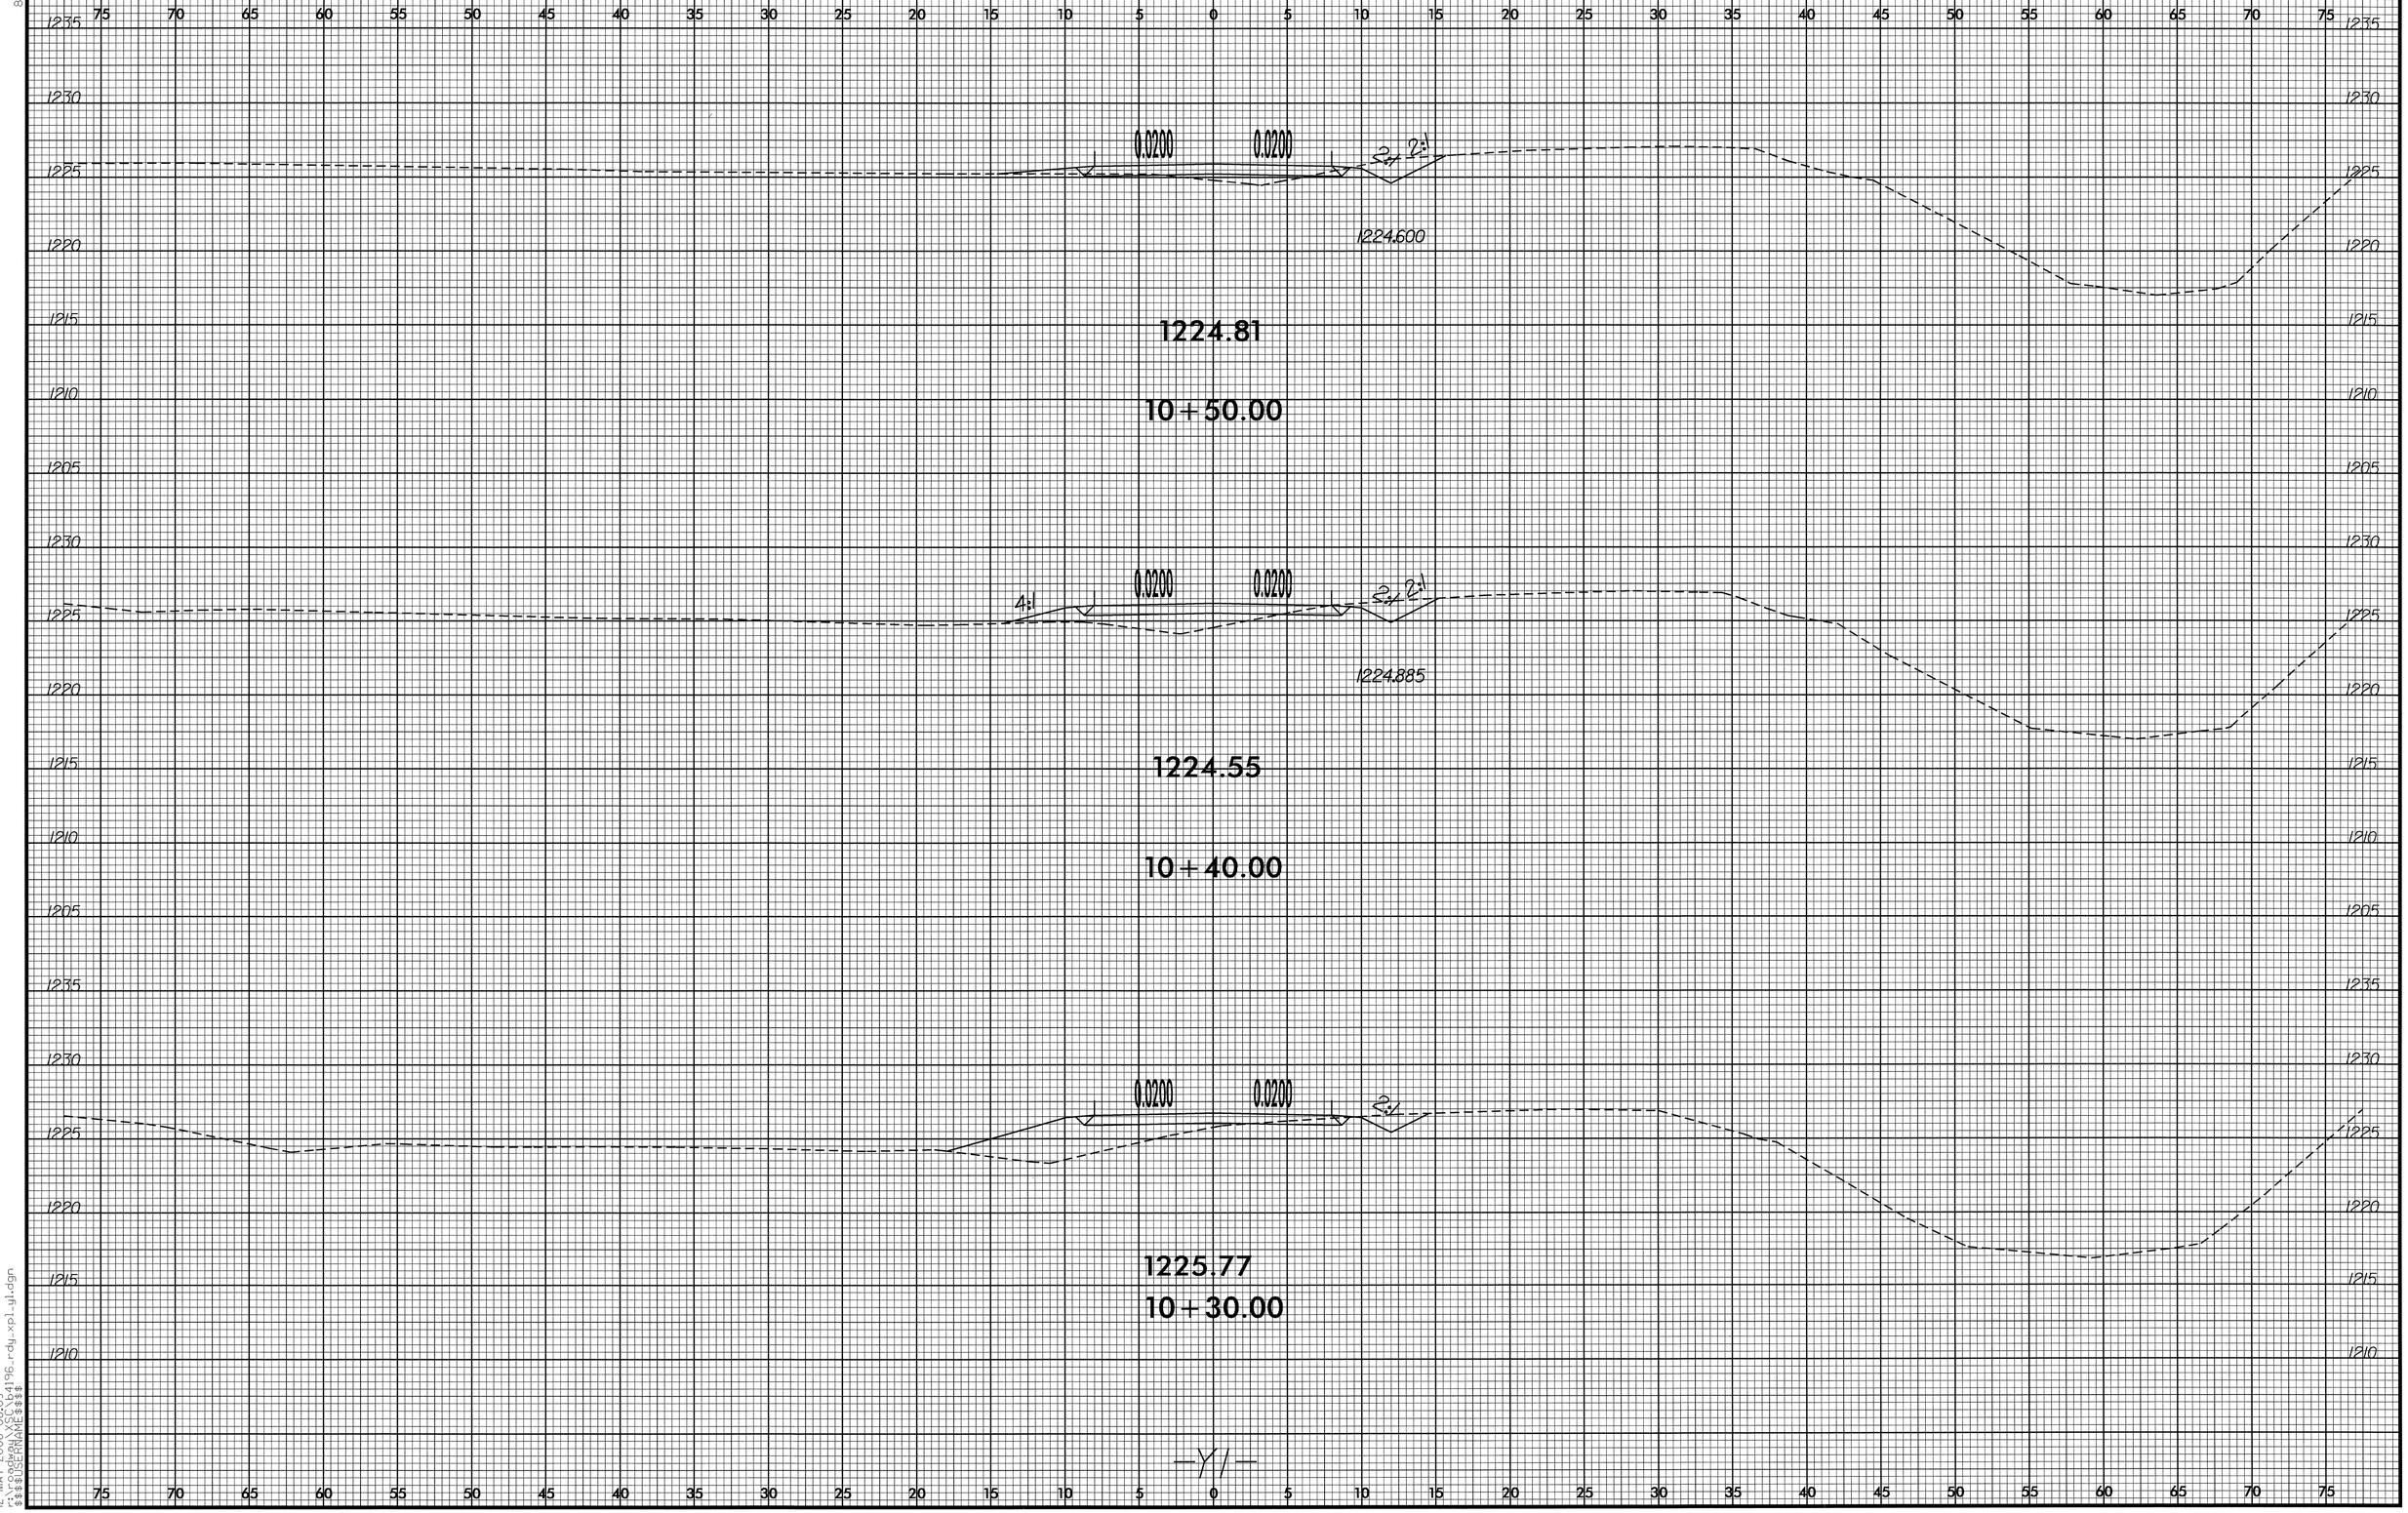

8/23/99

12-MAY-2008 08:09
r:\roadway\xsc\b4196_rdy_xpl_y1.dgn
$$$$USERNAME$$$$

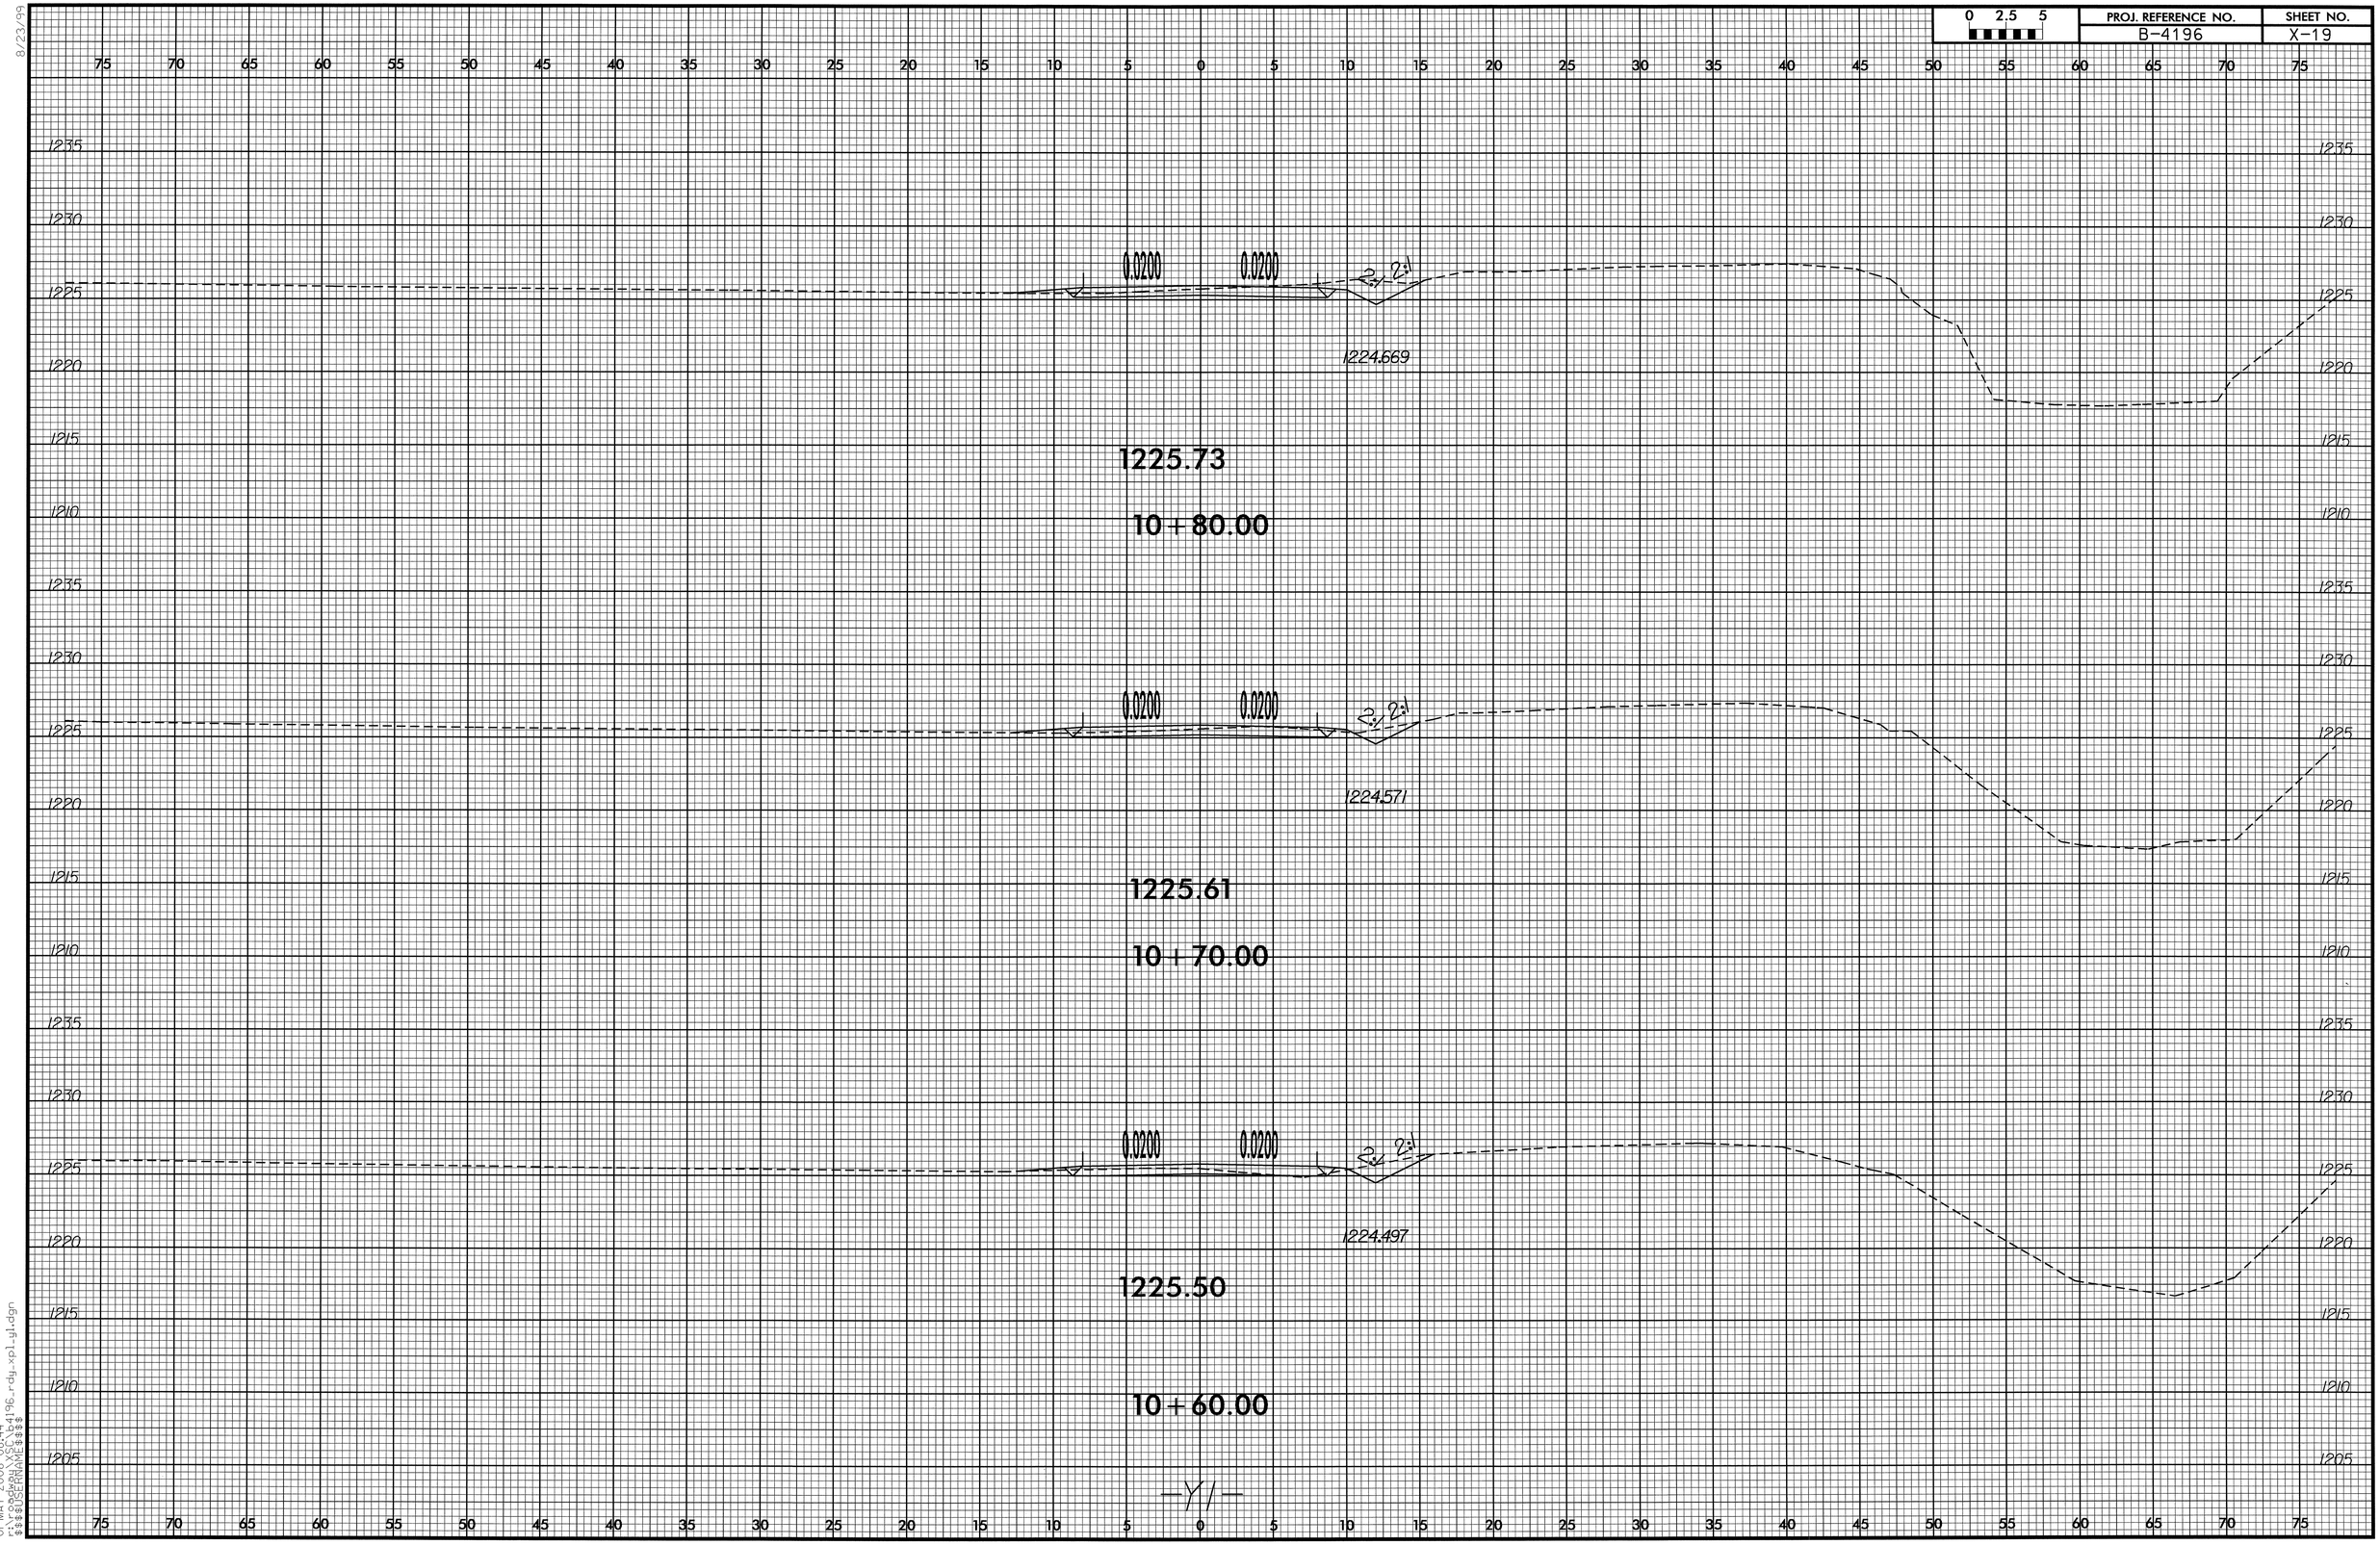

8/23/99
01-MAY-2008 08:44
r:\roadway\XSC\b4196_rdy_xpl_y1.dgn
$$$$USERNAME$$$$

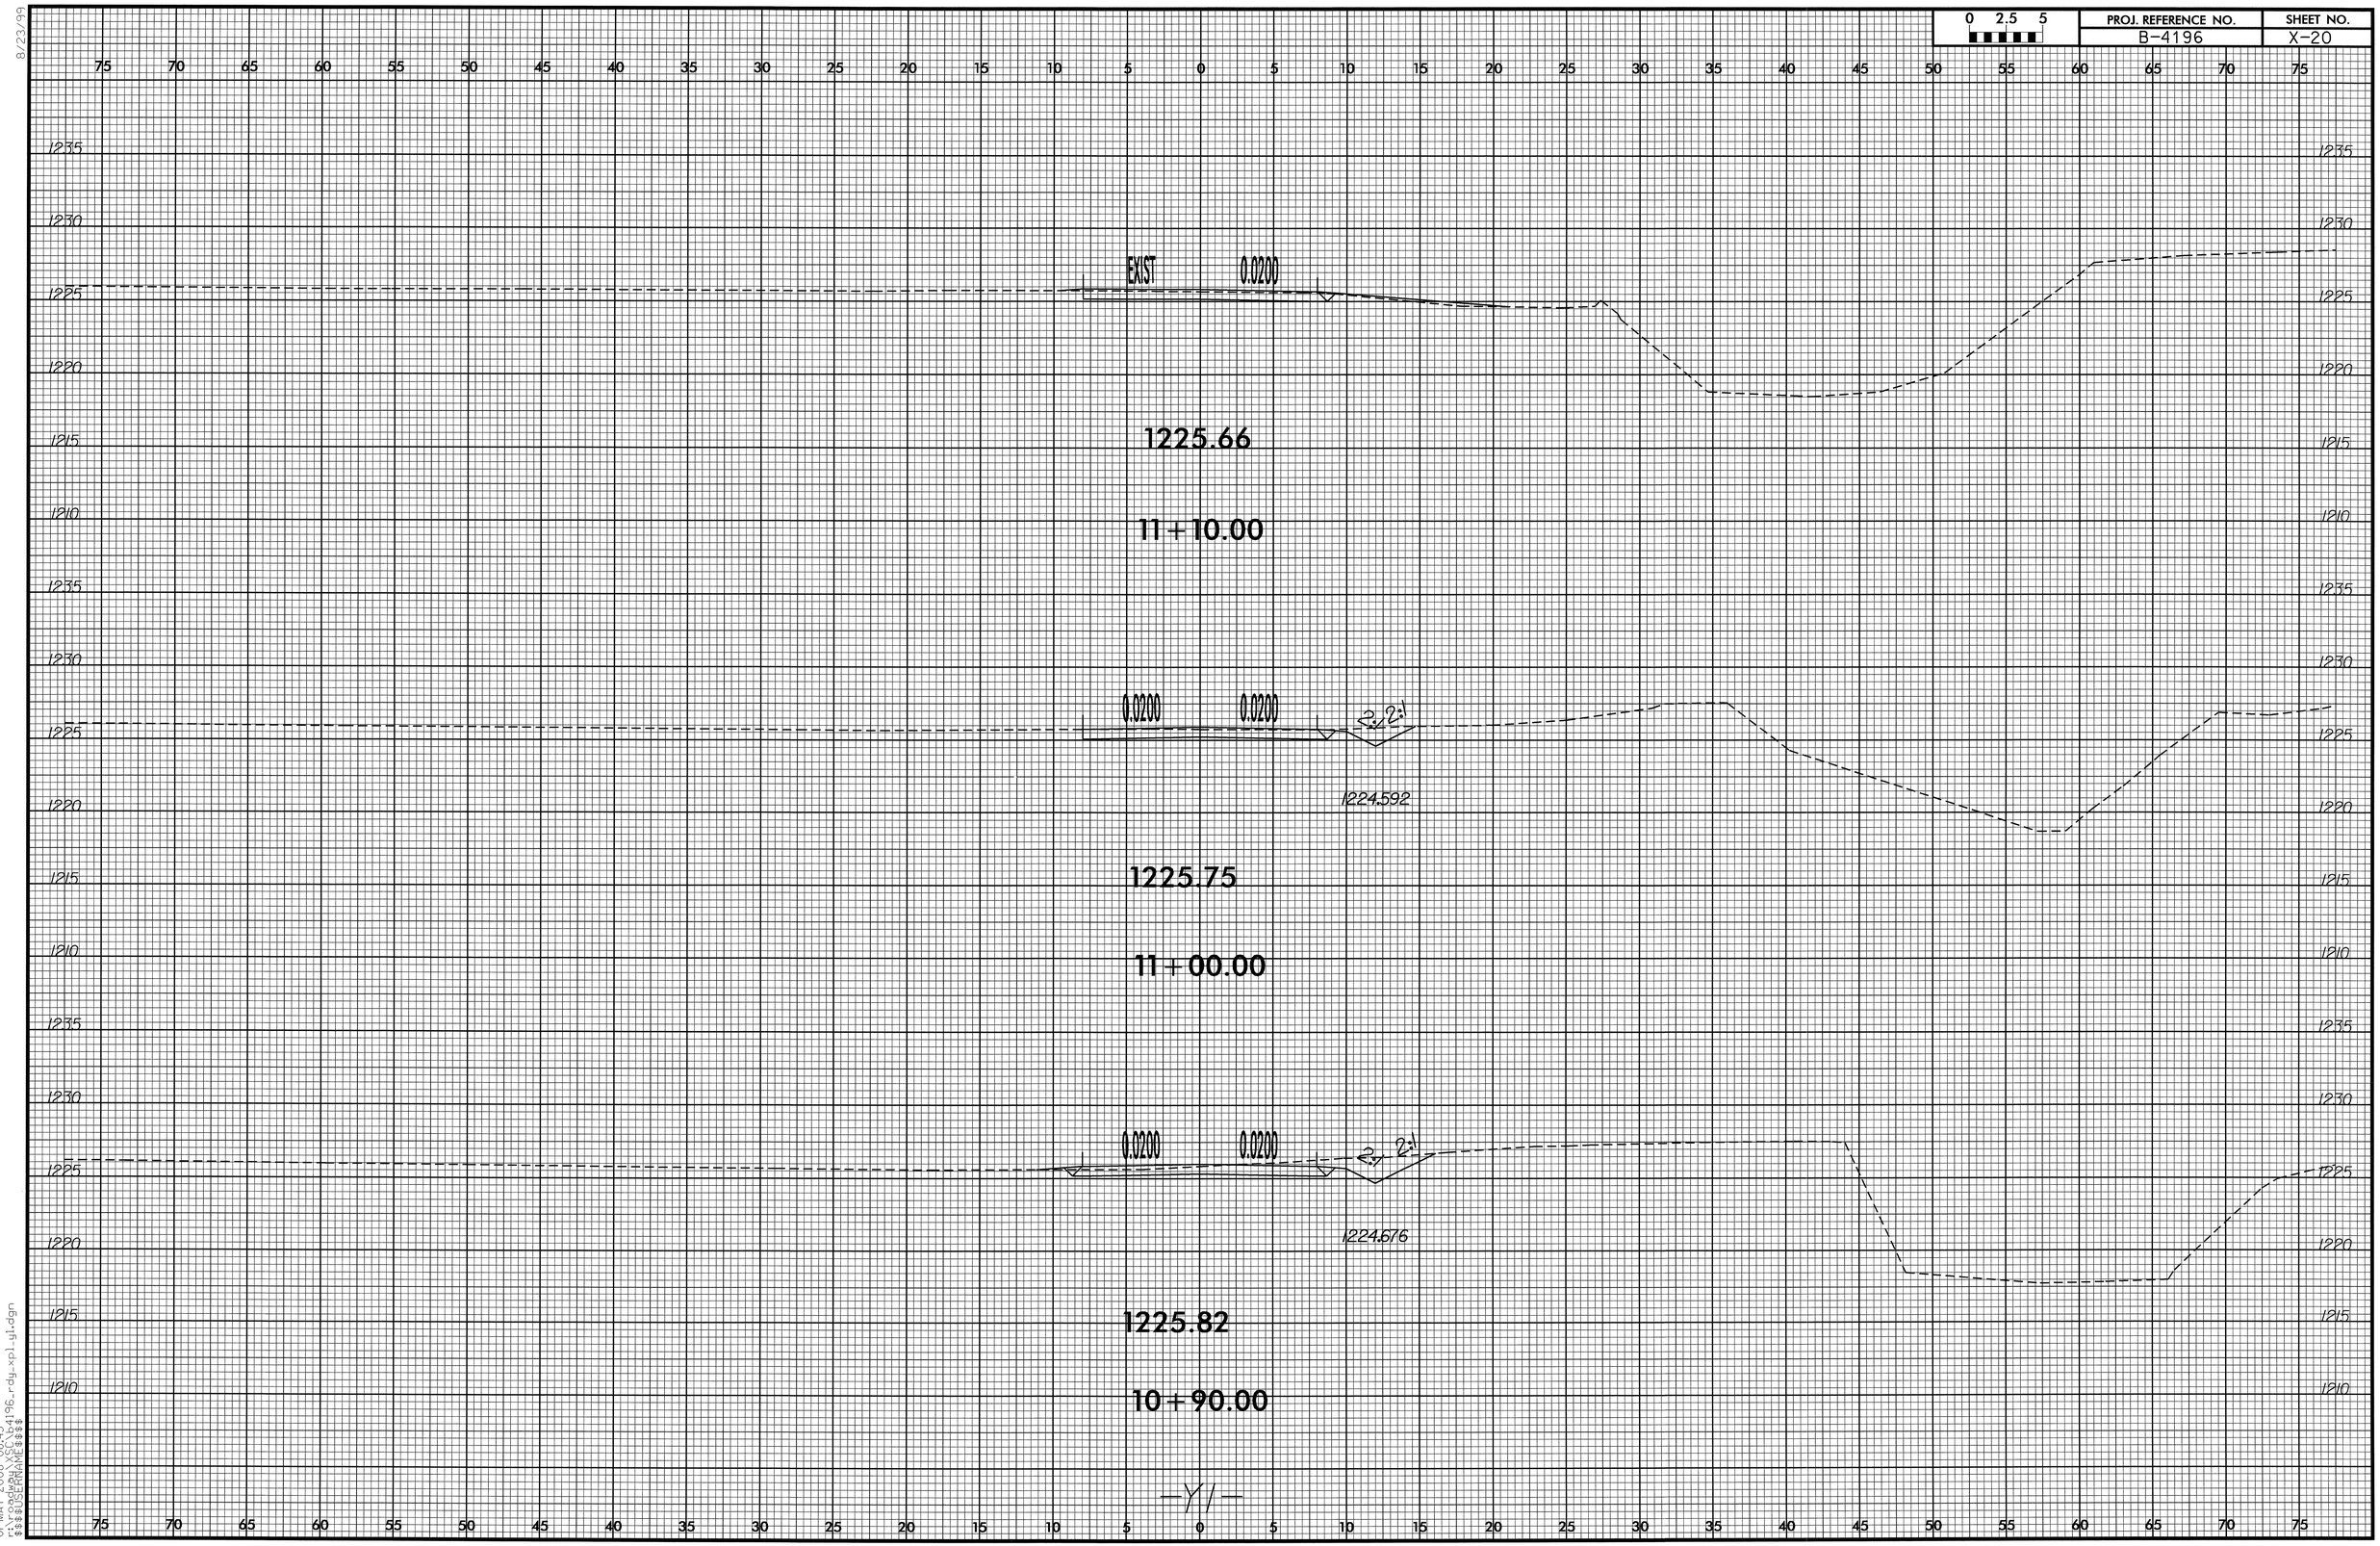

8/23/99

01-MAY-2008 08:45
r:\roadway\XSC\b4196_rdy_xpl_y1.dgn
$$$$USERNAME$$$$

RD238344 5/1/2008 b4196_rdy_xpl_y1 jlansford RD-Oce34

8/23/99

0 2.5 5	PROJ. REFERENCE NO.	SHEET NO.
	B-4196	X-21

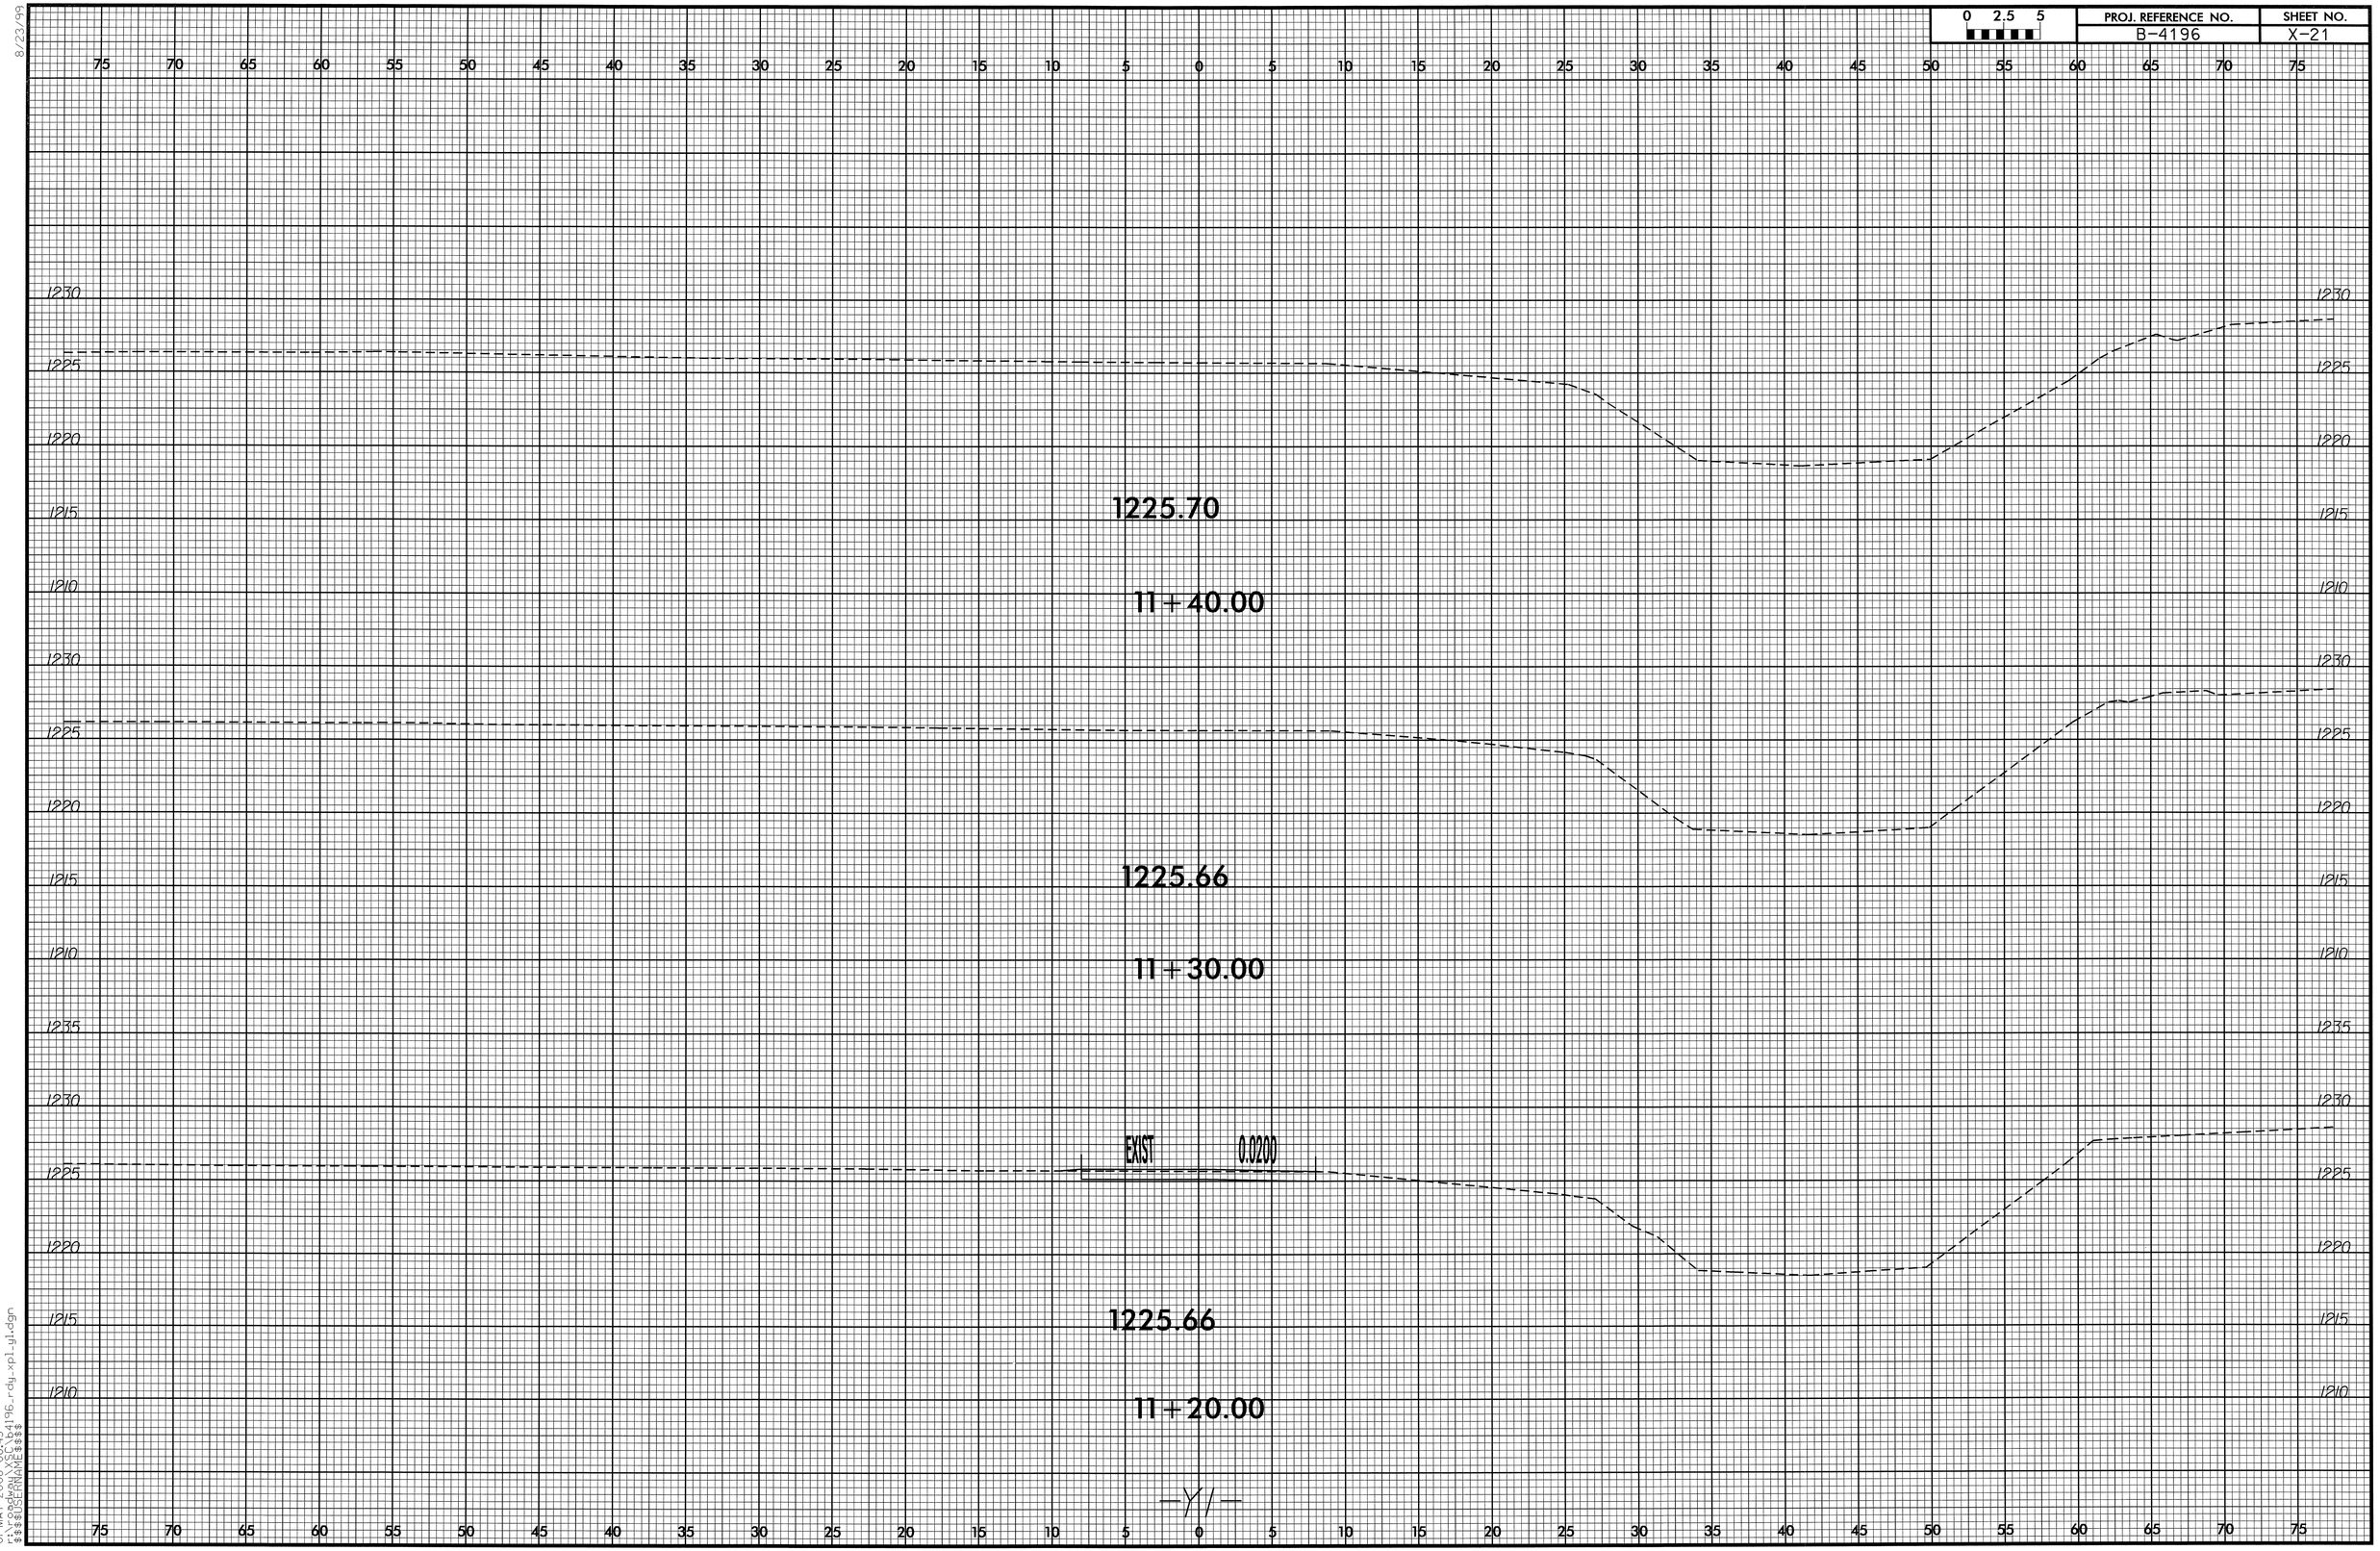

01-MAY-2008 08:45
$$$$USERNAME$$$$ C:\b4196_rdy_xpl_y1.dgn

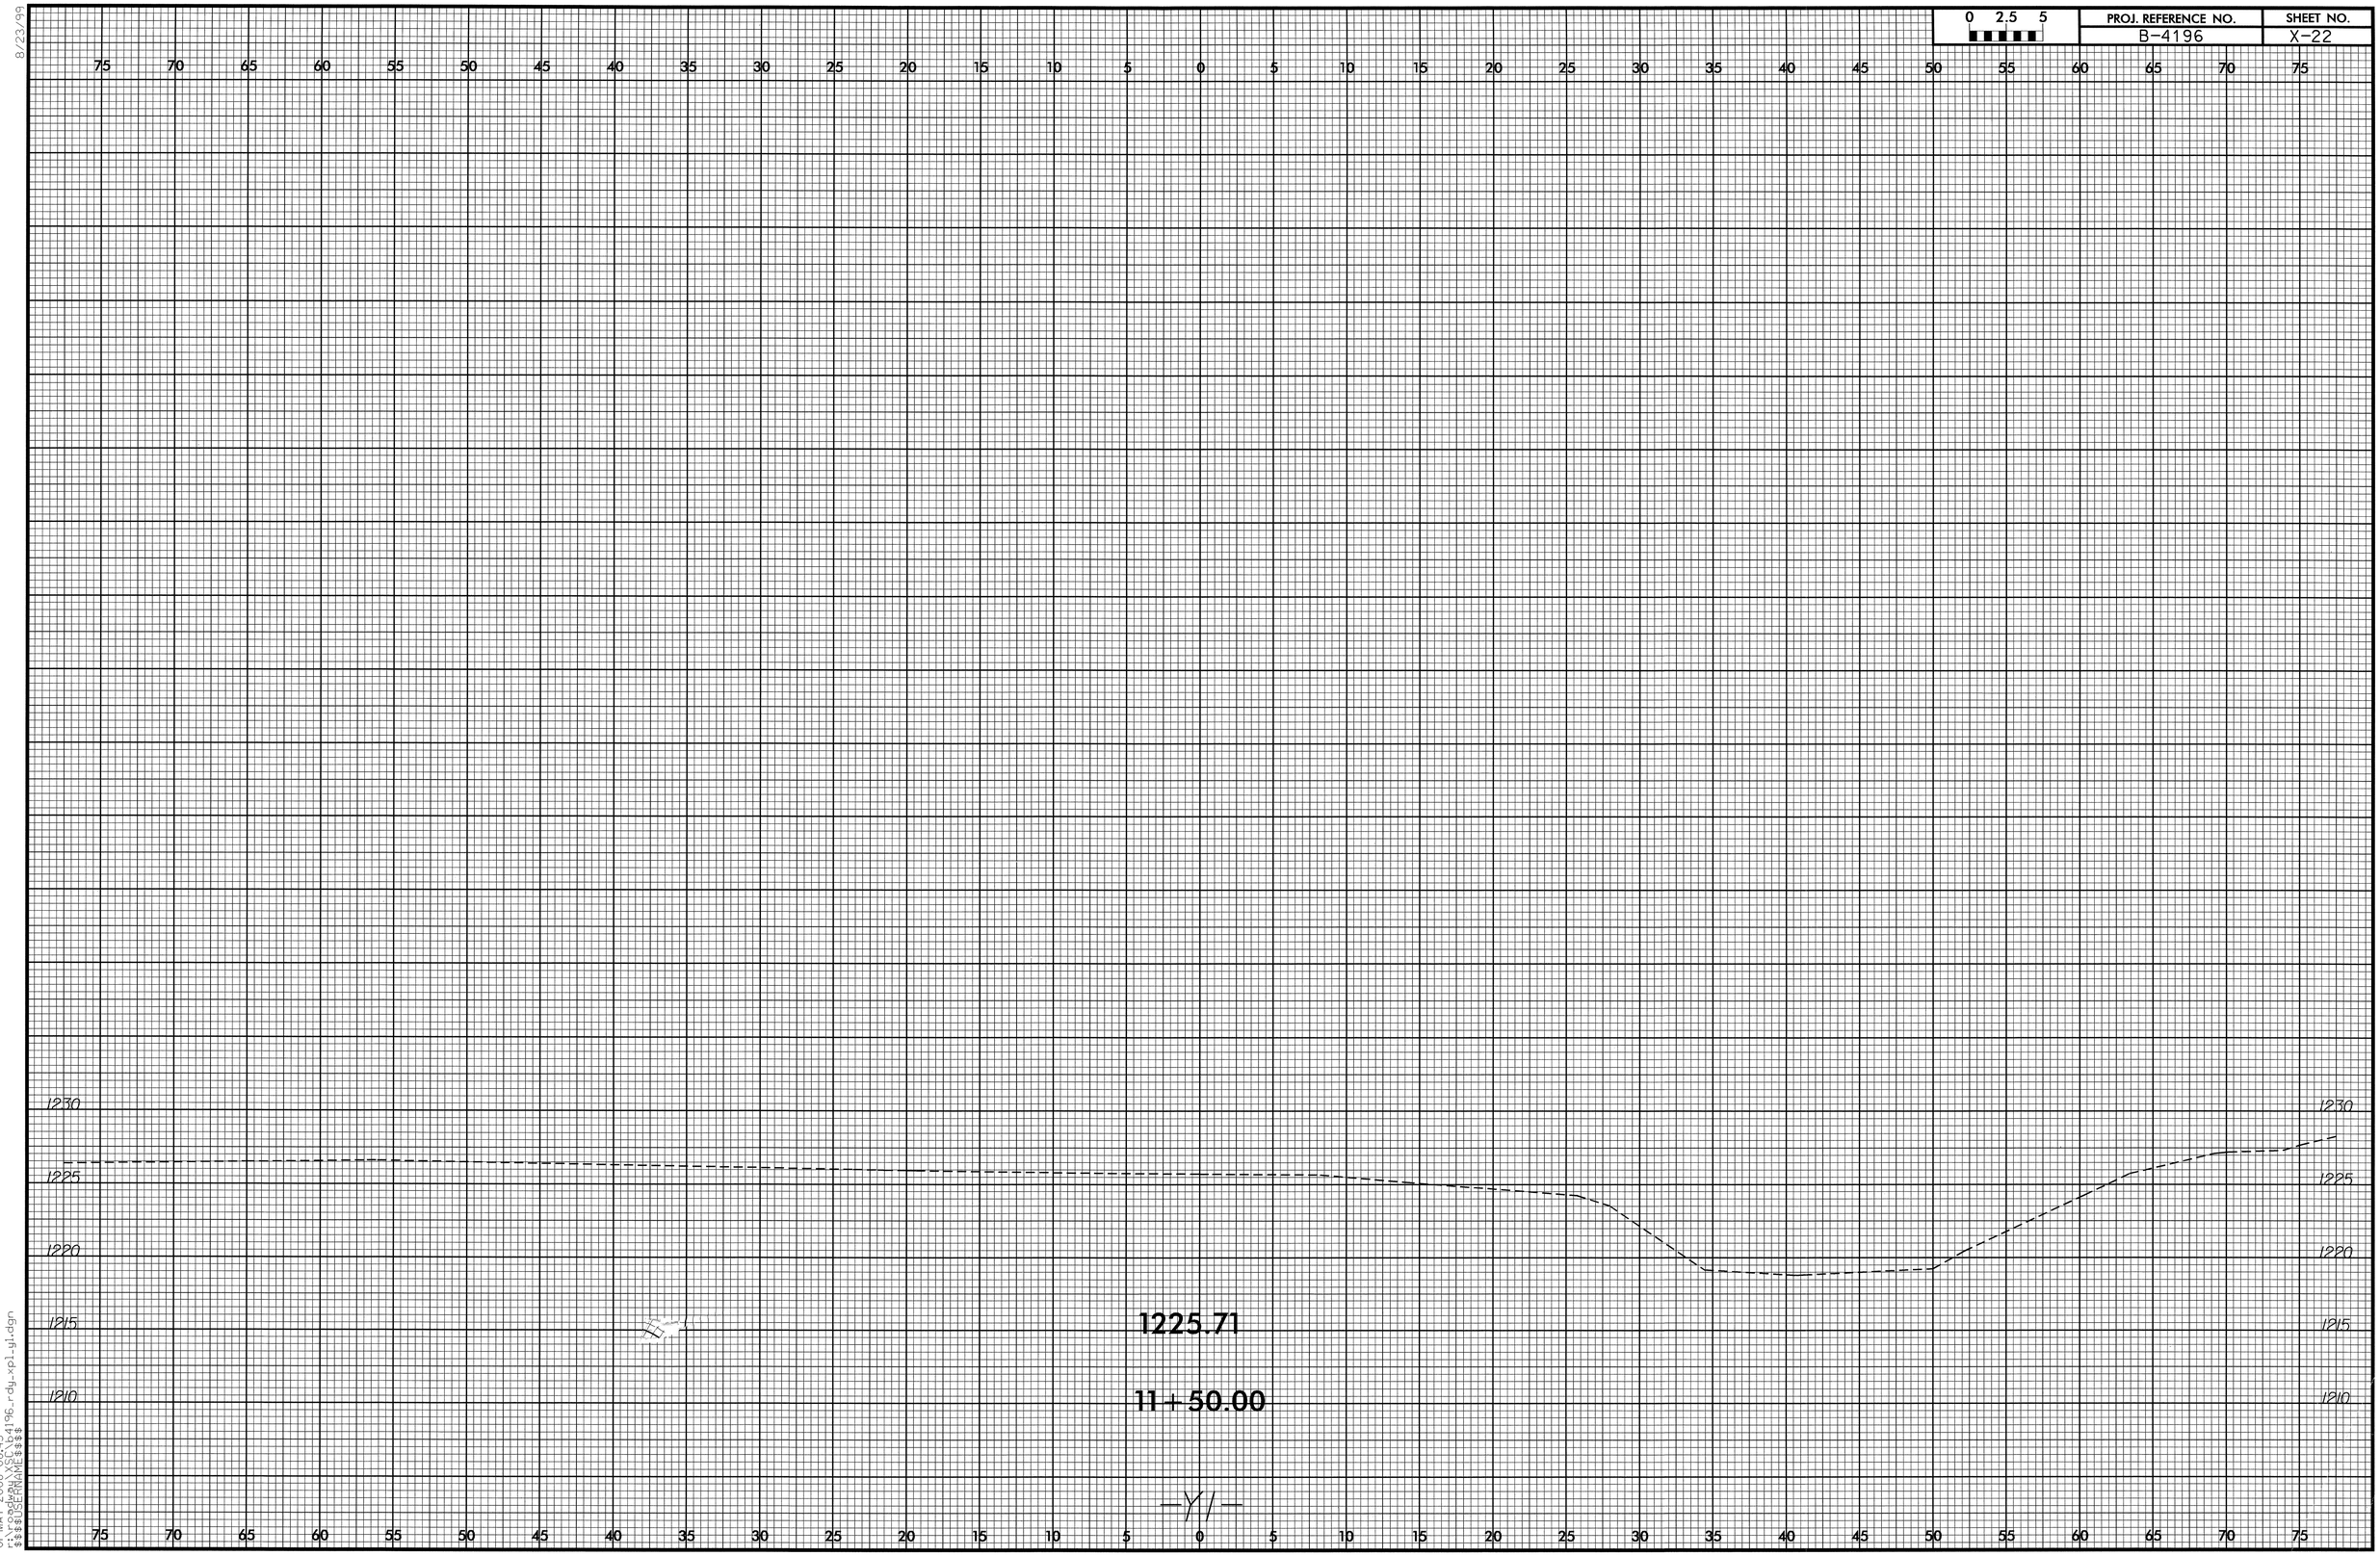

8/23/99
01-MAY-2008 08:45
r:\roadway\XSC\b4196_rdy_xpl_y1.dgn
$$$$USERNAME$$$$