0 5 10	PROJ. REFERENCE NO.	SHEET NO.	TOTAL SHEETS
	R-3622AA	X-1	

NOTES: APPROXIMATE QUANTITIES ONLY. UNCLASSIFIED EXCAVATION, FINE GRADING, CLEARING AND GRUBBING, AND REMOVAL OF EXISTING PAVEMENT WILL BE PAID FOR AT THE CONTRACT LUMP SUM PRICE FOR "GRADING".

EMBANKMENT COLUMN DOES NOT INCLUDE BACKFILL FOR UNDERCUT.

STATE OF NORTH CAROLINA
DIVISION OF HIGHWAYS

CROSS-SECTION SUMMARY

Station Lint	Uncl. Exc. (cu. yd.)	Embt (cu. yd.)	Station Y3	Uncl. Exc. (cu. yd.)	Embt (cu. yd.)
42+90.0000	0	0	10+14.50	0	0
43+00.0000	0	10	10+40.0000	0	198
43+50.0000	215	84	10+50.0000	0	138
44+00.0000	368	54	11+00.0000	4	333
44+50.0000	353	38	11+40.0000	19	27
45+00.0000	329	41			
45+50.0000	313	46	**Station**	**Uncl. Exc.**	**Embt**
46+00.0000	307	45			
46+50.0000	269	57	**Y4**	**(cu. yd.)**	**(cu. yd.)**
47+00.0000	273	69	10+12.0000	0	0
47+50.0000	362	54	10+50.0000	322	1644
48+00.0000	423	78	11+00.0000	260	999
48+50.0000	345	136	11+50.0000	242	181
49+00.0000	255	163	12+00.0000	259	0
49+50.0000	240	184			
50+00.0000	366	189			
50+50.0000	612	187			
51+00.0000	726	195			
51+50.0000	668	231			
52+00.0000	489	337			
52+50.0000	188	626			
53+00.0000	9	1220			
53+50.0000	0	1848			
53+87.34	0	0			
55+92.34	0	0			
56+00.0000	0	2049			
56+50.0000	0	2419			
57+00.0000	0	2283			
57+50.0000	0	2087			
58+00.0000	0	1975			
58+50.0000	0	2009			
59+00.0000	0	2068			
59+50.0000	0	2024			
60+00.0000	0	2028			
60+50.0000	0	2123			
61+00.0000	0	1587			
61+50.0000	30	734			
62+00.0000	521	256			
62+50.0000	1527	30			
63+00.0000	1787	0			
63+50.0000	1123	0			
64+00.0000	637	0			
64+50.0000	659	0			
65+00.0000	655	119			
65+50.0000	264	314			
66+00.0000	5	636			
66+50.0000	7	688			
67+00.0000	6	415			
67+50.0000	0	168			

DATE: 5/29/2008
TIME: 8:36:26 AM
r:\ncdot\r3622a\roadway\xsc\xs_aa\R3622AA_Rdy_xpl_X-1.DGN

0 5 10	PROJ. REFERENCE NO.	SHEET NO.	TOTAL SHEETS
	R-3622AA	X-2	

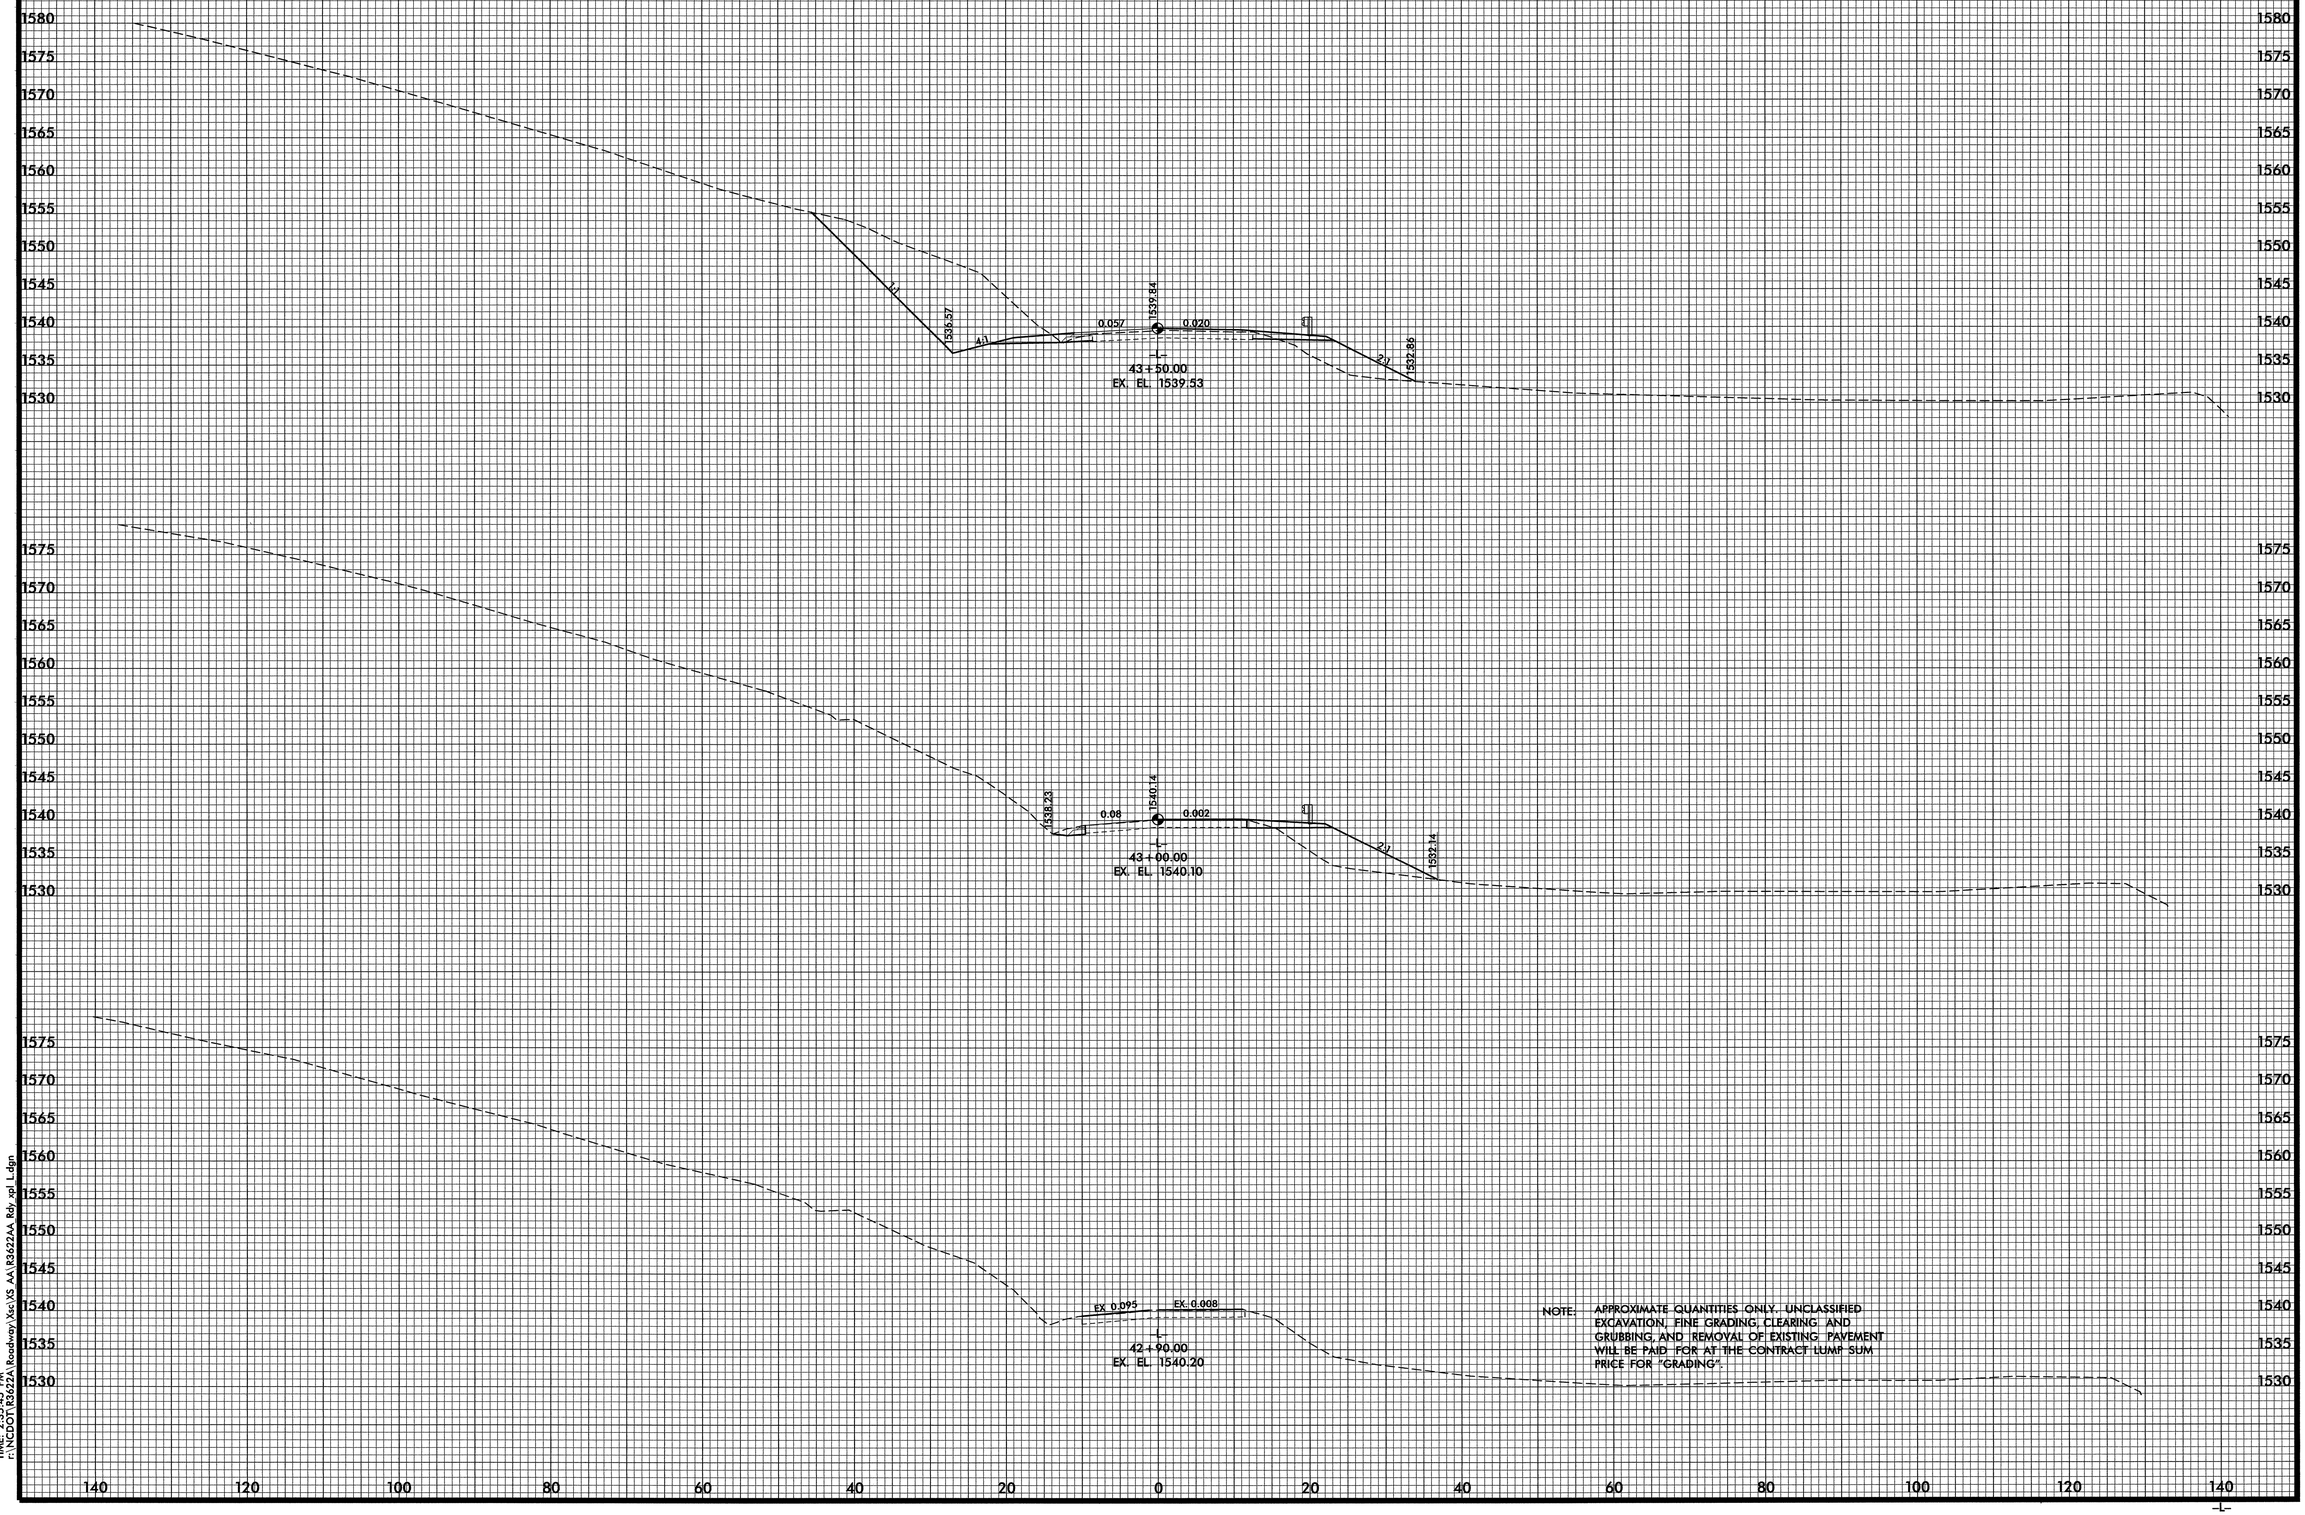

NOTE: APPROXIMATE QUANTITIES ONLY. UNCLASSIFIED EXCAVATION, FINE GRADING, CLEARING AND GRUBBING, AND REMOVAL OF EXISTING PAVEMENT WILL BE PAID FOR AT THE CONTRACT LUMP SUM PRICE FOR "GRADING".

DATE: 3/27/2008
TIME: 2:35:45 PM
F:\NCDOT\R3622A\Roadway\Xsc\XS AA\R3622AA Rdy_opt L.dgn

0 5 10	PROJ. REFERENCE NO.	SHEET NO.	TOTAL SHEETS
	R-3622AA	X-3	

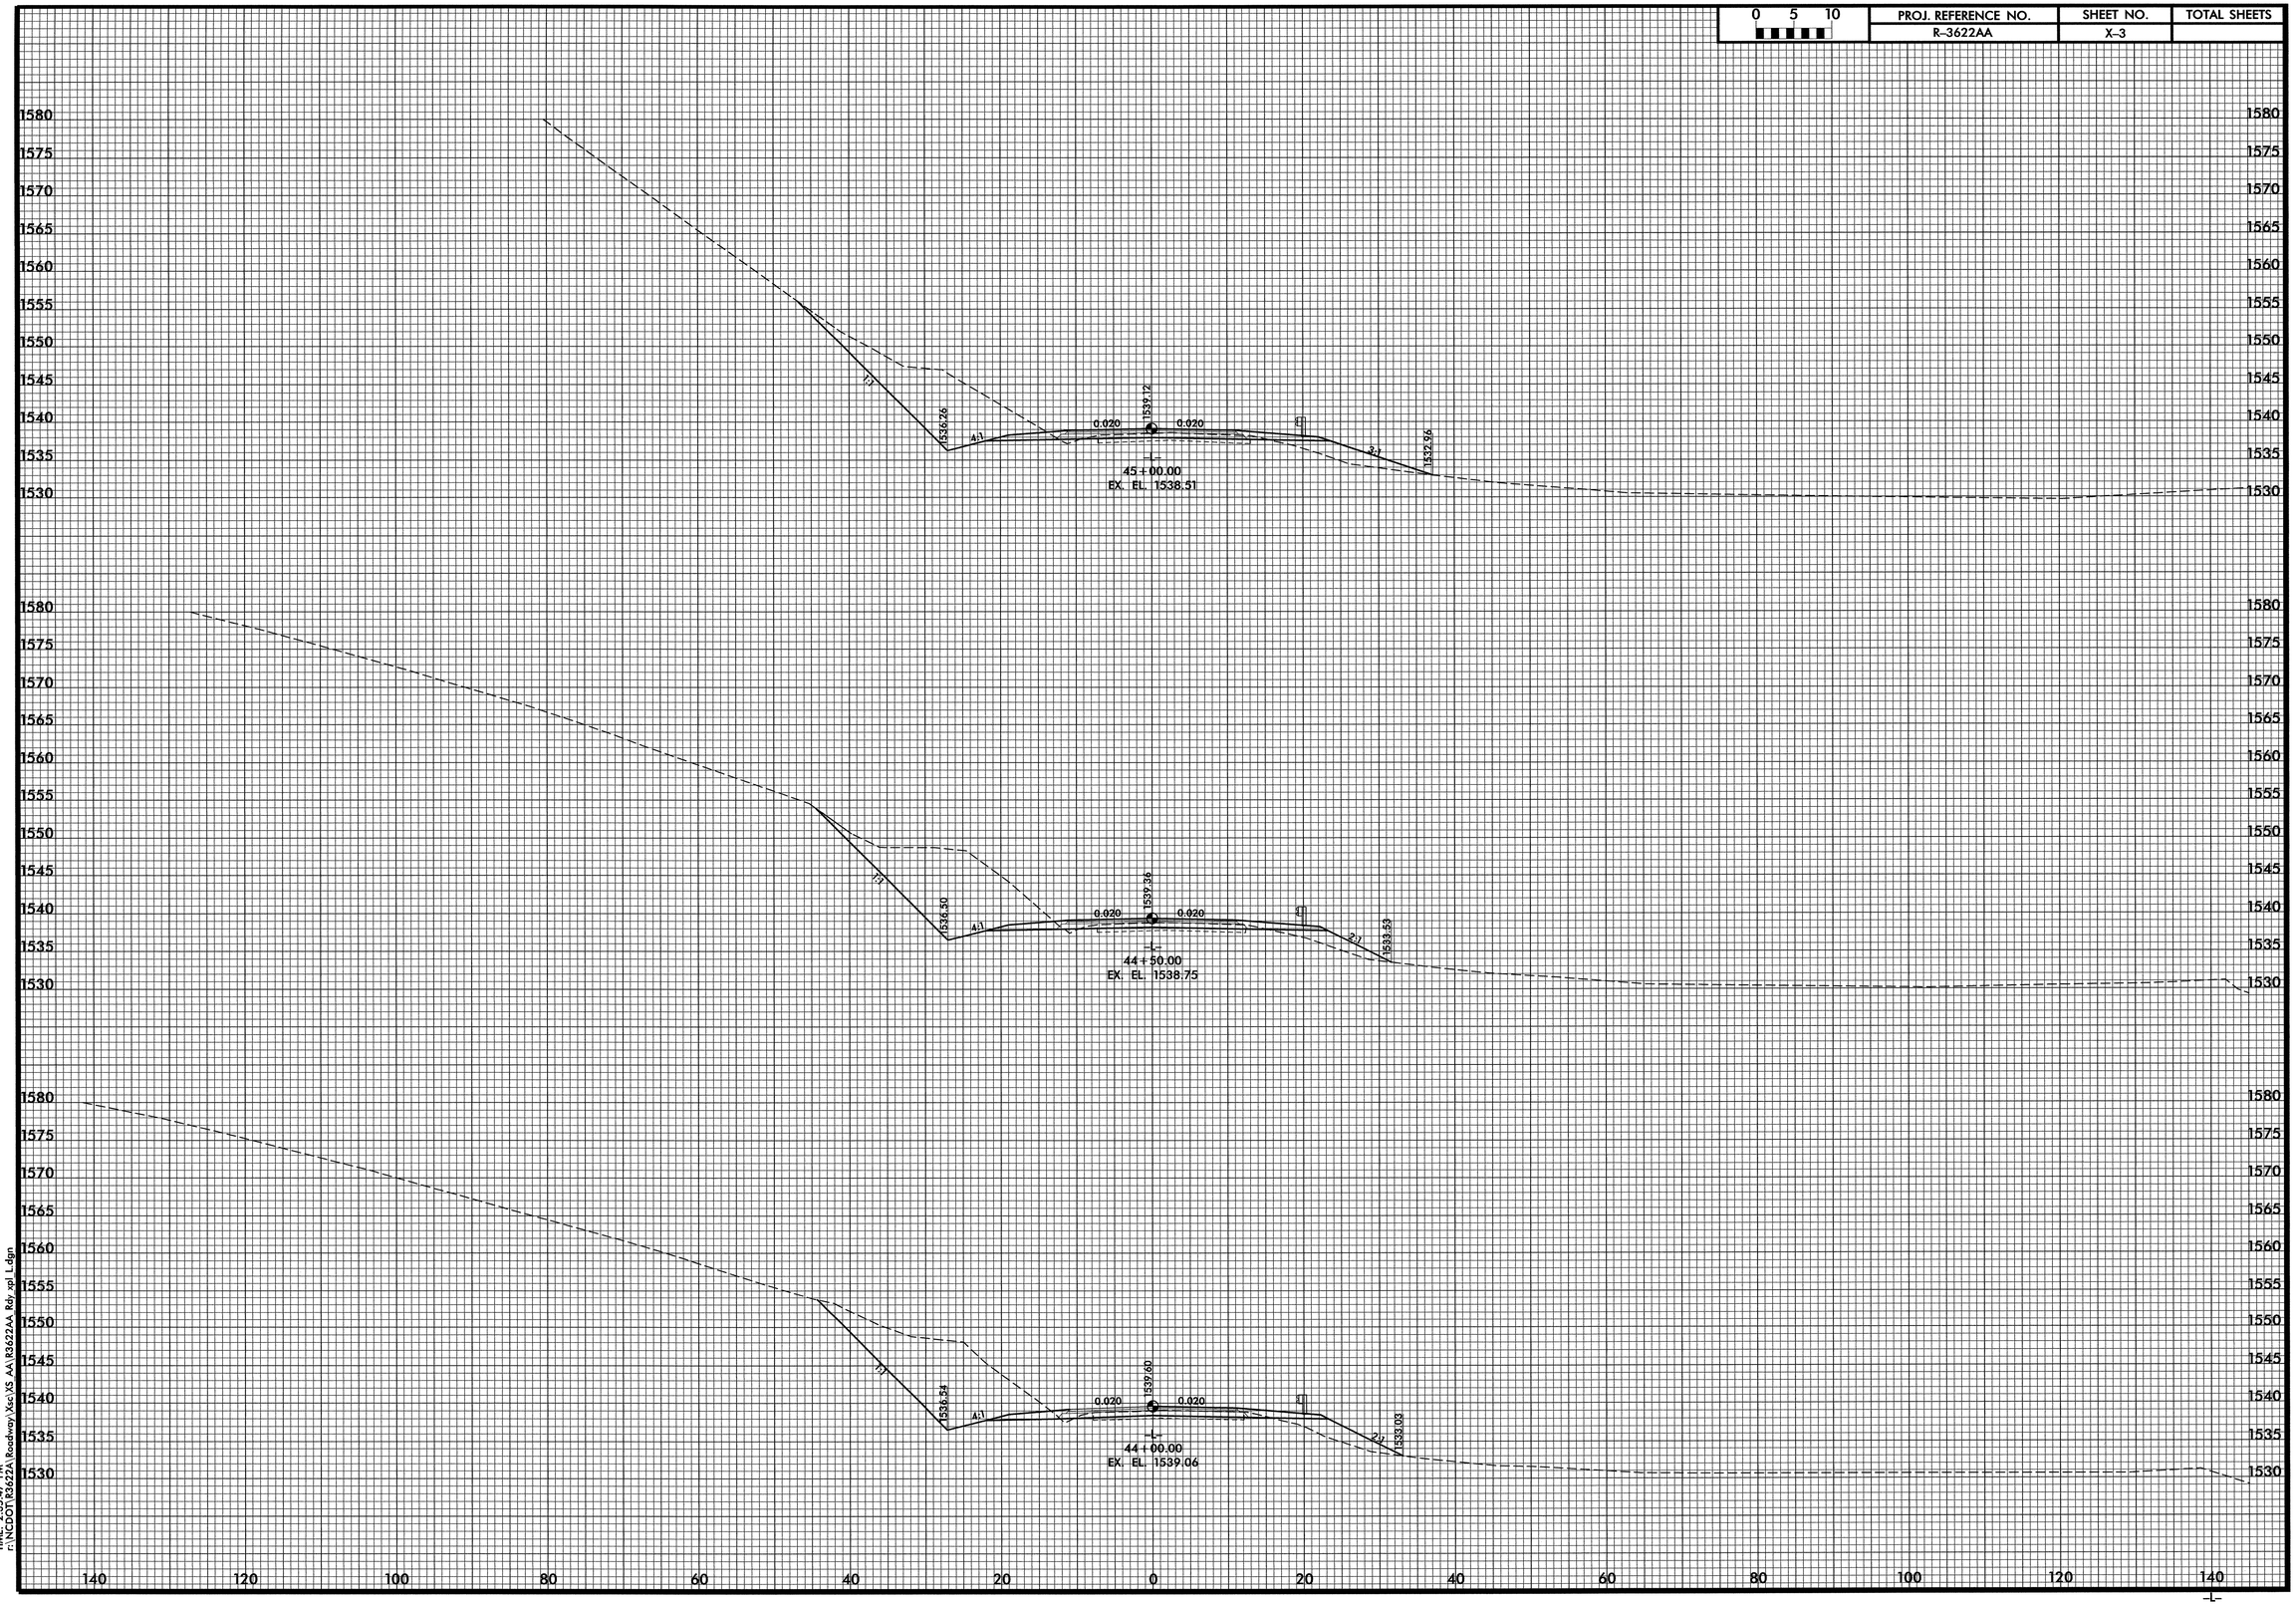

DATE: 3/7/2008
TIME: 2:35:47 PM
n:\NCDOT\R3622A\Roadway\Xsc\XS AA\R3622AA_Rdy_xpl_L.dgn

0 5 10	PROJ. REFERENCE NO.	SHEET NO.	TOTAL SHEETS
	R-3622AA	X-4	

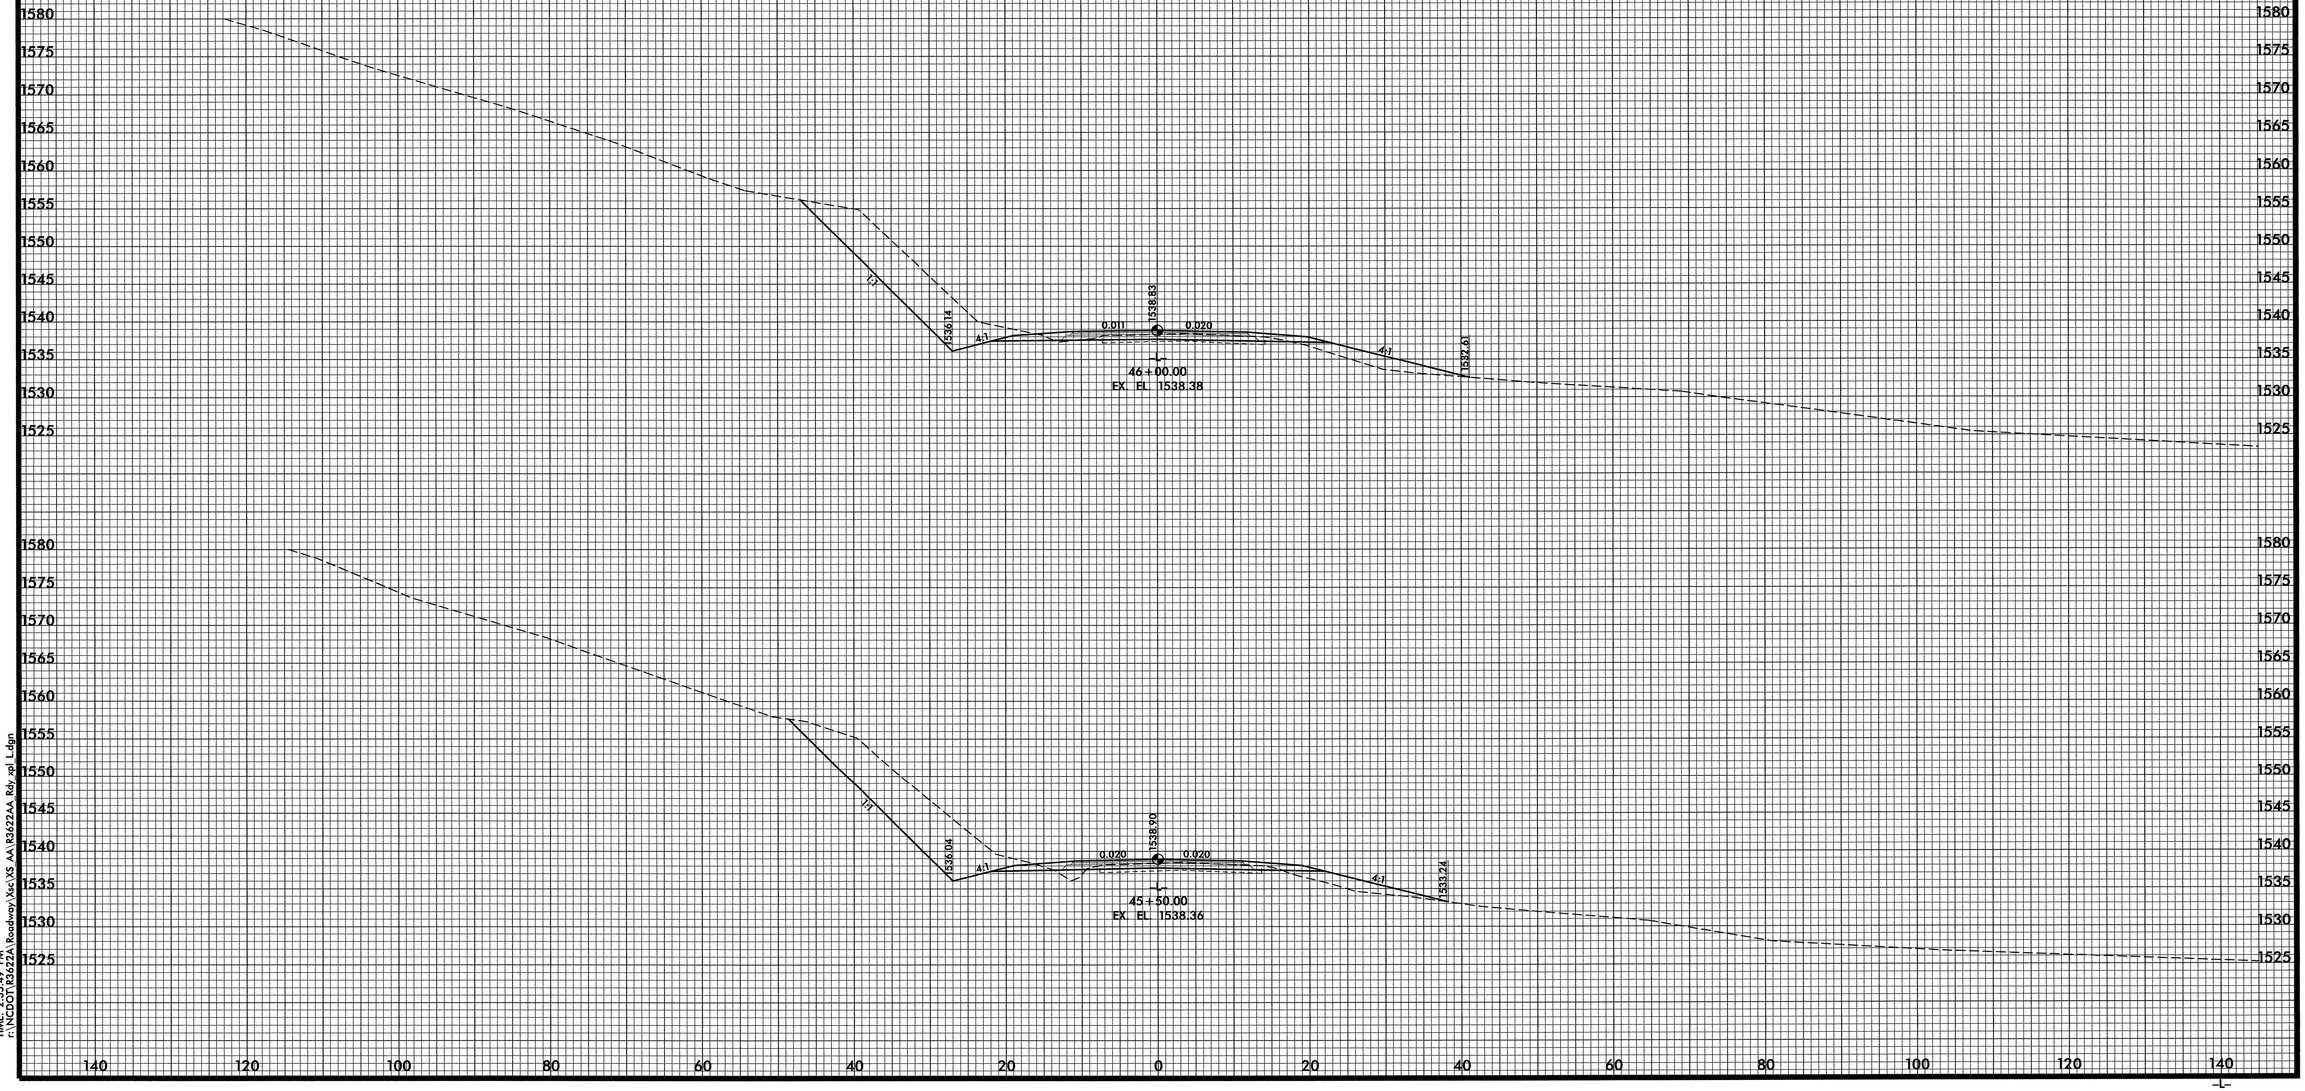

DATE: 3/27/2008
TIME: 2:35:49 PM
I:\NCDOT\R3622A\Roadway\Xsec\XS AA\R3622AA Rdy_opt L.dgn

0 5 10	PROJ. REFERENCE NO.	SHEET NO.	TOTAL SHEETS
	R-3622AA	X-5	

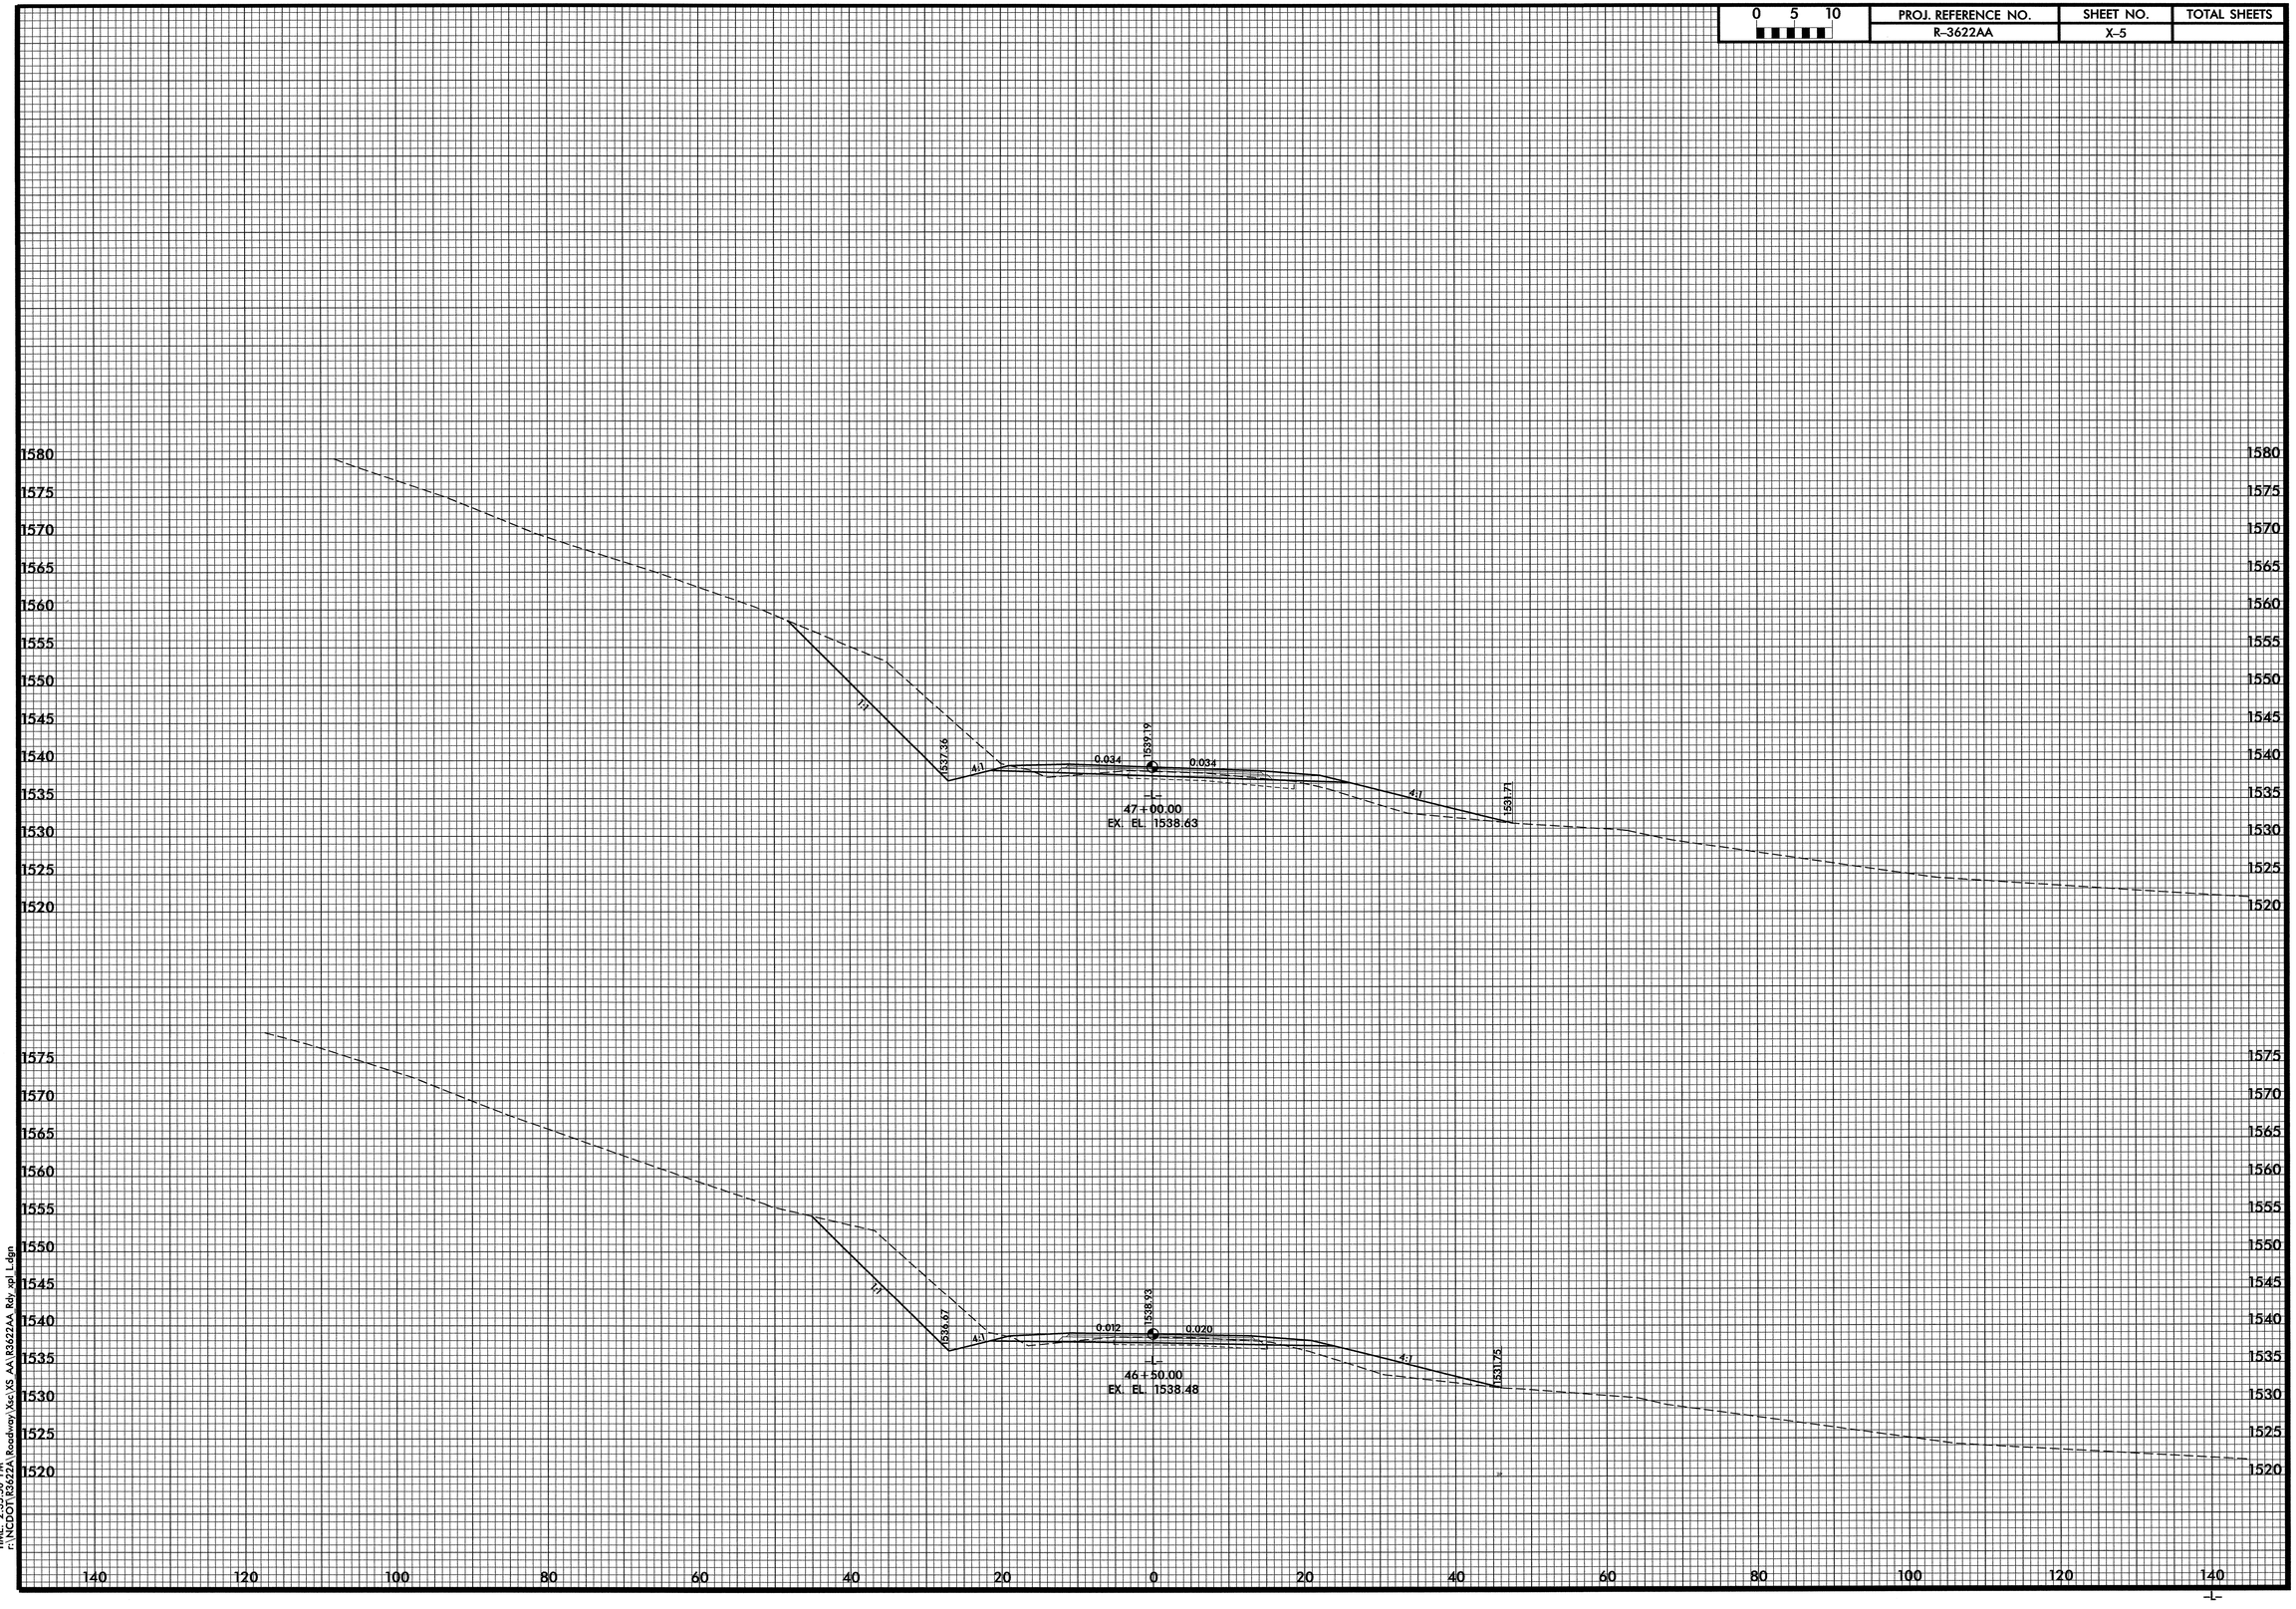

DATE: 3/27/2008
TIME: 2:35:50 PM
F:\NCDOT\R3622AA Roadway\Xsec\XS_AA\R3622AA Rdy cpl L.dgn

0 5 10	PROJ. REFERENCE NO.	SHEET NO.	TOTAL SHEETS
	R-3622AA	X-6	

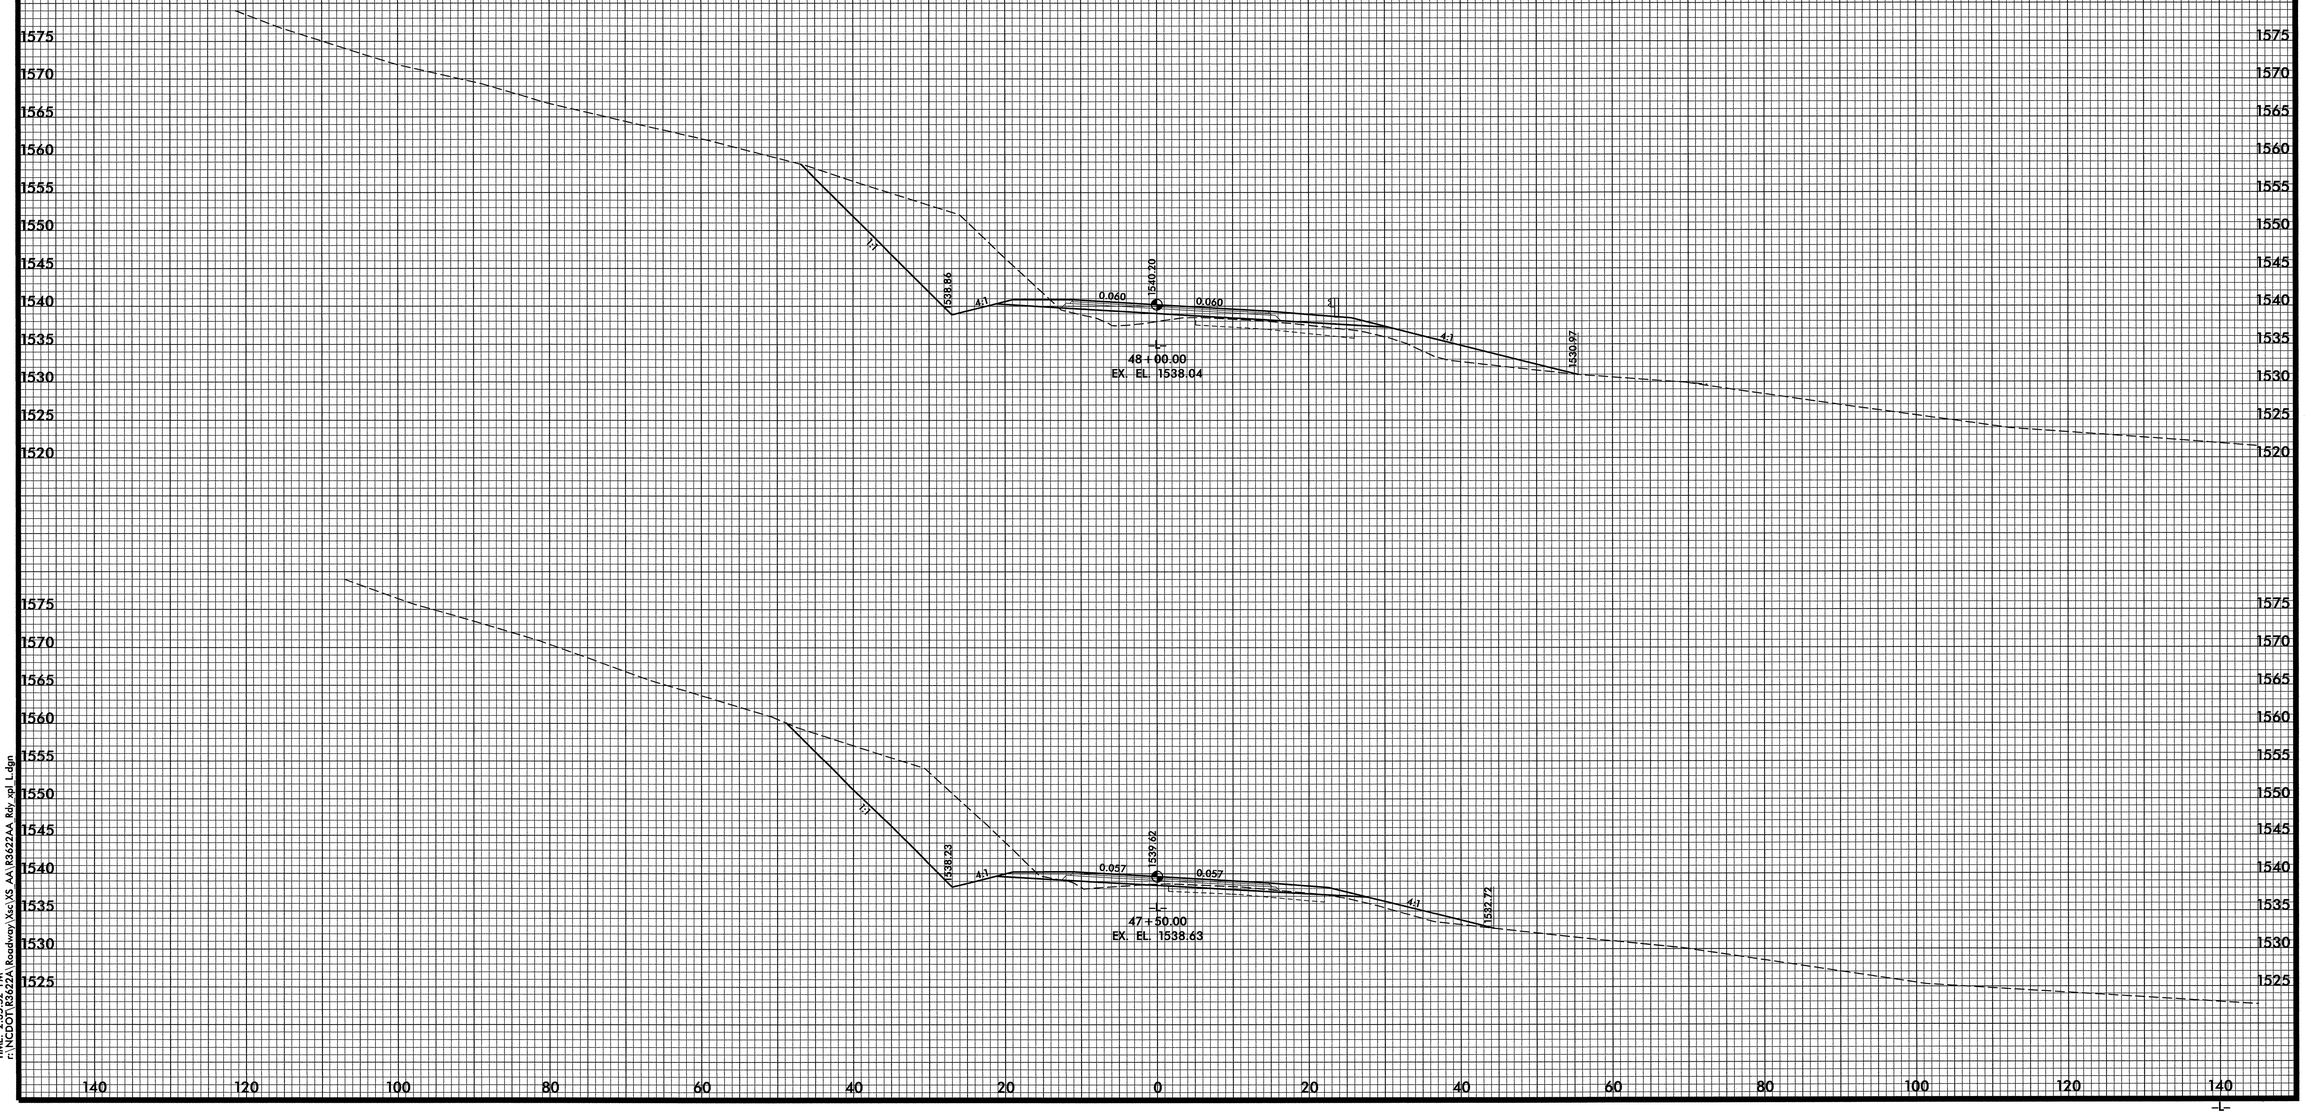

DATE: 3/27/2008
TIME: 2:35:52 PM
P:\NCDOT\R3622A\Roadway\Xsc\XS_AA\R3622AA_Rdy_xpl_L.dgn

0 5 10	PROJ. REFERENCE NO.	SHEET NO.	TOTAL SHEETS
	R-3622AA	X-7	

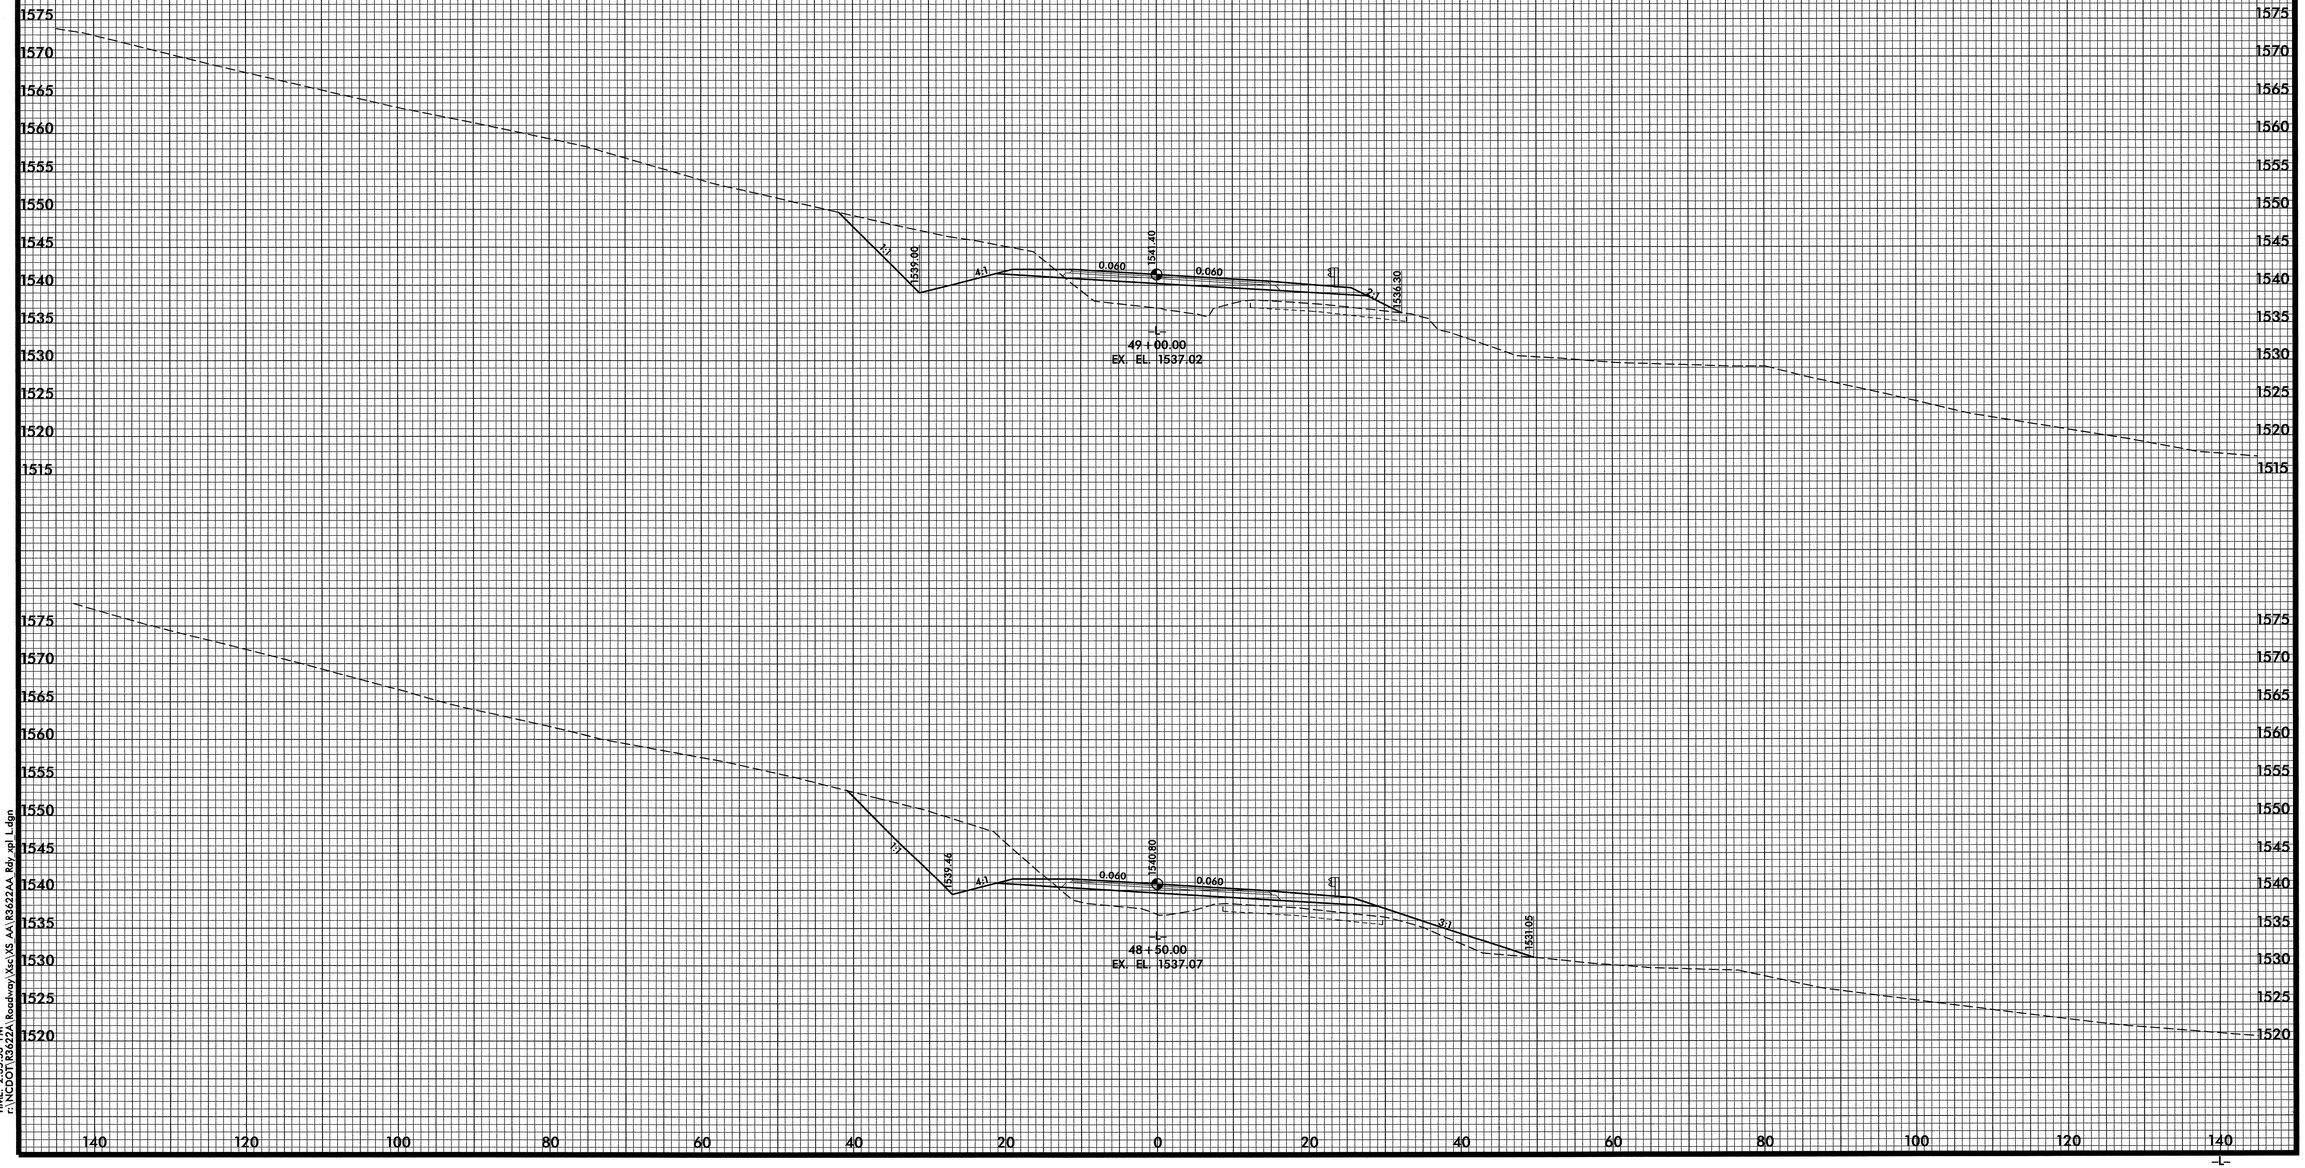

DATE: 3/27/2008
TIME: 2:35:53 PM
P:\NCDOT\R3622A\Roadway\Xsc\X3_AA\R3622AA Rdy_xpl_L.dgn

0 5 10	PROJ. REFERENCE NO.	SHEET NO.	TOTAL SHEETS
	R-3622AA	X-8	

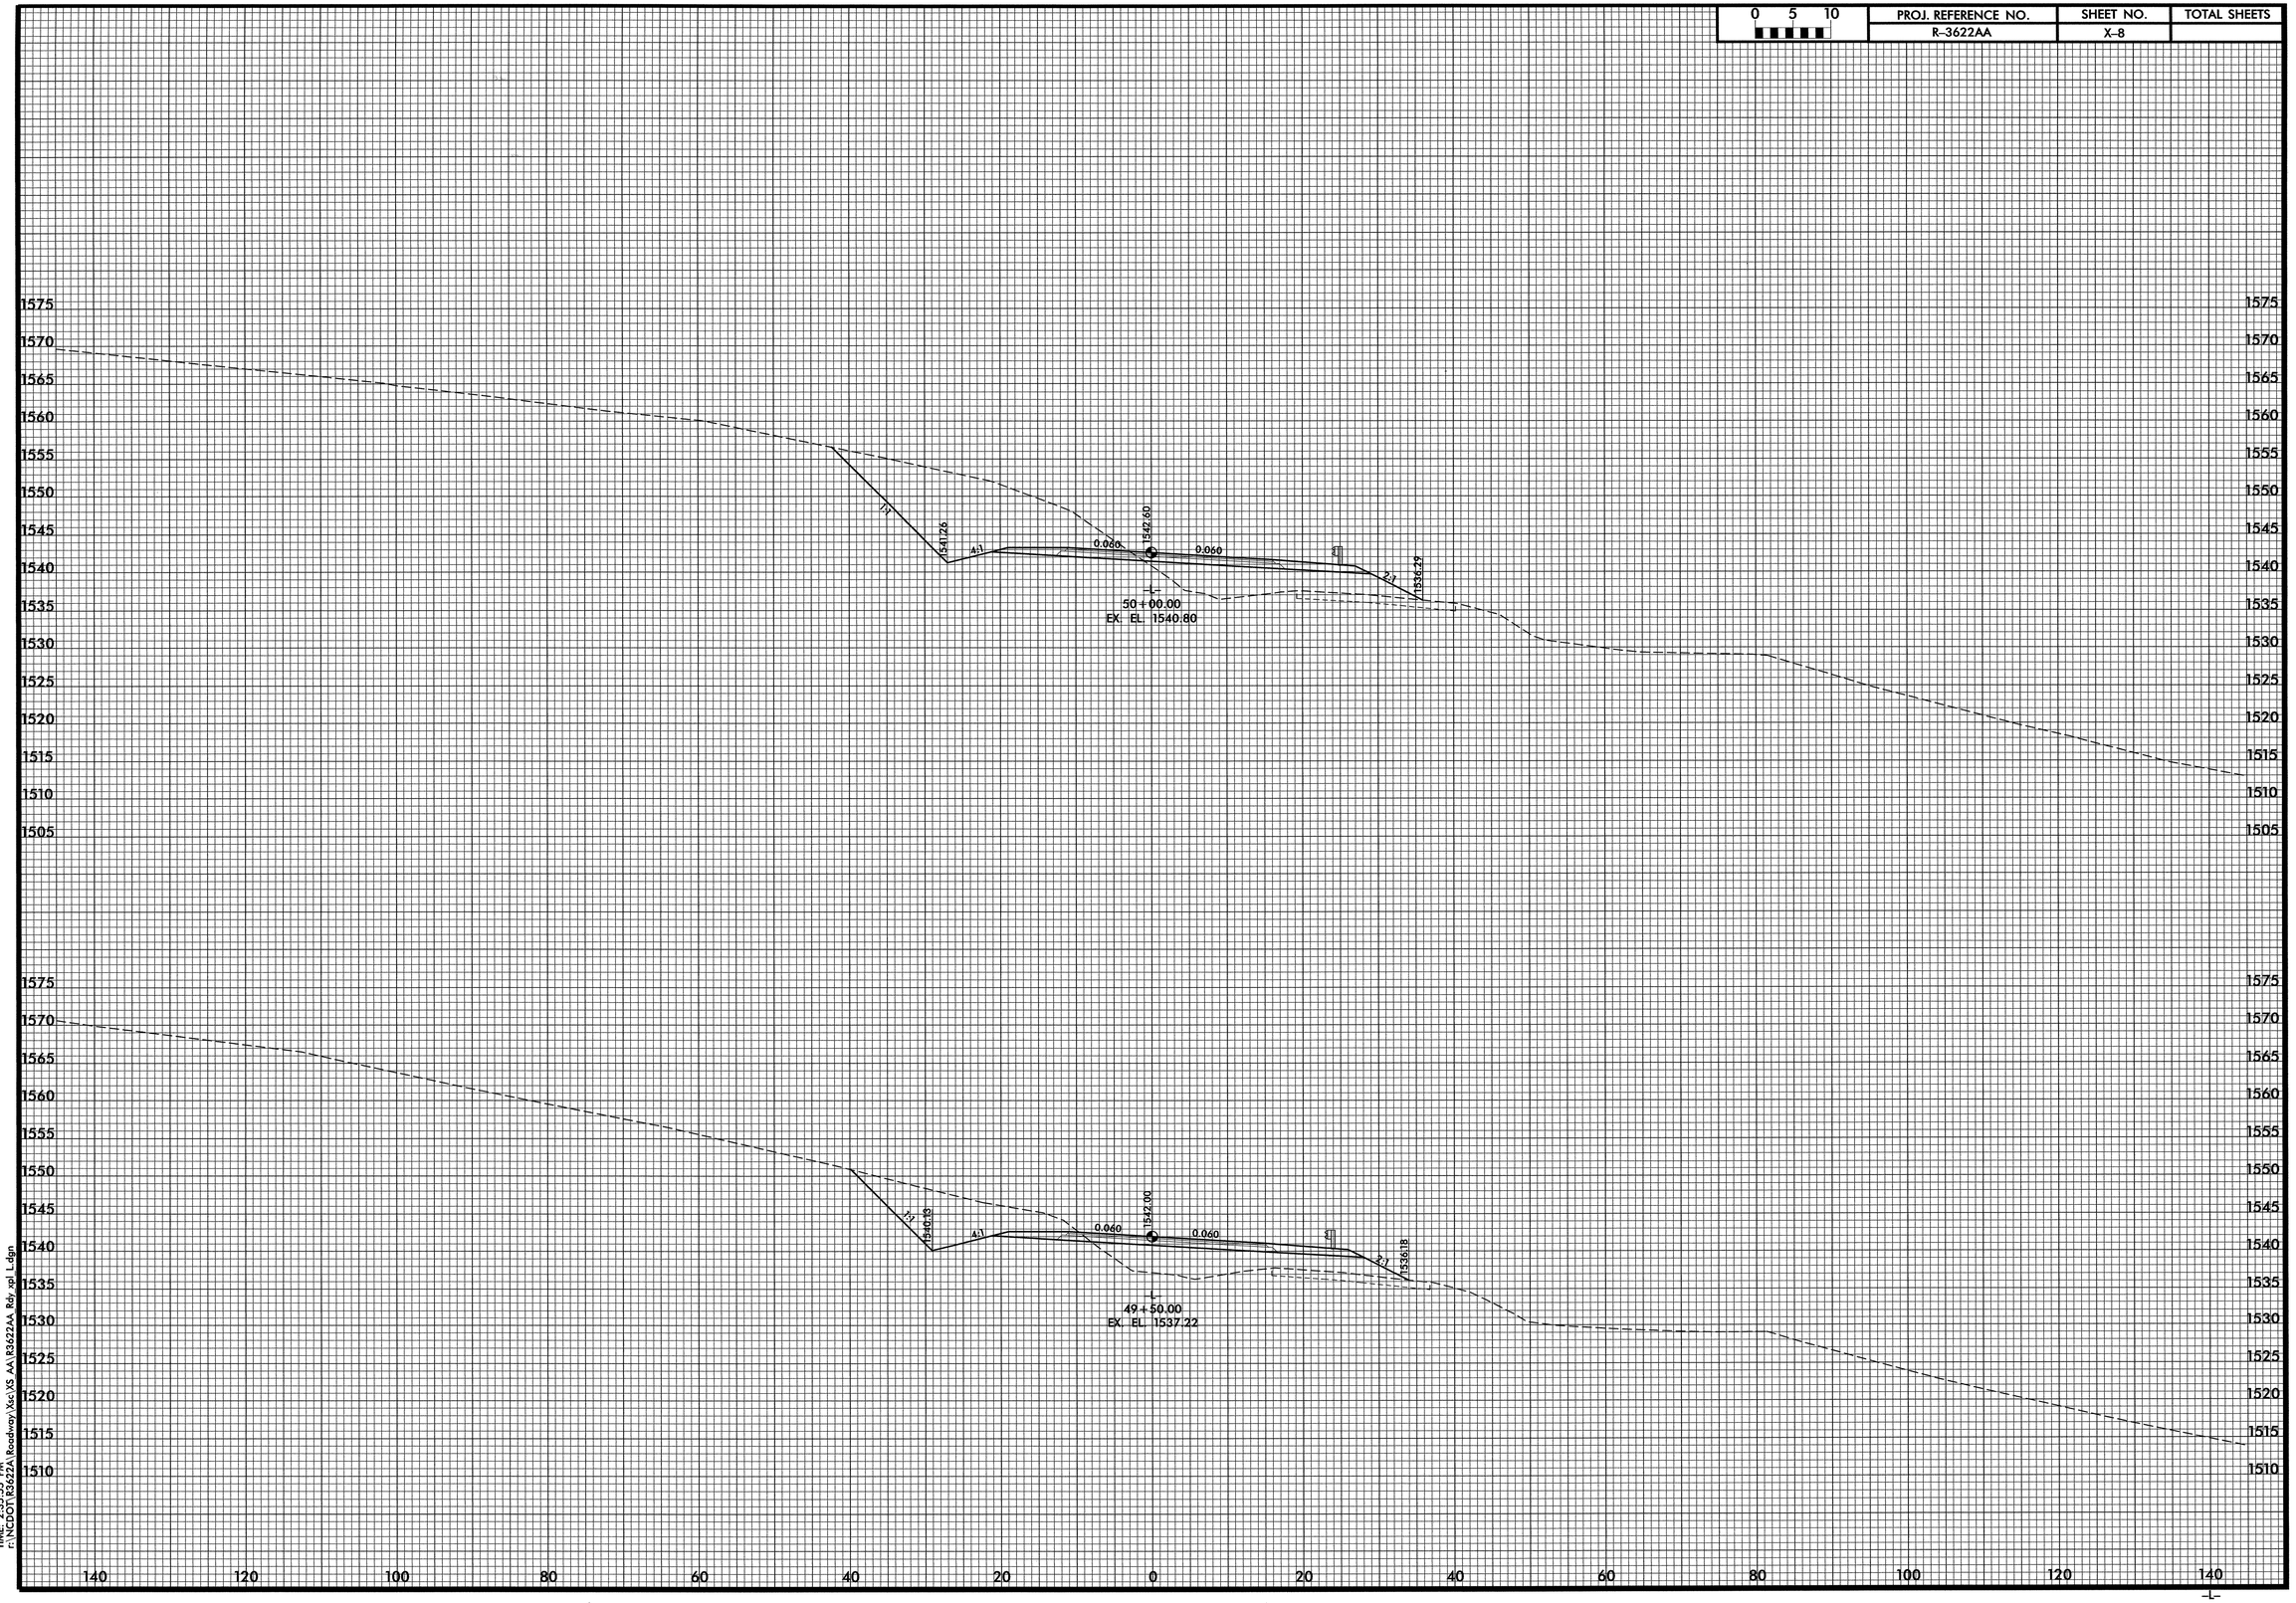

DATE: 3/27/2008
TIME: 2:35:55 PM
f:\NCDOT\R3622A\Roadway\Xsc\XS AA\R3622AA Rdy.opl Ldgn

0 5 10	PROJ. REFERENCE NO.	SHEET NO.	TOTAL SHEETS
	R-3622AA	X-9	

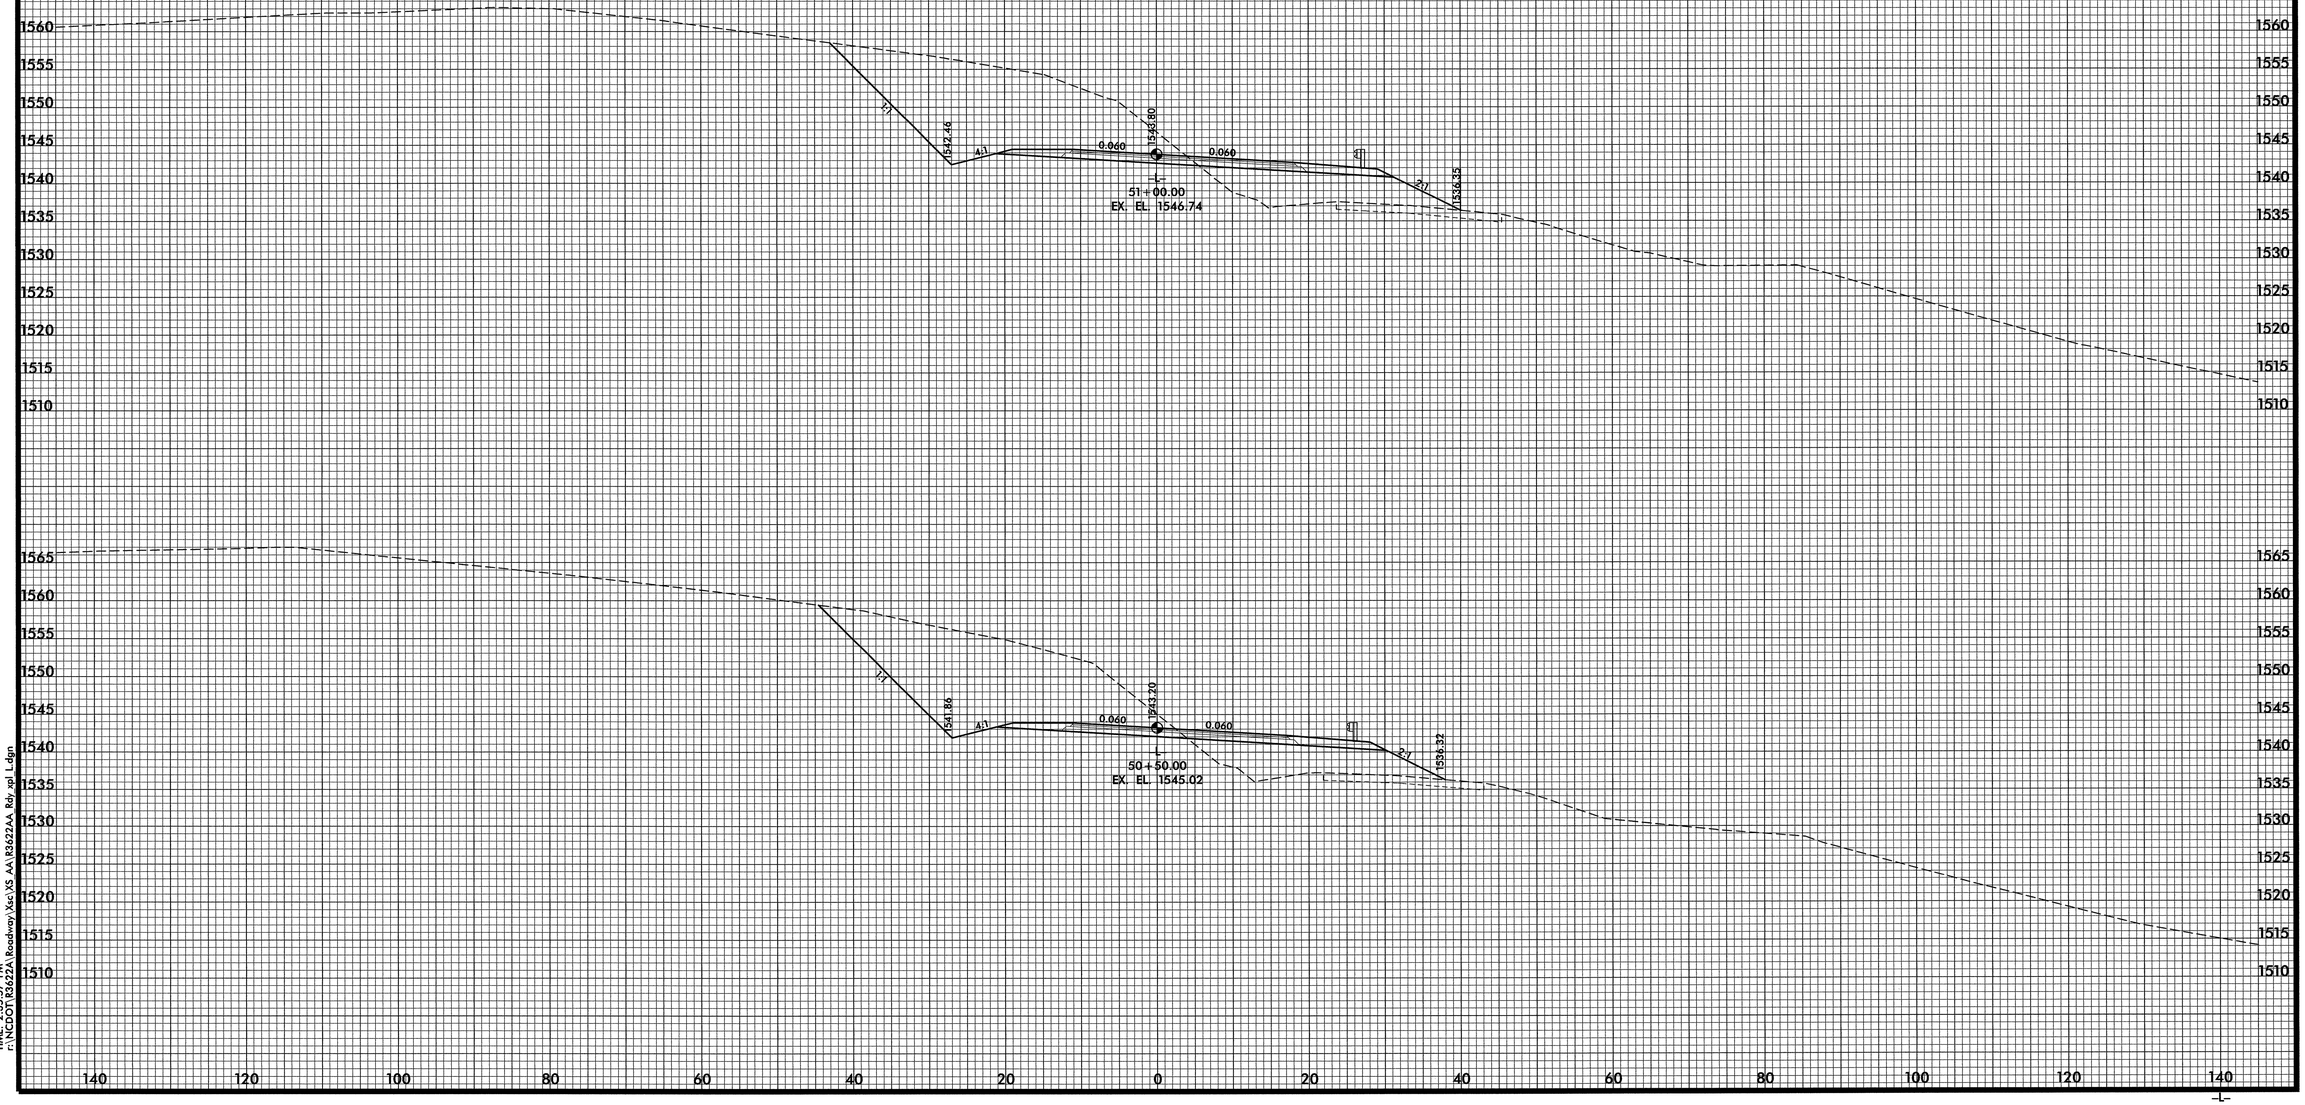

DATE: 3/27/2008
TIME: 2:35:57 PM
n:\NCDOT\R3622AA Roadway\Xsc\XS AA\R3622AA Rdy xpl L.dgn

0 5 10	PROJ. REFERENCE NO.	SHEET NO.	TOTAL SHEETS
	R-3622AA	X-10	

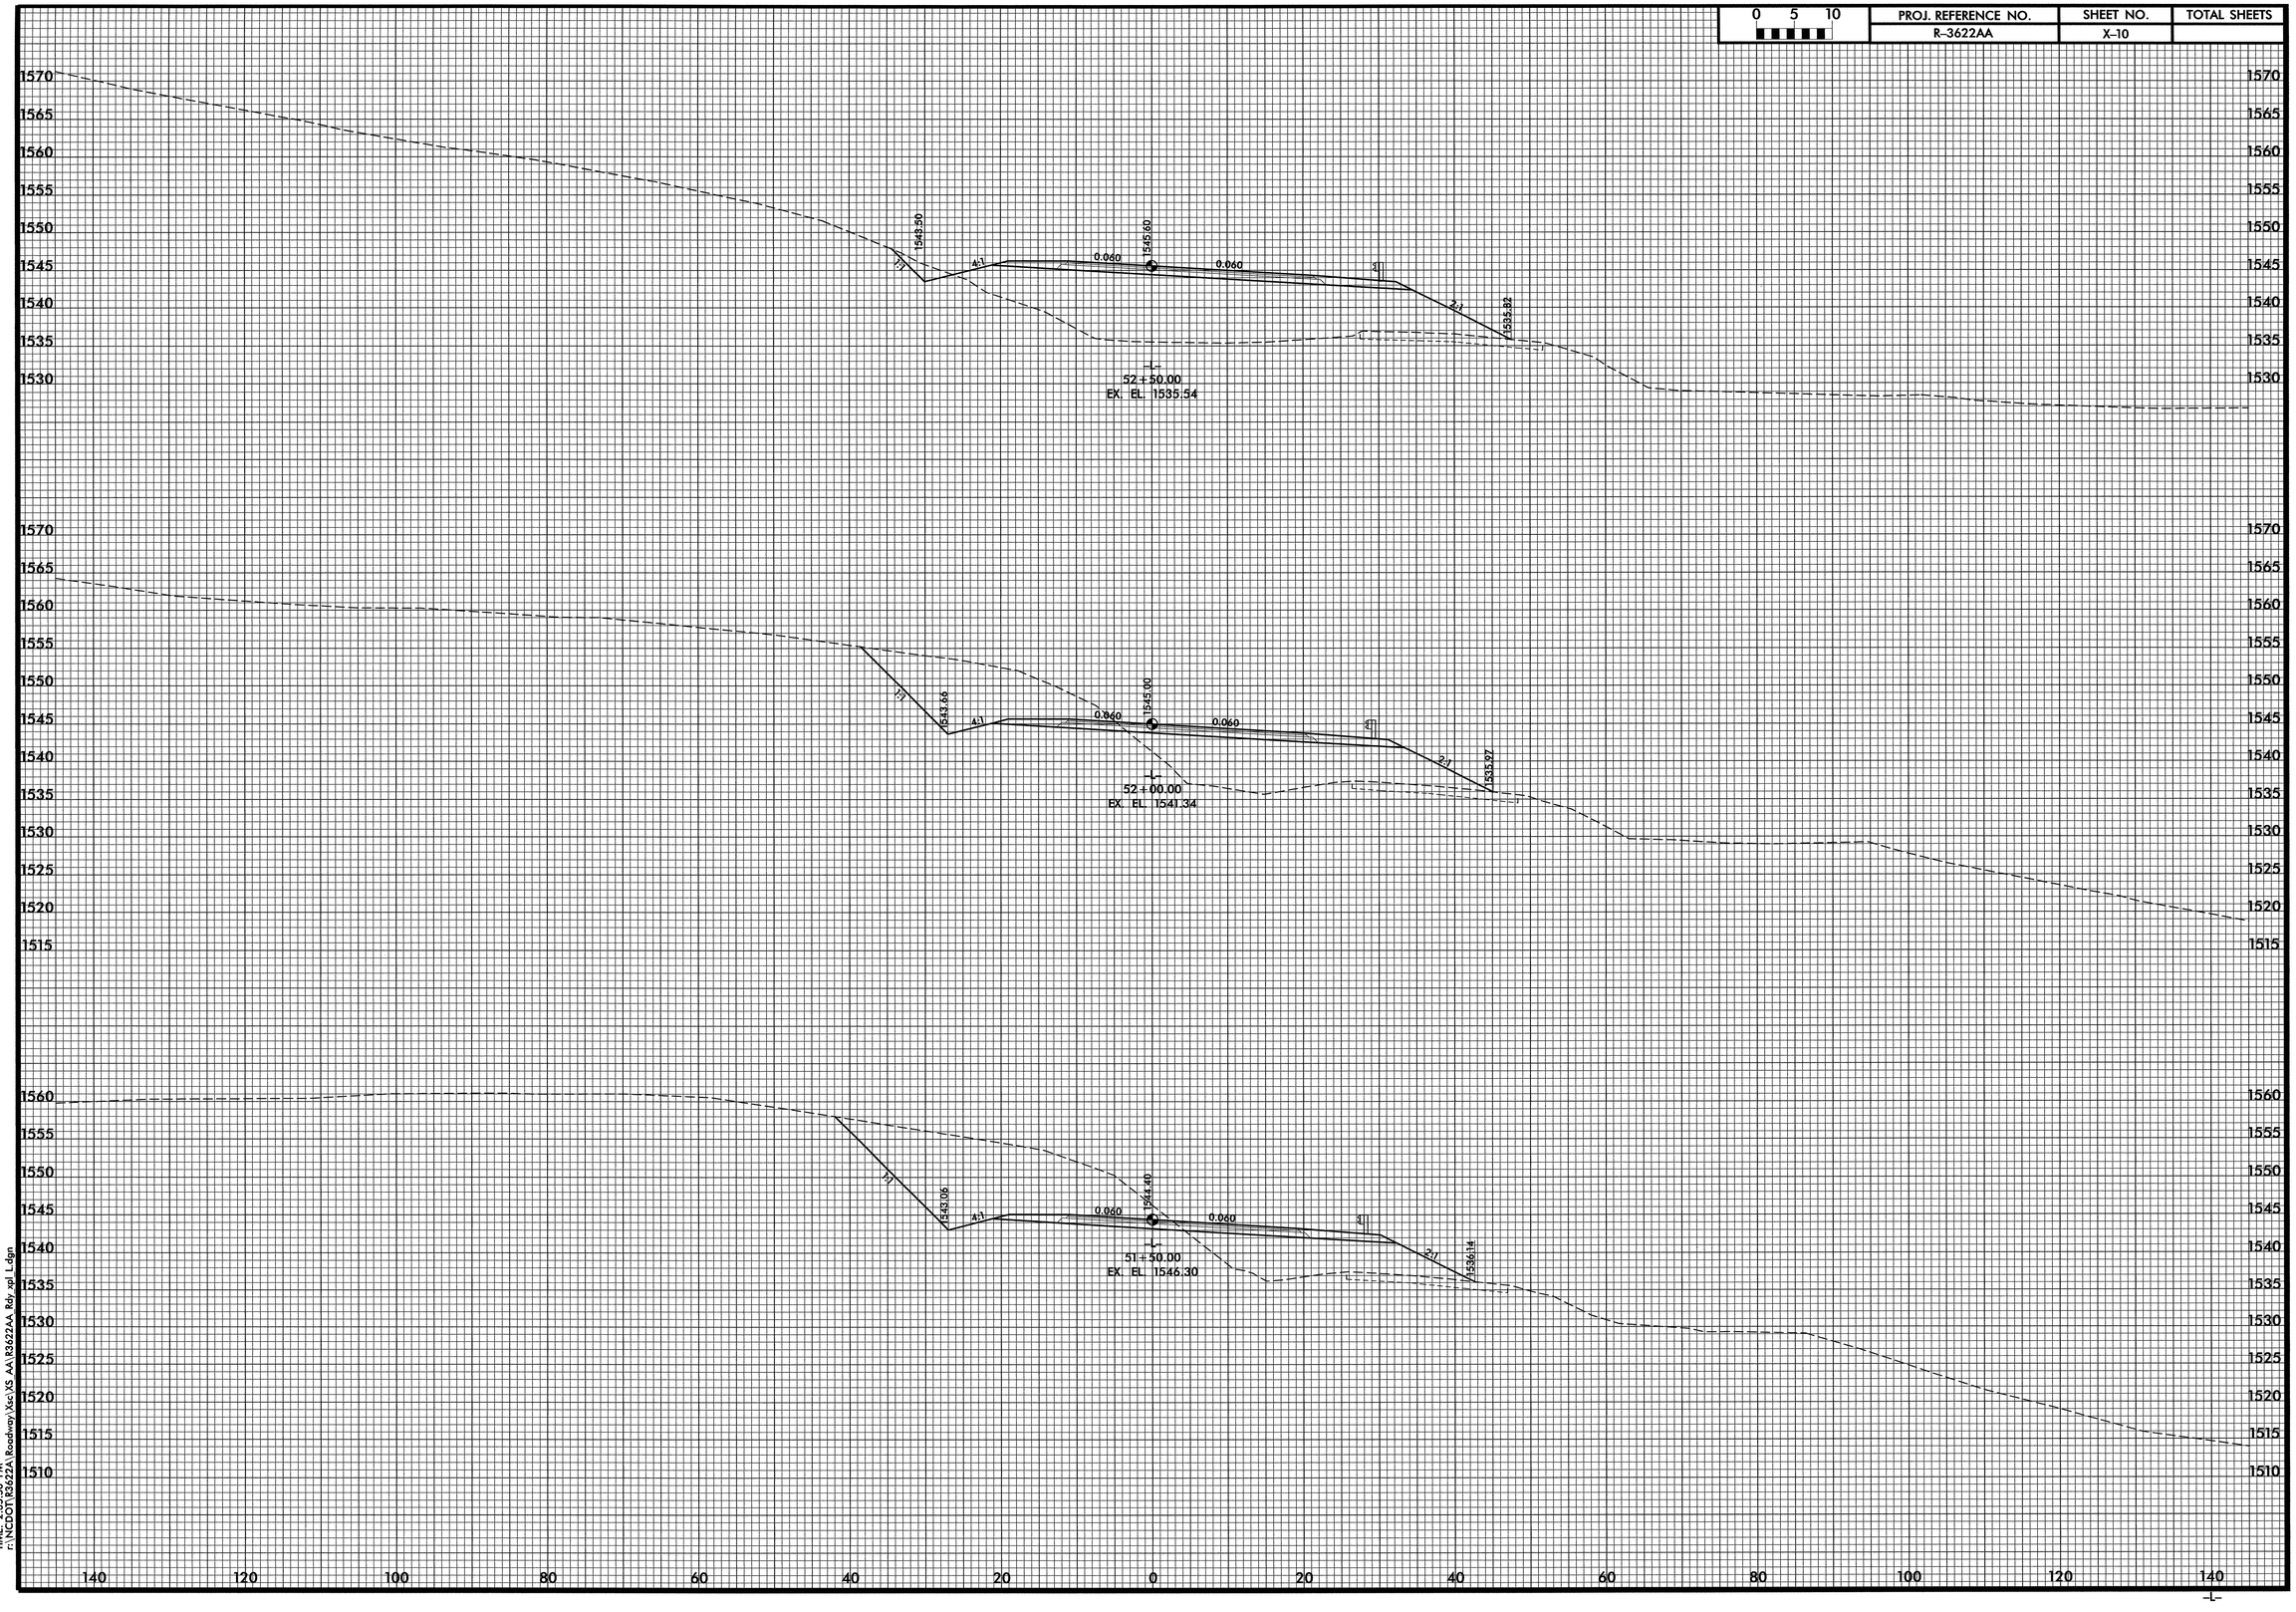

DATE: 3/27/2008
TIME: 2:35:58 PM
r:\NCDOT\R3622AA Roadway\Xsc\XS AA\R3622AA Rdy xpl L.dgn

0 5 10	PROJ. REFERENCE NO.	SHEET NO.	TOTAL SHEETS
	R-3622AA	X-11	

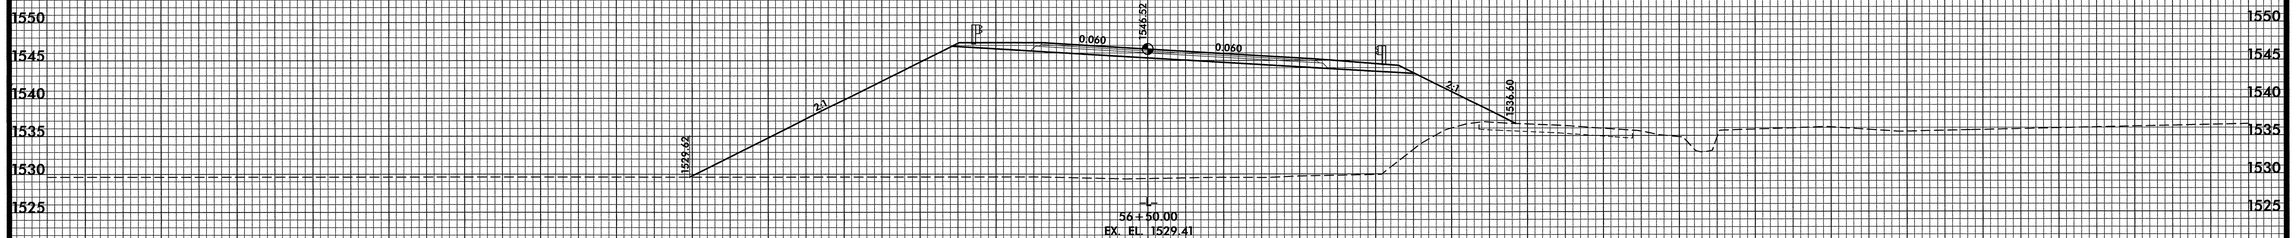

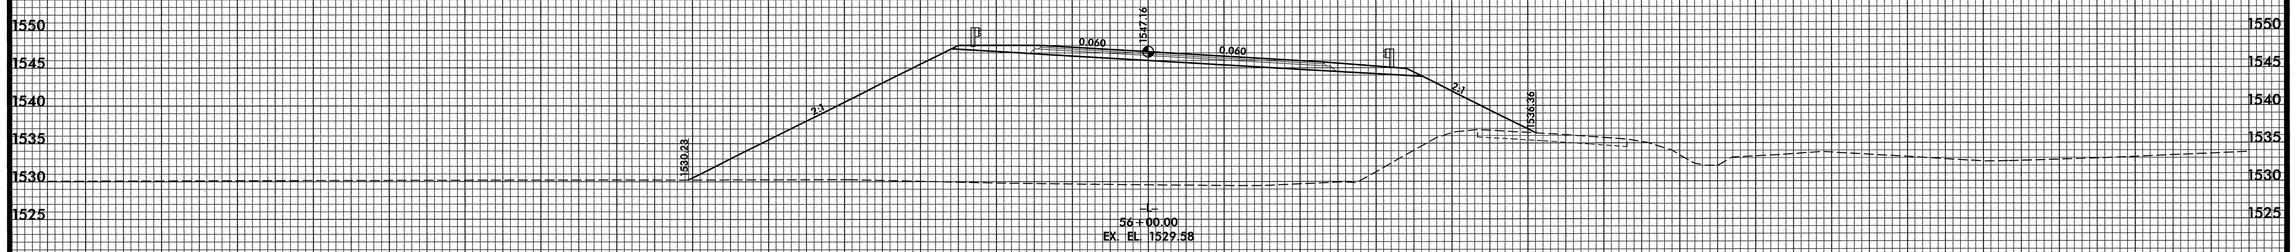

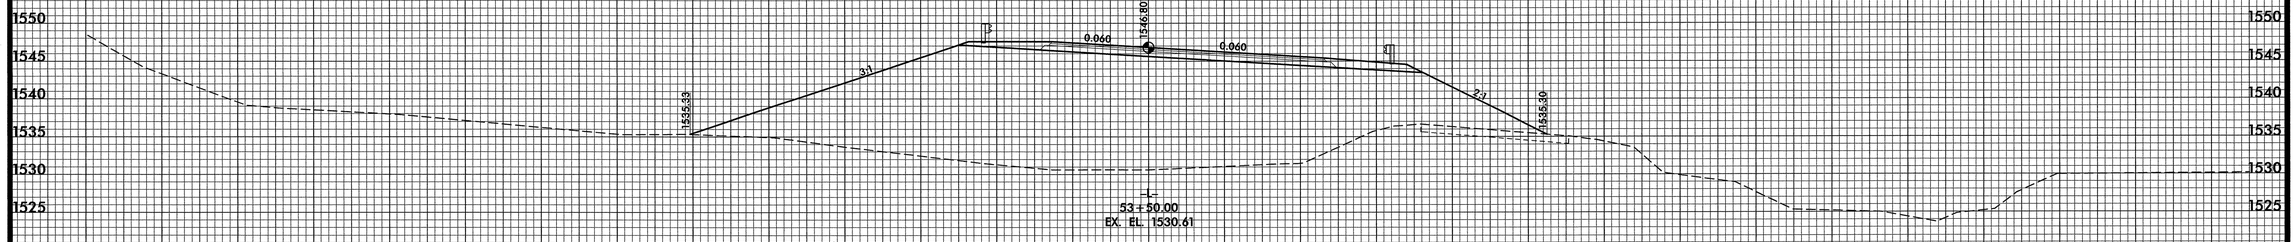

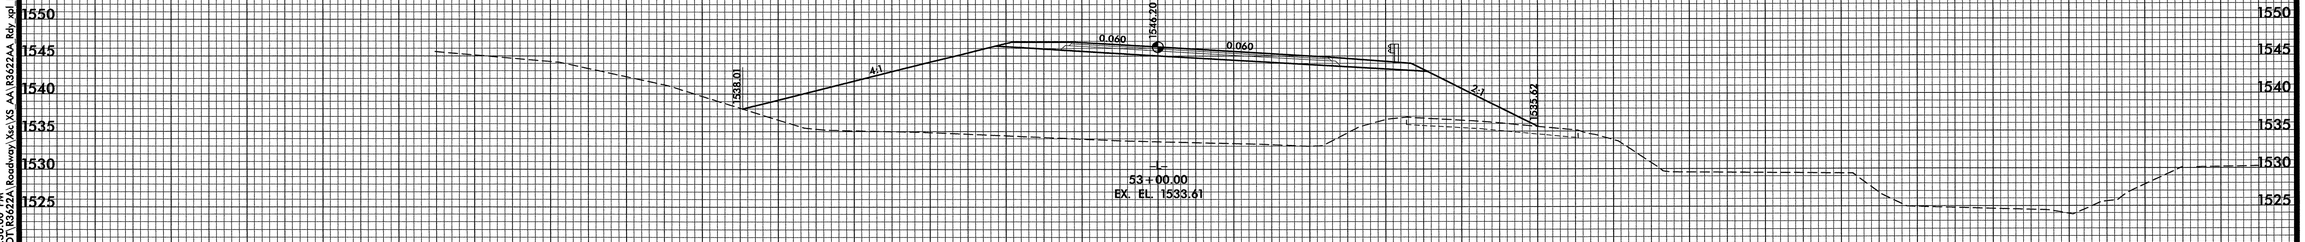

DATE: 3/27/2008
TIME: 2:36:00 PM
r:\NCDOT\R3622A\Roadway\Xsec\XS_AA\R3622AA Rdy_opt L.dgn

0 5 10	PROJ. REFERENCE NO.	SHEET NO.	TOTAL SHEETS
	R-3622AA	X-12	

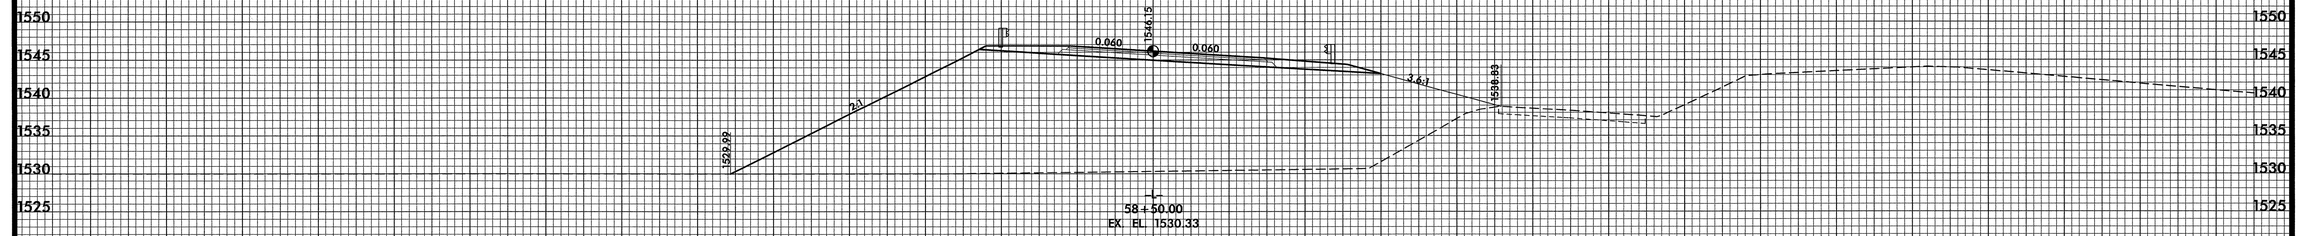

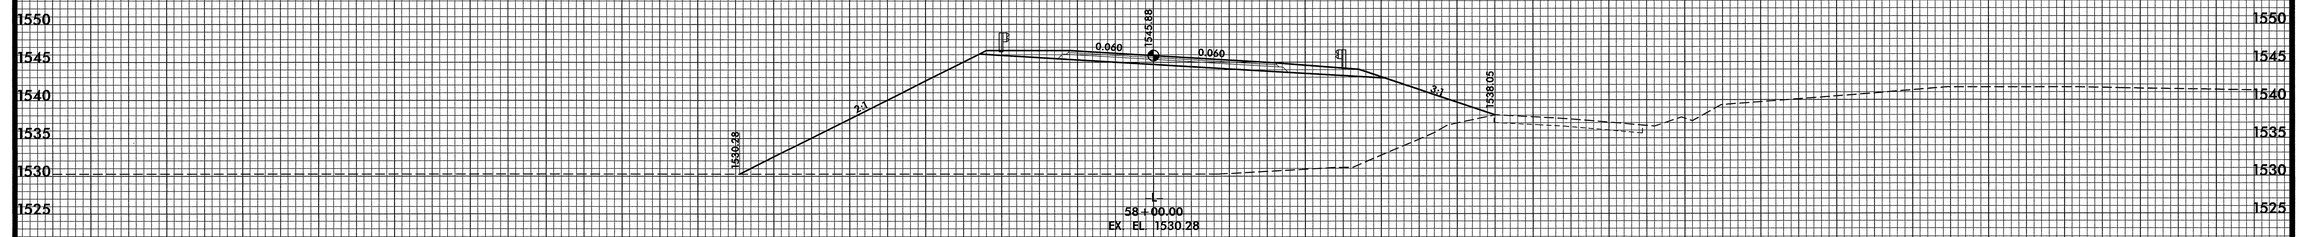

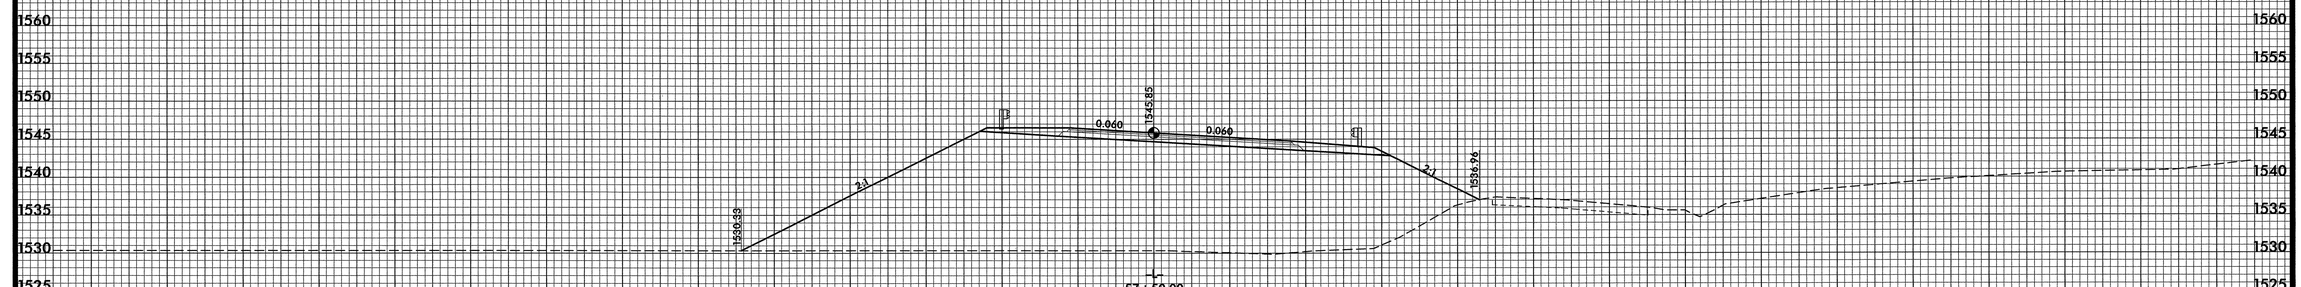

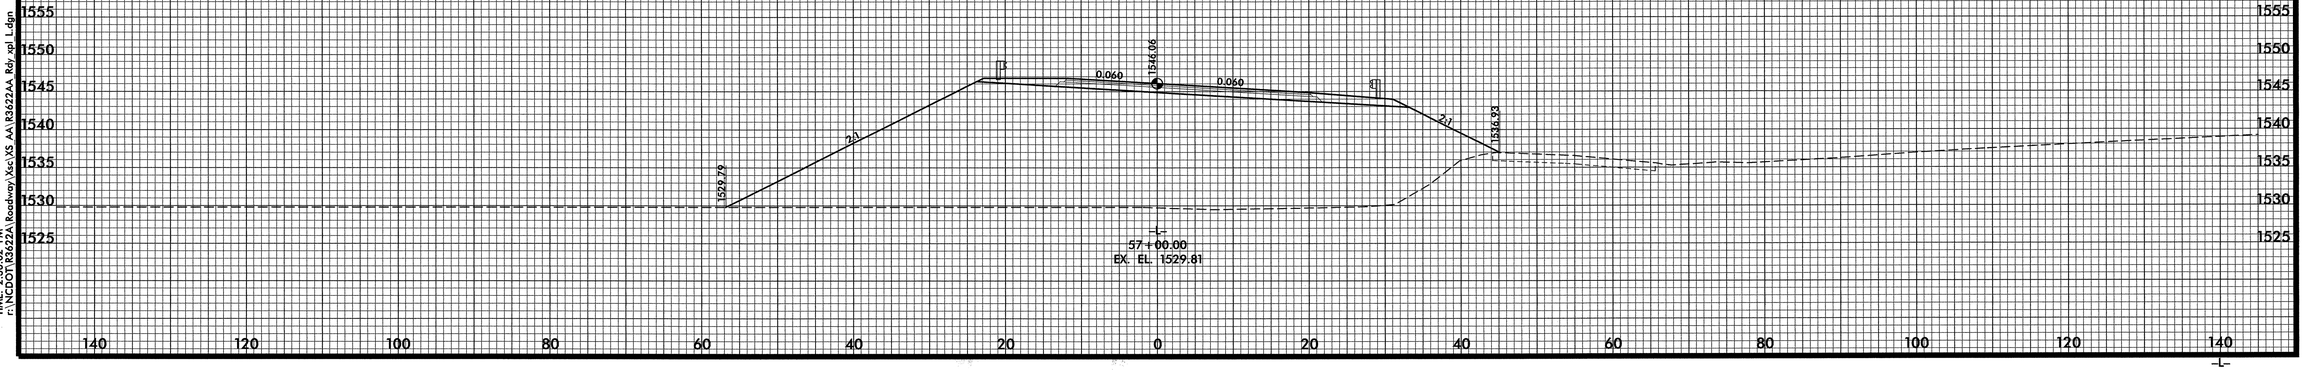

DATE: 3/27/2008
TIME: 2:36:02 PM
P:\NCDOT\R3622A\Roadway\Xsc\XS AA\R3622AA Rdy_rpl L.dgn

0 5 10	PROJ. REFERENCE NO.	SHEET NO.	TOTAL SHEETS
	R-3622AA	X-13	

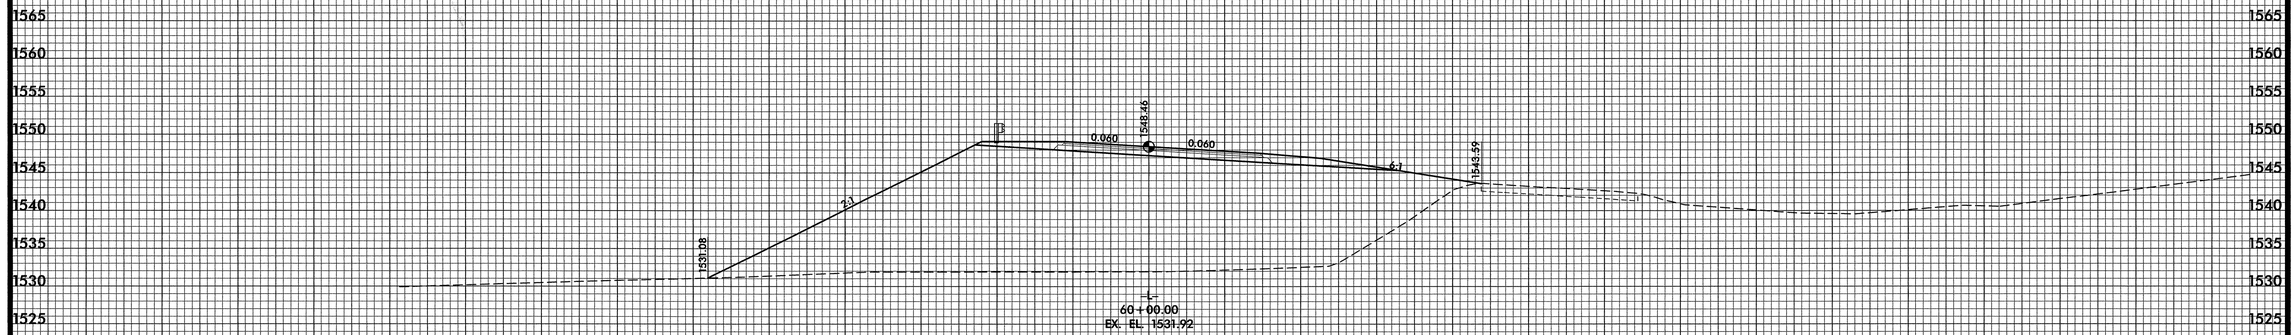

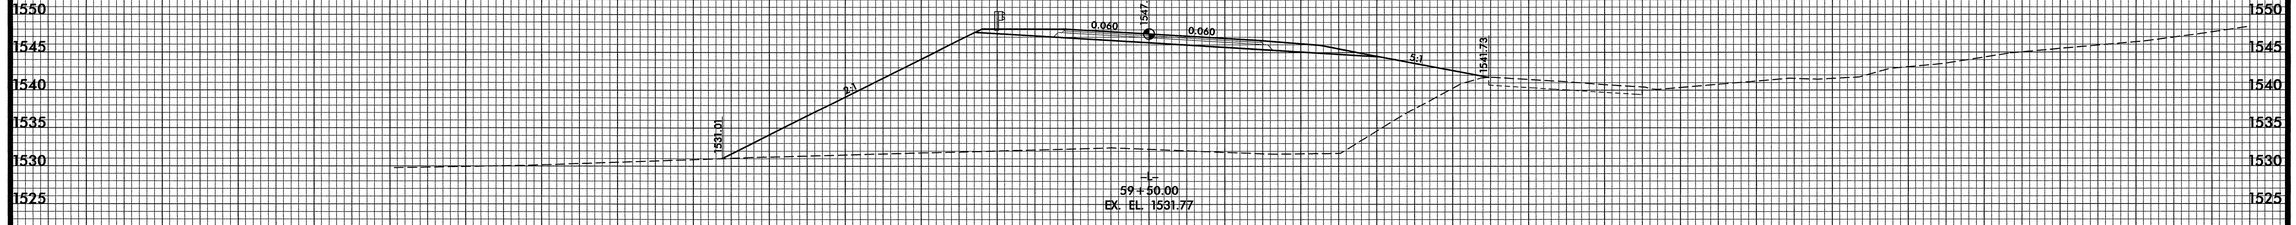

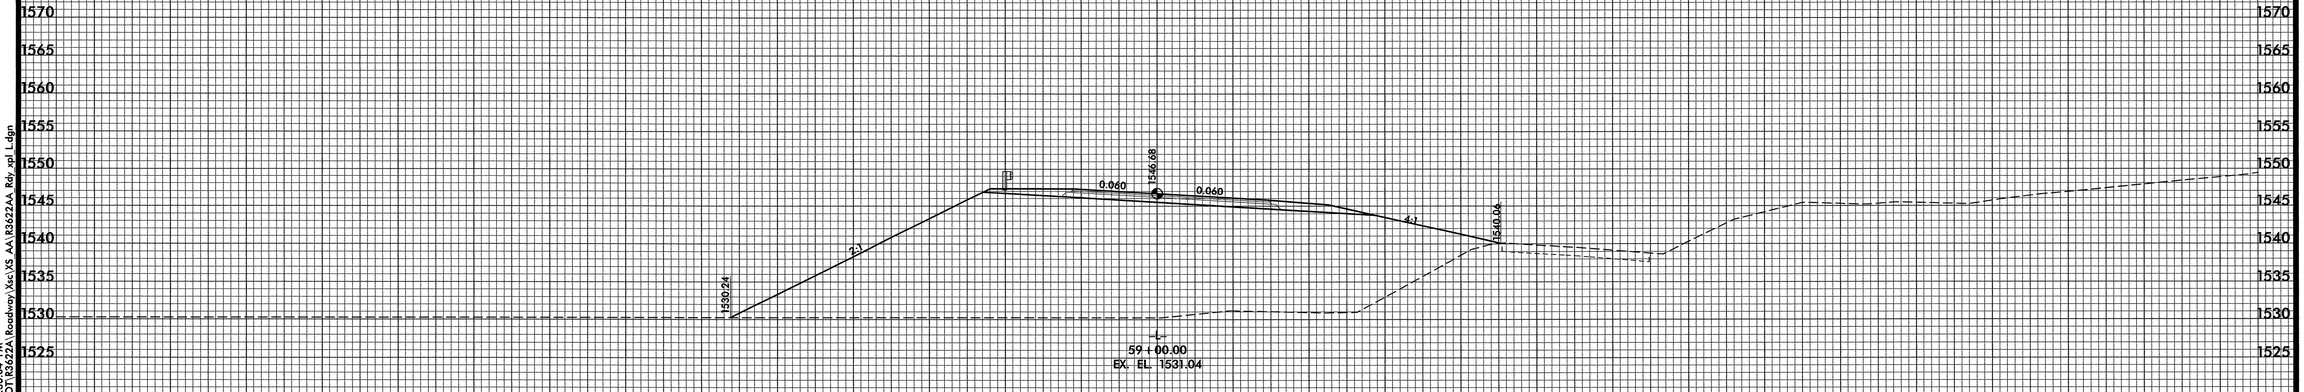

DATE: 3/27/2008
TIME: 2:36:04 PM
r:\NCDOT\R3622AA Roadway\Xsc\XS AA\R3622AA Rdy xpl L.dgn

0 5 10	PROJ. REFERENCE NO.	SHEET NO.	TOTAL SHEETS
	R-3622AA	X-14	

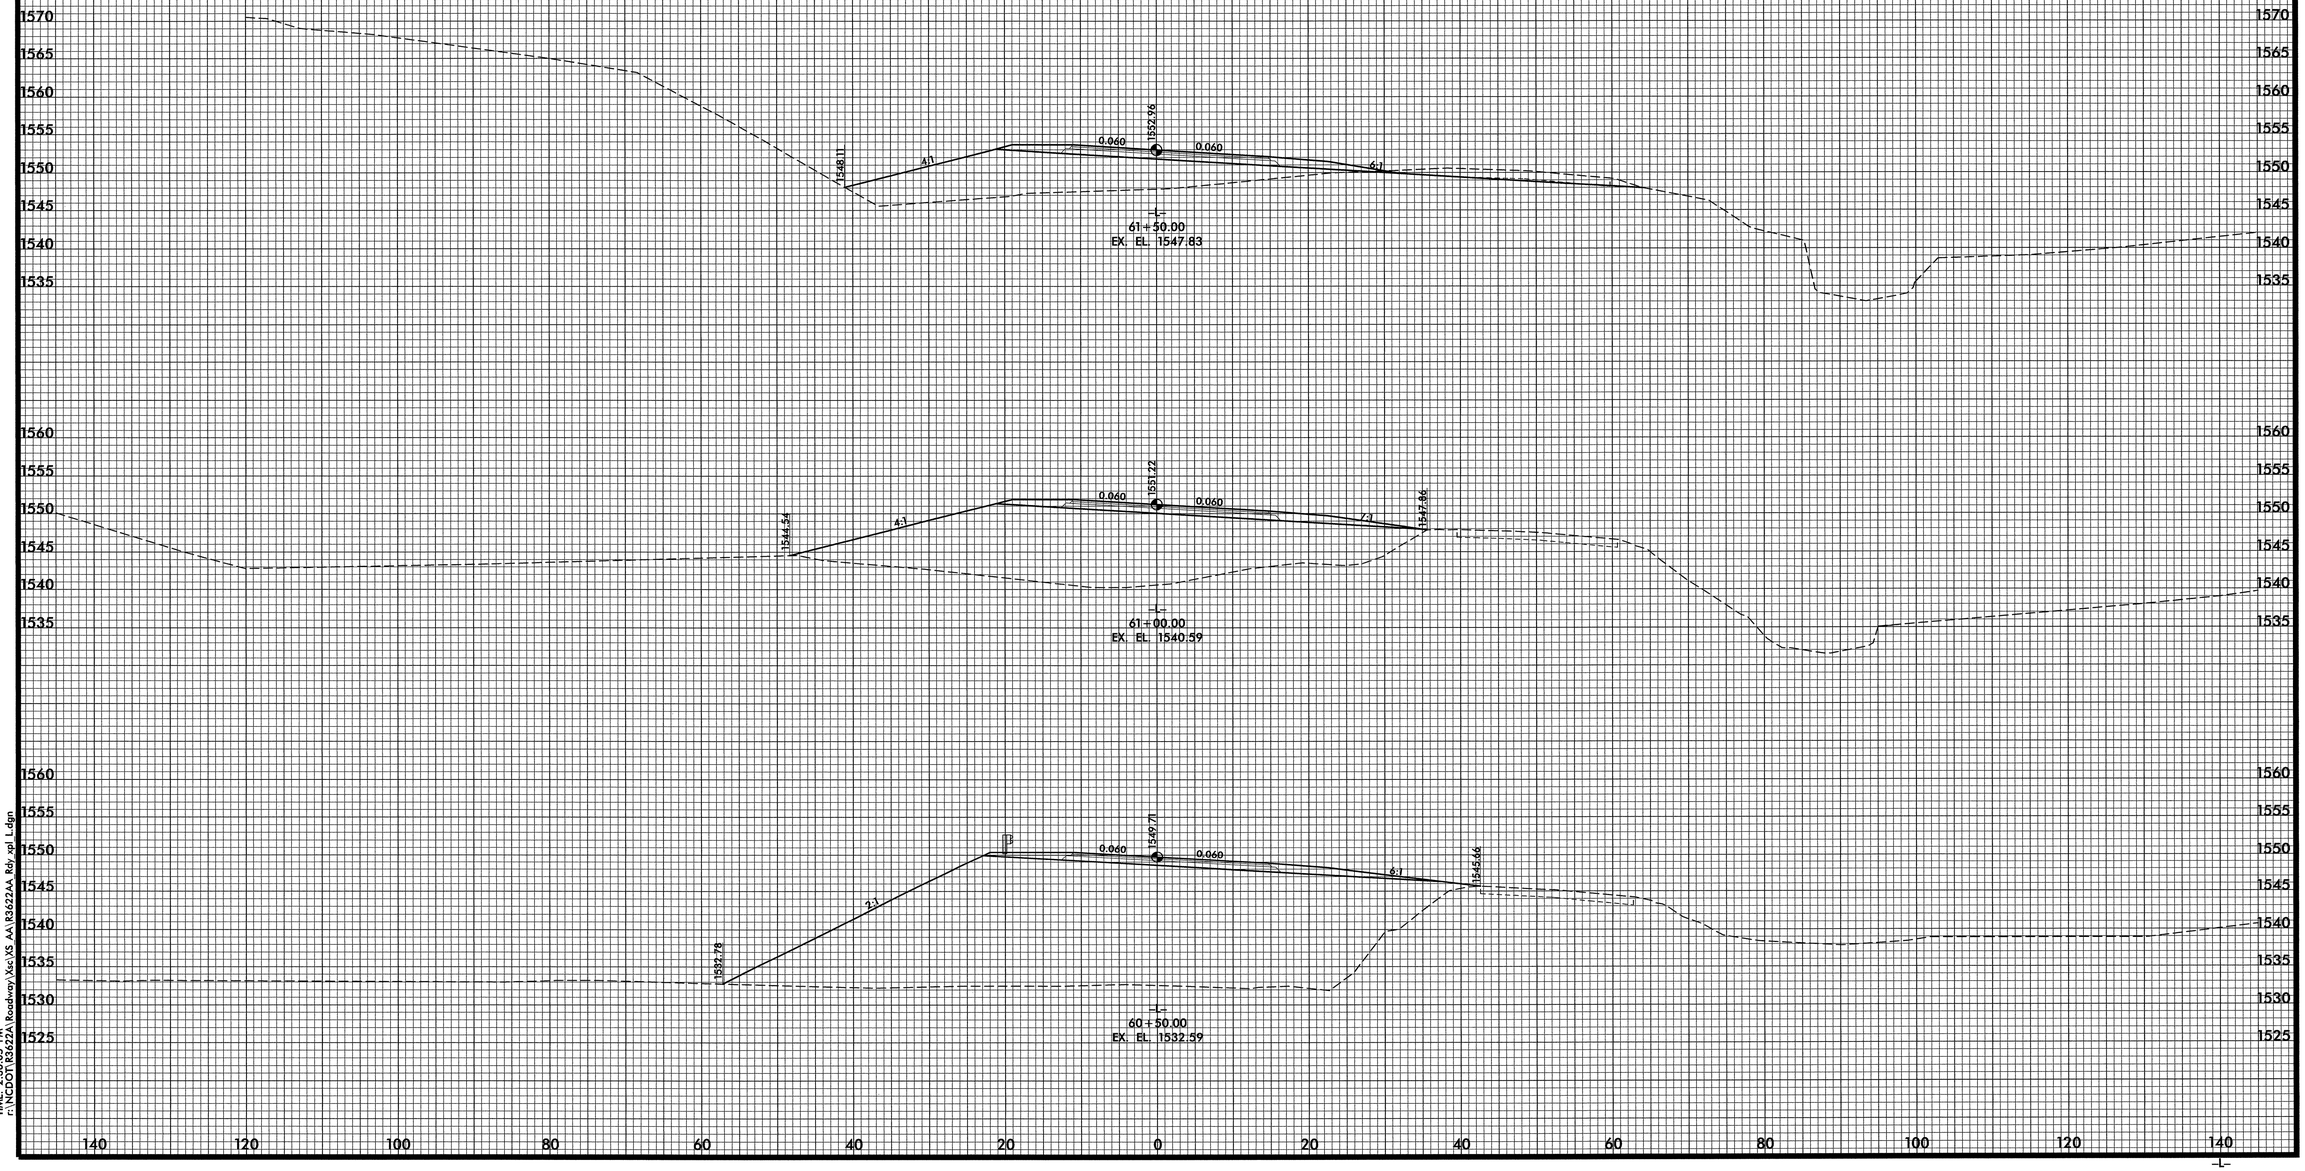

DATE: 3/27/2008
TIME: 2:36:05 PM
r:\NCDOT\R3622A\Roadway\Xsc\XS AA\R3622AA Rdy_xpl L.dgn

0 5 10	PROJ. REFERENCE NO.	SHEET NO.	TOTAL SHEETS
	R-3622AA	X-15	

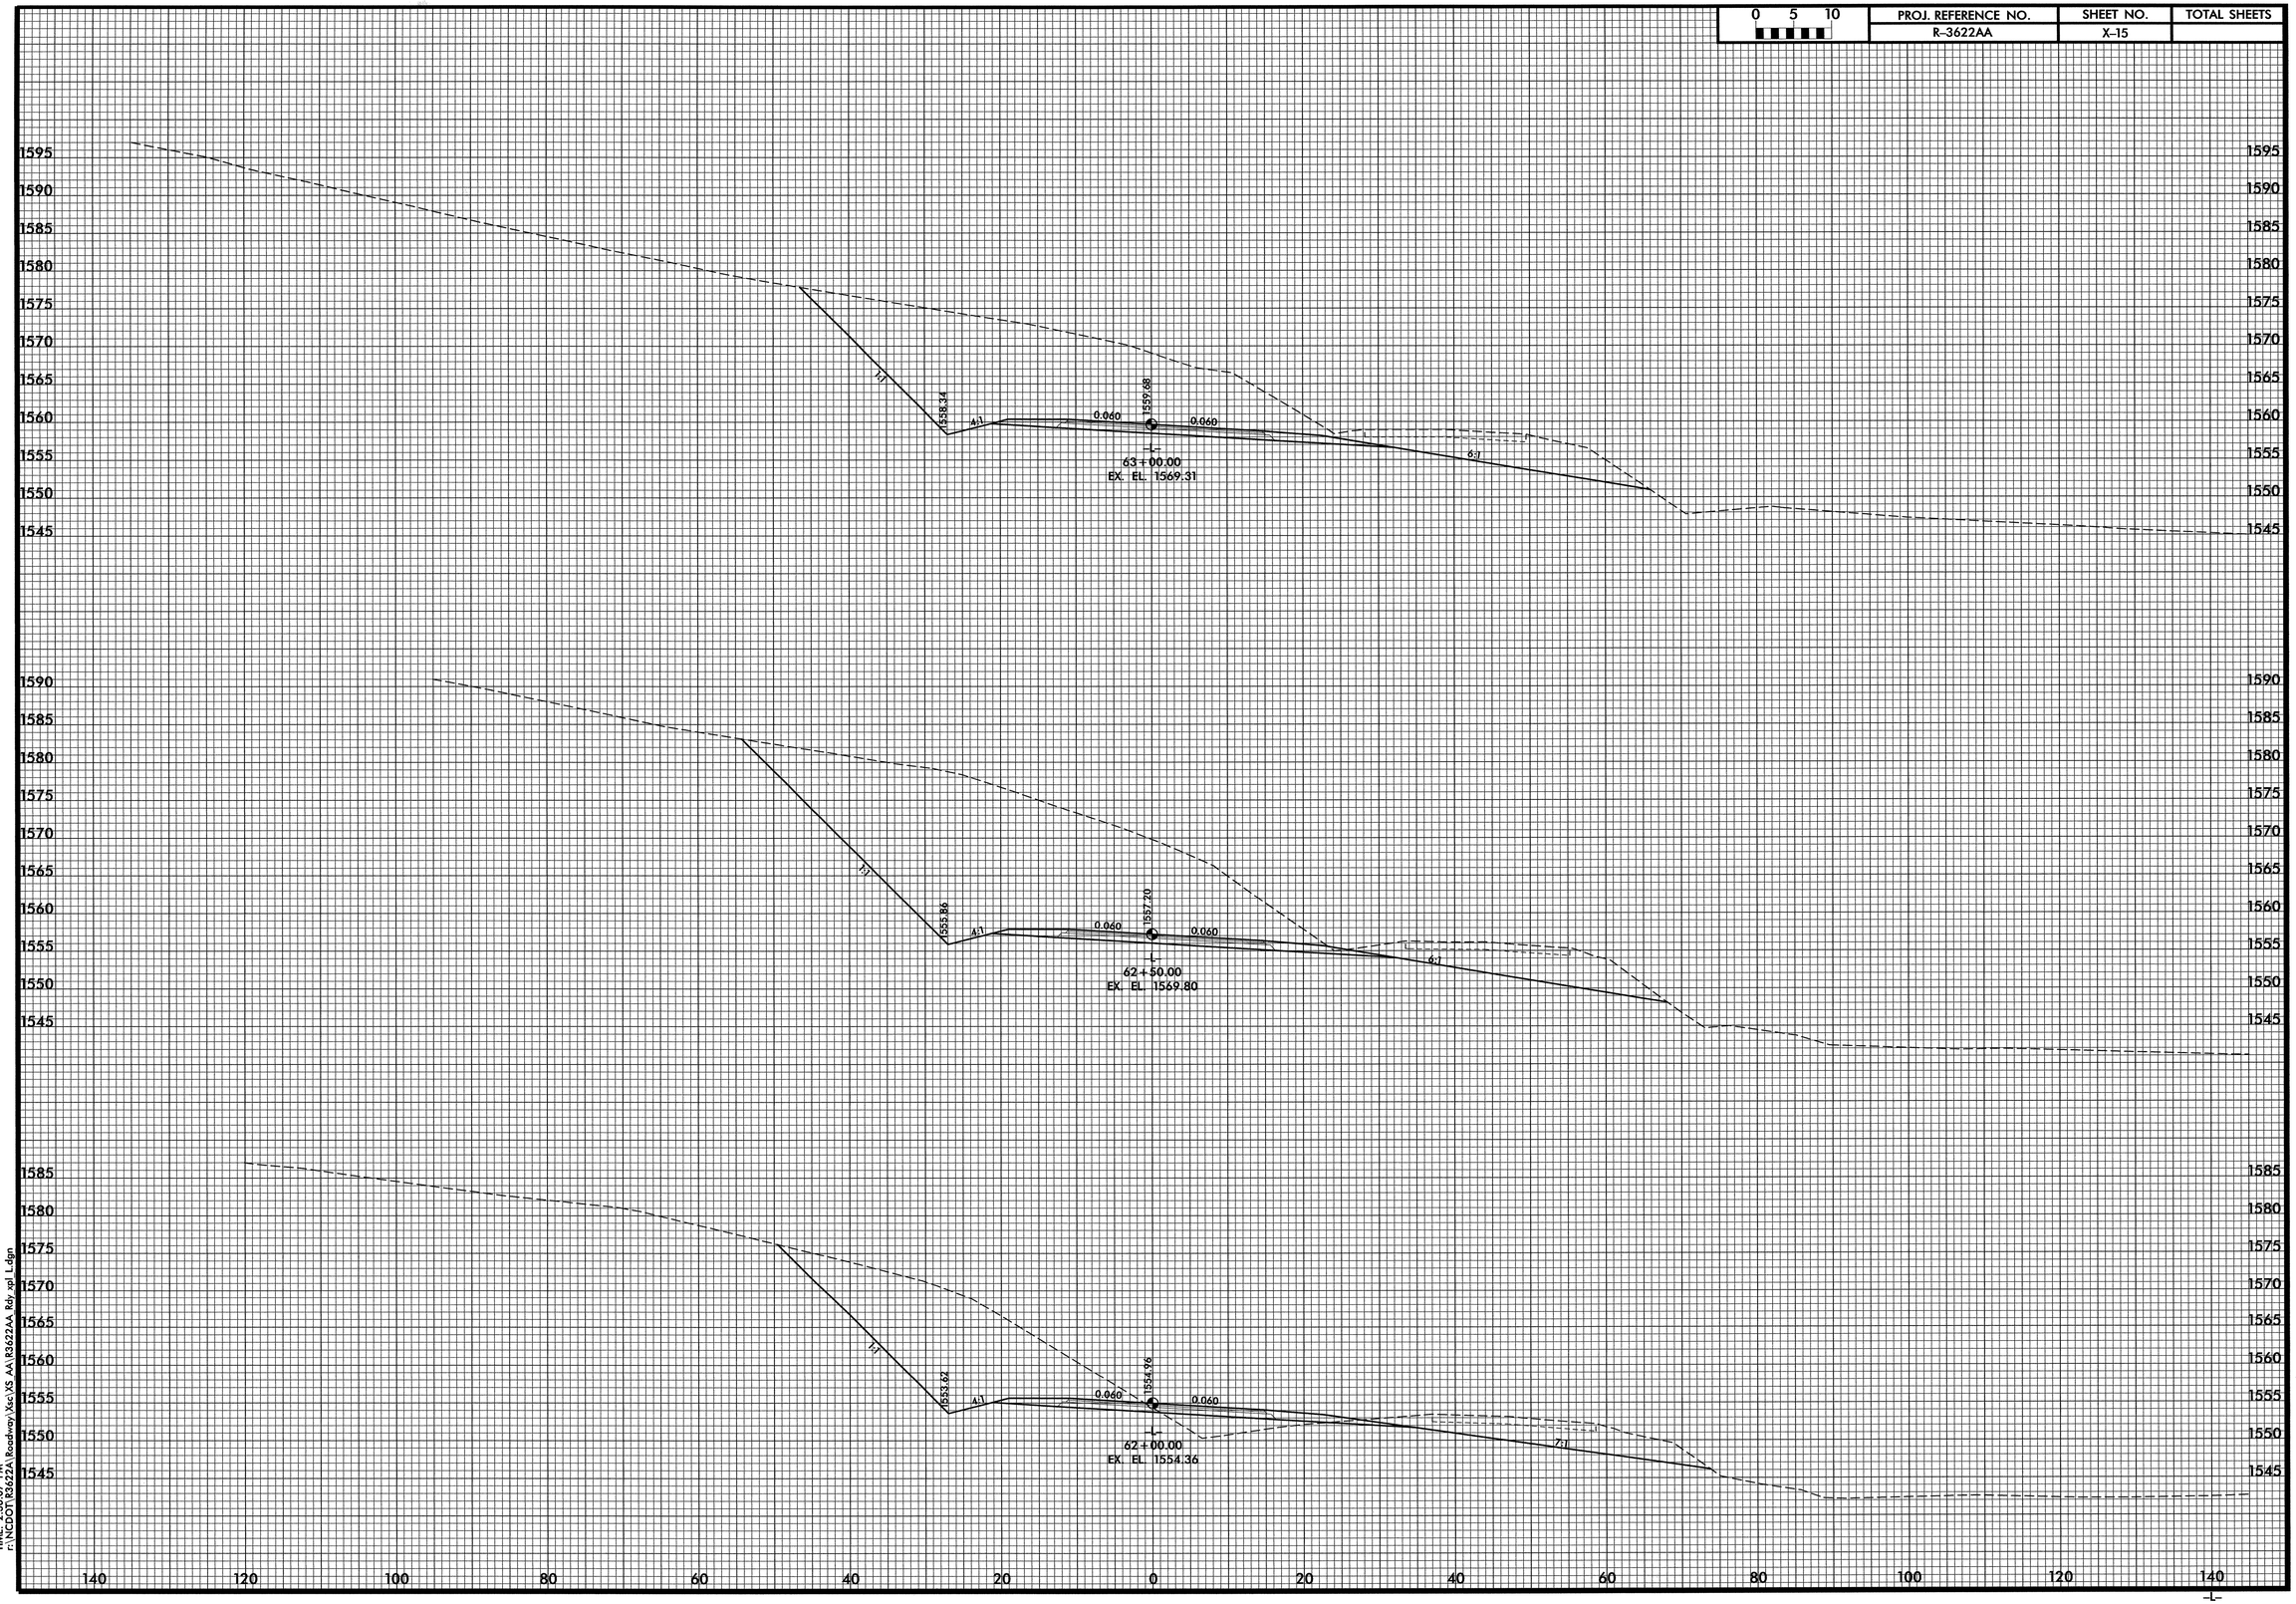

DATE: 3/27/2008
TIME: 2:36:07 PM
r:\NCDOT\R3622A\Roadway\Xsec\XS AA\R3622AA Rdy_opt L.dgn

0 5 10	PROJ. REFERENCE NO.	SHEET NO.	TOTAL SHEETS
	R-3622AA	X-16	

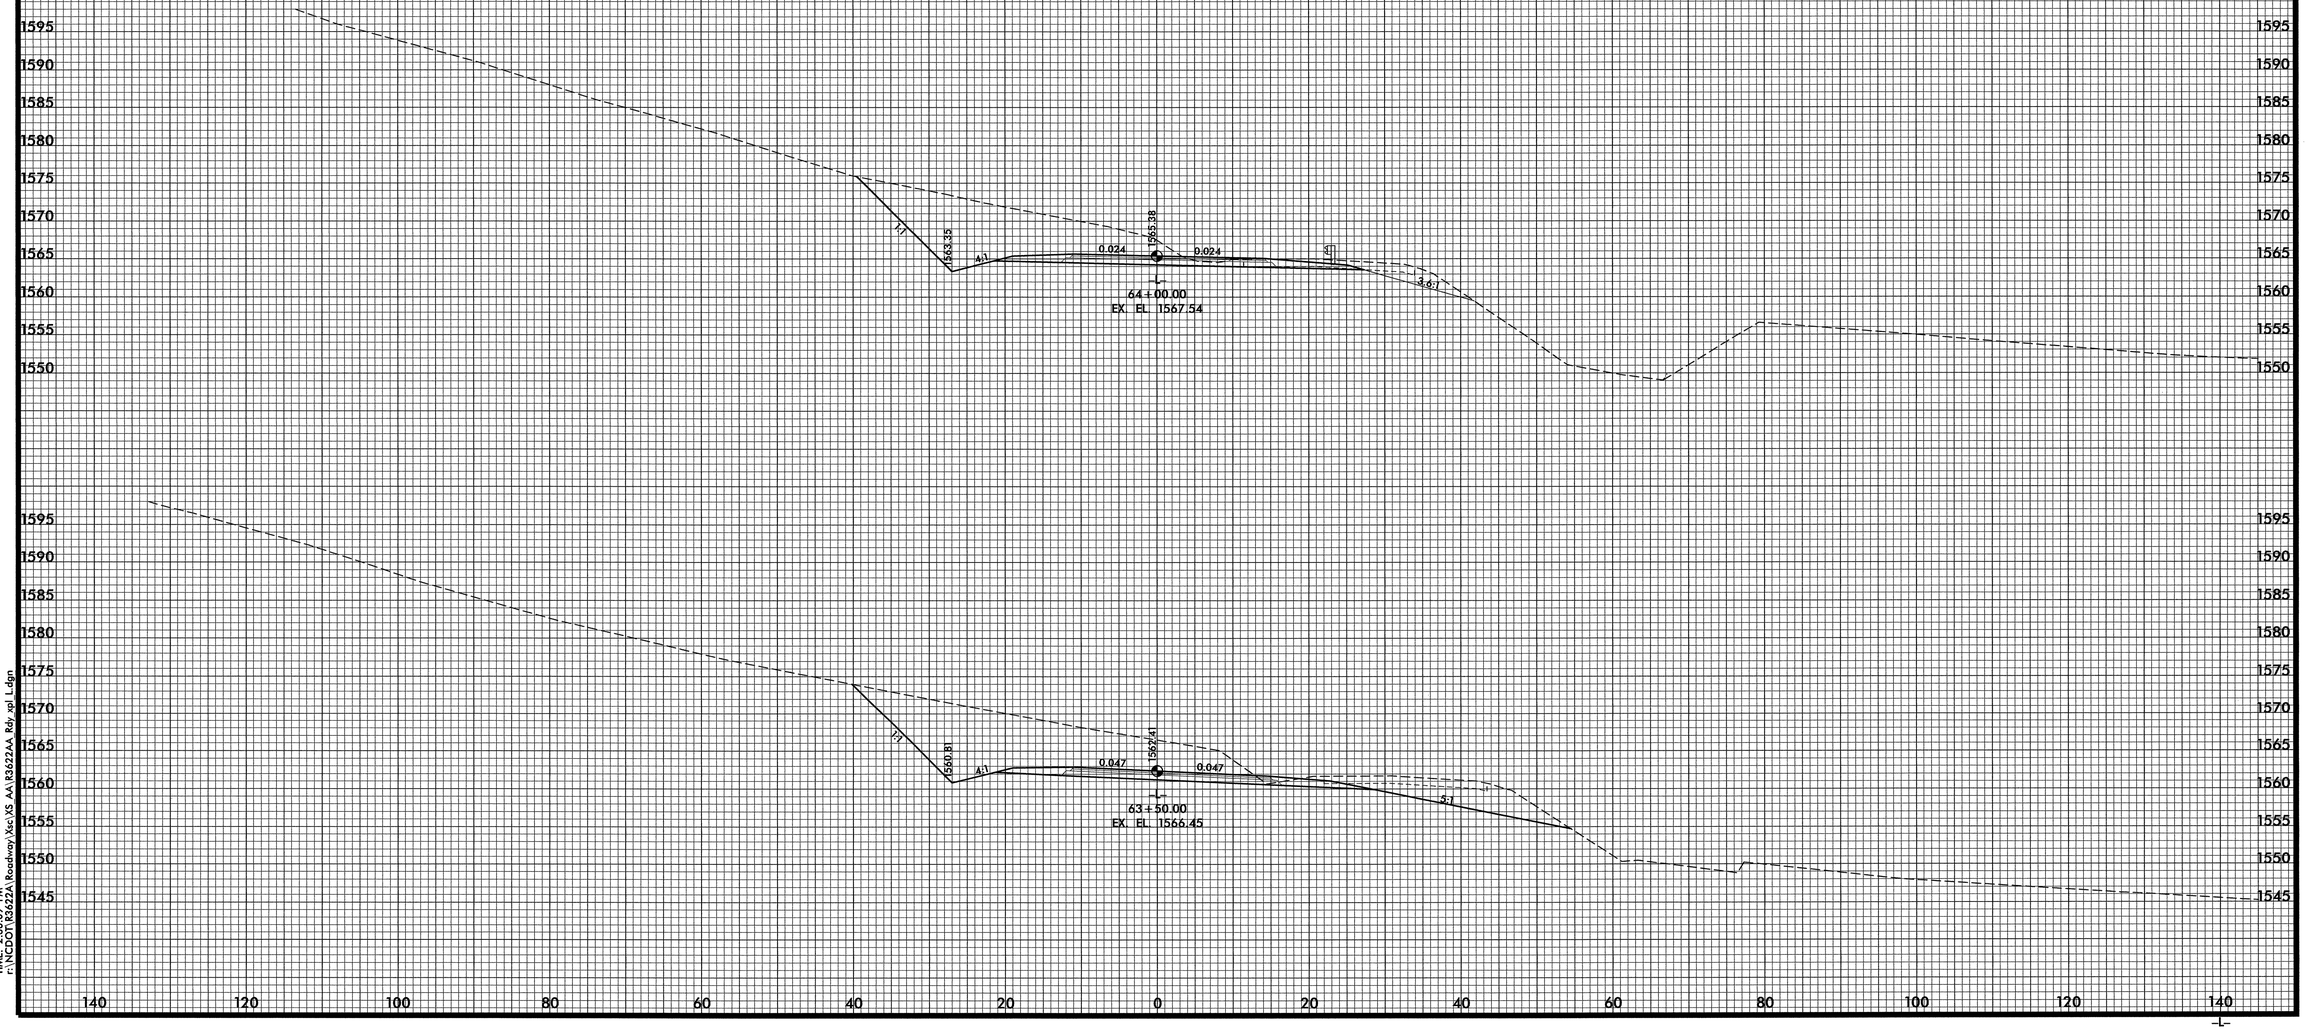

DATE: 3/27/2008
TIME: 2:36:09 PM
P:\NCDOT\R3622A\Roadway\Xsc\XS AA\R3622AA Rdy_xpl L.dgn

0 5 10	PROJ. REFERENCE NO.	SHEET NO.	TOTAL SHEETS
	R-3622AA	X-17	

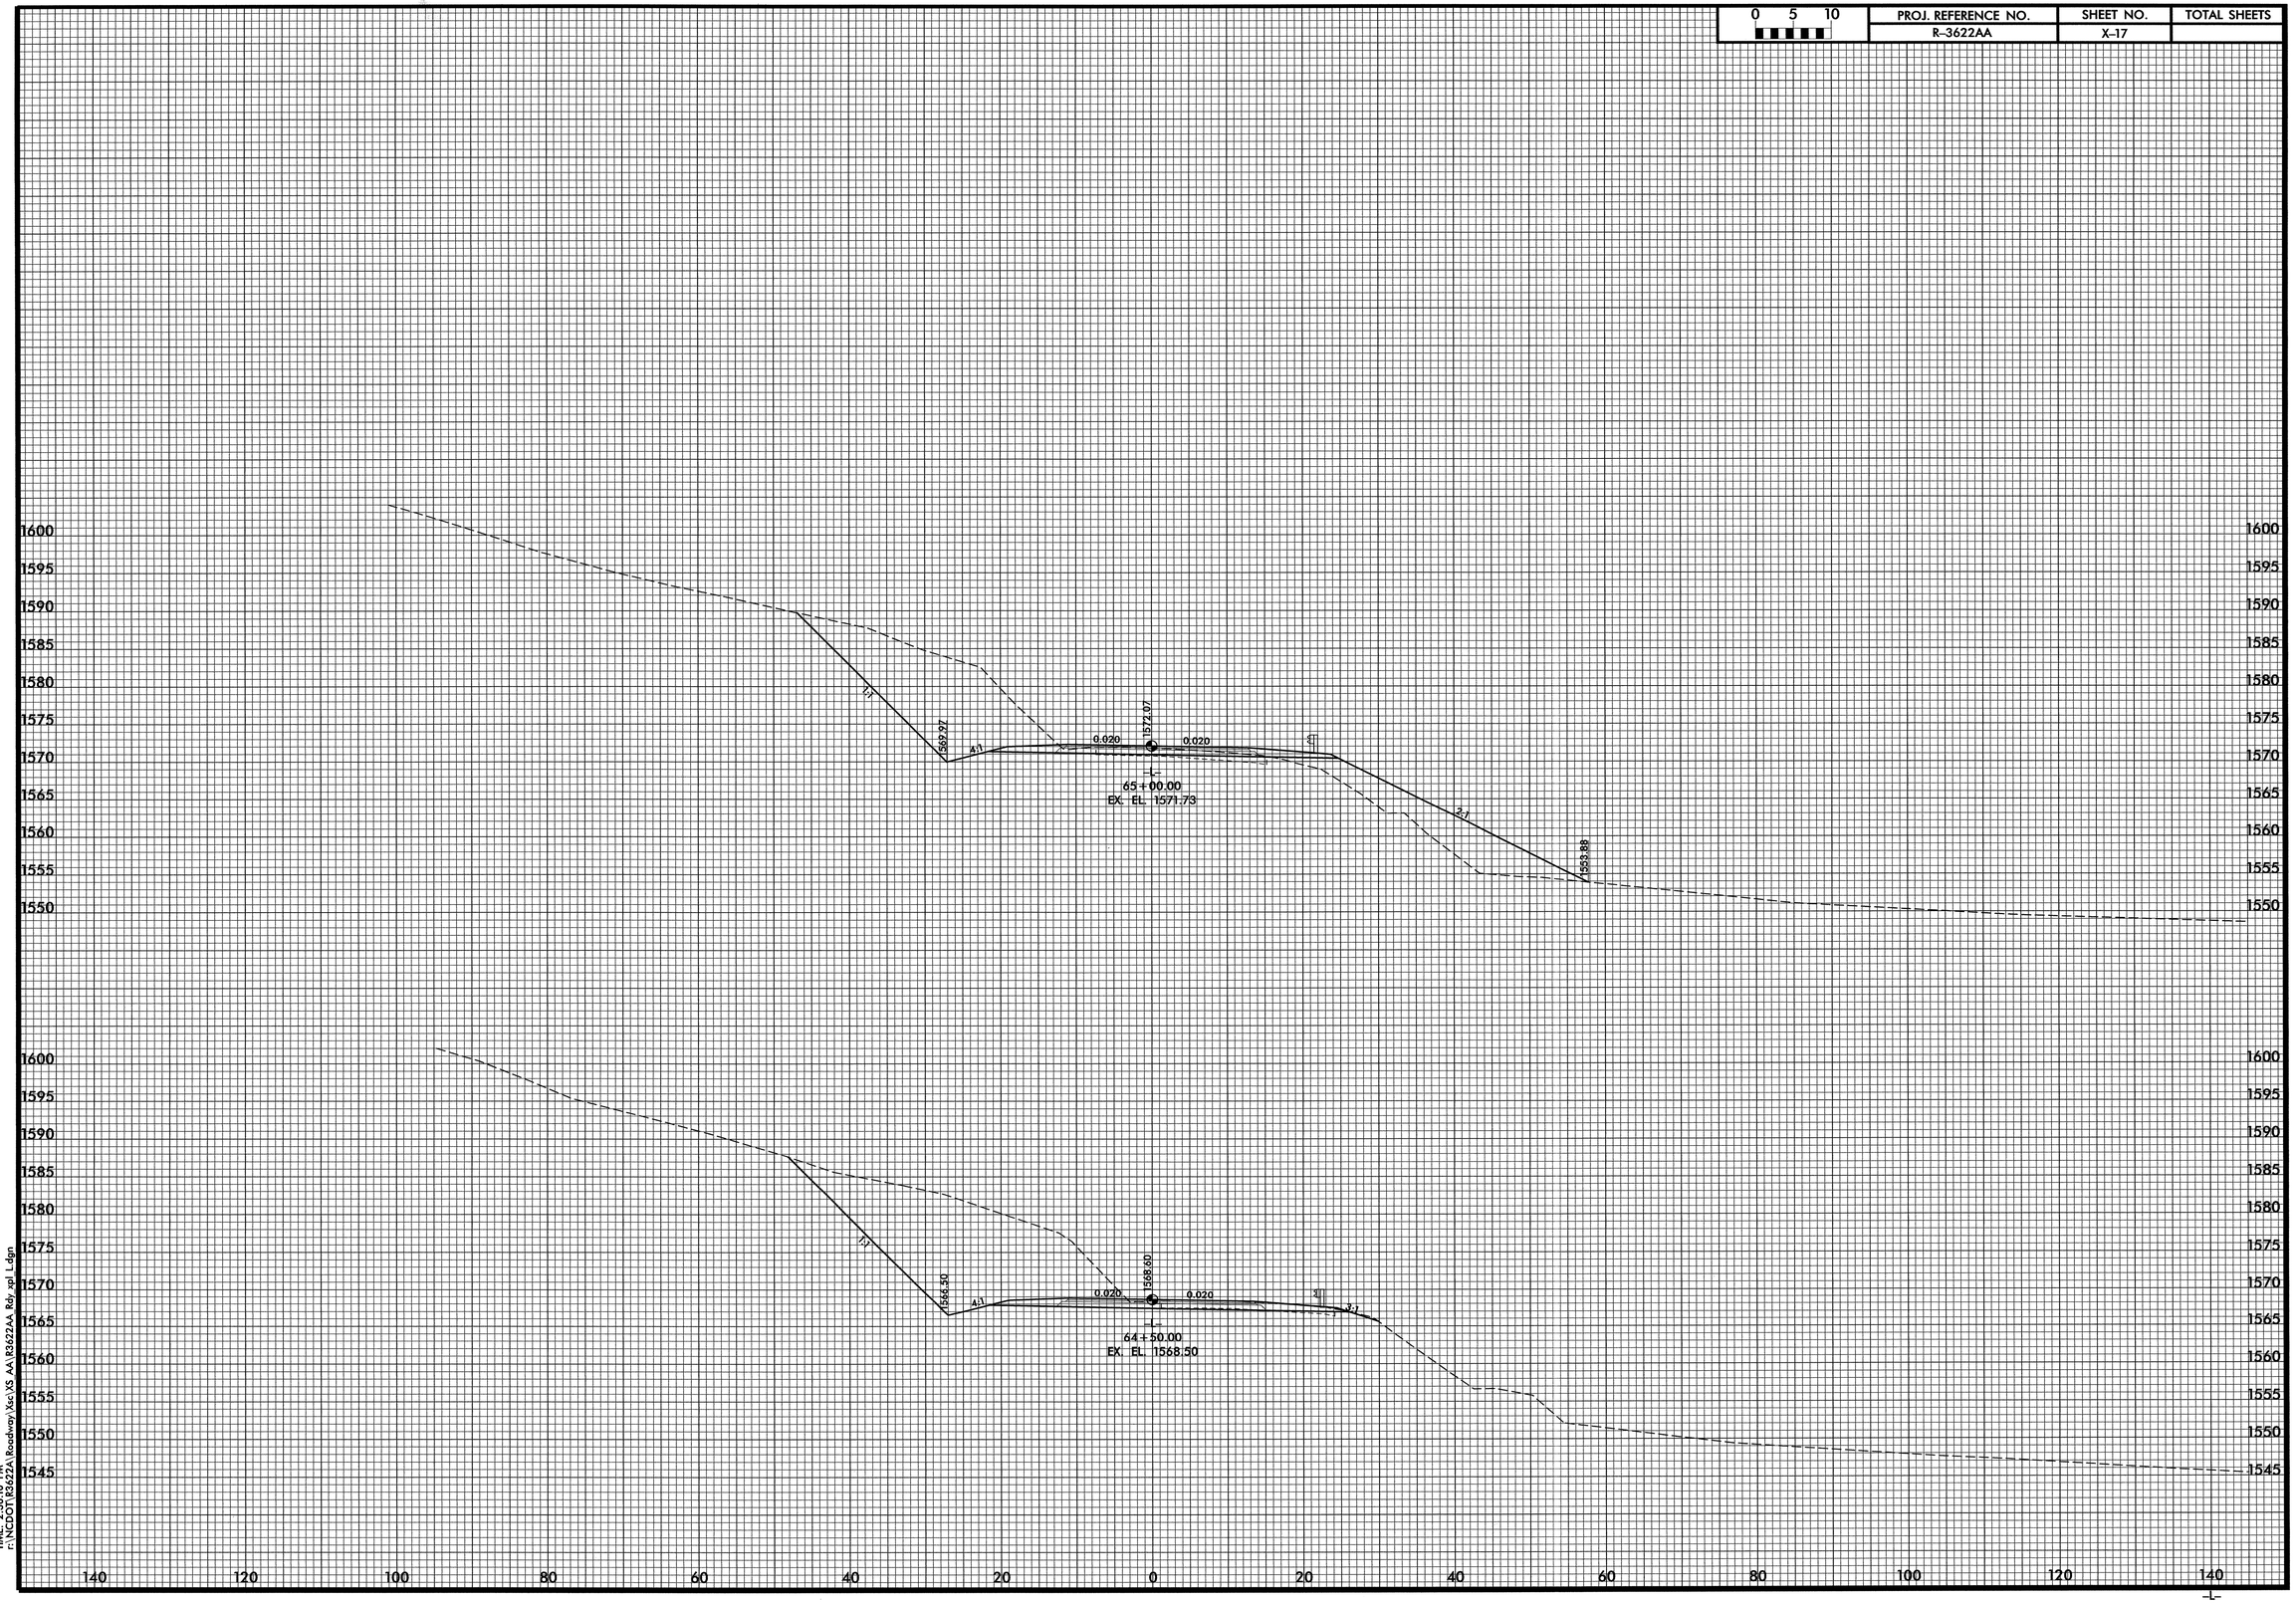

DATE: 3/27/2008
TIME: 2:36:10 PM
F:\NCDOT\R3622A\Roadway\Xsc\XS AA\R3622AA Rdy_opt L.dgn

0 5 10	PROJ. REFERENCE NO.	SHEET NO.	TOTAL SHEETS
	R-3622AA	X-18	

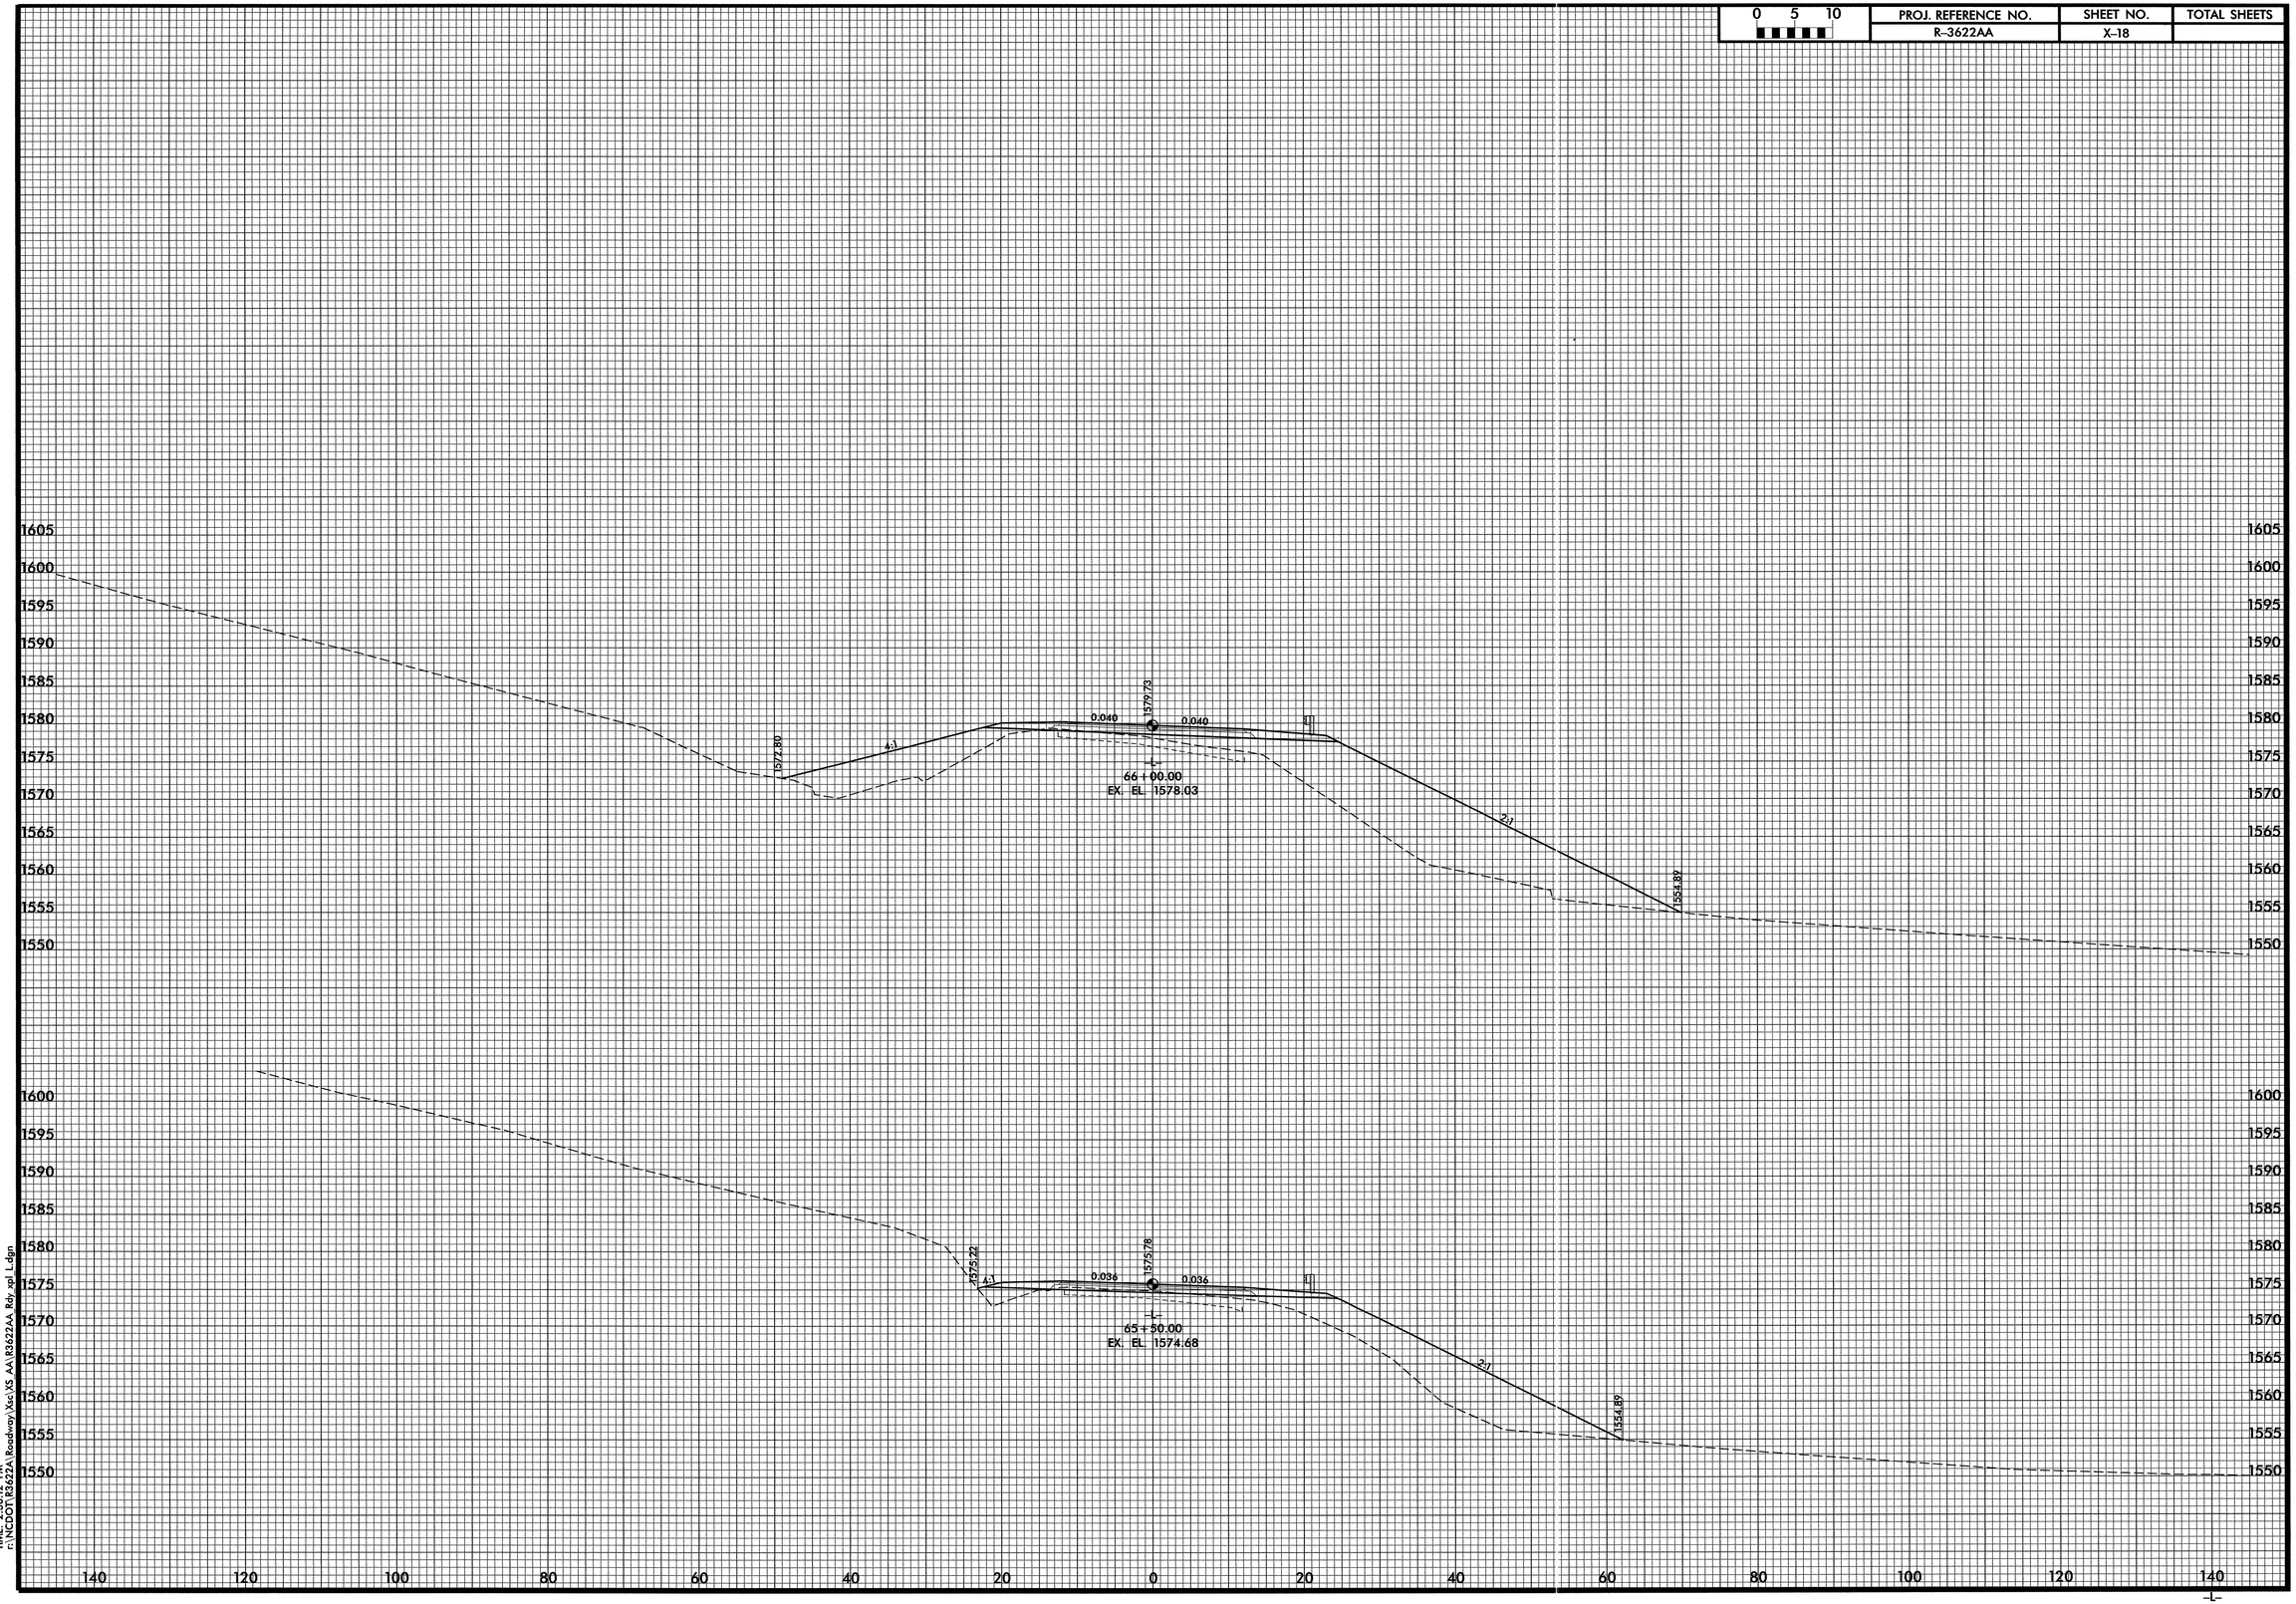

DATE: 3/27/2008
TIME: 2:36:12 PM
F:\NCDOT\R3622A\Roadway\Xsc\XS AA\R3622AA Rdy_rpl L.dgn

0 5 10	PROJ. REFERENCE NO.	SHEET NO.	TOTAL SHEETS
	R-3622AA	X-19	

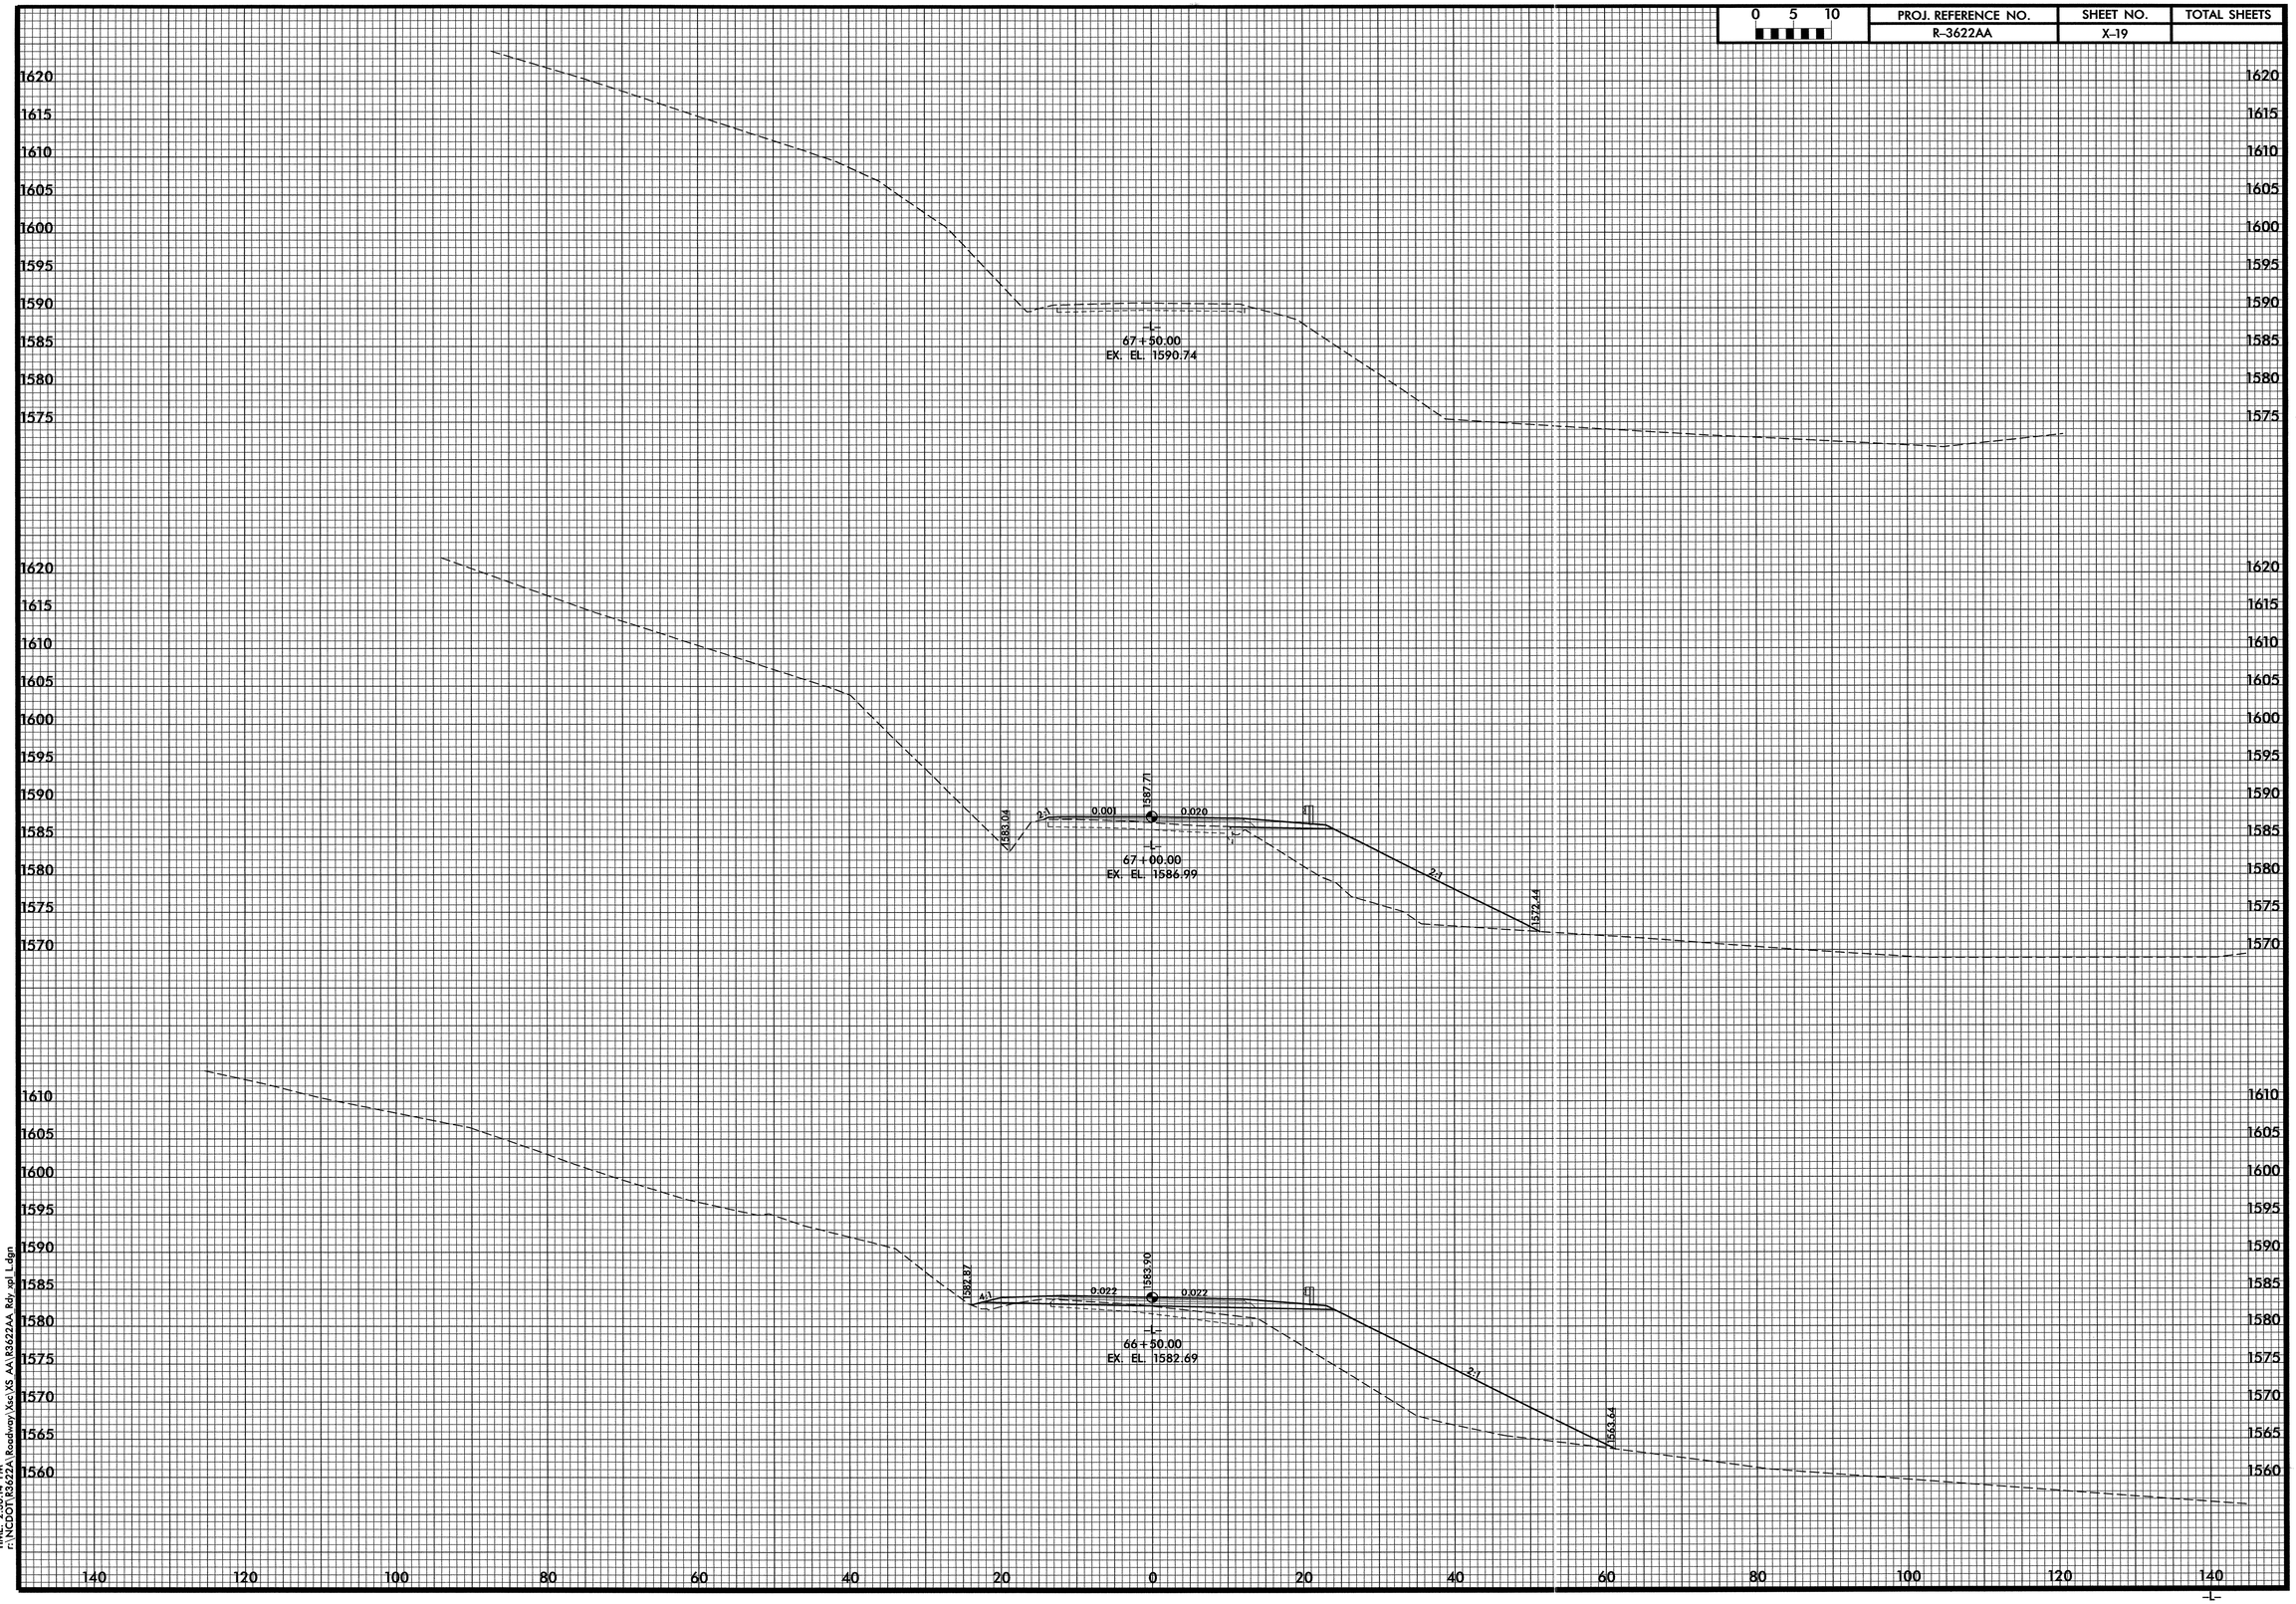

DATE: 3/27/2008
TIME: 2:36:14 PM
n:\NCDOT\R3622AA\Roadway\Xsc\XS AA\R3622AA Rdy xpl L.dgn

0 5 10	PROJ. REFERENCE NO.	SHEET NO.	TOTAL SHEETS
	R-3622AA	X-20	

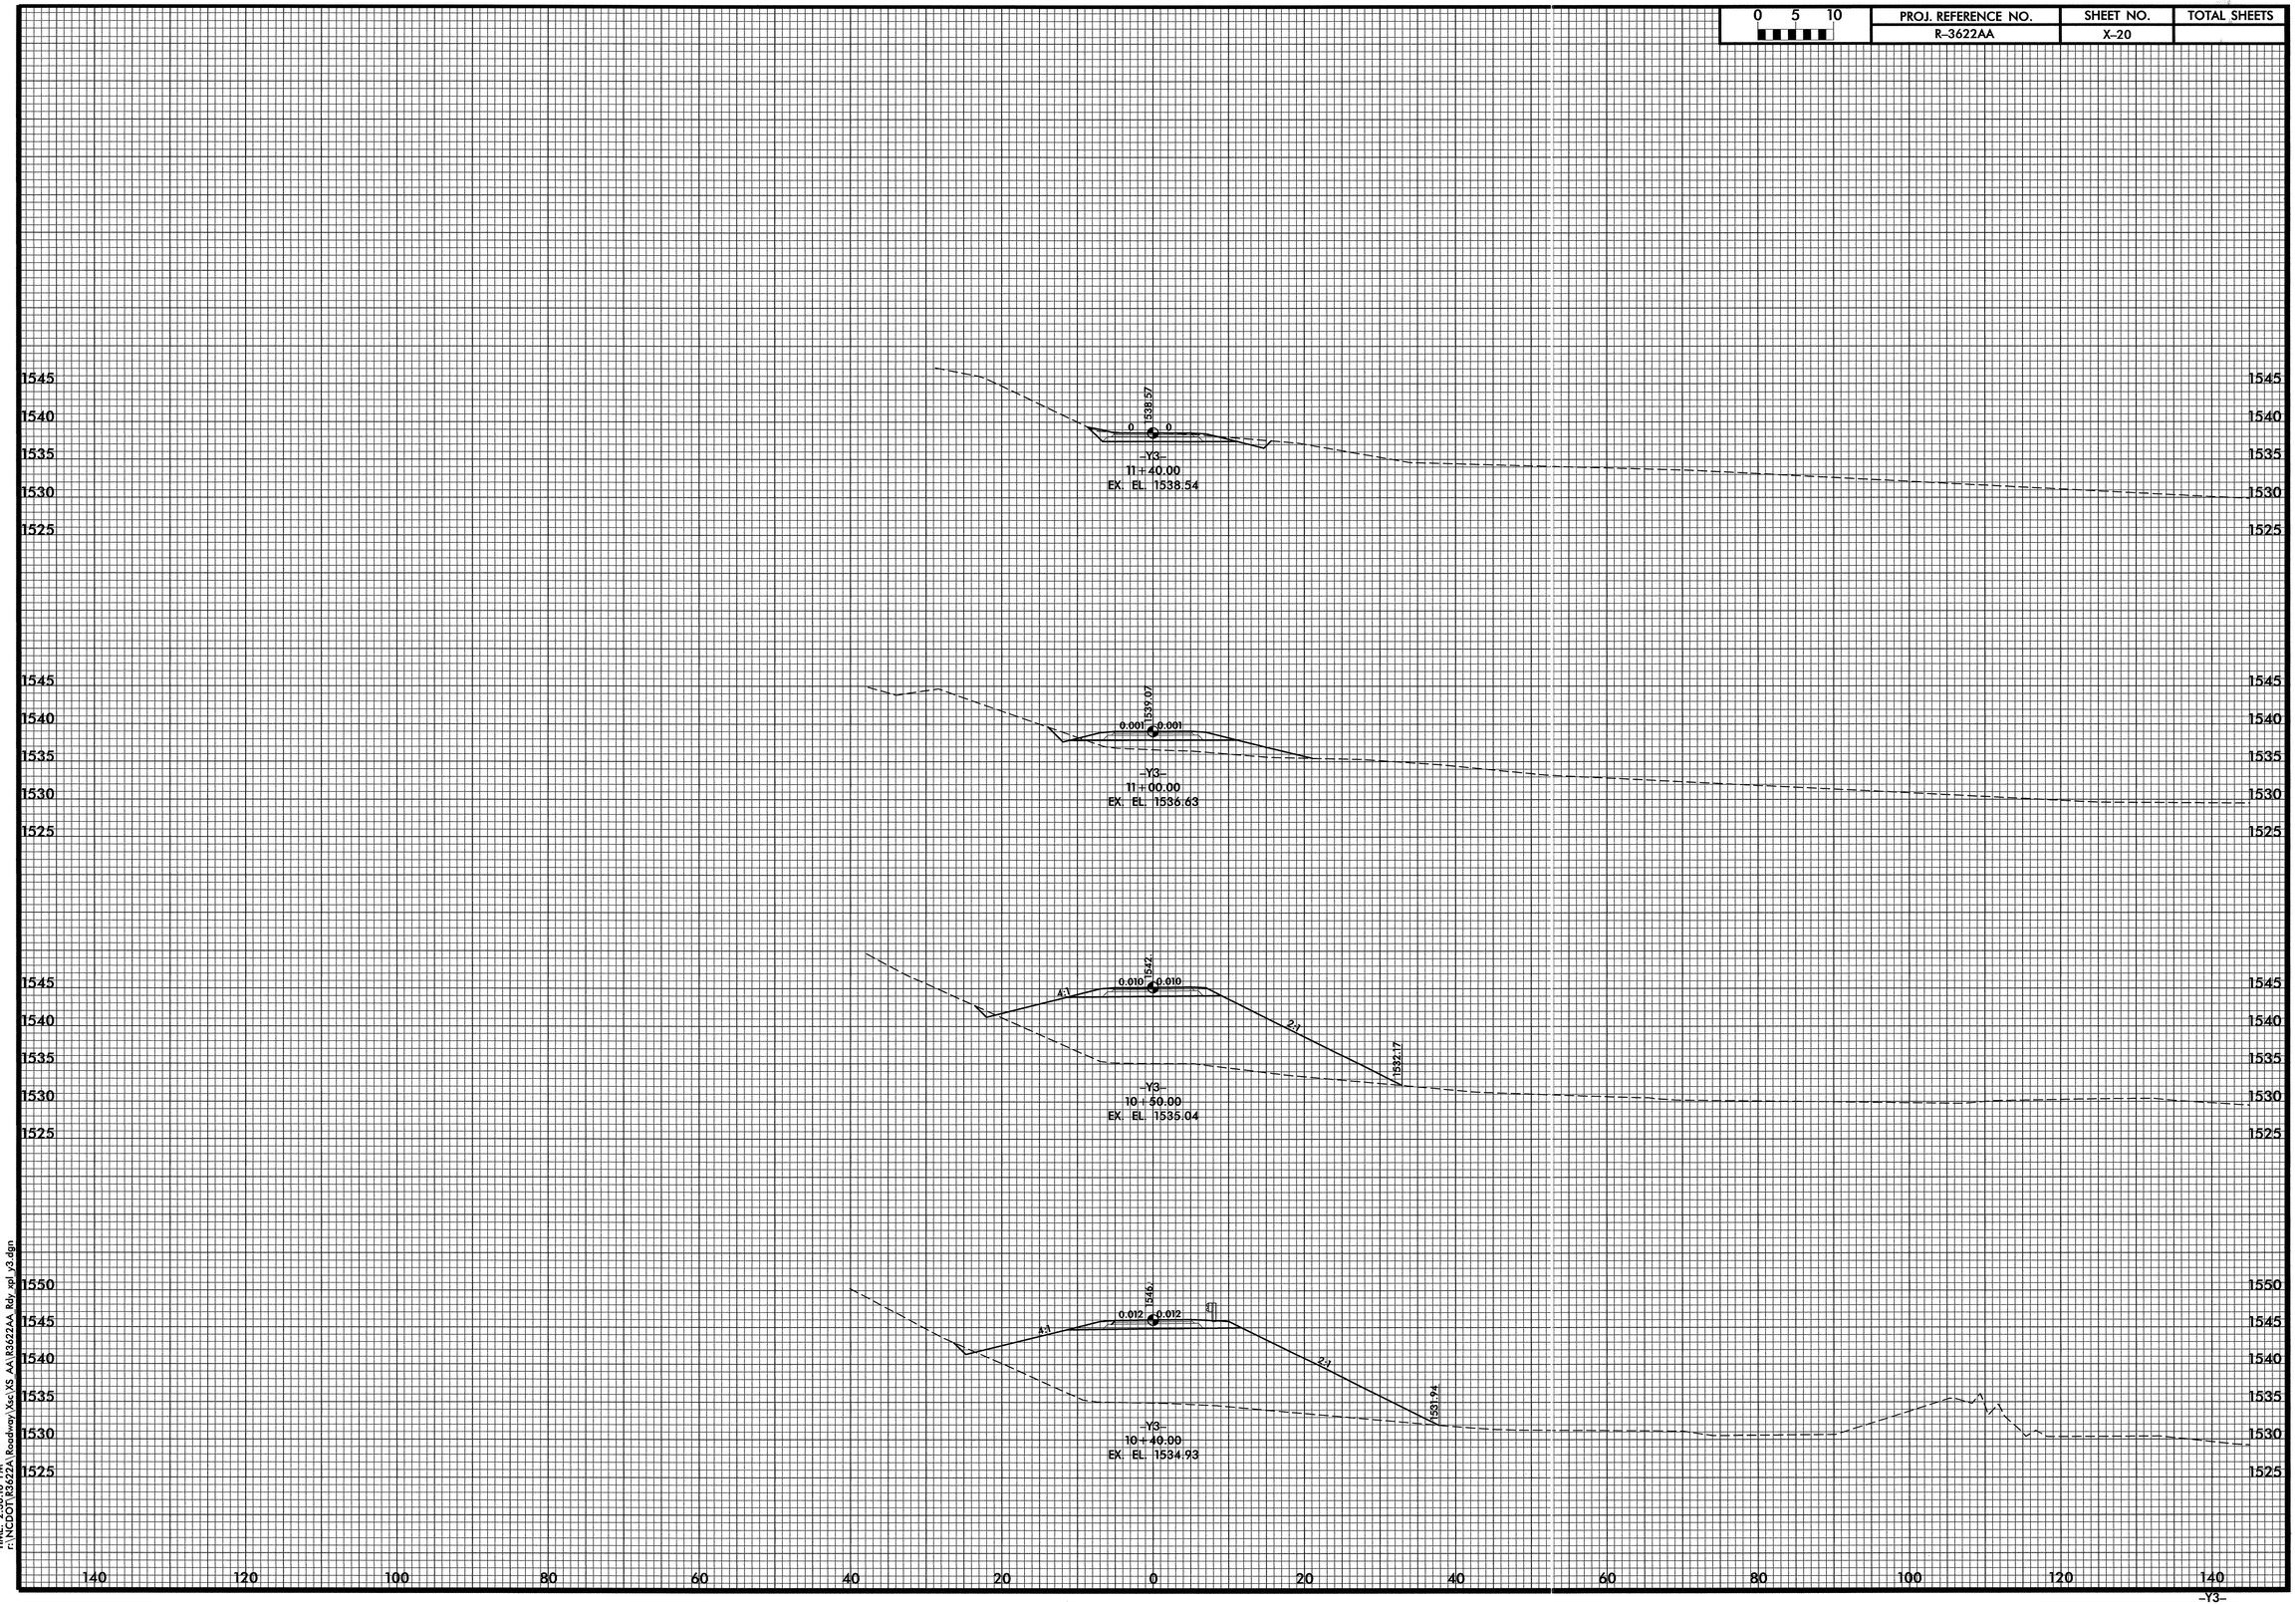

DATE: 3/7/2008
TIME: 2:36:16 PM
r:\NCDOT\R3622A\Roadway\Xsc\XS_AA\R3622AA_Rdy_xpl_y3.dgn

0 5 10	PROJ. REFERENCE NO.	SHEET NO.	TOTAL SHEETS
	R-3622AA	X-21	

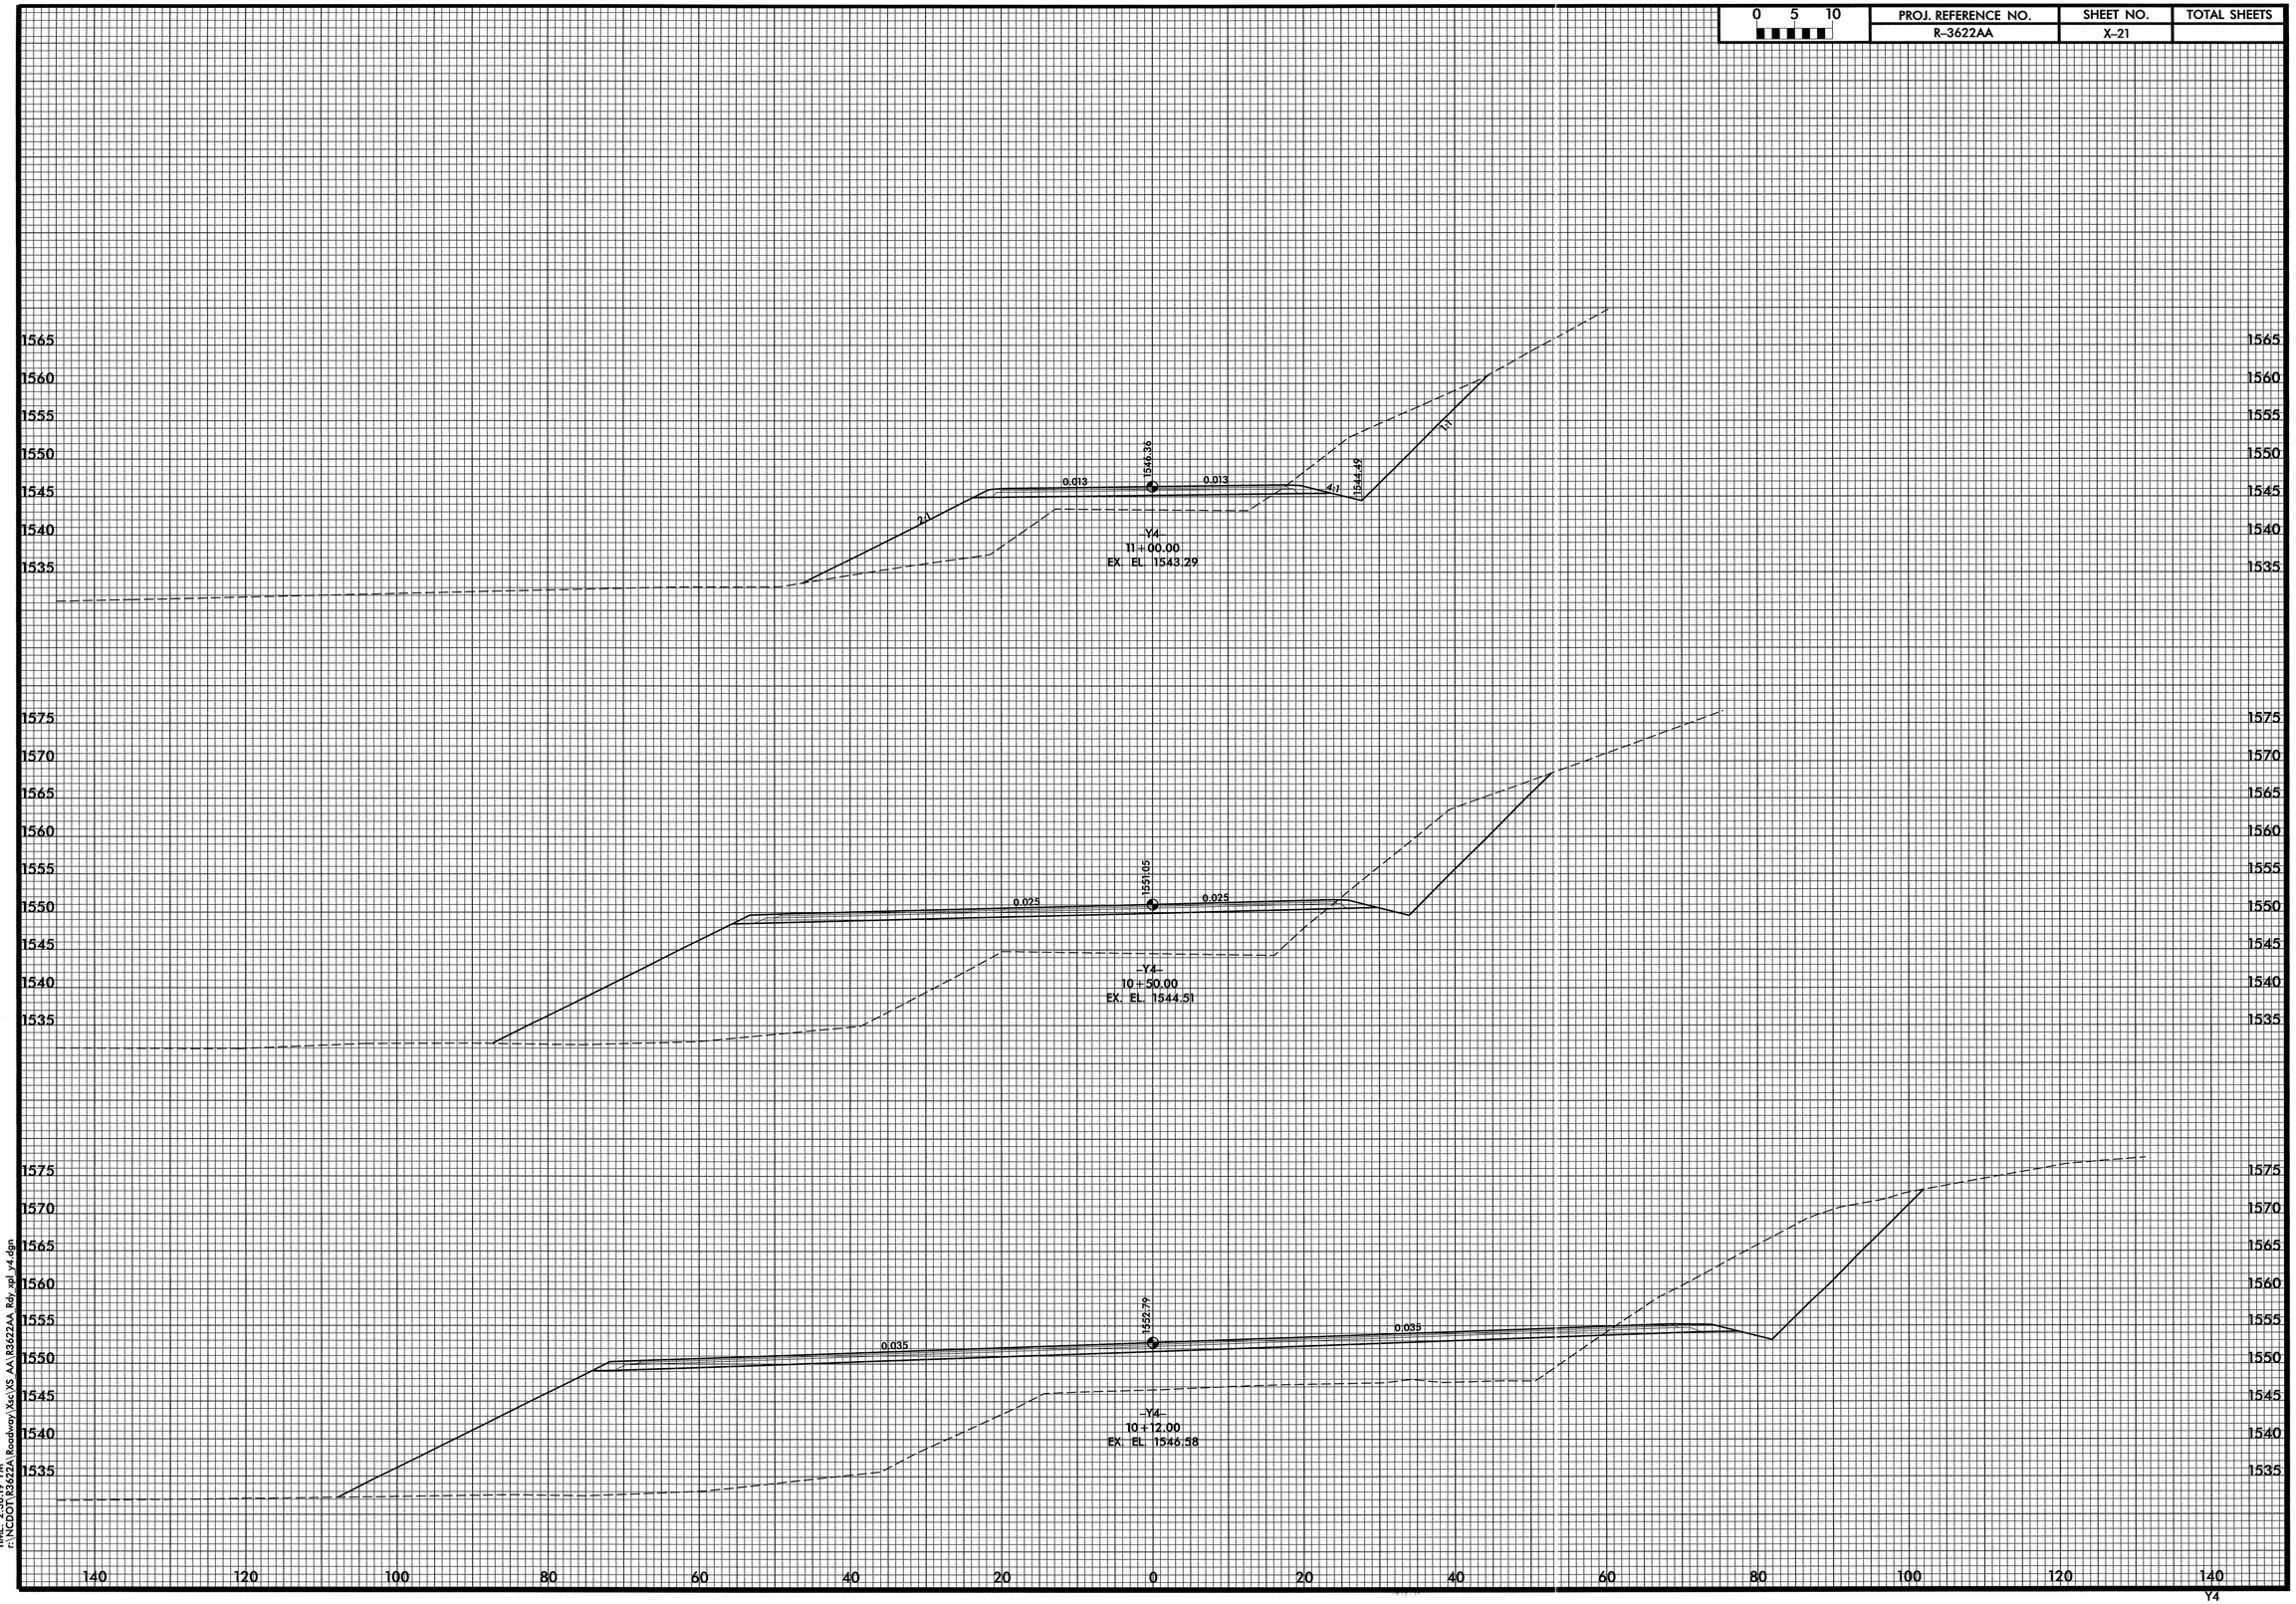

DATE: 3/27/2008
TIME: 2:36:19 PM
r:\NCDOT\R3622A\Roadway\Xsc\XS_AA\R3622AA Rdy xpl y4.dgn

0 5 10	PROJ. REFERENCE NO.	SHEET NO.	TOTAL SHEETS
	R-3622AA	X-22	

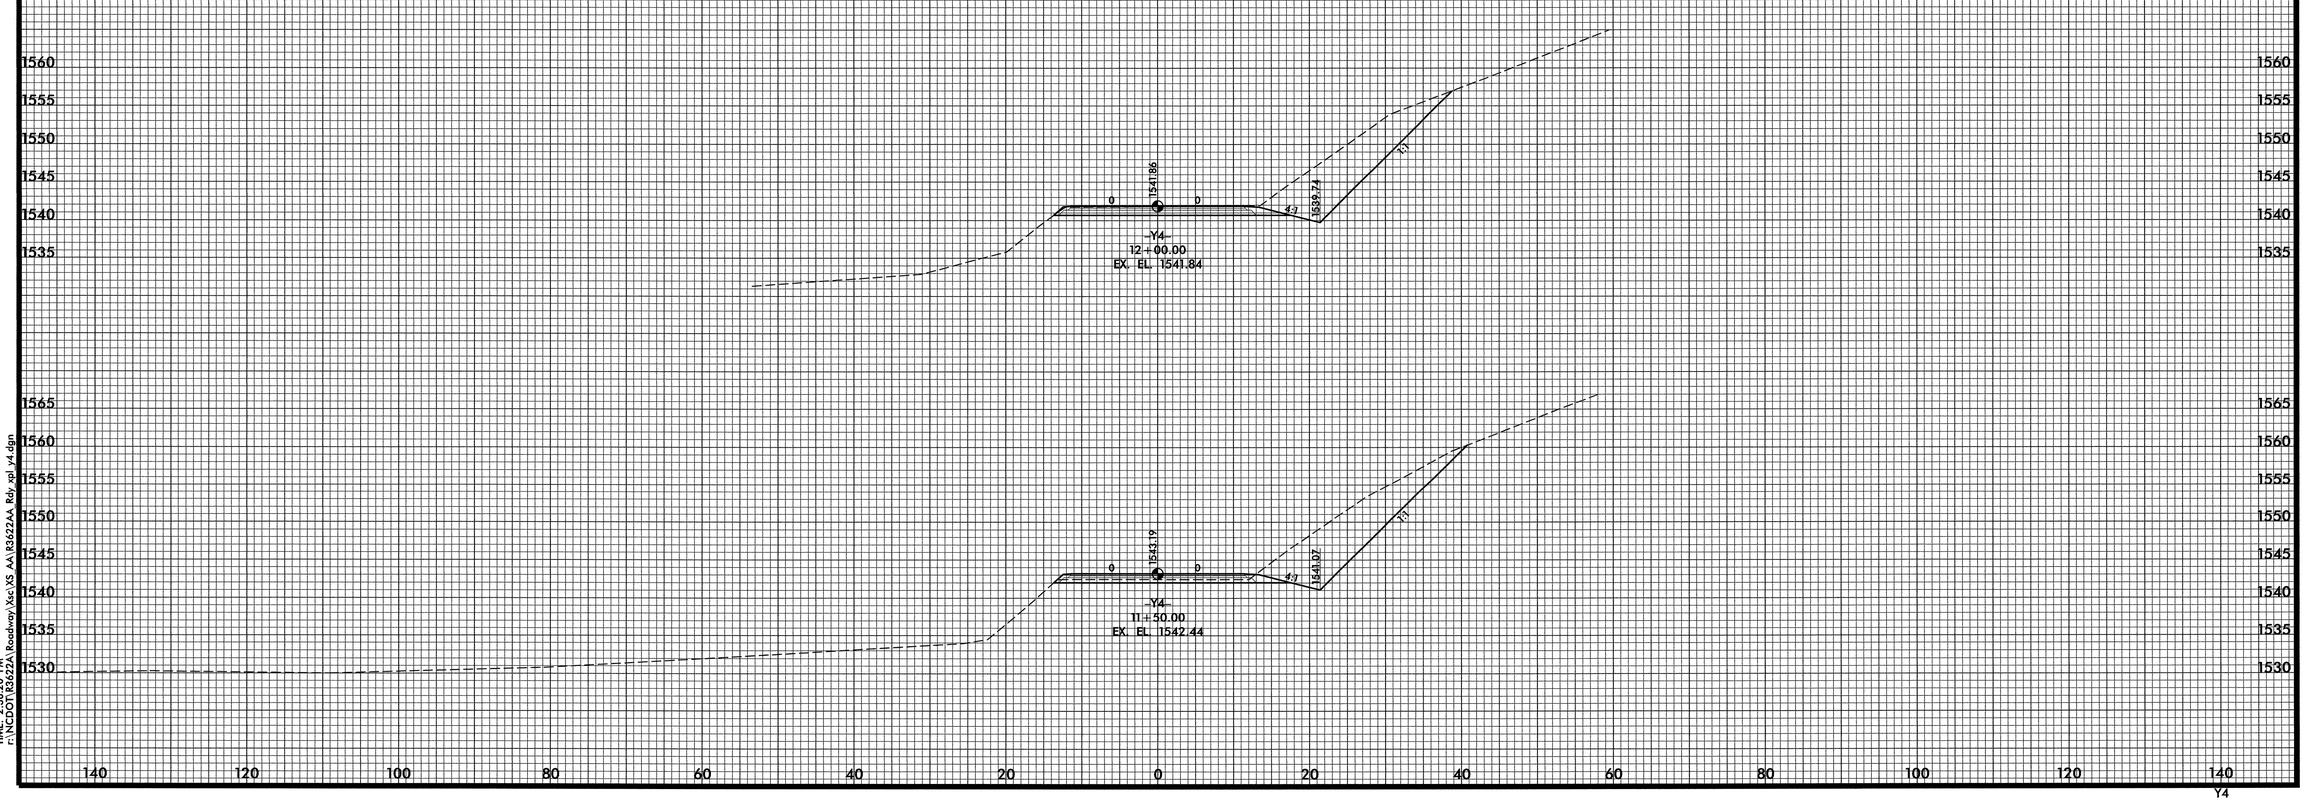

DATE: 3/7/2008
TIME: 2:36:20 PM
r:\NCDOT\R3622A\Roadway\Xsc\XS AA\R3622AA Rdy xpl y4.dgn