PROJ. REFERENCE NO.	SHEET NO.
R-3833A	X-0

STATE OF NORTH CAROLINA
DIVISION OF HIGHWAYS

INDEX OF CROSS SECTION SHEETS

-L-	SR 1100 BRAWLEY SCHOOL RD.	X-1 TO X-77
-Y2-	SR 1222 SOUTHFORK RD.	X-78
-Y3-	SR 1115 McKENDREE RD.	X-79 TO X-80
-Y4-	SR 2959 POPLAR GROVE RD.	X-81
-Y5-	SR 2997 PINE MEADOW LN.	X-82
-Y6-	SR 1113 ISLE OF PINES RD.	X-83 TO X-84
-Y7-	SR 1178 BLUME RD.	X-85 TO X-86
-Y8-	SR 1234 BEECH TREE RD.	X-87 TO X-88
-Y9-	SR 1112 STUTTS RD.	X-89 TO X-90
-Y10-	ESQUIRE DR.	X-91
-Y11-	SR 2930 MALLARD WAY	X-92
-Y12-	KINGSTON DR.	X-93
-Y13-	SR 1179 OAK TREE RD./CANVASBACK RD.	X-94 TO X-103
-Y14-	SR 2943 FARMSTEAD LN.	X-104
-Y15-	SR 2995 PROMENADE LN.	X-105
-Y16-	RESCUE LN.	X-106 TO X-107
-Y17-	SR 2910 CHARLESTON DR.	X-108
-Y18-	PLANTATION ESTATES	X-109 TO X-110
-Y19-	SR 1109 WILLIAMSON RD.	X-111 TO X-123
-Y20-	REGENCY RD.	X-124
-Y21-	FERN BROOK DR.	X-125
-Y22-	SR 3096 FOREST LAKE BLVD.	X-126
-Y23-	SUNDOWN RD.	X-127
-Y24-	LOWES SHOPPING CENTER	X-128
-DW1-	ISLAND FOREST LN.	X-129
-L1-	TEMPORARY CROSSOVER	X-130 TO X-134

8/23/99
06/04/2008
r:\roadway\xsc\r3833a_rdy_xpl_index.dgn
01:50:34 PM

PROJ. REFERENCE NO.	SHEET NO.
R-3833A	X-0(A)

Quantities are approximate only. The Resident Engineer will recross-section the work accurately when the project is staked out. These cross-section notes will be used in computing the final quantities for which the contractor will be paid.

NOTE: EMBANKMENT COLUMN DOES NOT INCLUDE BACKFILL FOR UNDERCUT

STATE OF NORTH CAROLINA
DIVISION OF HIGHWAYS

CROSS-SECTION SUMMARY

Station L	Uncl. Exc. (cu. yd.)	Embt (cu. yd.)	Station L	Uncl. Exc. (cu. yd.)	Embt (cu. yd.)	Station L	Uncl. Exc. (cu. yd.)	Embt (cu. yd.)	Station L	Uncl. Exc. (cu. yd.)	Embt (cu. yd.)	Station L	Uncl. Exc. (cu. yd.)	Embt (cu. yd.)	Station L	Uncl. Exc. (cu. yd.)	Embt (cu. yd.)
26+50.00	0	0	53+00.00	366	16	79+50.00	118	46	106+00.00	16	221	132+50.00	15	197	159+00.00	5	349
27+00.00	28	36	53+50.00	314	10	80+00.00	94	74	106+50.00	2	361	133+00.00	30	203	159+50.00	0	619
27+50.00	19	67	54+00.00	291	4	80+50.00	79	116	107+00.00	0	443	133+50.00	39	220	160+00.00	0	865
28+00.00	18	65	54+50.00	287	0	81+00.00	61	196	107+50.00	0	465	134+00.00	39	224	160+50.00	0	1178
28+50.00	11	94	55+00.00	276	1	81+50.00	42	304	108+00.00	1	450	134+50.00	31	226	161+00.00	0	1525
29+00.00	1	199	55+50.00	199	18	82+00.00	45	381	108+50.00	10	389	135+00.00	20	244	161+50.00	0	1752
29+50.00	1	298	56+00.00	80	70	82+50.00	38	369	109+00.00	19	264	135+50.00	12	280	162+00.00	0	1708
30+00.00	1	330	56+50.00	26	114	83+00.00	19	382	109+50.00	15	199	136+00.00	8	319	162+50.00	0	1355
30+50.00	1	307	57+00.00	16	163	83+50.00	20	356	110+00.00	20	184	136+50.00	8	346	163+00.00	9	907
31+00.00	6	235	57+50.00	5	299	84+00.00	18	249	110+50.00	58	128	137+00.00	7	345	163+50.00	15	590
31+50.00	14	168	58+00.00	0	432	84+50.00	12	191	111+00.00	73	116	137+50.00	8	289	164+00.00	55	359
32+00.00	14	200	58+50.00	0	553	85+00.00	13	156	111+50.00	46	137	138+00.00	14	233	164+50.00	70	254
32+50.00	18	313	59+00.00	2	758	85+50.00	21	180	112+00.00	32	136	138+50.00	27	192	165+00.00	34	309
33+00.00	19	386	59+50.00	3	928	86+00.00	25	254	112+50.00	22	142	139+00.00	38	157	165+50.00	13	968
33+50.00	16	491	60+00.00	1	959	86+50.00	29	336	113+00.00	7	176	139+50.00	26	178	166+00.00	0	1803
34+00.00	14	566	60+50.00	18	825	87+00.00	34	395	113+50.00	13	113	140+00.00	7	253	166+50.00	0	2008
34+50.00	12	471	61+00.00	47	647	87+50.00	22	382	114+00.00	47	19	140+50.00	1	349	167+00.00	0	1914
35+00.00	10	448	61+50.00	43	477	88+00.00	12	320	114+50.00	86	41	141+00.00	0	434	167+50.00	0	1681
35+50.00	8	363	62+00.00	50	269	88+50.00	48	238	115+00.00	177	70	141+50.00	0	454	168+00.00	0	1271
36+00.00	12	174	62+50.00	144	118	89+00.00	66	173	115+50.00	327	62	142+00.00	0	403	168+50.00	0	927
36+50.00	51	106	63+00.00	166	100	89+50.00	48	142	116+00.00	472	47	142+50.00	0	262	169+00.00	0	688
37+00.00	70	96	63+50.00	88	161	90+00.00	31	144	116+50.00	549	44	143+00.00	17	120	169+50.00	4	369
37+50.00	60	138	64+00.00	59	201	90+50.00	18	142	117+00.00	512	64	143+50.00	43	89	170+00.00	4	248
38+00.00	48	125	64+50.00	39	265	91+00.00	15	159	117+50.00	399	88	144+00.00	80	101	170+50.00	1	281
38+50.00	38	81	65+00.00	16	324	91+50.00	11	205	118+00.00	298	109	144+50.00	104	120	171+00.00	1	262
39+00.00	43	97	65+50.00	6	304	92+00.00	14	221	118+50.00	226	114	145+00.00	84	133	171+50.00	0	291
39+50.00	31	164	66+00.00	1	287	92+50.00	14	228	119+00.00	168	94	145+50.00	41	170	172+00.00	0	303
40+00.00	15	215	66+50.00	5	253	93+00.00	11	243	119+50.00	139	55	146+00.00	15	237	172+50.00	0	282
40+50.00	9	250	67+00.00	5	189	93+50.00	10	274	120+00.00	98	48	146+50.00	10	298	173+00.00	0	316
41+00.00	7	391	67+50.00	6	156	94+00.00	10	255	120+50.00	57	173	147+00.00	16	349	173+50.00	0	272
41+50.00	10	562	68+00.00	28	118	94+50.00	15	234	121+00.00	50	378	147+50.00	31	343	174+00.00	51	140
42+00.00	13	713	68+50.00	58	76	95+00.00	15	232	121+50.00	45	482	148+00.00	29	242	174+50.00	132	77
42+50.00	10	829	69+00.00	101	67	95+50.00	15	203	122+00.00	27	469	148+50.00	24	154	175+00.00	188	89
43+00.00	8	910	69+50.00	175	74	96+00.00	24	203	122+50.00	17	389	149+00.00	17	154	175+50.00	285	54
43+50.00	8	987	70+00.00	204	112	96+50.00	35	244	123+00.00	29	221	149+50.00	9	185	176+00.00	374	10
44+00.00	7	995	70+50.00	155	194	97+00.00	24	405	123+50.00	71	105	150+00.00	8	217	176+50.00	428	78
44+50.00	6	956	71+00.00	103	289	97+50.00	3	676	124+00.00	83	98	150+50.00	7	240	177+00.00	427	126
45+00.00	5	911	71+50.00	76	367	98+00.00	0	854	124+50.00	67	87	151+00.00	18	271	177+50.00	408	98
45+50.00	5	898	72+00.00	57	400	98+50.00	0	1000	125+00.00	64	87	151+50.00	16	313	178+00.00	446	64
46+00.00	3	857	72+50.00	50	372	99+00.00	0	1012	125+50.00	83	91	152+00.00	3	296	178+50.00	414	43
46+50.00	2	806	73+00.00	45	317	99+50.00	0	1029	126+00.00	56	166	152+50.00	14	247	179+00.00	322	69
47+00.00	3	738	73+50.00	35	247	100+00.00	0	1071	126+50.00	5	232	153+00.00	44	196	179+50.00	262	96
47+50.00	8	613	74+00.00	29	184	100+50.00	1	1116	127+00.00	4	193	153+50.00	78	130	180+00.00	211	100
48+00.00	13	515	74+50.00	48	135	101+00.00	1	1347	127+50.00	15	187	154+00.00	97	87	180+50.00	169	98
48+50.00	12	465	75+00.00	66	87	101+50.00	0	1311	128+00.00	25	177	154+50.00	86	111	181+00.00	119	62
49+00.00	6	415	75+50.00	85	59	102+00.00	2	1089	128+50.00	45	114	155+00.00	51	196	181+50.00	44	88
49+50.00	2	322	76+00.00	101	31	102+50.00	2	945	129+00.00	59	75	155+50.00	20	350	182+00.00	14	248
50+00.00	6	220	76+50.00	89	11	103+00.00	0	677	129+50.00	40	81	156+00.00	5	480	182+50.00	21	433
50+50.00	37	116	77+00.00	103	10	103+50.00	0	382	130+00.00	20	143	156+50.00	9	524	183+00.00	28	430
51+00.00	76	48	77+50.00	127	14	104+00.00	23	203	130+50.00	12	203	157+00.00	18	485	183+50.00	33	435
51+50.00	108	33	78+00.00	138	14	104+50.00	94	85	131+00.00	7	225	157+50.00	20	342	184+00.00	42	468
52+00.00	234	30	78+50.00	151	15	105+00.00	129	64	131+50.00	4	218	158+00.00	20	207	184+50.00	51	354
52+50.00	368	23	79+00.00	148	25	105+50.00	73	109	132+00.00	6	199	158+50.00	17	175	185+00.00	57	288

PROJ. REFERENCE NO.	SHEET NO.
R-3833A	X-0(B)

STATE OF NORTH CAROLINA
DIVISION OF HIGHWAYS

NOTE: EMBANKMENT COLUMN DOES NOT INCLUDE BACKFILL FOR UNDERCUT

CROSS-SECTION SUMMARY

Station L	Uncl. Exc. (cu. yd.)	Embt (cu. yd.)
185+50.00	56	262
186+00.00	45	244
186+50.00	45	265
187+00.00	44	317
187+50.00	33	316
188+00.00	17	267
188+50.00	6	214
189+00.00	8	253
189+50.00	5	411
190+00.00	5	592
190+50.00	8	661
191+00.00	10	567
191+50.00	30	376
192+00.00	31	322
192+50.00	15	434
193+00.00	12	491
193+50.00	8	360
194+00.00	5	230
194+50.00	2	273
195+00.00	2	236
195+50.00	7	132
196+00.00	44	56
196+50.00	38	151
197+00.00	26	170
197+50.00	91	134
198+00.00	145	147
198+50.00	159	78
199+00.00	96	74
199+50.00	29	86
200+00.00	29	109
200+50.00	30	128
201+00.00	22	141
201+50.00	32	153
202+00.00	47	143
202+50.00	41	115
203+00.00	25	92
203+50.00	8	190
204+00.00	0	322
204+50.00	0	359
205+00.00	4	416
205+50.00	9	875
206+00.00	10	1158
206+50.00	10	944
207+00.00	10	718
207+50.00	14	491
208+00.00	23	309
208+50.00	28	221
209+00.00	47	152
209+50.00	77	63
210+00.00	85	79
210+50.00	81	158
211+00.00	126	191
211+50.00	187	128

Station L	Uncl. Exc. (cu. yd.)	Embt (cu. yd.)
212+00.00	198	110
212+50.00	169	125
213+00.00	133	101
213+50.00	125	84
214+00.00	118	75
214+50.00	56	98
215+00.00	7	115
215+50.00	20	101
216+00.00	28	184
216+50.00	26	361
217+00.00	20	532
217+50.00	10	678
218+00.00	13	691
218+50.00	8	570
219+00.00	0	249
219+50.00	0	70
220+00.00	0	539
220+50.00	0	475
221+00.00	0	713
221+50.00	0	899
222+00.00	0	949
222+50.00	0	1044
223+00.00	0	1320
223+50.00	0	1487
224+00.00	0	1421
224+50.00	0	1291
225+00.00	0	1104
225+50.00	0	877
226+00.00	1	567
226+50.00	10	349
227+00.00	17	307
227+50.00	13	377
228+00.00	14	508
228+50.00	18	576
229+00.00	15	527
229+50.00	10	489

Station Y2	Uncl. Exc. (cu. yd.)	Embt (cu. yd.)
13+72.17	0	0
14+00.00	16	1
14+50.00	50	13
15+00.00	24	38
15+57.37	0	4

Station Y3	Uncl. Exc. (cu. yd.)	Embt (cu. yd.)
10+00.00	0	0
10+50.00	108	1
11+00.00	232	1
11+50.00	276	0
12+00.00	347	0
12+50.00	398	0
13+00.00	338	0
13+50.00	263	0
14+00.00	138	18
14+14.45	3	5

Station Y4	Uncl. Exc. (cu. yd.)	Embt (cu. yd.)
13+50.00	0	0
14+00.00	26	57
14+50.00	14	97
14+80.07	1	42

Station Y5	Uncl. Exc. (cu. yd.)	Embt (cu. yd.)
11+25.00	0	0
11+50.00	6	9
12+00.00	11	61
12+13.28	0	12

Station Y6	Uncl. Exc. (cu. yd.)	Embt (cu. yd.)
10+40.37	0	0
10+50.00	4	6
11+00.00	61	40
11+50.00	179	12
12+00.00	307	1
12+50.00	316	4
13+00.00	230	33
13+50.00	121	54
14+00.00	77	34
14+50.00	59	10
14+95.00	31	1

Station Y7	Uncl. Exc. (cu. yd.)	Embt (cu. yd.)
12+00.00	0	0
12+50.00	99	0
13+00.00	79	12
13+50.00	58	37
14+00.00	55	60
14+50.00	52	125
15+00.00	58	229
15+50.00	39	337
16+00.00	8	337
16+50.00	2	330
17+00.00	0	436
17+50.00	0	583
17+80.88	0	417

Station Y8	Uncl. Exc. (cu. yd.)	Embt (cu. yd.)
10+00.00	0	0
10+50.00	9	21
11+00.00	32	41
11+50.00	31	62
12+00.00	18	95
12+50.00	16	160
13+00.00	11	253
13+50.00	22	381
14+00.00	15	480
14+02.90	0	29

Station Y9	Uncl. Exc. (cu. yd.)	Embt (cu. yd.)
10+41.35	0	0
10+50.00	0	9
11+00.00	9	41
11+50.00	106	18
12+00.00	222	7
12+50.00	301	3
13+00.00	345	1
13+50.00	317	1
13+85.00	186	1

Station Y10	Uncl. Exc. (cu. yd.)	Embt (cu. yd.)
10+39.50	0	0
10+50.00	0	14
11+00.00	14	45
11+50.00	159	10
12+00.00	245	0
12+15.00	60	0

Station Y11	Uncl. Exc. (cu. yd.)	Embt (cu. yd.)
10+39.61	0	0
10+50.00	5	60
11+00.00	85	154
11+50.00	144	13
12+00.00	163	6
12+50.00	188	2
13+00.00	205	0
13+27.00	63	0

Station Y12	Uncl. Exc. (cu. yd.)	Embt (cu. yd.)
11+65.00	0	0
12+00.00	13	4
12+50.00	36	19
12+68.67	20	12

Station Y13	Uncl. Exc. (cu. yd.)	Embt (cu. yd.)
12+25.00	0	0
12+50.00	64	0
13+00.00	92	0
13+50.00	53	19
14+00.00	49	86
14+50.00	27	137
15+00.00	5	110
15+50.00	15	45
16+00.00	26	13
16+50.00	19	19
17+00.00	10	20
17+50.00	15	75
18+00.00	11	145
18+50.00	1	231
19+00.00	1	337
19+50.00	6	274
20+00.00	21	141
20+50.00	63	79
21+00.00	94	52
21+50.00	82	45
22+00.00	66	47
22+50.00	58	80
23+00.00	45	117
23+50.00	20	83
23+98.79	6	35
25+15.89	0	0
25+50.00	0	1253
26+00.00	0	2097
26+50.00	0	2342
27+00.00	0	2091
27+50.00	0	1541
28+00.00	0	988
28+50.00	0	661
29+00.00	5	450
29+50.00	35	265
30+00.00	111	191
30+50.00	142	185
31+00.00	117	168
31+50.00	109	130
32+00.00	72	132
32+50.00	69	149
33+00.00	88	133
33+50.00	115	58
34+00.00	155	0

Station Y14	Uncl. Exc. (cu. yd.)	Embt (cu. yd.)
10+40.22	0	0
10+50.00	16	12
11+00.00	44	37
11+50.00	121	7
12+00.00	251	0
12+50.00	233	0
13+00.00	200	0

Station Y15	Uncl. Exc. (cu. yd.)	Embt (cu. yd.)
12+00.00	0	0
12+50.00	6	5
13+50.00	6	63
14+00.00	0	81
14+26.91	0	56

Station Y16	Uncl. Exc. (cu. yd.)	Embt (cu. yd.)
10+90.00	0	0
11+00.00	14	0
11+50.00	71	2
12+00.00	49	20
12+50.00	29	24
13+00.00	25	15
13+50.00	18	17
14+00.00	23	17
14+50.00	26	20
14+95.45	23	20

Station Y17	Uncl. Exc. (cu. yd.)	Embt (cu. yd.)
10+46.67	0	0
10+50.00	0	22
11+00.00	0	215
11+50.00	3	86
12+00.00	8	68
12+50.00	6	76
13+00.00	7	115
13+50.00	21	74
13+75.00	16	0

Station Y18	Uncl. Exc. (cu. yd.)	Embt (cu. yd.)
9+85.00	0	0
10+00.00	8	0
10+50.00	39	0
11+00.00	67	0
11+50.00	107	0
12+00.00	141	0

PROJ. REFERENCE NO.	SHEET NO.
R-3833A	X-0(C)

STATE OF NORTH CAROLINA
DIVISION OF HIGHWAYS

NOTE: EMBANKMENT COLUMN DOES NOT INCLUDE BACKFILL FOR UNDERCUT

CROSS-SECTION SUMMARY

Station Y18	Uncl. Exc. (cu. yd.)	Embt (cu. yd.)
12+50.00	162	2
13+00.00	155	15
13+50.00	108	45
14+00.00	61	102
14+50.00	21	230
14+51.24	0	8

Station Y19	Uncl. Exc. (cu. yd.)	Embt (cu. yd.)
11+42.81	0	0
11+50.00	7	7
12+00.00	40	59
12+50.00	32	71
13+00.00	30	87
13+50.00	27	87
14+00.00	28	76
14+50.00	29	64
15+00.00	31	52
15+50.00	29	59
16+00.00	26	66
16+50.00	30	72
17+00.00	41	71
17+50.00	46	73
18+00.00	43	60
18+50.00	51	36
19+00.00	60	35
19+50.00	53	38
20+00.00	61	44
20+50.00	74	59
21+00.00	62	74
21+50.00	29	132
22+00.00	3	275
22+50.00	0	507
23+00.00	0	800
23+50.00	0	1053
24+00.00	0	1220
24+50.00	0	1286
25+00.00	0	1310
25+39.30	0	525
26+26.45	0	0
26+50.00	0	62
27+00.00	45	111
27+50.00	131	58
28+00.00	175	24
28+50.00	176	24
29+00.00	176	28
29+50.00	170	30
30+00.00	144	24
30+50.00	108	30
31+00.00	65	56
31+50.00	87	74
32+00.00	130	80

Station Y19	Uncl. Exc. (cu. yd.)	Embt (cu. yd.)
32+50.00	130	86
33+00.00	129	181
33+50.00	117	74
34+00.00	112	75
34+50.00	81	79
35+00.00	75	88
35+50.00	101	96
36+00.00	103	74
36+50.00	100	62
37+00.00	50	68
37+50.00	40	51
38+00.00	76	36
38+50.00	59	37
39+00.00	55	36
39+50.00	52	39
40+00.00	29	64
40+50.00	18	147
41+00.00	79	225
41+50.00	94	248
42+00.00	52	253
42+50.00	66	235
43+00.00	142	185
43+50.00	110	230
44+00.00	6	287
44+50.00	53	153
45+00.00	54	93
45+50.00	13	109
46+00.00	20	61
46+50.00	12	19

Station Y20	Uncl. Exc. (cu. yd.)	Embt (cu. yd.)
10+36.48	0	0
10+50.00	36	0
11+00.00	136	0
11+20.00	55	0

Station Y21	Uncl. Exc. (cu. yd.)	Embt (cu. yd.)
10+12.00	0	0
10+50.00	4	25
10+98.00	12	20

Station Y22	Uncl. Exc. (cu. yd.)	Embt (cu. yd.)
11+26.74	0	0
11+50.00	13	13
11+76.85	16	18

Station Y24	Uncl. Exc. (cu. yd.)	Embt (cu. yd.)
10+51.50	0	0
10+75.00	0	277
11+00.00	0	214
11+25.00	0	80
11+50.00	2	17
11+75.00	5	3
11+78.00	1	0

Station DW1	Uncl. Exc. (cu. yd.)	Embt (cu. yd.)
11+50.00	0	0
12+00.00	59	0
12+50.00	72	25
12+80.26	15	31

8/23/99

0 5 10	PROJ. REFERENCE NO.	SHEET NO.
	R-3833A	1

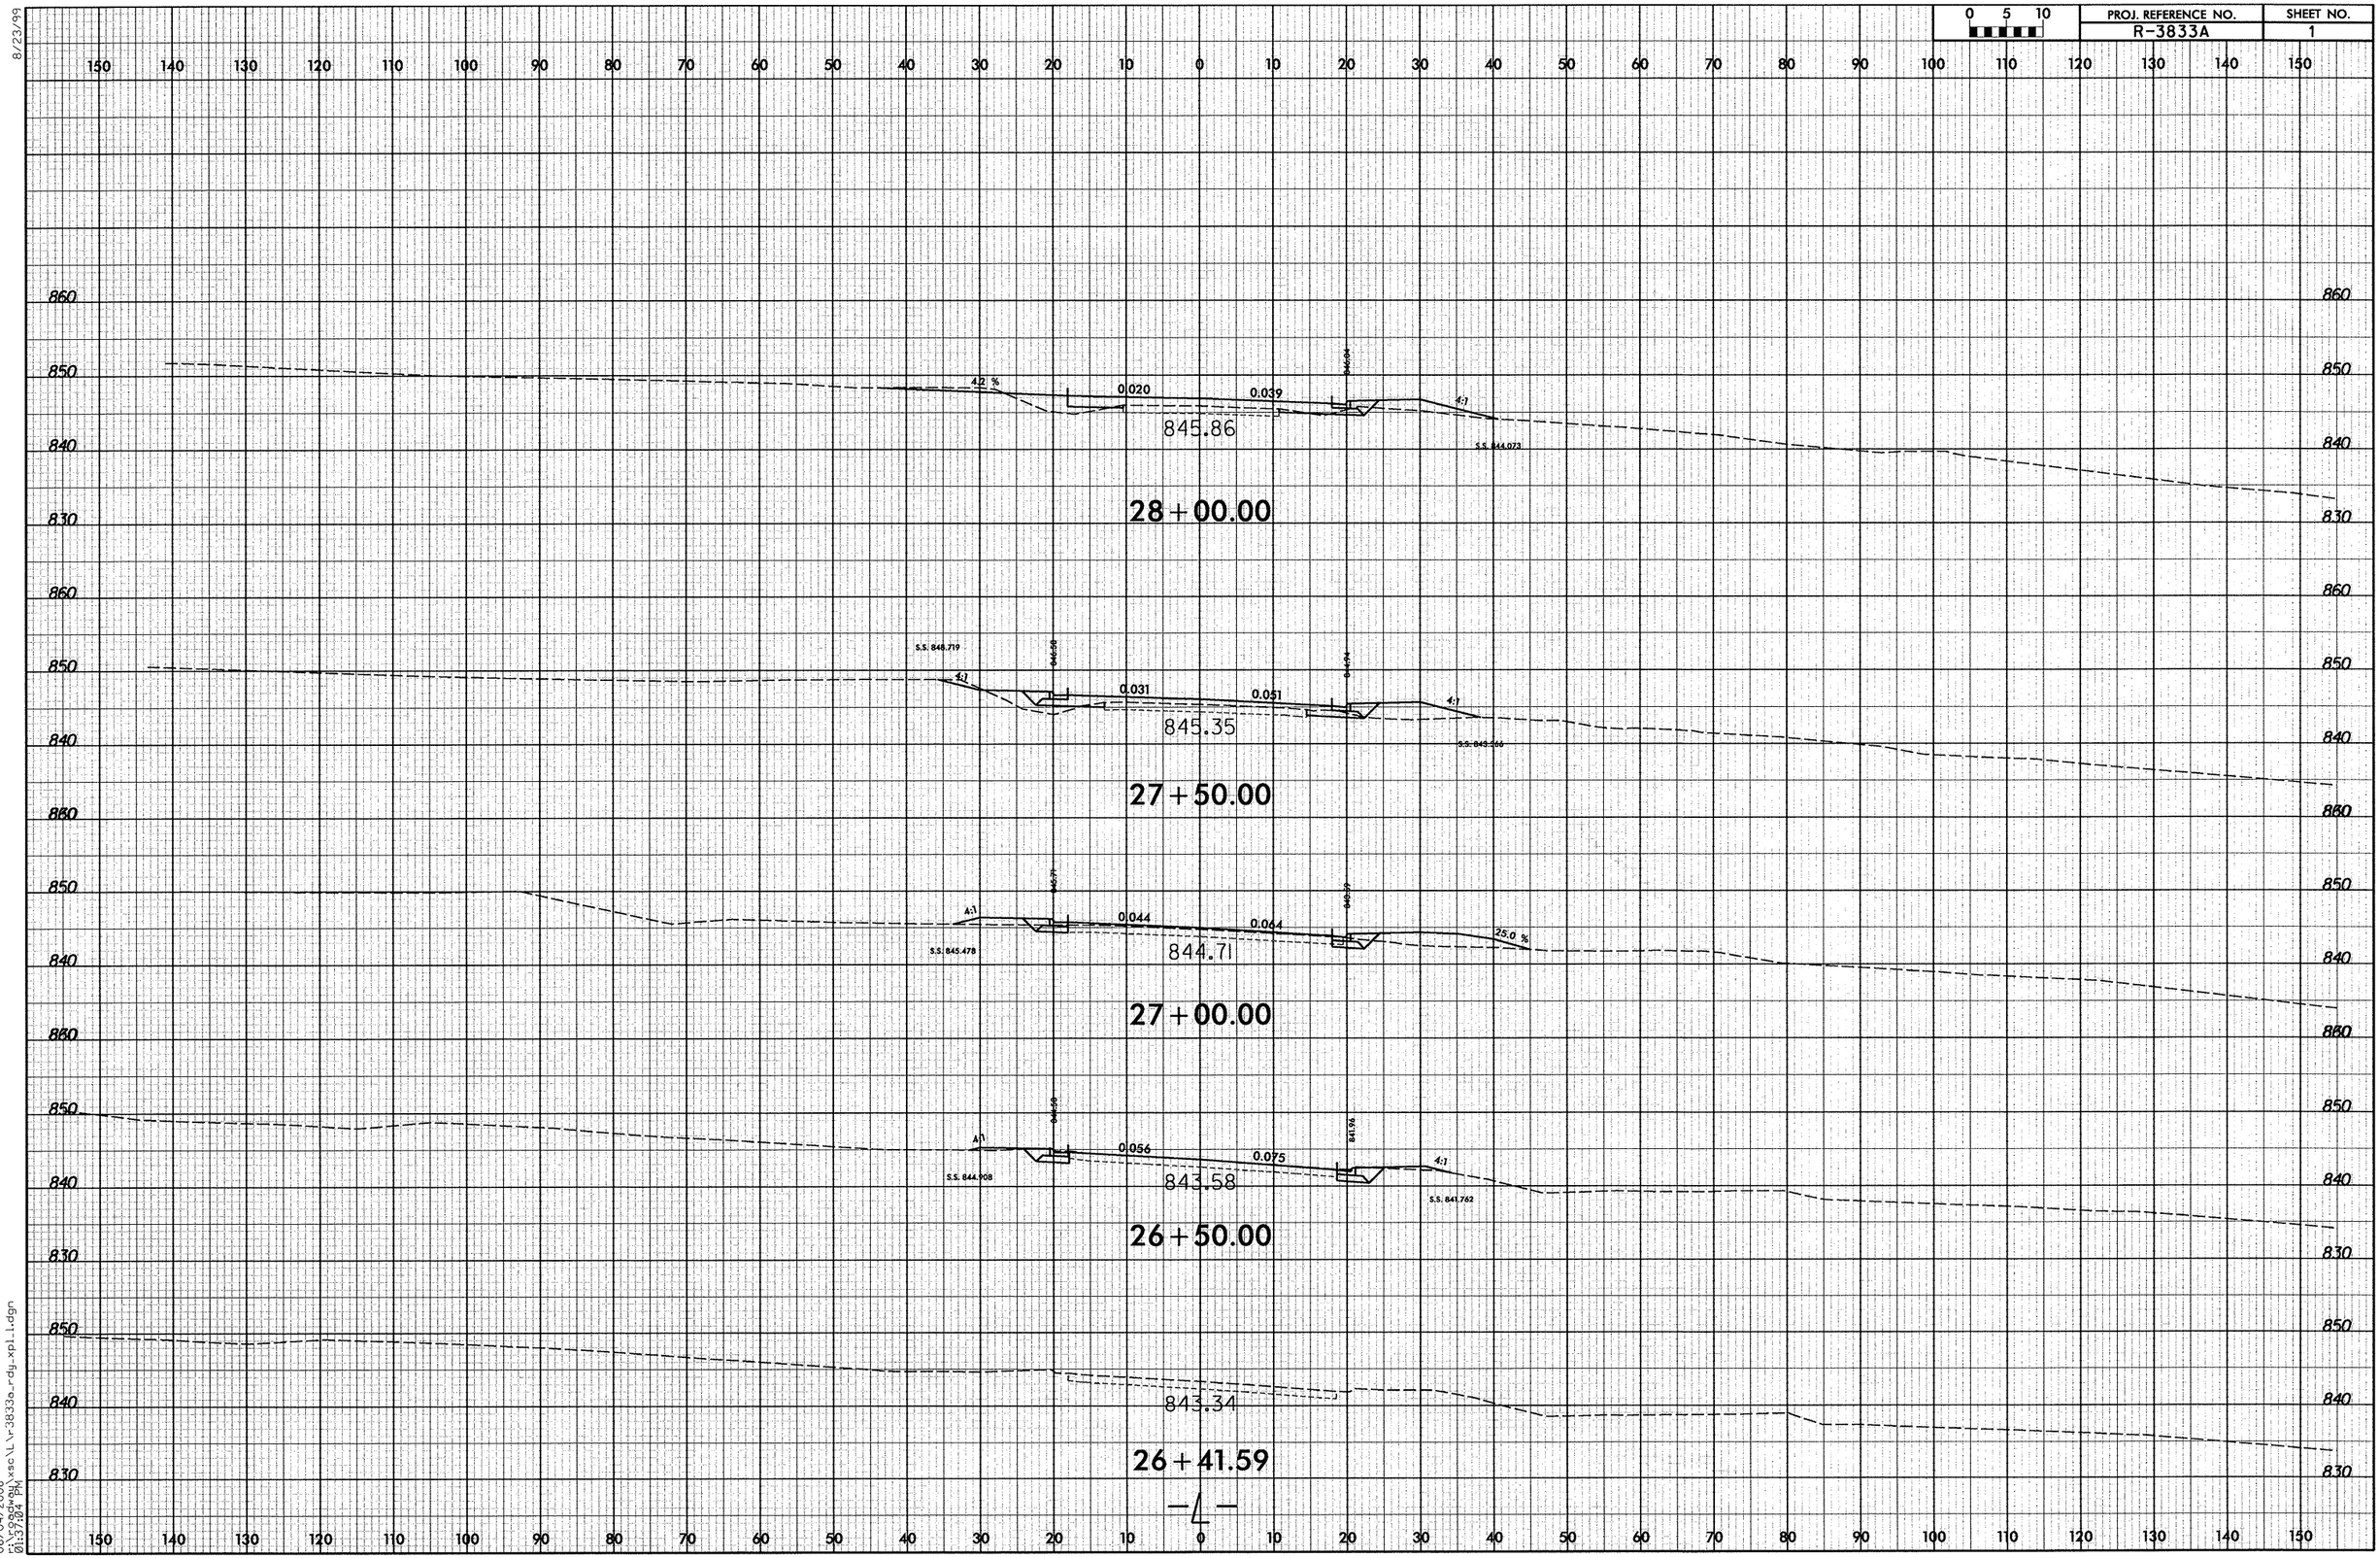

06/04/2008
5:\roadway\xsc\L\r3833a_rdy_xpl_1.dgn
01:37:04 PM

0 5 10	PROJ. REFERENCE NO.	SHEET NO.
	R-3833A	2

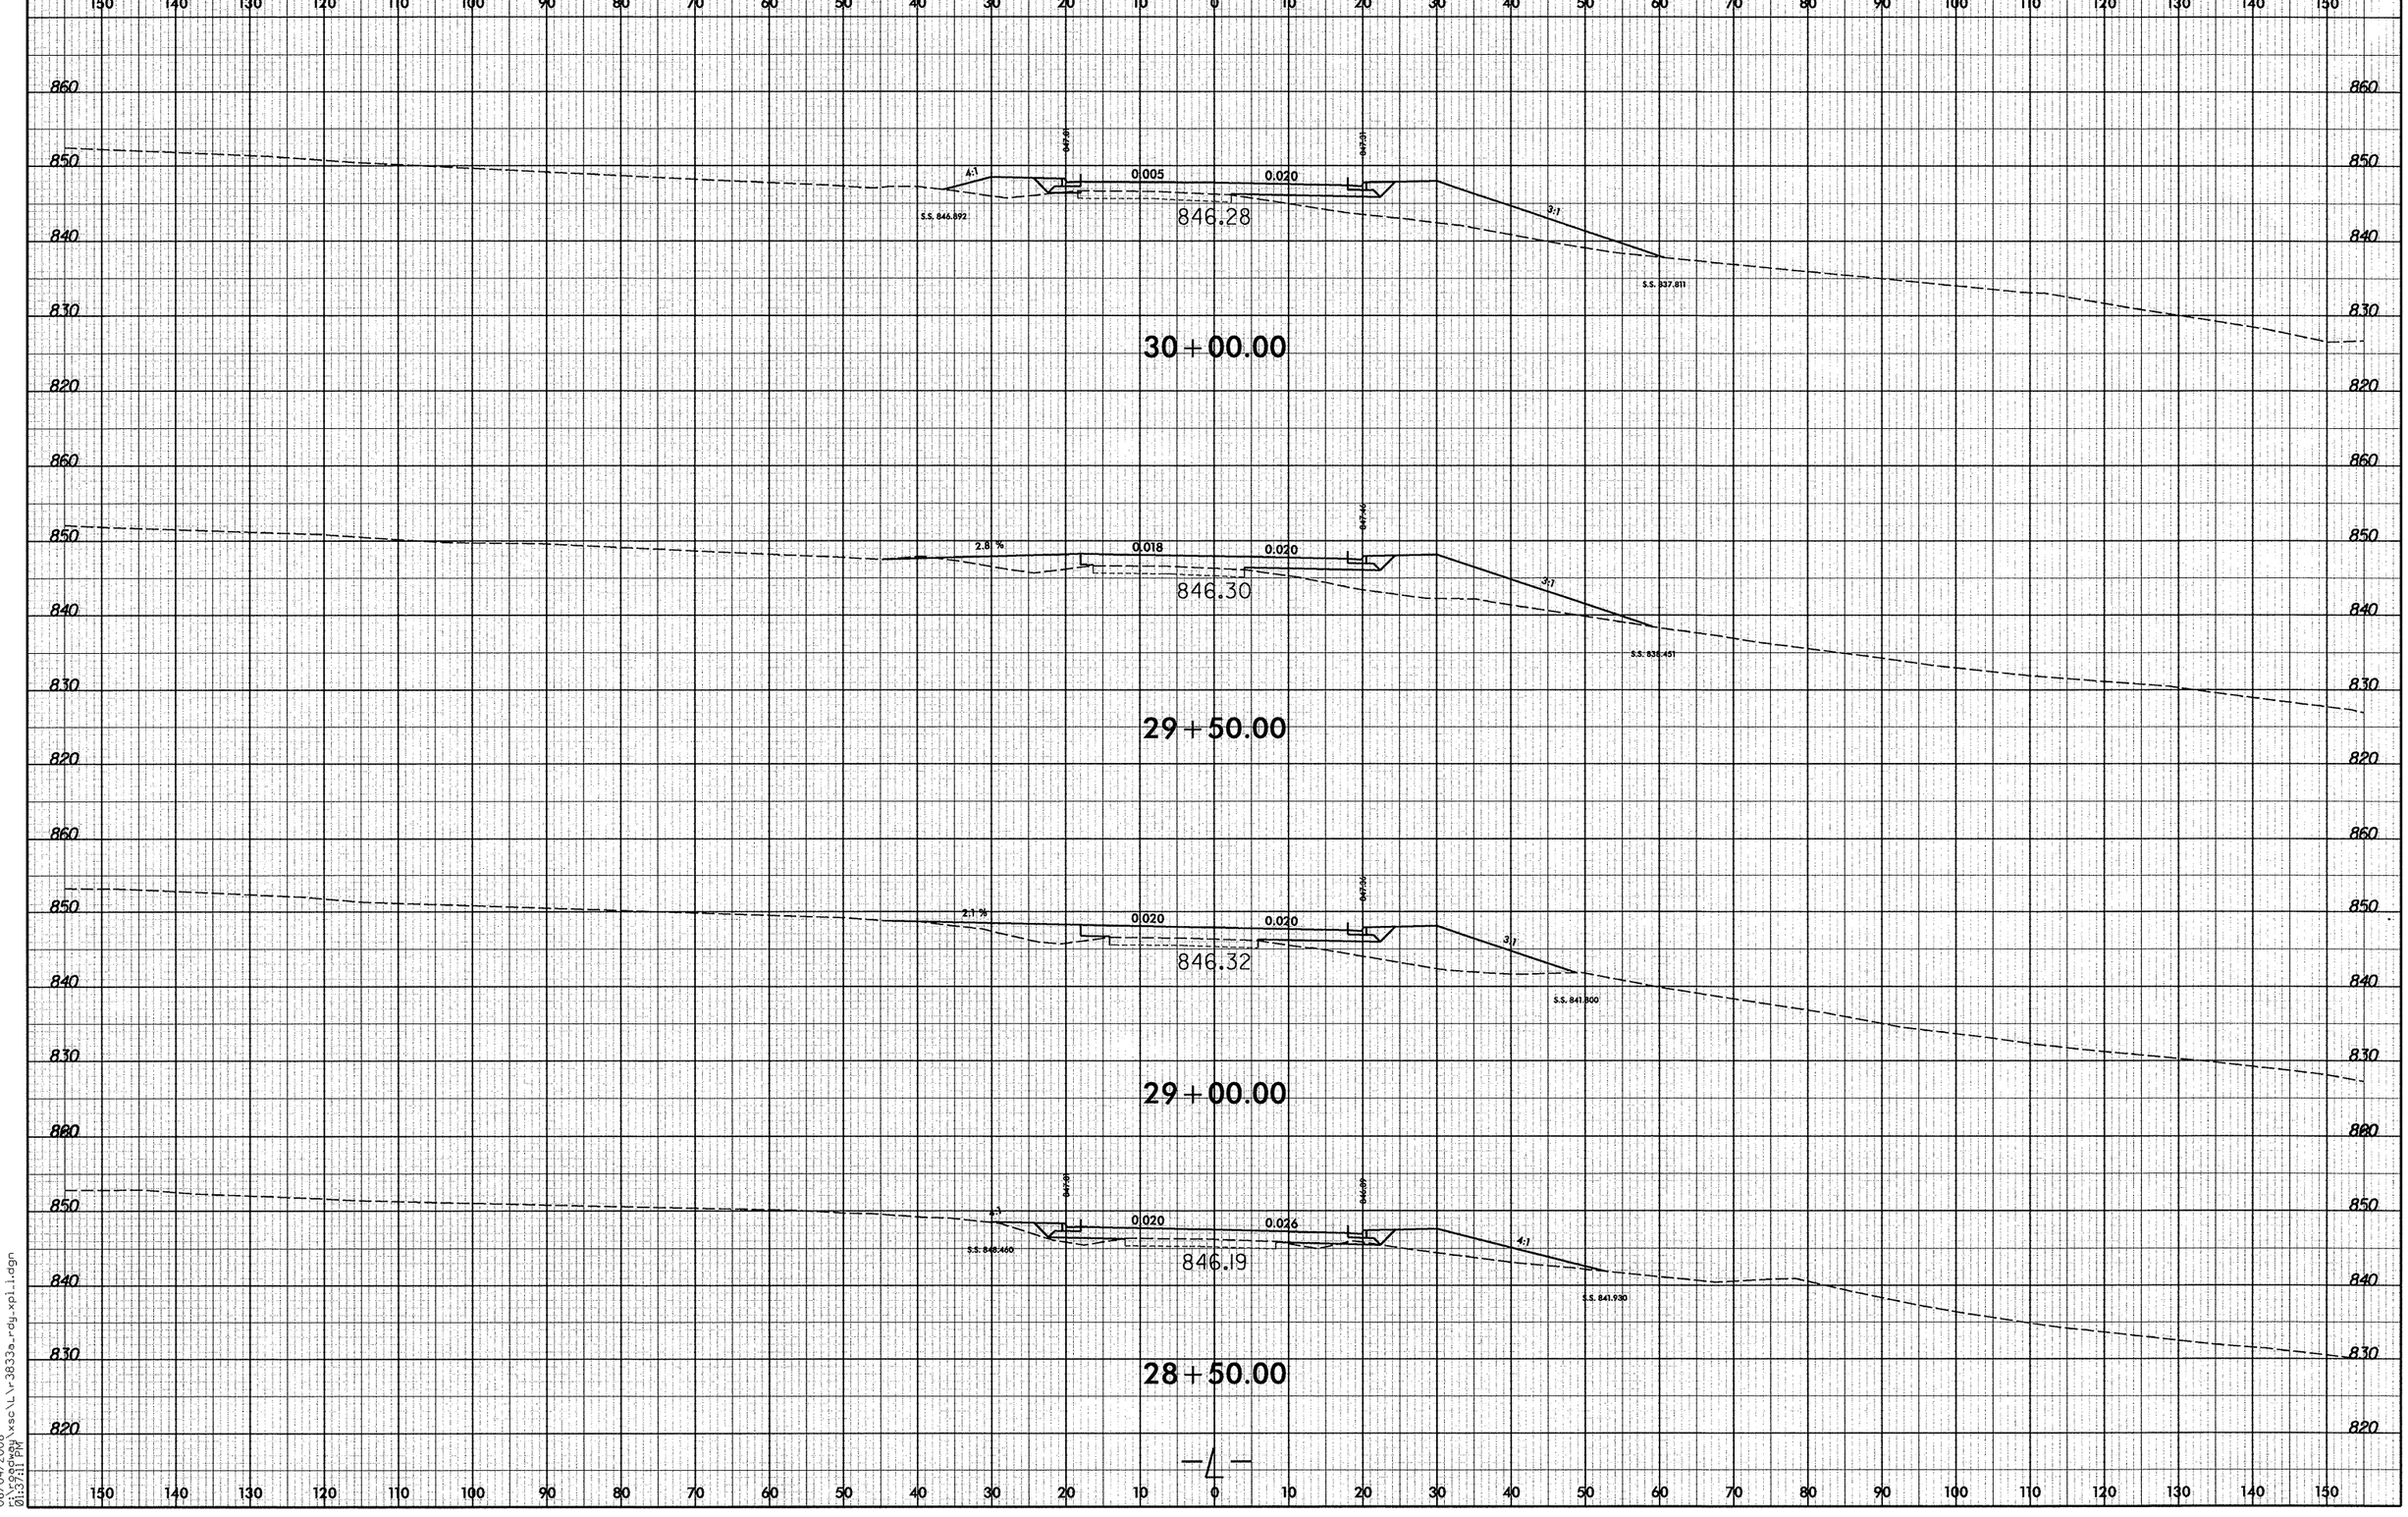

8/23/99

06/04/2008
01:37:11 PM
f:\roadway\xsc\l\r3833a_rdy_xpl1.dgn

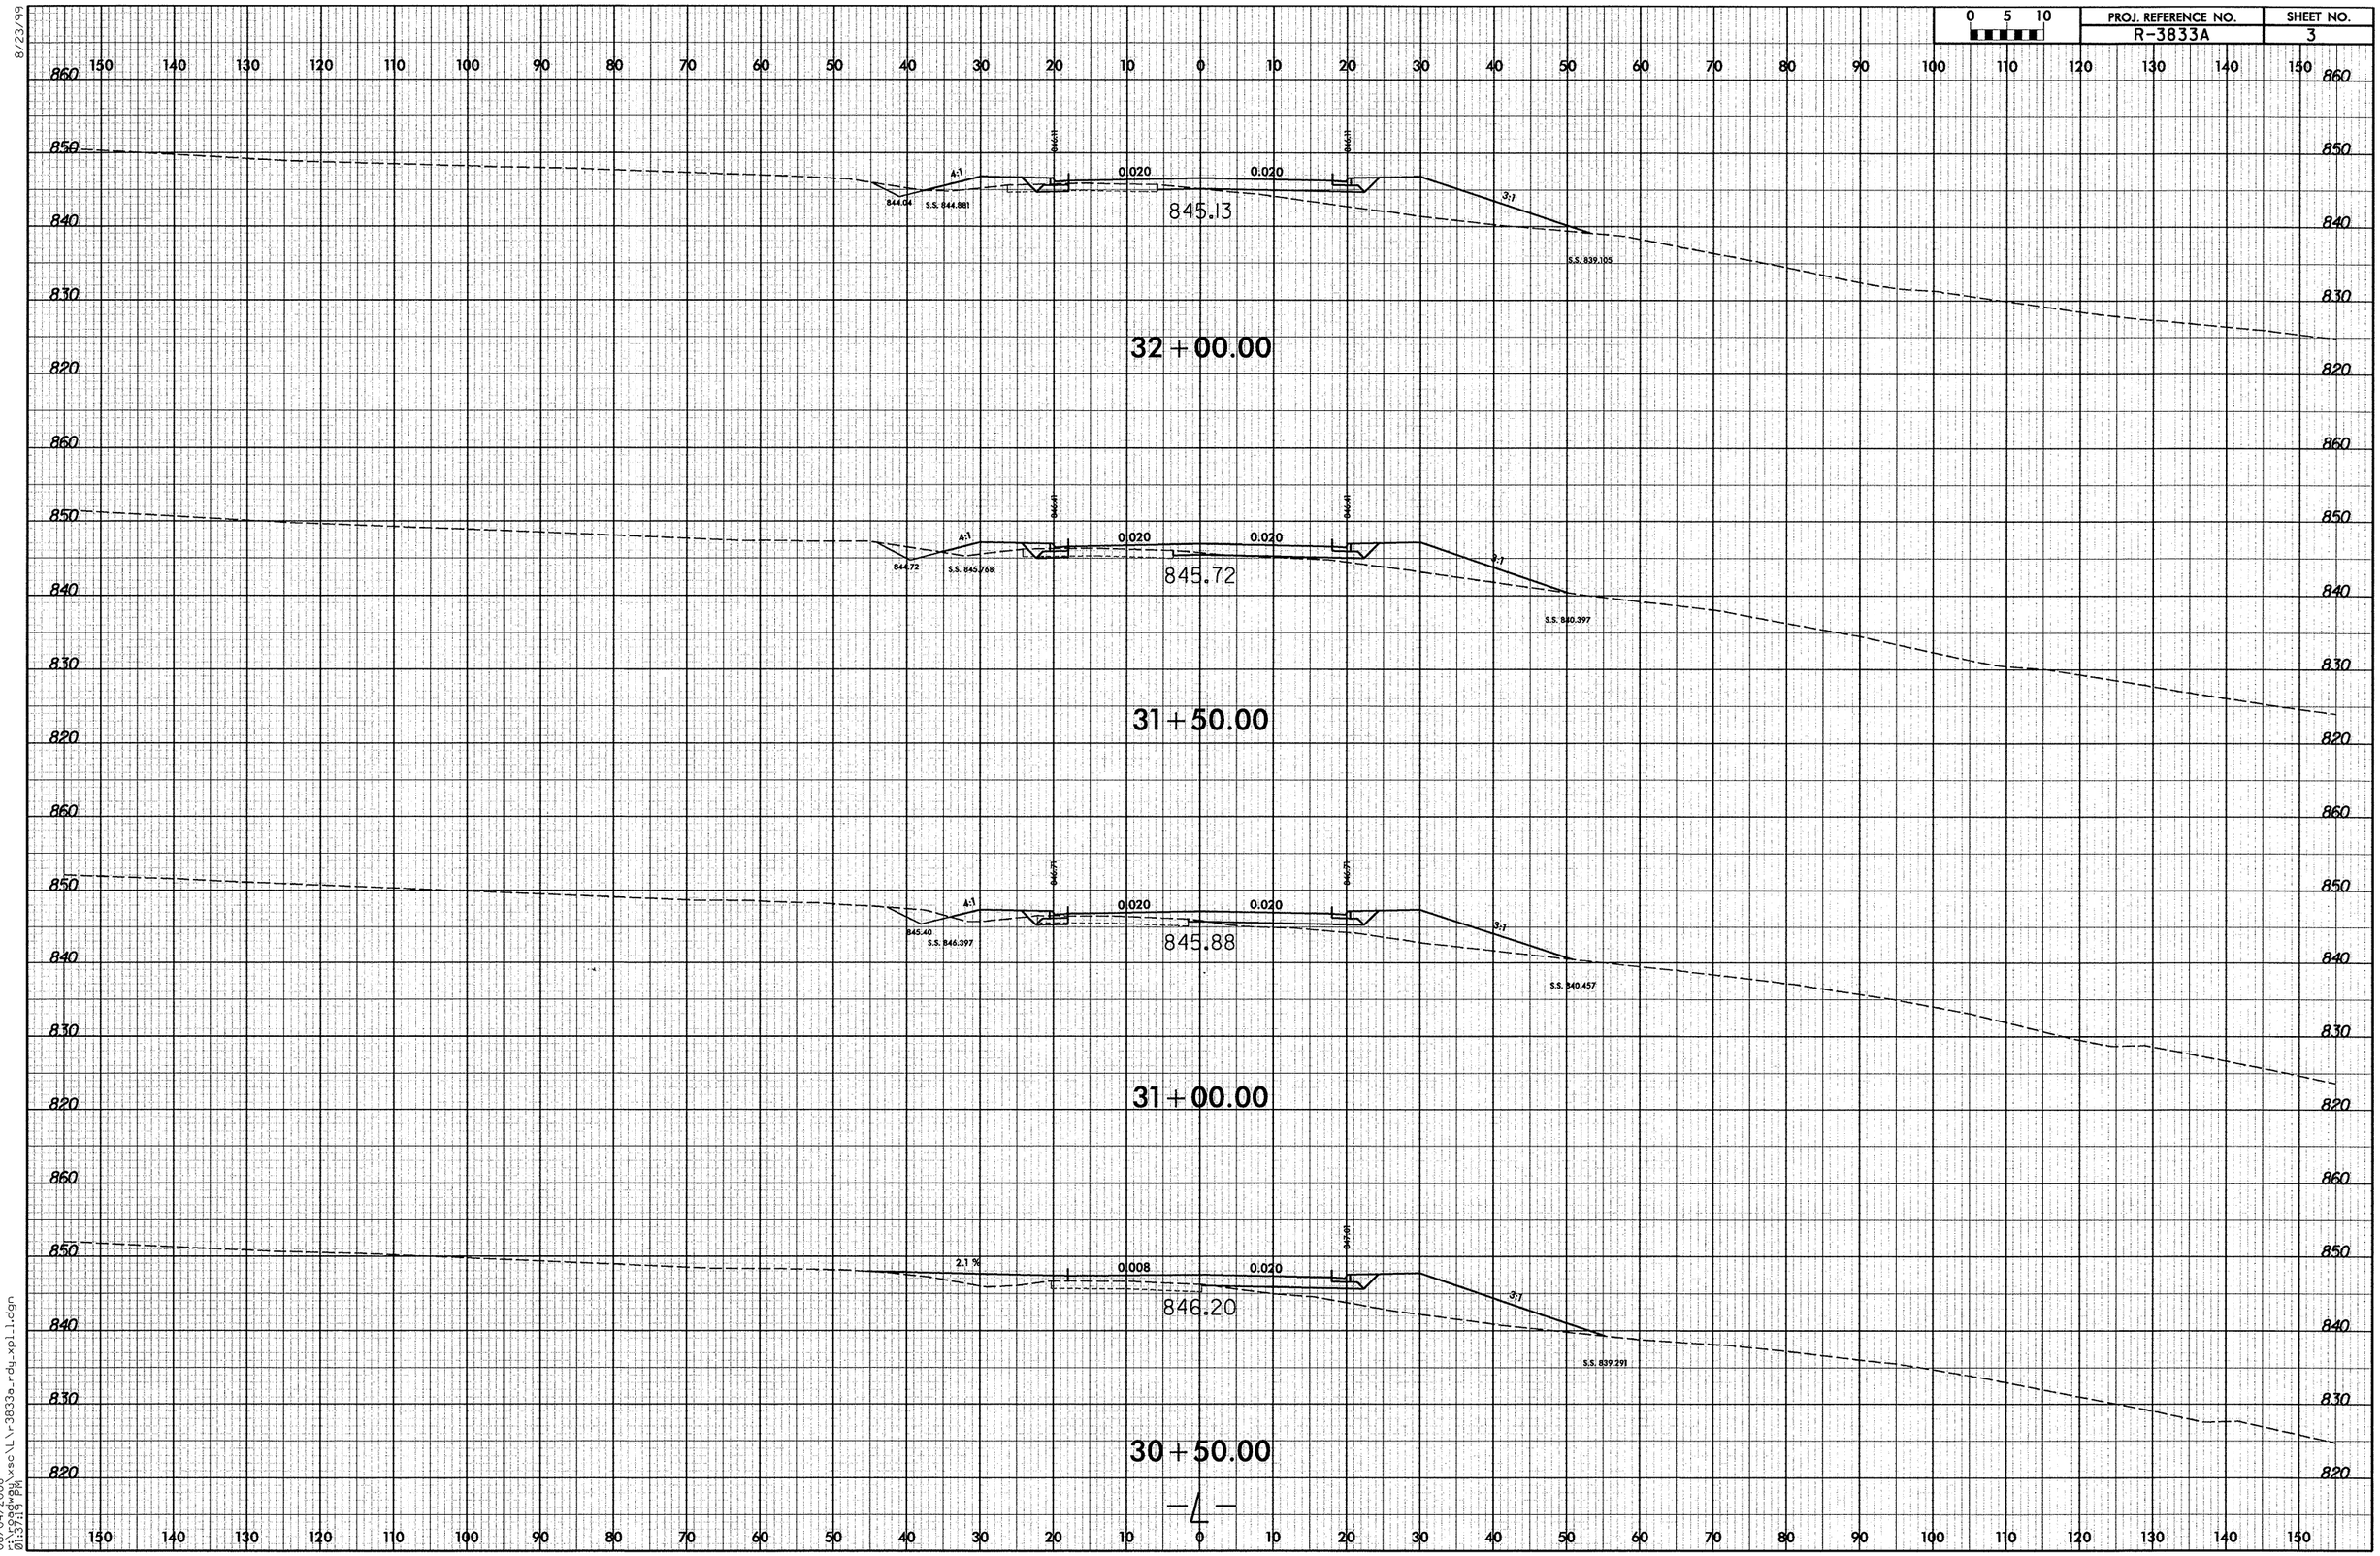

8/23/99

06/04/2008
r:\roadway\xsc\L\r3833a_rdy_xpl_1.dgn
01:37:19 PM

8/23/99

0 5 10	PROJ. REFERENCE NO.	SHEET NO.
	R-3833A	4

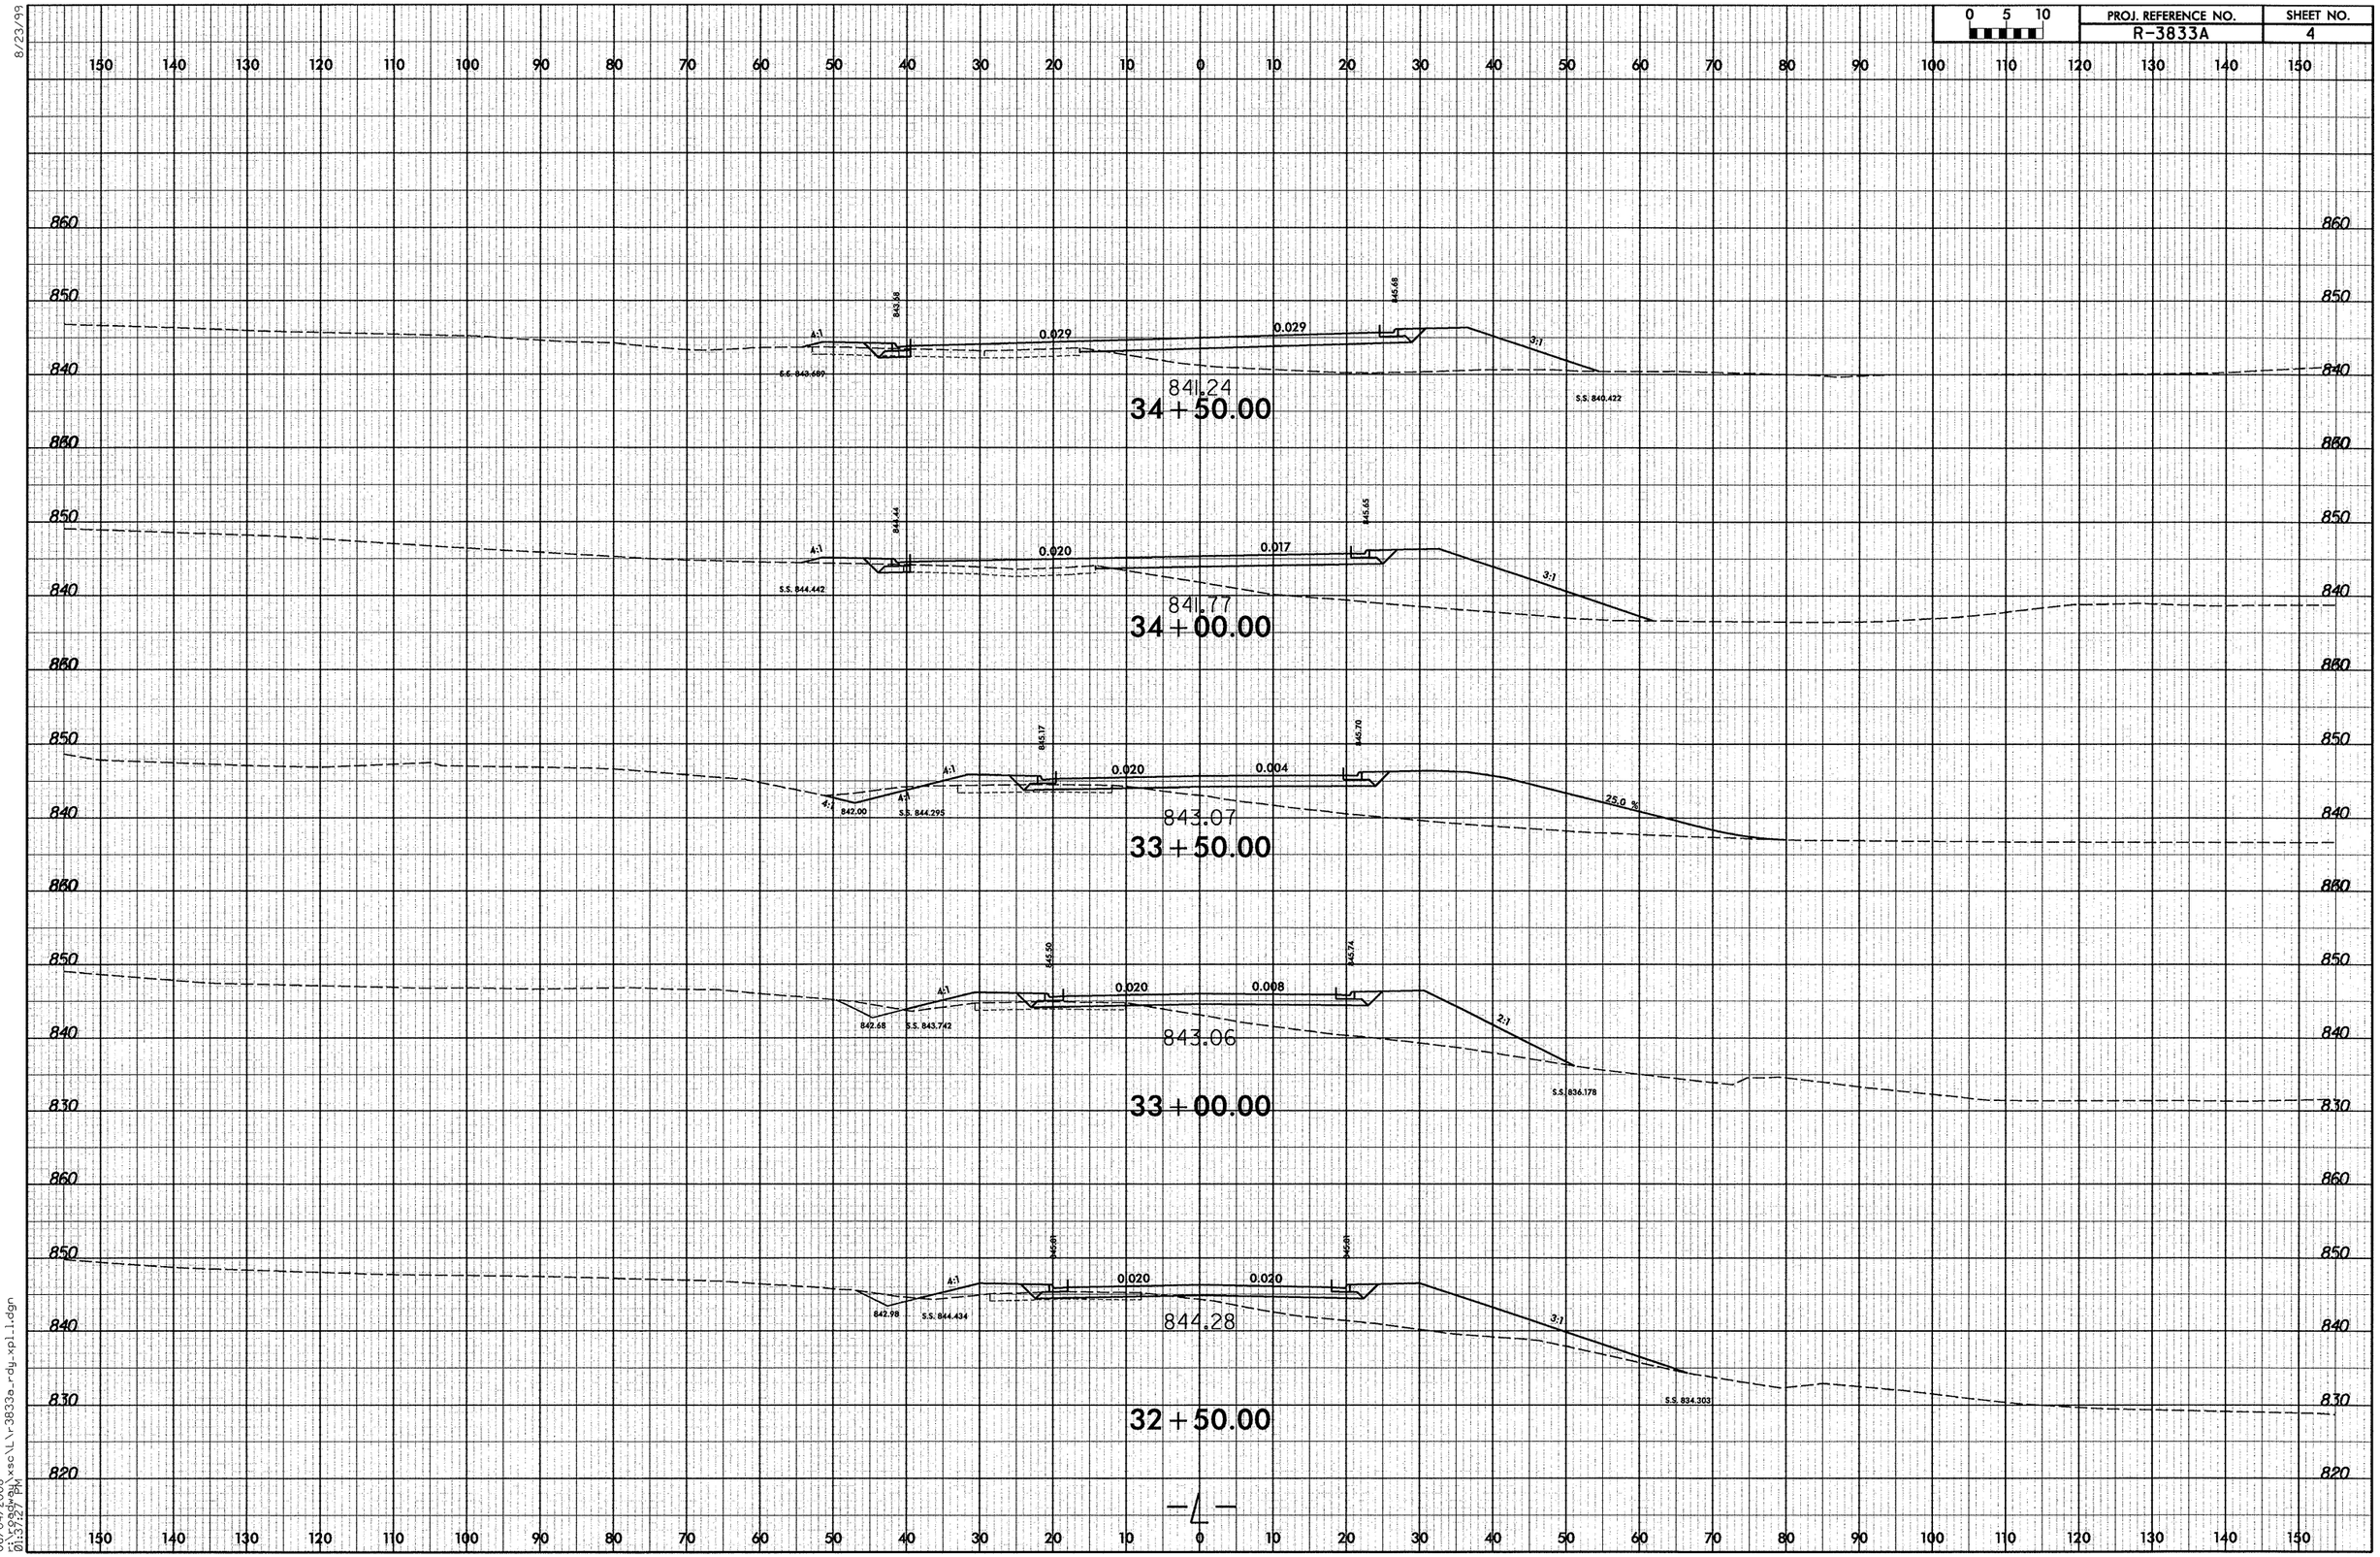

06/04/2008
f:\roadway\xsc\lyr3833a_rdy_xpl1.dgn
01:37:27 PM

8/23/99

0 5 10	PROJ. REFERENCE NO.	SHEET NO.
	R-3833A	5

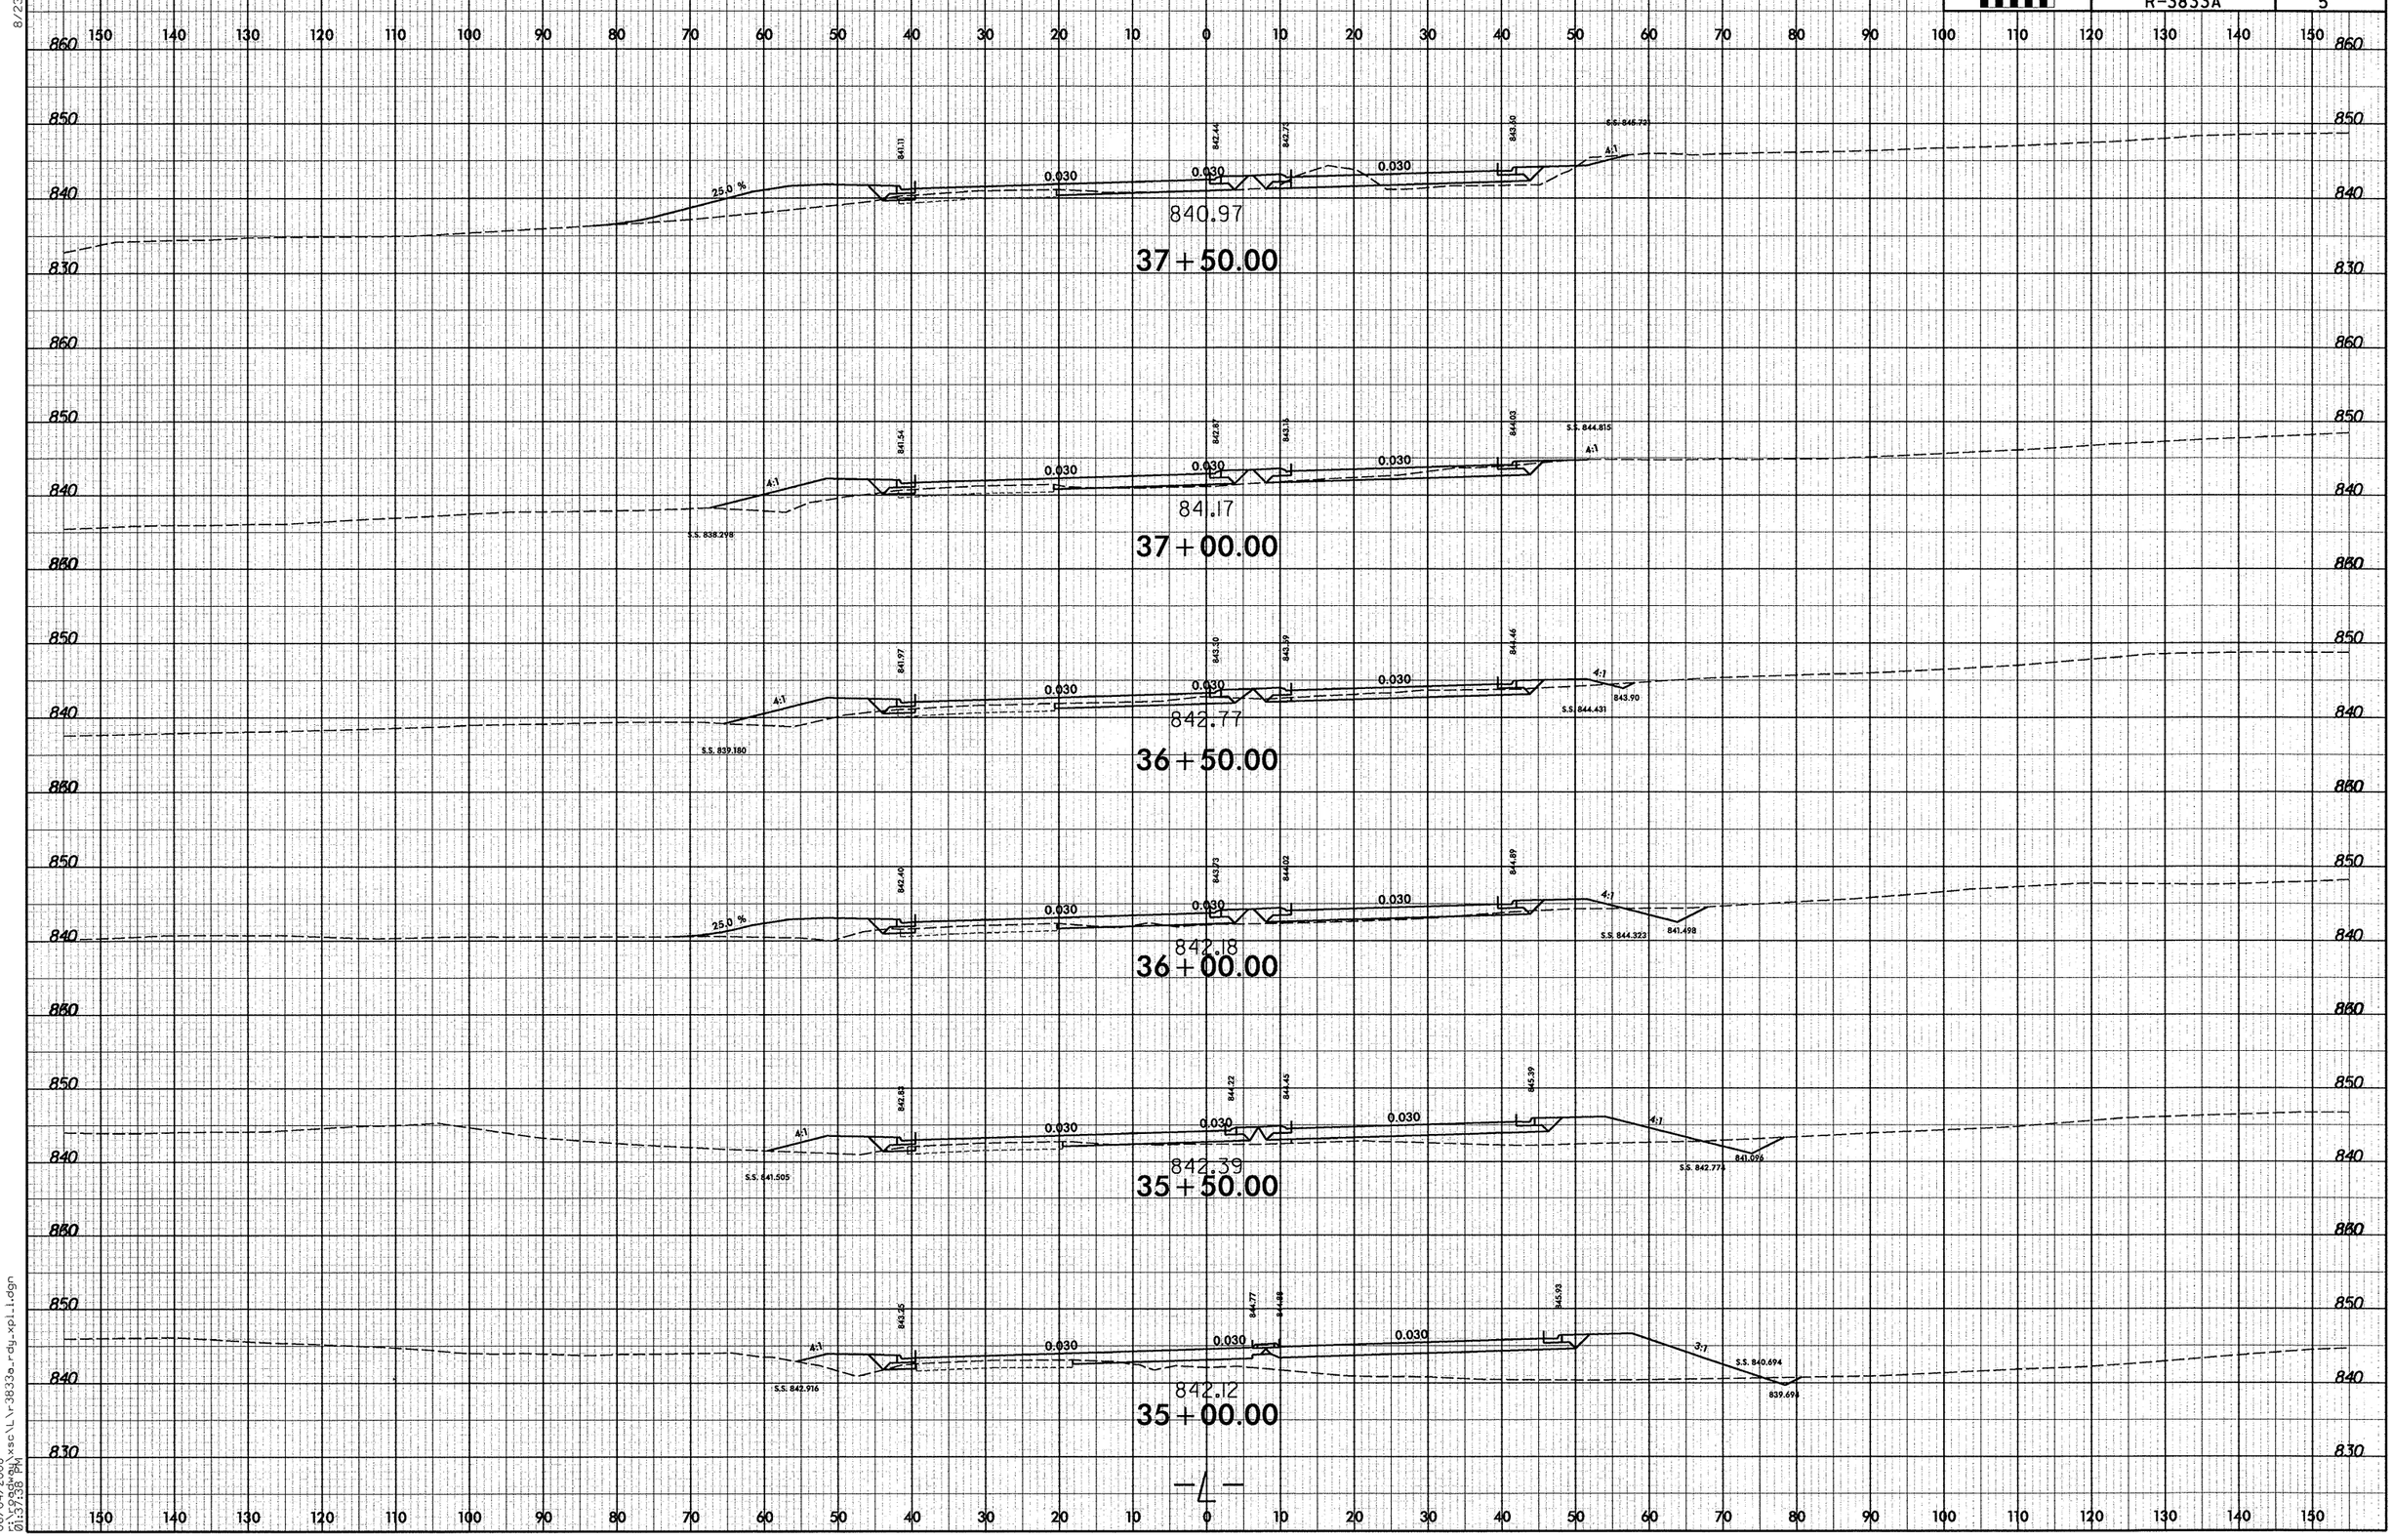

06/04/2008
01:37:38 PM
5\rdwy\xsc\L\r3833a-rdy-xpl1.dgn

0 5 10	PROJ. REFERENCE NO.	SHEET NO.
	R-3833A	6

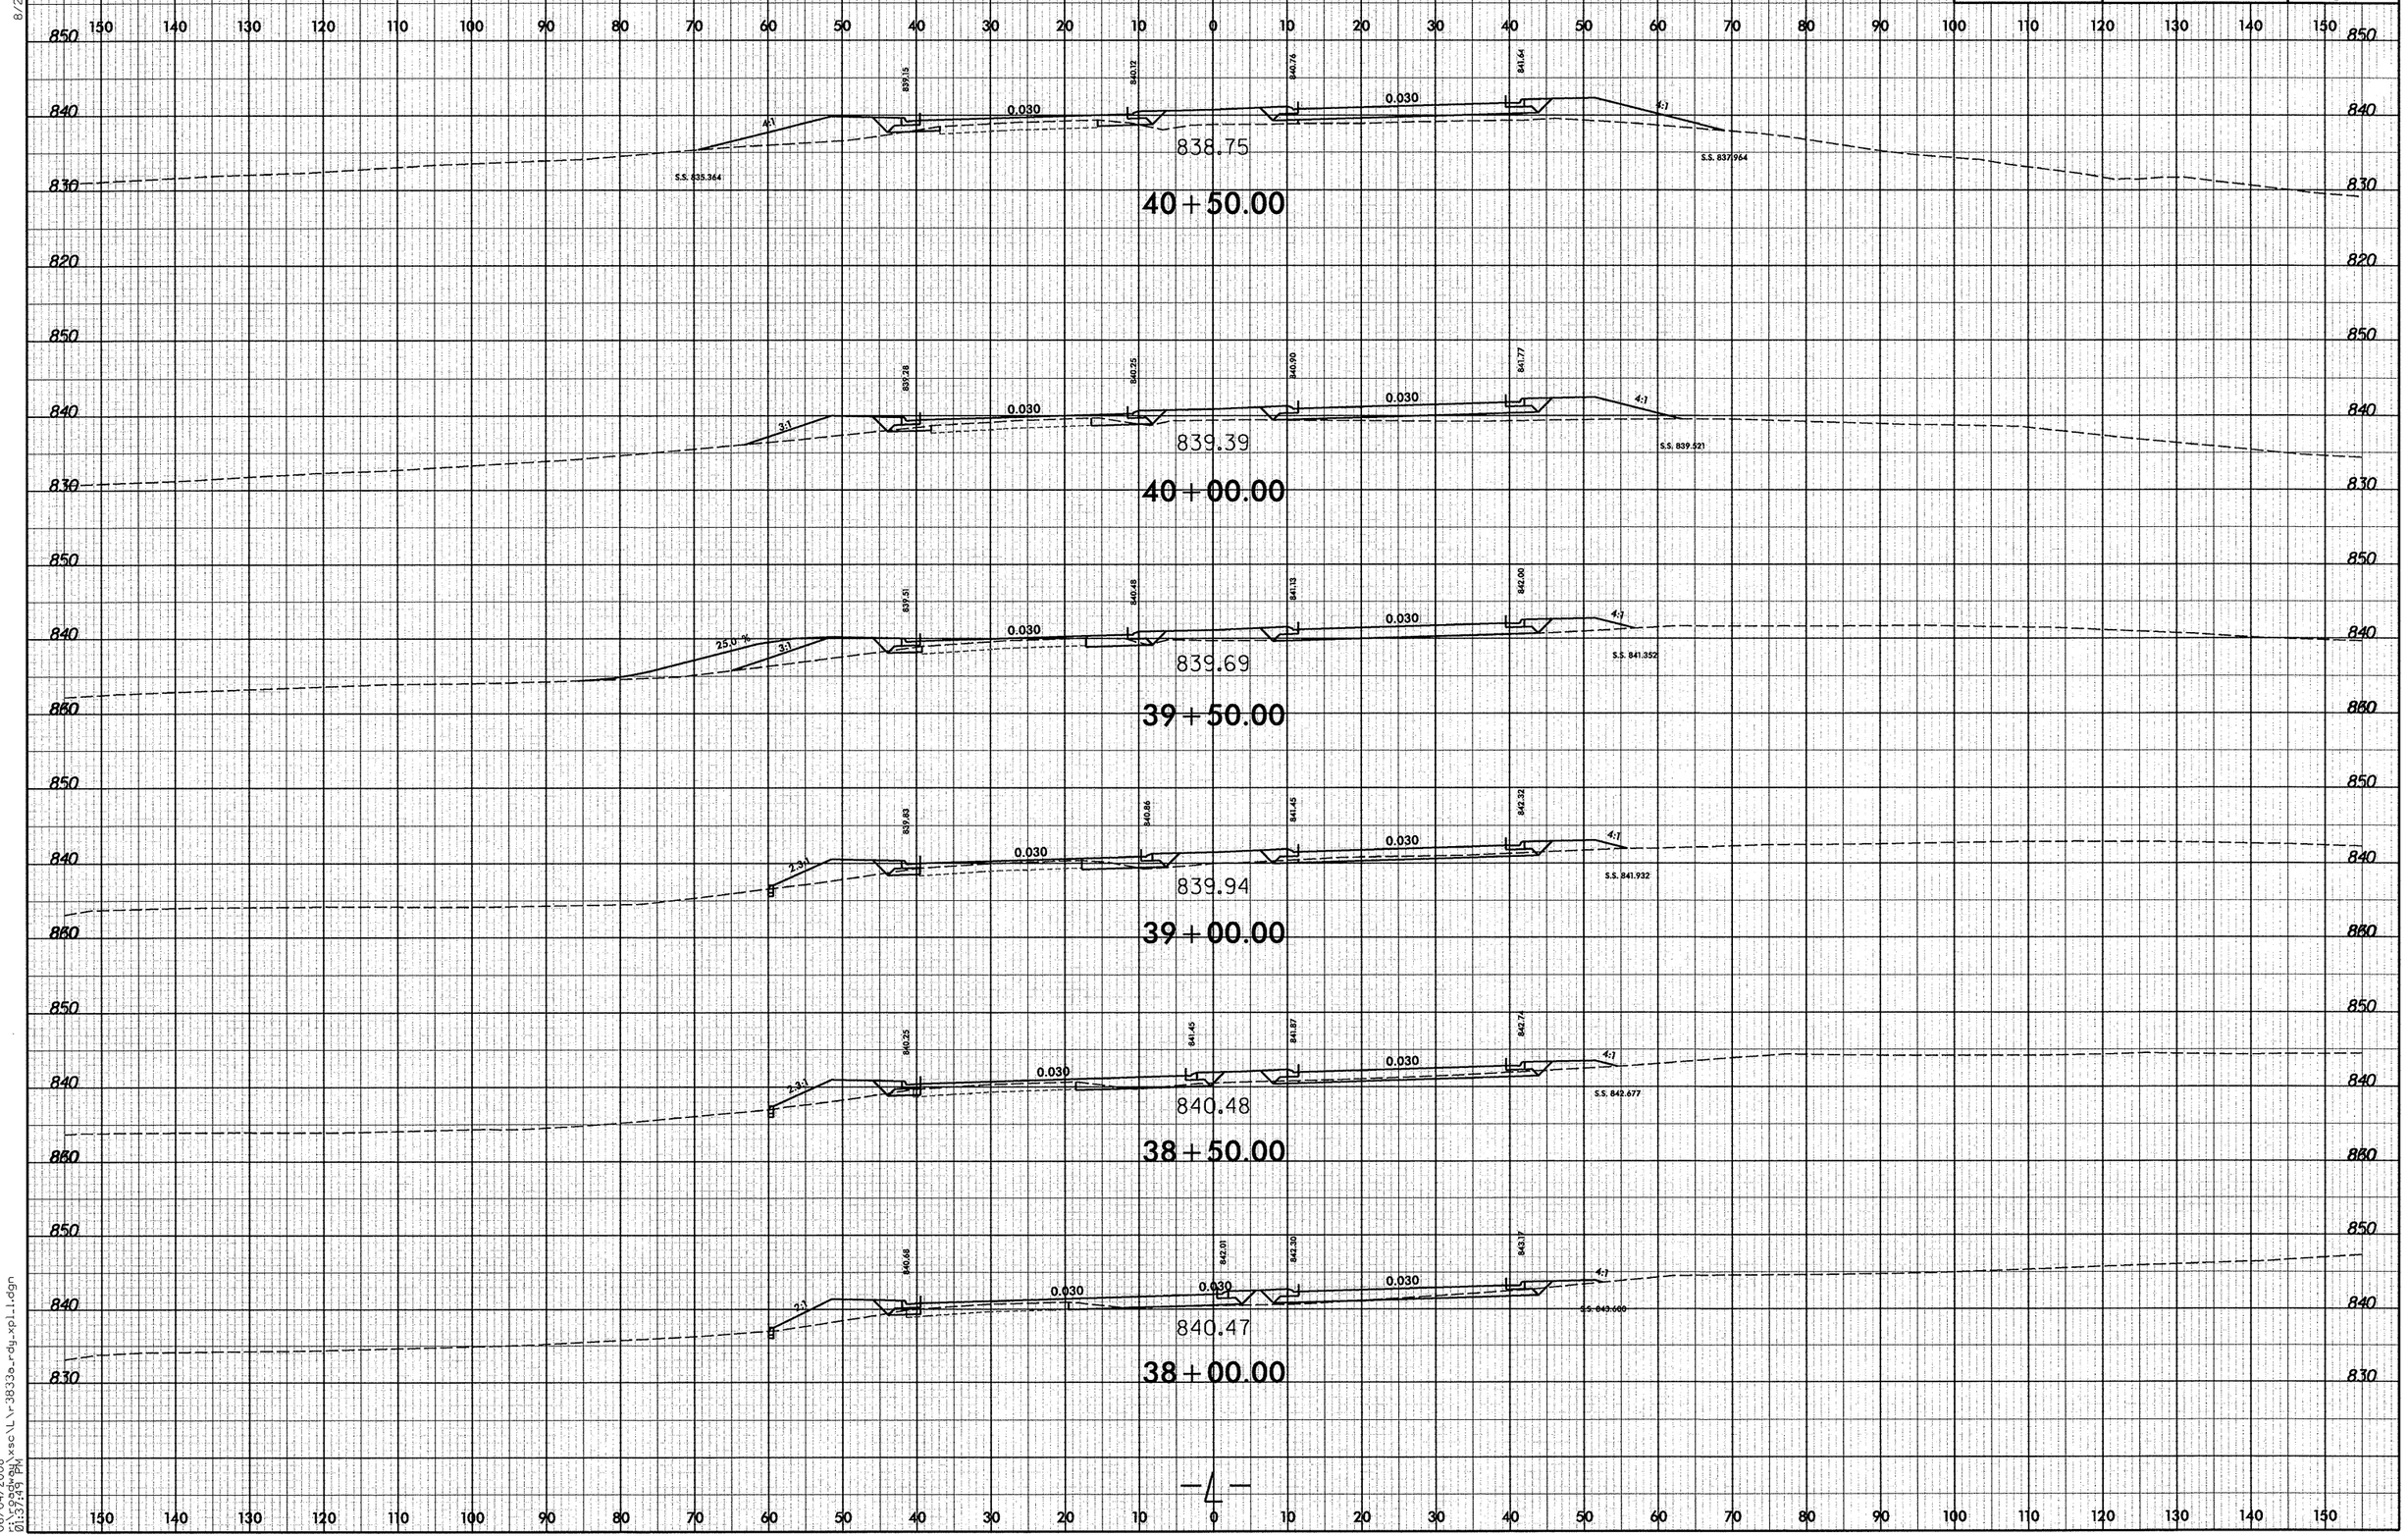

8/23/99

06/04/2008
r:\roadway\xsc\lr3833a_rdy_xpl1.dgn
01:37:49 PM

8/23/99

0 5 10	PROJ. REFERENCE NO.	SHEET NO.
	R-3833A	7

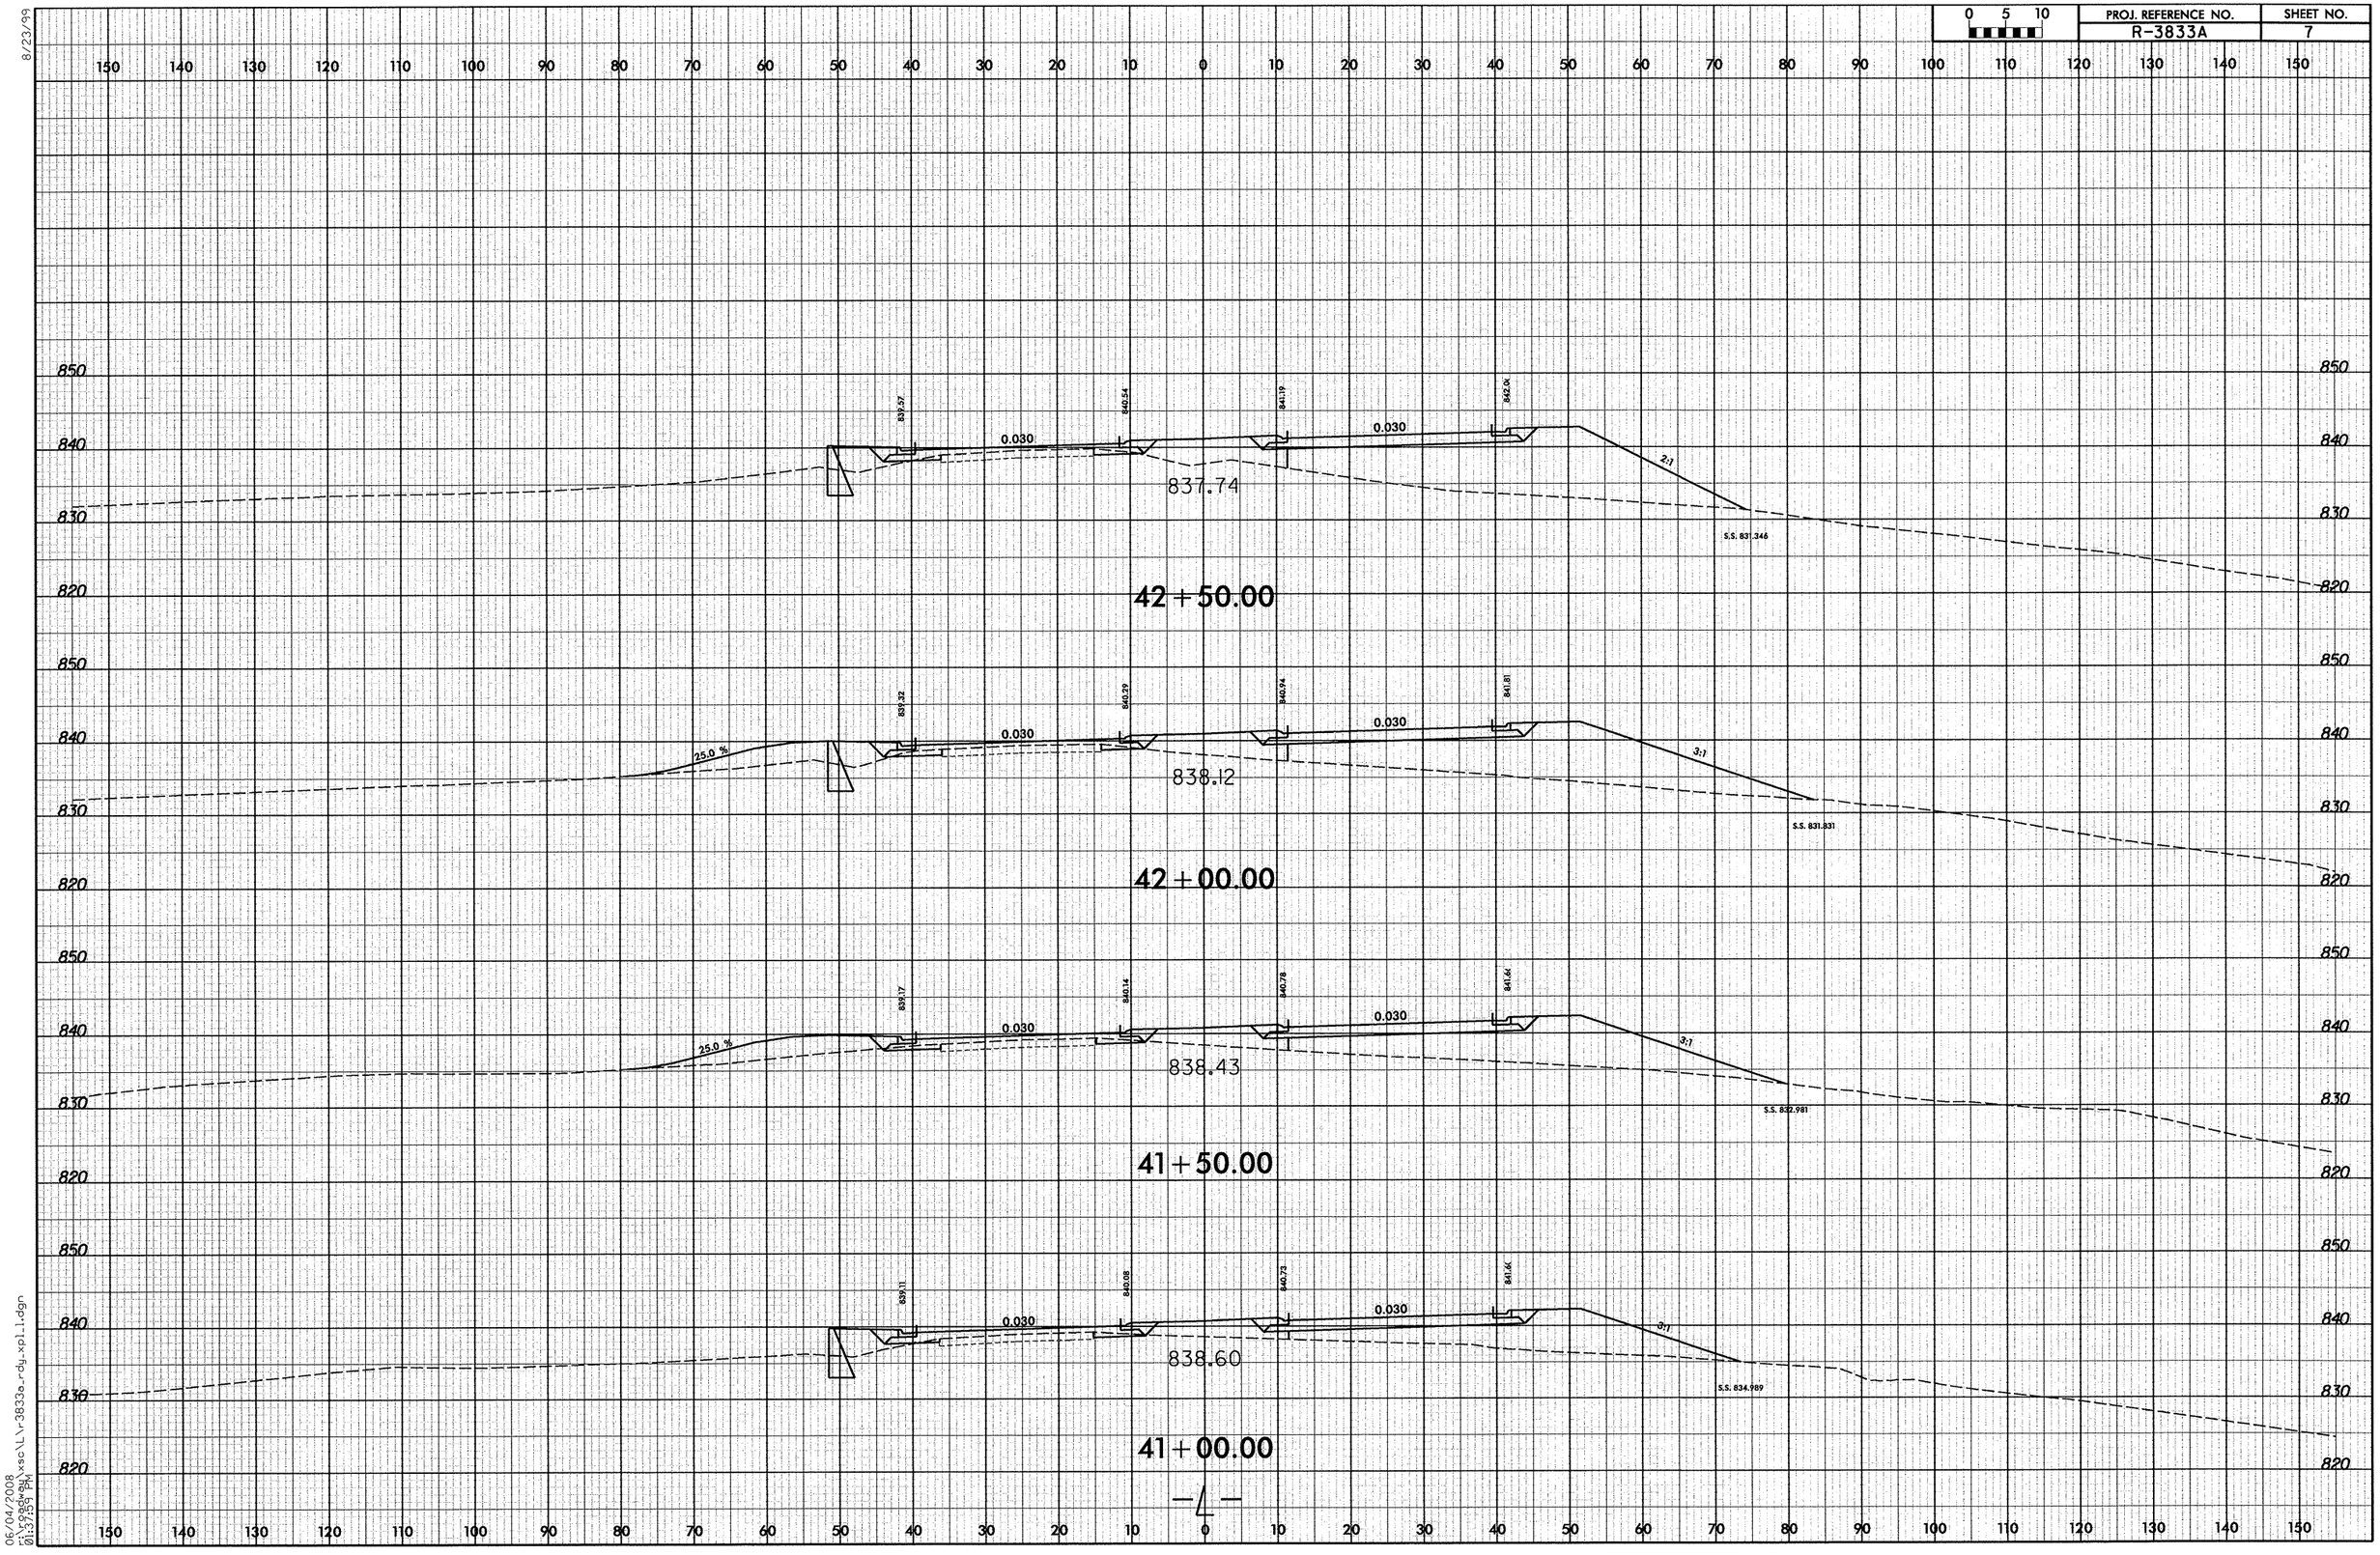

06/04/2008
01:37:59 PM
F:\roadway\xsc\L\r3833a_rdy_xpl1.dgn

8/23/99

0 5 10	PROJ. REFERENCE NO.	SHEET NO.
	R-3833A	8

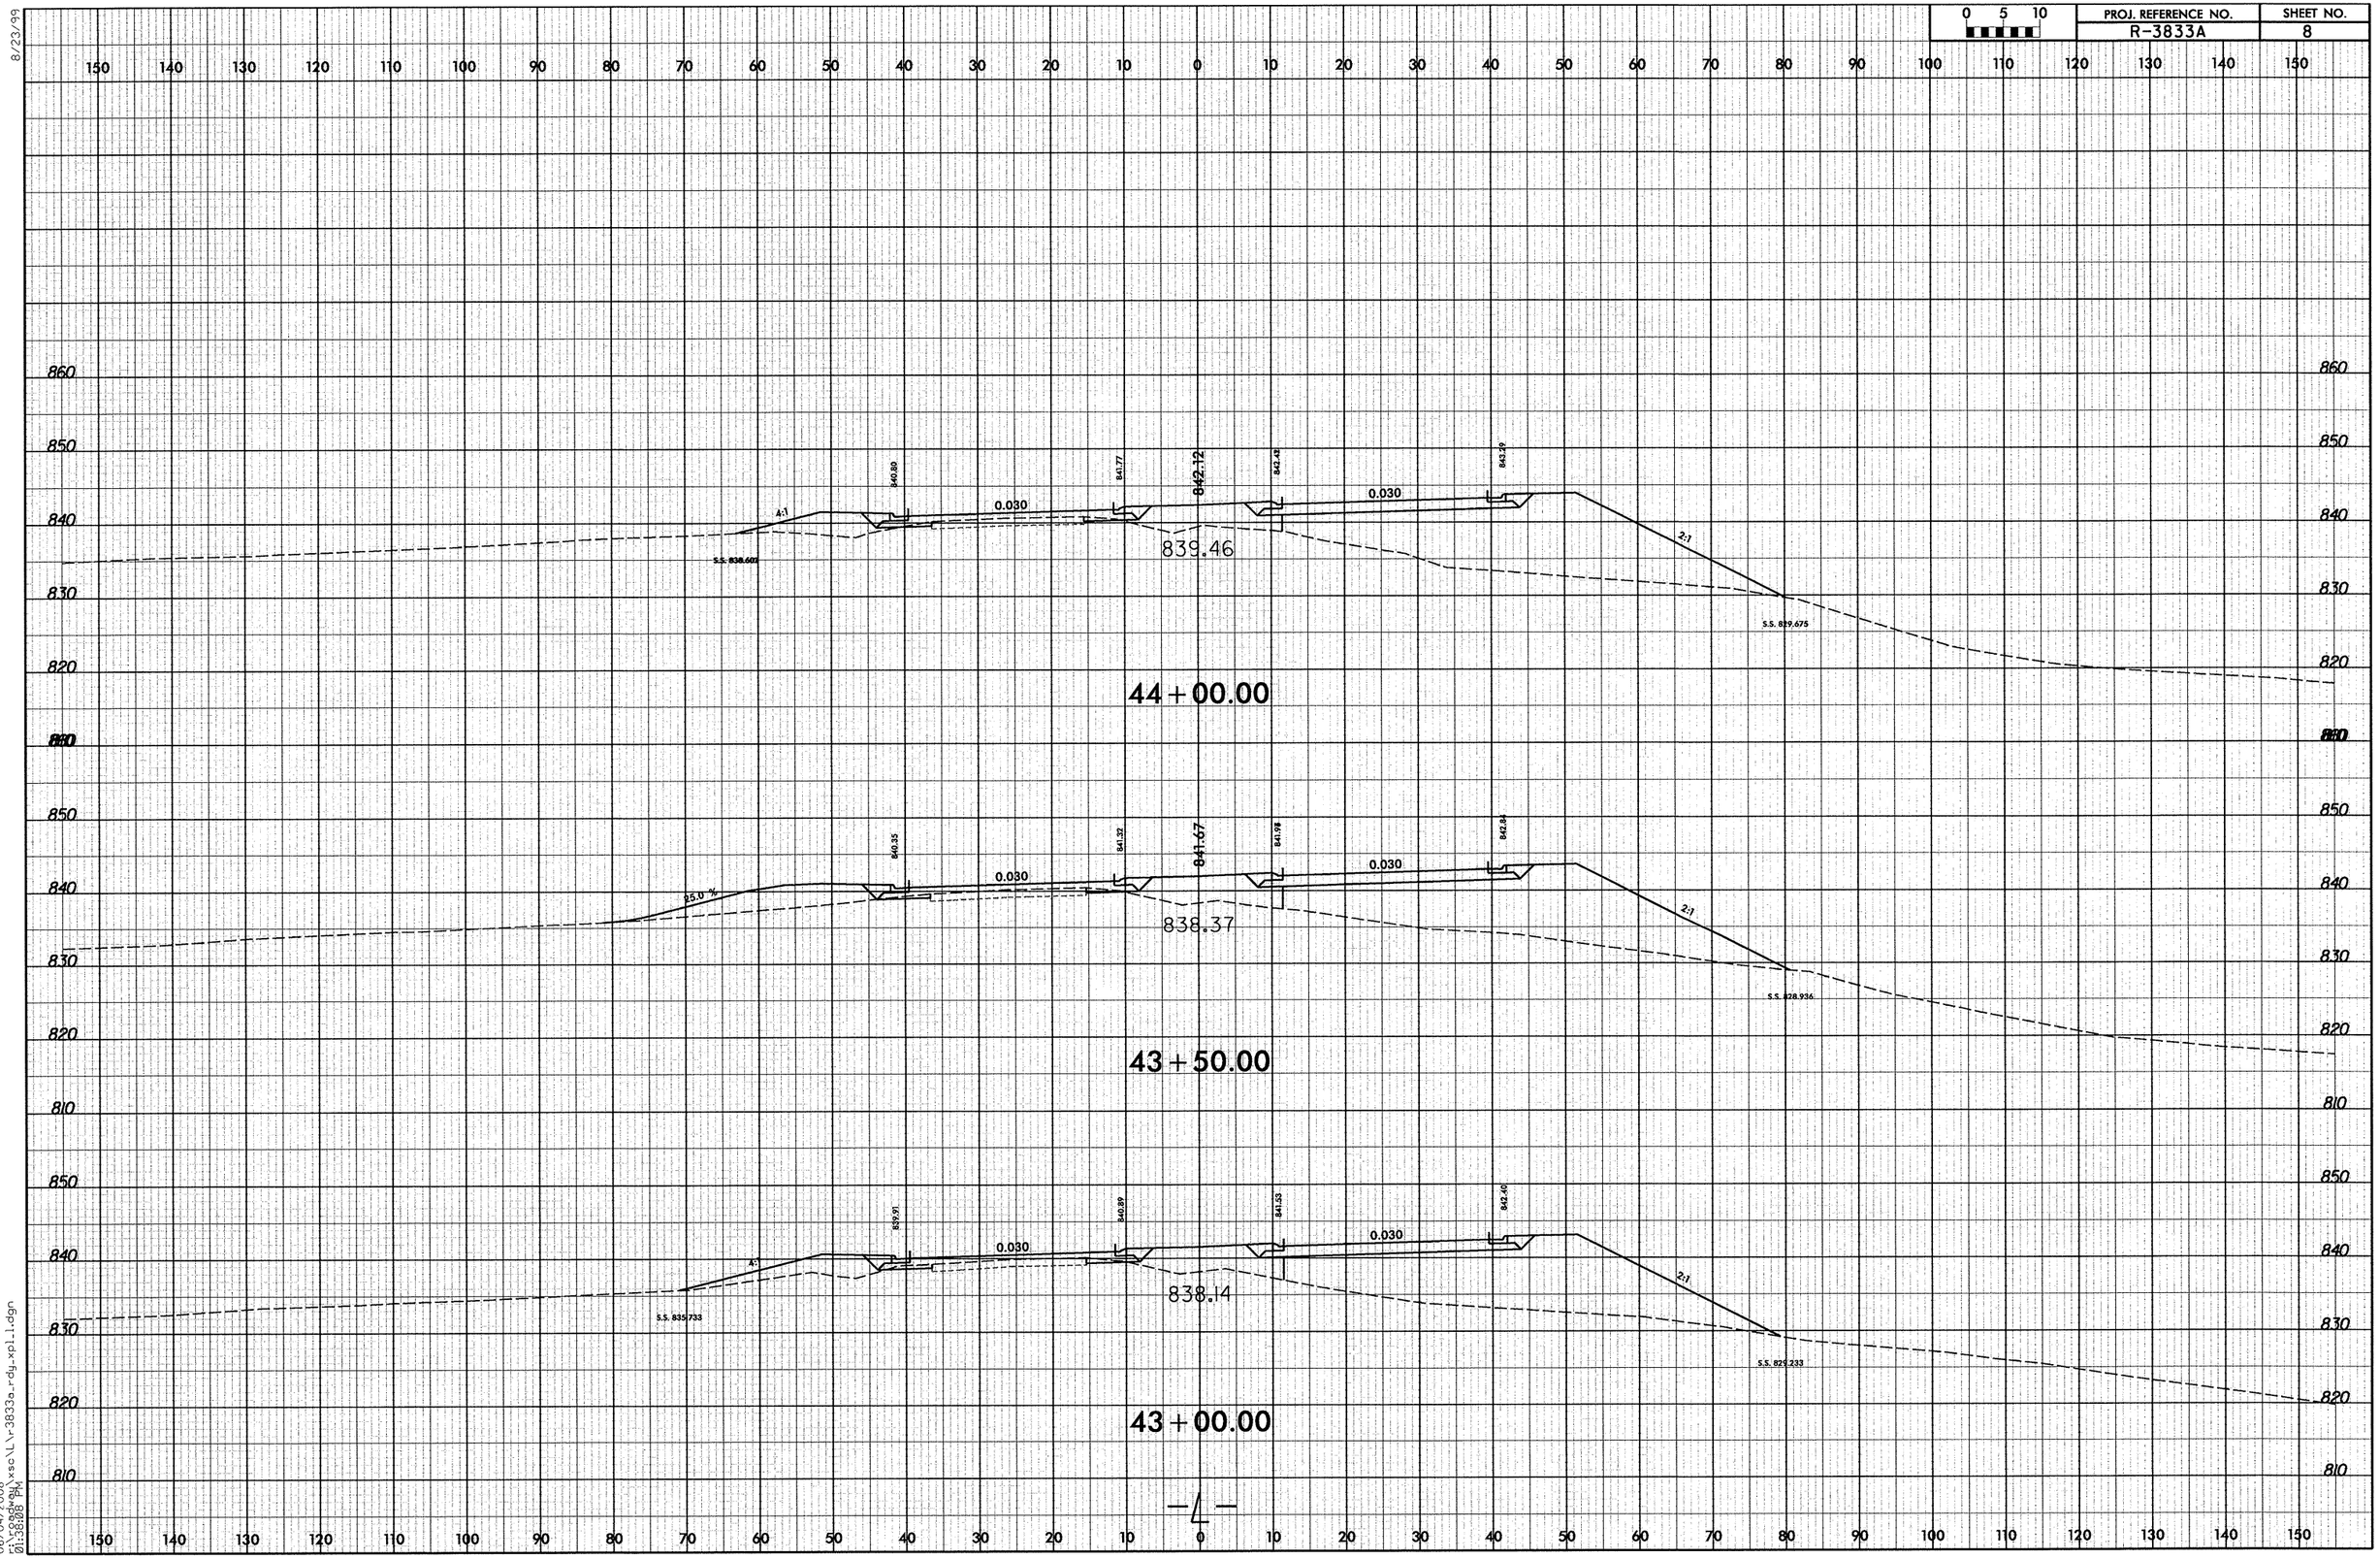

06/04/2008
r:\roadway\xsc\l_r3833a_rdy_xpl_1.dgn
01:38:08 PM

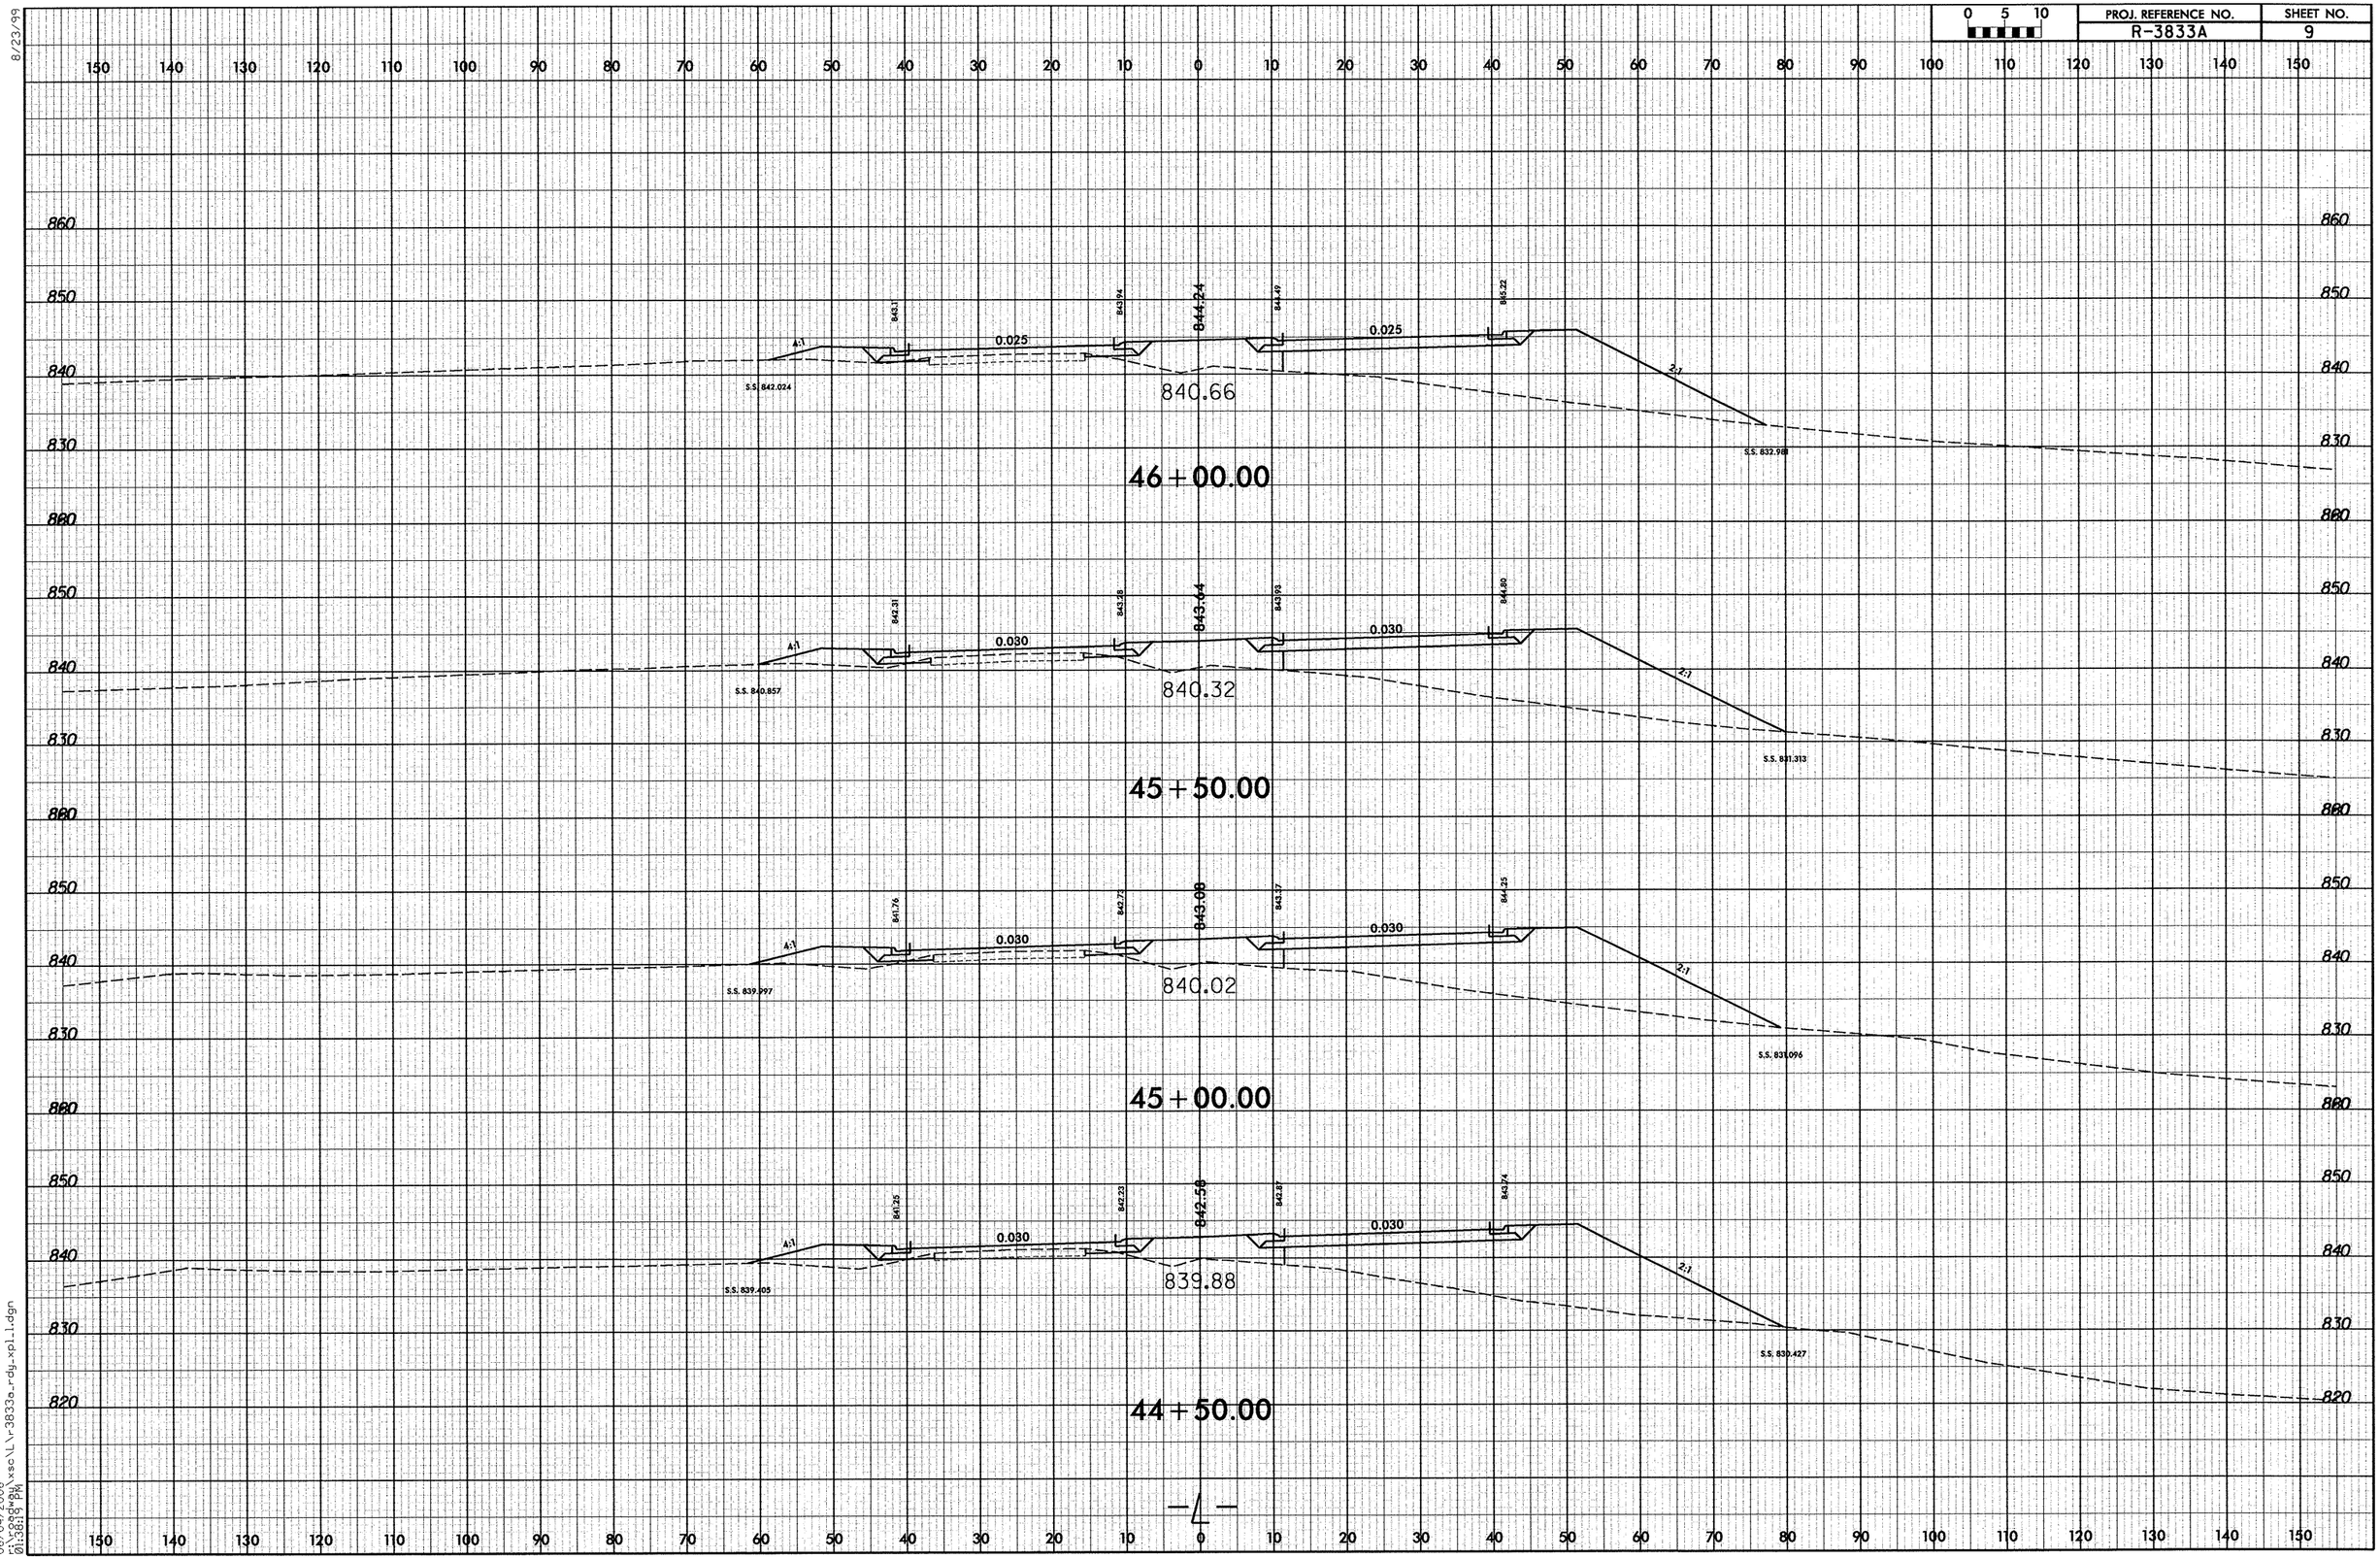

8/23/99

06/04/2008
r:\roadway\xsc\L\r3833a_rdy_xpl_1.dgn
01:38:19 PM

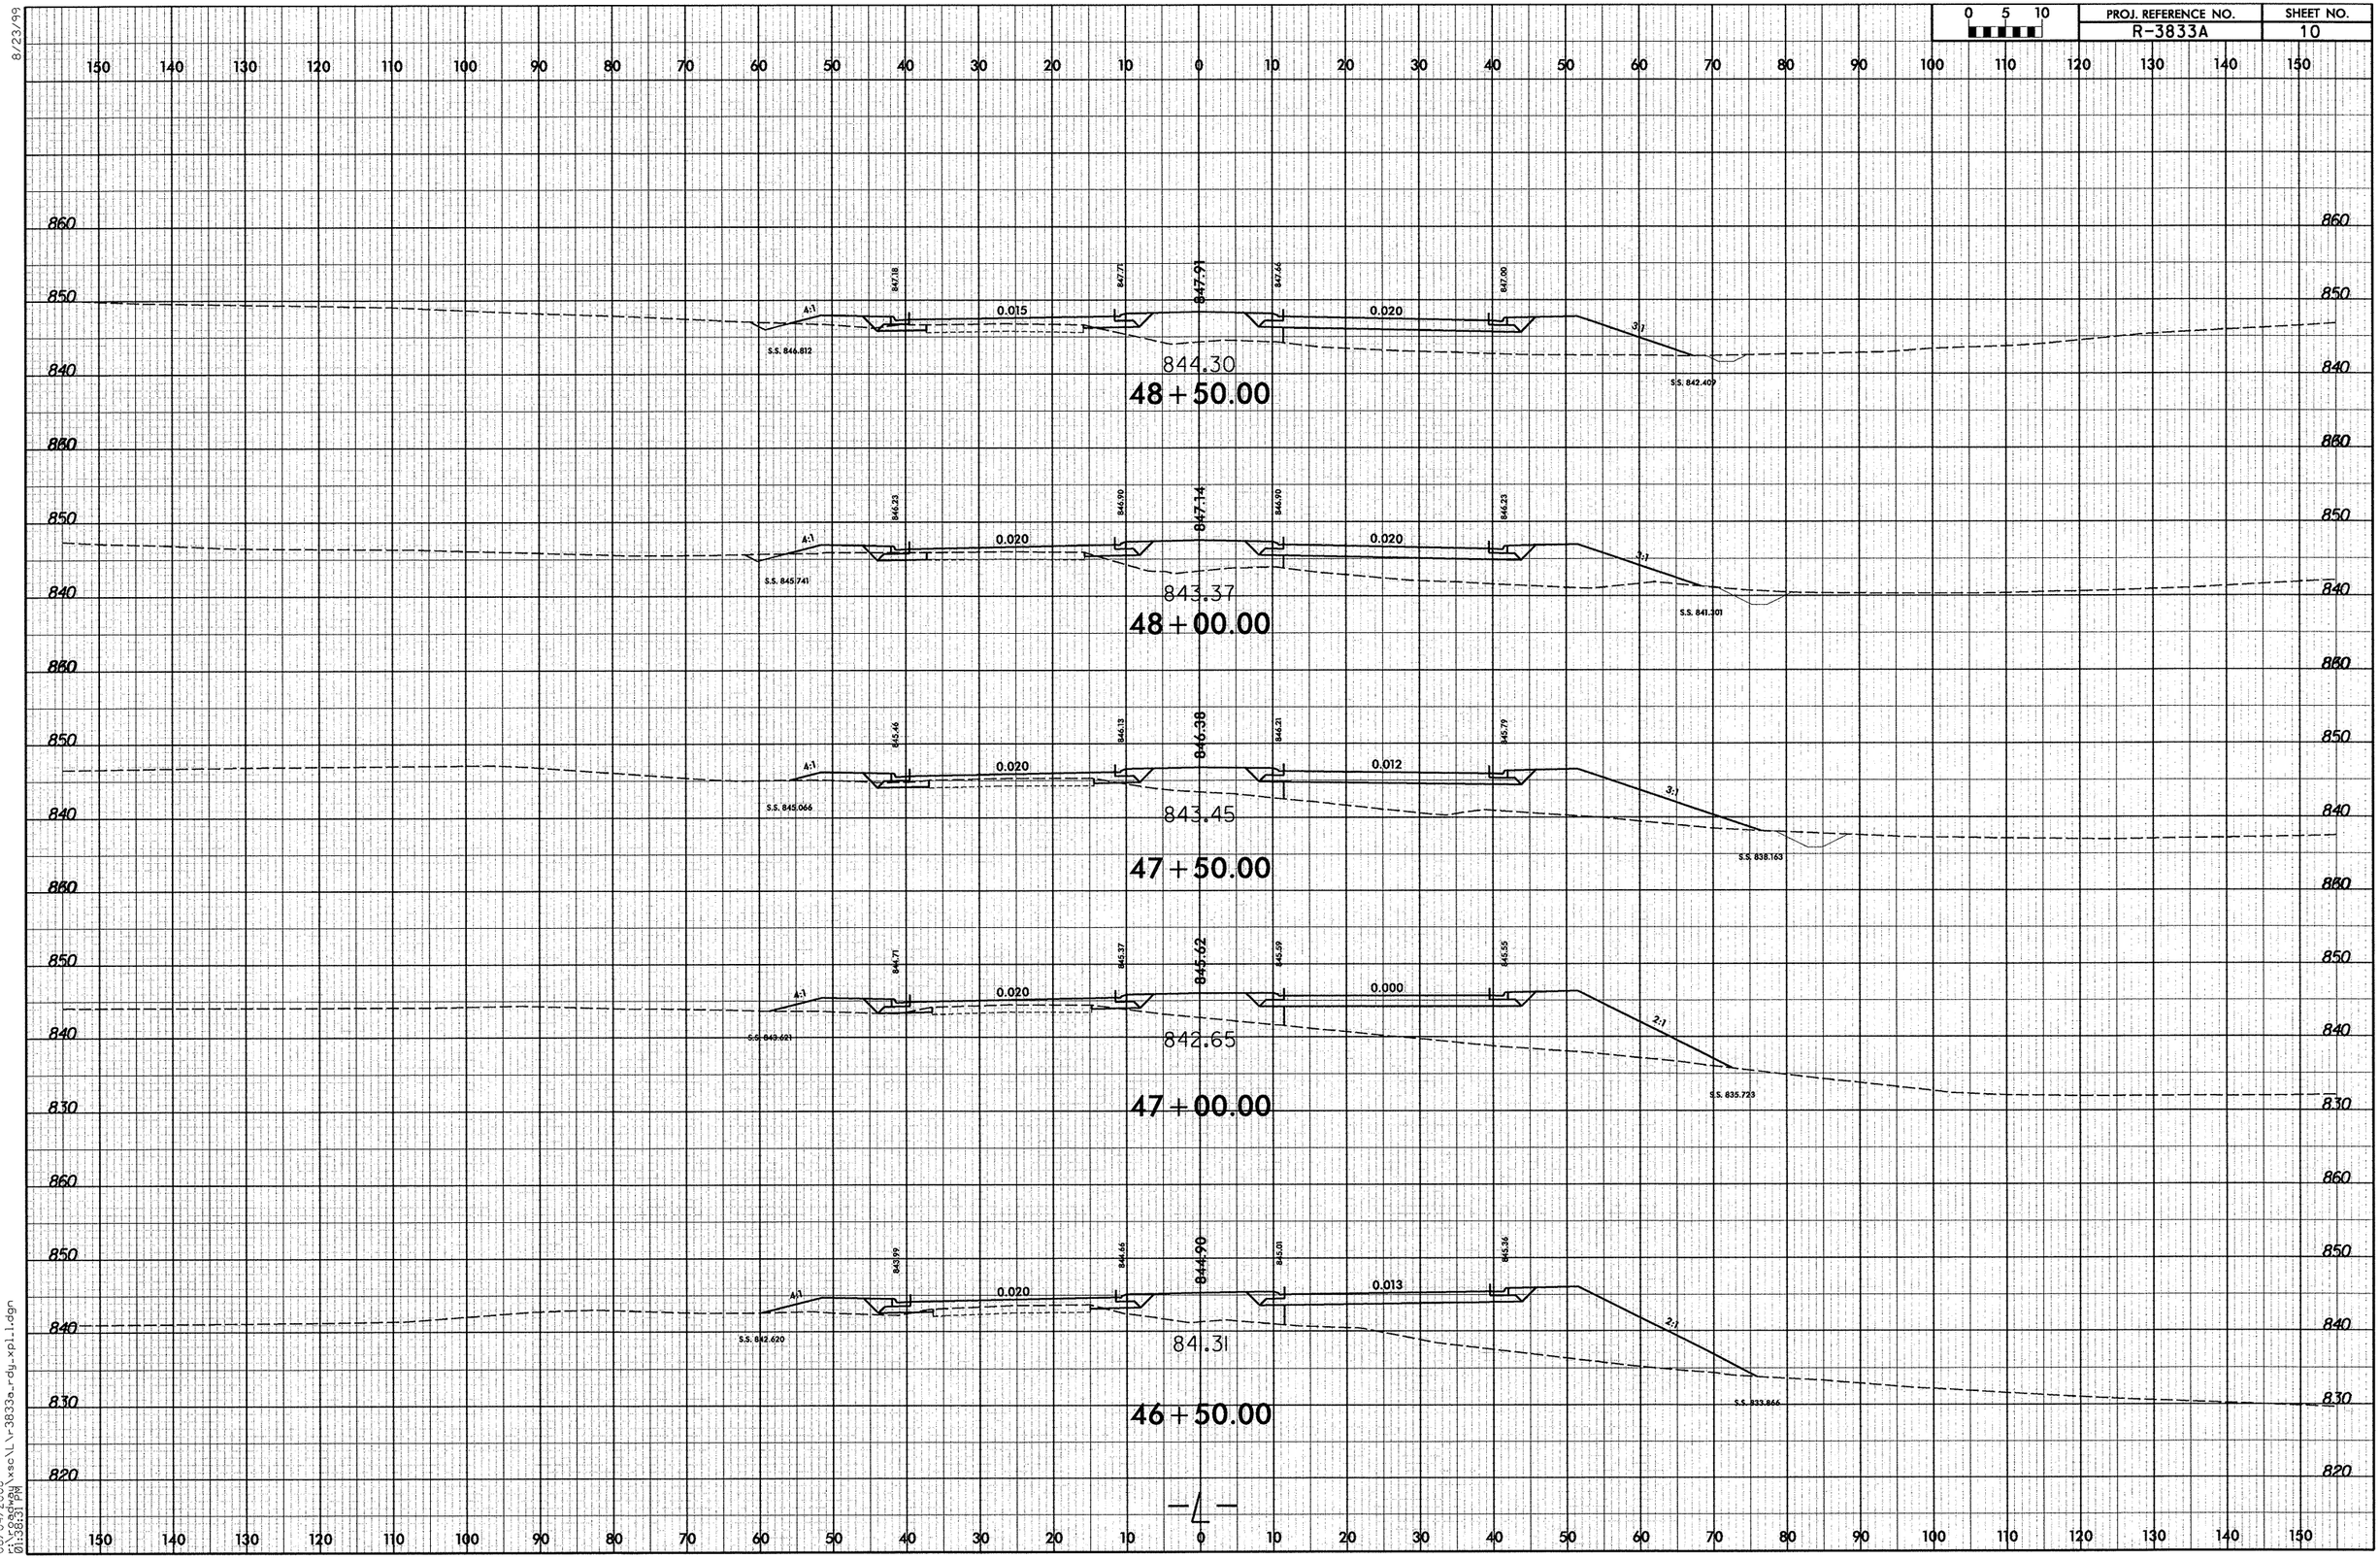

8/23/99

06/04/2008
r:\roadway\xsc\L\r3833a_rdy_xpl1.dgn
01:38:31 PM

8/23/99

0 5 10	PROJ. REFERENCE NO.	SHEET NO.
	R-3833A	11

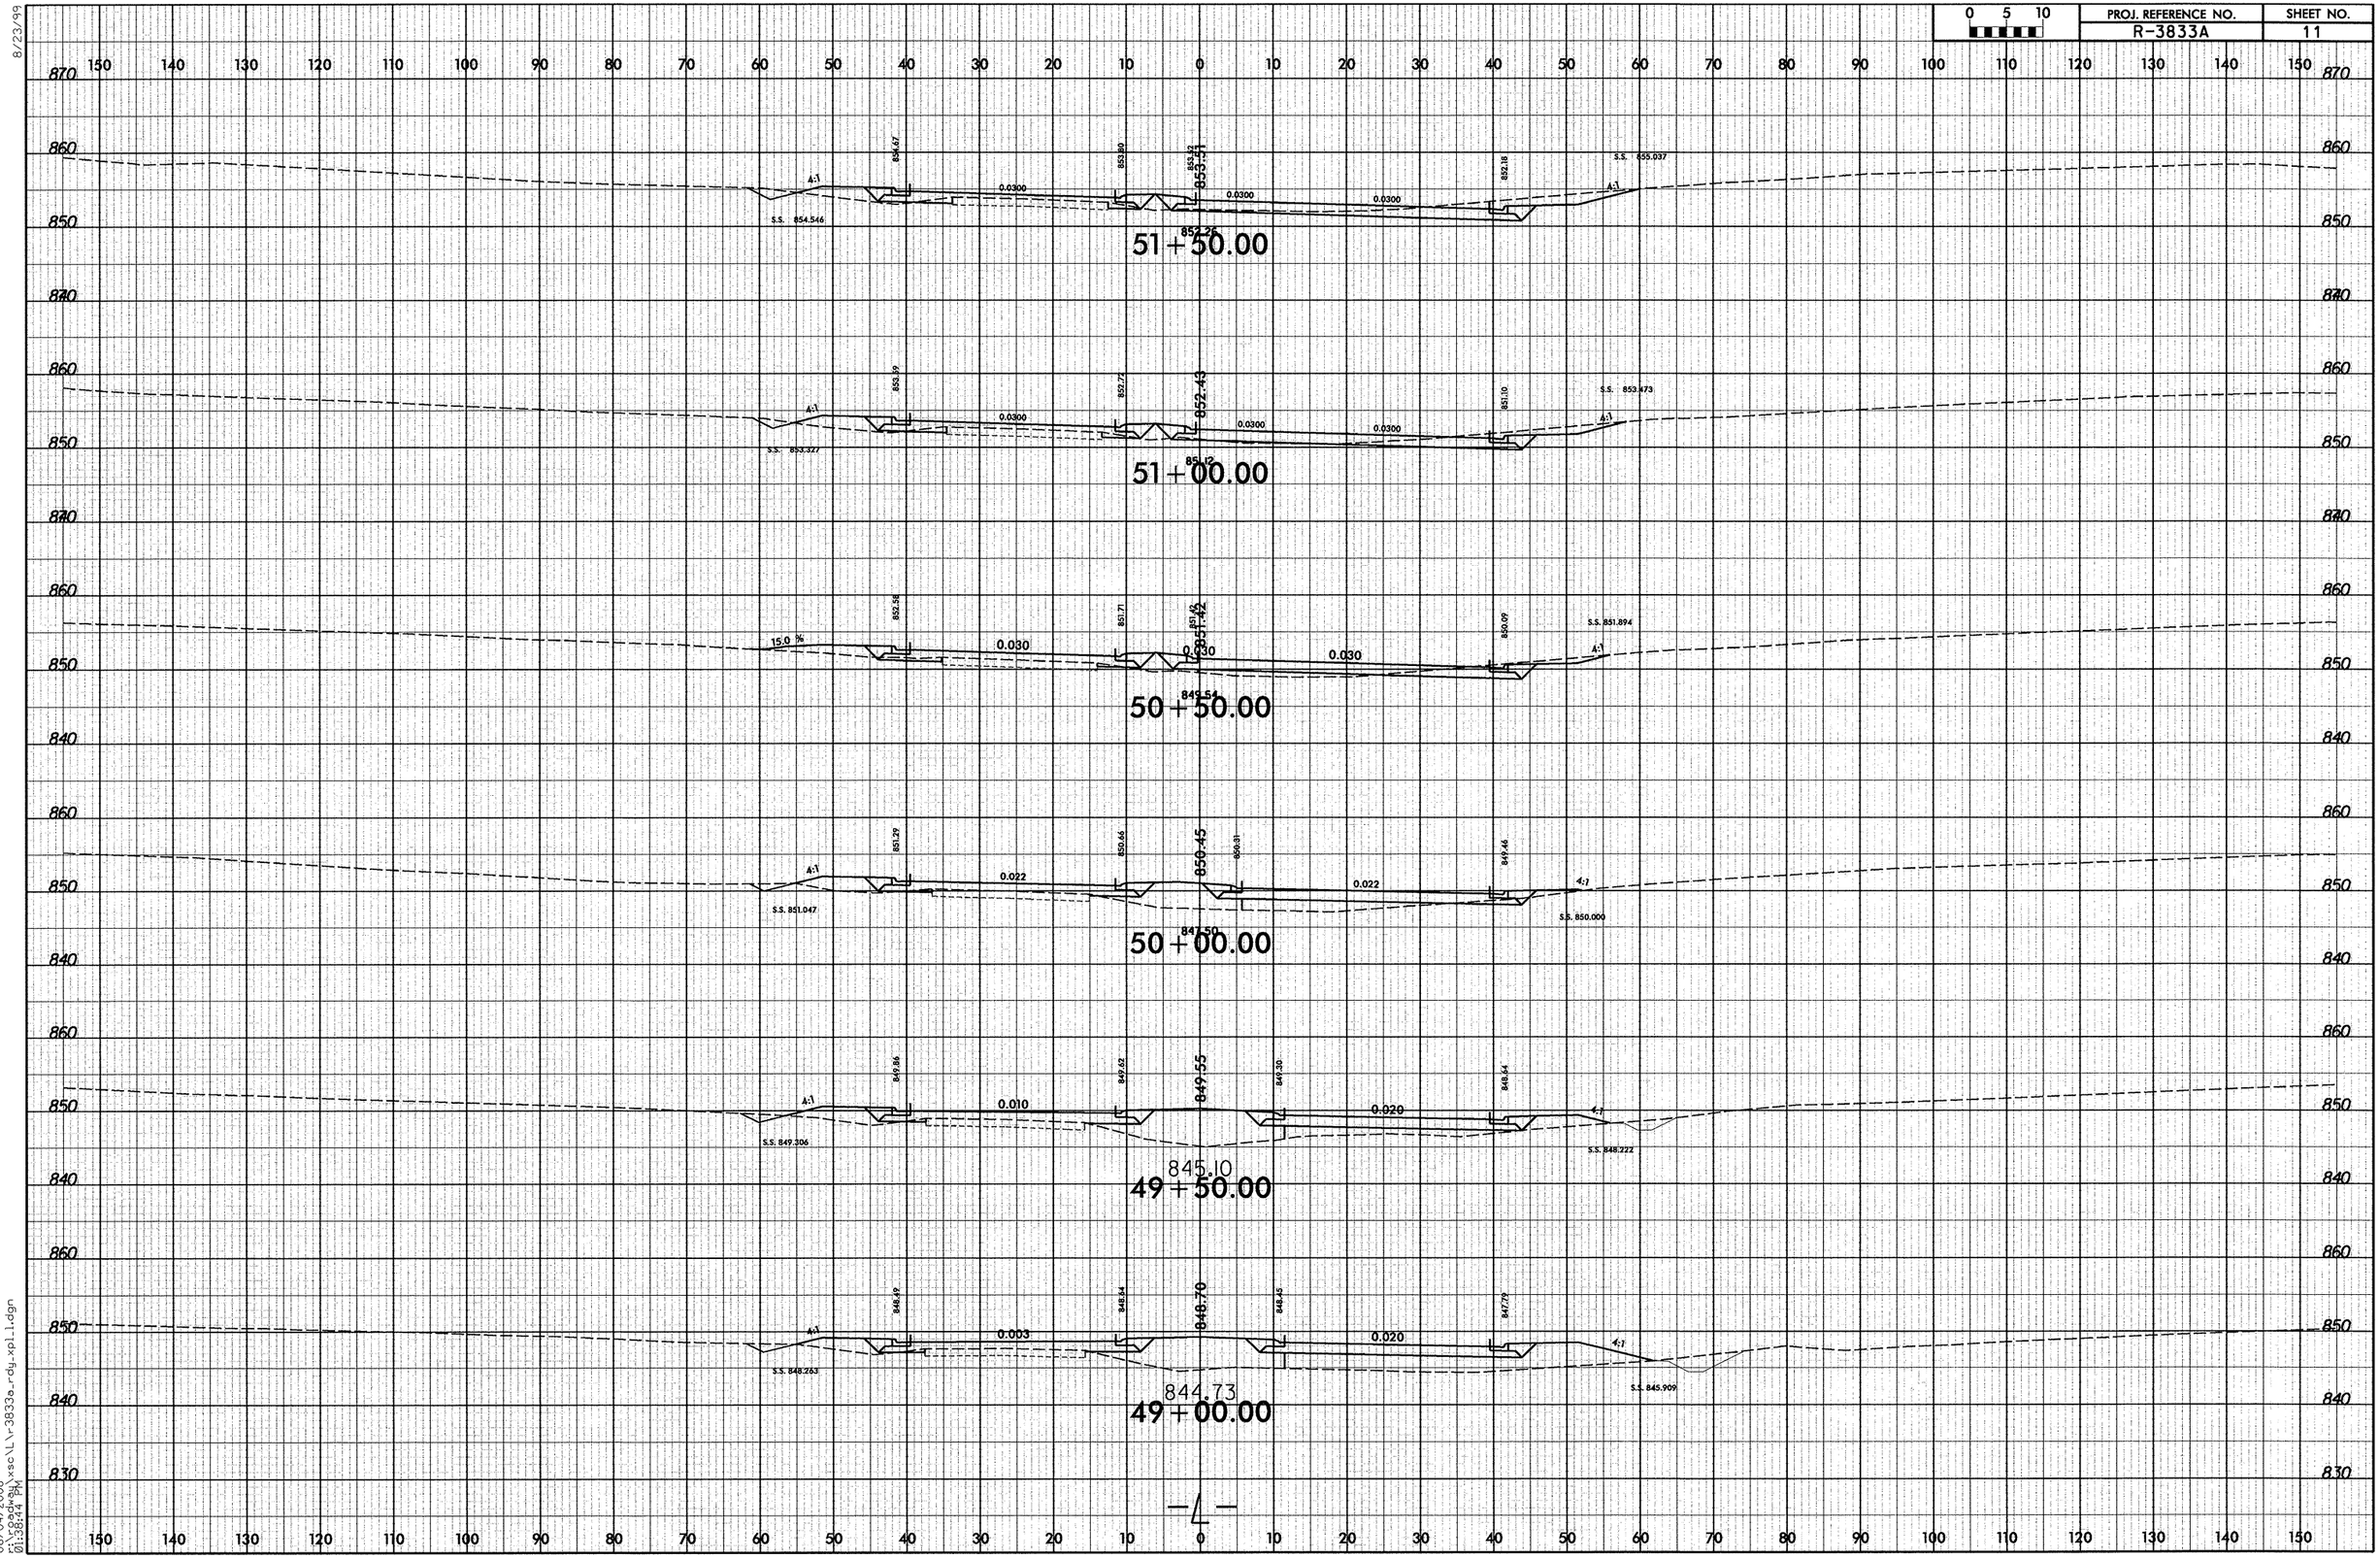

06/04/2008
r:\roadway\xsc\l\r-3833a-rdy_xpl_1.dgn
01:38:44 PM

8/23/99

0 5 10	PROJ. REFERENCE NO.	SHEET NO.
	R-3833A	12

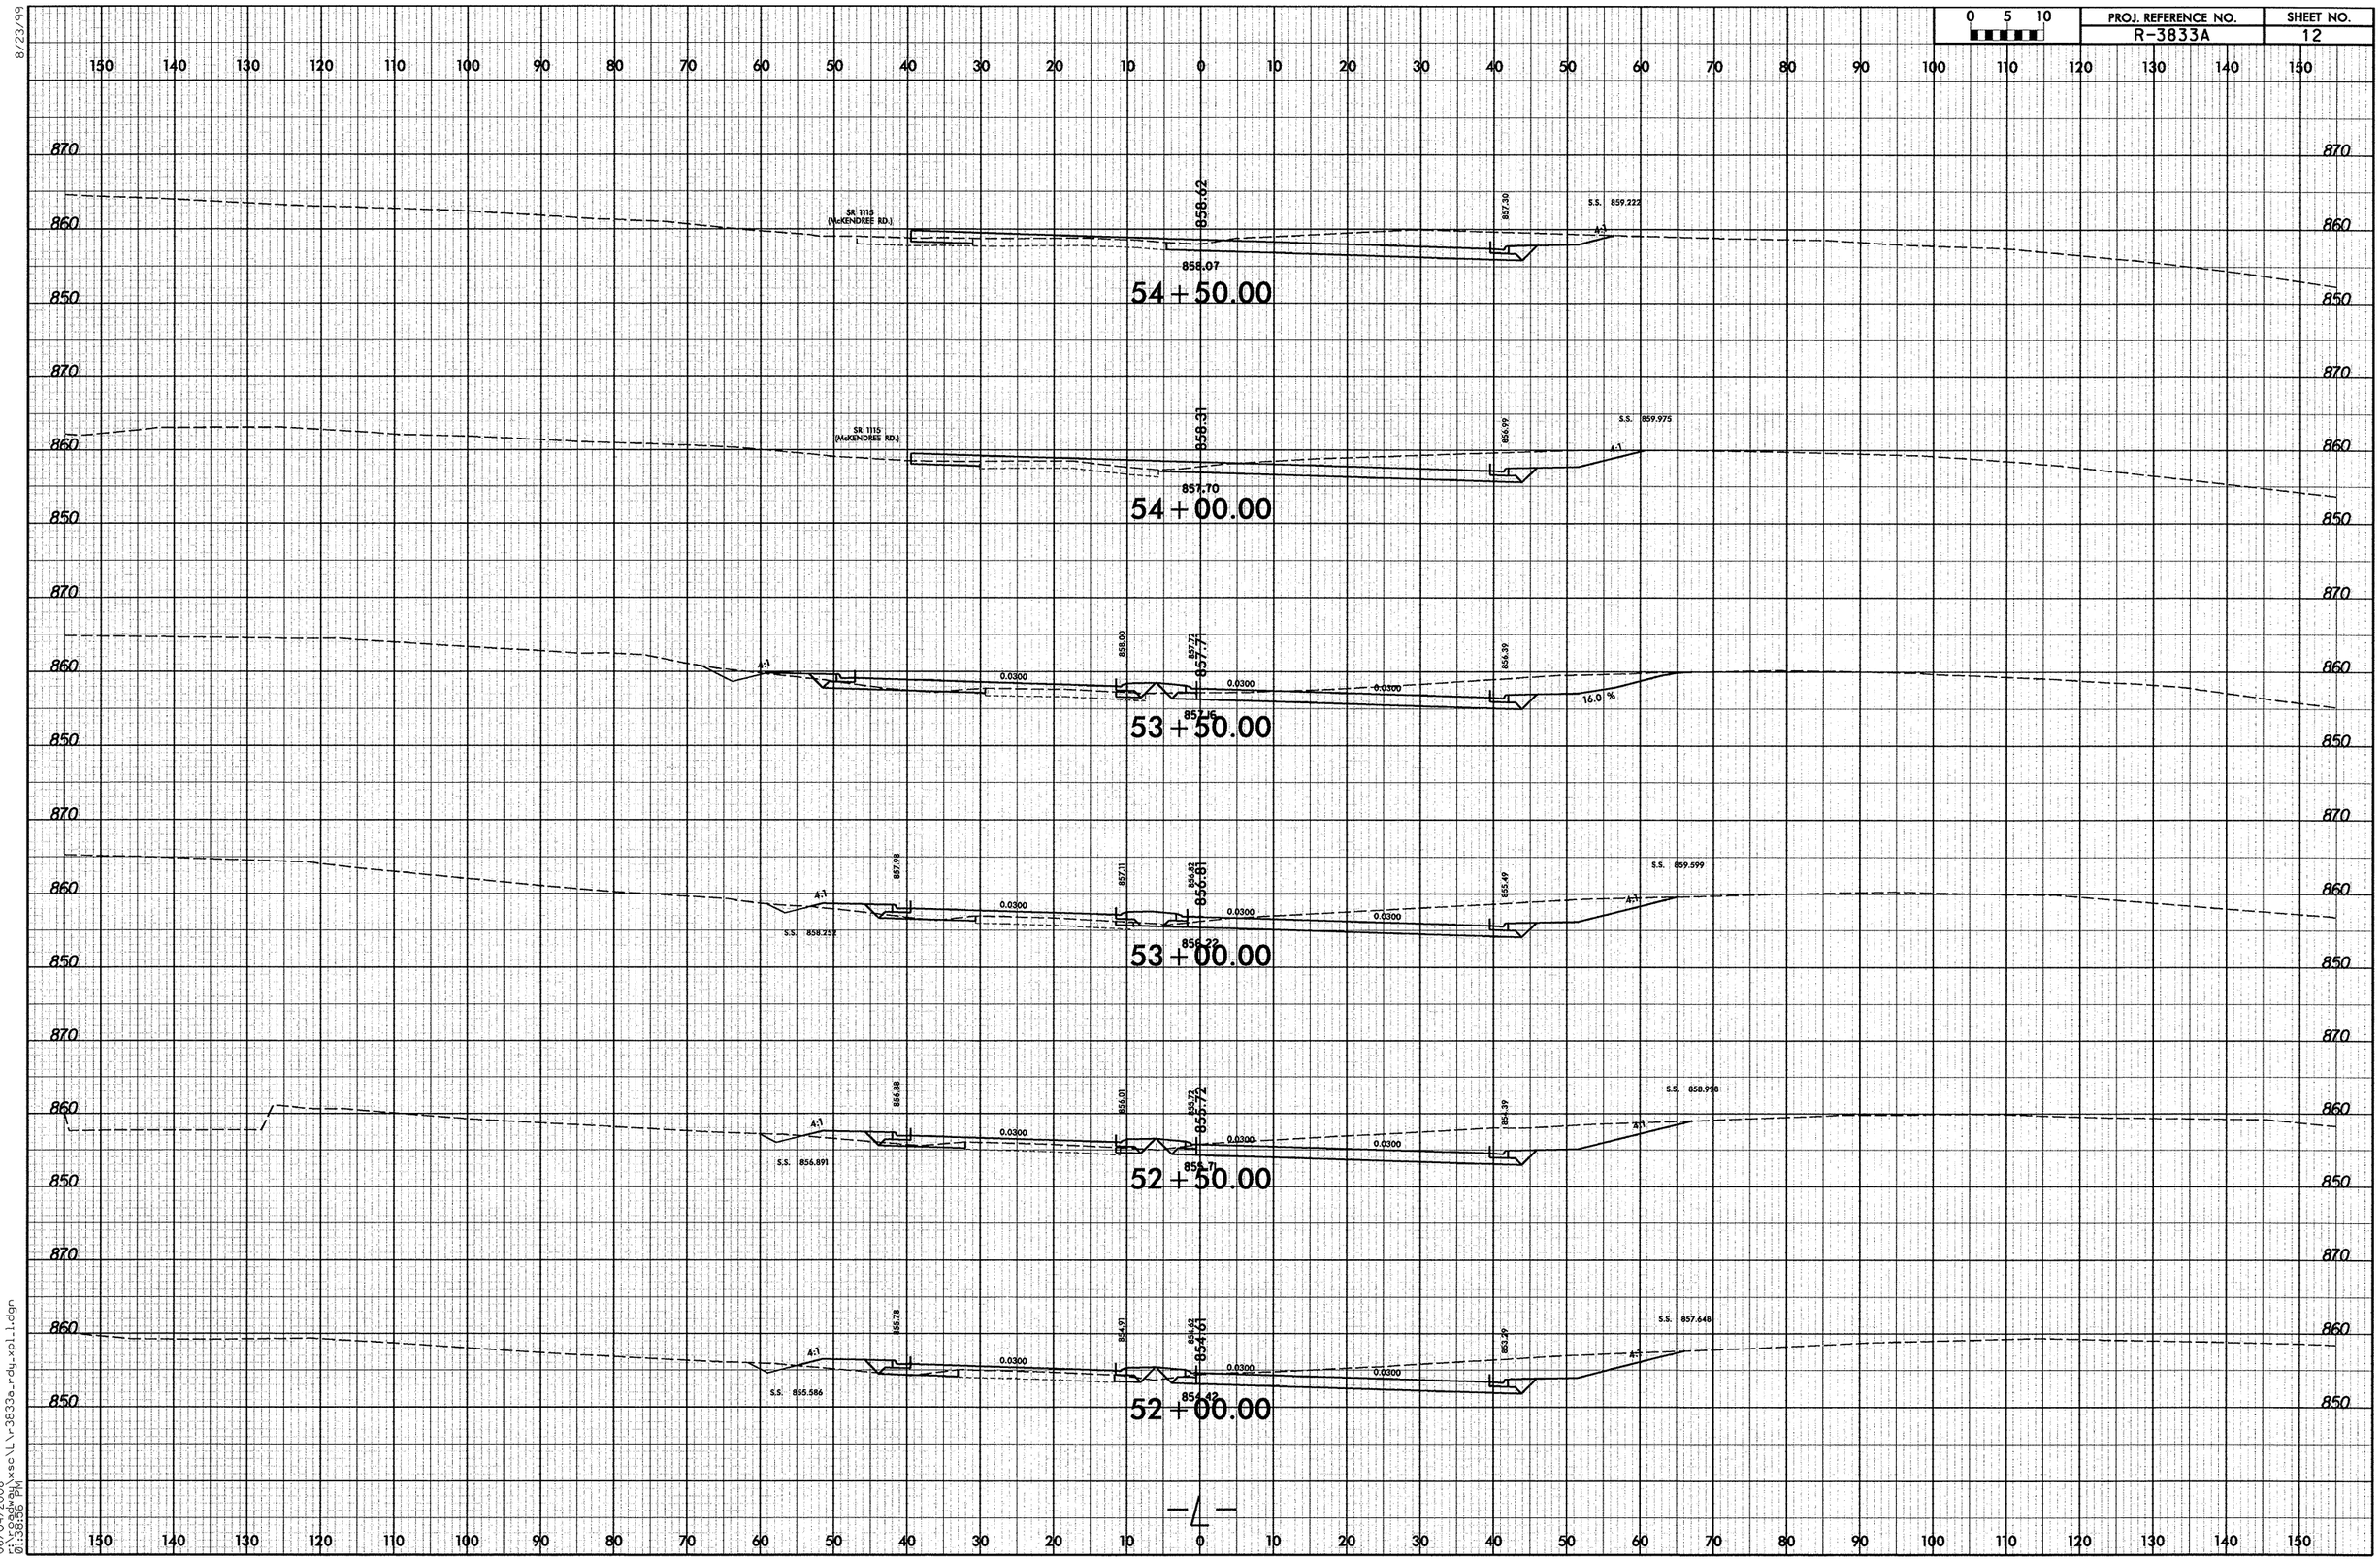

06/04/2008
r:\roadway\xsc\l\r3833a_rdy_xpl_1.dgn
01:38:56 PM

0 5 10	PROJ. REFERENCE NO.	SHEET NO.
	R-3833A	13

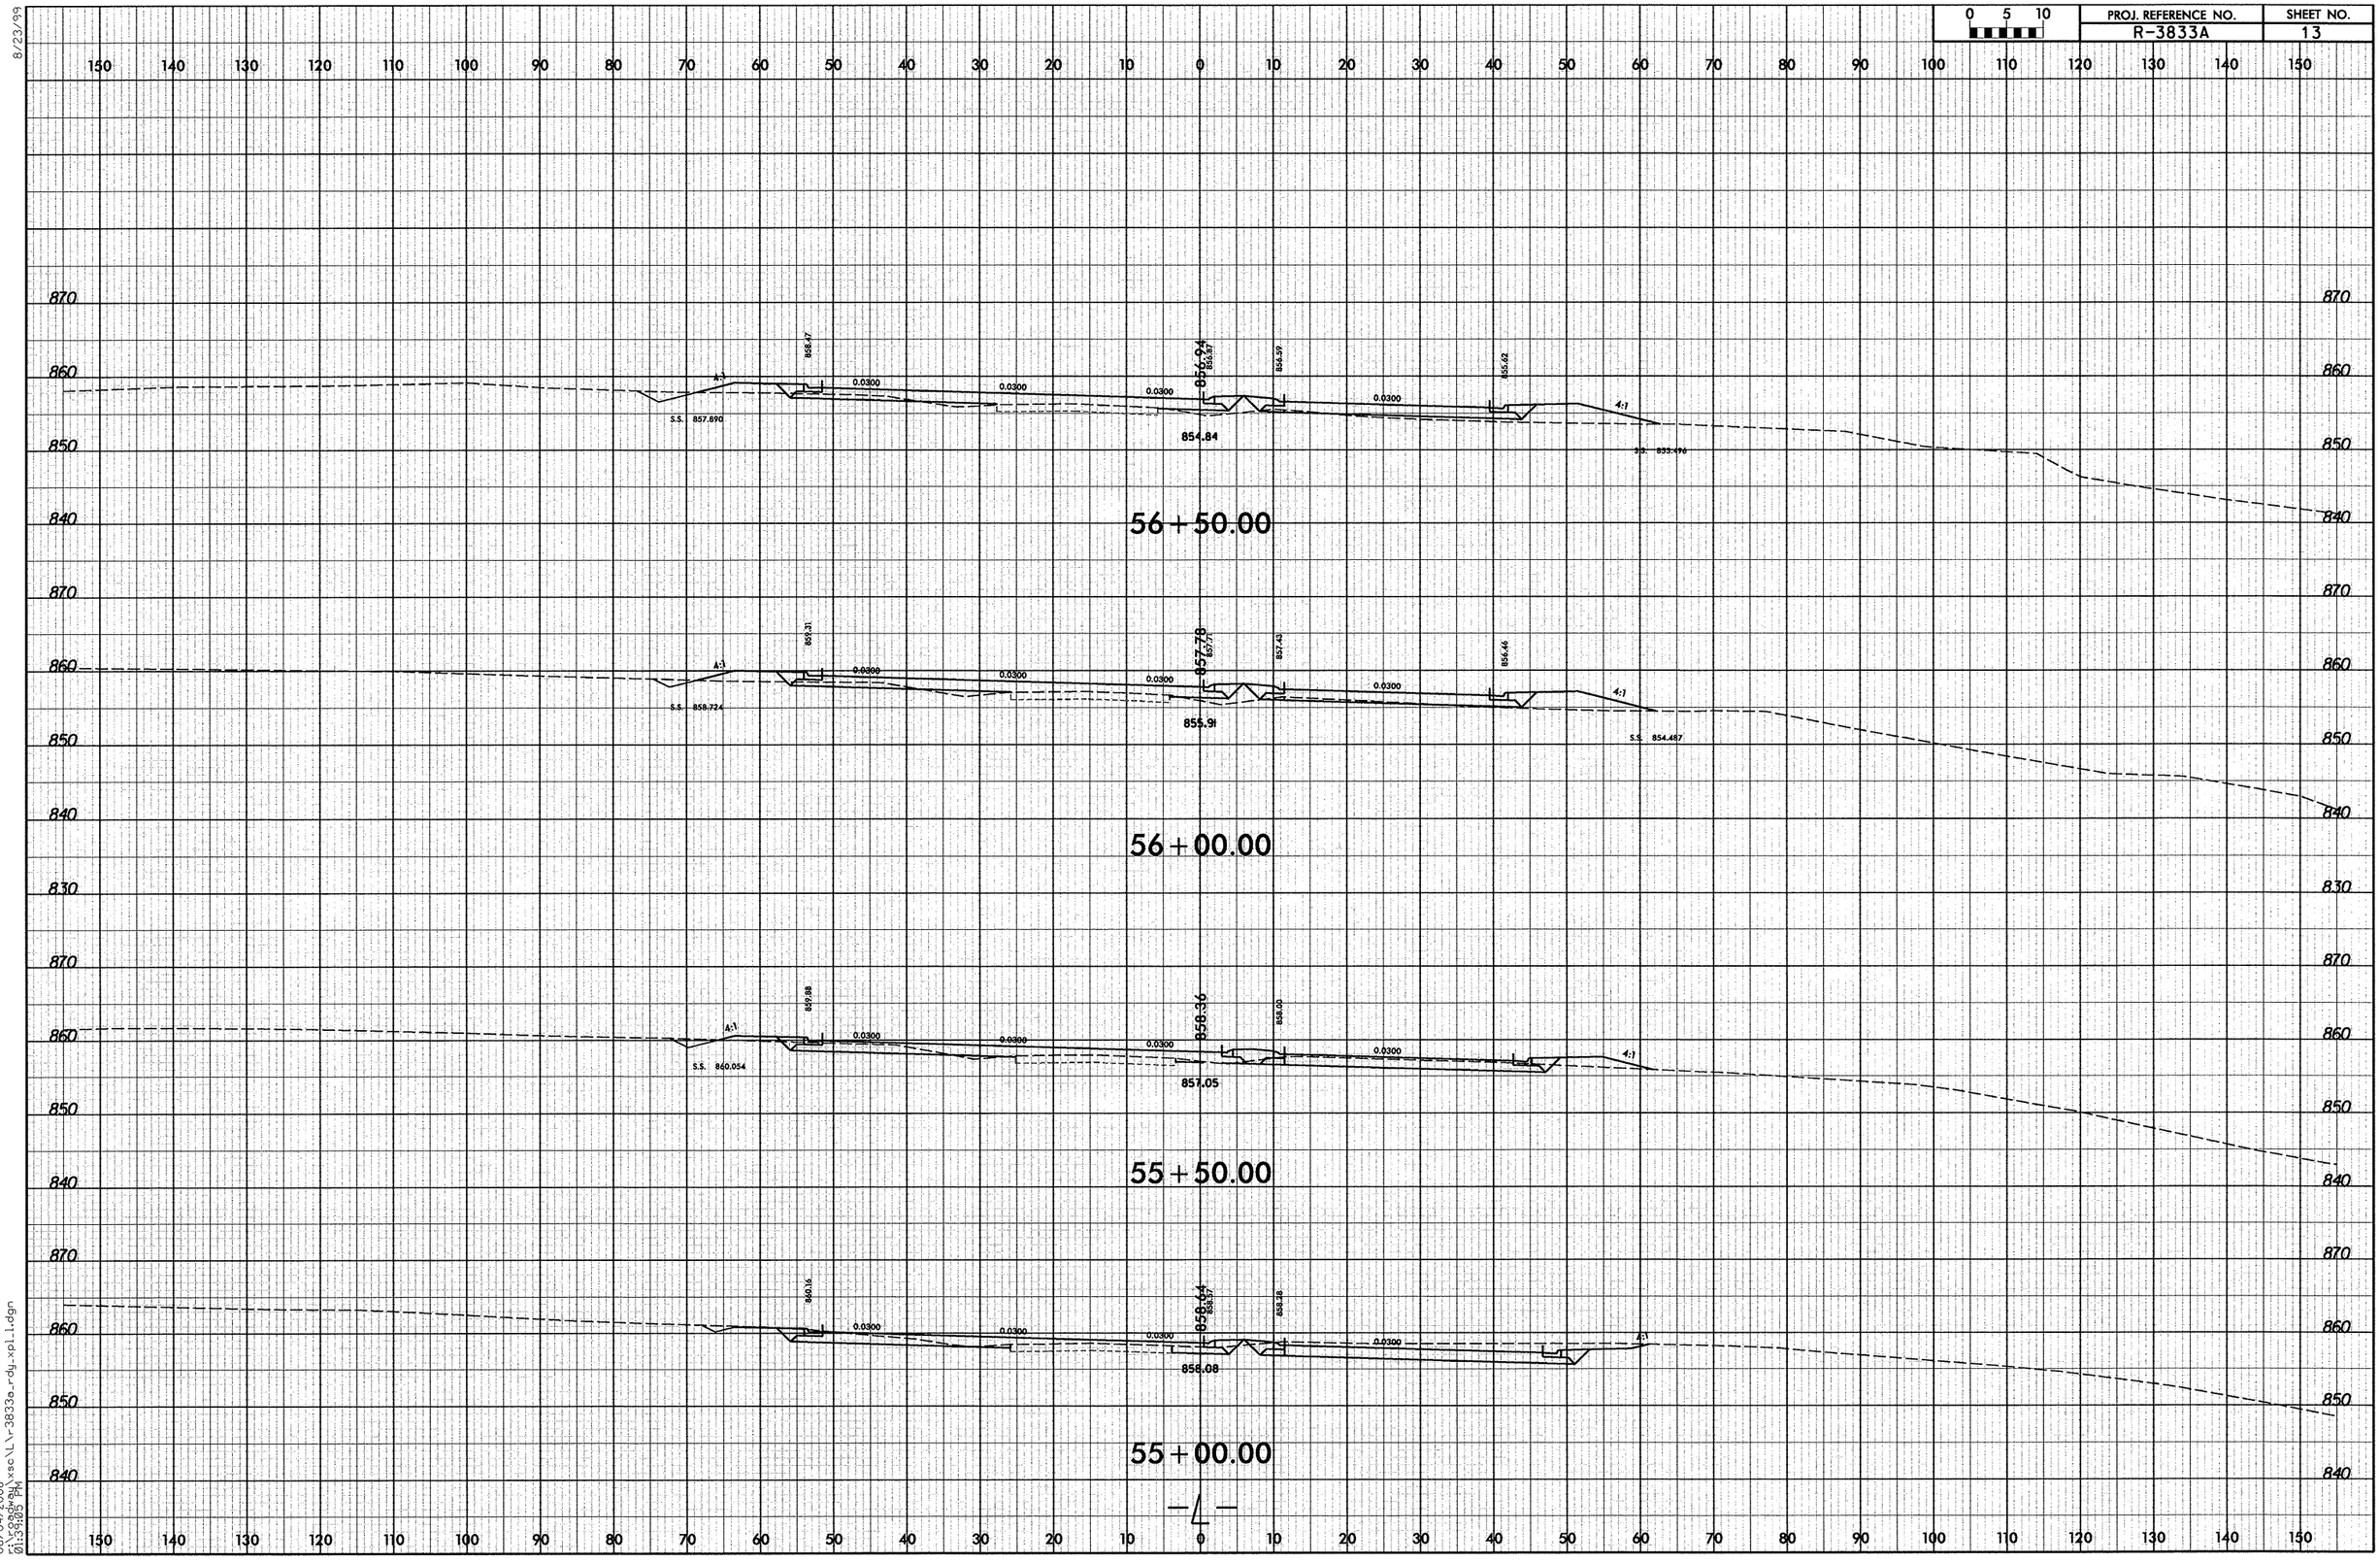

8/23/99
06/04/2008
01:39:05 PM
r:\roadway\xsc\l\r3833a_rdy_xpl_1.dgn

8/23/99

0 5 10	PROJ. REFERENCE NO.	SHEET NO.
	R-3833A	14

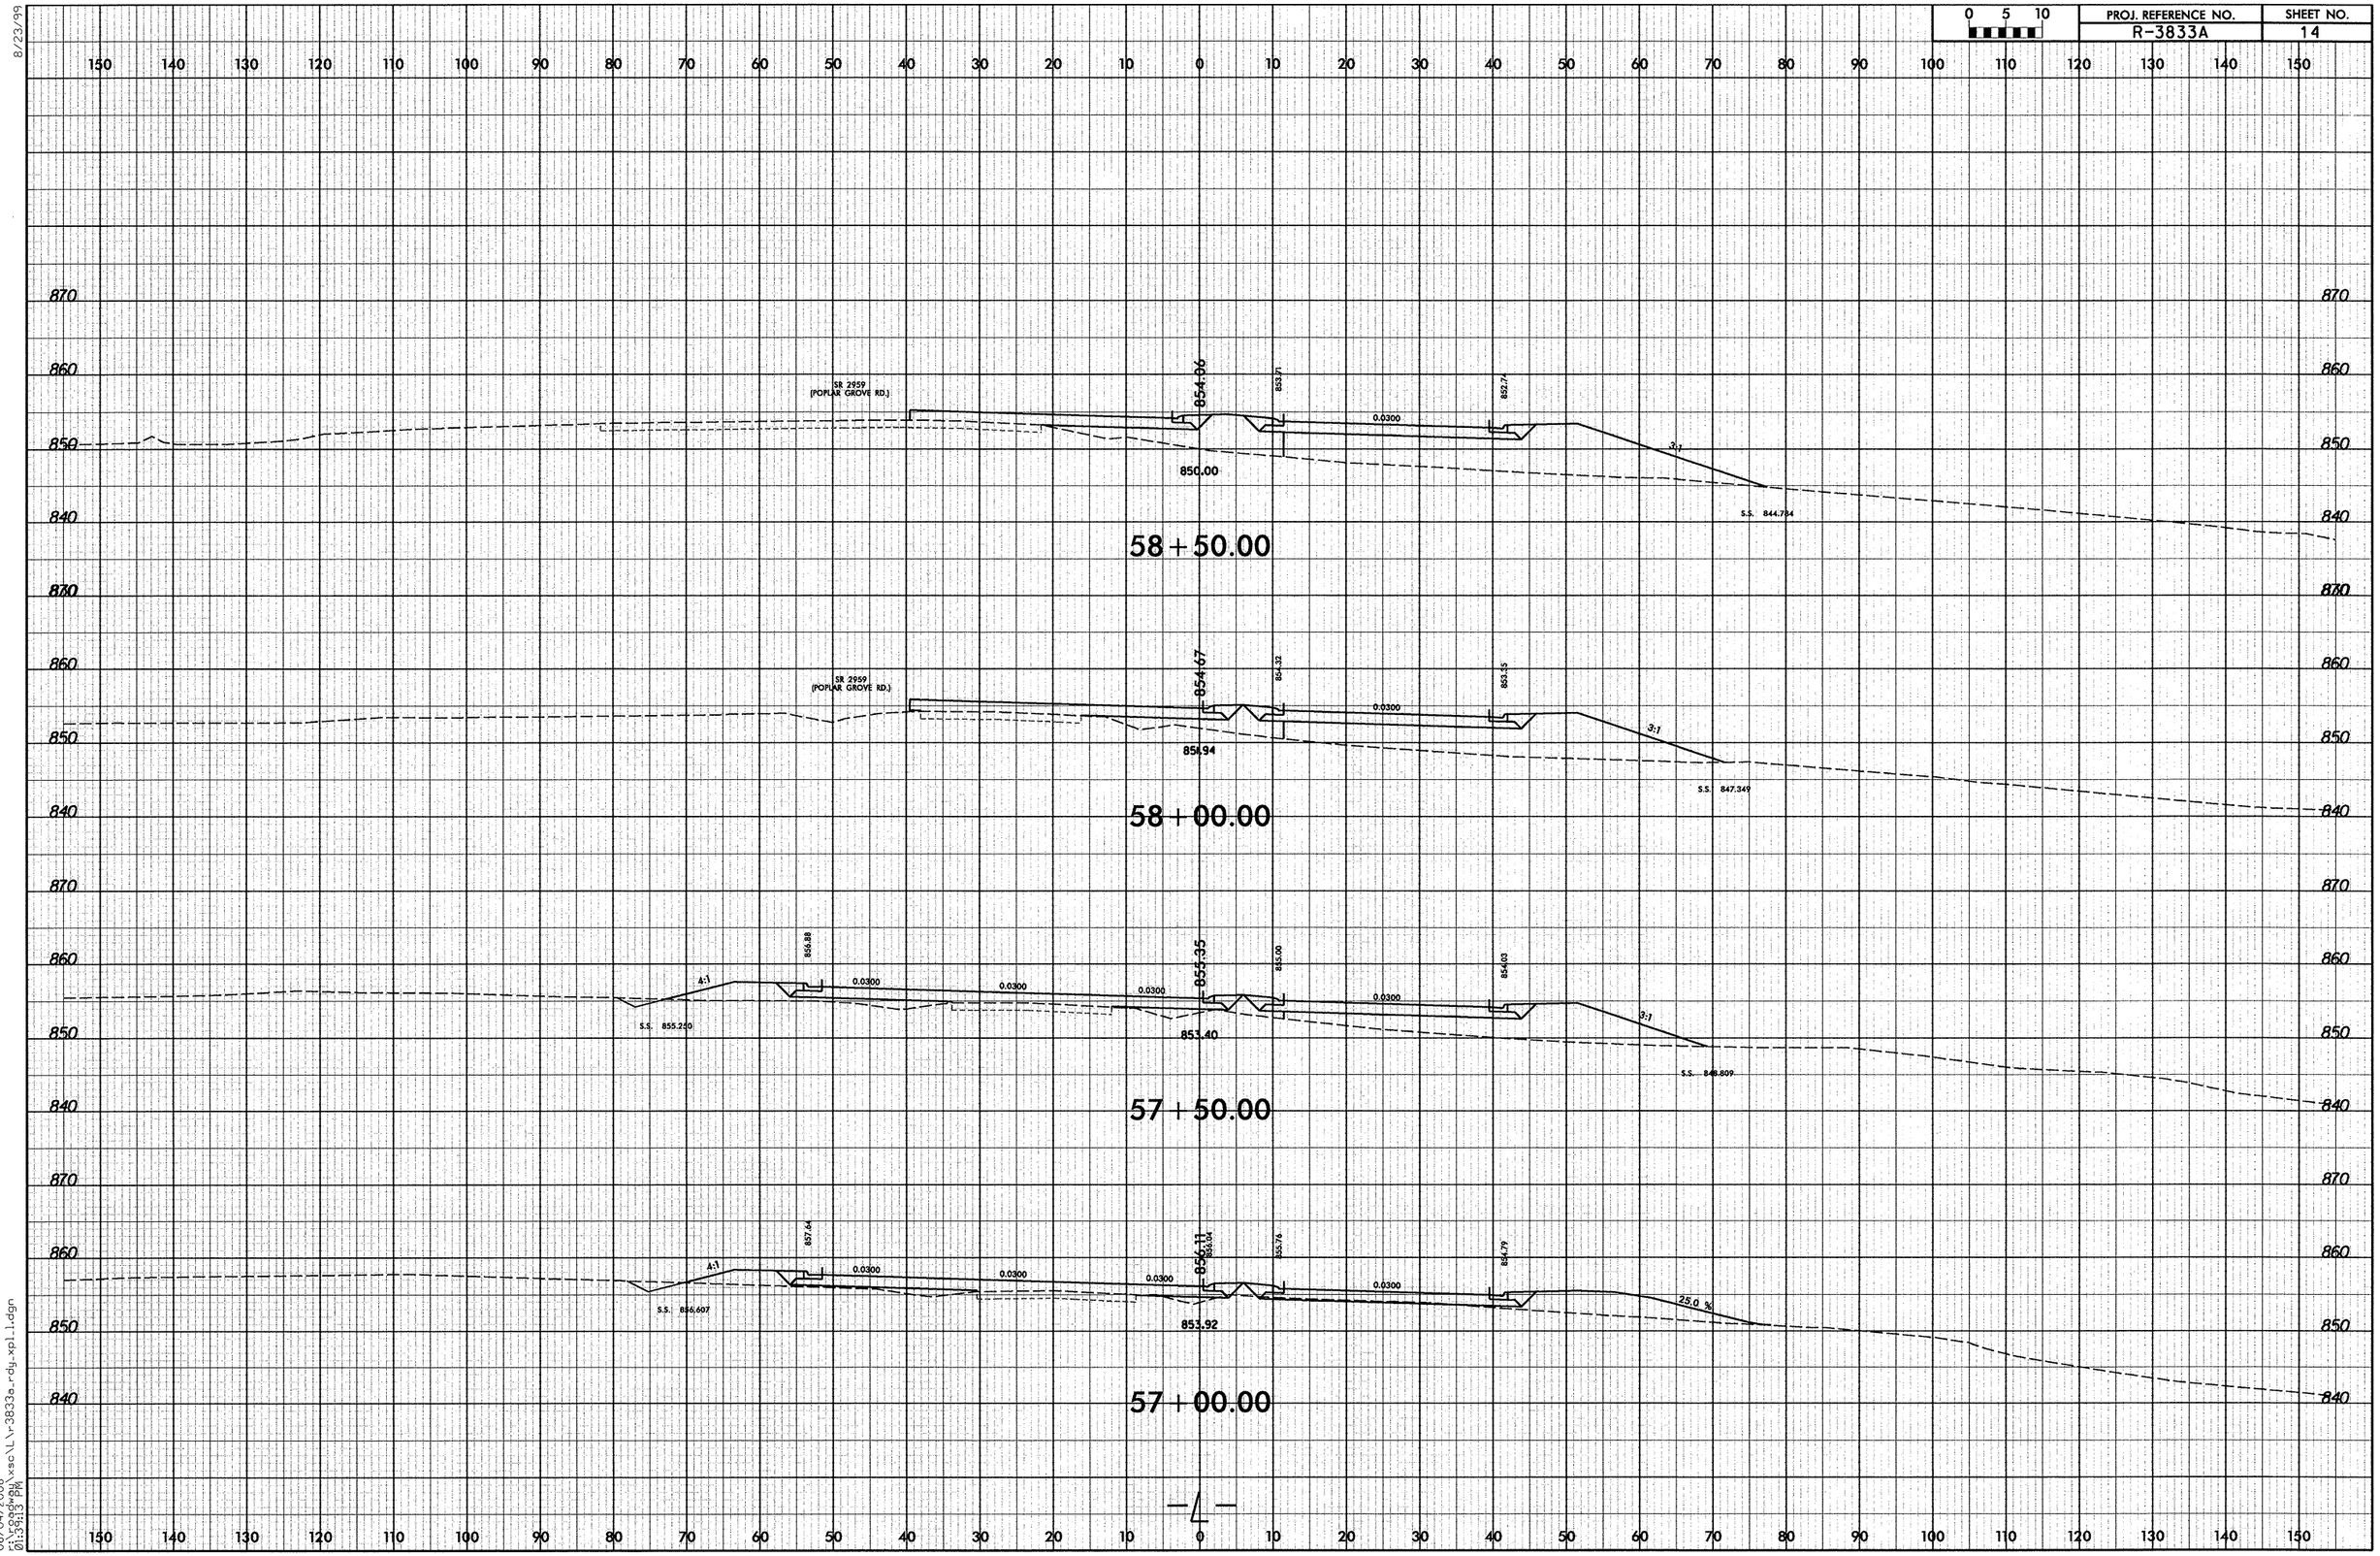

06/04/2008
r:\roadway\xsc\l\r-3833a-rdy_xpl_1.dgn
01:39:13 PM

PROJ. REFERENCE NO. R-3833A
SHEET NO. 15

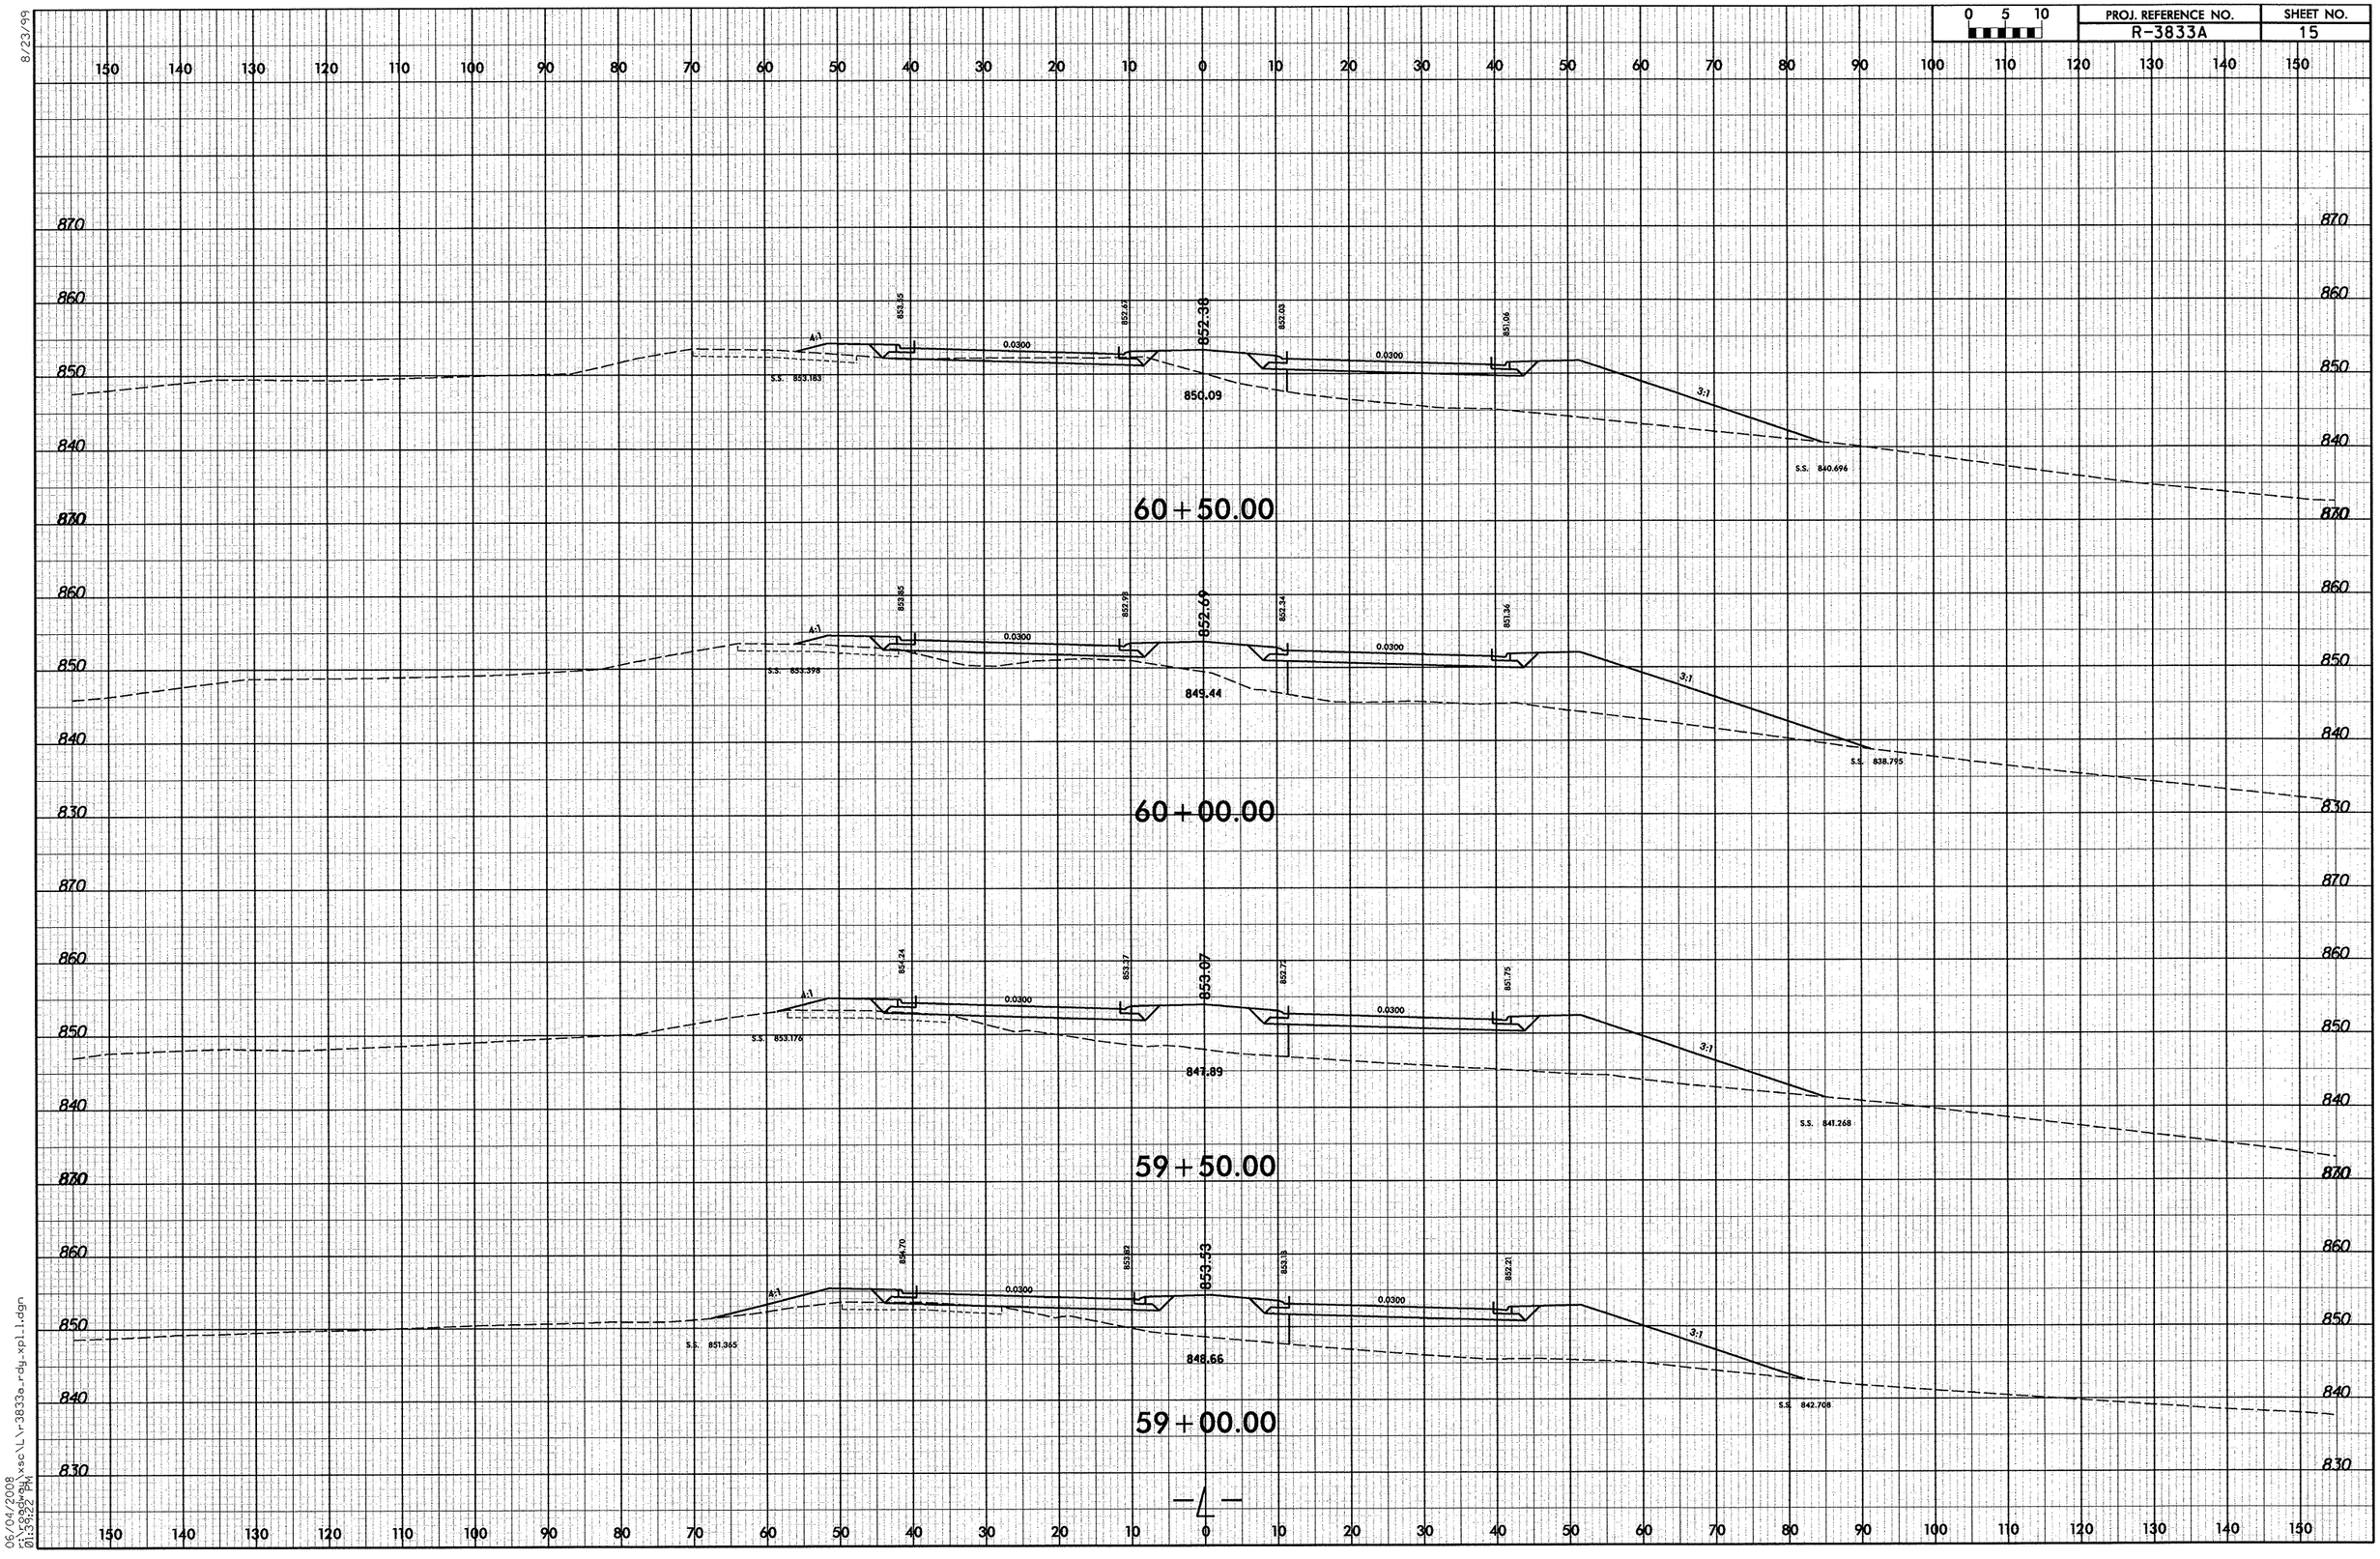

8/23/99

06/04/2008
r:\roadway\xsc\L\r3833a_rdy_xpl_1.dgn
01:39:22 PM

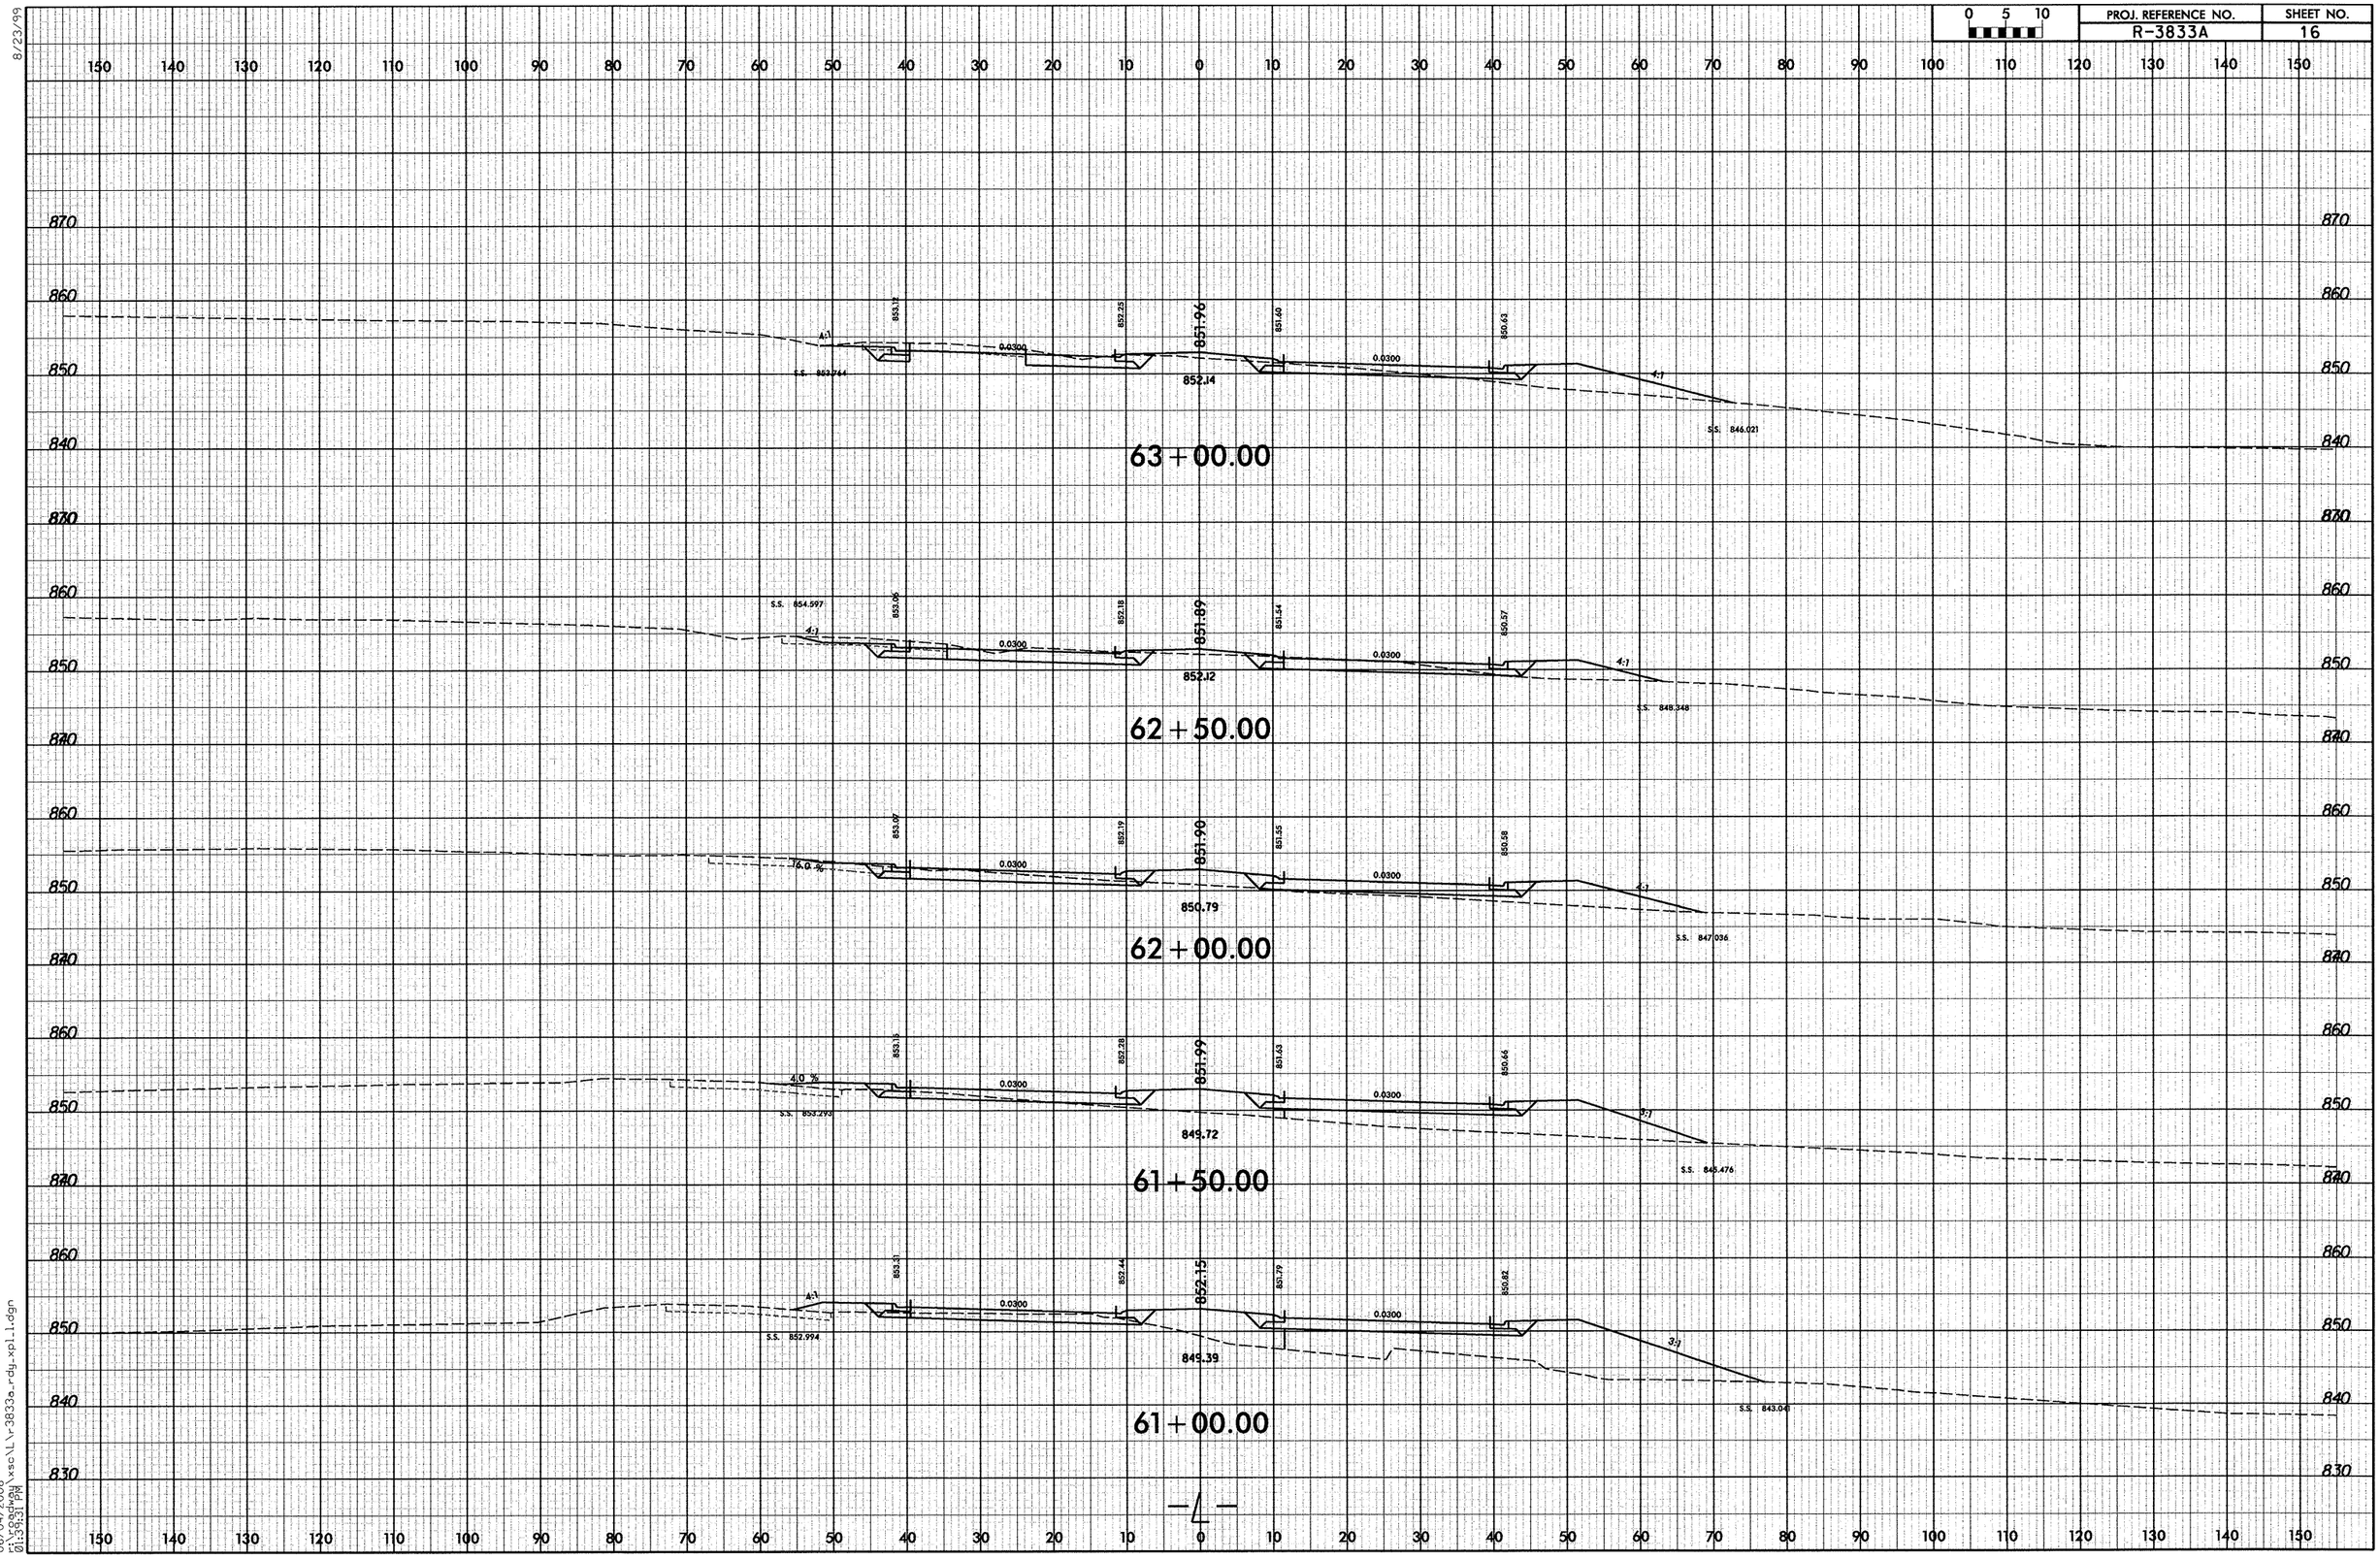

8/23/99
06/04/2008
01:39:31 PM
r:\roadway\xsc\l\r3833a_rdy_xpl_1.dgn

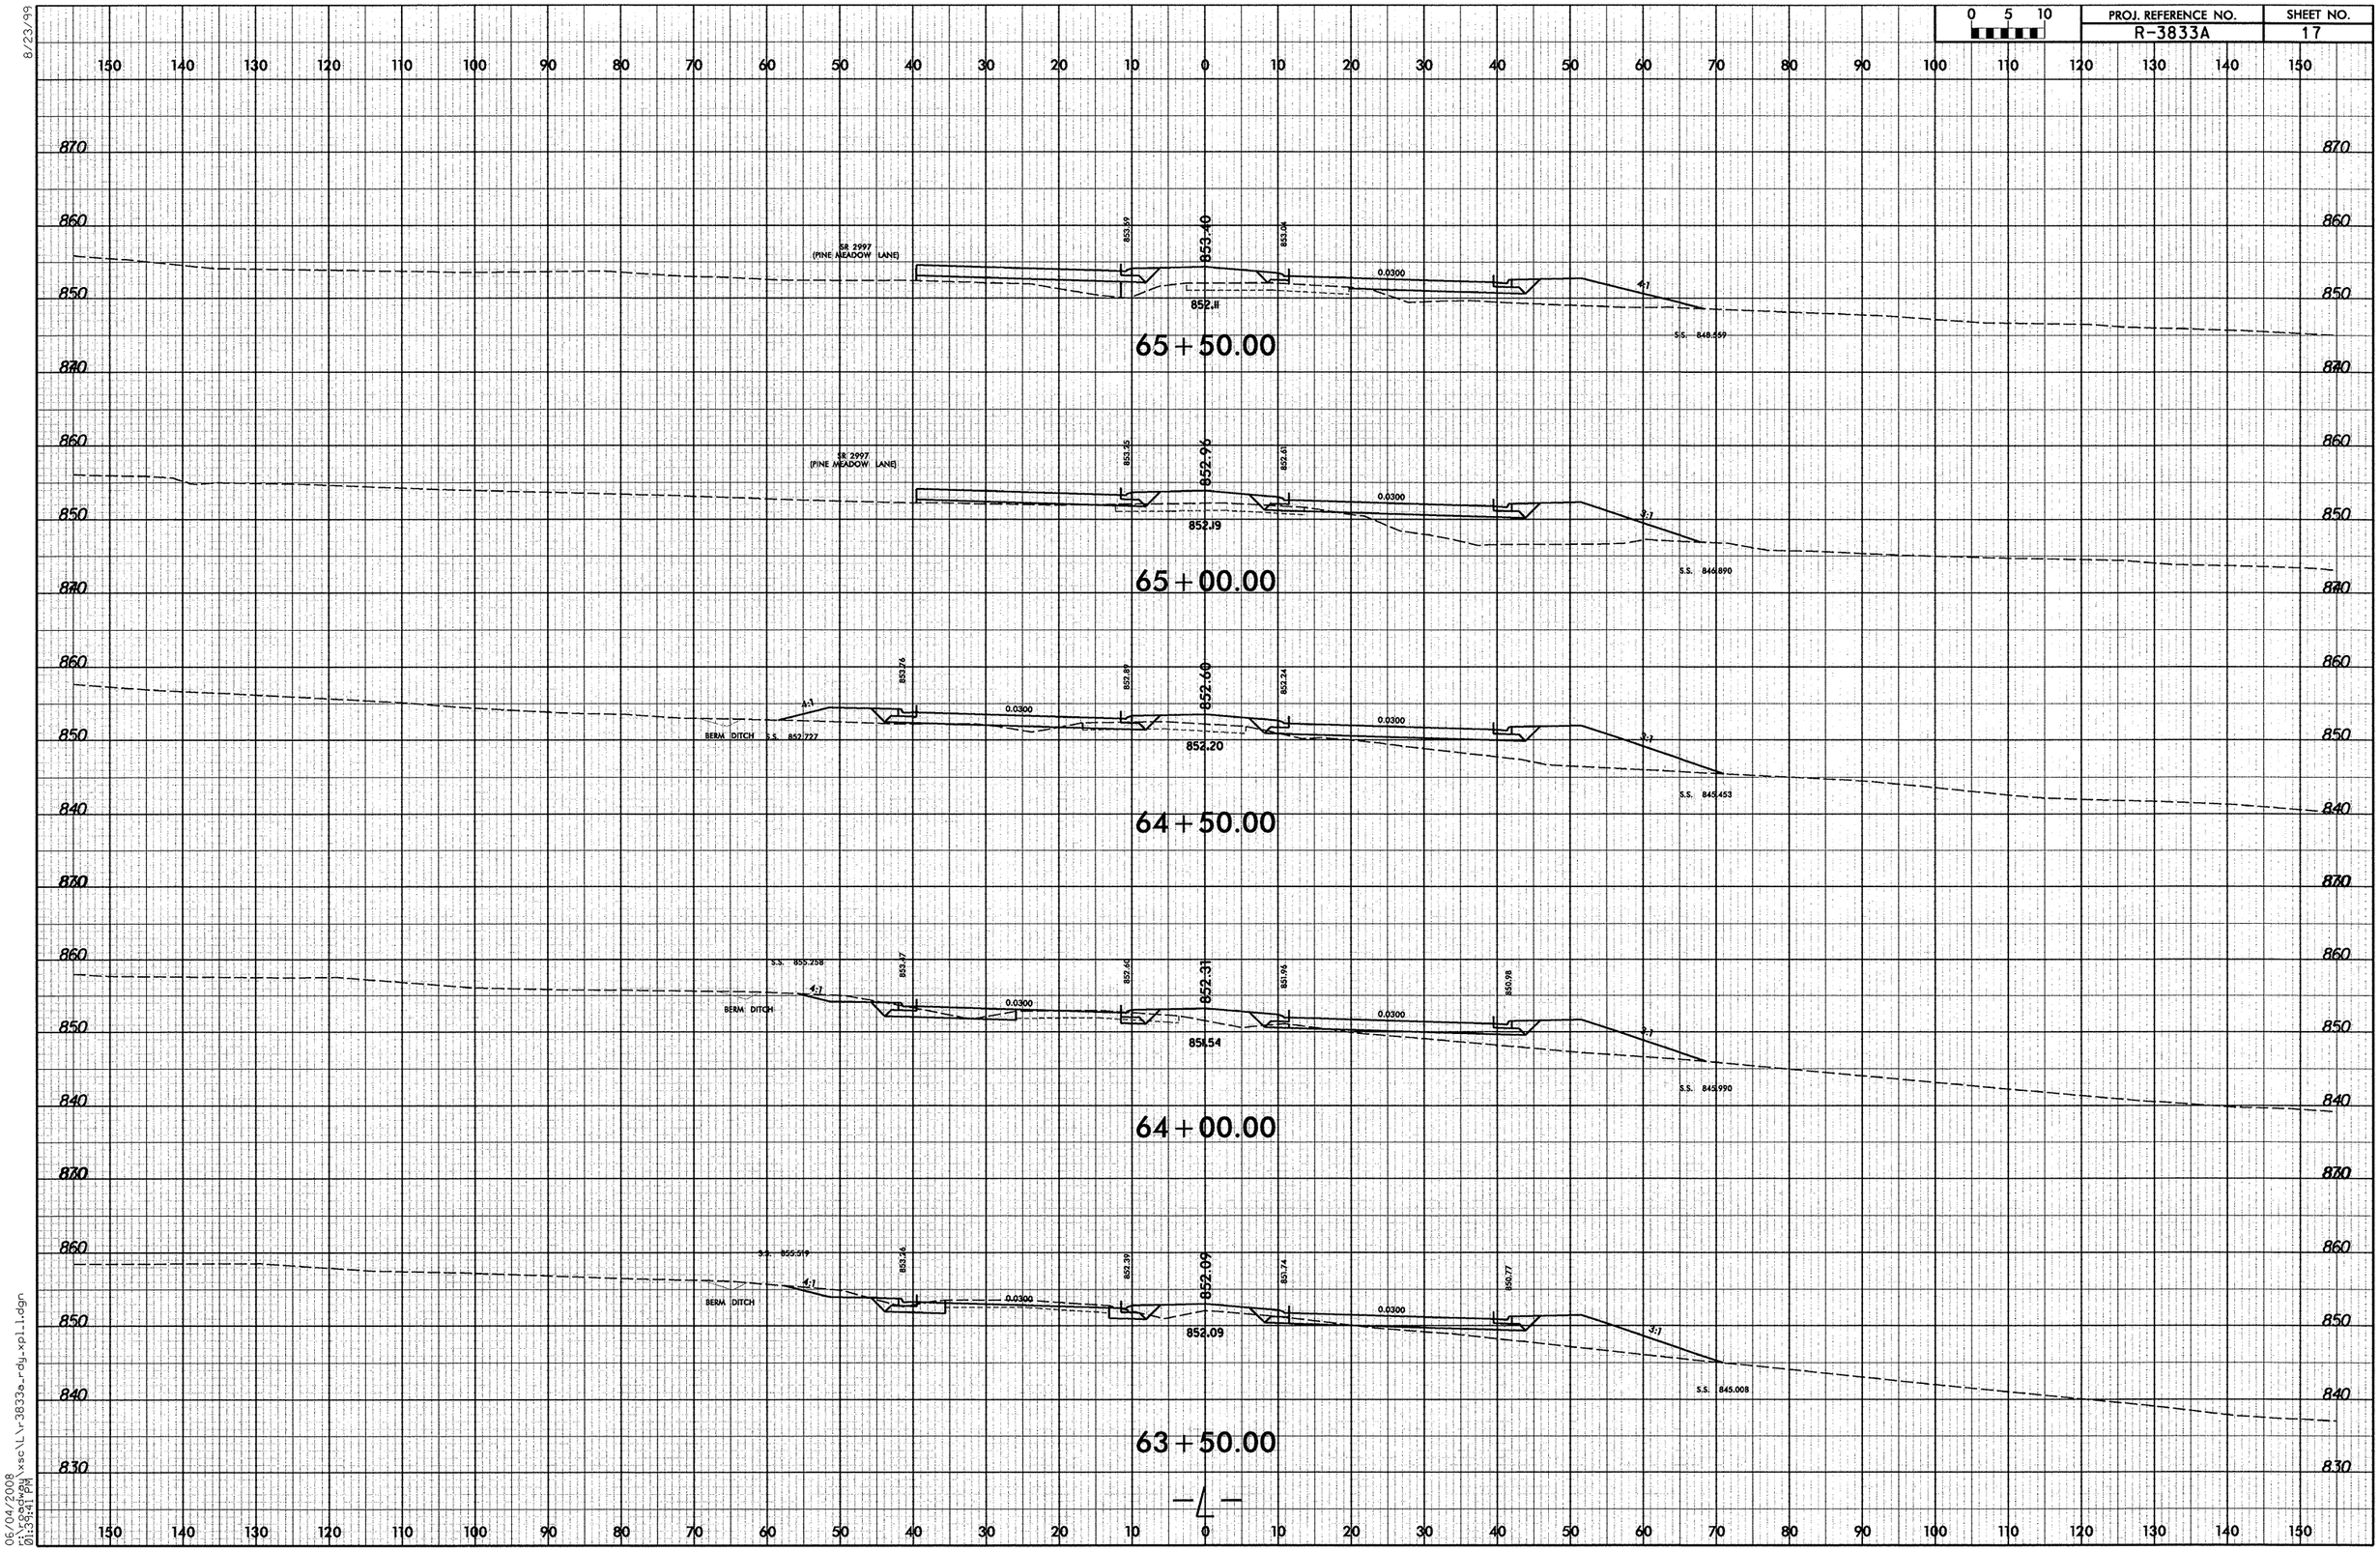

8/23/99

06/04/2008
r:\roadway\xsc\L\r3833a_rdy_xpl_1.dgn
01:39:41 PM

8/23/99

0 5 10	PROJ. REFERENCE NO.	SHEET NO.
	R-3833A	18

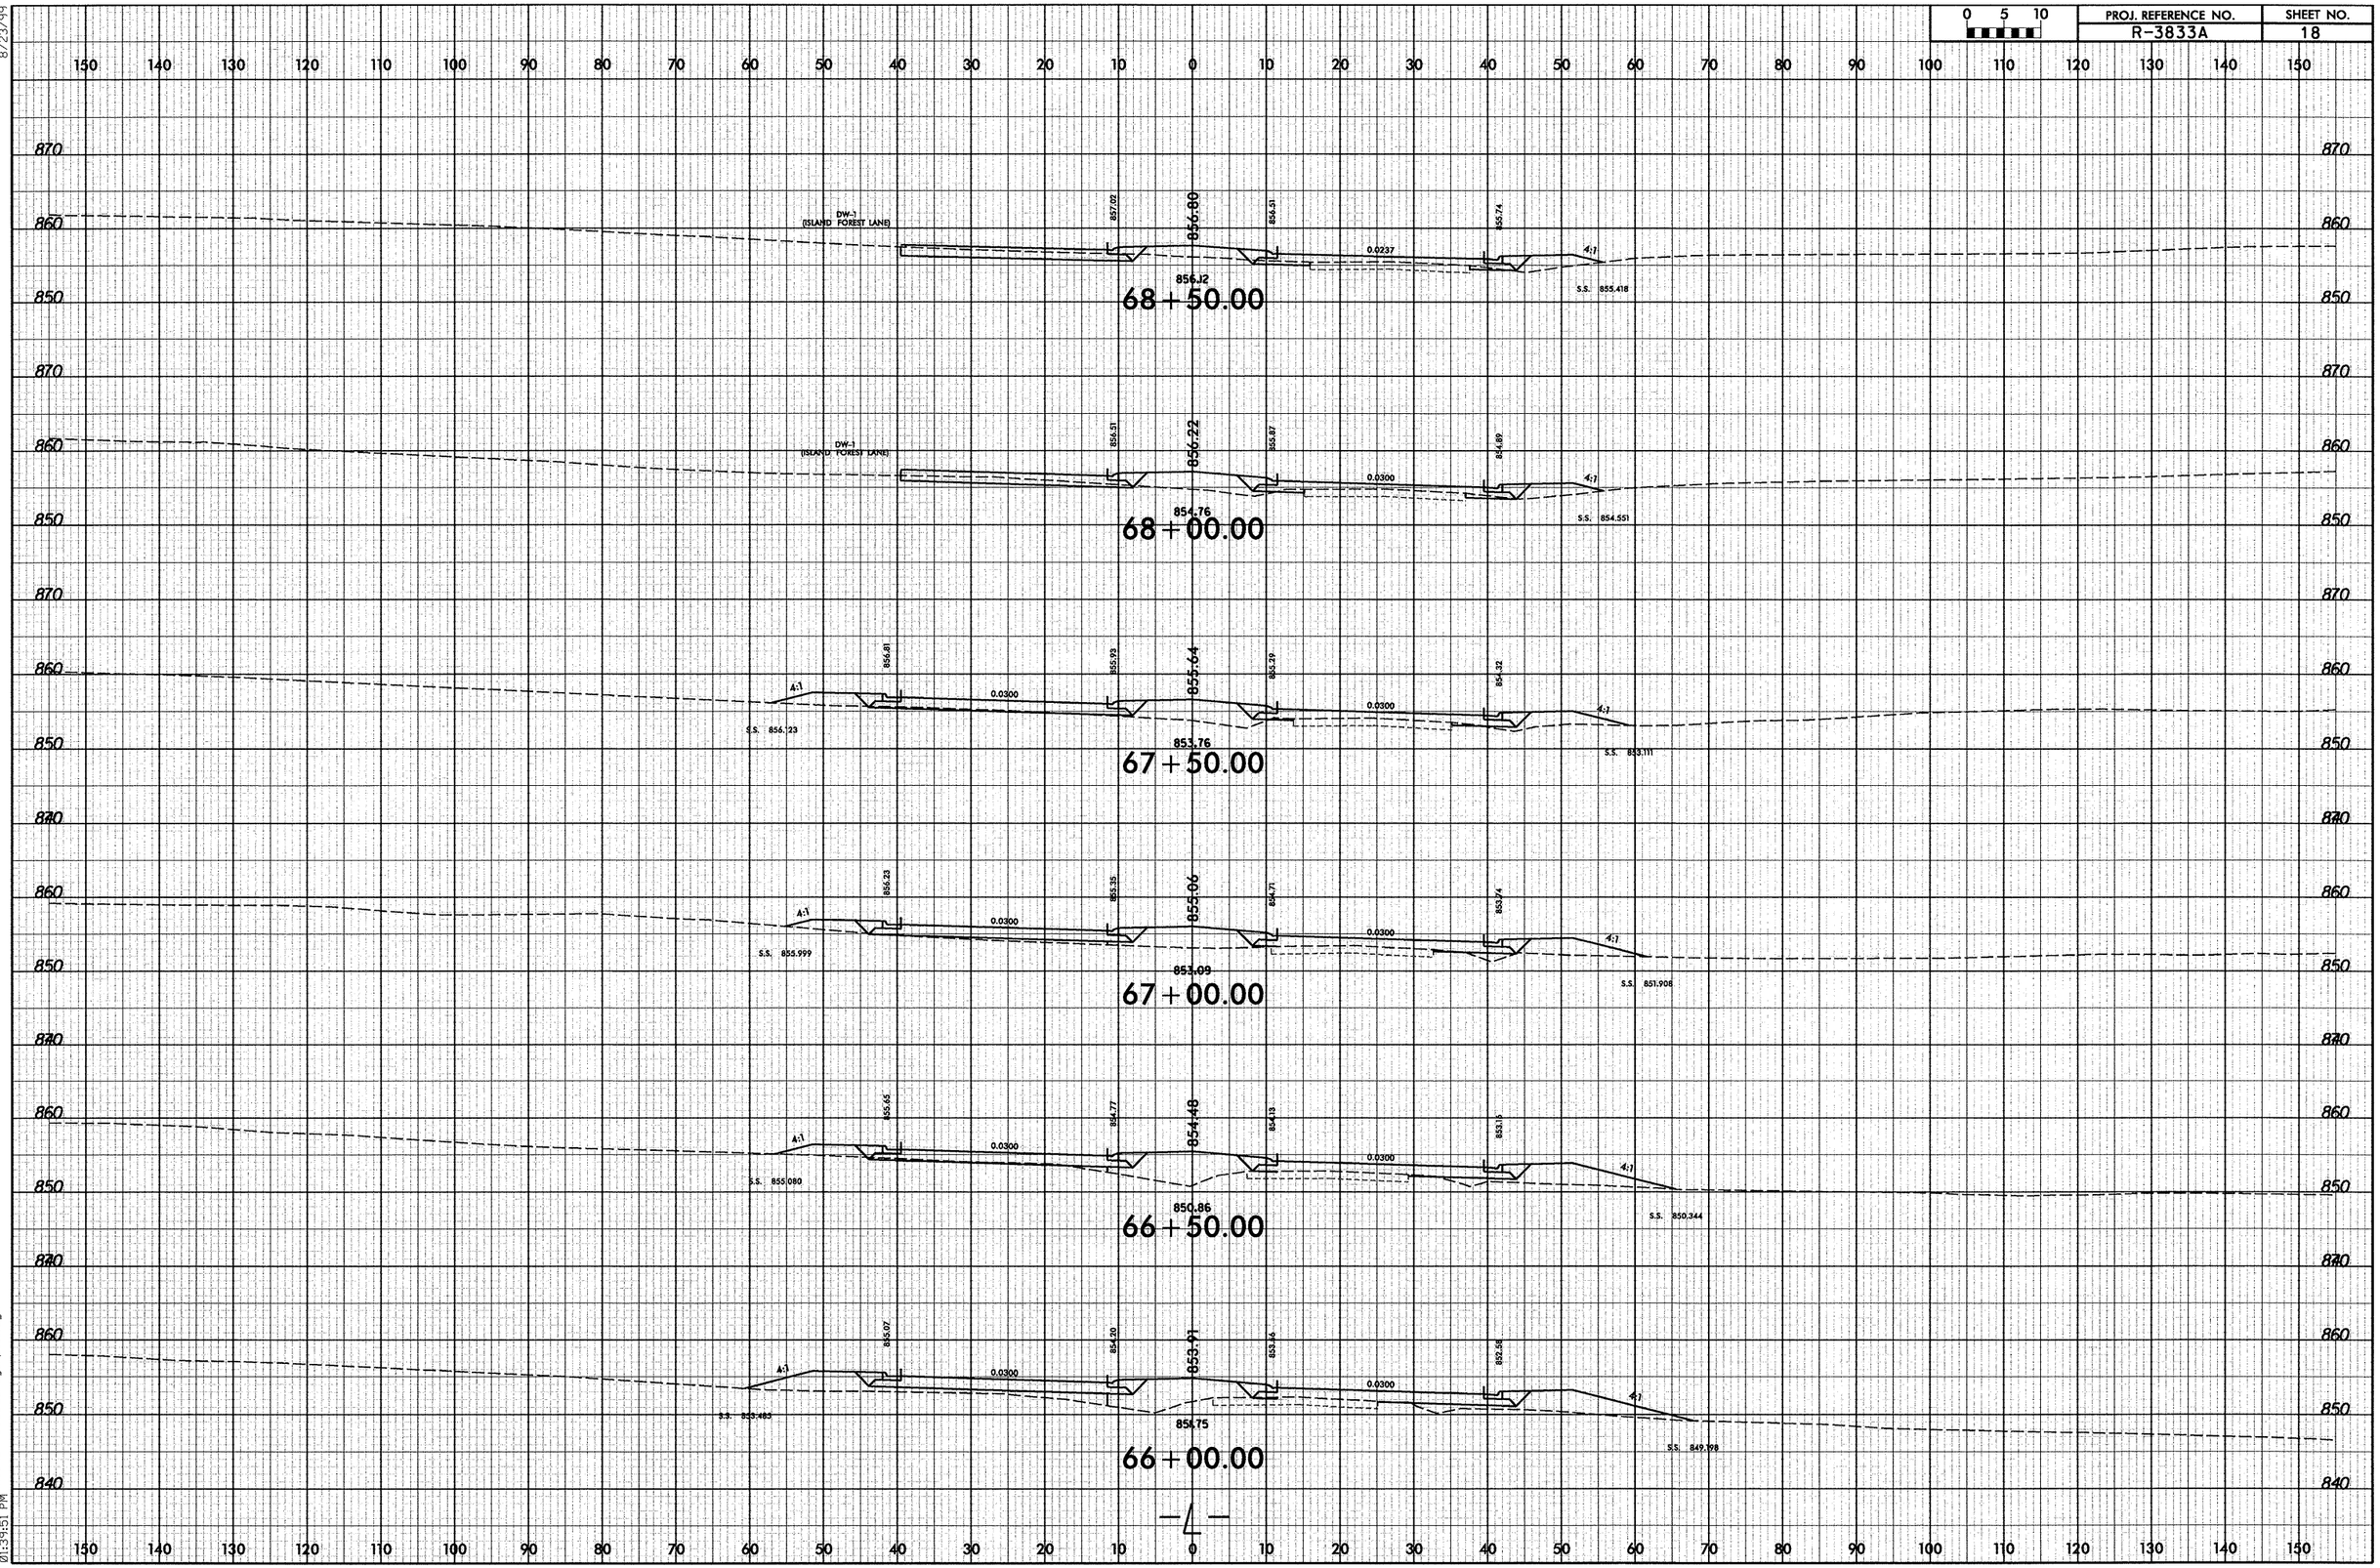

06/04/2008
r:\road*pl\xsc\l\r3833a_rdy_xpl.dgn
01:39:51 PM

0 5 10	PROJ. REFERENCE NO.	SHEET NO.
	R-3833A	19

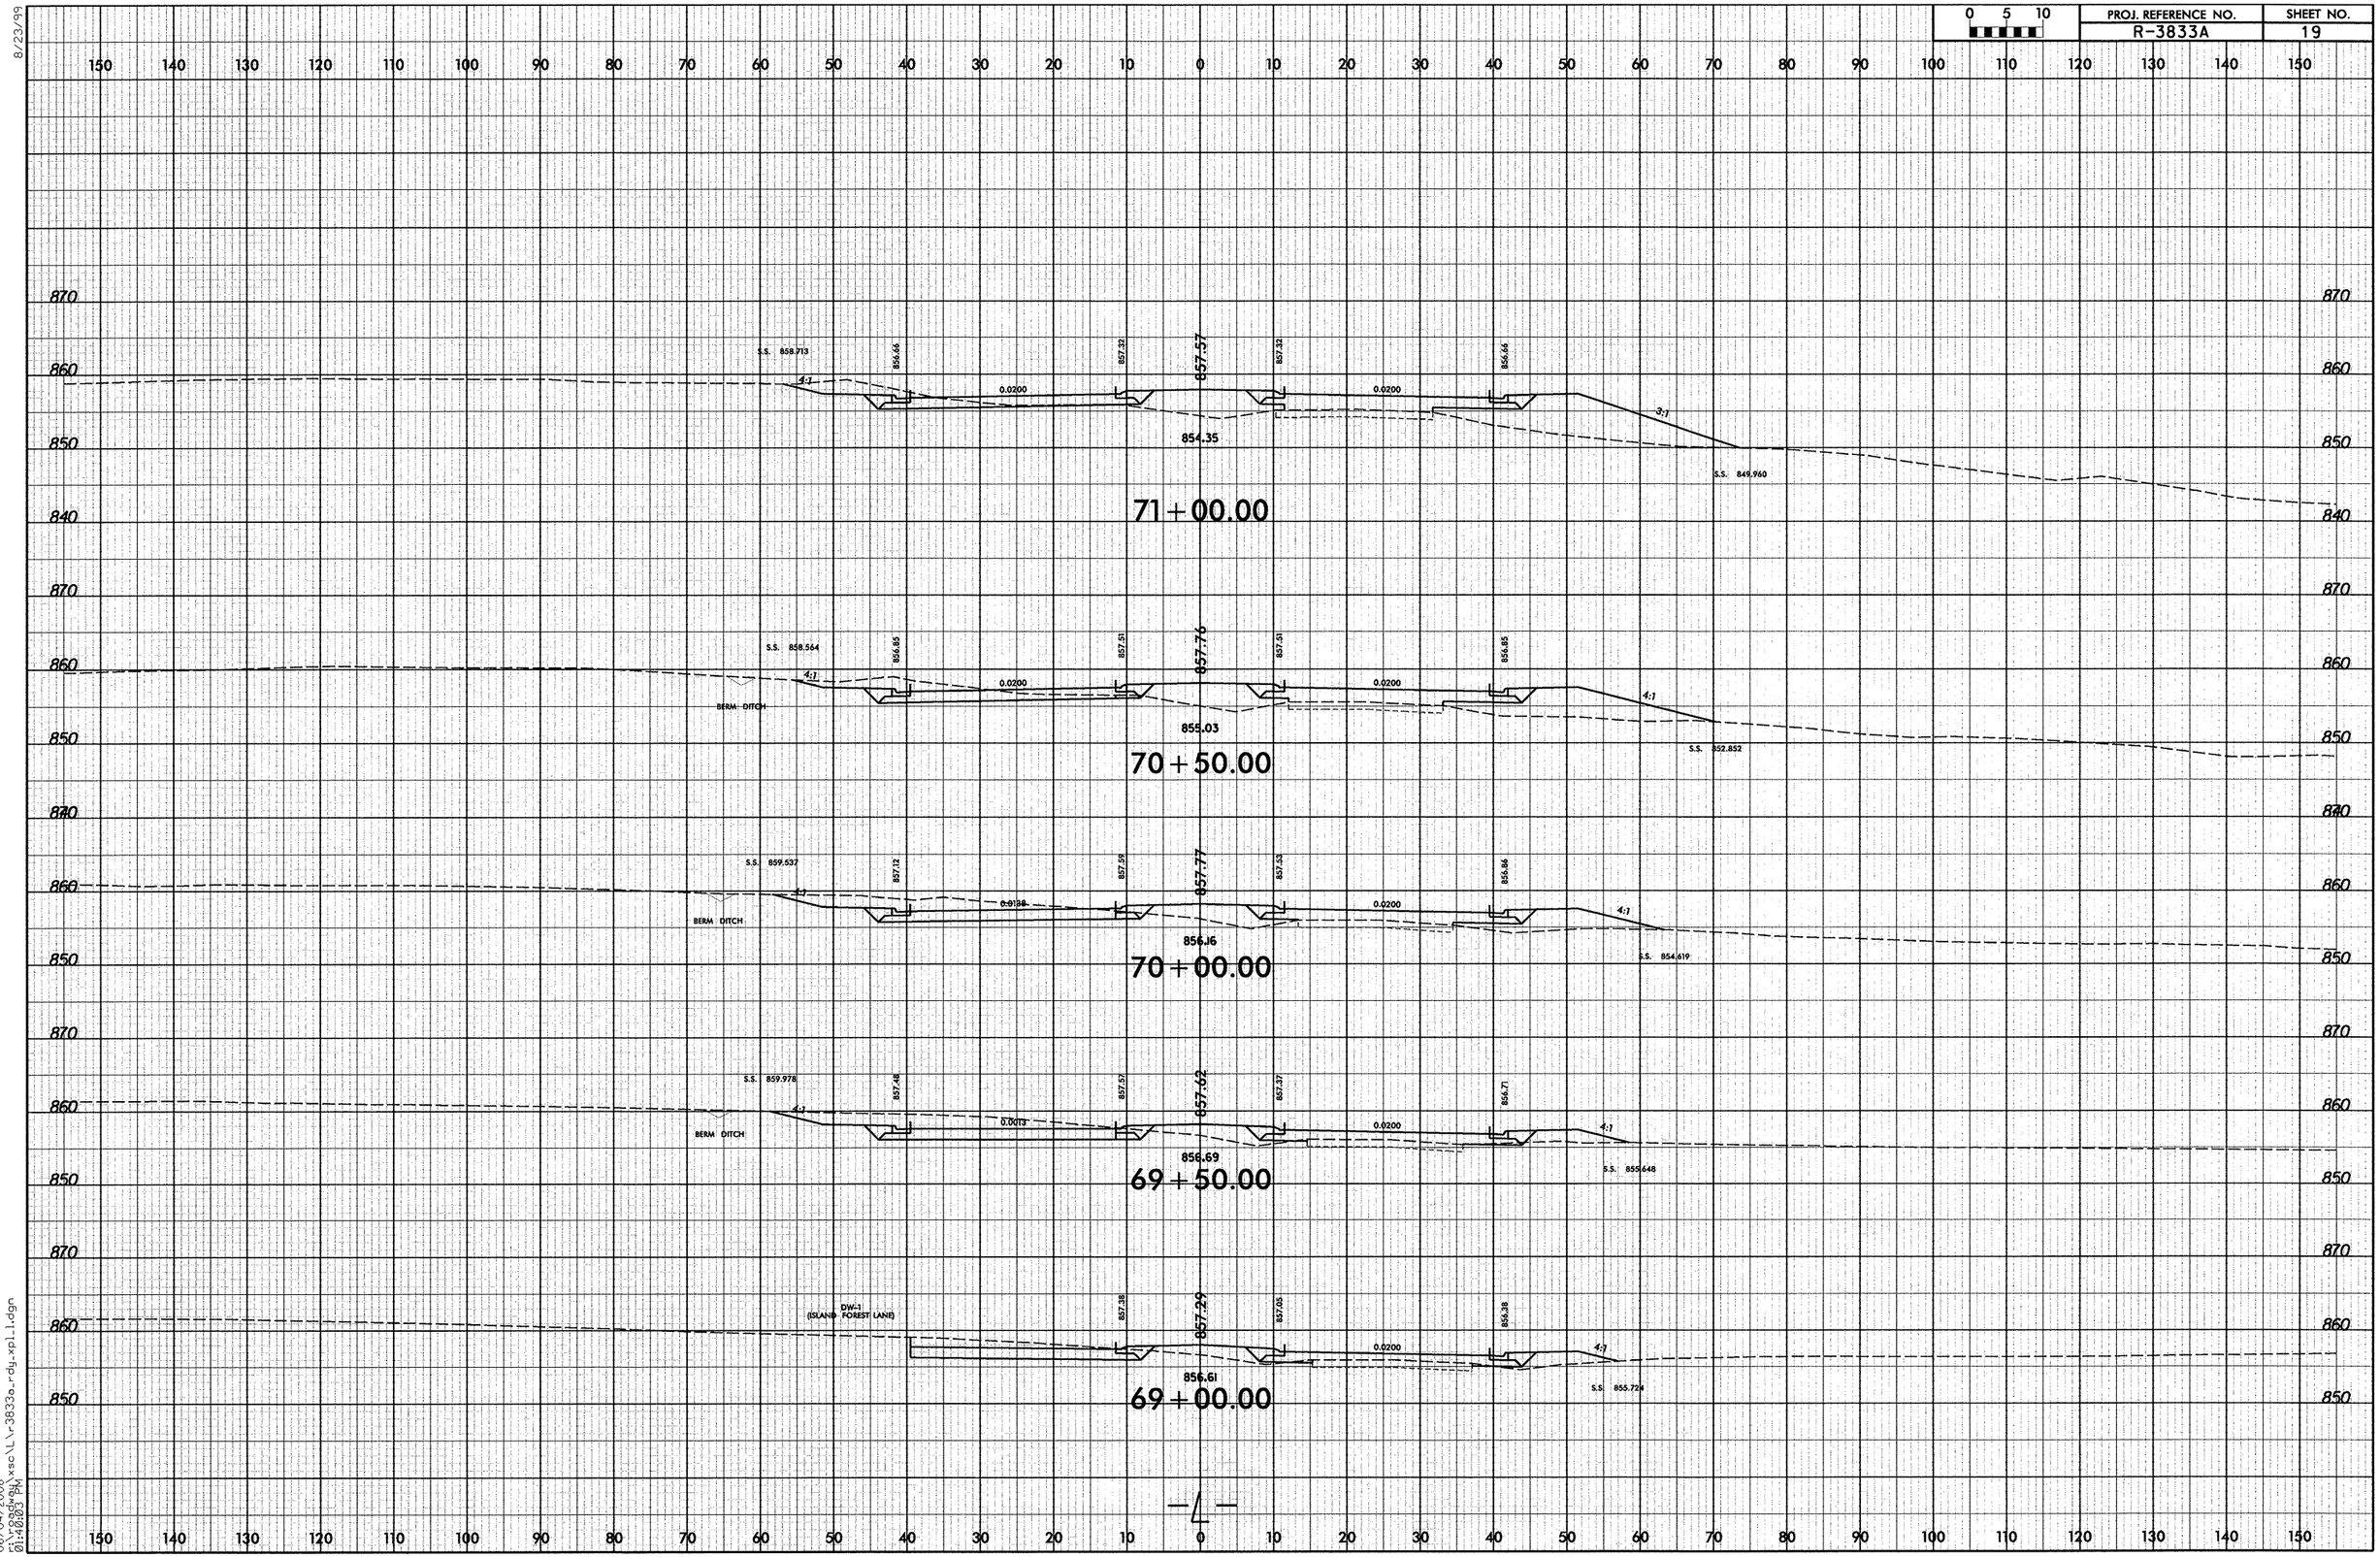

8/23/99

06/04/2008
01:40:03 PM
f:\roadway\xsc\l\r3833a_rdy_xpl_1.dgn

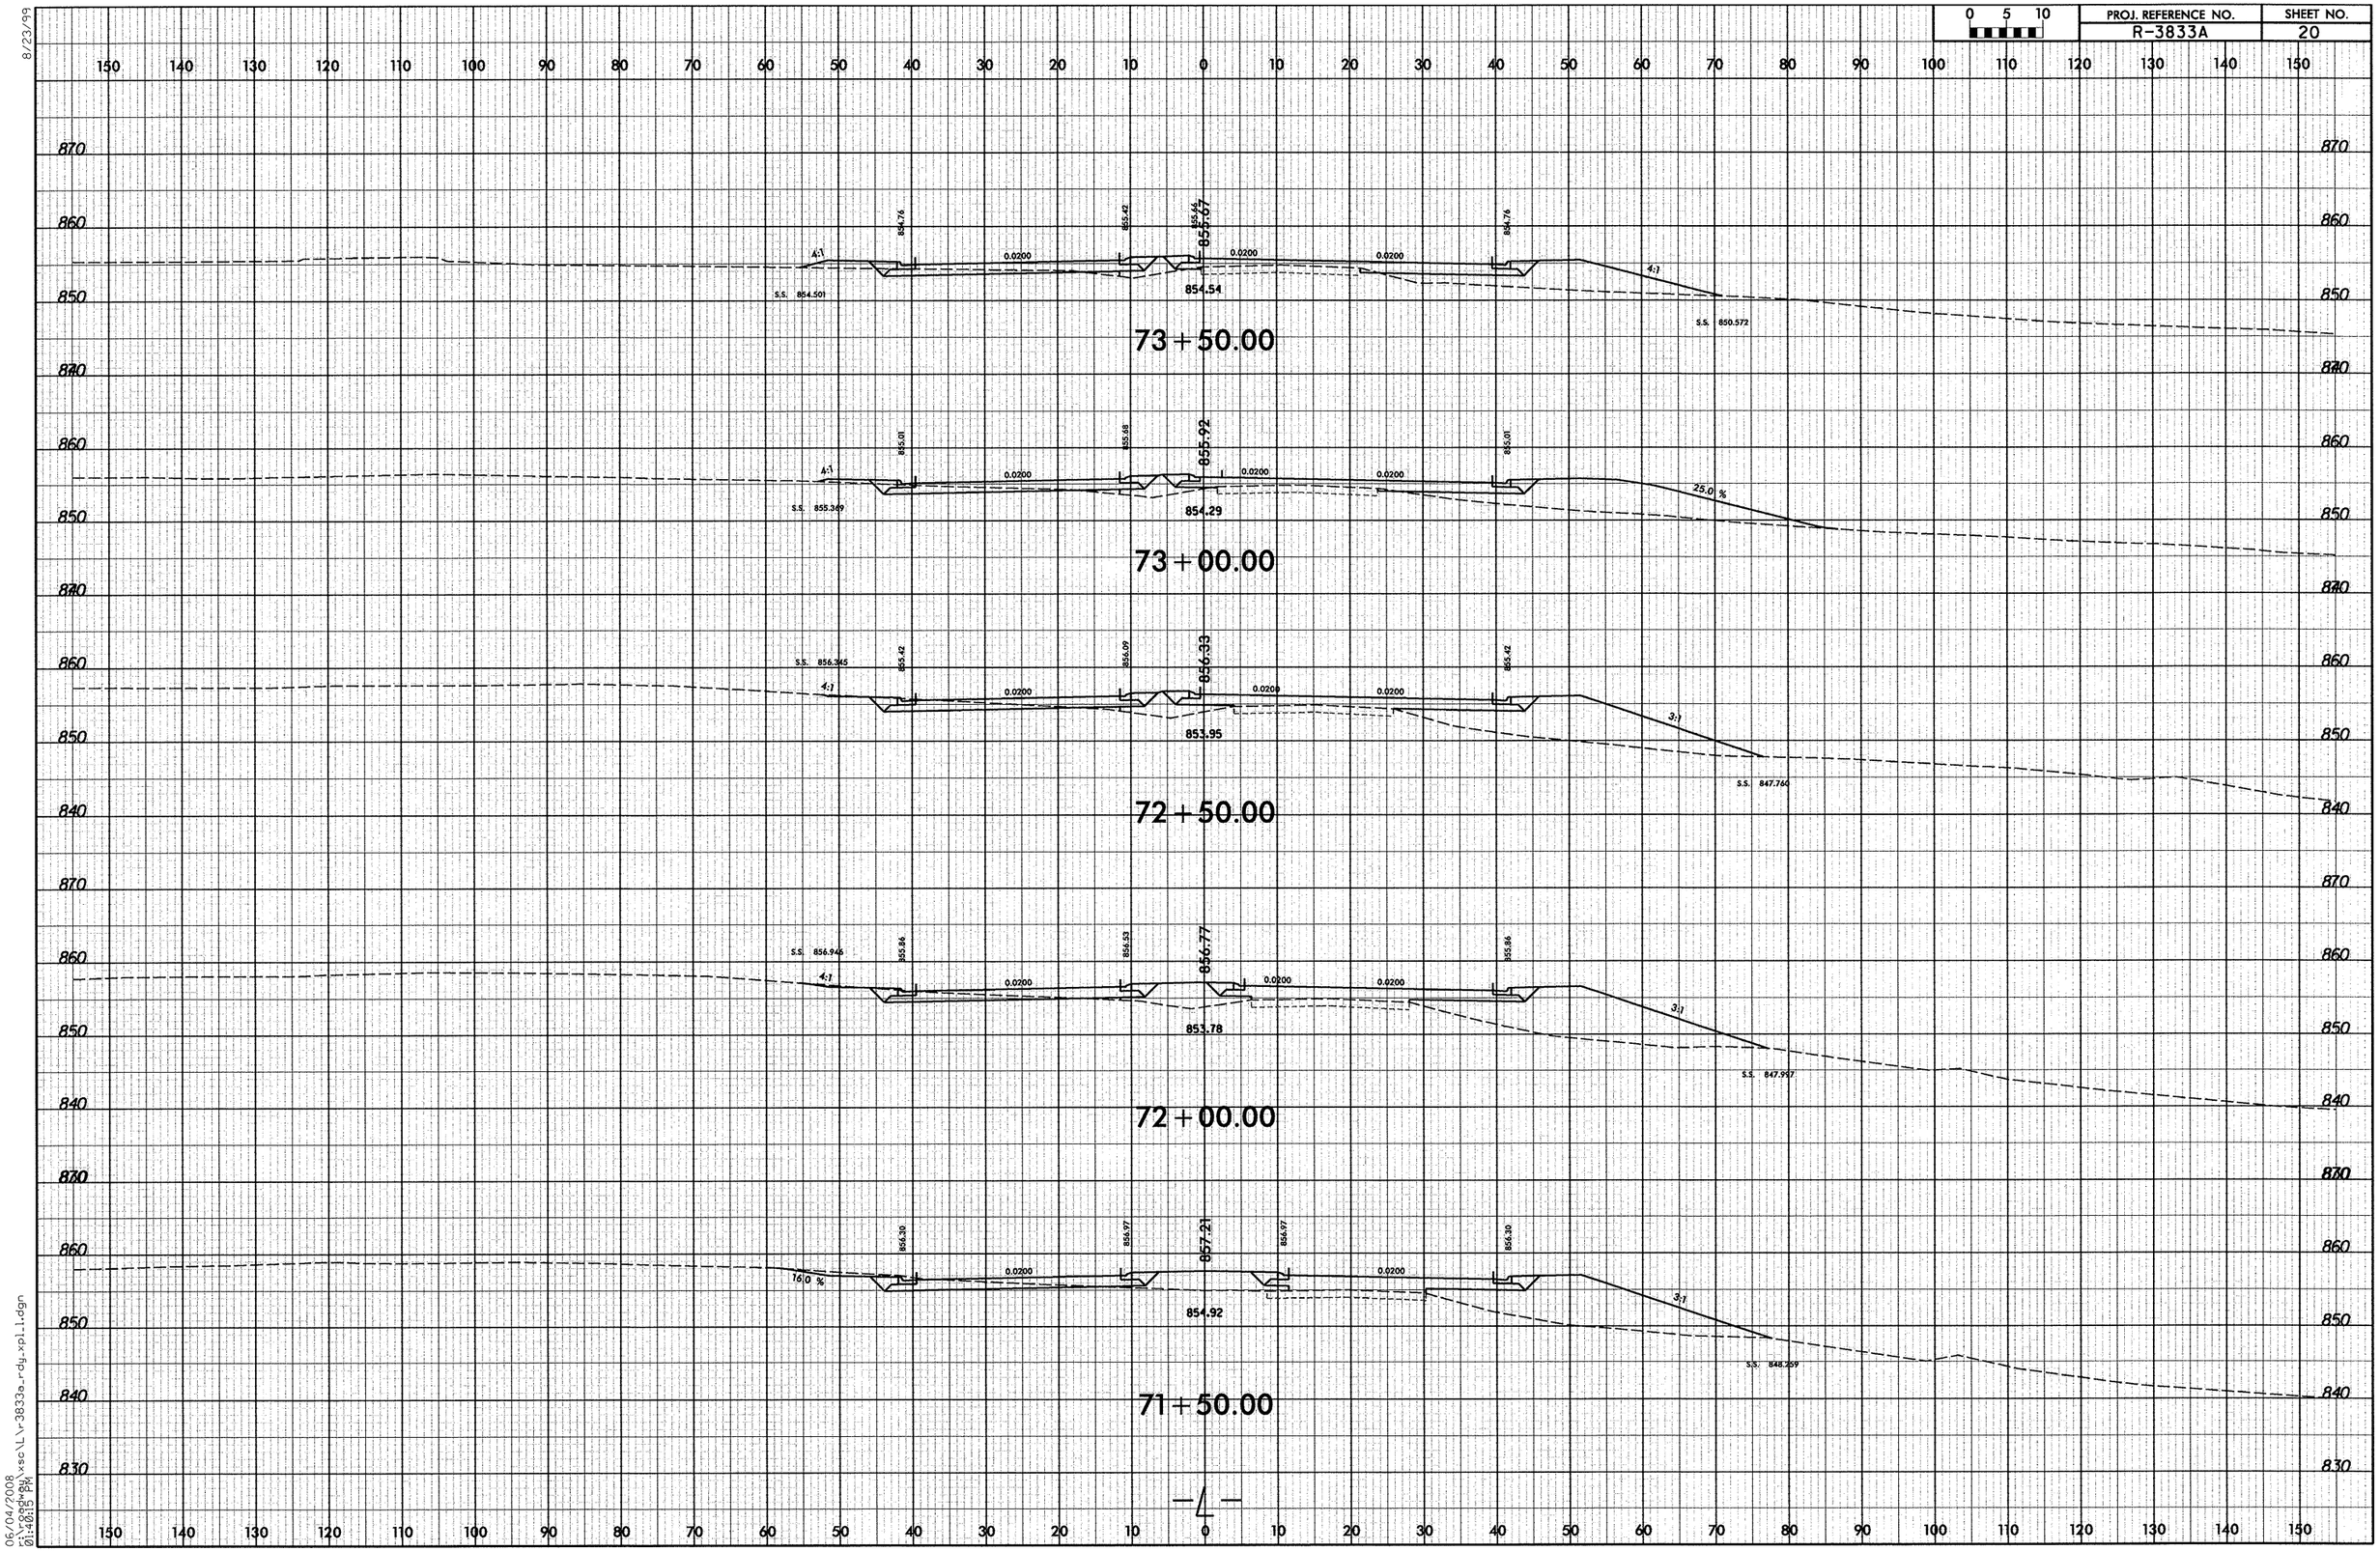

8/23/99

06/04/2008
r:\roadway\xsc\L\r3833a_rdy_xpl1.dgn
01:40:15 PM

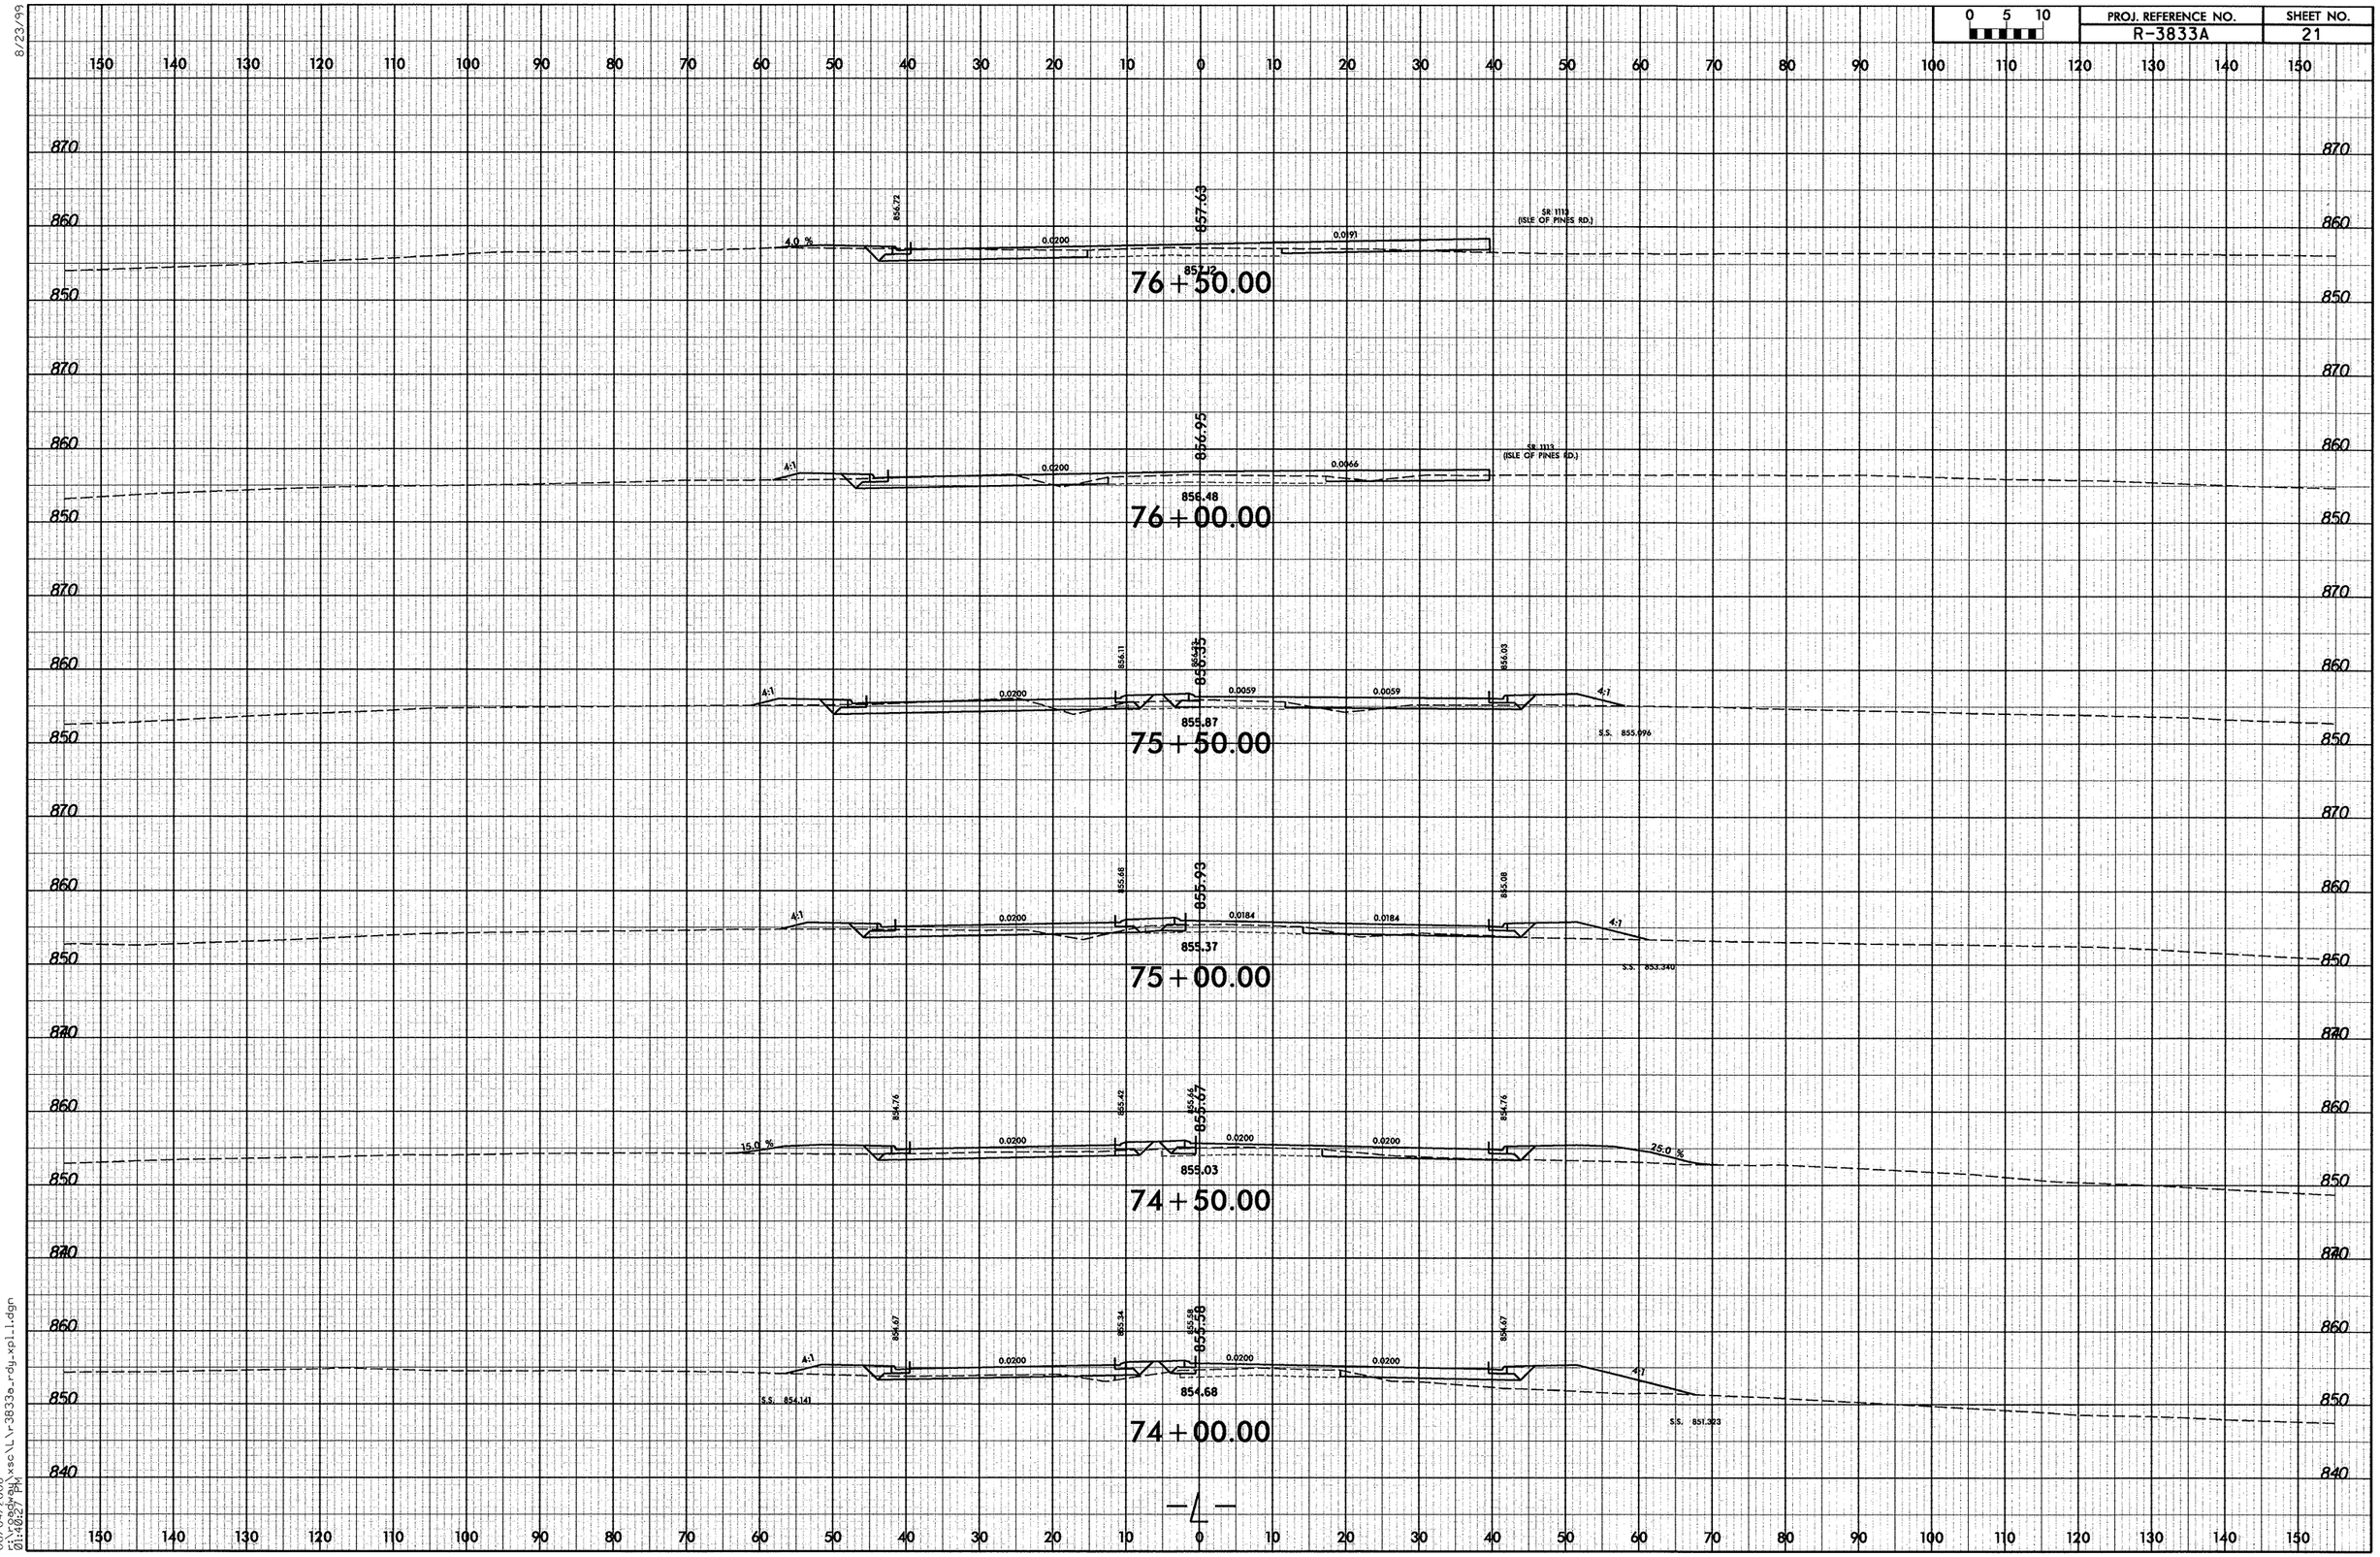

8/23/99

06/04/2008
r:\roadway\xsc\L\r3833a_rdy_xpl_1.dgn
01:40:27 PM

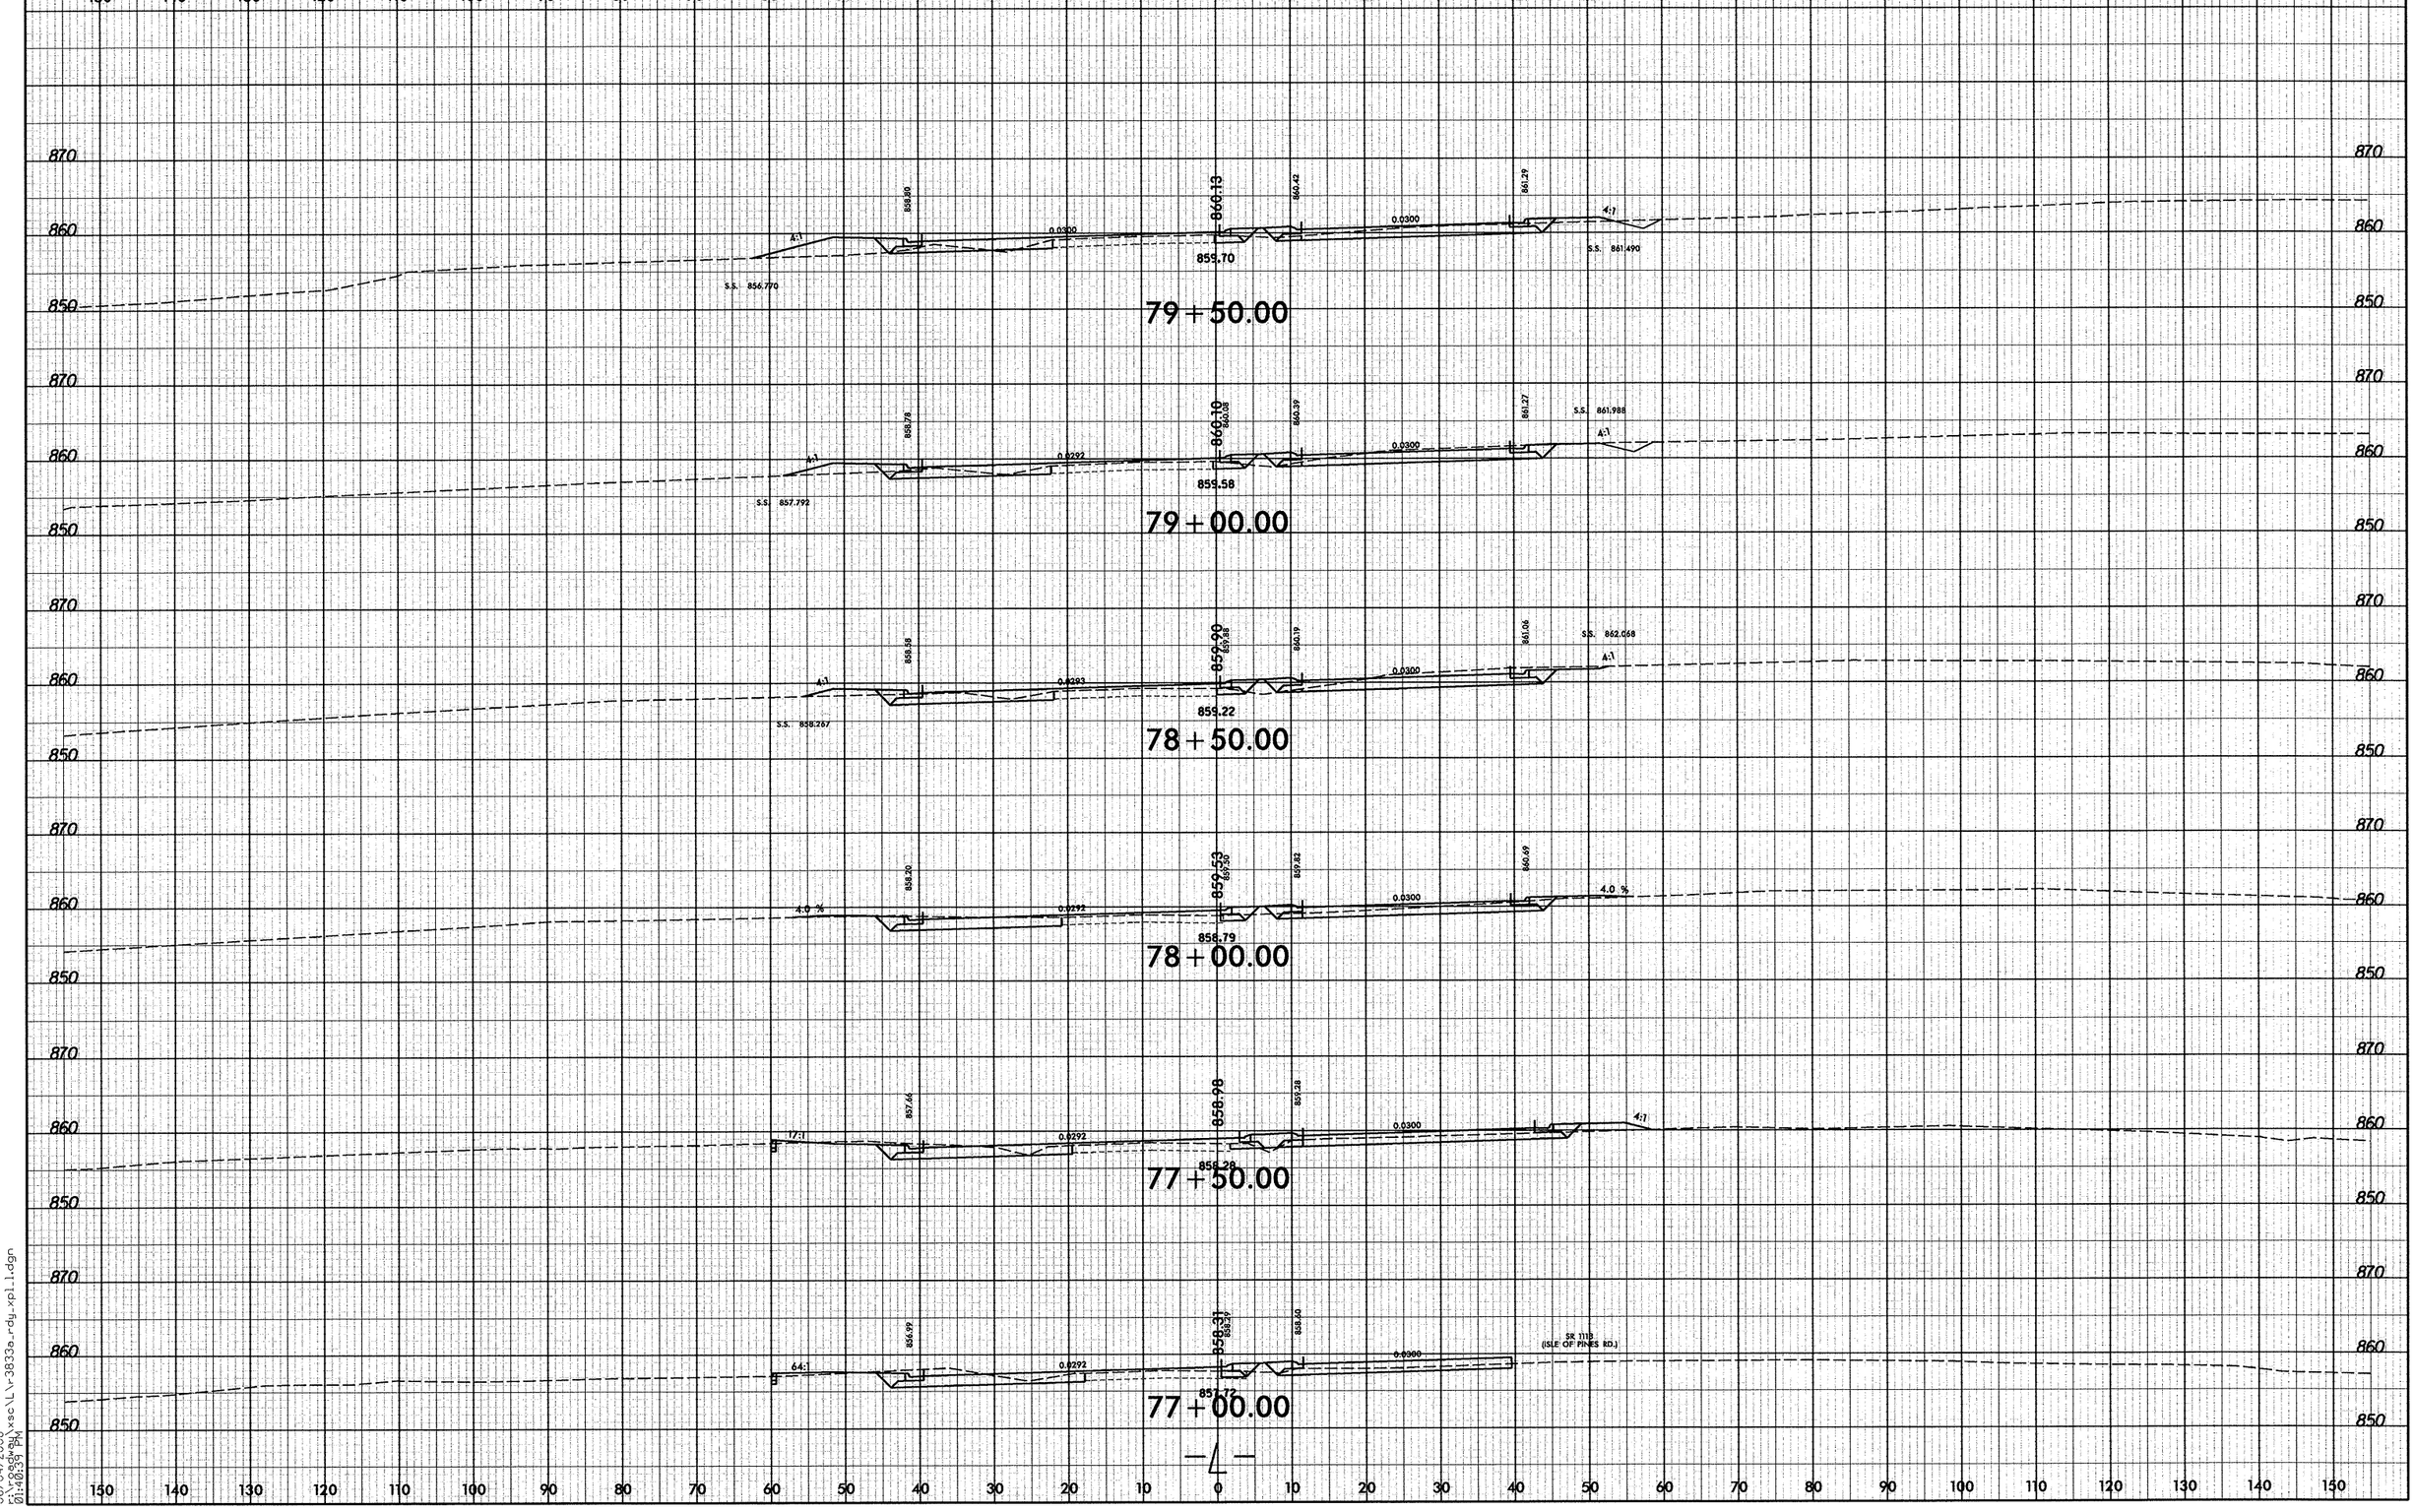

8/23/99

06/04/2008
r:\roadway\xsc\L\r3833a_rdy_xpl_1.dgn
01:40:39 PM

PROJ. REFERENCE NO.	SHEET NO.
R-3833A	23

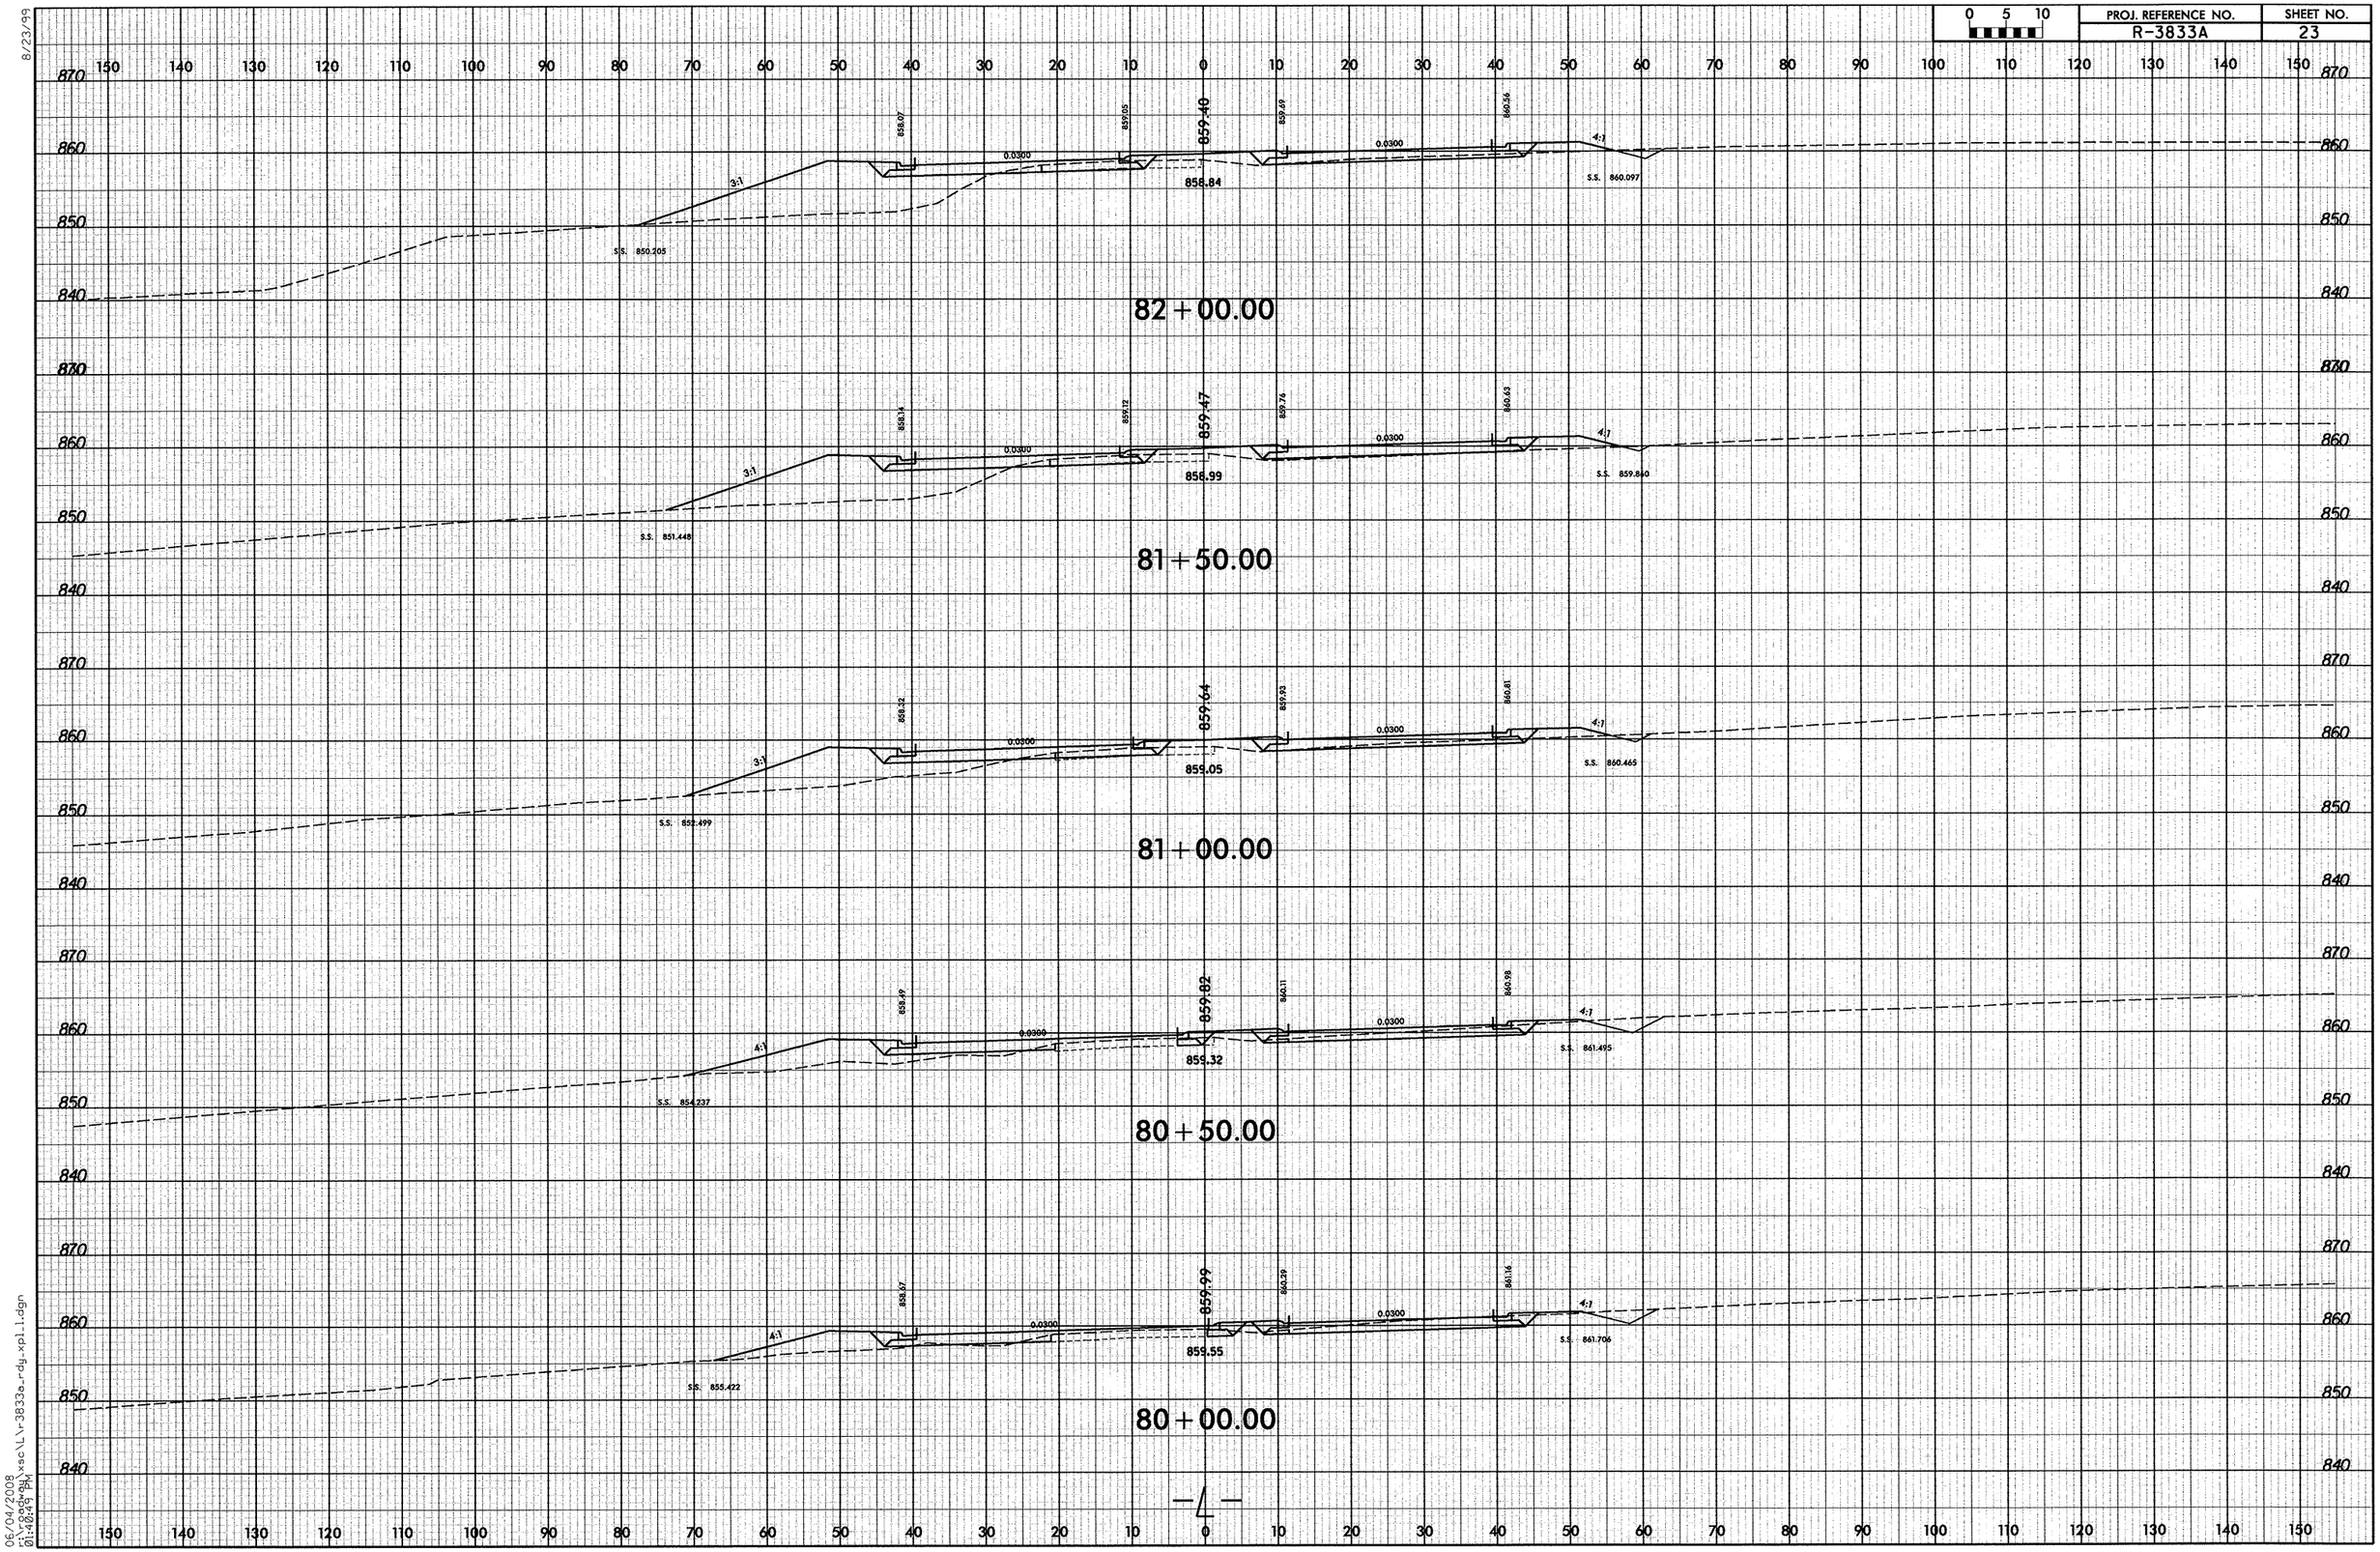

8/23/99

06/04/2008
r:\roadway\xsc\L\r3833a_rdy_xpl_l.dgn
01:40:49 PM

8/23/99

0 5 10	PROJ. REFERENCE NO.	SHEET NO.
	R-3833A	24

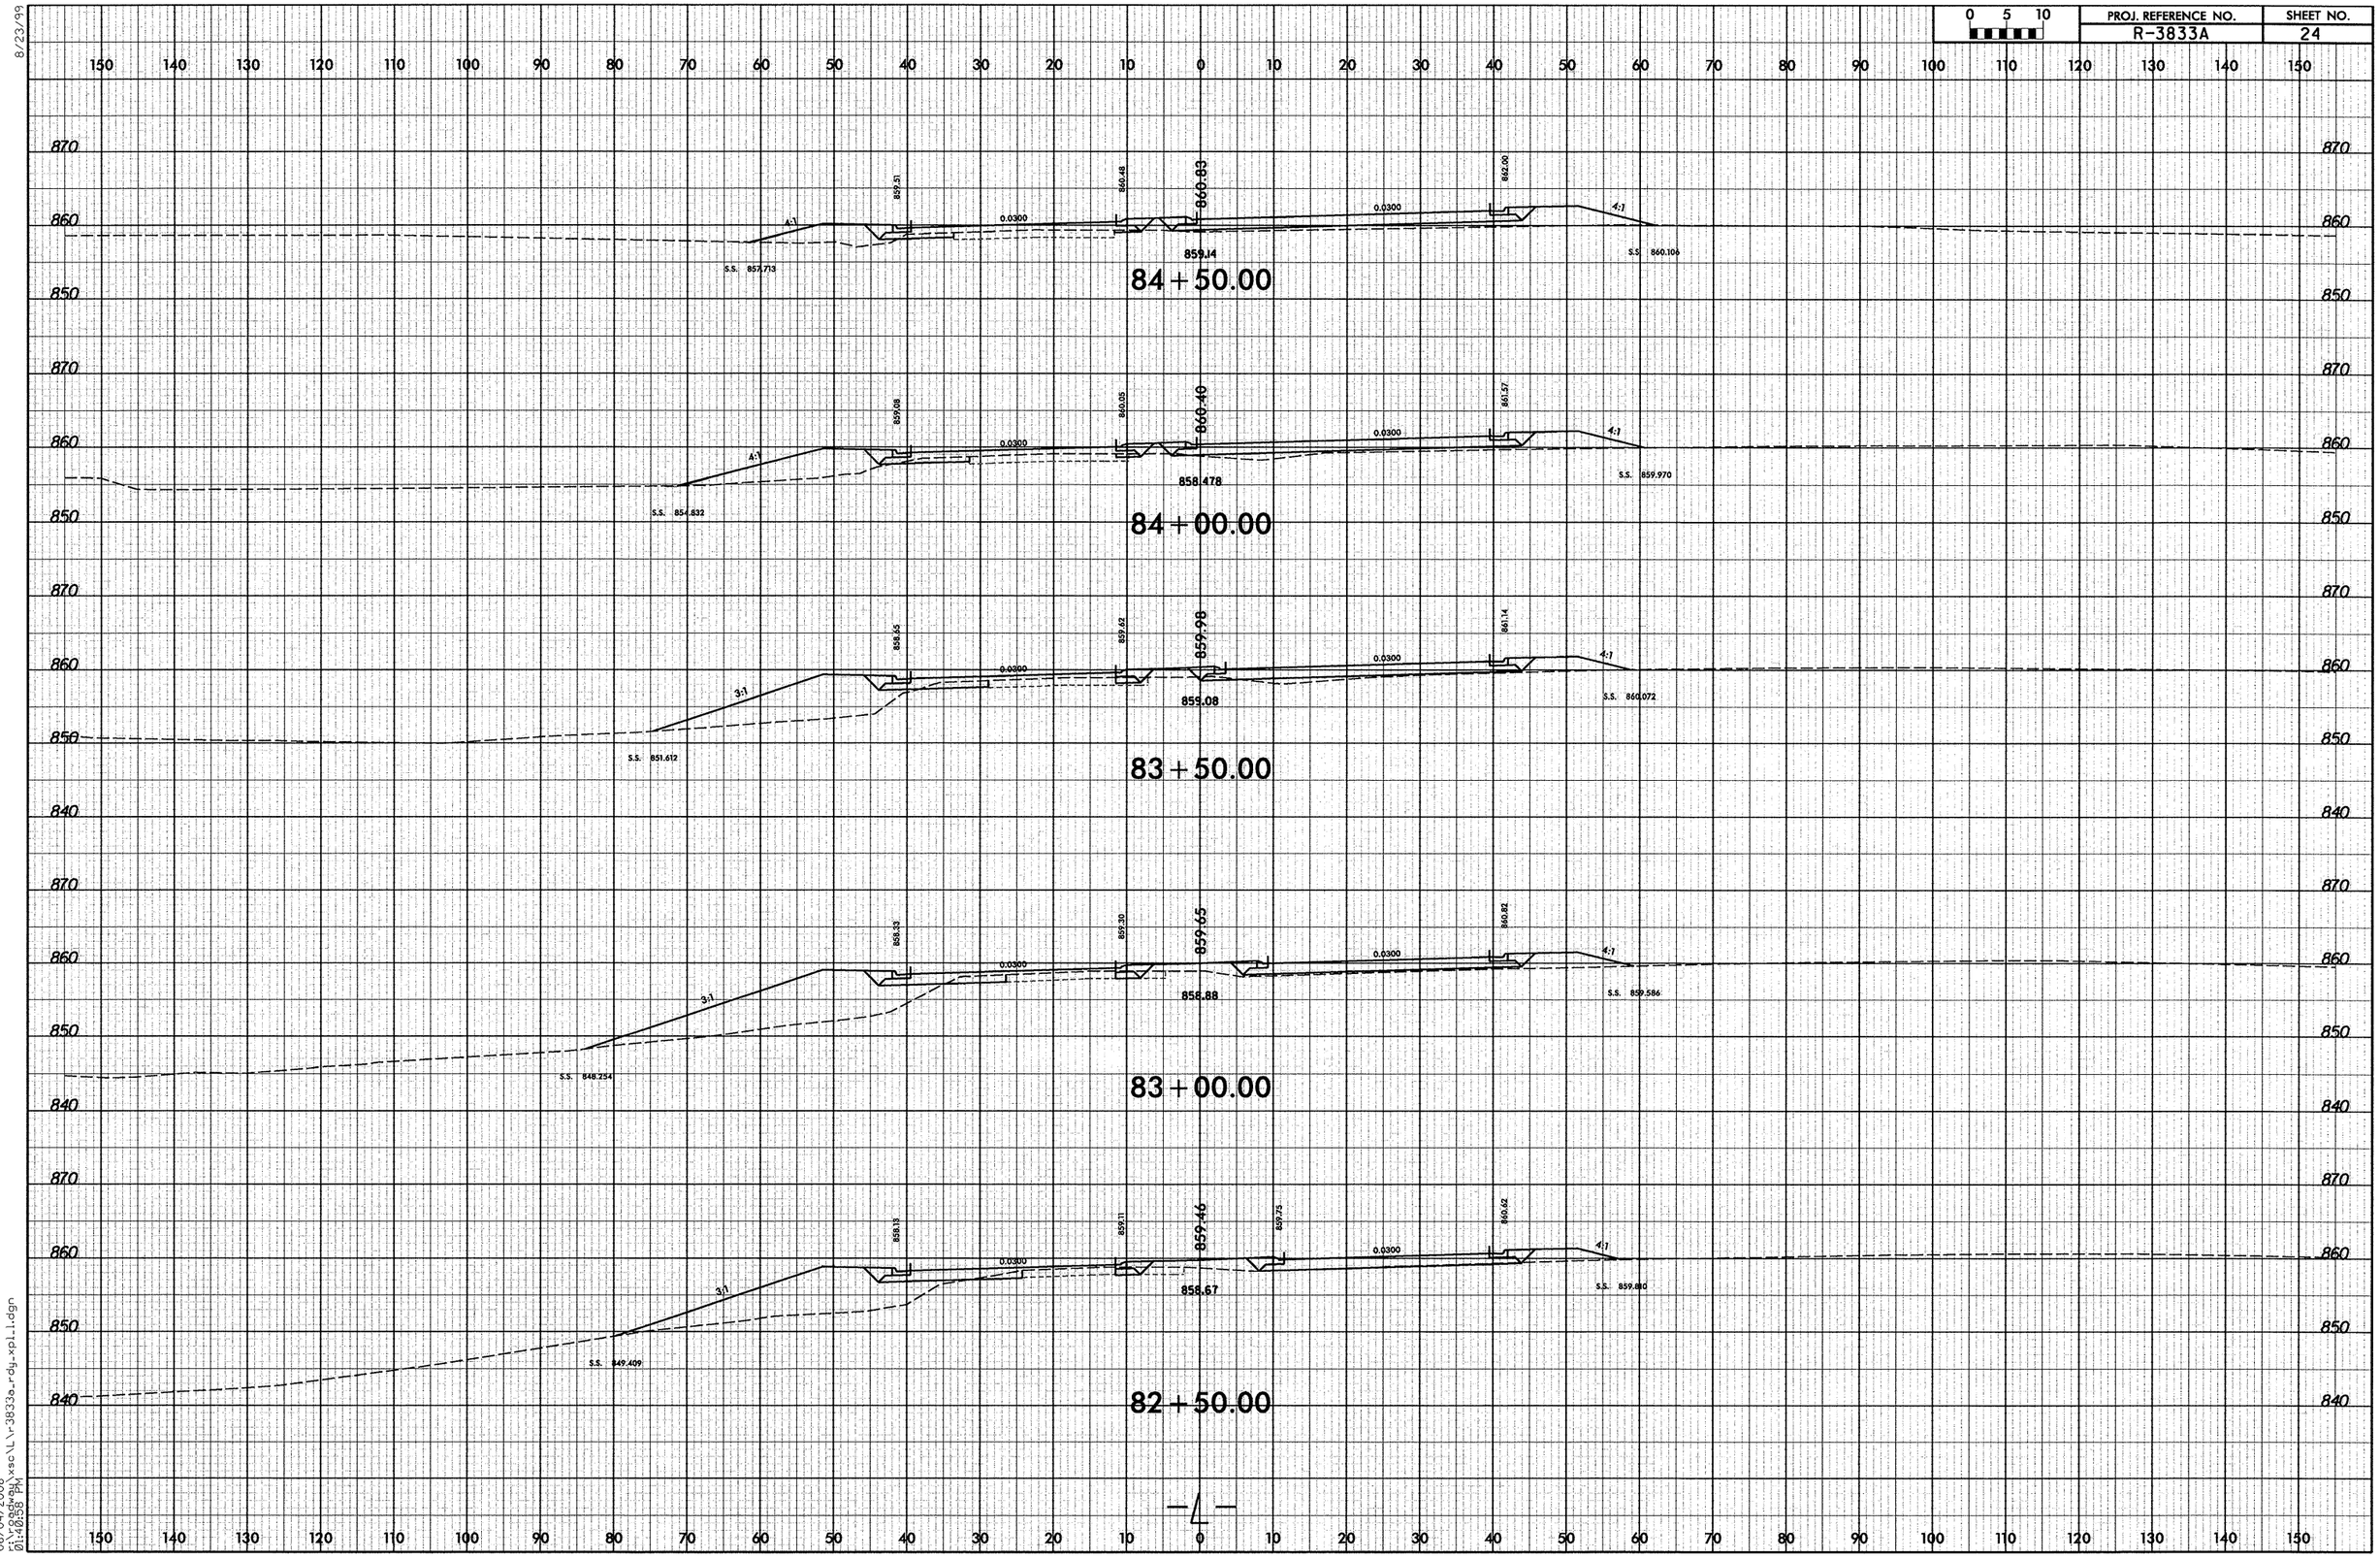

06/04/2008
5:\roadway\xsc\L\r3833a-rdy-xpl1.dgn
01:40:58 PM

8/23/99

0 5 10	PROJ. REFERENCE NO.	SHEET NO.
	R-3833A	25

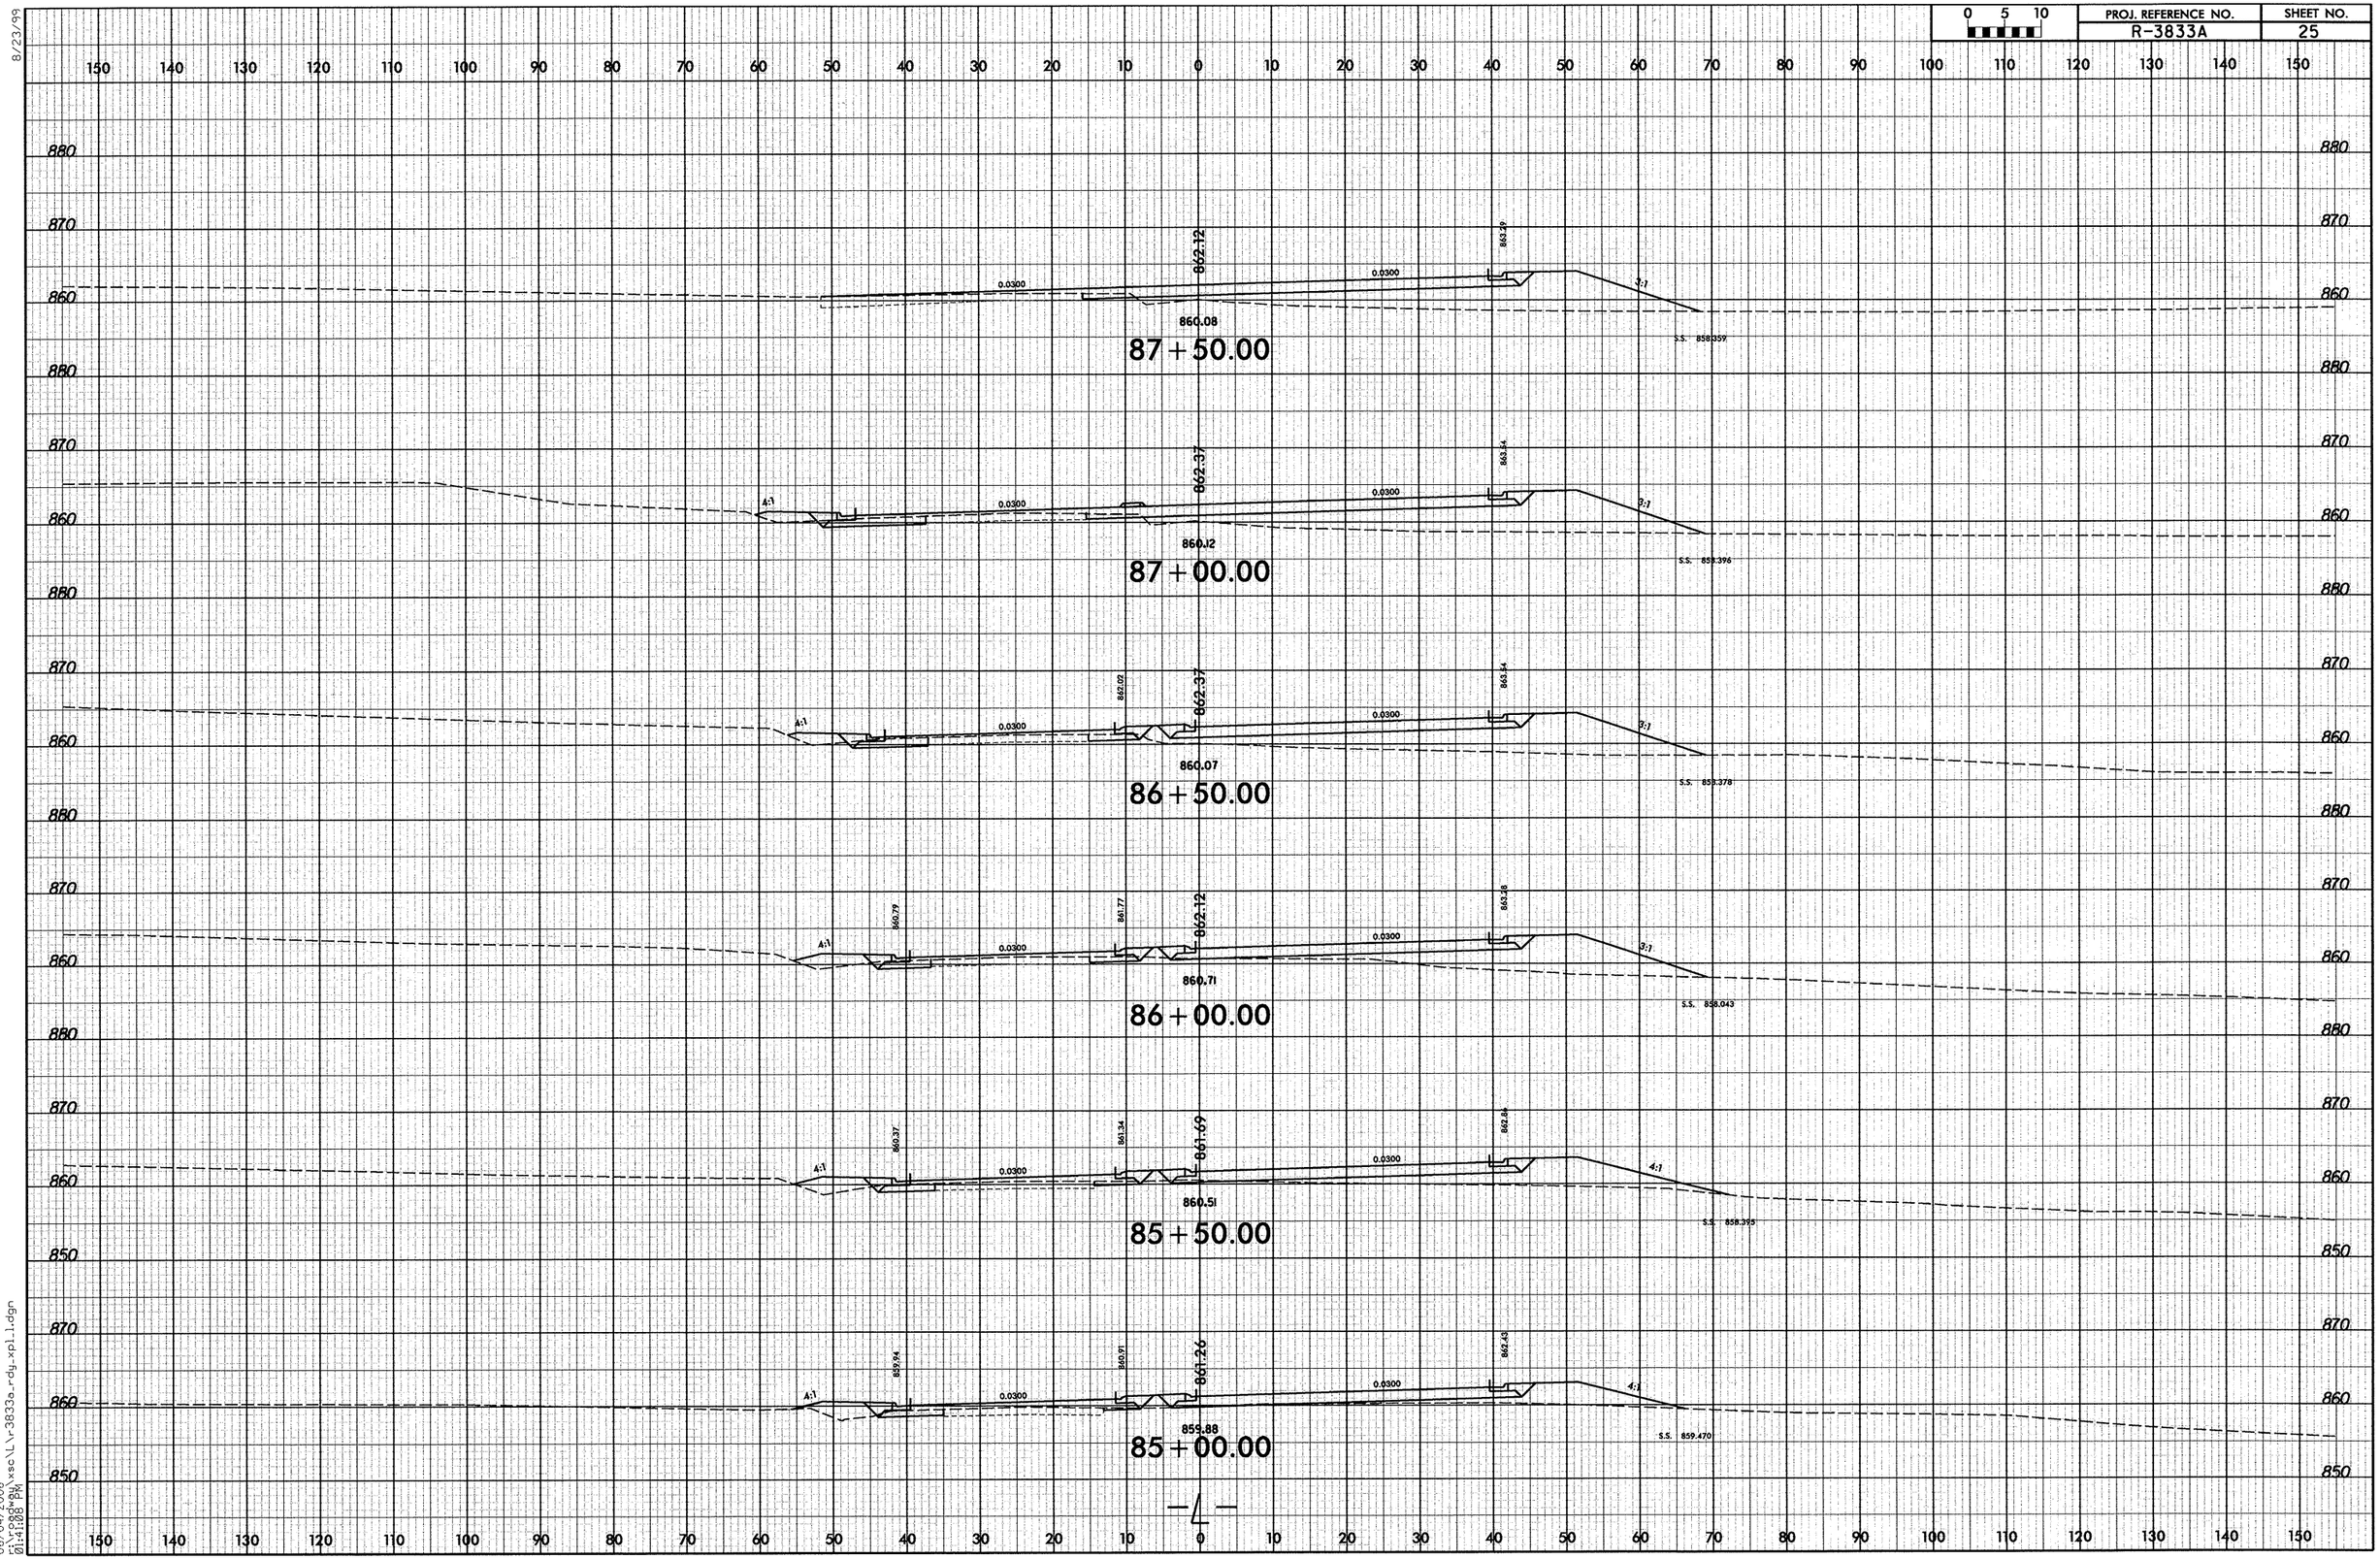

06/04/2008
R:\roadway\xse\LVr3833a_rdy_xpl1.dgn
01:41:08 PM

8/23/99

0 5 10	PROJ. REFERENCE NO.	SHEET NO.
	R-3833A	26

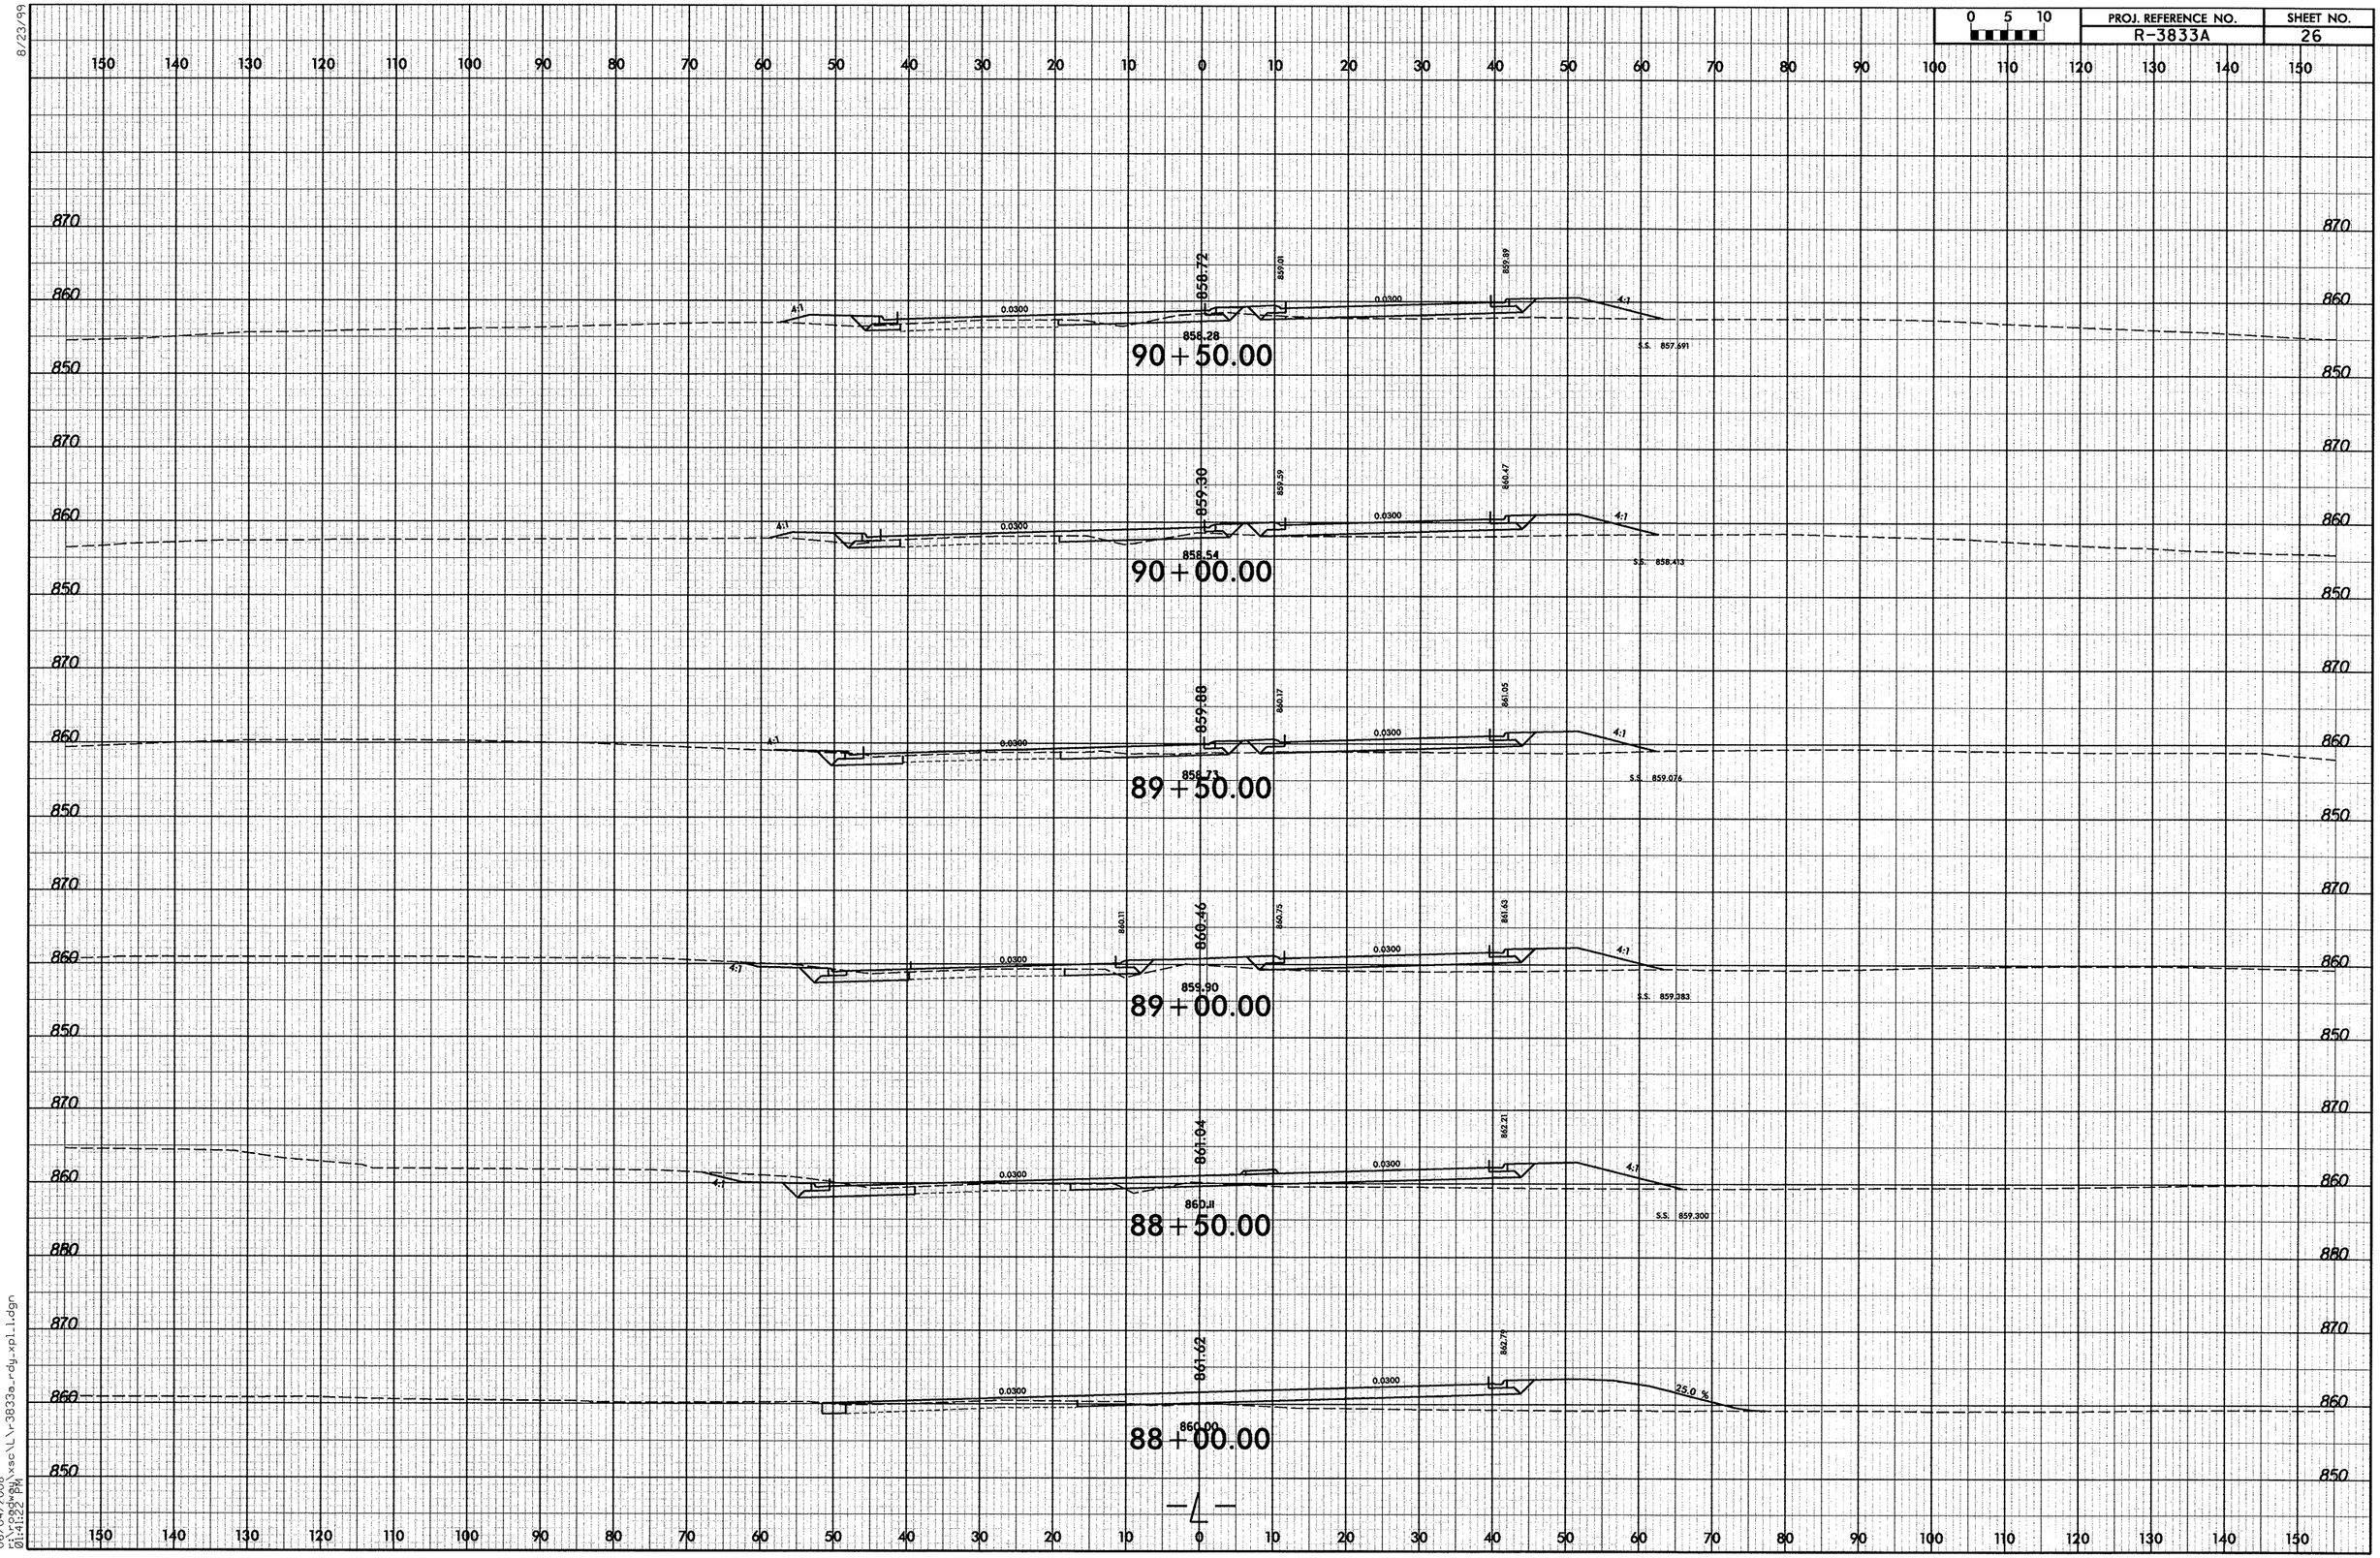

06/04/2008
r:\roadway\xsc\L\r3833a_rdy_xpl_l.dgn
01:41:22 PM

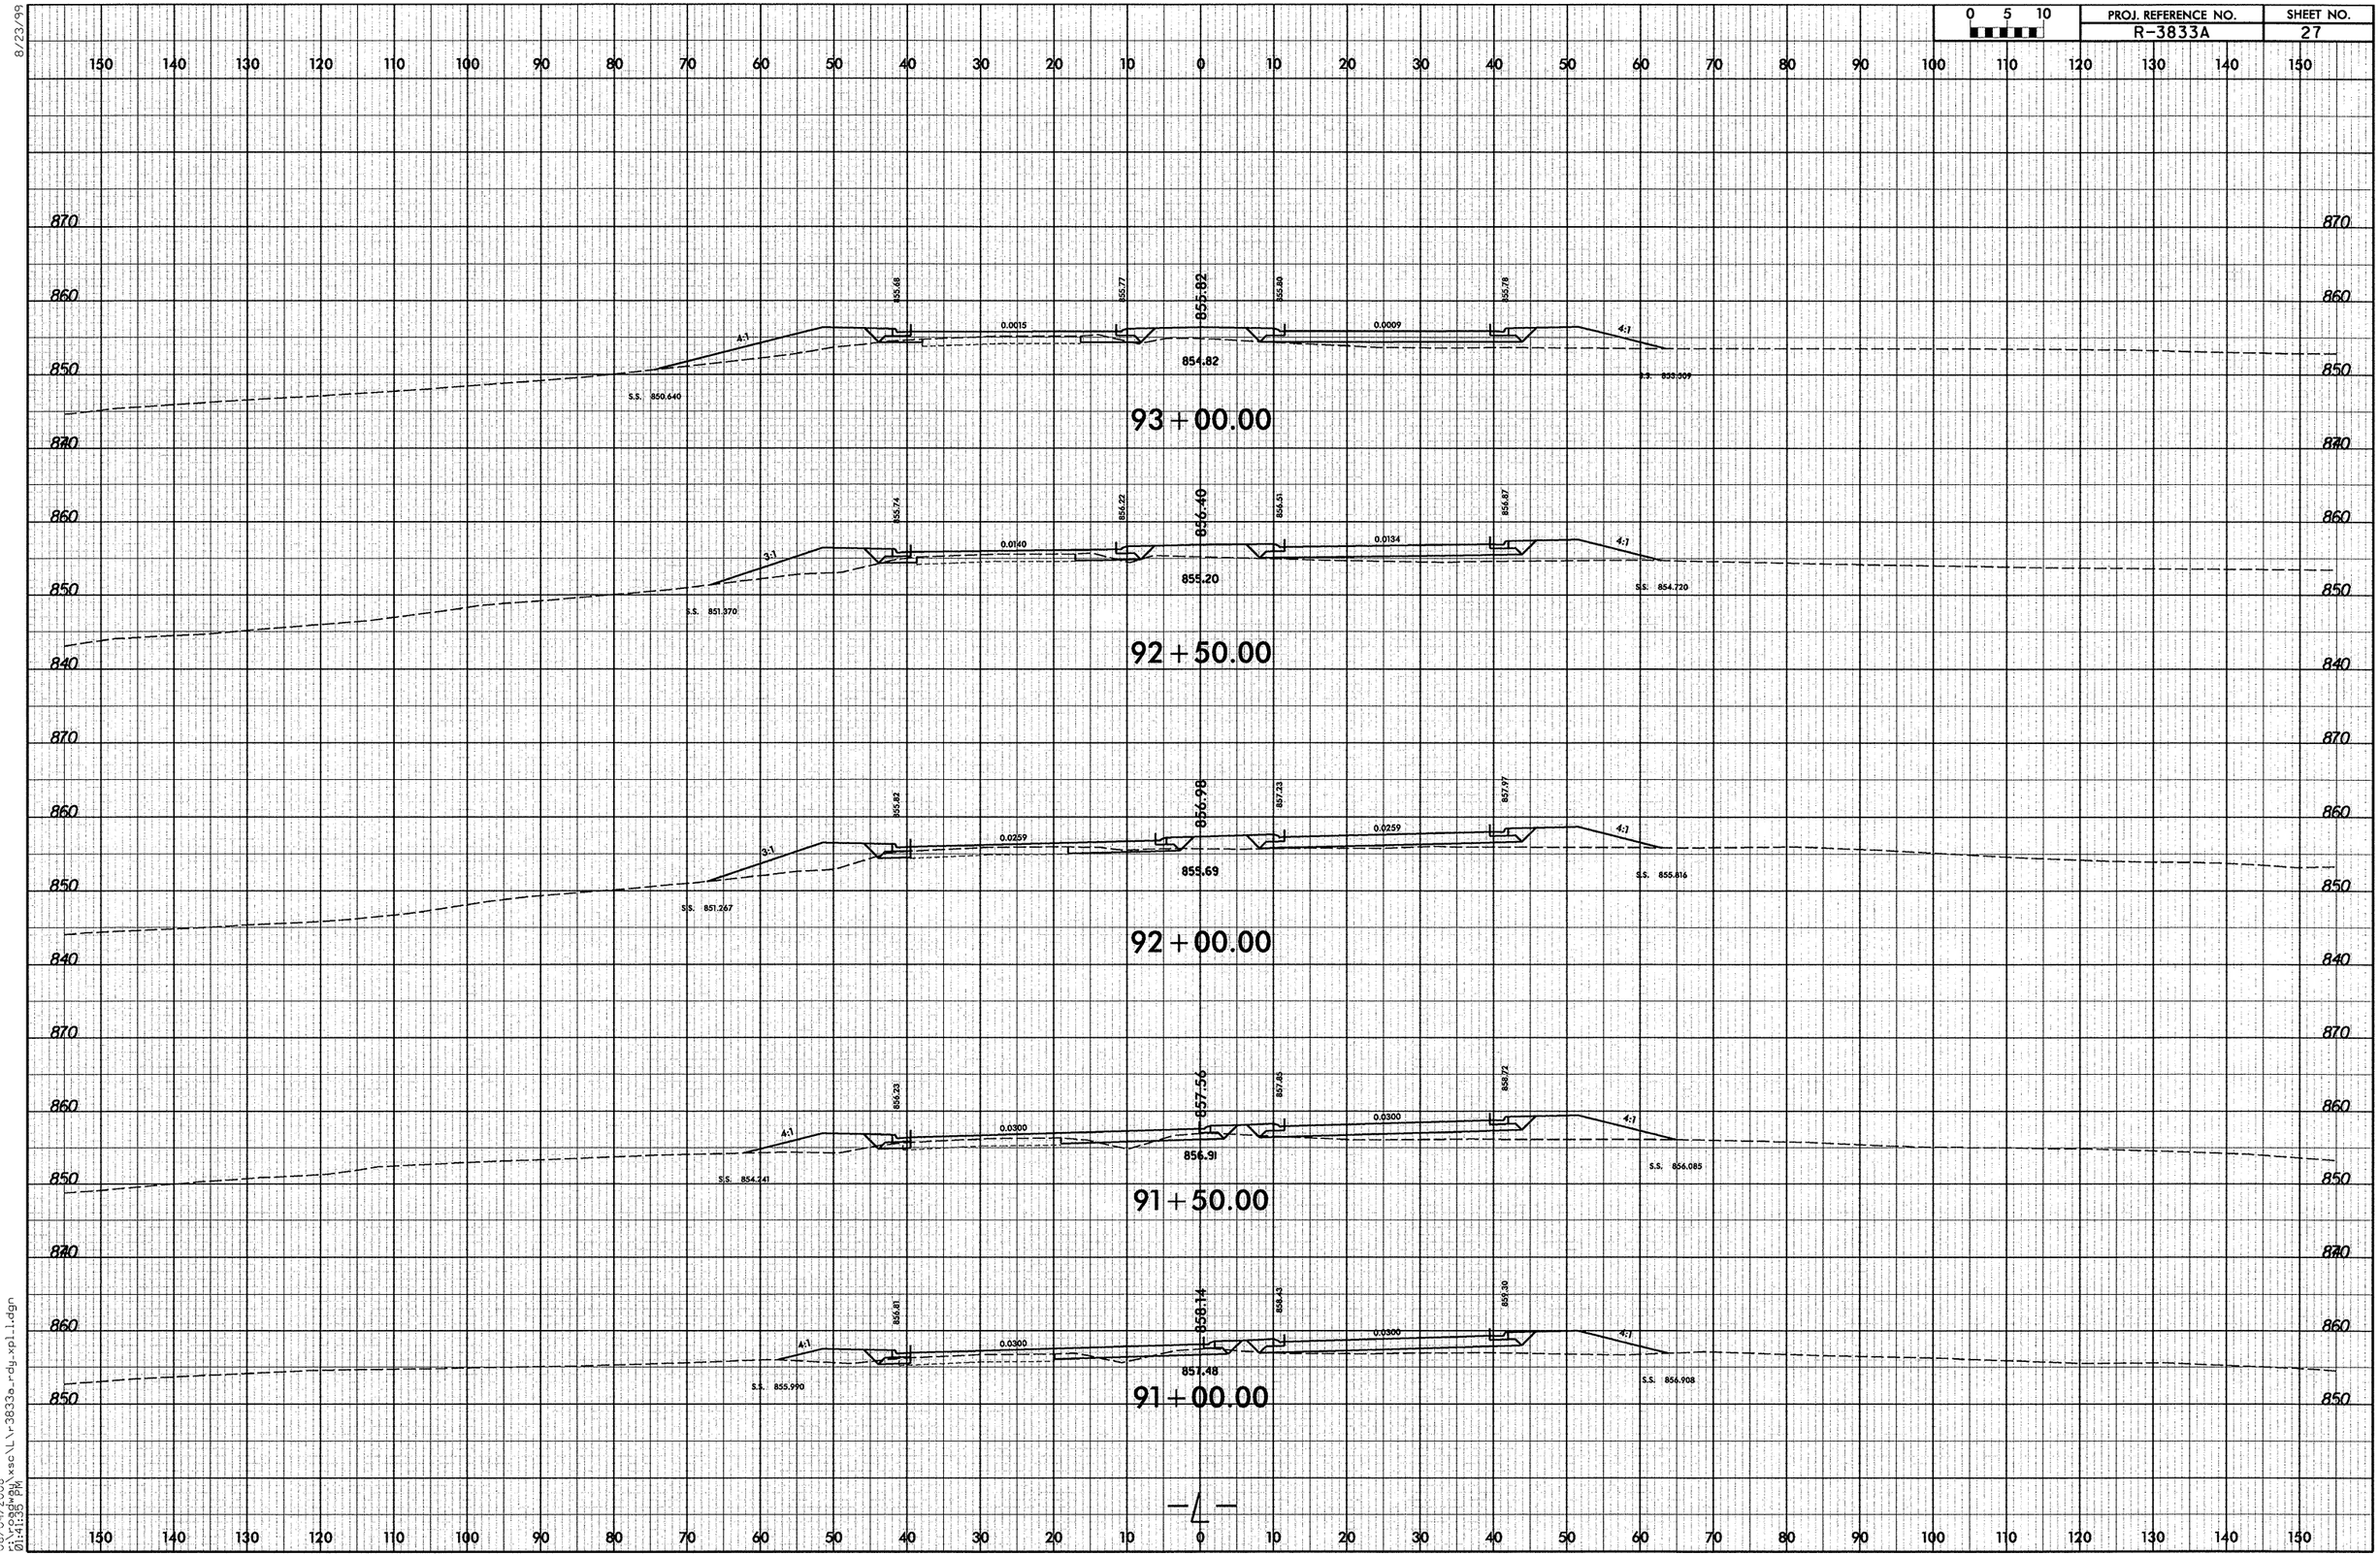

8/23/99

06/04/2008
r:\roadway\xsc\L\r3833a_rdy_xpl1.dgn
01:41:35 PM

8/23/99

0 5 10	PROJ. REFERENCE NO.	SHEET NO.
	R-3833A	28

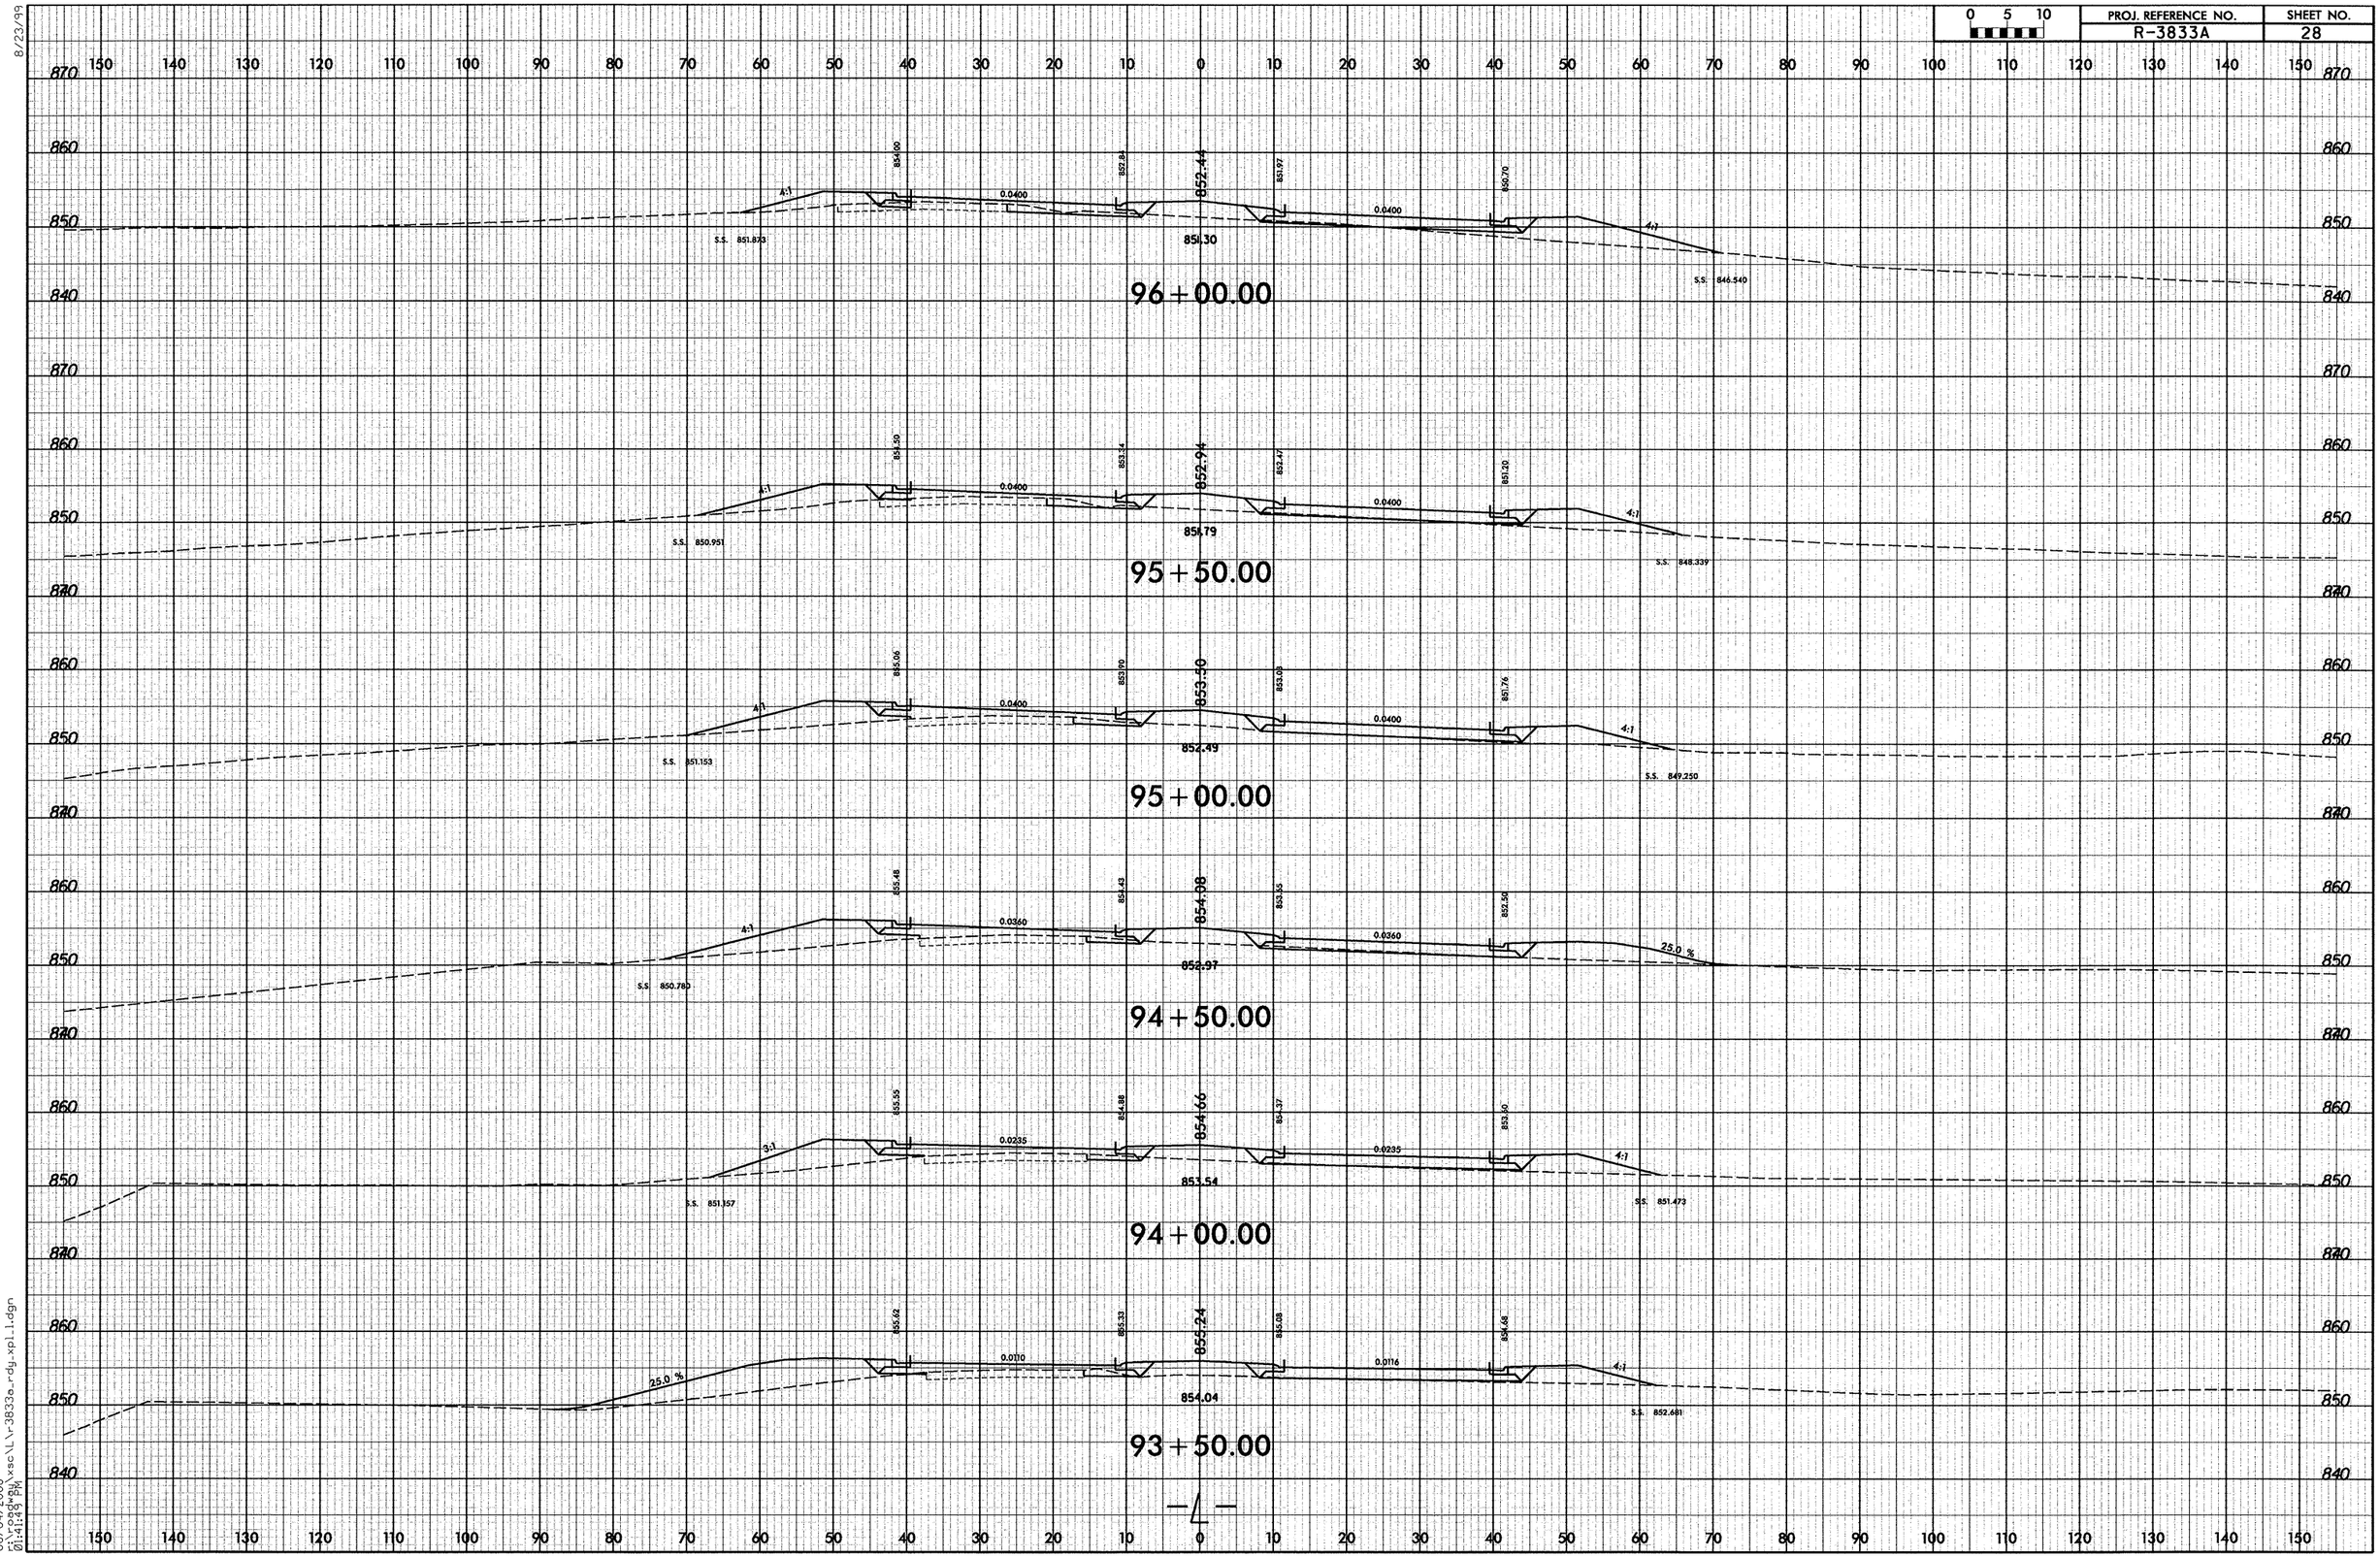

06/04/2008
01:41:43 PM
f:\roadway\xscl\r3833a_rdy_xpl1.dgn

PROJ. REFERENCE NO.	SHEET NO.
R-3833A	29

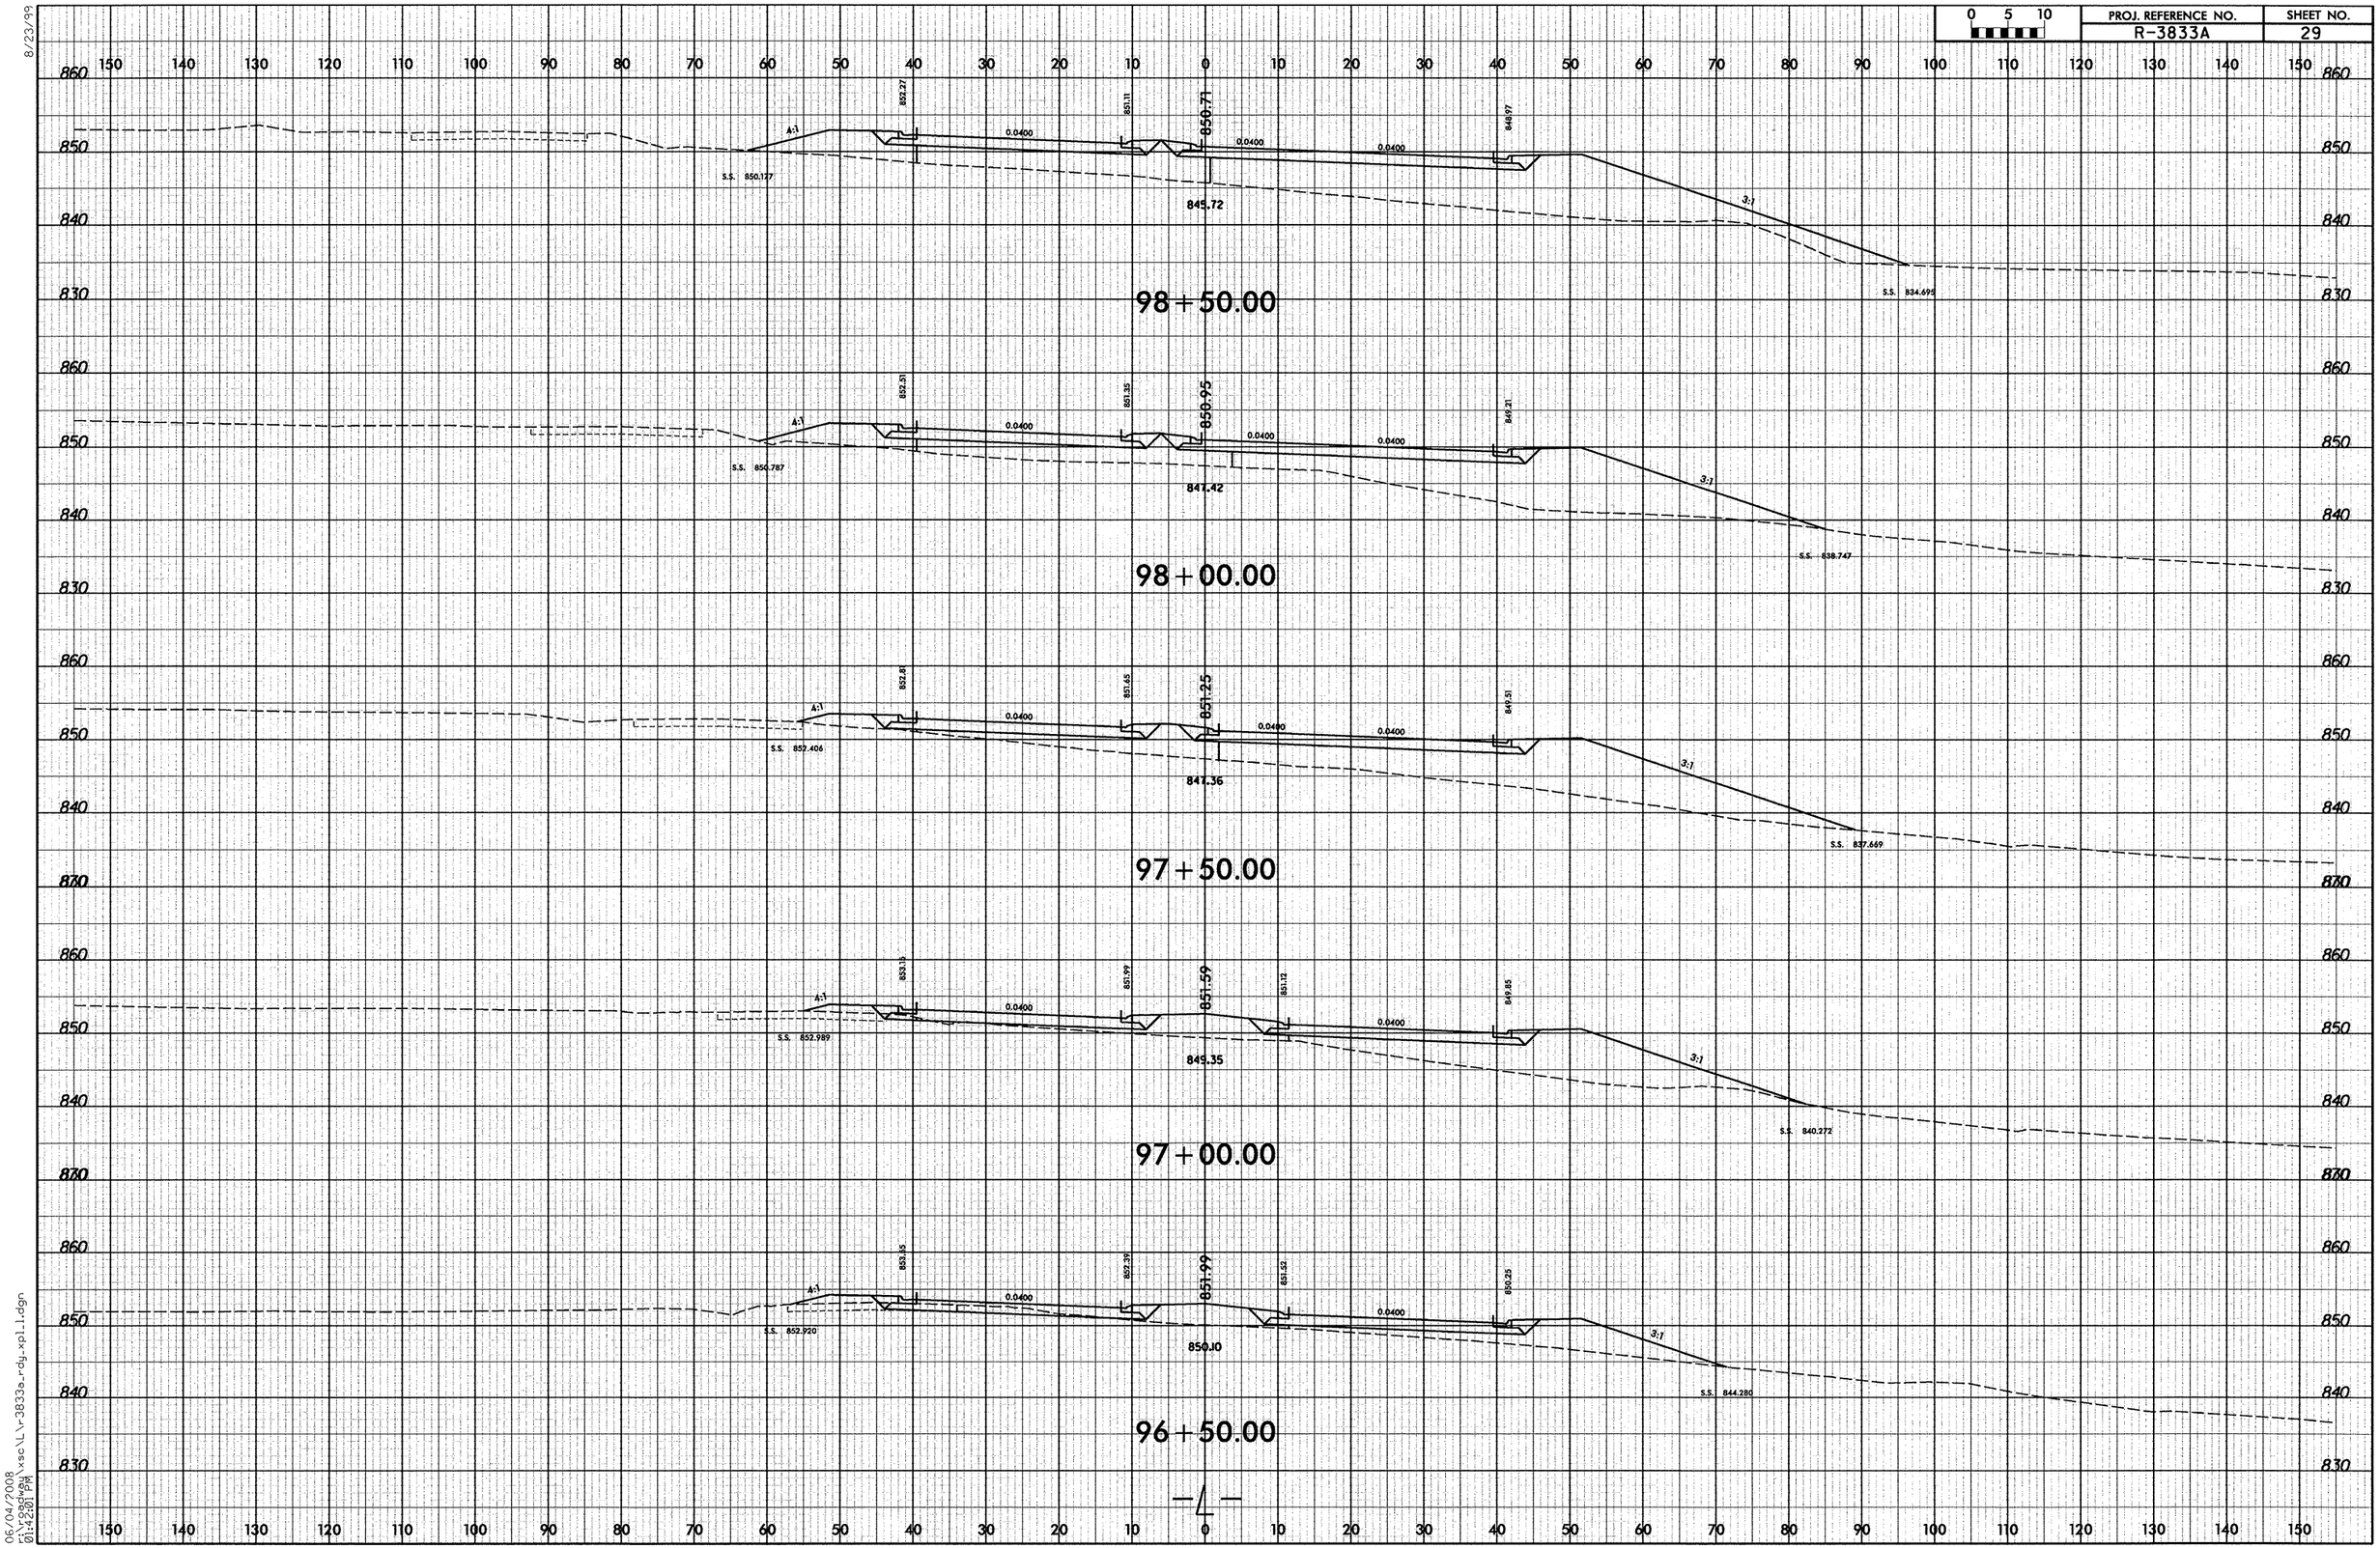

8/23/99

06/04/2008
01:42:01 PM
r:\roadway\xsc\L\r3833a_rdy_xpl1.dgn

8/23/99

0 5 10	PROJ. REFERENCE NO.	SHEET NO.
	R-3833A	30

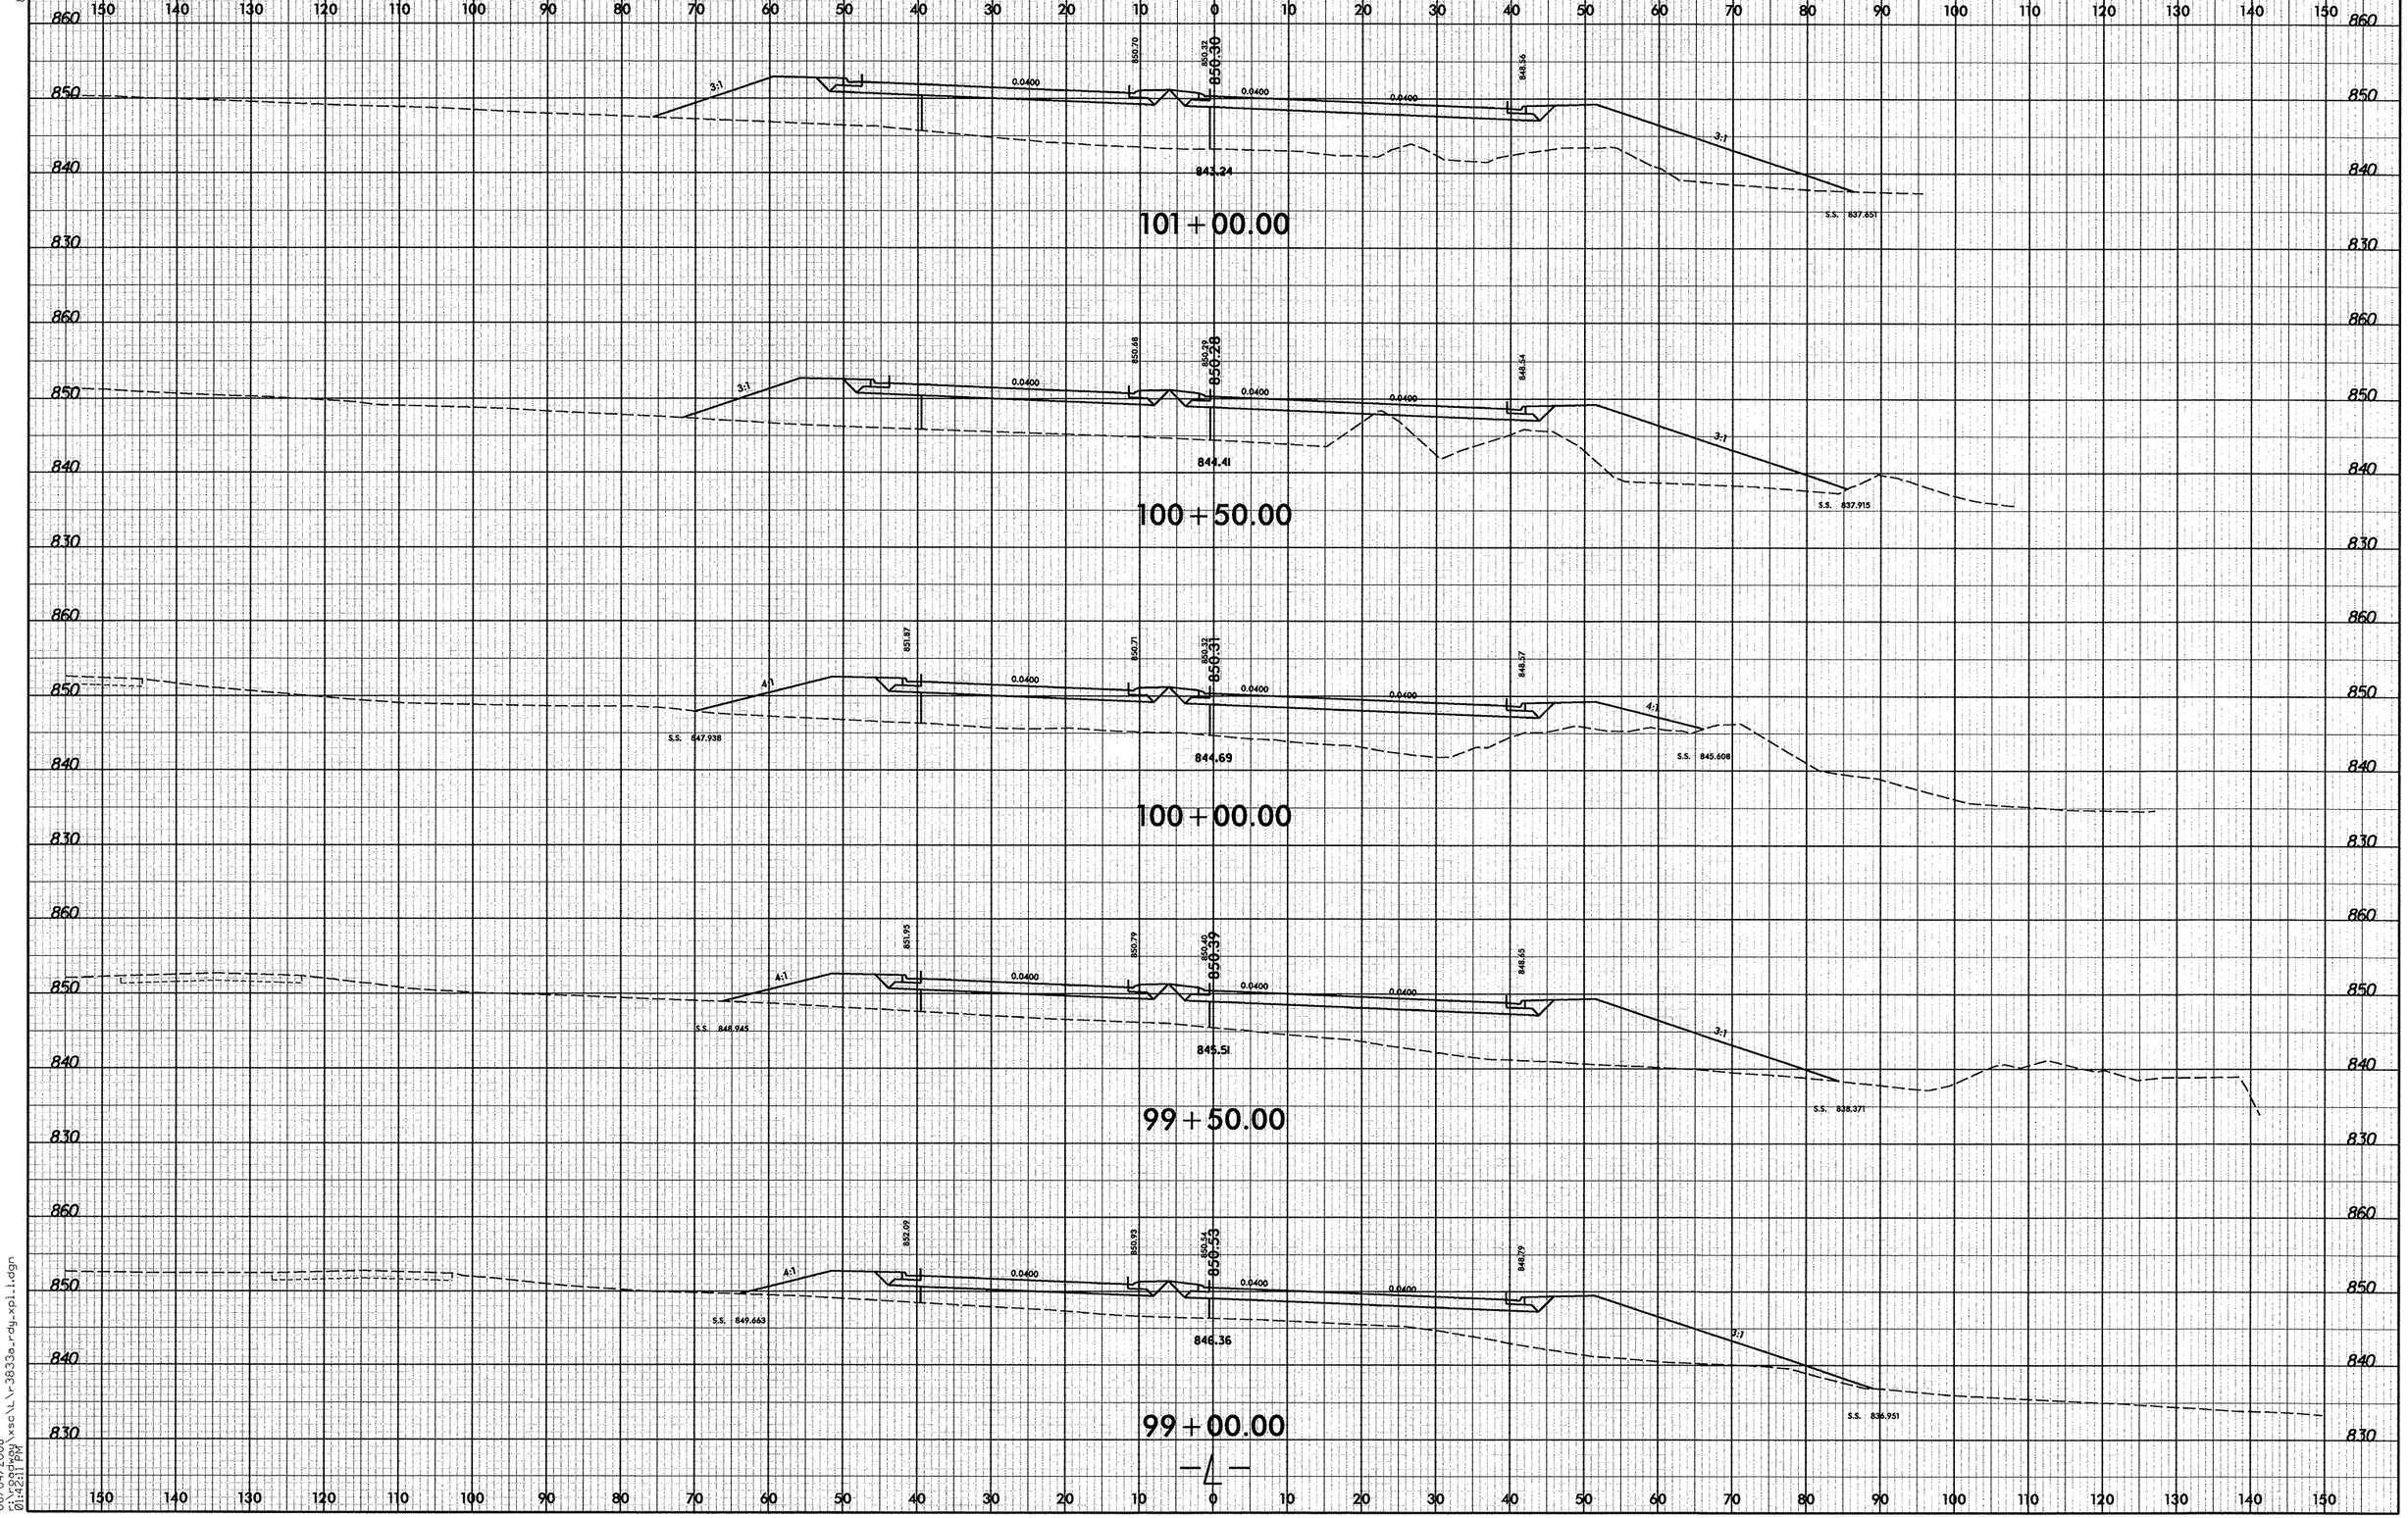

06/04/2008
01:42:11 PM
f:\roadway\xsc\l\r-3833a_rdy_xpl1.dgn

PROJ. REFERENCE NO.	SHEET NO.
R-3833A	31

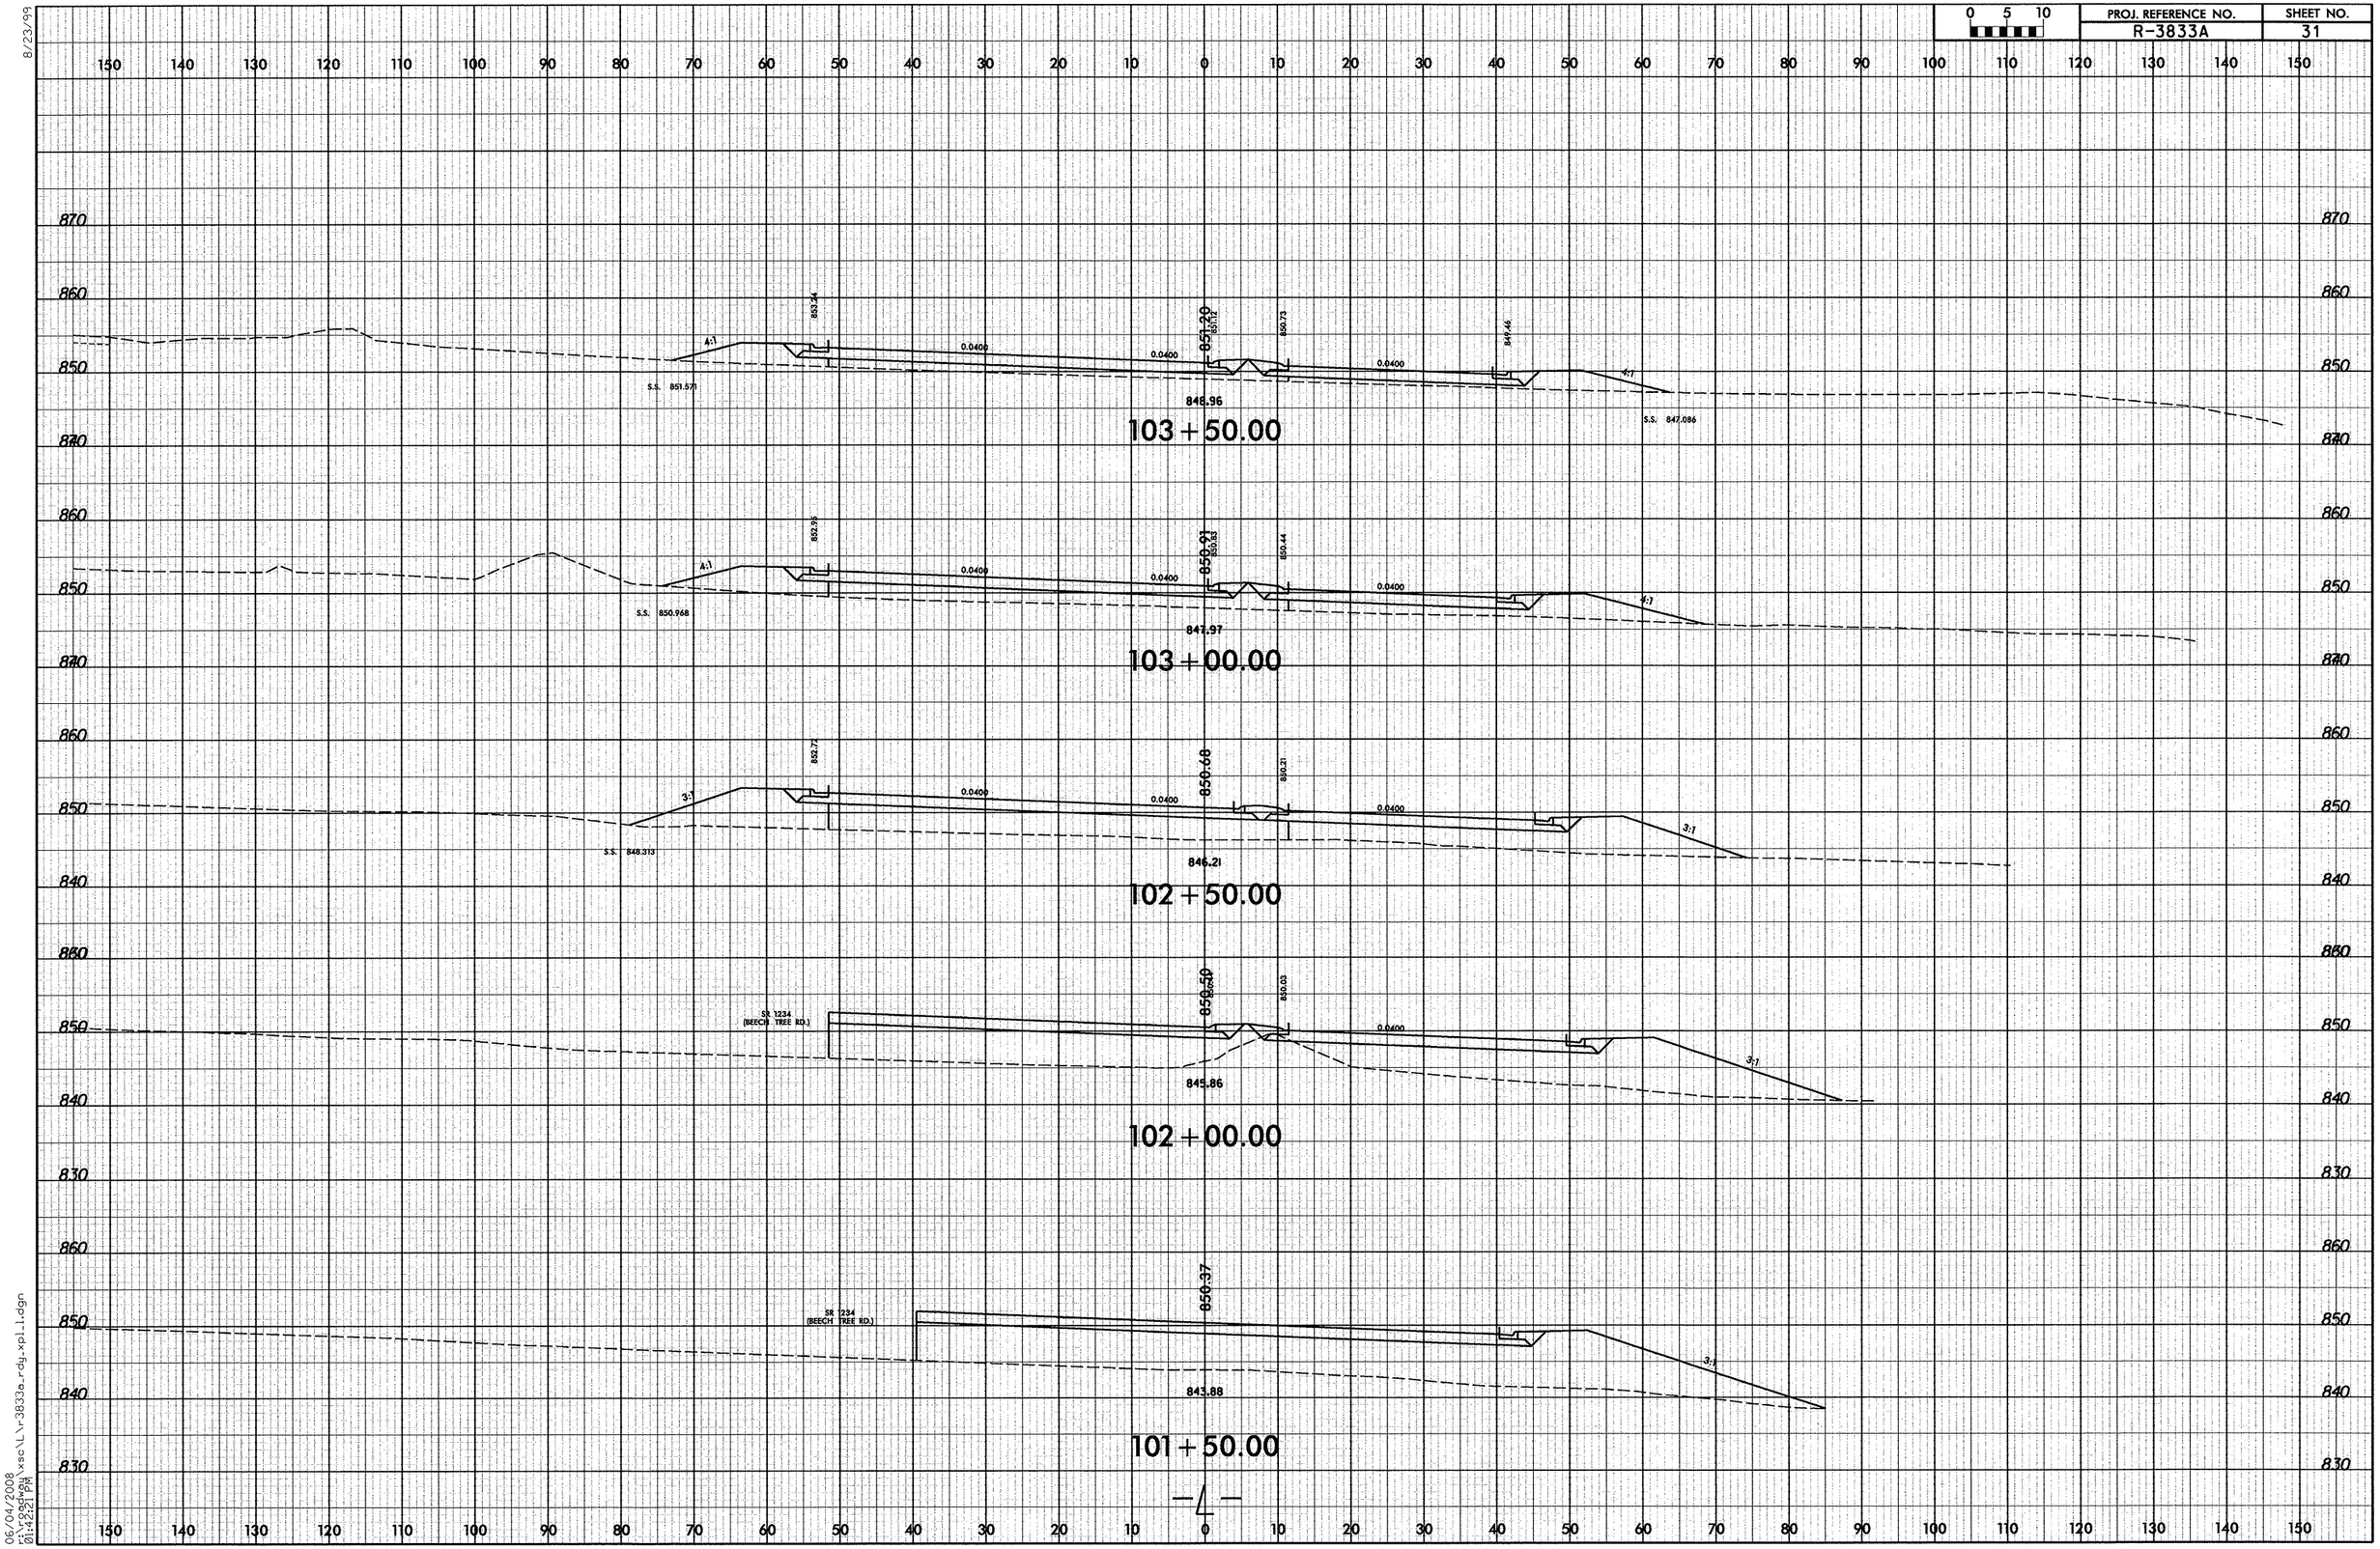

8/23/99

06/04/2008
r:\roadway\xsc\L\r3833a_rdy_xpl1.dgn
01:42:21 PM

8/23/99

0 5 10	PROJ. REFERENCE NO.	SHEET NO.
	R-3833A	32

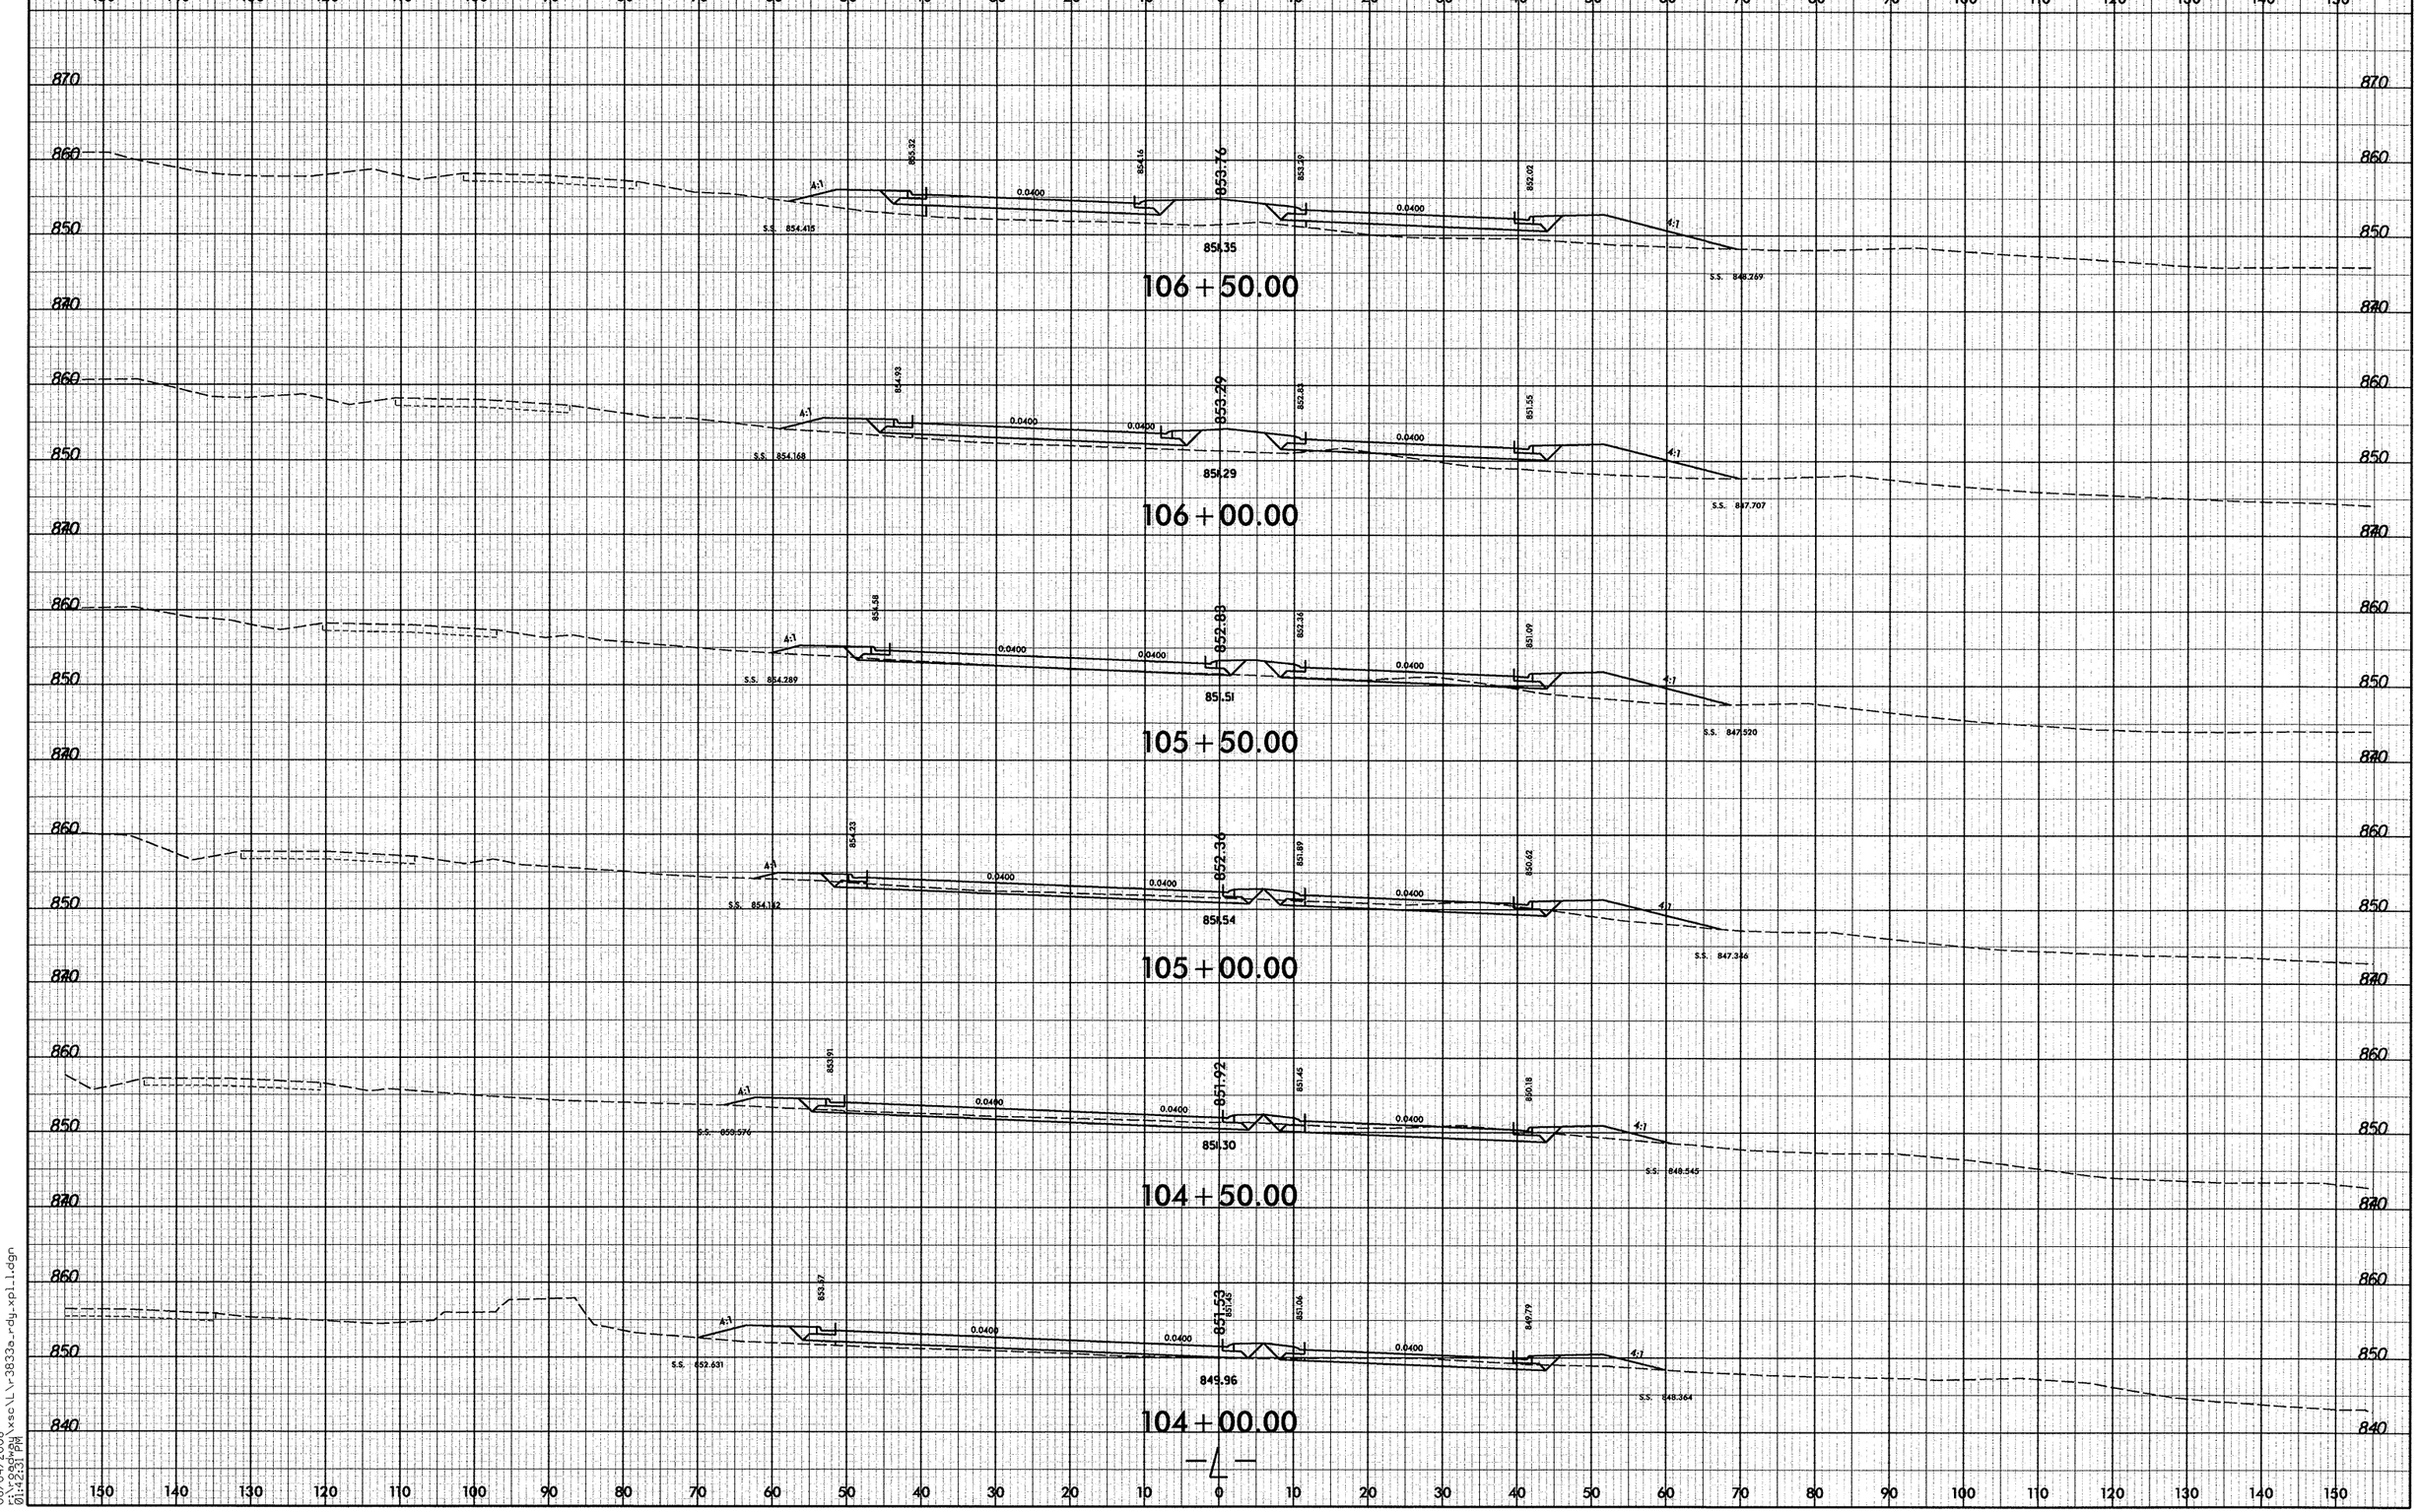

06/04/2008
F:\roadway\xsc\LLr3833a_rdy_xpl1.dgn
01:42:31 PM

8/23/99

0 5 10	PROJ. REFERENCE NO.	SHEET NO.
	R-3833A	33

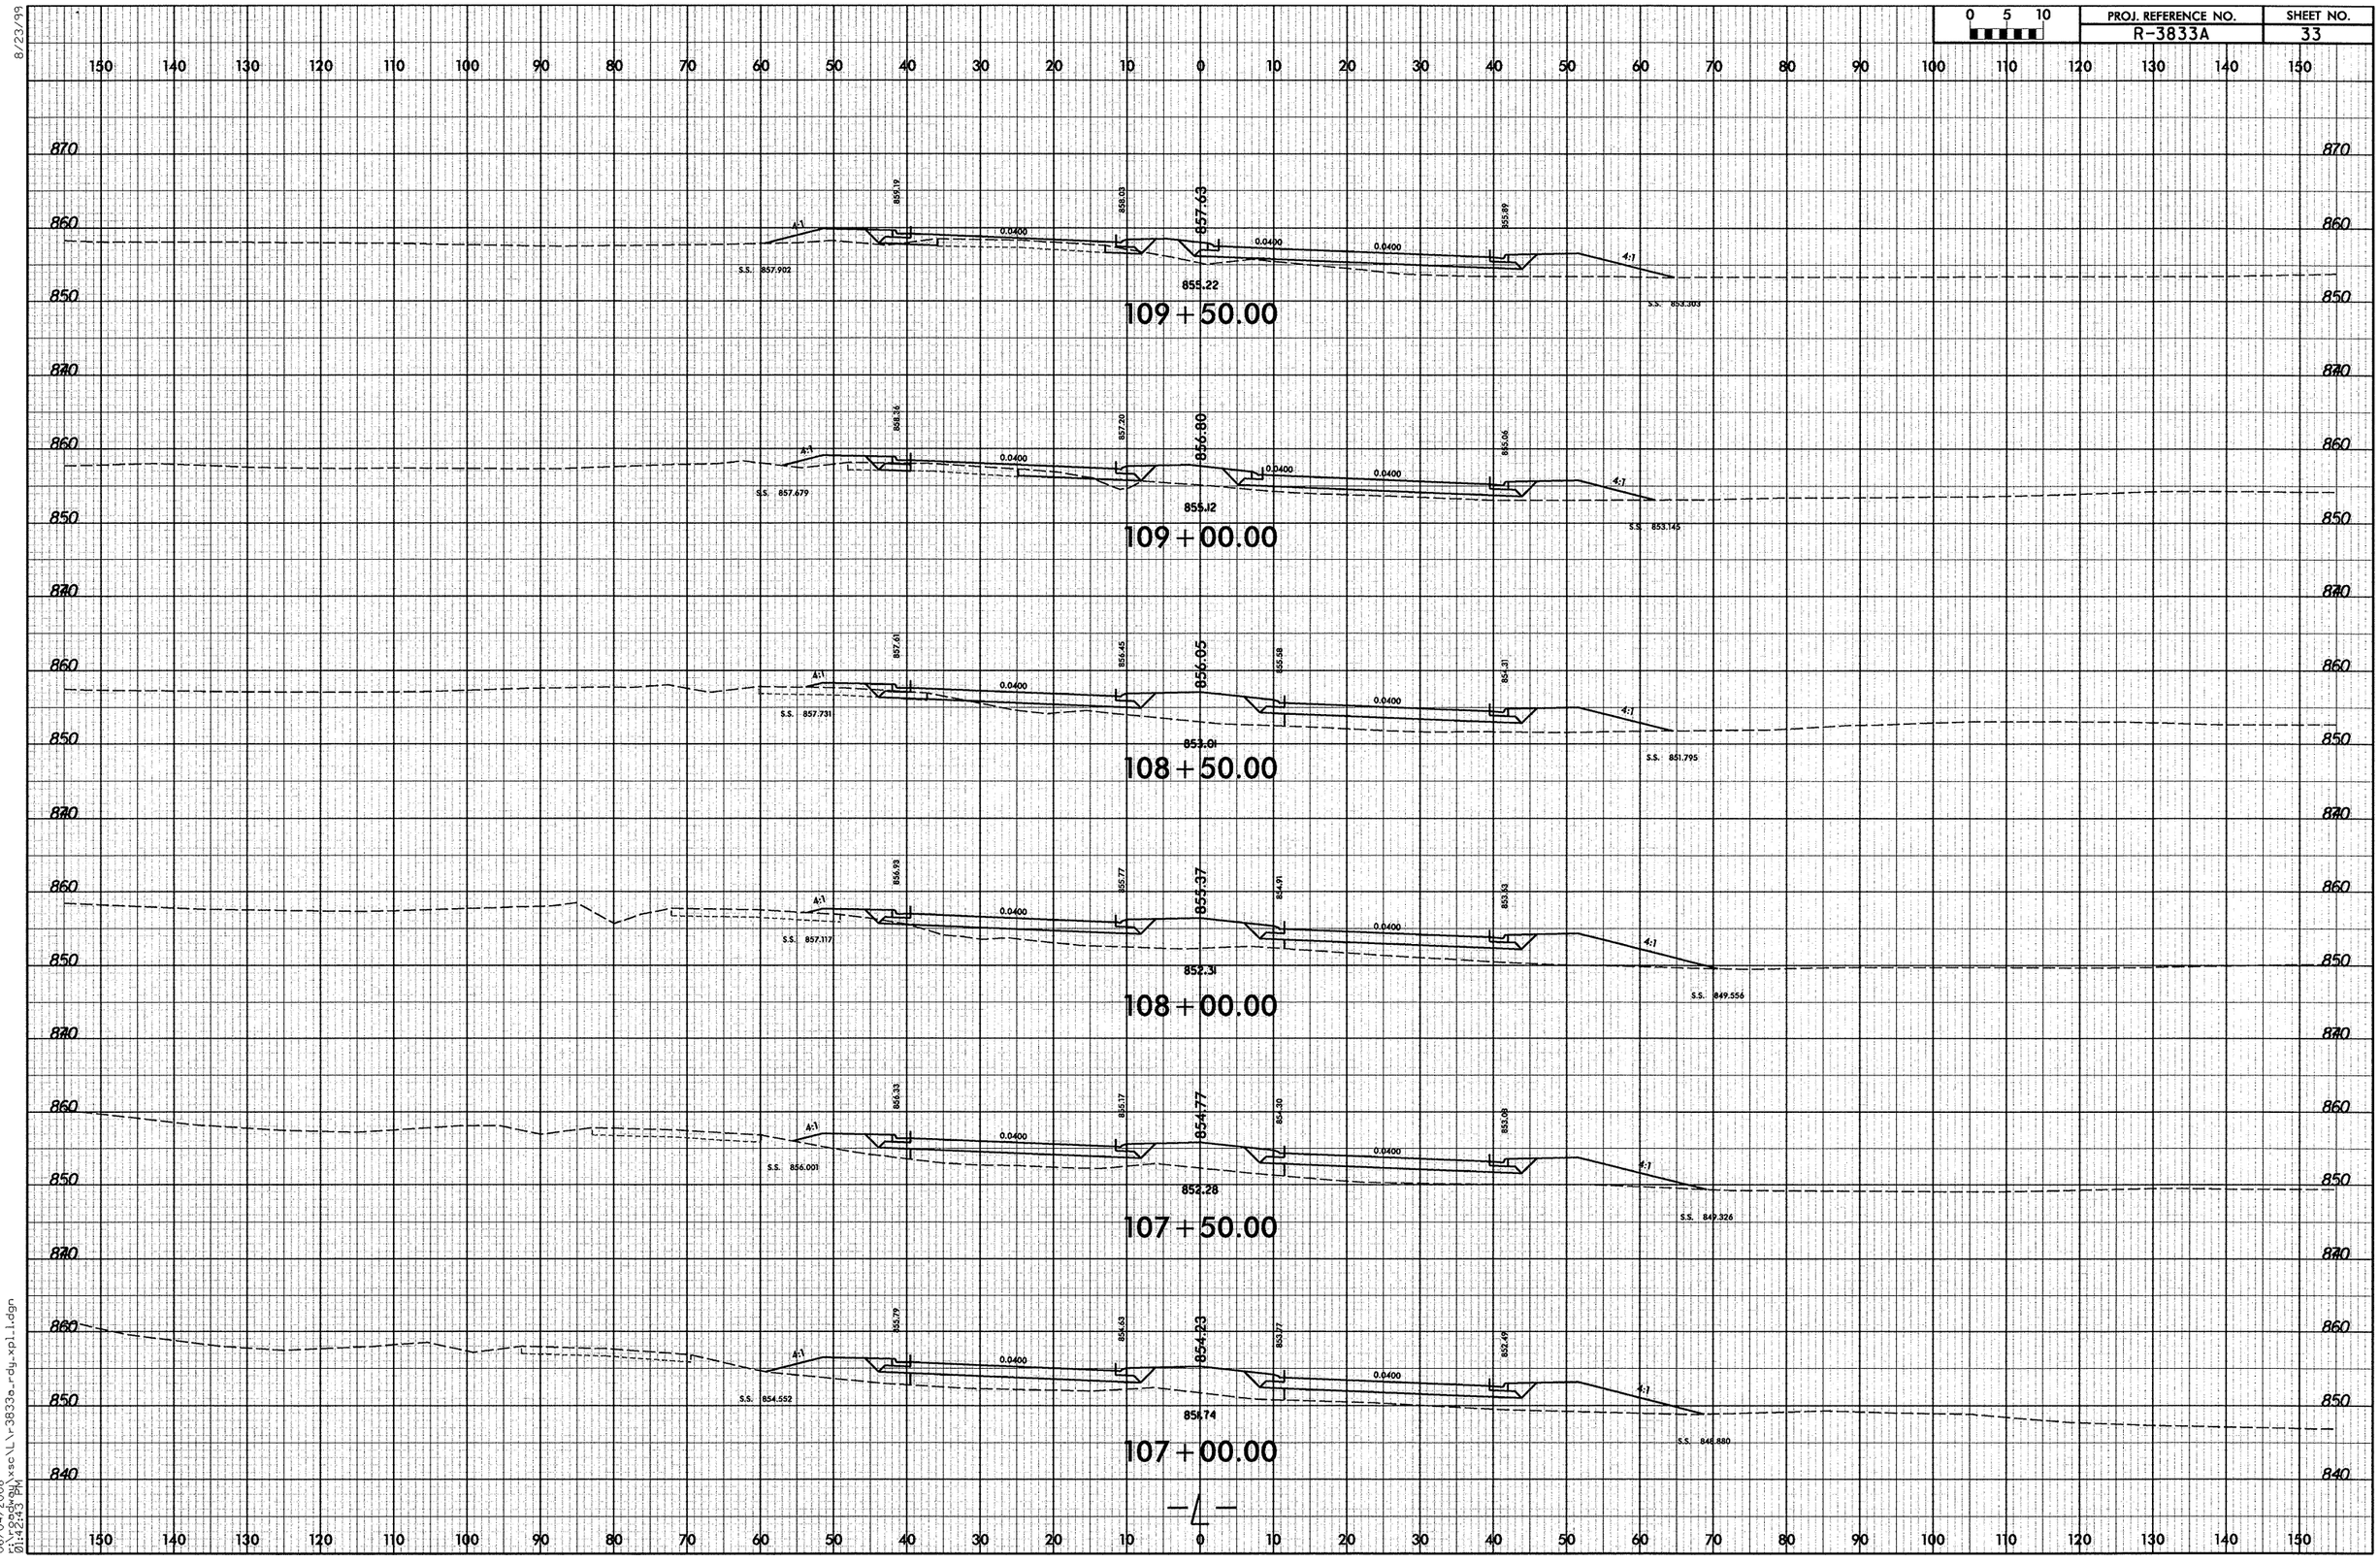

06/04/2008
r:\roadway\xsc\l_r3833a_rdy_xpl1.dgn
01:42:43 PM

8/23/99

0 5 10	PROJ. REFERENCE NO.	SHEET NO.
	R-3833A	34

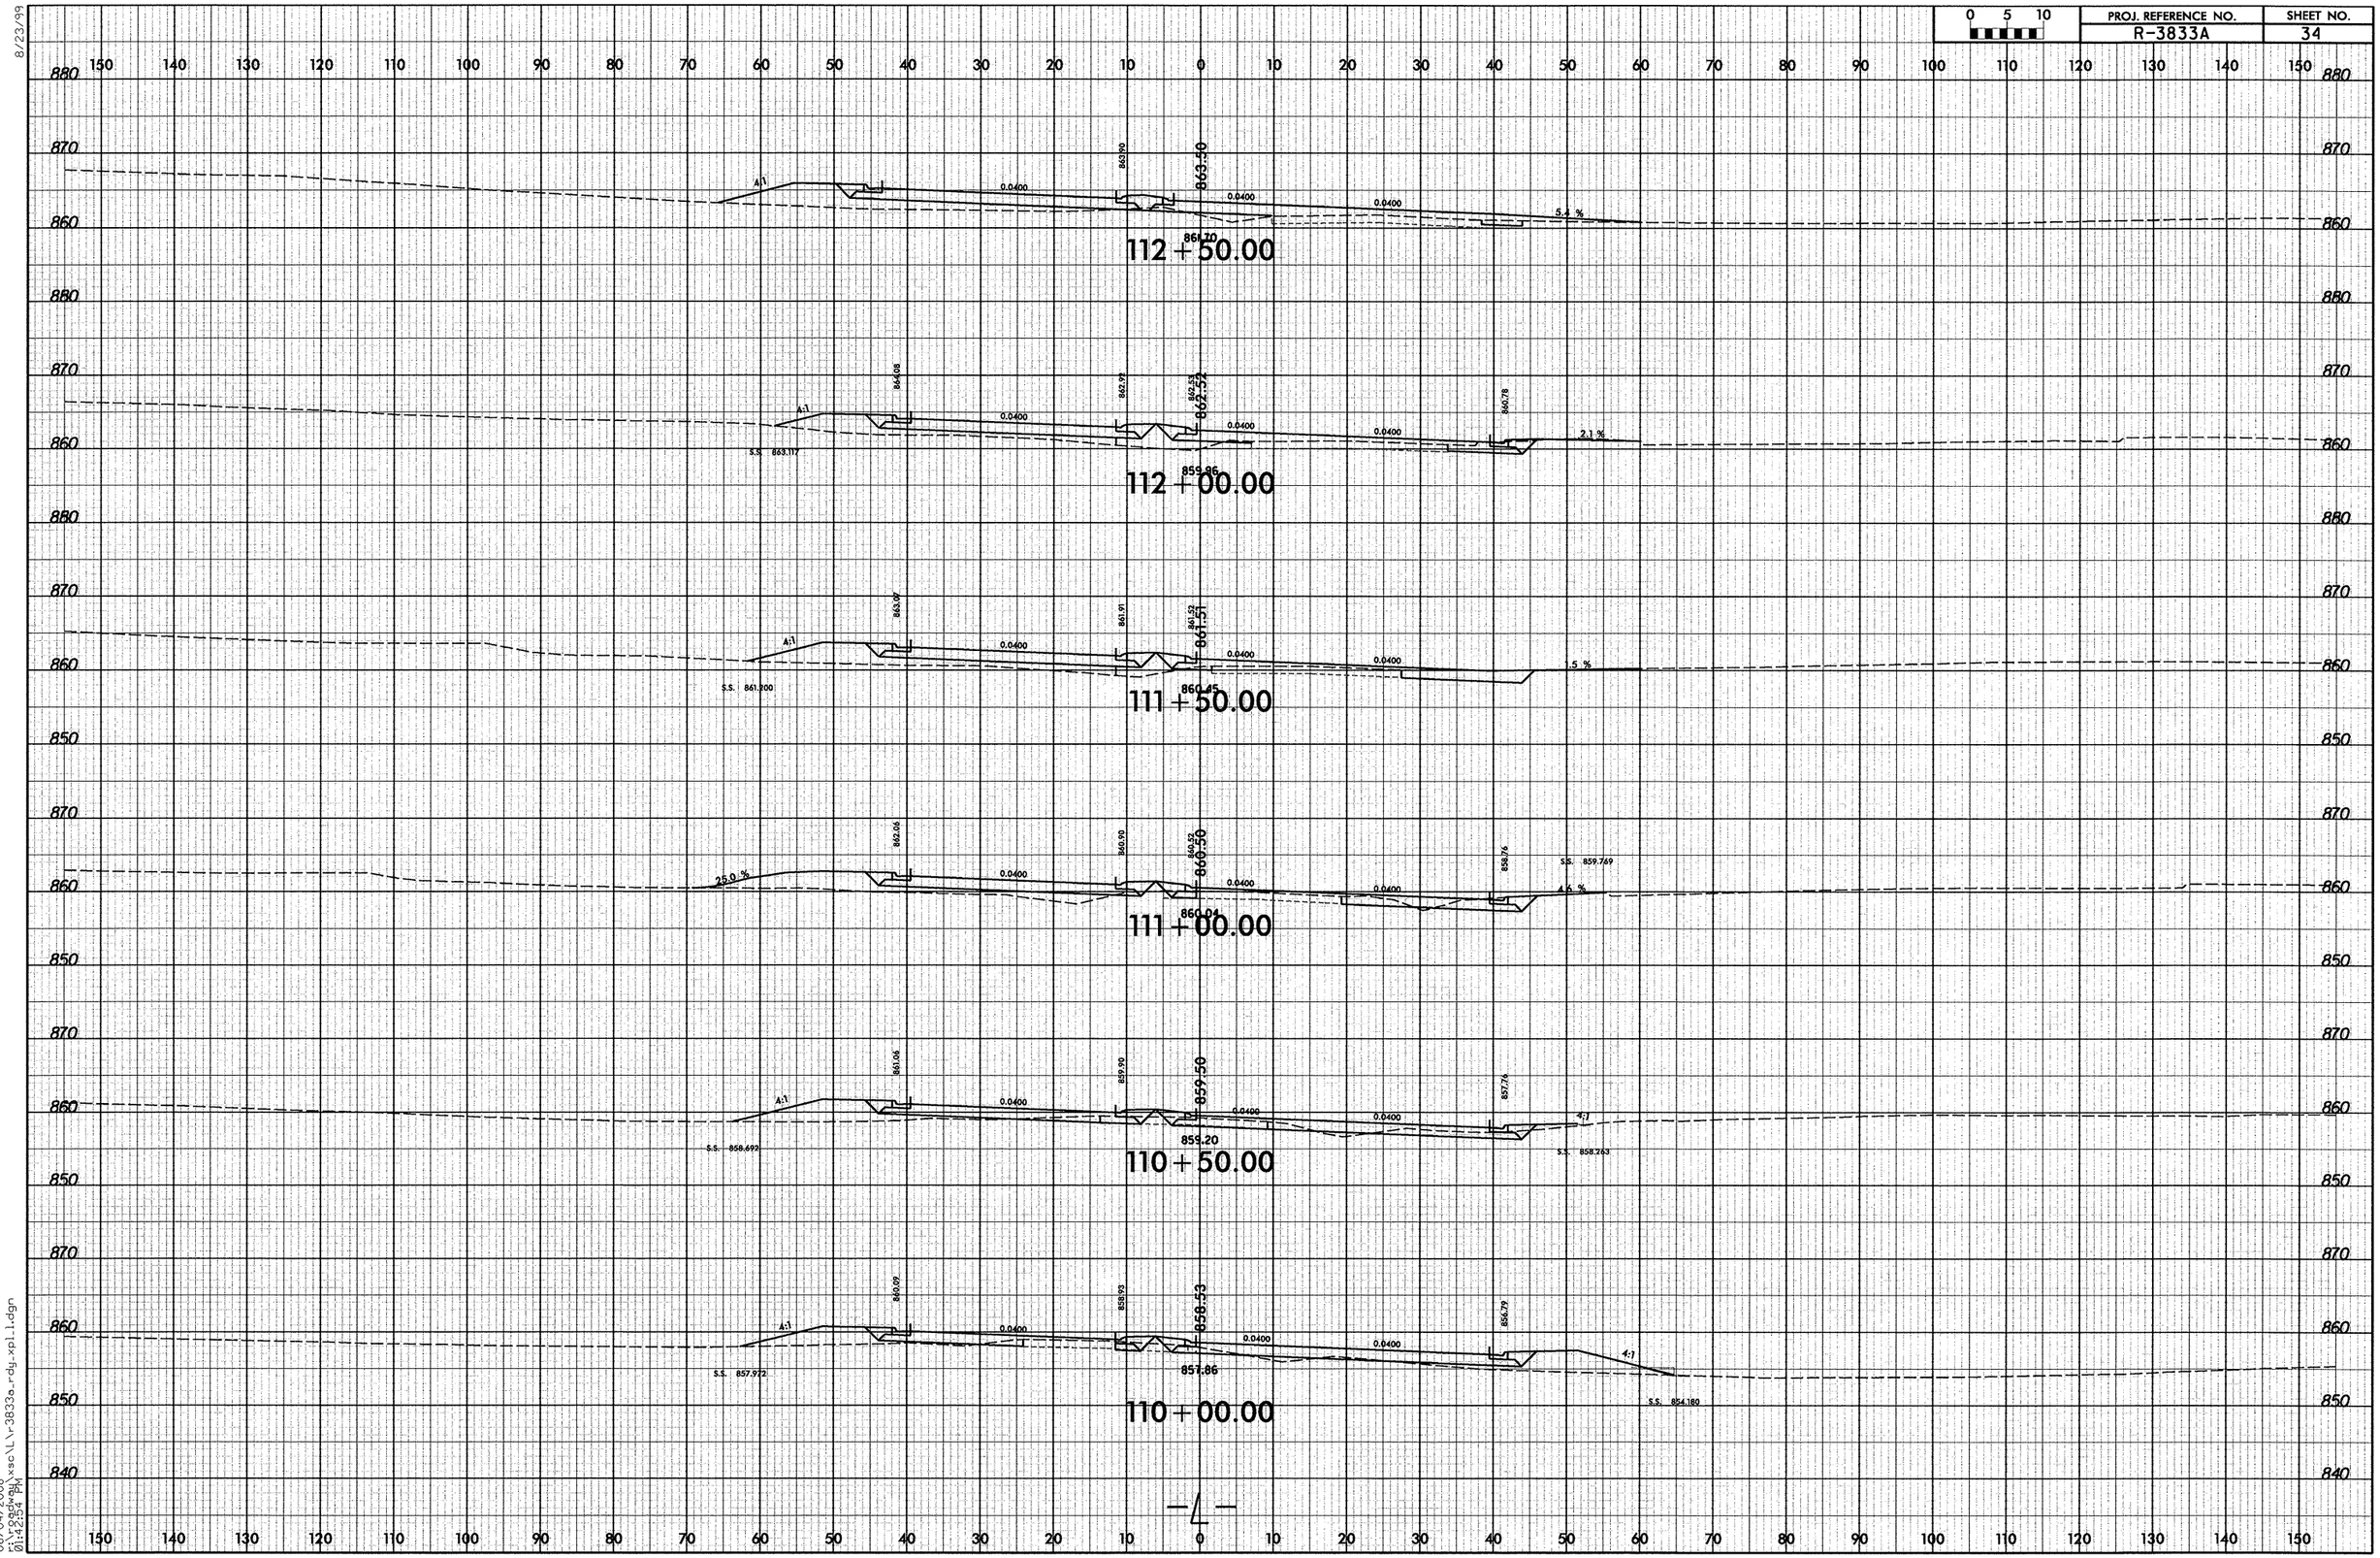

06/04/2008
f:\roadway\xsc\lr3833a_rdy_xpl_1.dgn
01:42:54 PM

8/23/99

0 5 10	PROJ. REFERENCE NO.	SHEET NO.
	R-3833A	35

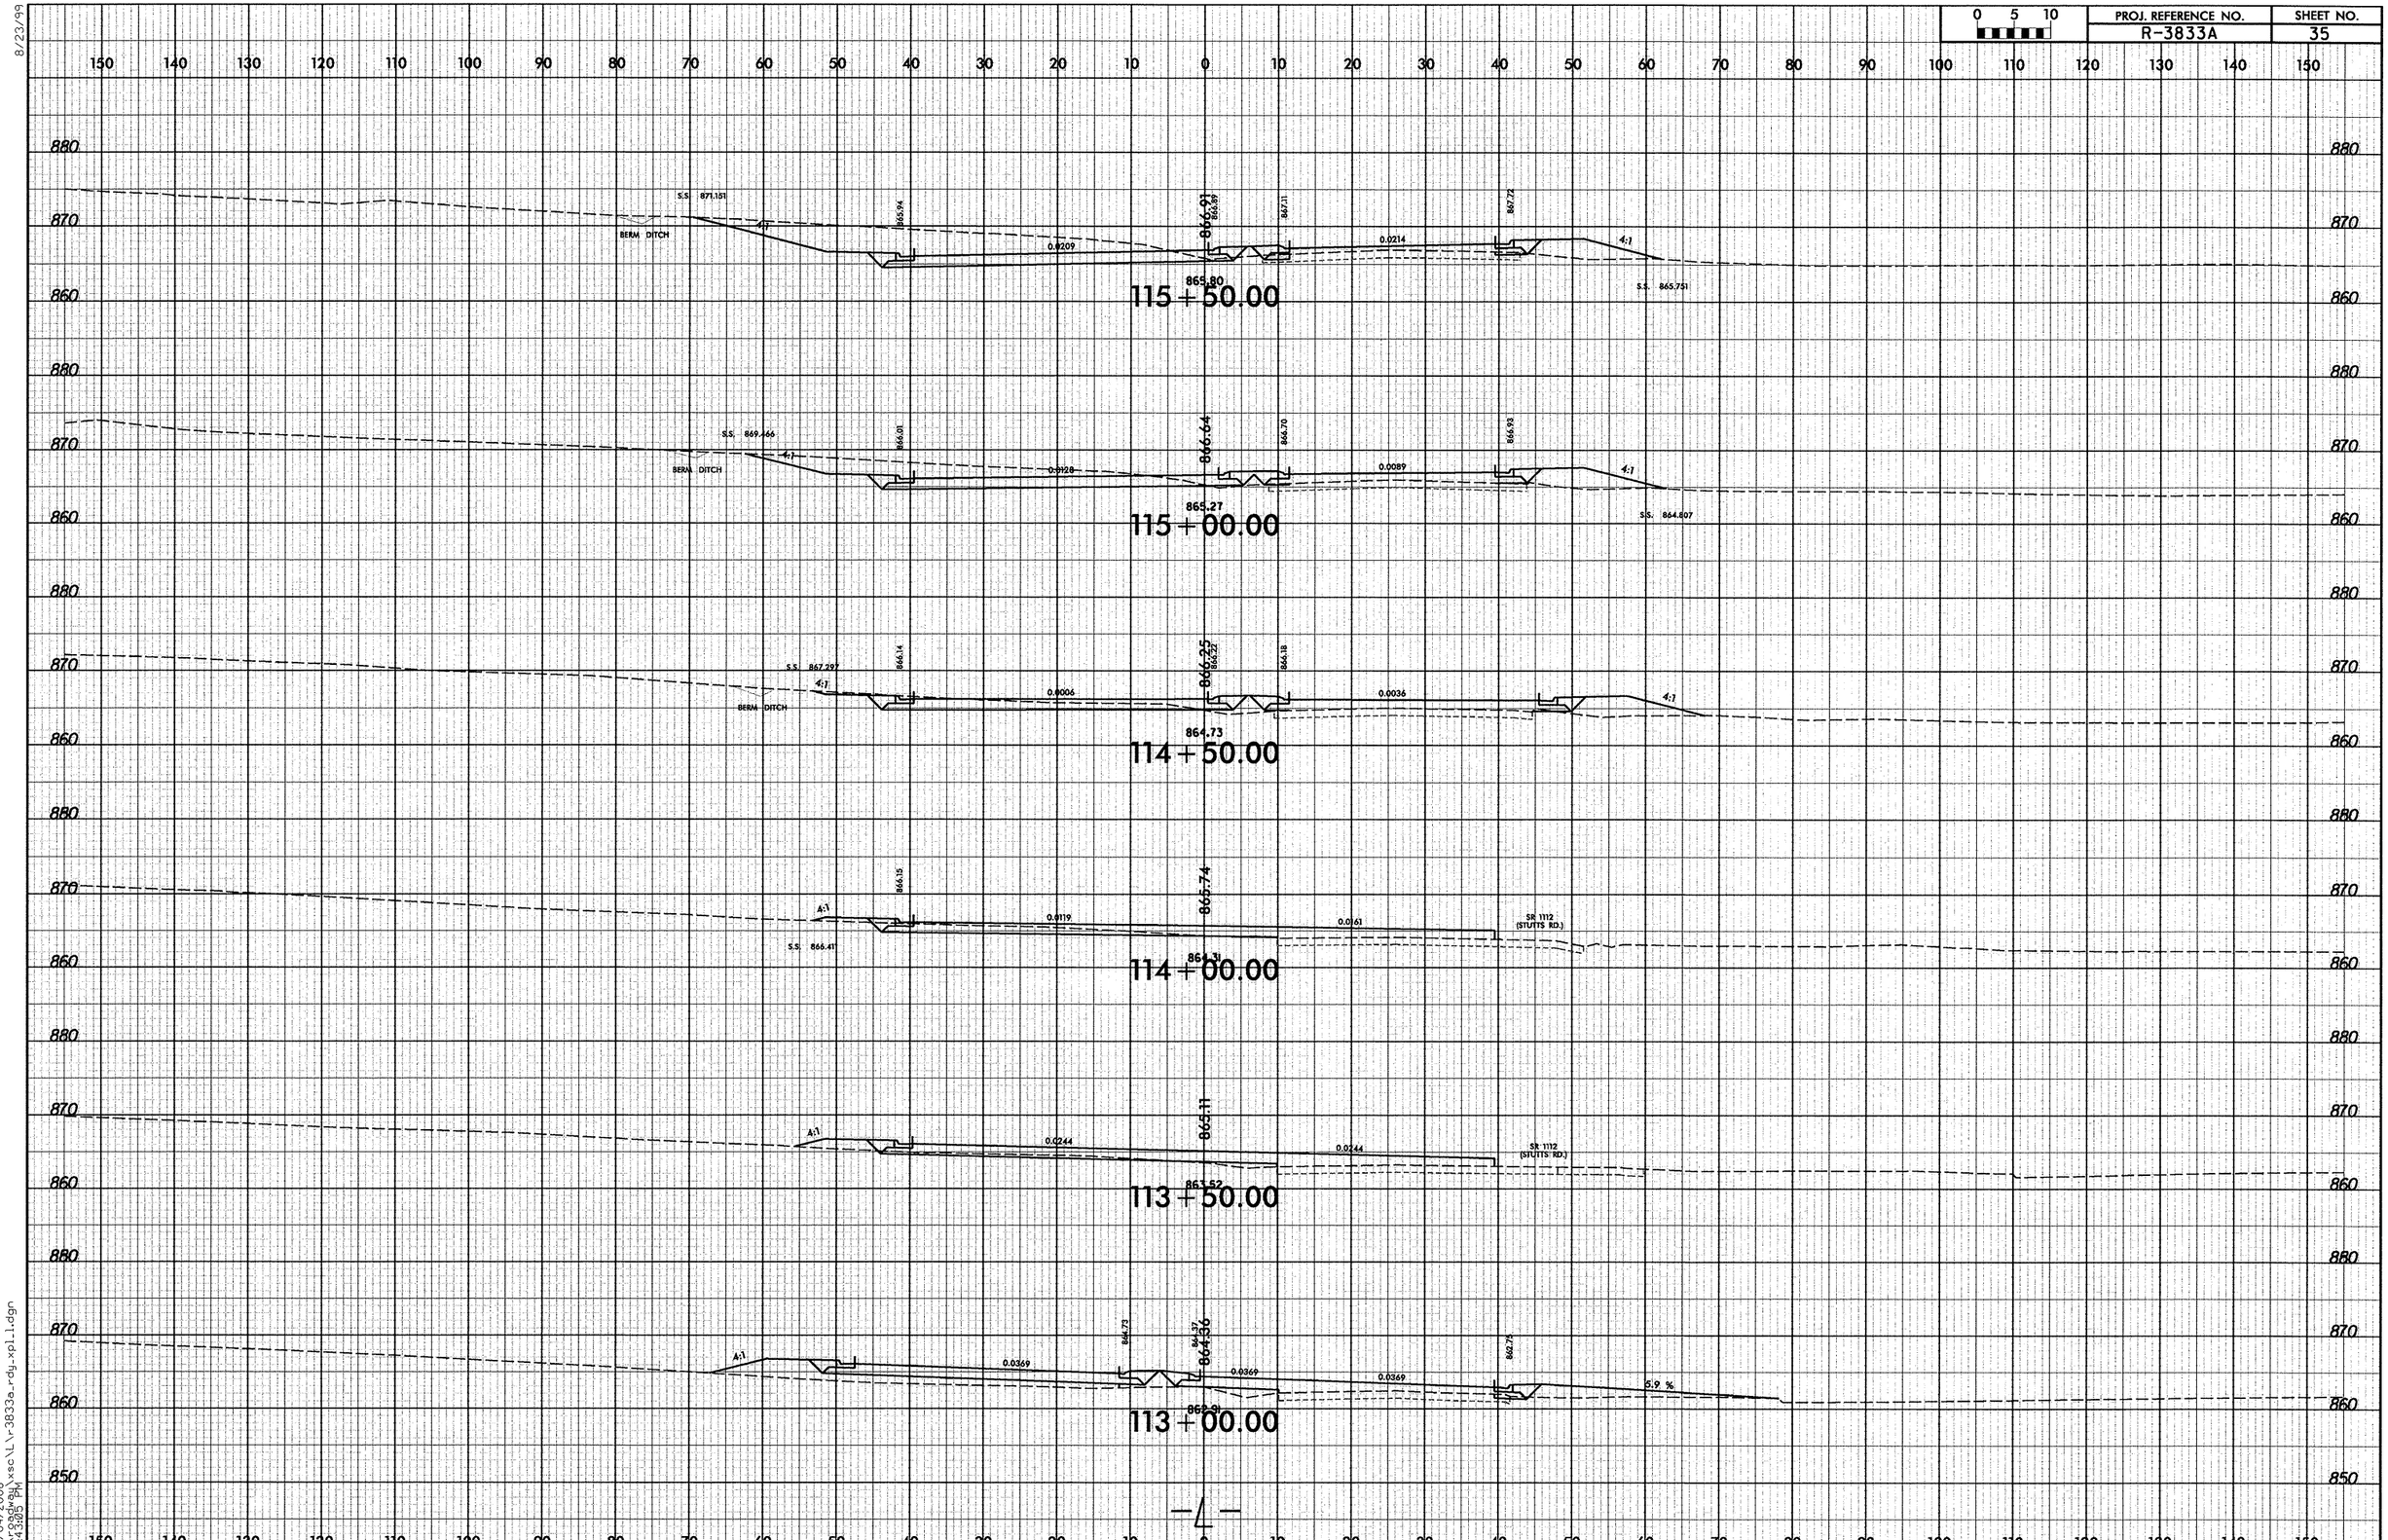

06/04/2008
5:\roadway\xsc\L\r3833a_rdy_xpl_1.dgn
01:43:05 PM

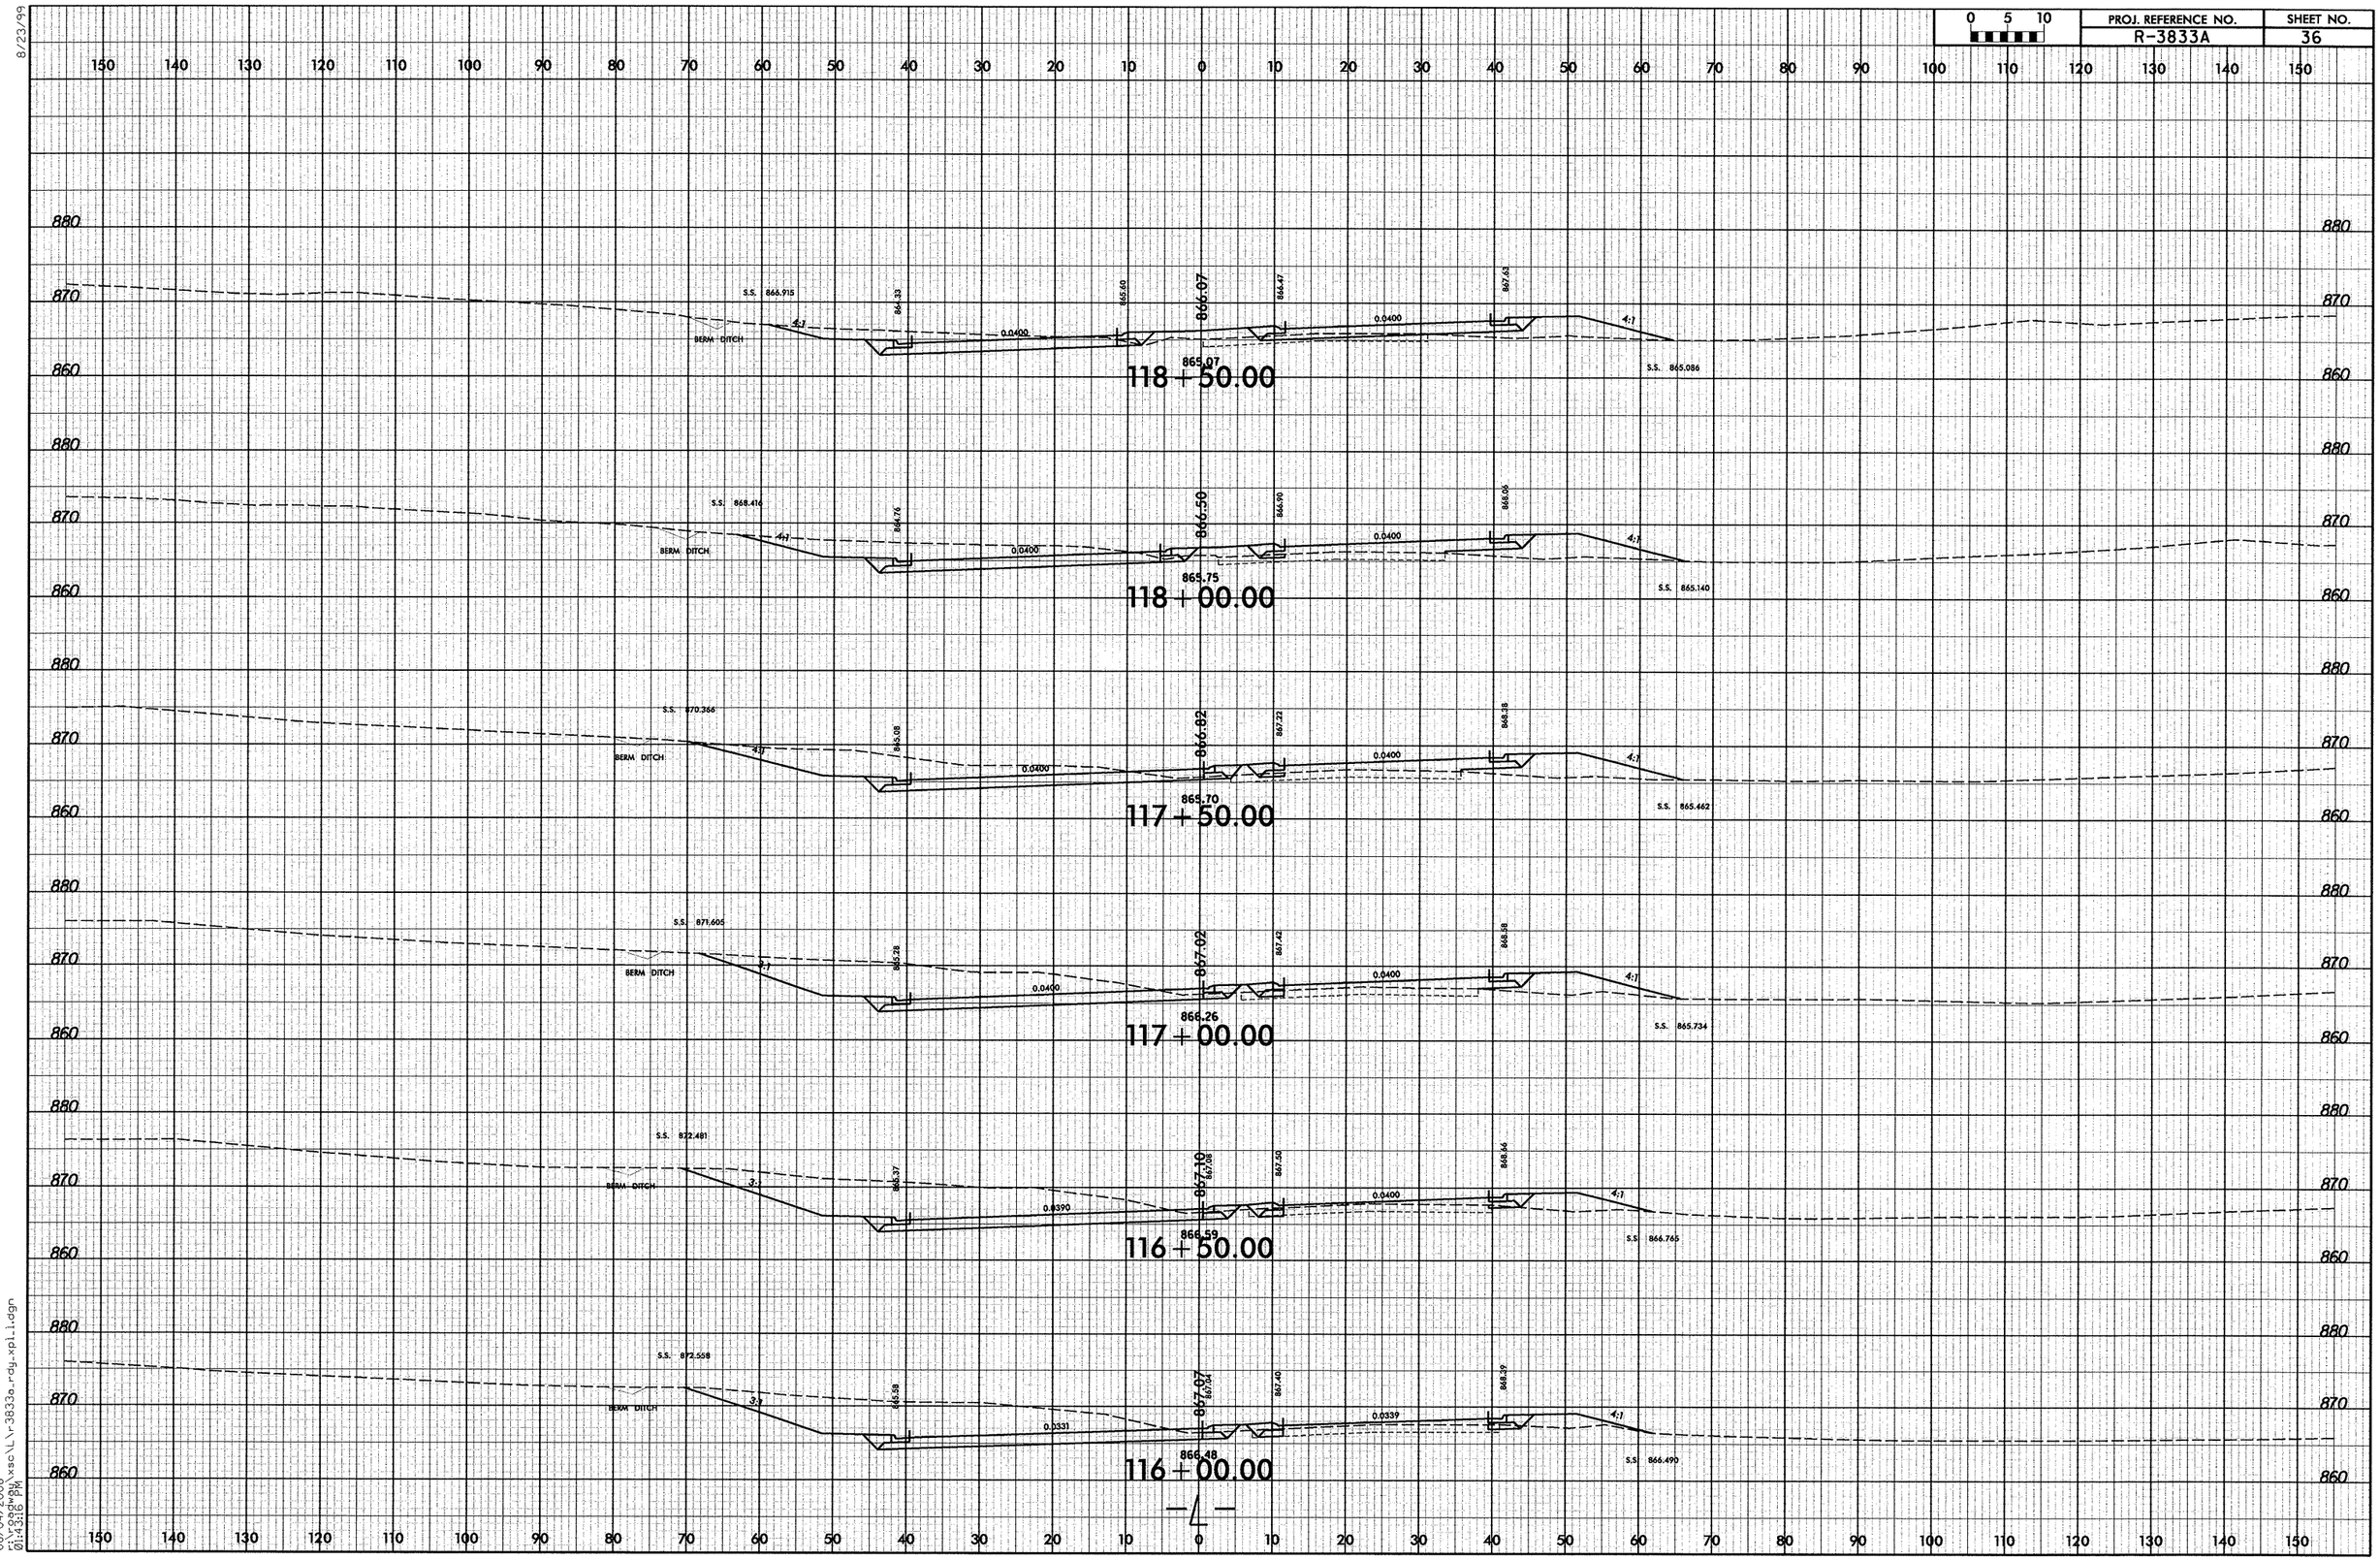

8/23/99
06/04/2008
01:43:16 PM
G:\roadway\xsc\L\r-3833a-rdy-xpl1.dgn

8/23/99

0 5 10	PROJ. REFERENCE NO.	SHEET NO.
	R-3833A	37

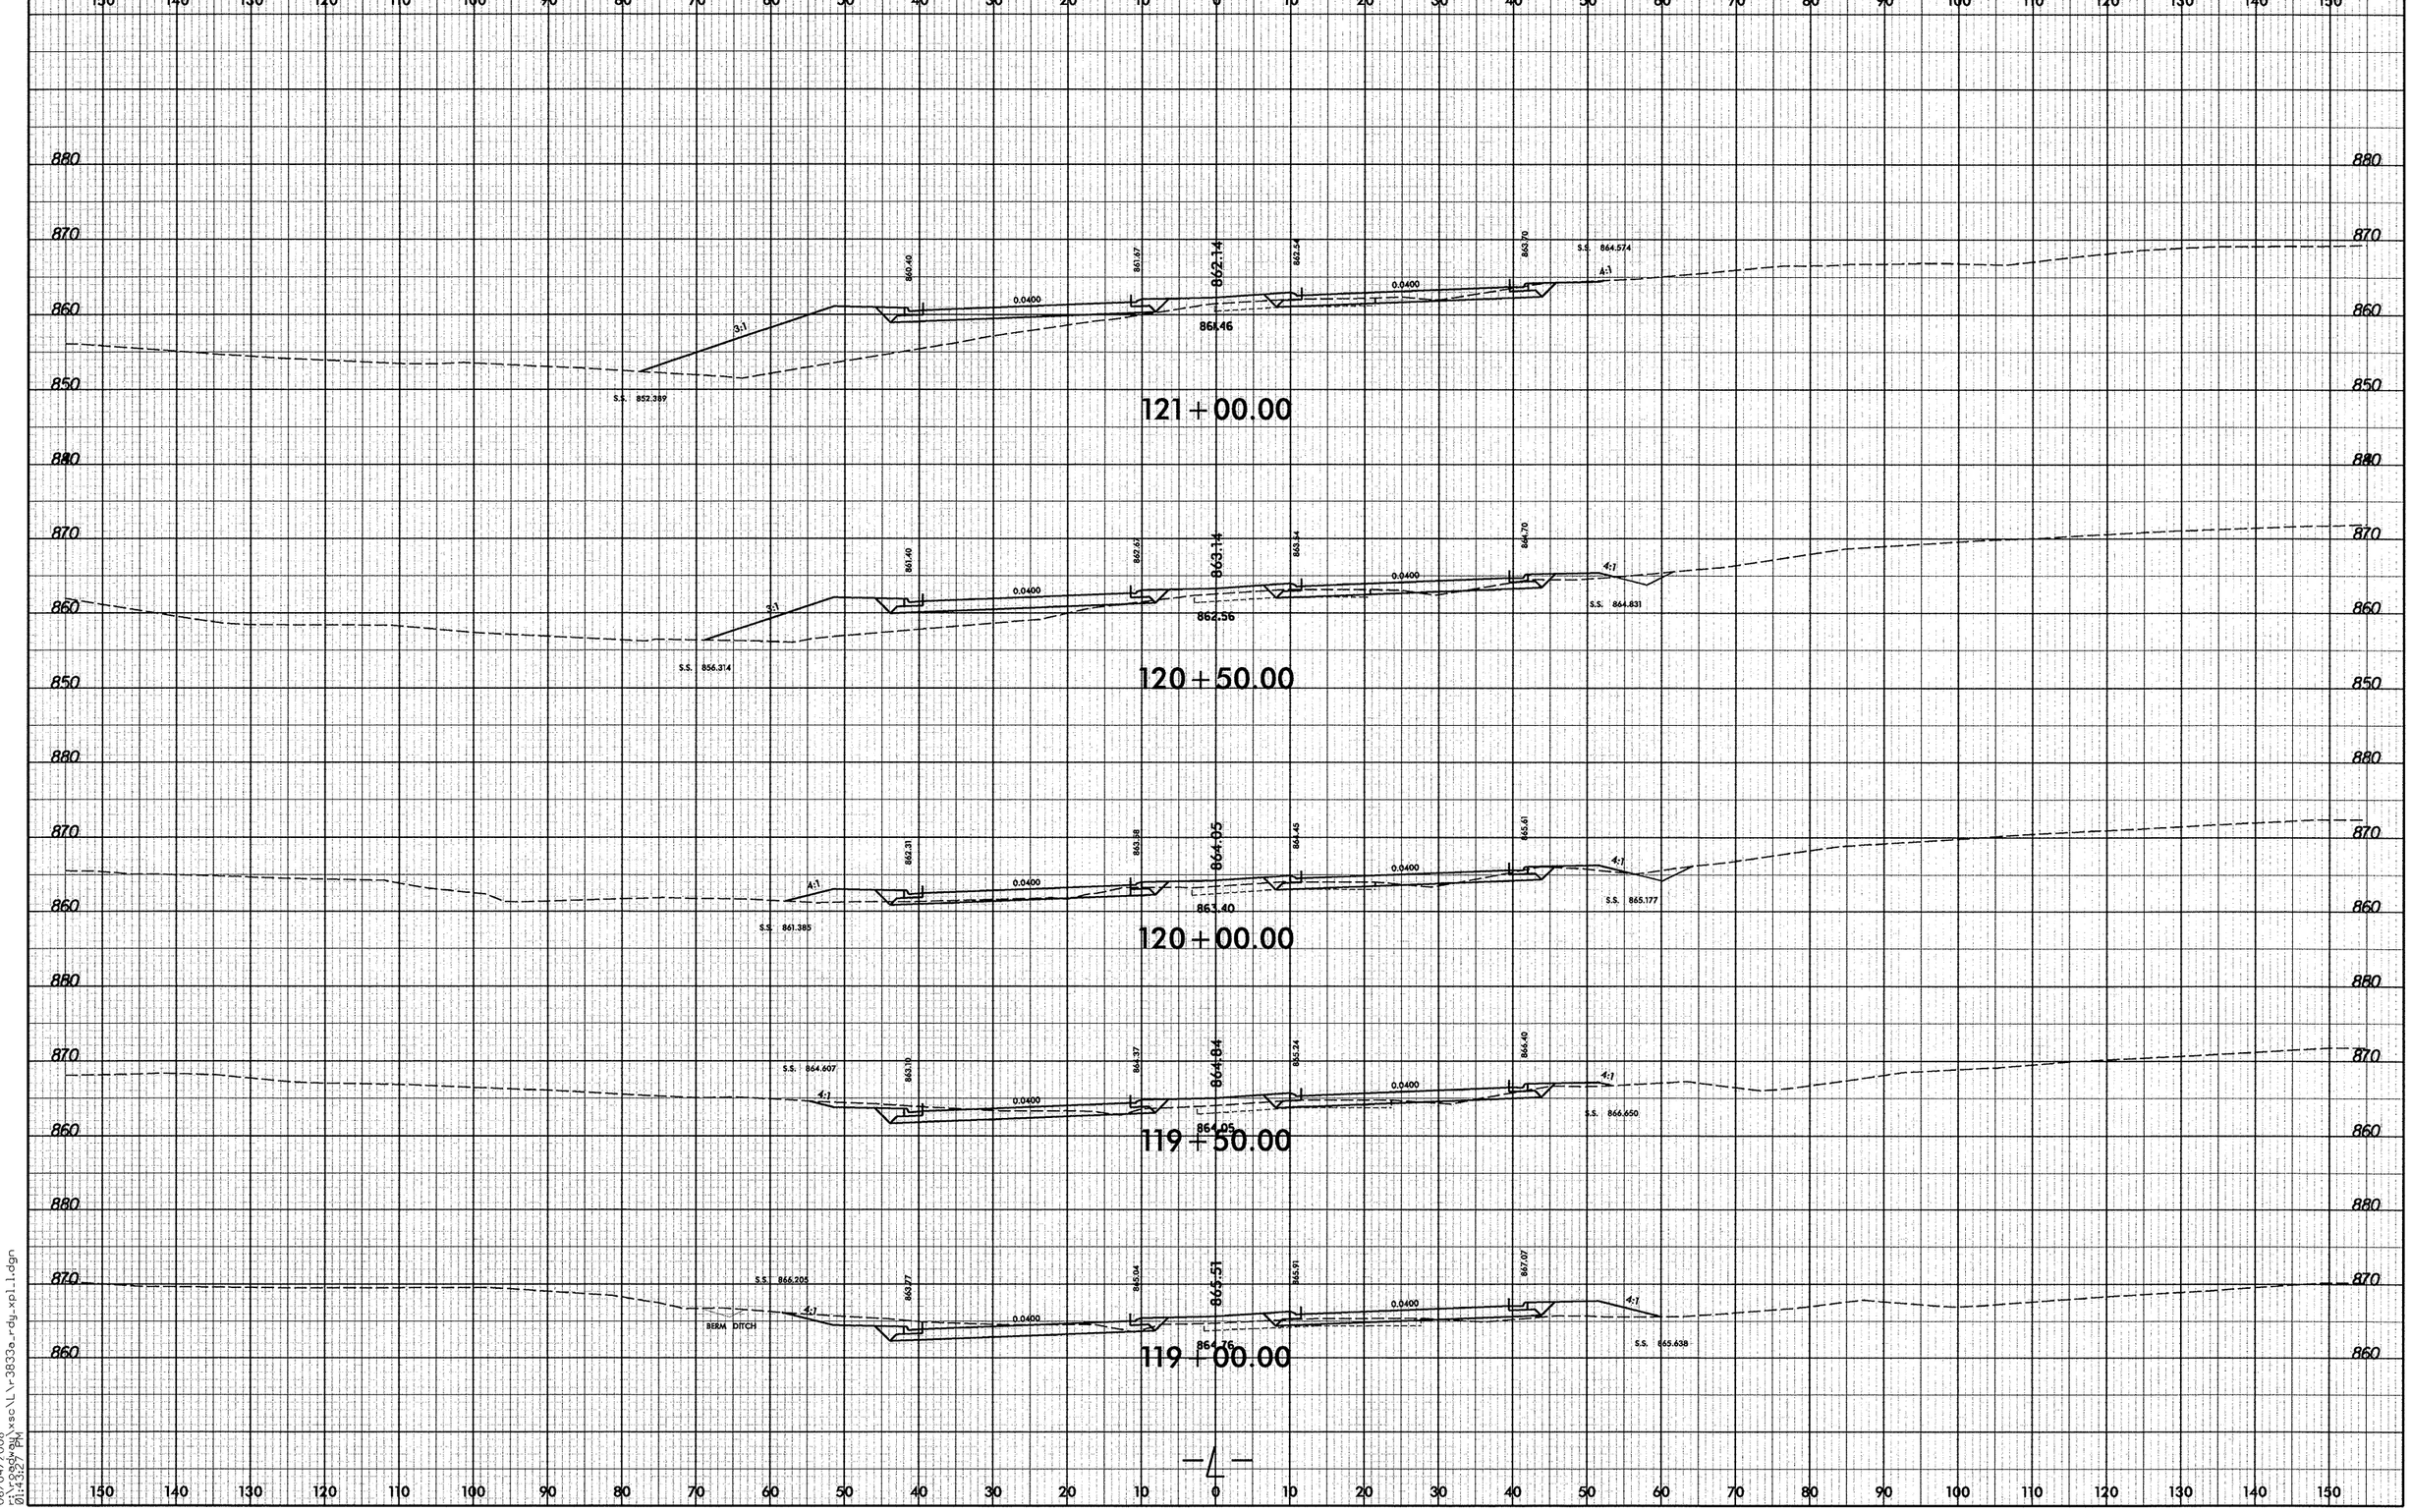

06/04/2008
r:\roadway\xsc\l\r3833a_rdy_xpl1.dgn
01:43:27 PM

8/23/99

0 5 10	PROJ. REFERENCE NO.	SHEET NO.
	R-3833A	38

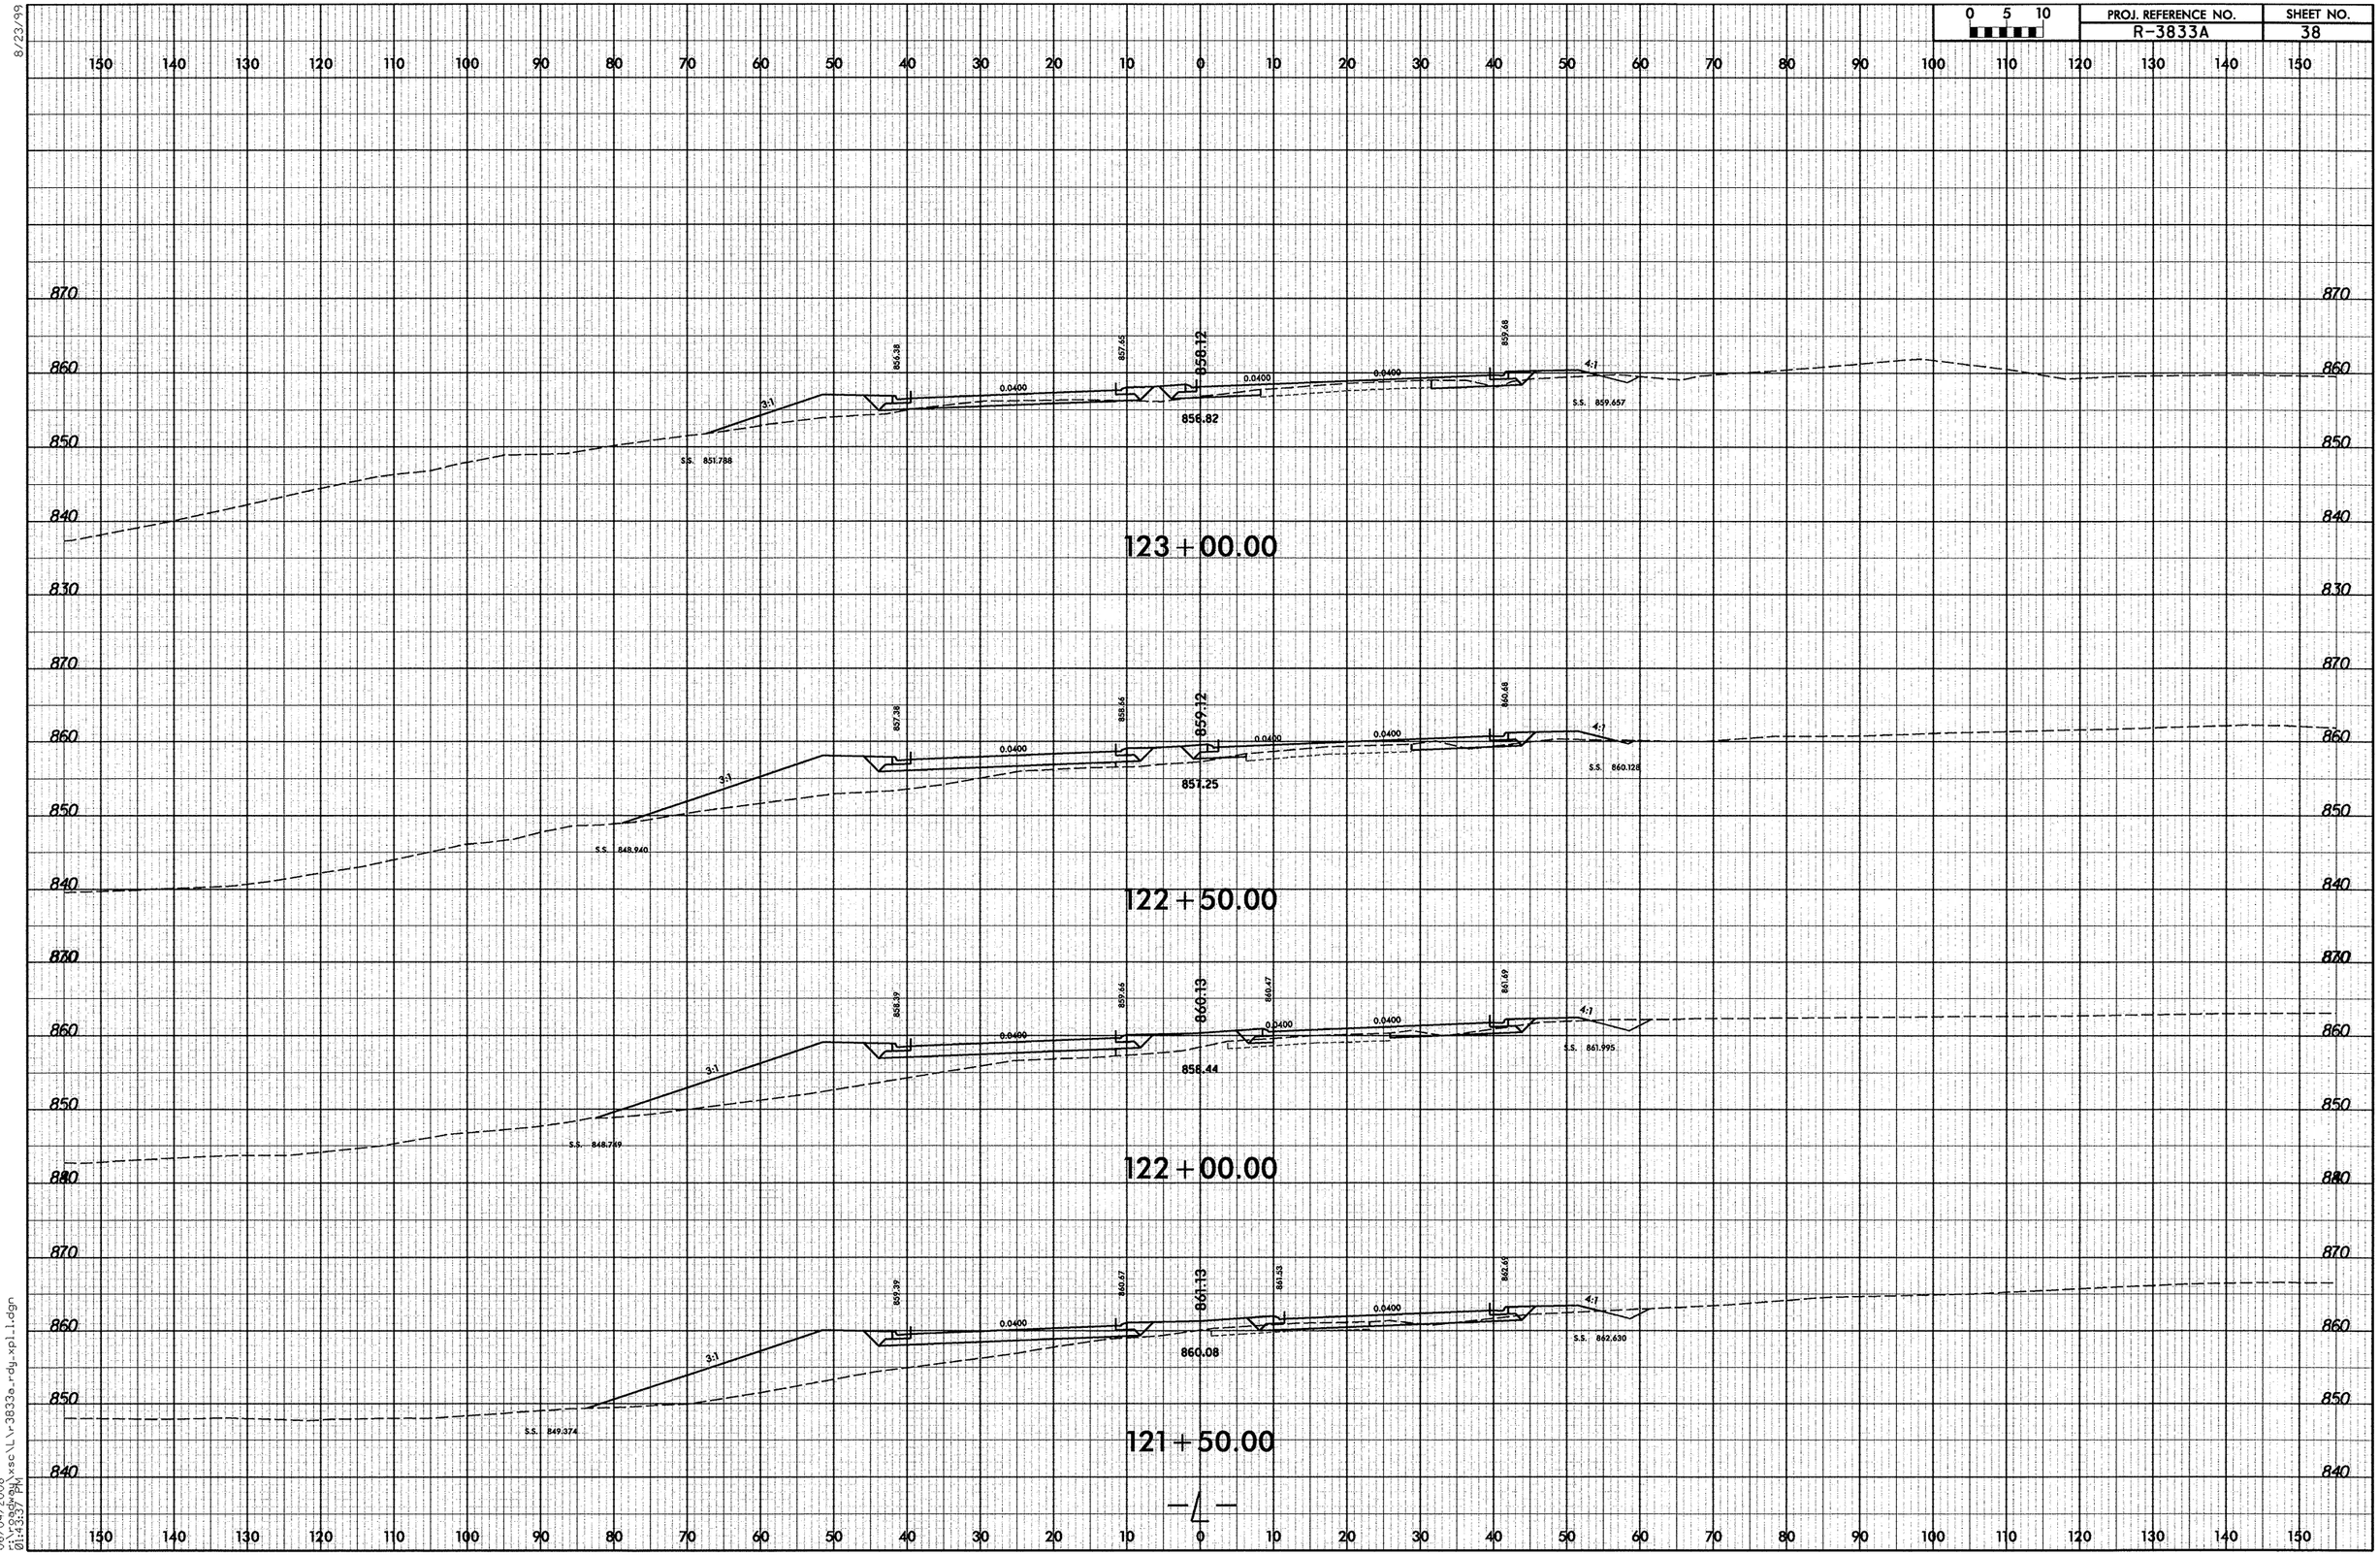

06/04/2008
r:\roadway\xsc\L\r3833a-rdy-xpl1.dgn
01:43:37 PM

0 5 10	PROJ. REFERENCE NO.	SHEET NO.
	R-3833A	39

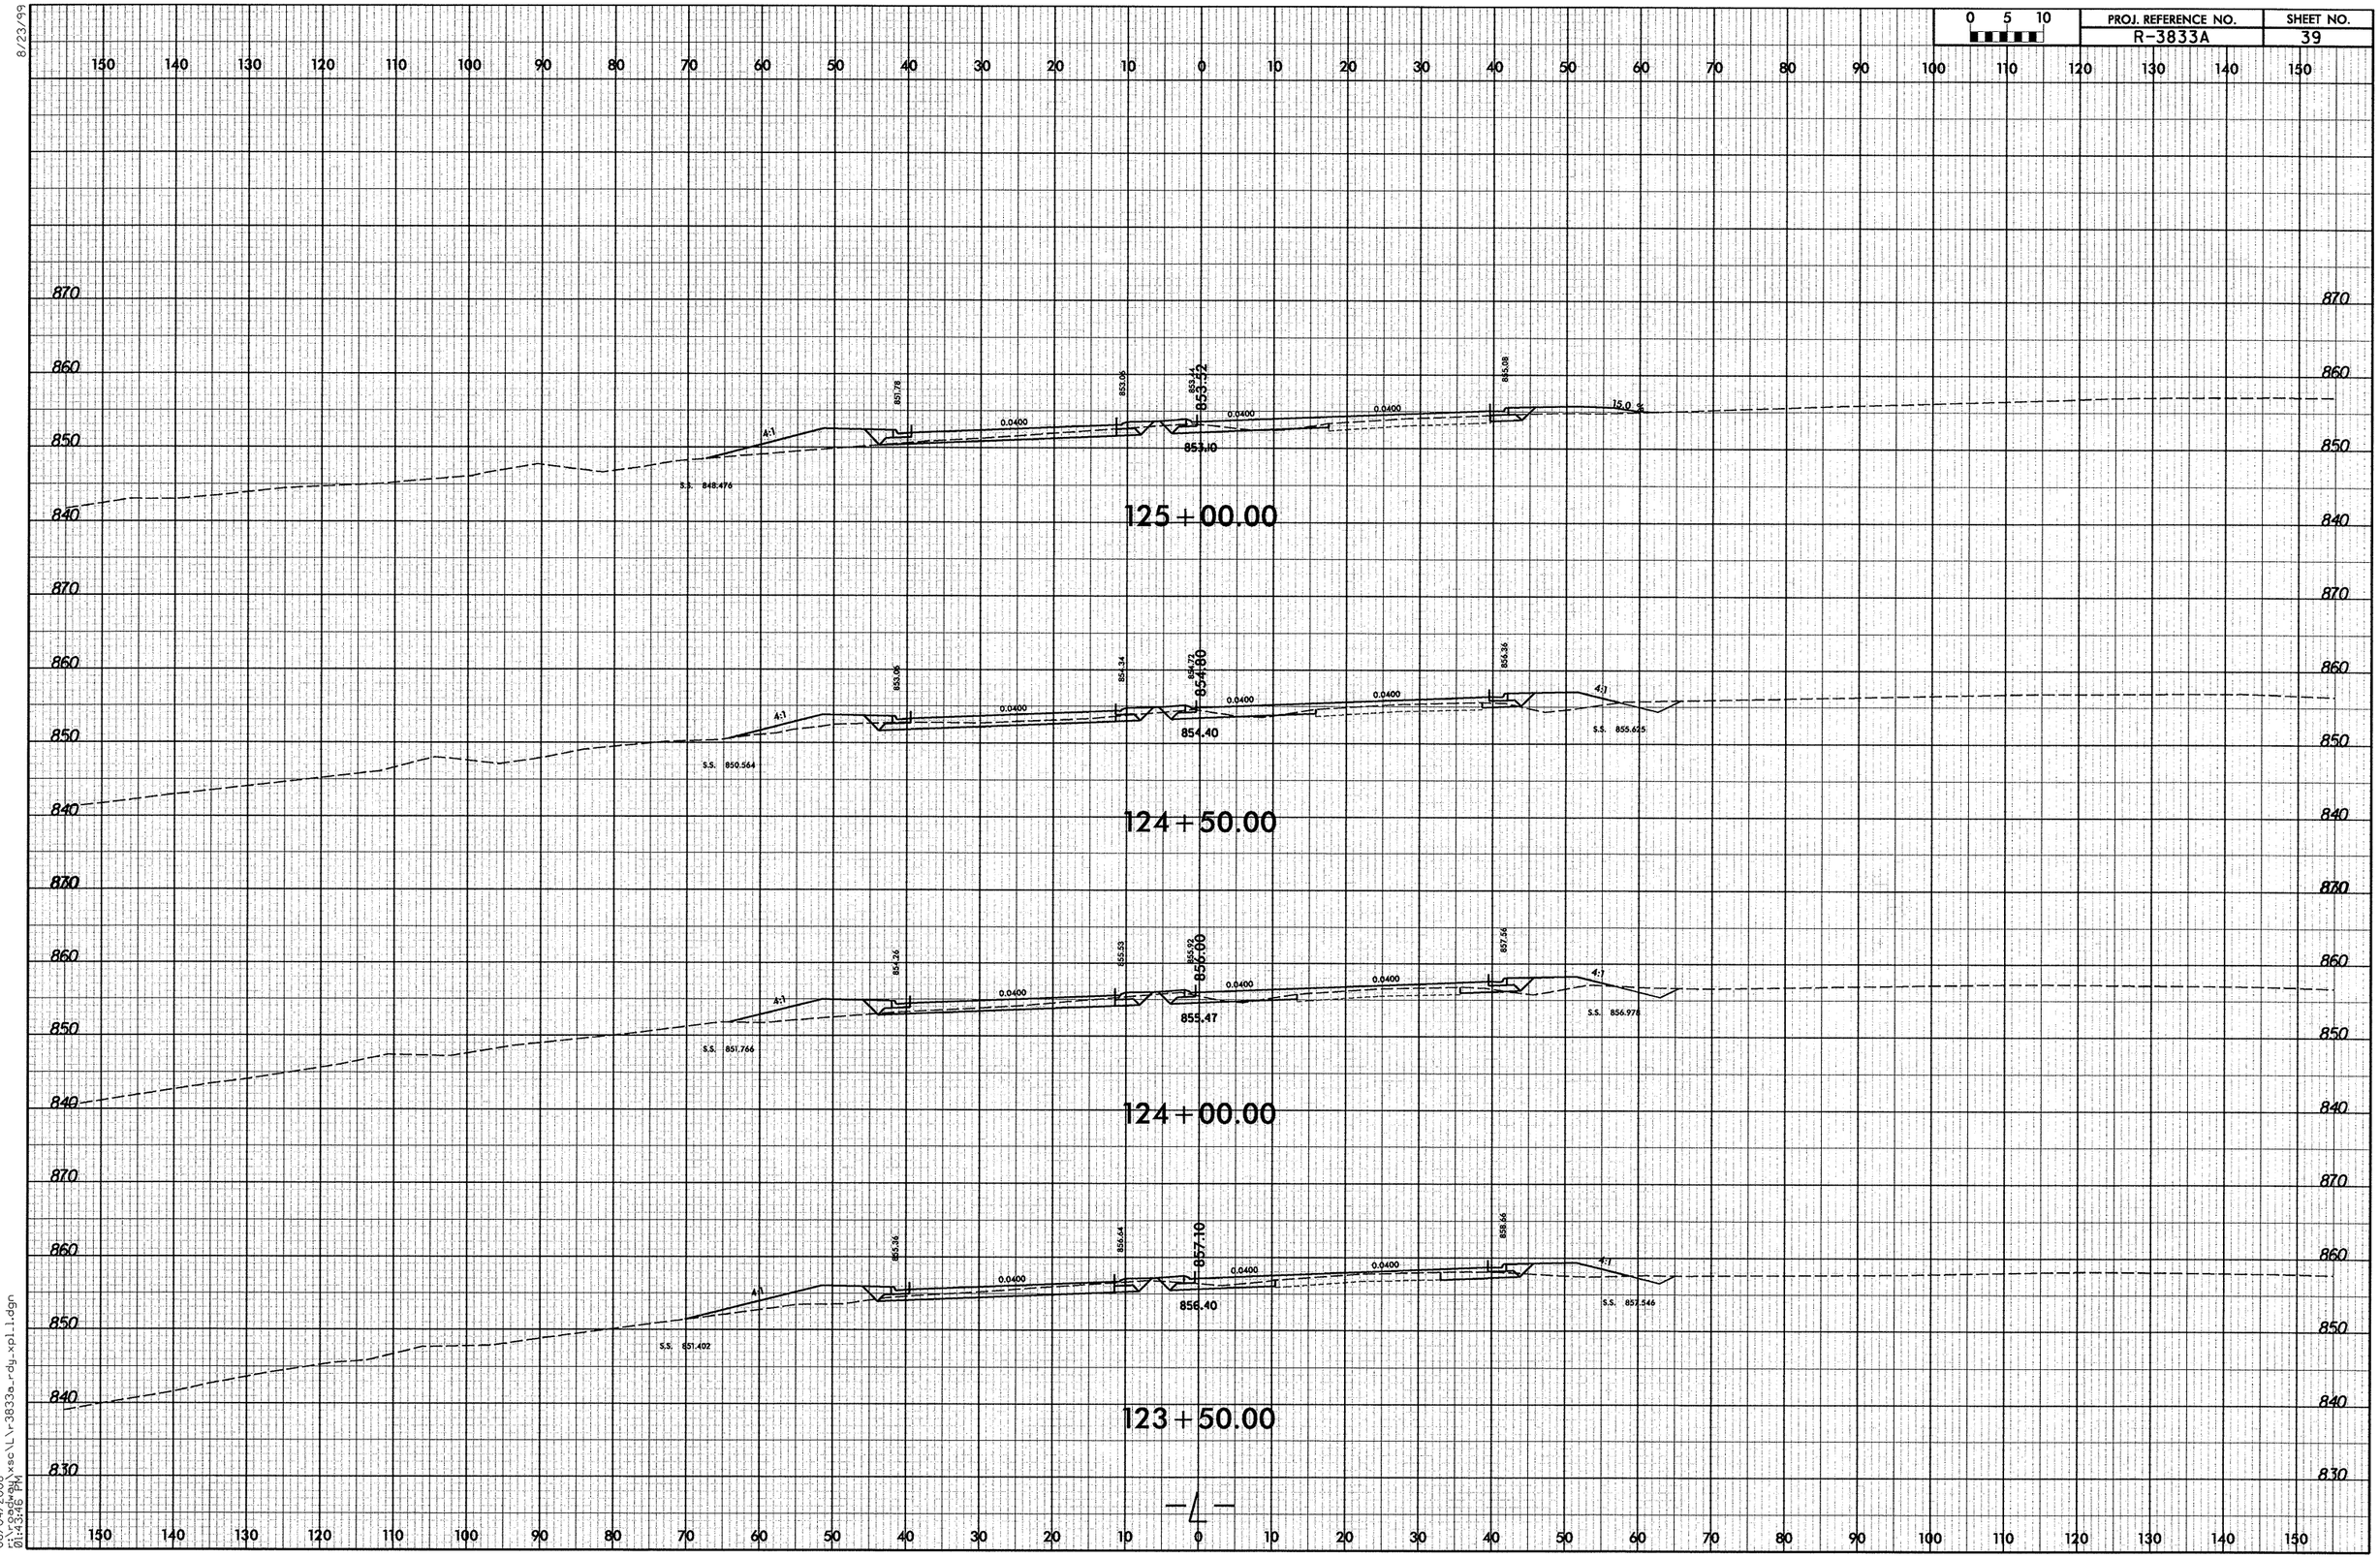

8/23/99
06/04/2008
f:\roadway\xsc\lyr3833a_rdy_xpl1.dgn
01:43:46 PM

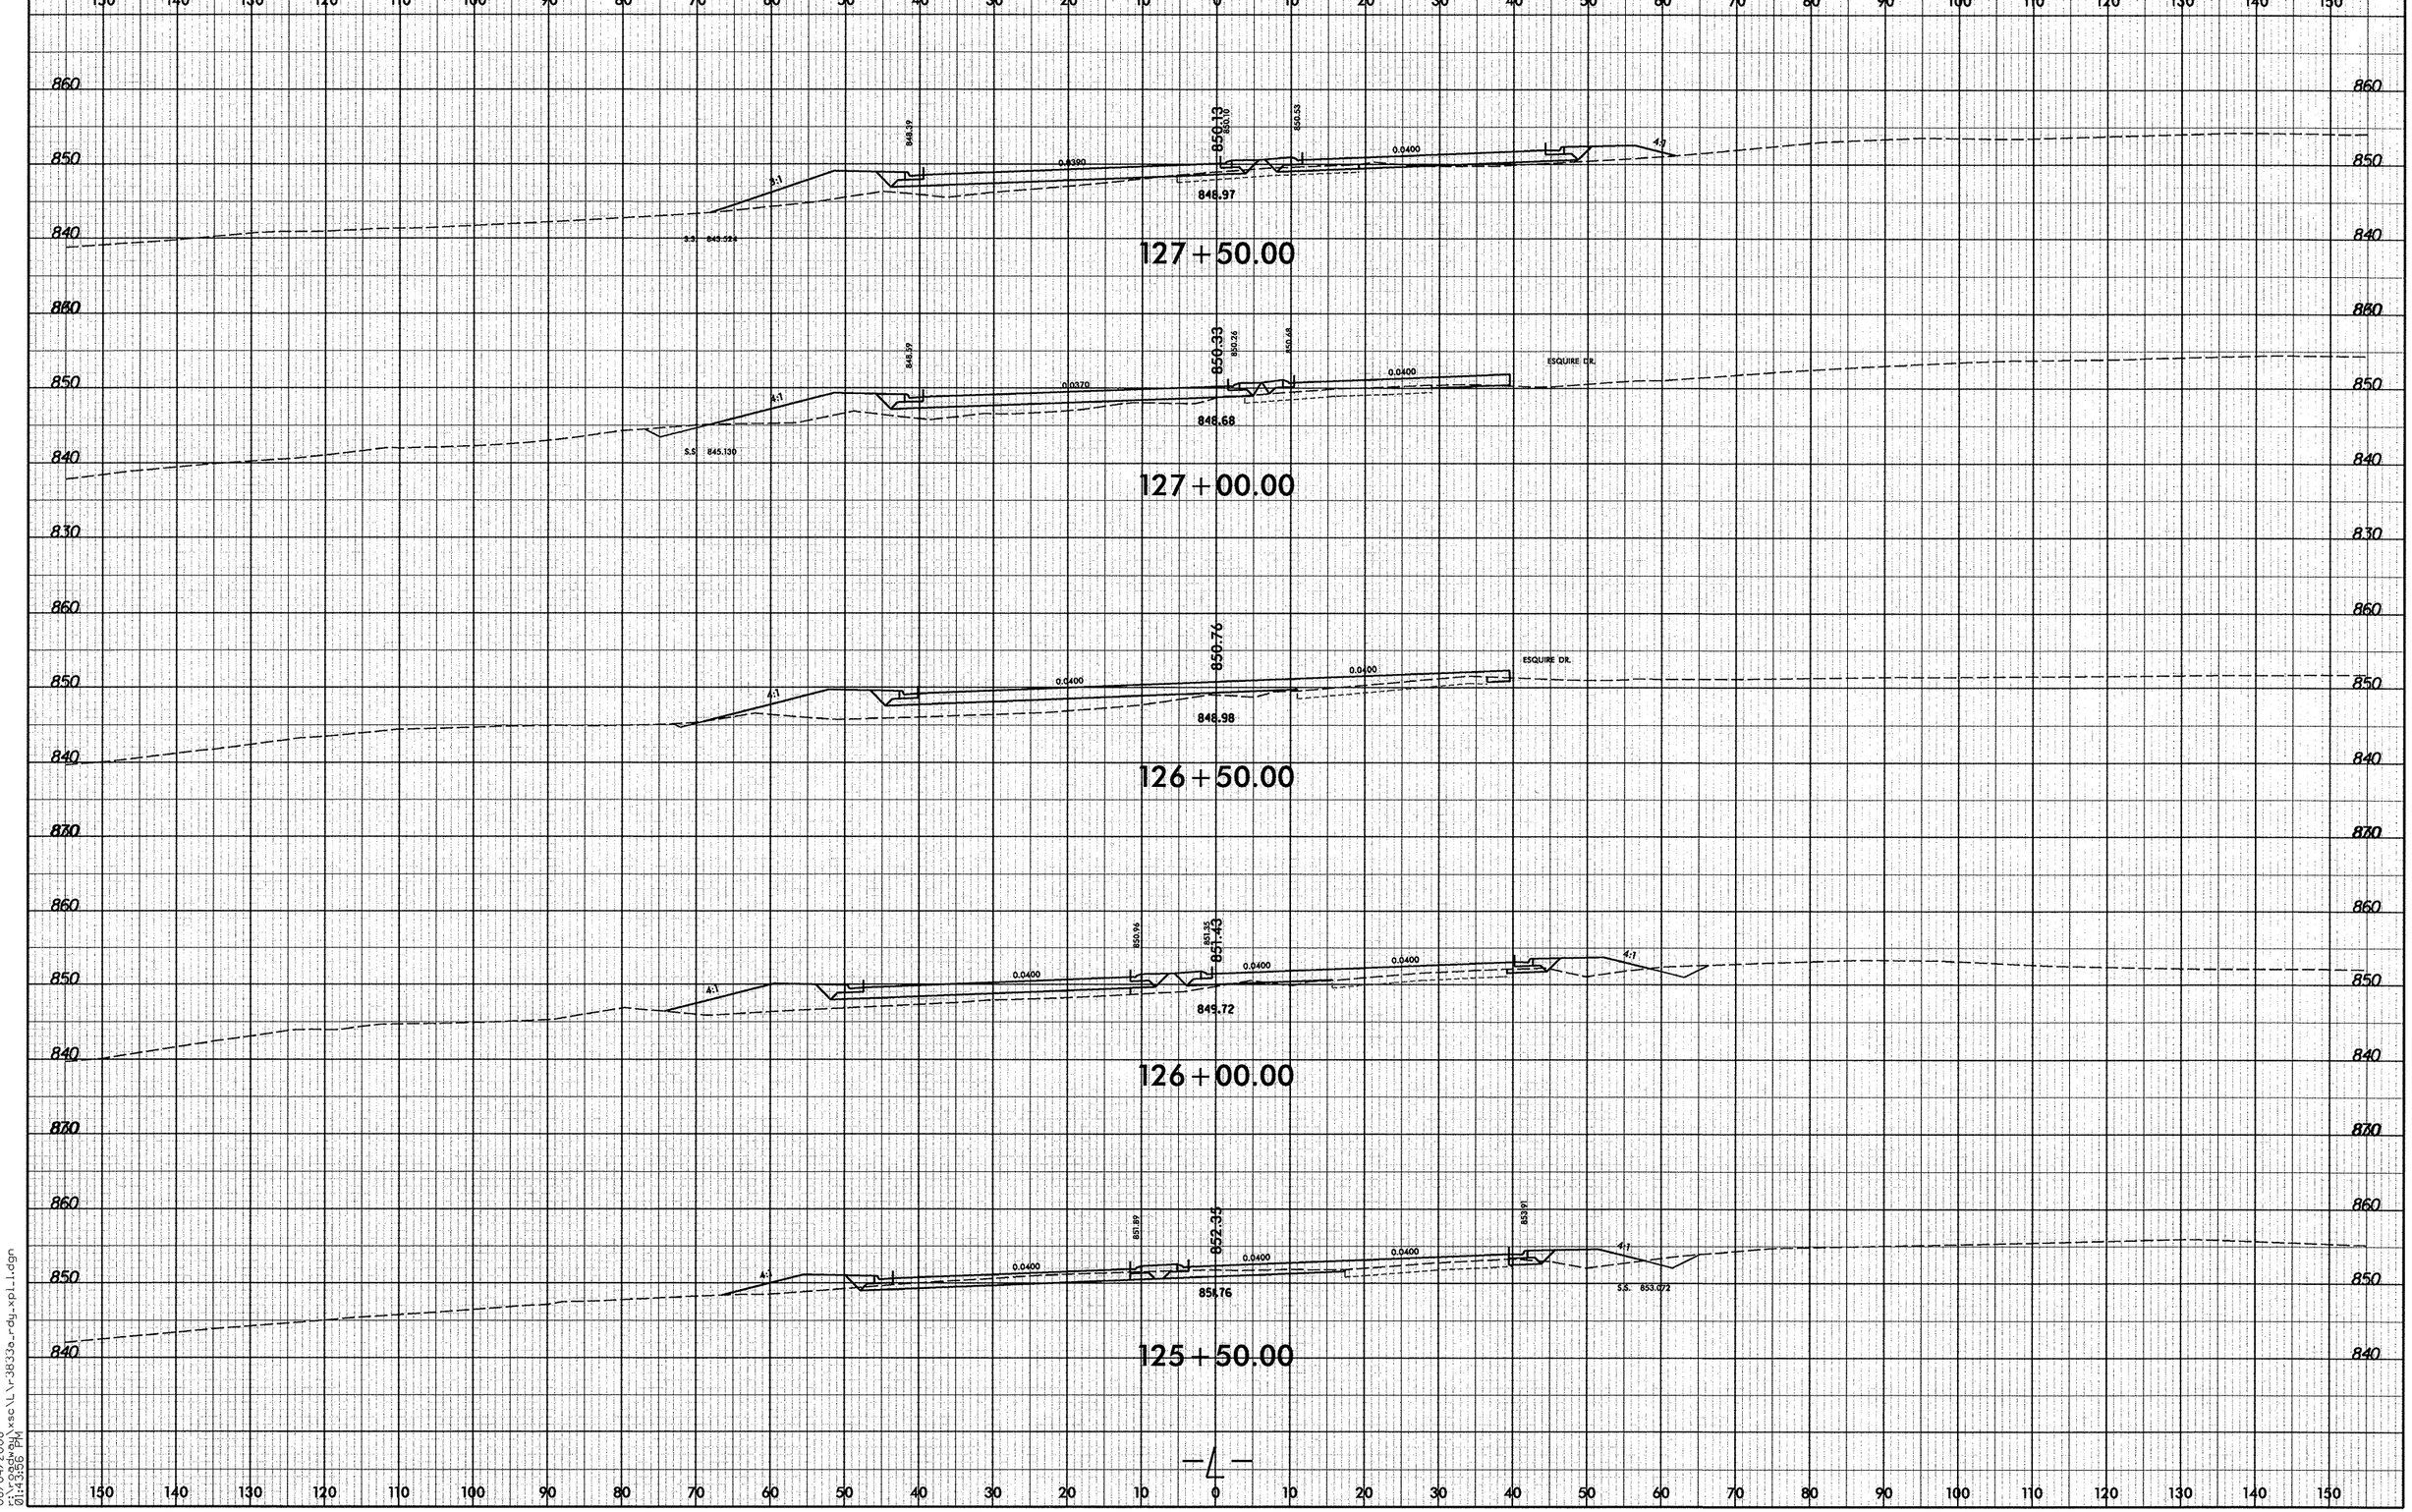

8/23/99
06/04/2008
f:\roadway\xsc\lr3833a_rdy_xpl1.dgn
01:43:56 PM

0 5 10	PROJ. REFERENCE NO.	SHEET NO.
	R-3833A	41

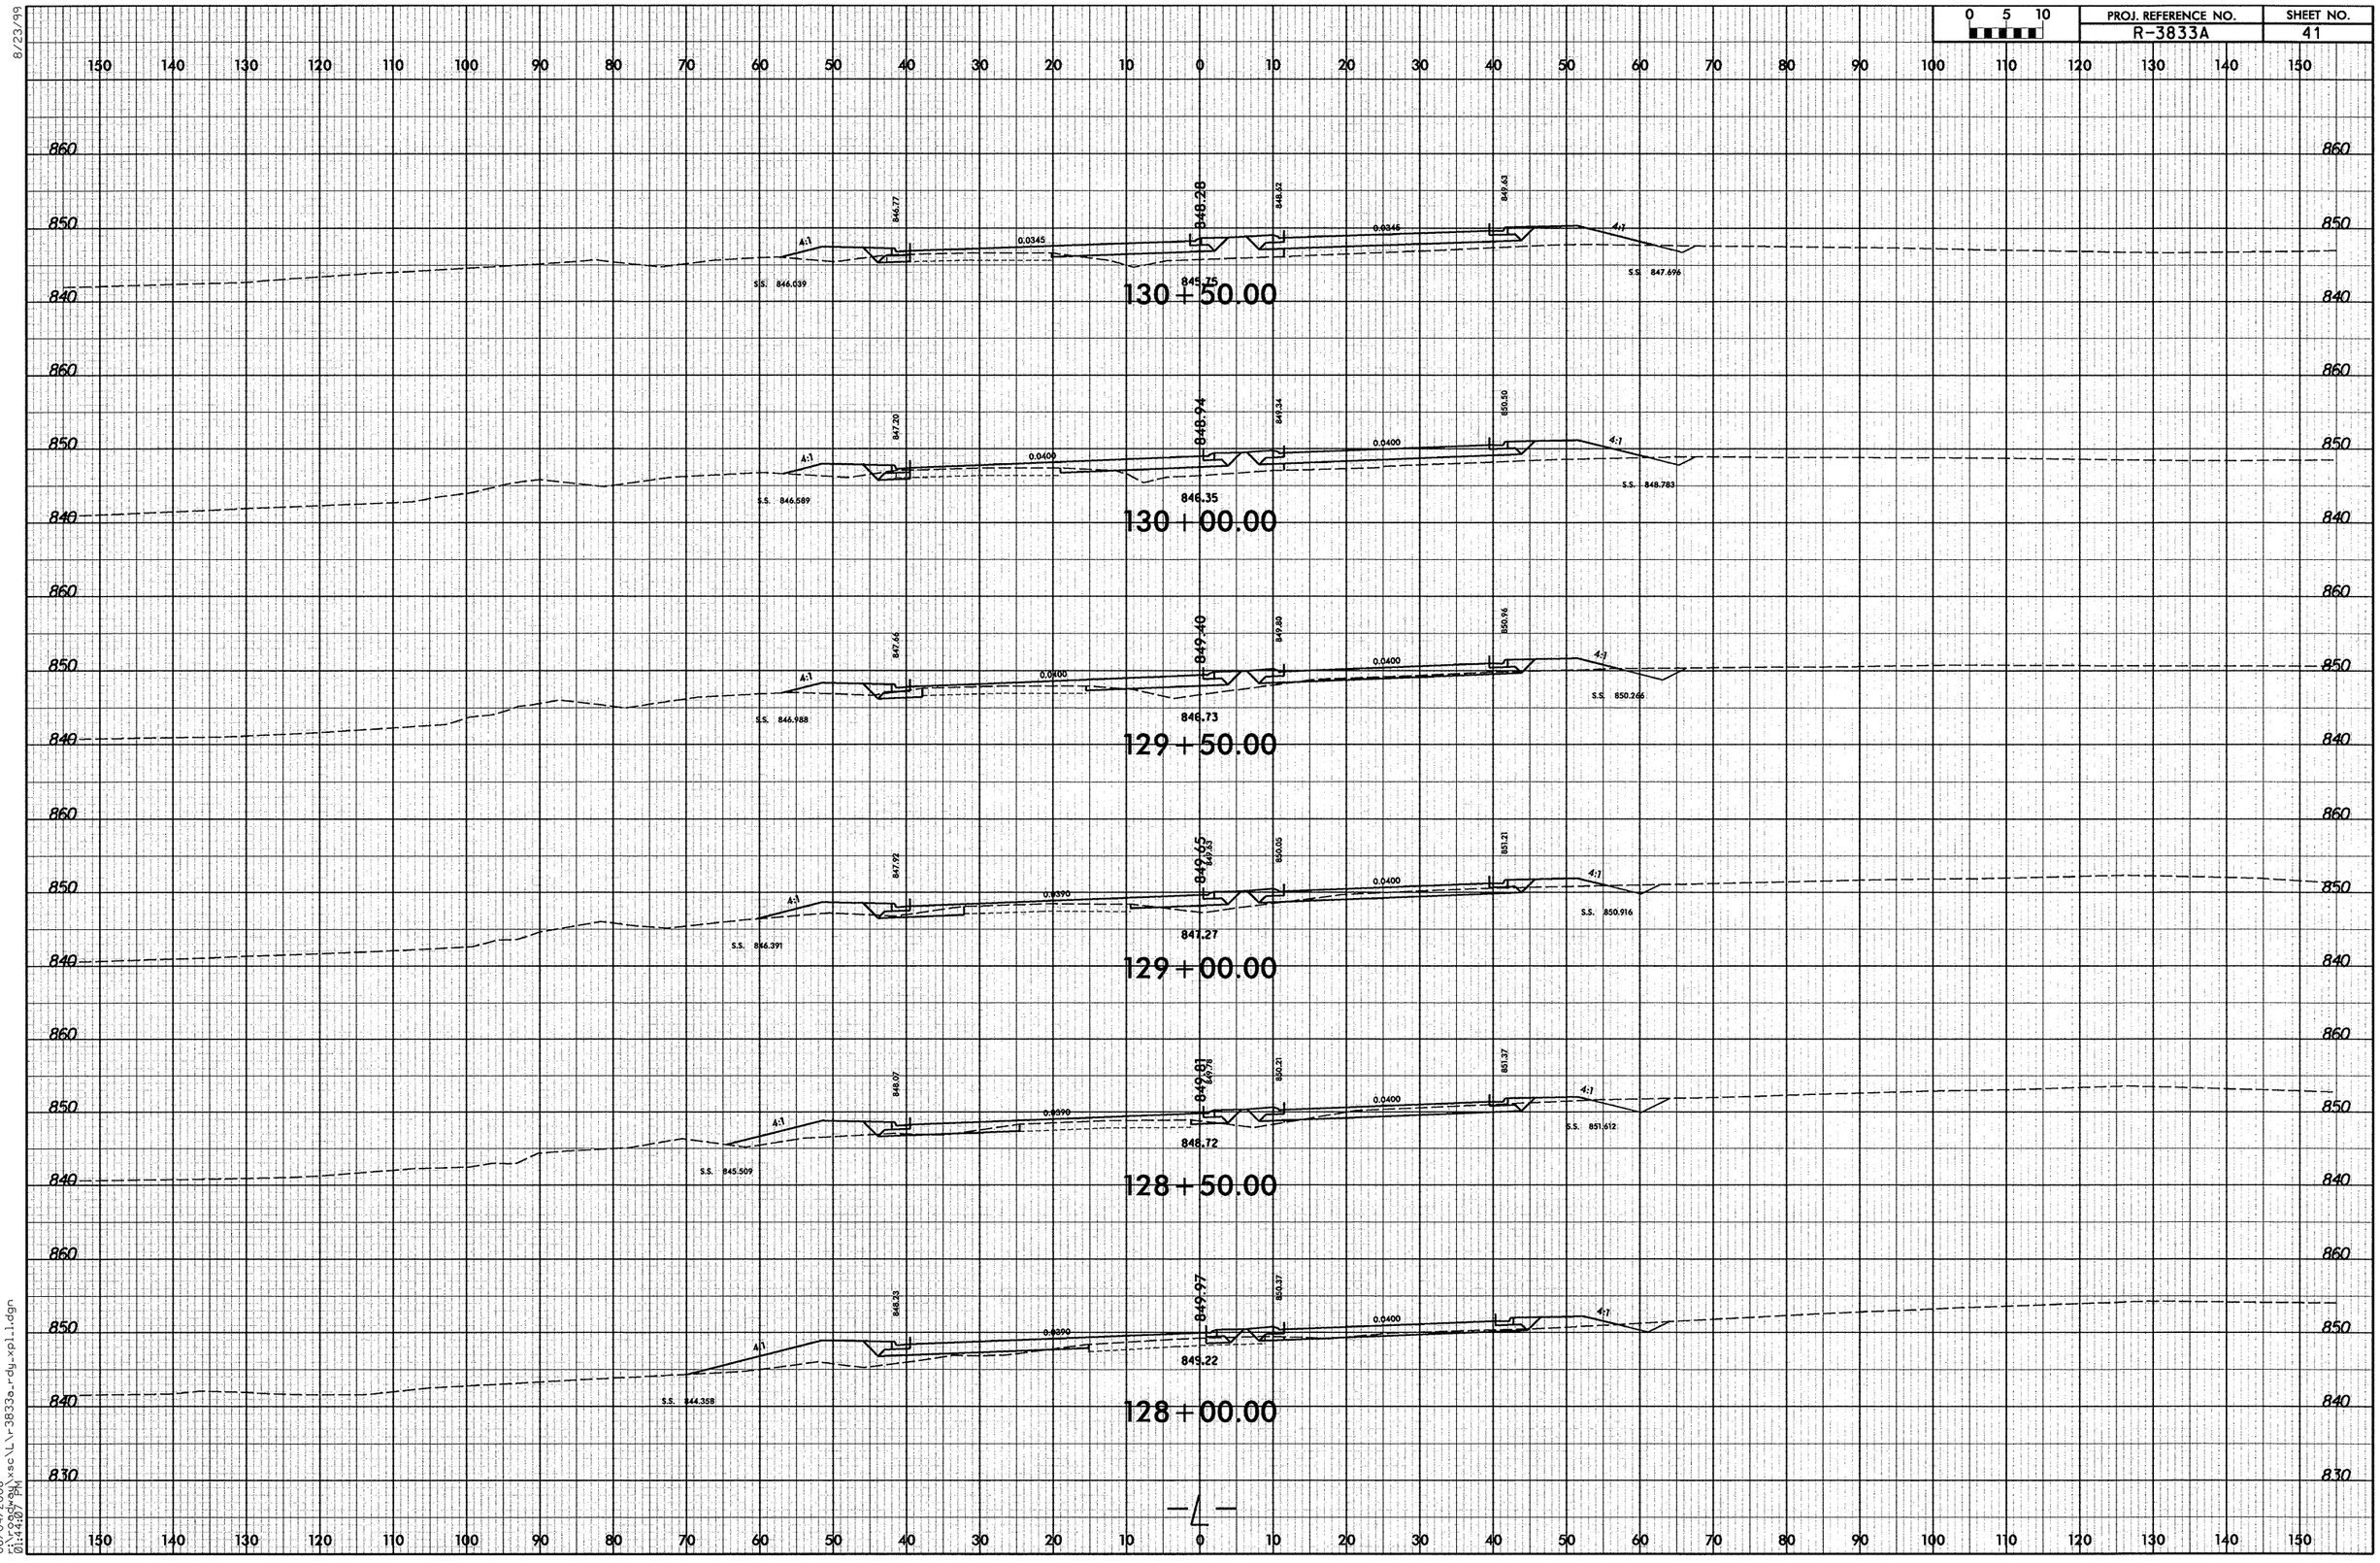

8/23/99

0 5 10	PROJ. REFERENCE NO.	SHEET NO.
	R-3833A	42

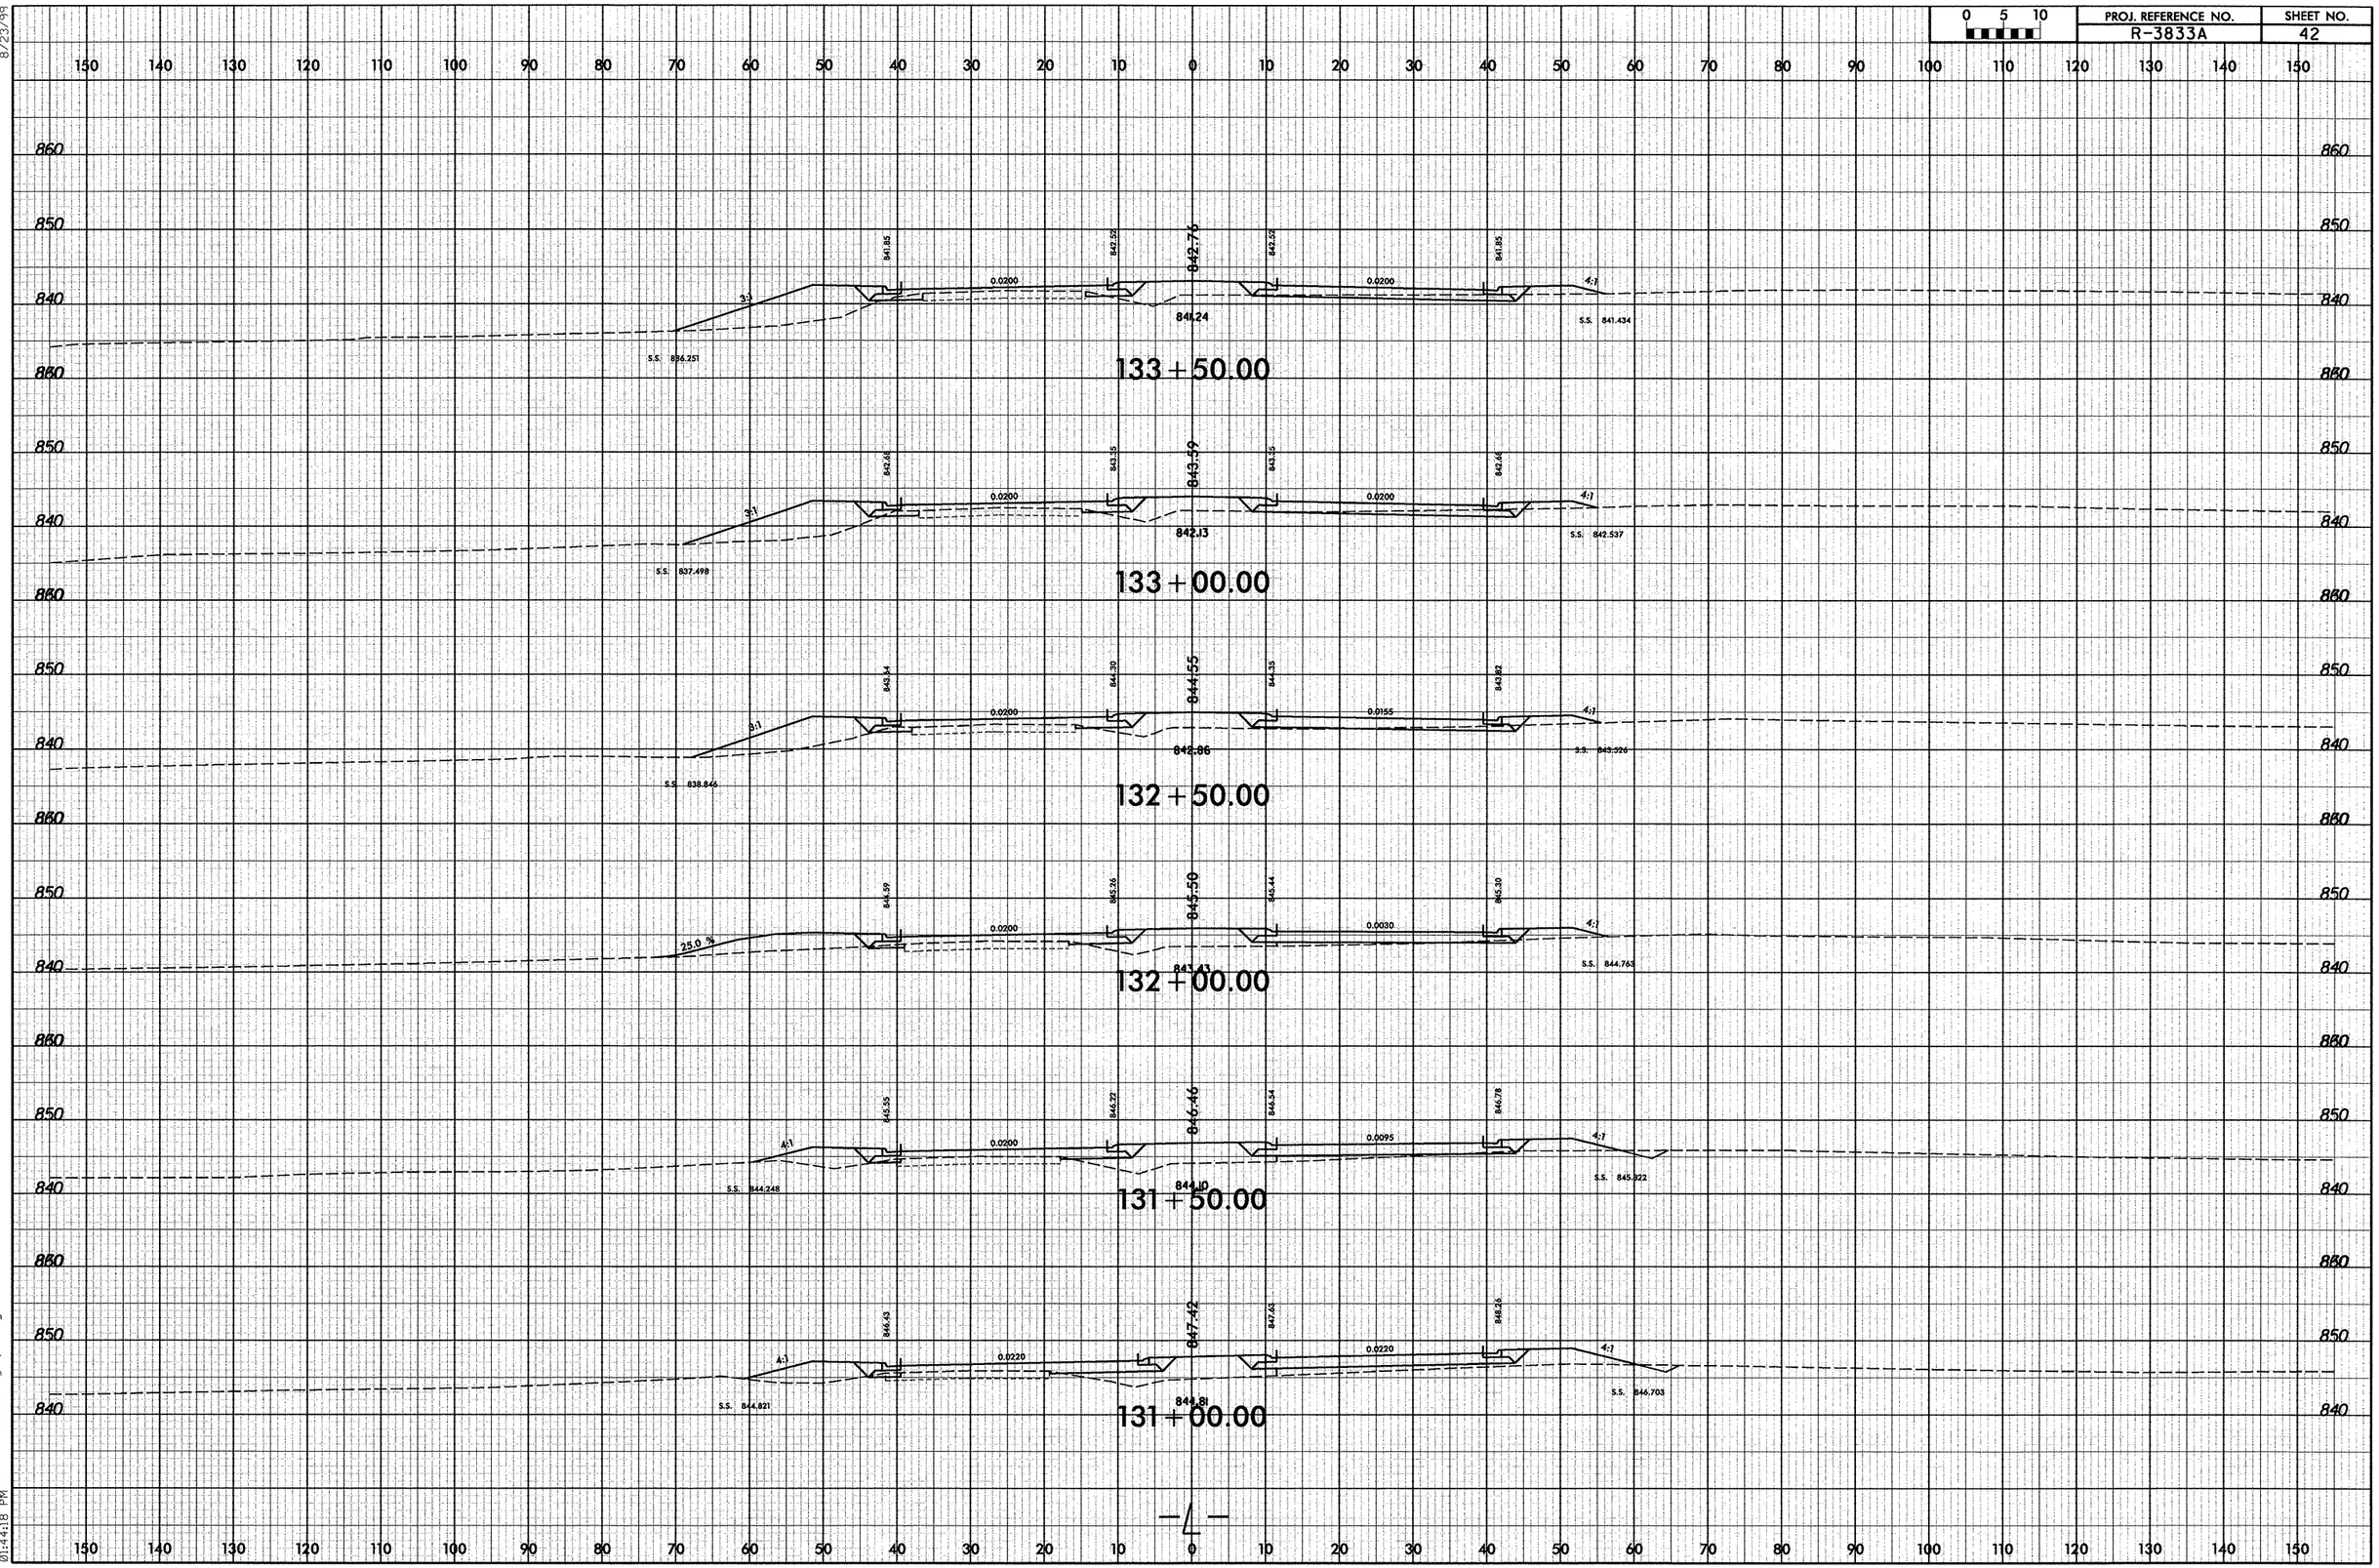

06/04/2008
r:\roadway\xscl\r3833a_rdy_xpl1.dgn
01:44:18 PM

PROJ. REFERENCE NO.	SHEET NO.
R-3833A	43

0 5 10

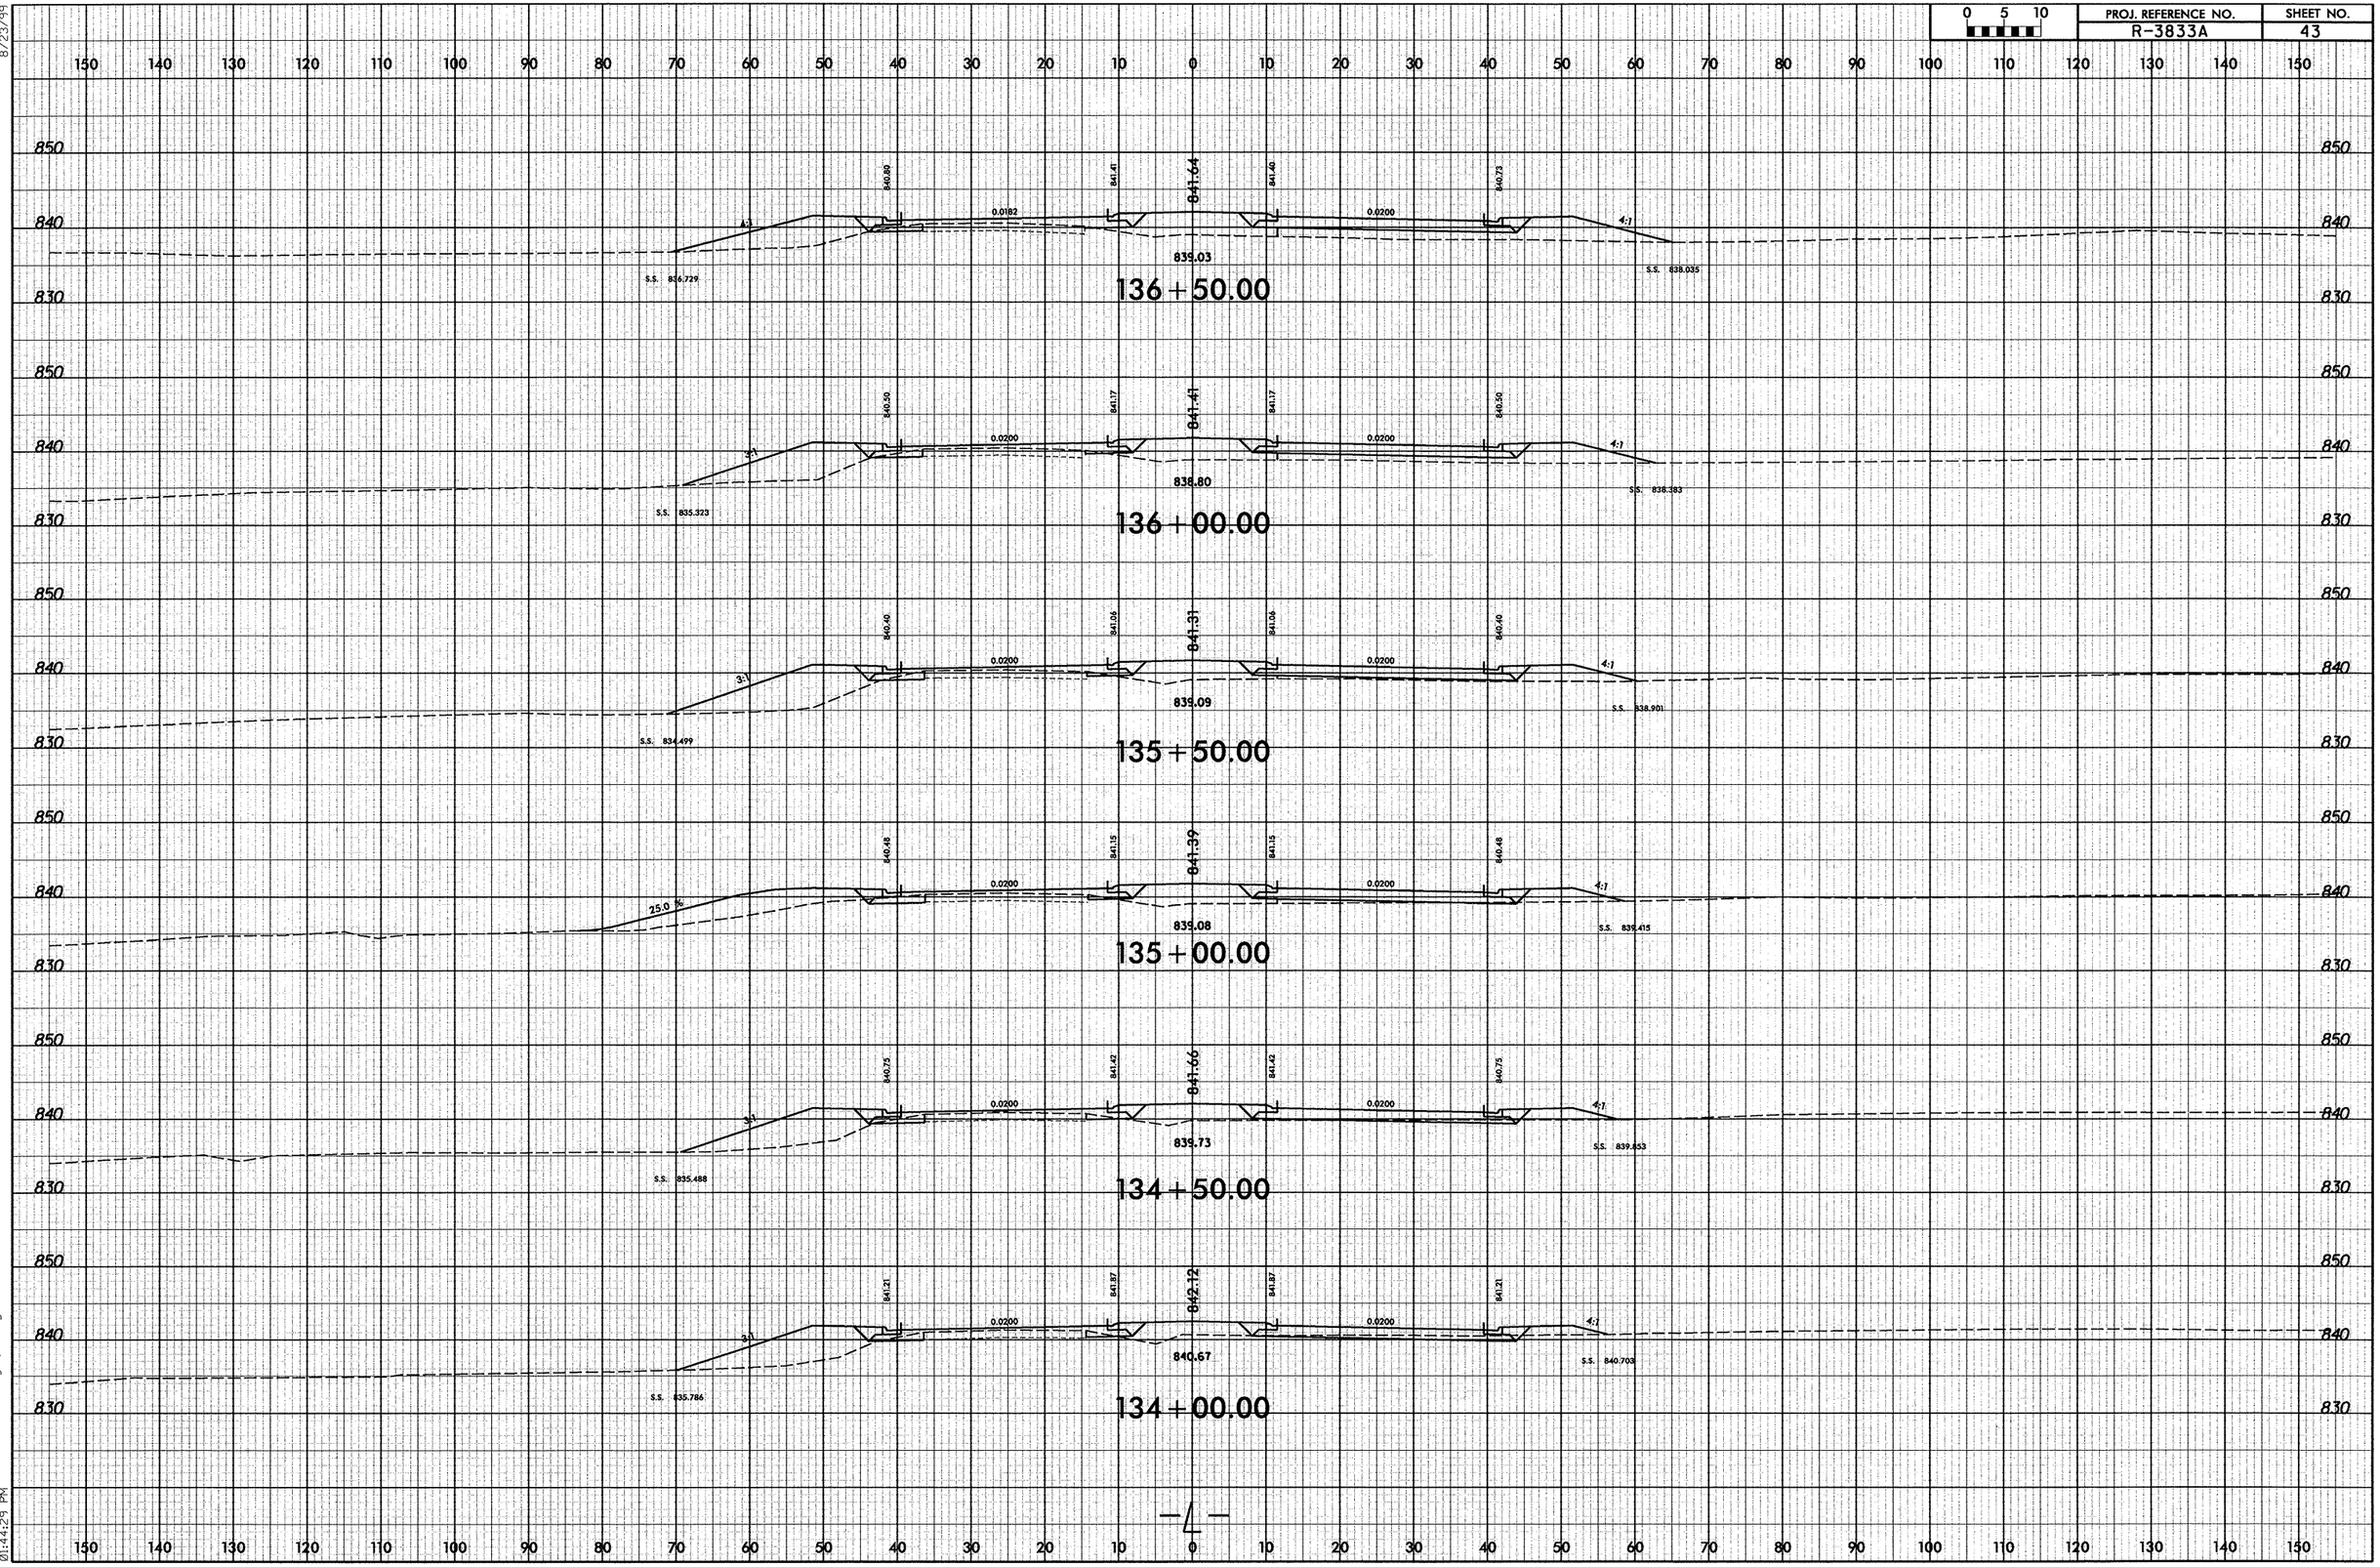

8/23/99

06/04/2008
01:44:29 PM
f:\roadway\xsc\l\r-3833a_rdy_xpl1.dgn

PROJ. REFERENCE NO.	SHEET NO.
R-3833A	44

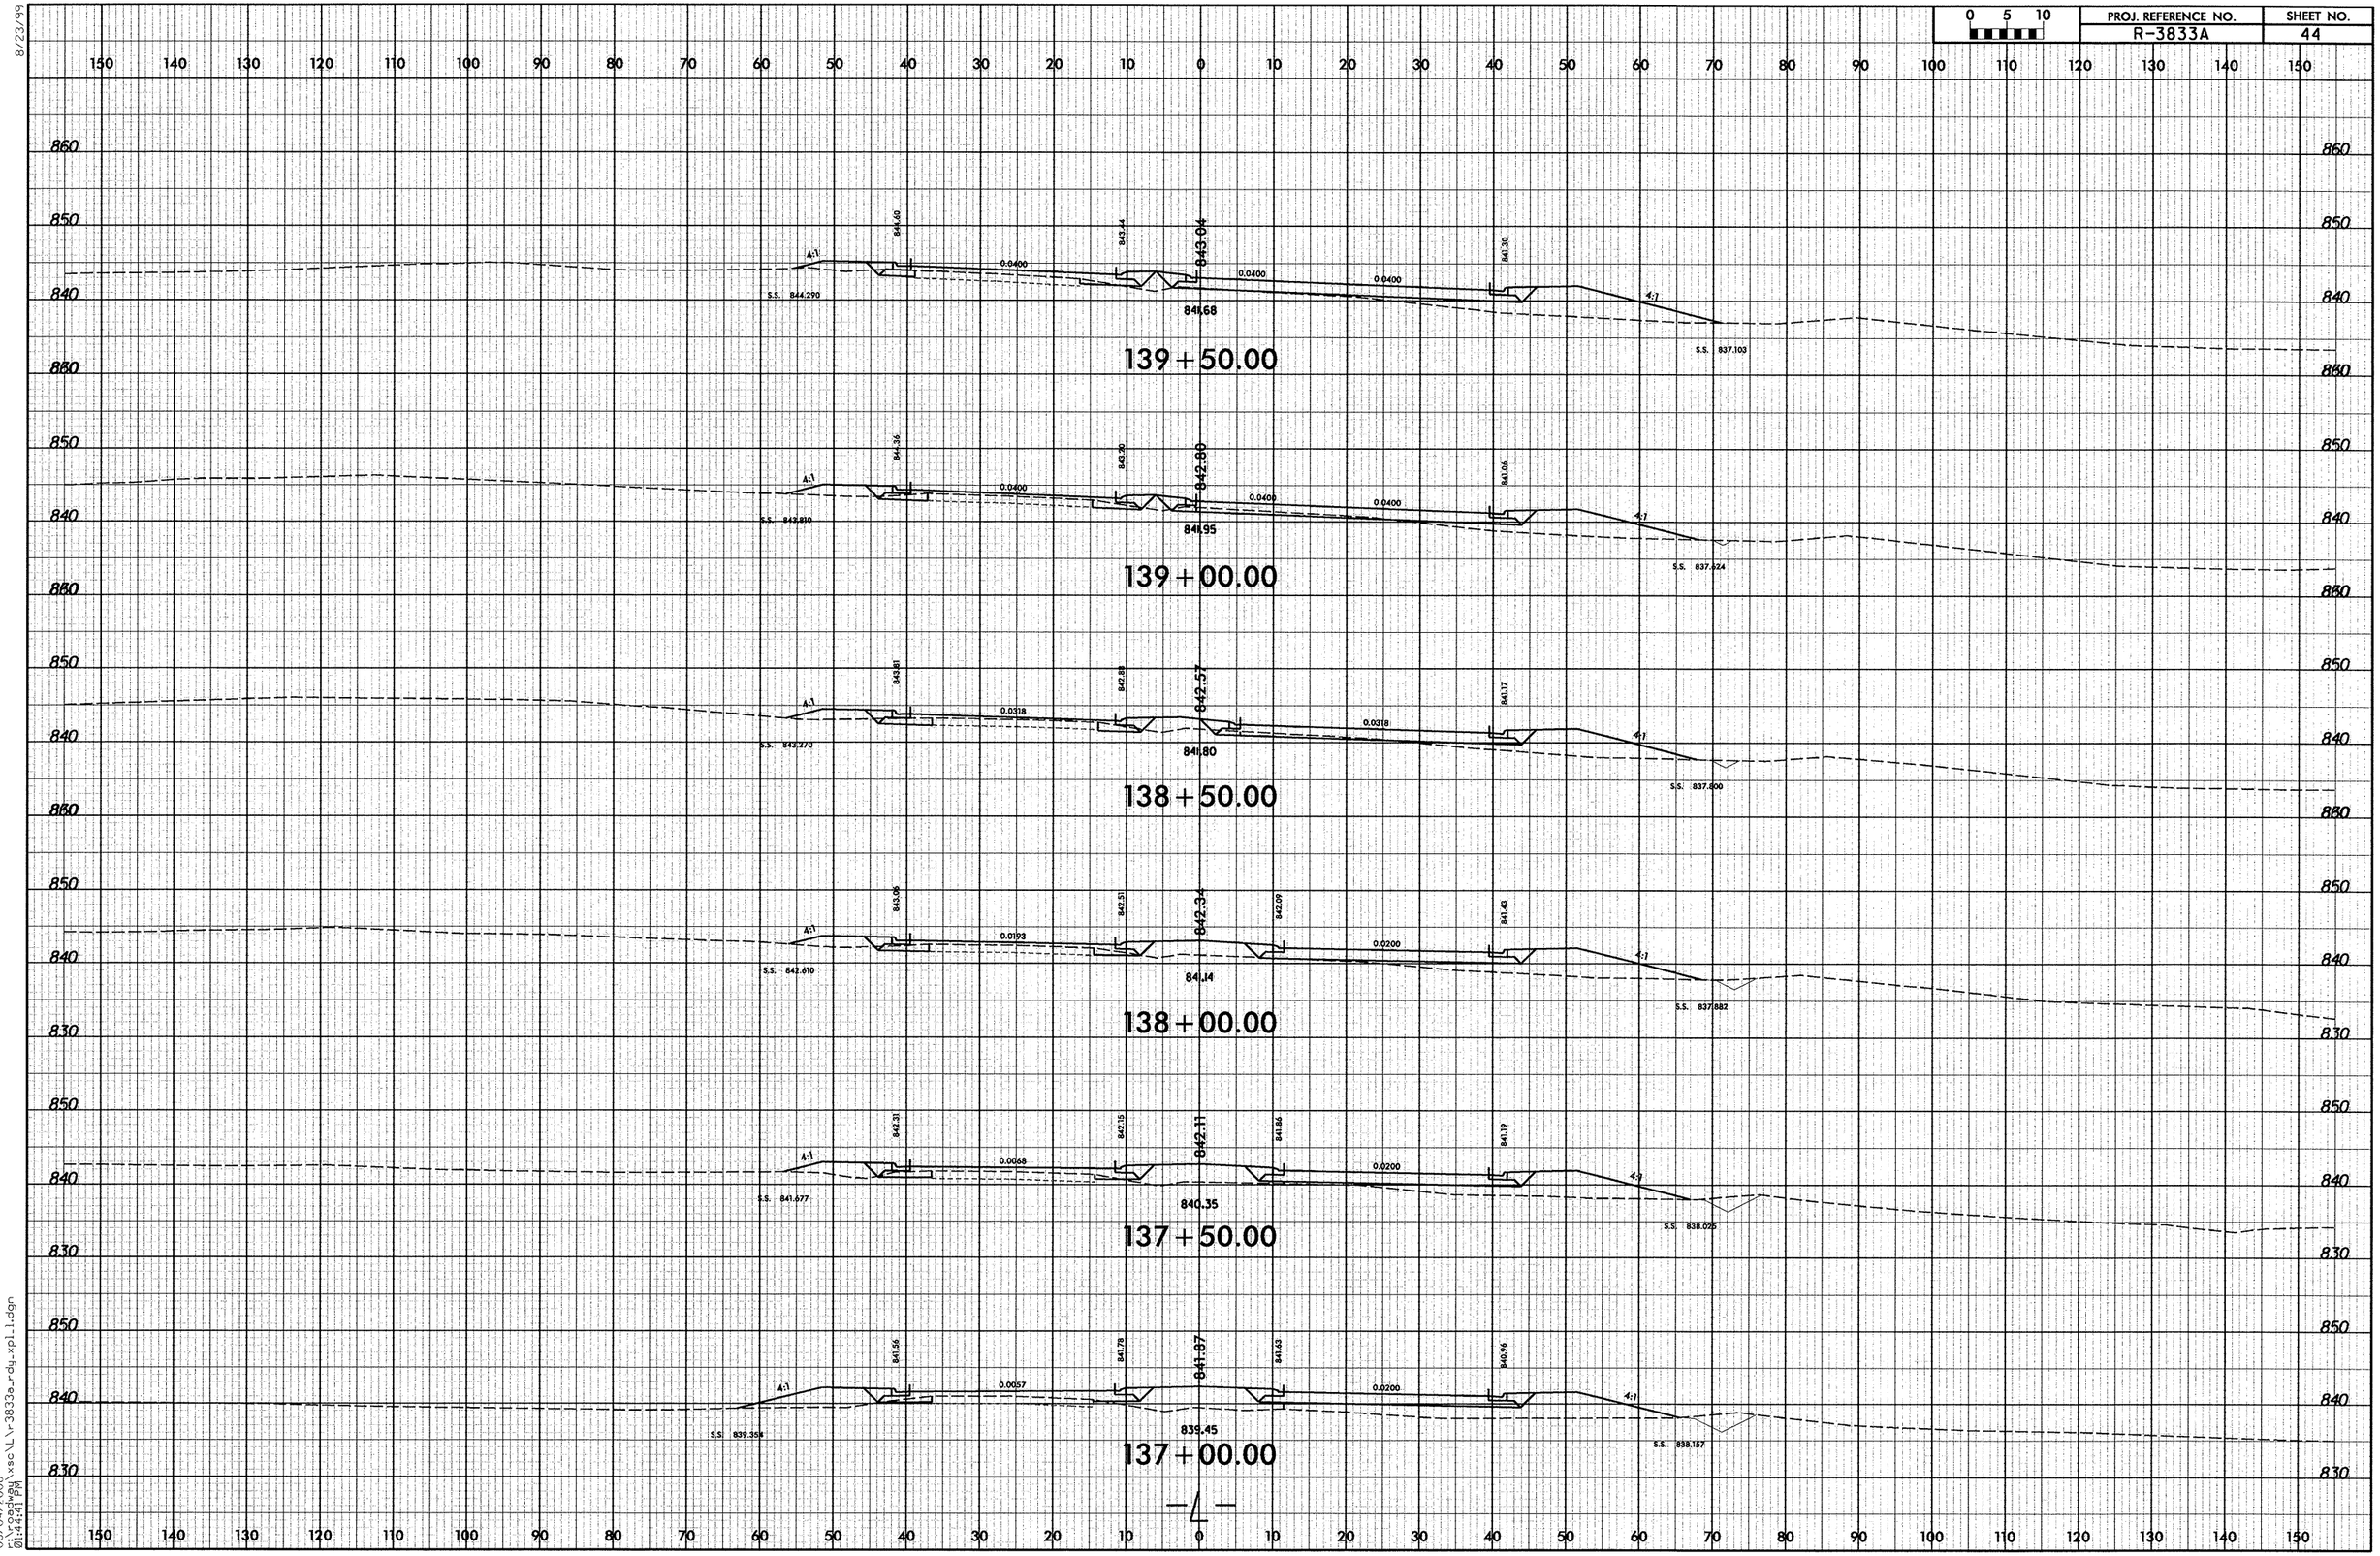

PROJ. REFERENCE NO.	SHEET NO.
R-3833A	45

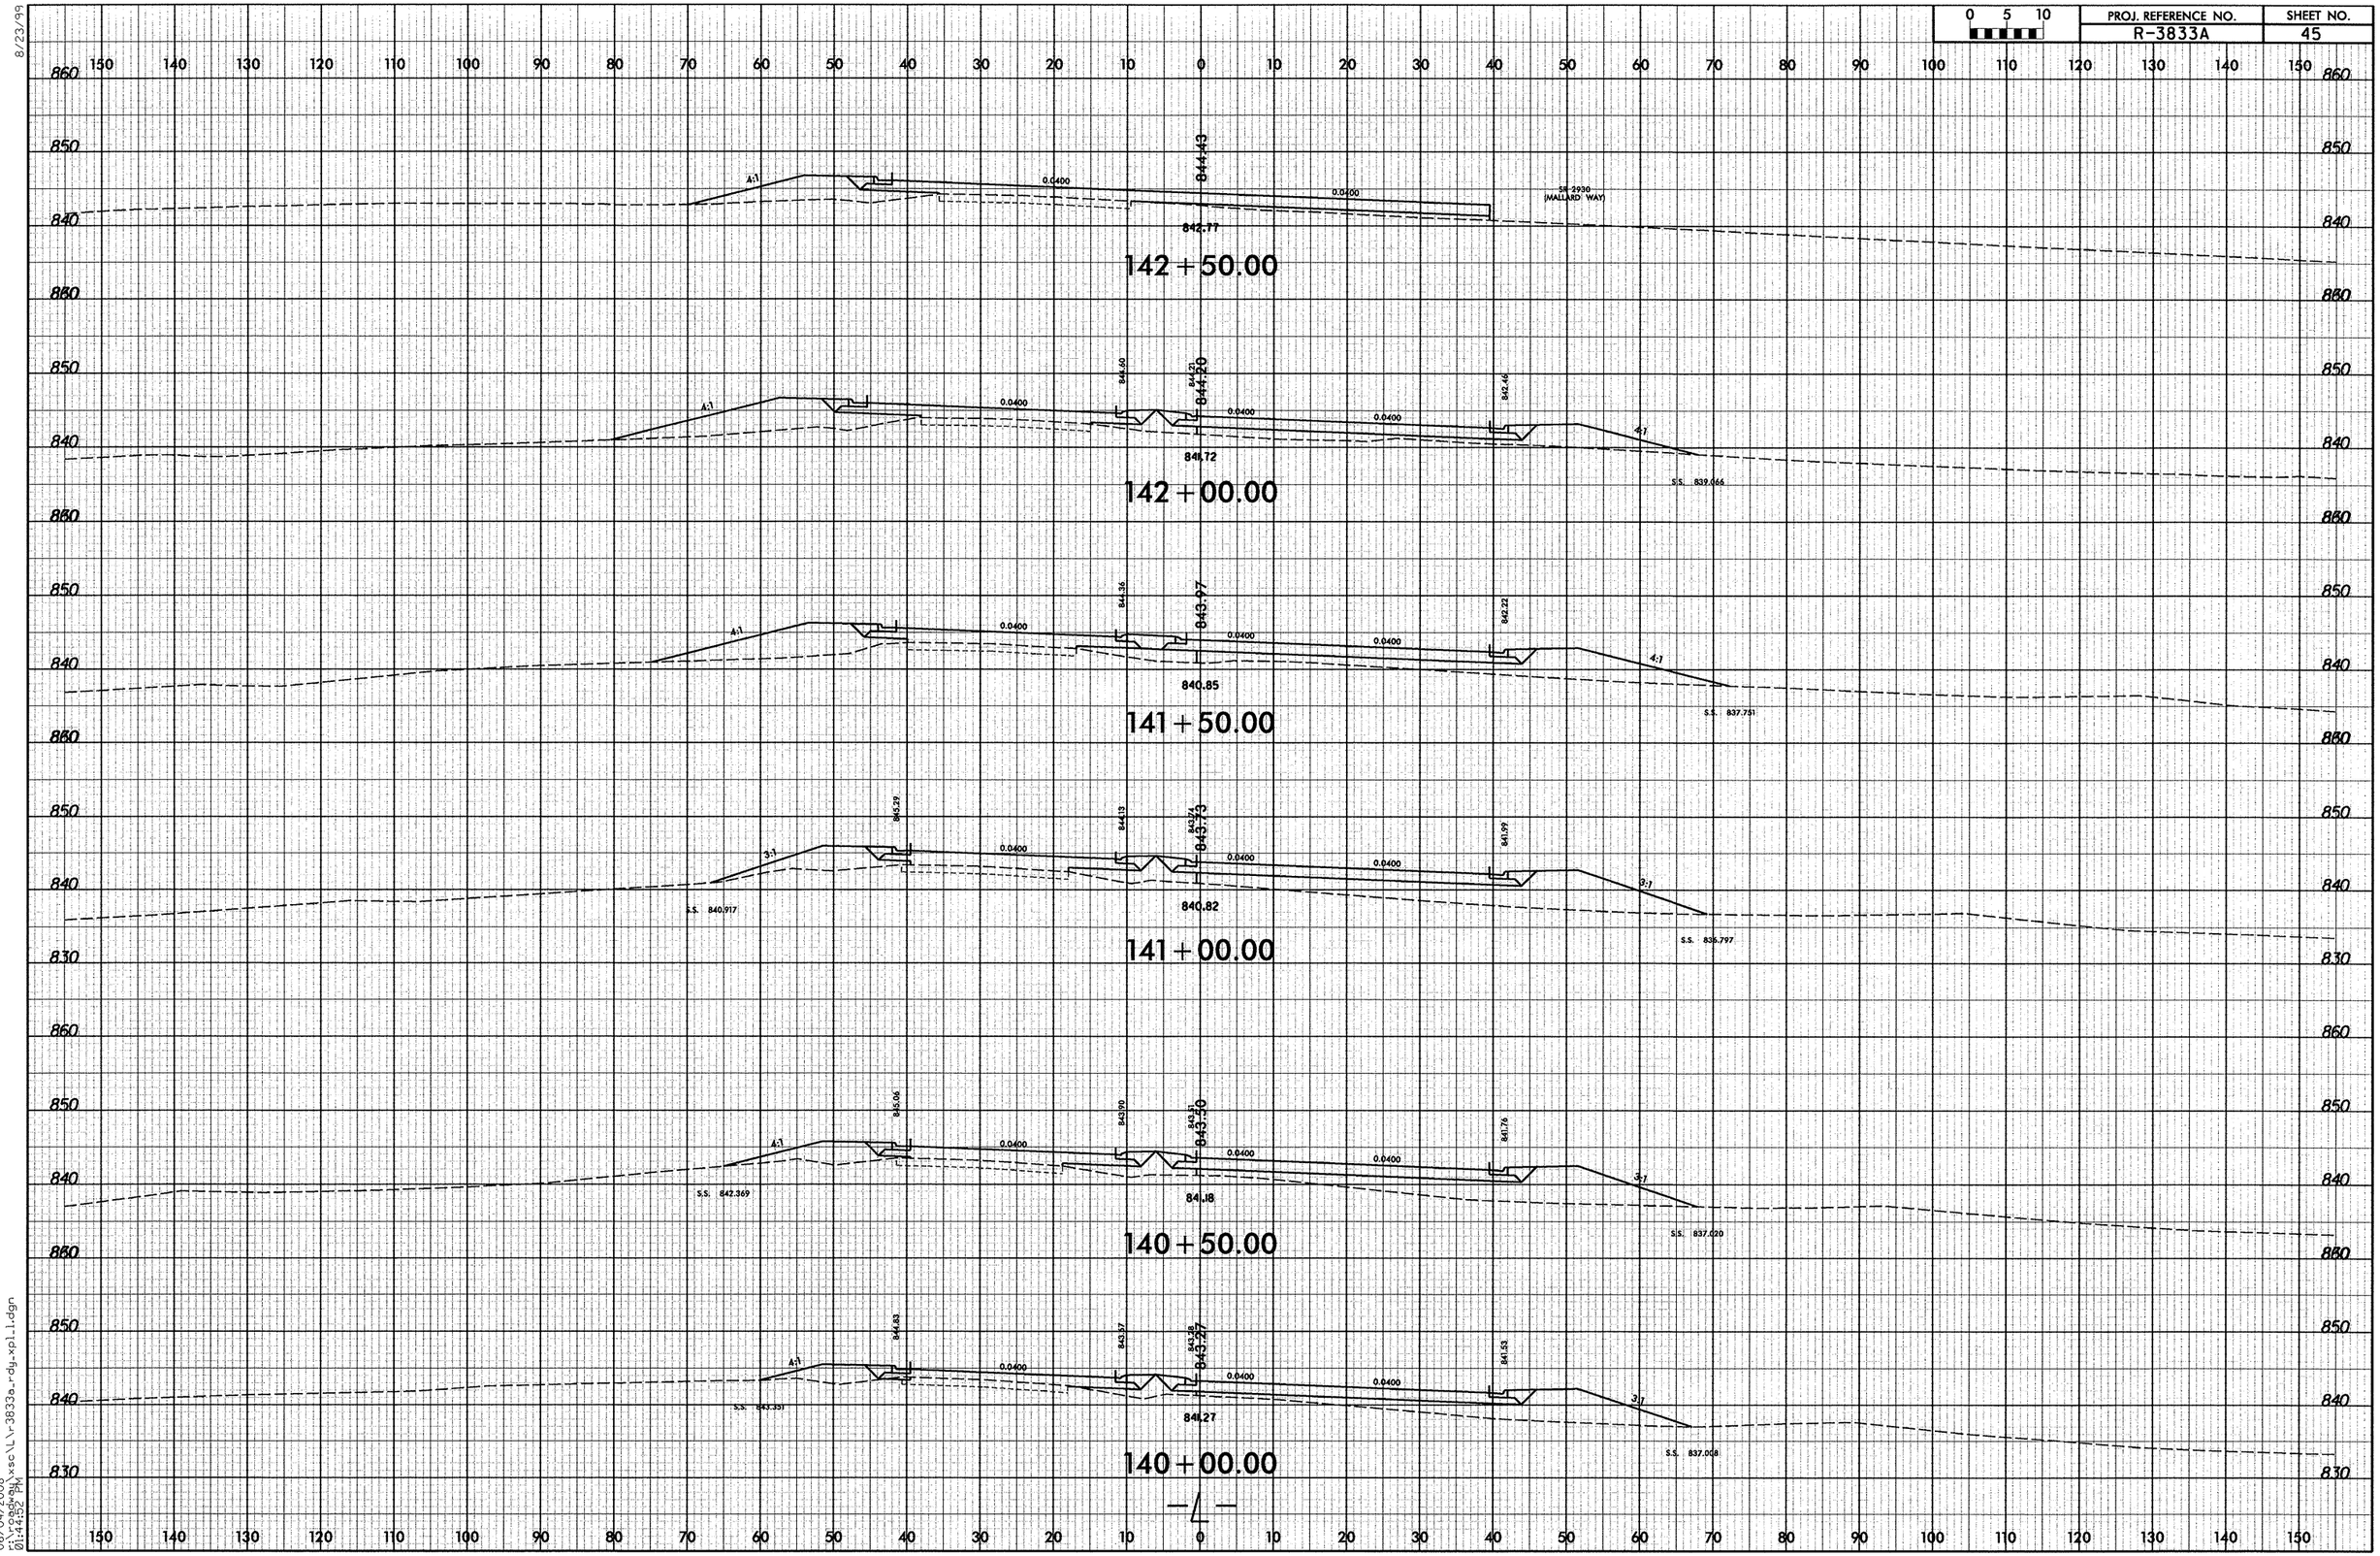

8/23/99

06/04/2008
r:\roadway\xsc\L\r3833a_rdy_xpl_1.dgn
01:44:52 PM

8/23/99

0 5 10	PROJ. REFERENCE NO.	SHEET NO.
	R-3833A	46

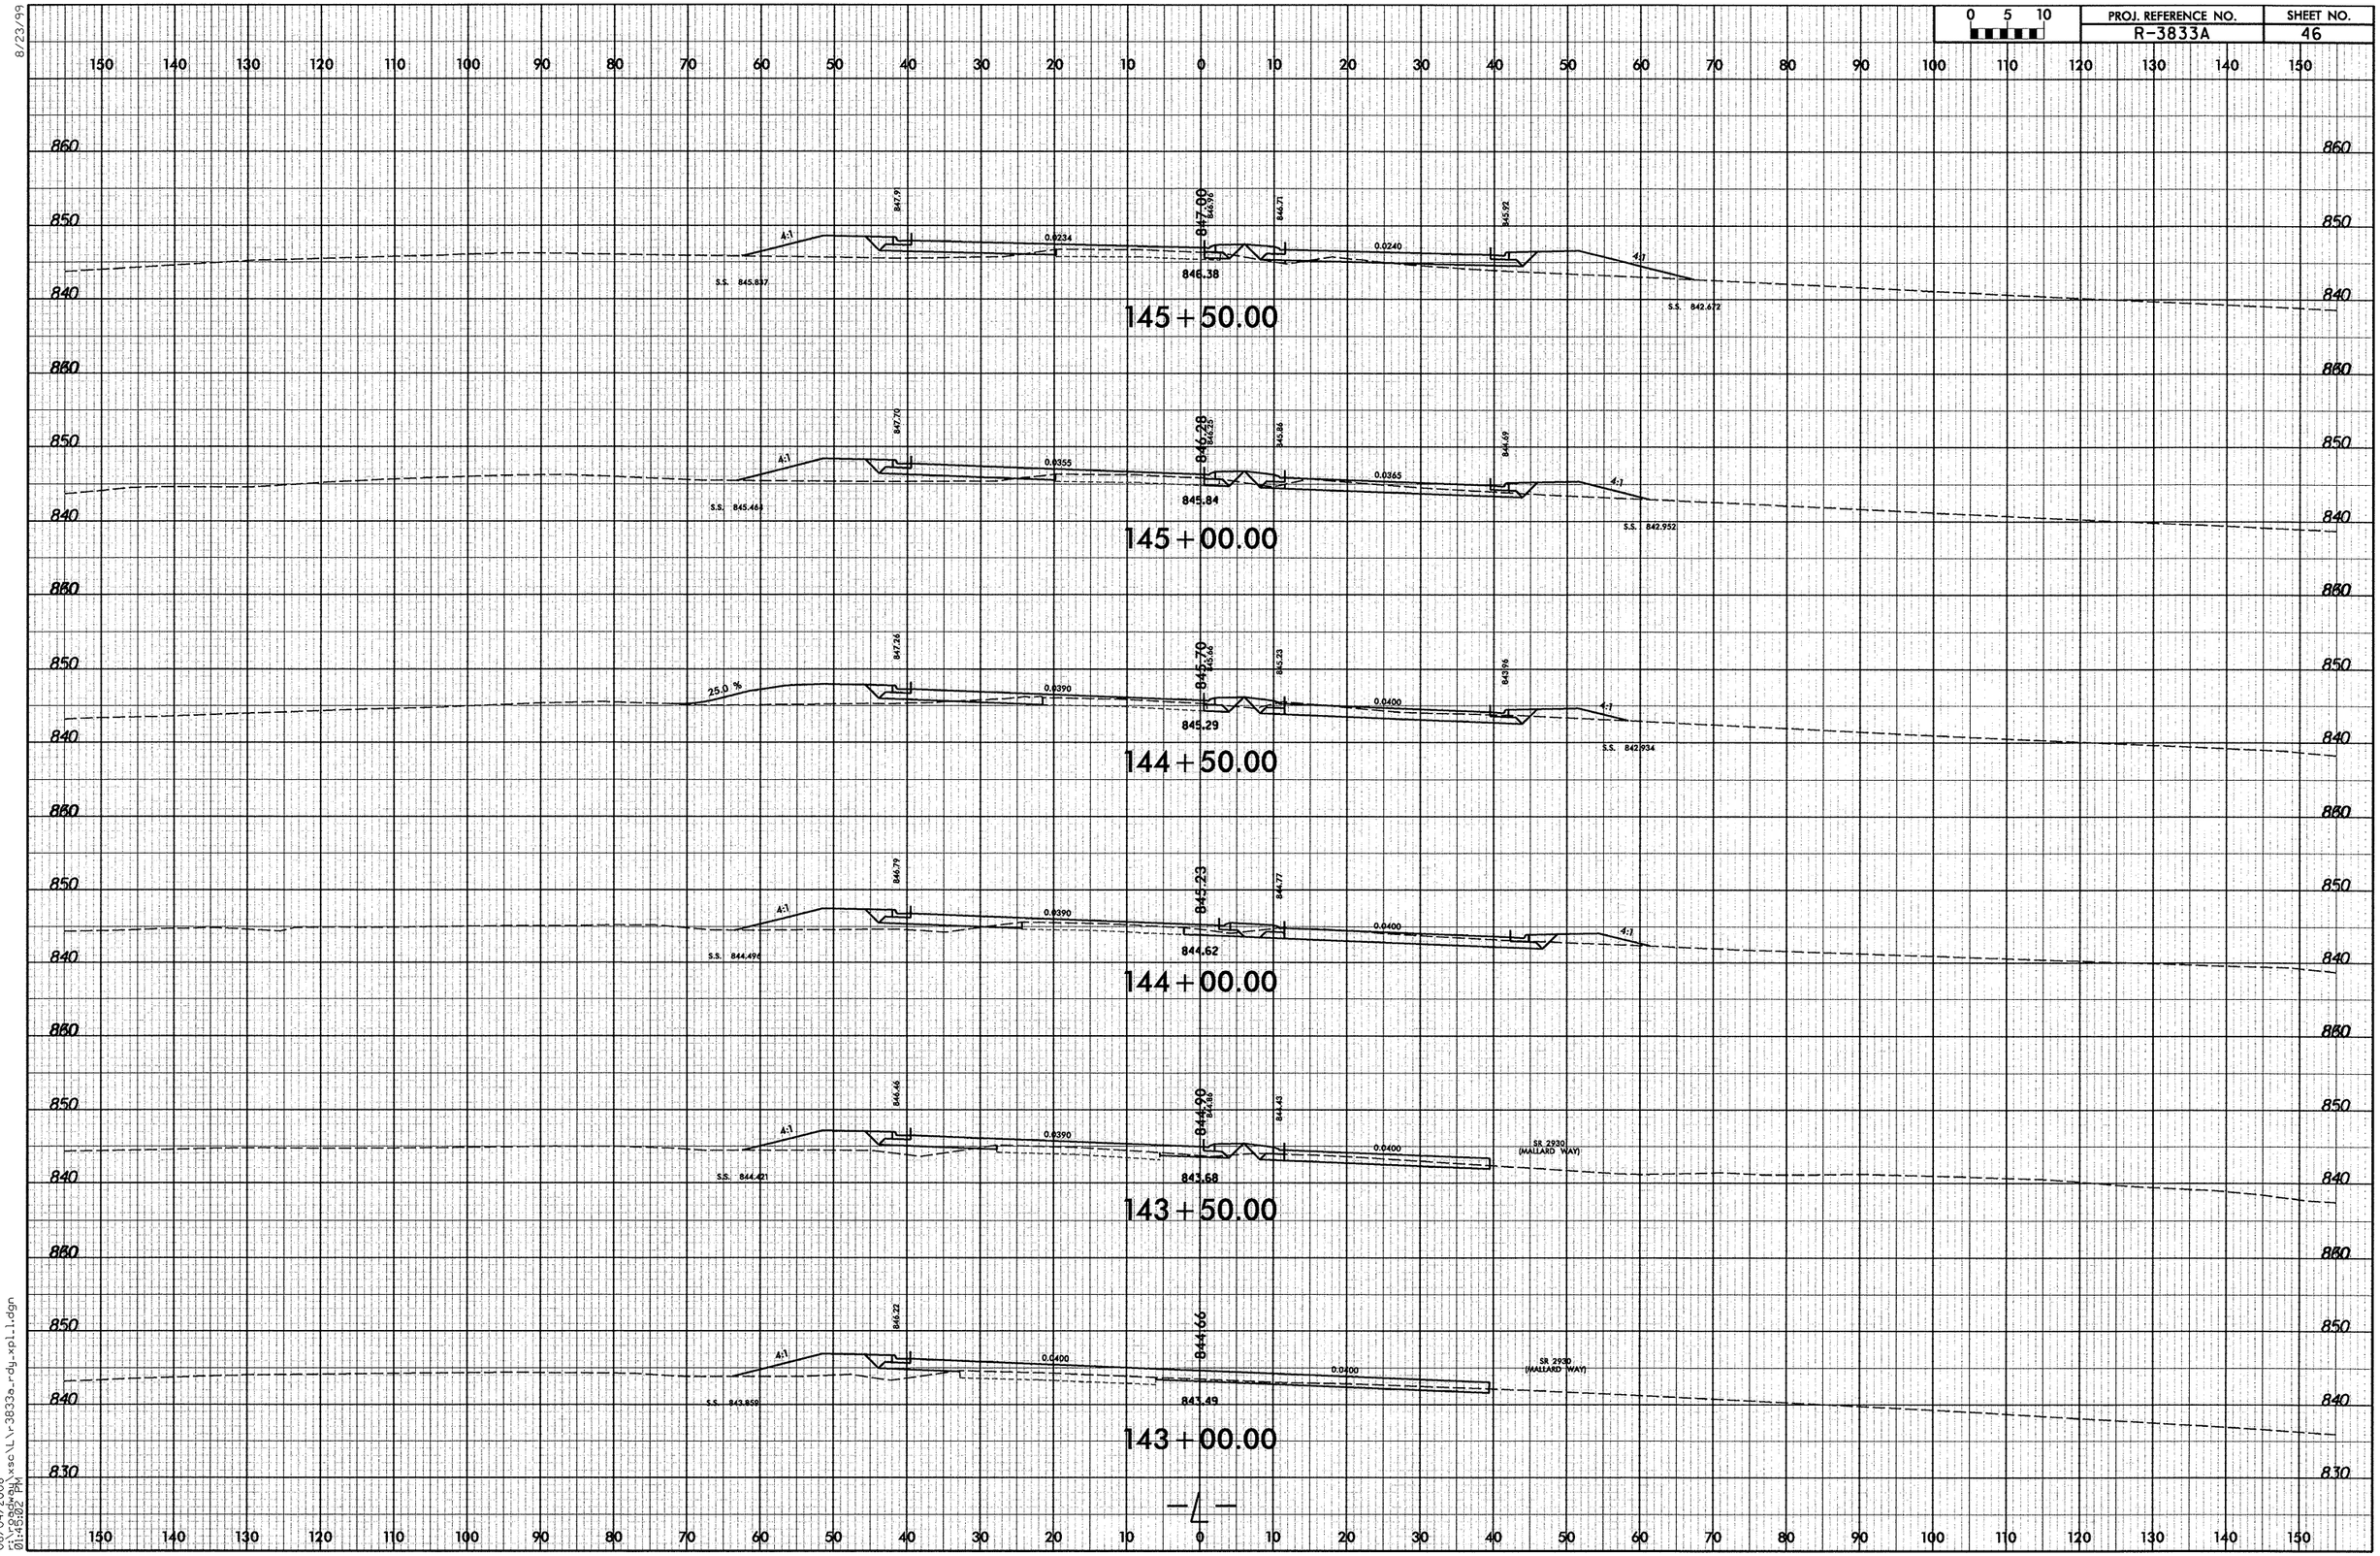

06/04/2008
5:\roadway\xsc\L\r3833a-rdy-xpl1.dgn
01:45:02 PM

8/23/99

0 5 10	PROJ. REFERENCE NO.	SHEET NO.
	R-3833A	47

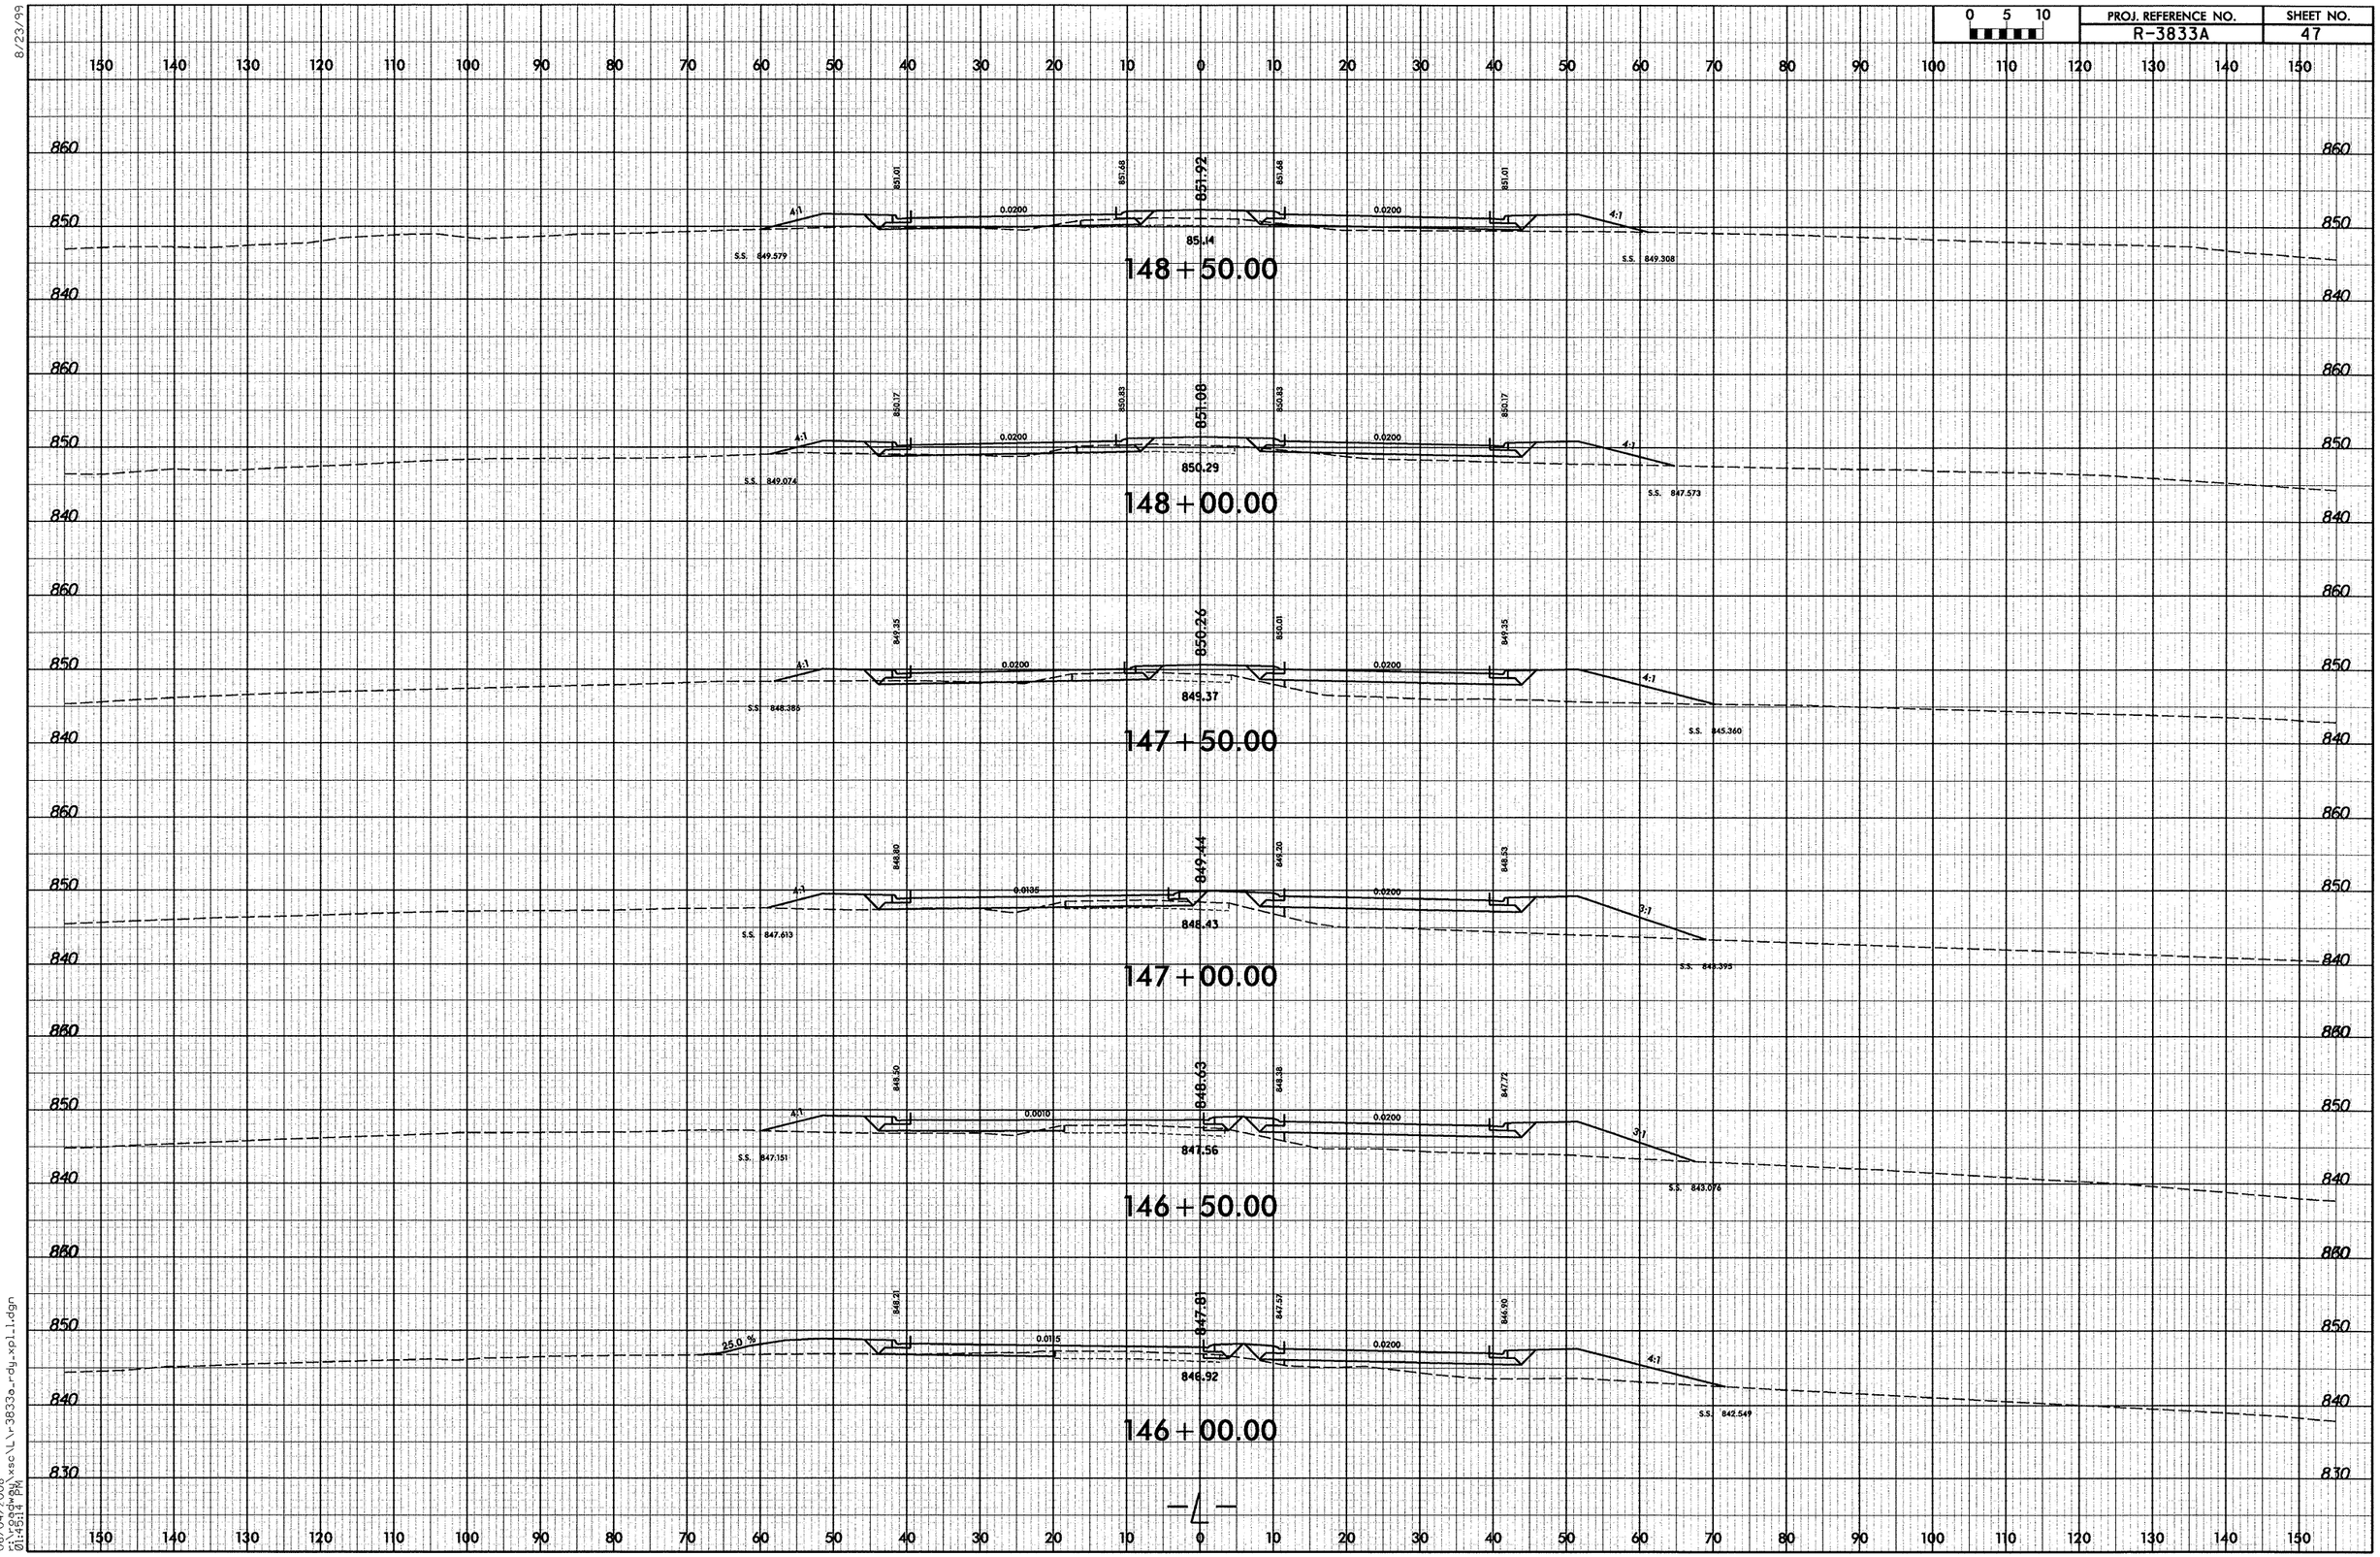

06/04/2008
01:45:14 PM
rj:\roadway\xsc\l\r3833a-rdy.xpl.l.dgn

8/23/99

0 5 10	PROJ. REFERENCE NO.	SHEET NO.
	R-3833A	48

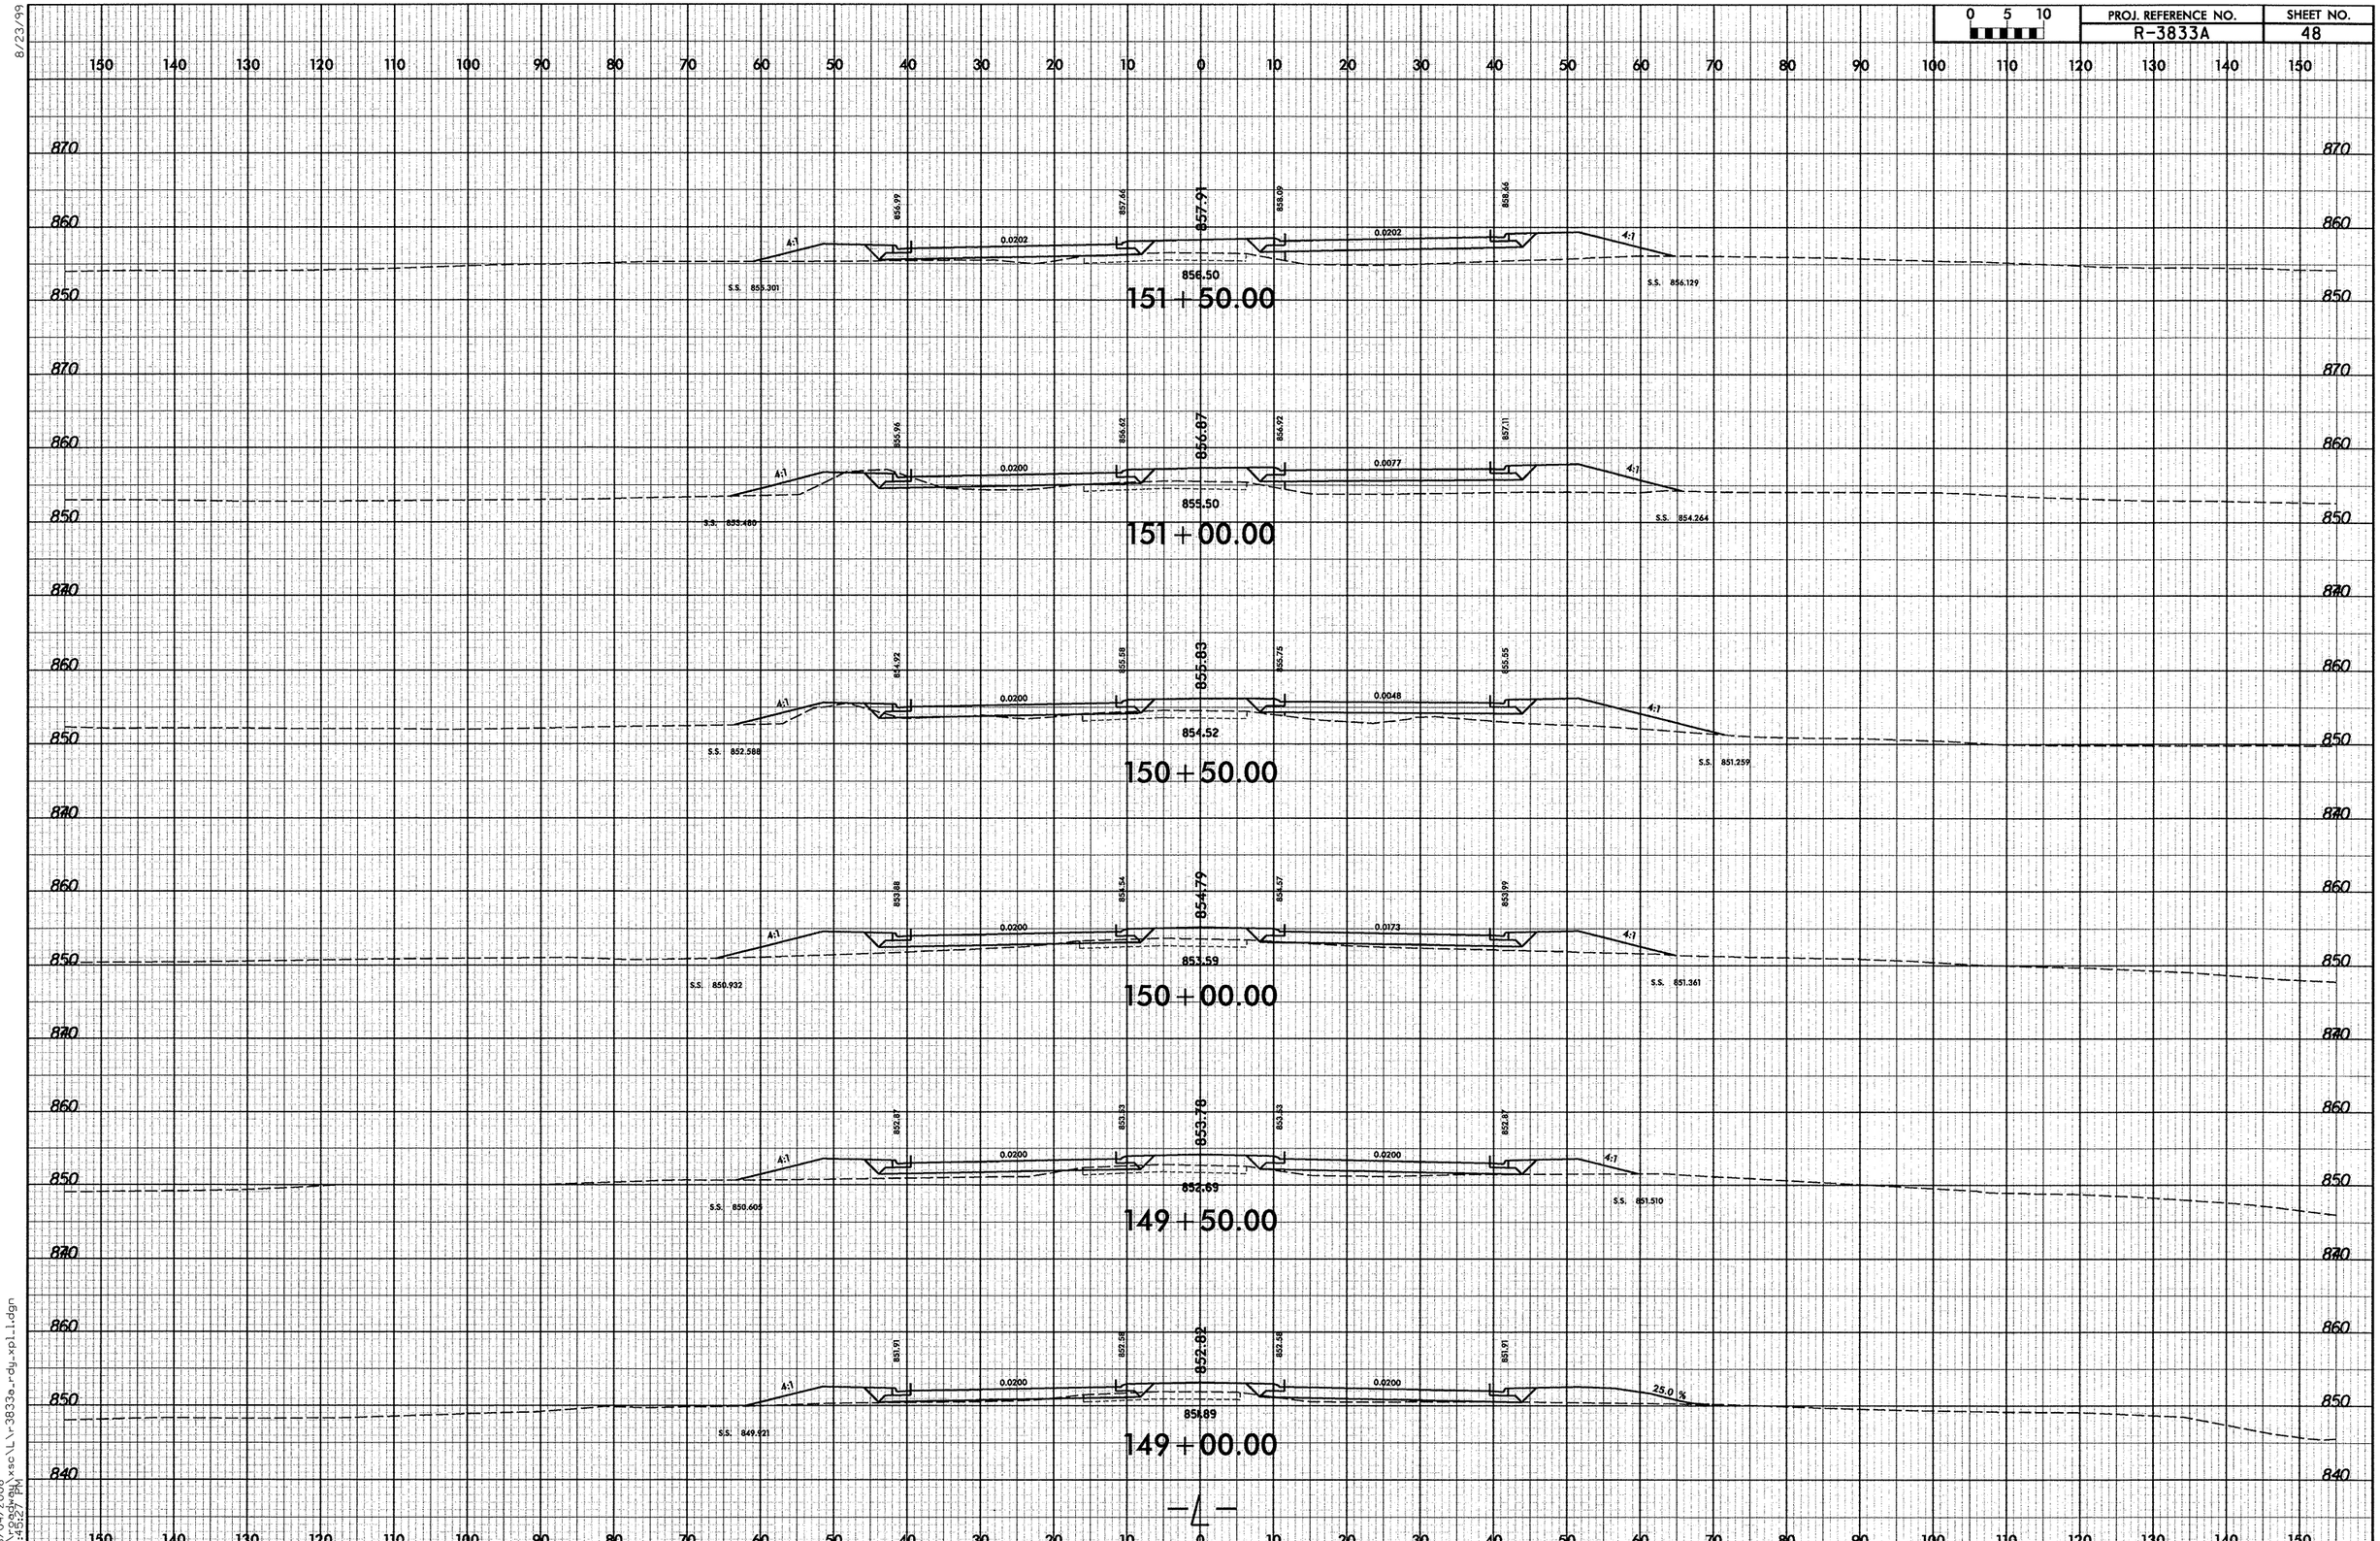

06/04/2008
01:45:27 PM
F:\roadway\xsc\L\r3833a-rdy_xpl1.dgn

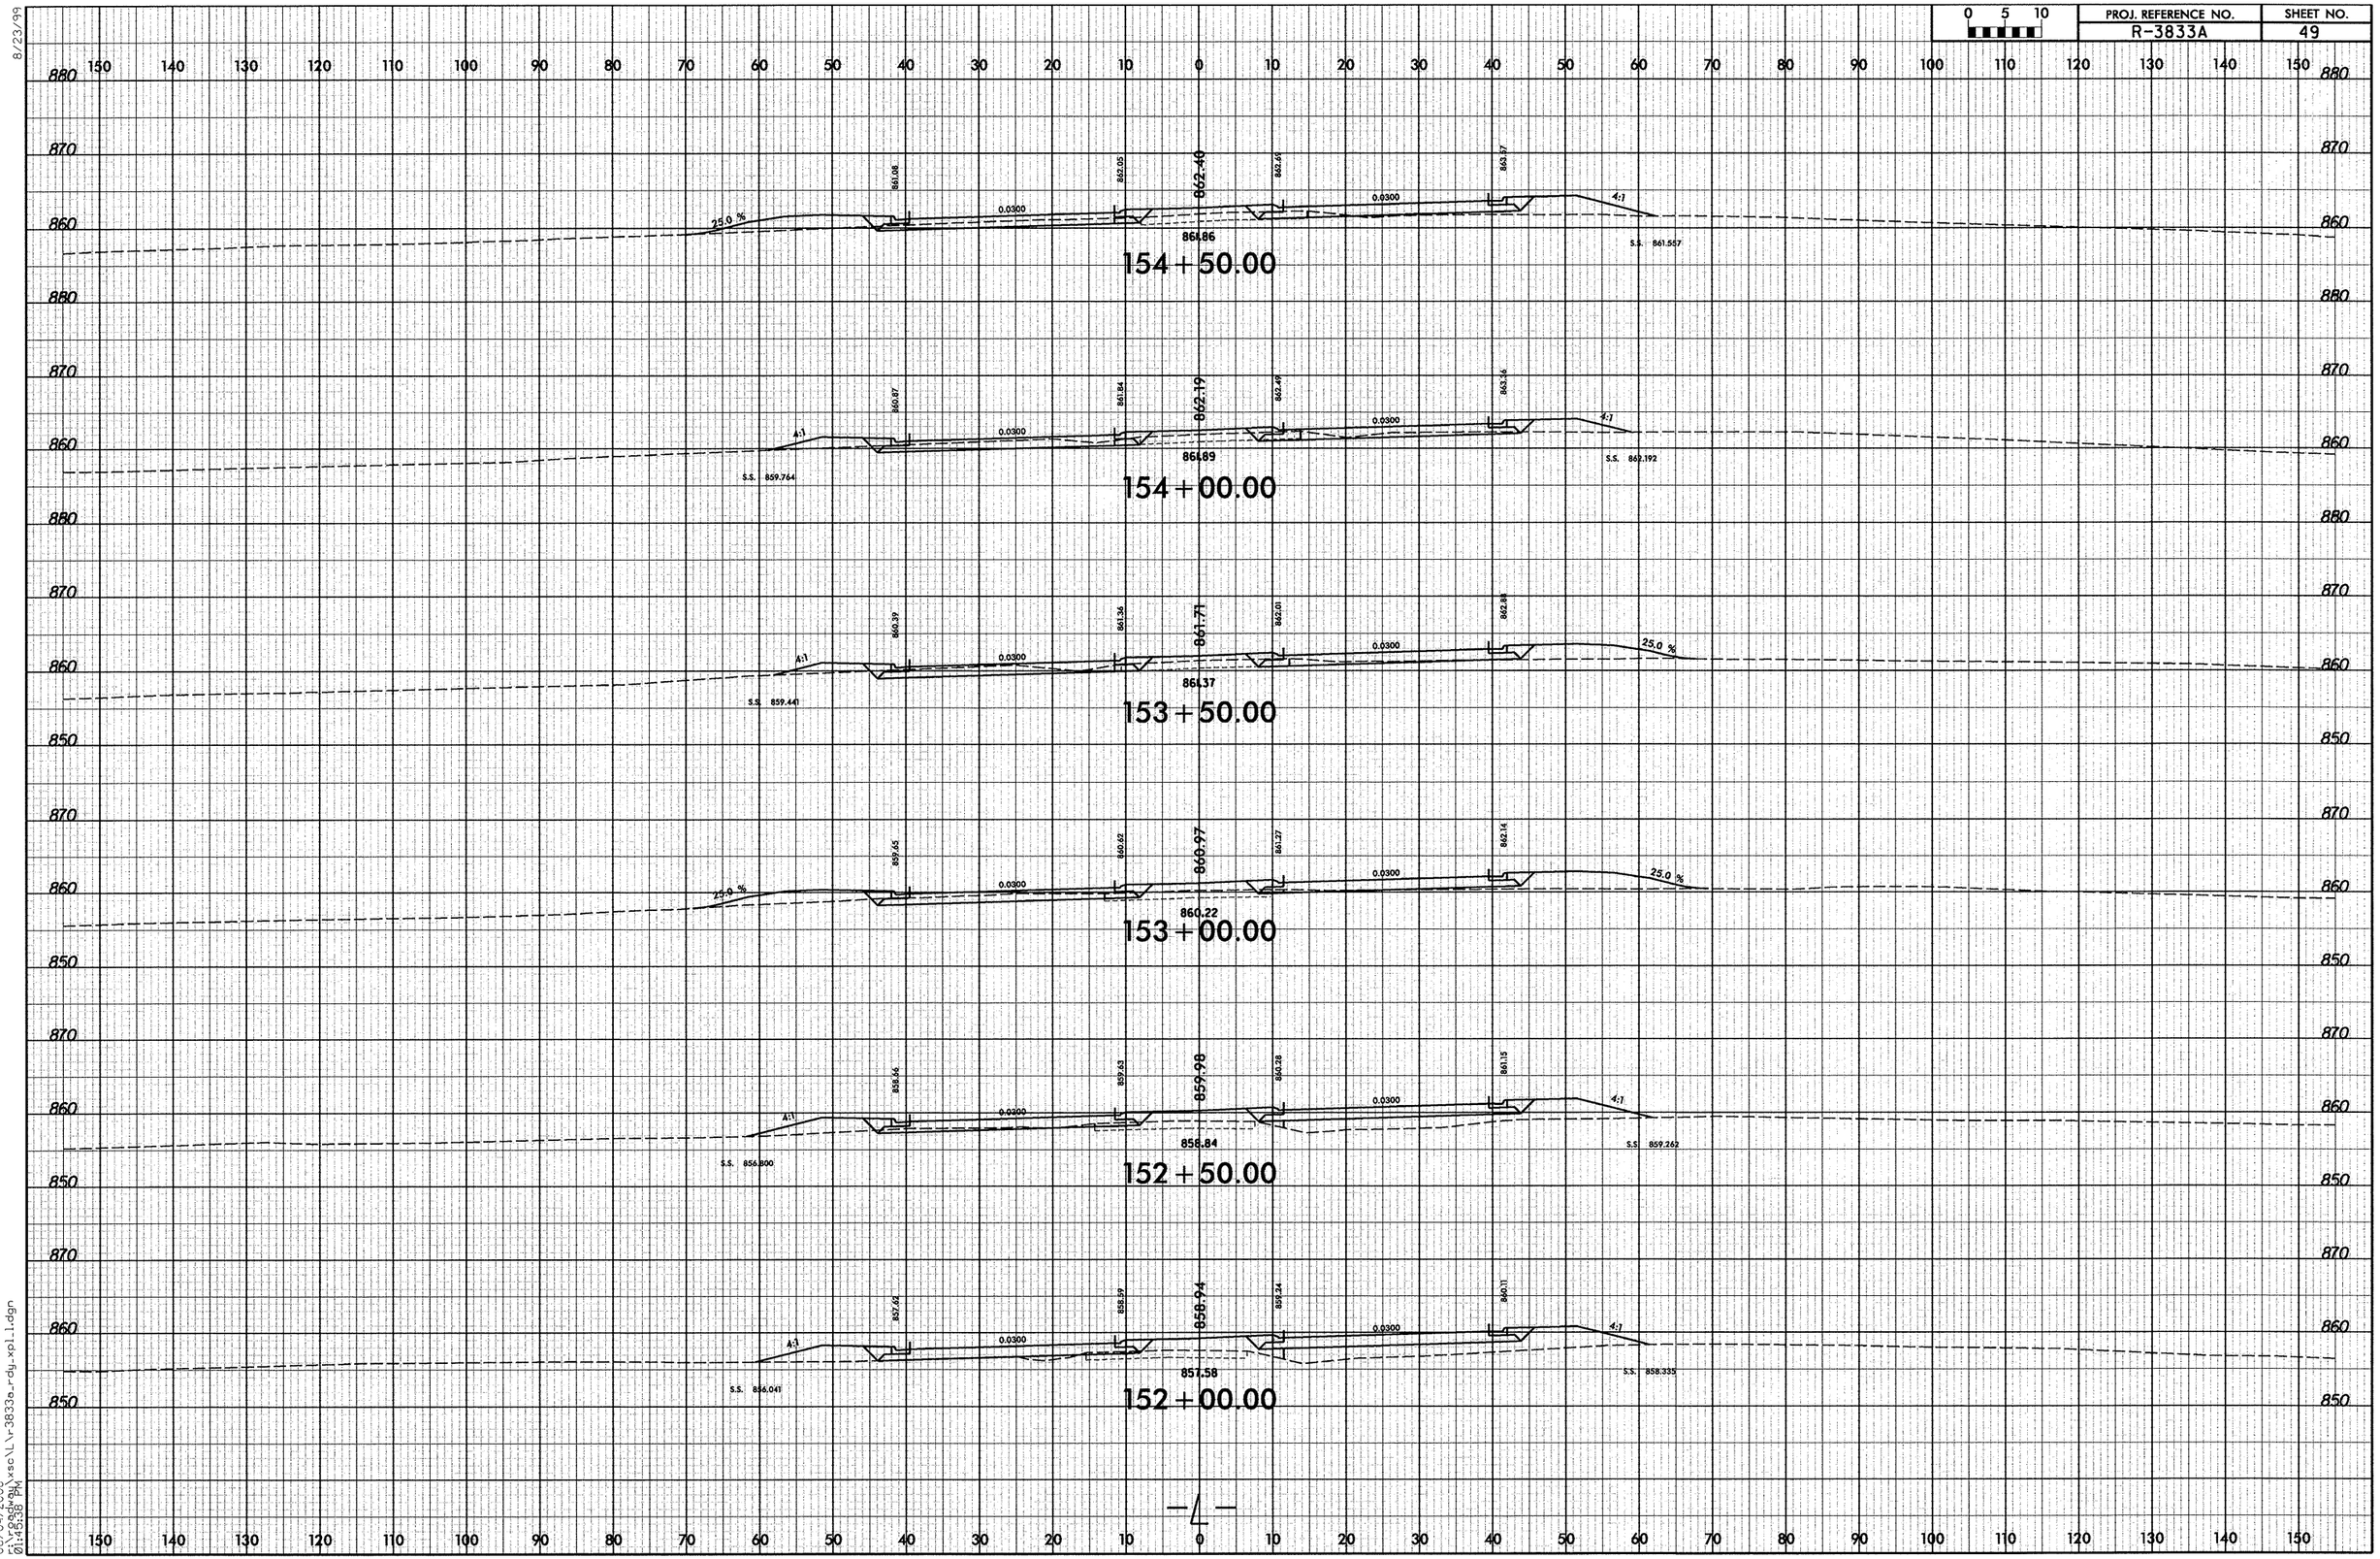

8/23/99

06/04/2008
r:\rodway\xsc\L\r3833a_rdy_xpl_1.dgn
01:45:38 PM

8/23/99

0 5 10	PROJ. REFERENCE NO.	SHEET NO.
	R-3833A	50

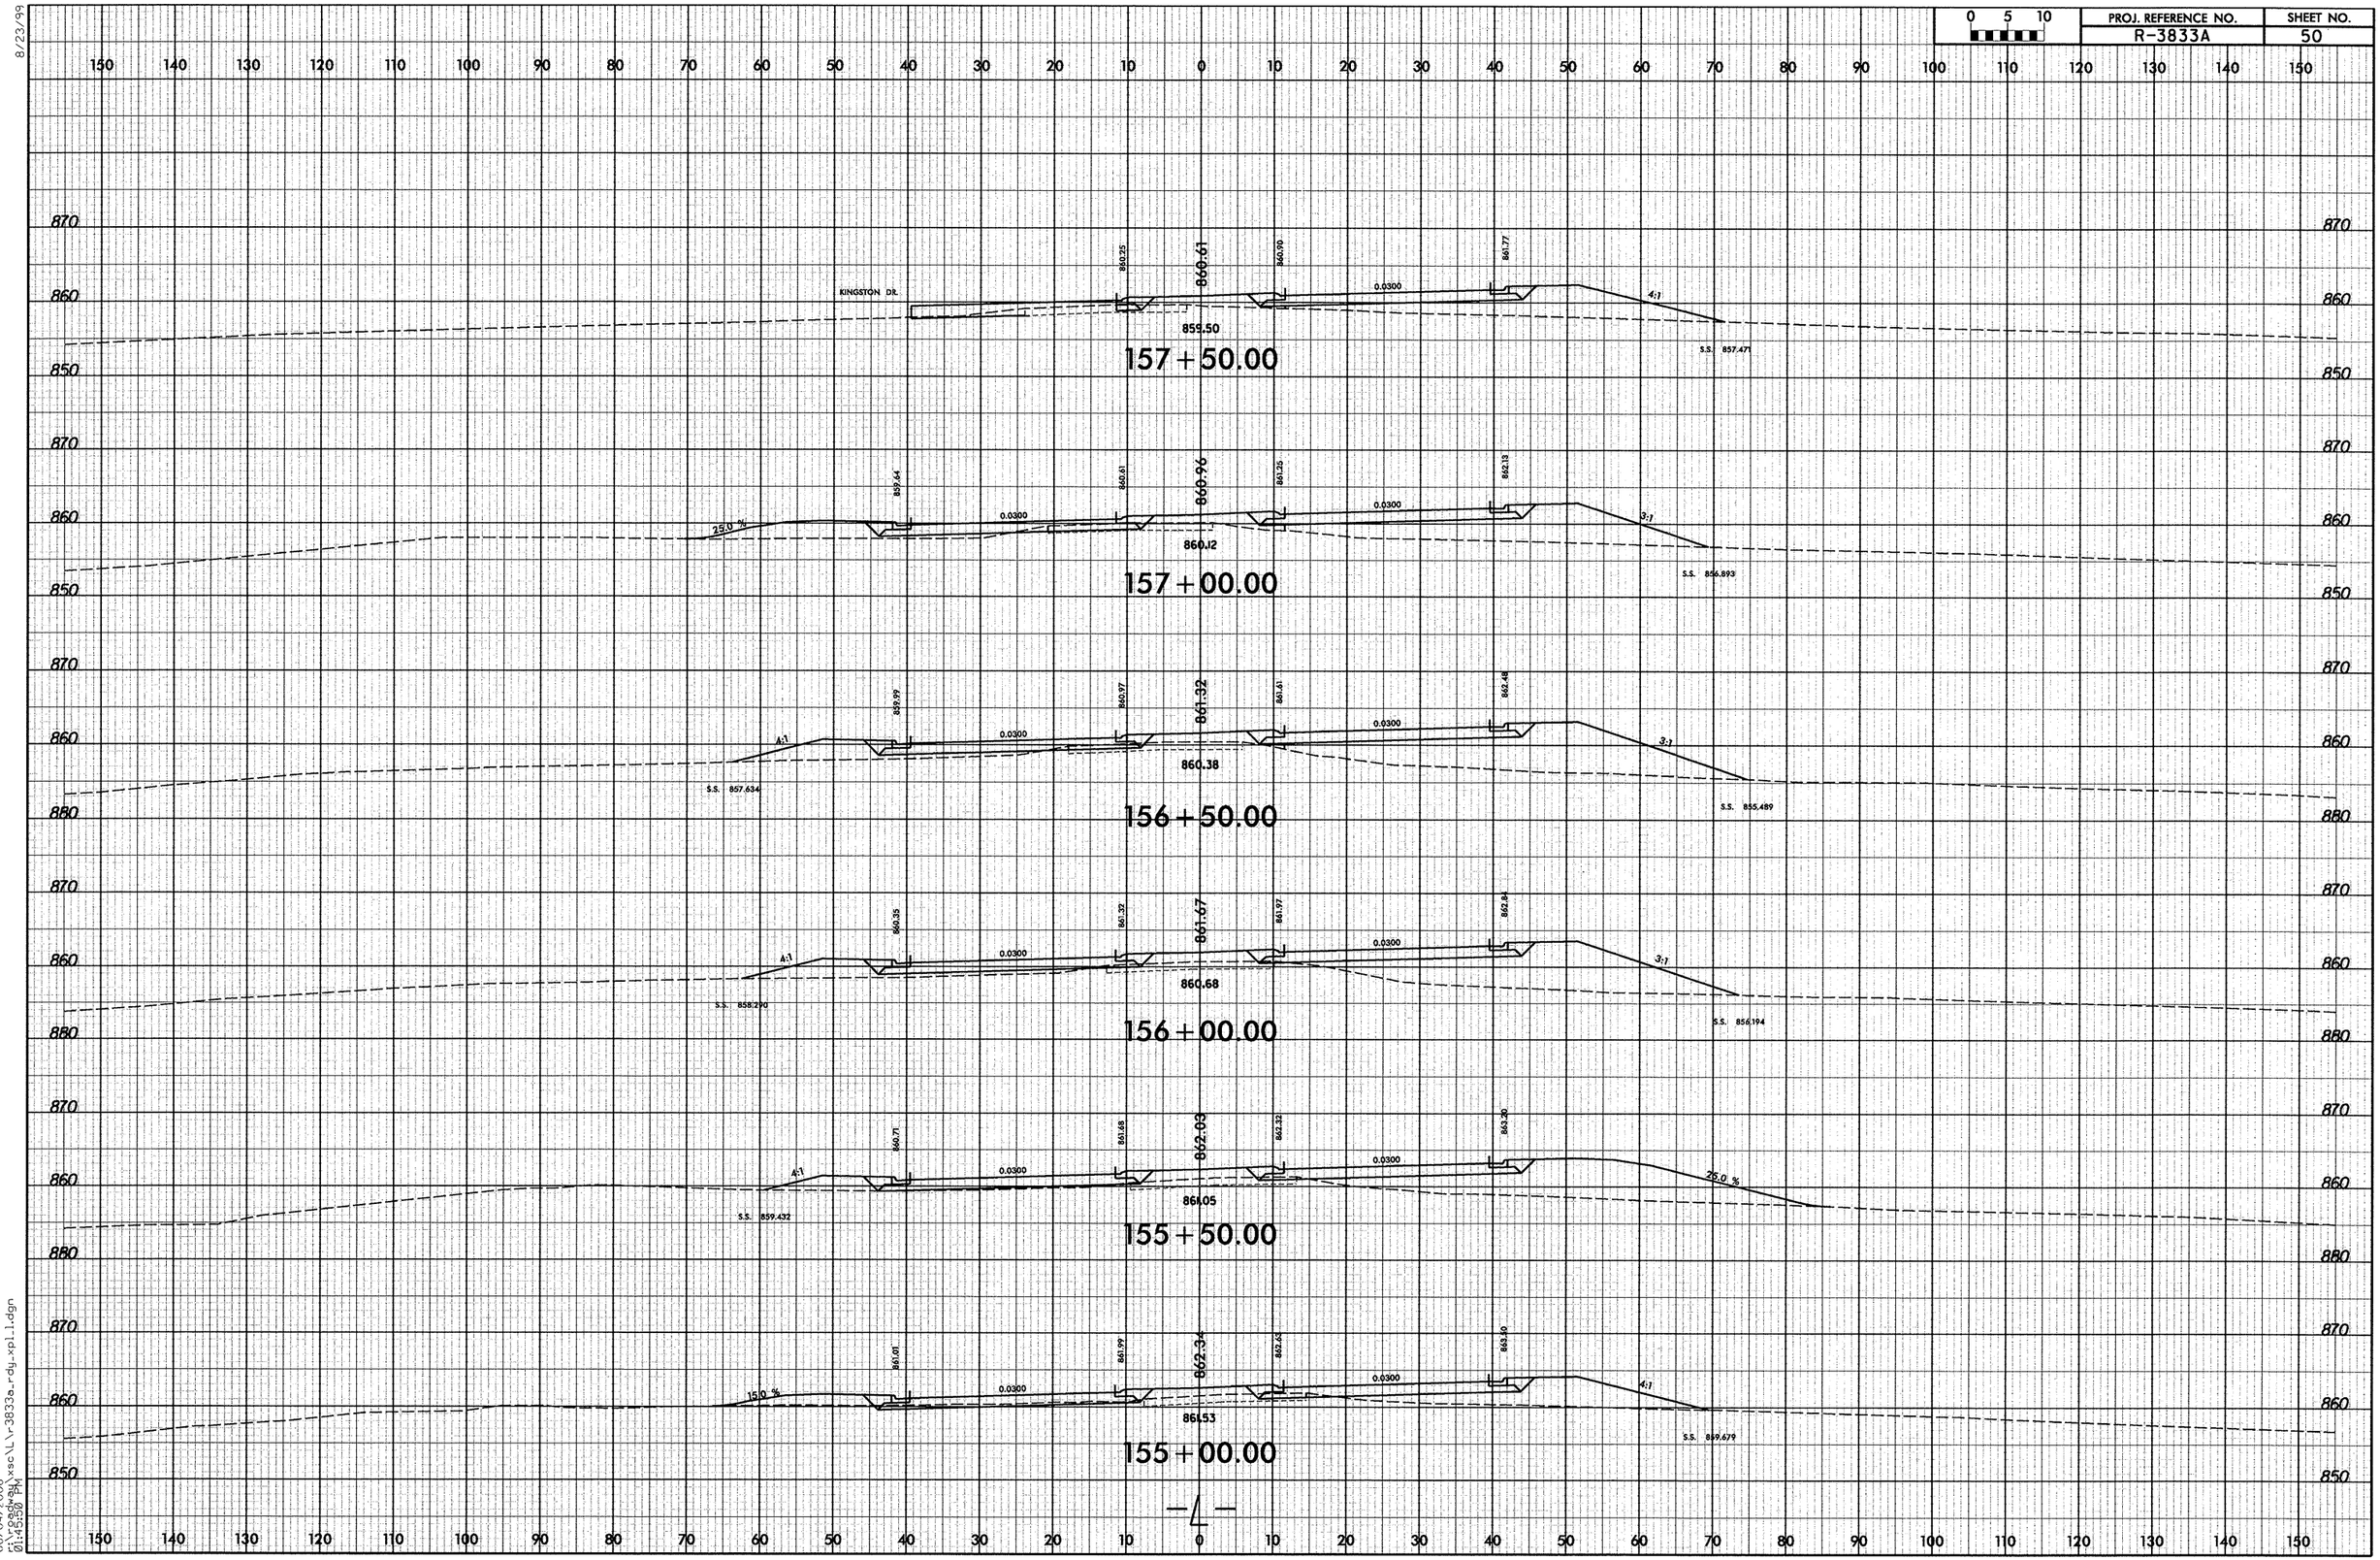

06/04/2008
01:45:50 PM
f:\roadway\xsc\lr3833a_rdy_xpl1.dgn

0 5 10	PROJ. REFERENCE NO.	SHEET NO.
	R-3833A	51

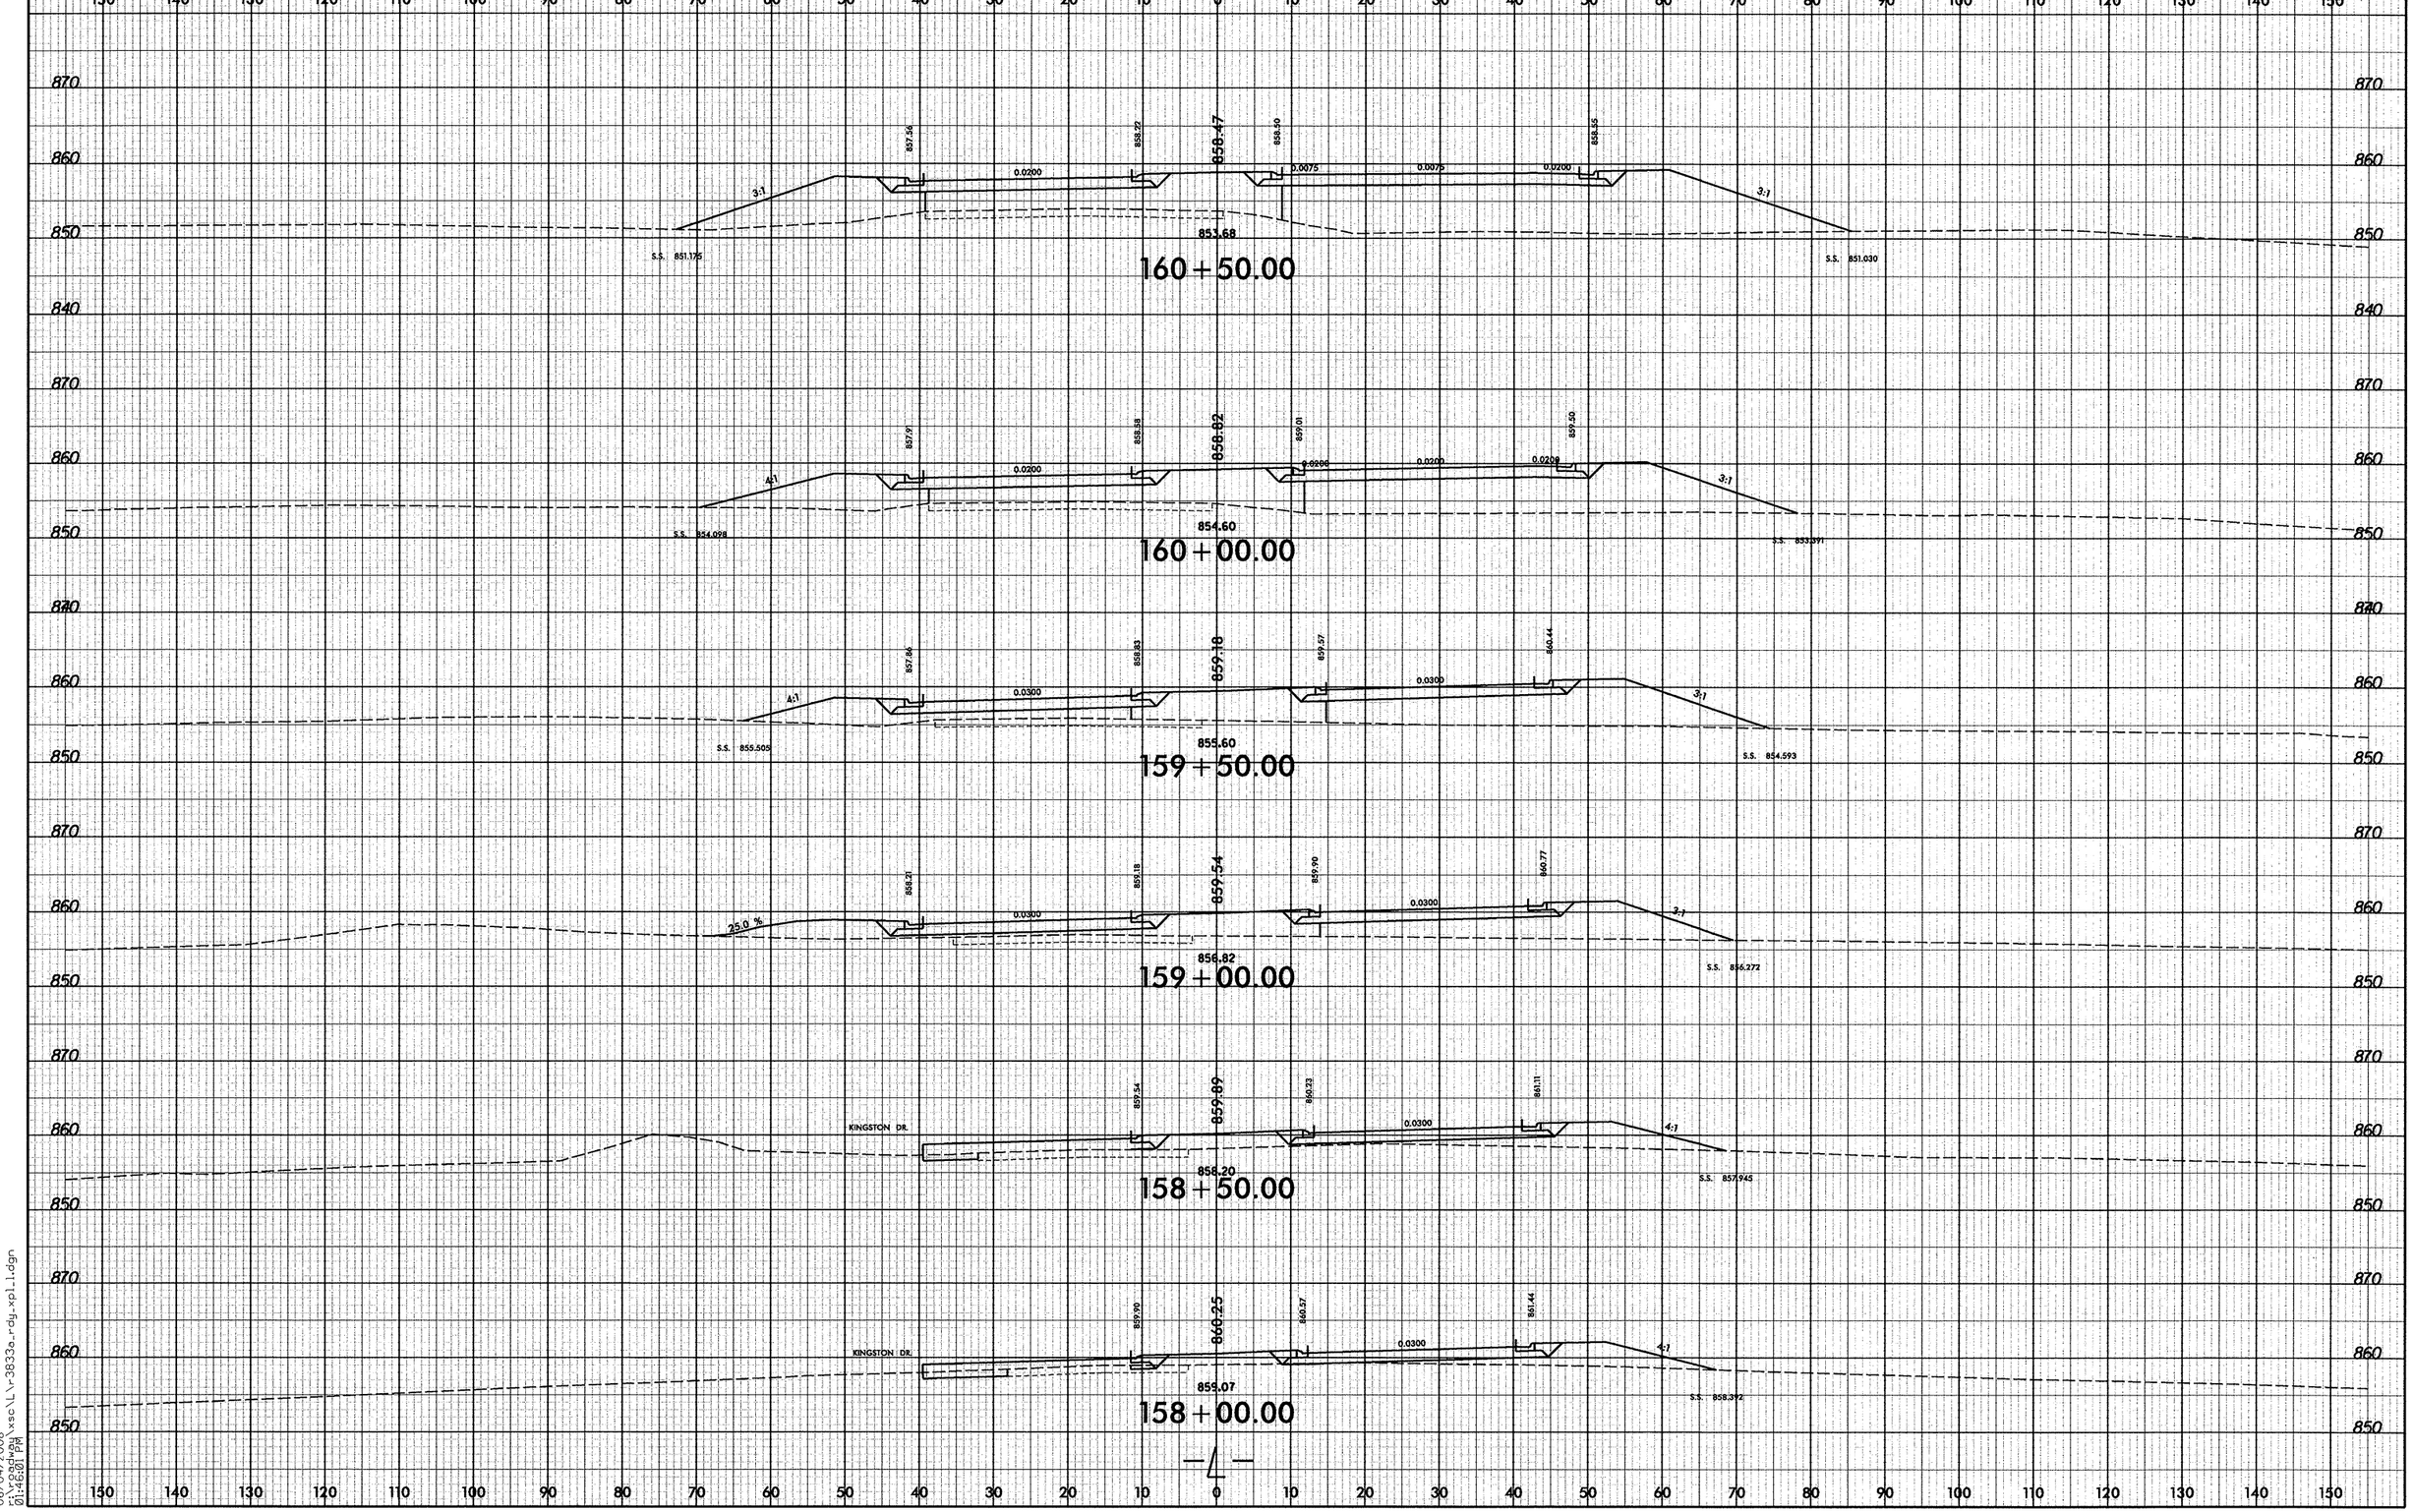

8/23/99

06/04/2008
r:\roadway\xsc\L\r3833a-rdy-xpl1.dgn
01:46:01 PM

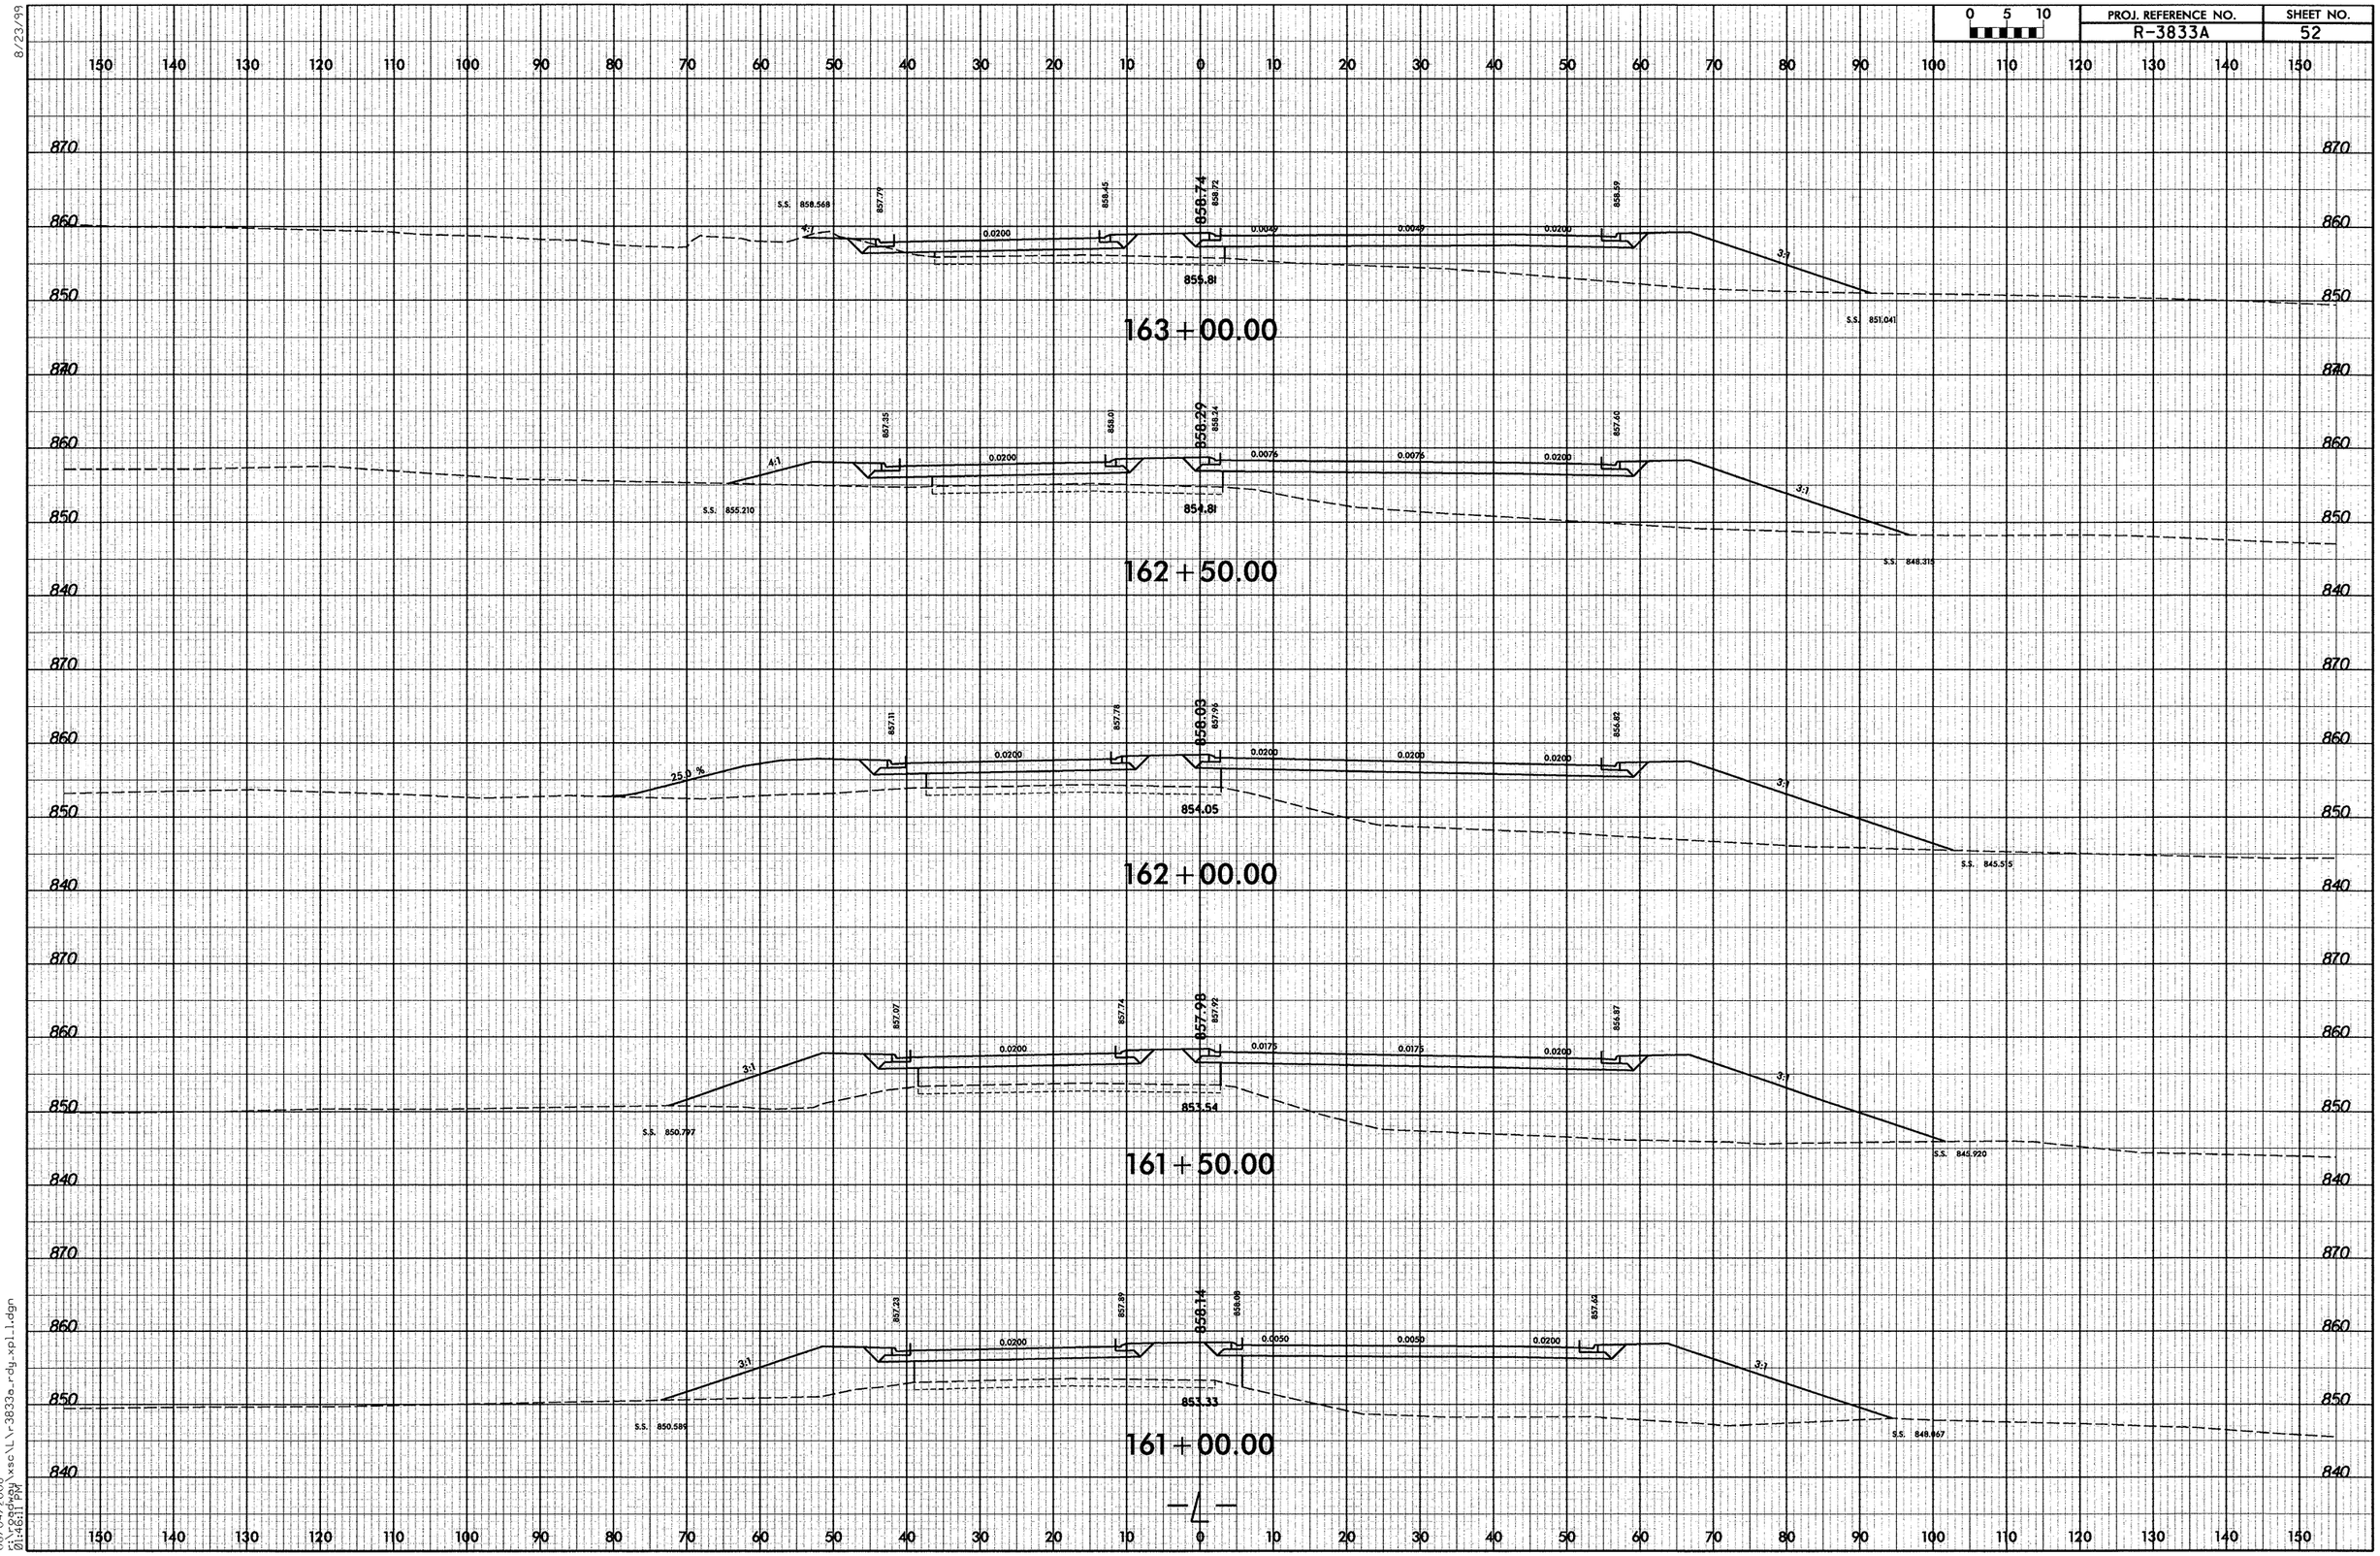
163+00.00
S.S. 858.568
857.79
858.45
858.74
858.72
858.19
0.0200
0.0049
0.0049
0.0200
4:1
3:1
855.81
S.S. 851.041
162+50.00
S.S. 855.210
857.35
858.01
858.29
858.24
857.60
0.0200
0.0075
0.0075
0.0200
4:1
3:1
854.81
S.S. 848.315
162+00.00
25.0 %
857.11
857.78
858.03
857.96
856.82
0.0200
0.0200
0.0200
0.0200
3:1
854.05
S.S. 845.515
161+50.00
S.S. 850.797
857.07
857.74
857.98
857.92
856.87
0.0200
0.0175
0.0175
0.0200
3:1
853.54
S.S. 845.920
161+00.00
S.S. 850.589
857.23
857.89
858.14
858.08
857.62
0.0200
0.0050
0.0050
0.0200
3:1
853.33
S.S. 848.967
150 140 130 120 110 100 90 80 70 60 50 40 30 20 10 0 10 20 30 40 50 60 70 80 90 100 110 120 130 140 150
870 860 850 840

PROJ. REFERENCE NO. R-3833A
SHEET NO. 53

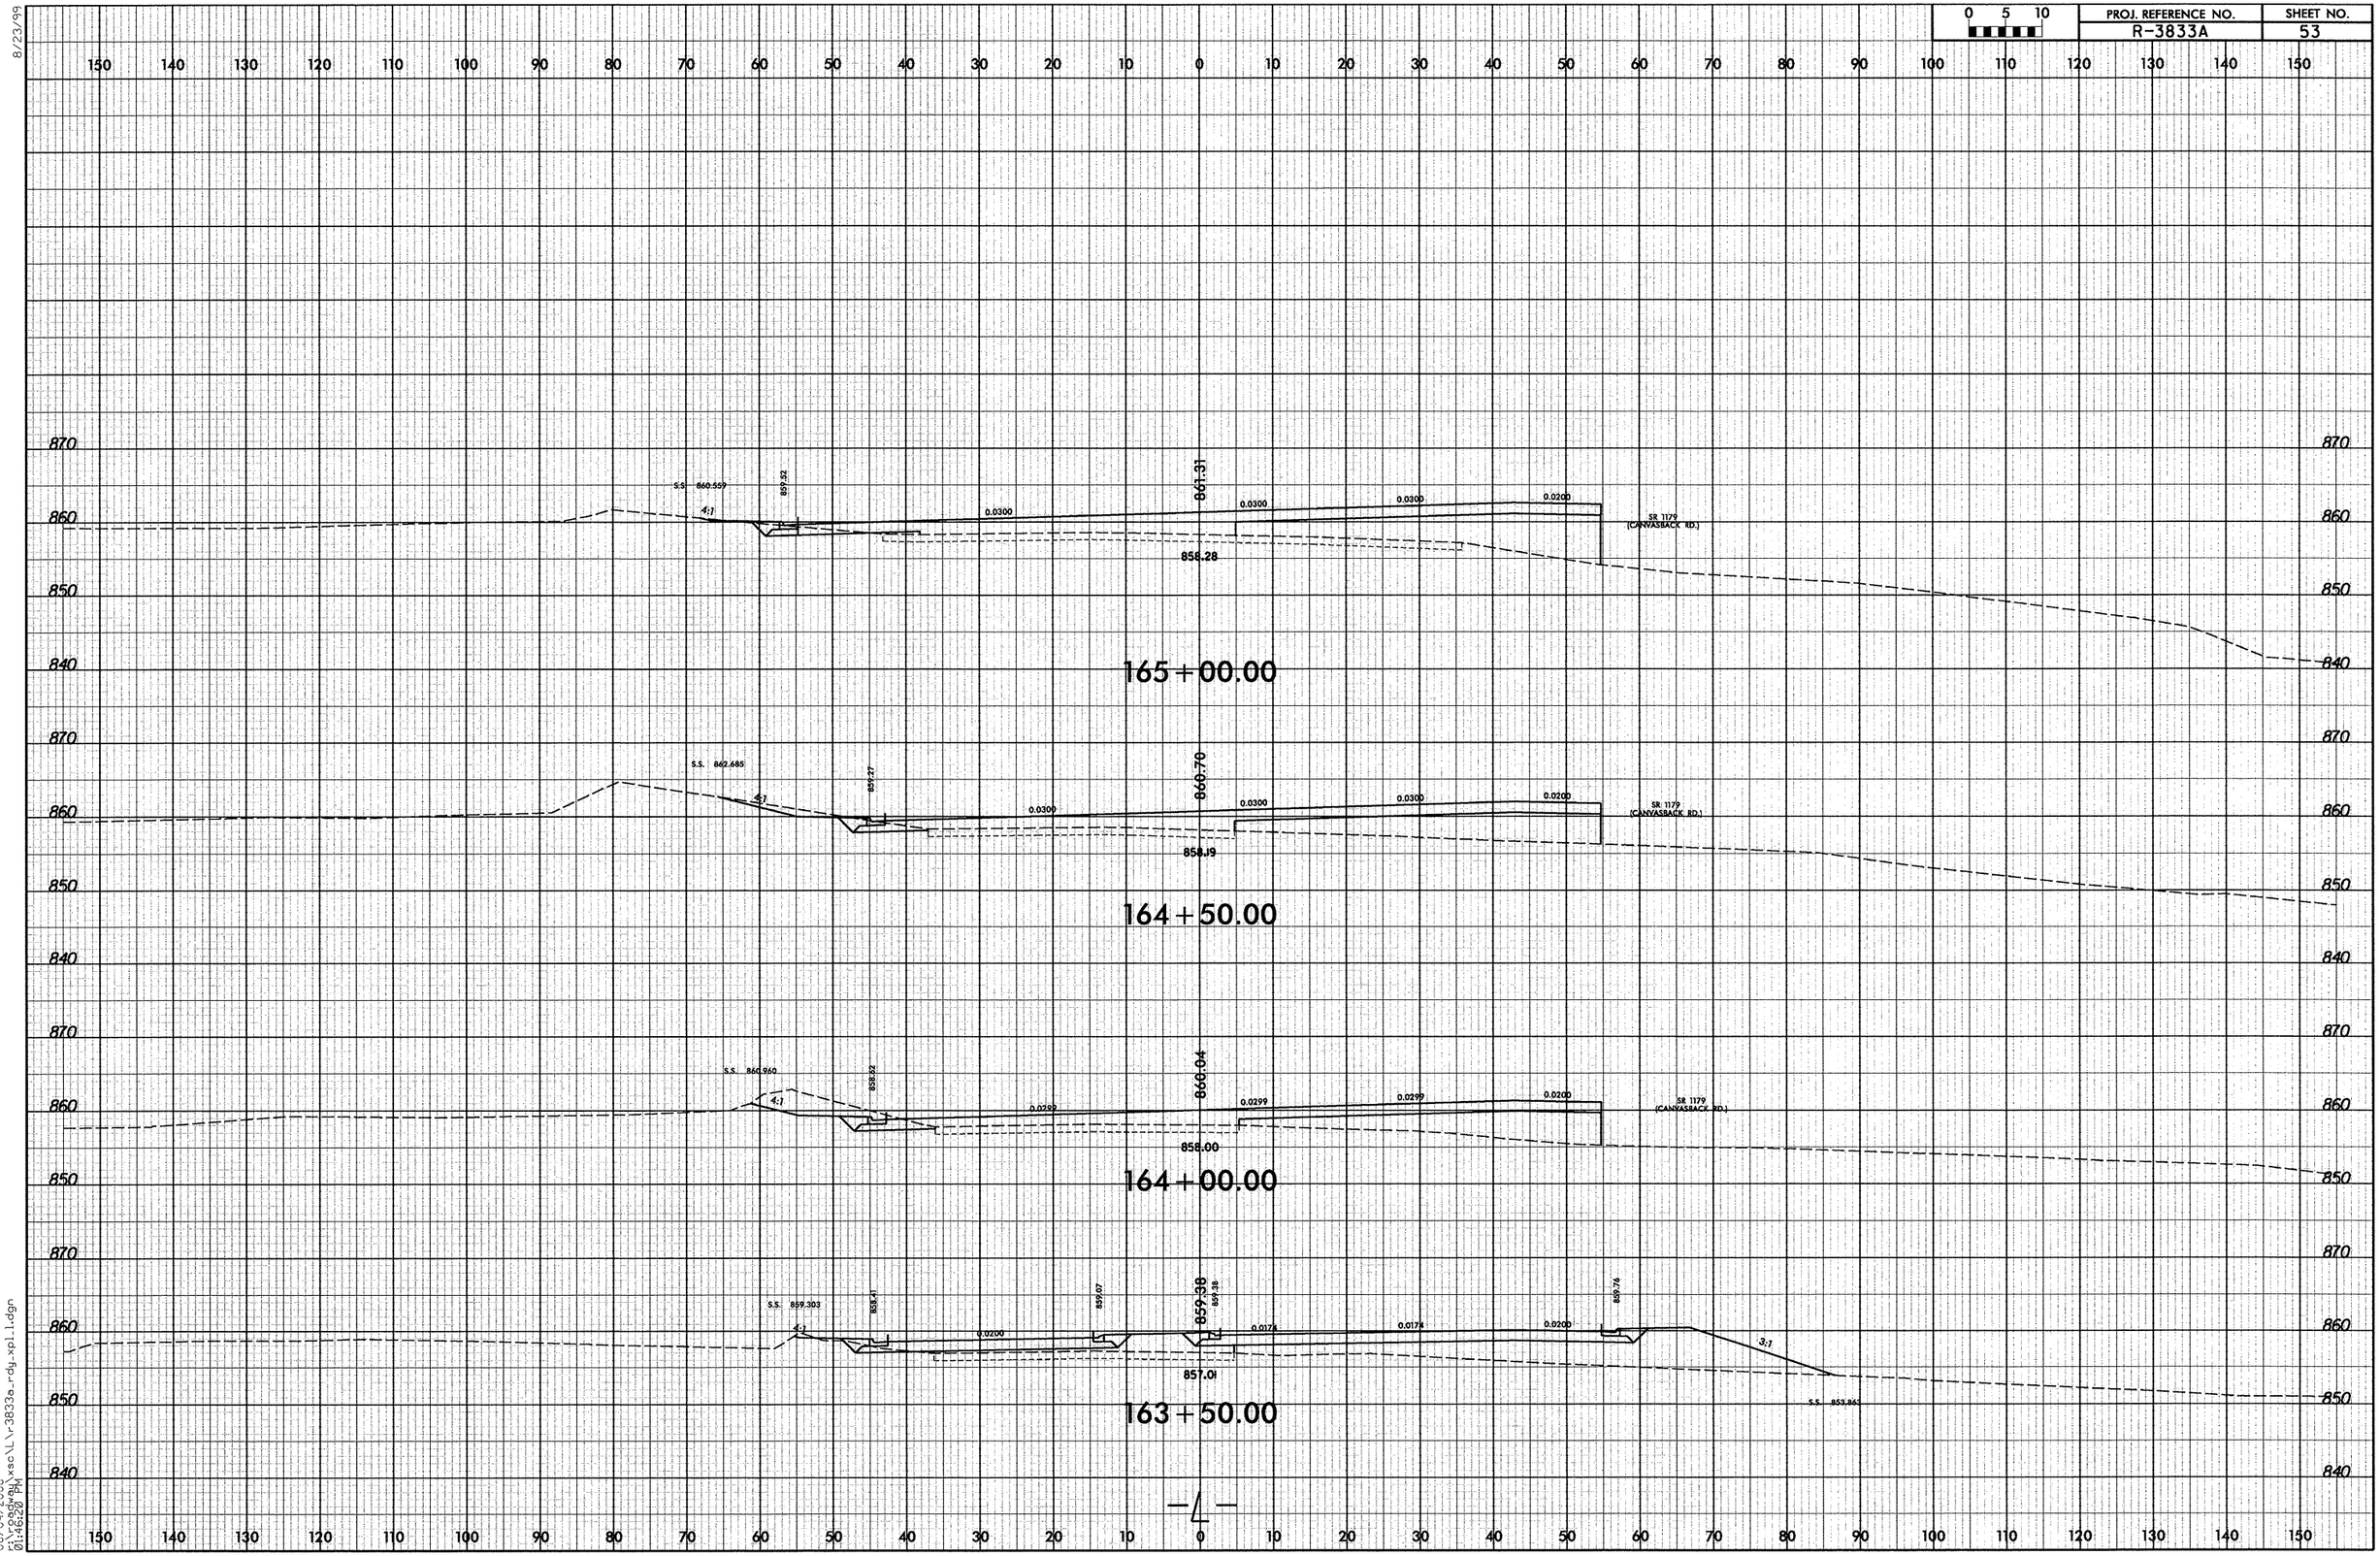

8/23/99

06/04/2008
r:\roadway\xsc\L\r3833a_rdy_xpl_1.dgn
01:46:20 PM

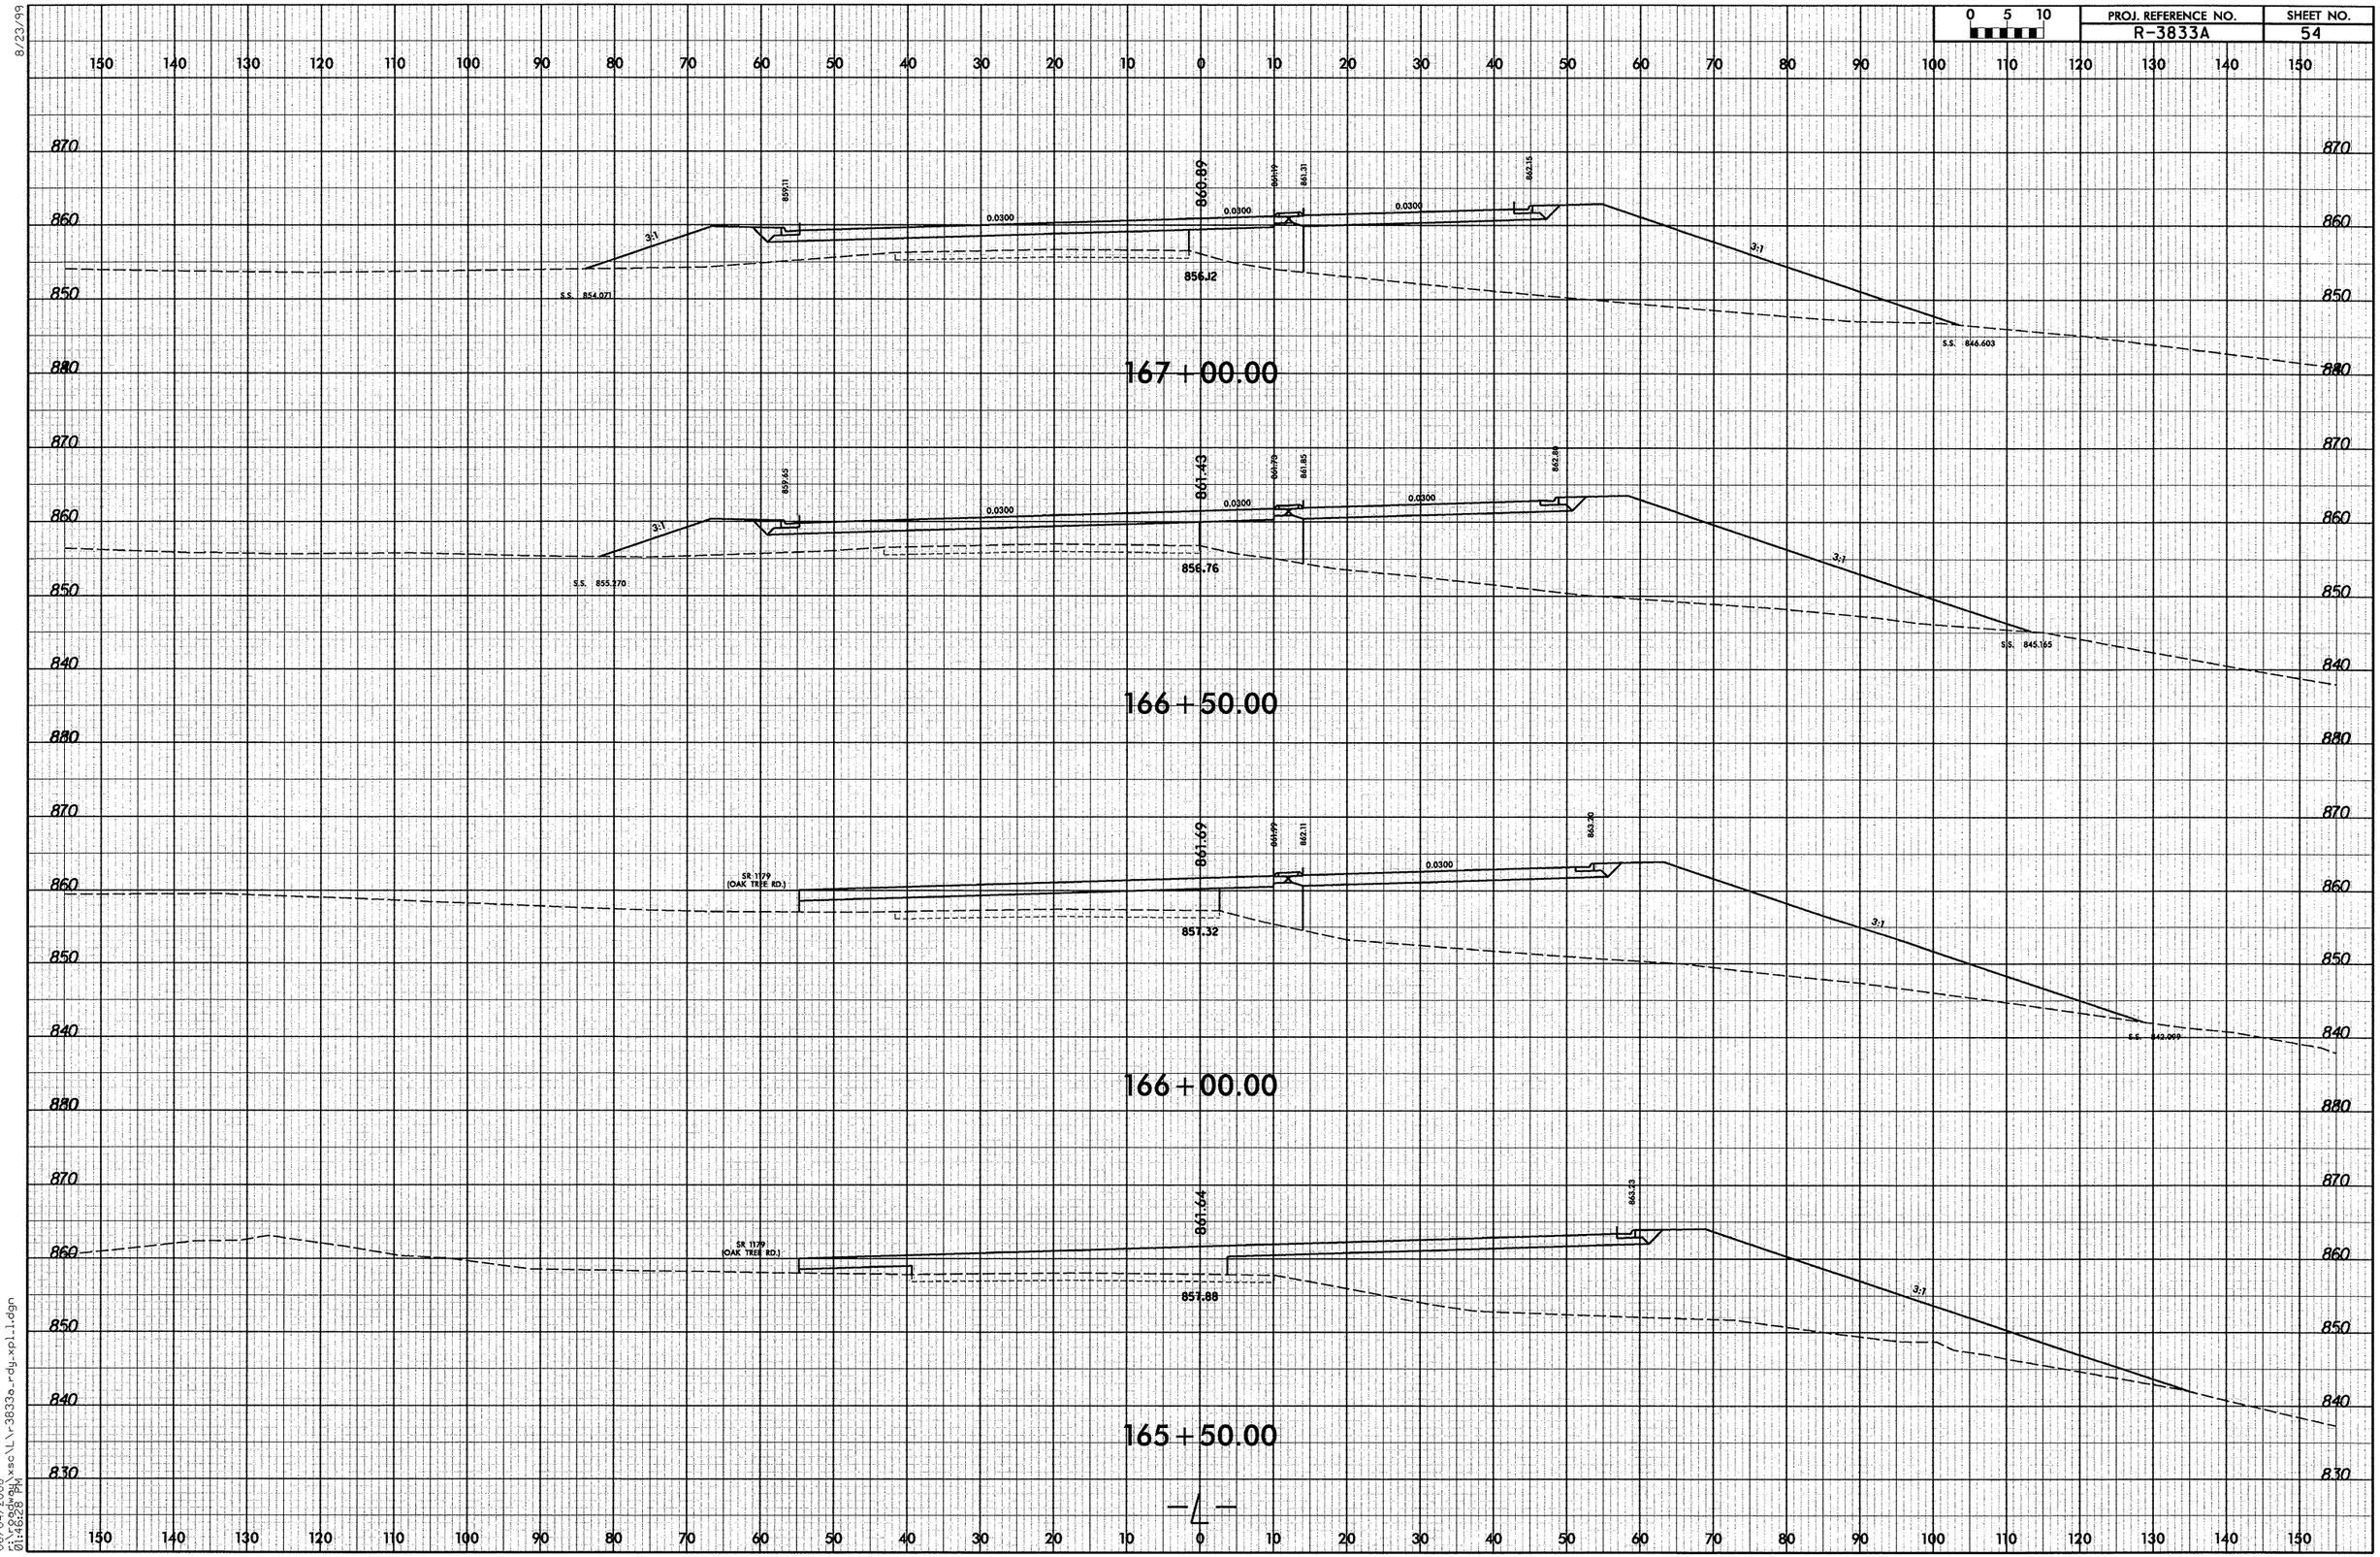

8/23/99
06/04/2008
R:\roadway\xsc\l\r3833a_rdy_xpl1.dgn
01:46:28 PM

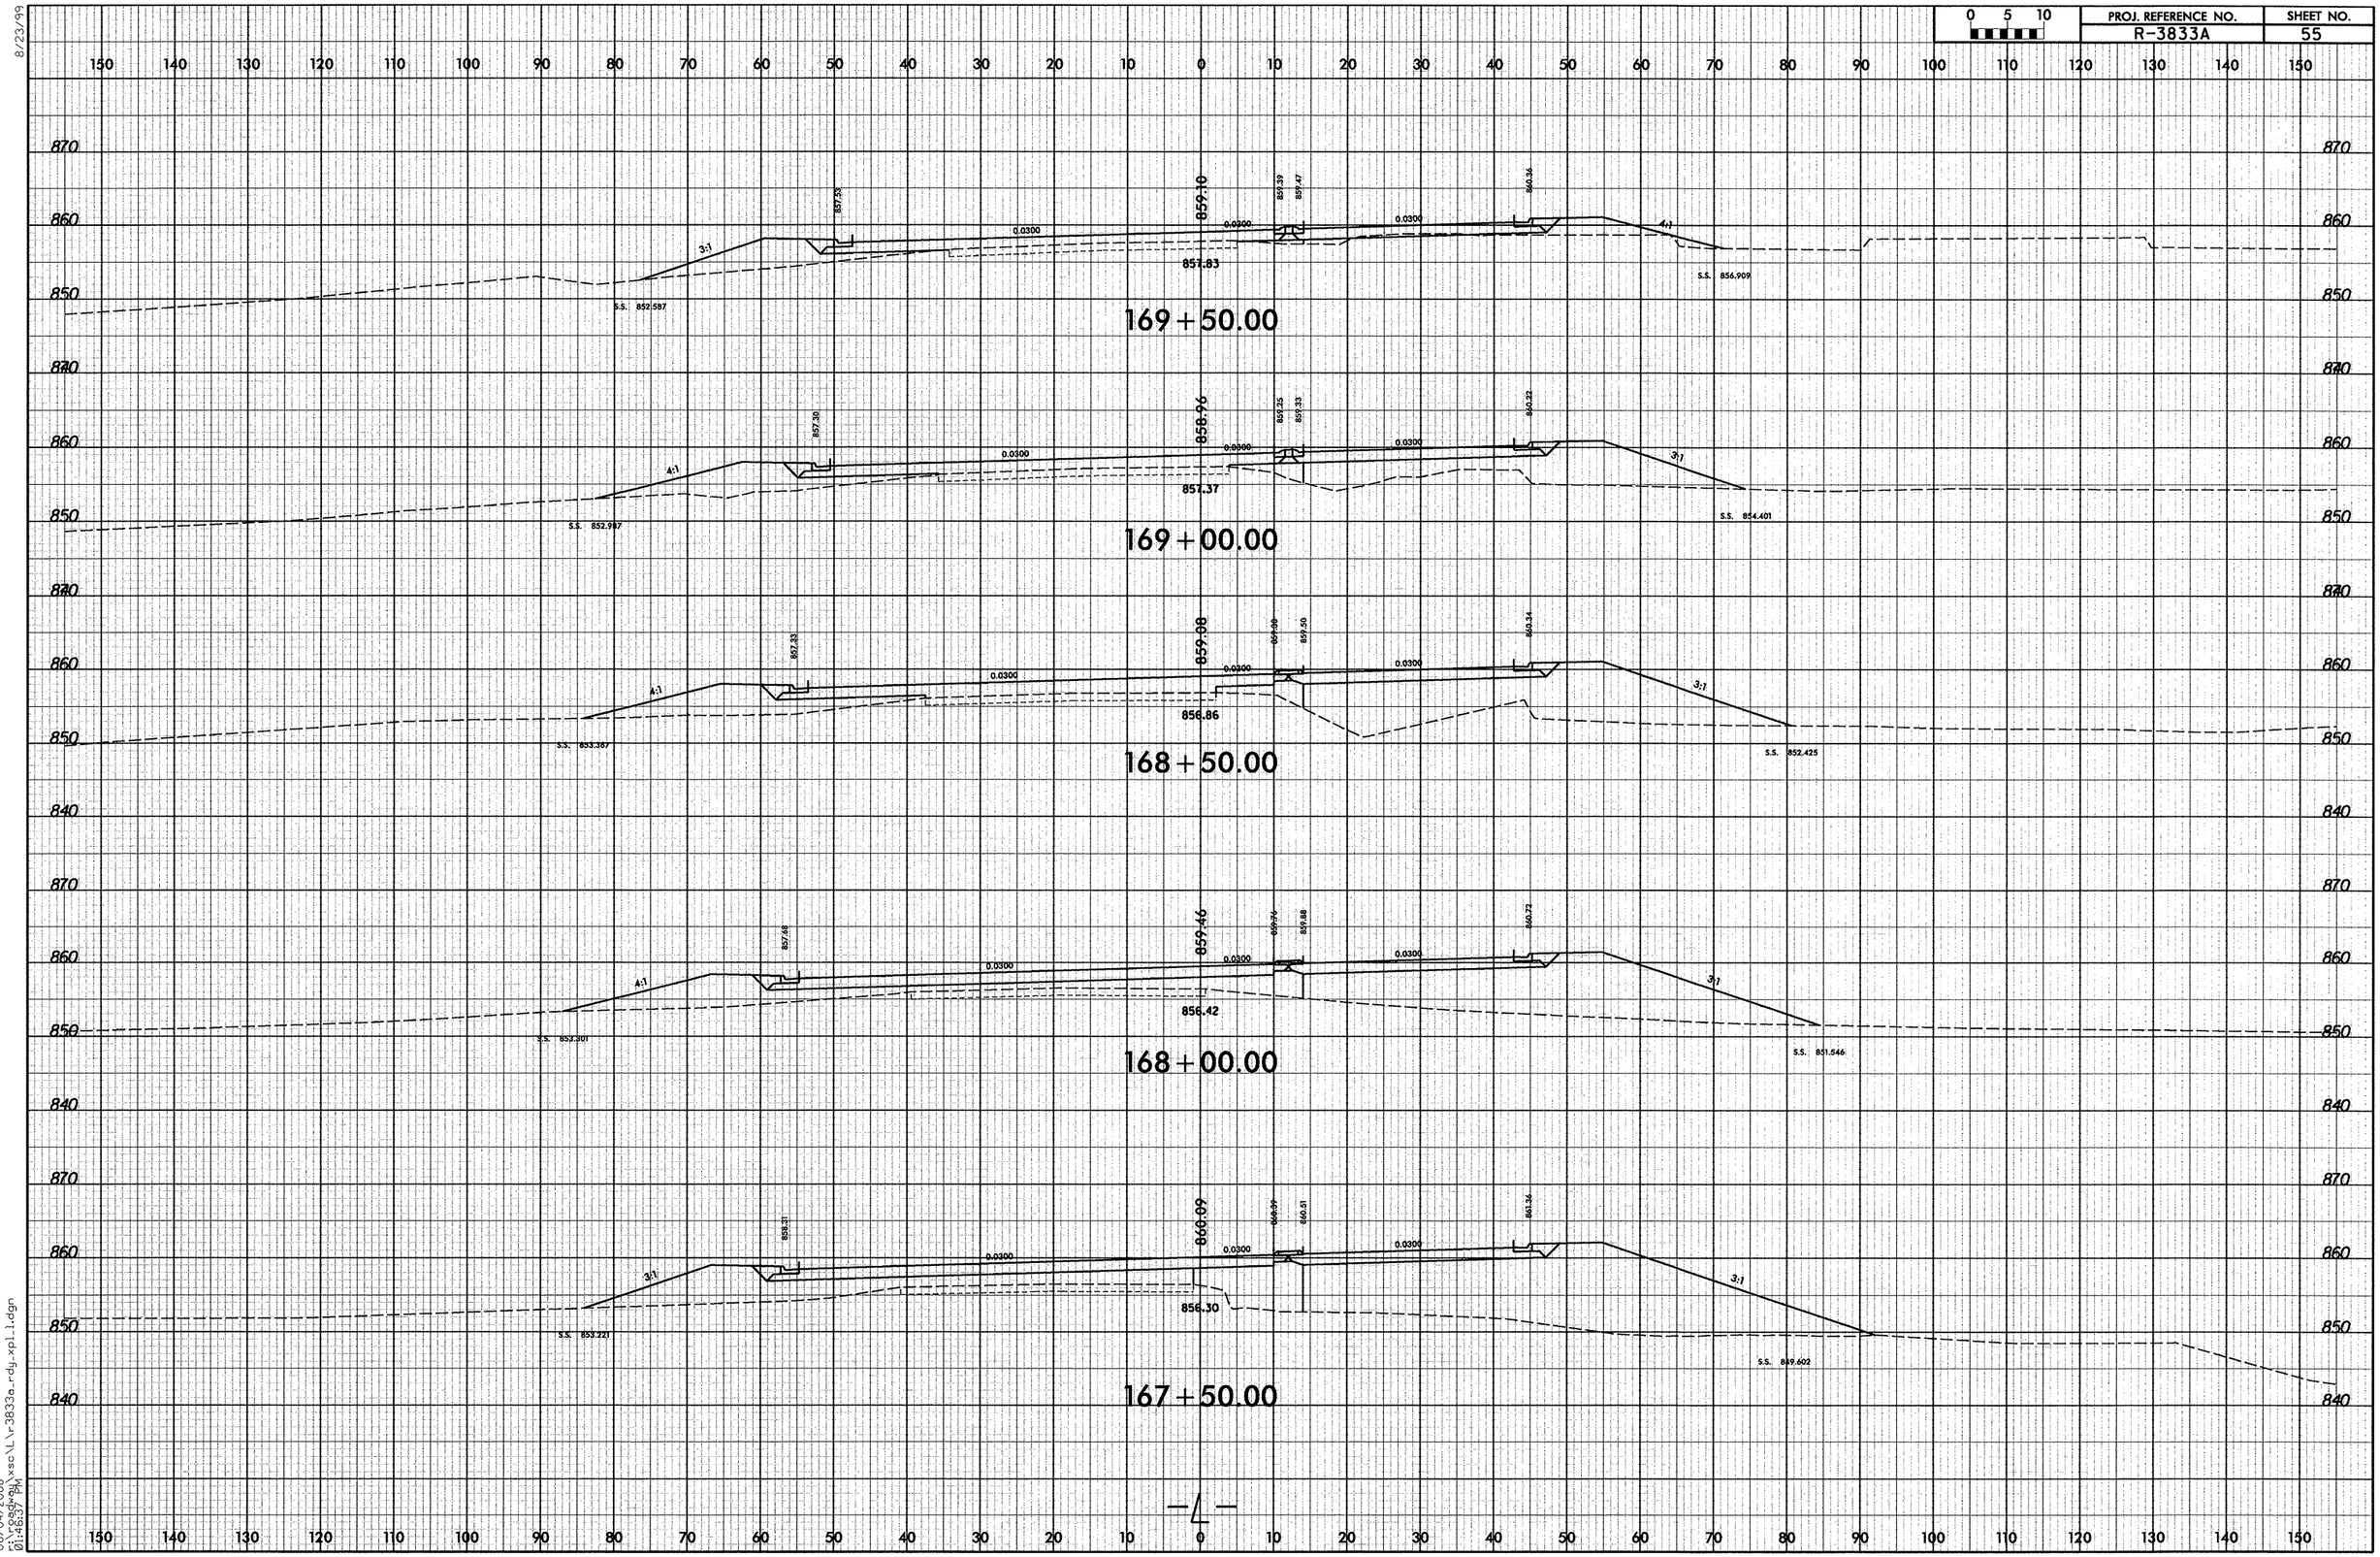

8/23/99

06/04/2008
r:\roadway\xsc\L\r3833a_rdy_xpl_1.dgn
01:46:37 PM

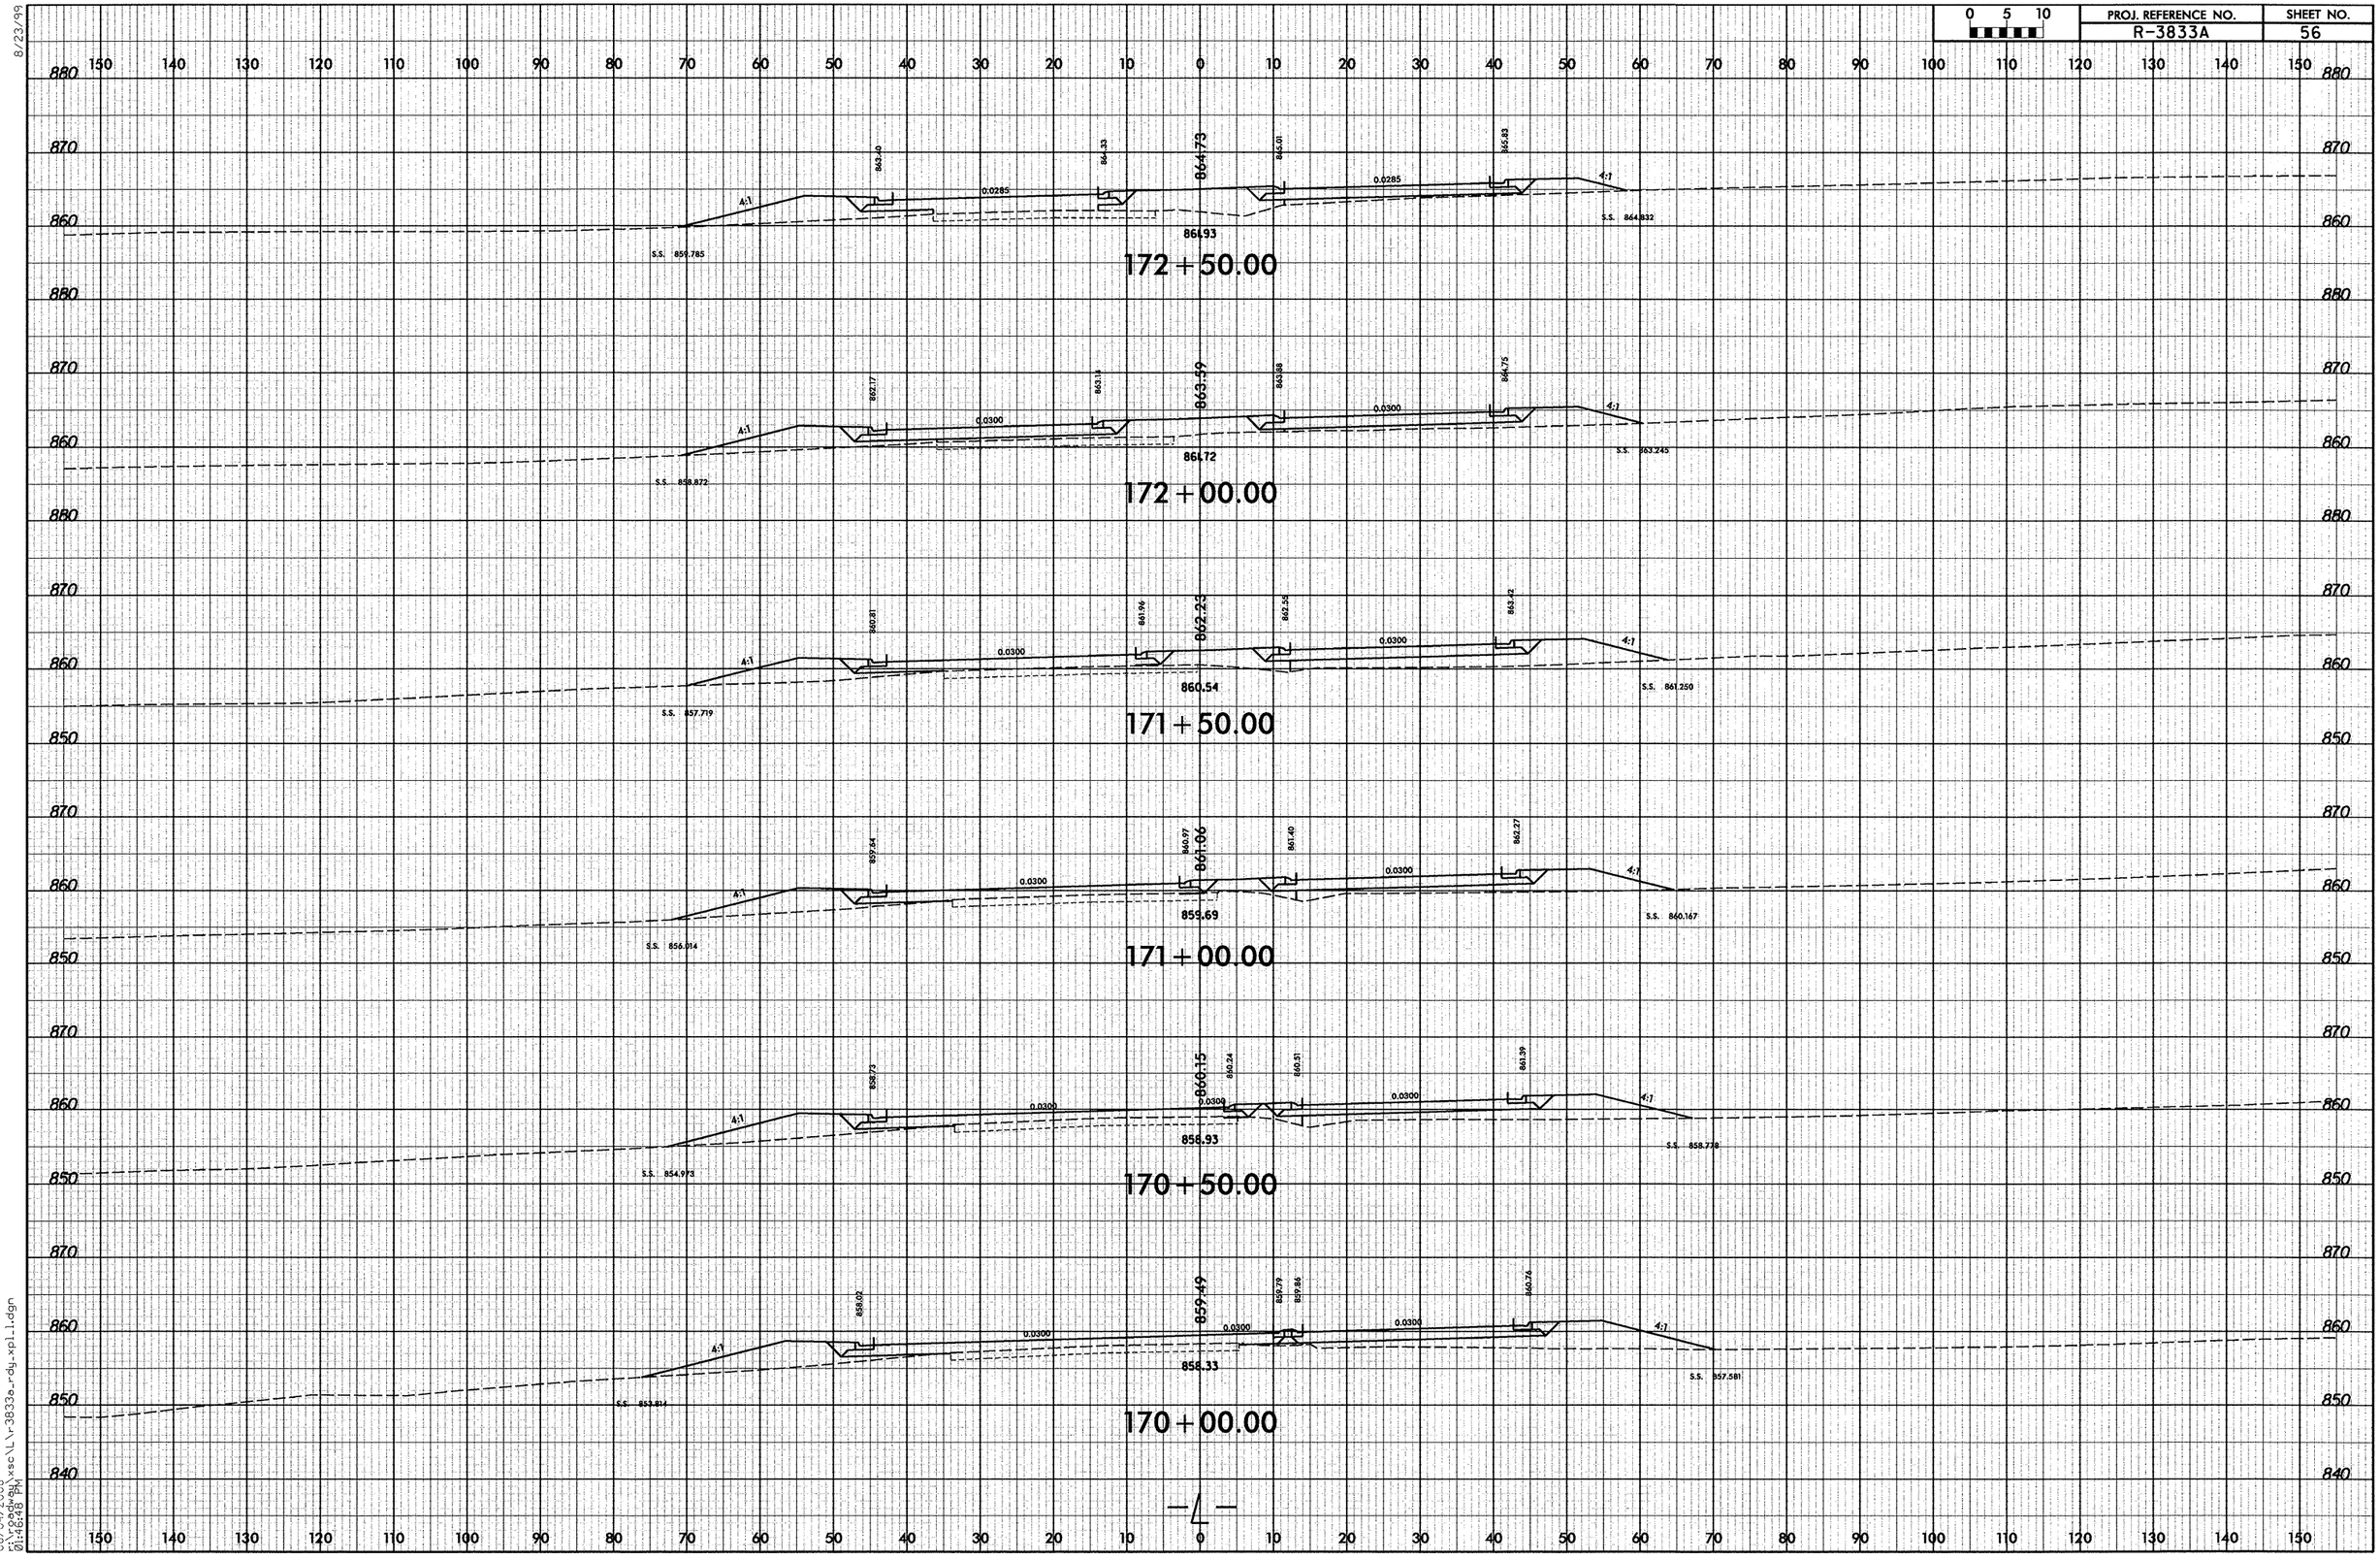

8/23/99

06/04/2008
r:\roadway\xsc\L\r3833a_rdy_xpl_1.dgn
01:46:48 PM

8/23/99

0 5 10	PROJ. REFERENCE NO.	SHEET NO.
	R-3833A	57

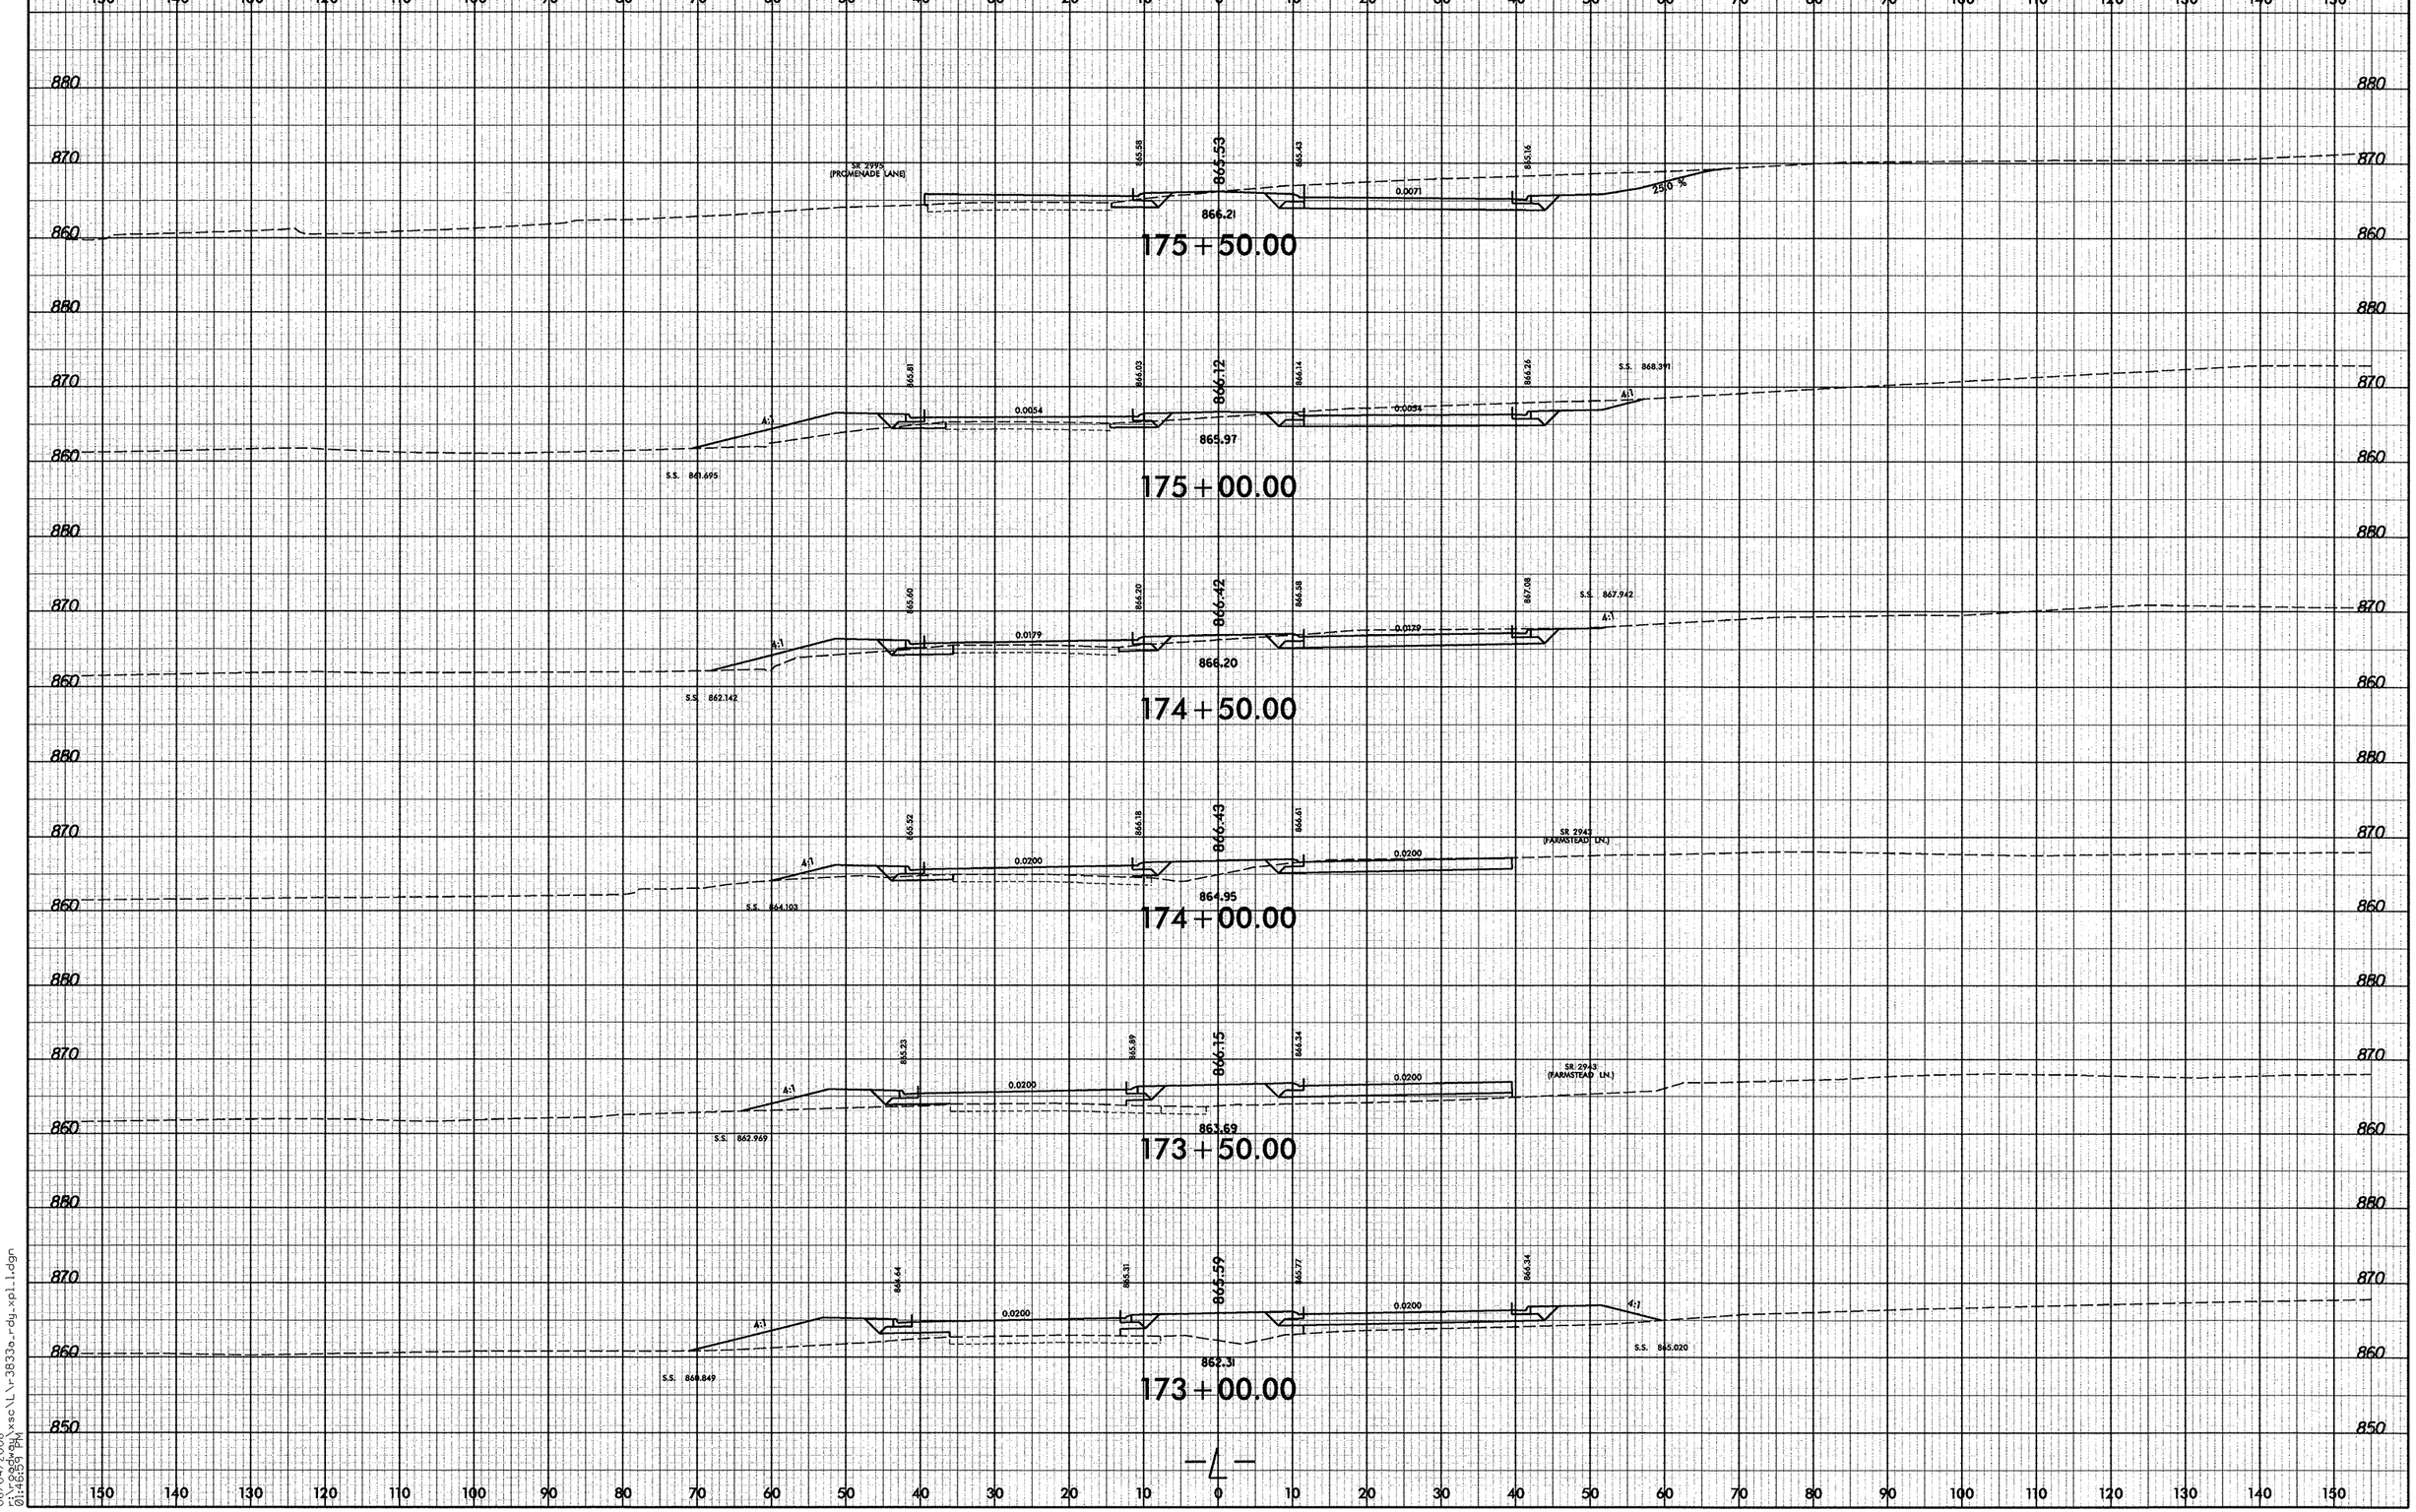

06/04/2008
5:\roadway\xsc\L\r3833a_rdy_xpl1.dgn
01:46:59 PM

8/23/99

0 5 10	PROJ. REFERENCE NO.	SHEET NO.
	R-3833A	58

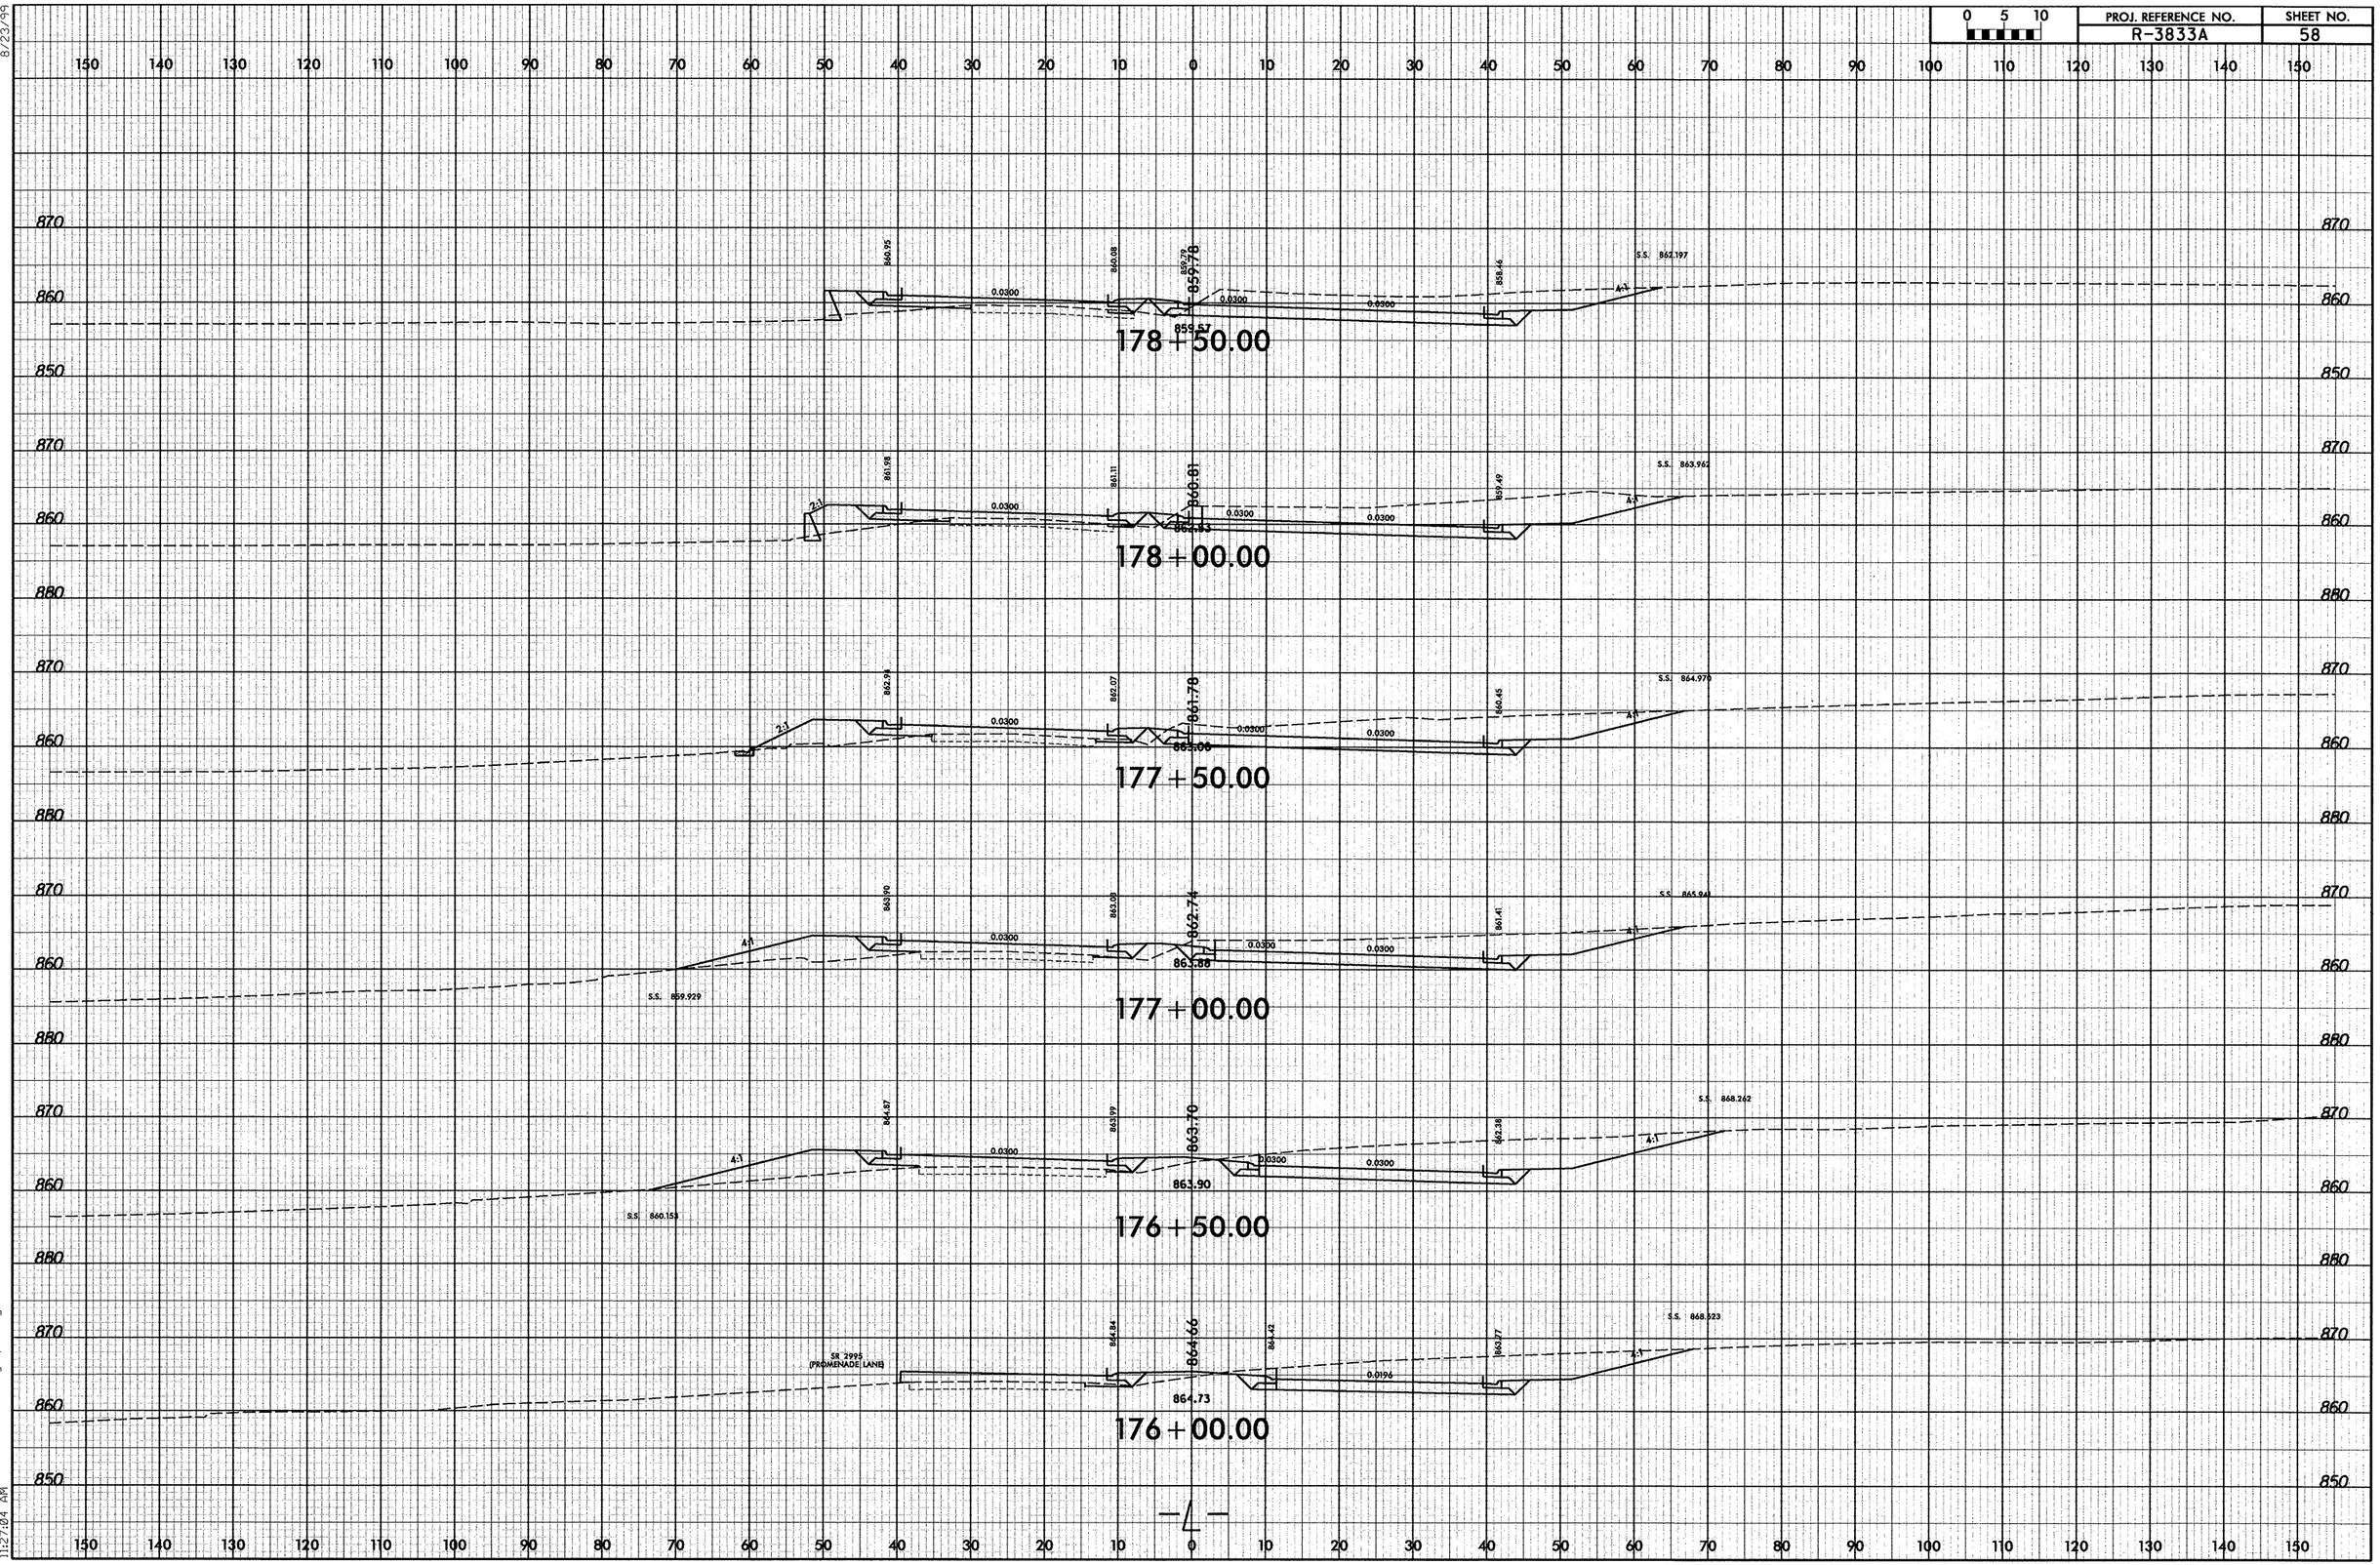

06/25/2008
r:\Roadway\Xsc\L\r3833a-rdy_xpl_1.dgn
11:27:04 AM

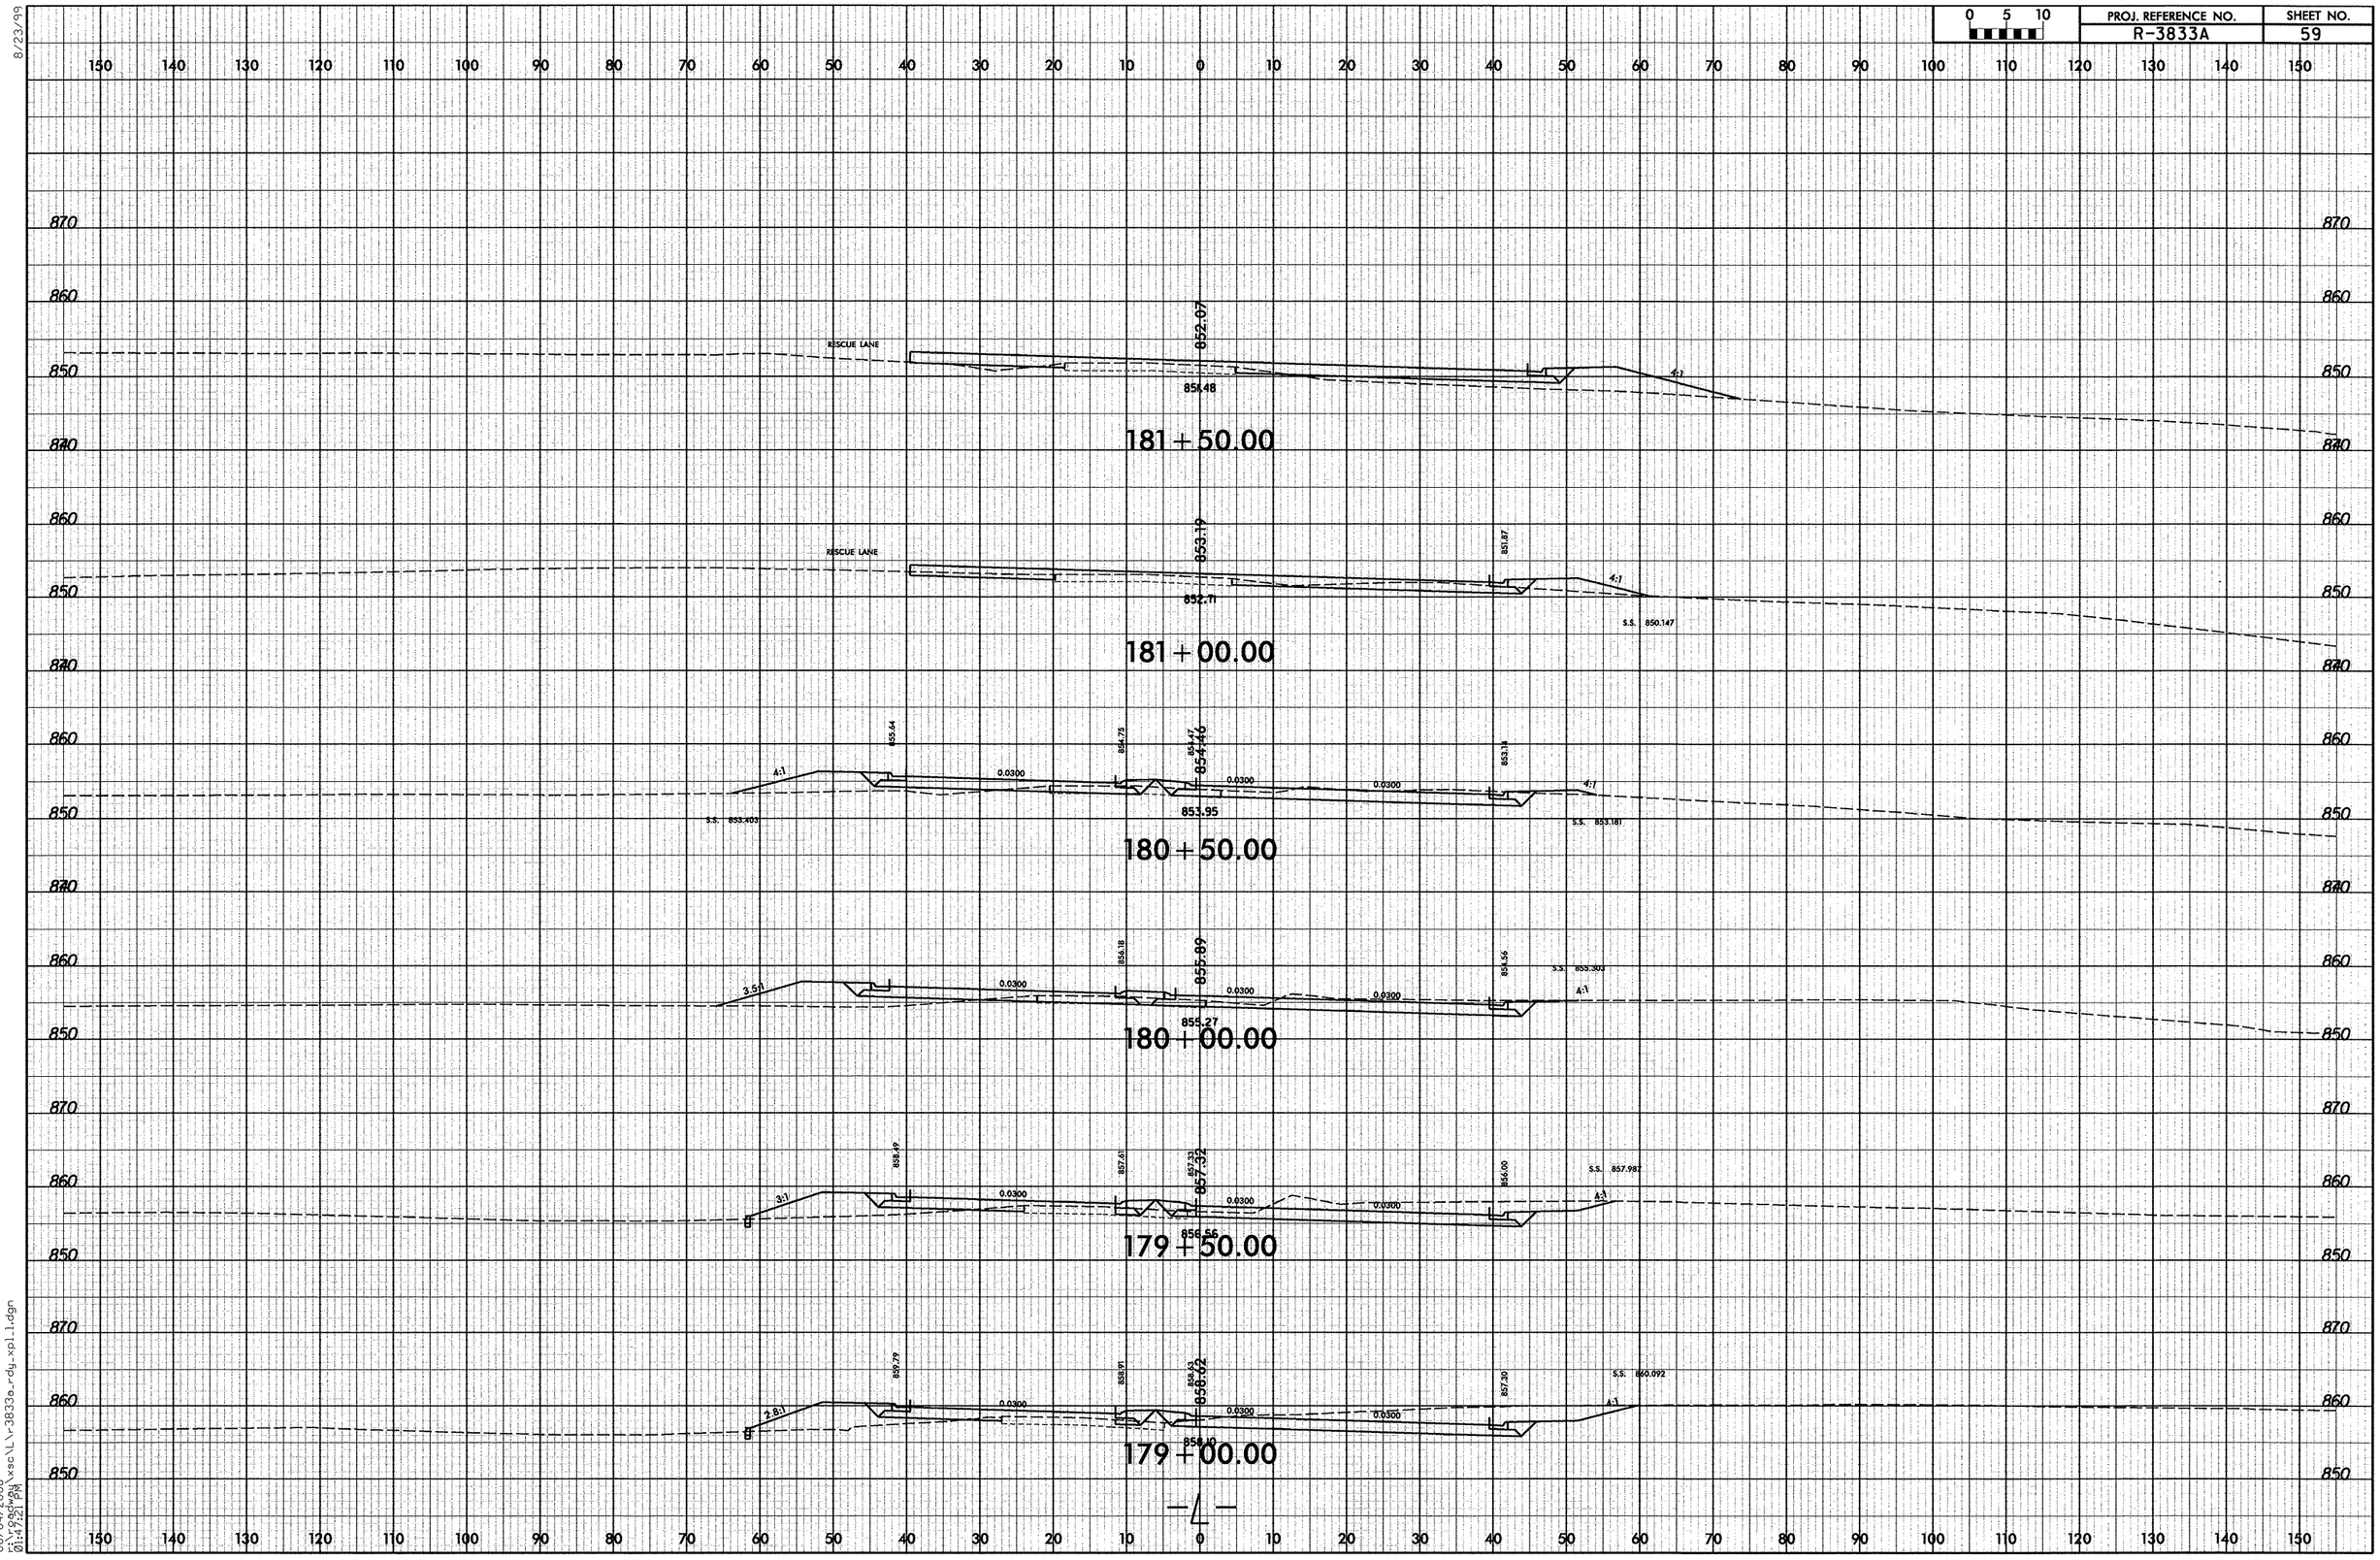

8/23/99

06/04/2008
r:\roadway\xsc\L\r-3833a_rdy_xpl_1.dgn
01:47:21 PM

8/23/99

PROJ. REFERENCE NO.	SHEET NO.
R-3833A	60

0 5 10

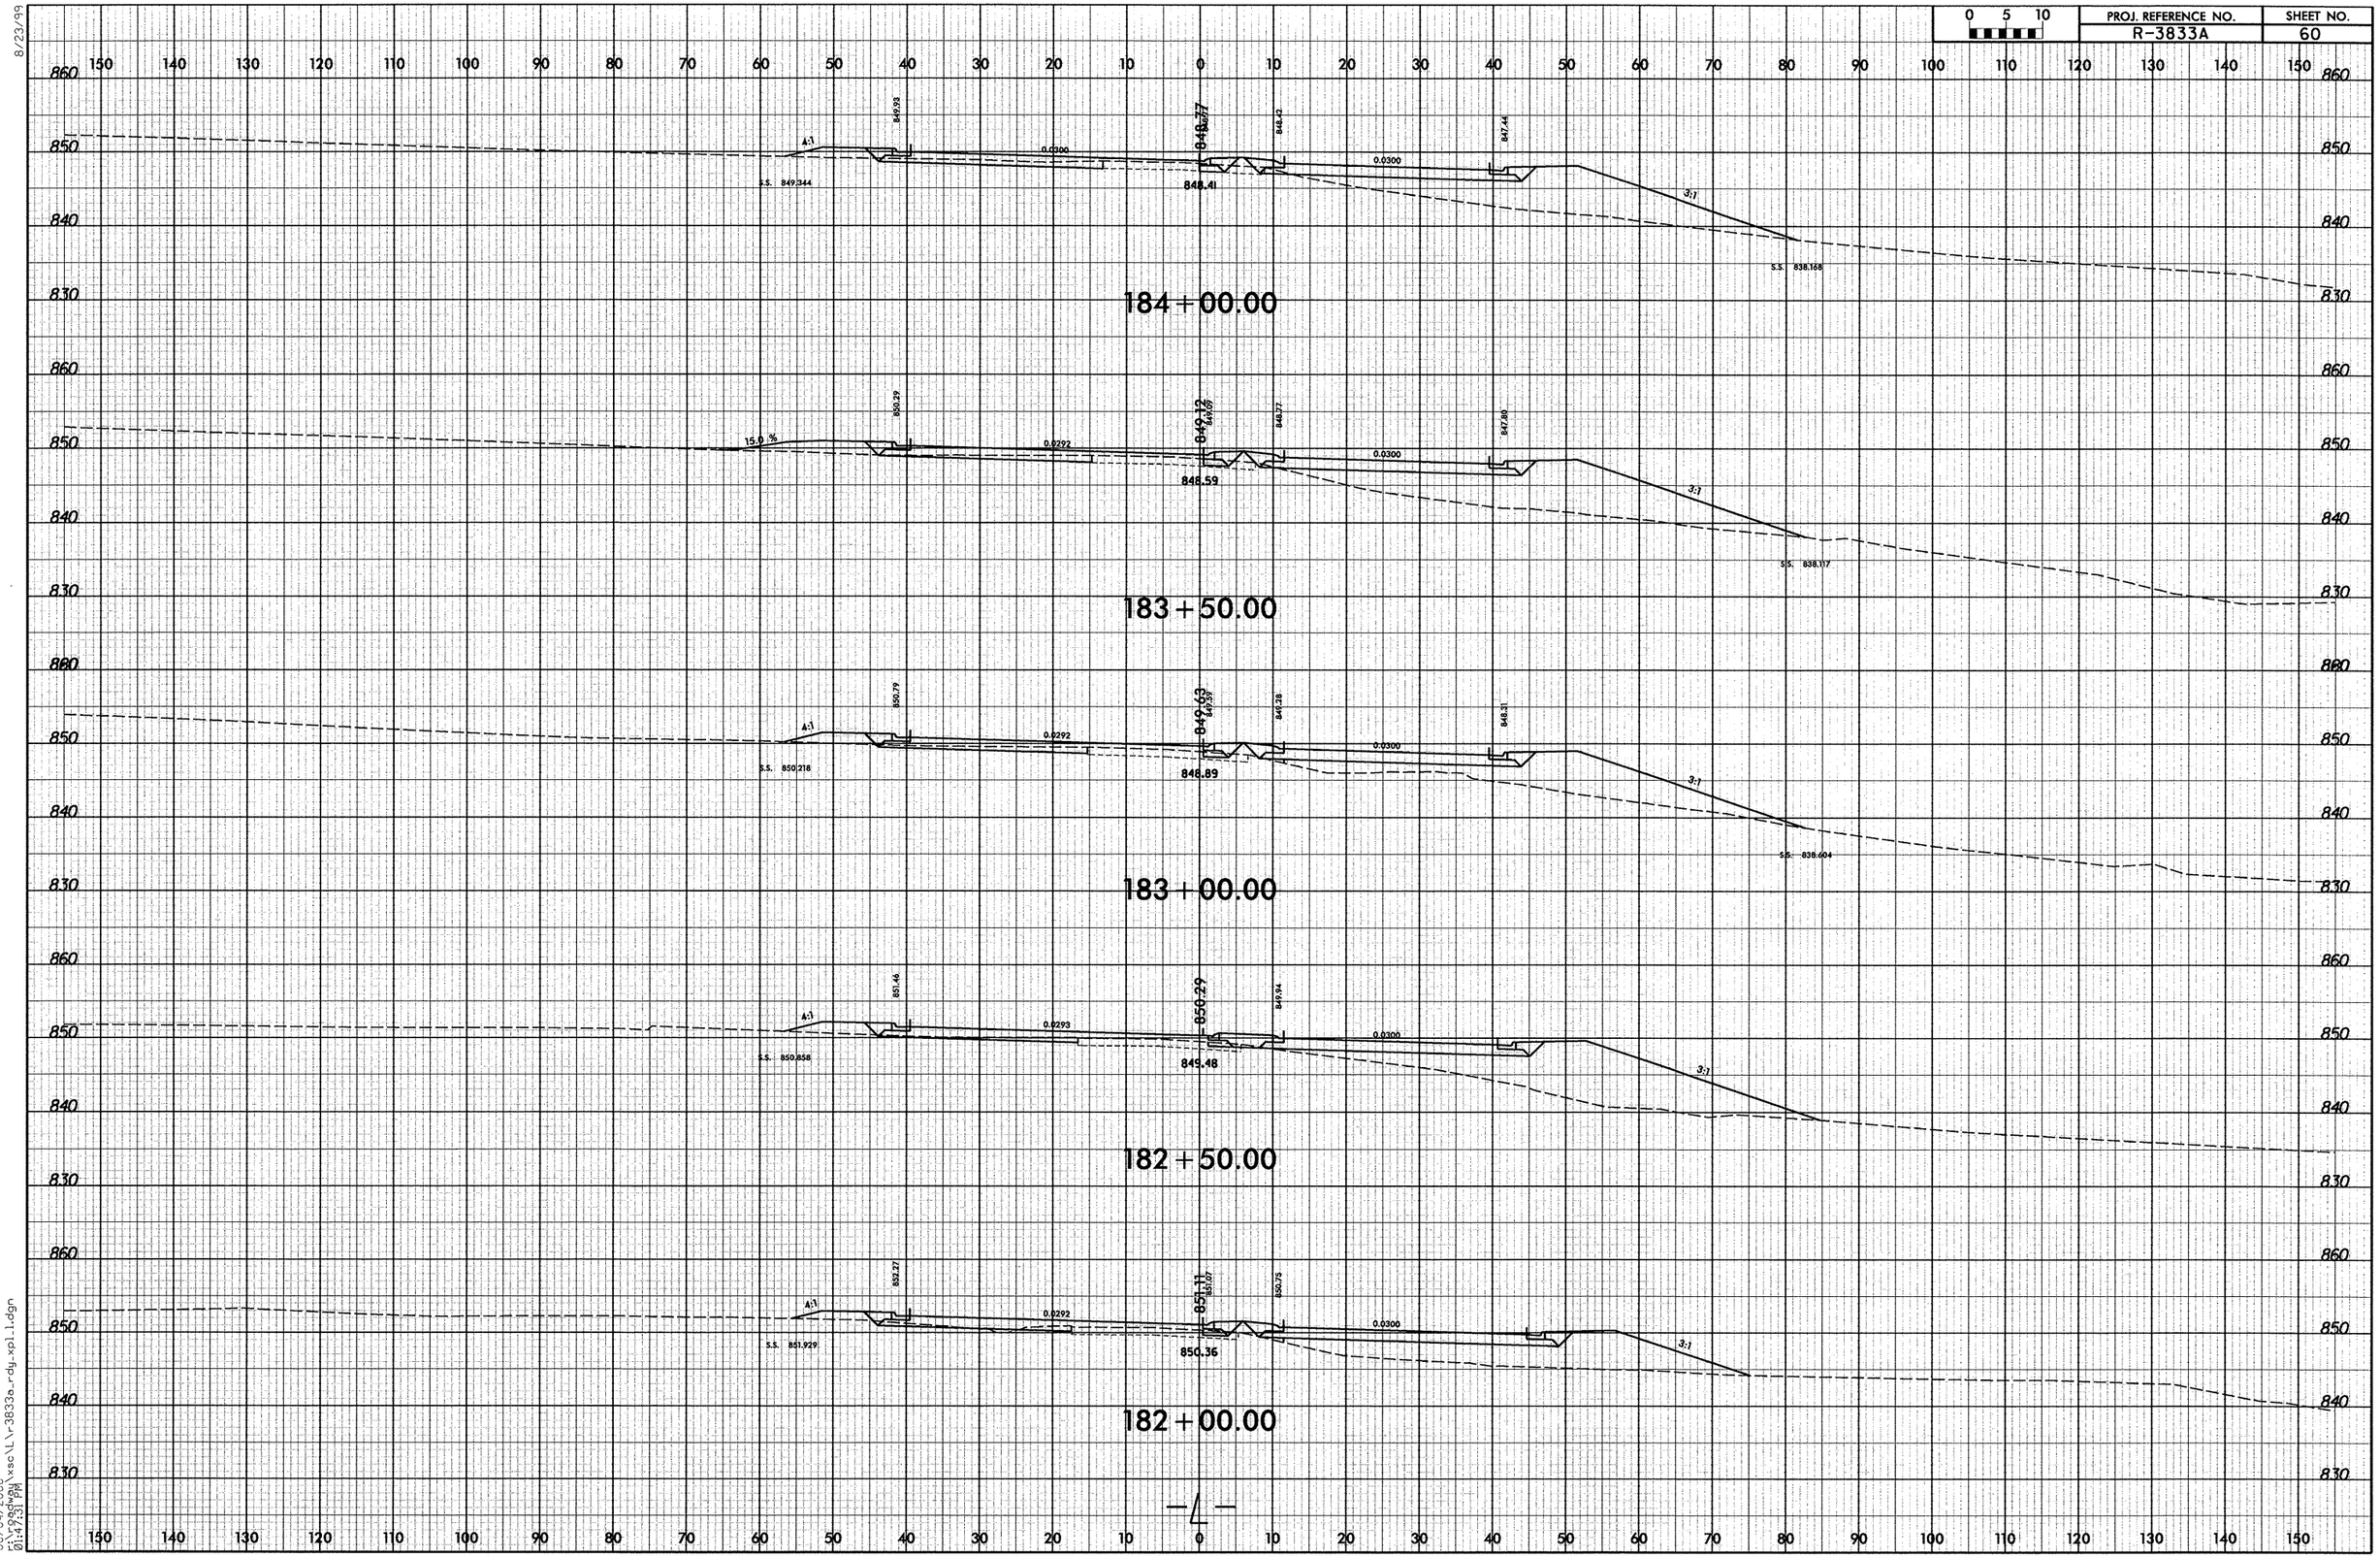

06/04/2008
R:\Roadway\xsc\L\r3833a_rdy_xpl1.dgn
01:47:31 PM

PROJ. REFERENCE NO.	SHEET NO.
R-3833A	61

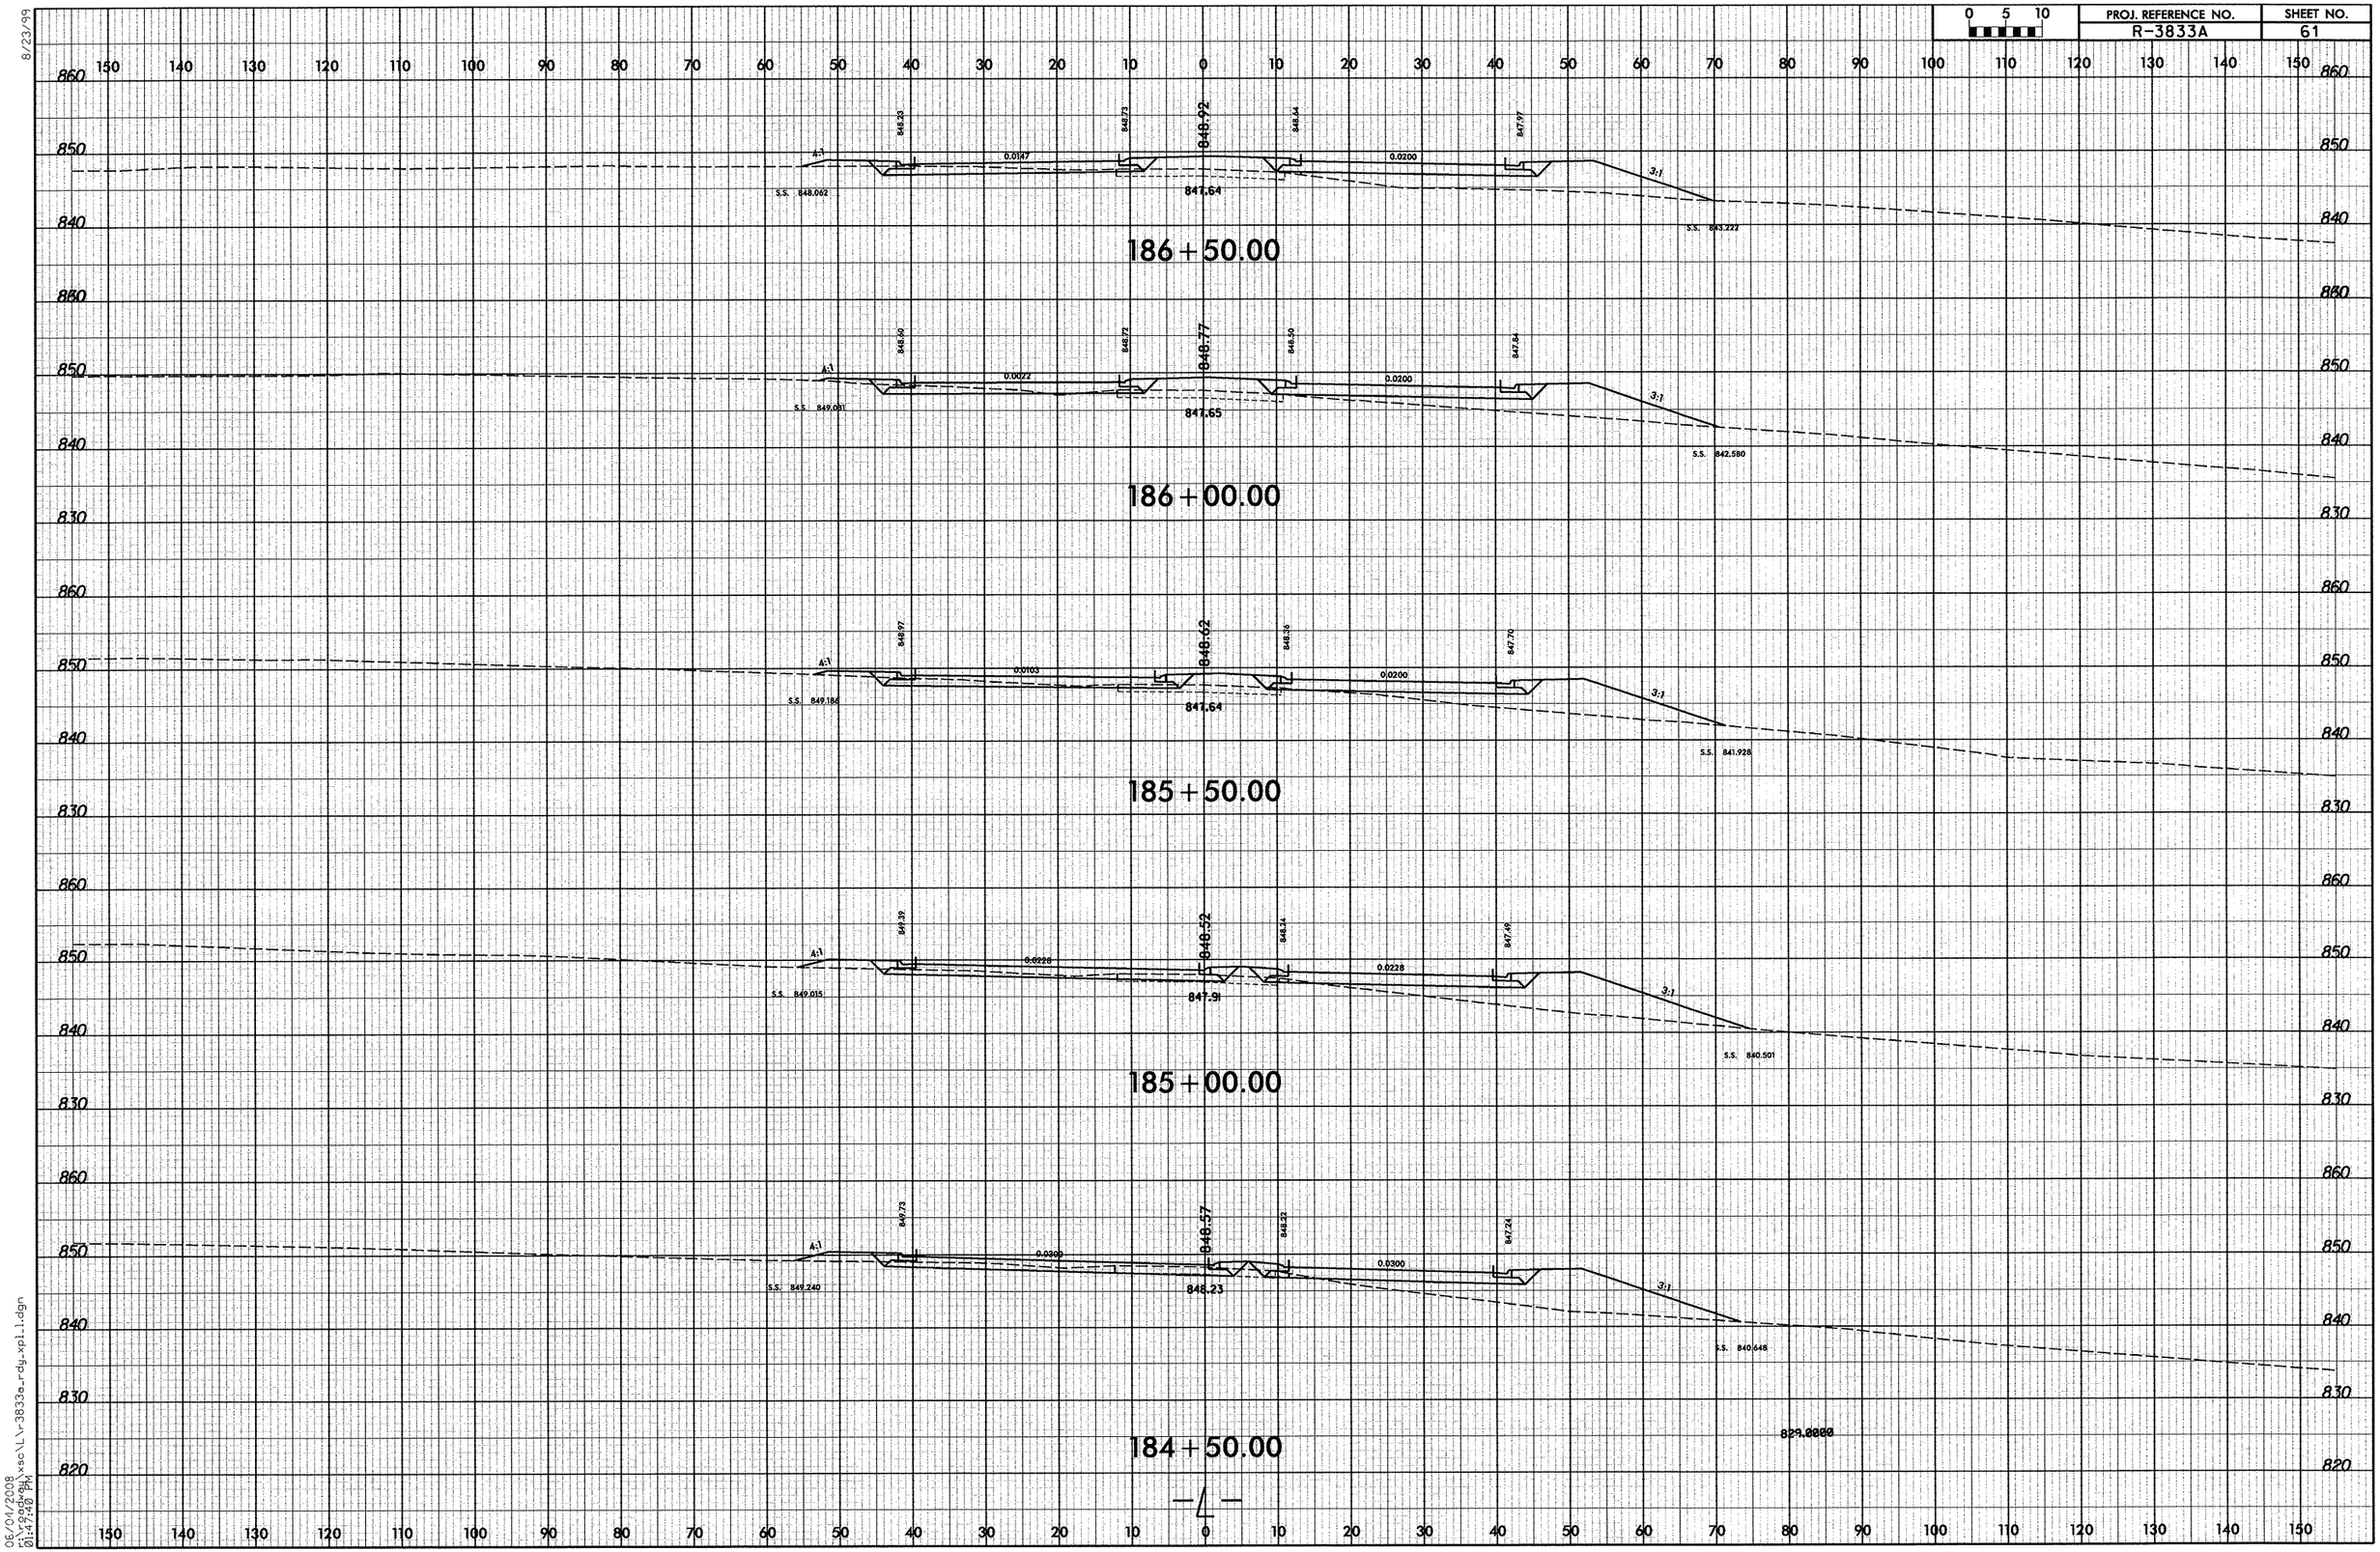

8/23/99

06/01/2008
01:47:40 PM
sc\L\r3833a_rdy_xpl1.dgn

PROJ. REFERENCE NO.	SHEET NO.
R-3833A	62

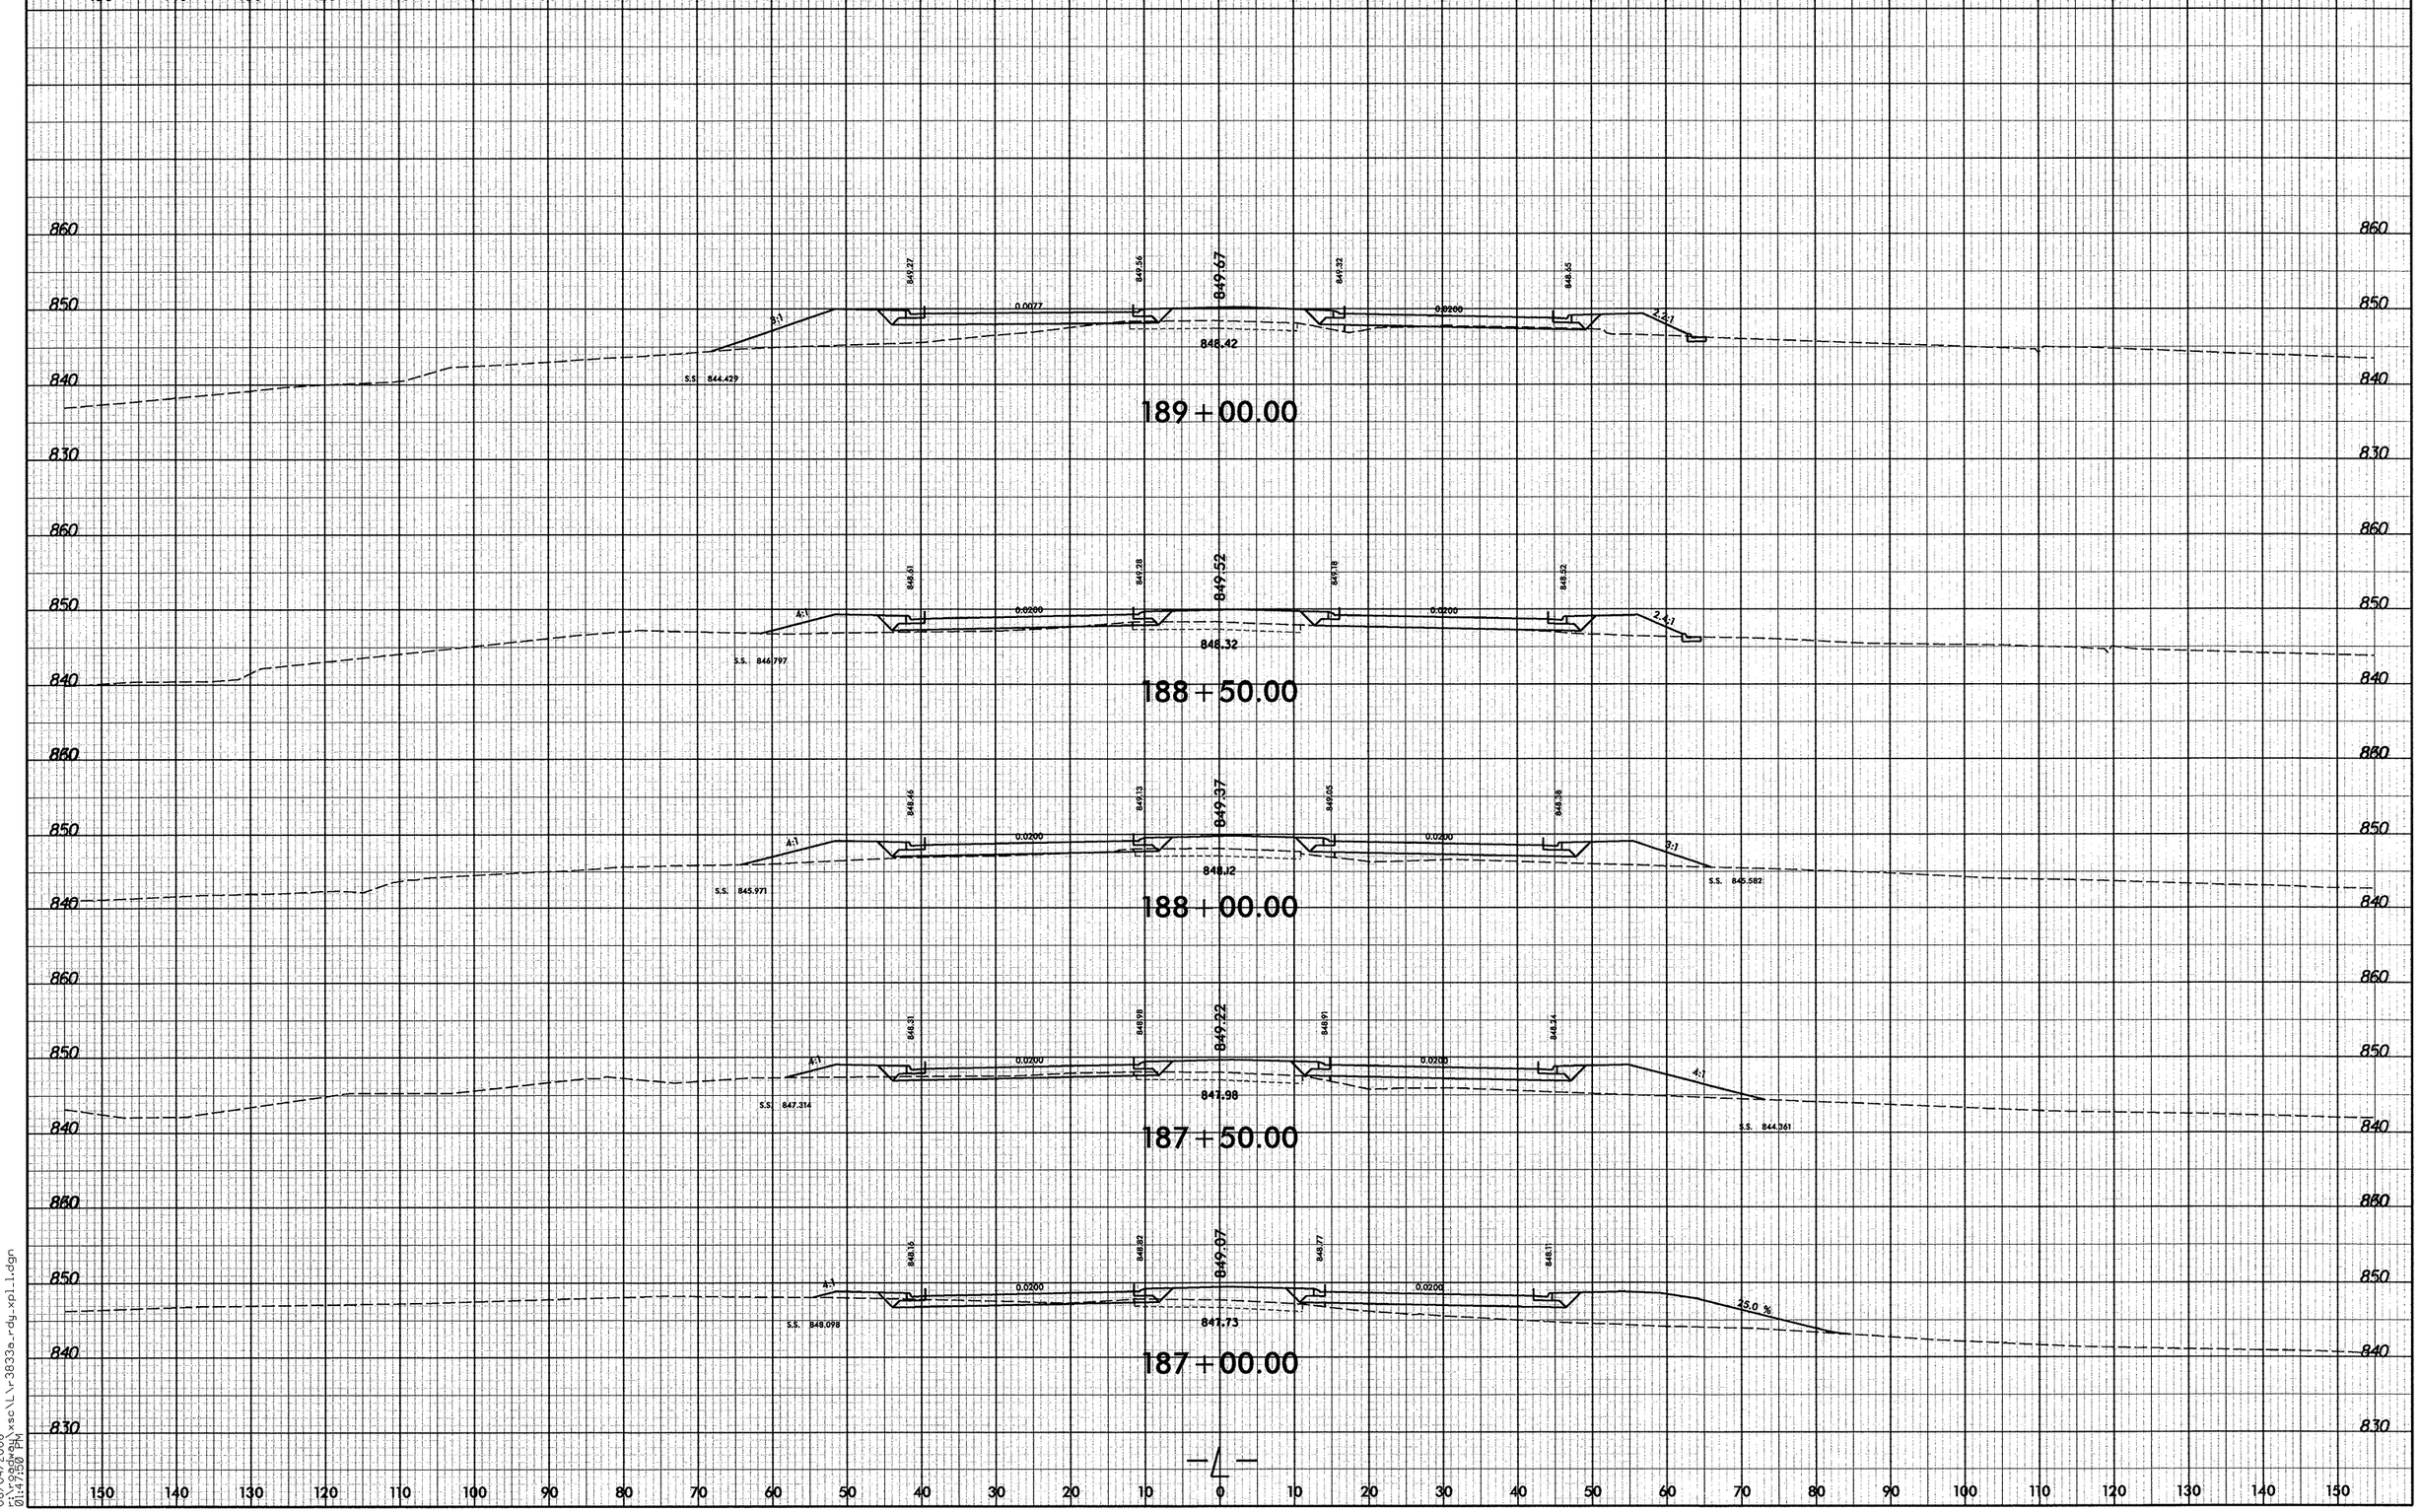

8/23/99

06/04/2008
r:\roadway\xsc\L\r3833a_rdy_xpl_l.dgn
01:47:50 PM

8/23/99

0 5 10	PROJ. REFERENCE NO.	SHEET NO.
	R-3833A	63

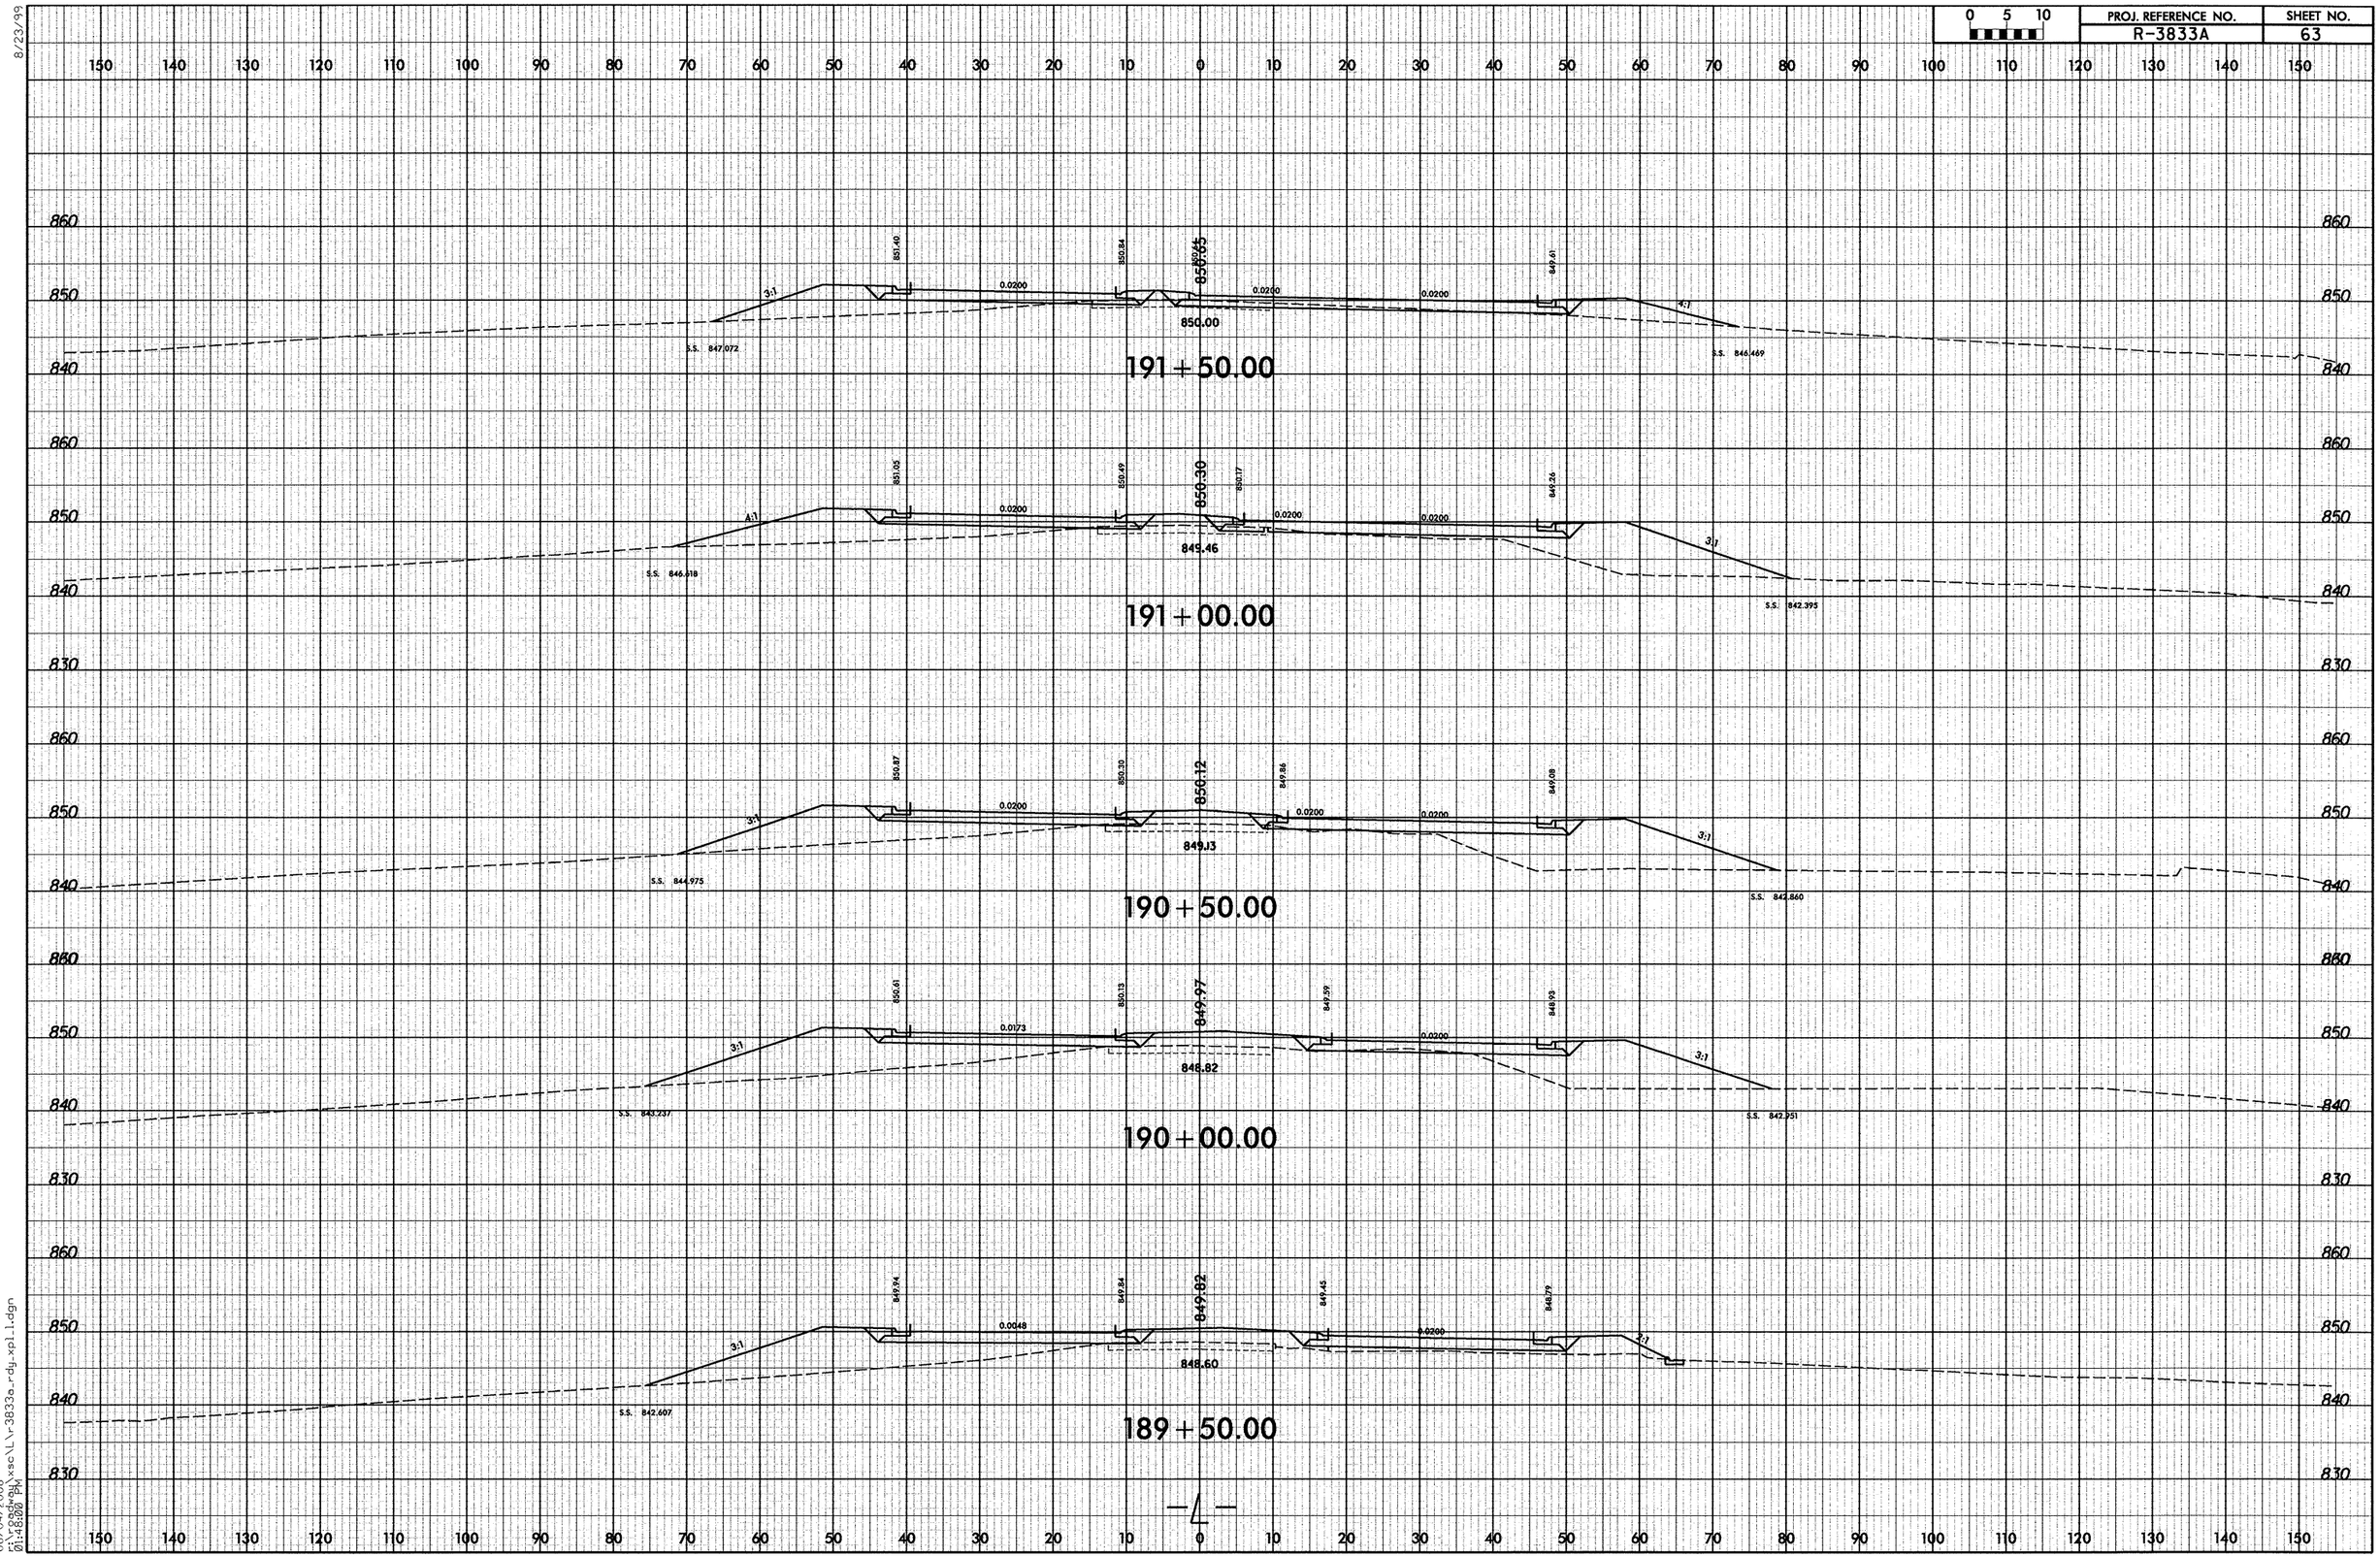

06/04/2008
r:\roadway\xsc\lr-3833a_rdy_xpl1.dgn
01:48:00 PM

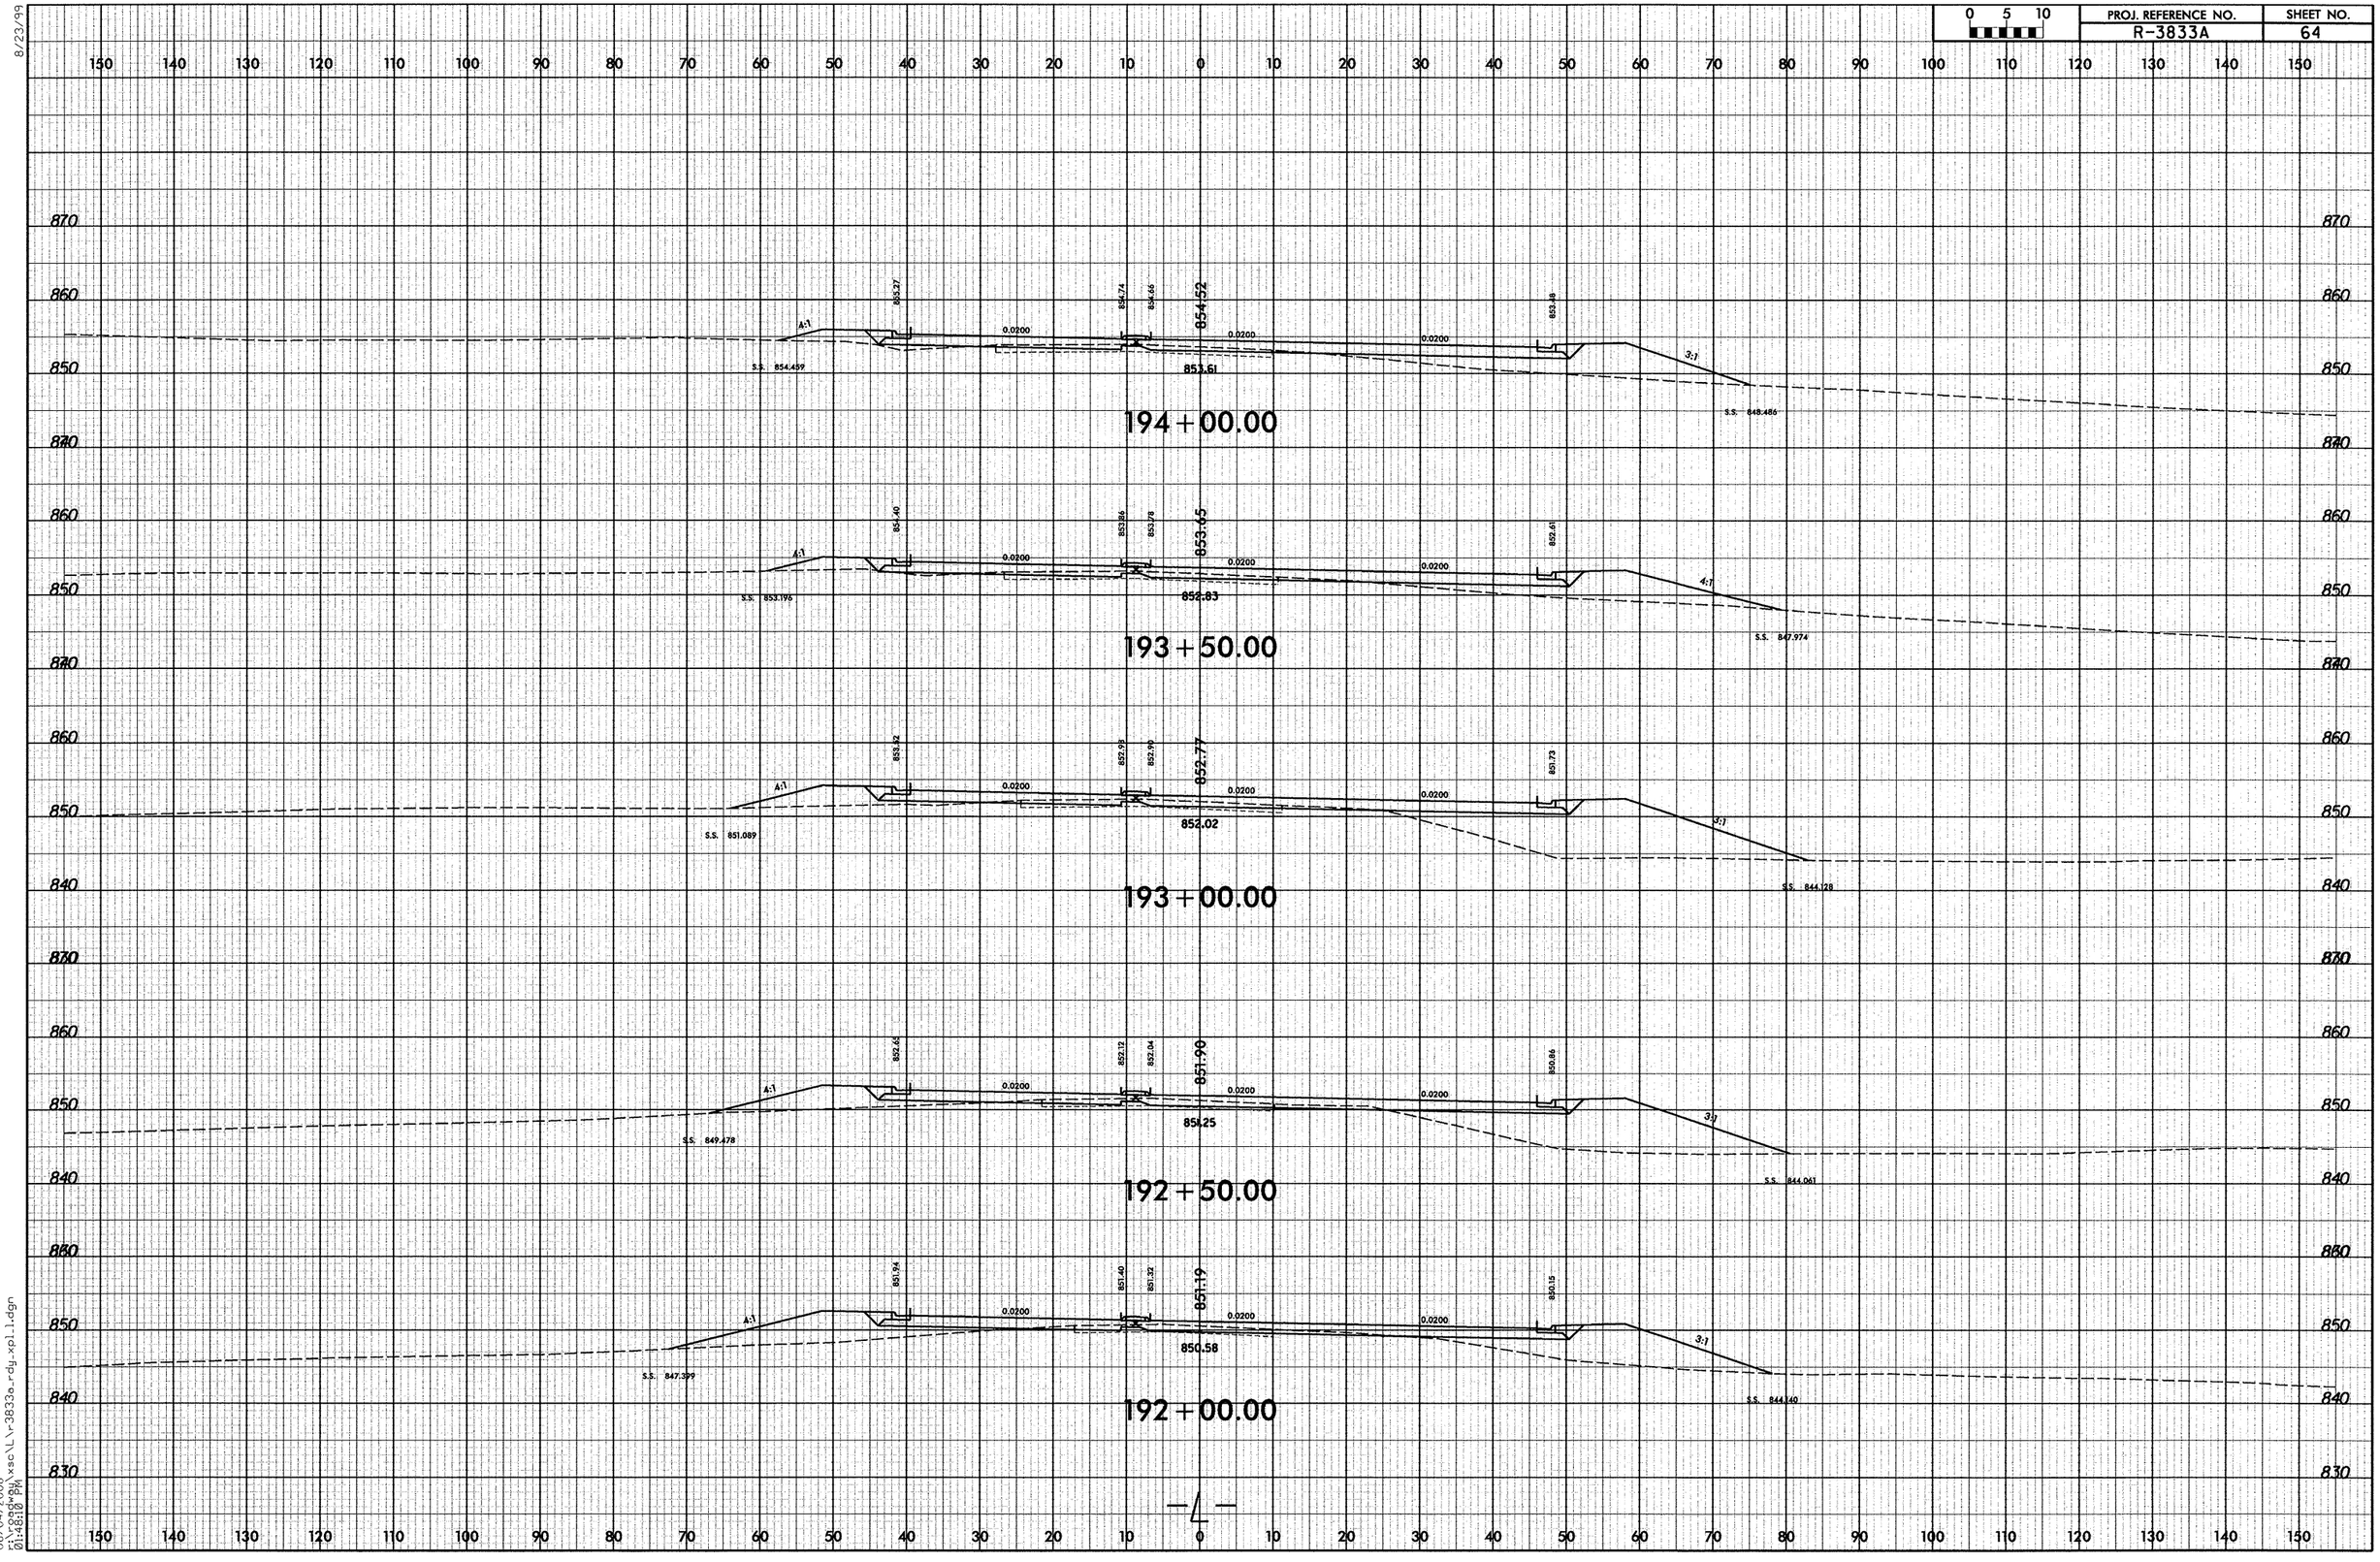
194+00.00
854.52
853.61
S.S. 854.459
S.S. 848.486
193+50.00
853.45
852.83
S.S. 853.196
S.S. 847.974
193+00.00
852.77
852.02
S.S. 851.089
S.S. 844.128
192+50.00
851.90
851.25
S.S. 849.478
S.S. 844.061
192+00.00
851.19
850.58
S.S. 847.399
S.S. 844.140
0.0200
4:1
3:1

0 5 10	PROJ. REFERENCE NO.	SHEET NO.
	R-3833A	65

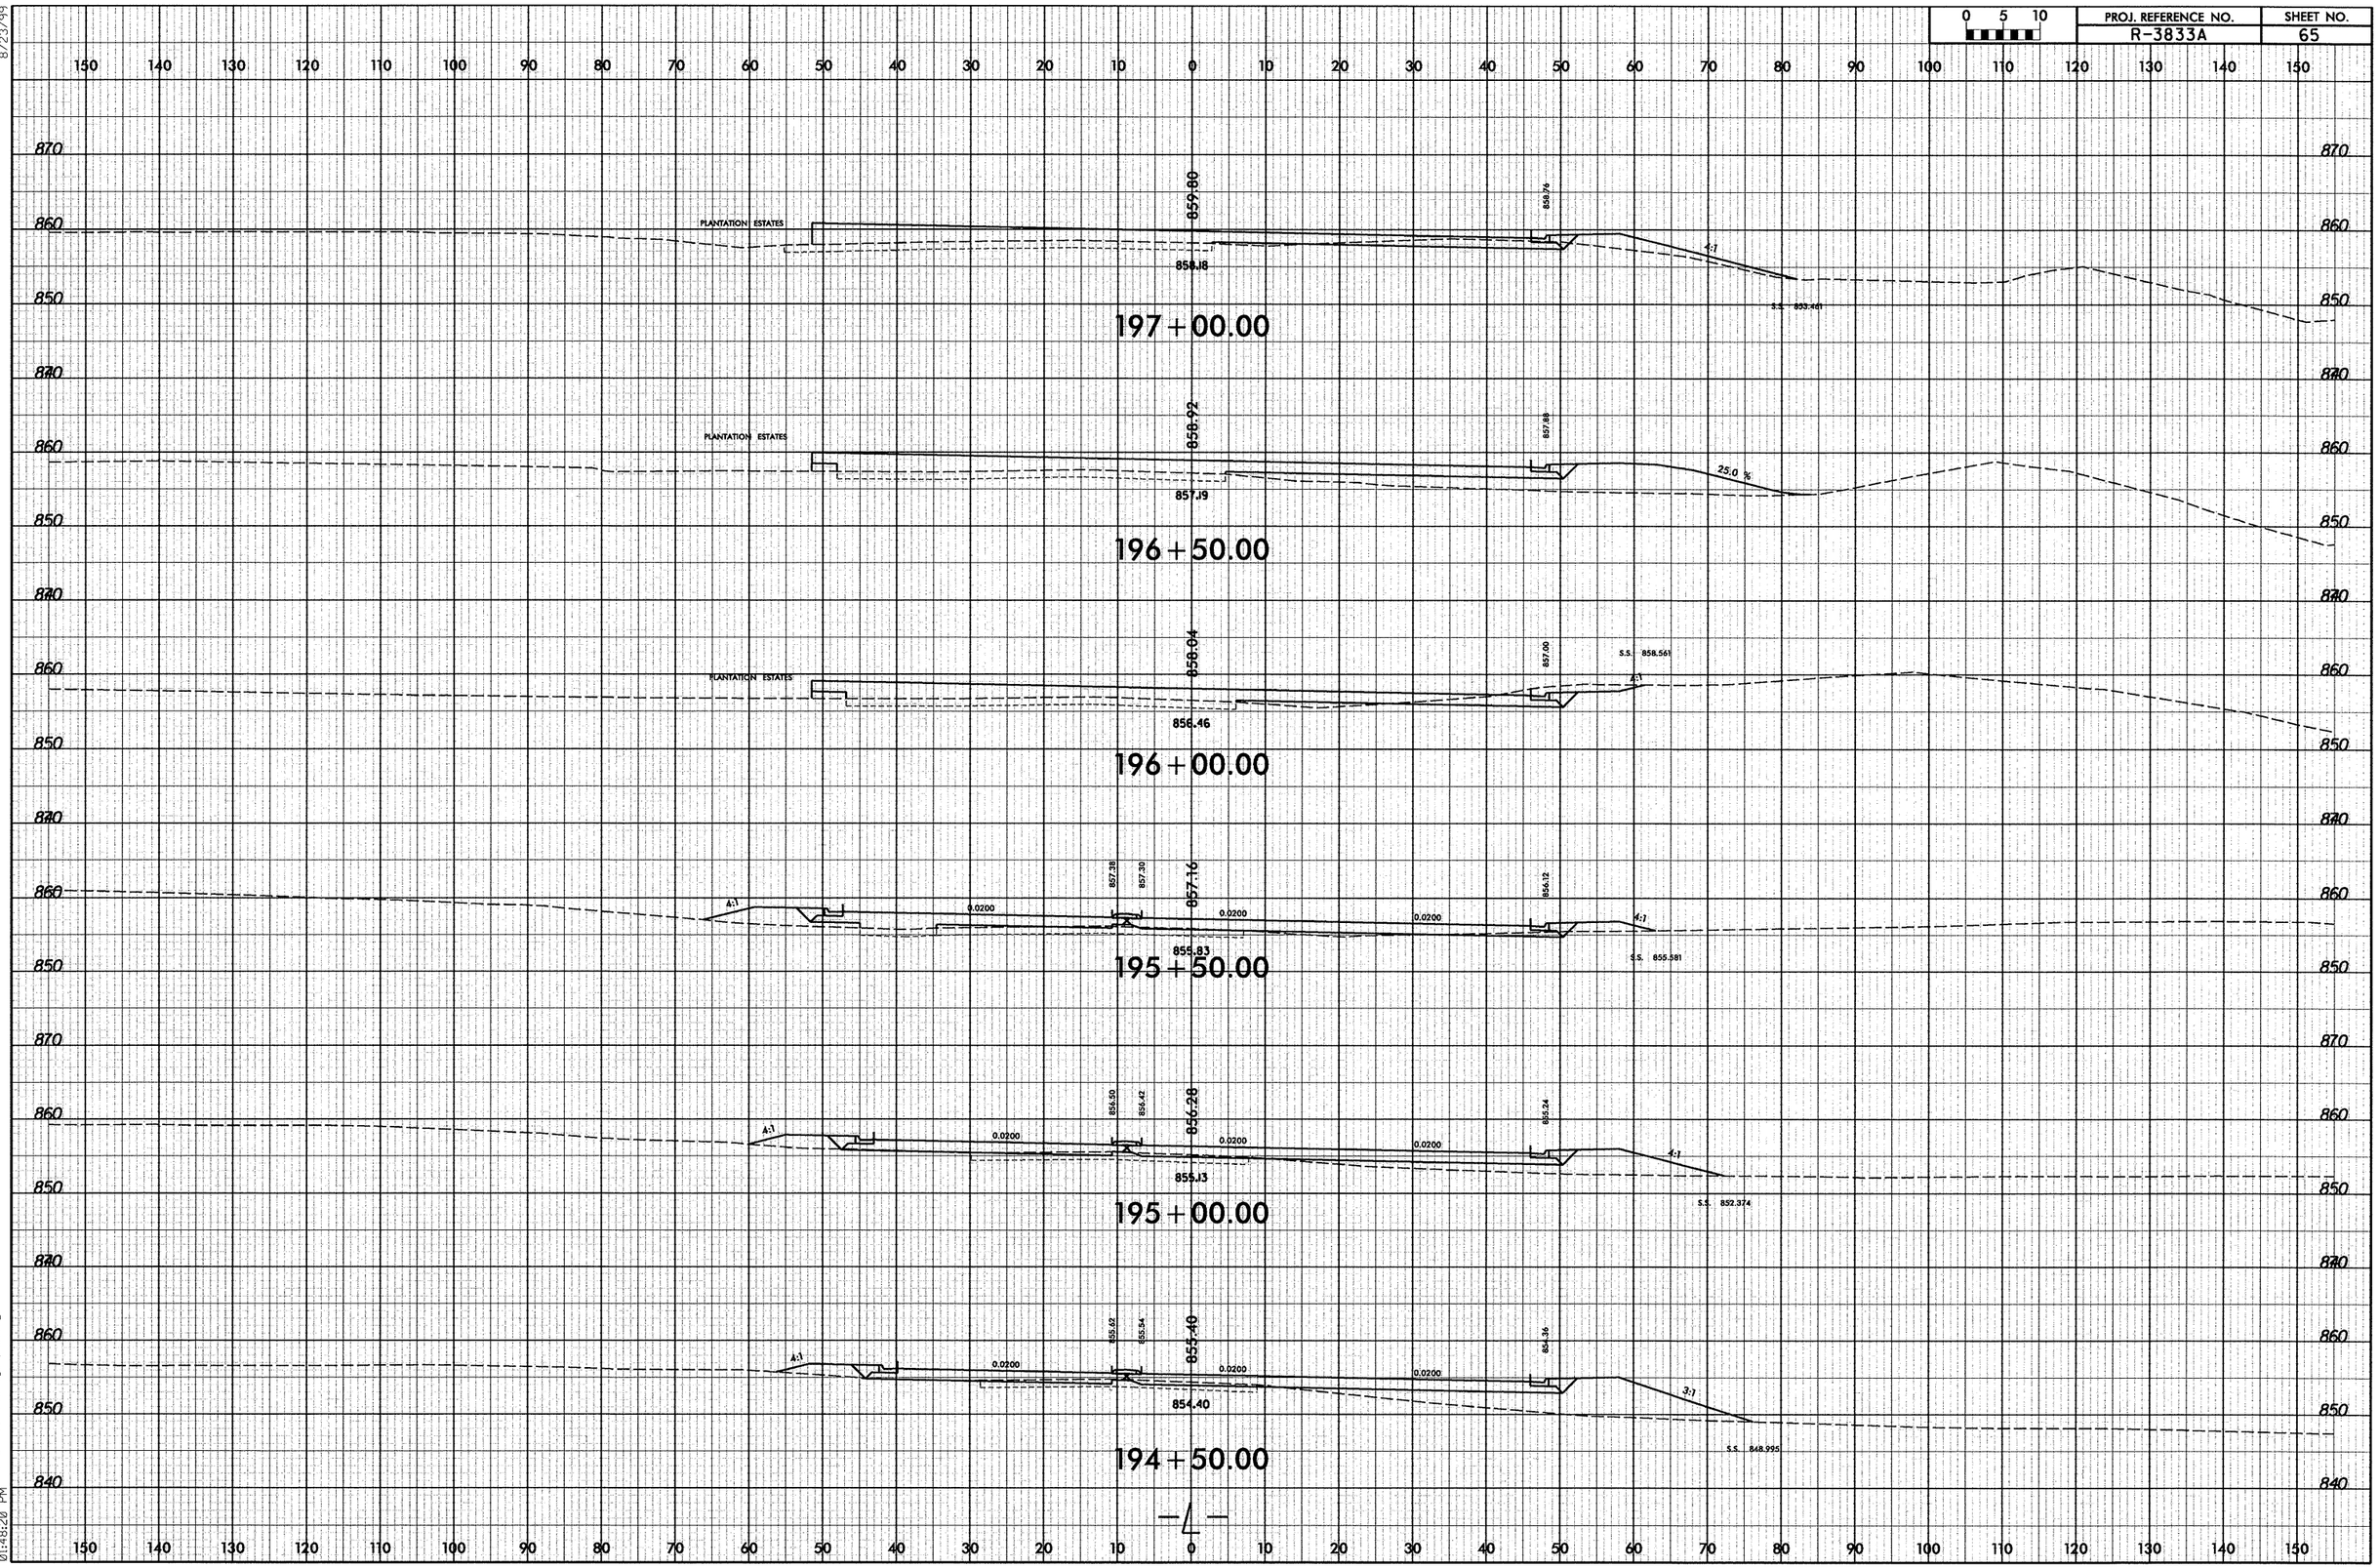

8/23/99

06/04/2008
5:\roadway\xsc\L\r3833a_rdy_xpl1.dgn
01:48:20 PM

8/23/99

0 5 10	PROJ. REFERENCE NO.	SHEET NO.
	R-3833A	66

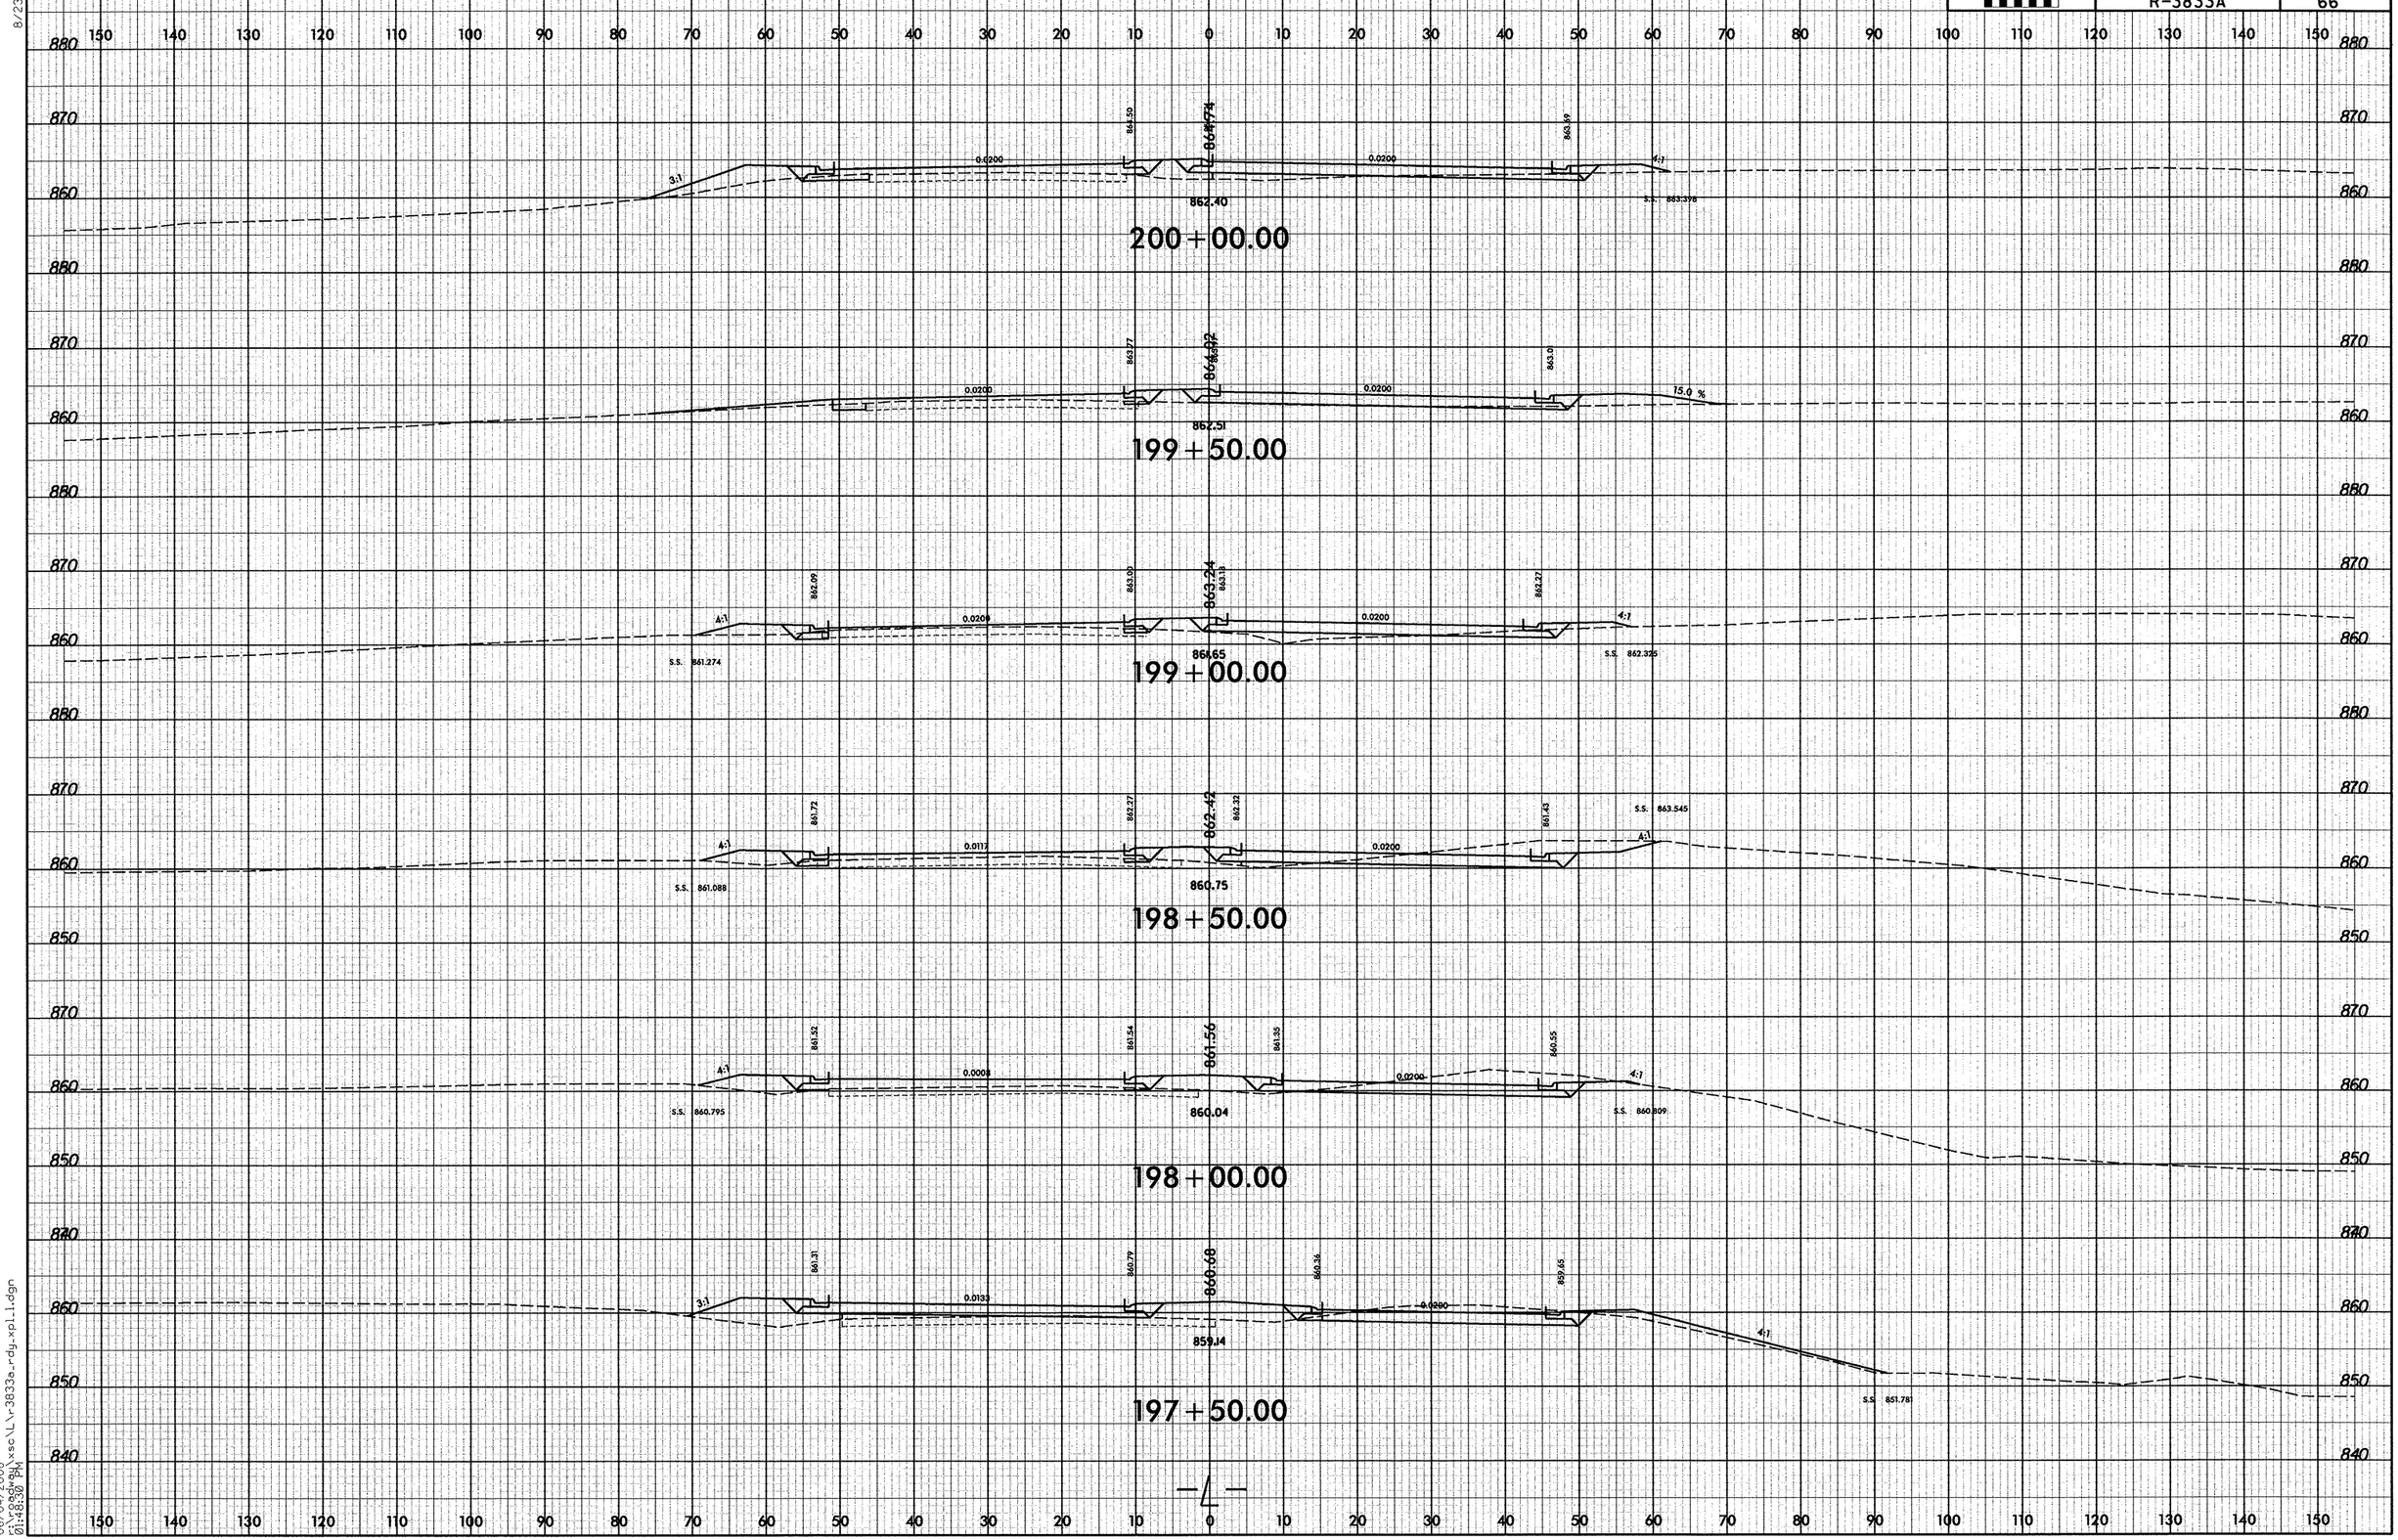

06/04/2008
r:\roadway\xsc\l_r3833a_rdy_xpl1.dgn
01:48:30 PM

PROJ. REFERENCE NO.	SHEET NO.
R-3833A	67

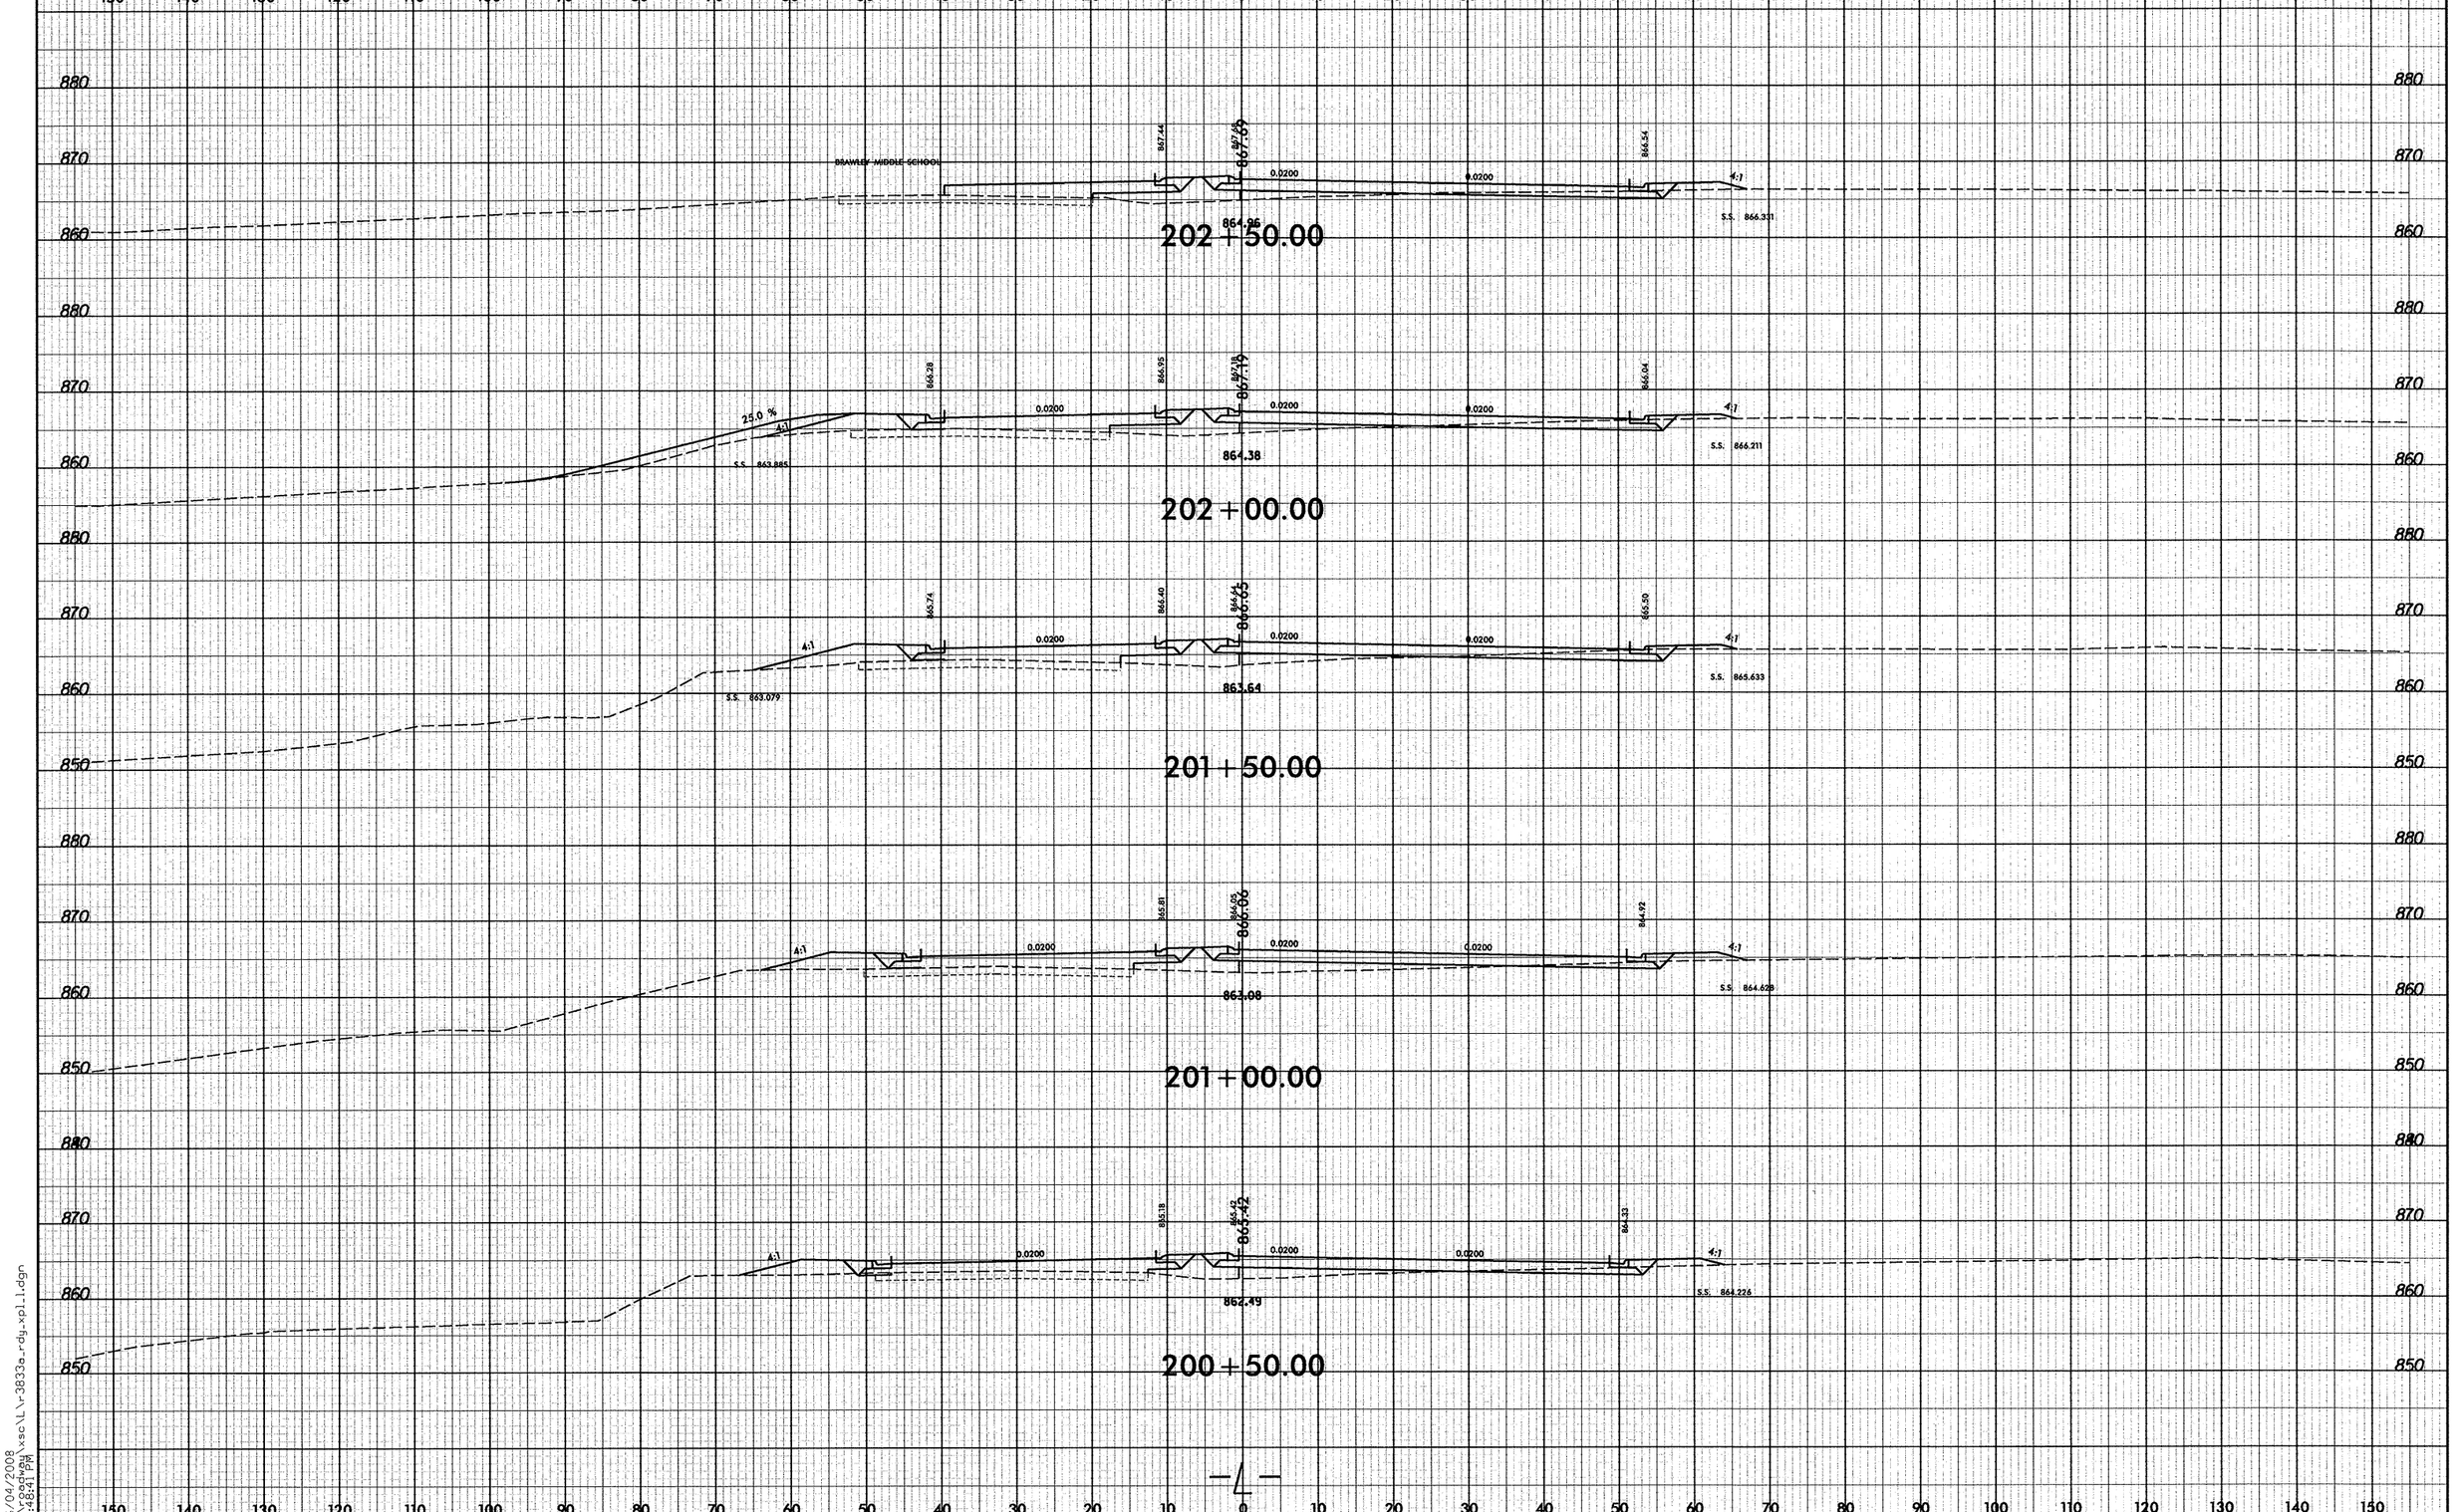

8/23/99

06/04/2008
r:\roadway\xsc\L\r3833a_rdy_xpl_1.dgn
01:48:41 PM

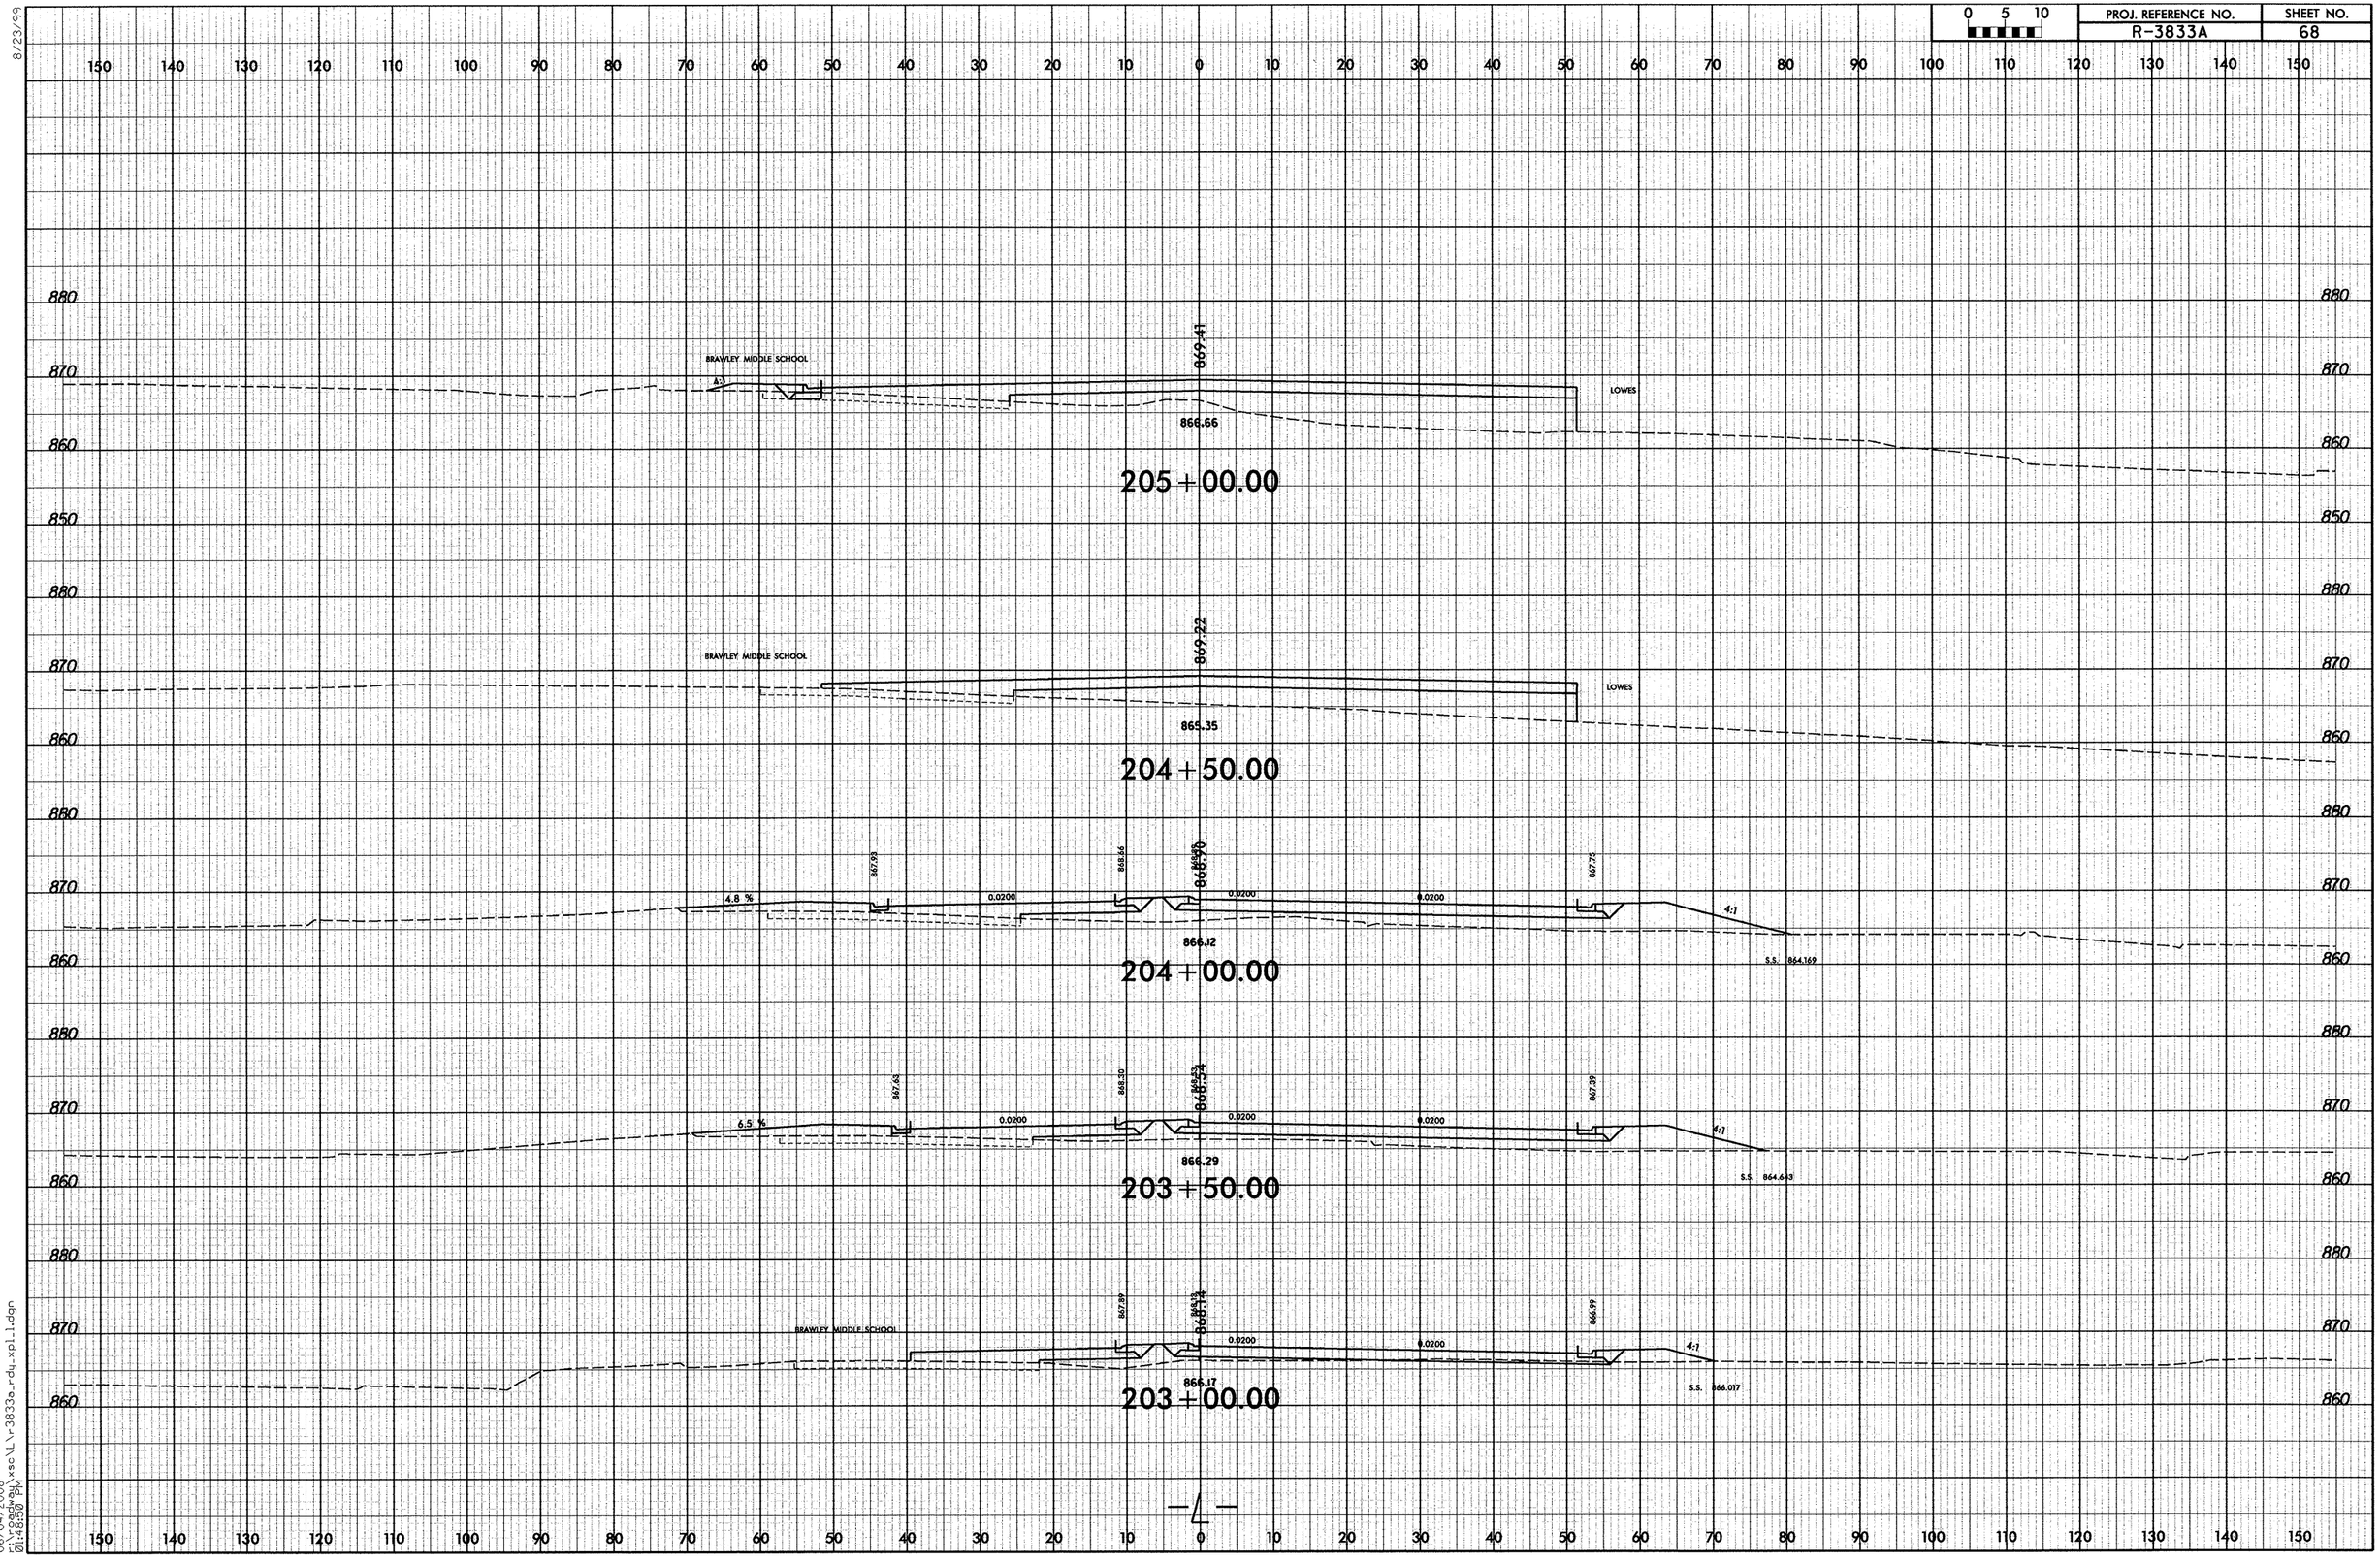
150 140 130 120 110 100 90 80 70 60 50 40 30 20 10 0 10 20 30 40 50 60 70 80 90 100 110 120 130 140 150
880
870
860
850
BRAWLEY MIDDLE SCHOOL
A1
869.41
866.66
LOWES
205+00.00
BRAWLEY MIDDLE SCHOOL
869.22
865.35
LOWES
204+50.00
867.93
868.56
868.90
867.75
4.8 %
0.0200
0.0200
0.0200
4:1
866.12
S.S. 864.169
204+00.00
867.63
868.30
868.63
867.39
6.5 %
0.0200
0.0200
0.0200
4:1
866.29
S.S. 864.643
203+50.00
BRAWLEY MIDDLE SCHOOL
867.89
868.53
866.99
0.0200
0.0200
4:1
866.17
S.S. 866.017
203+00.00

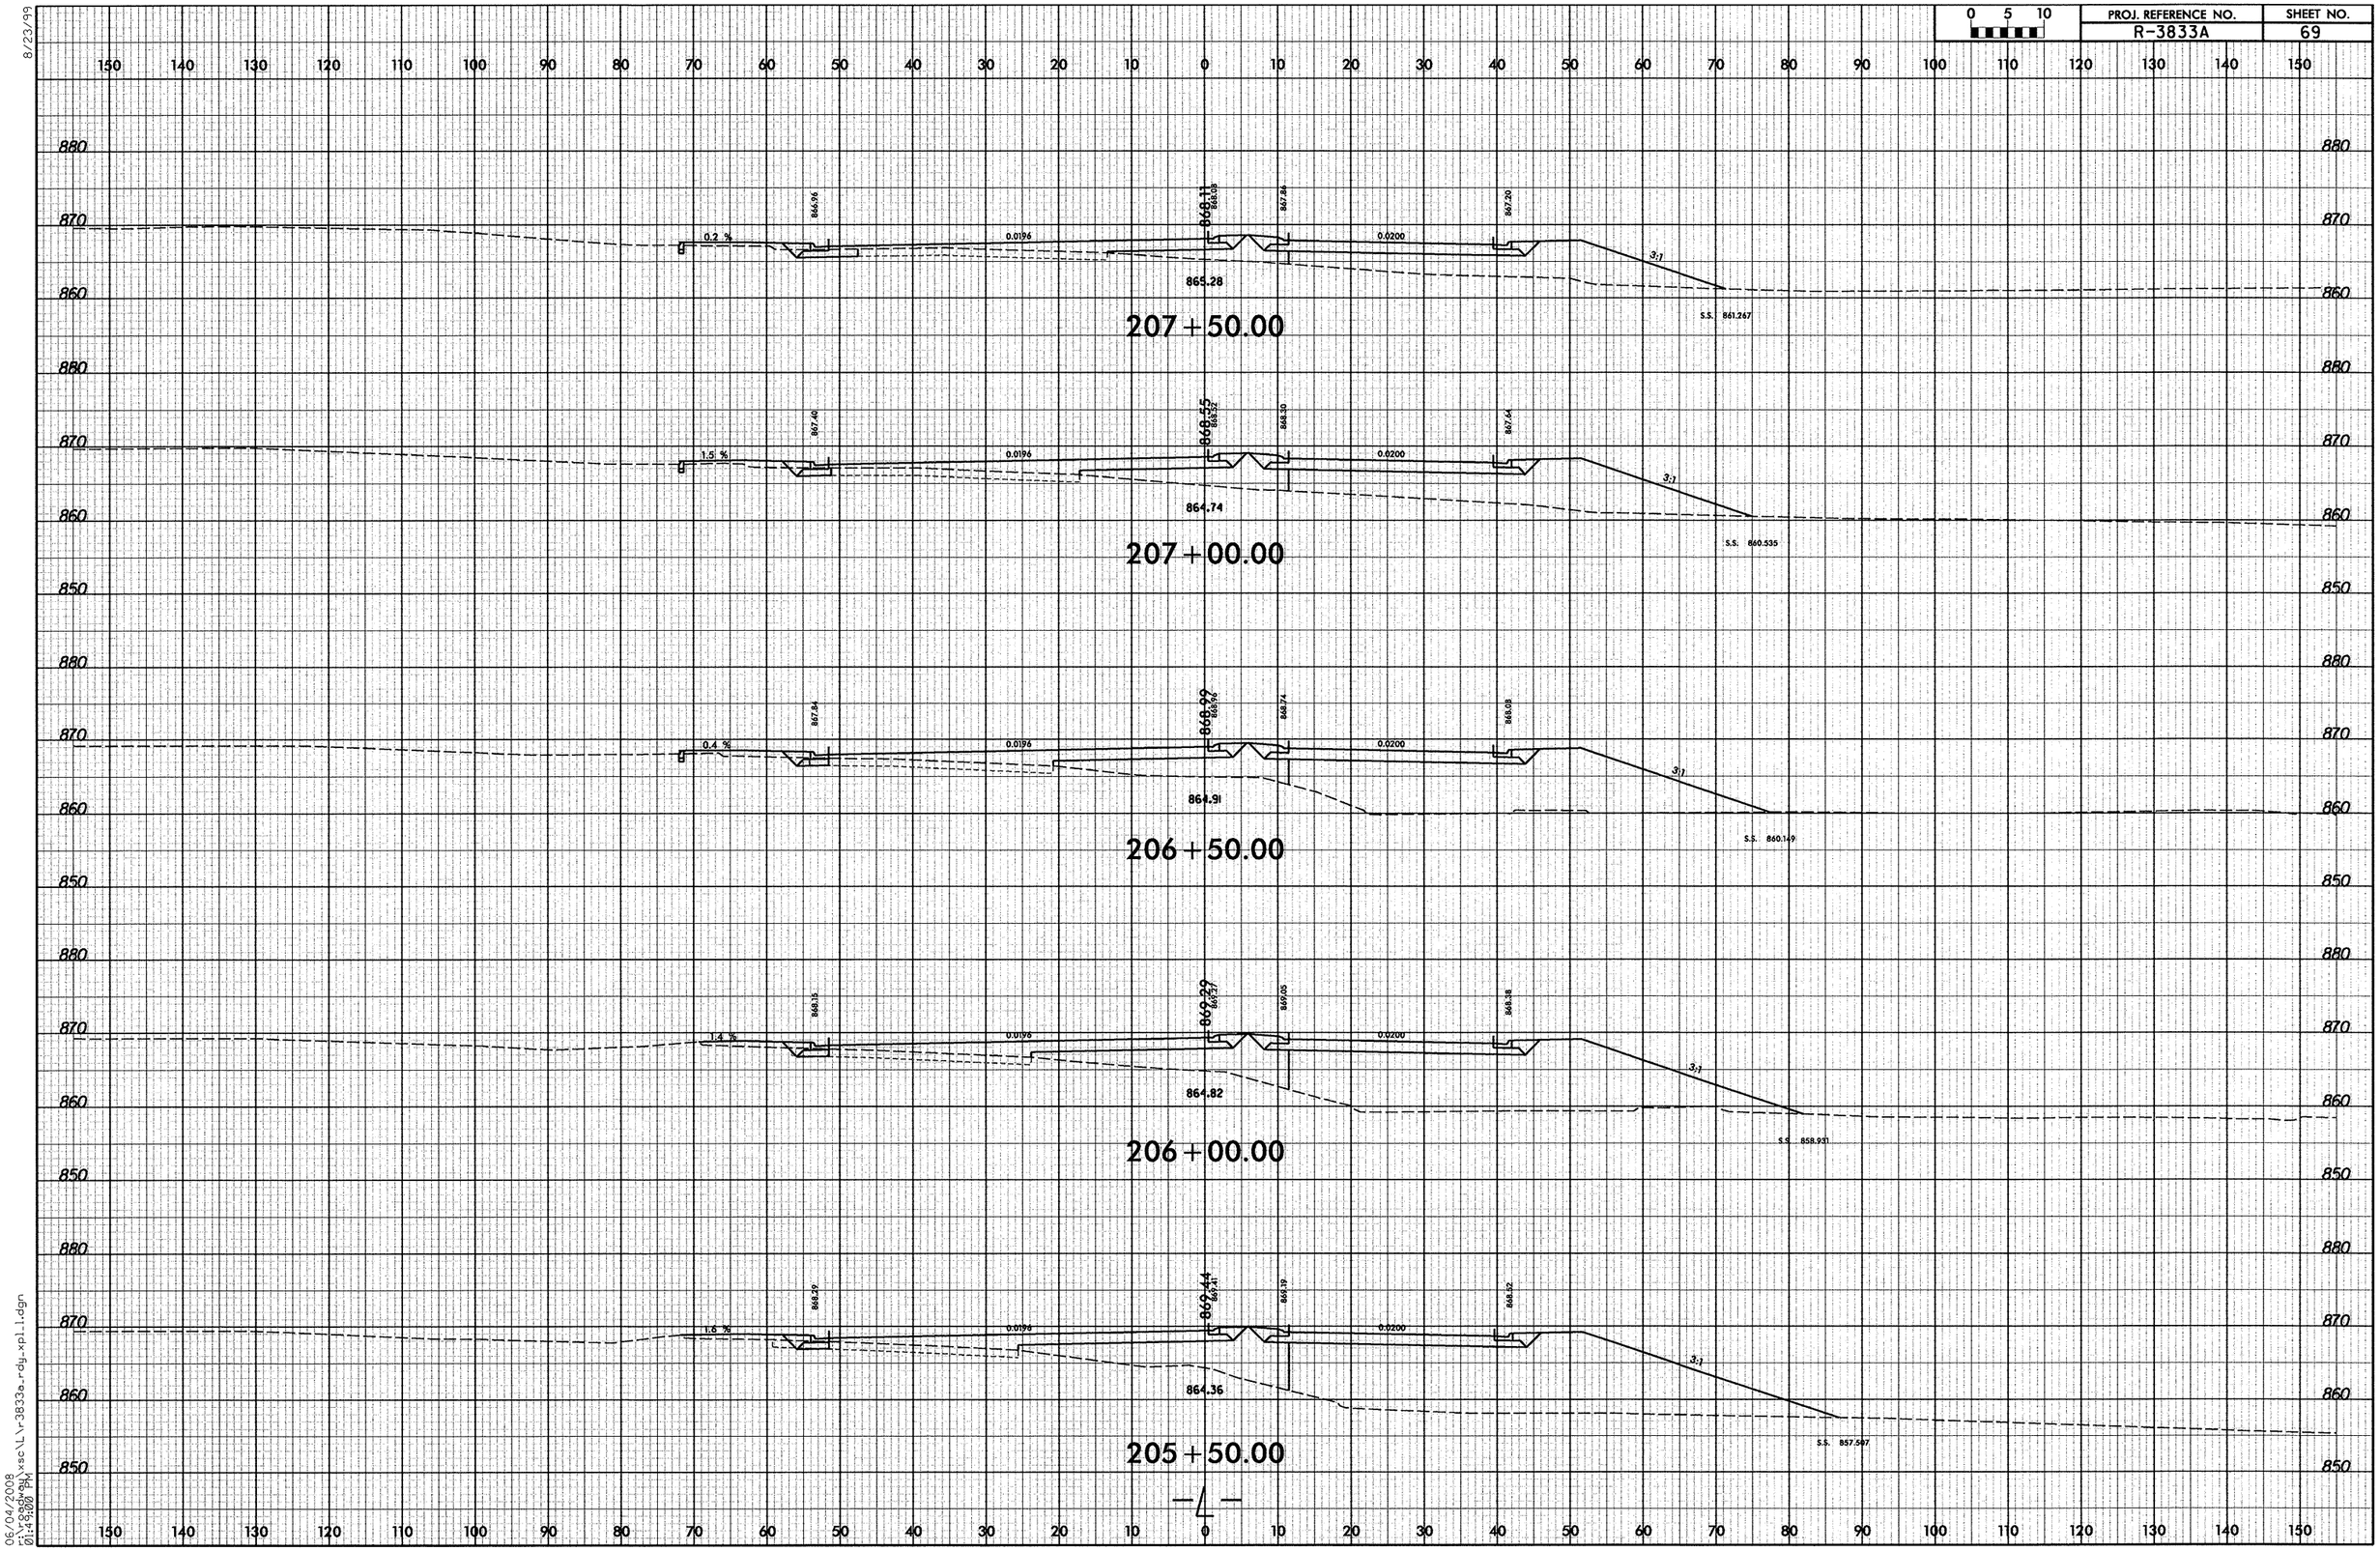

8/23/99

06/04/2008
r:\roadway\xsc\L\r3833a_rdy_xpl_1.dgn
01:49:00 PM

8/23/99

0 5 10	PROJ. REFERENCE NO.	SHEET NO.
	R-3833A	70

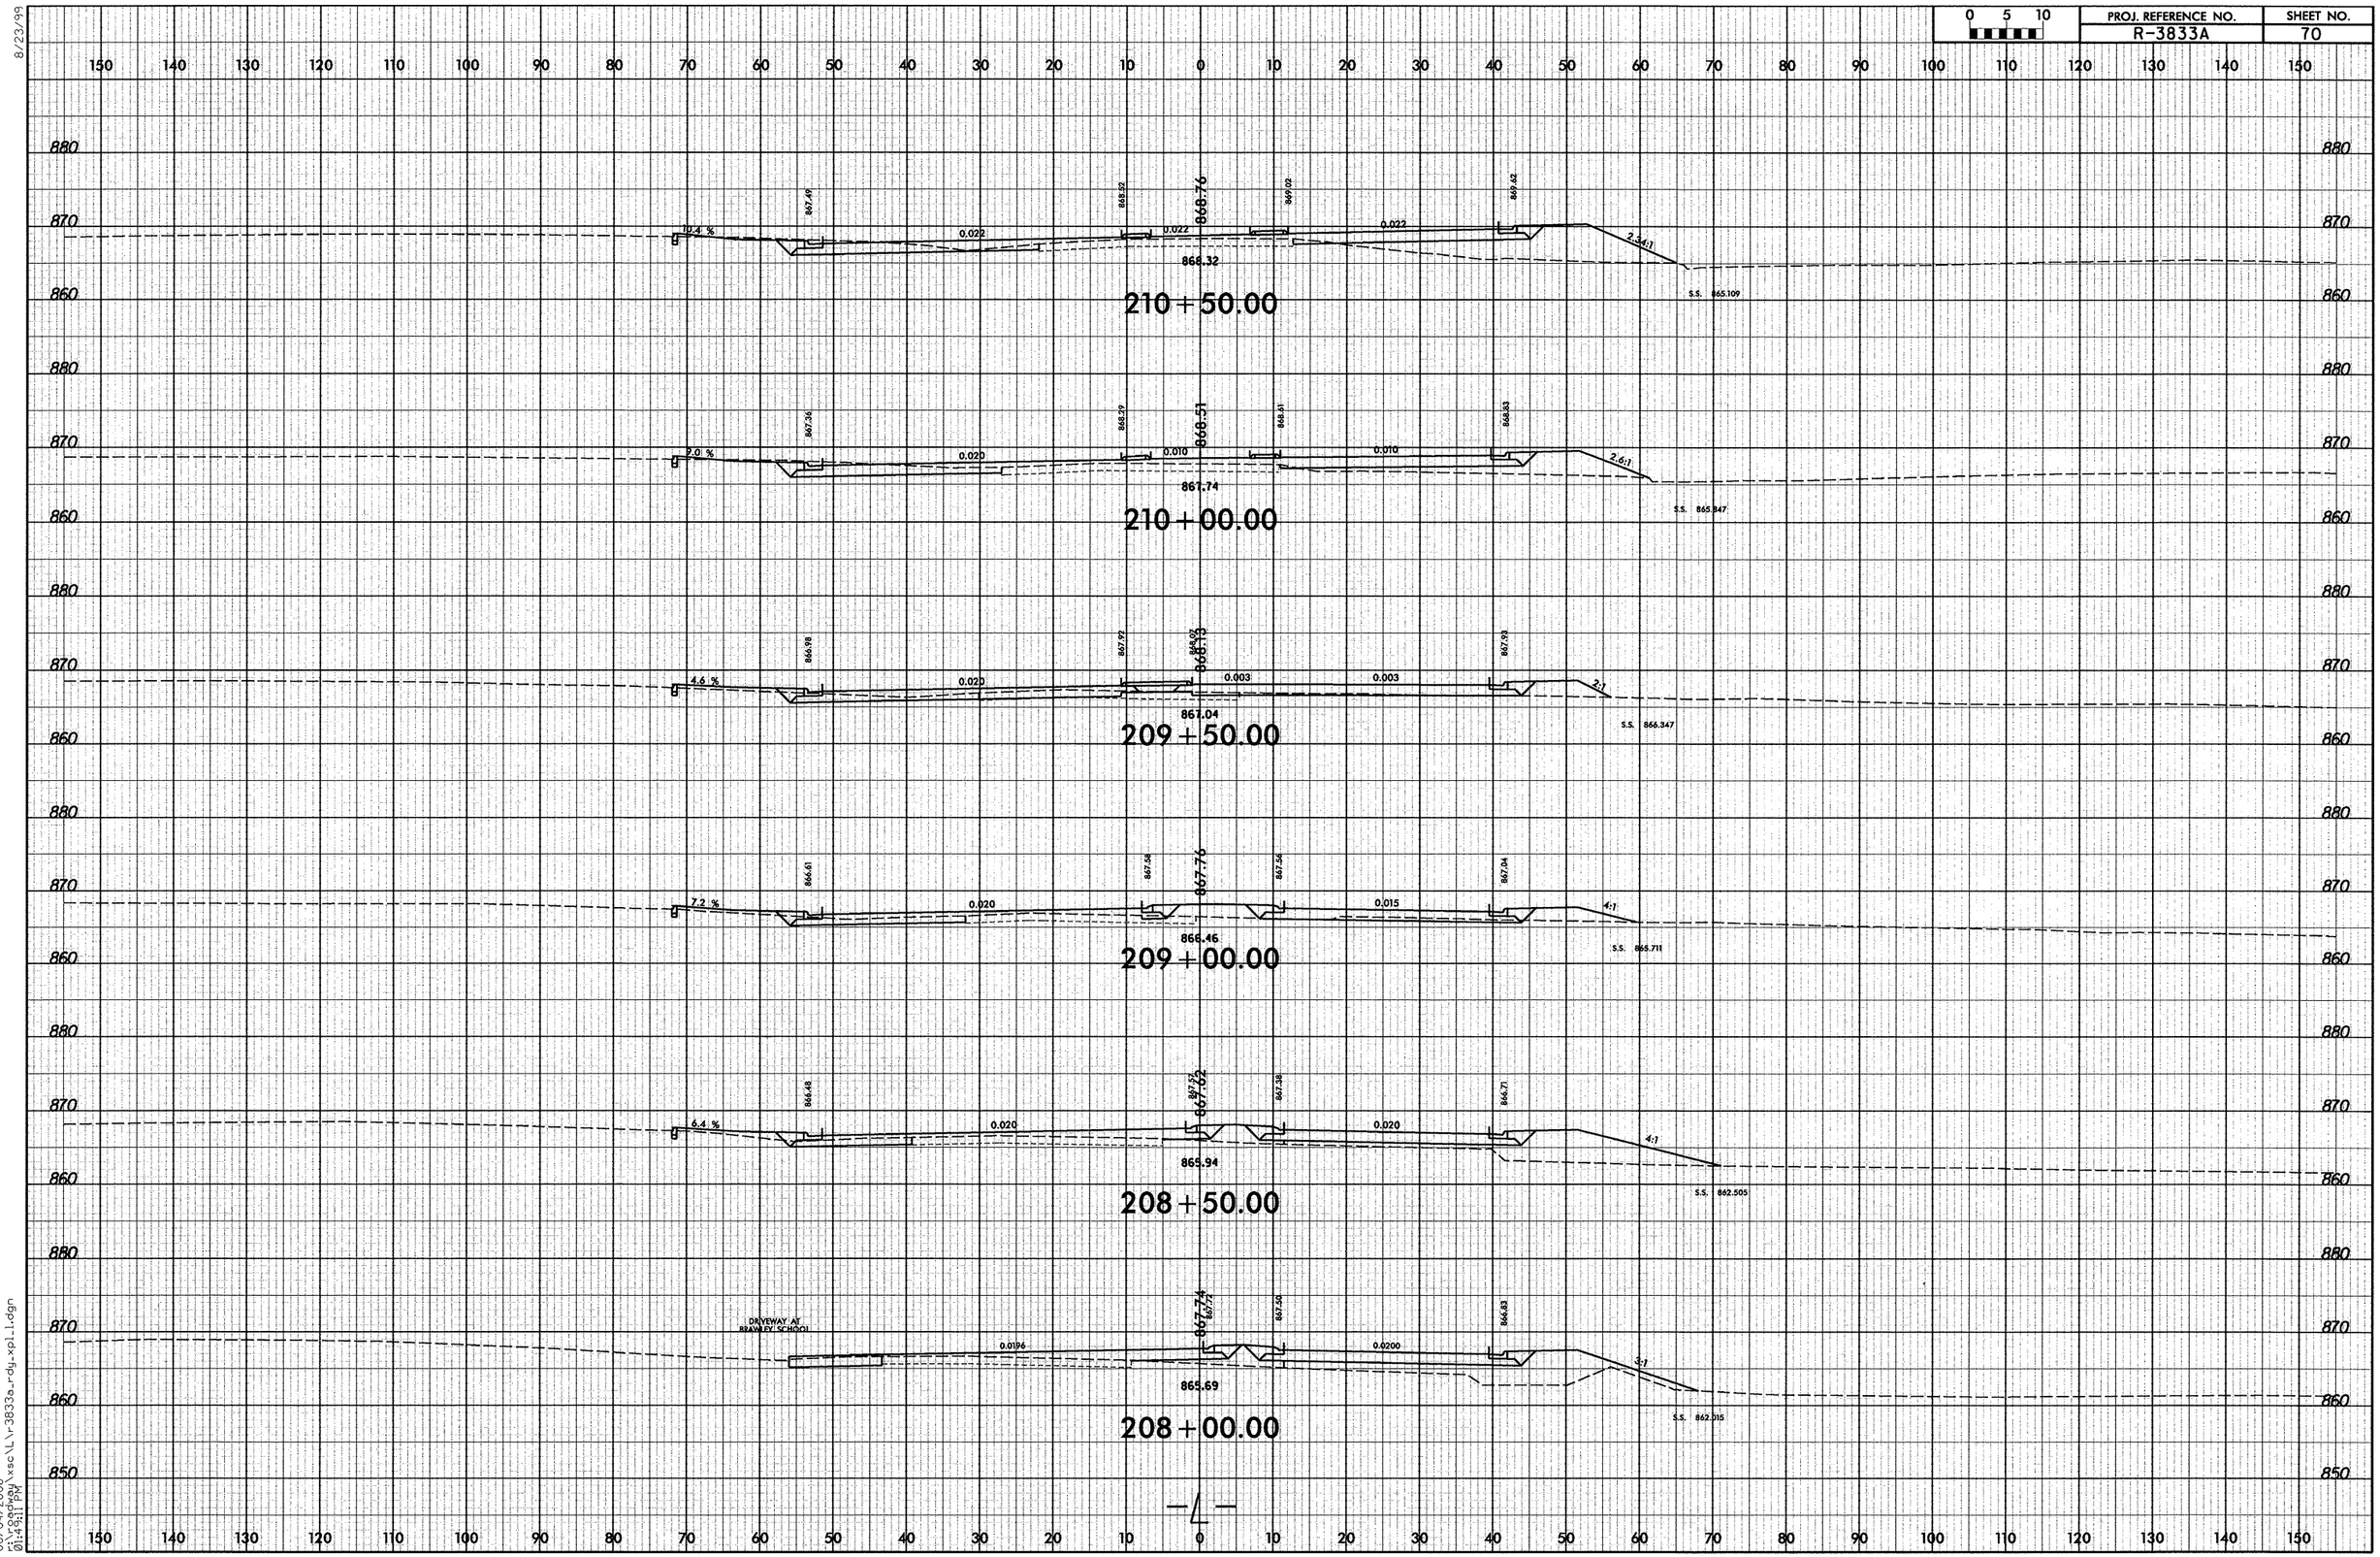

06/04/2008
r:\roadway\xsc\l\r3833a_rdy_xpl_1.dgn
01:49:11 PM

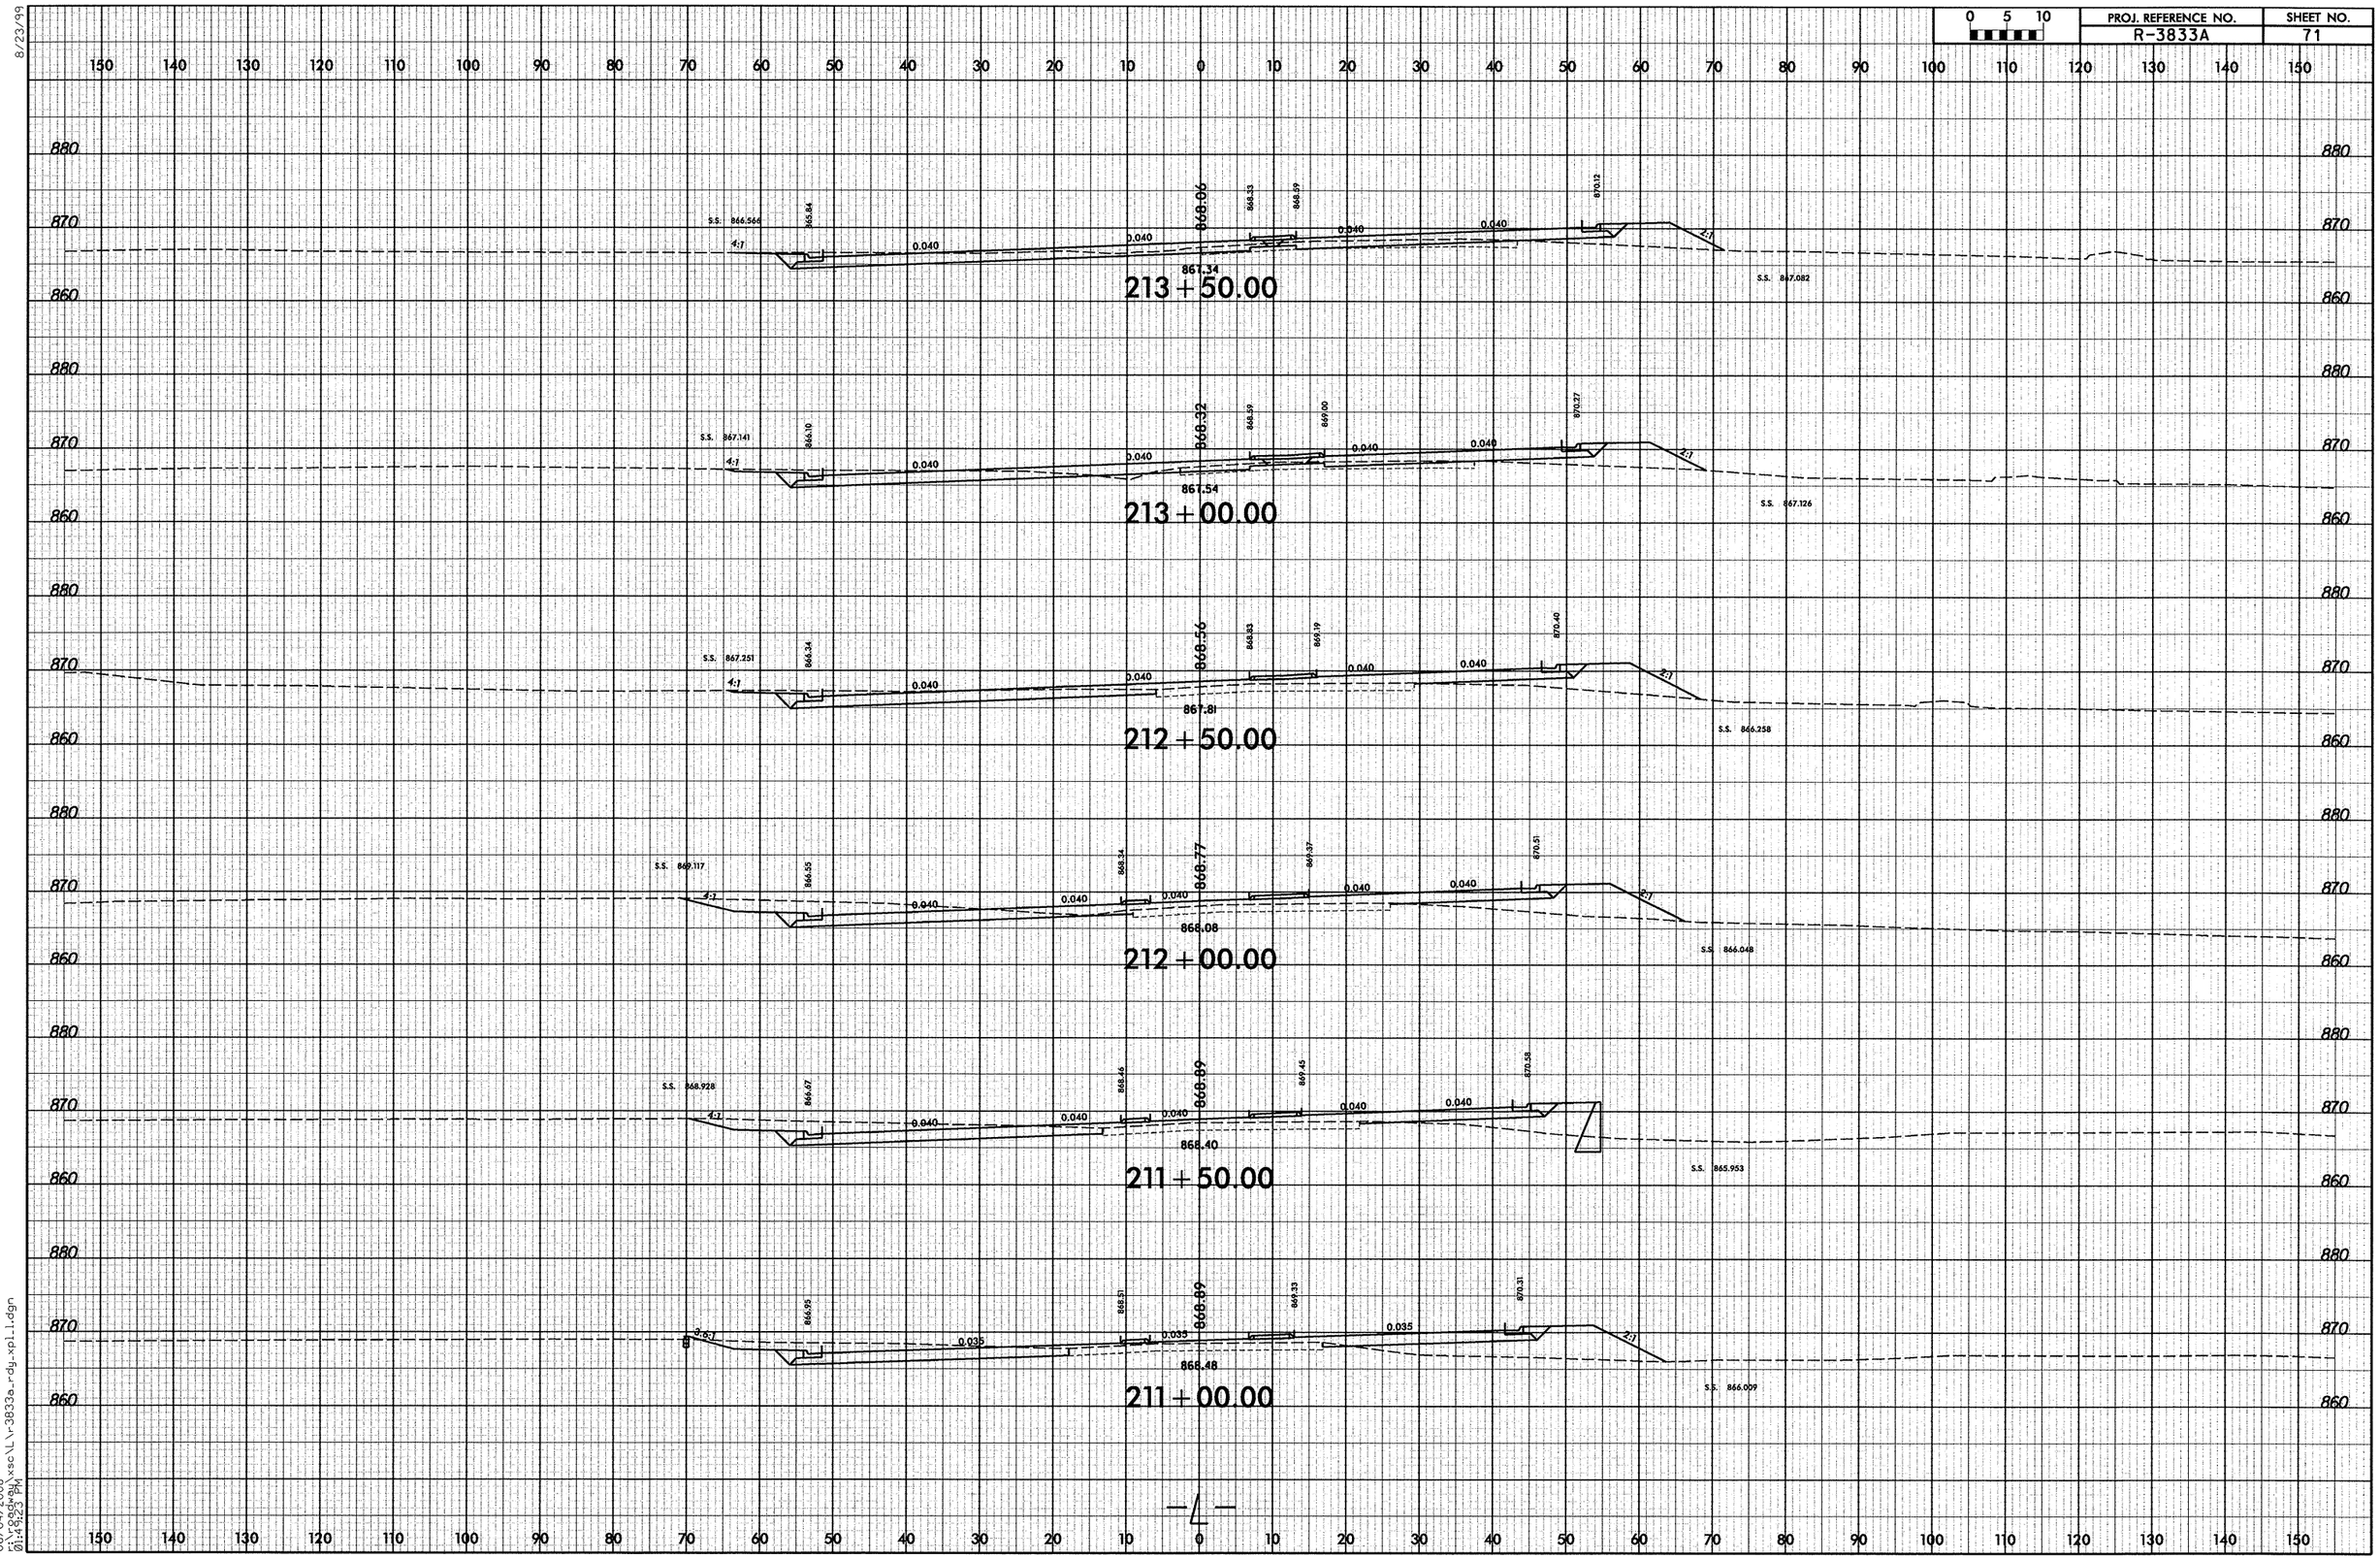

8/23/99

06/04/2008
r:\roadway\xsc\L\r3833a_rdy_xpl1.dgn
01:49:23 PM

0 5 10	PROJ. REFERENCE NO.	SHEET NO.
	R-3833A	72

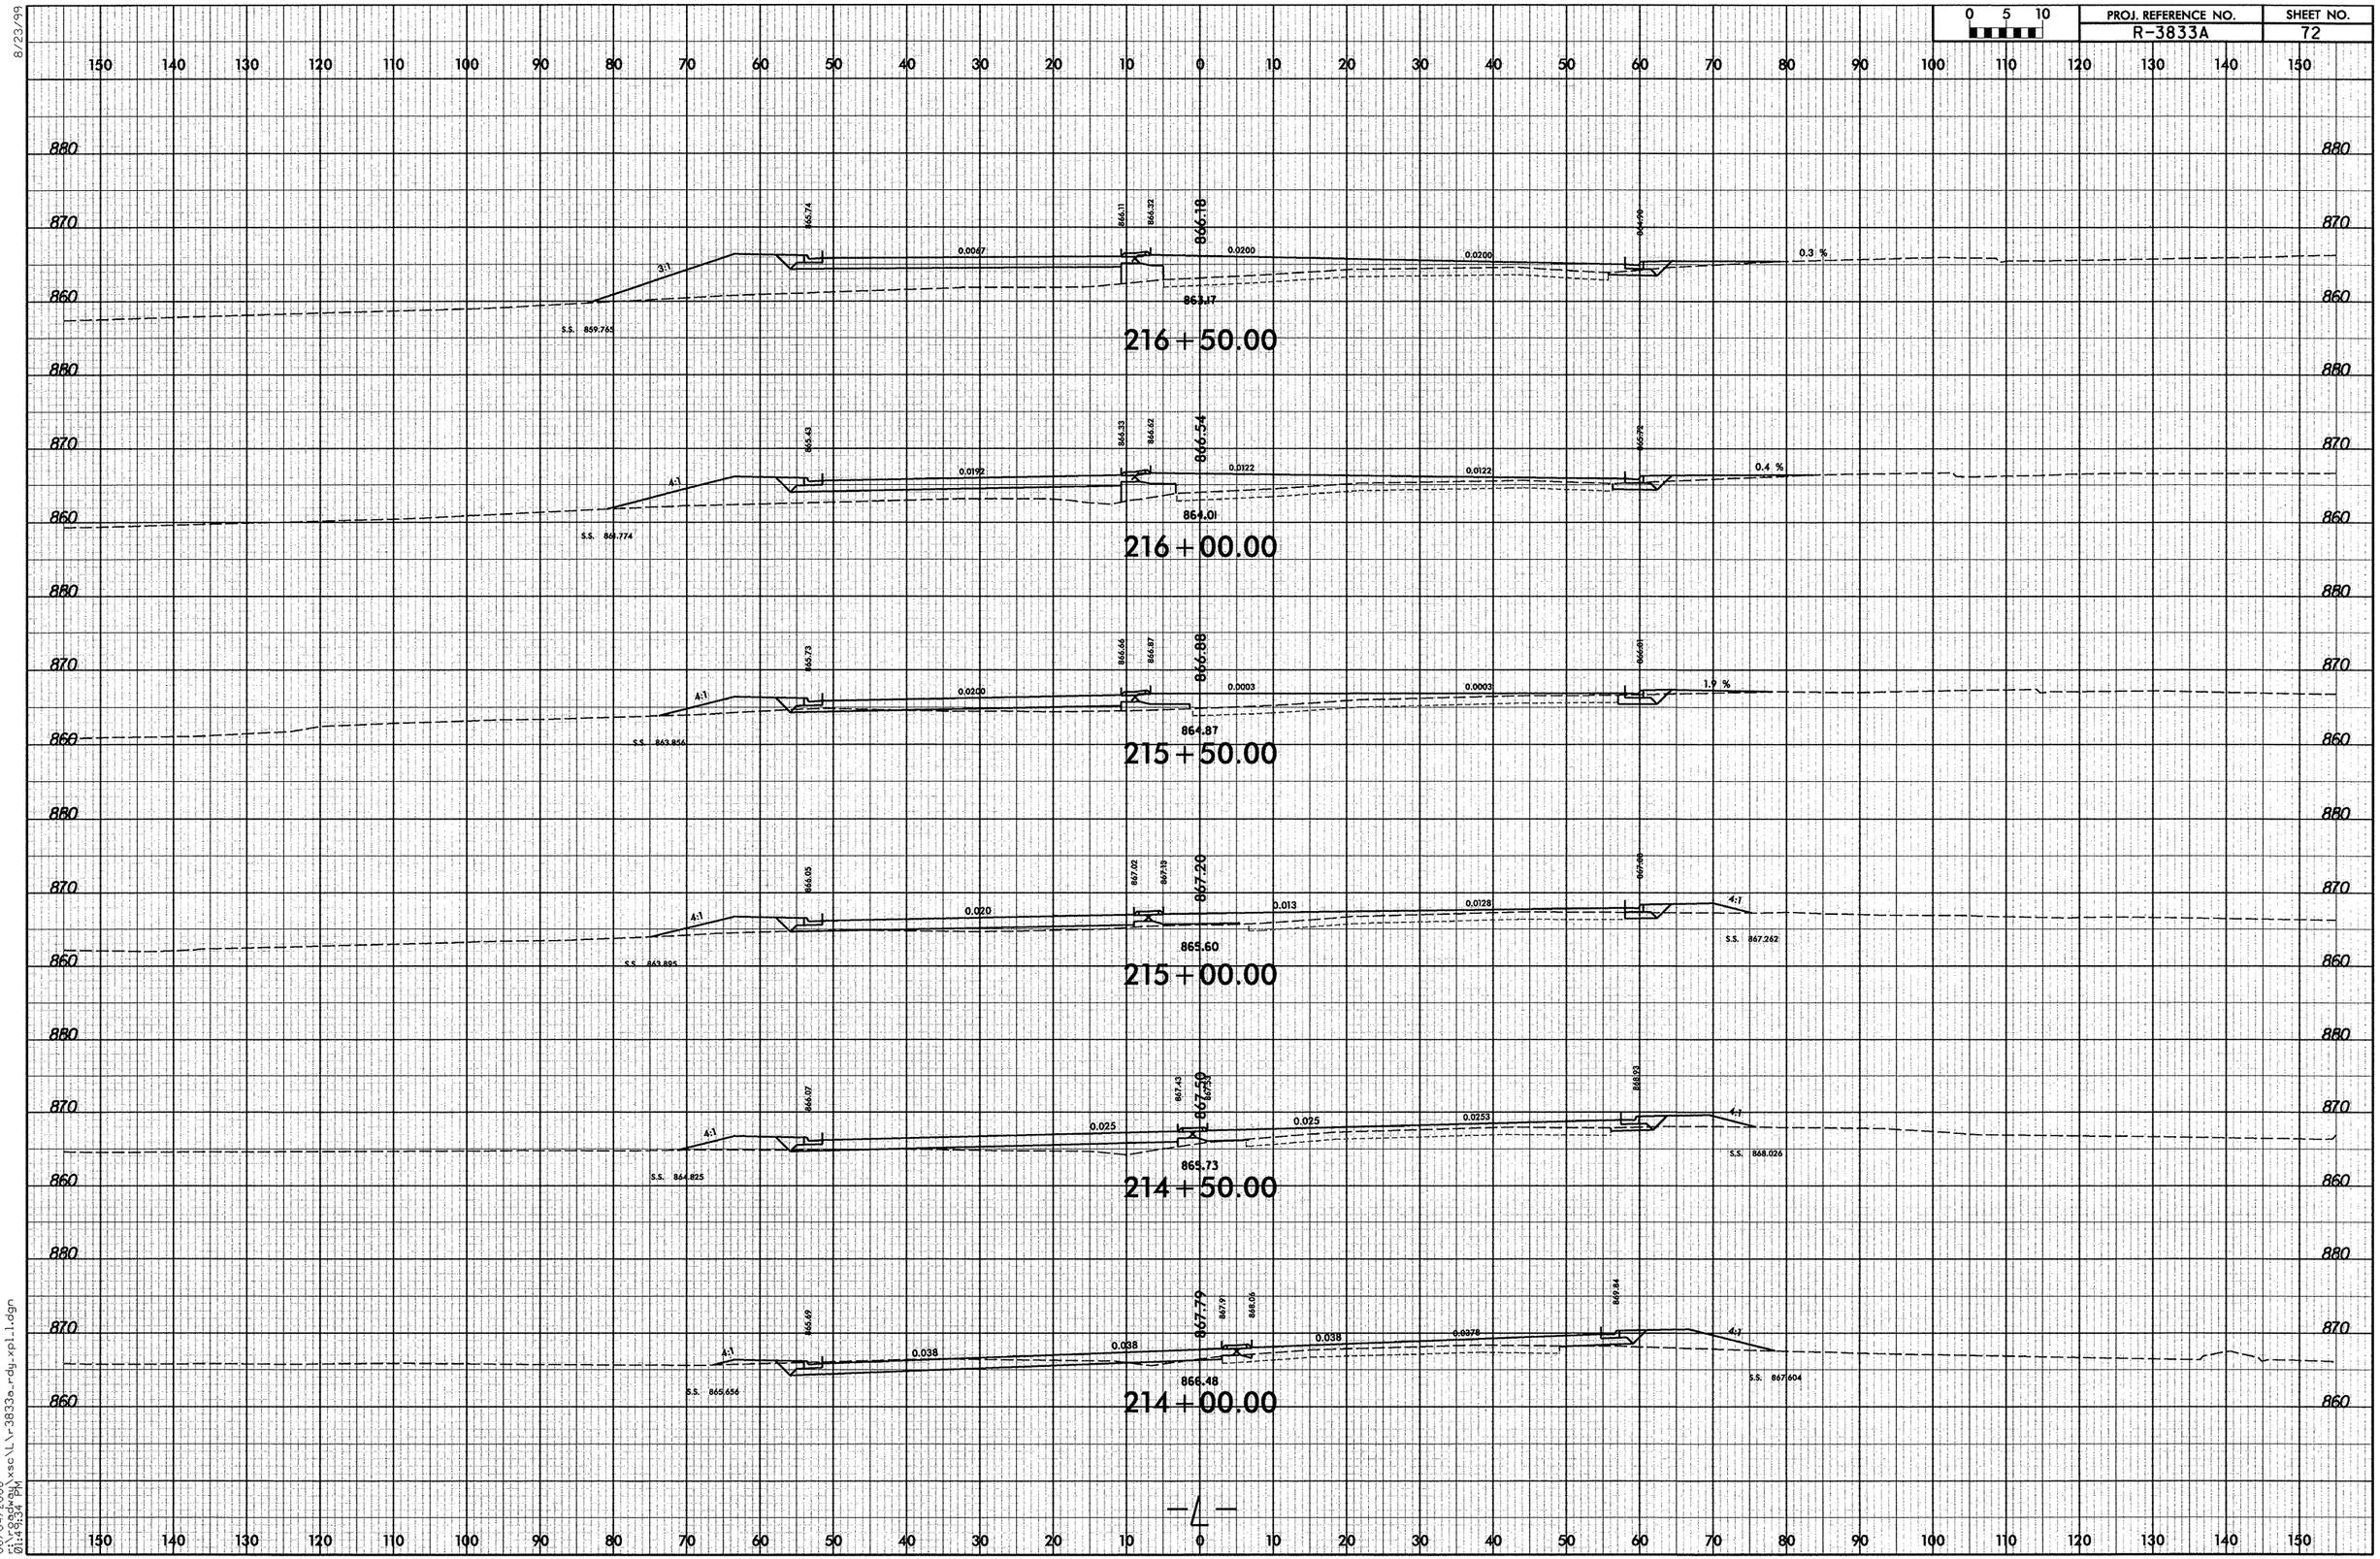

8/23/99

06/04/2008
r:\roadway\xsc\l\r3833a_rdy_xpl1.dgn
01:49:34 PM

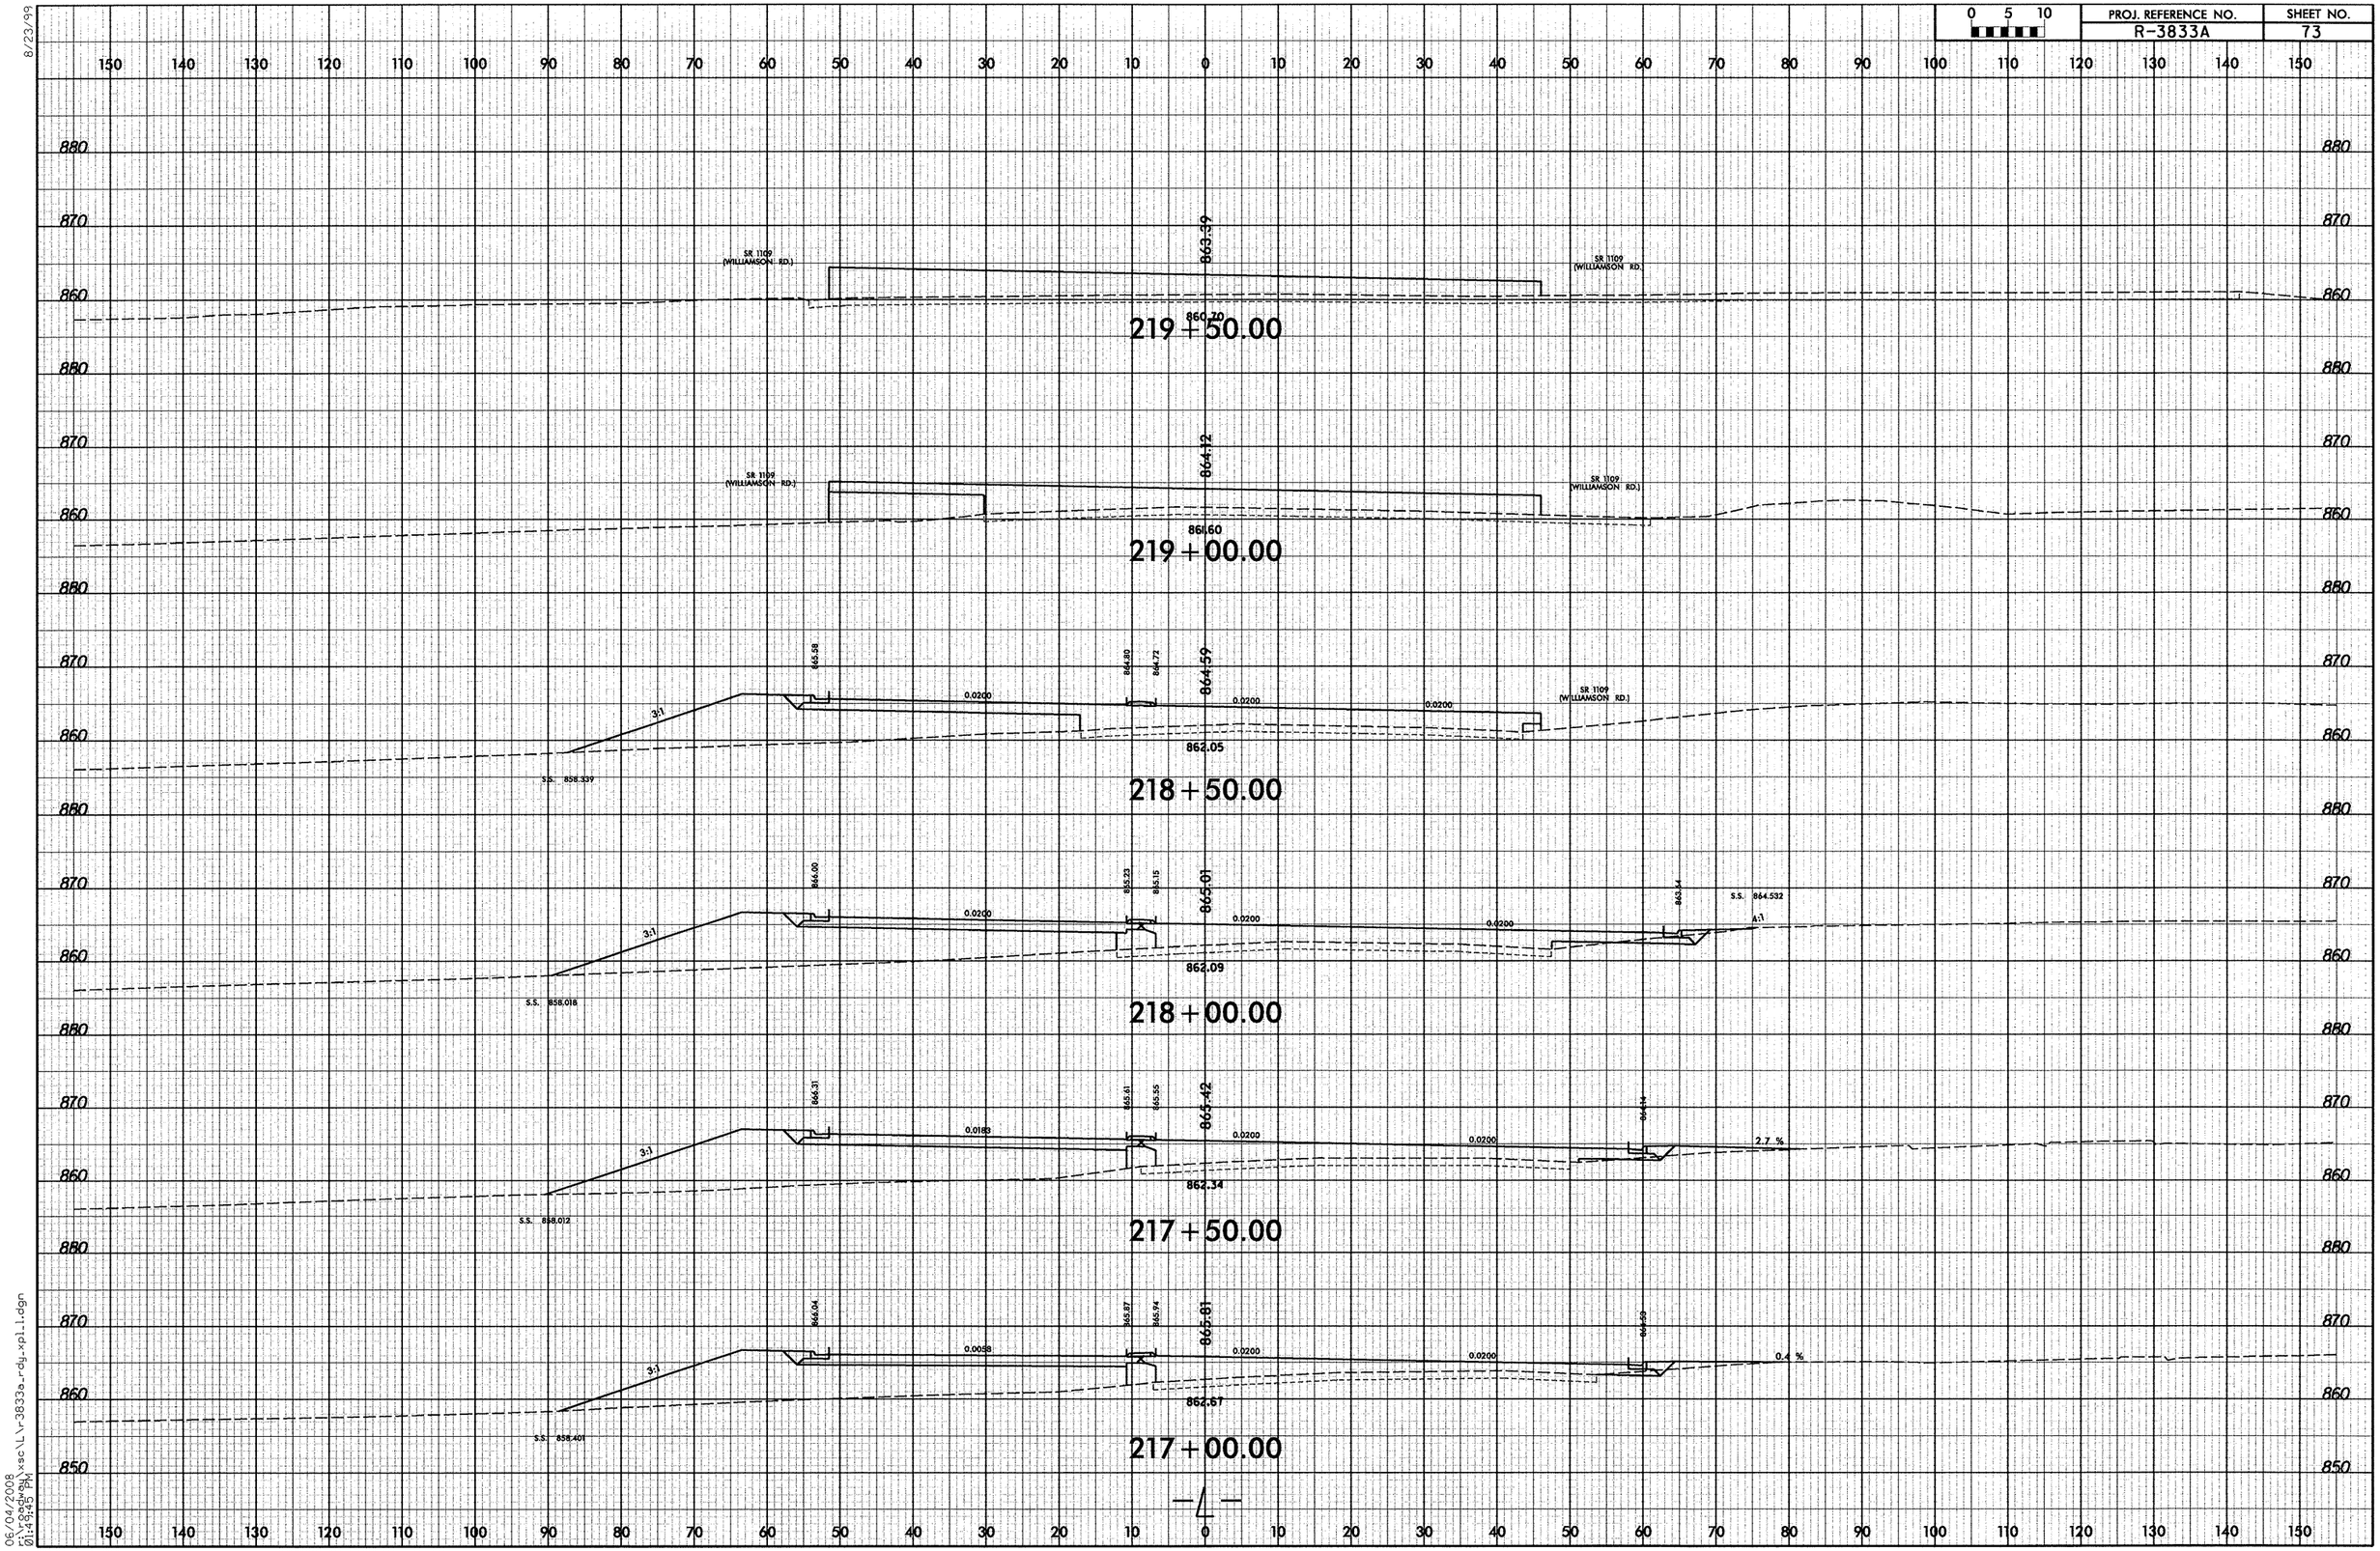

8/23/99

06/04/2008
r:\roadway\xsc\L\r3833a_rdy_xpl_1.dgn
01:49:45 PM

PROJ. REFERENCE NO. R-3833A
SHEET NO. 74

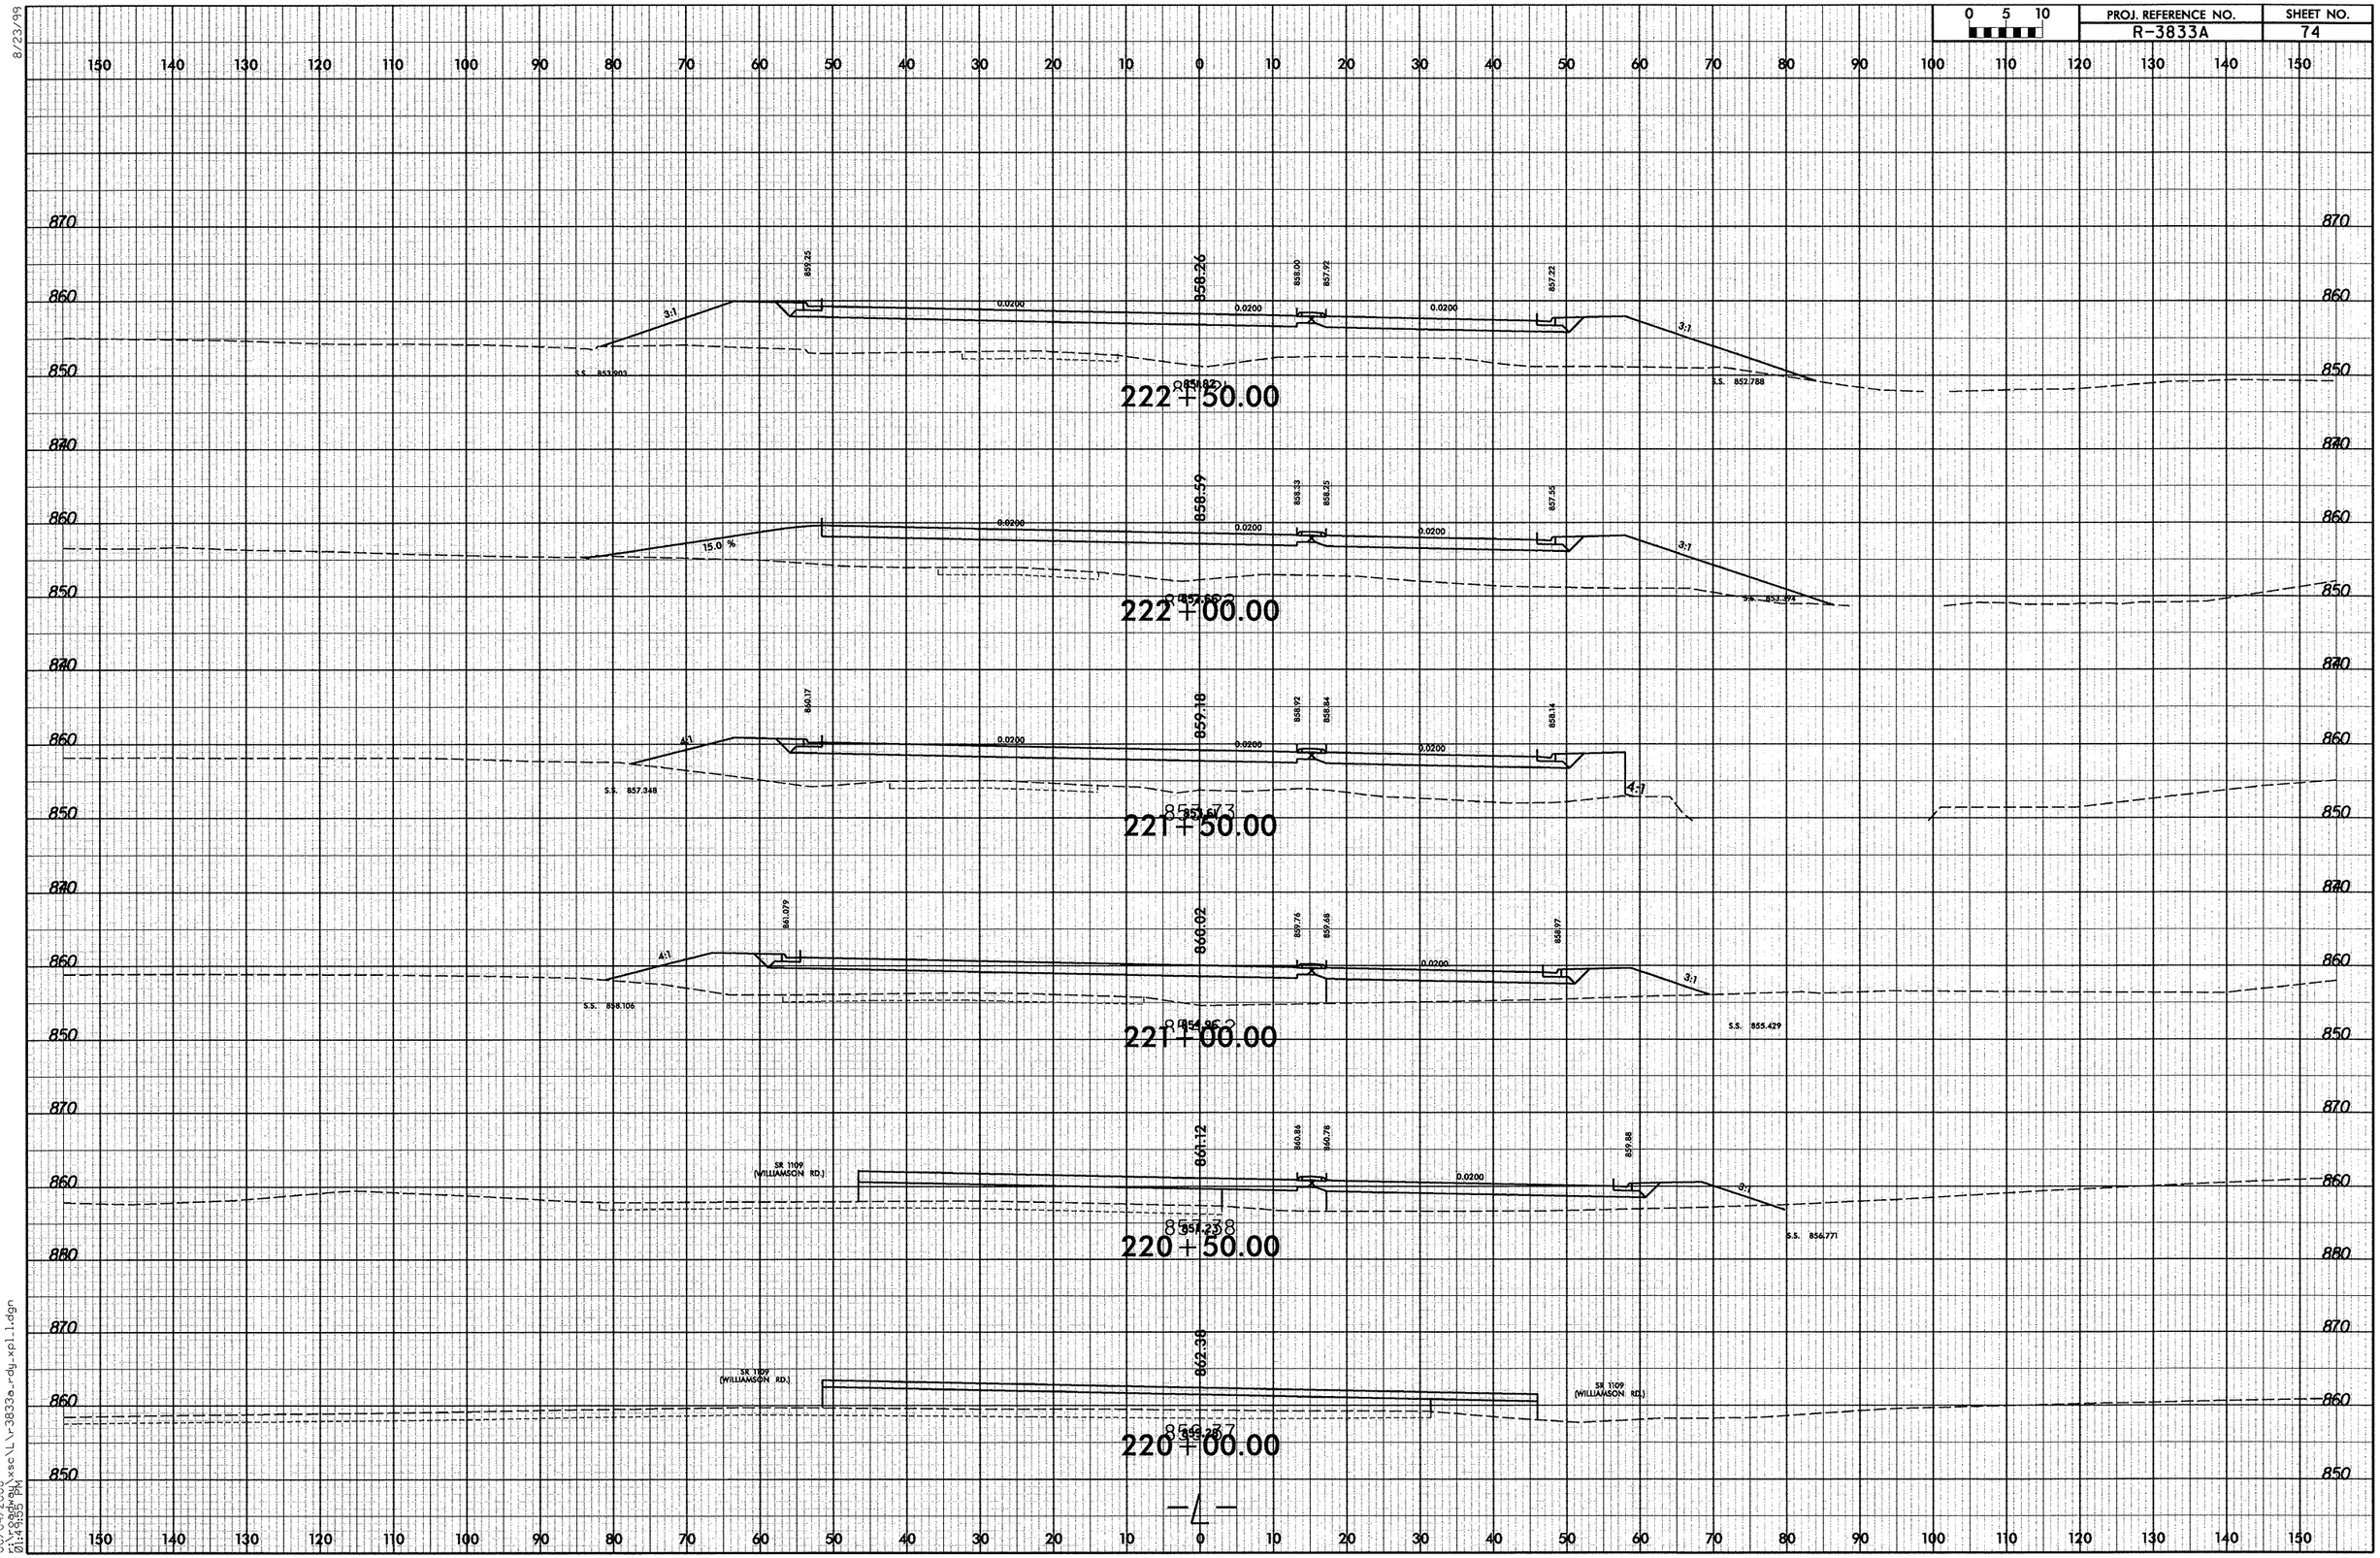

8/23/99

06/04/2008
r:\roadway\xsc\L\r3833a_rdy_xpl_1.dgn
01:49:55 PM

0 5 10	PROJ. REFERENCE NO.	SHEET NO.
	R-3833A	75

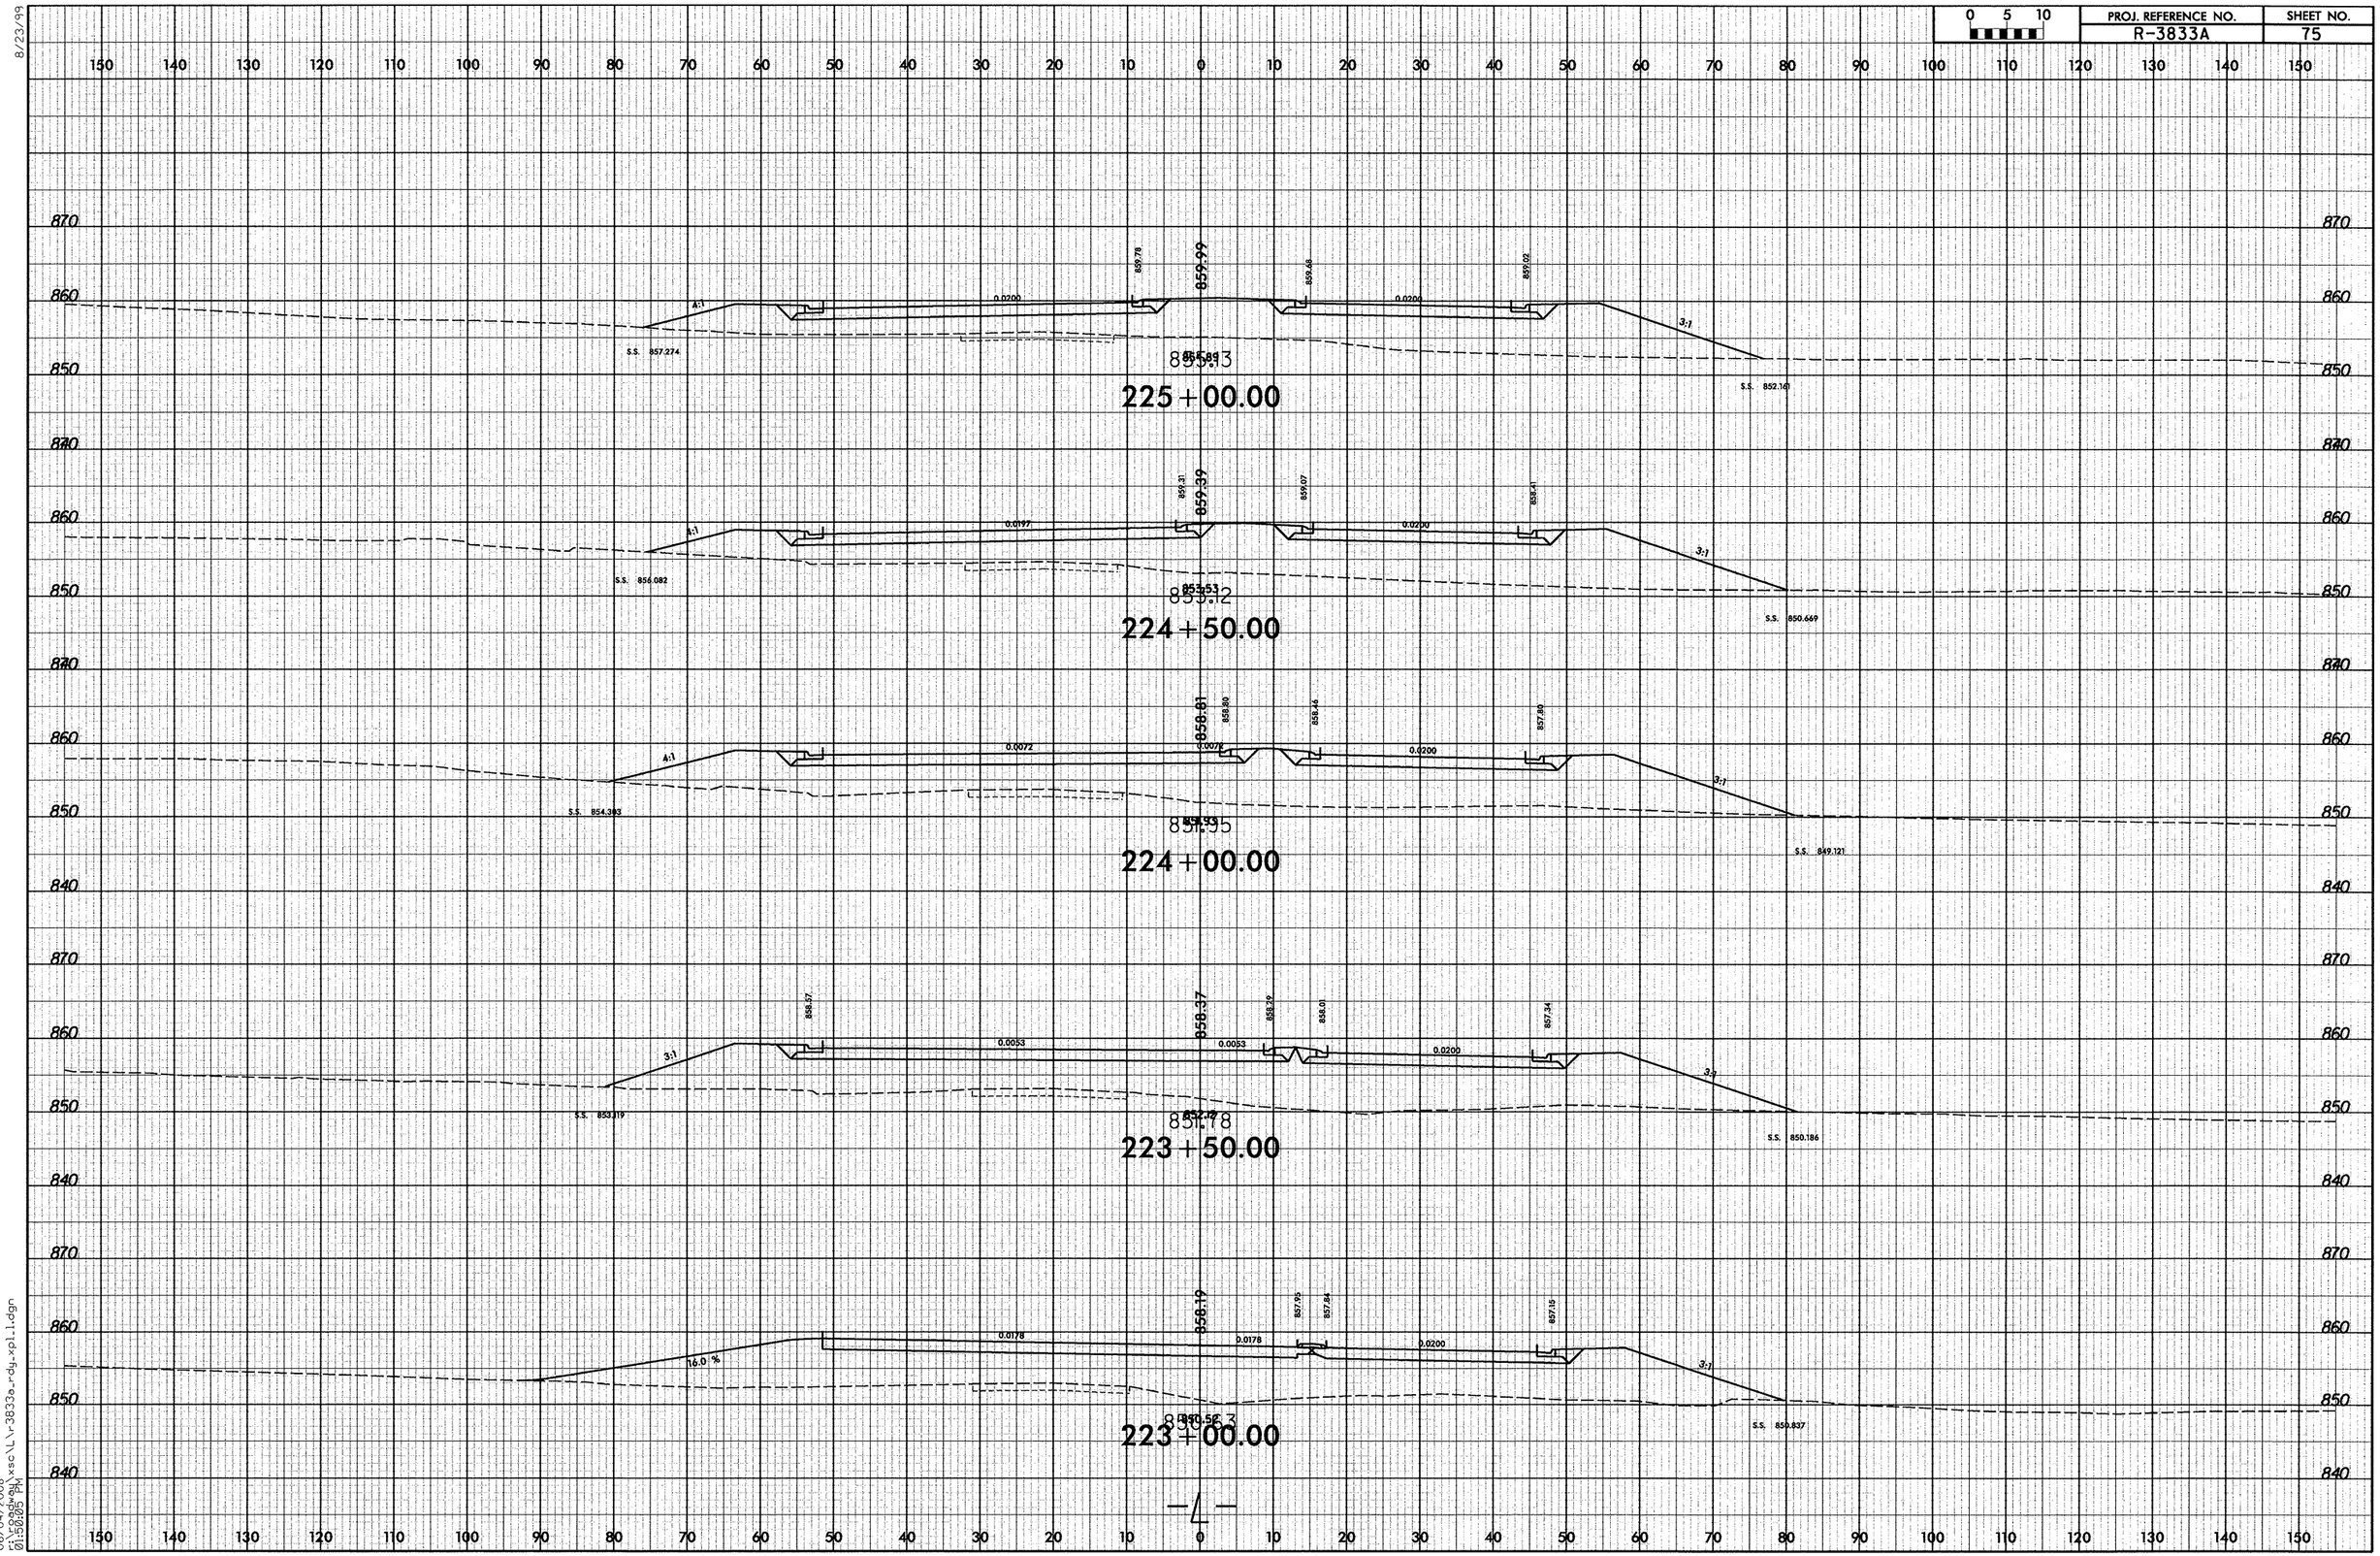

8/23/99
06/04/2008
01:50:05 PM
r:\roadway\xsc\lvr3833a-rdy-xpl1.dgn

PROJ. REFERENCE NO. R-3833A
SHEET NO. 76

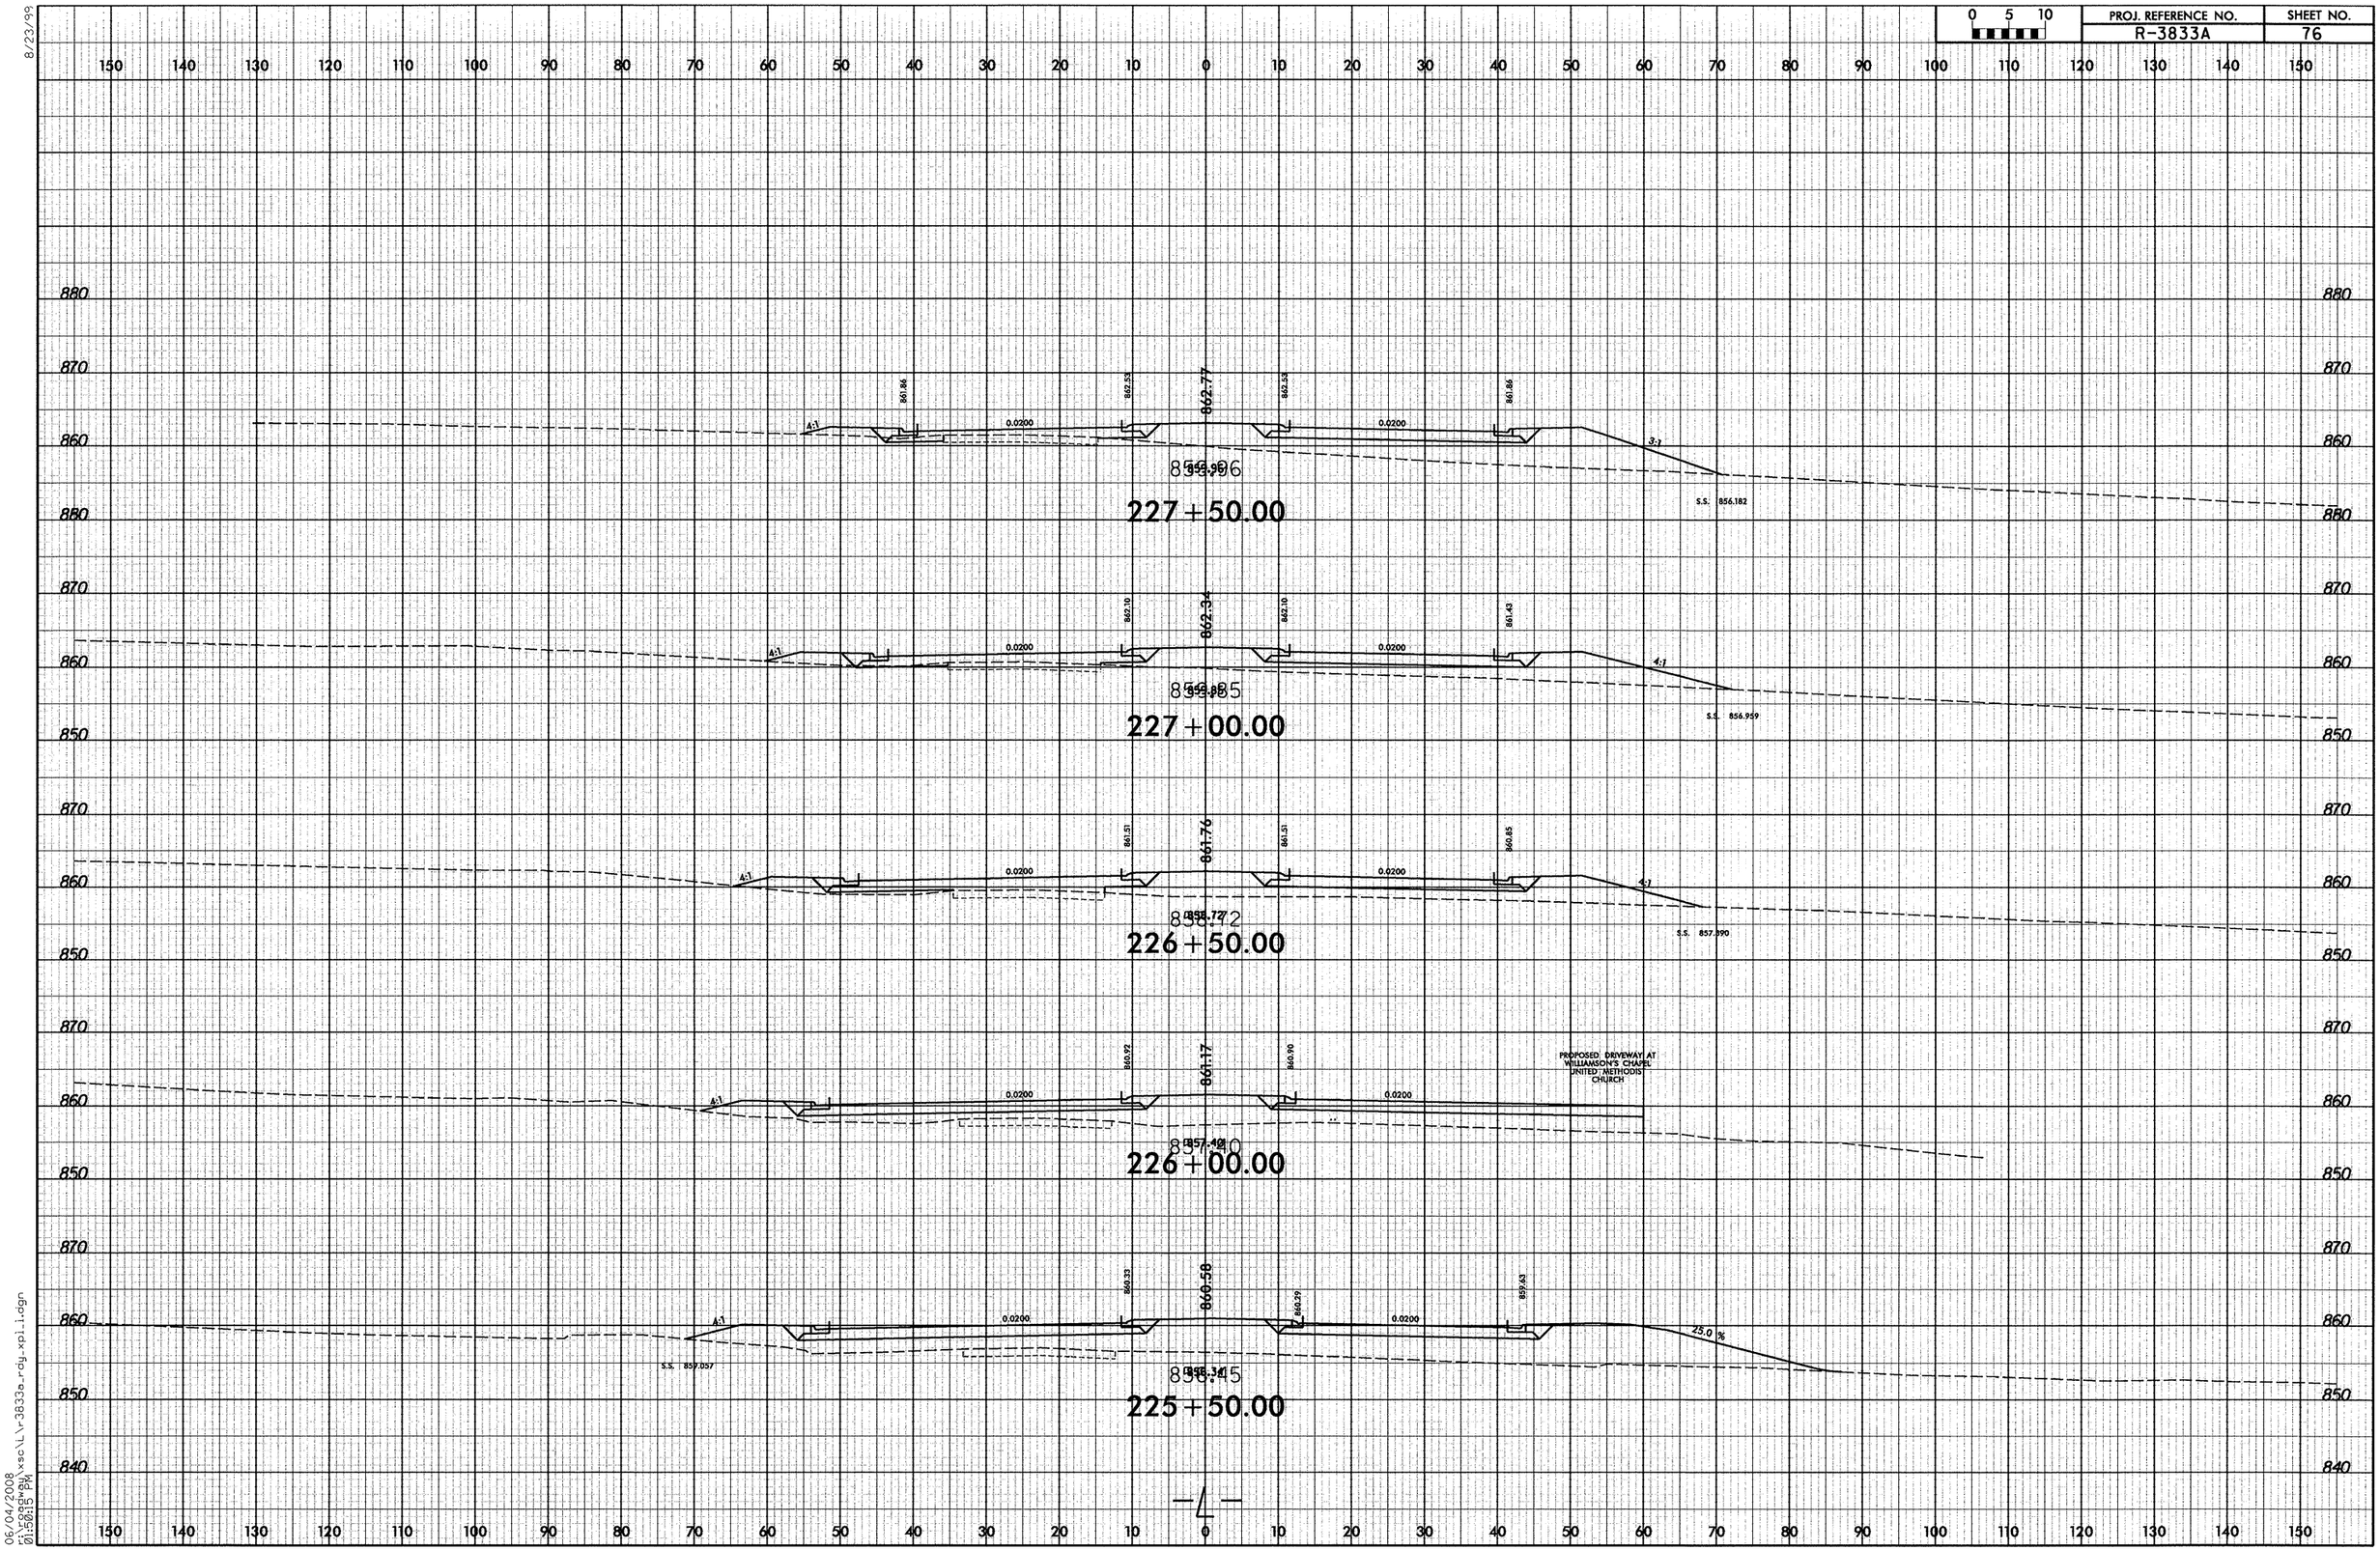

8/23/99
06/04/2008
r:\roadway\xsc\L\r3833a_rdy_xpl_1.dgn
01:50:15 PM

8/23/99

0 5 10	PROJ. REFERENCE NO.	SHEET NO.
	R-3833A	77

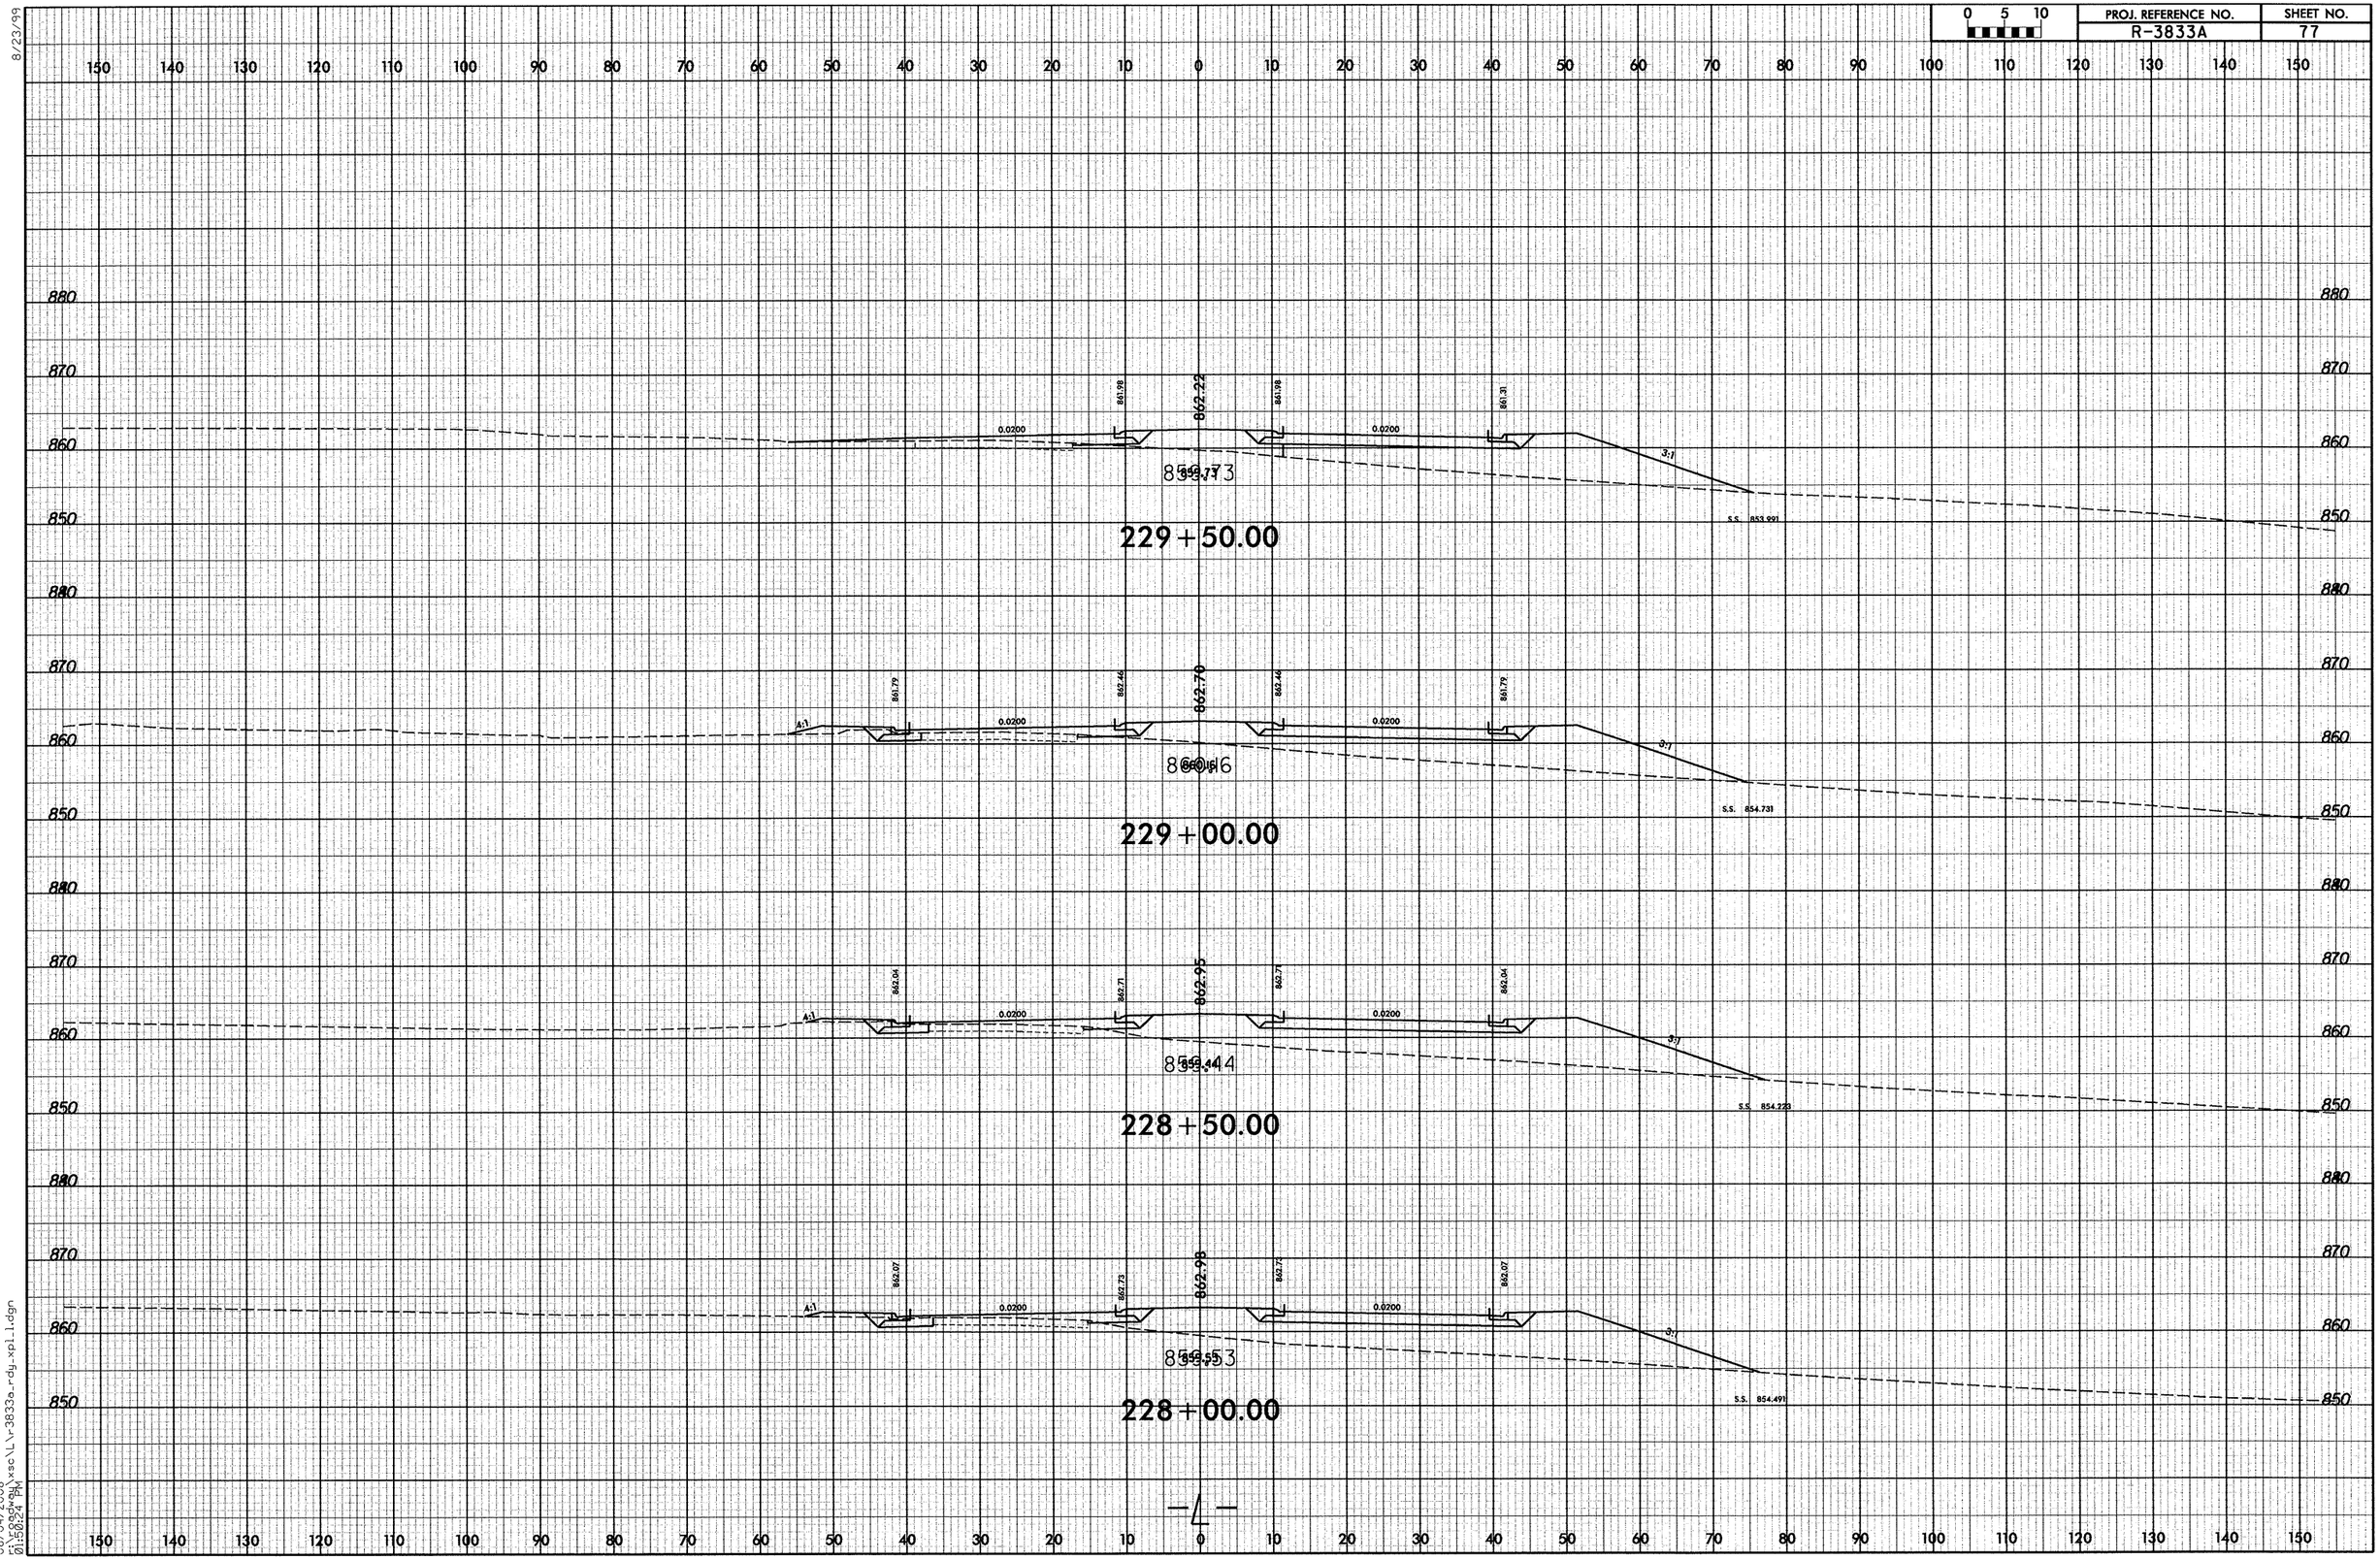

06/04/2008
01:50:24 PM
\xsec\L\r3833a_rdy_xpl1.dgn

8/23/99

0 5 10	PROJ. REFERENCE NO.	SHEET NO.
	R-3833A	X-78

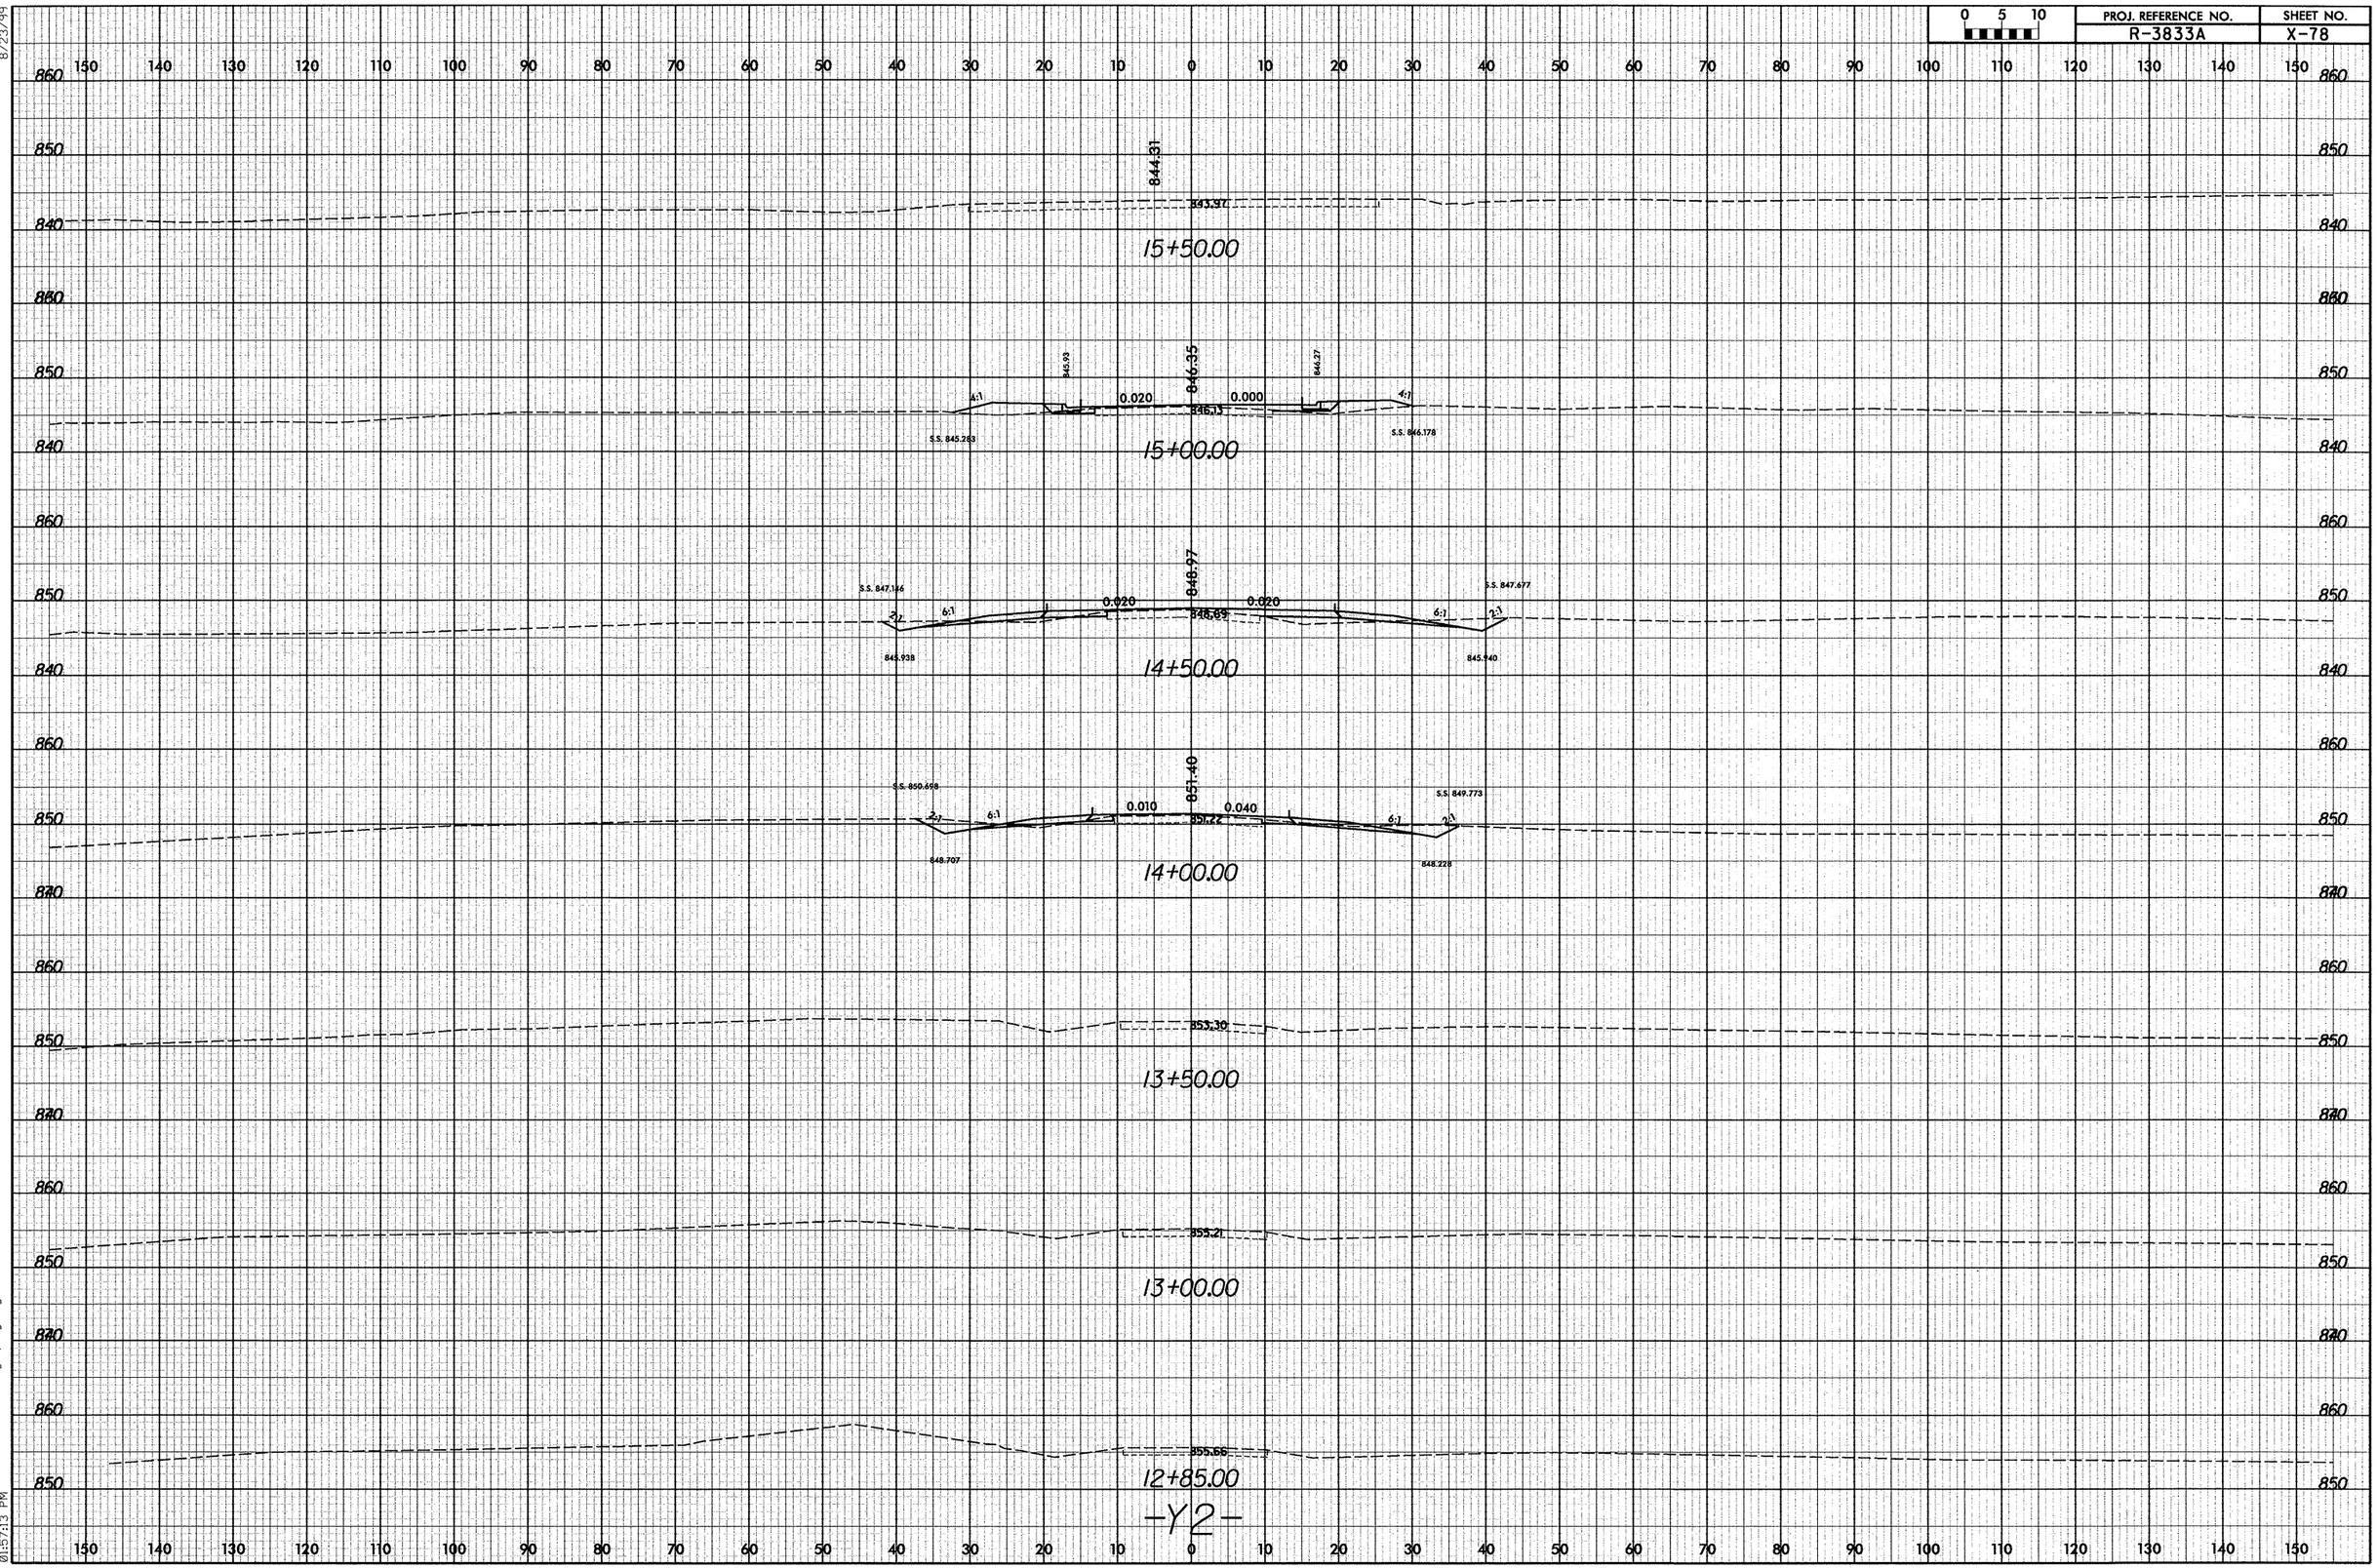

06/04/2008
r:\roadway\xsc\Y2\r3833a_rdy_xpl_y2.dgn
01:57:13 PM

0 5 10	PROJ. REFERENCE NO.	SHEET NO.
	R-3833A	X-79

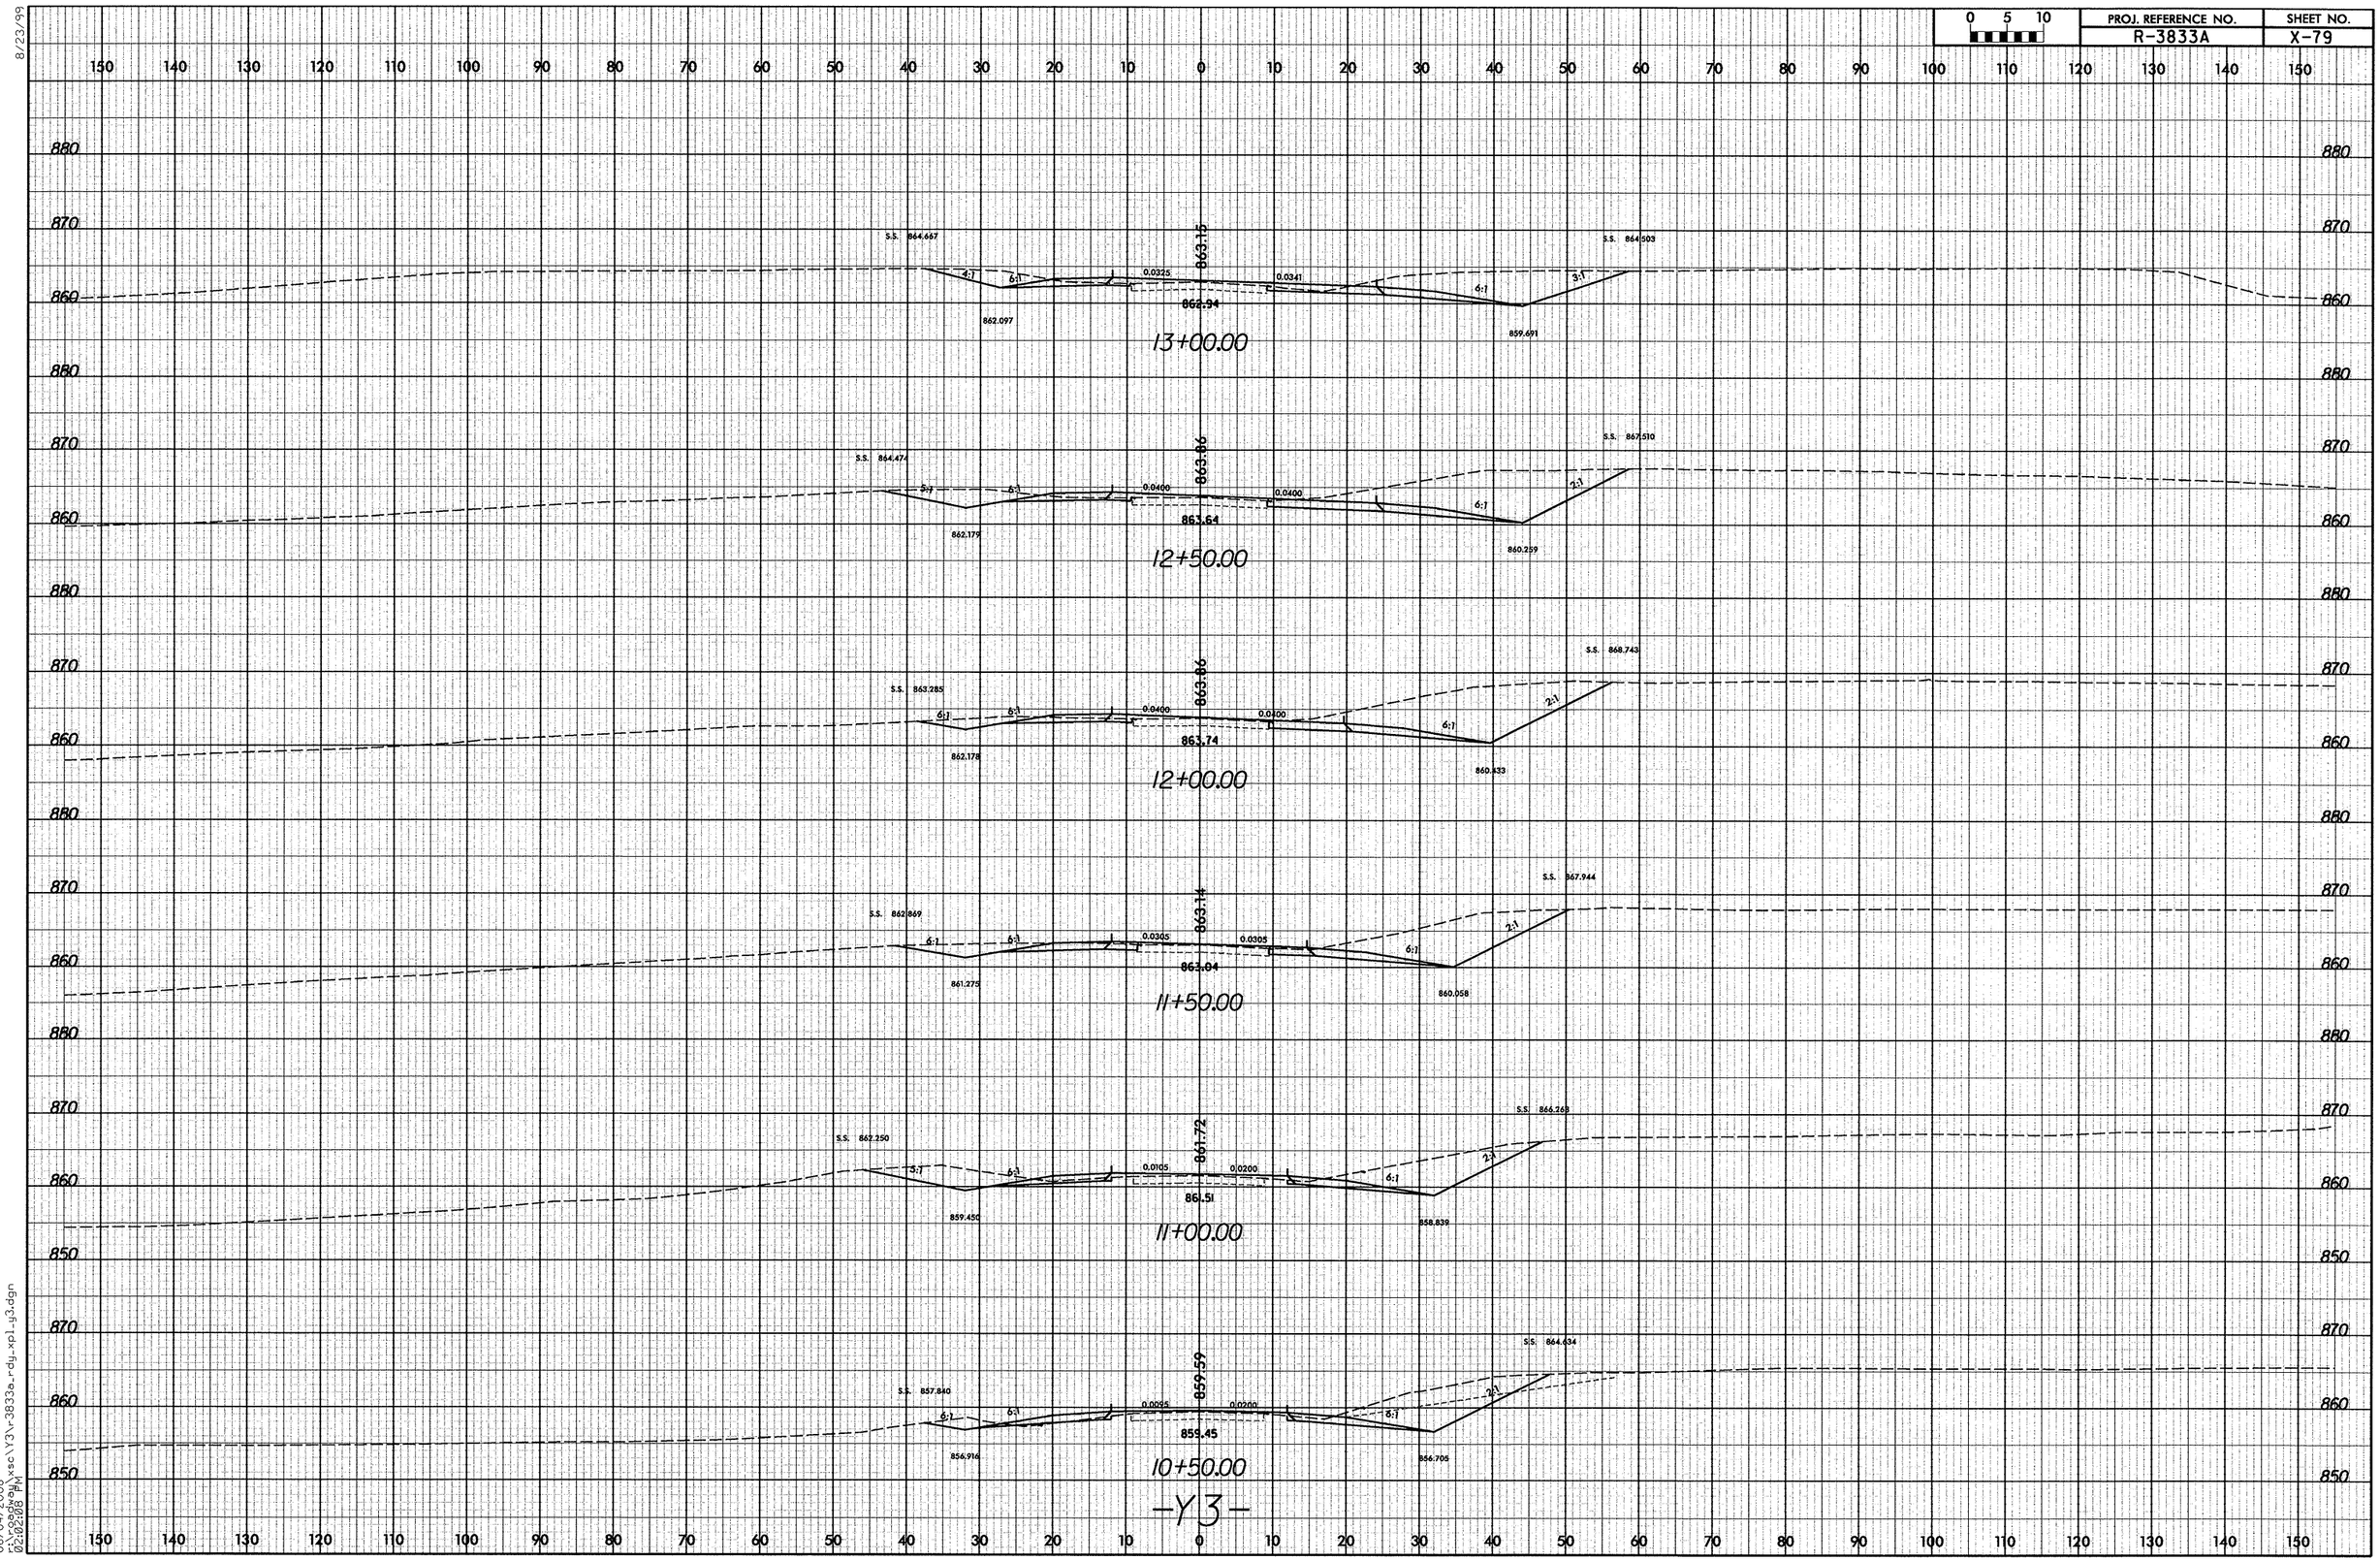

8/23/99

06/04/2008
02:02:03 PM
r:\roadway\xsc\Y3\r-3833a_rdy_xp1_y3.dgn

8/23/99

0 5 10	PROJ. REFERENCE NO.	SHEET NO.
	R-3833A	X-80

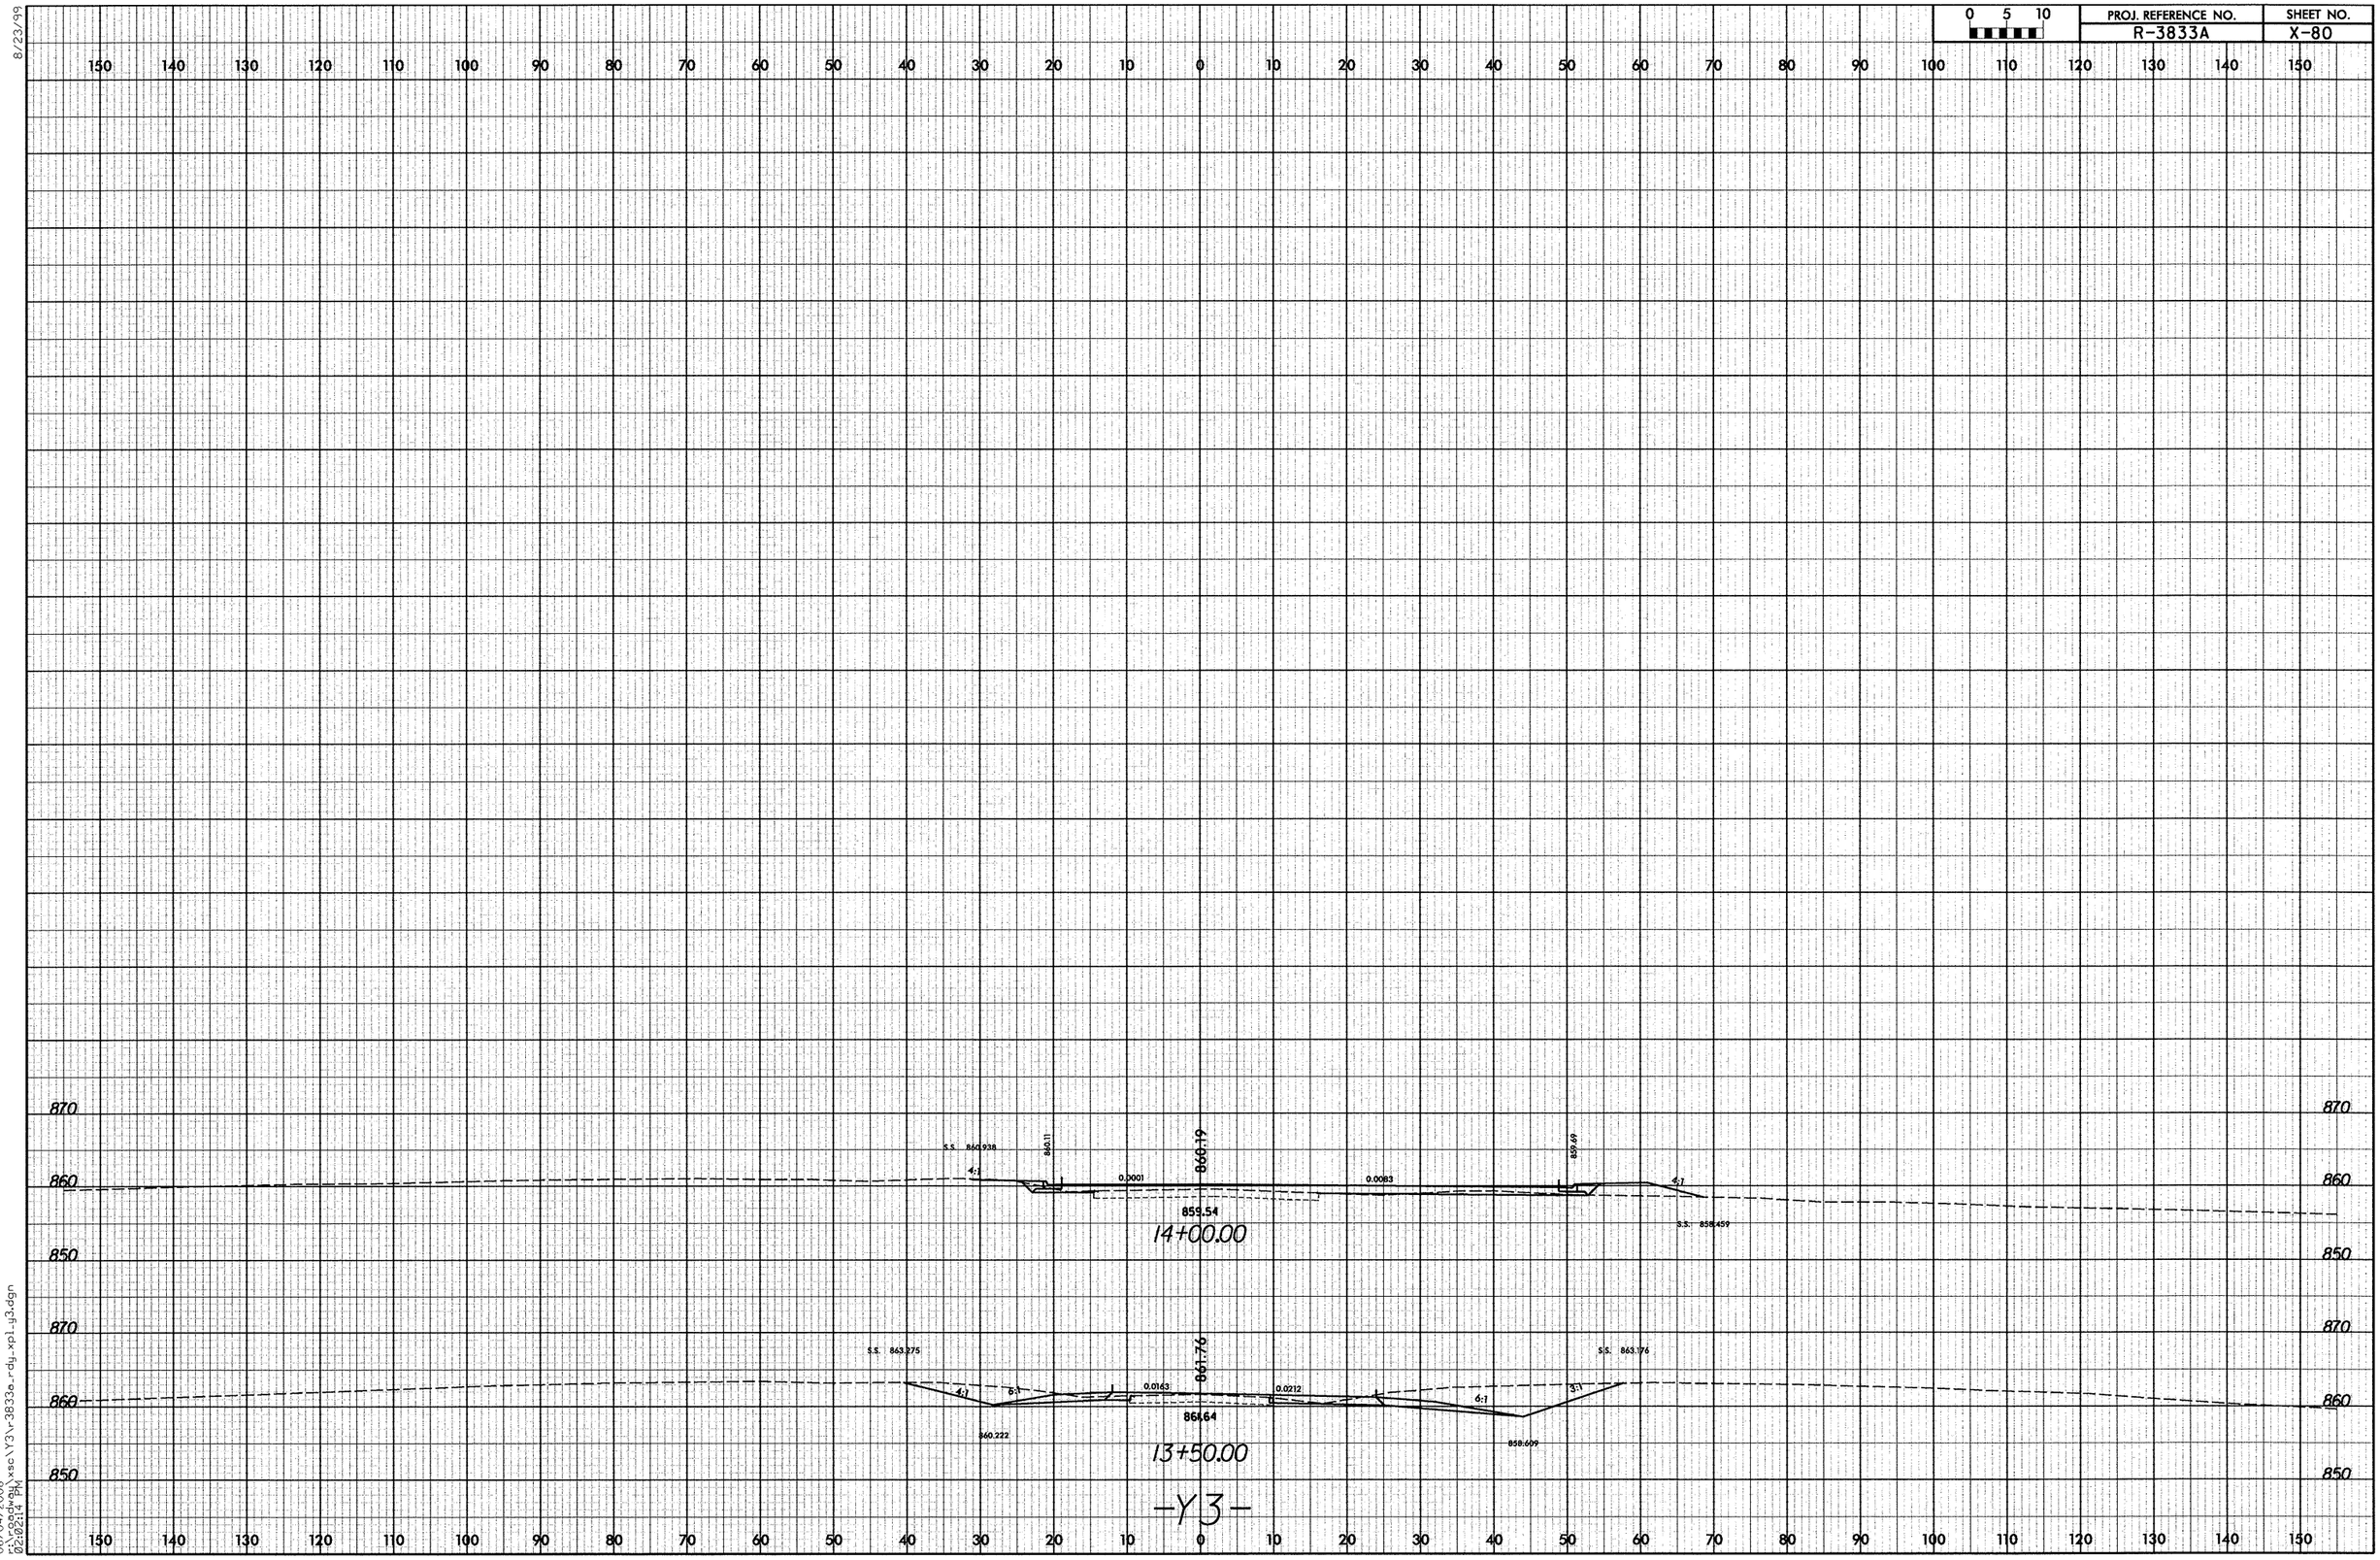

06/04/2008
r:\roadway\xsc\Y3\r-3833a_rdy_xpl_y3.dgn
02:02:14 PM

0 5 10	PROJ. REFERENCE NO.	SHEET NO.
	R-3833A	X-81

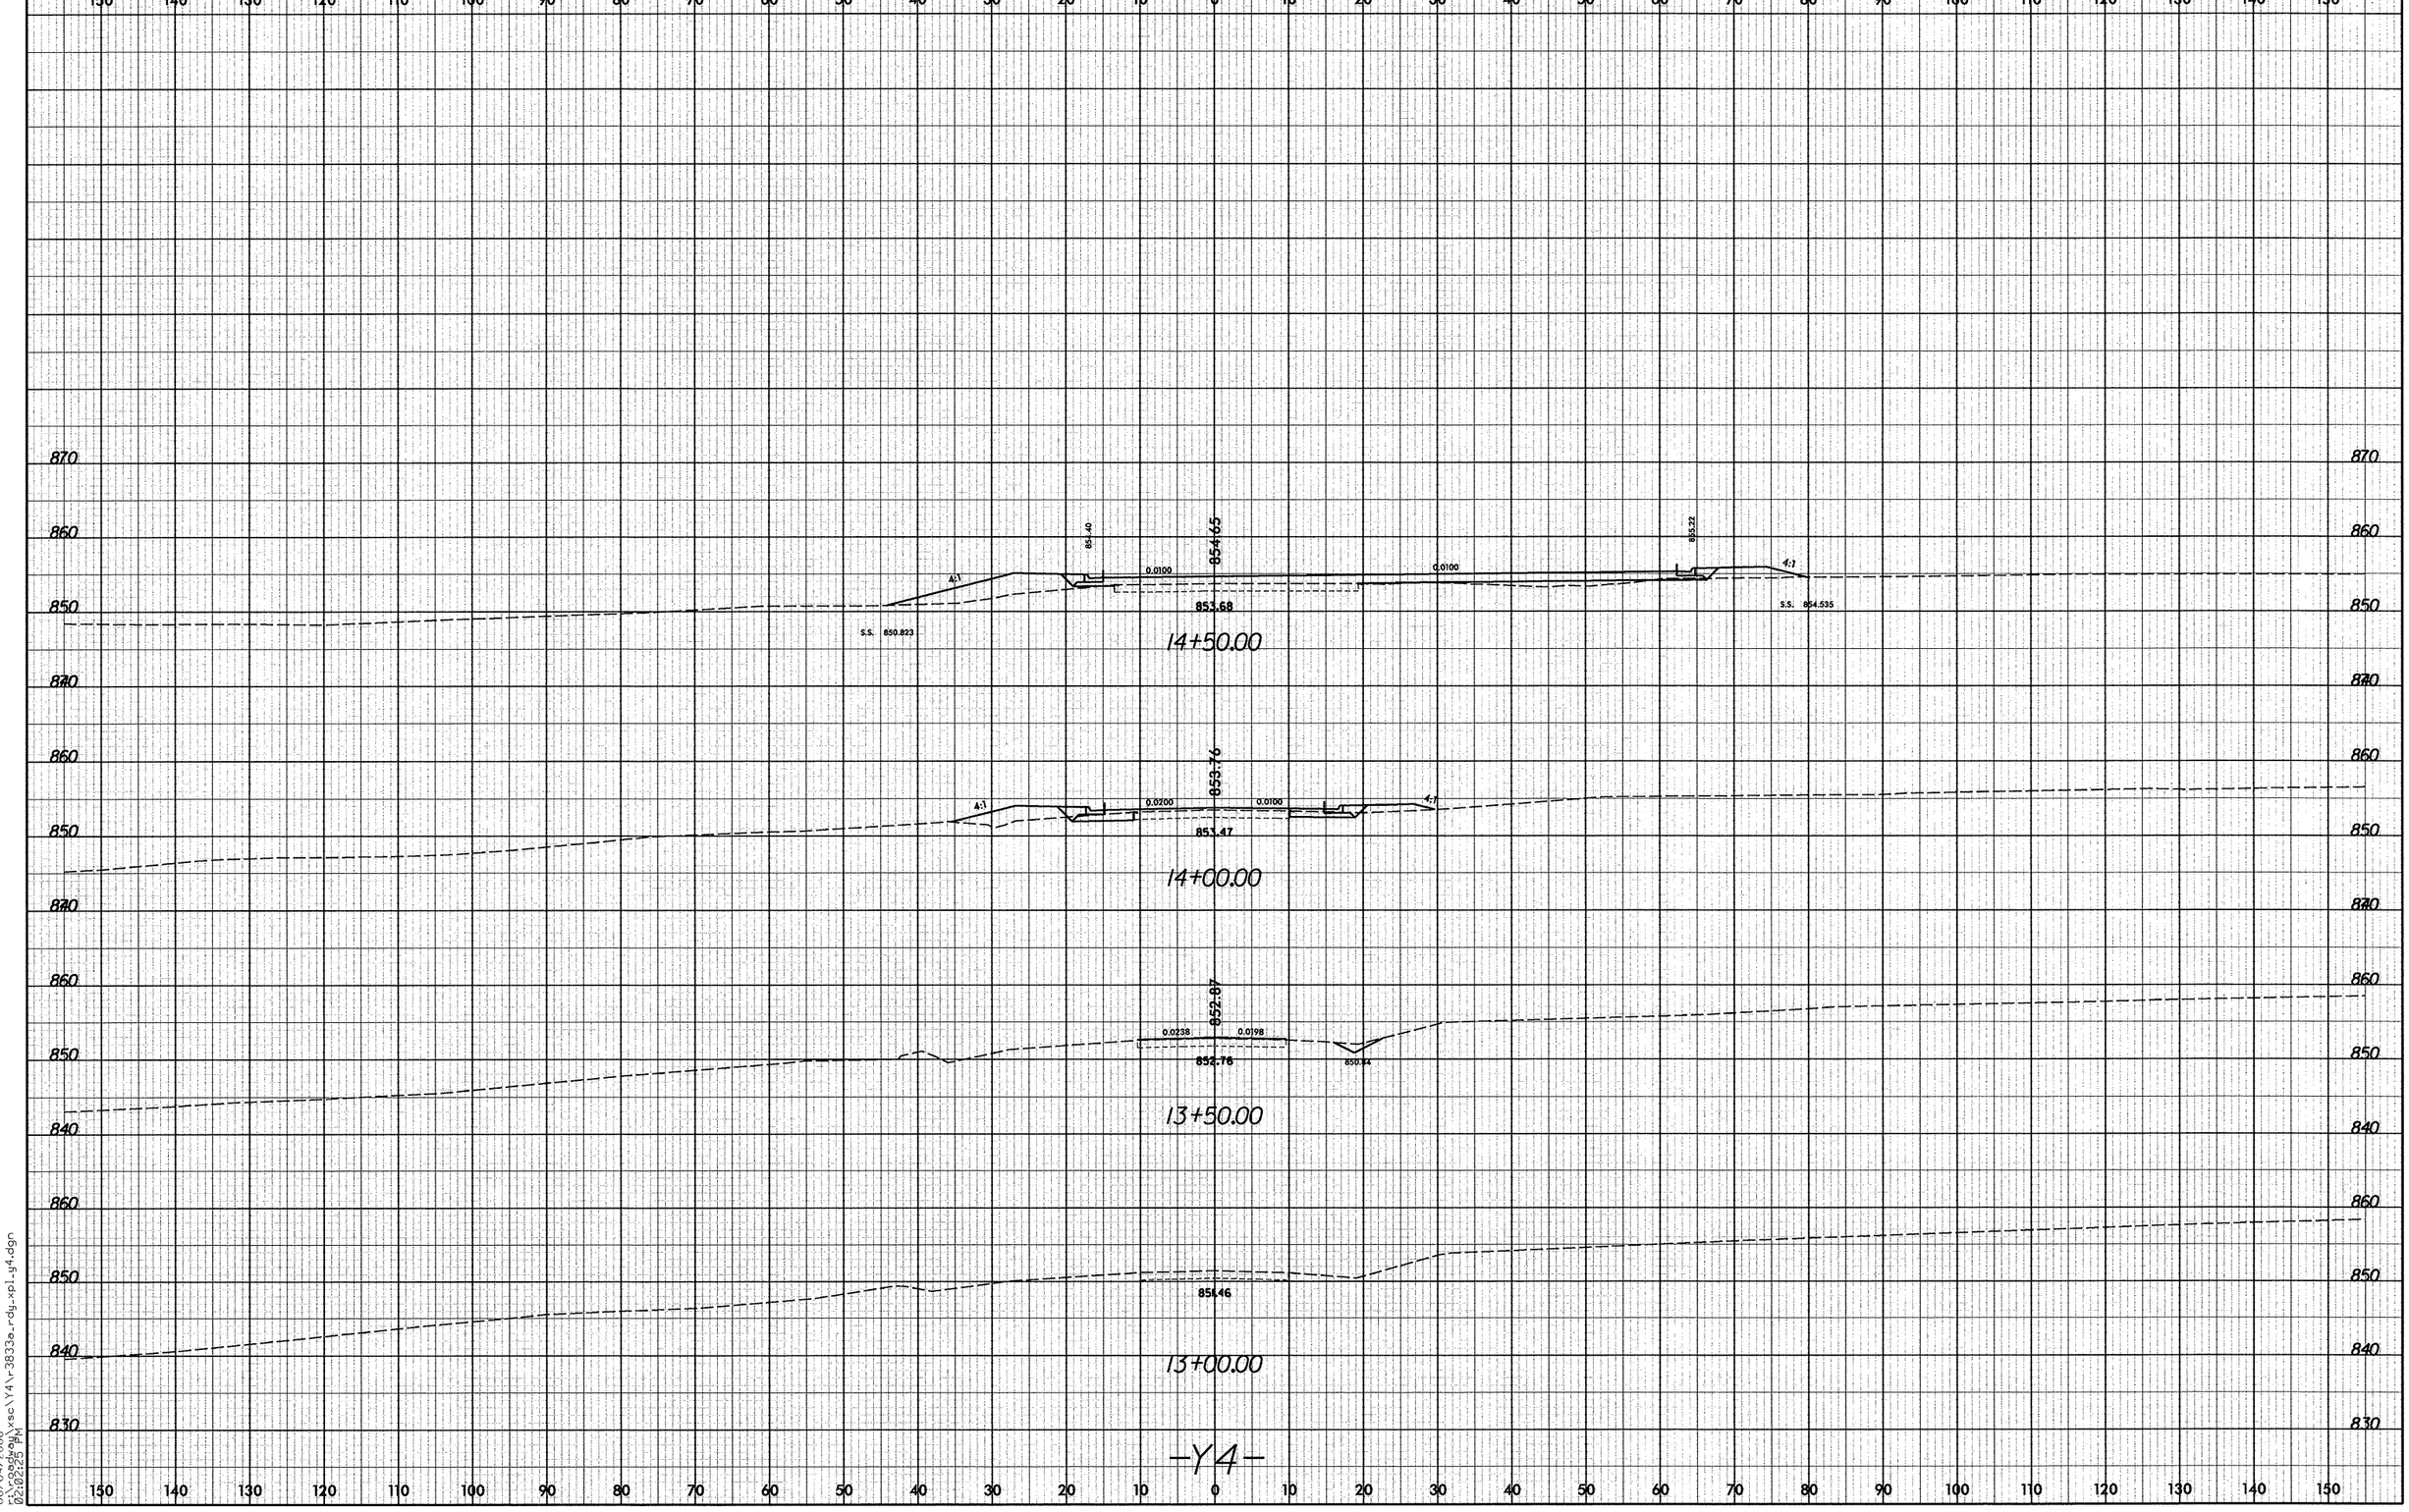

8/23/99

06/04/2008
f:\roadway\xsc\Y4\r-3833a_rdy_xpl_y4.dgn
02:02:25 PM

8/23/99

0 5 10	PROJ. REFERENCE NO.	SHEET NO.
	R-3833A	X-82

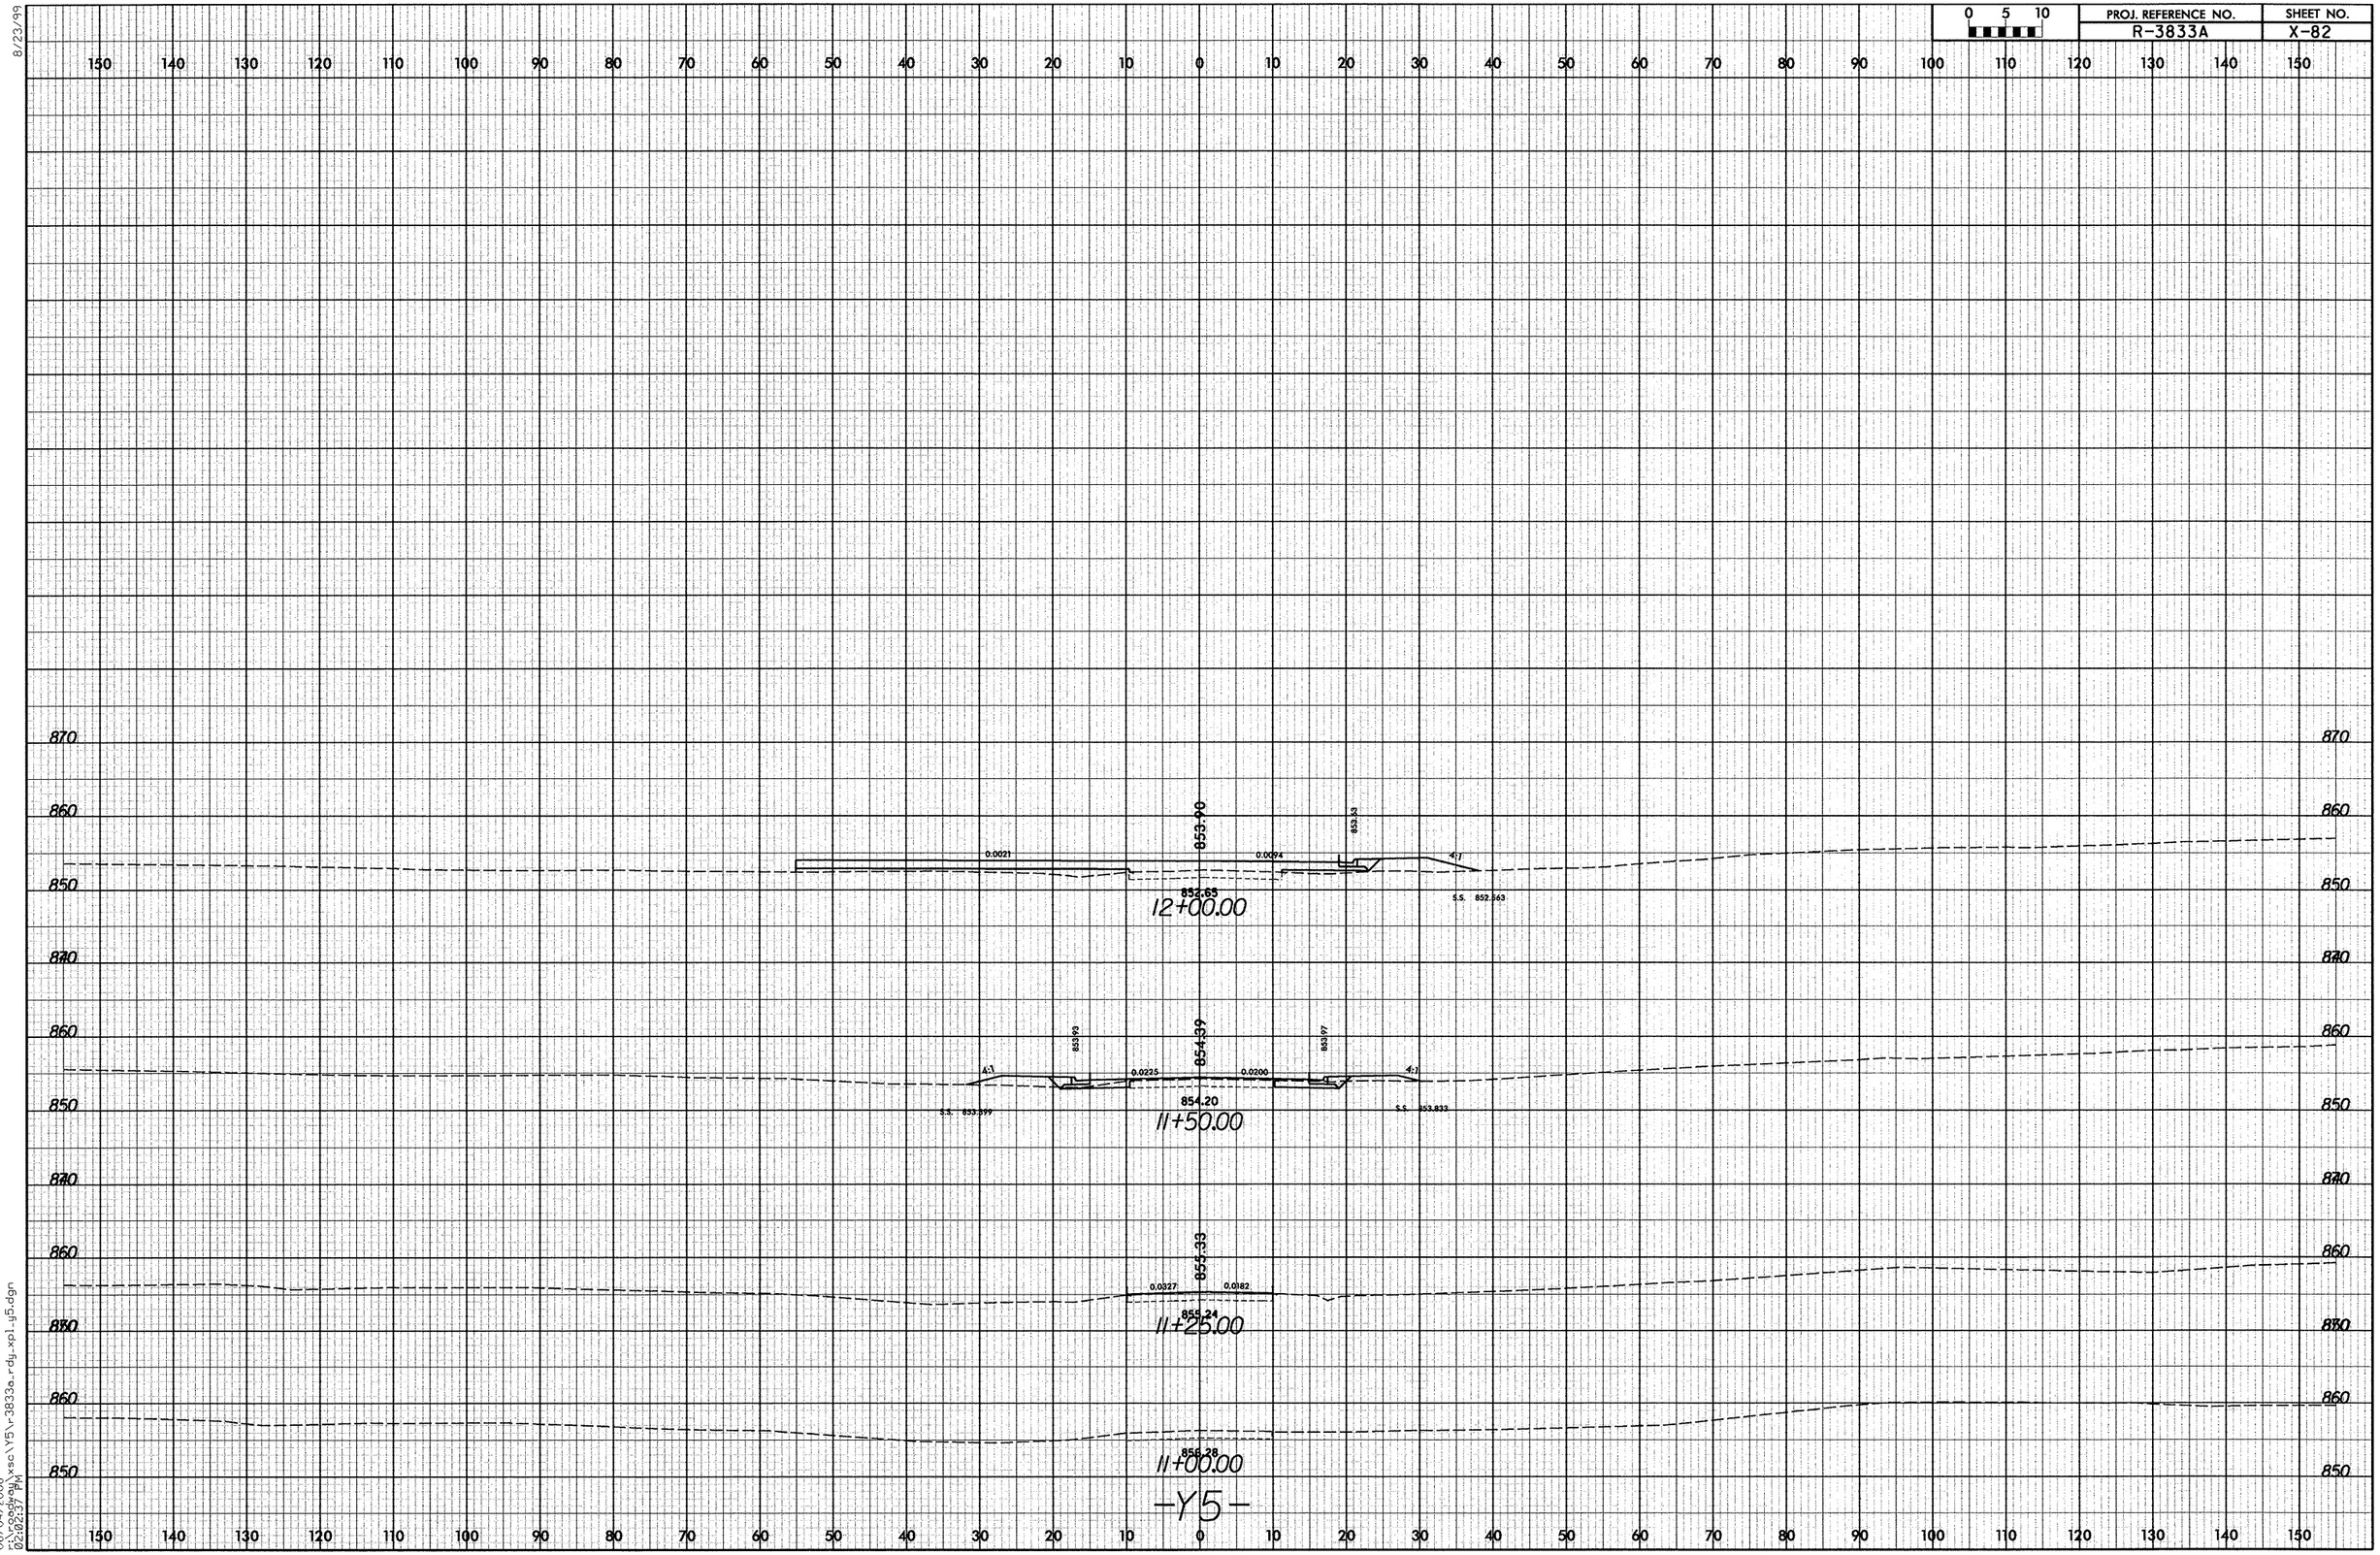

06/04/2008
02:02:37 PM
c:\roadway\xsc\Y5\r3833a_rdy_xpl_y5.dgn

8/23/99

0 5 10	PROJ. REFERENCE NO.	SHEET NO.
	R-3833A	X-83

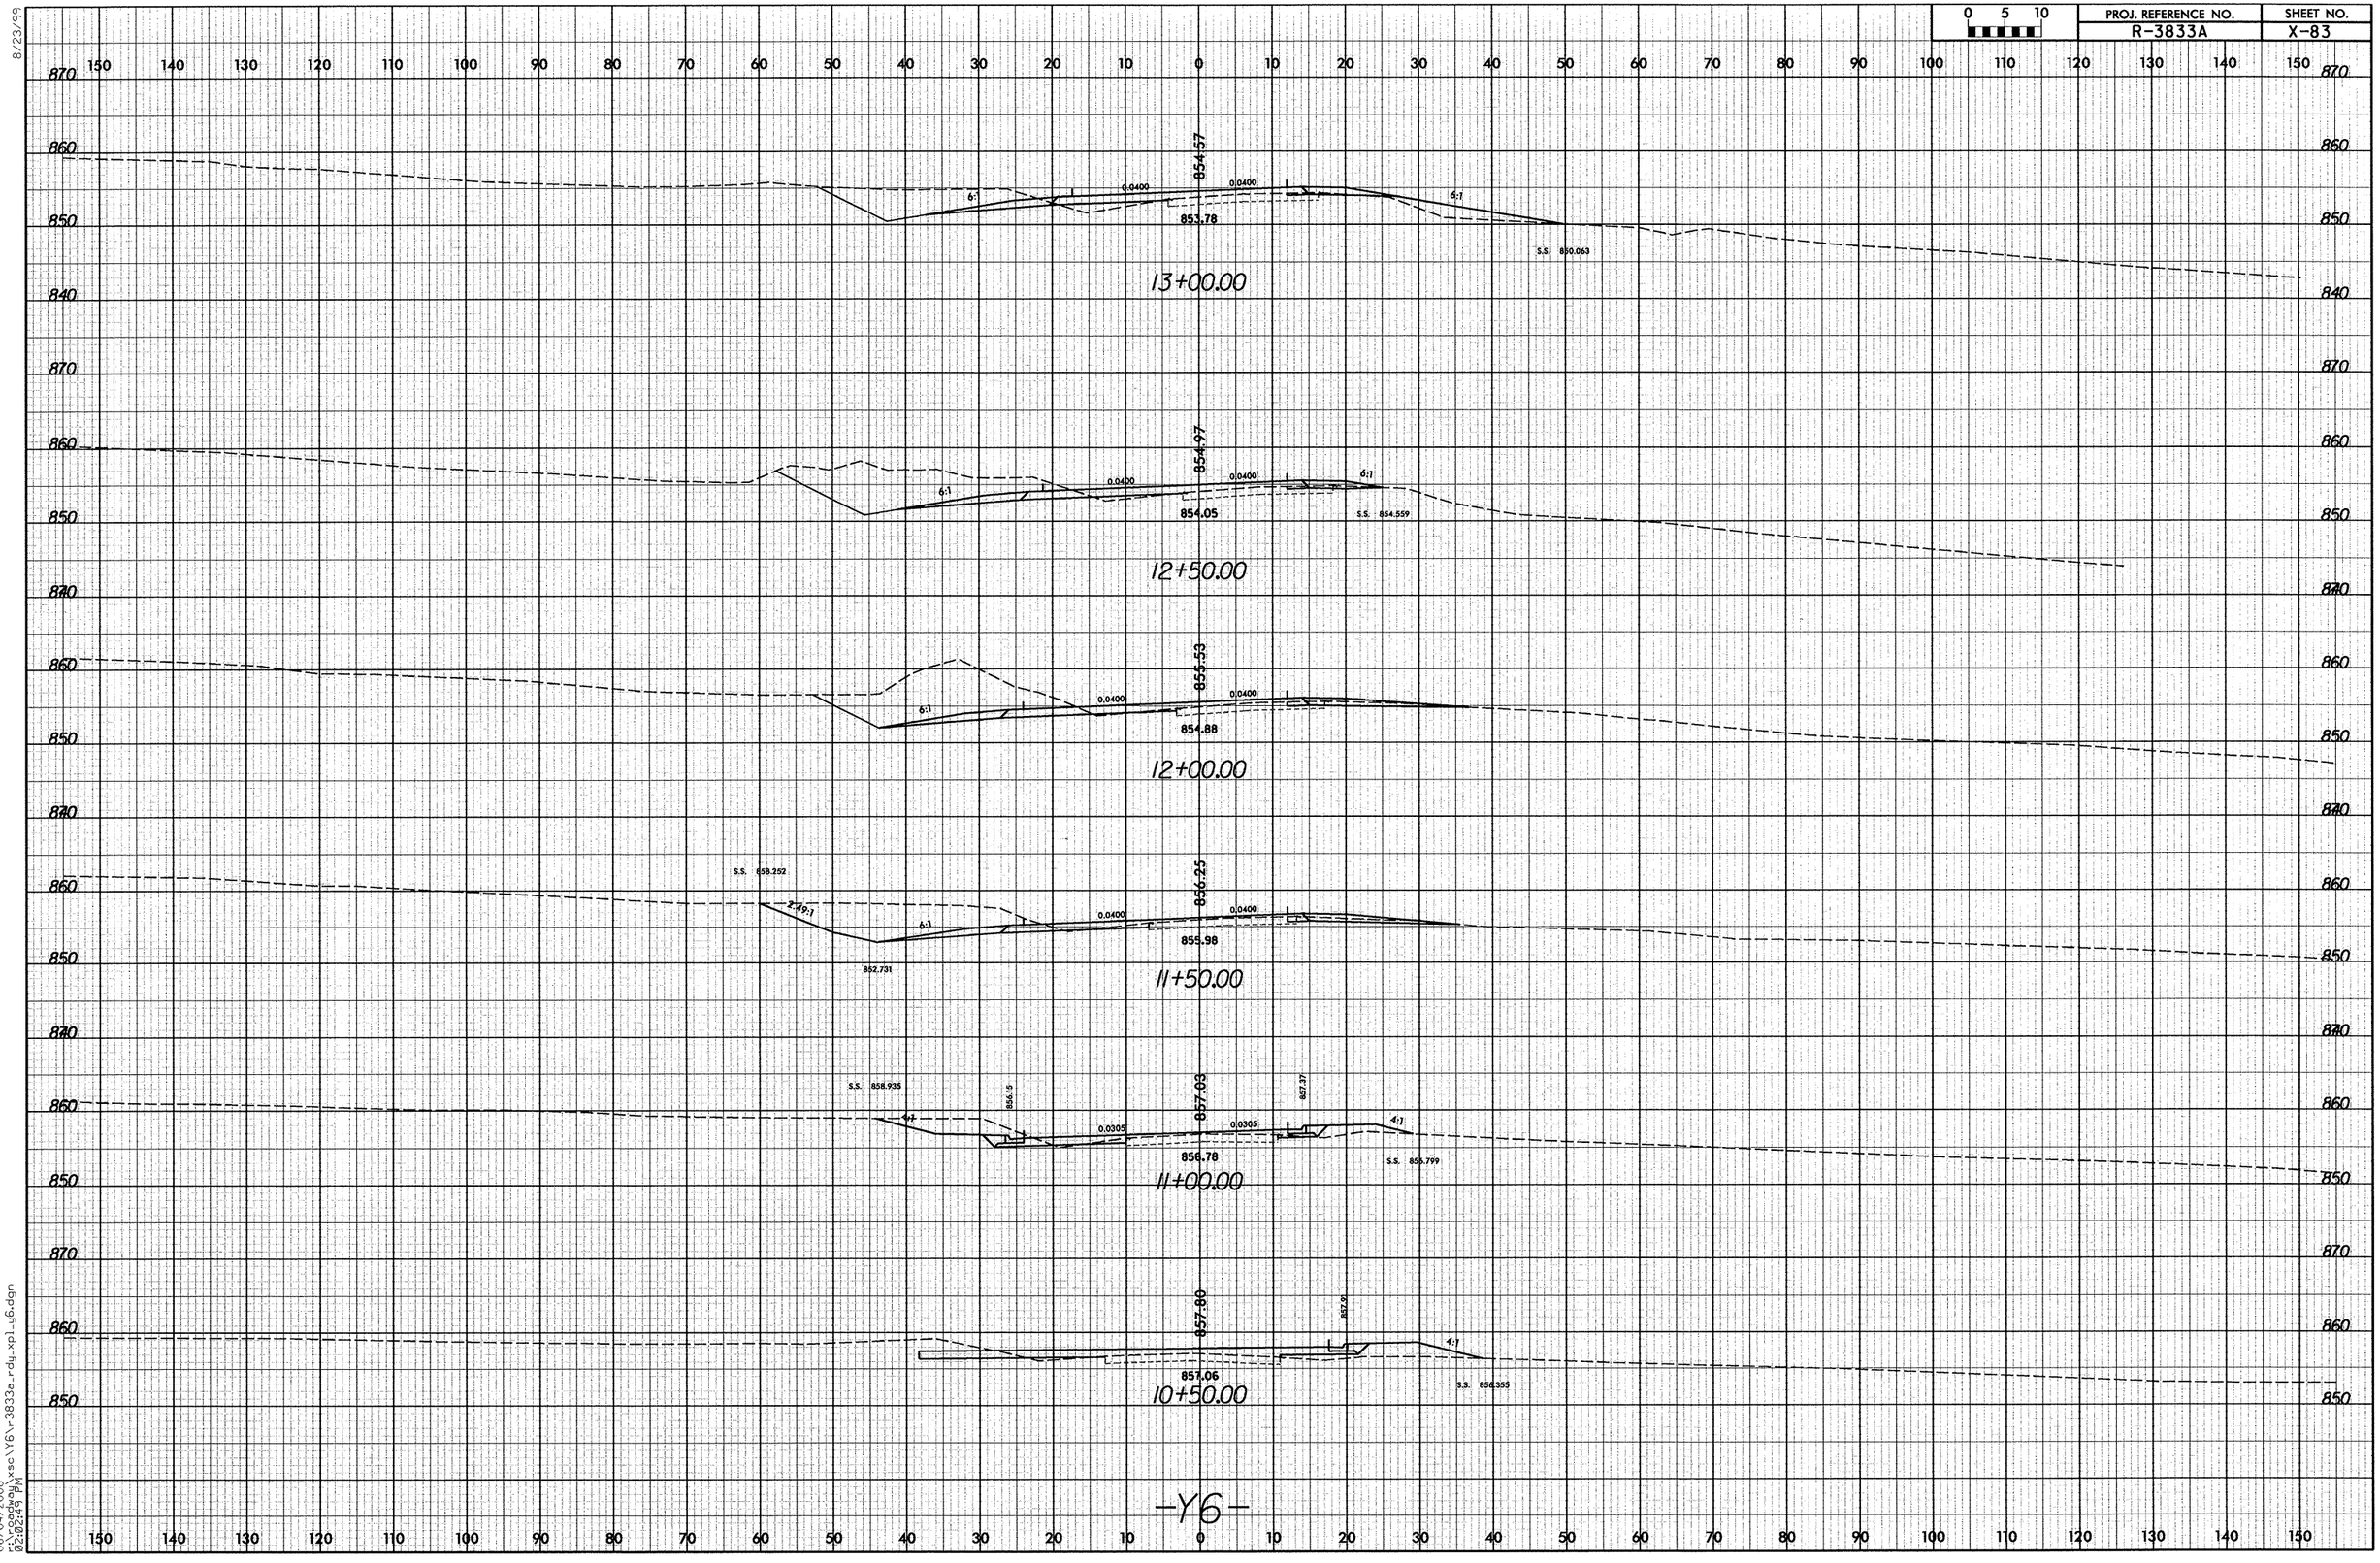

06/04/2008
r:\roadway\xsc\Y6\r3833a_rdy_xp1_y6.dgn
02:02:49 PM

8/23/99

0 5 10	PROJ. REFERENCE NO.	SHEET NO.
	R-3833A	X-84

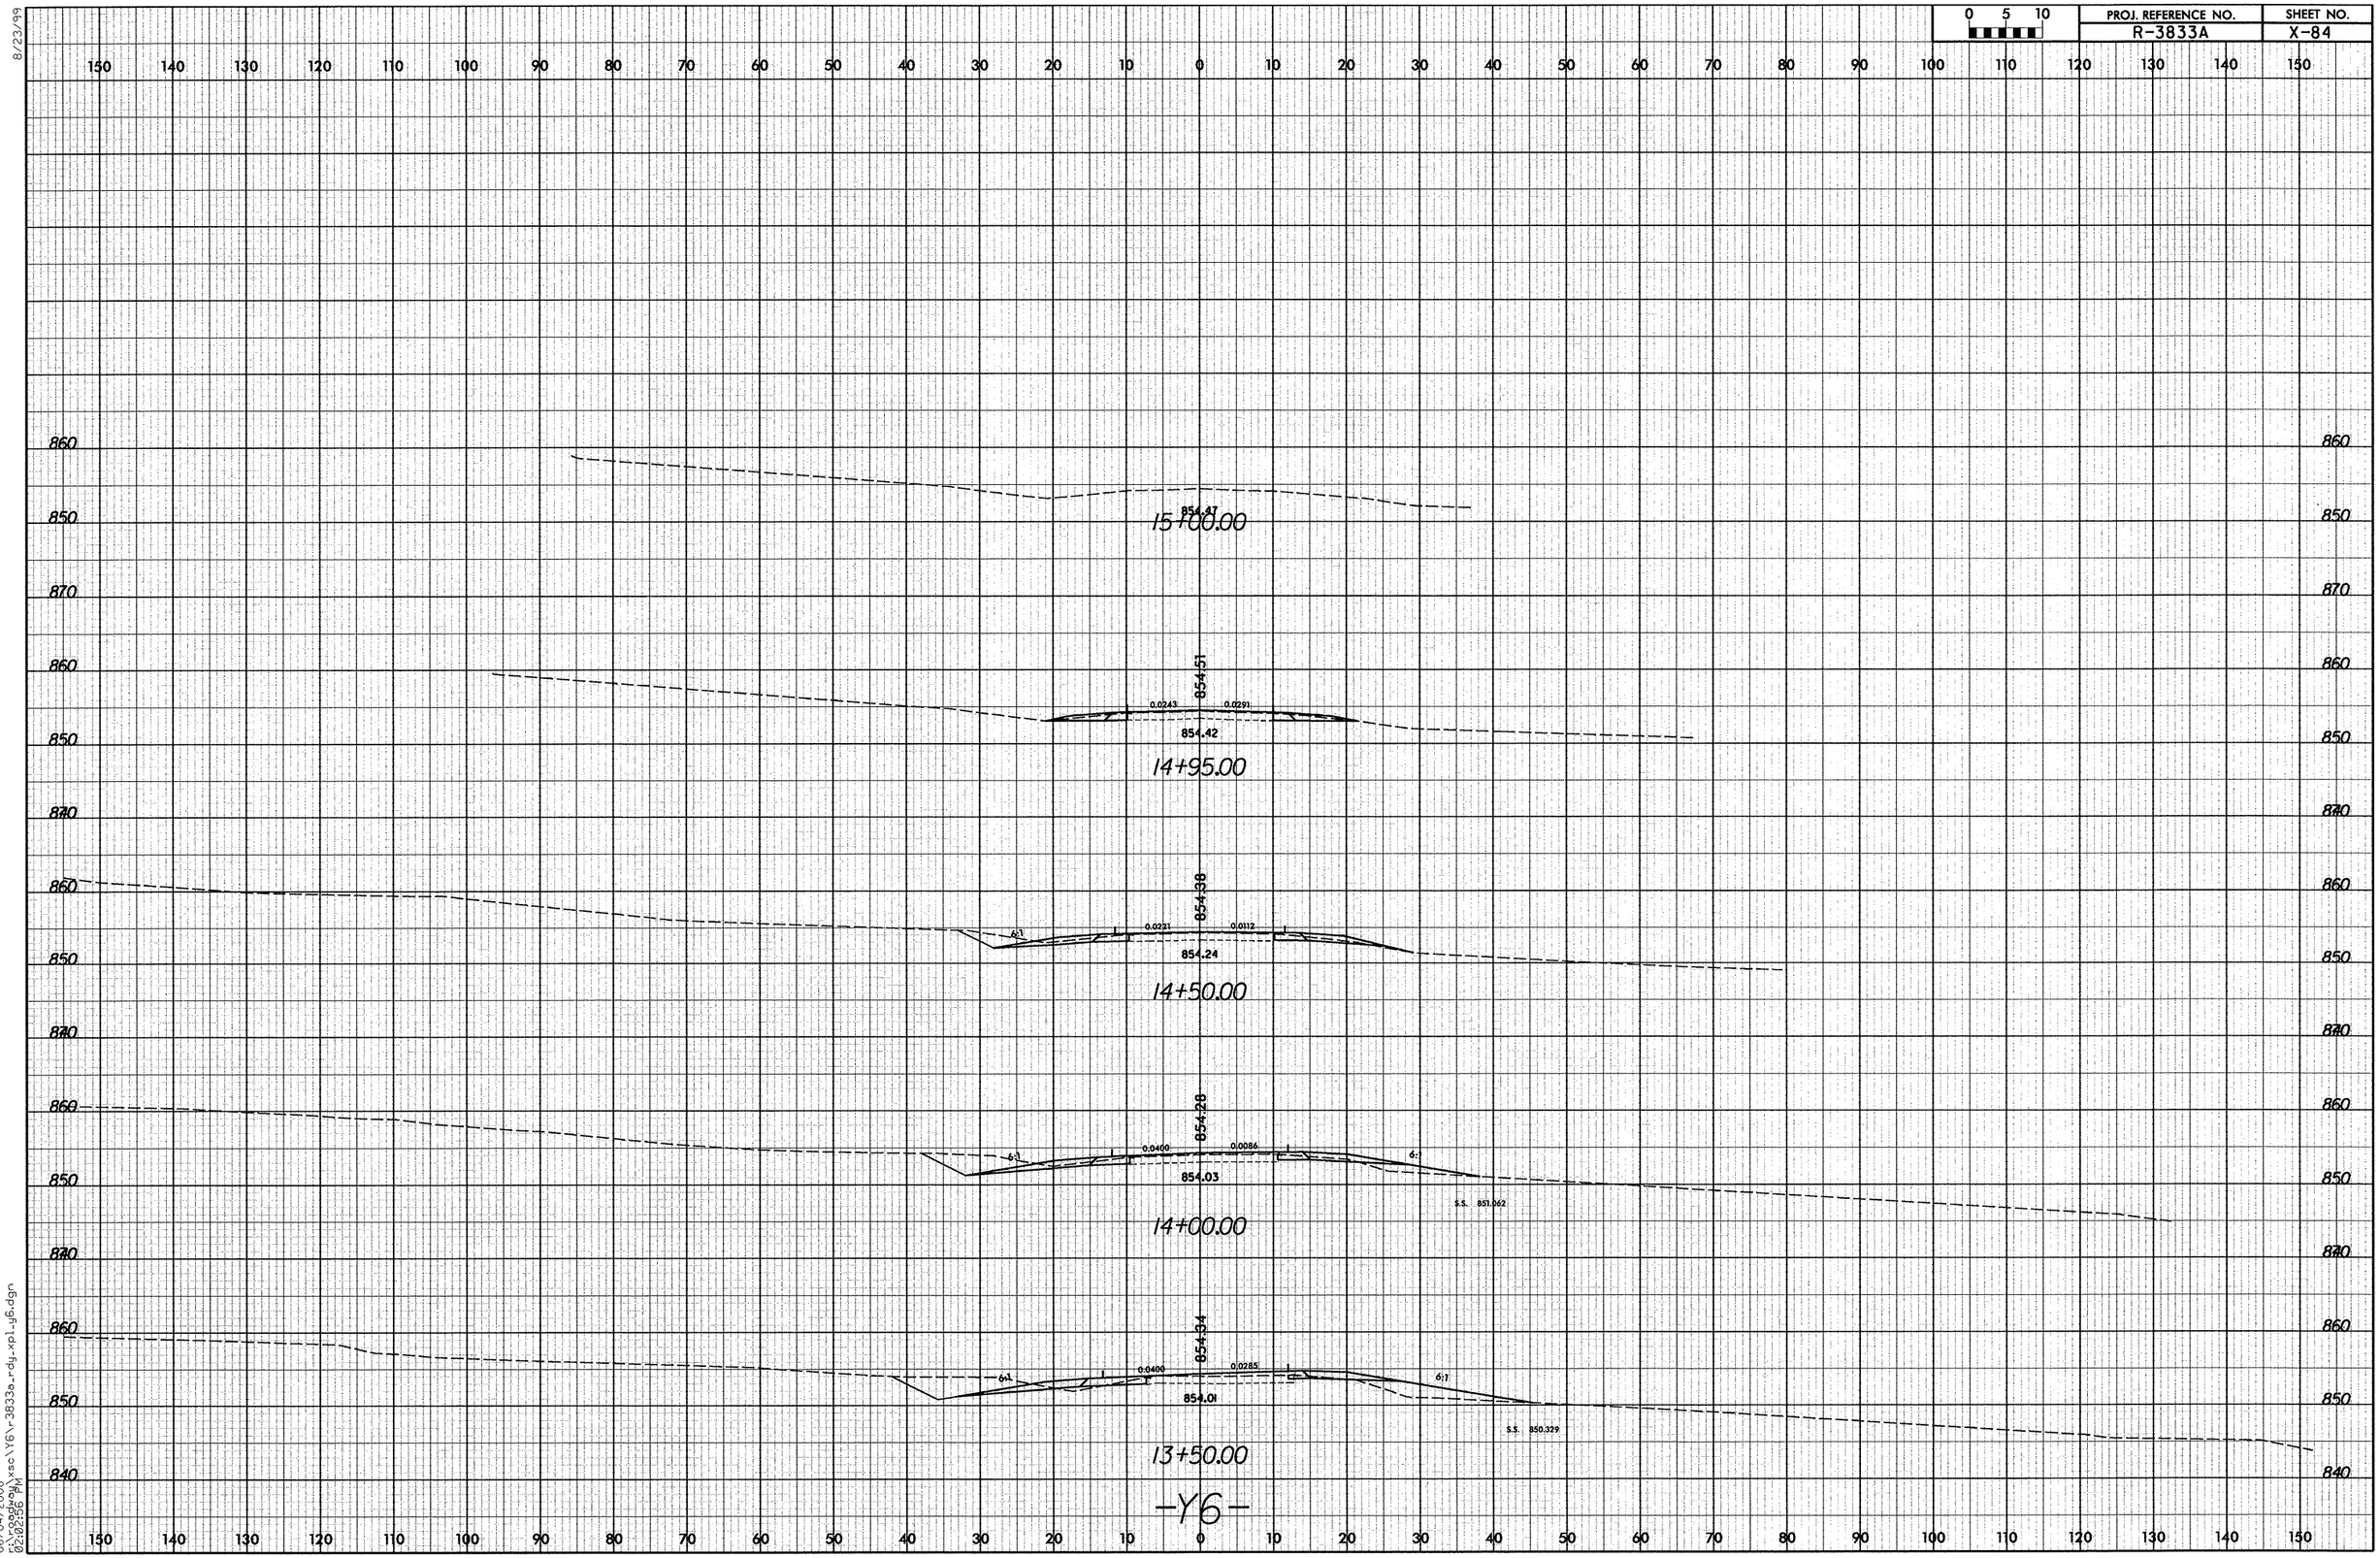

06/04/2008
r:\roadway\xsc\Y6\r3833a_rdy_xpl_y6.dgn
02:02:56 PM

0 5 10	PROJ. REFERENCE NO.	SHEET NO.
	R-3833A	X-85

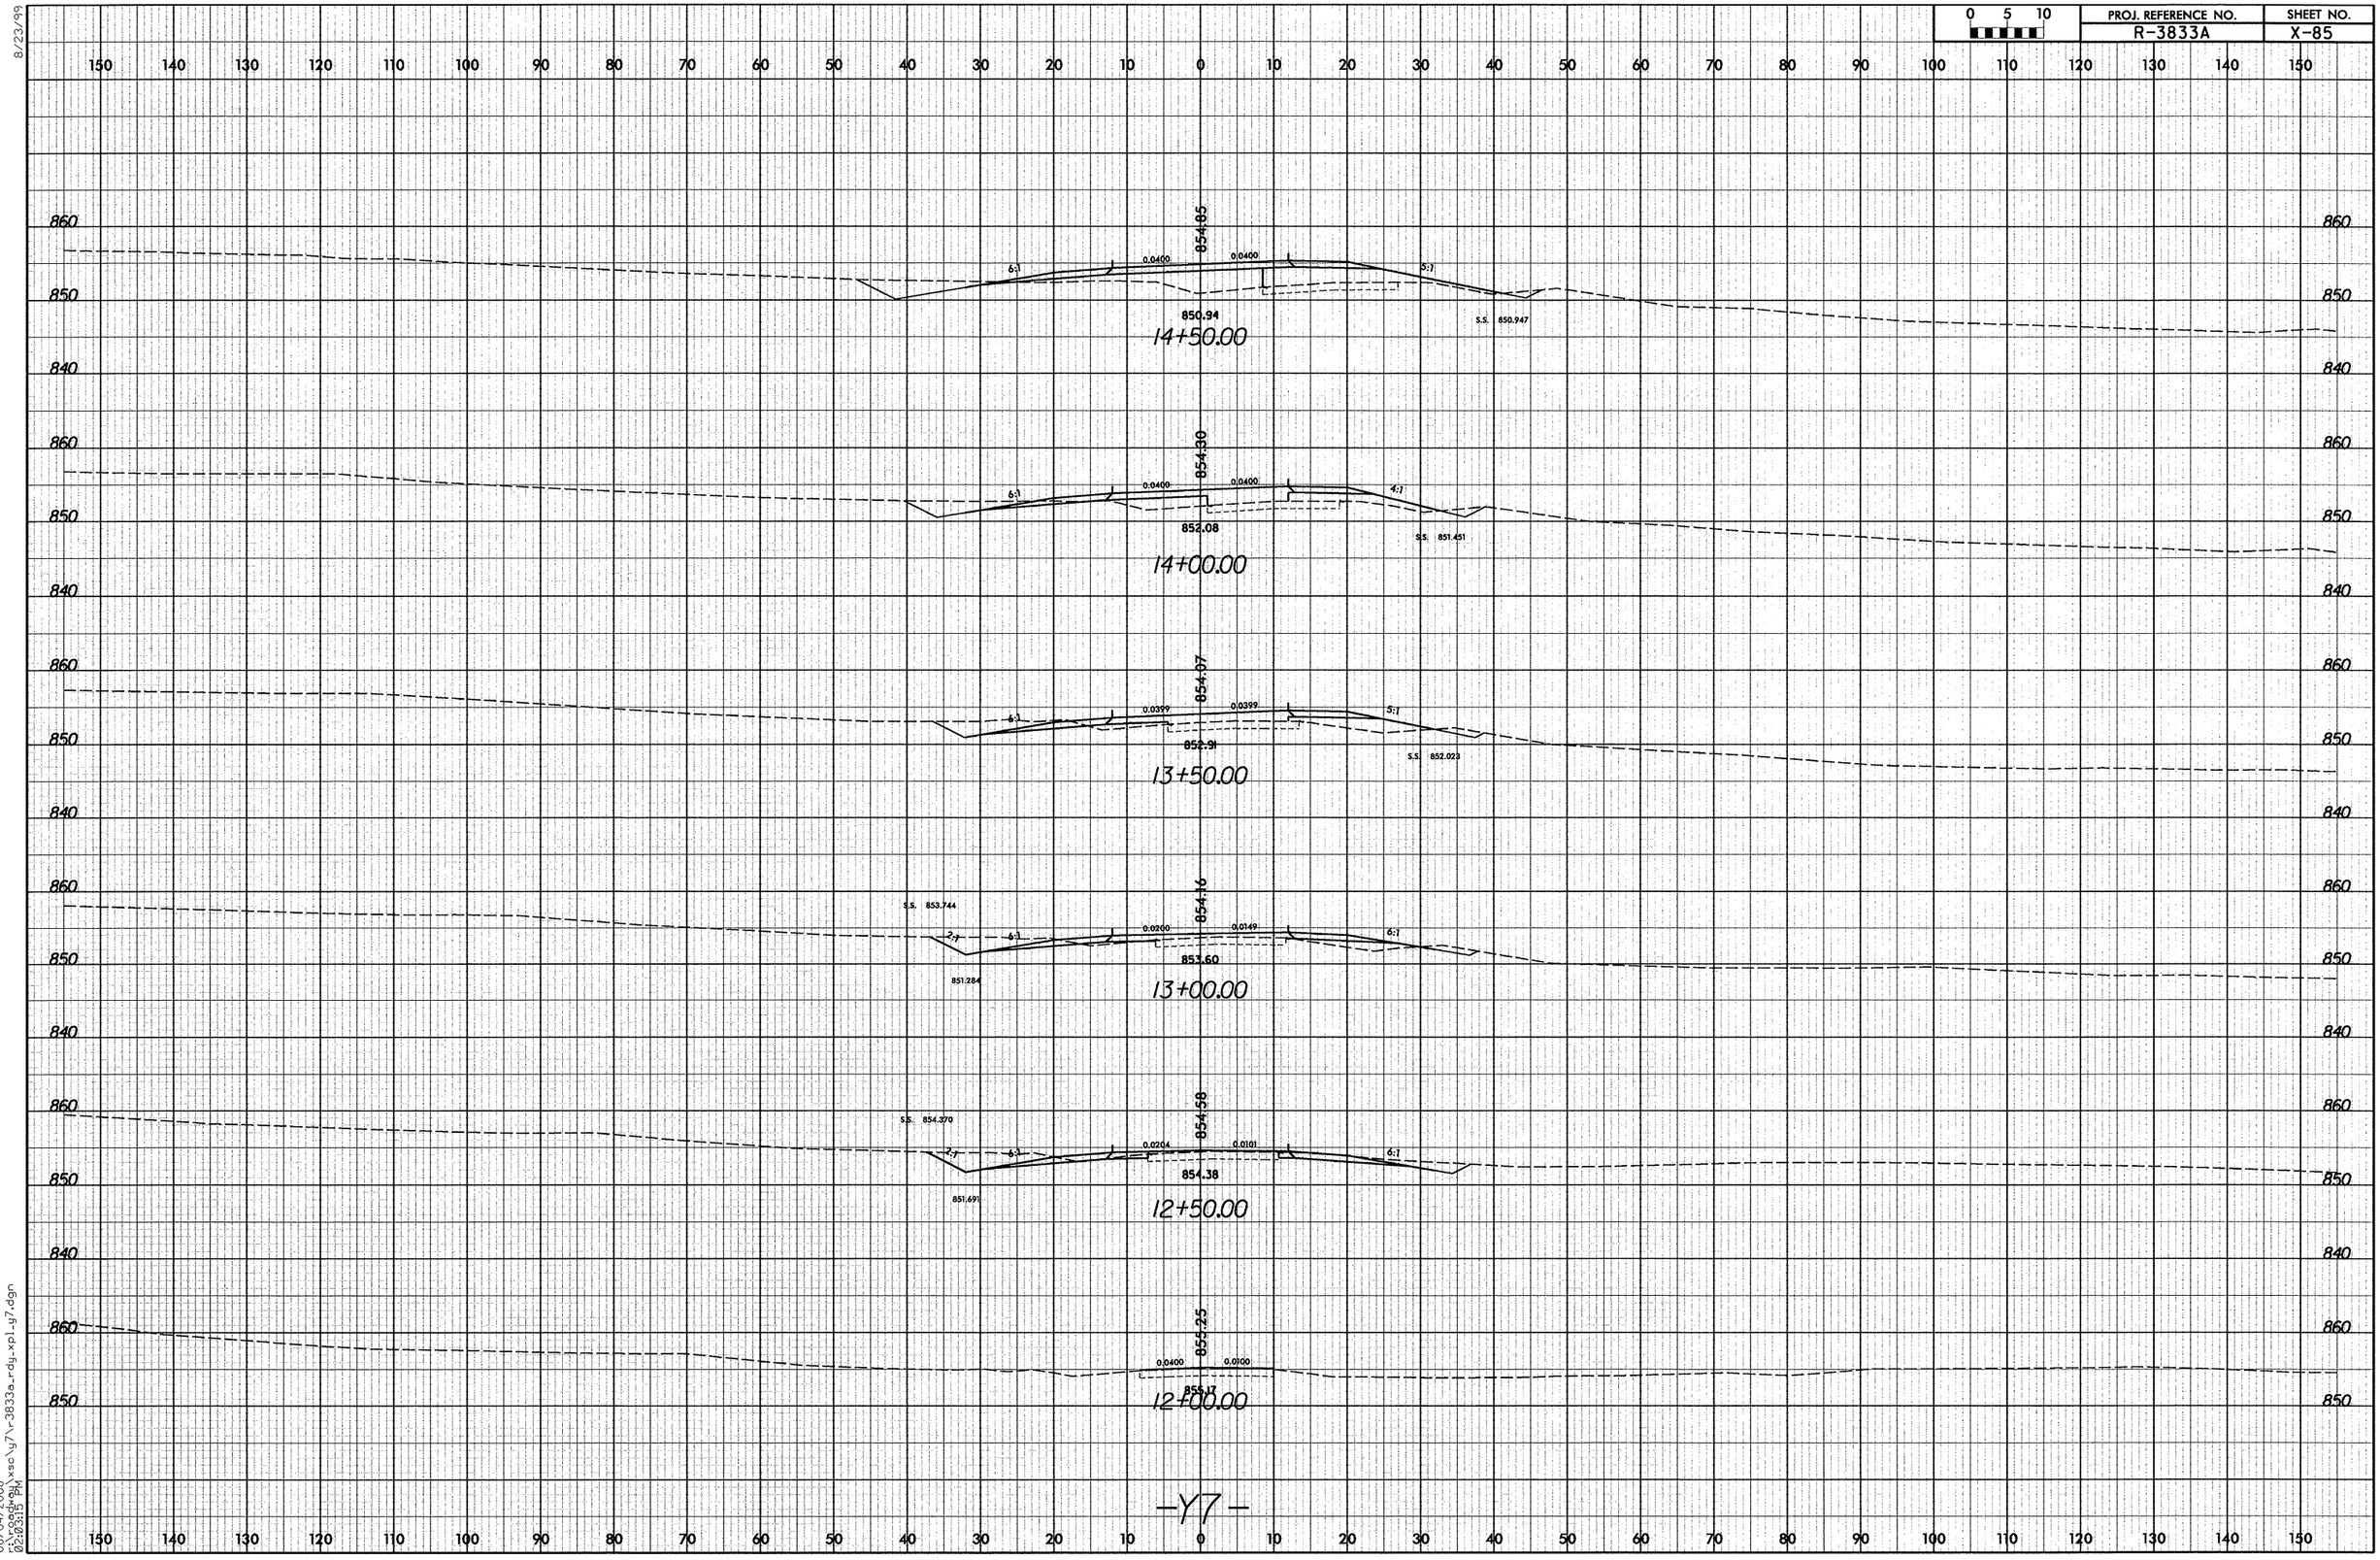

8/23/99

06/04/2008
02:03:15 PM
r:\roadway\xsc\y7\r3833a-rdy_xpl-y7.dgn

0 5 10	PROJ. REFERENCE NO.	SHEET NO.
	R-3833A	X-86

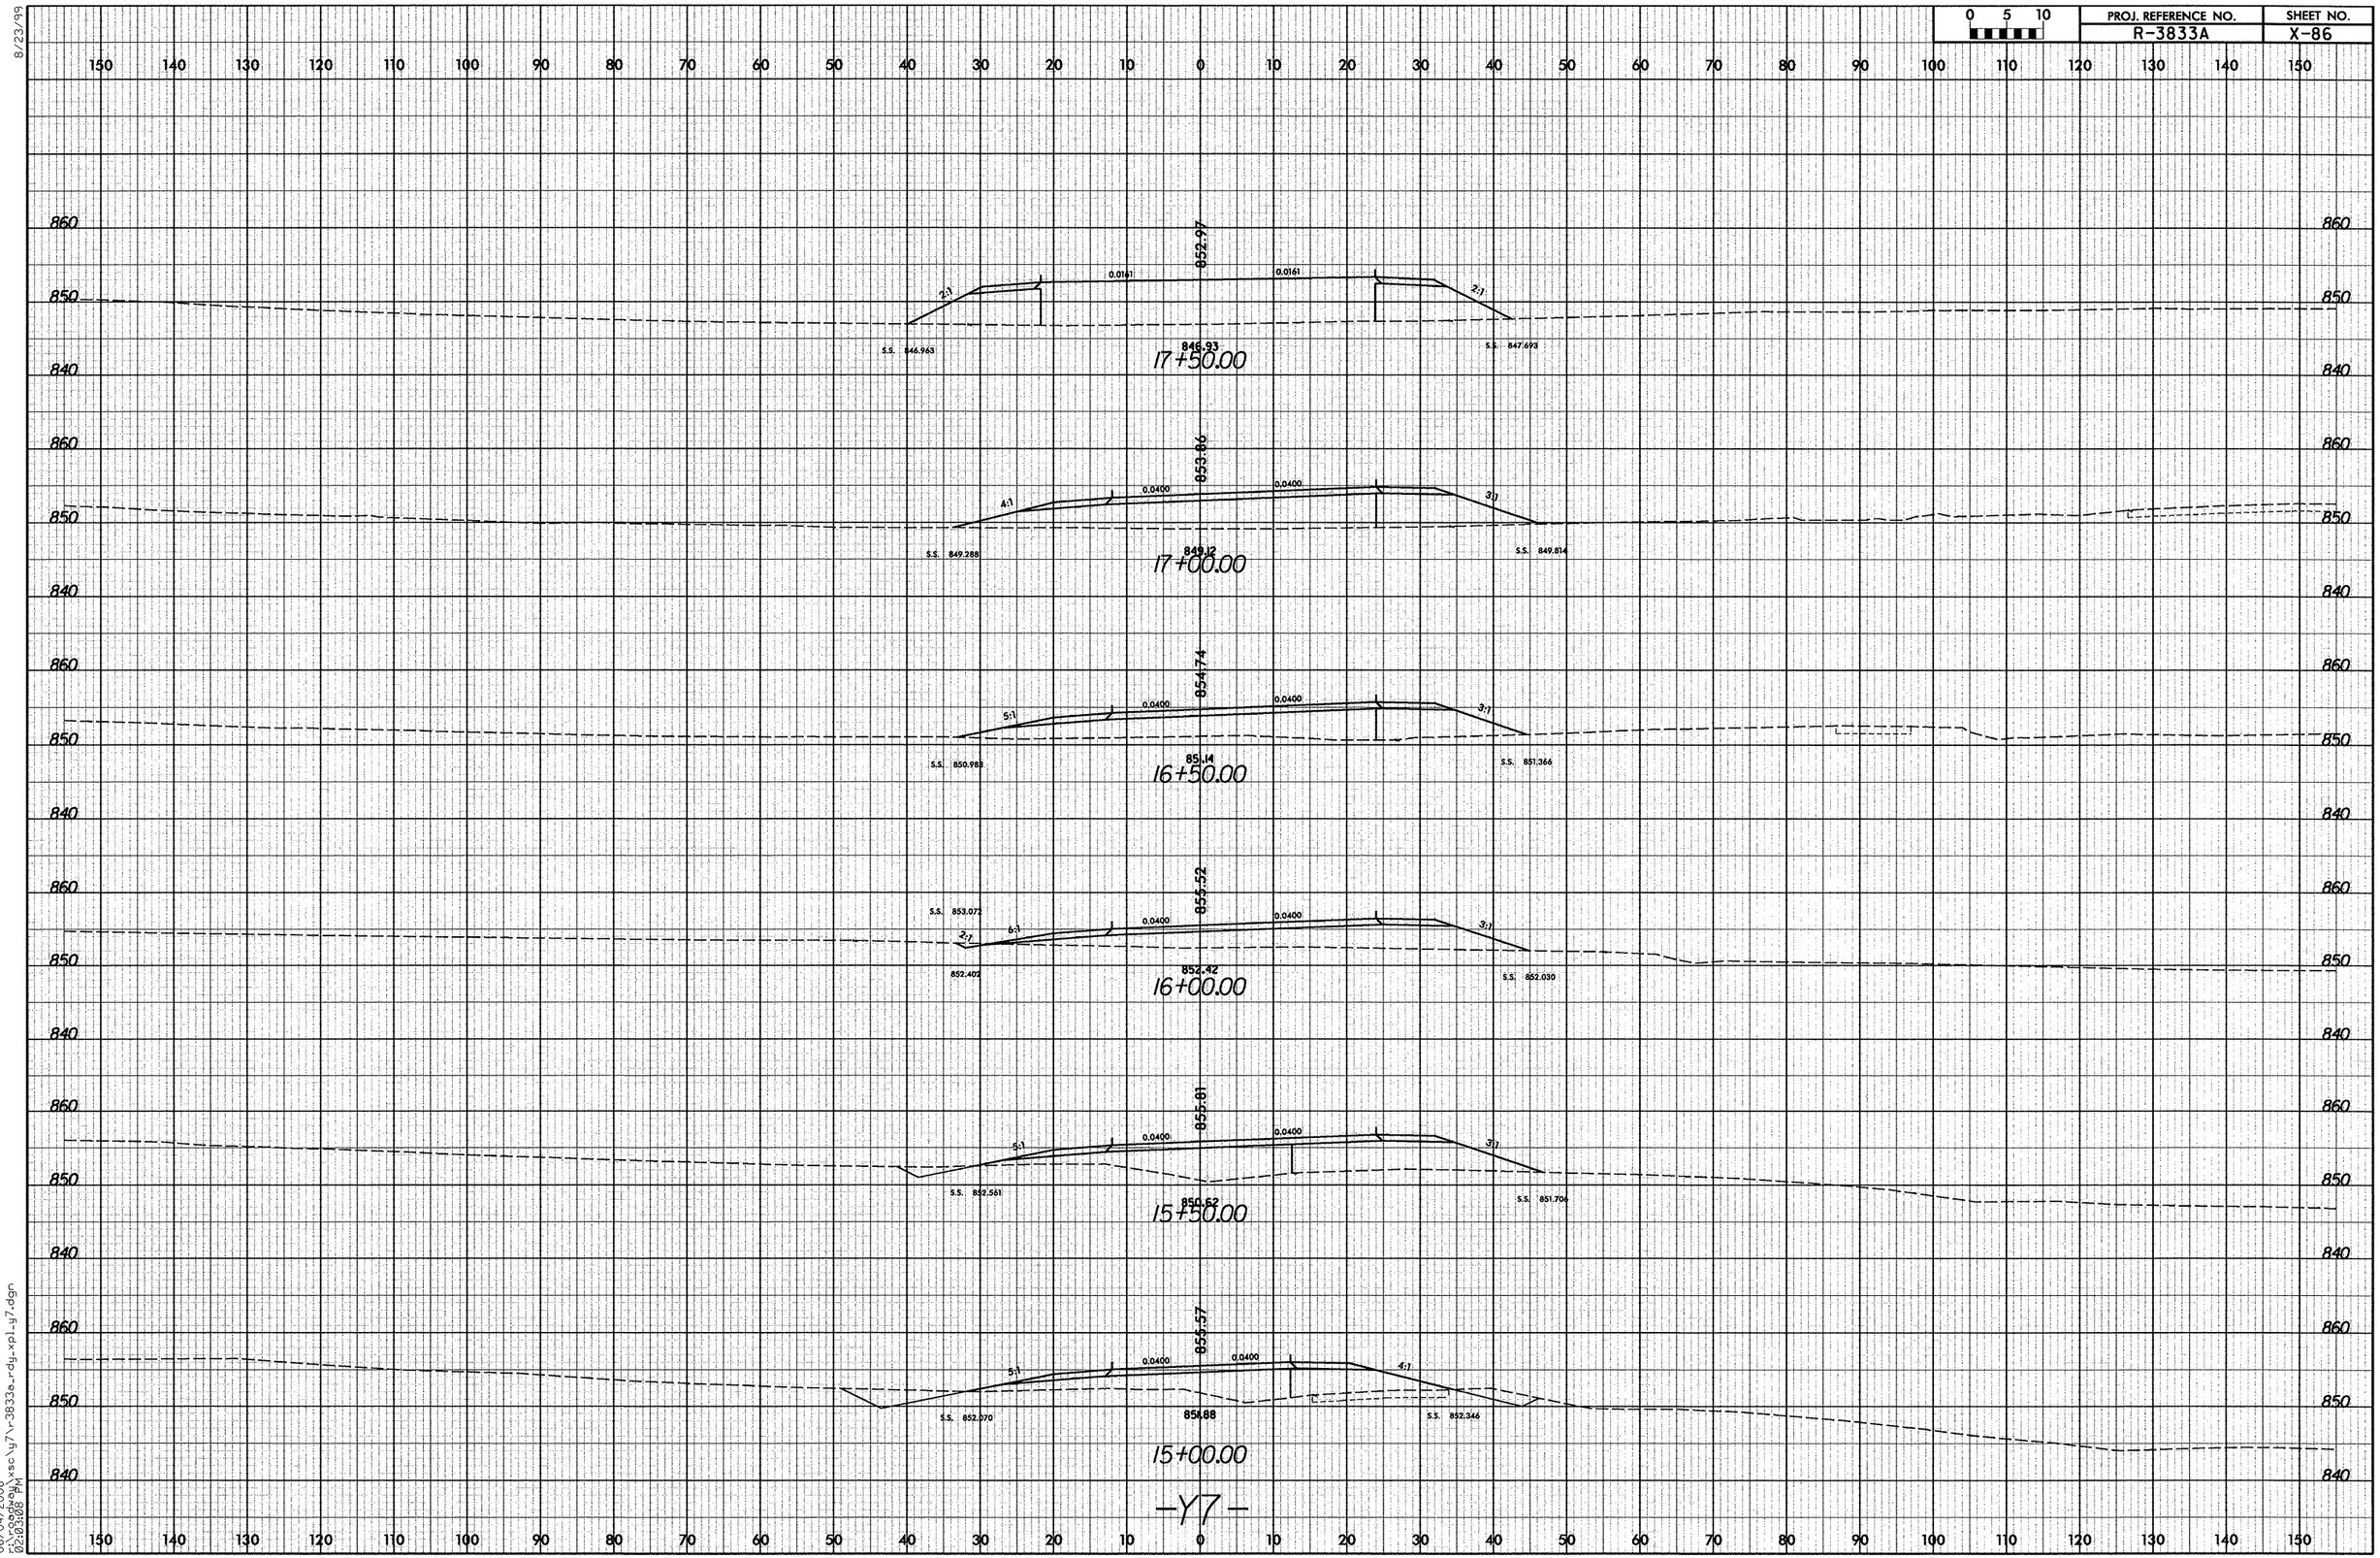

8/23/99

06/04/2008
02:10:08 PM
f:\r3833\xsc\y7\r3833a_rdy_xpl_y7.dgn

PROJ. REFERENCE NO.	SHEET NO.
R-3833A	X-87

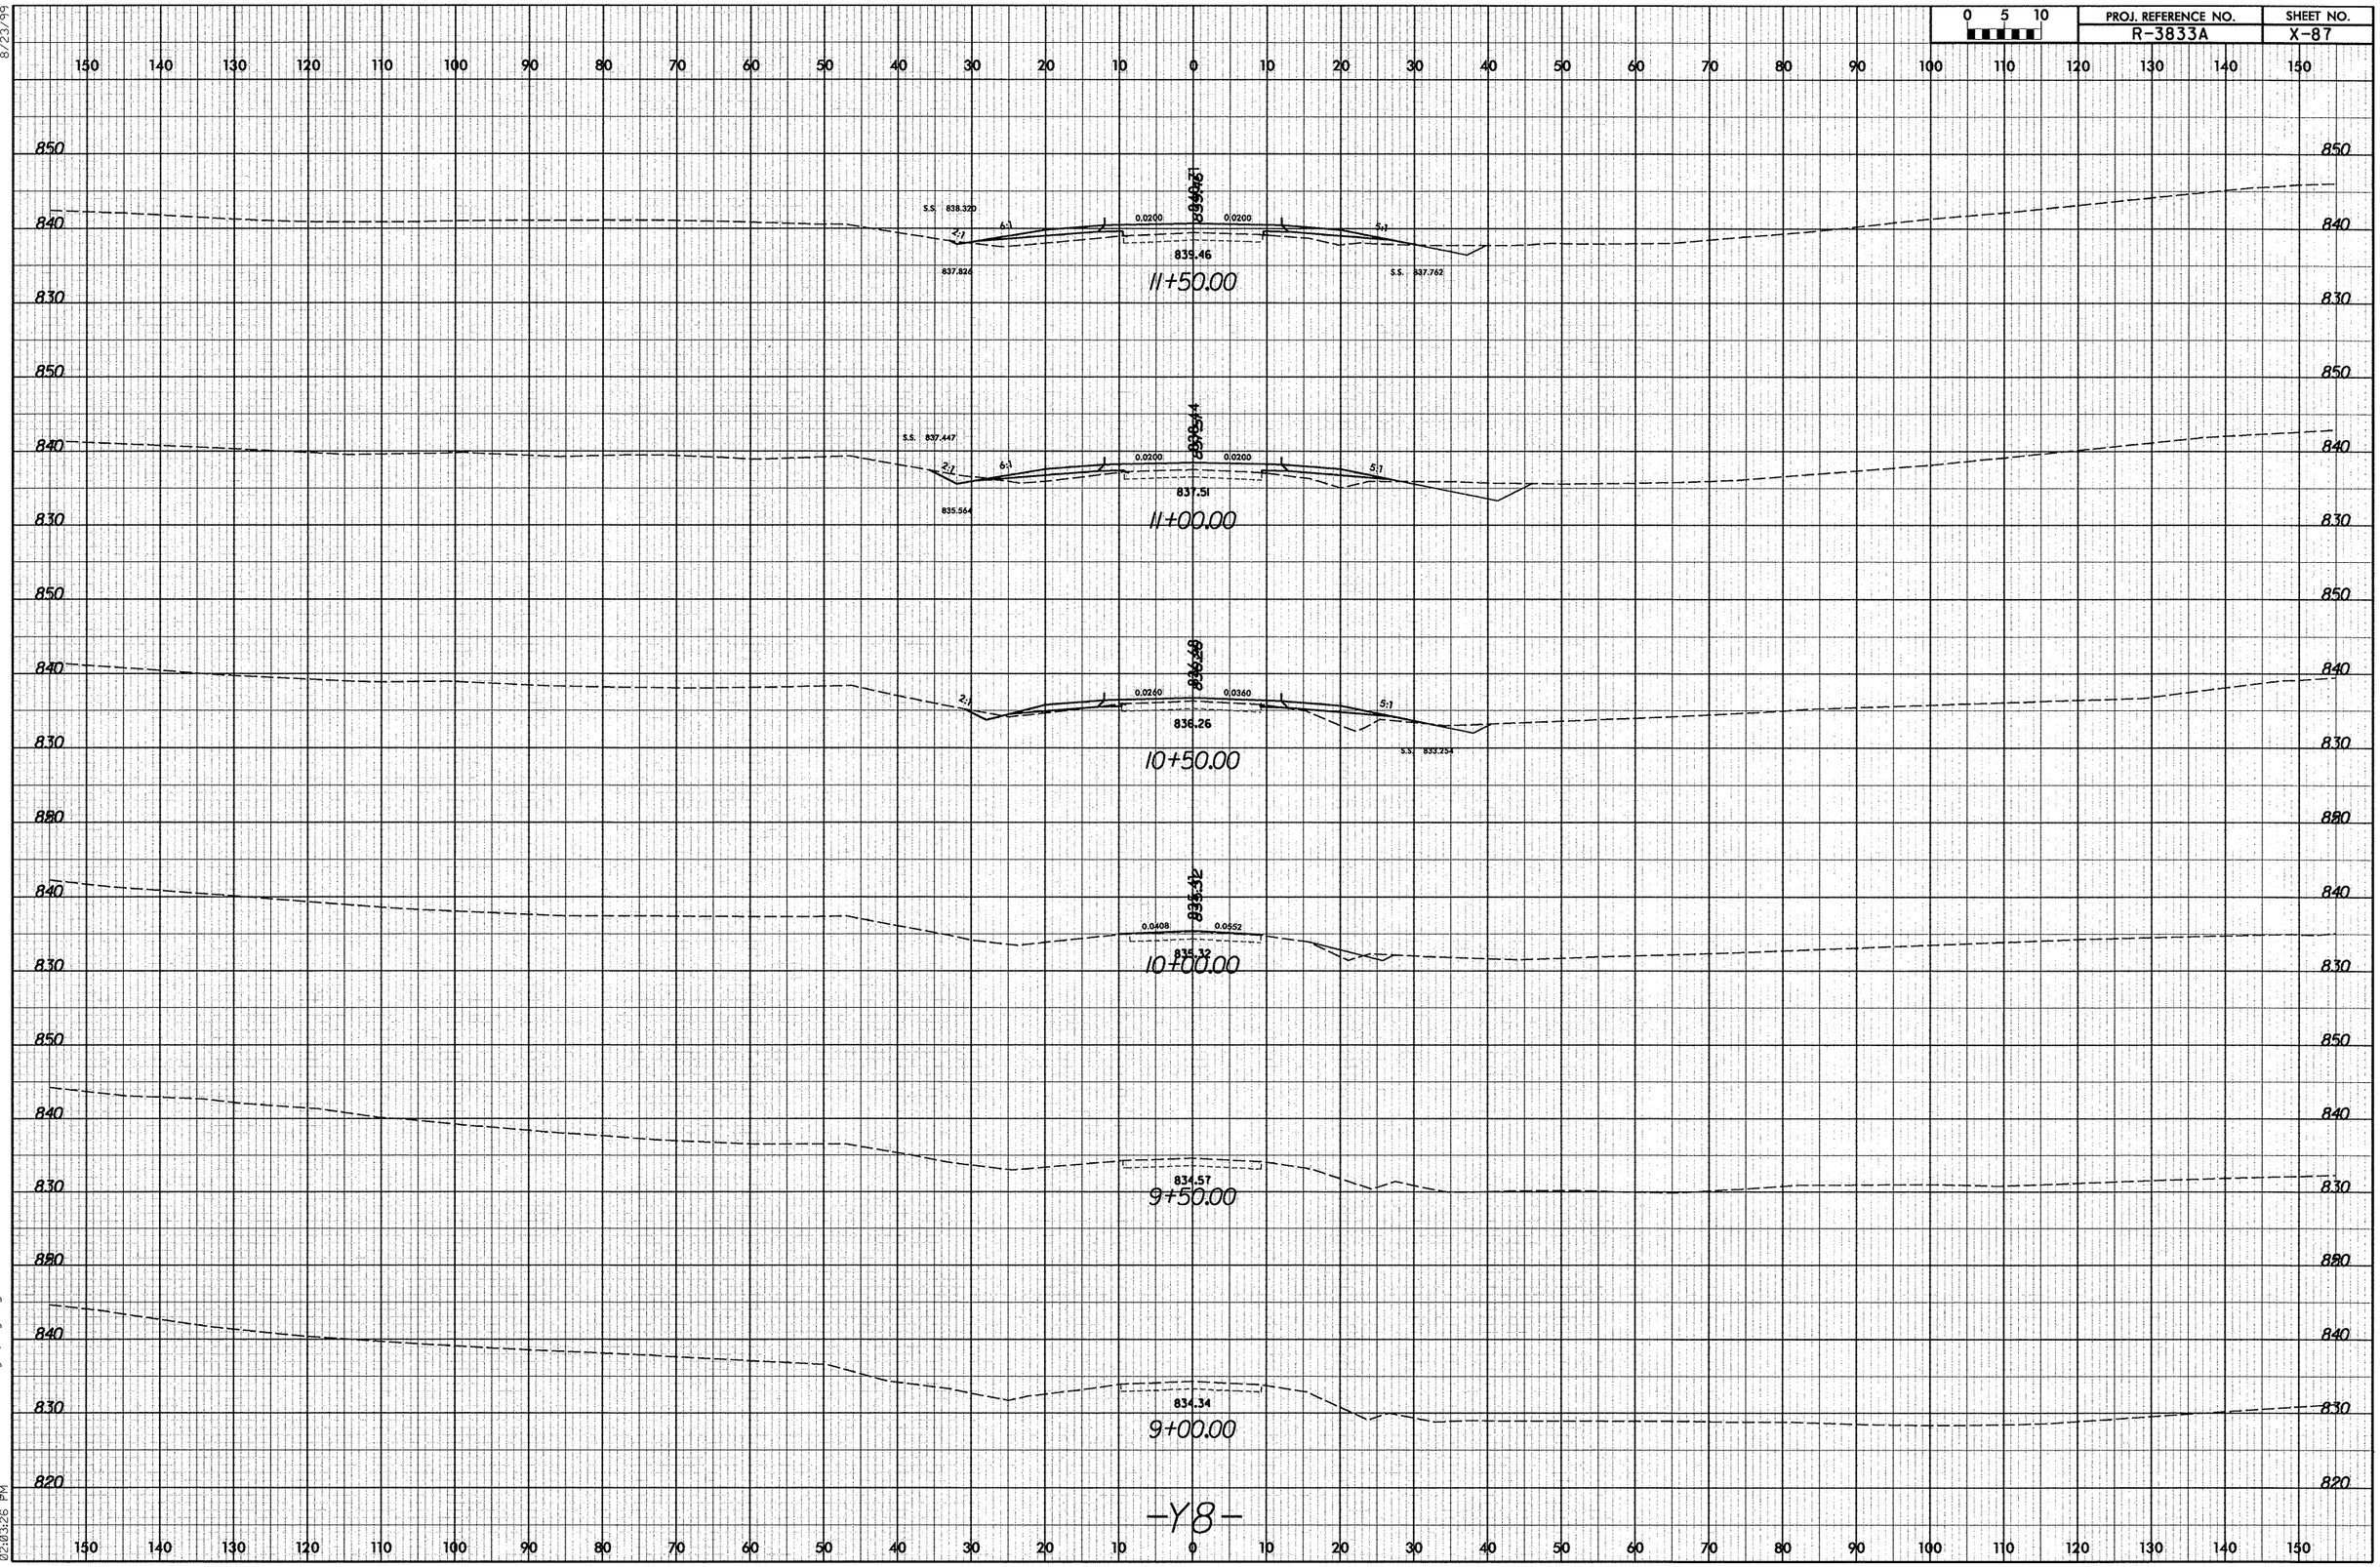

8/23/99

06/04/2008
02:03:26 PM
c:\projects\xsc\Y8\r3833a_rdy_xpl_y8.dgn

8/23/99

0 5 10	PROJ. REFERENCE NO.	SHEET NO.
	R-3833A	X-88

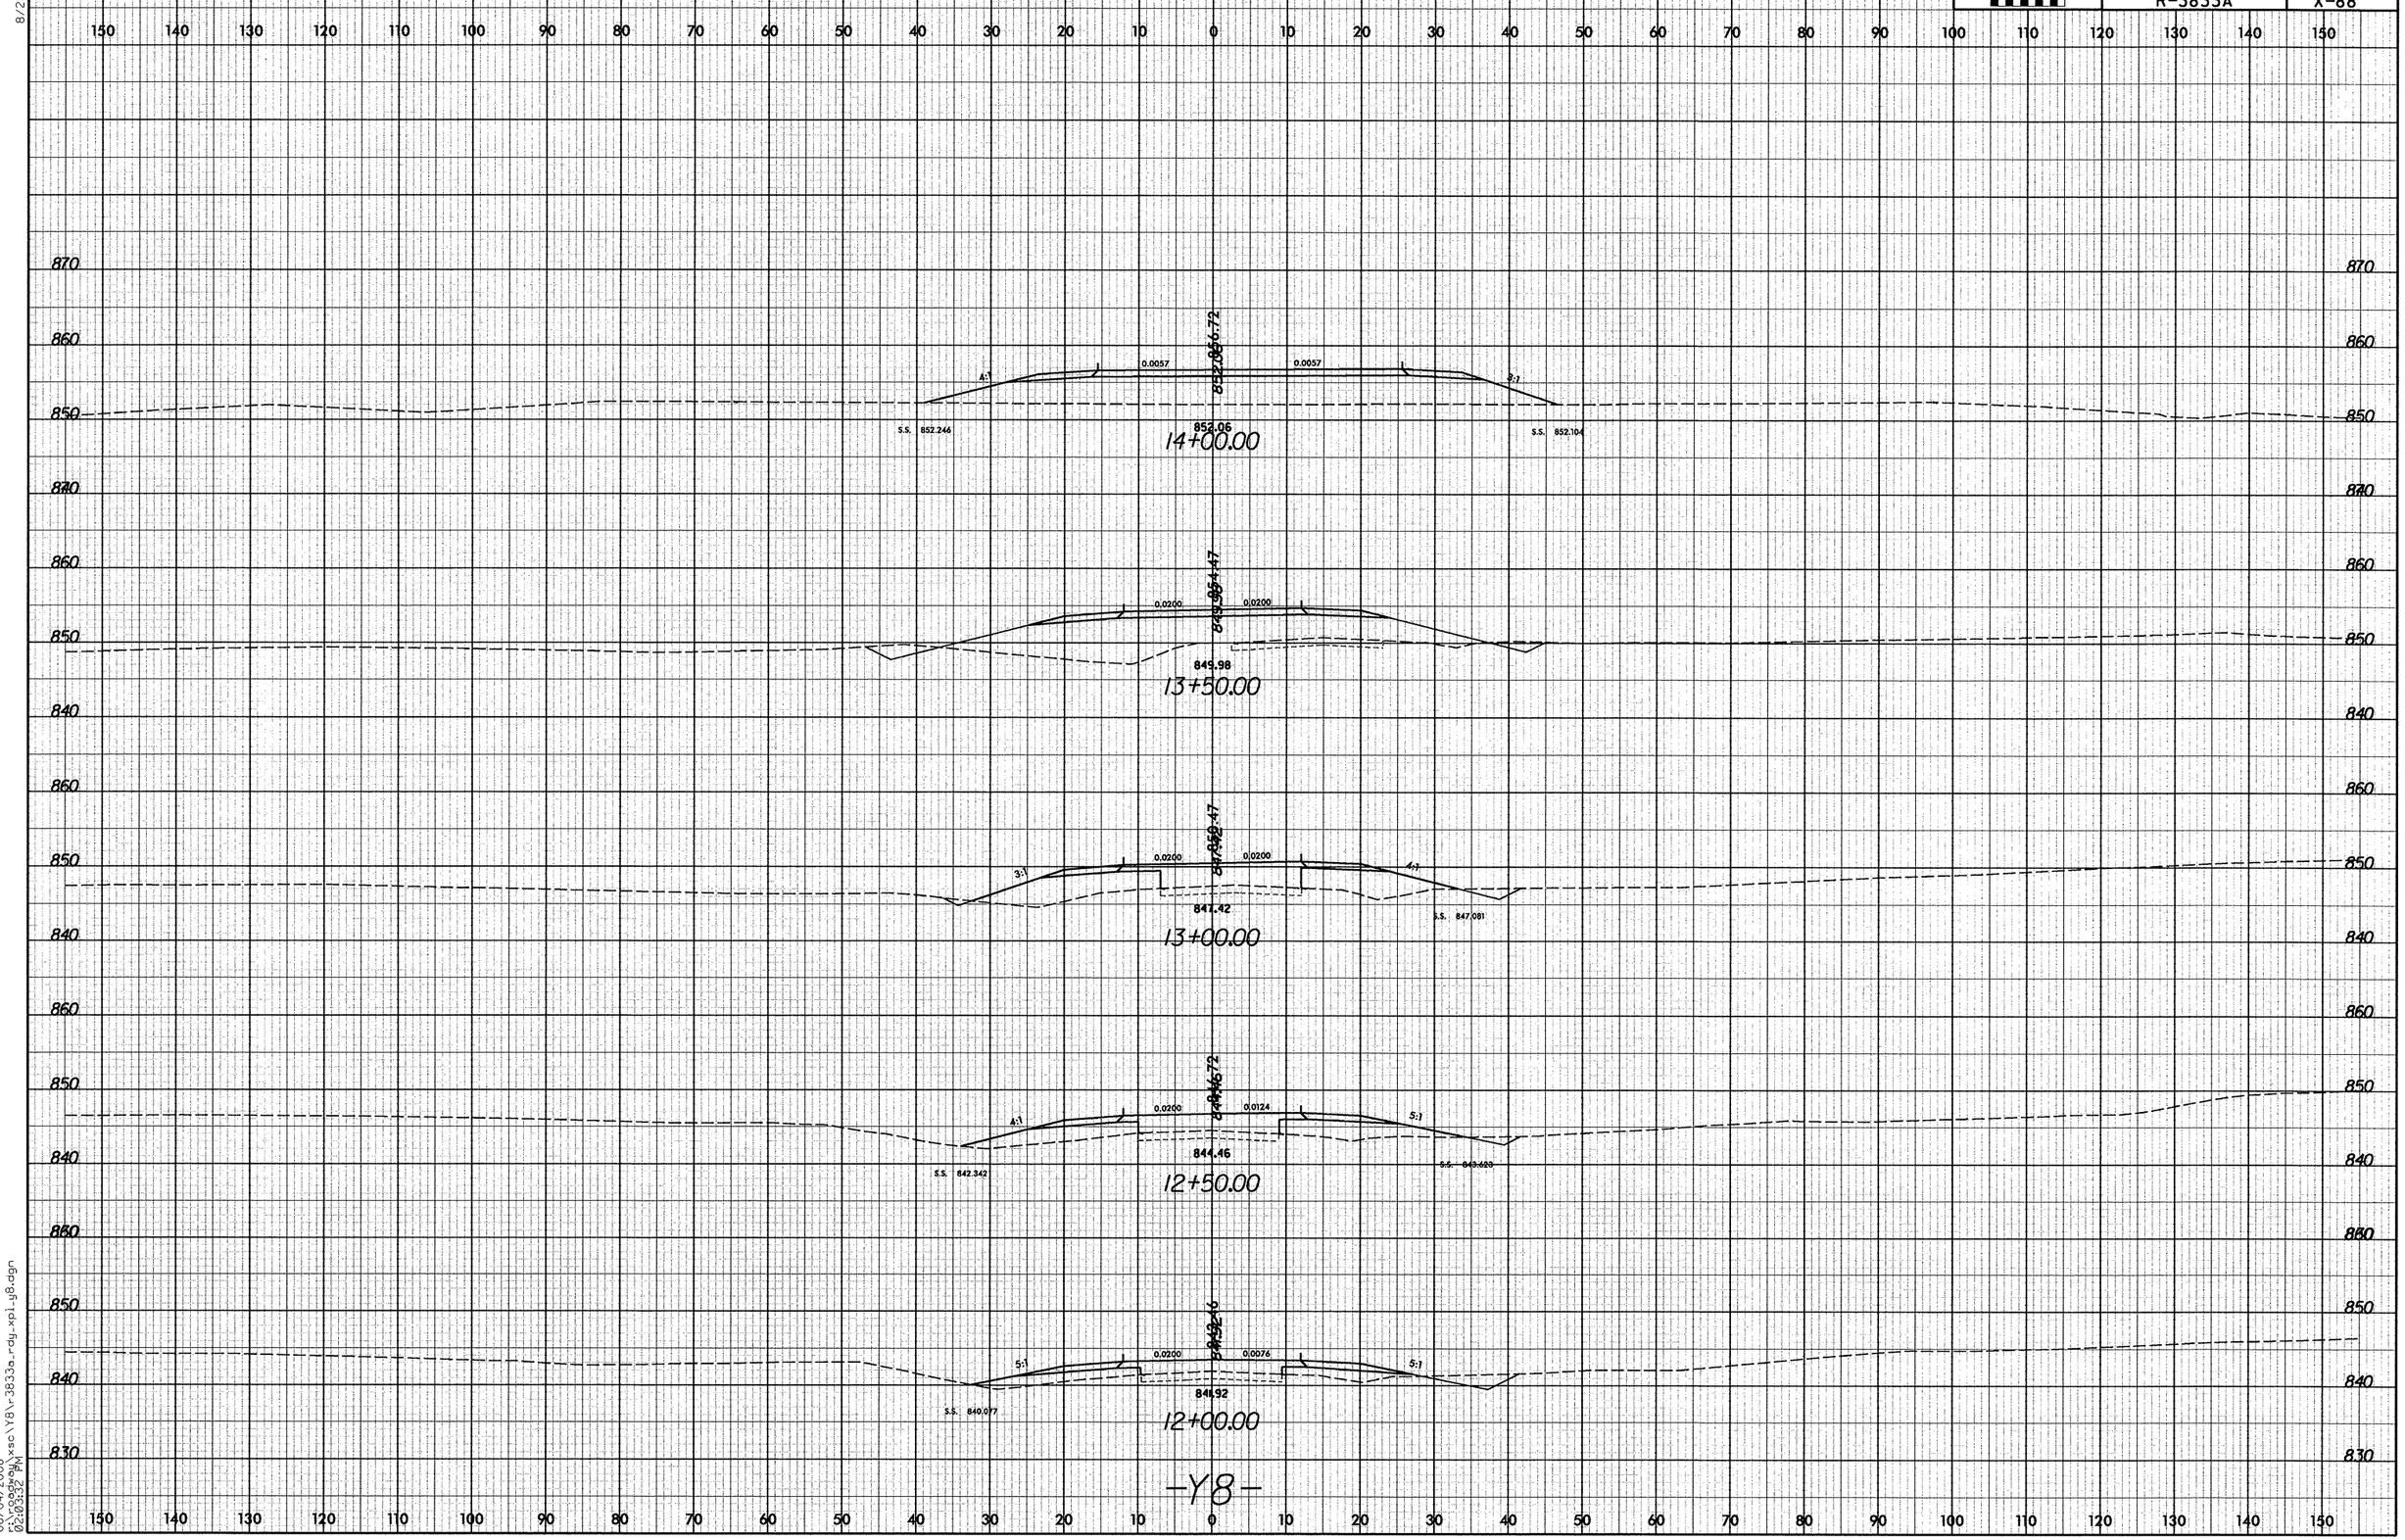

06/04/2008
p:\roadway\xsc\Y8\r-3833a_rdy_xpl_y8.dgn
02:03:32 PM

8/23/99

0 5 10	PROJ. REFERENCE NO.	SHEET NO.
	R-3833A	X-89

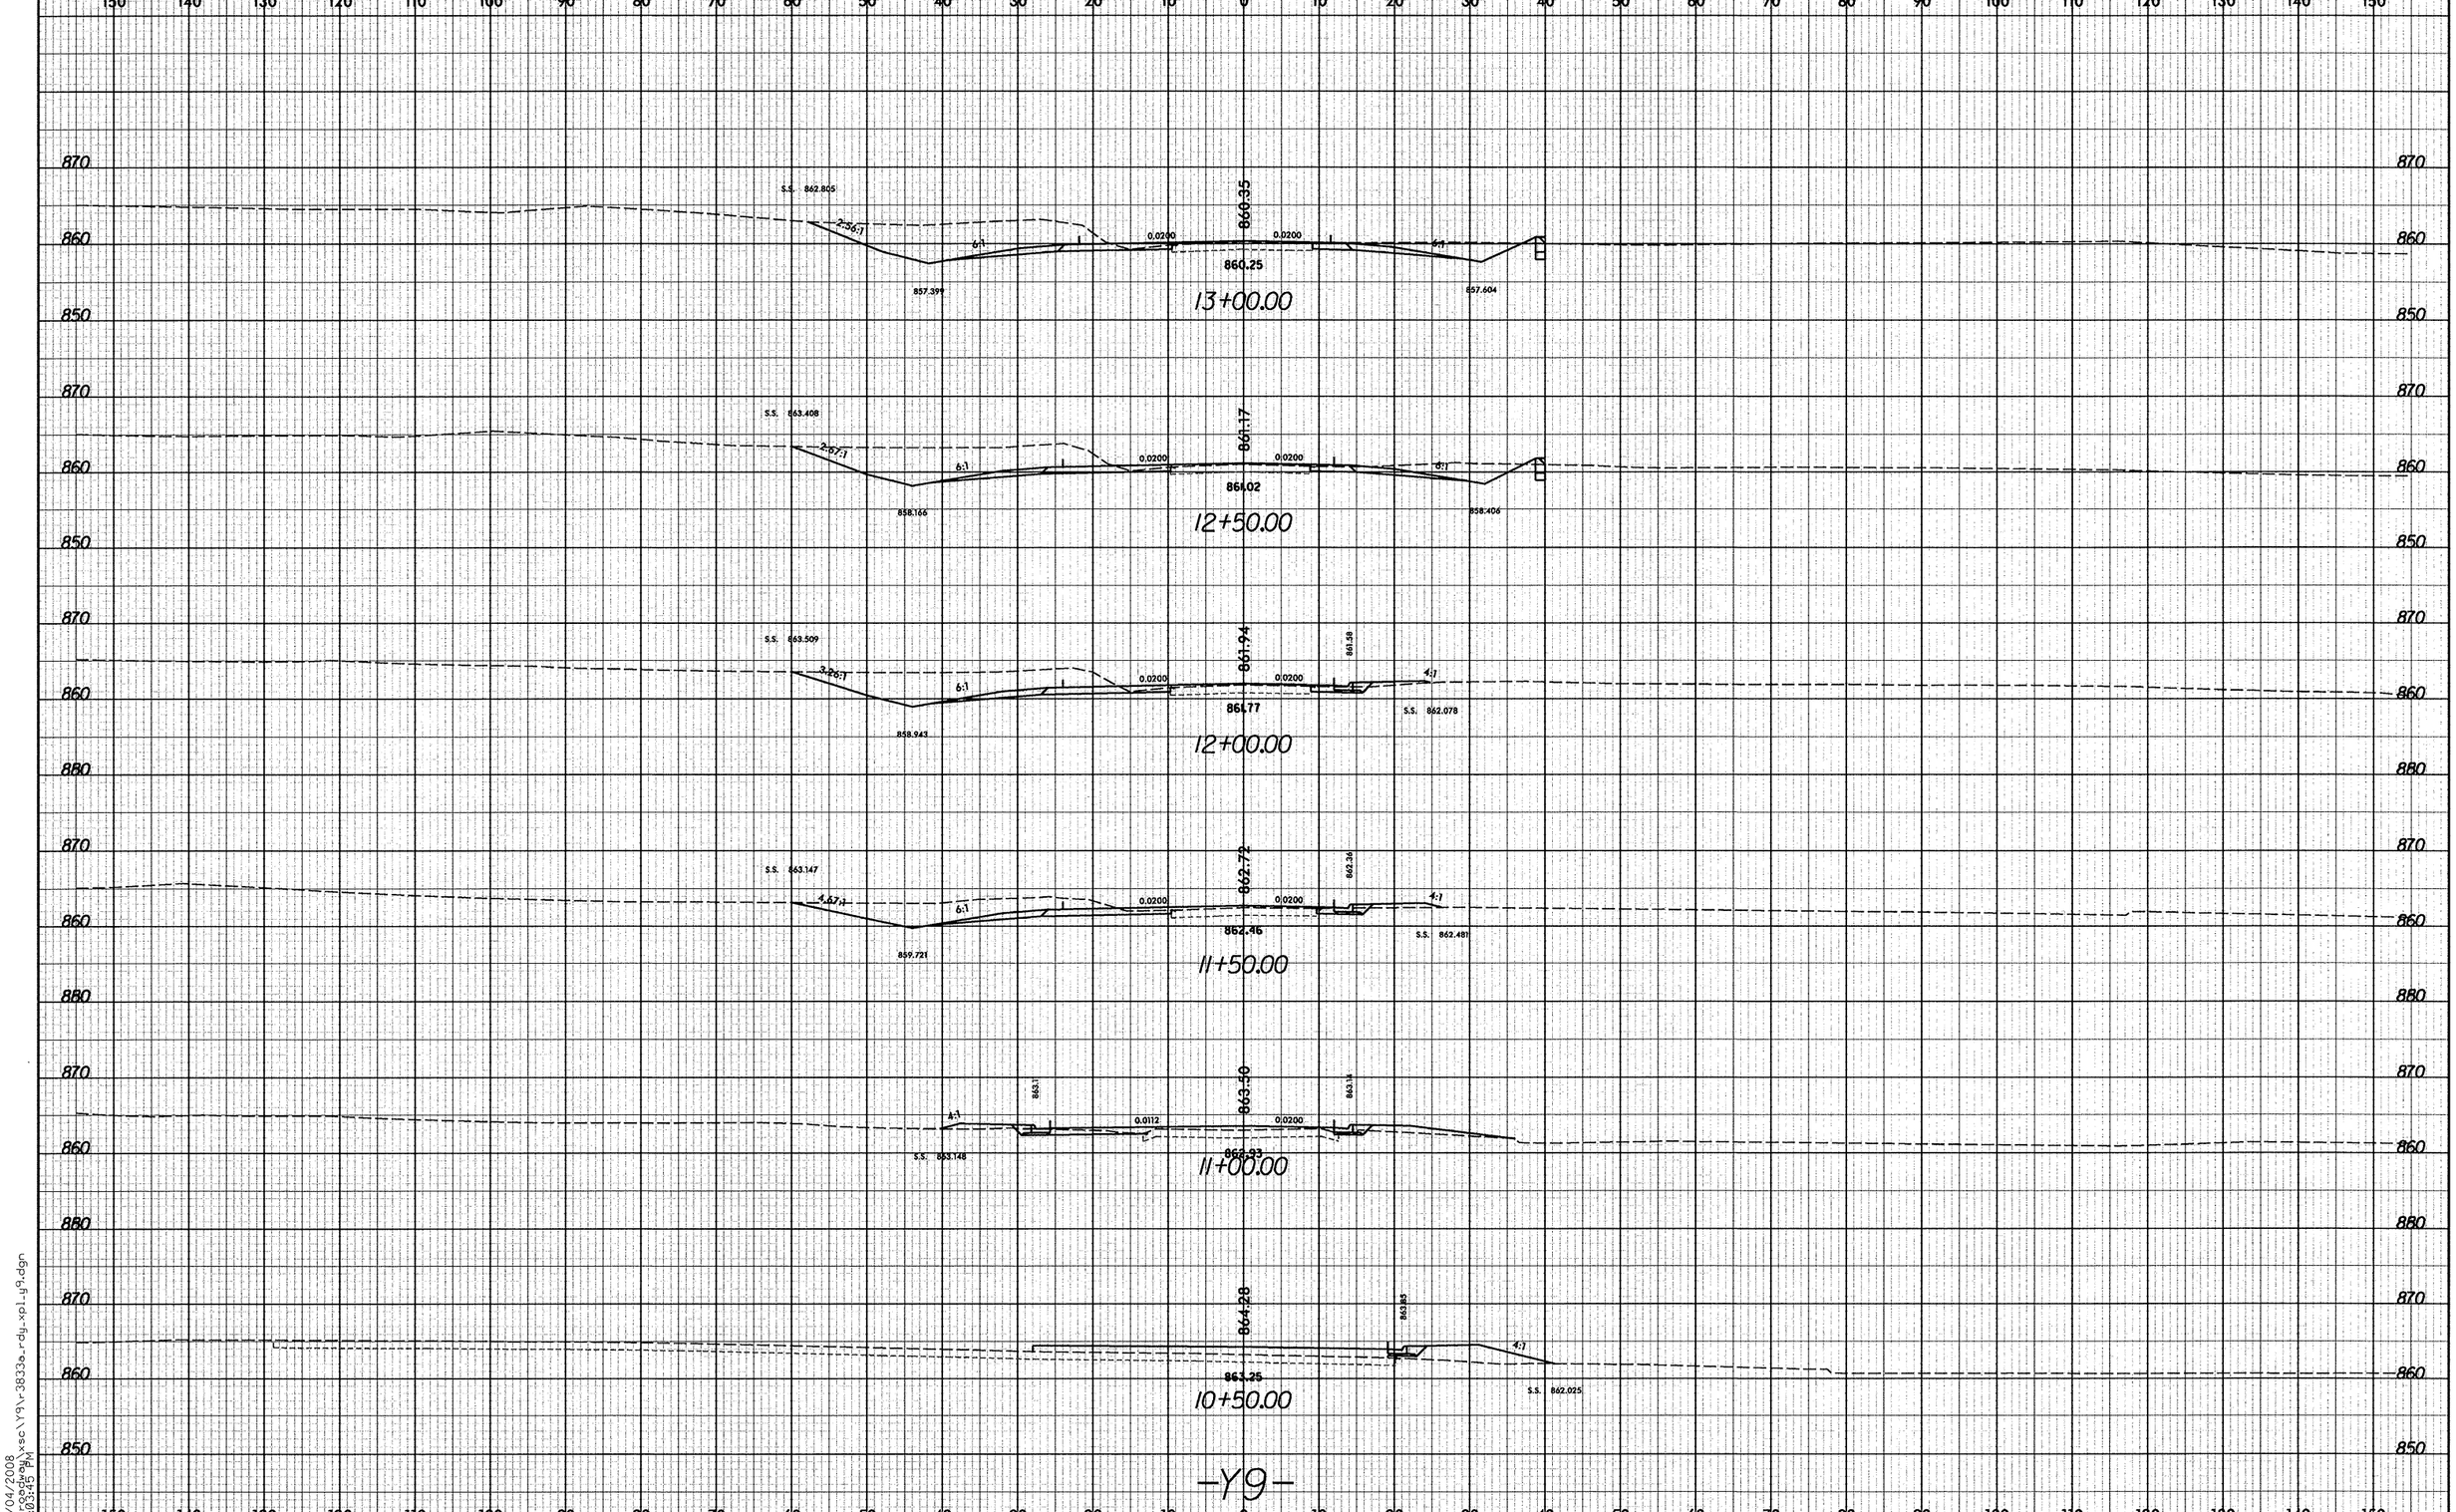

06/04/2008
r:\roadway\xsc\Y9\r3833a_rdy_xpl_y9.dgn
02:03:45 PM

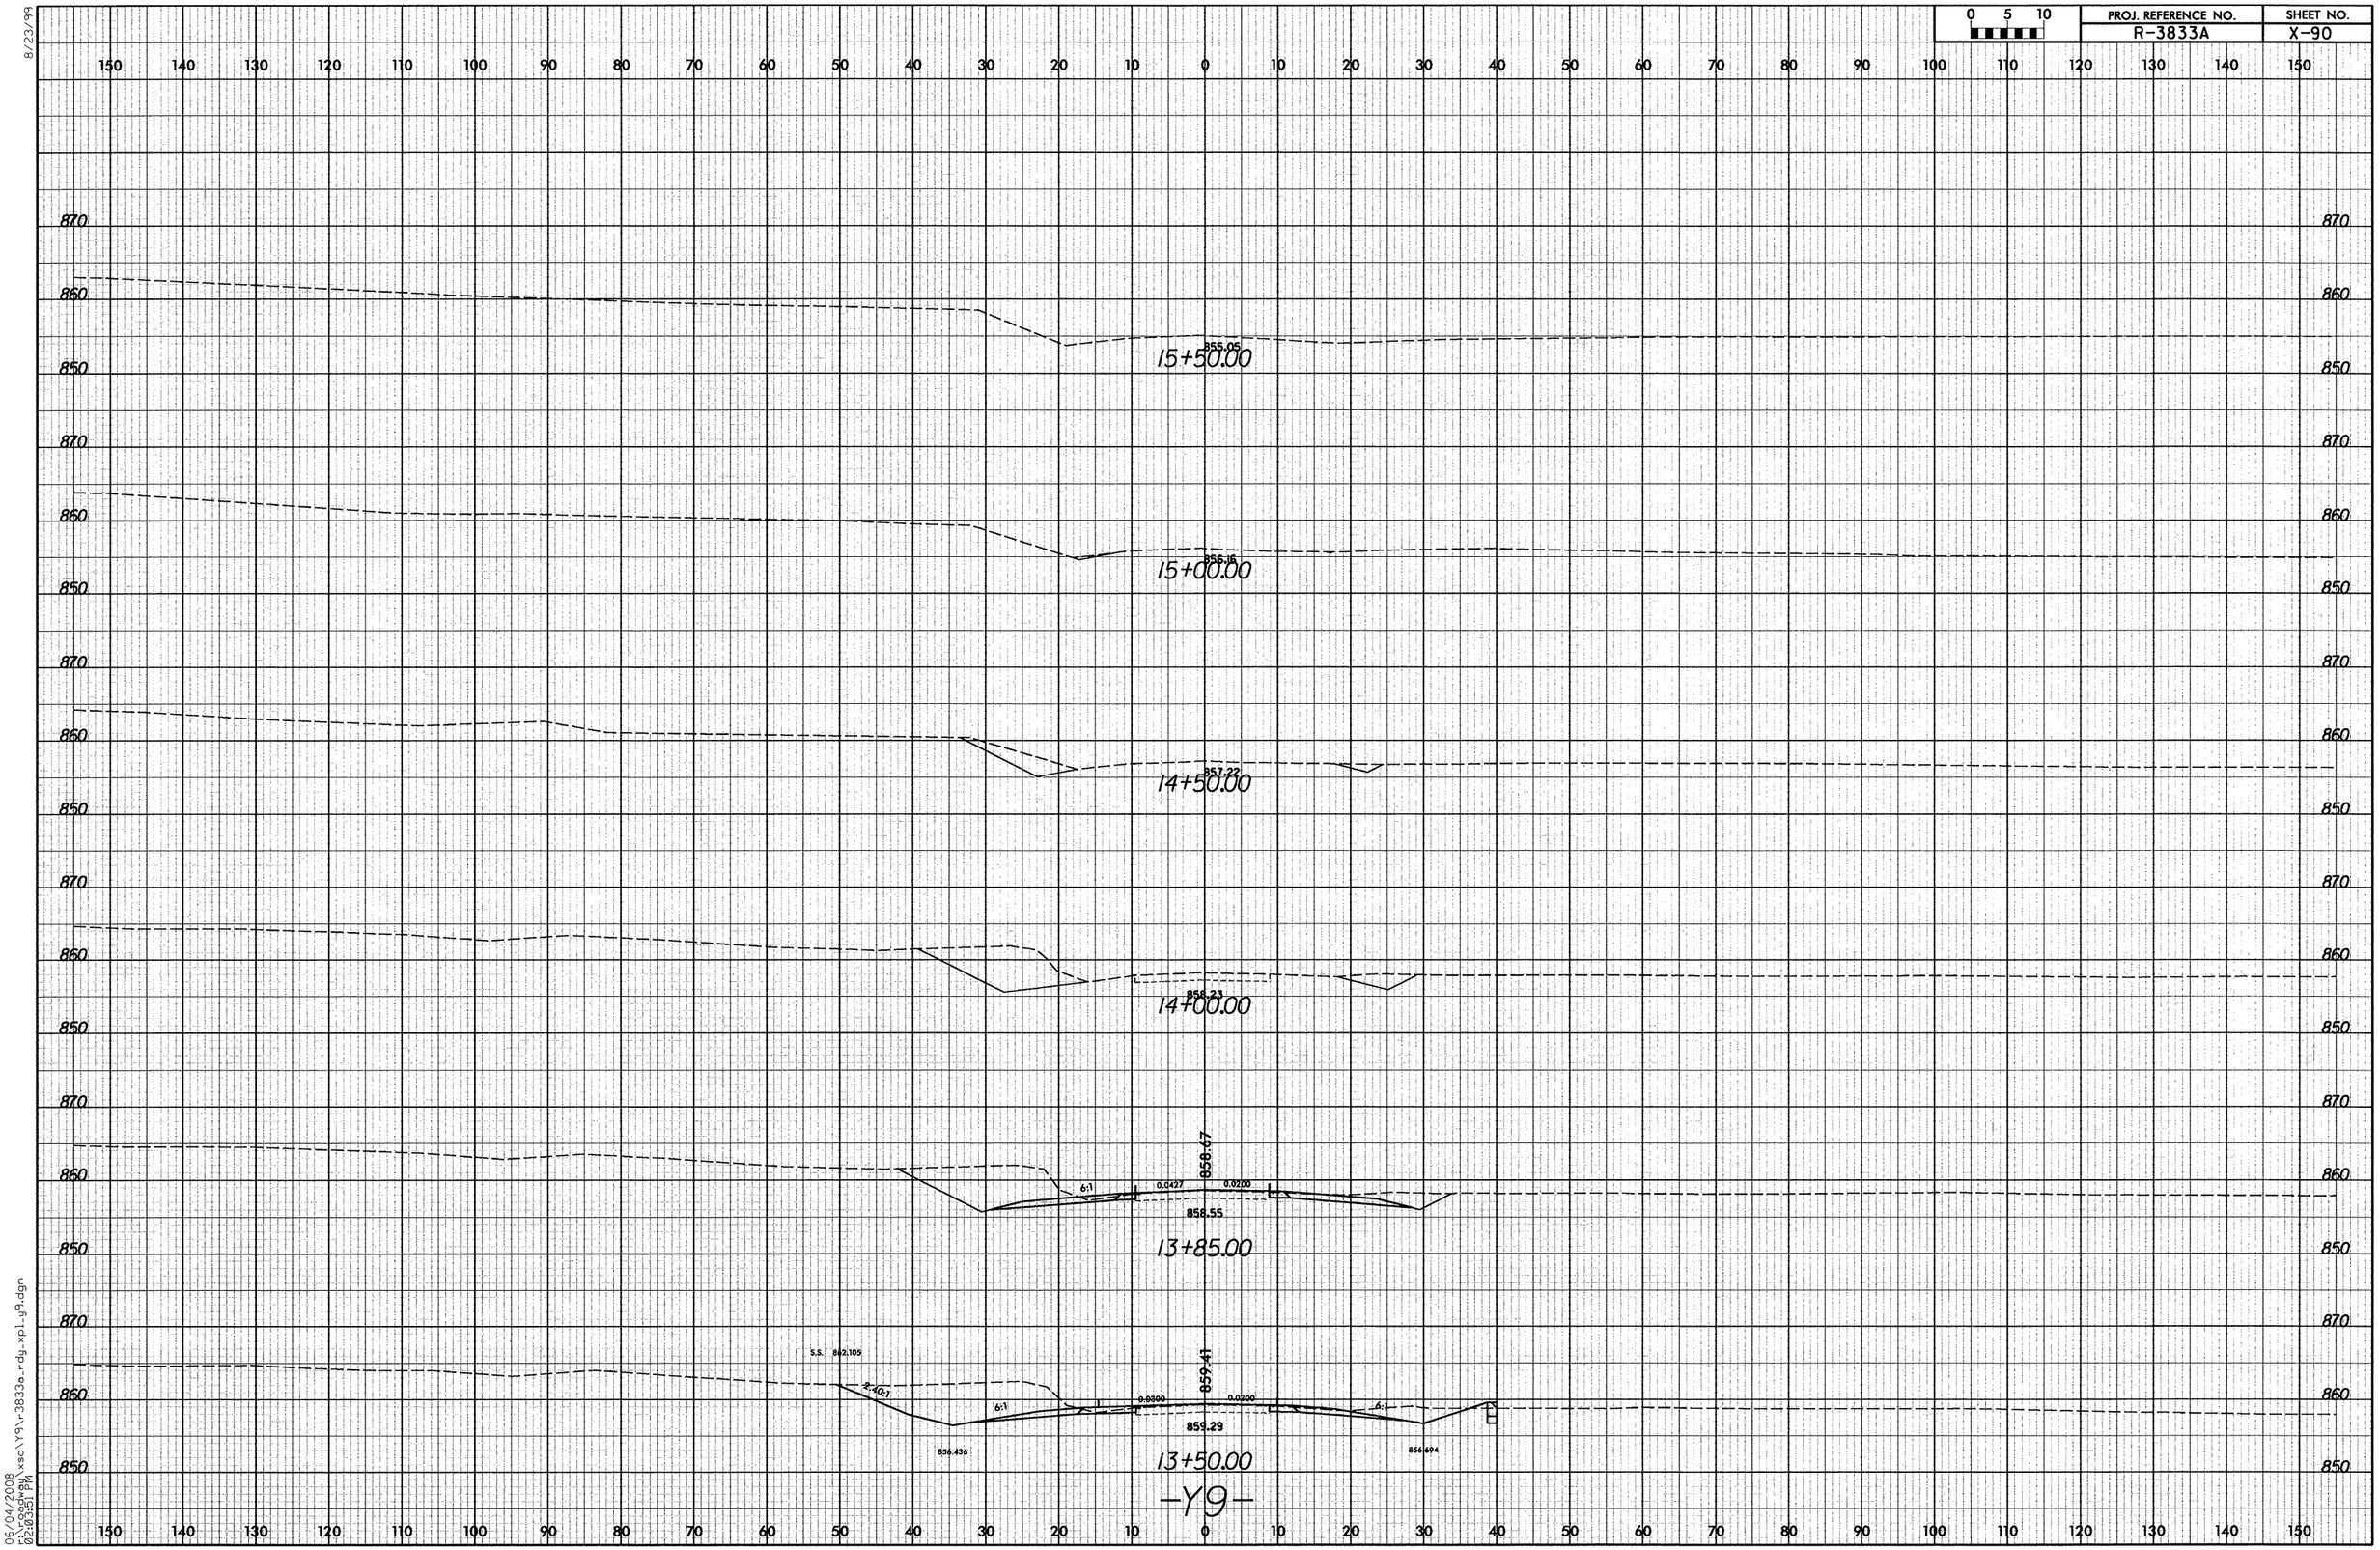

8/23/99

06/04/2008
r:\roadway\xsc\Y9\r3833a_rdy_xpl_y9.dgn
02:03:51 PM

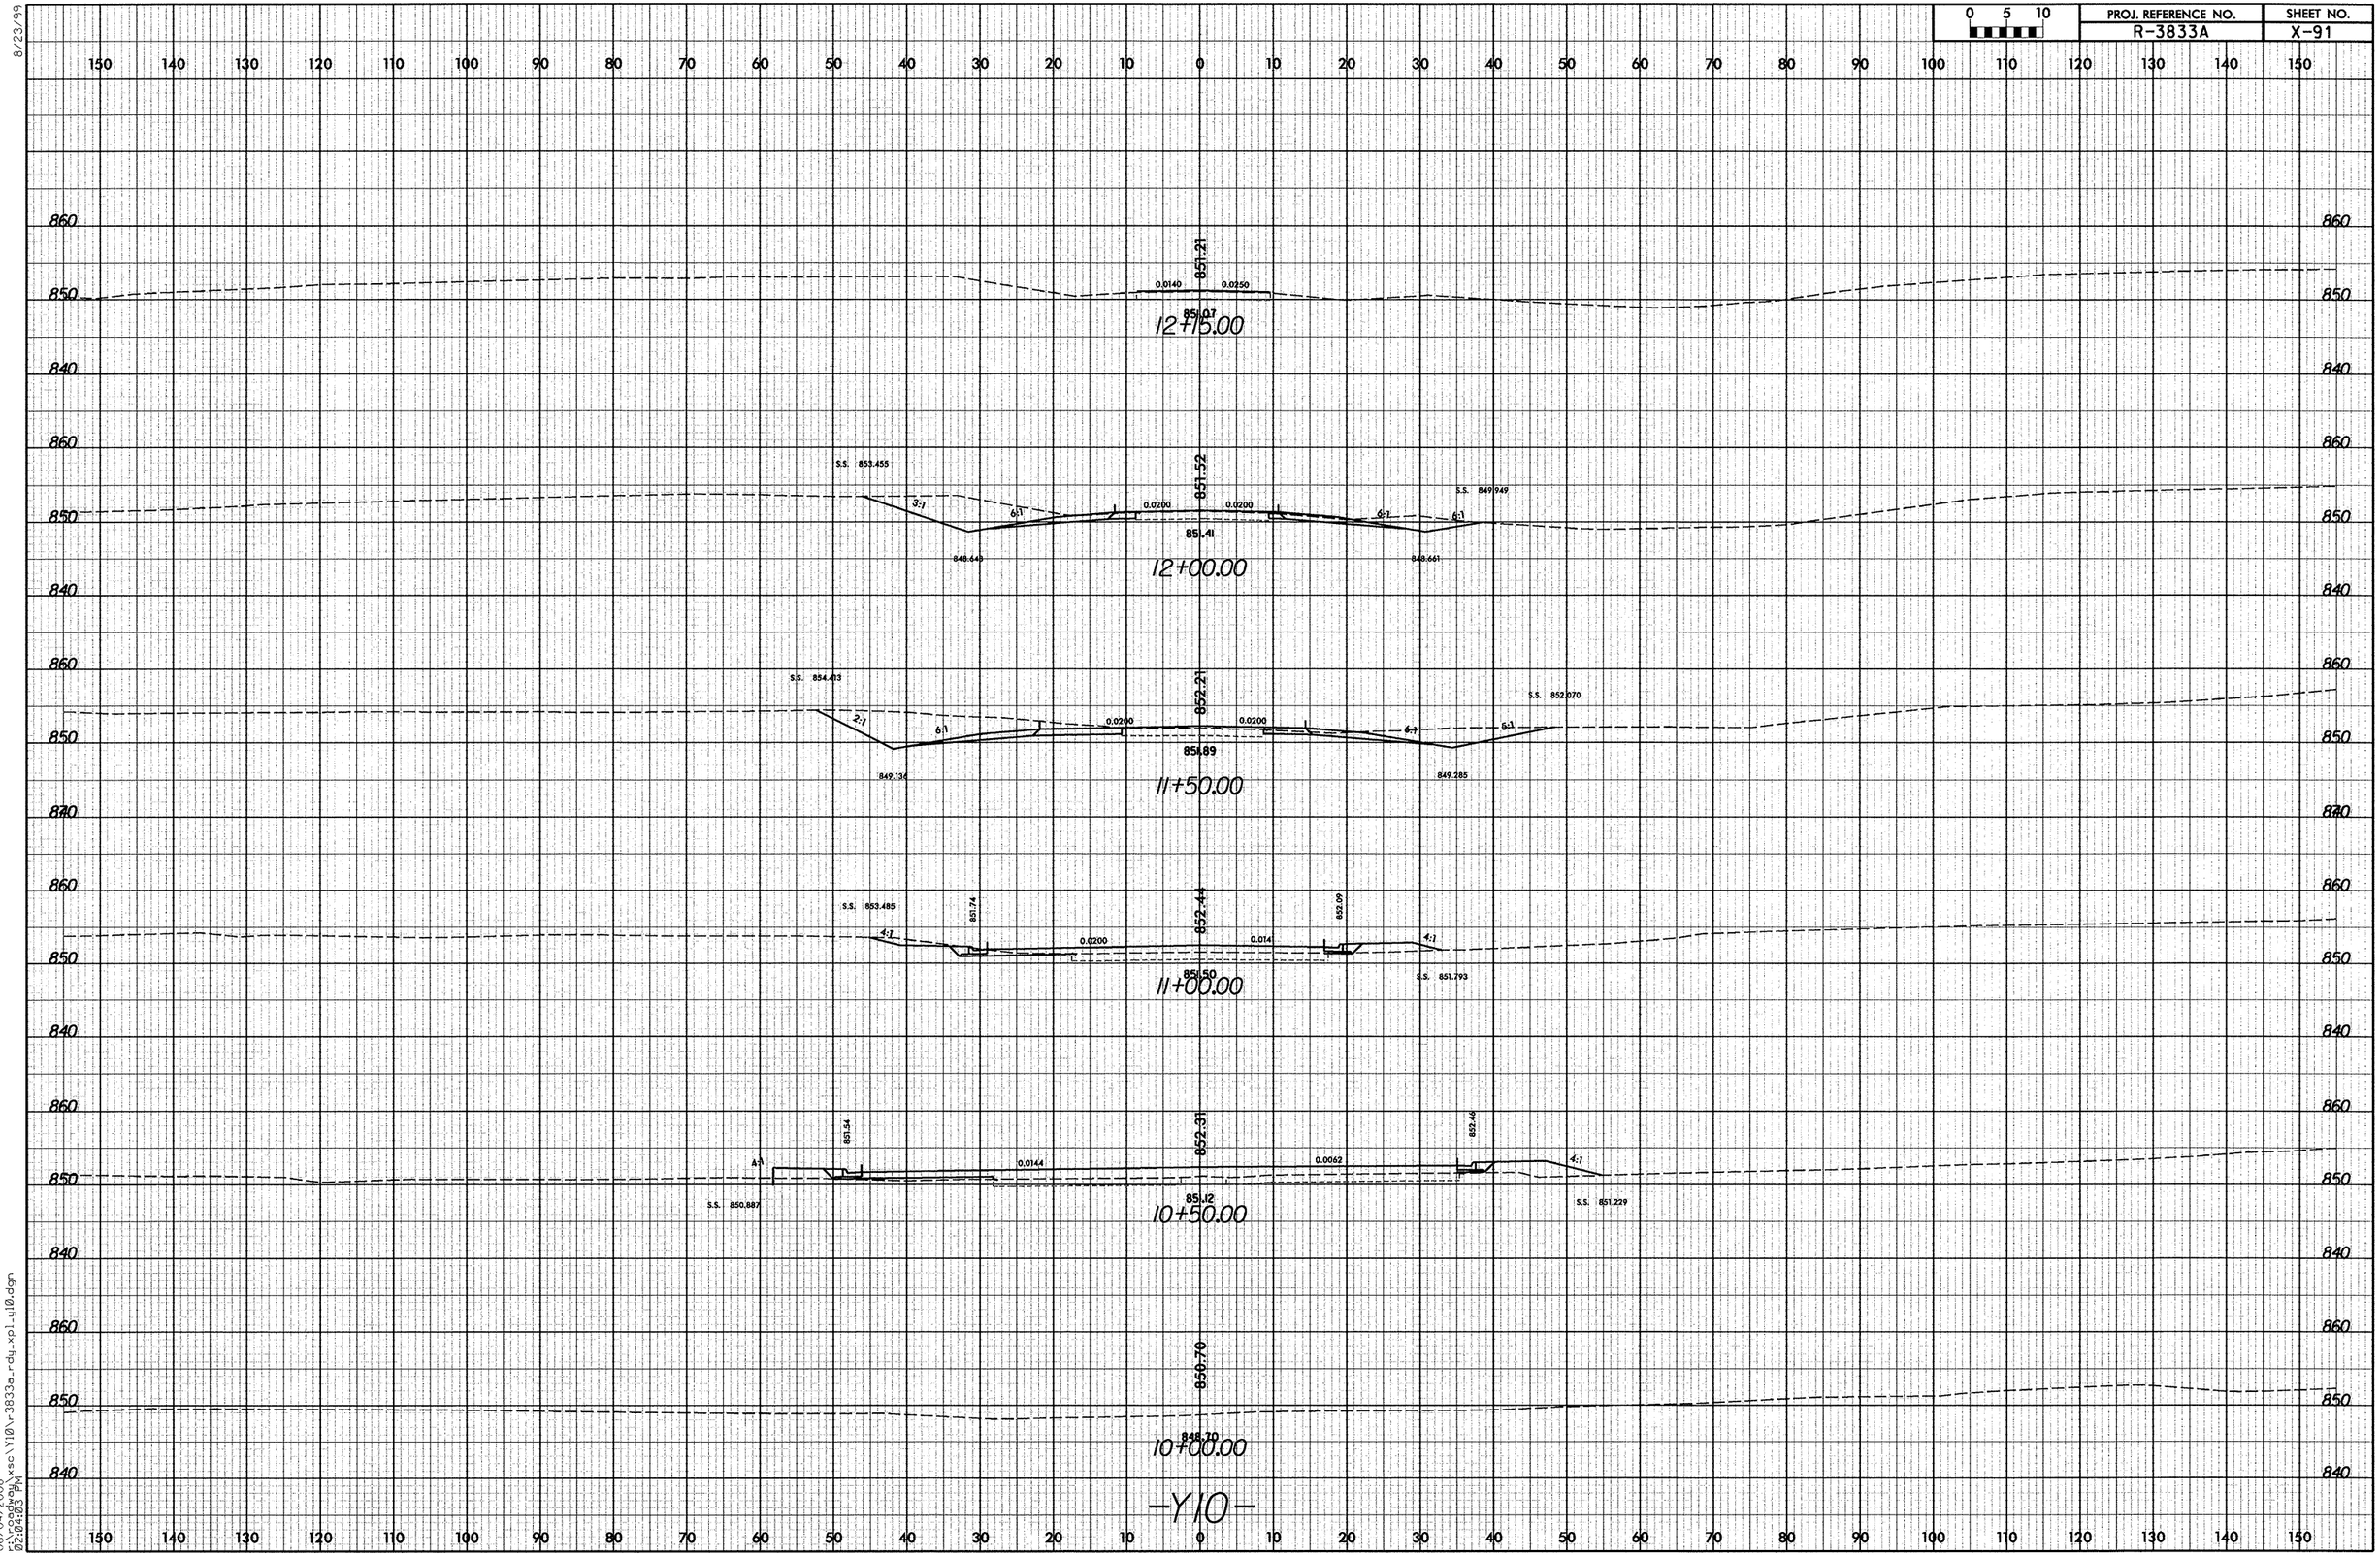
12+15.00
851.21
0.0140
0.0250
851.07
12+00.00
S.S. 853.455
3:1
6:1
851.52
0.0200
0.0200
S.S. 849.949
85.41
848.643
848.661
11+50.00
S.S. 854.413
2:1
852.21
S.S. 852.070
85.89
849.136
849.285
11+00.00
S.S. 853.485
4:1
851.74
852.44
852.09
0.014
S.S. 851.793
85.50
10+50.00
851.54
852.31
852.46
0.0144
0.0062
S.S. 850.887
S.S. 851.229
85.12
10+00.00
850.70
848.70
-Y10-

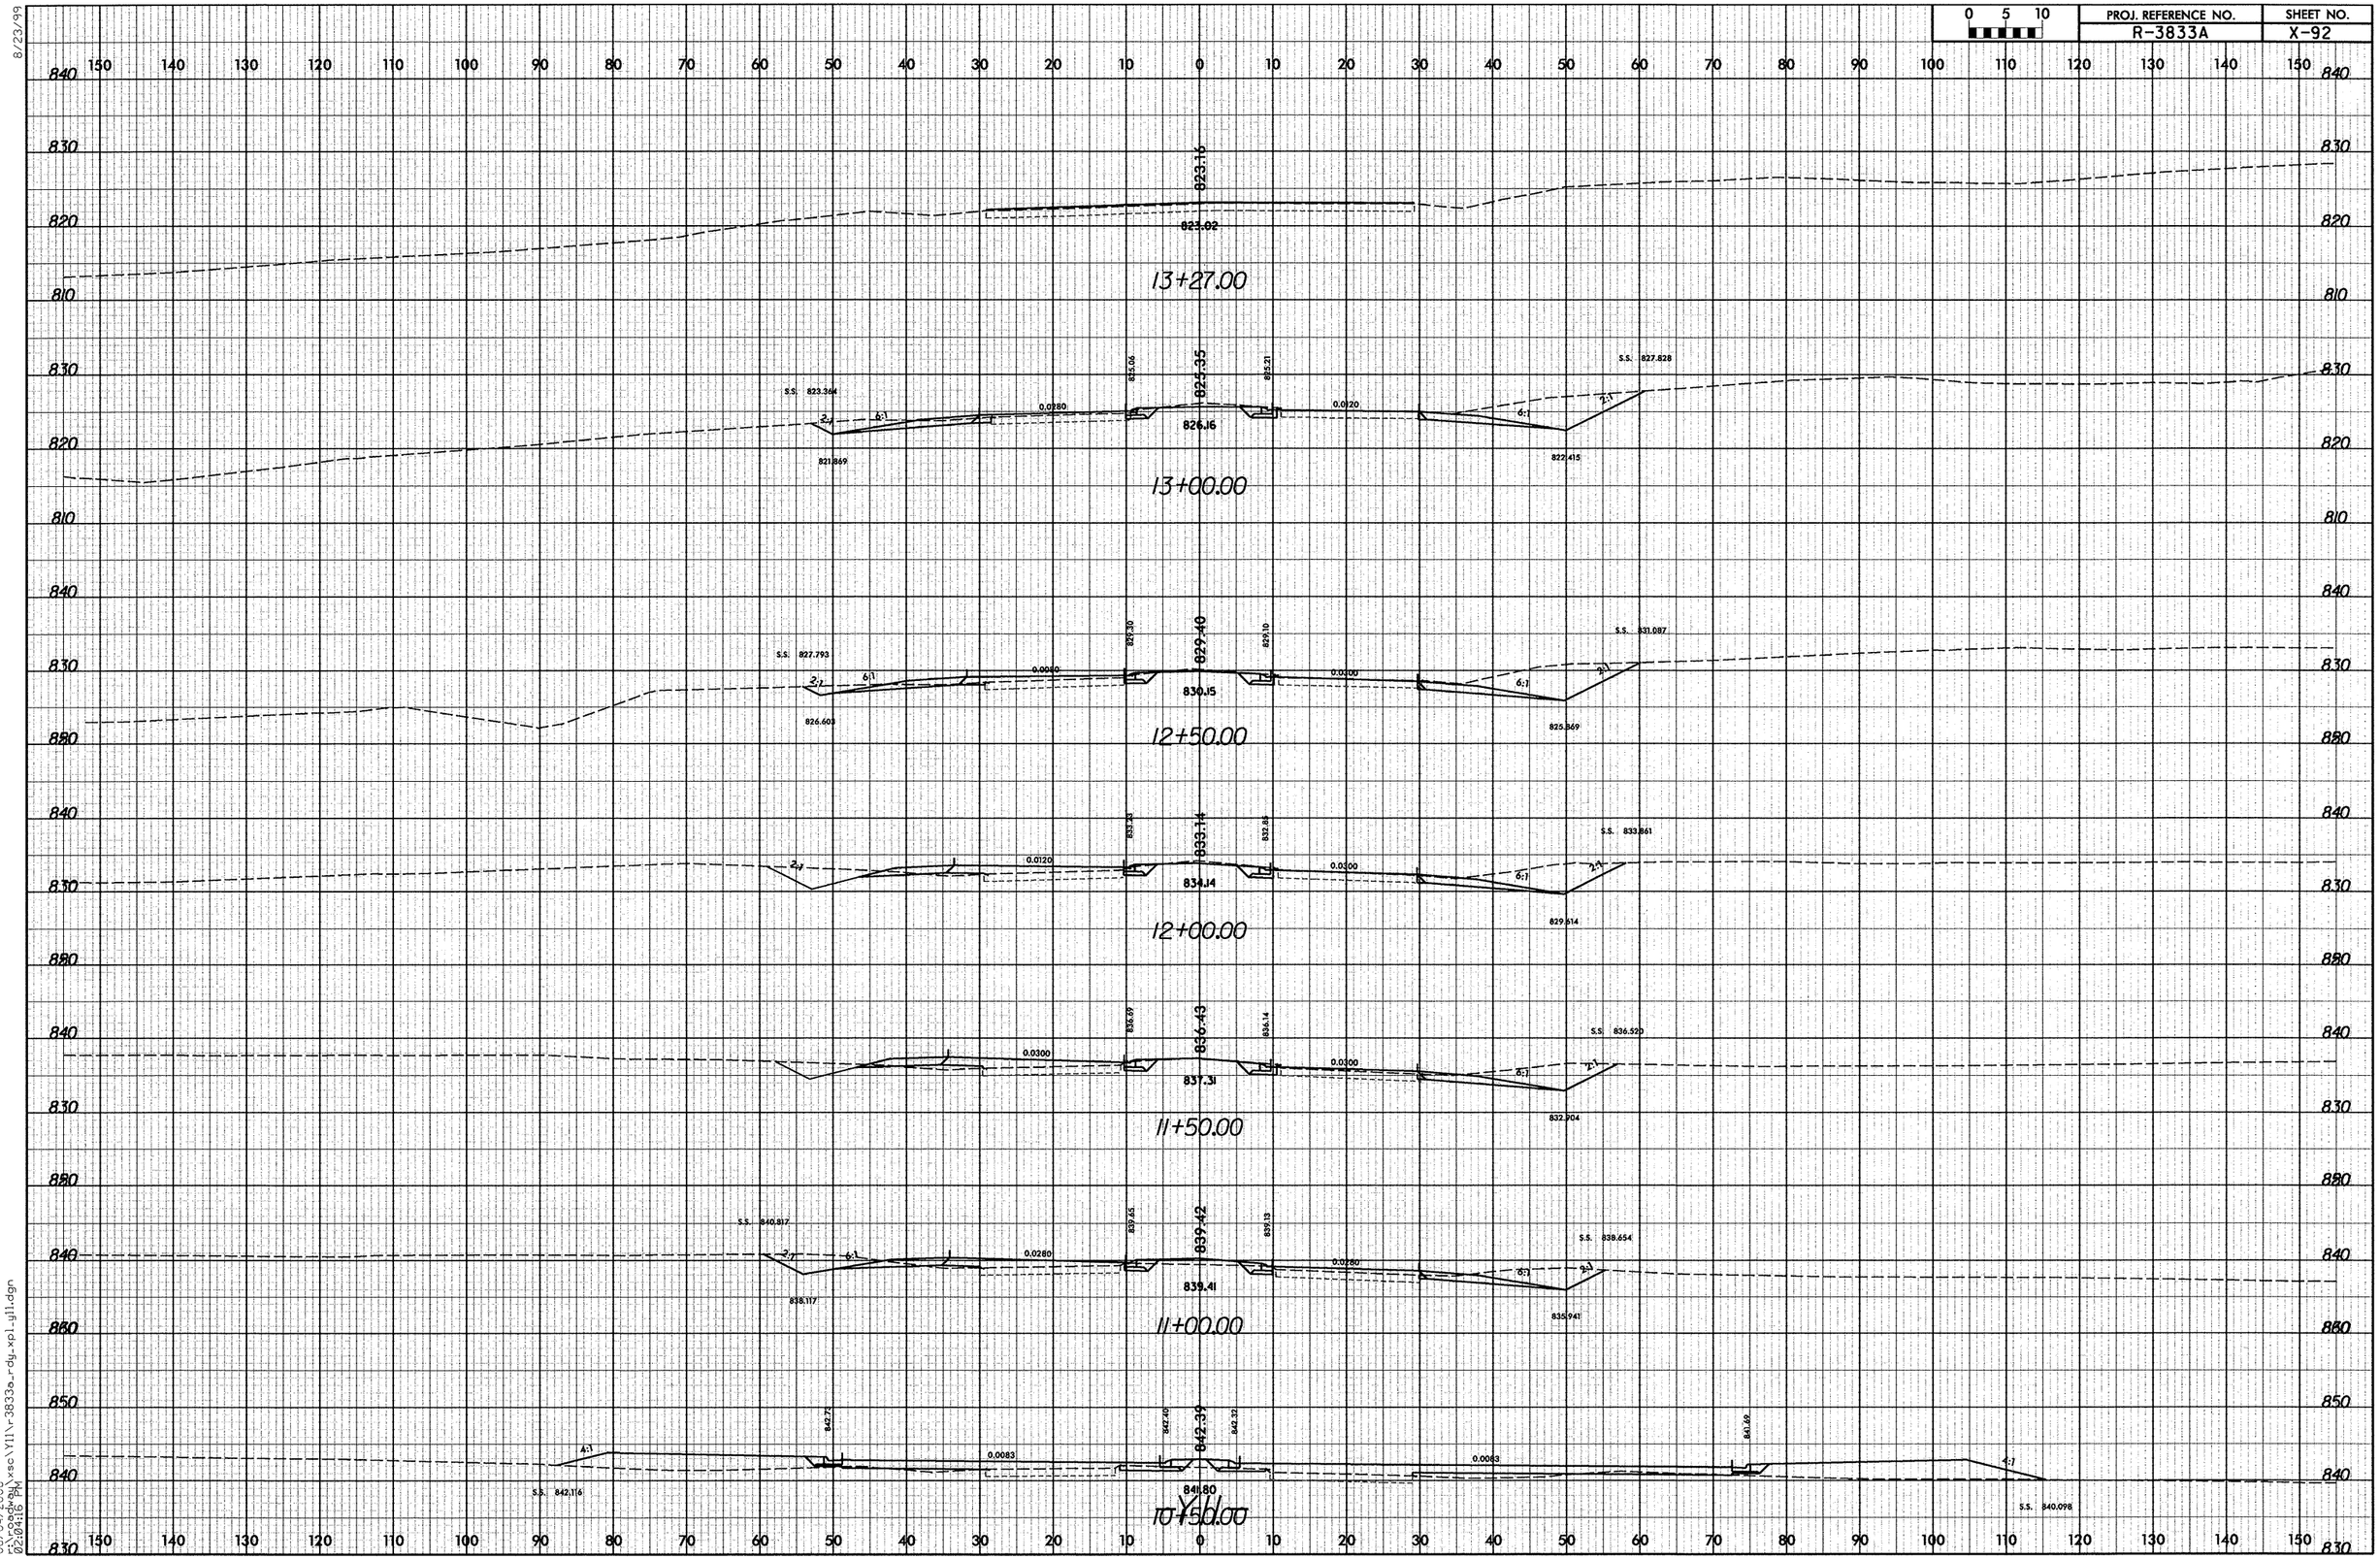

8/23/99

06/04/2008
r:\roadway\xsc\Y11\r3833a_rdy_xpl_y11.dgn
02:04:16 PM

8/23/99

0 5 10	PROJ. REFERENCE NO.	SHEET NO.
	R-3833A	X-93

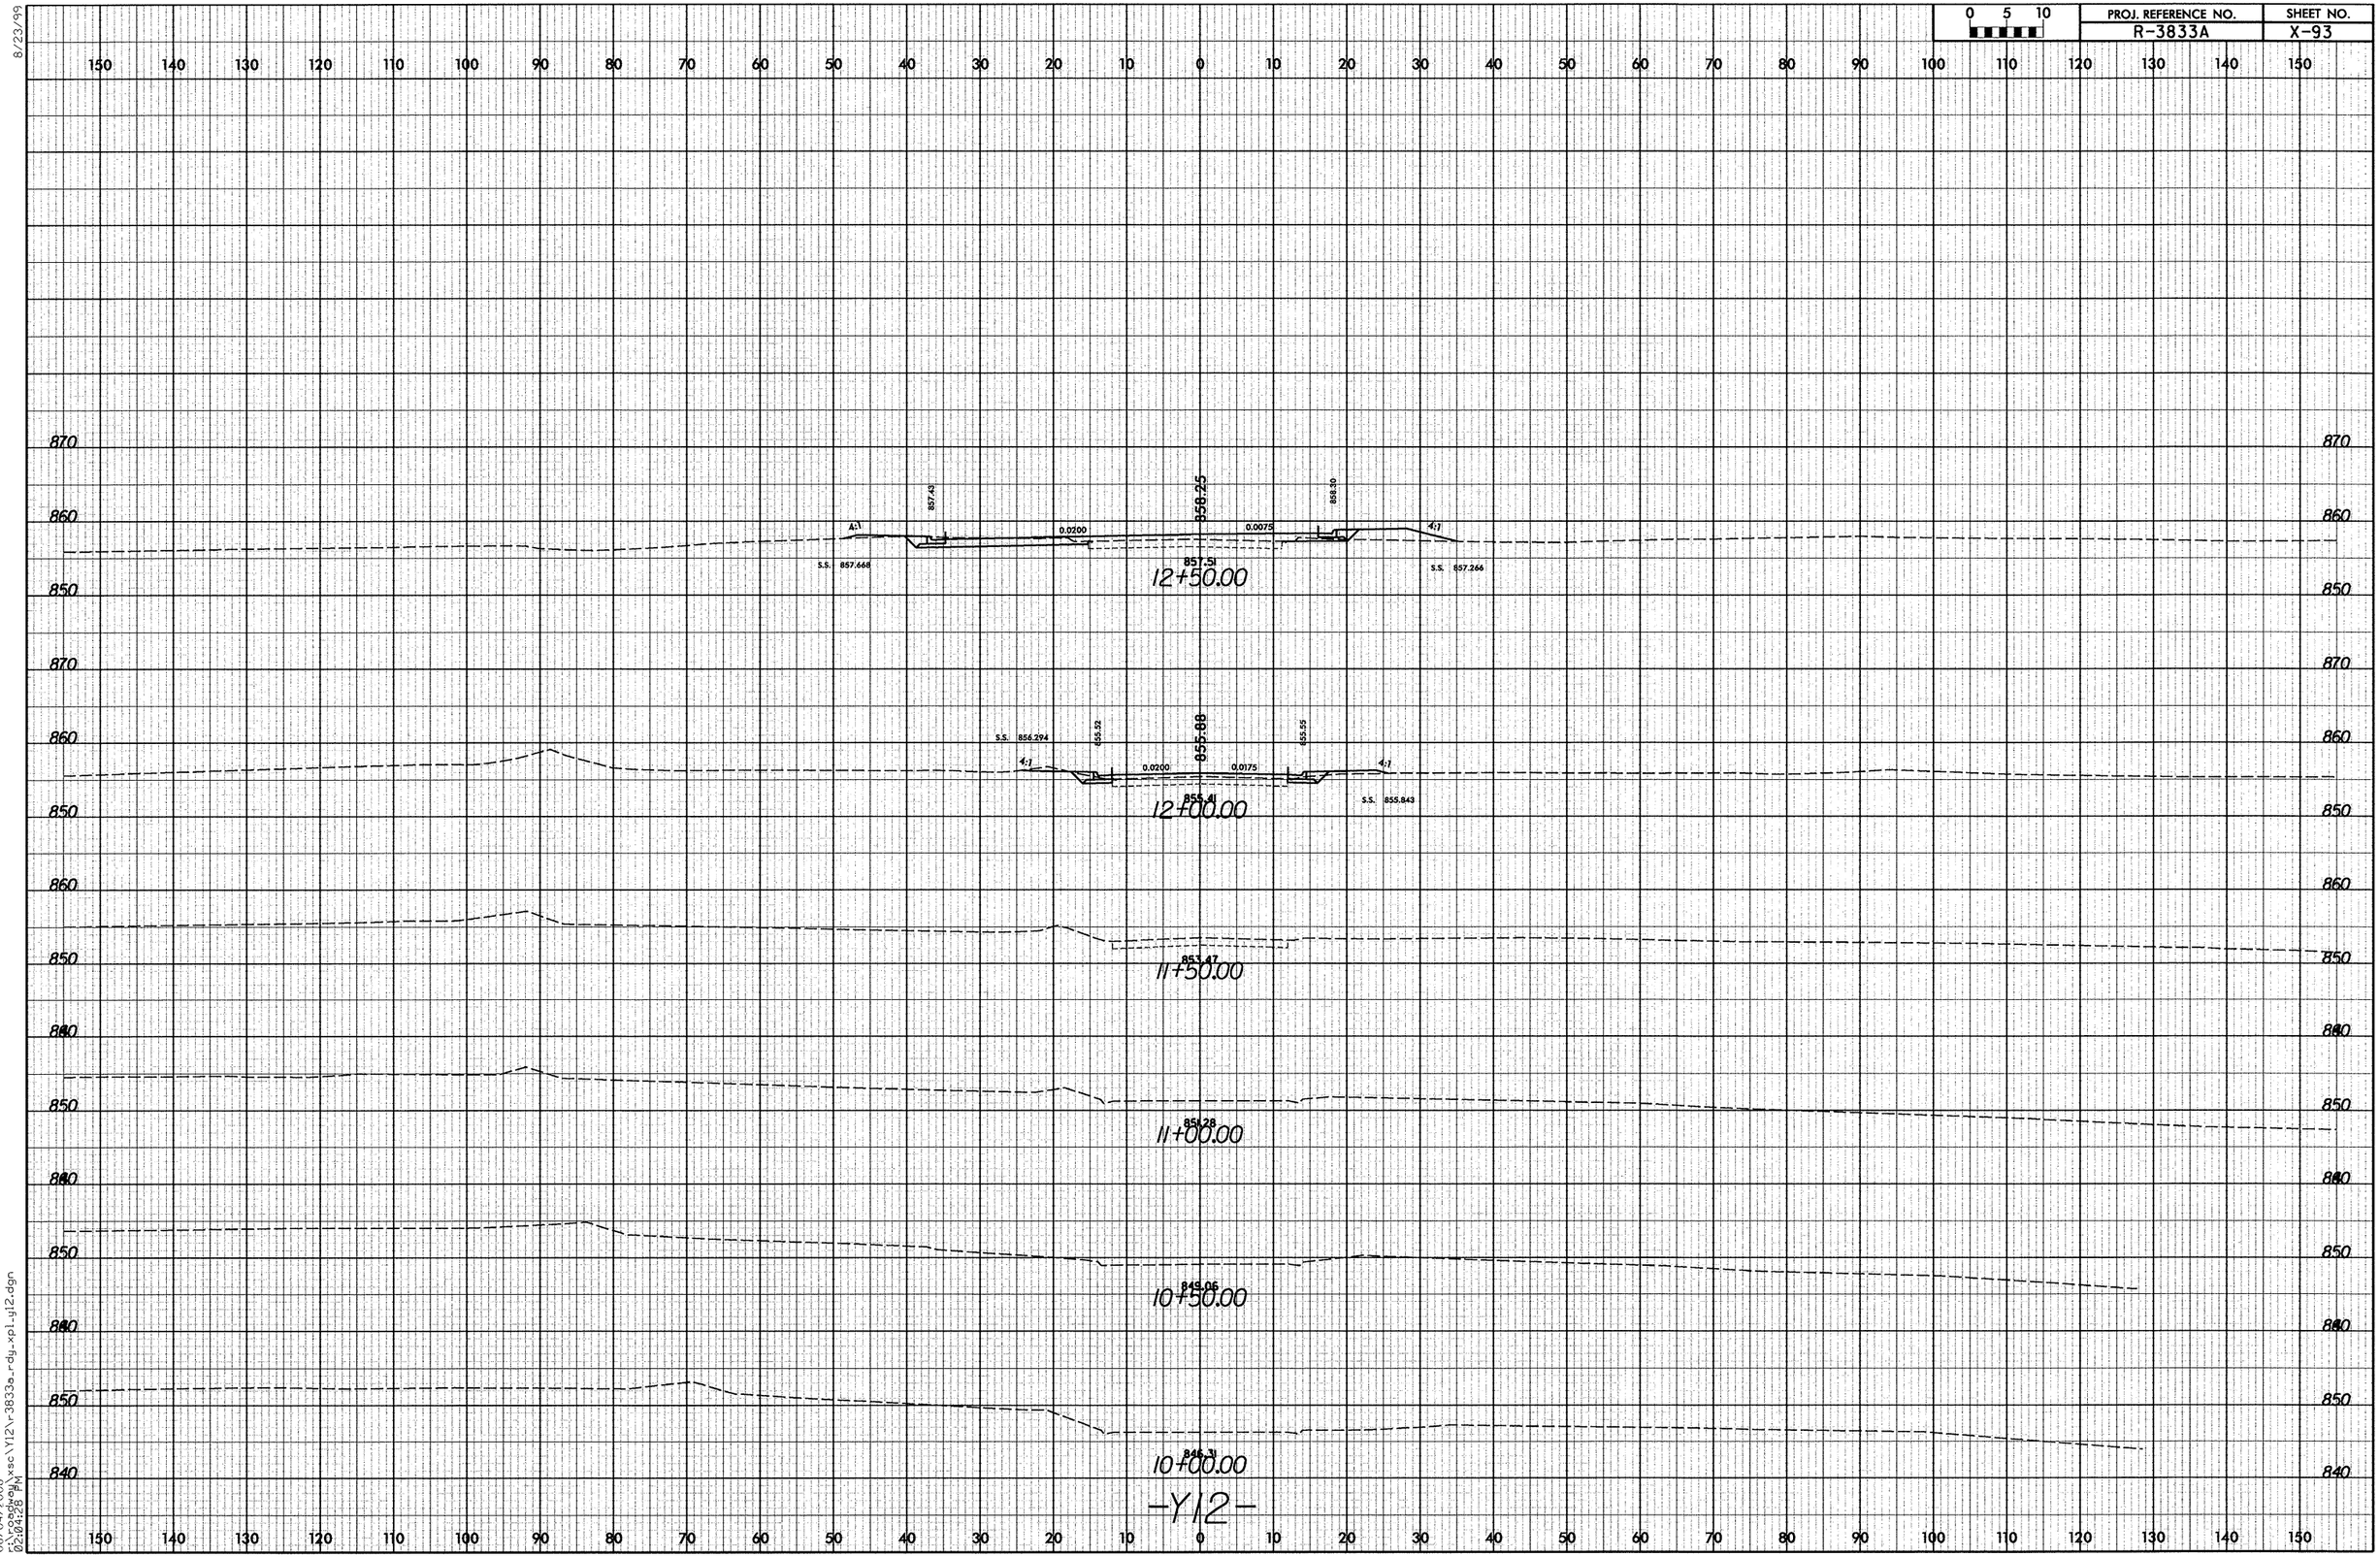

06/04/2008
f:\roadway\xsc\Y12\r-3833a_rdy_xpl_y12.dgn
02:04:28 PM

8/23/99

0 5 10	PROJ. REFERENCE NO.	SHEET NO.
	R-3833A	X-94

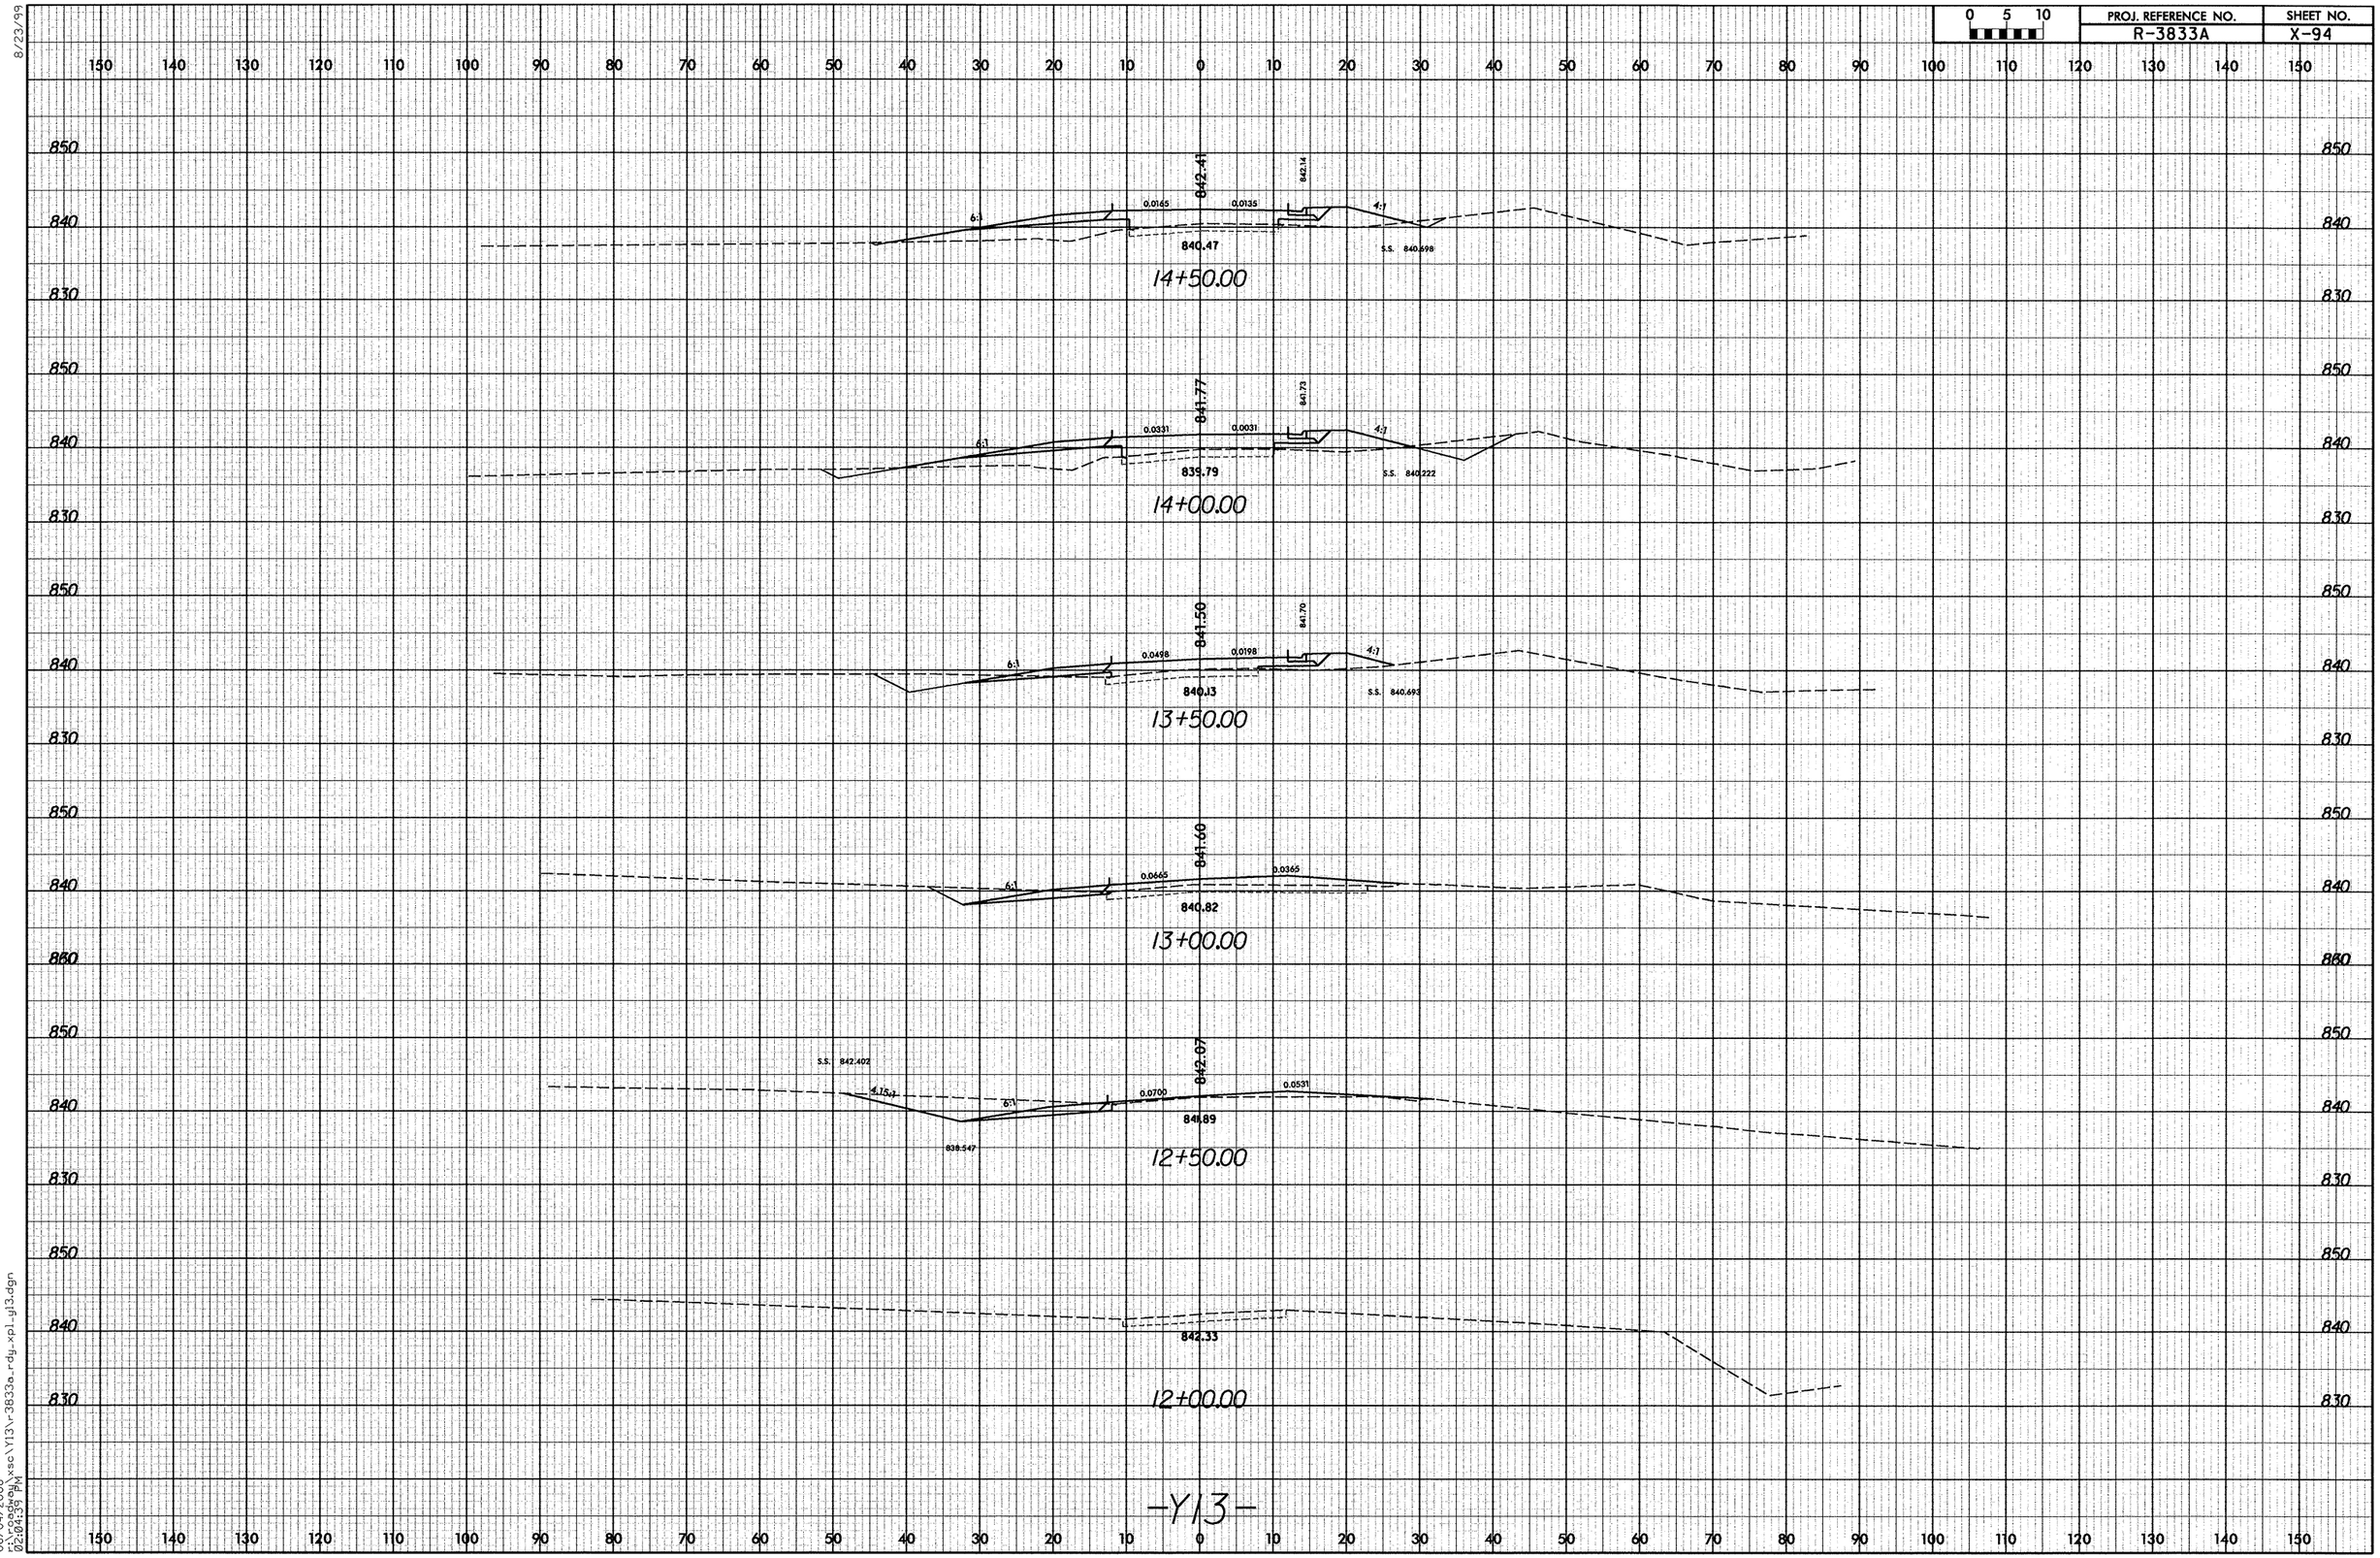

06/04/2008
r:\roadway\xsc\Y13\r3833a_rdy_xpl_y13.dgn
02:04:39 PM

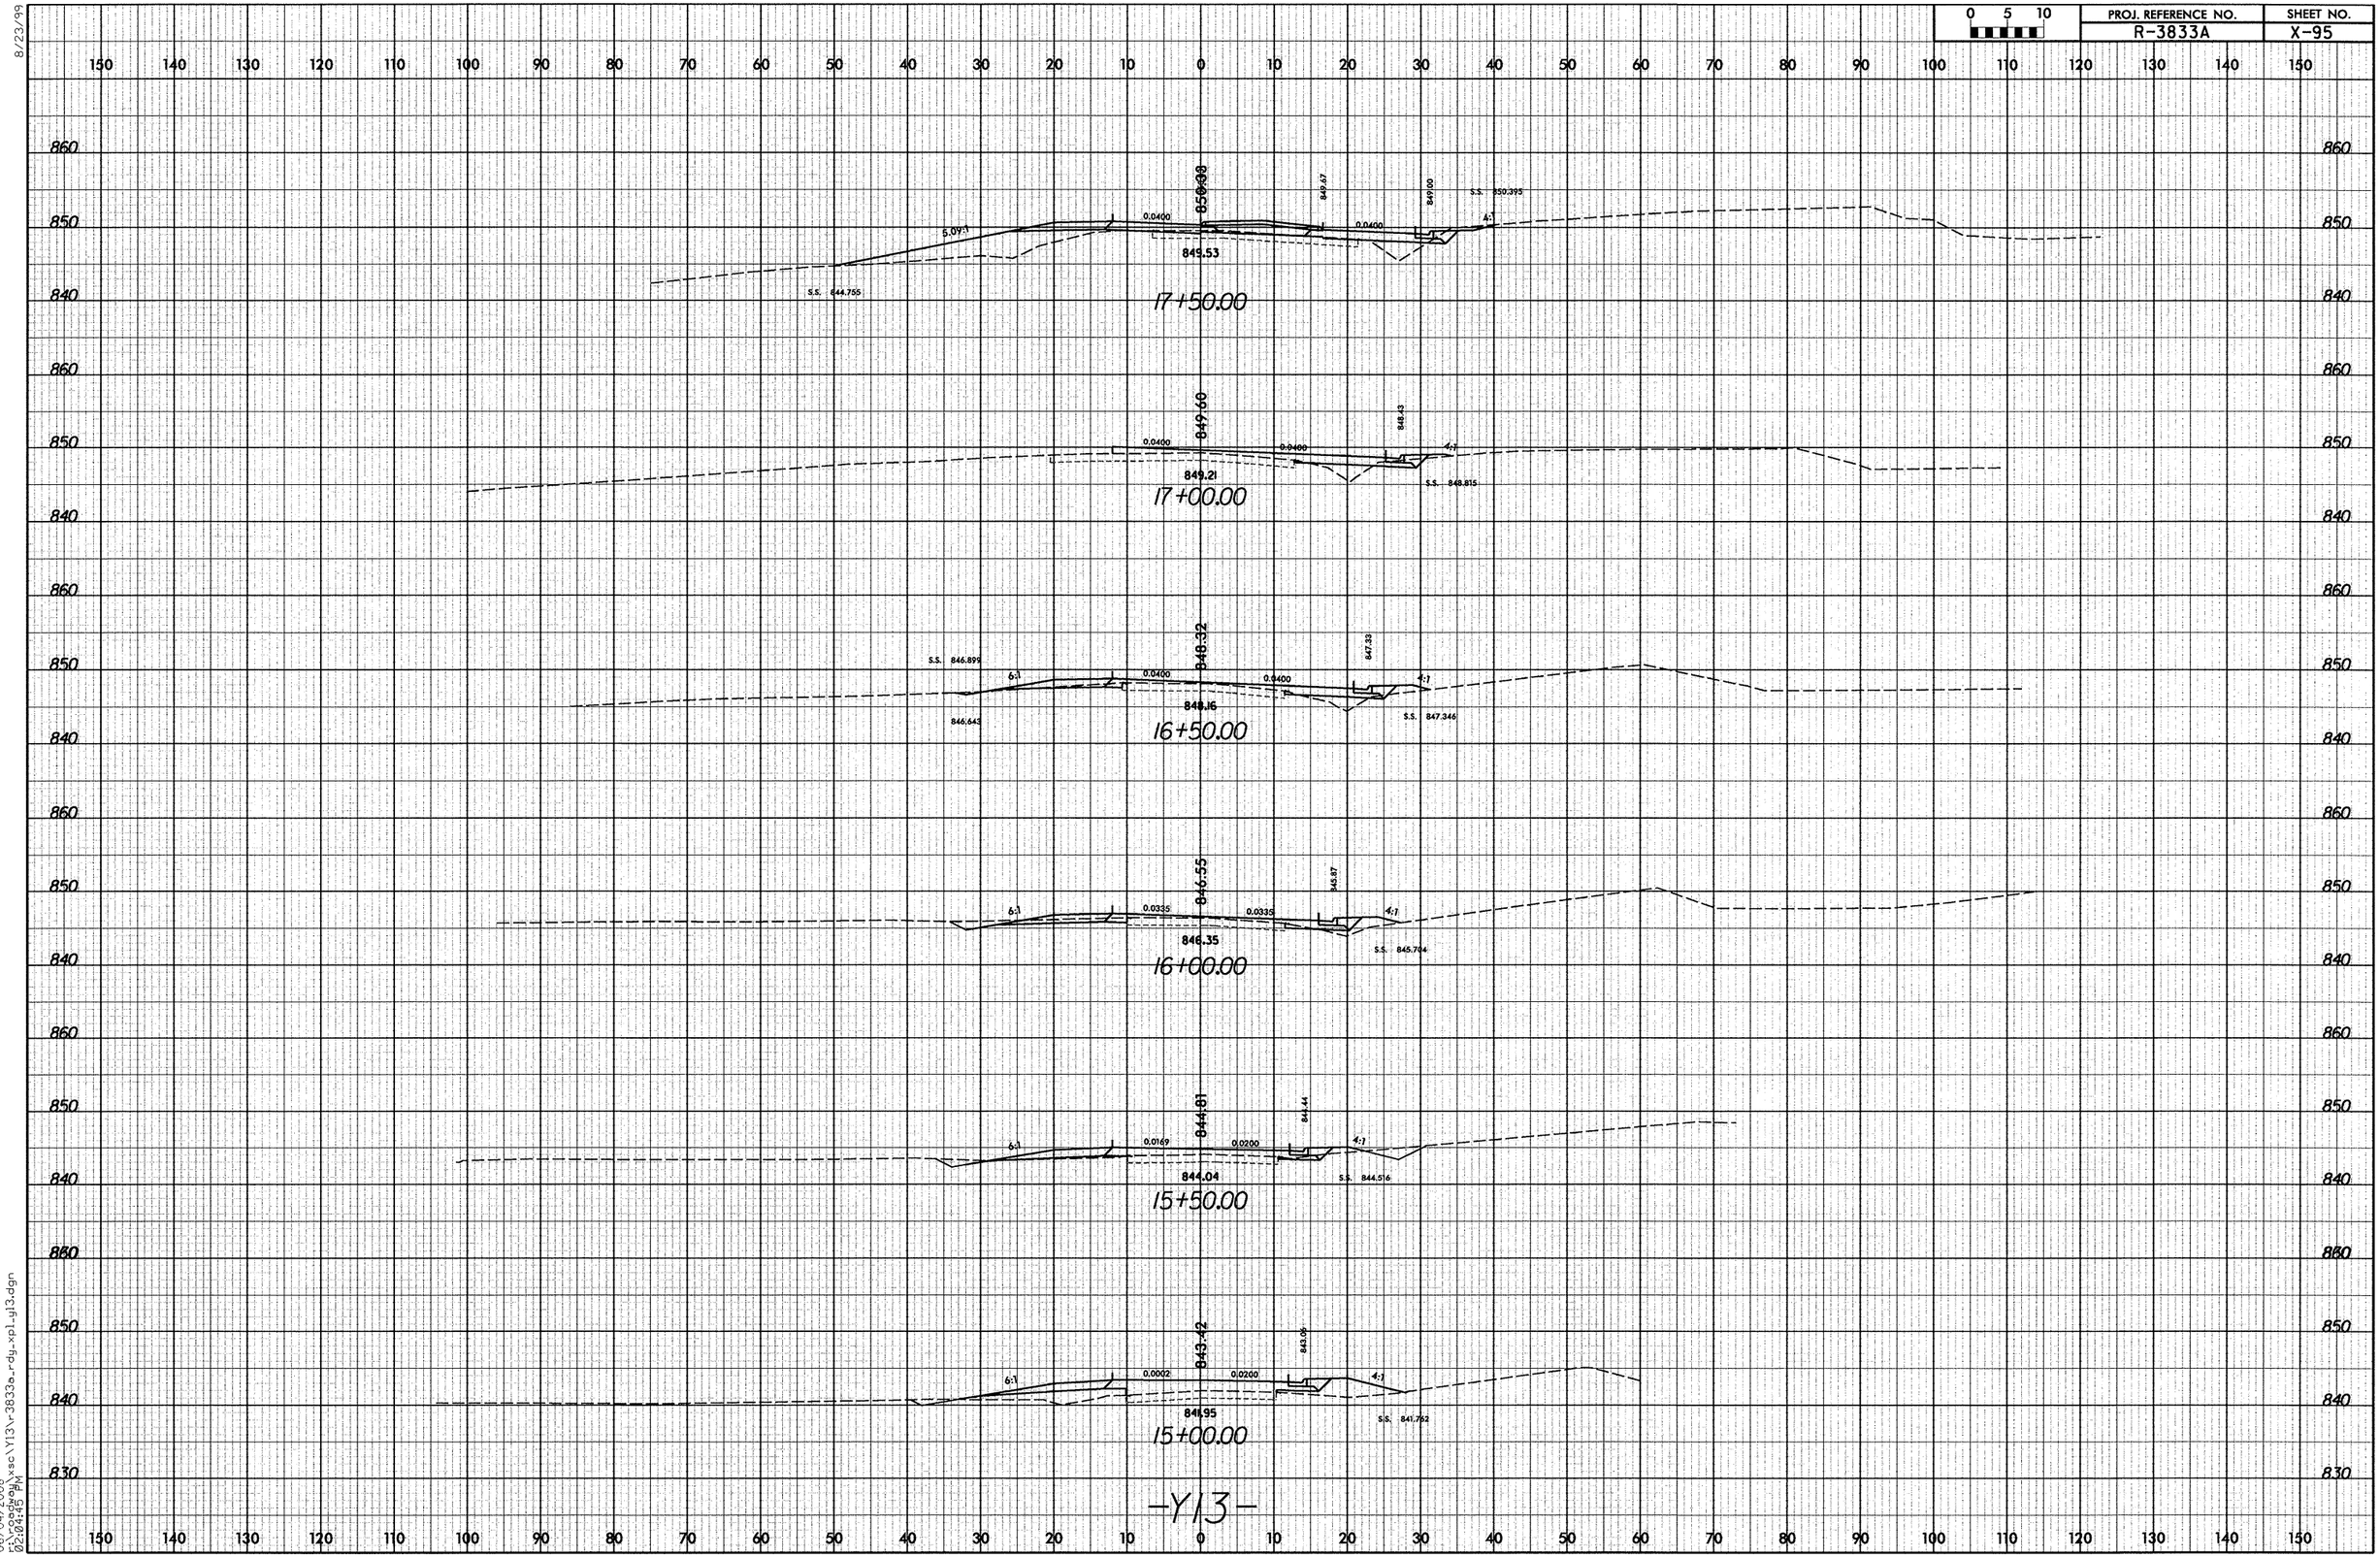

8/23/99

06/04/2008
r:\roadway\xsc\Y13\r3833a_rdy_xpl_y13.dgn
02:04:45 PM

8/23/99

0 5 10	PROJ. REFERENCE NO.	SHEET NO.
	R-3833A	X-96

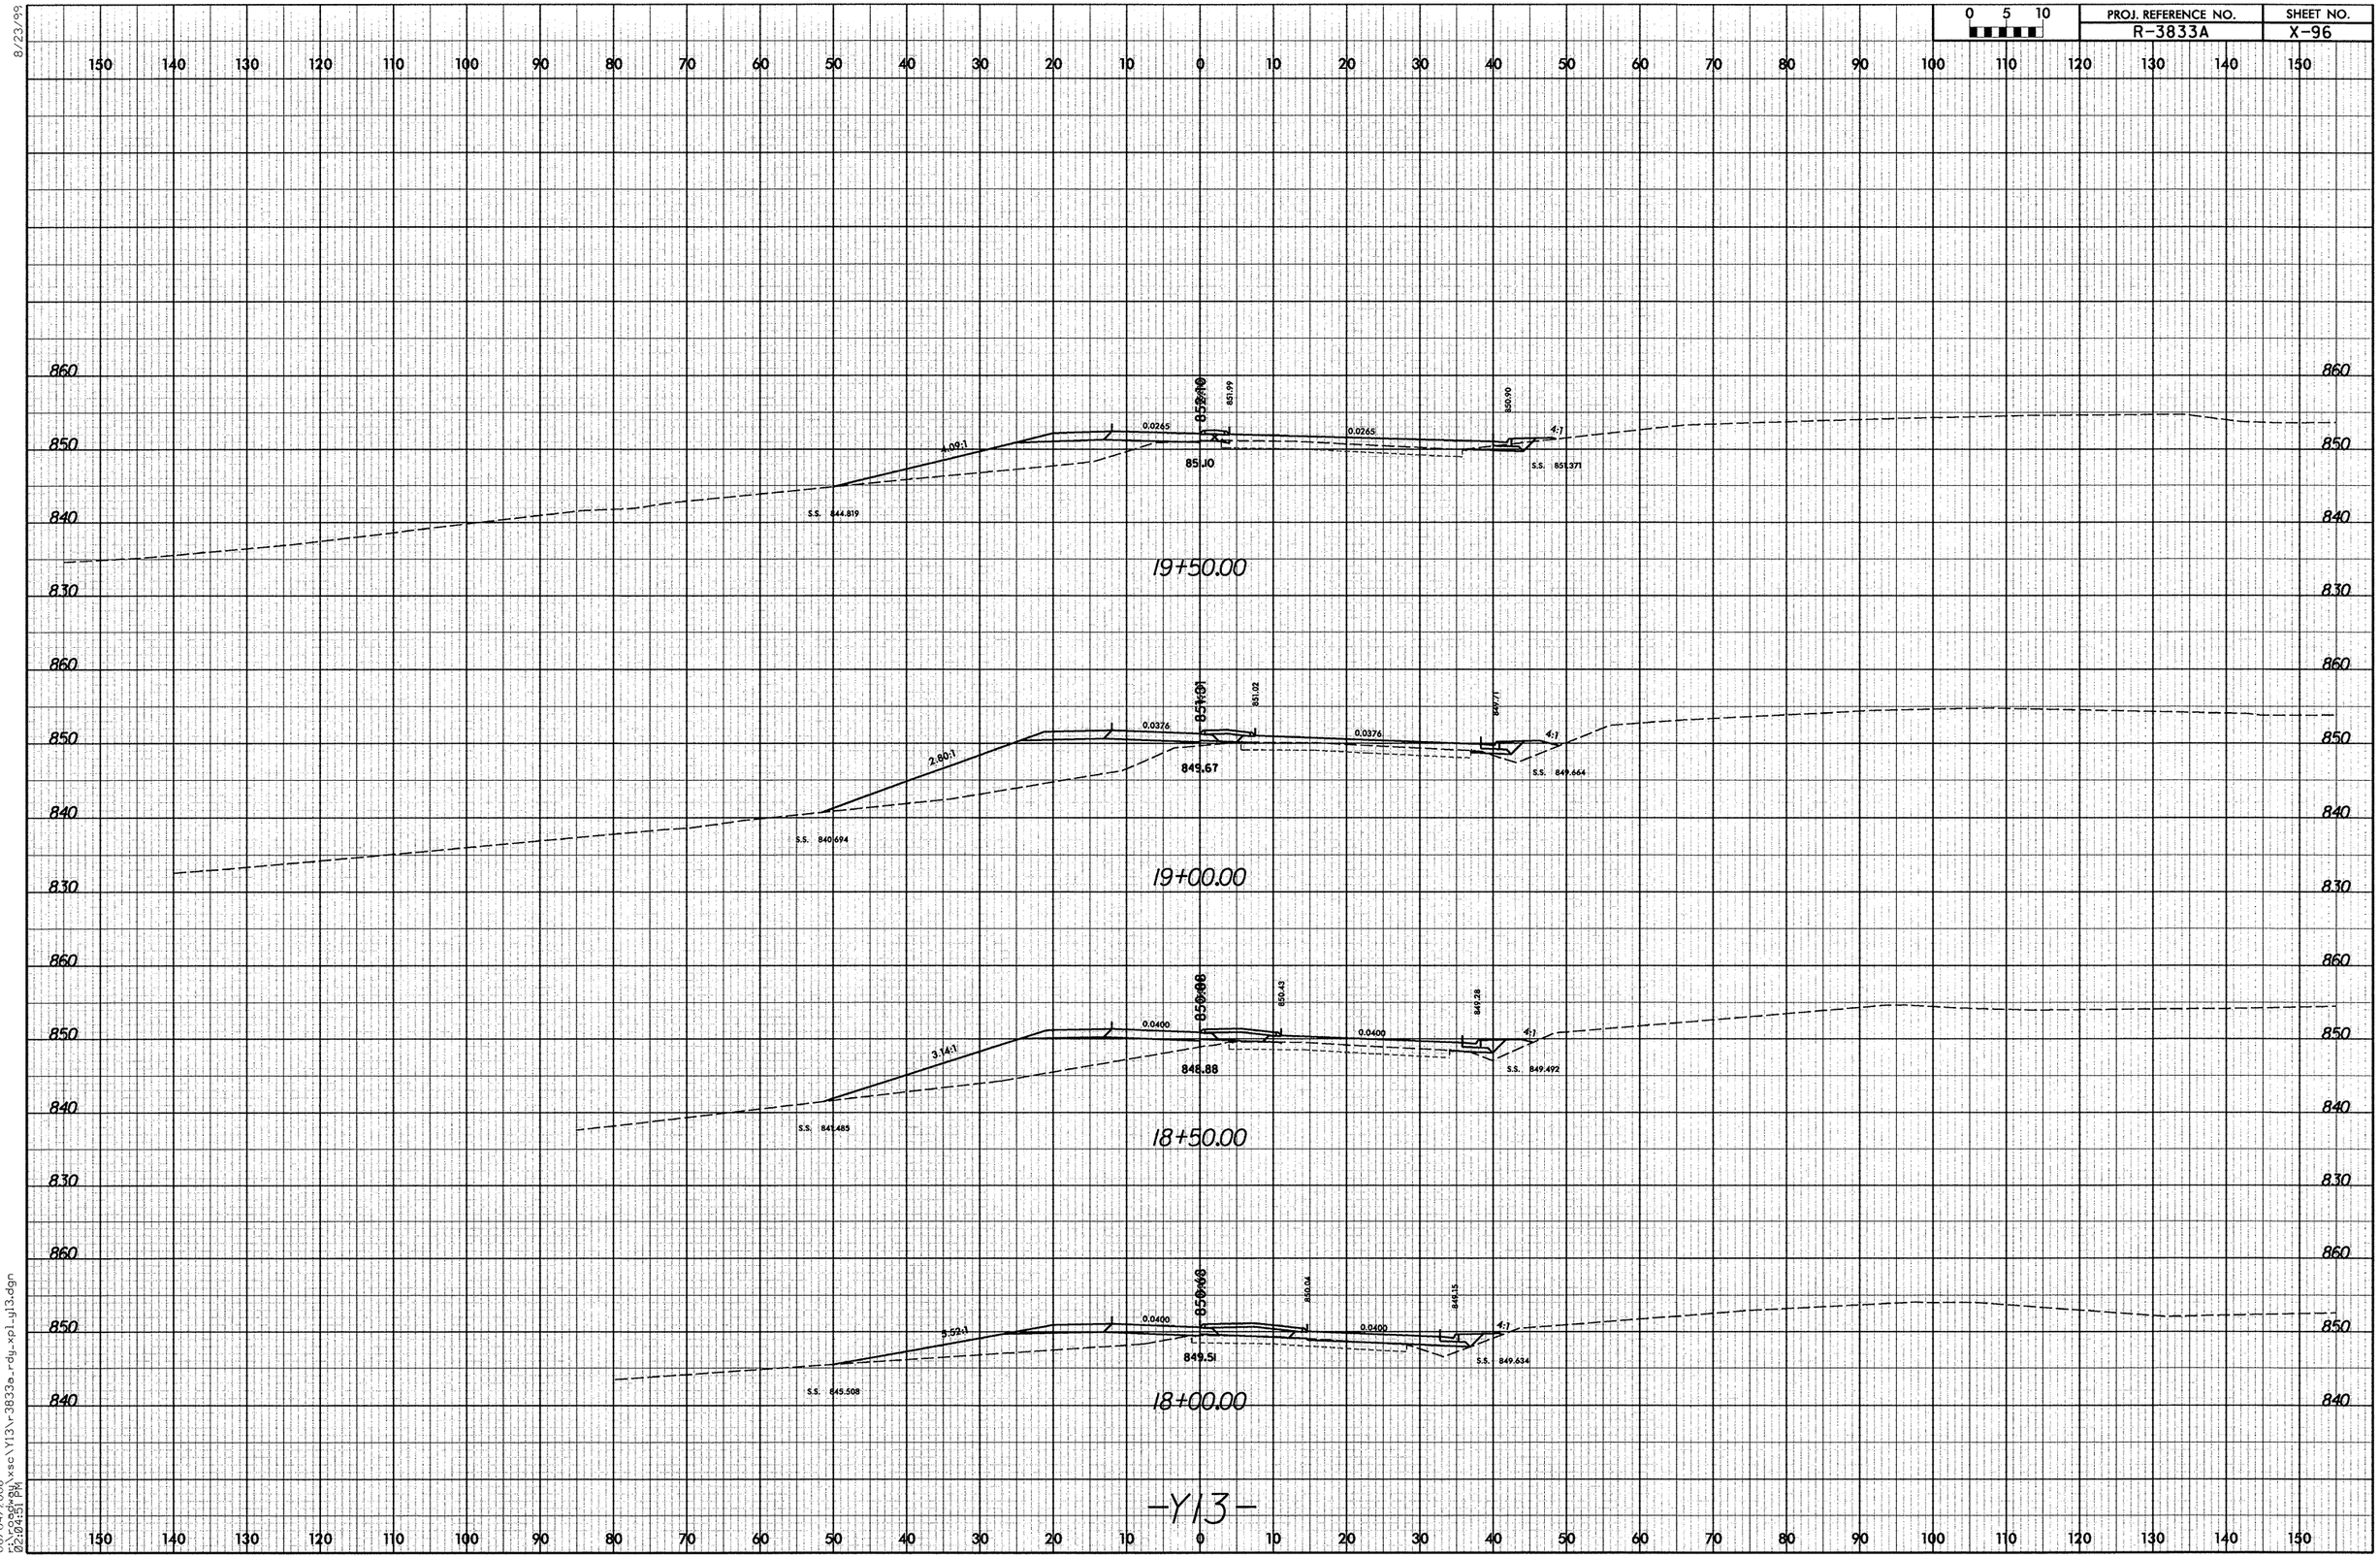

06/04/2008
r:\roadway\xsc\Y13\r3833a_rdy_xpl_y13.dgn
02:04:51 PM

0 5 10	PROJ. REFERENCE NO.	SHEET NO.
	R-3833A	X-97

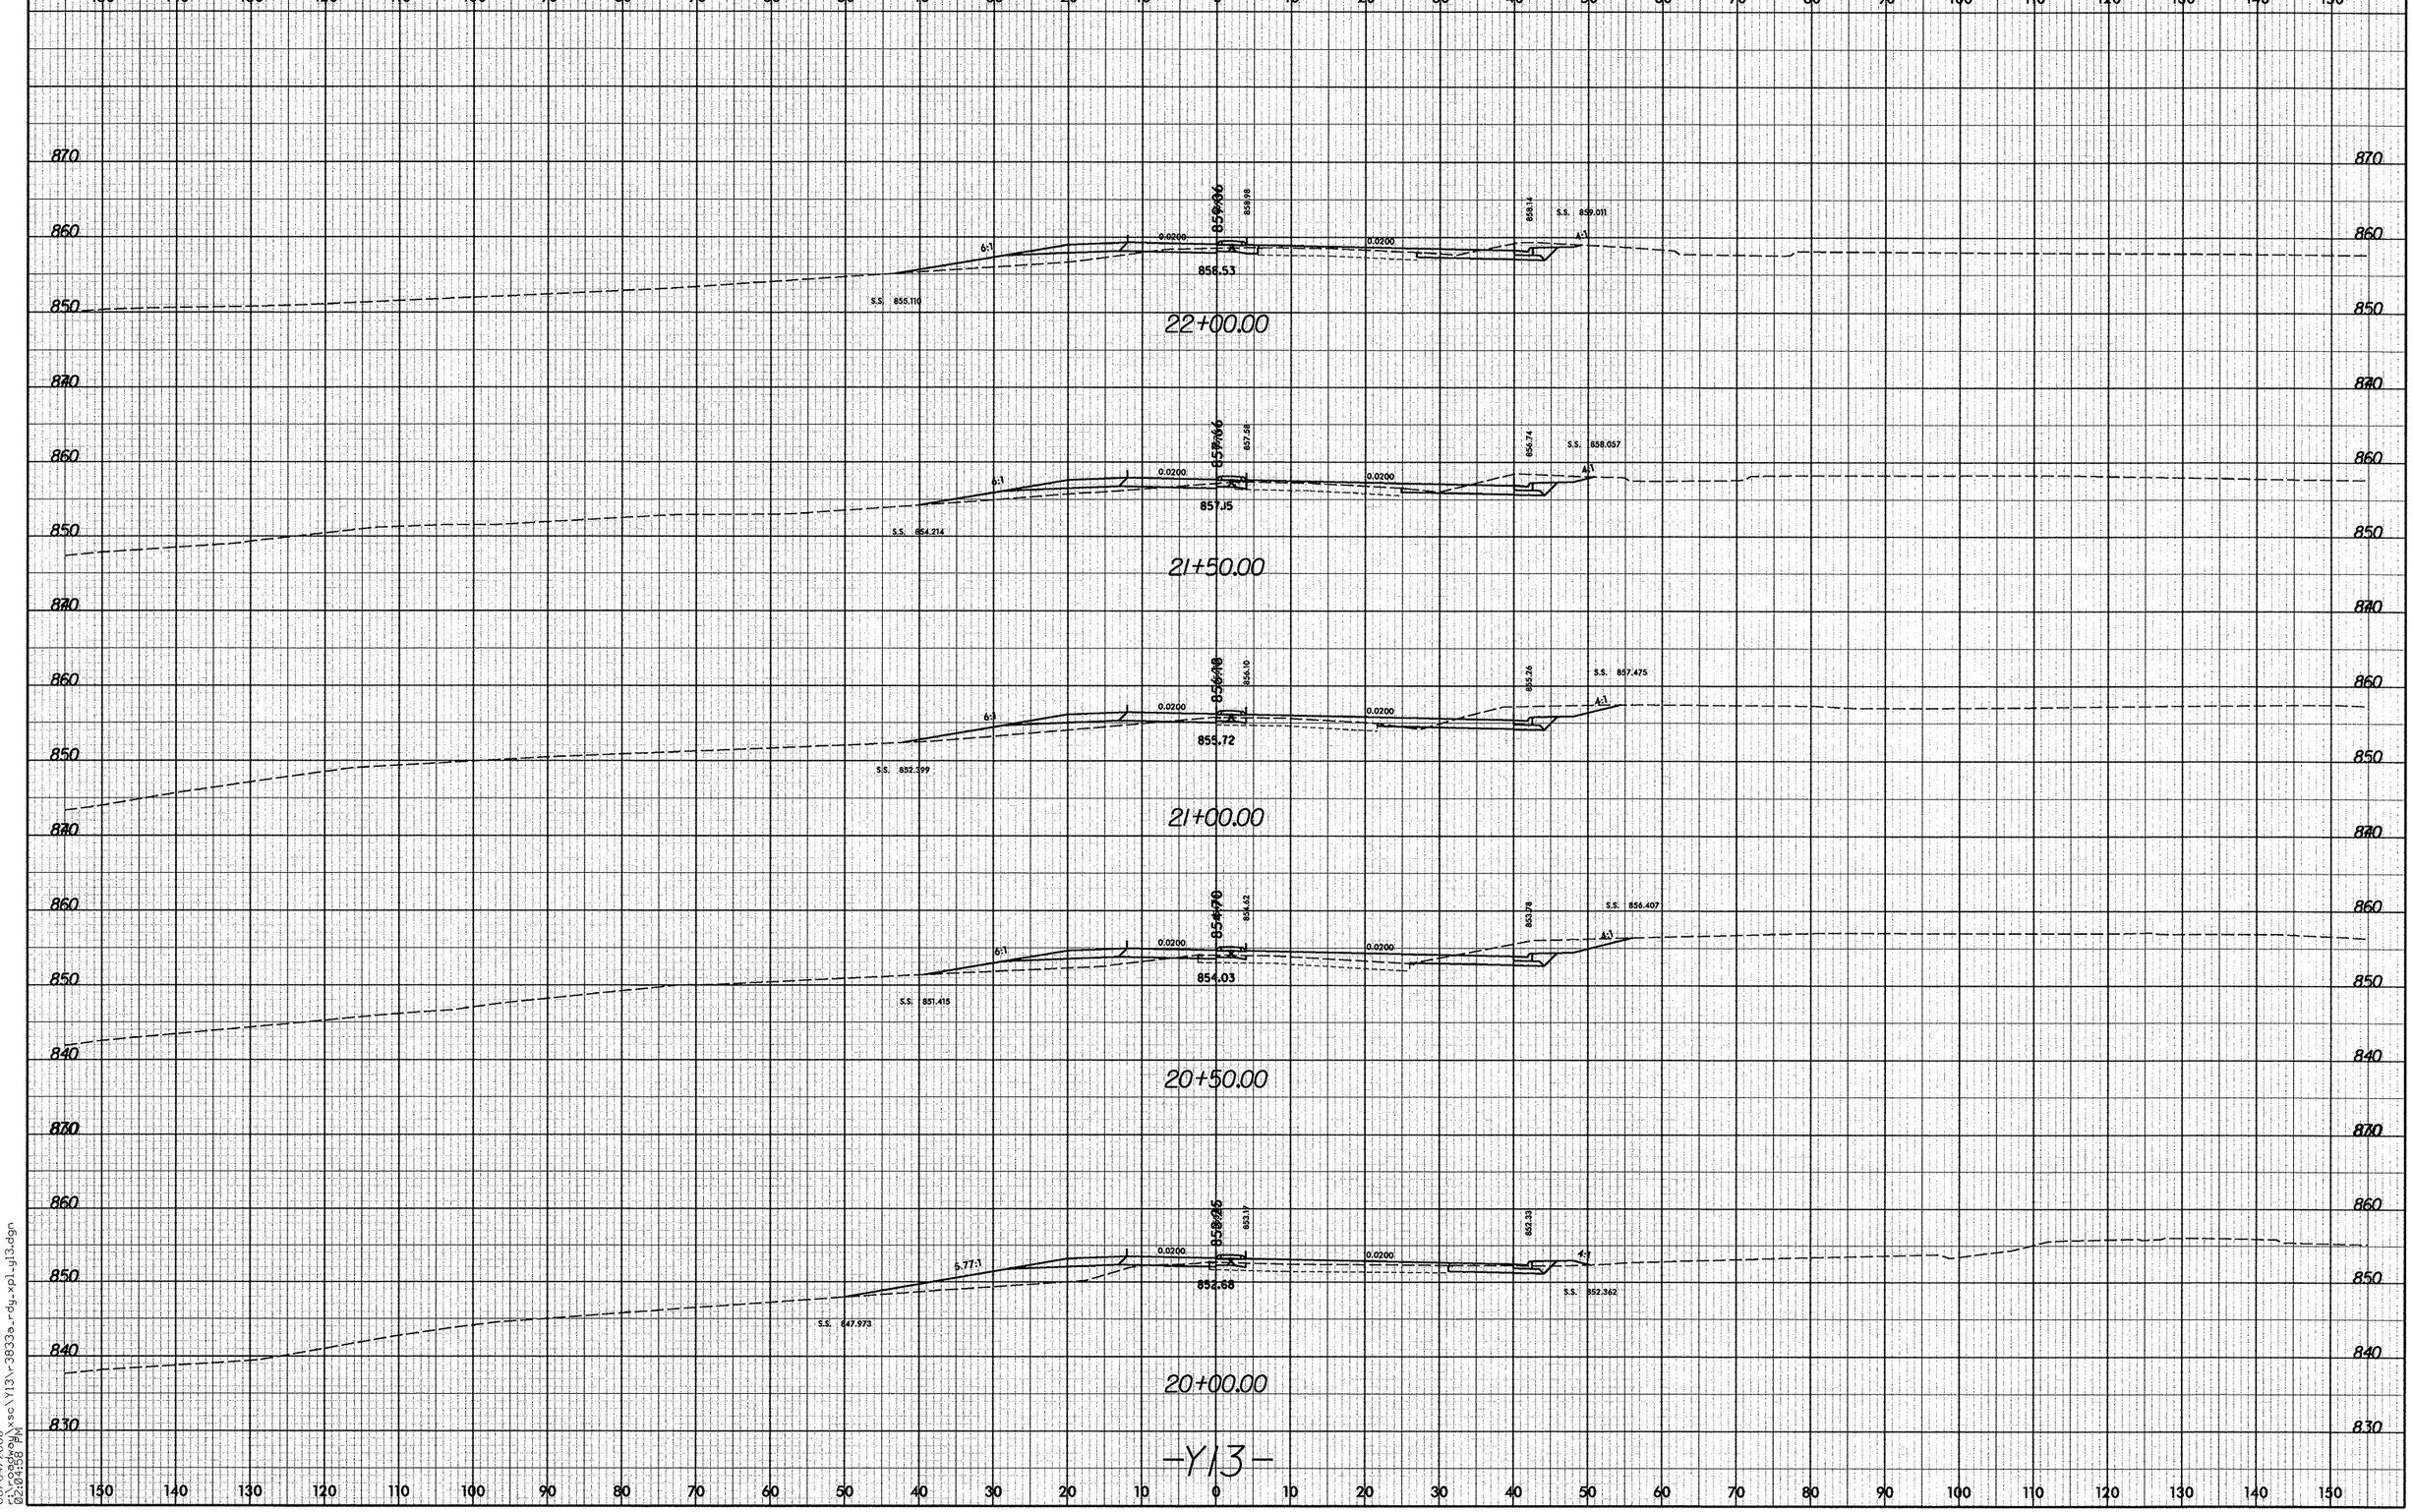

8/23/99

06/04/2008
02:04:58 PM
c:\roadway\xsc\Y13\r-3833a-rdy-xpl-y13.dgn

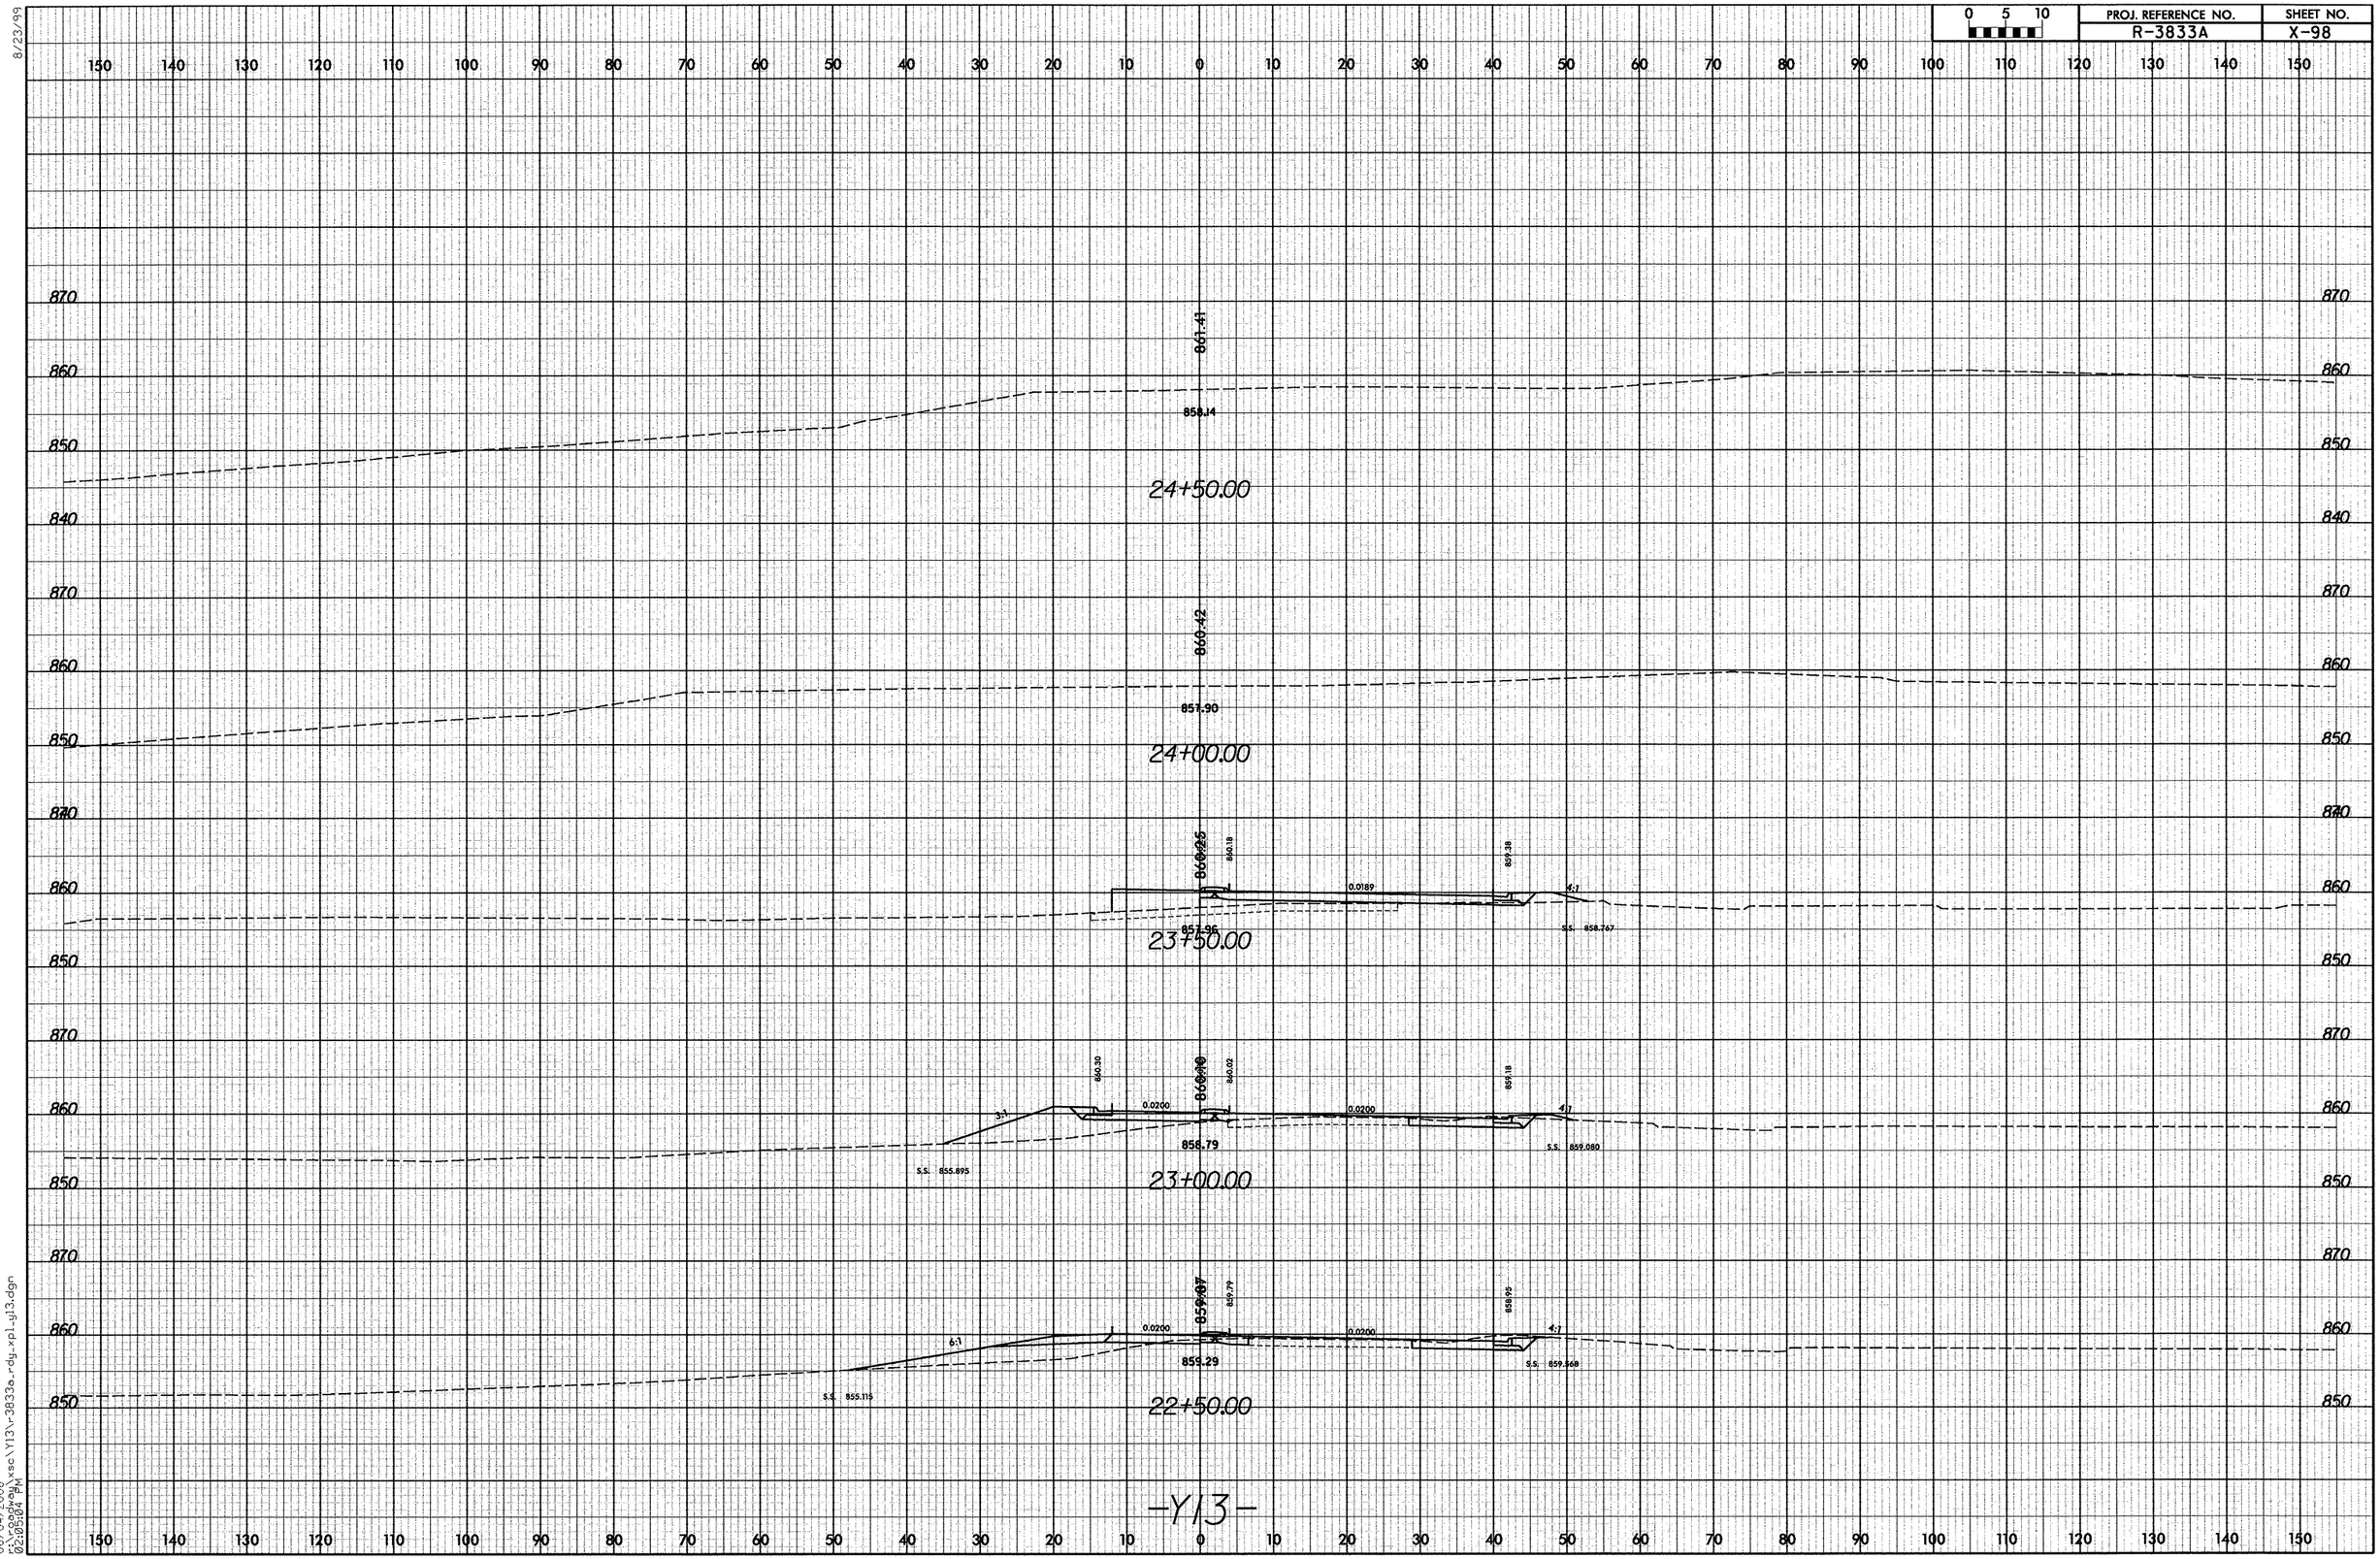

8/23/99

06/04/2008
r:\roadway\xsc\Y13\r3833a_rdy_xpl_y13.dgn
02:05:04 PM

8/23/99

0 5 10	PROJ. REFERENCE NO.	SHEET NO.
	R-3833A	X-99

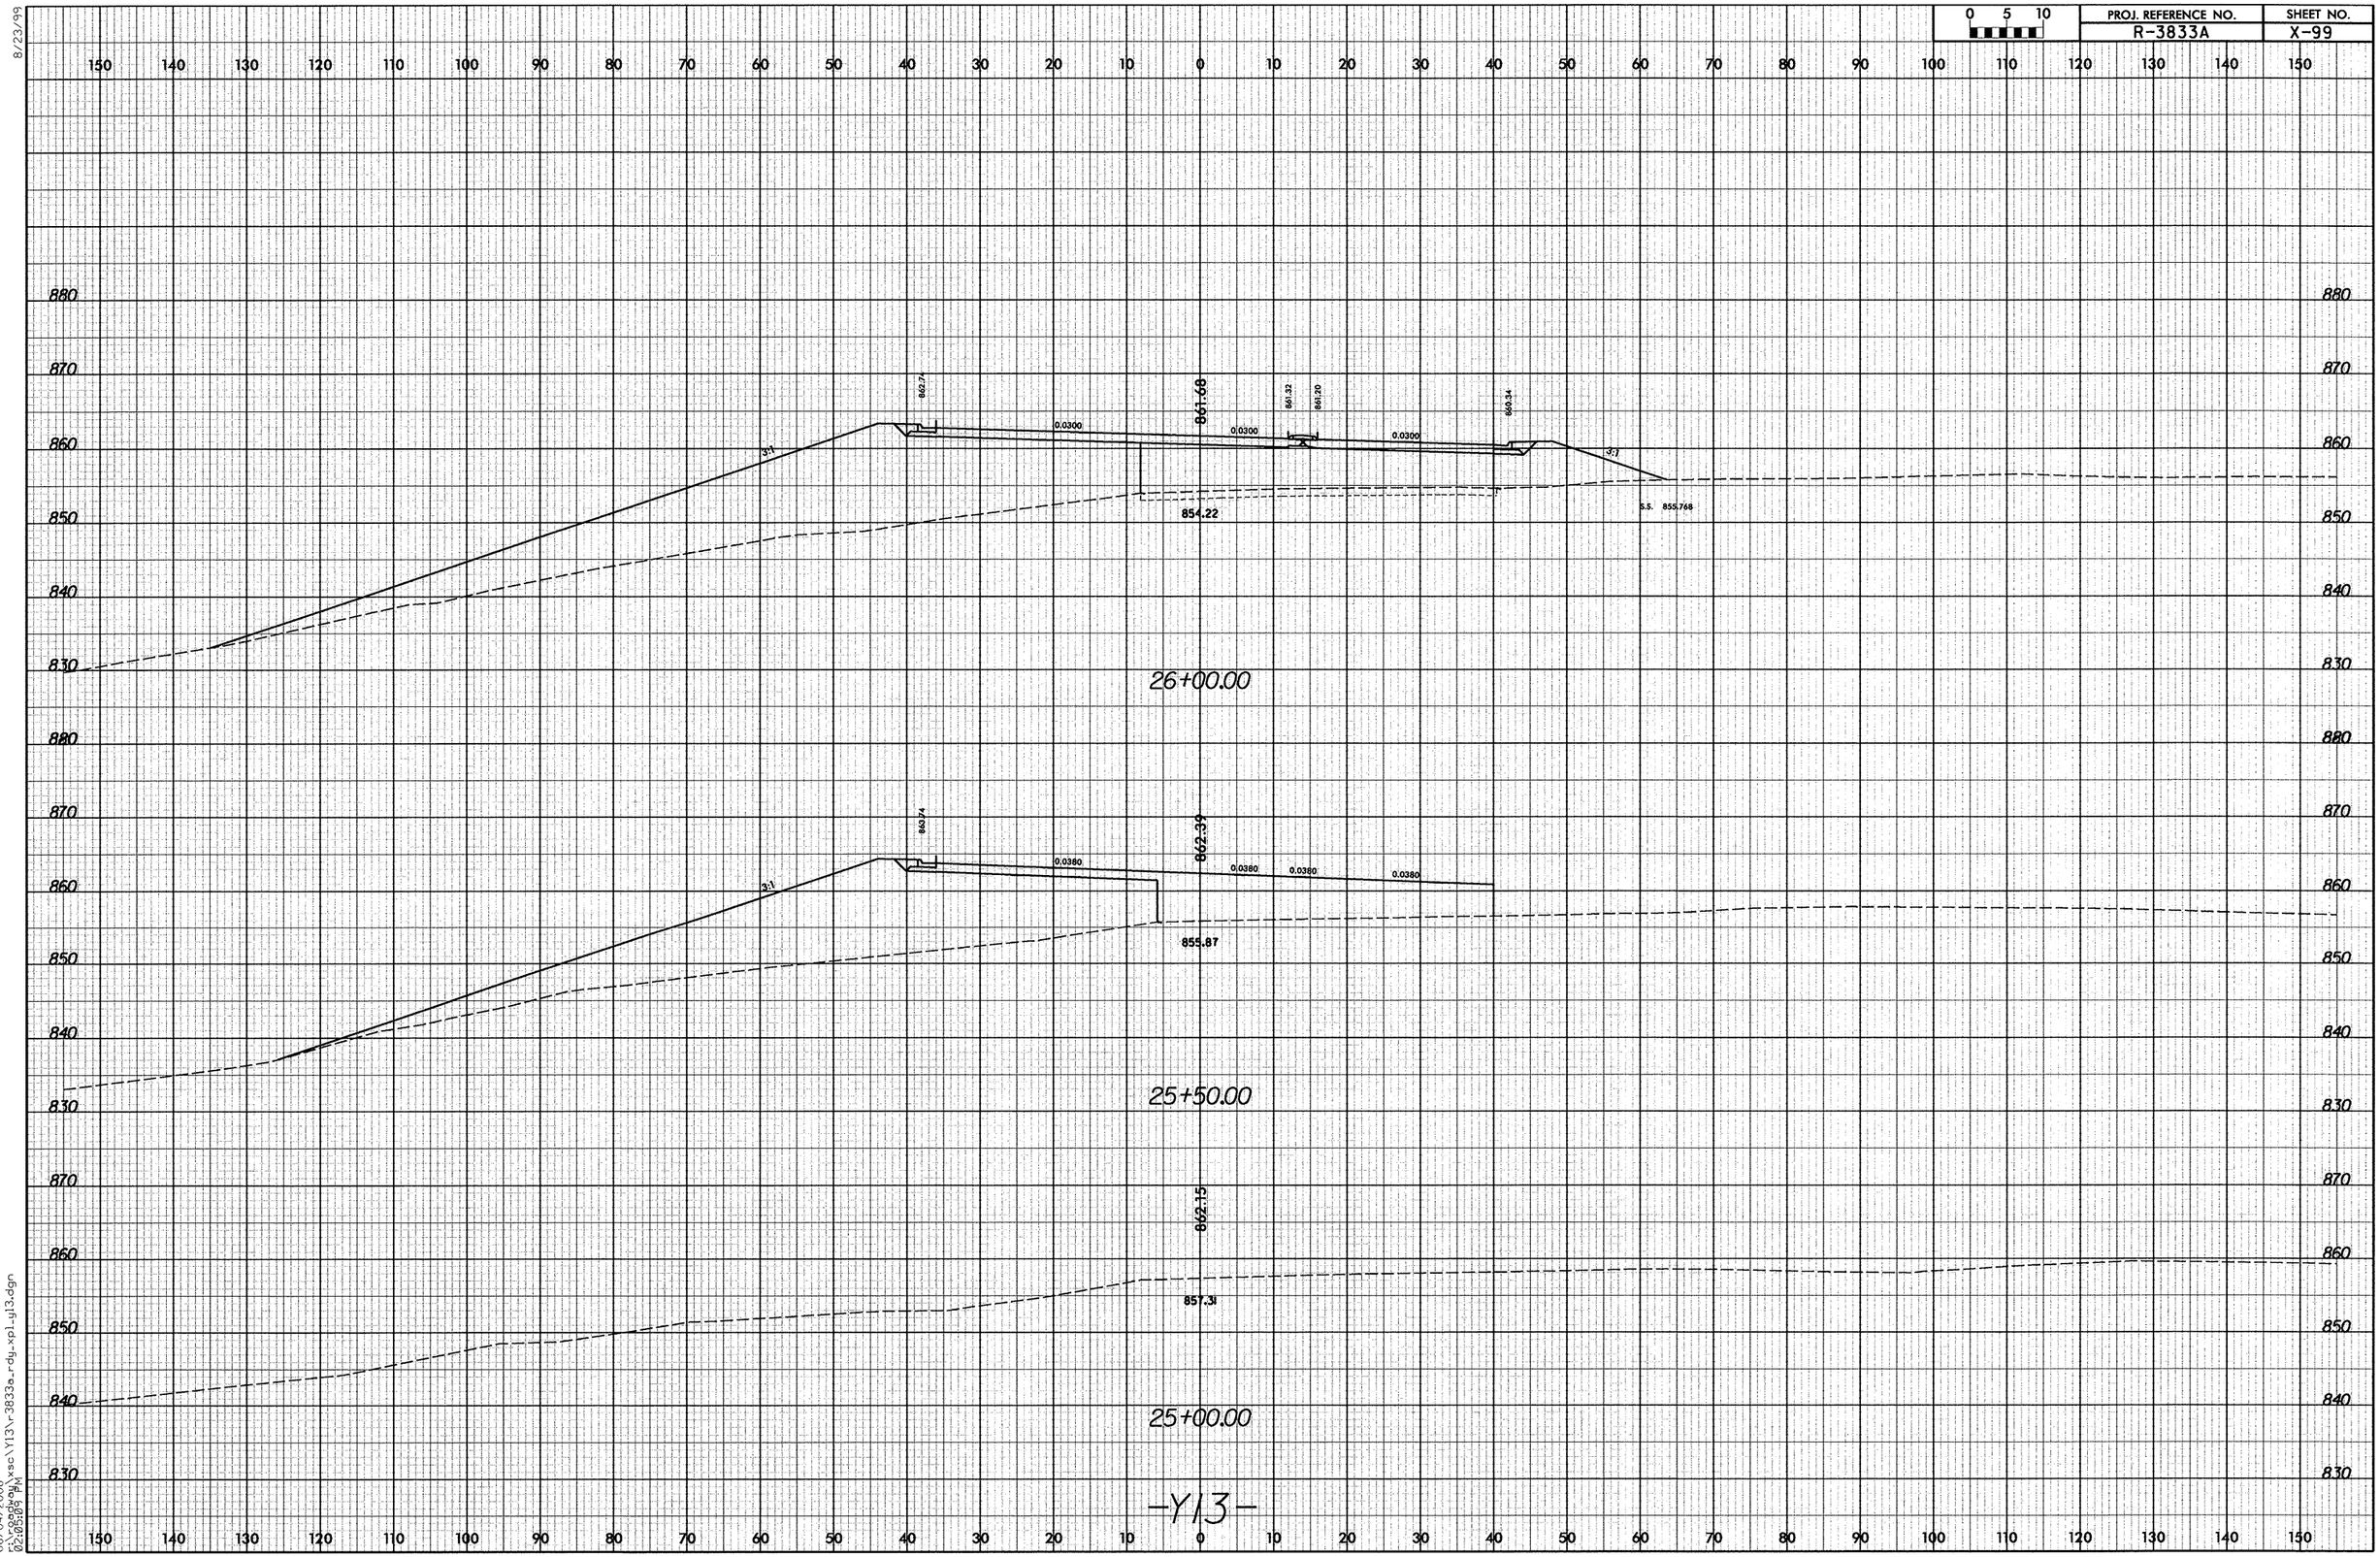

-Y13-

06/04/2008
12:05:09 PM
r:\roadway\xsc\Y13\r3833a_rdy_xpl_y13.dgn

0 5 10	PROJ. REFERENCE NO.	SHEET NO.
	R-3833A	X-100

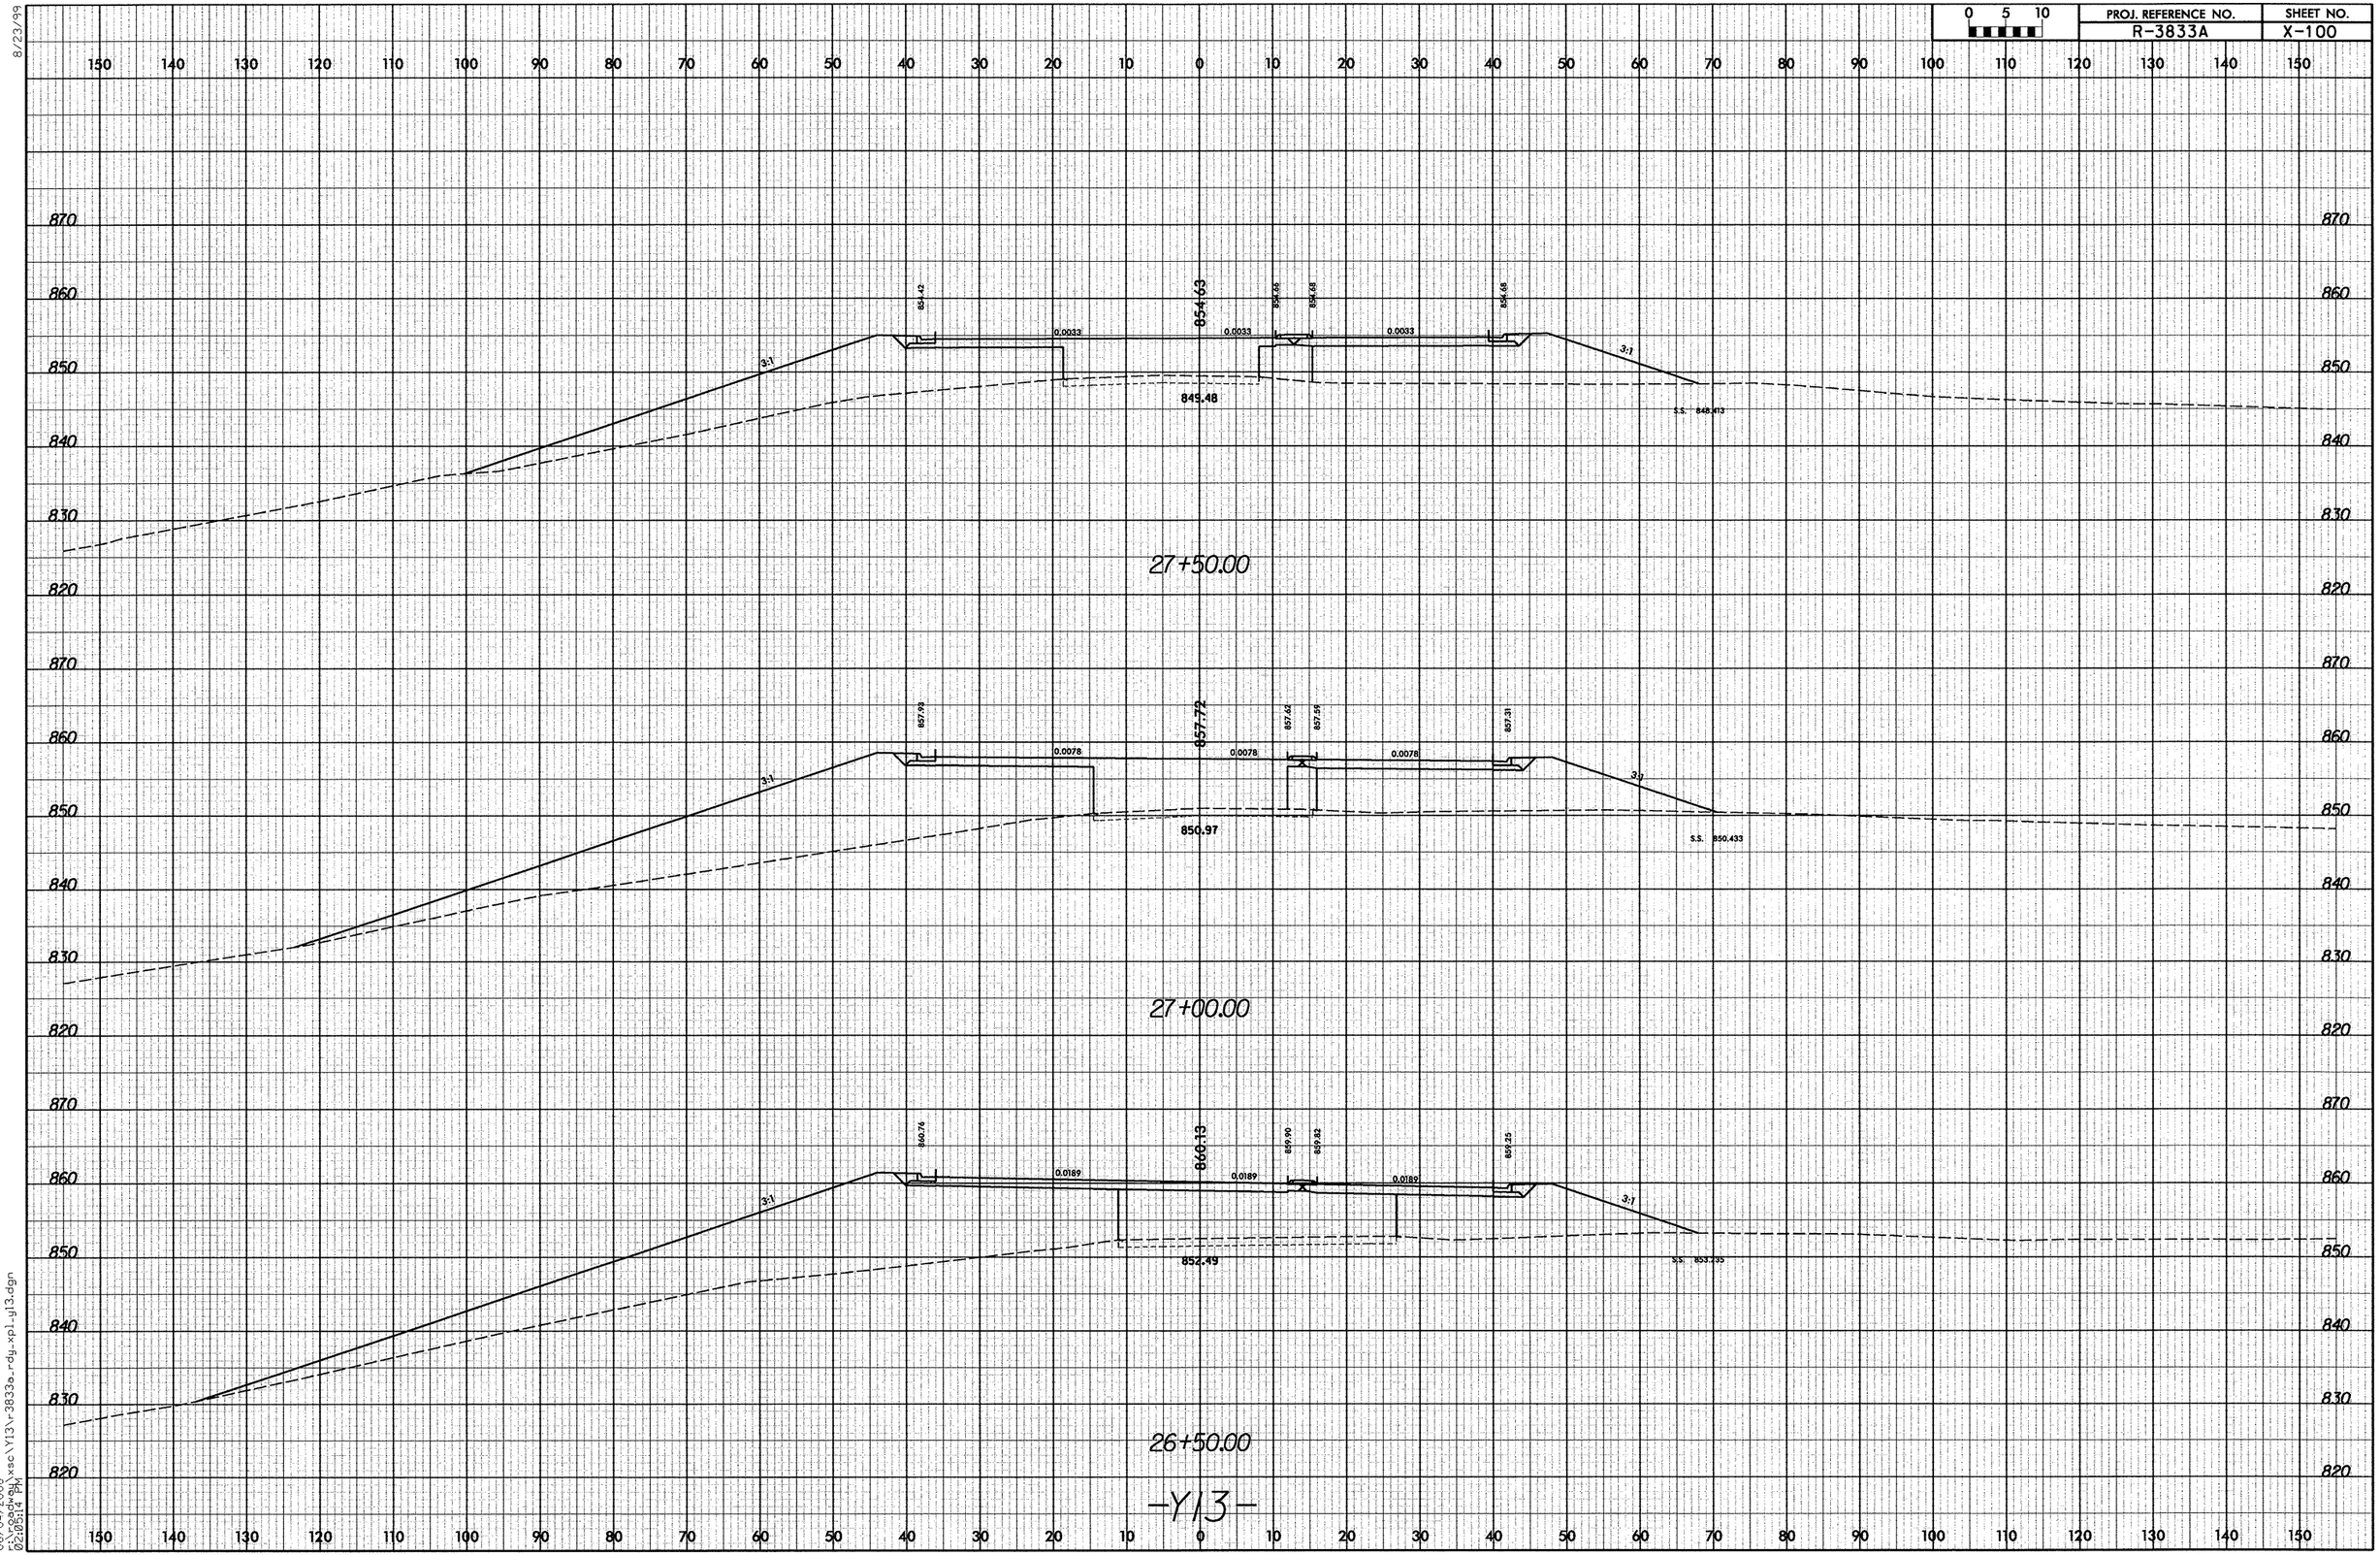

8/23/99

06/04/2008
r:\roadway\xsc\Y13\r3833a_rdy_xpl_y13.dgn
02:05:14 PM

PROJ. REFERENCE NO.	SHEET NO.
R-3833A	X-101

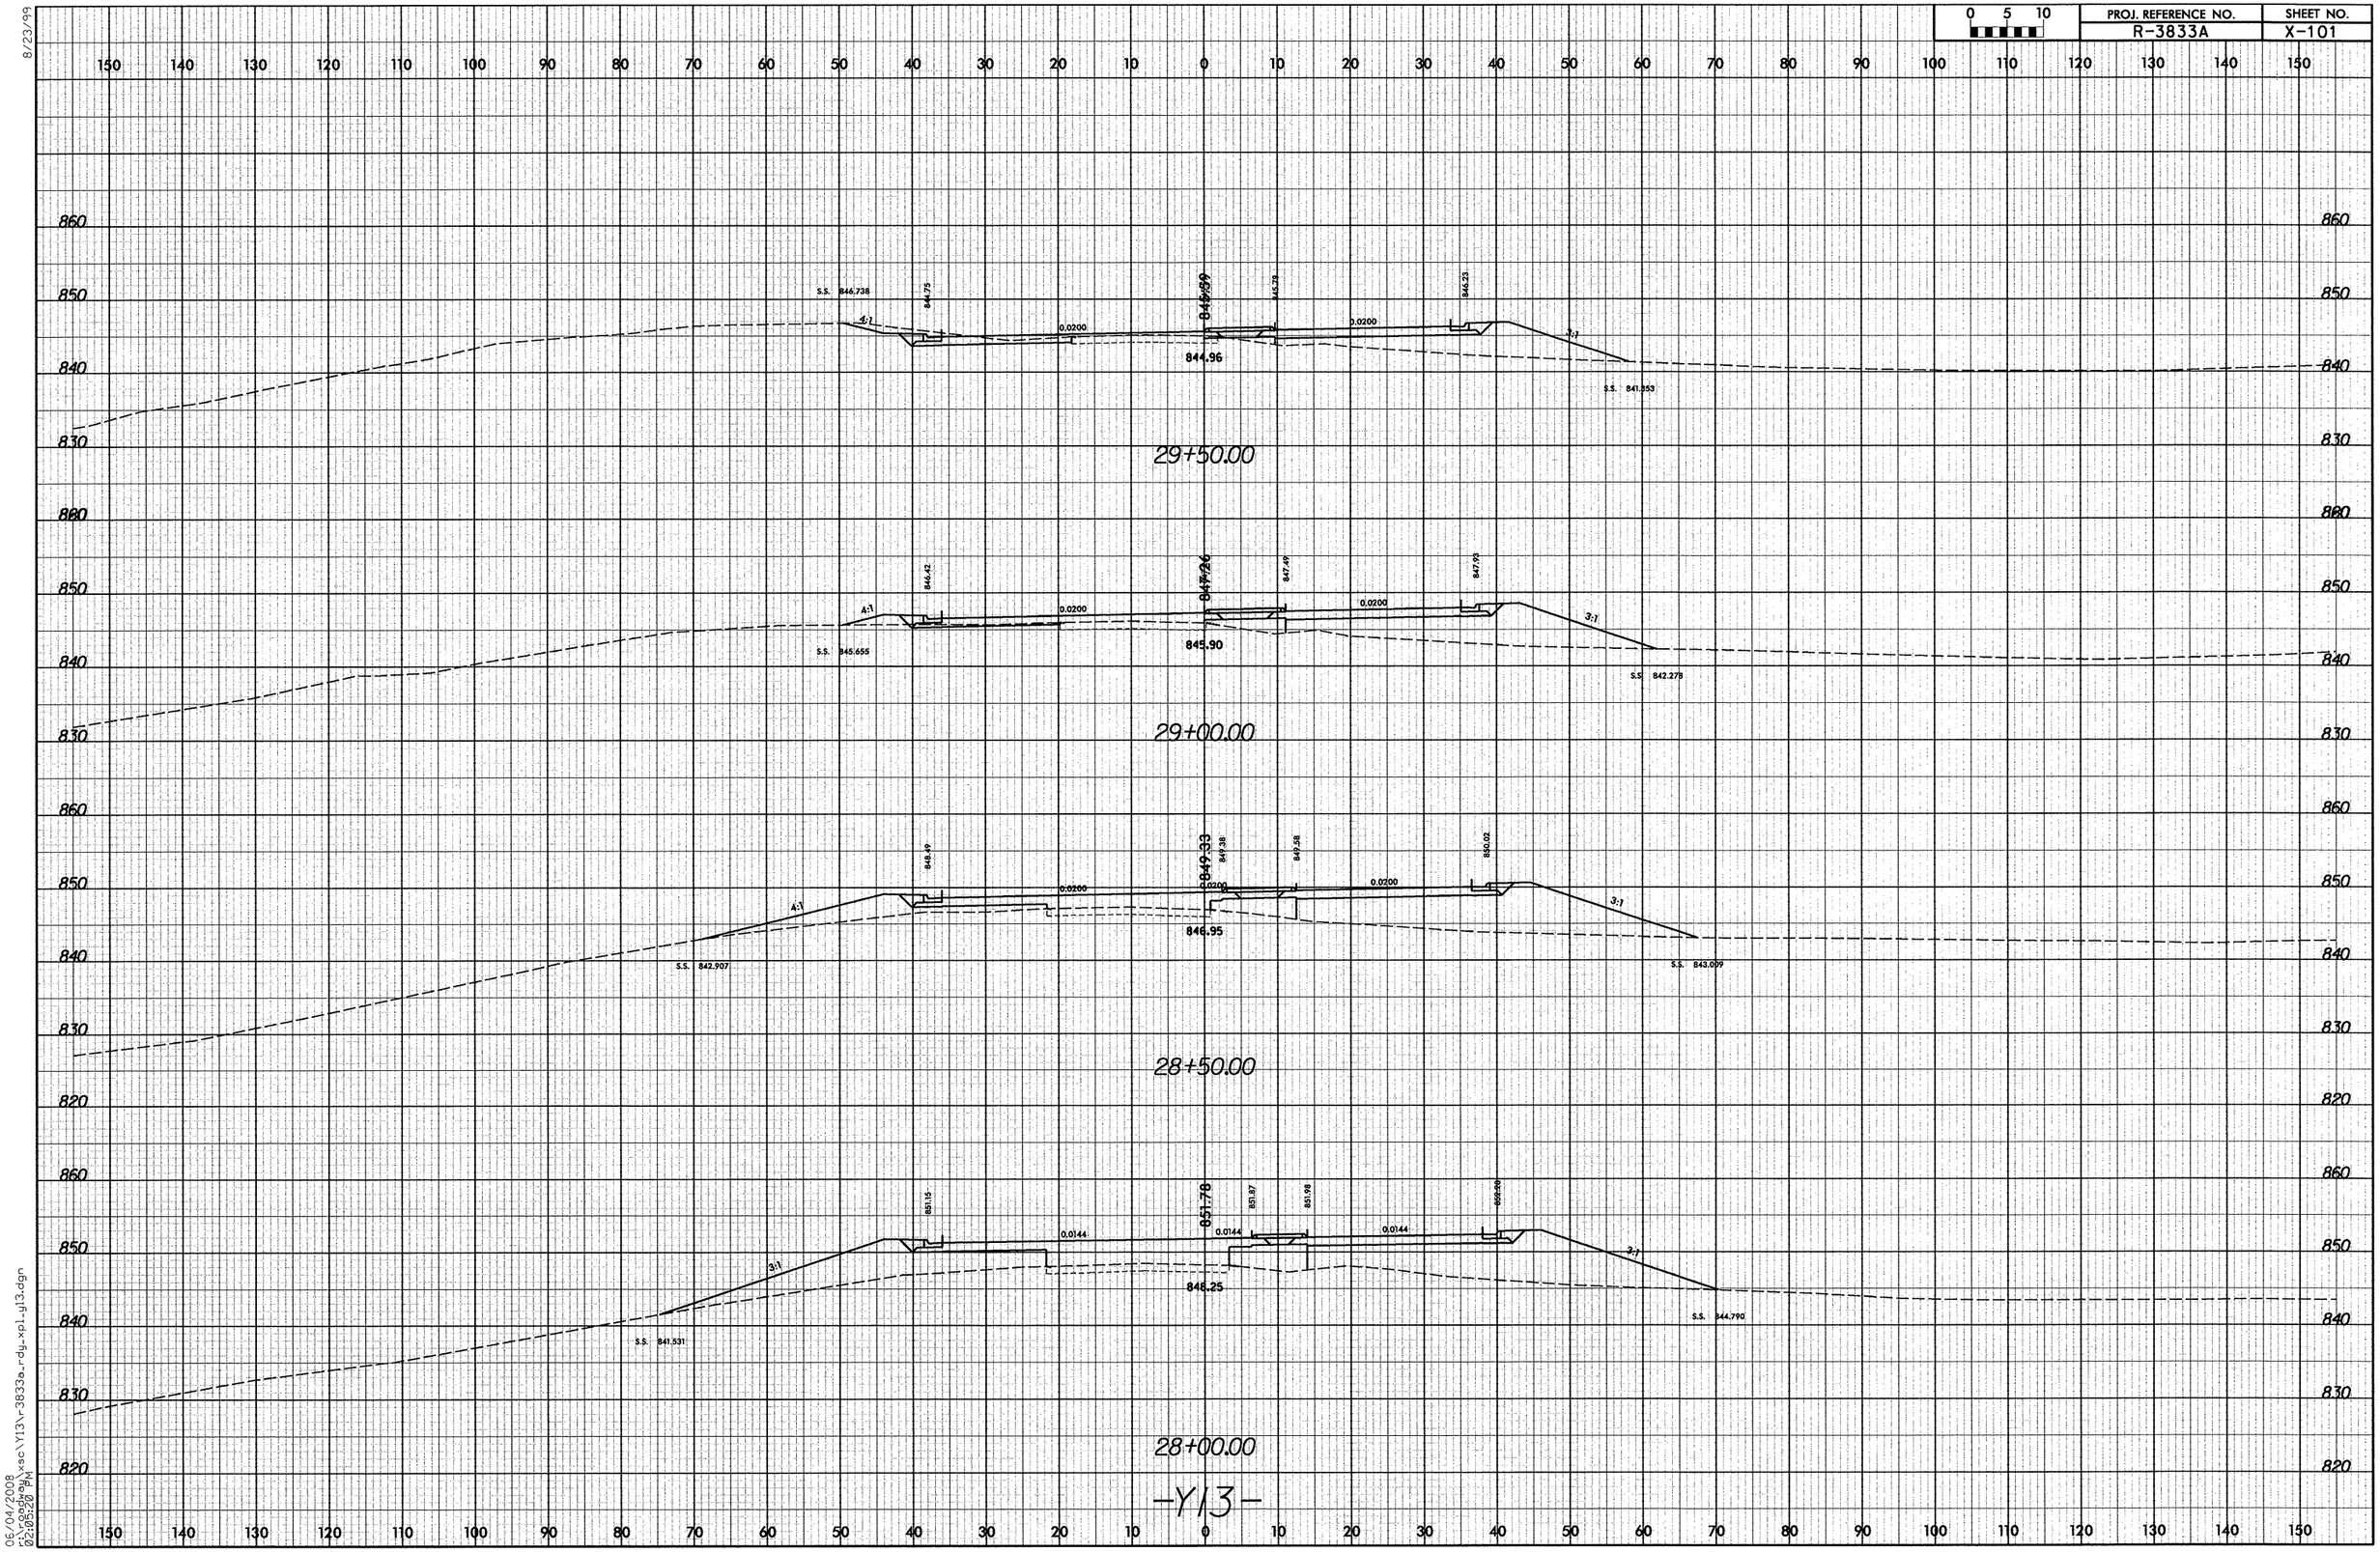

8/23/99

06/04/2008
r:\roadway\xsc\Y13\r3833a_rdy_xpl_y13.dgn
02:05:20 PM

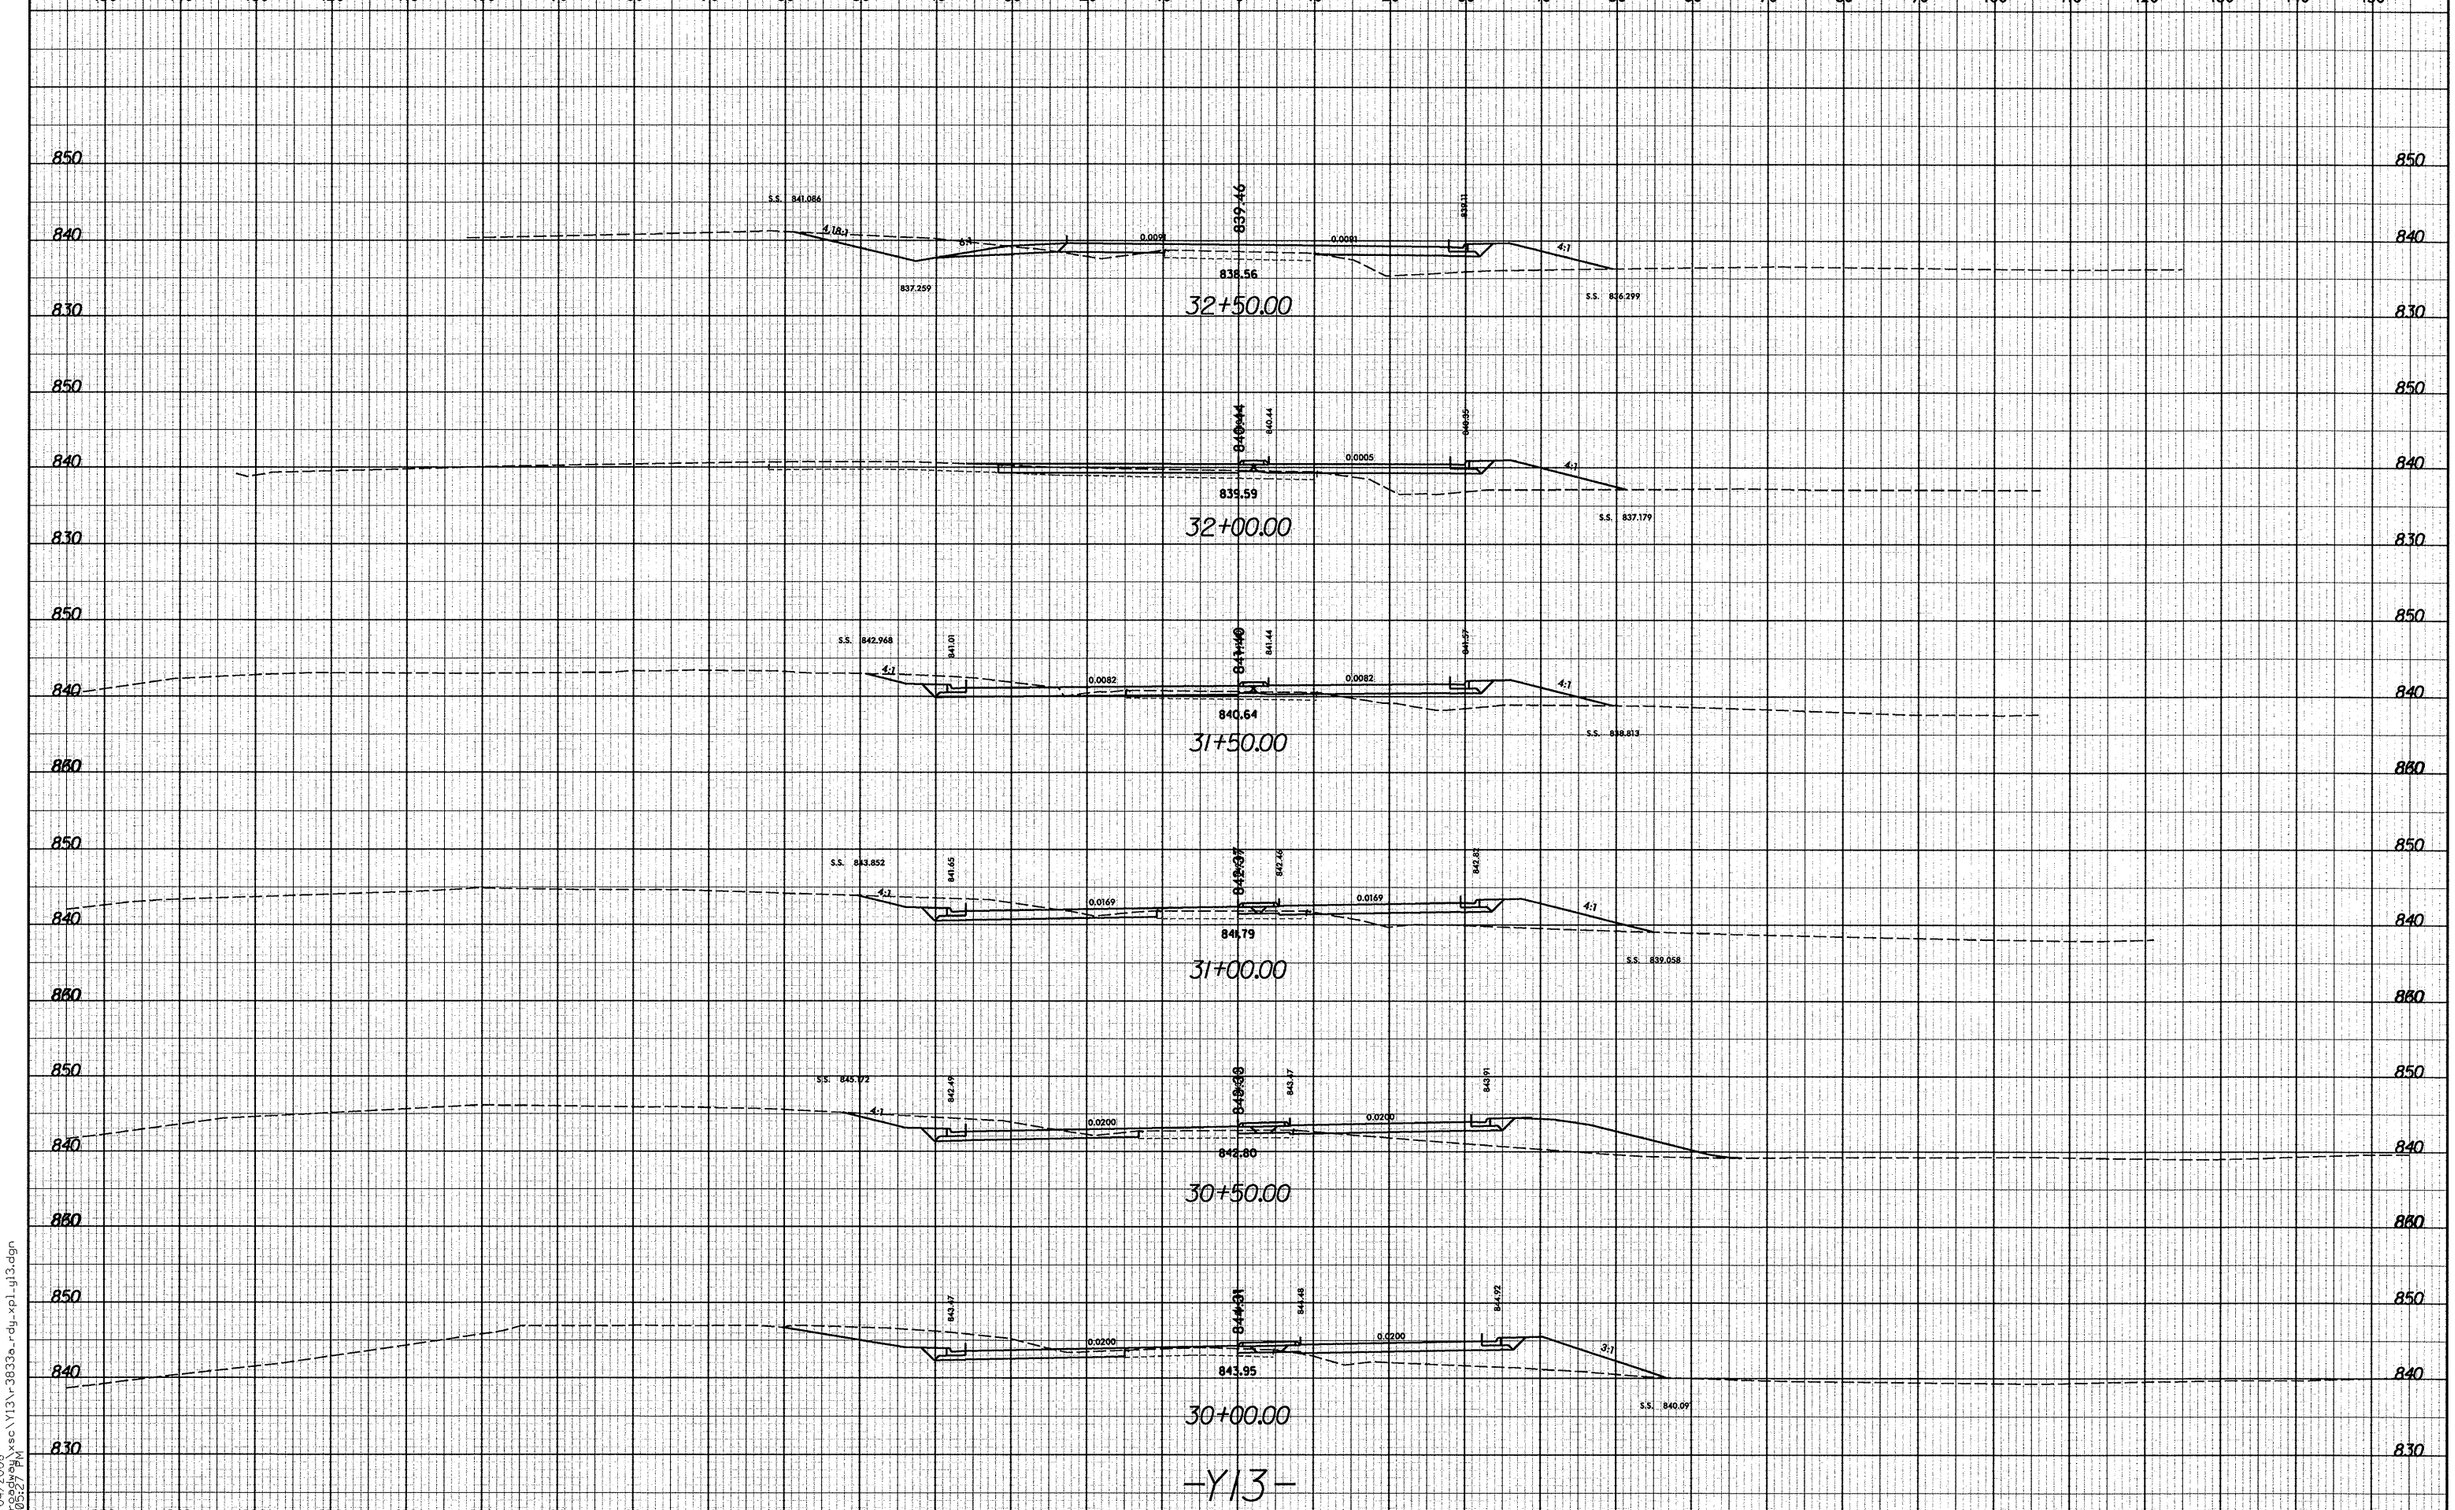

8/23/99

06/04/2008
r:\roadway\xsc\Y13\r3833a_rdy_xpl_y13.dgn
02:05:27 PM

8/23/99

0 5 10	PROJ. REFERENCE NO.	SHEET NO.
	R-3833A	X-103

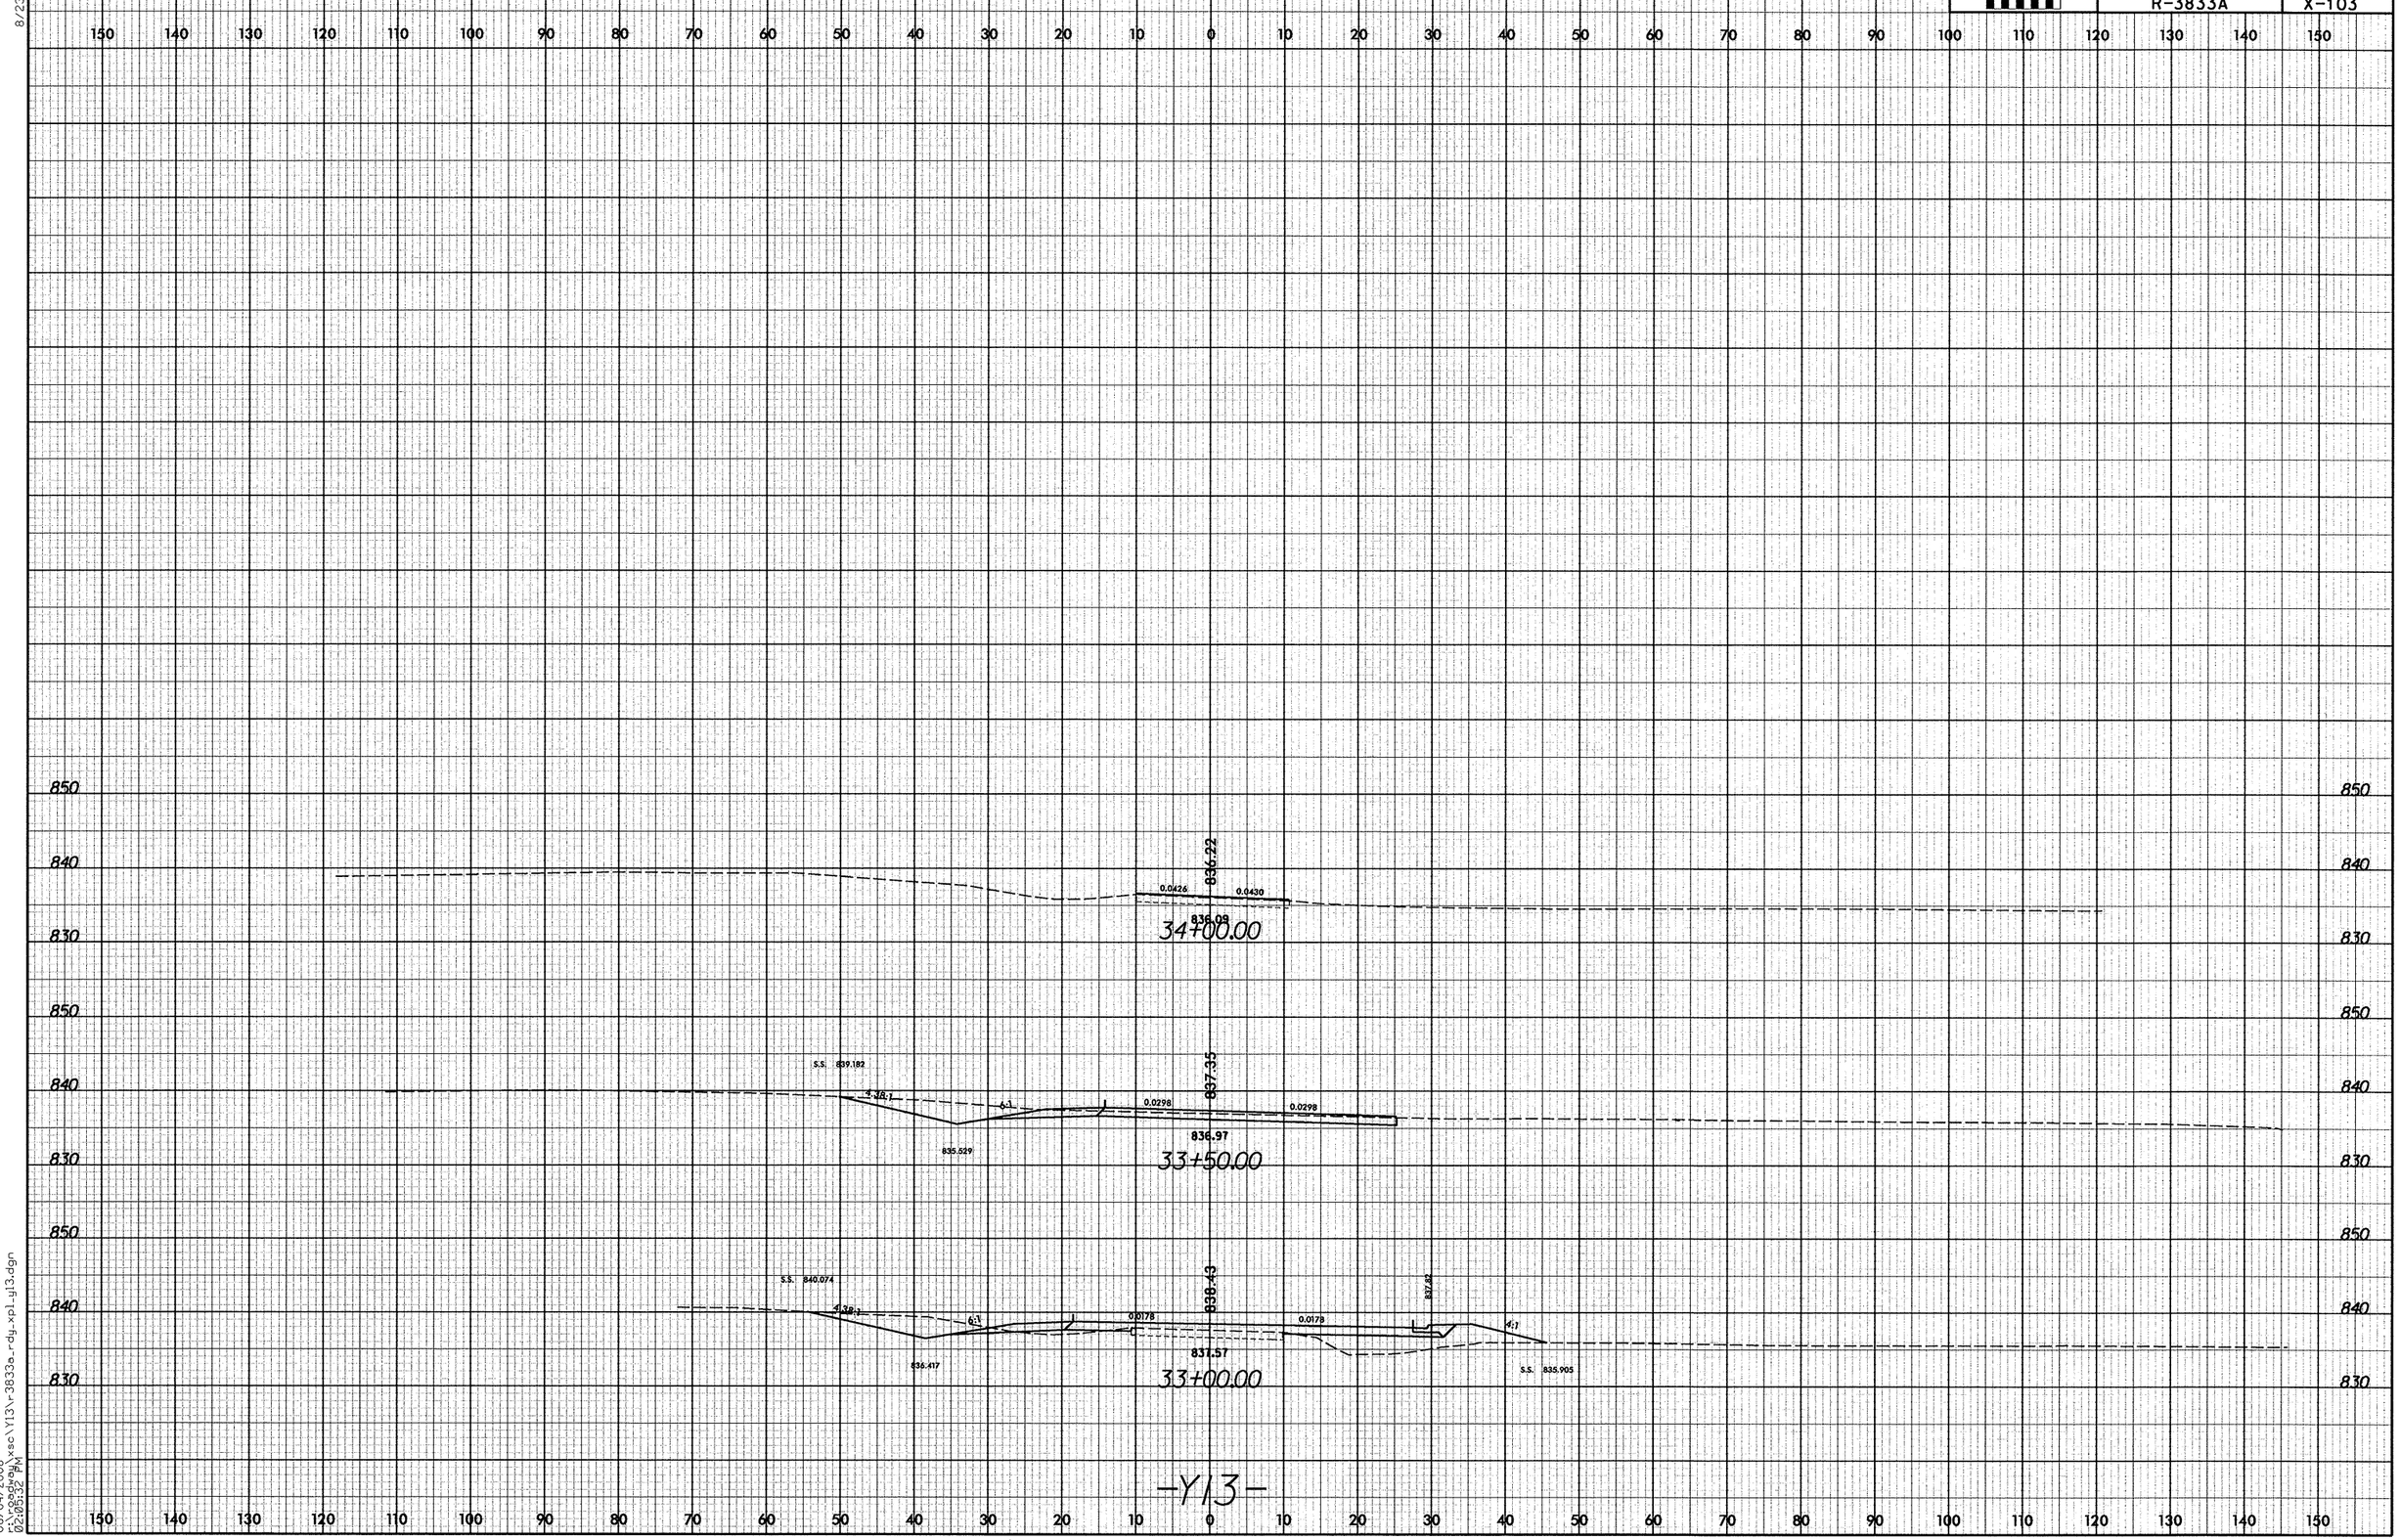

06/04/2008
r:\roadway\xsc\Y13\r3833a-rdy_xpl-y13.dgn
02:05:32 PM

8/23/99

0 5 10	PROJ. REFERENCE NO.	SHEET NO.
	R-3833A	X-104

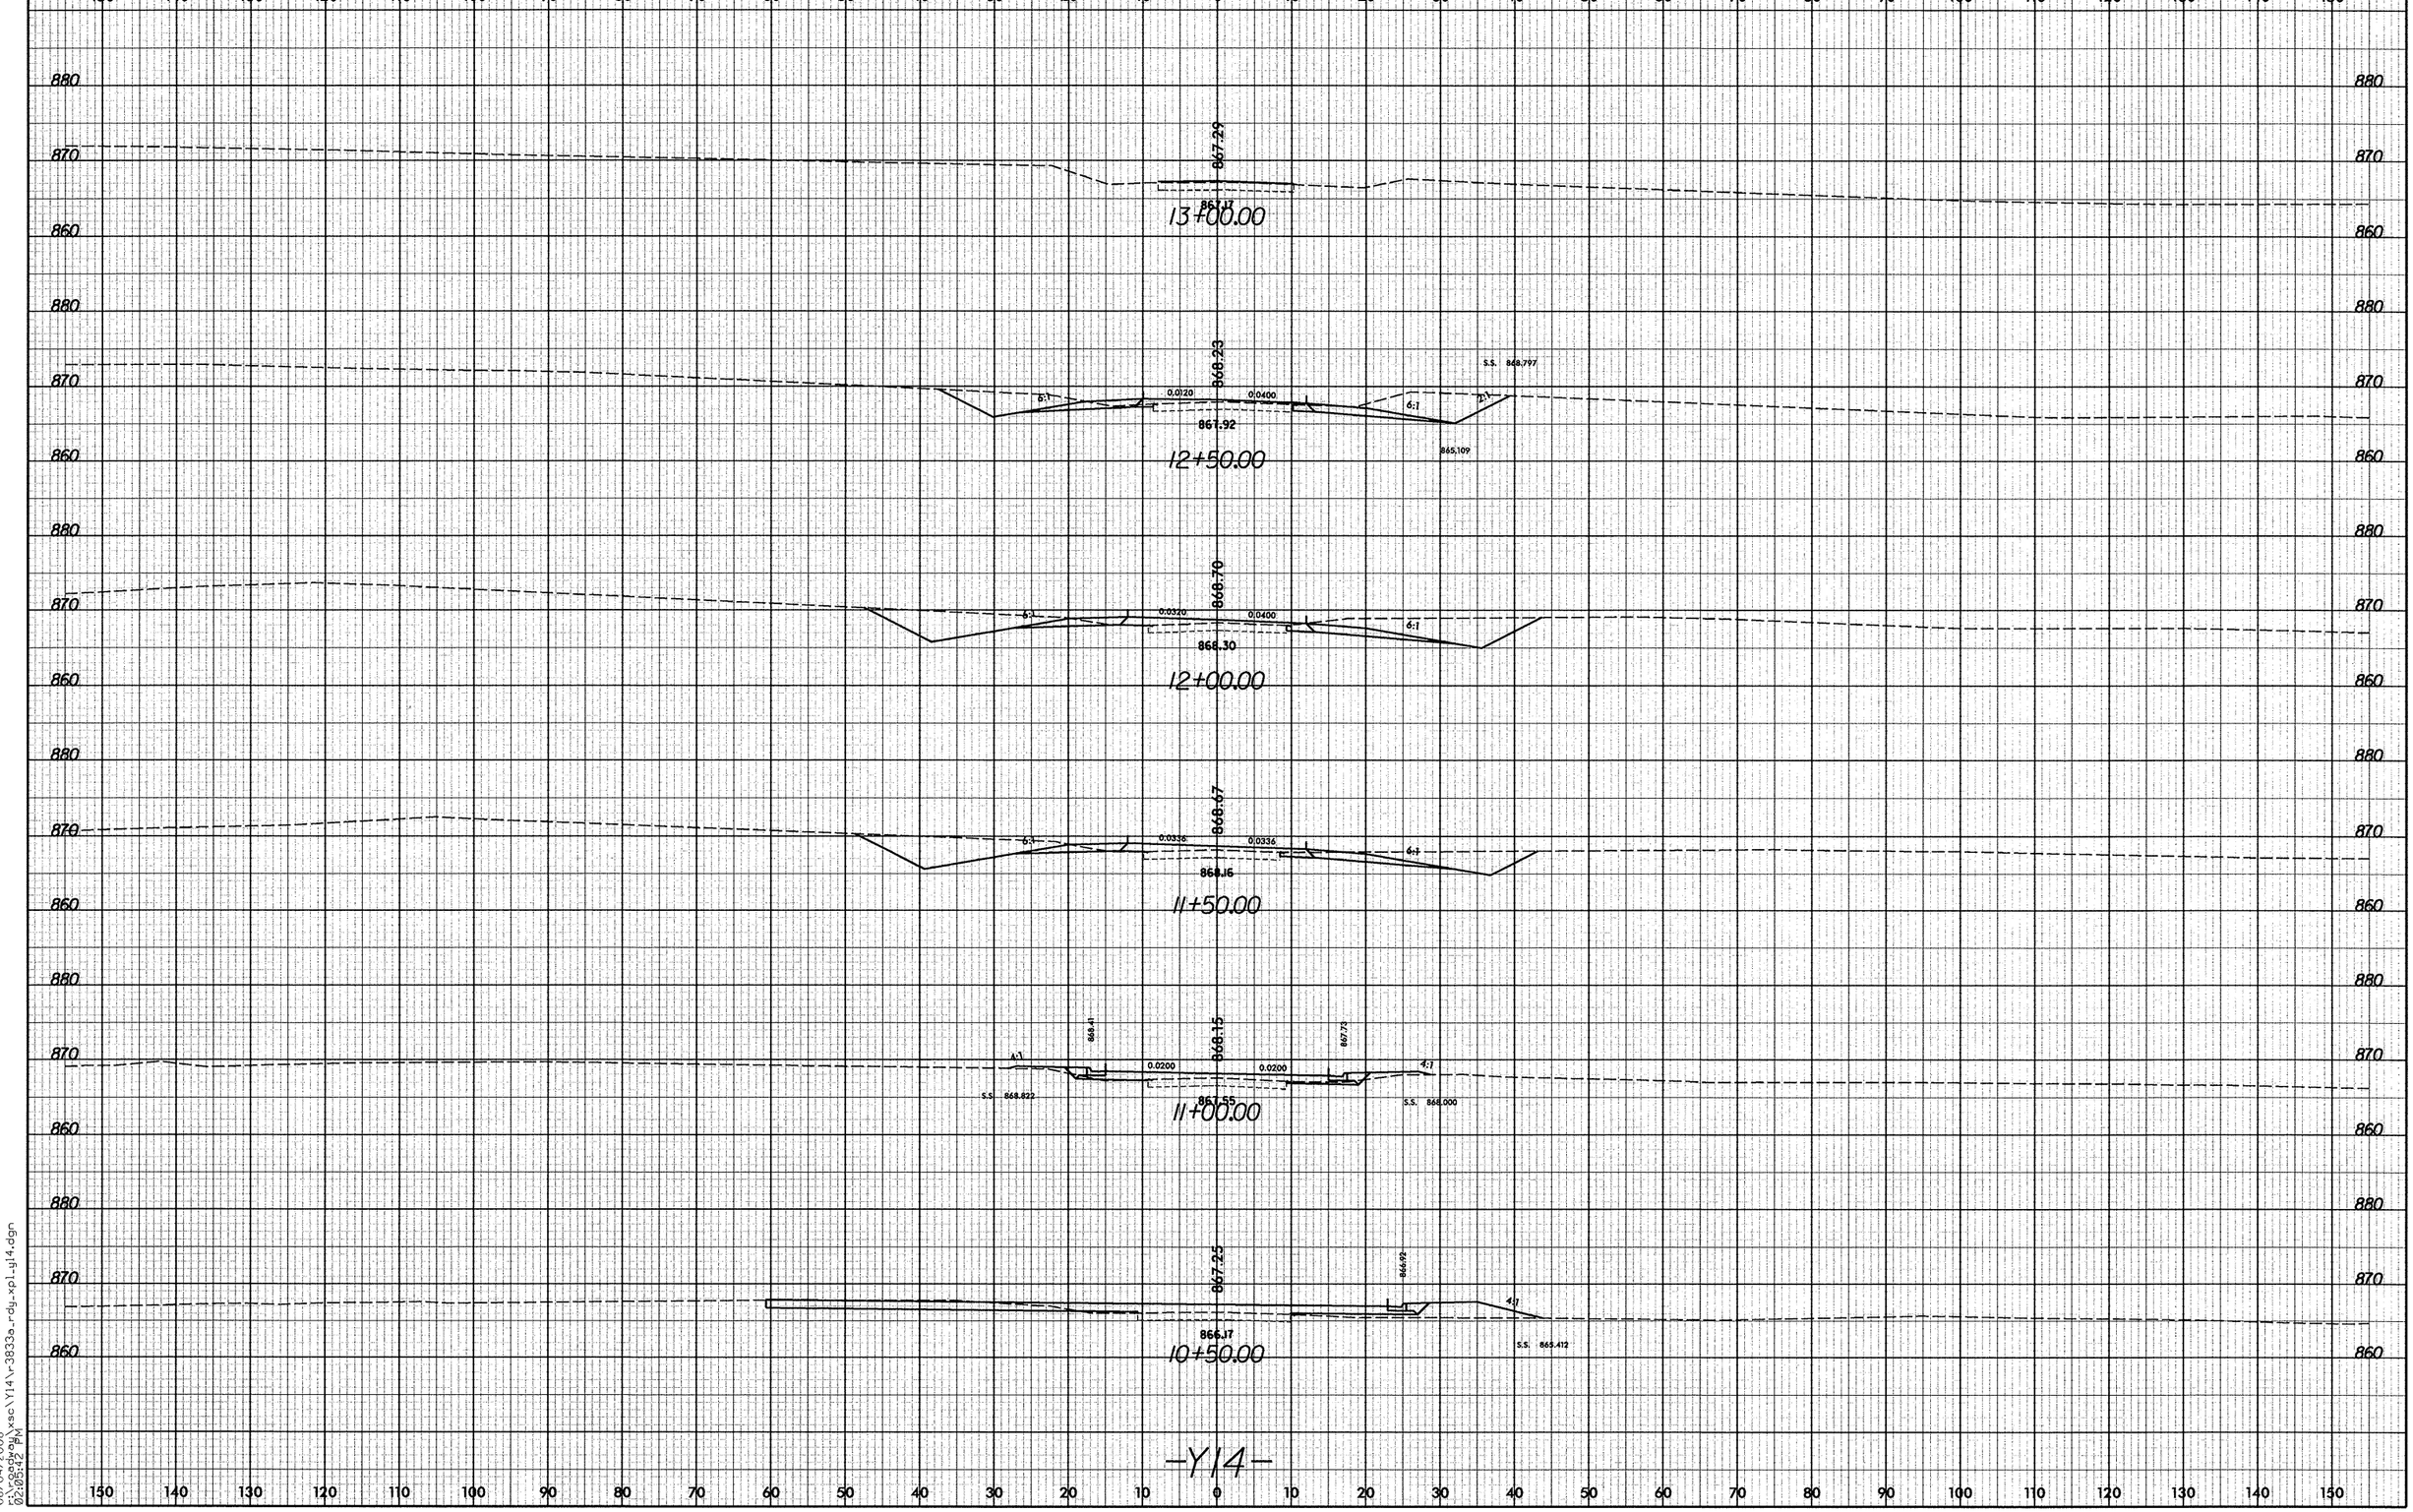

-Y14-

06/04/2008
r:\roadway\xsc\Y14\r3833a-rdy-xp1_y14.dgn
02:05:42 PM

PROJ. REFERENCE NO.	SHEET NO.
R-3833A	X-105

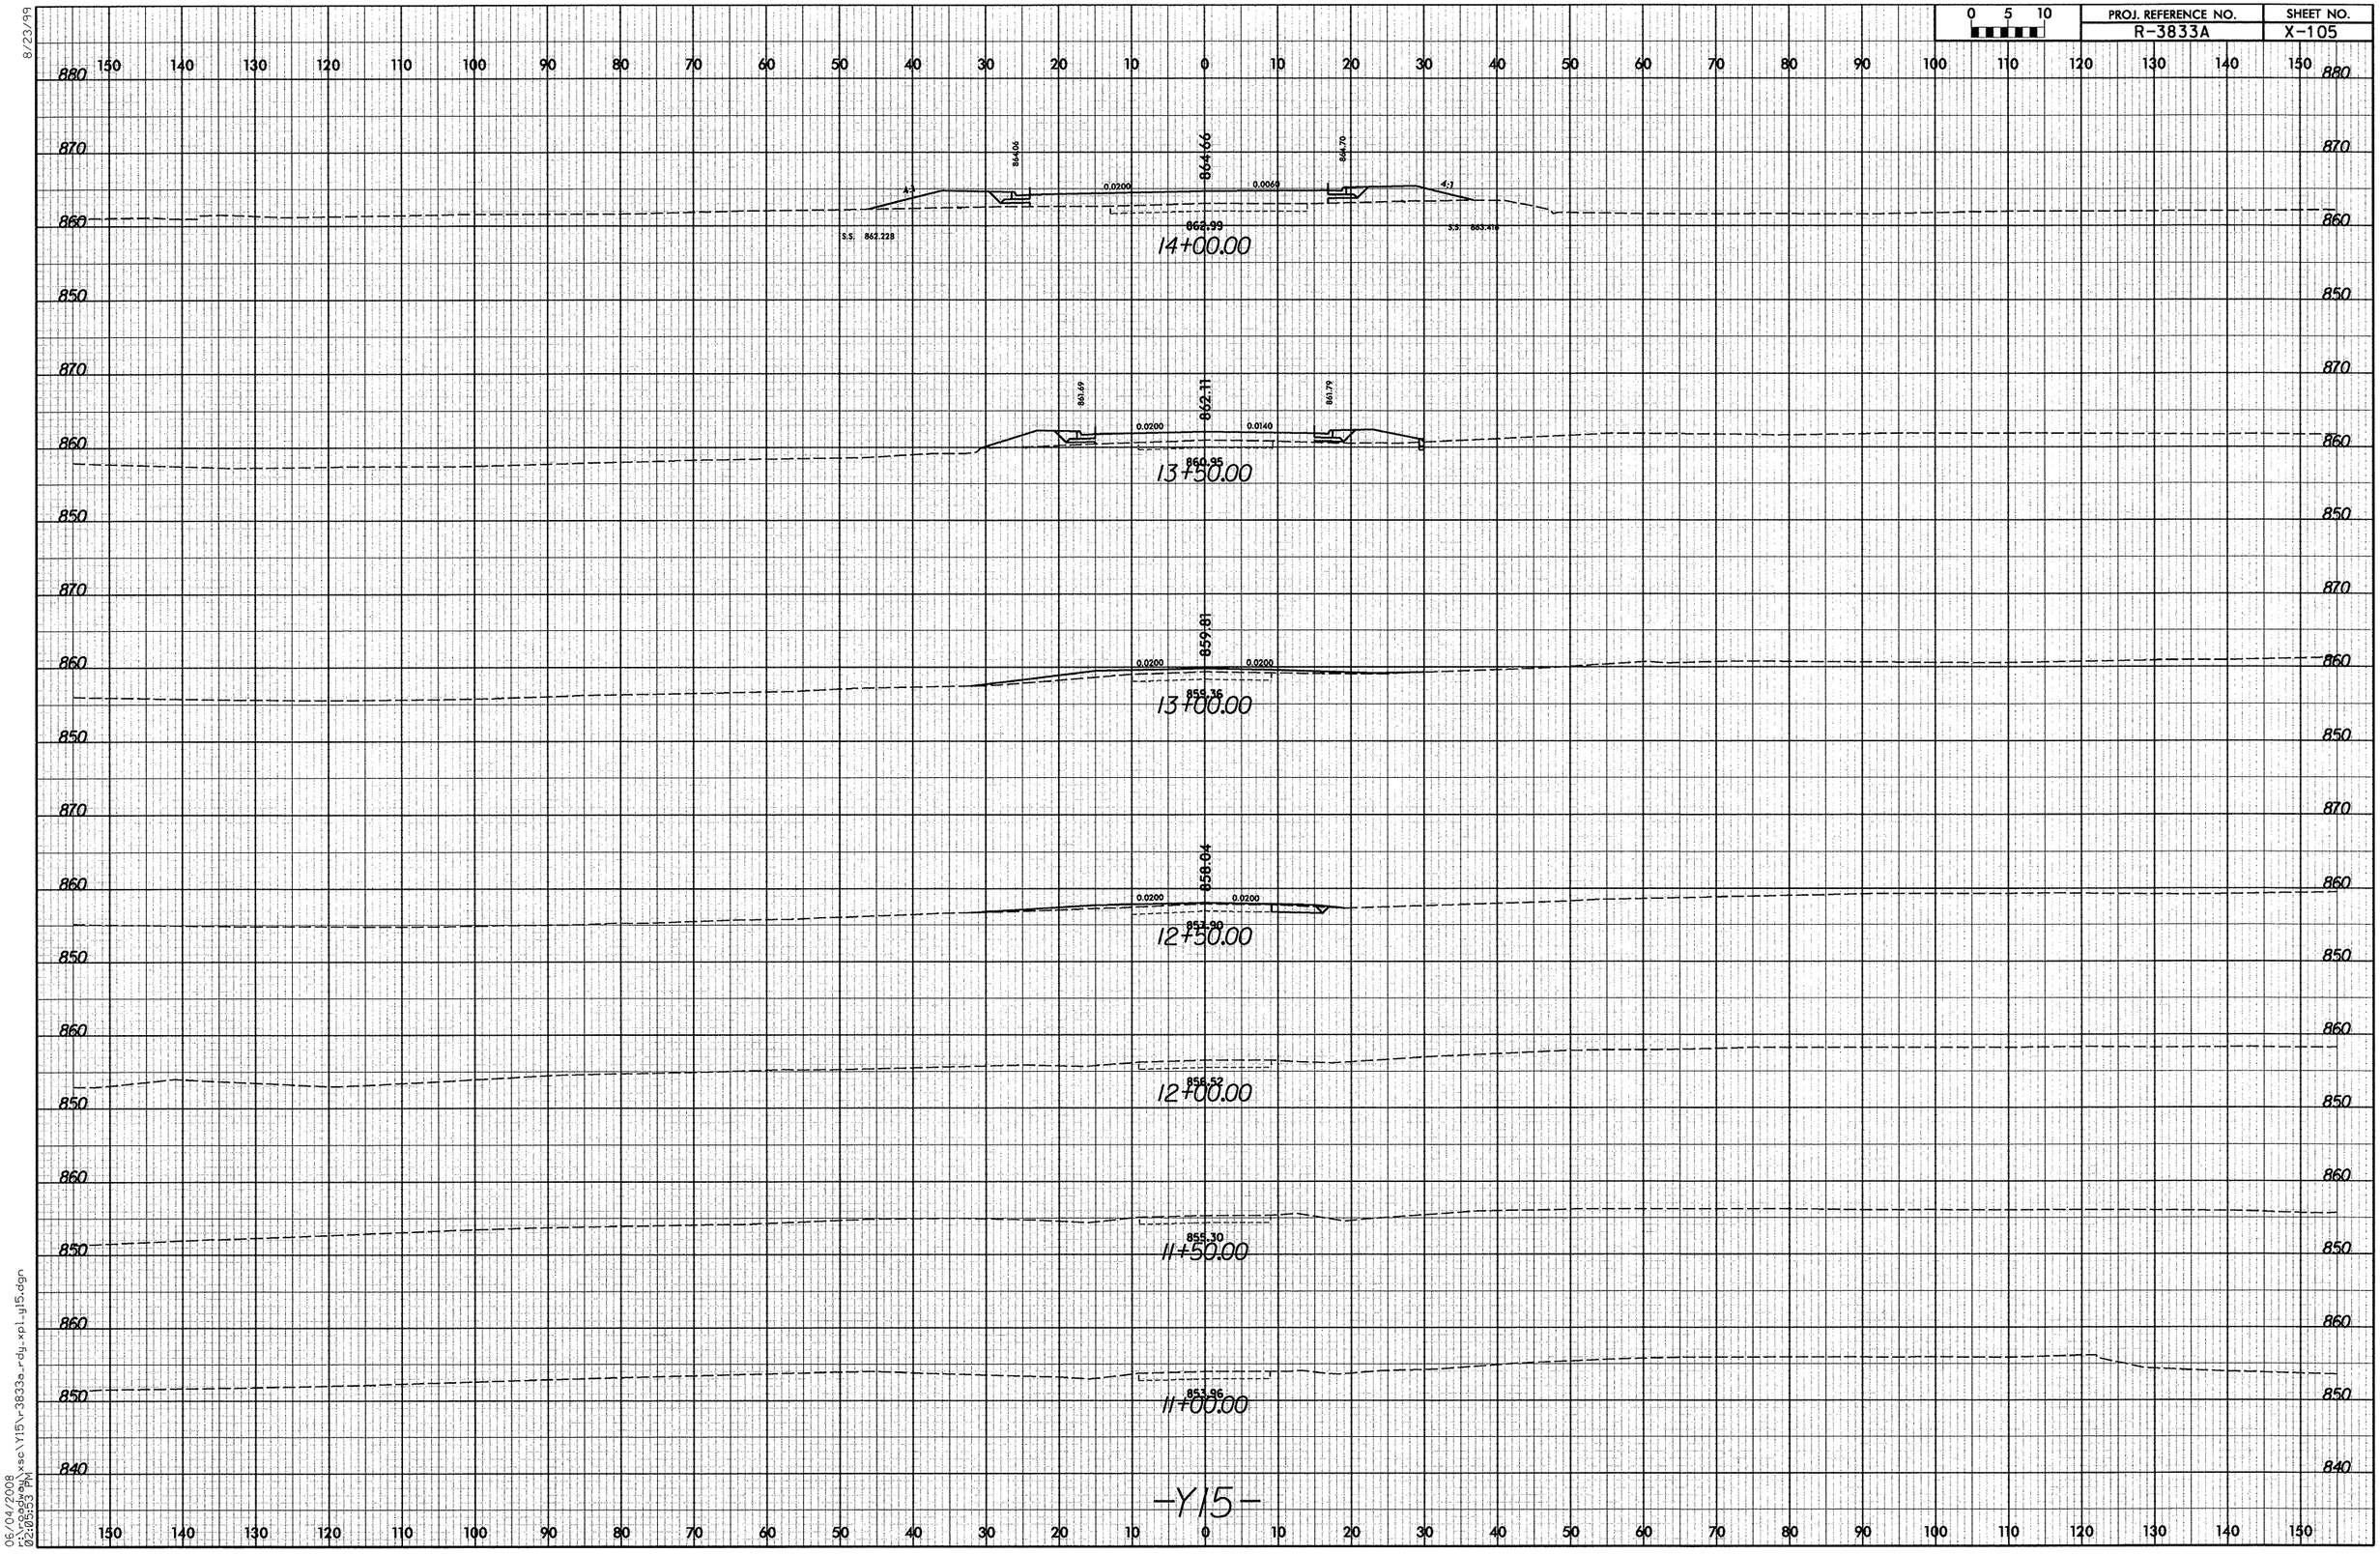

8/23/99

06/04/2008
r:\roadway\xsc\Y15\r3833a_rdy_xpl_y15.dgn
02:05:53 PM

0 5 10	PROJ. REFERENCE NO.	SHEET NO.
	R-3833A	X-106

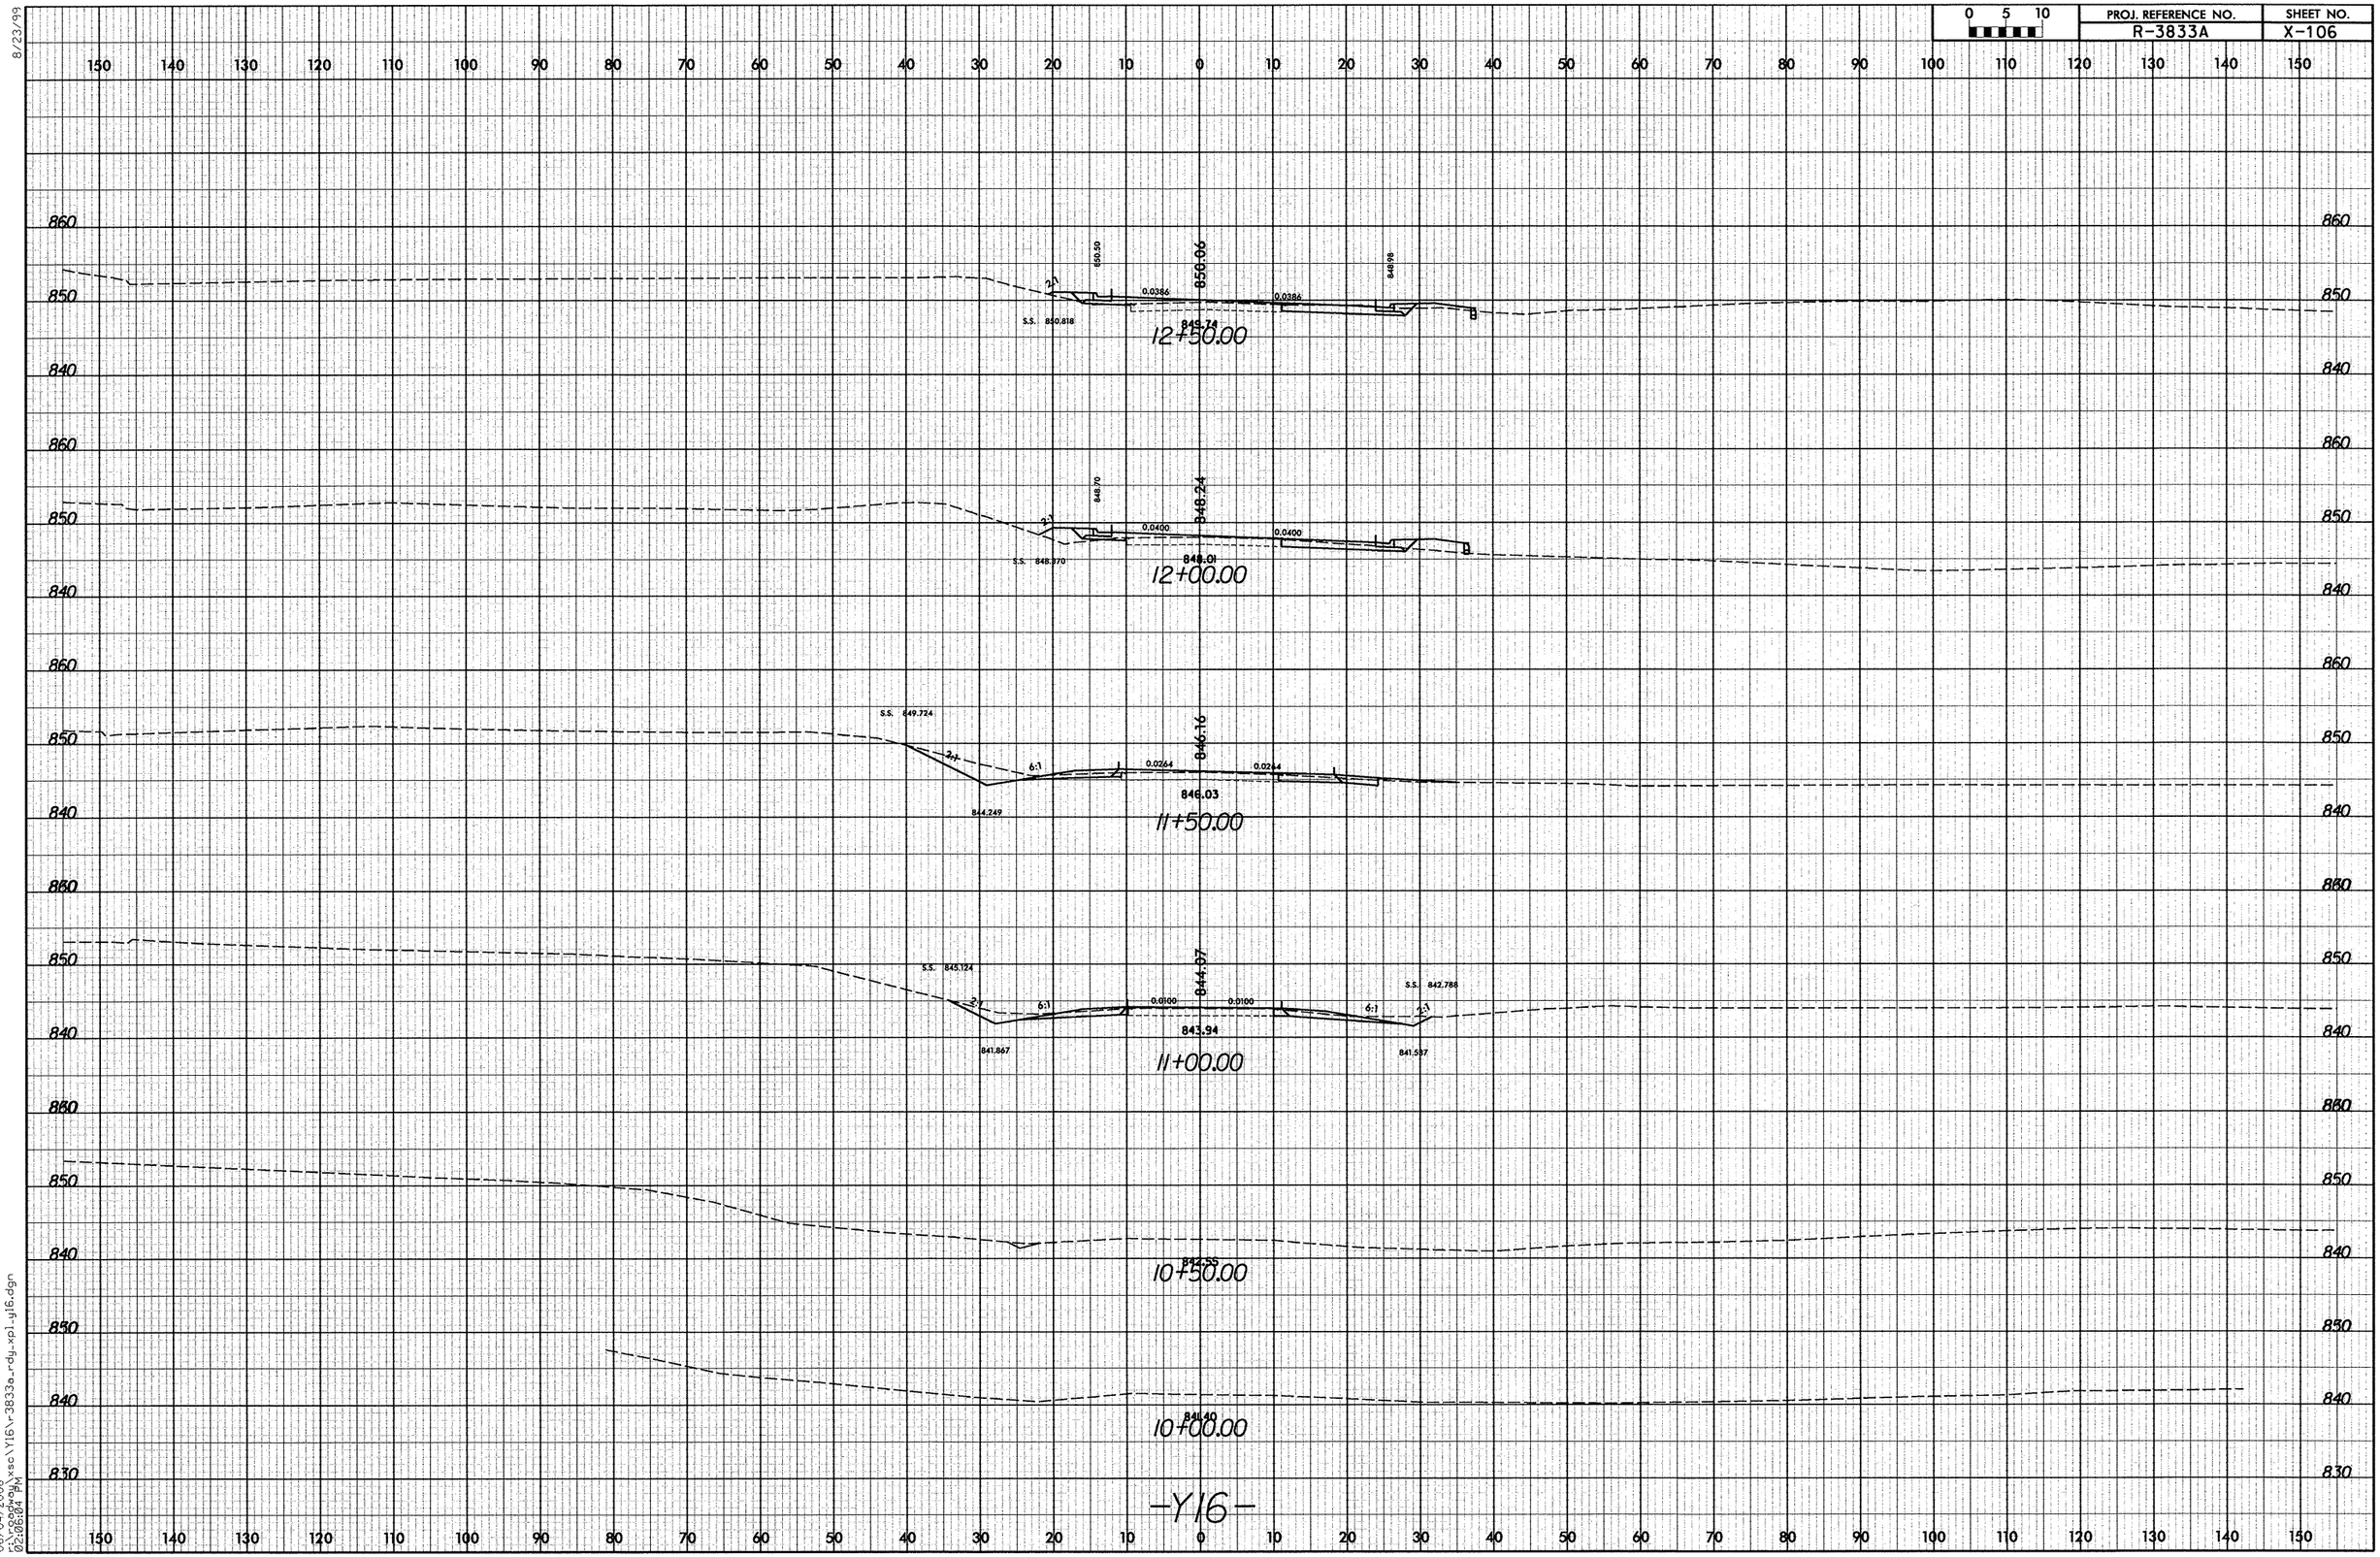

8/23/99

06/04/2008
02:06:04 PM
f:\roadway\xsc\Y16\r3833a_rdy_xpl_y16.dgn

8/23/99

0 5 10	PROJ. REFERENCE NO.	SHEET NO.
	R-3833A	X-107

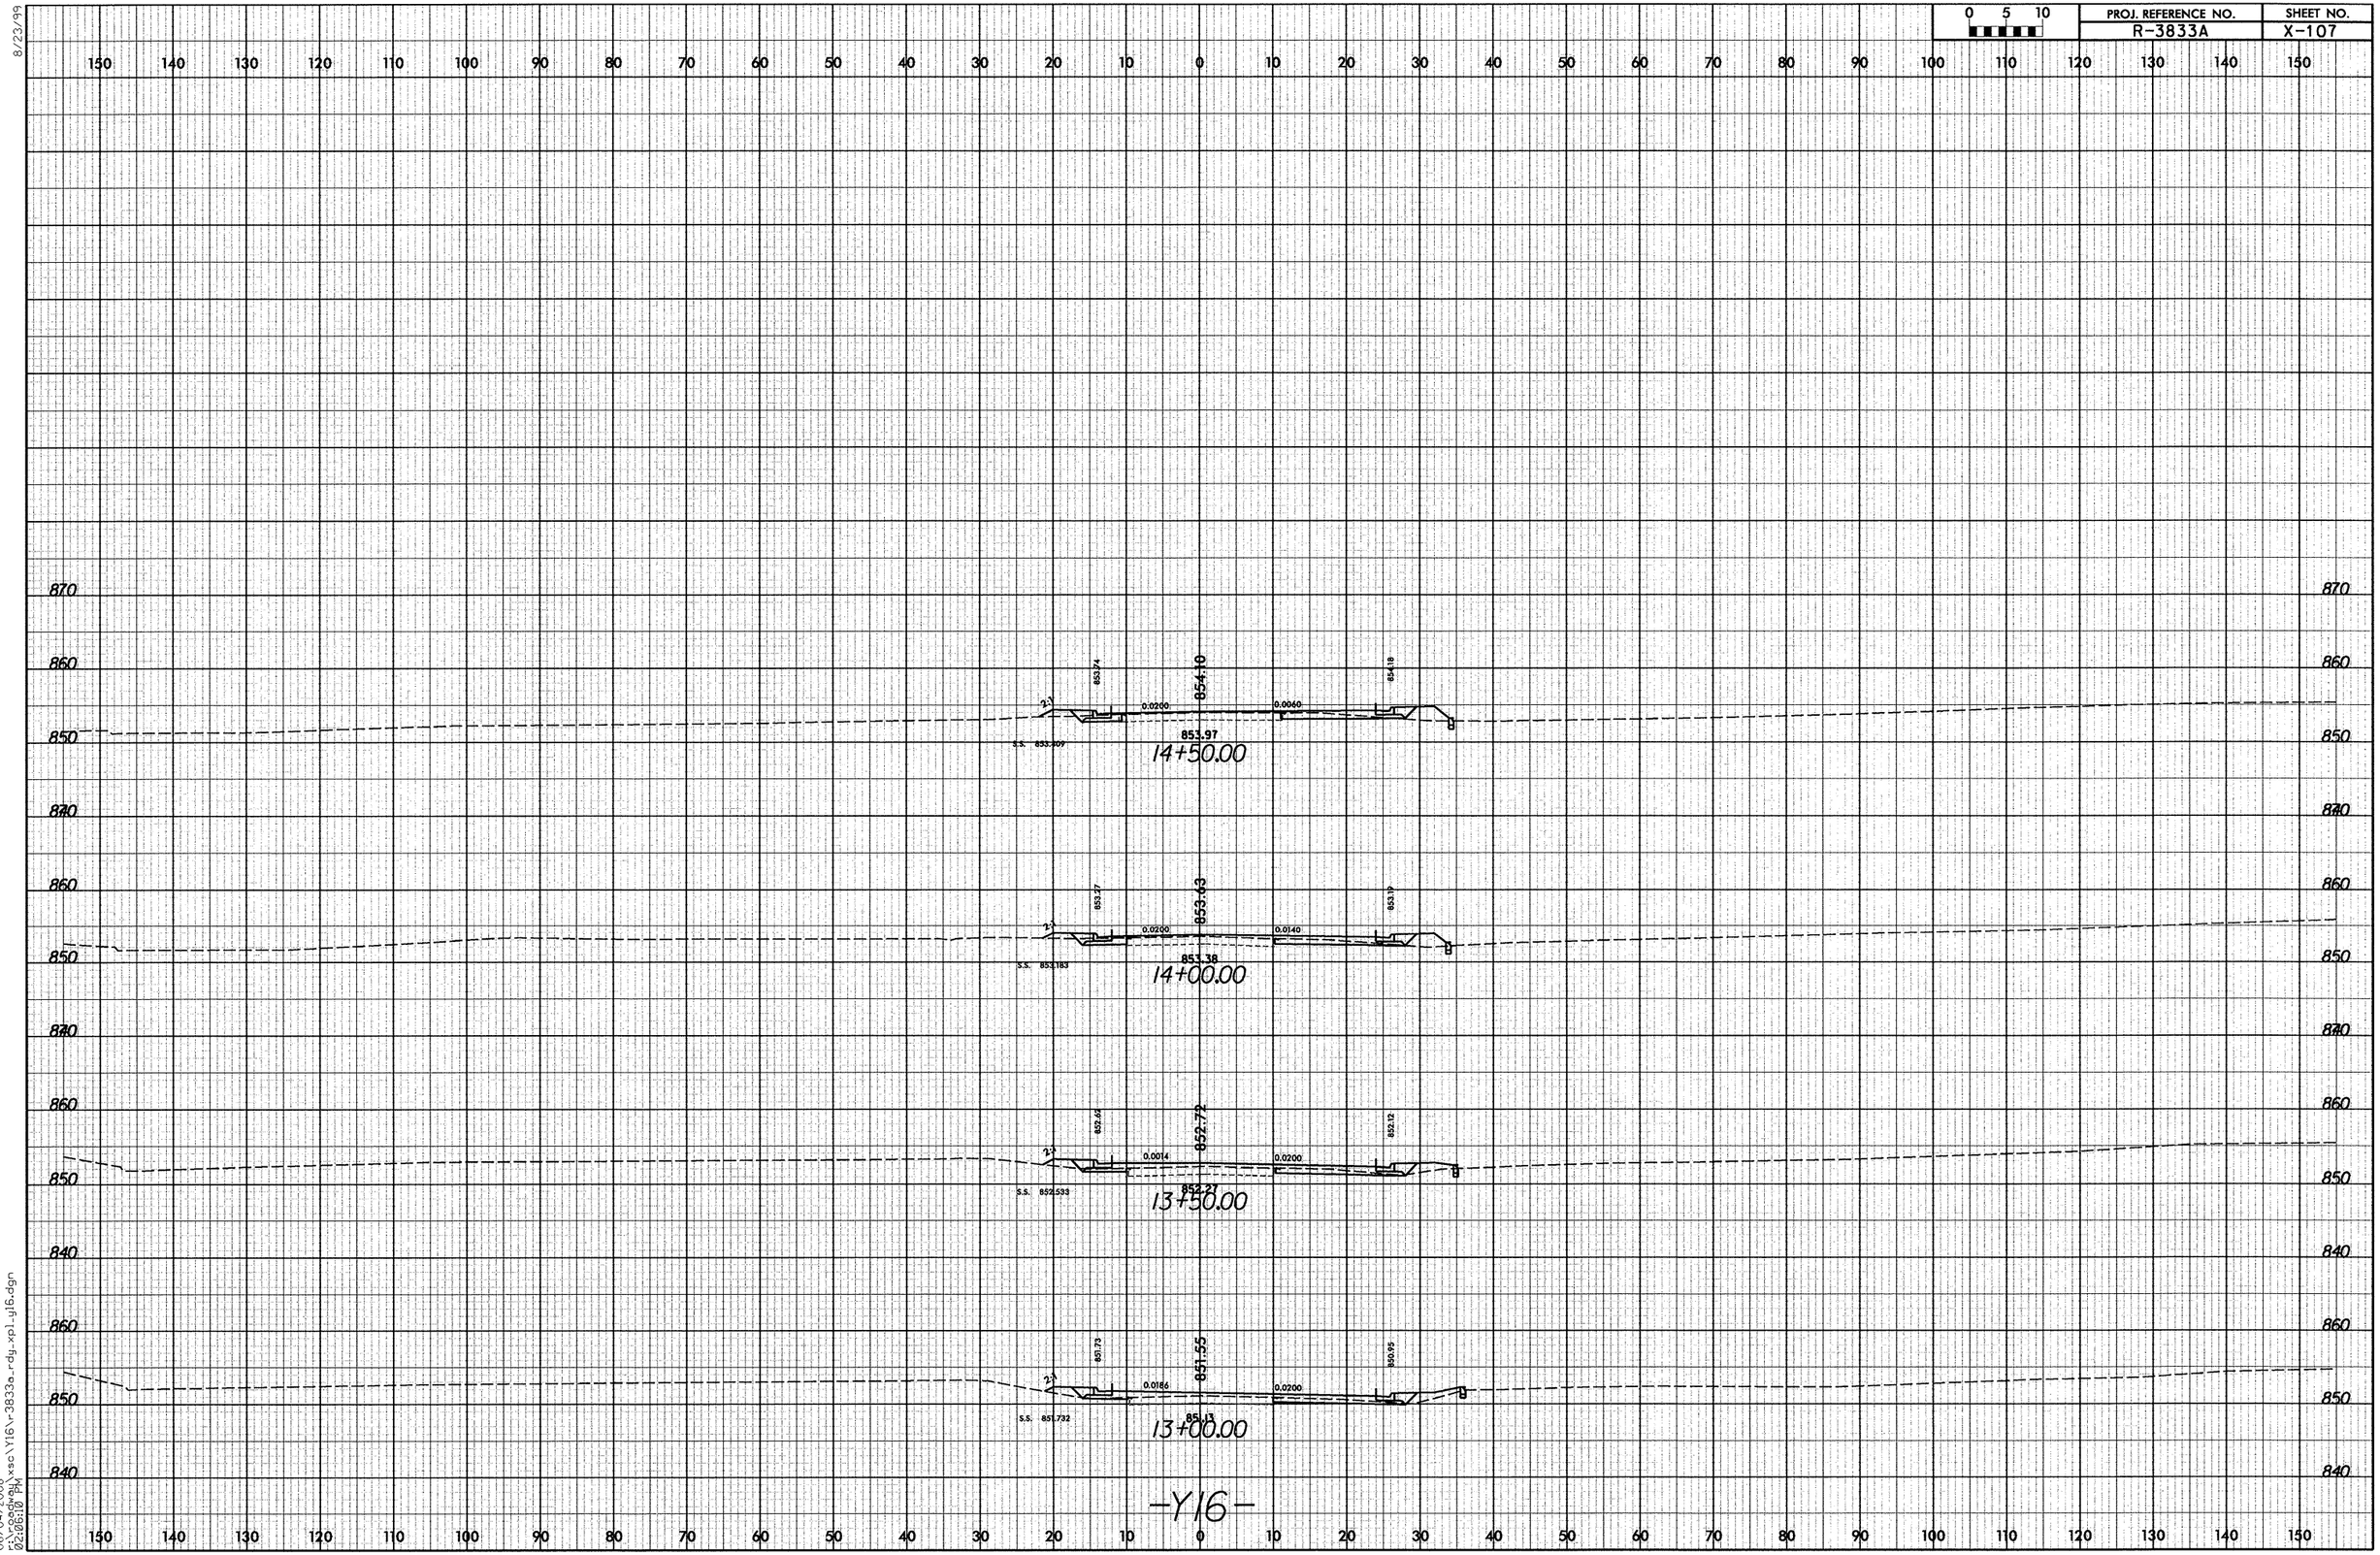

06/04/2008
r:\roadway\xsc\Y16\r3833a_rdy_xpl_y16.dgn
02:06:10 PM

8/23/99

0 5 10	PROJ. REFERENCE NO.	SHEET NO.
	R-3833A	X-108

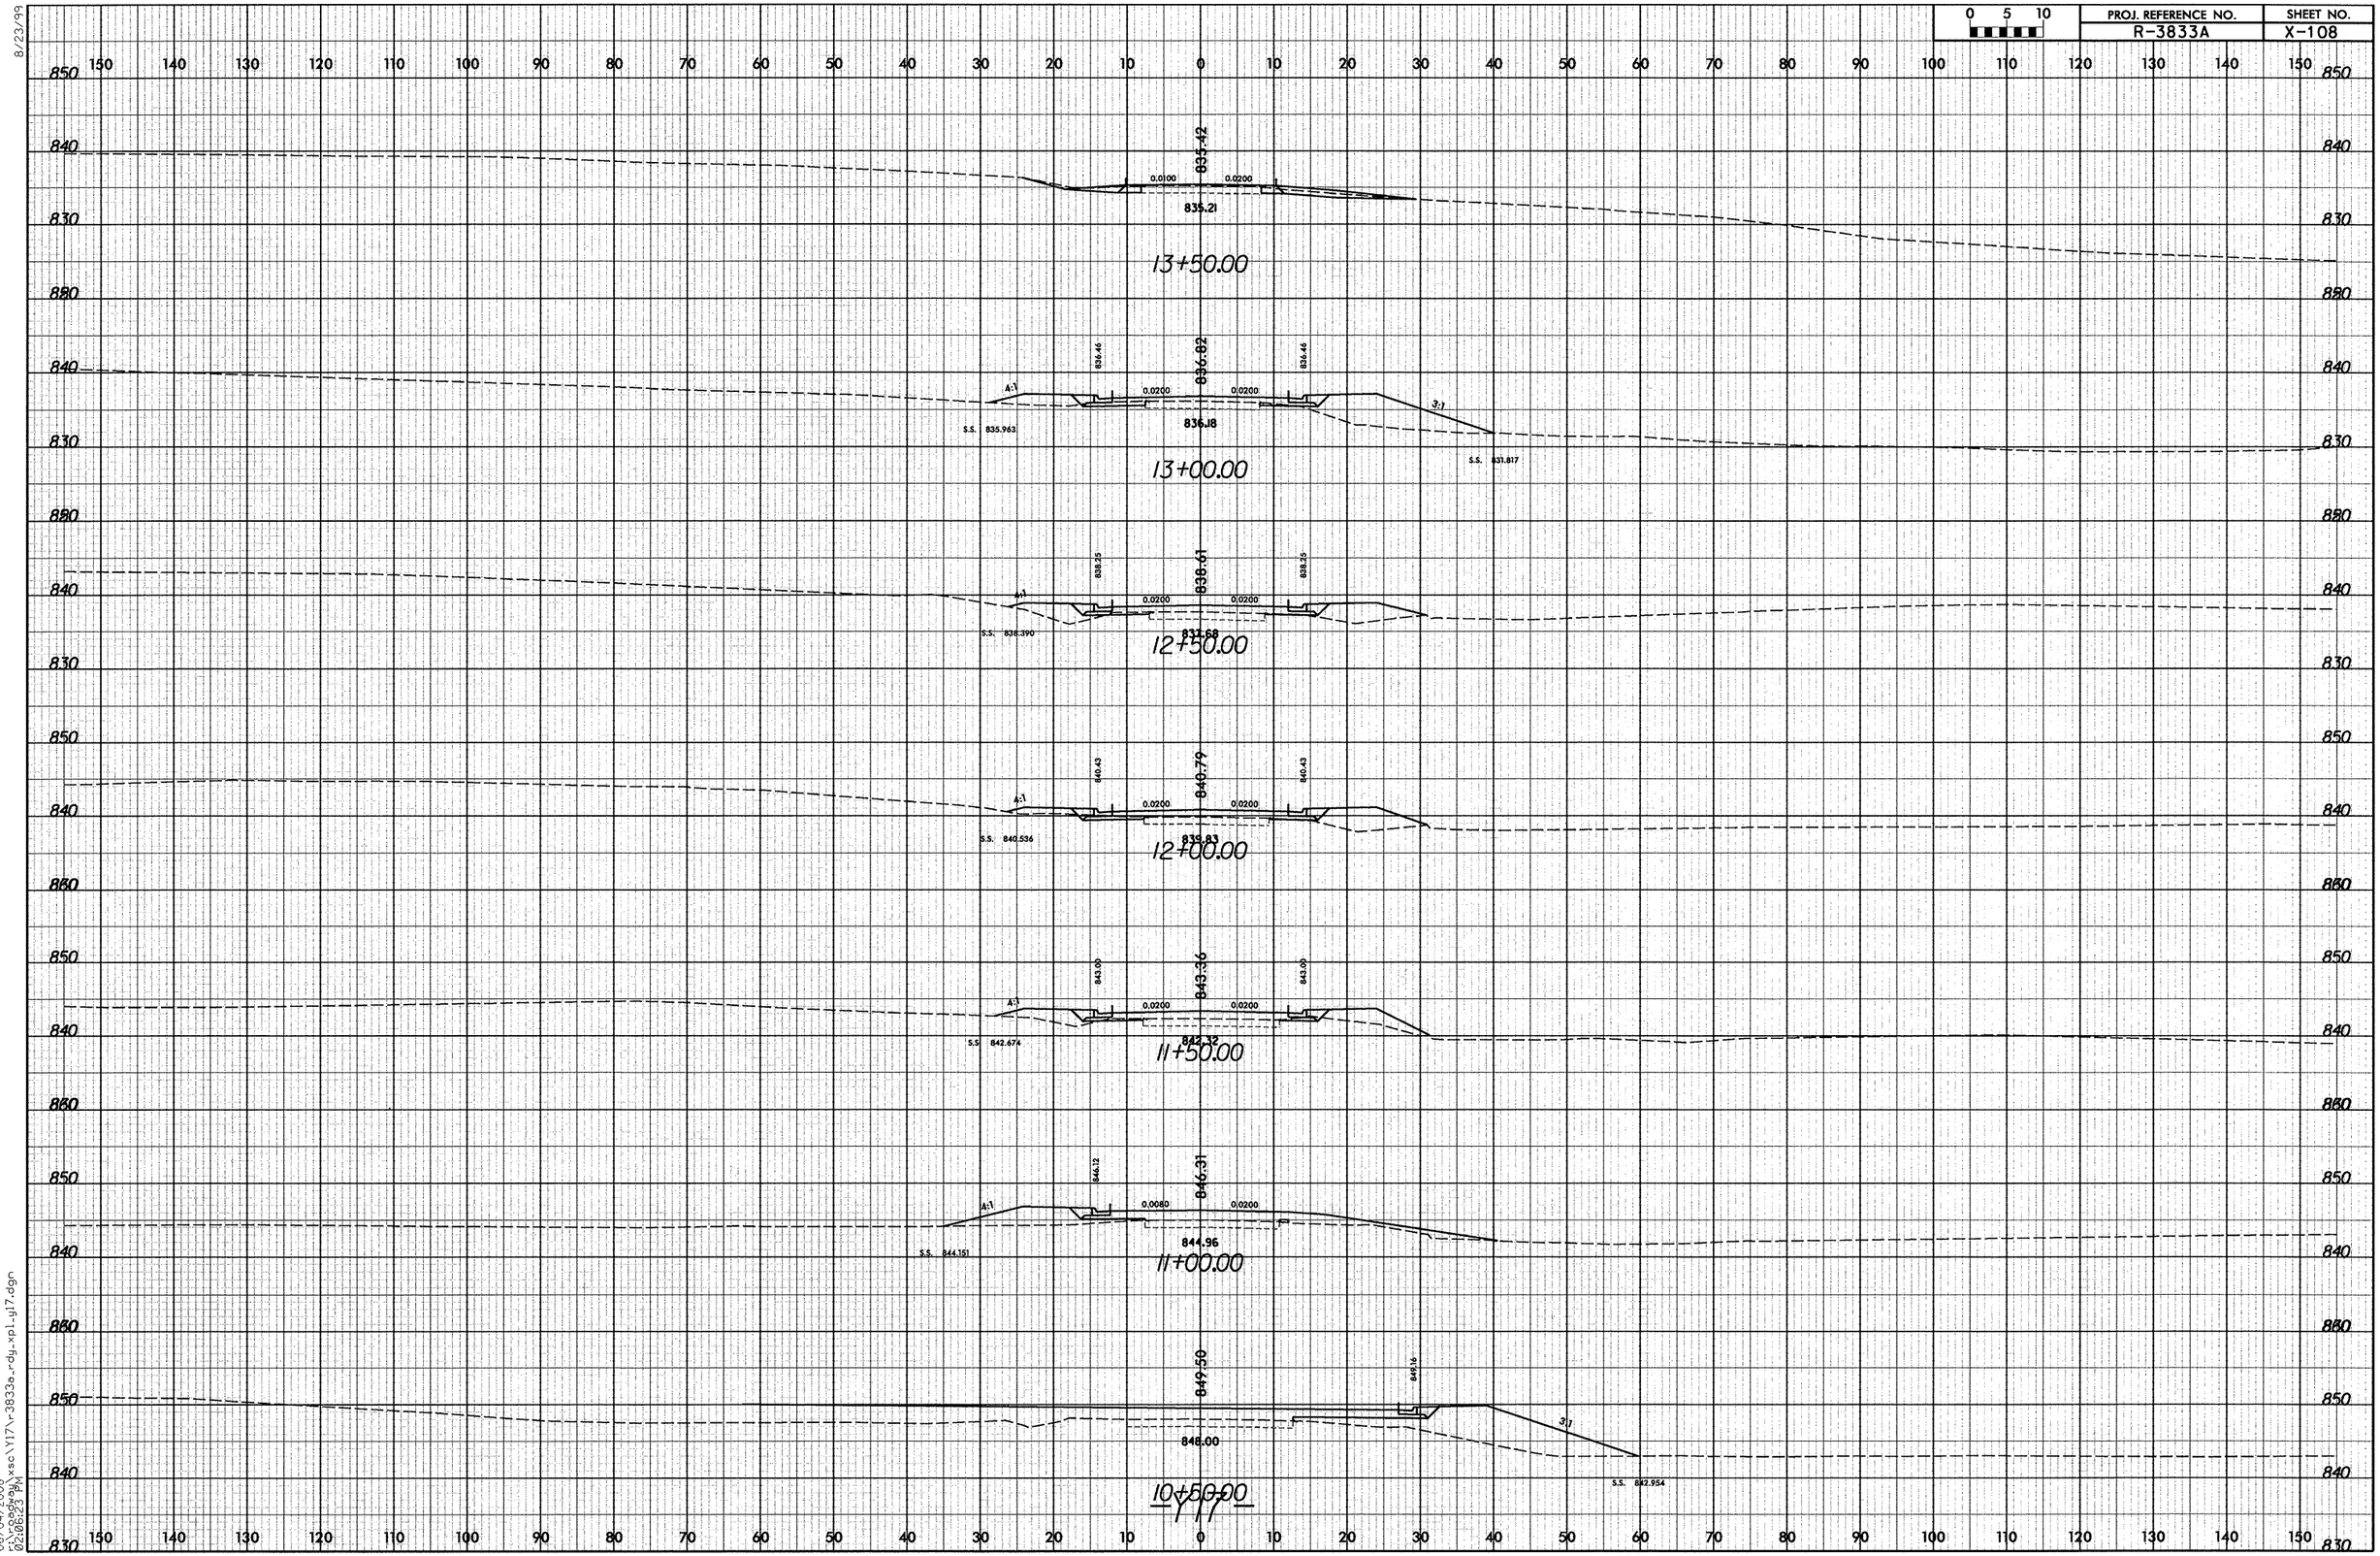

06/04/2008
12:06:23 PM
I:\roadway\xsc\Y17\r3833a_rdy_xpl_y17.dgn

8/23/99

0 5 10	PROJ. REFERENCE NO.	SHEET NO.
	R-3833A	X-109

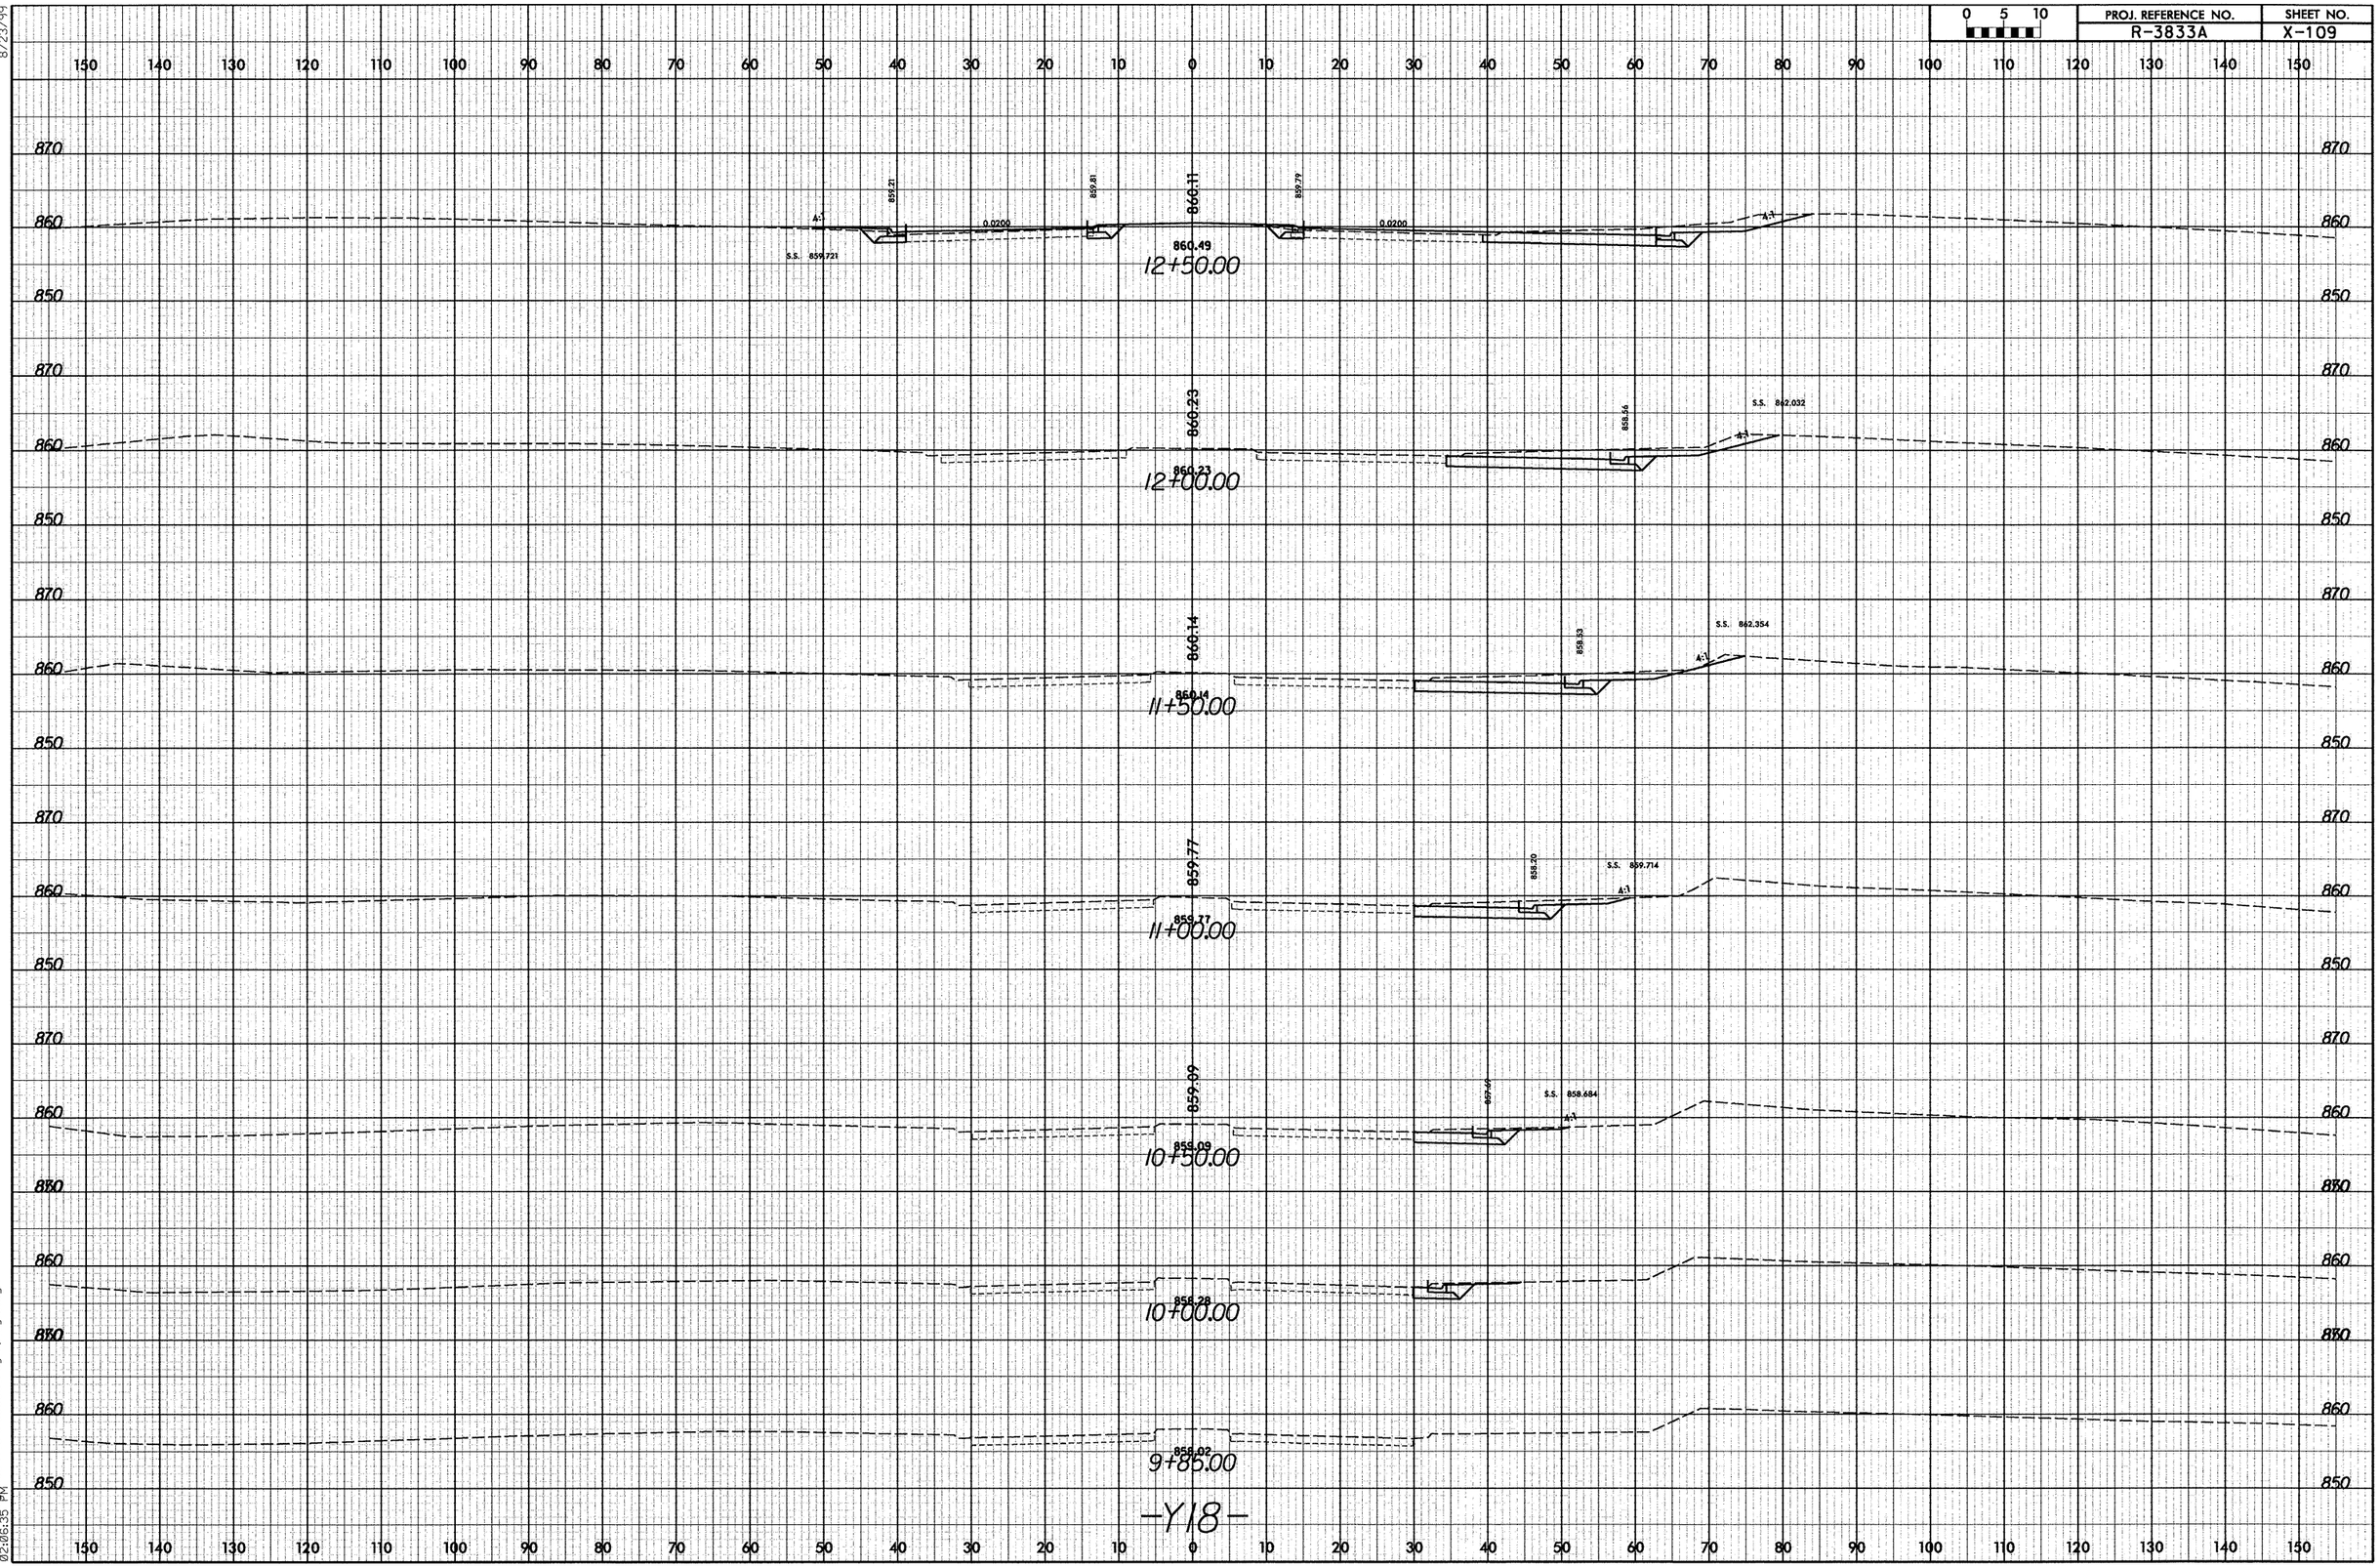

-Y18-

06/04/2008
r:\roadway\xsc\Y18\r-3833a_rdy_xpl_y18.dgn
02:06:35 PM

8/23/99

0 5 10	PROJ. REFERENCE NO.	SHEET NO.
	R-3833A	X-110

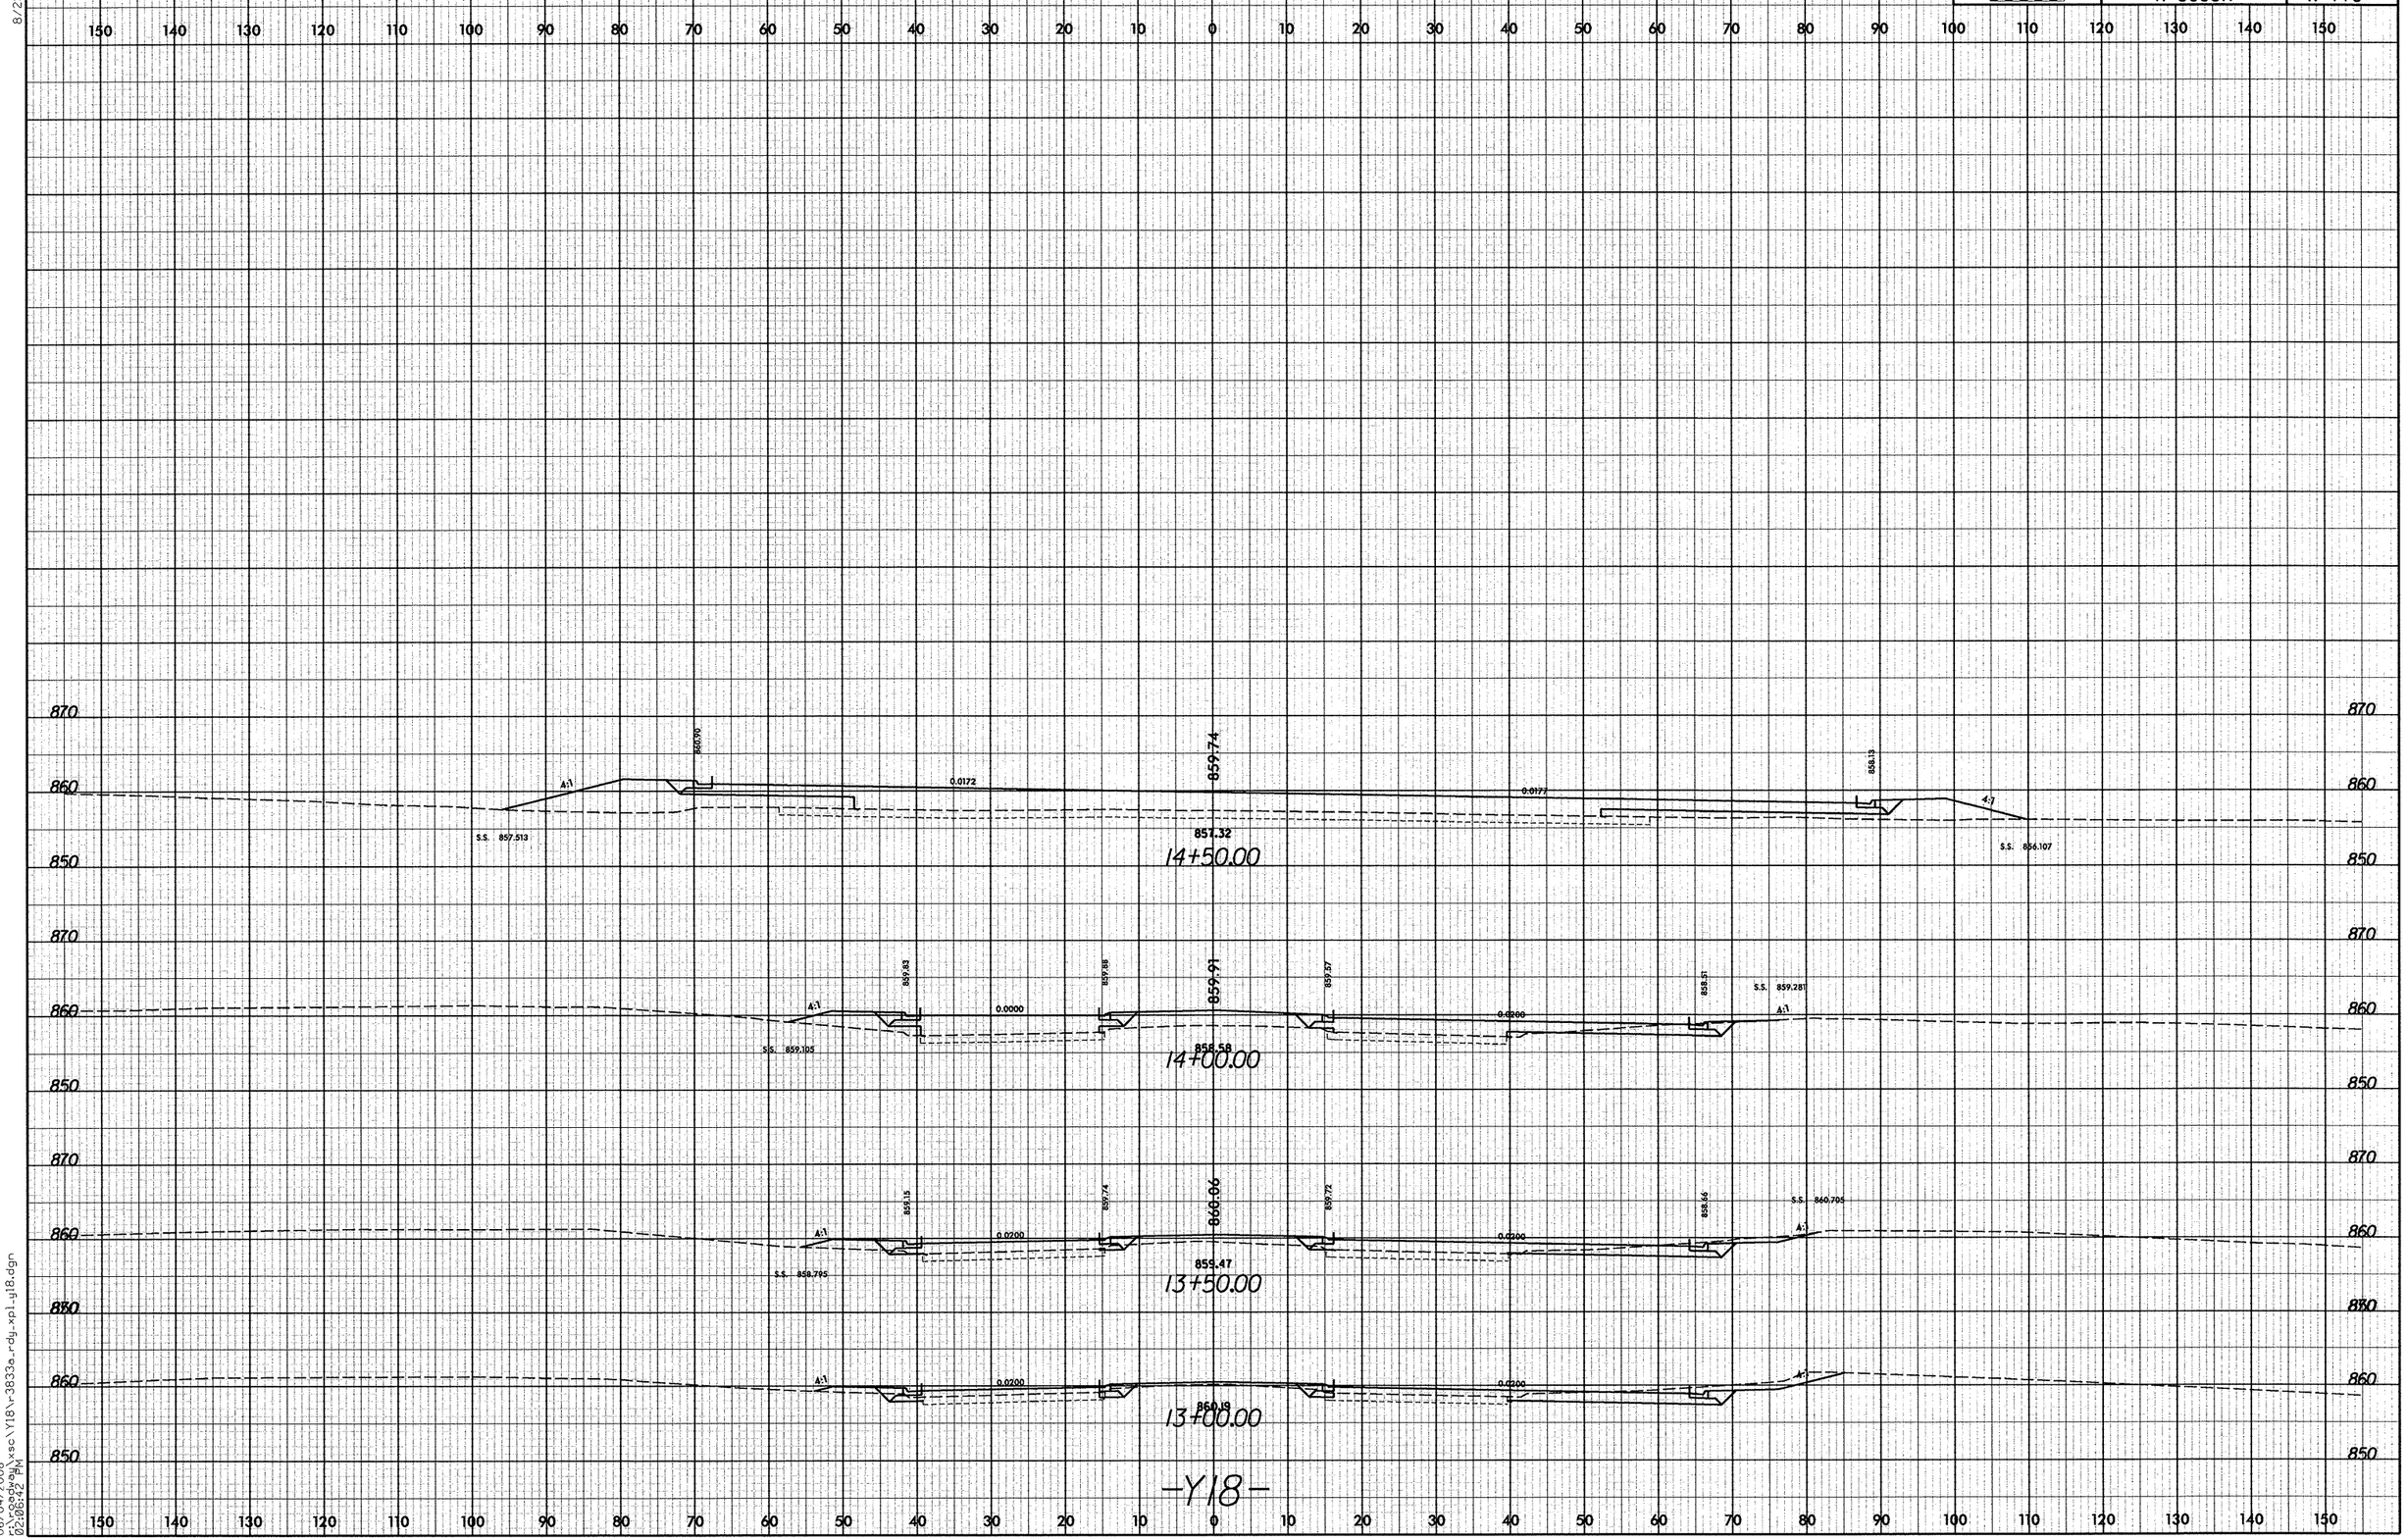

06/04/2008
r:\roadway\xsc\Y18\r-3833a_rdy_xpl_y18.dgn
02:06:42 PM

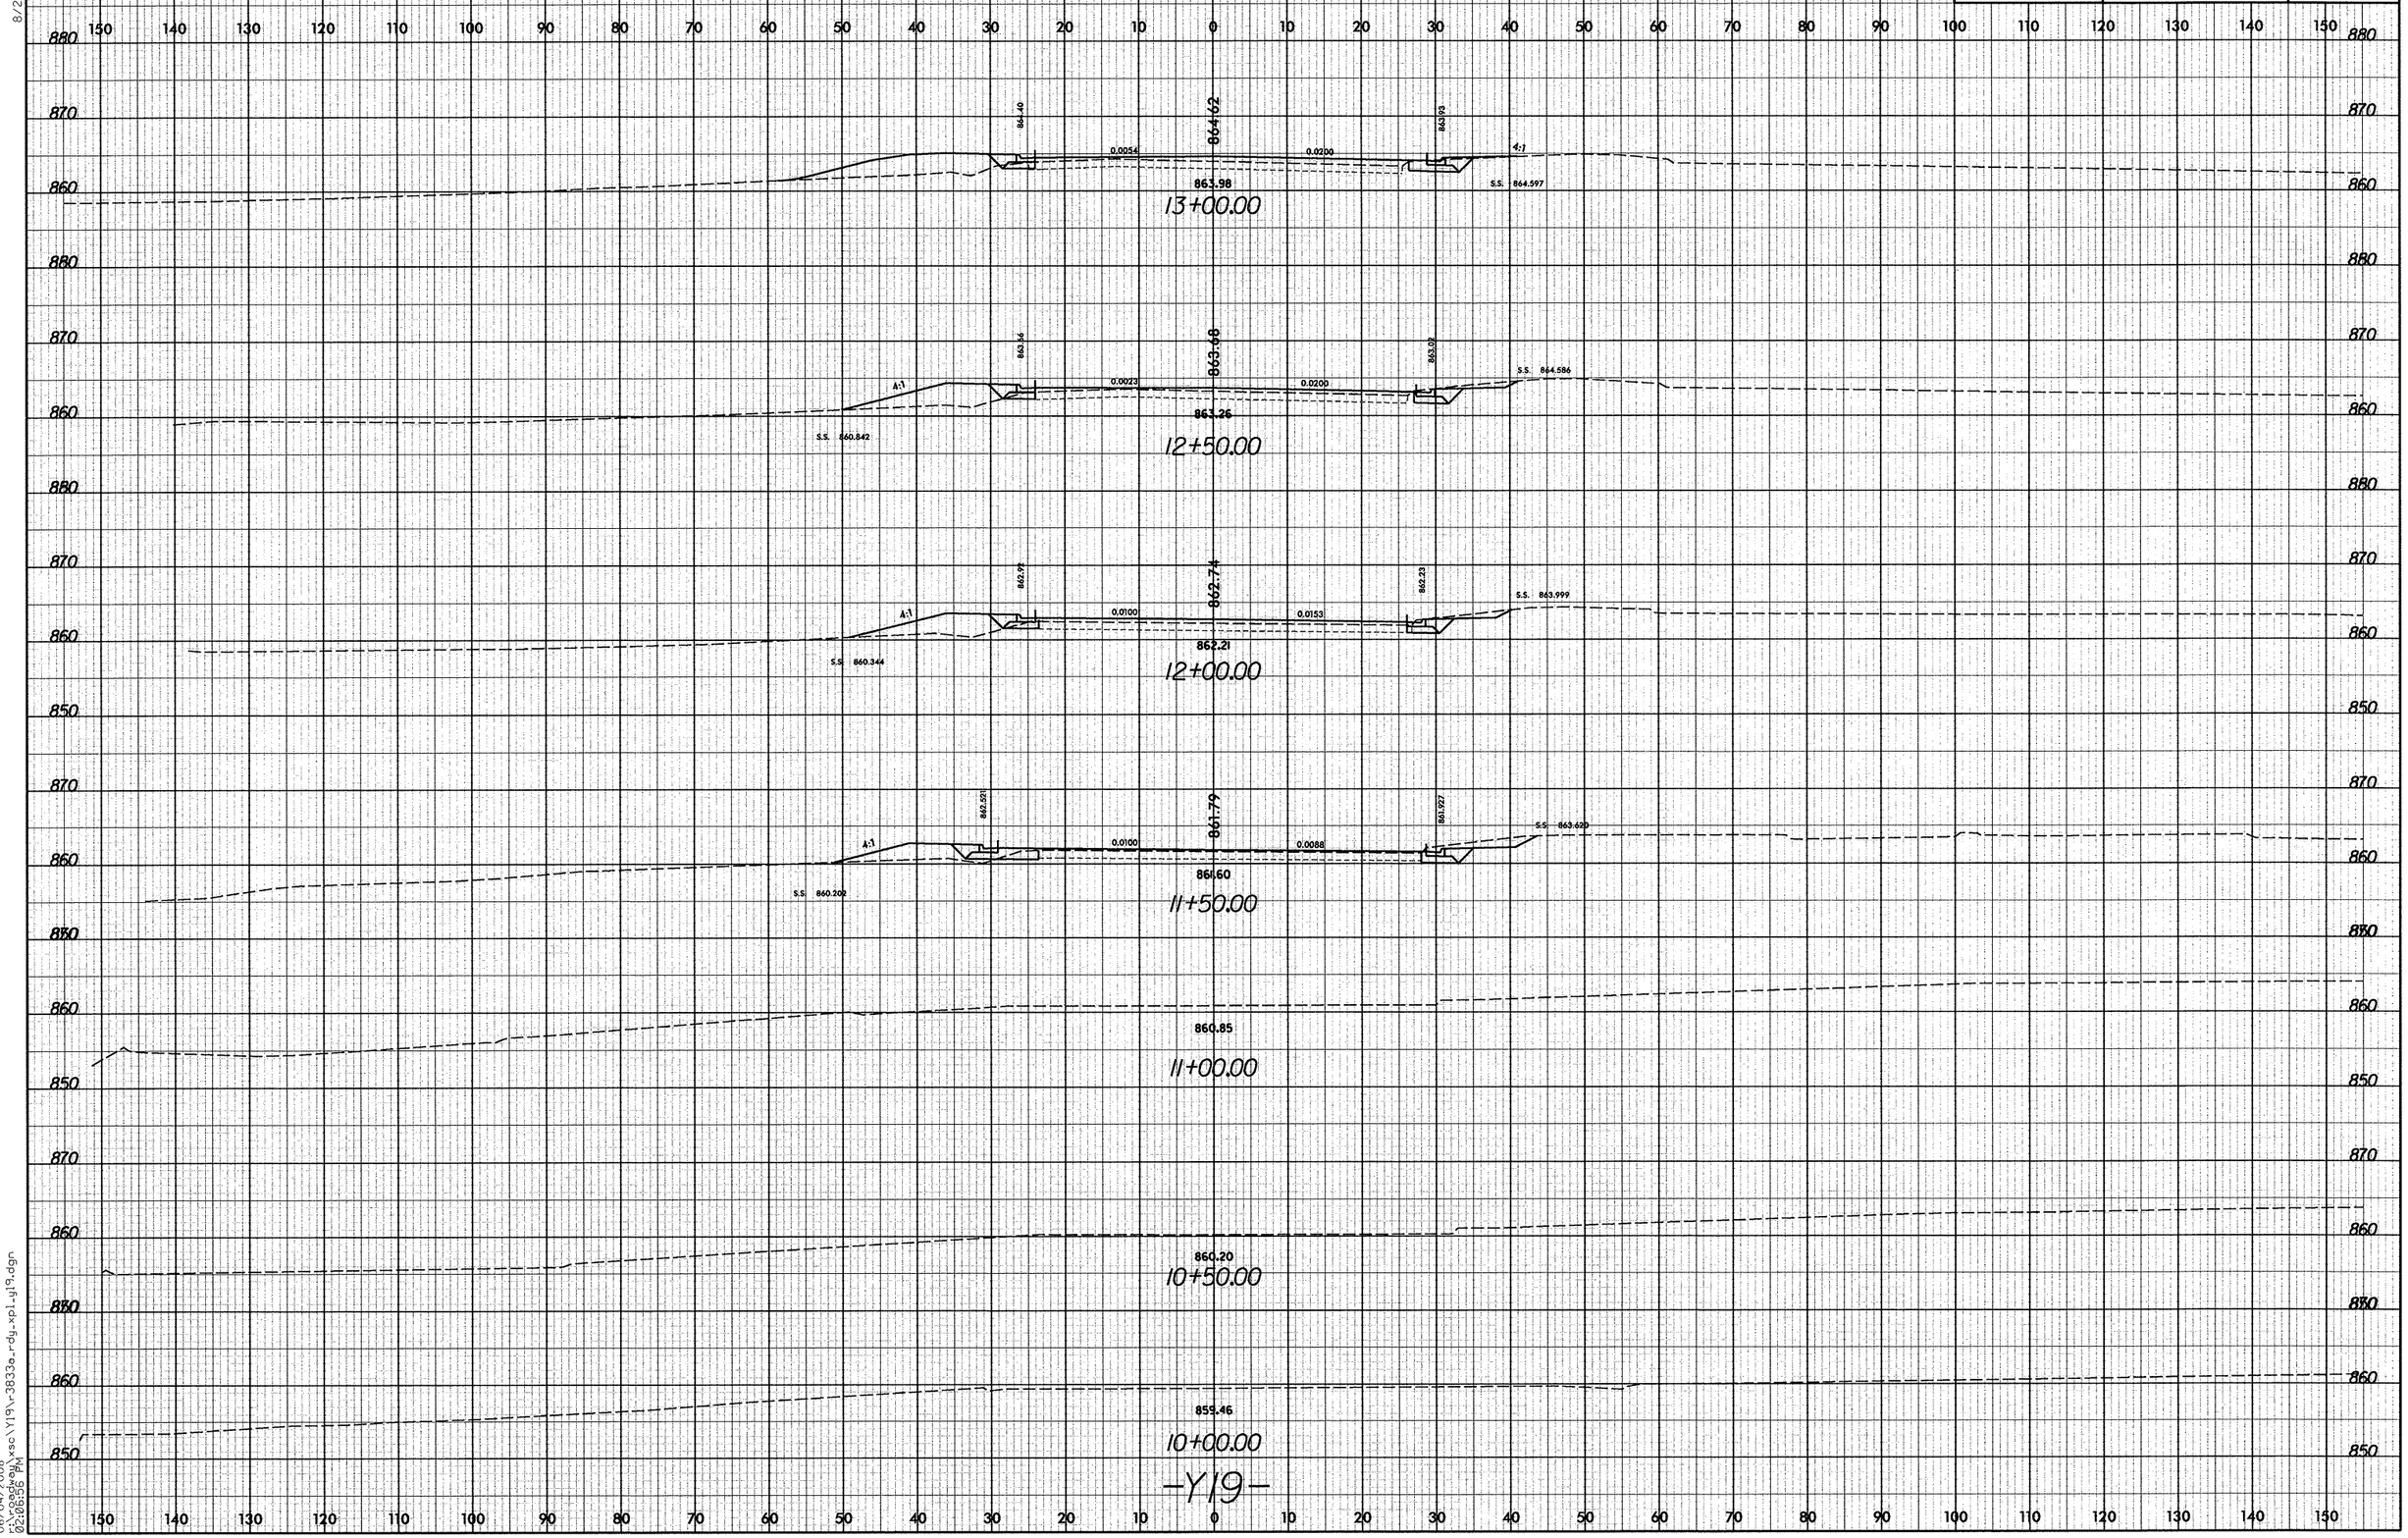

8/23/99

06/04/2008
02:06:56 PM
F:\roadway\xsc\Y19\r3833a_rdy_xpl_y19.dgn

0 5 10	PROJ. REFERENCE NO.	SHEET NO.
	R-3833A	X-112

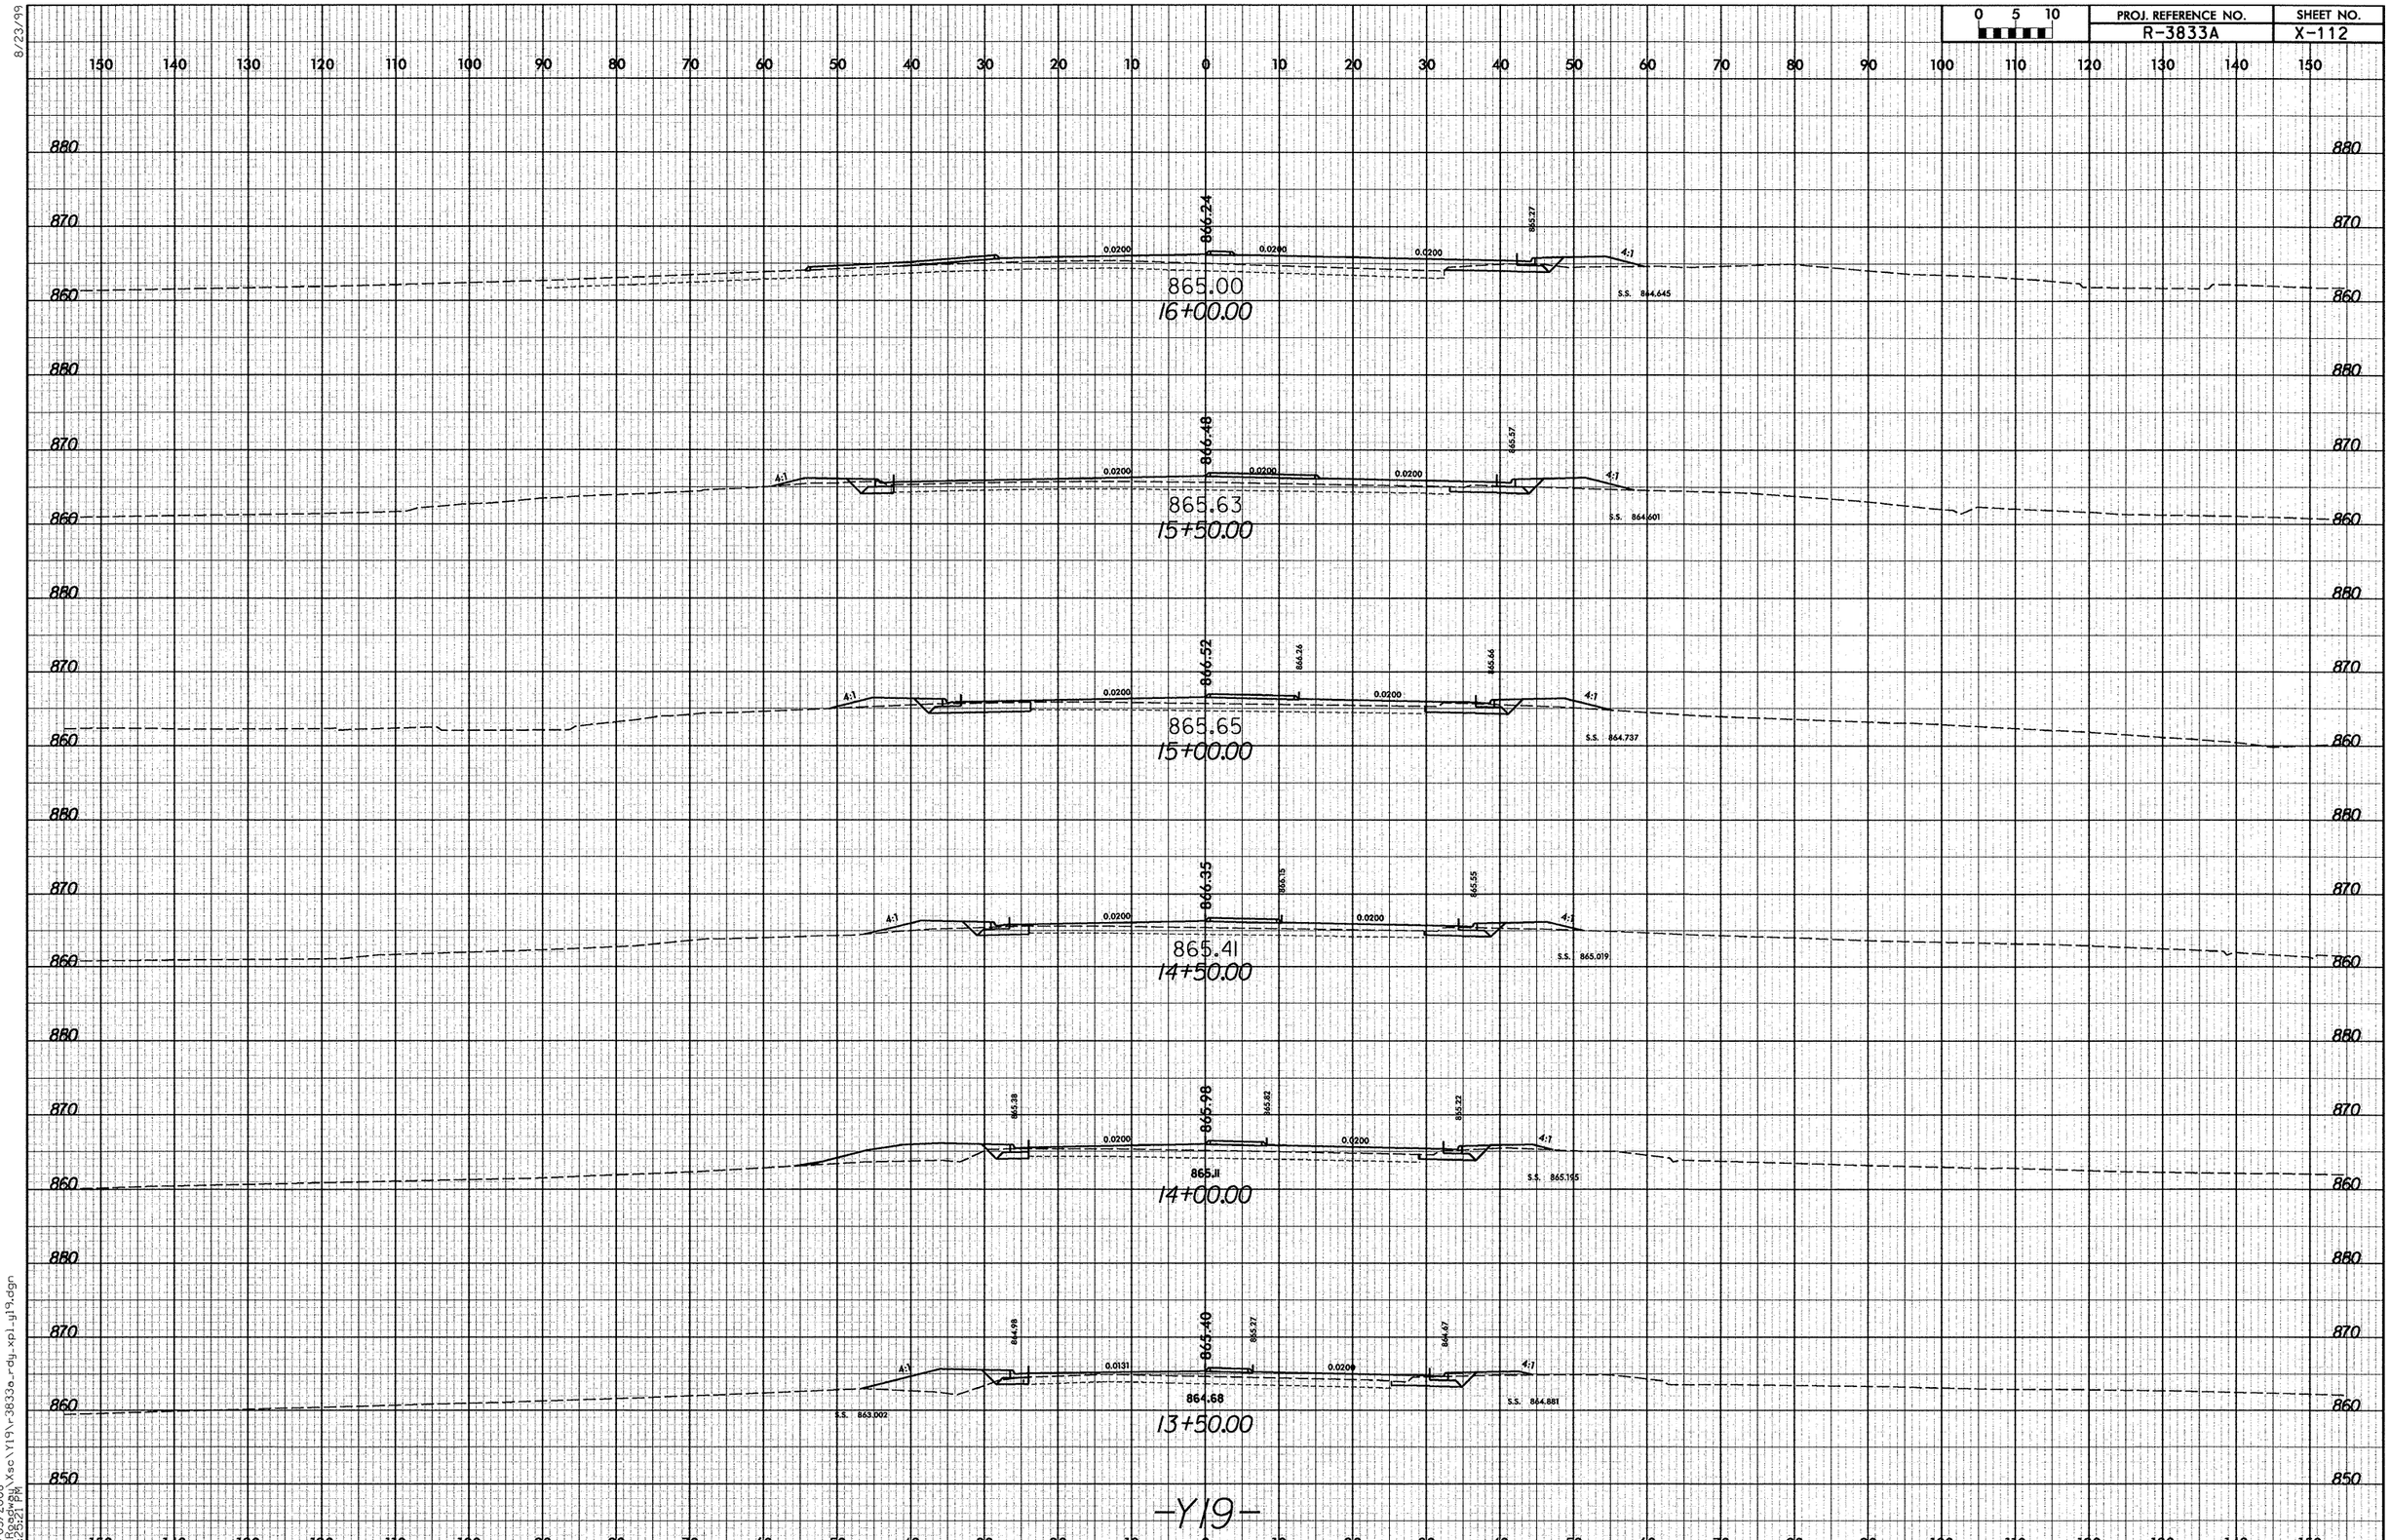

8/23/99

07/03/2008
5:\Roadway\Xsc\Y19\r-3833a_rdy_xpl_y19.dgn
03:25:21 PM

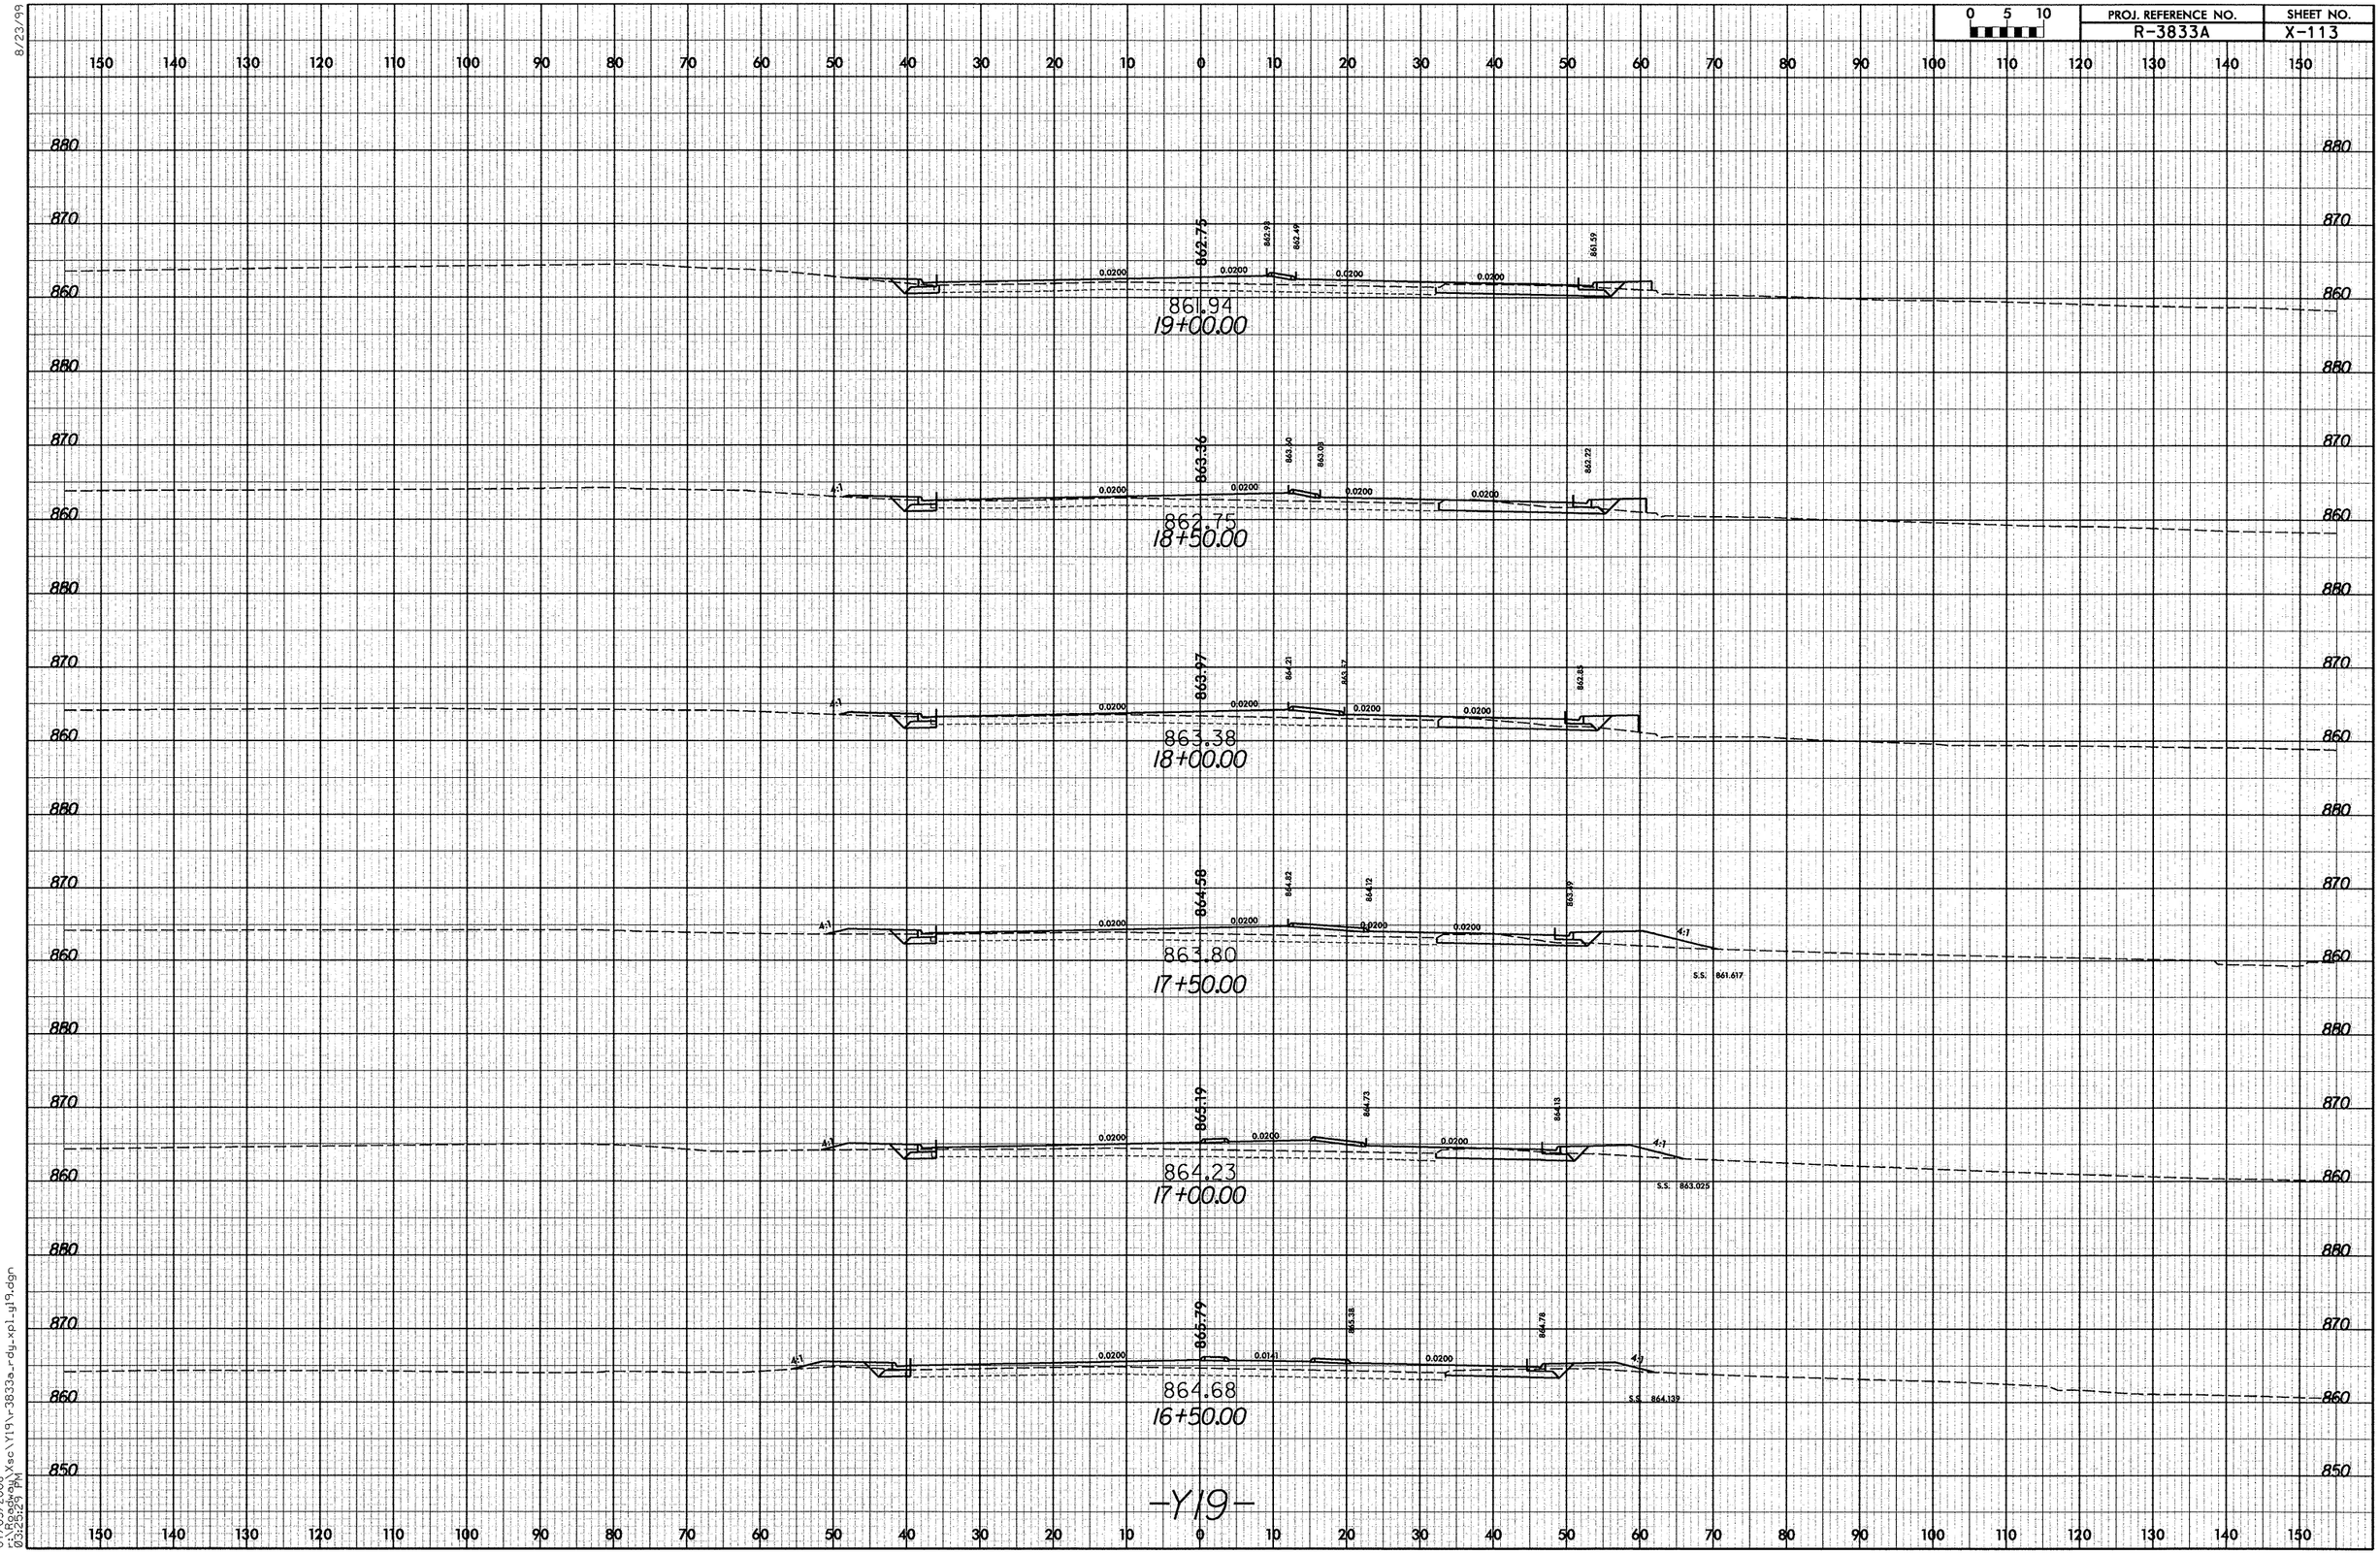
861.94
19+00.00
862.75
862.79
862.49
861.59
0.0200
862.75
18+50.00
863.36
863.30
863.05
862.22
4:1
863.38
18+00.00
863.77
864.21
863.37
862.85
863.80
17+50.00
864.58
864.82
864.12
863.79
S.S. 861.617
864.23
17+00.00
865.19
864.73
864.13
S.S. 863.025
864.68
16+50.00
865.79
865.38
864.78
0.0141
S.S. 864.139
-Y19-

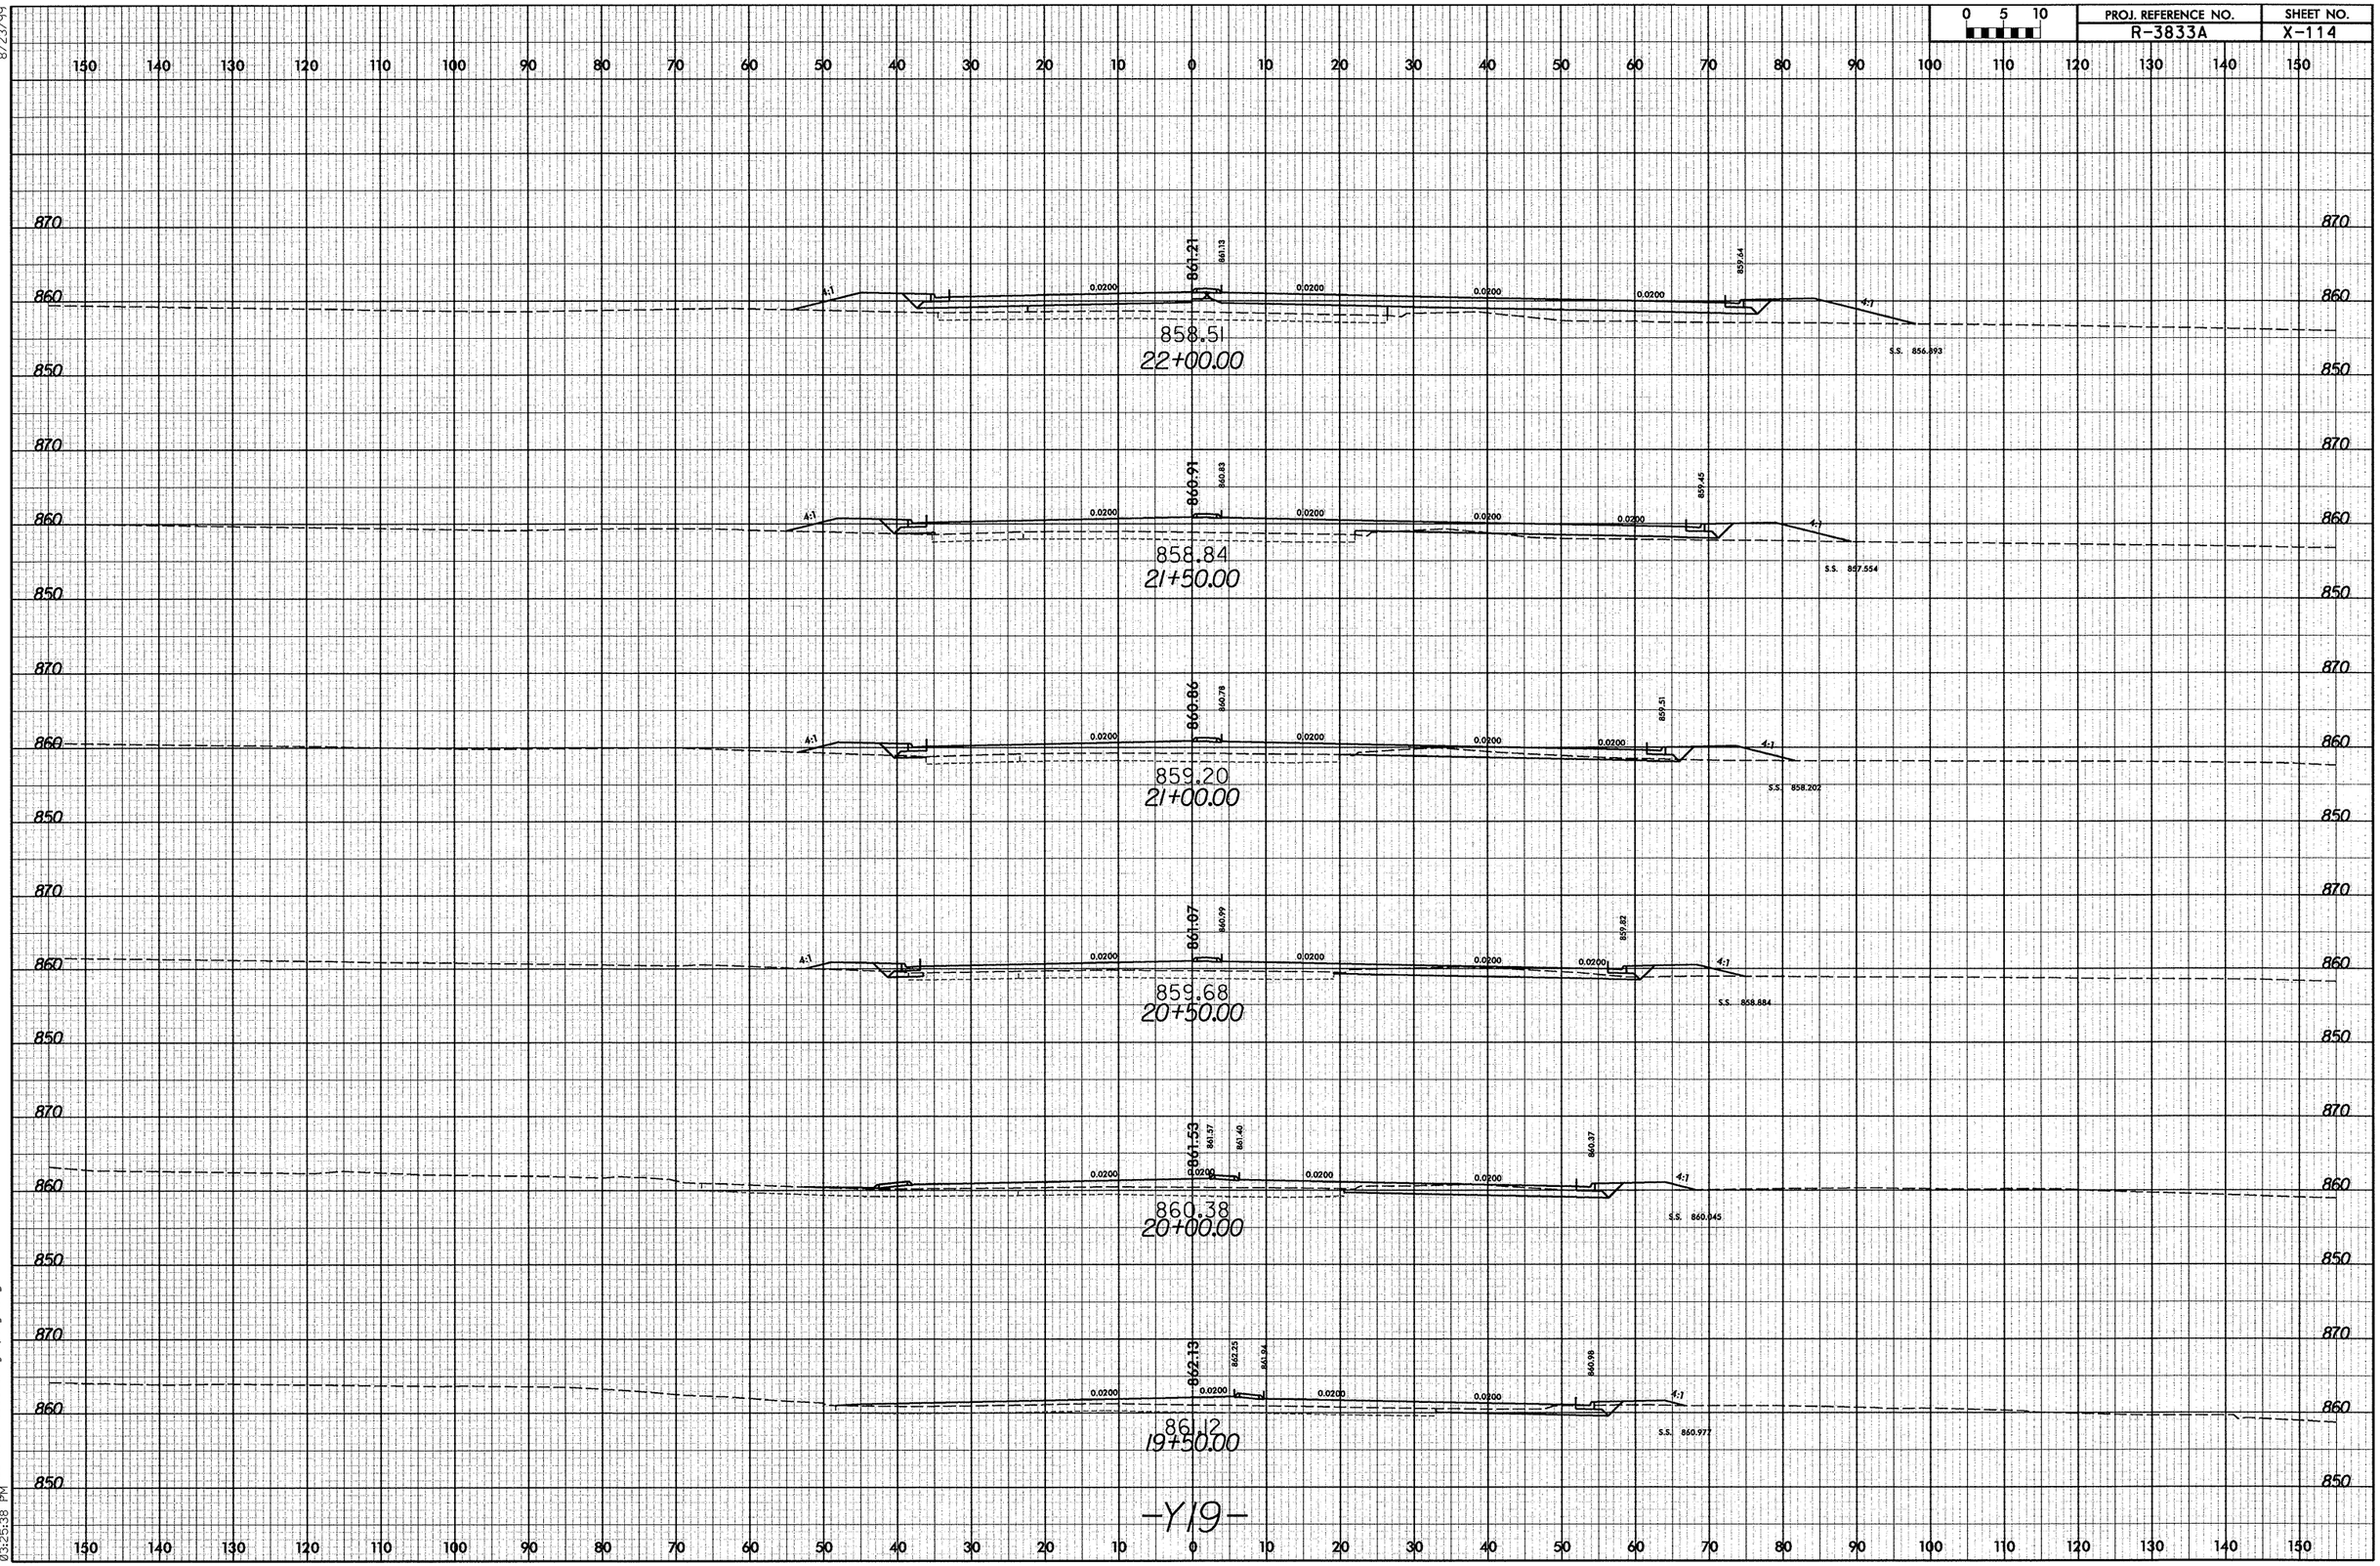

8/23/99

07/03/2008
r:\Roadway\Xsc\Y19\r-3833a_rdy_xpl_y19.dgn
03:25:38 PM

8/23/99

0 5 10	PROJ. REFERENCE NO.	SHEET NO.
	R-3833A	X-115

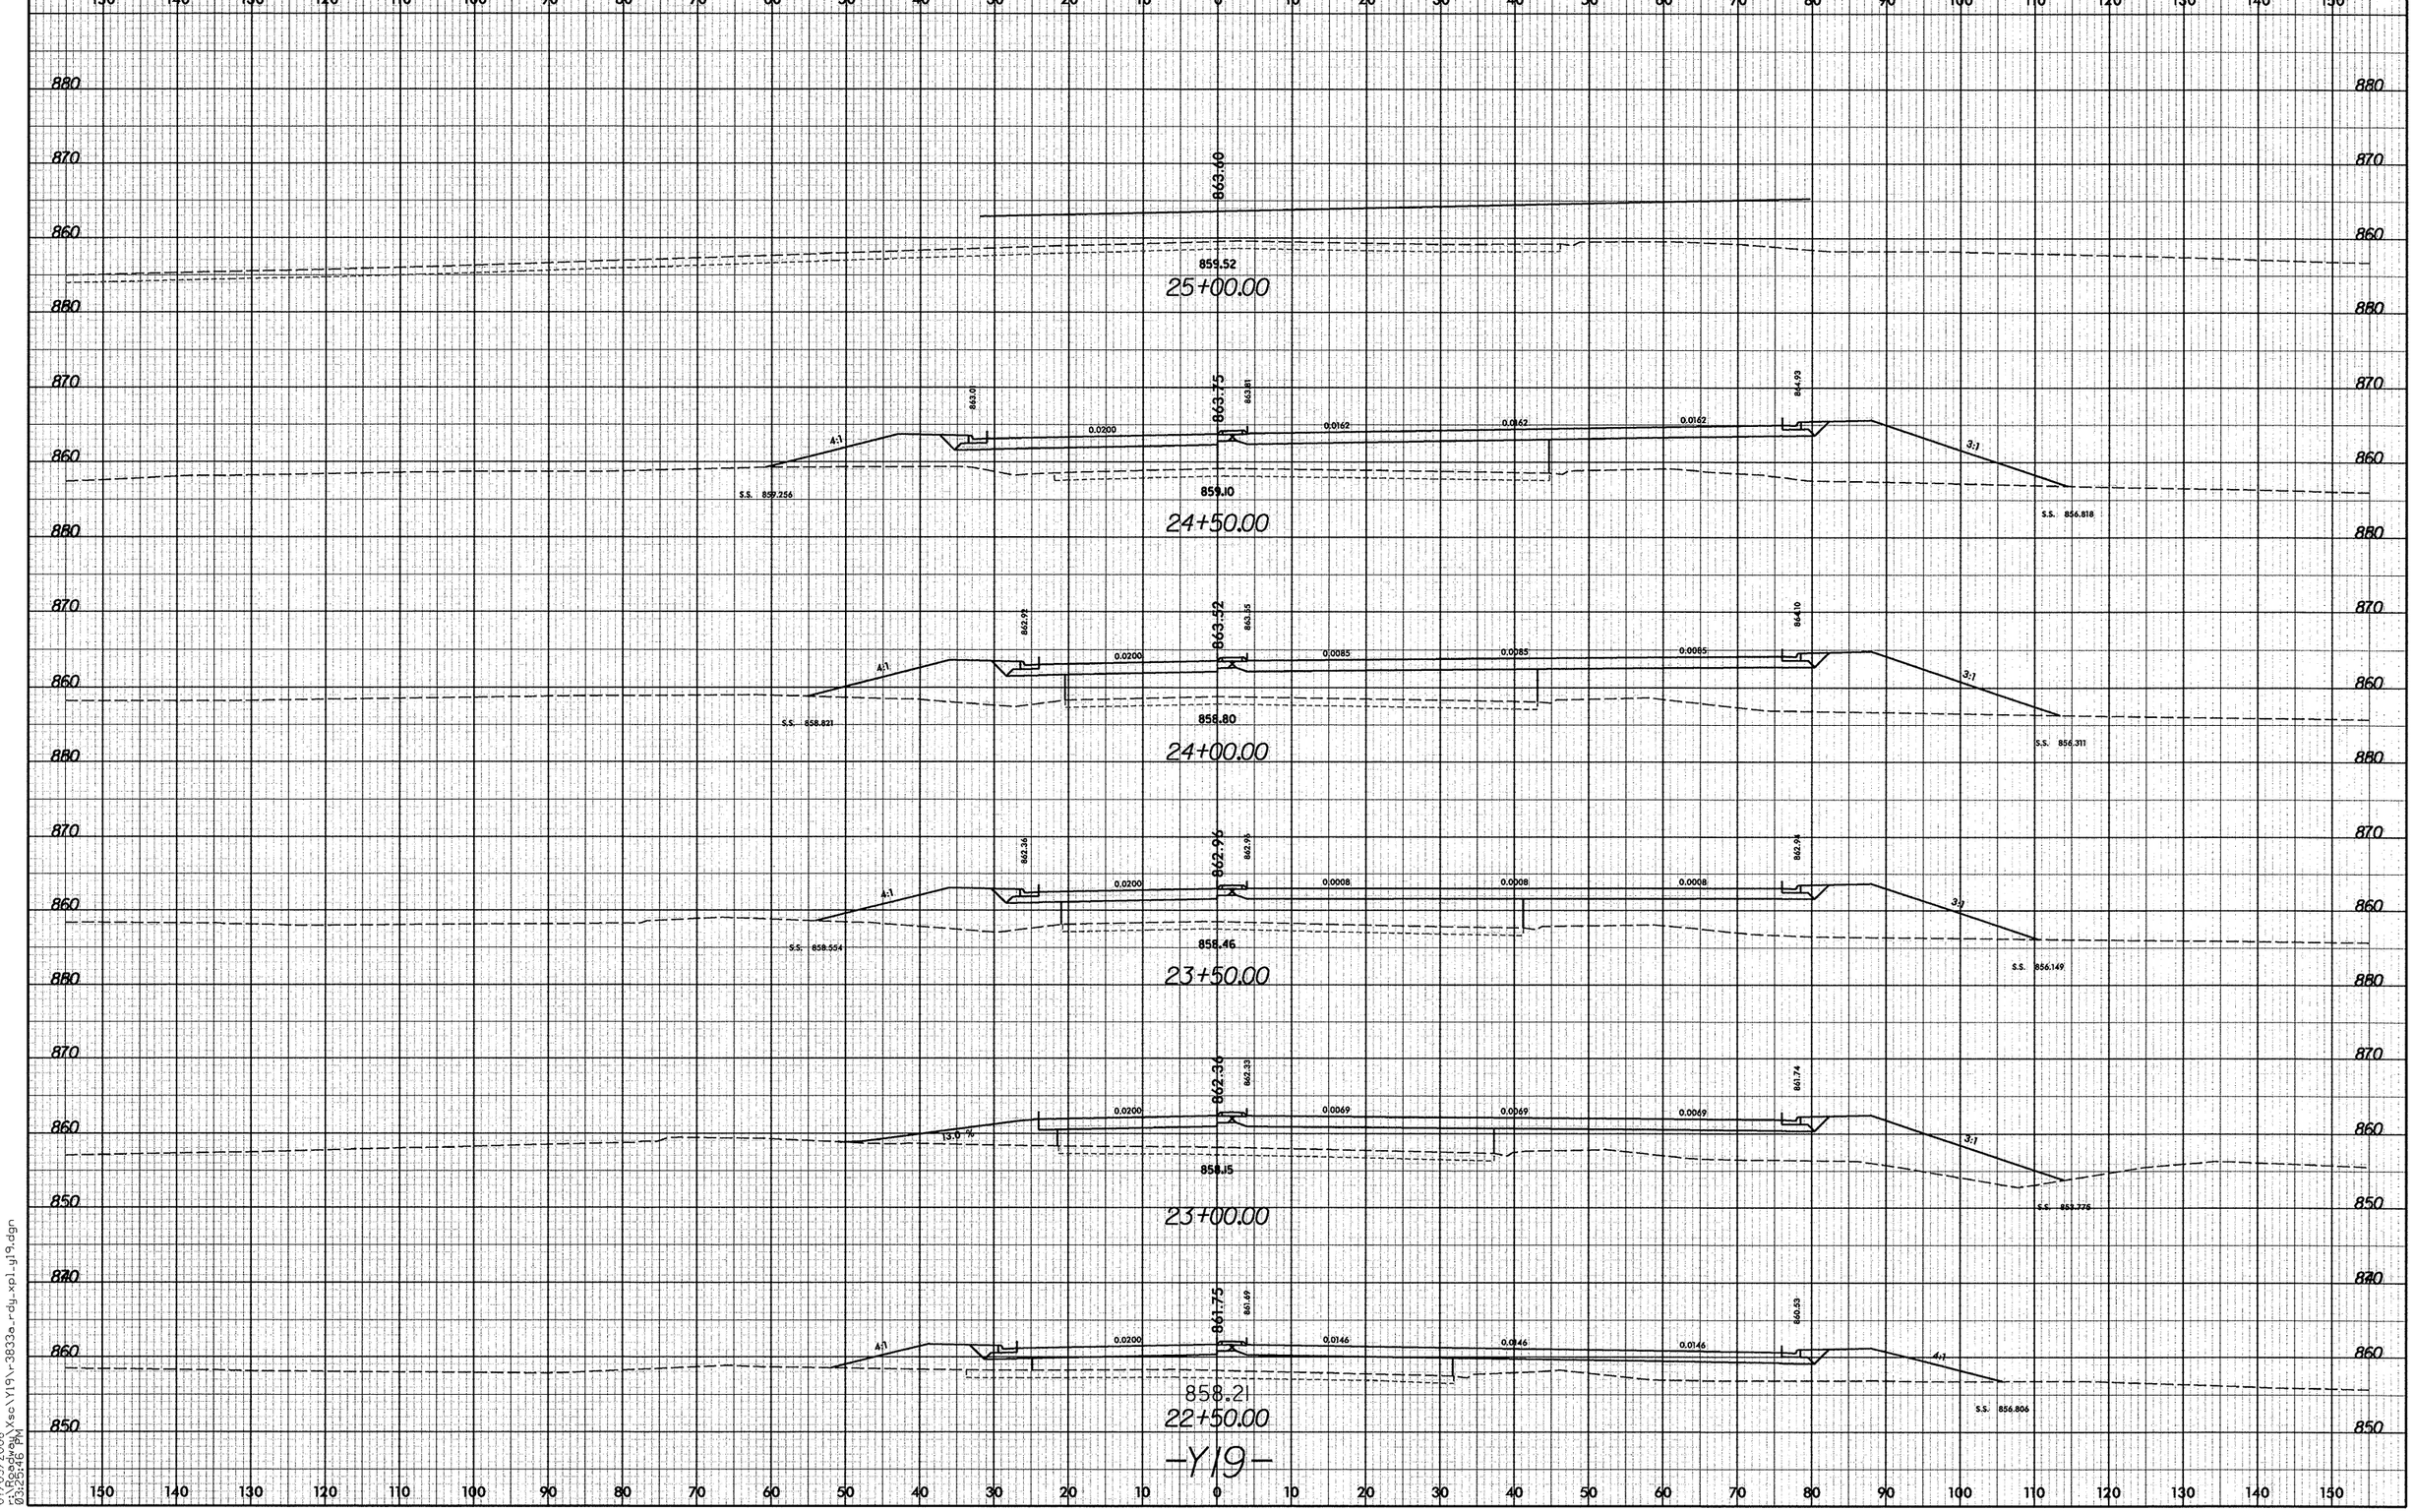

07/03/2008
r:\Roadway\Xsc\Y19\r-3833a_rdy_xpl_y19.dgn
03:25:46 PM

8/23/99

0 5 10	PROJ. REFERENCE NO.	SHEET NO.
	R-3833A	X-116

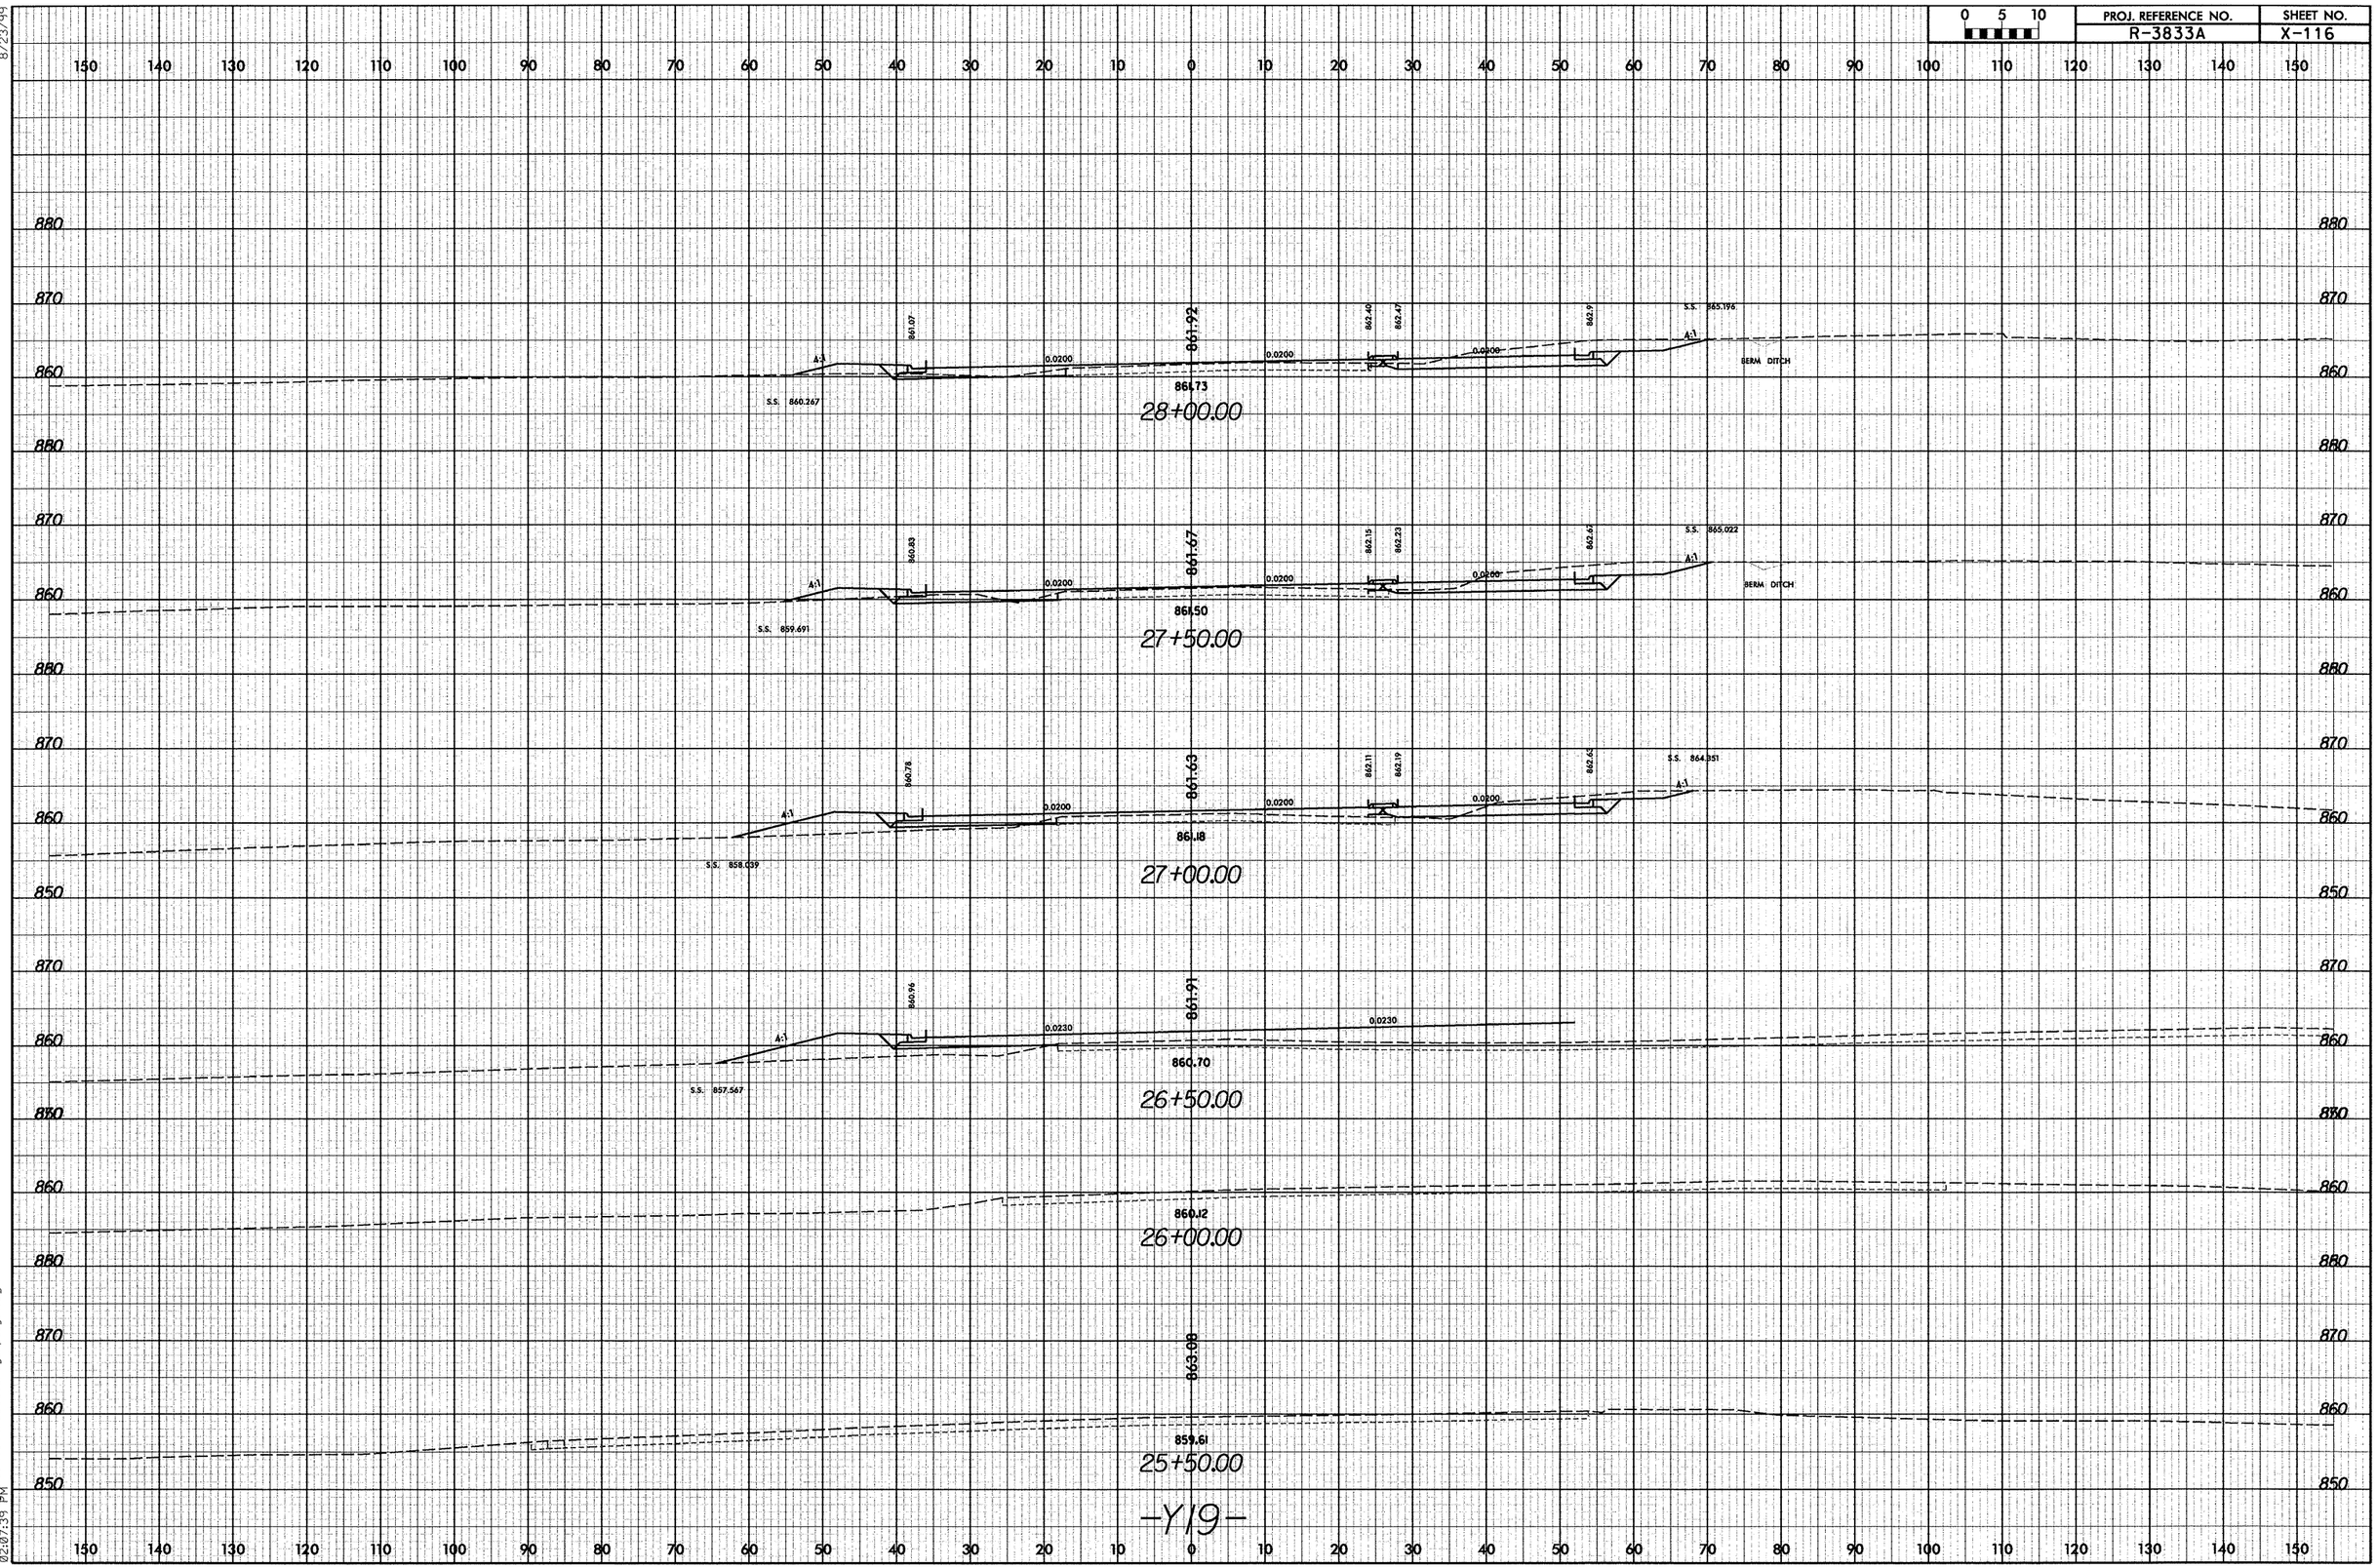

06/04/2008
r:\roadway\xsc\Y19\r3833a_rdy_xpl_y19.dgn
02:07:33 PM

8/23/99

0 5 10	PROJ. REFERENCE NO.	SHEET NO.
	R-3833A	X-117

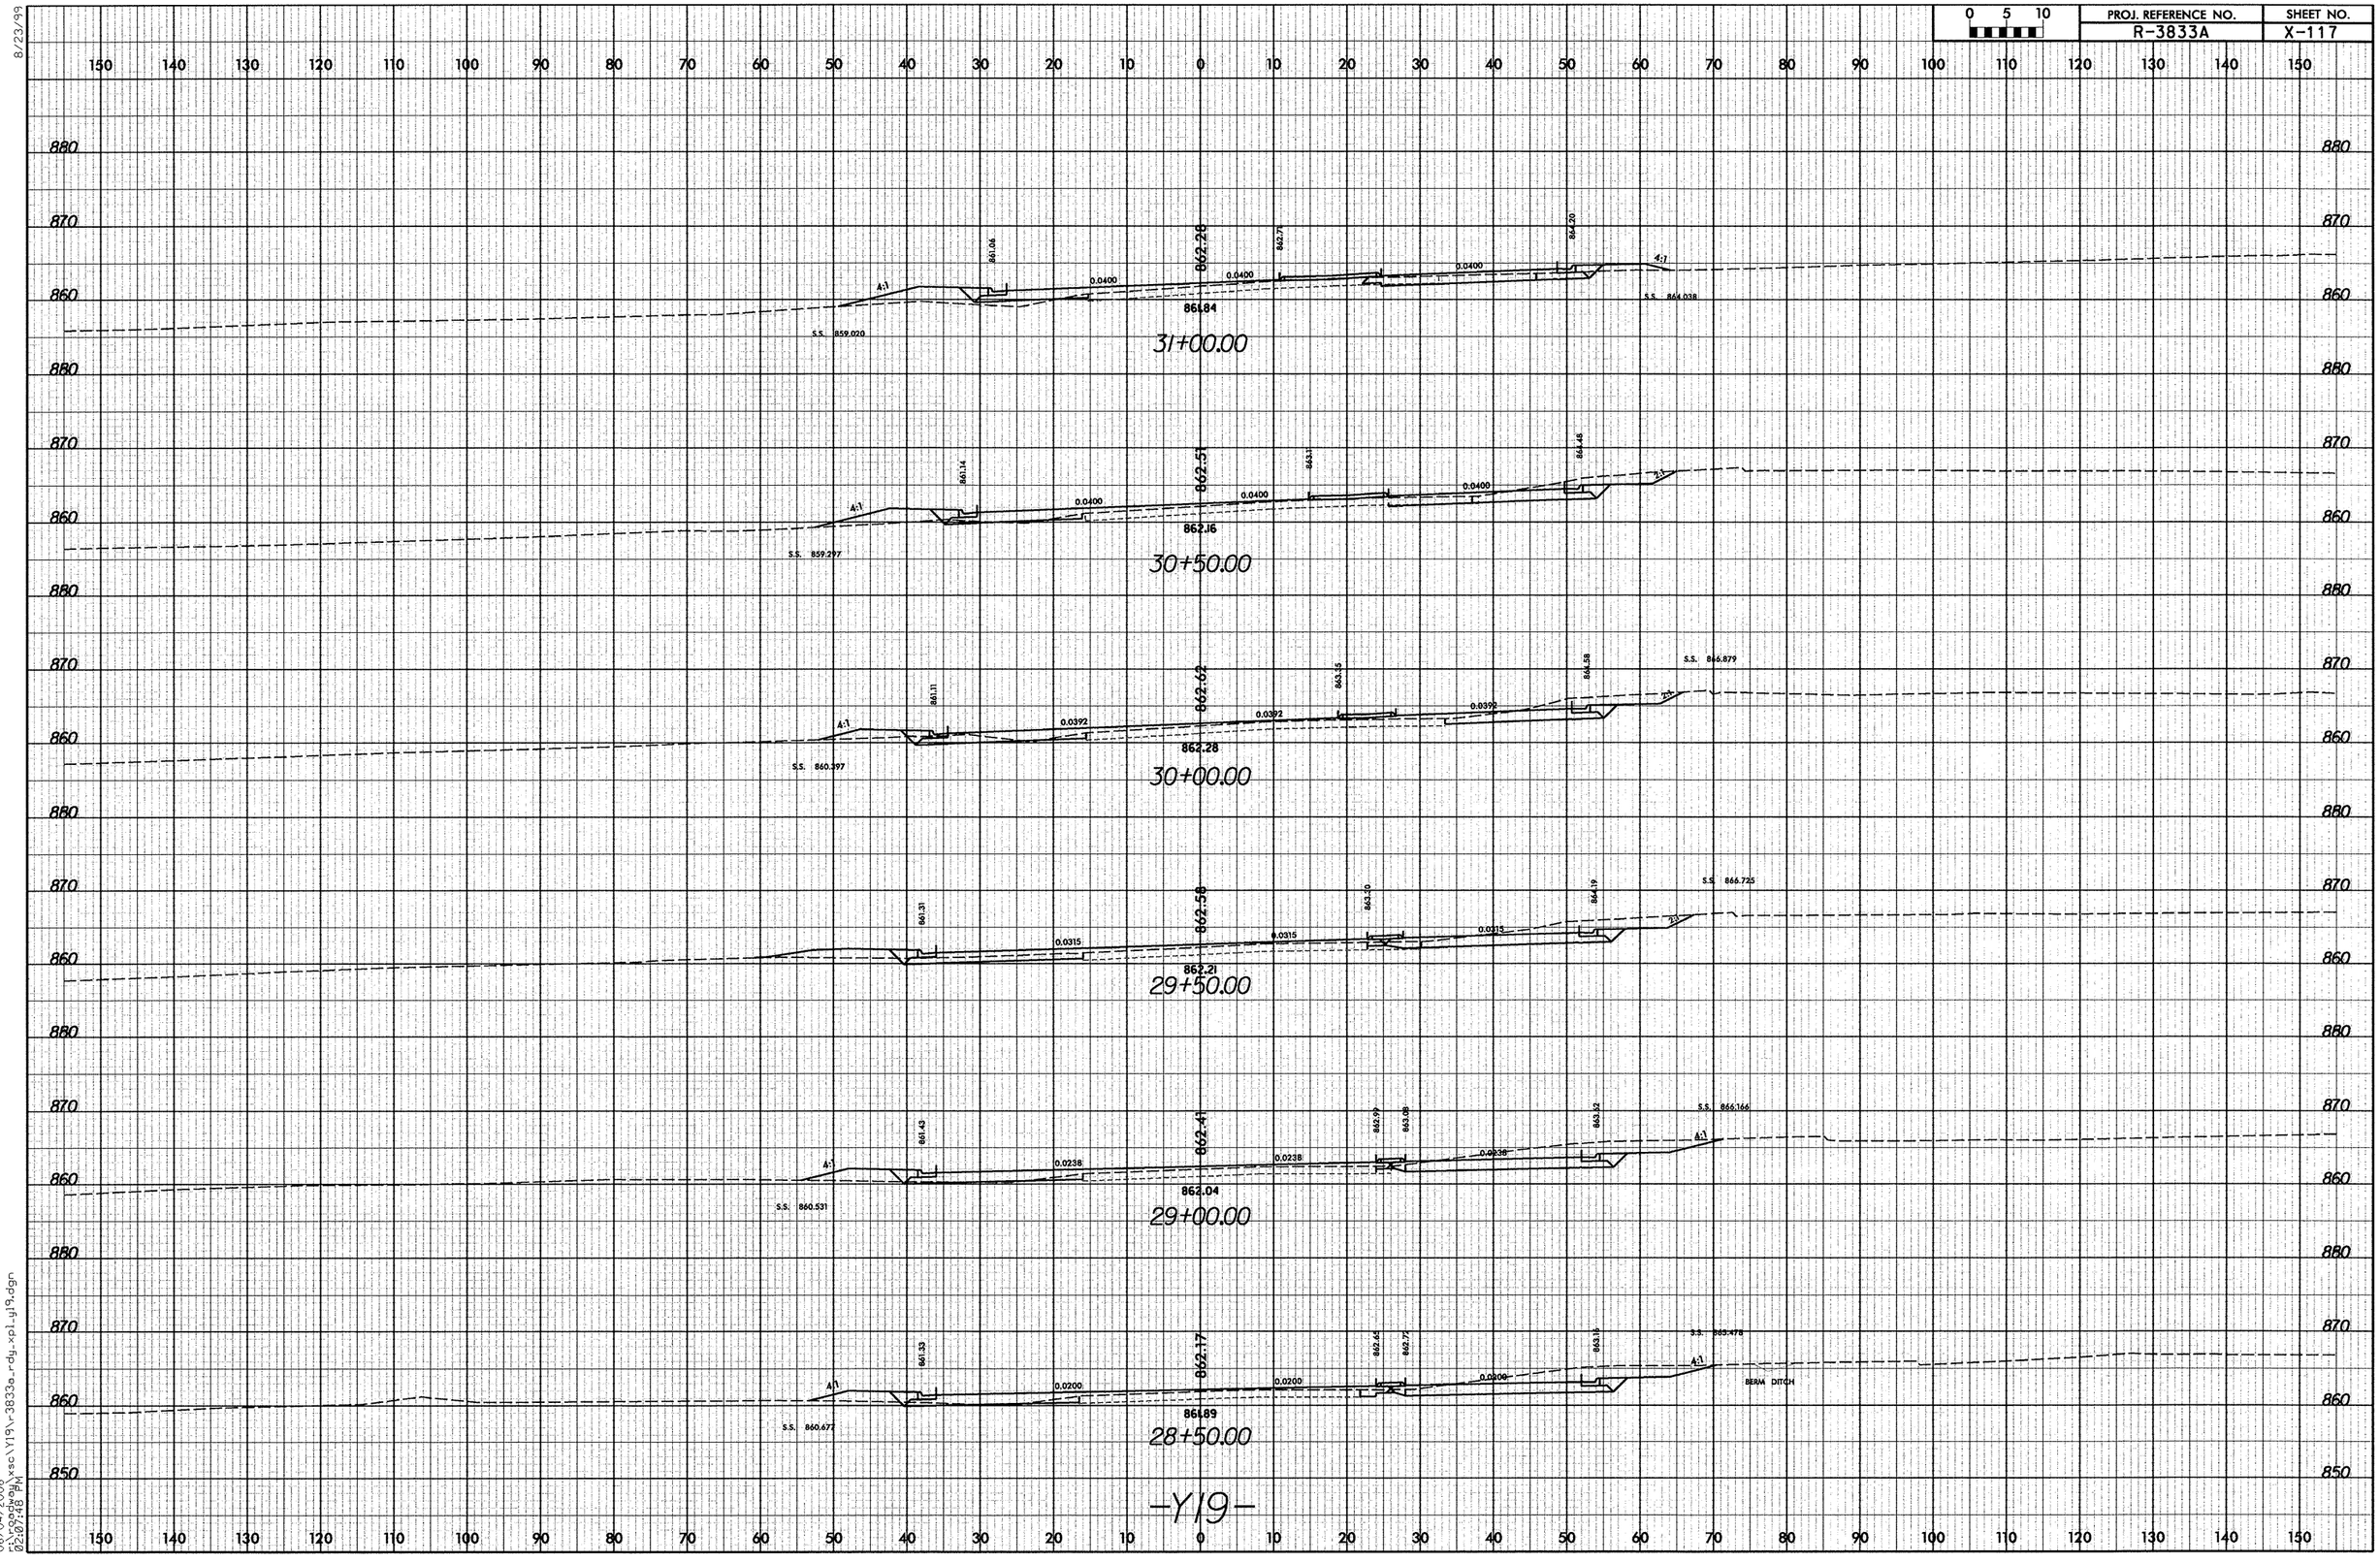

-Y19-

06/04/2008
02:07:48 PM
c:\roadway\xsc\Y19\r3833a_rdy_xpl_y19.dgn

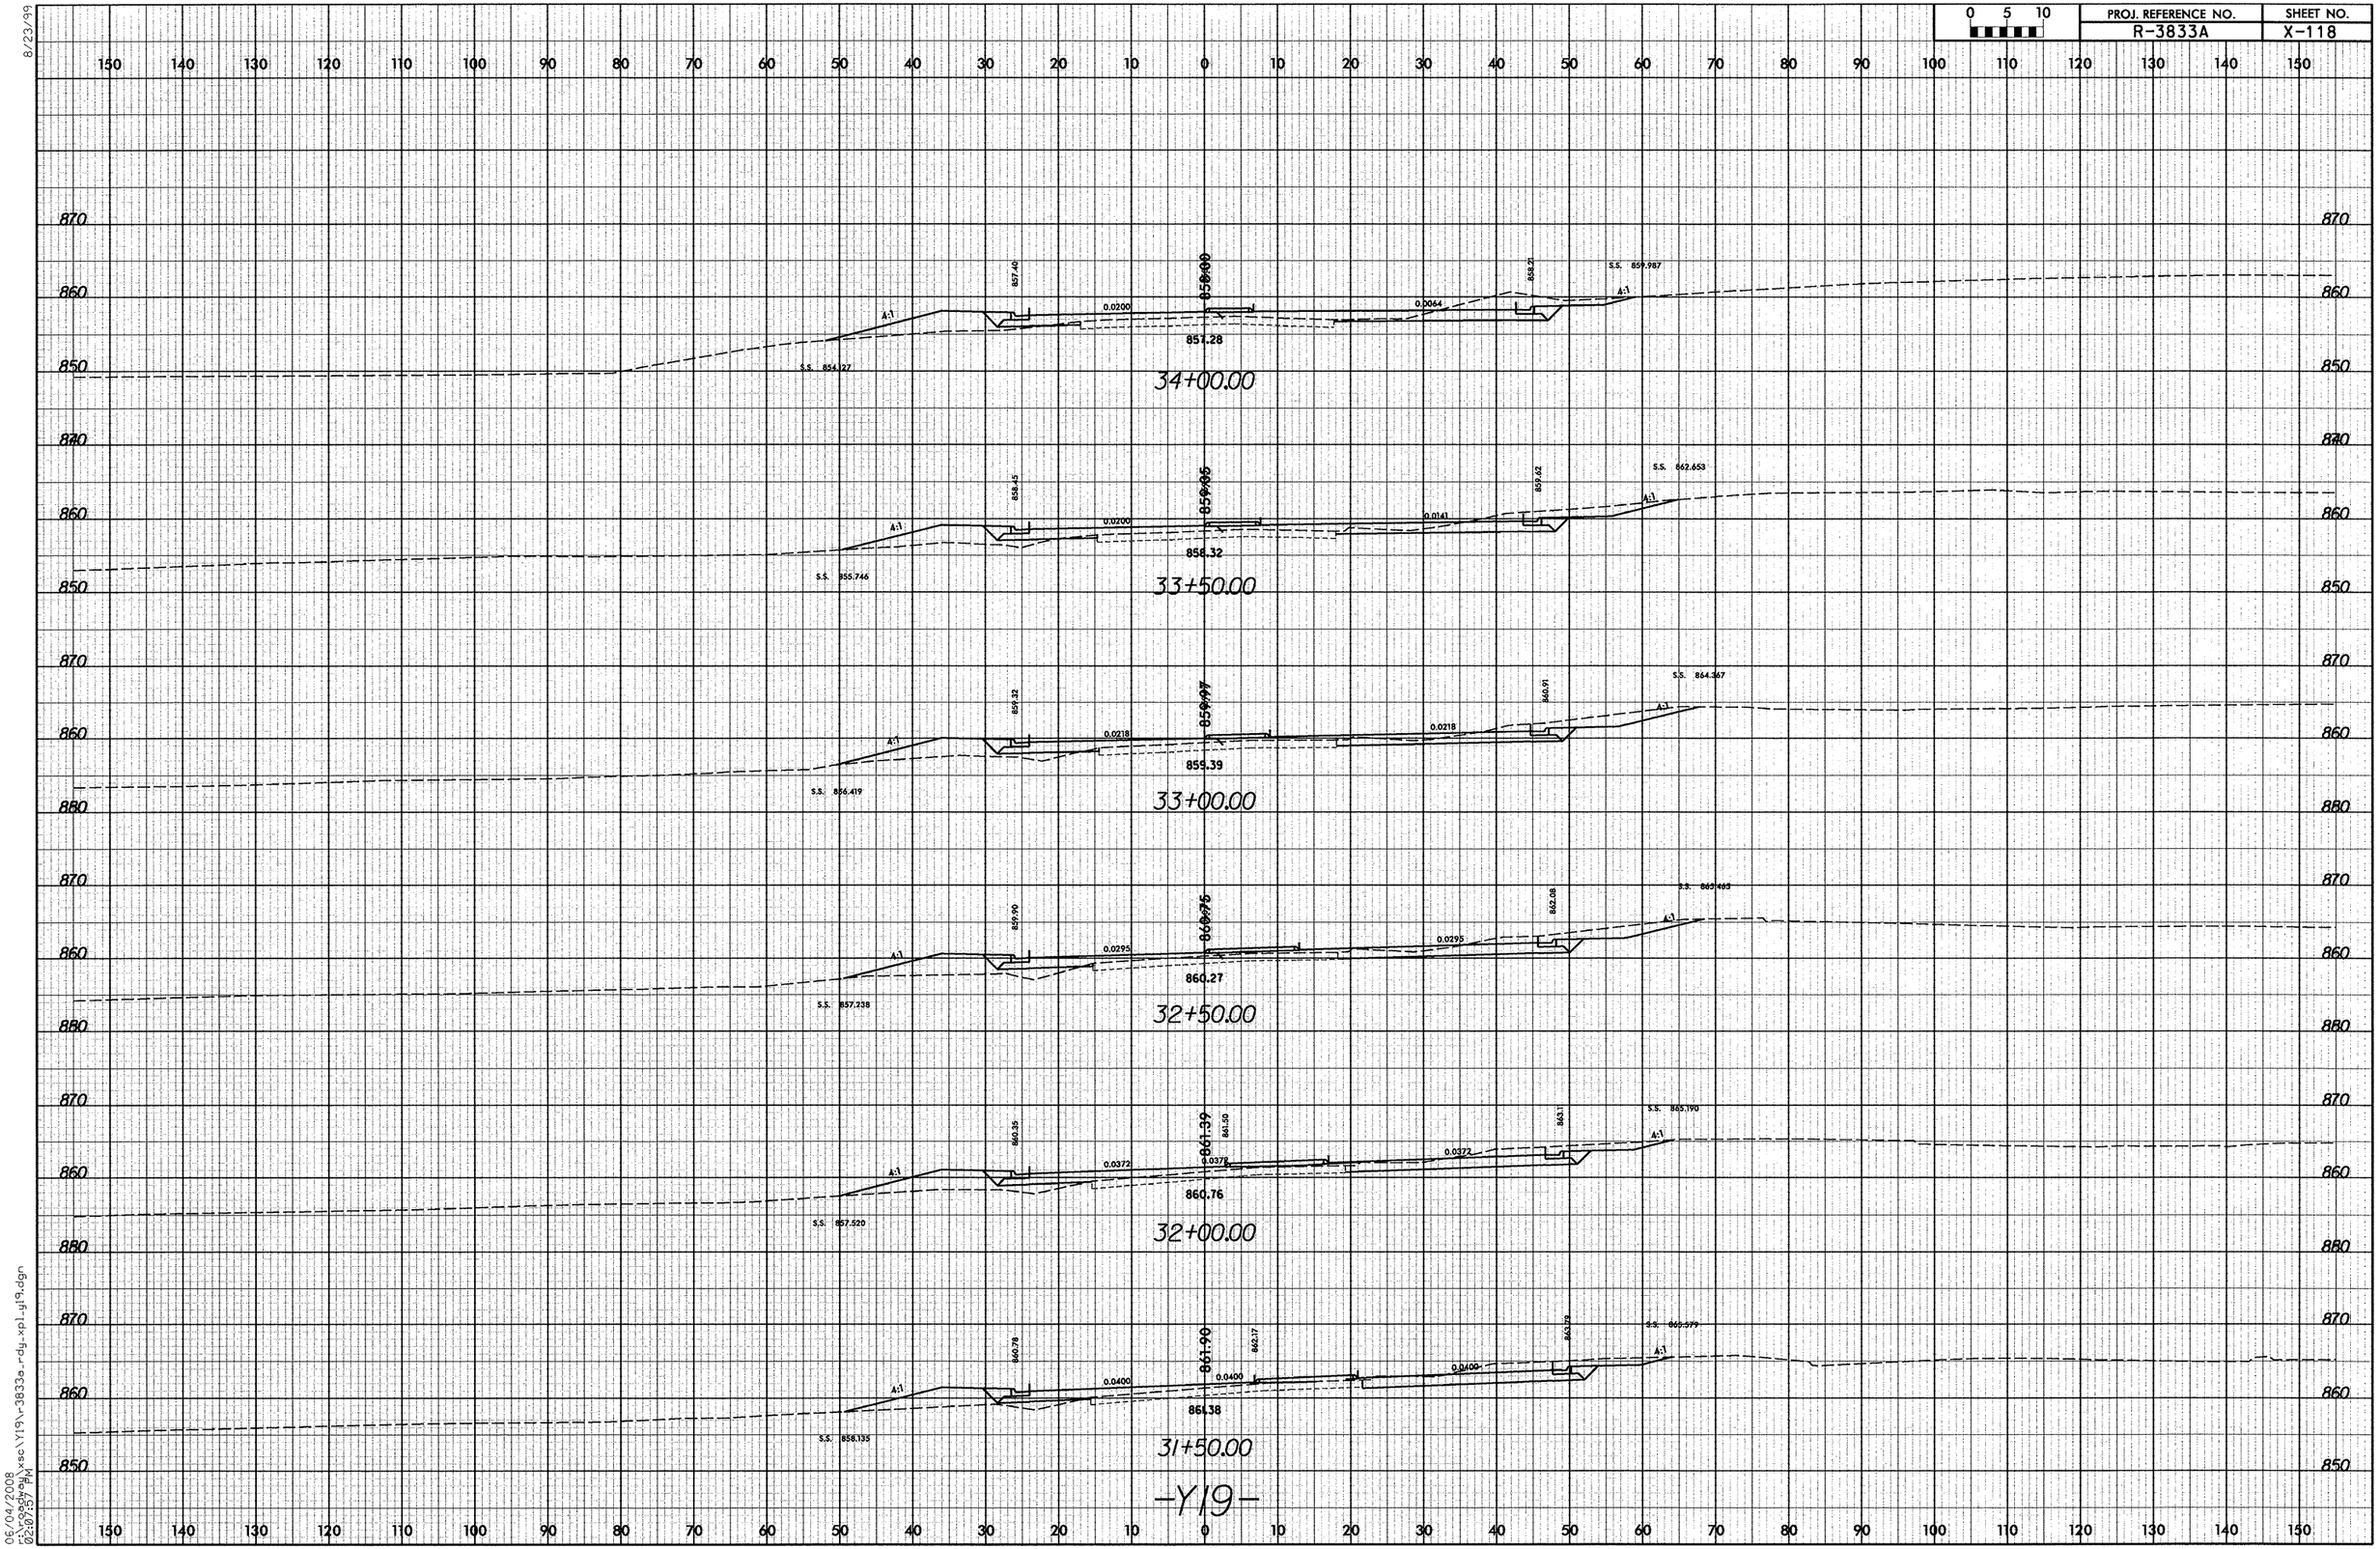

8/23/99

06/04/2008
r:\roadway\xsc\Y19\r3833a_rdy_xpl_y19.dgn
02:07:57 PM

0 5 10	PROJ. REFERENCE NO.	SHEET NO.
	R-3833A	X-119

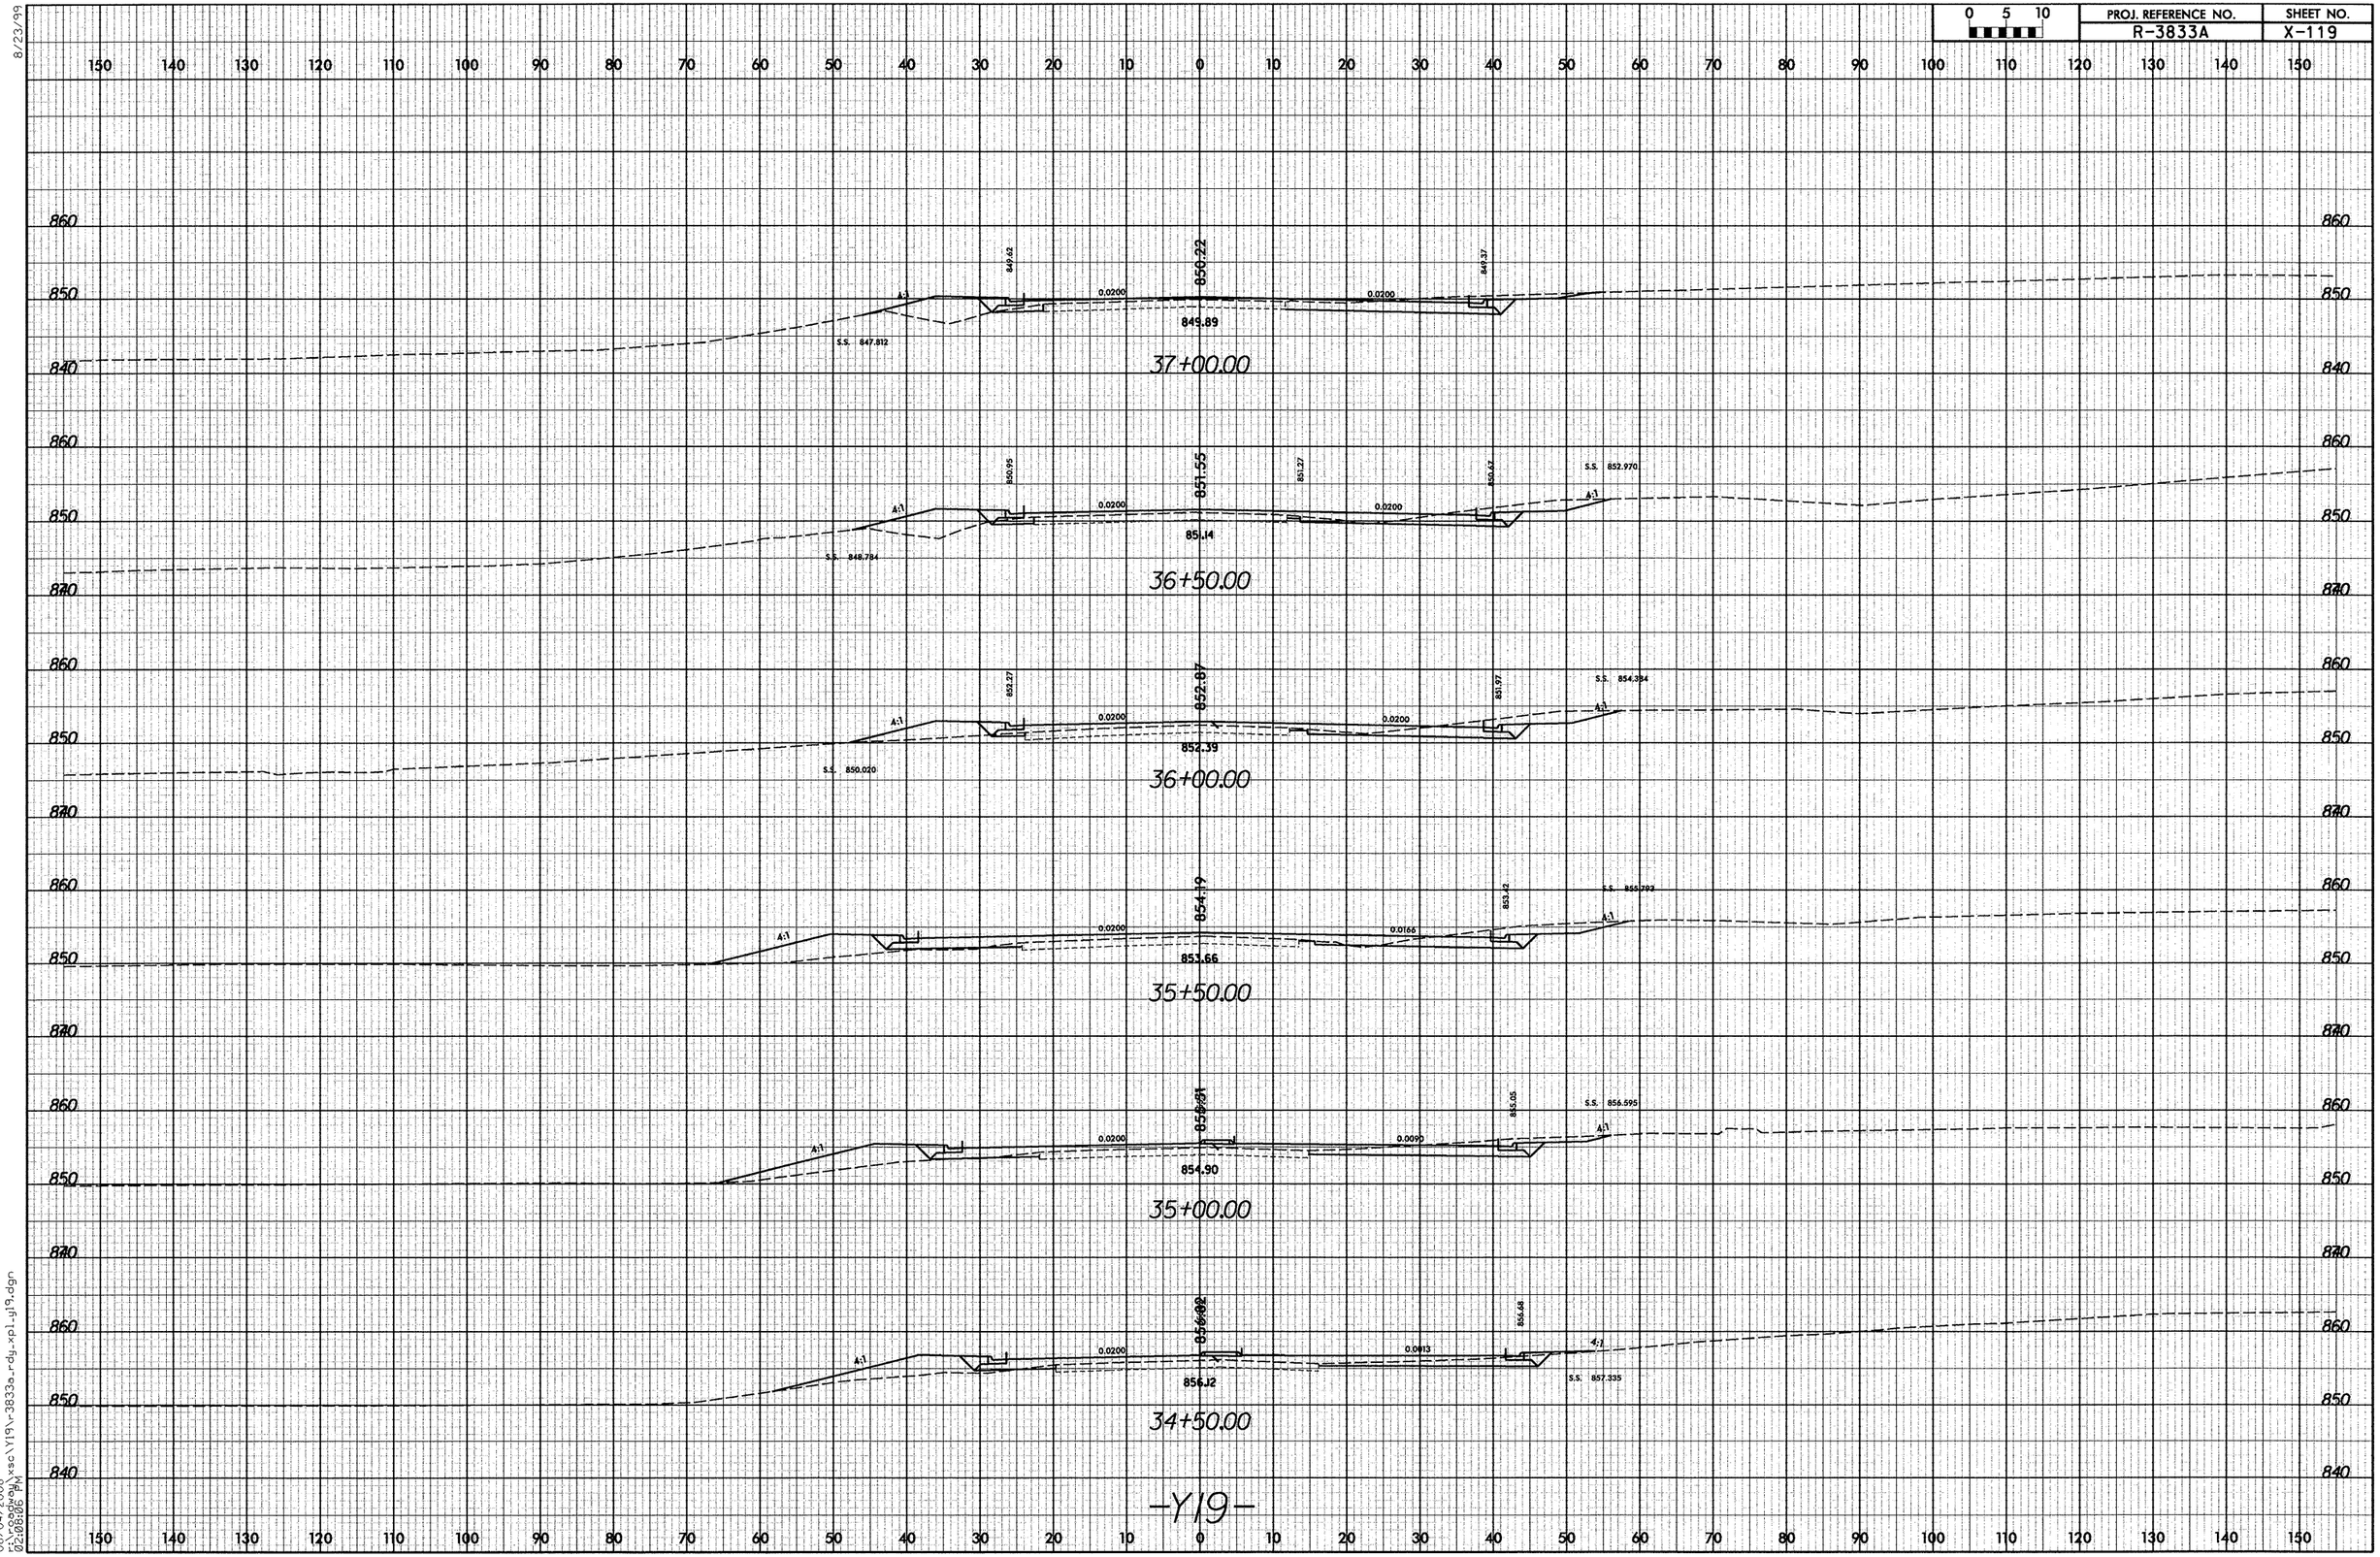

8/23/99

06/04/2008
02:08:06 PM
r:\roadway\xsc\Y19\r3833a_rdy_xpl_y19.dgn

8/23/99

0 5 10	PROJ. REFERENCE NO.	SHEET NO.
	R-3833A	X-120

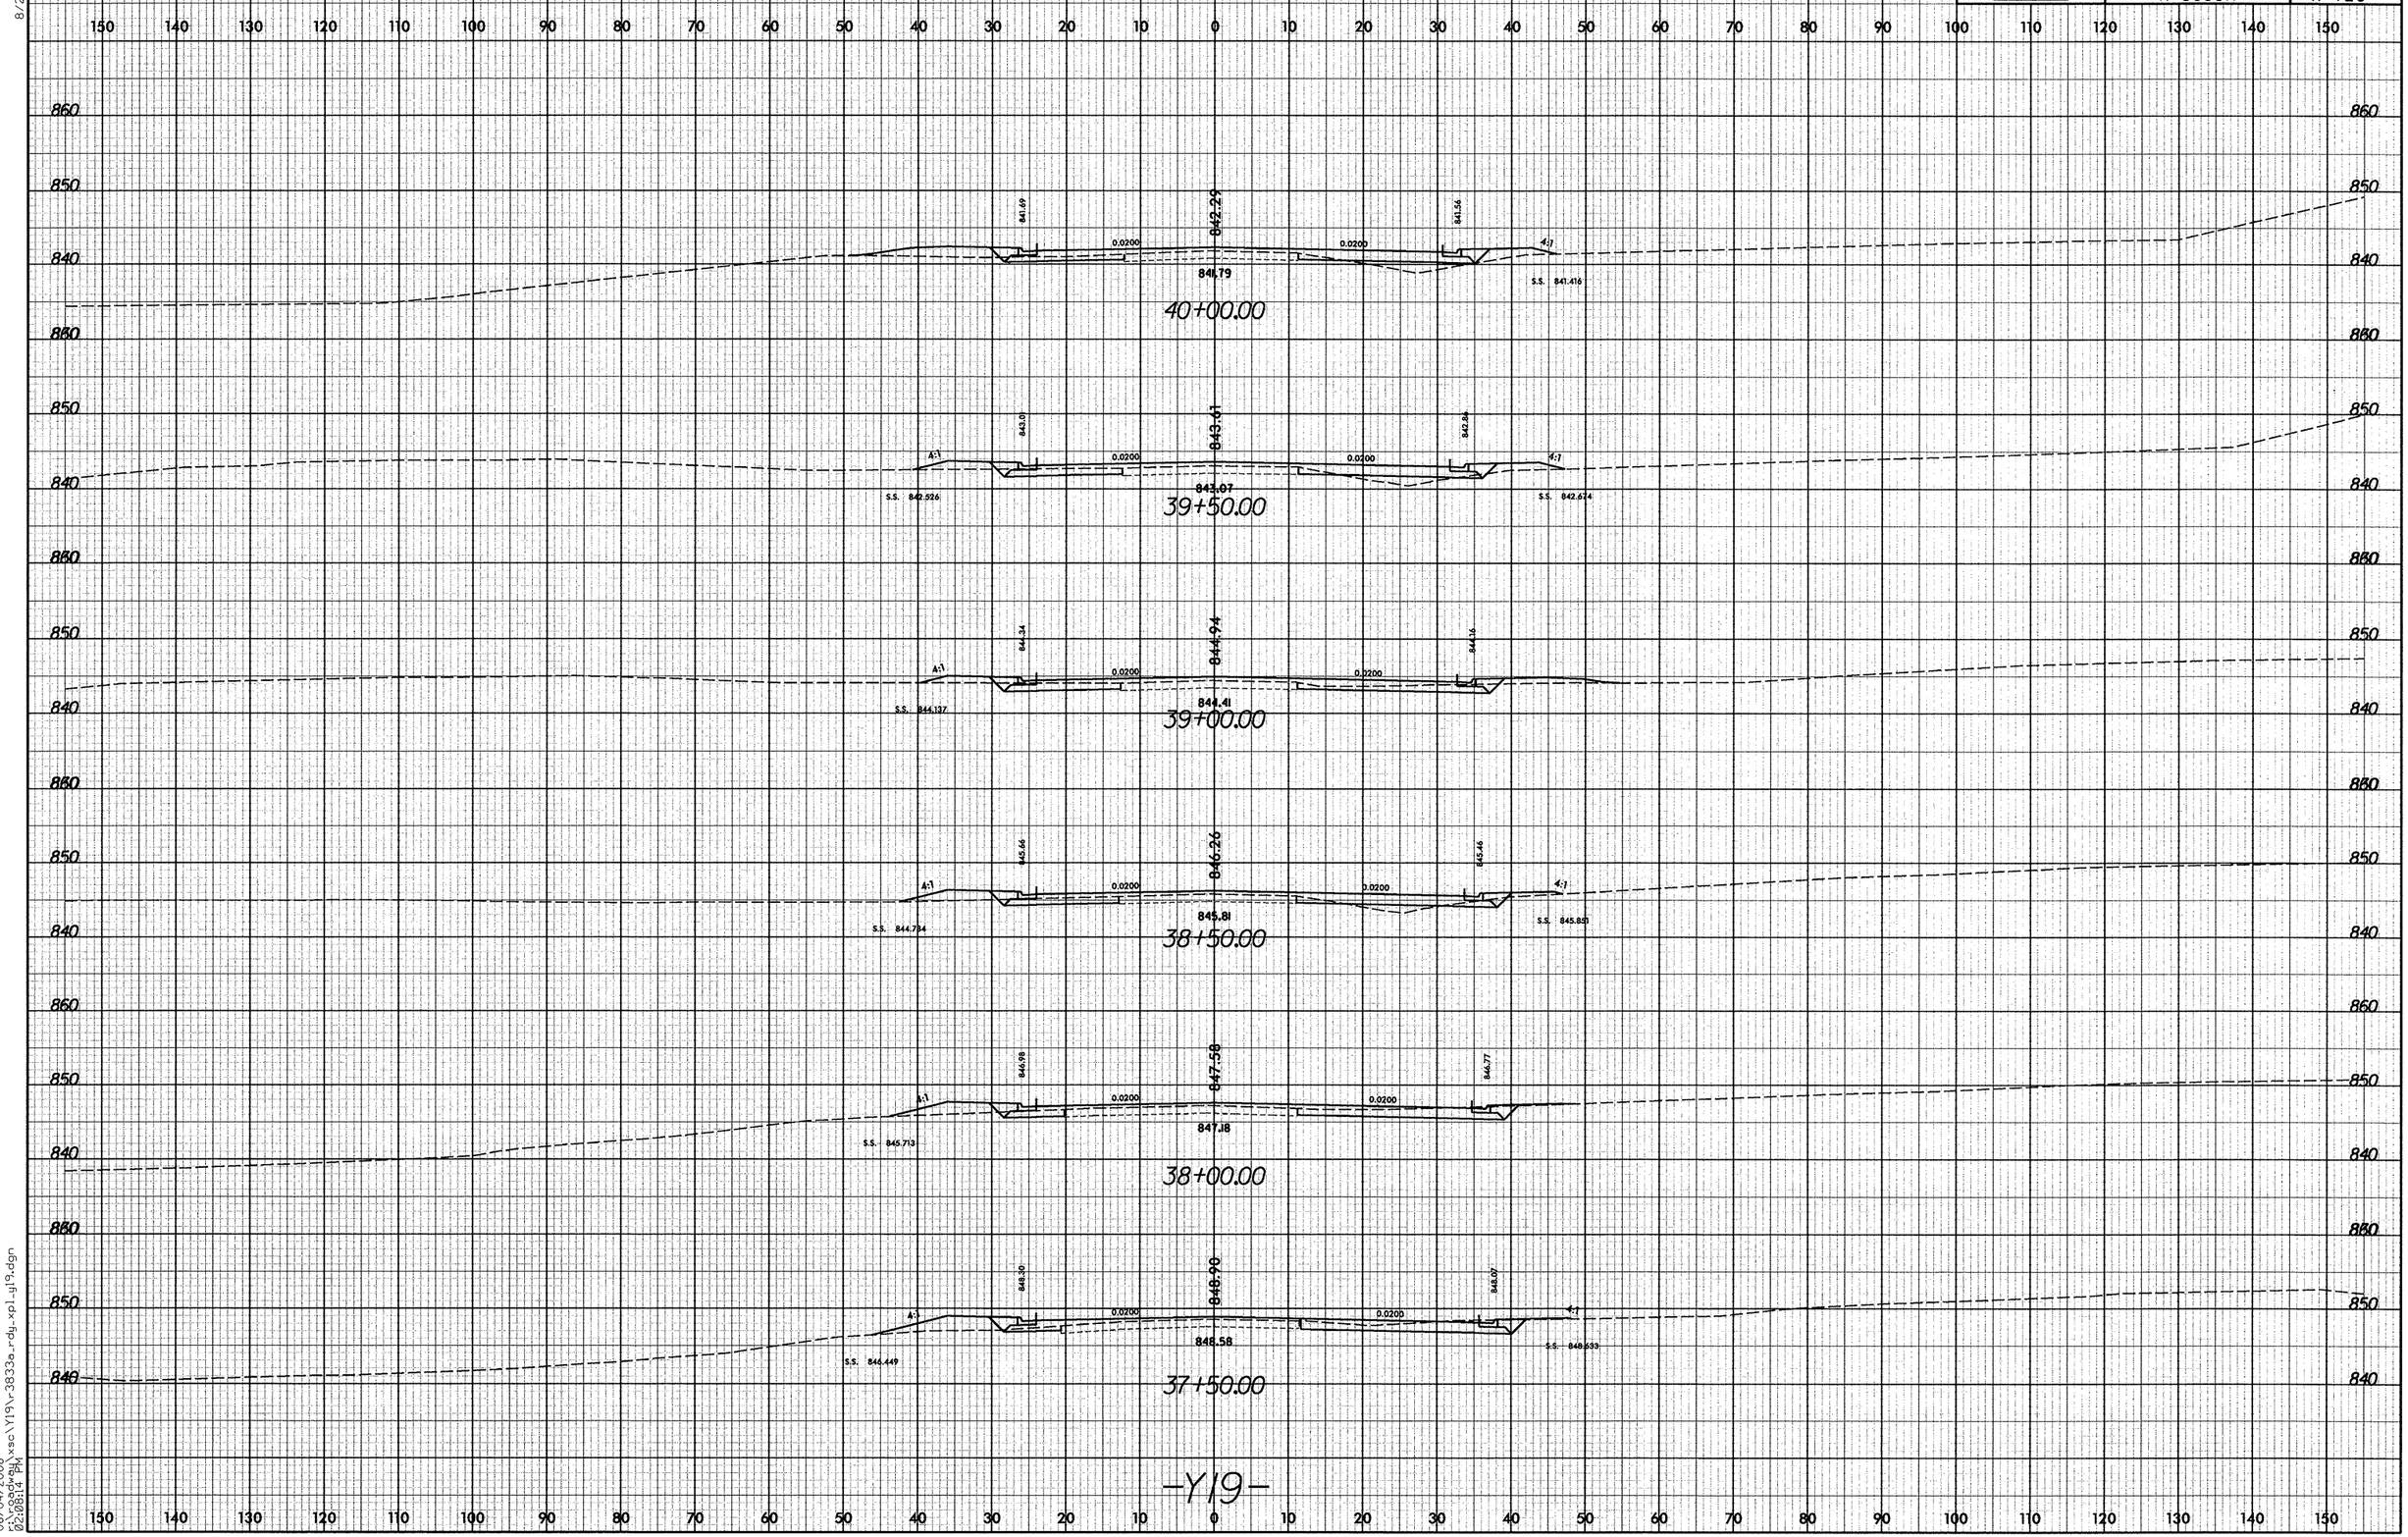

06/04/2008
02:08:14 PM
c:\roadway\xsc\Y19\r-3833a-rdy_xpl_y19.dgn

8/23/99

0 5 10	PROJ. REFERENCE NO.	SHEET NO.
	R-3833A	X-121

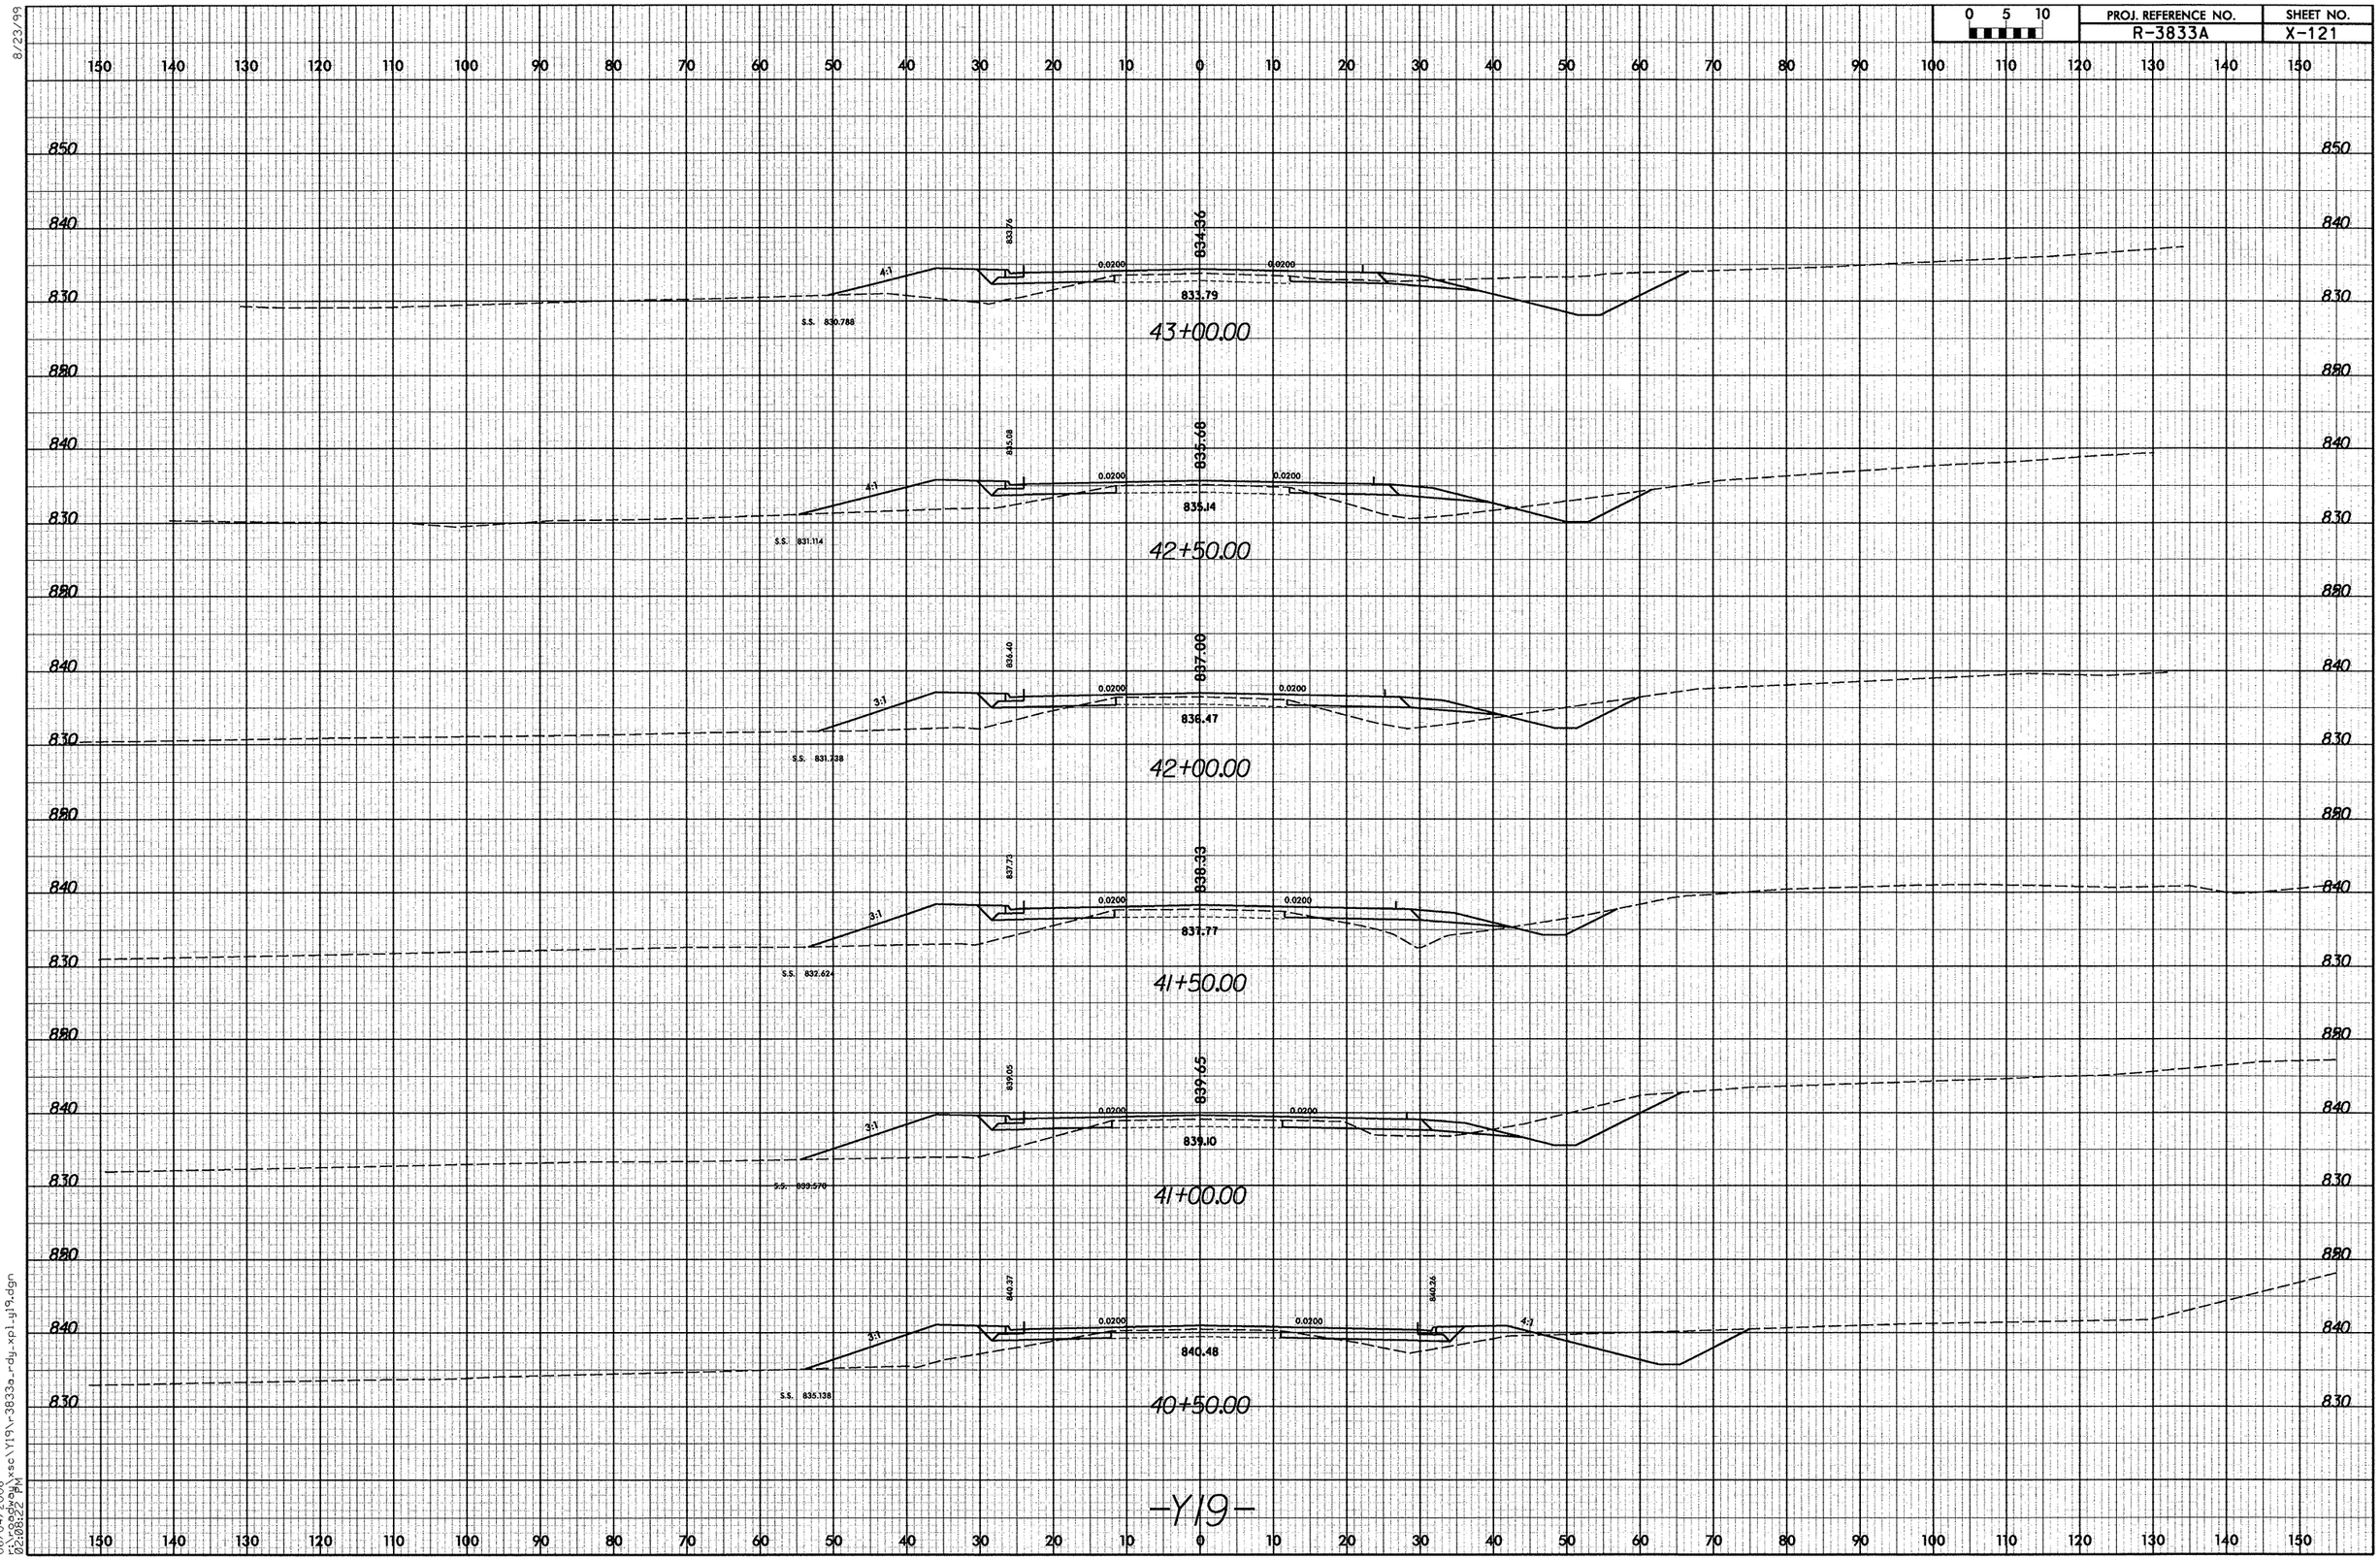

06/04/2008
r:\roadway\xsc\Y19\r3833a-rdy-xpl-y19.dgn
02:08:22 PM

0 5 10	PROJ. REFERENCE NO.	SHEET NO.
	R-3833A	X-122

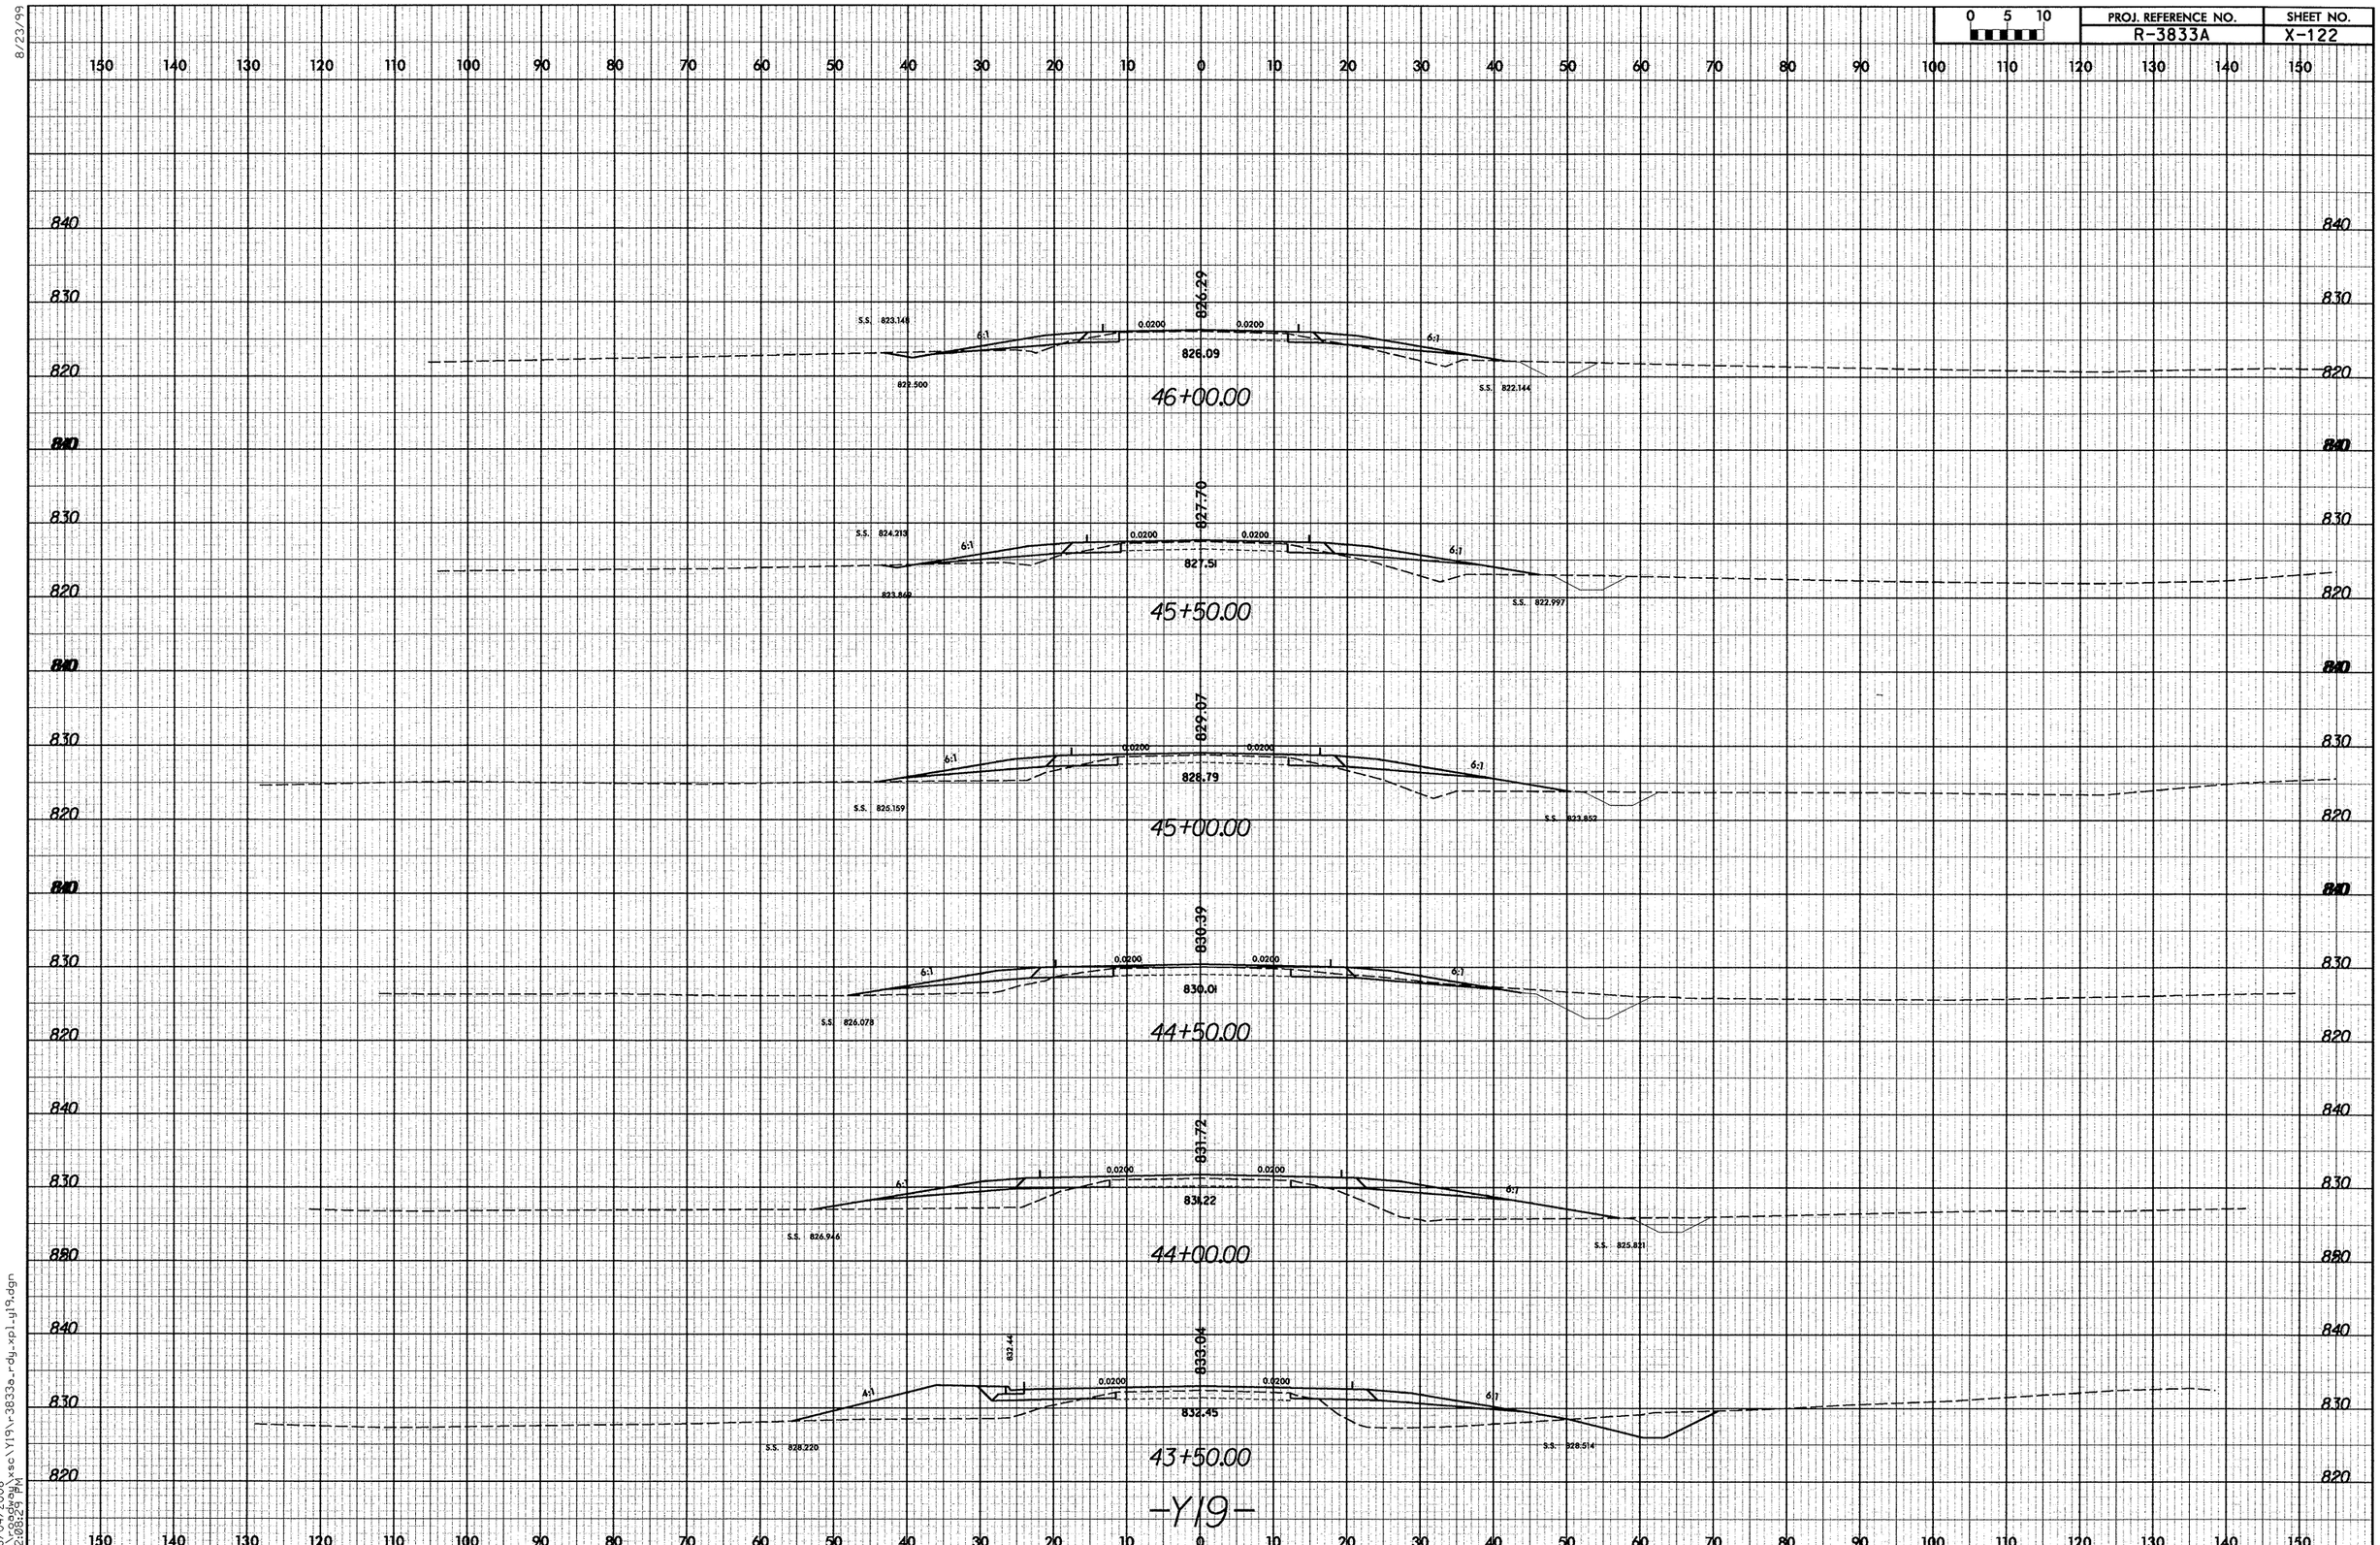

-Y19-

8/23/99

06/04/2008
f:\roadway\xsc\Y19\r3833a_rdy_xpl_y19.dgn
02:08:29 PM

8/23/99

0 5 10	PROJ. REFERENCE NO.	SHEET NO.
	R-3833A	X-123

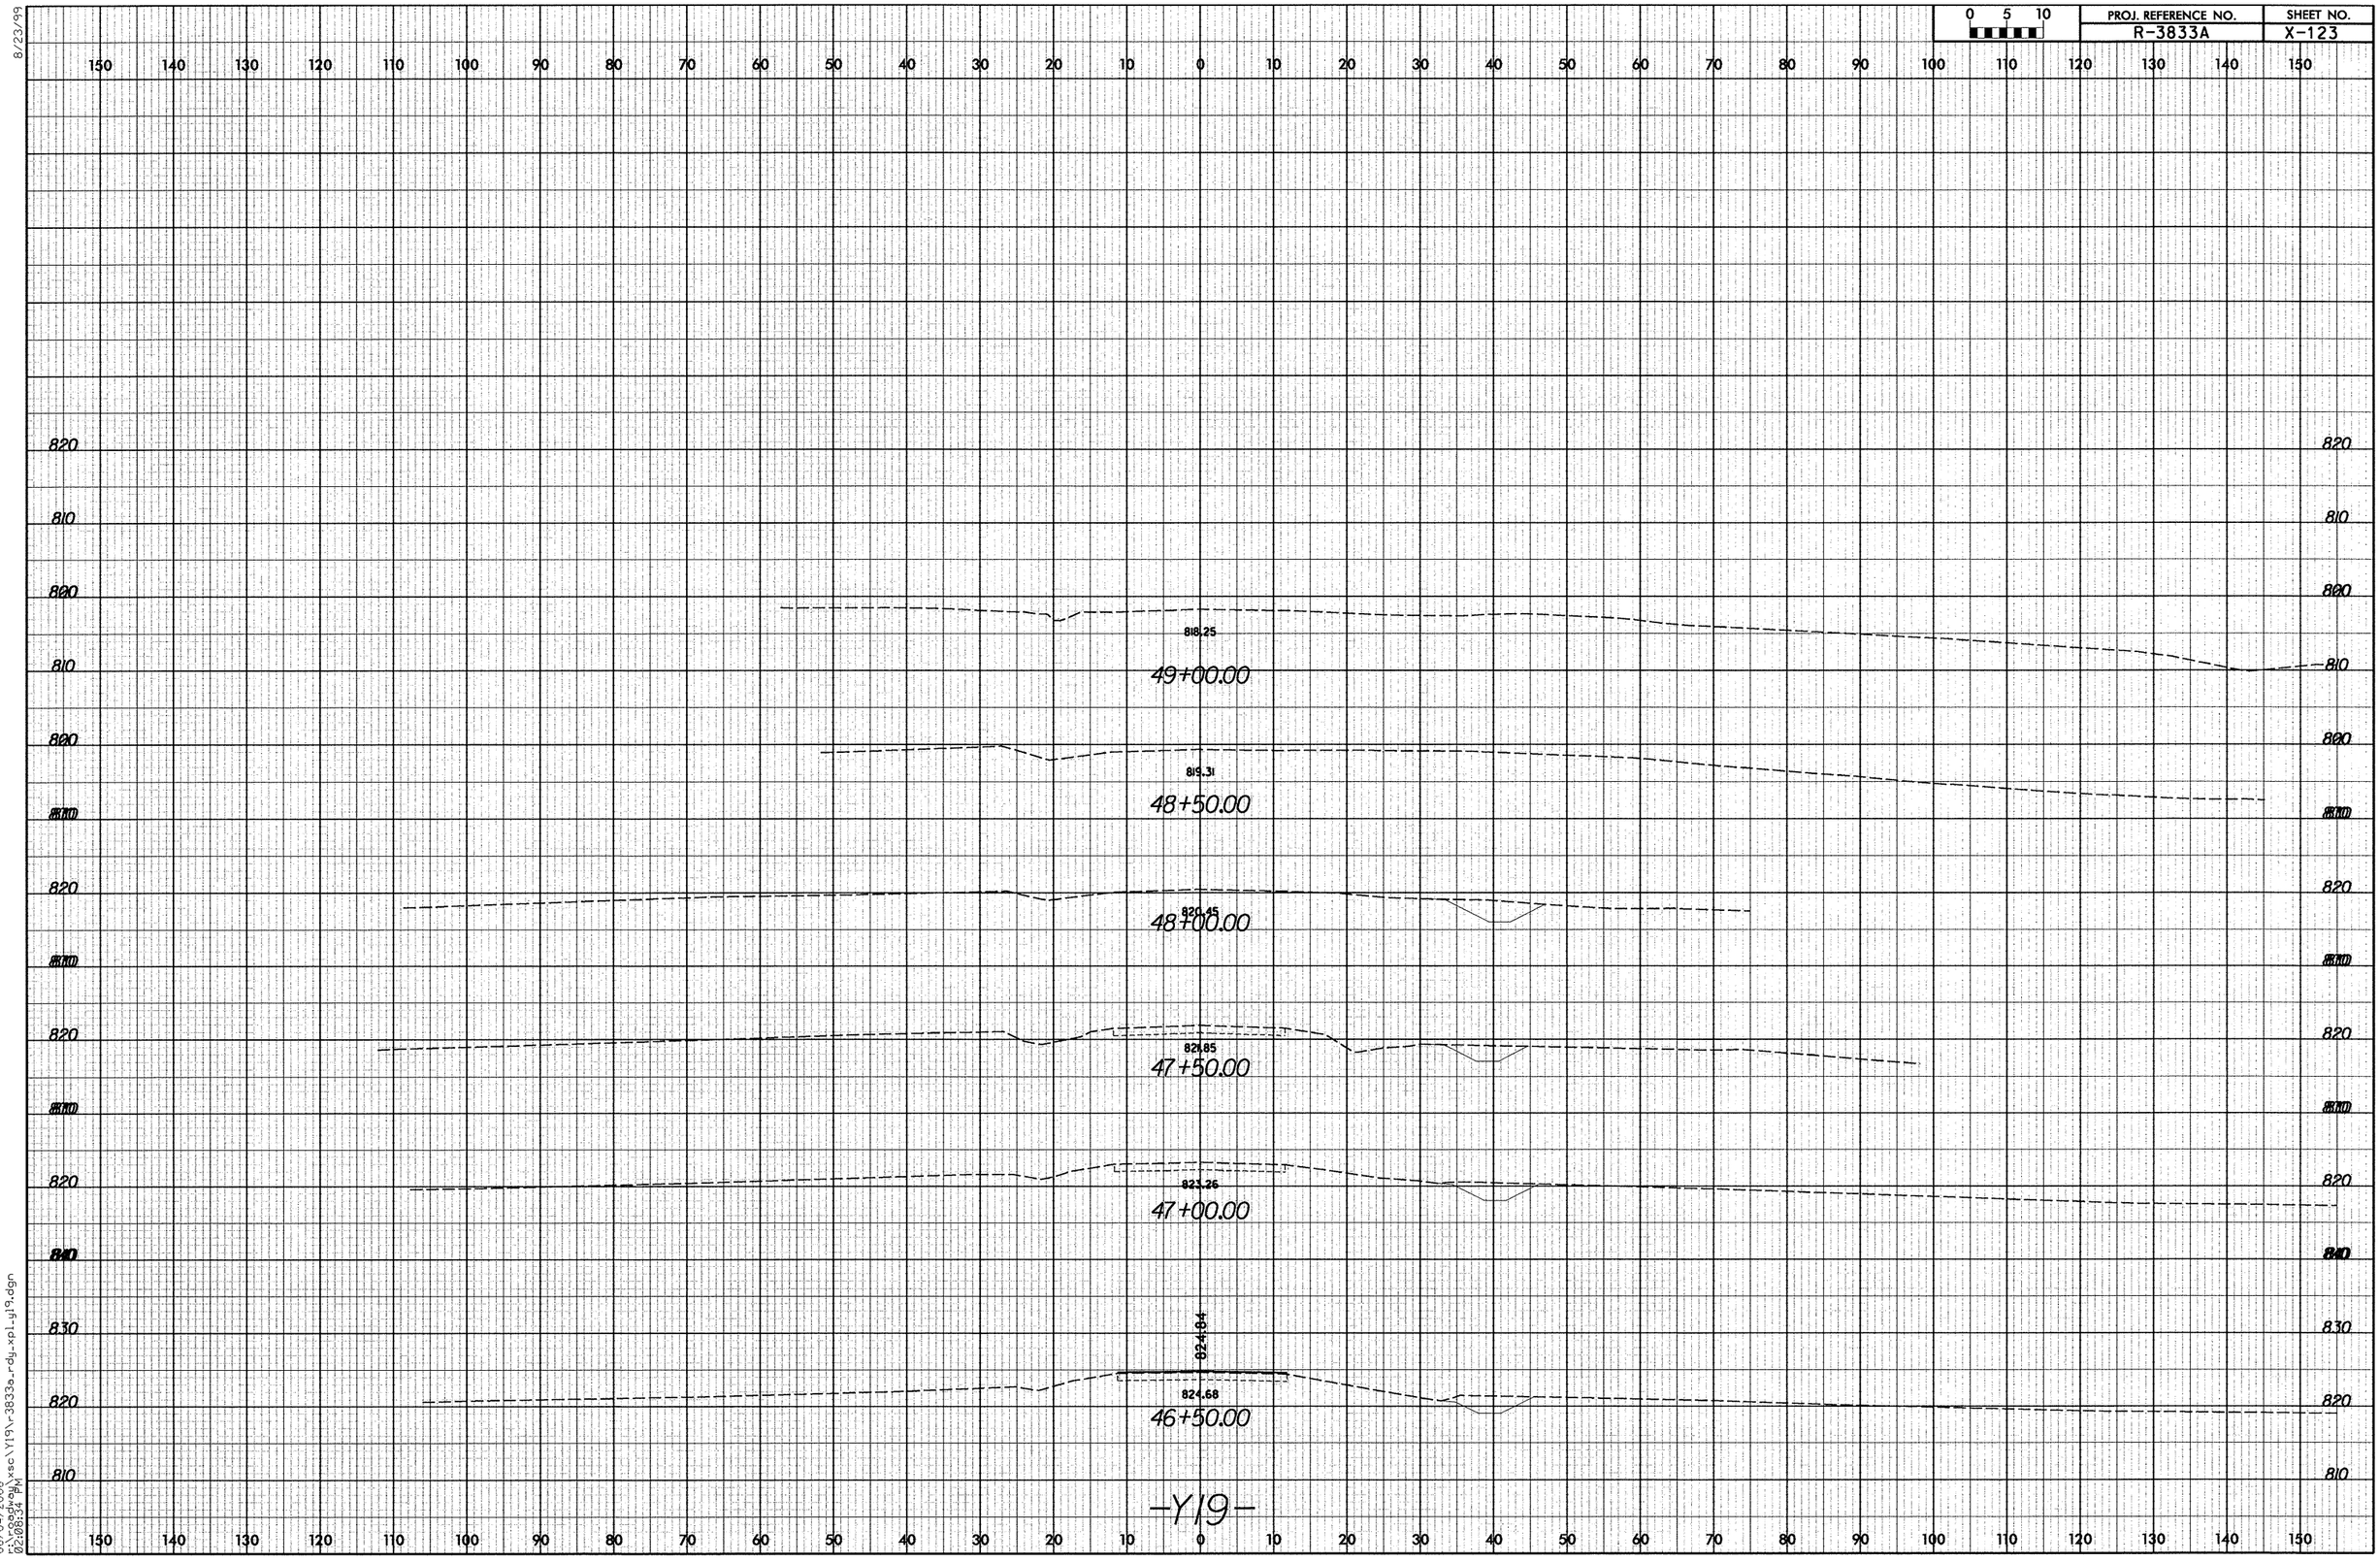

06/04/2008
02:08:34 PM
r:\roadway\xsc\Y19\r3833a_rdy_xpl_y19.dgn

8/23/99

0 5 10	PROJ. REFERENCE NO.	SHEET NO.
	R-3833A	124

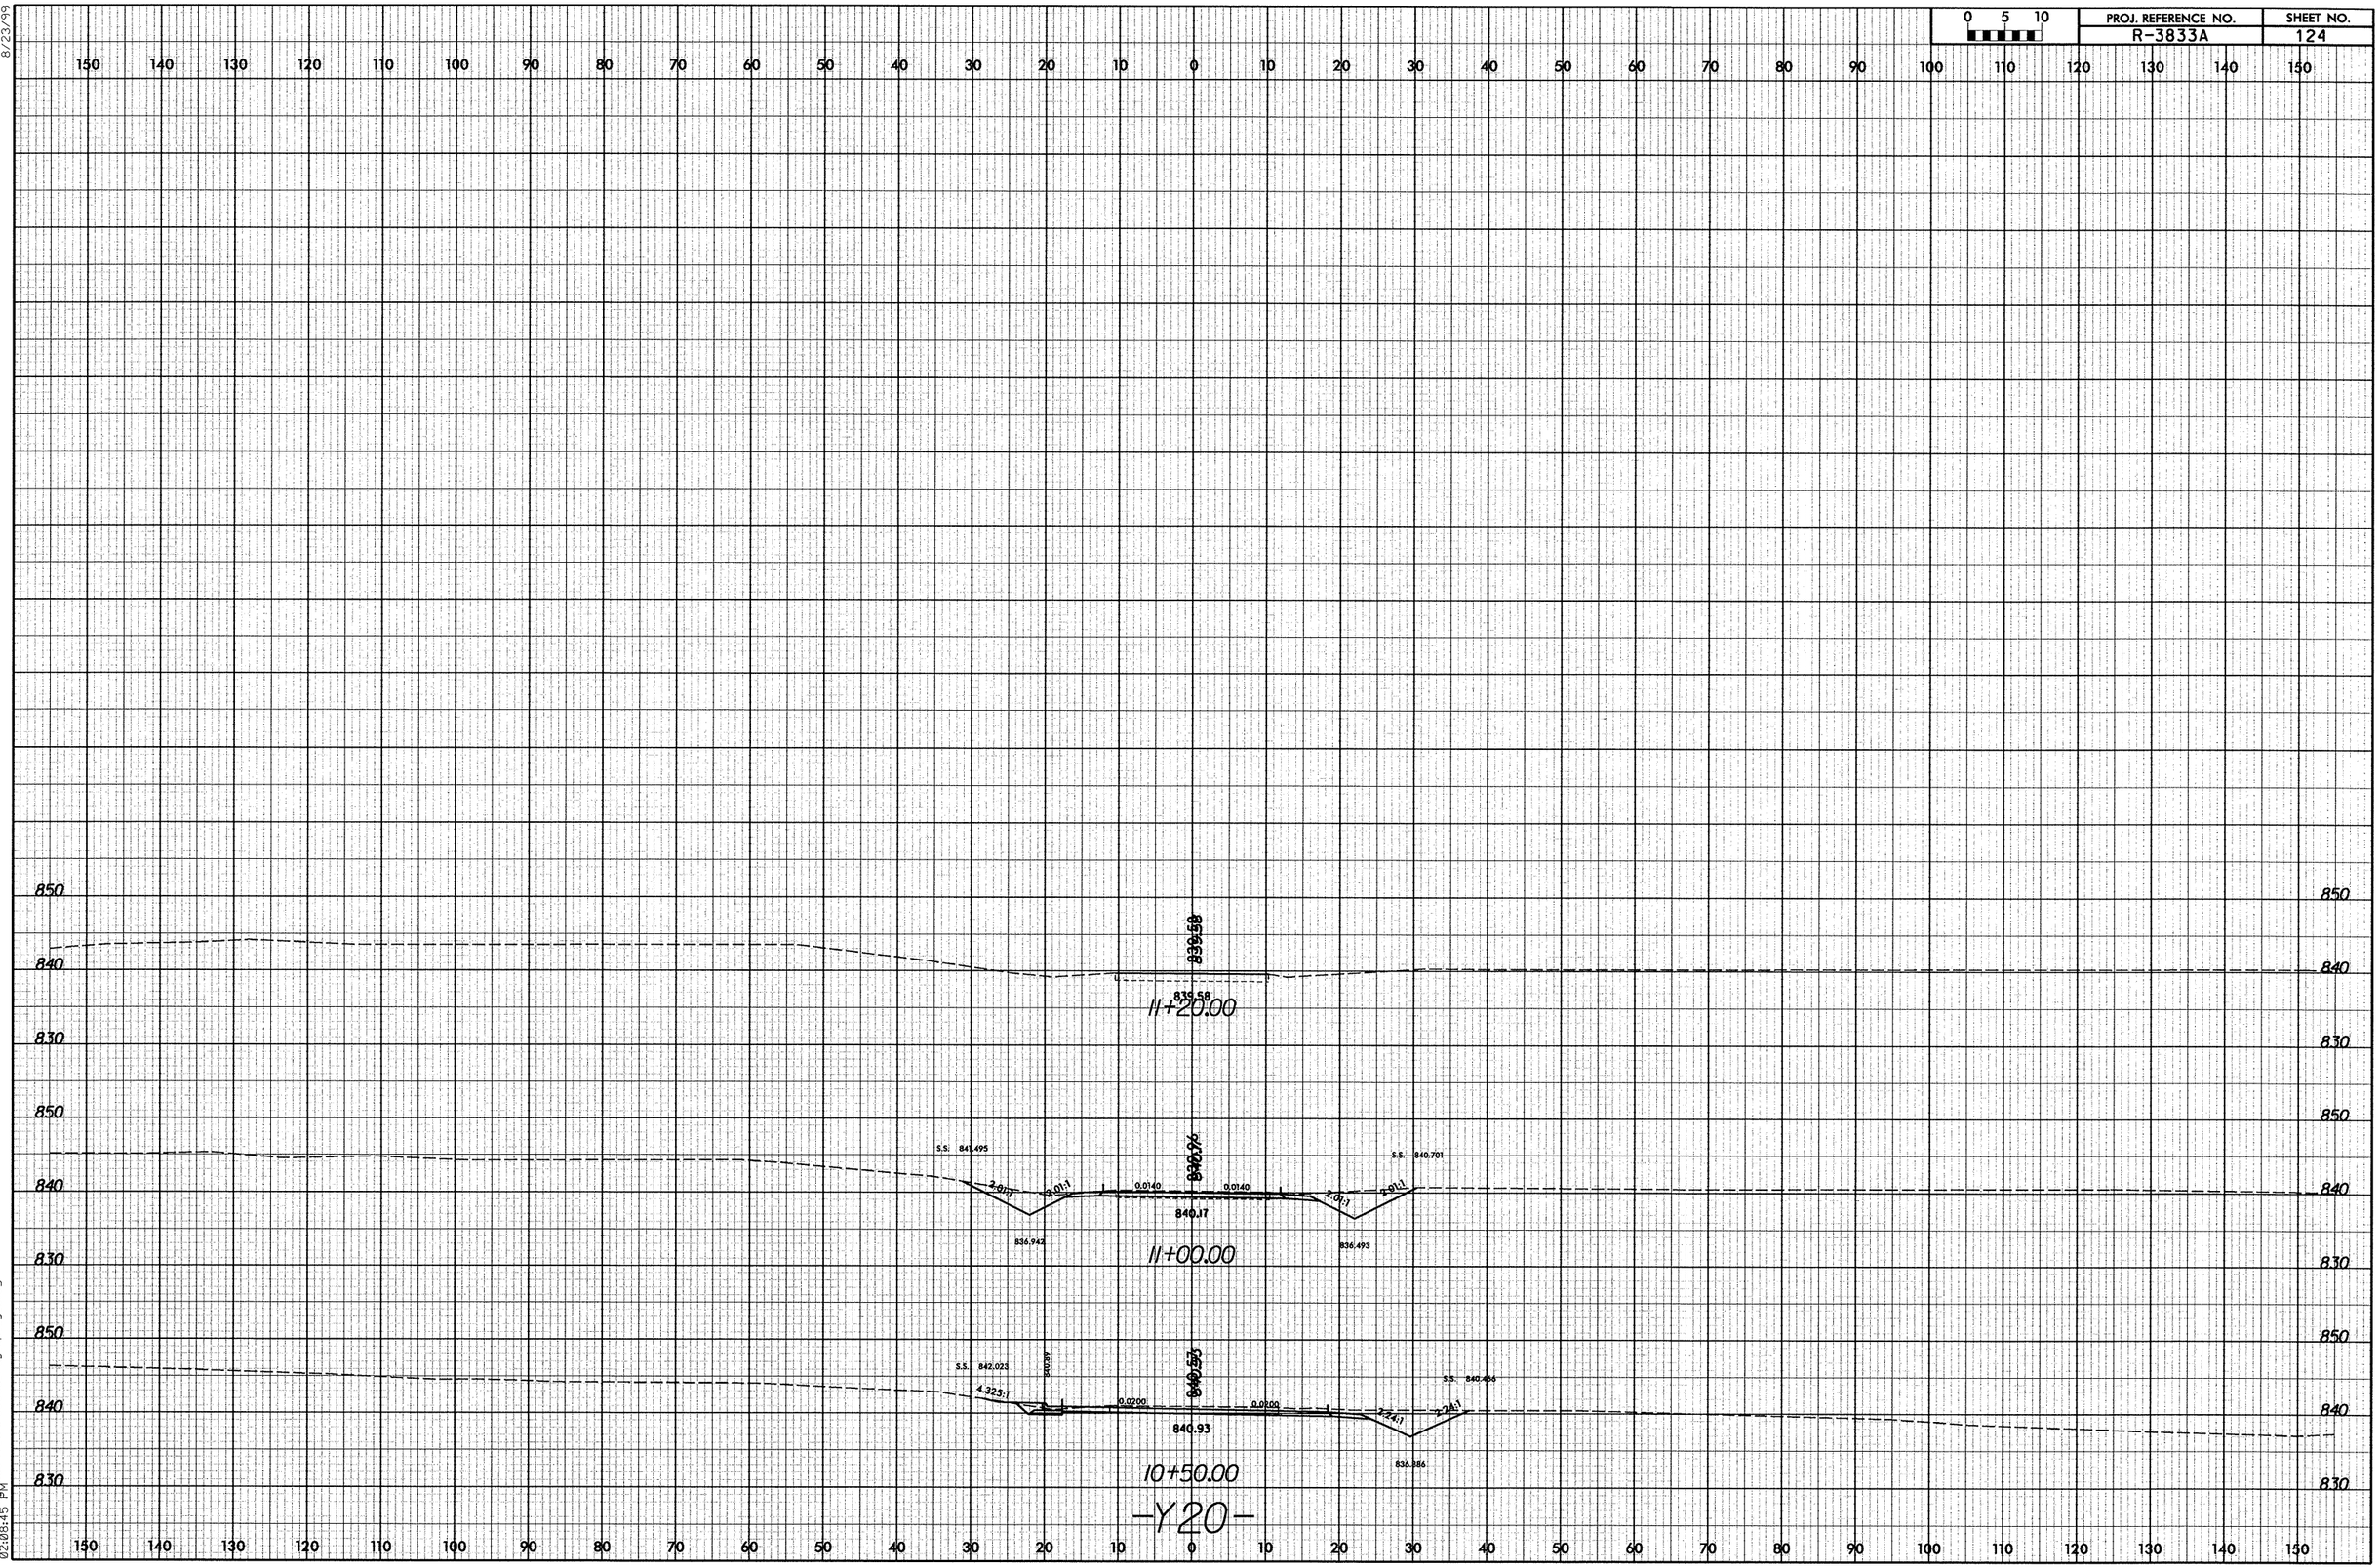

06/04/2008
r:\roadway\xsc\Y20\r3833a_rdy_xpl_y20.dgn
02:08:45 PM

8/23/99

0 5 10	PROJ. REFERENCE NO.	SHEET NO.
	R-3833A	125

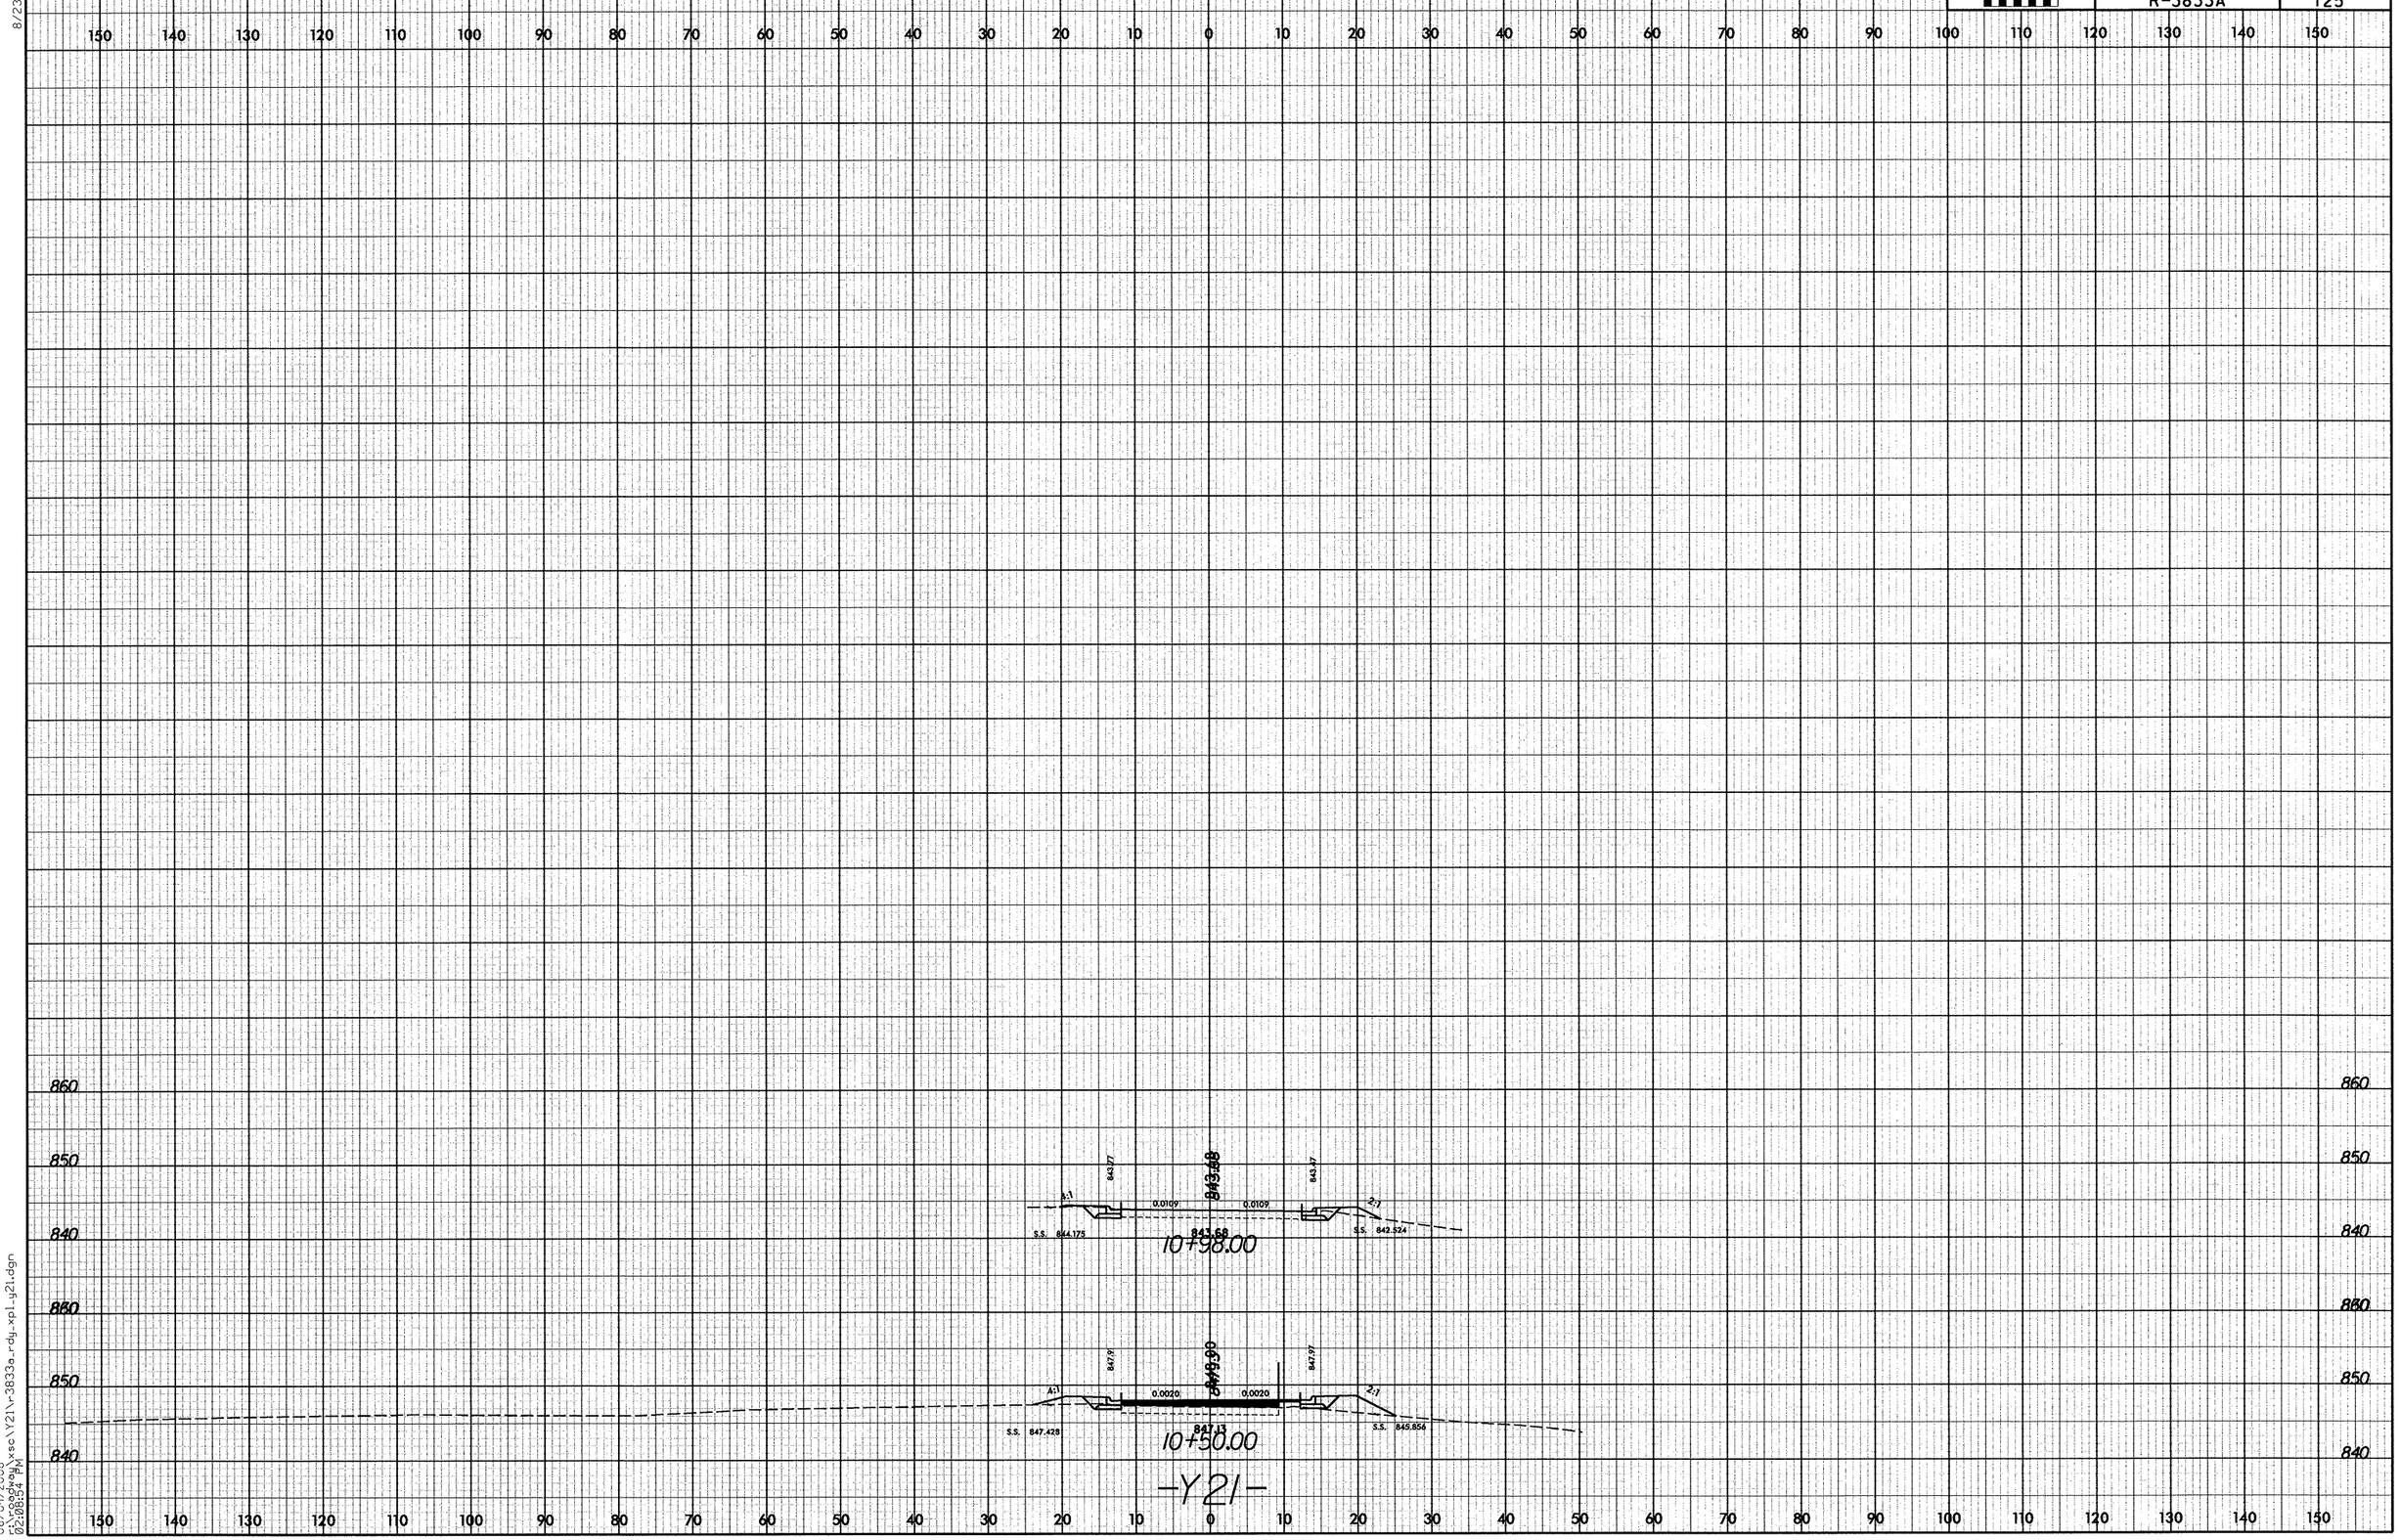

06/01/2008
02:08:54 PM
sec\Y21\r3833a_rdy_xpl_y21.dgn

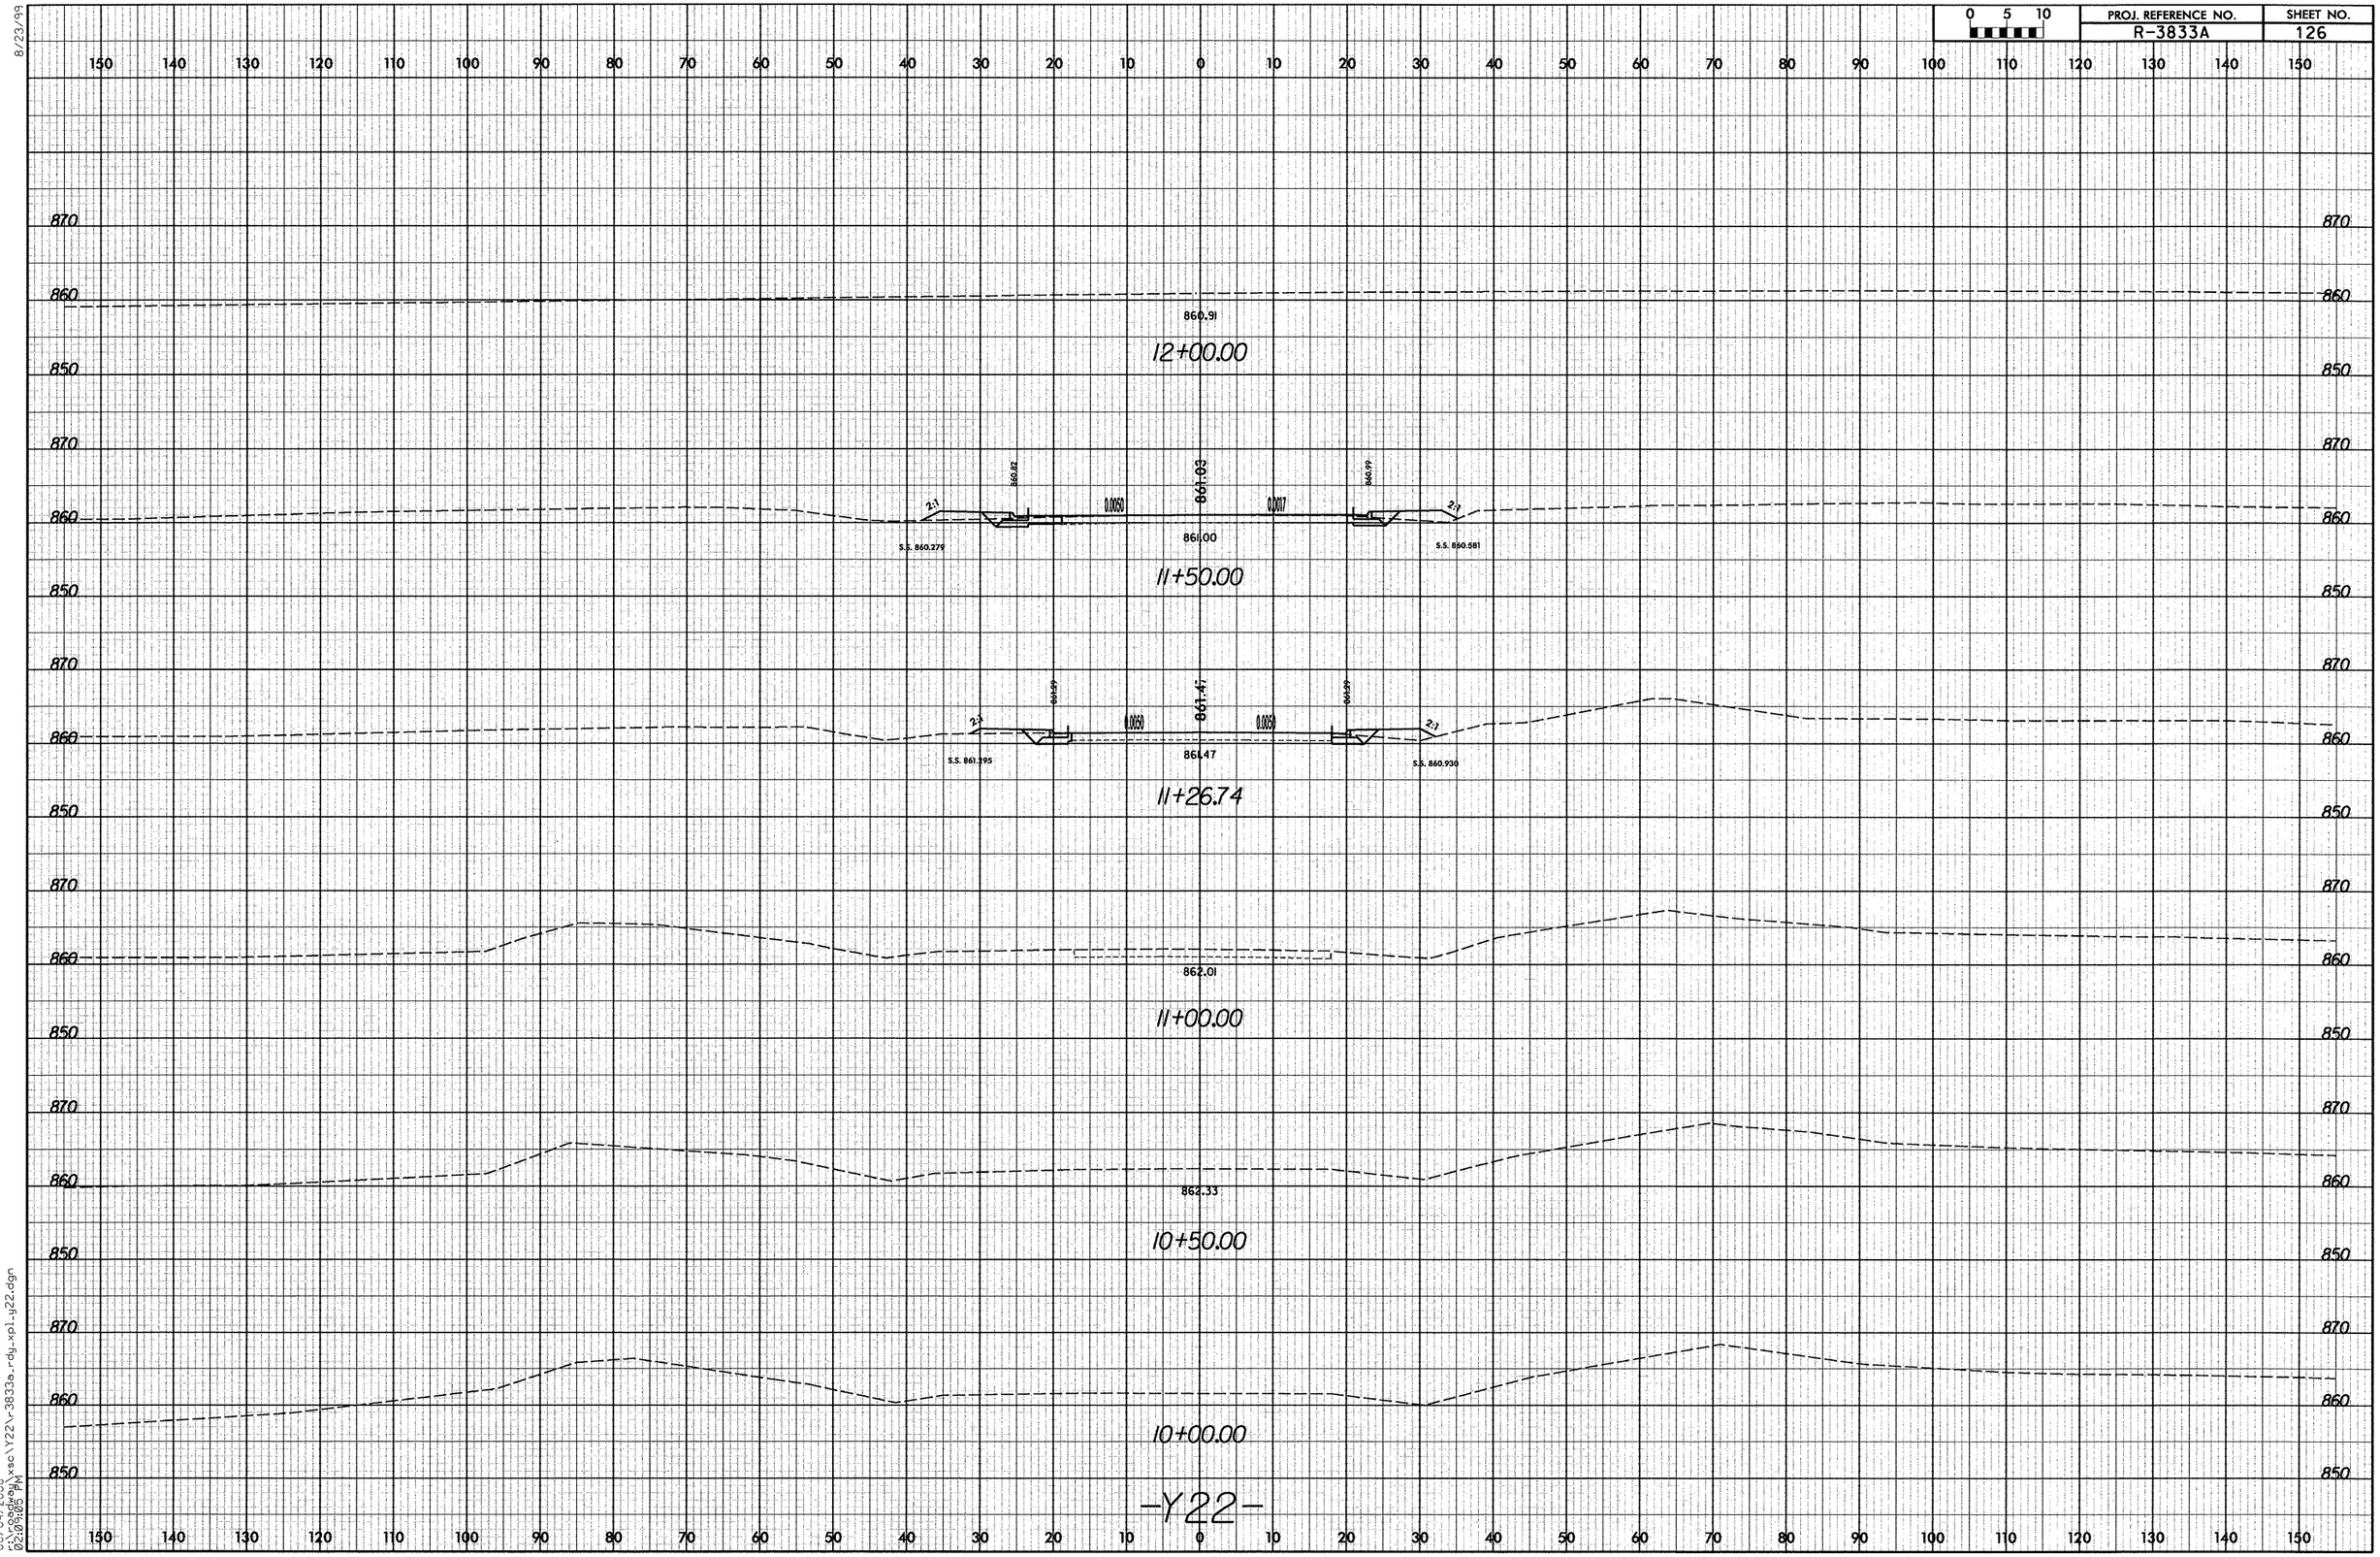

8/23/99

06/04/2008
r:\roadway\xsc\Y22\r3833a_rdy_xpl_y22.dgn
02:09:05 PM

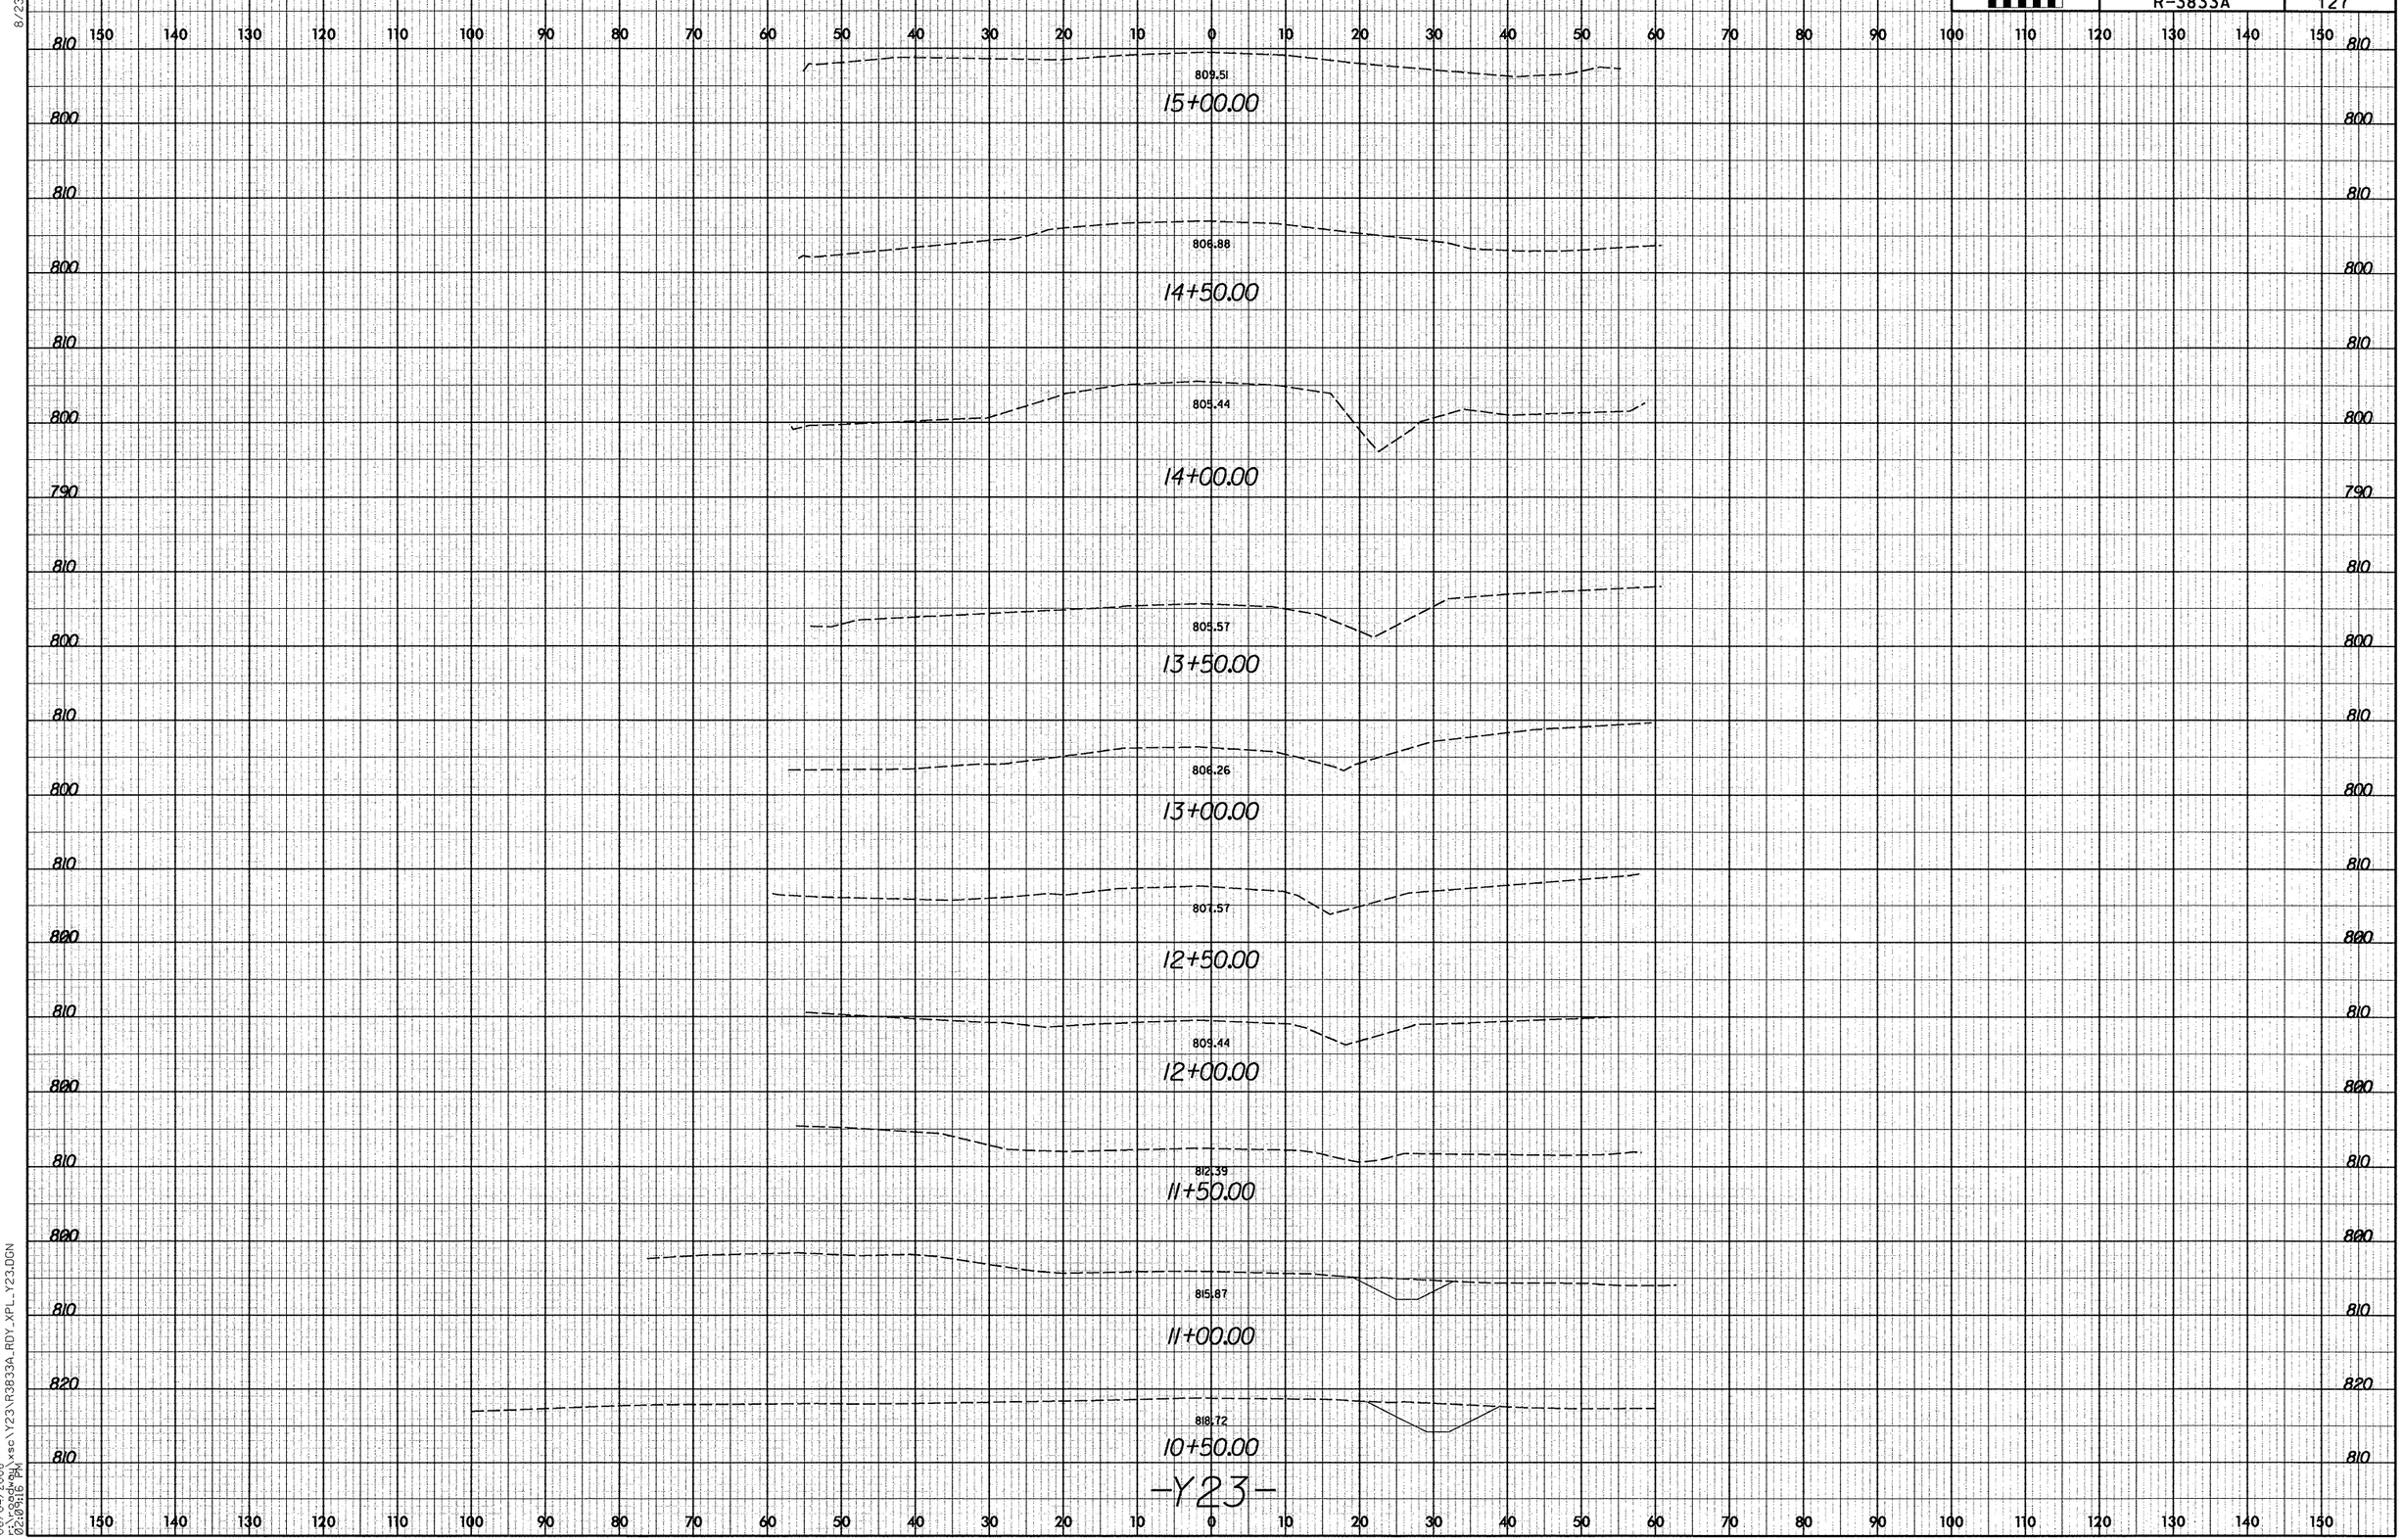

8/23/99

06/04/2008
r:\roadway\xsc\Y23\R3833A_RDY_XPL_Y23.DGN
02:09:16 PM

8/23/99

0 5 10	PROJ. REFERENCE NO.	SHEET NO.
	R-3833A	X-128

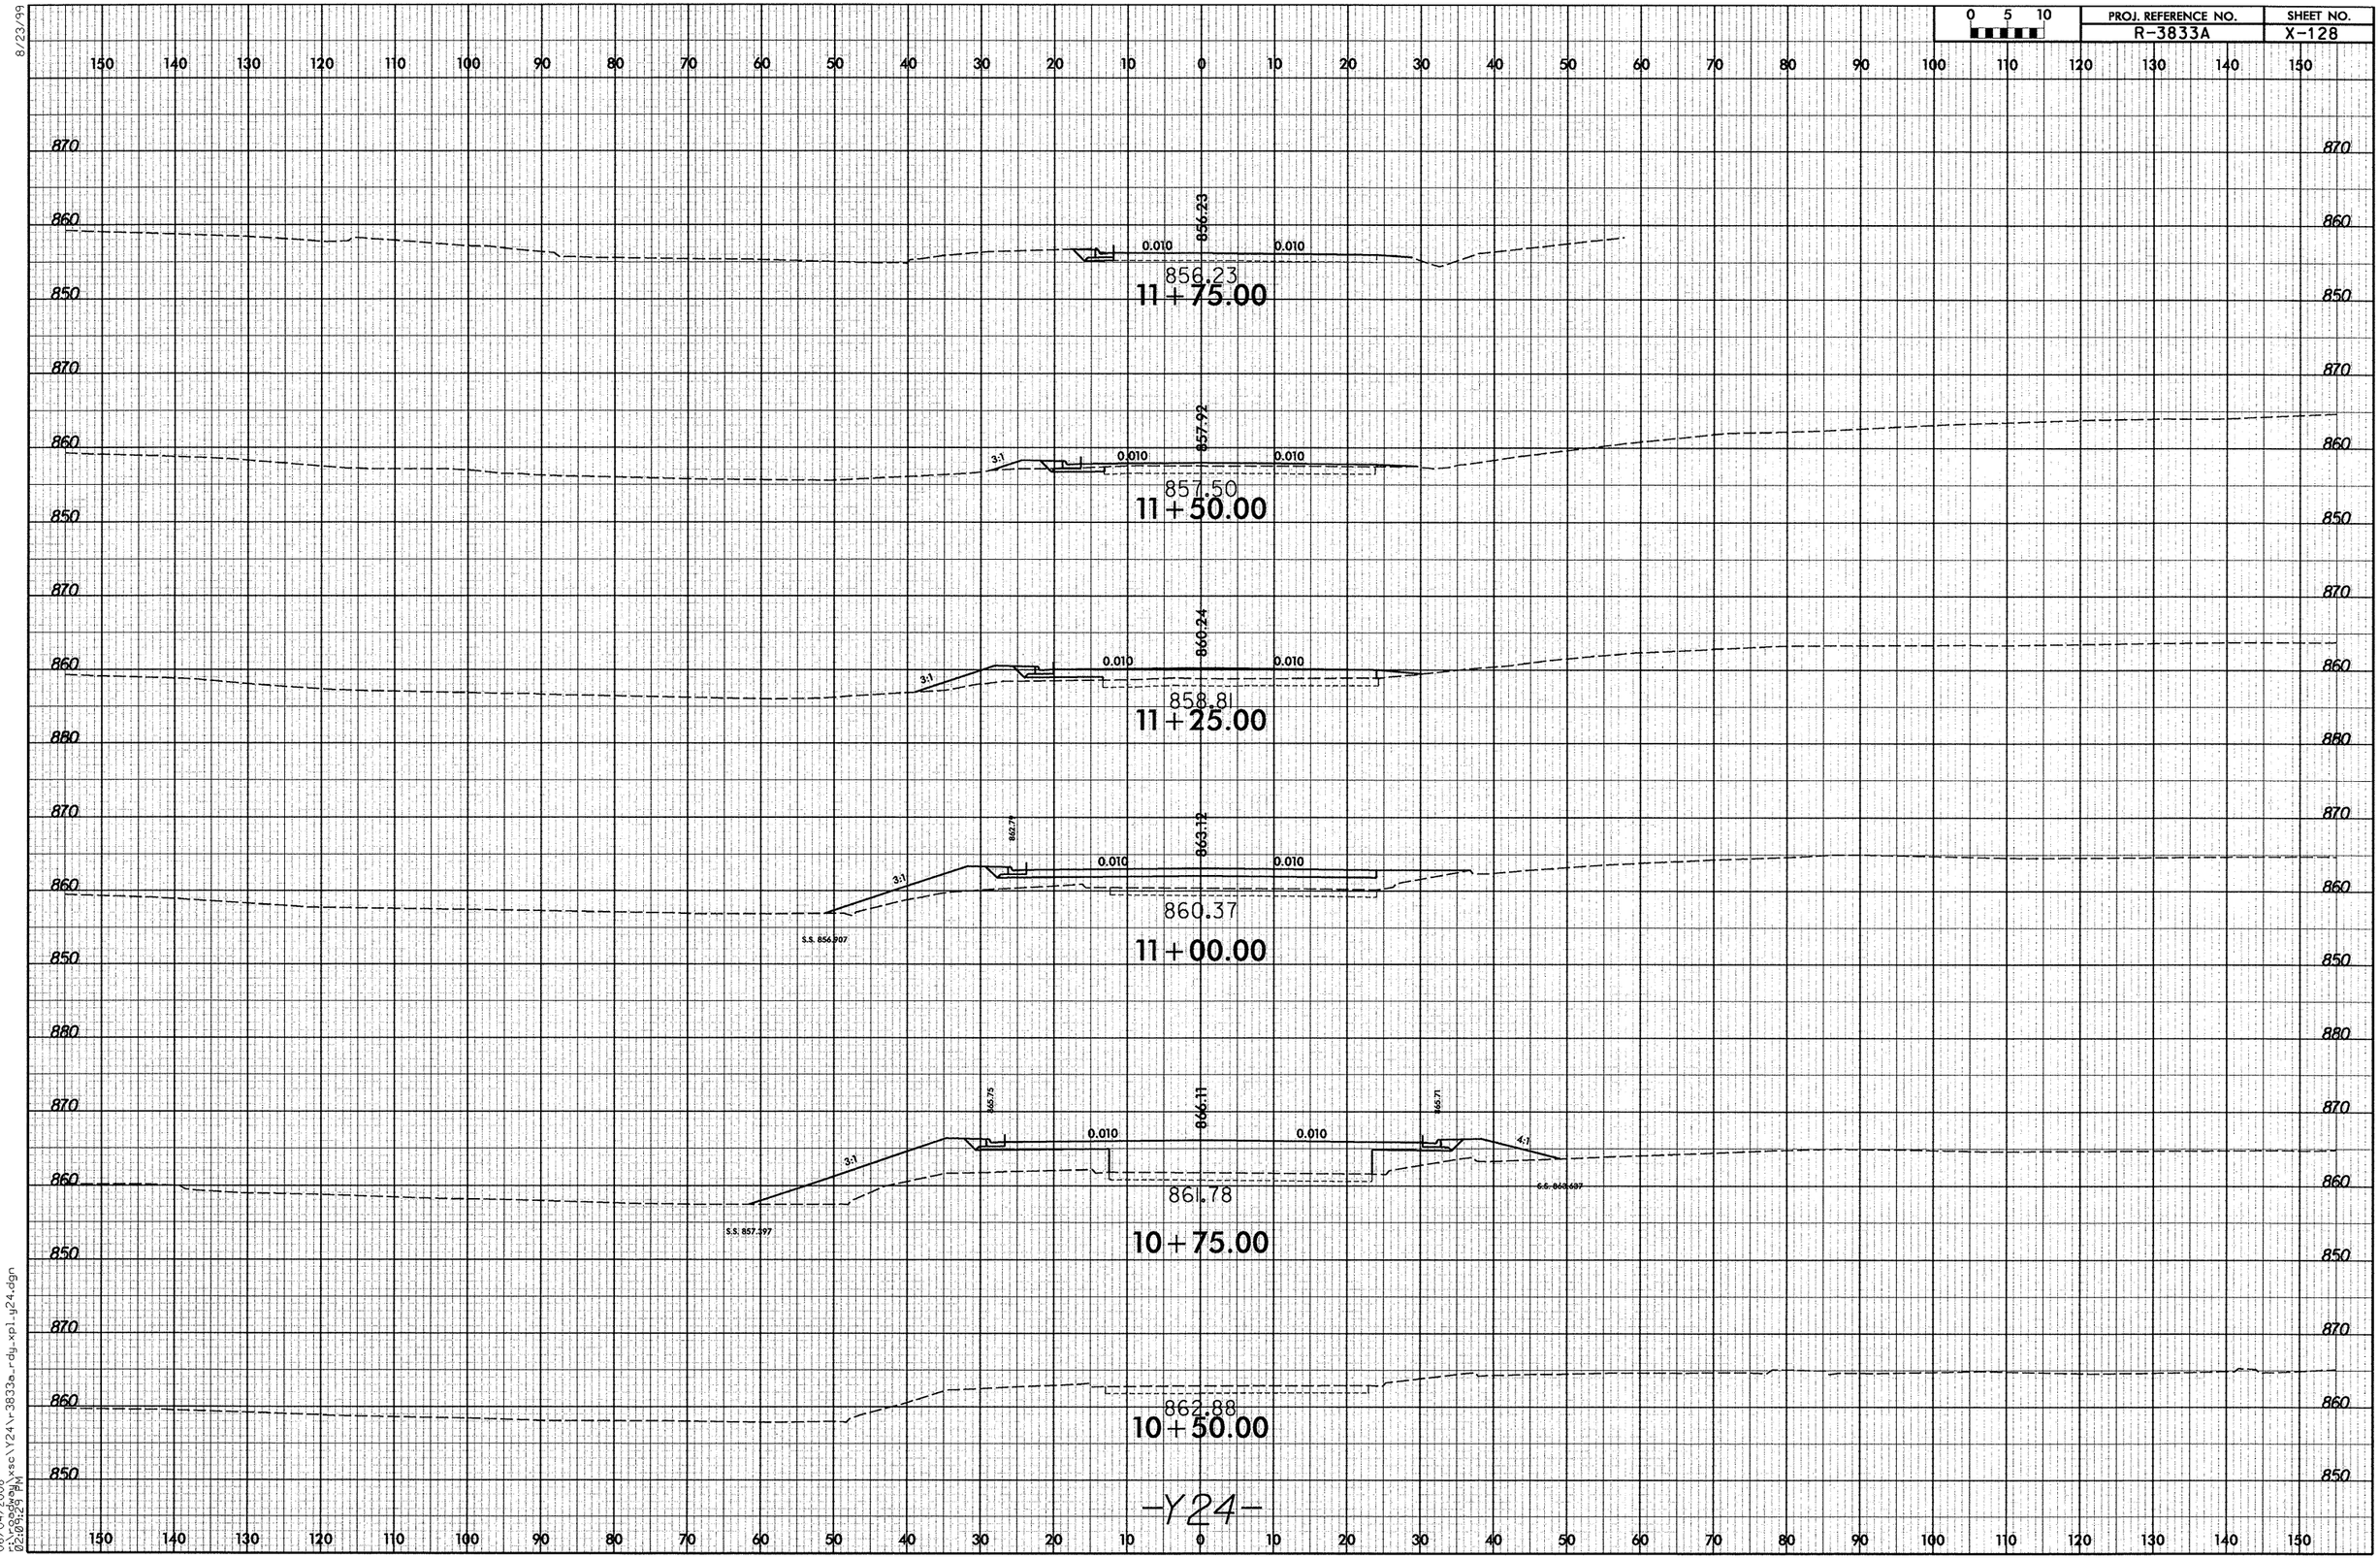

06/04/2008
02:09:29 PM
c:\projects\xsc\Y24\r-3833a_rdy_xpl_y24.dgn

8/23/99

0 5 10	PROJ. REFERENCE NO.	SHEET NO.
	R-3833A	X-129

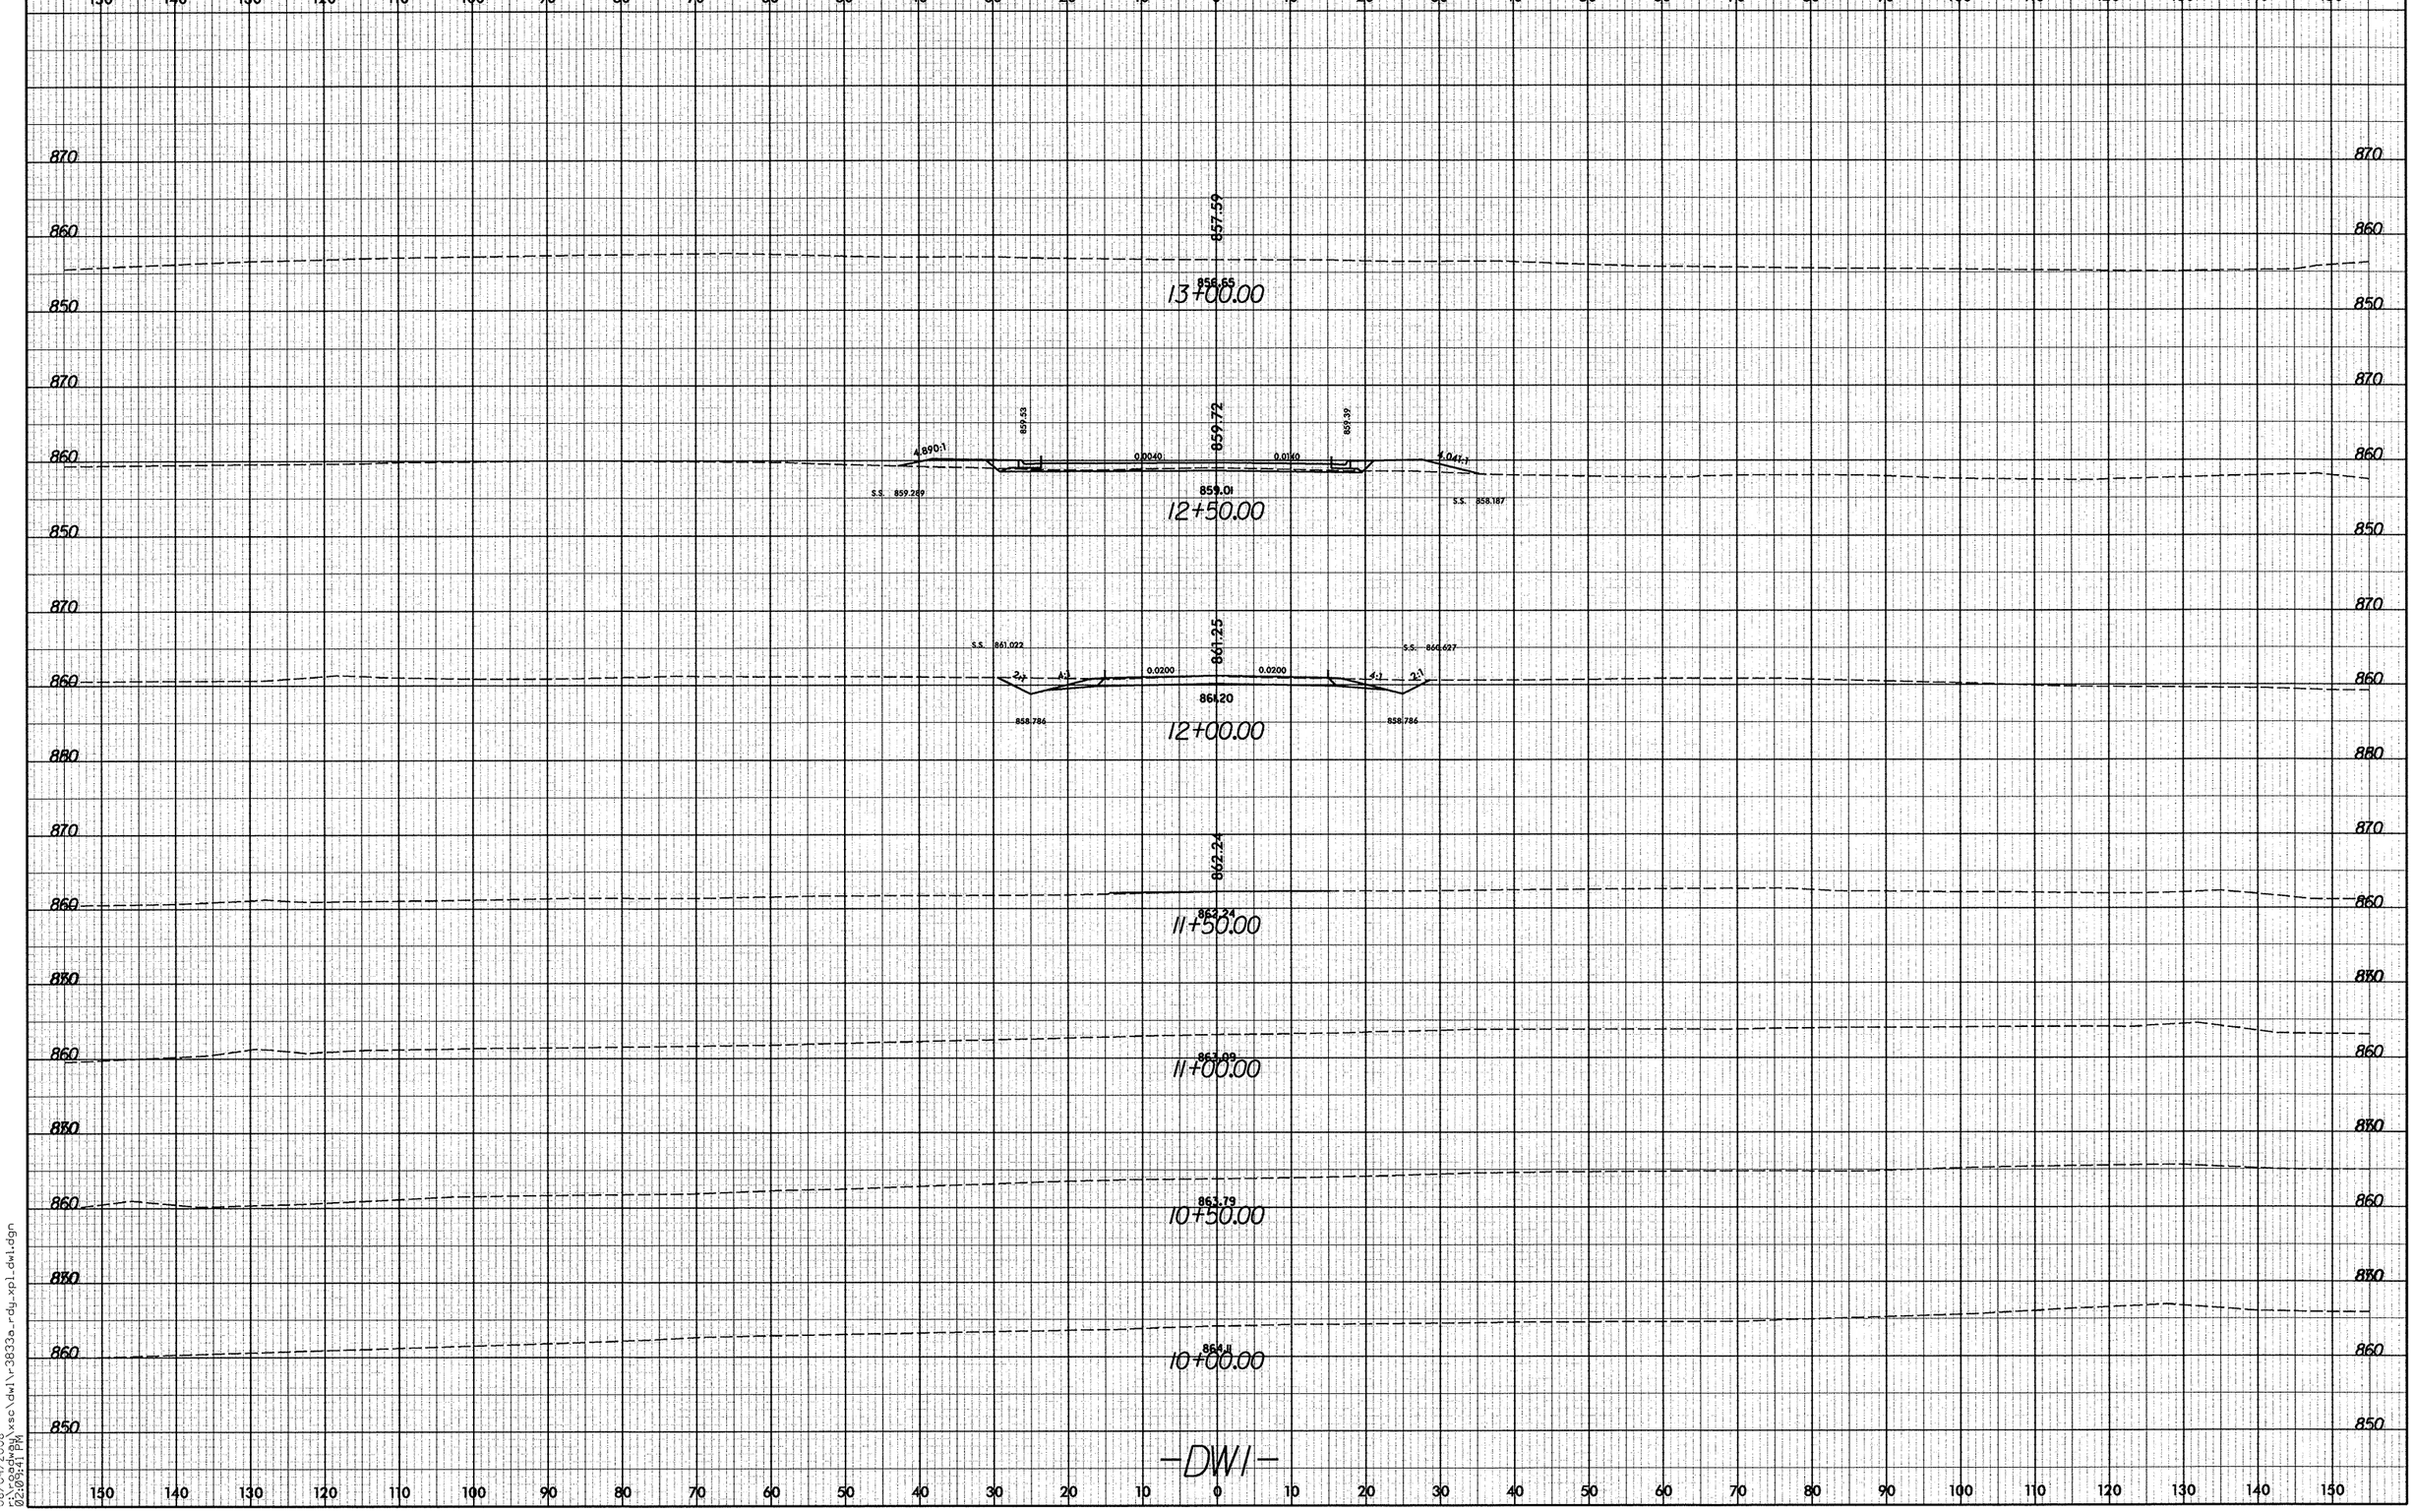

06/04/2008
02:09:41 PM
r:\xsc\dwl\r-3833a_rdy_xpl_dwl.dgn

0 5 10	PROJ. REFERENCE NO.	SHEET NO.
	R-3833A	130

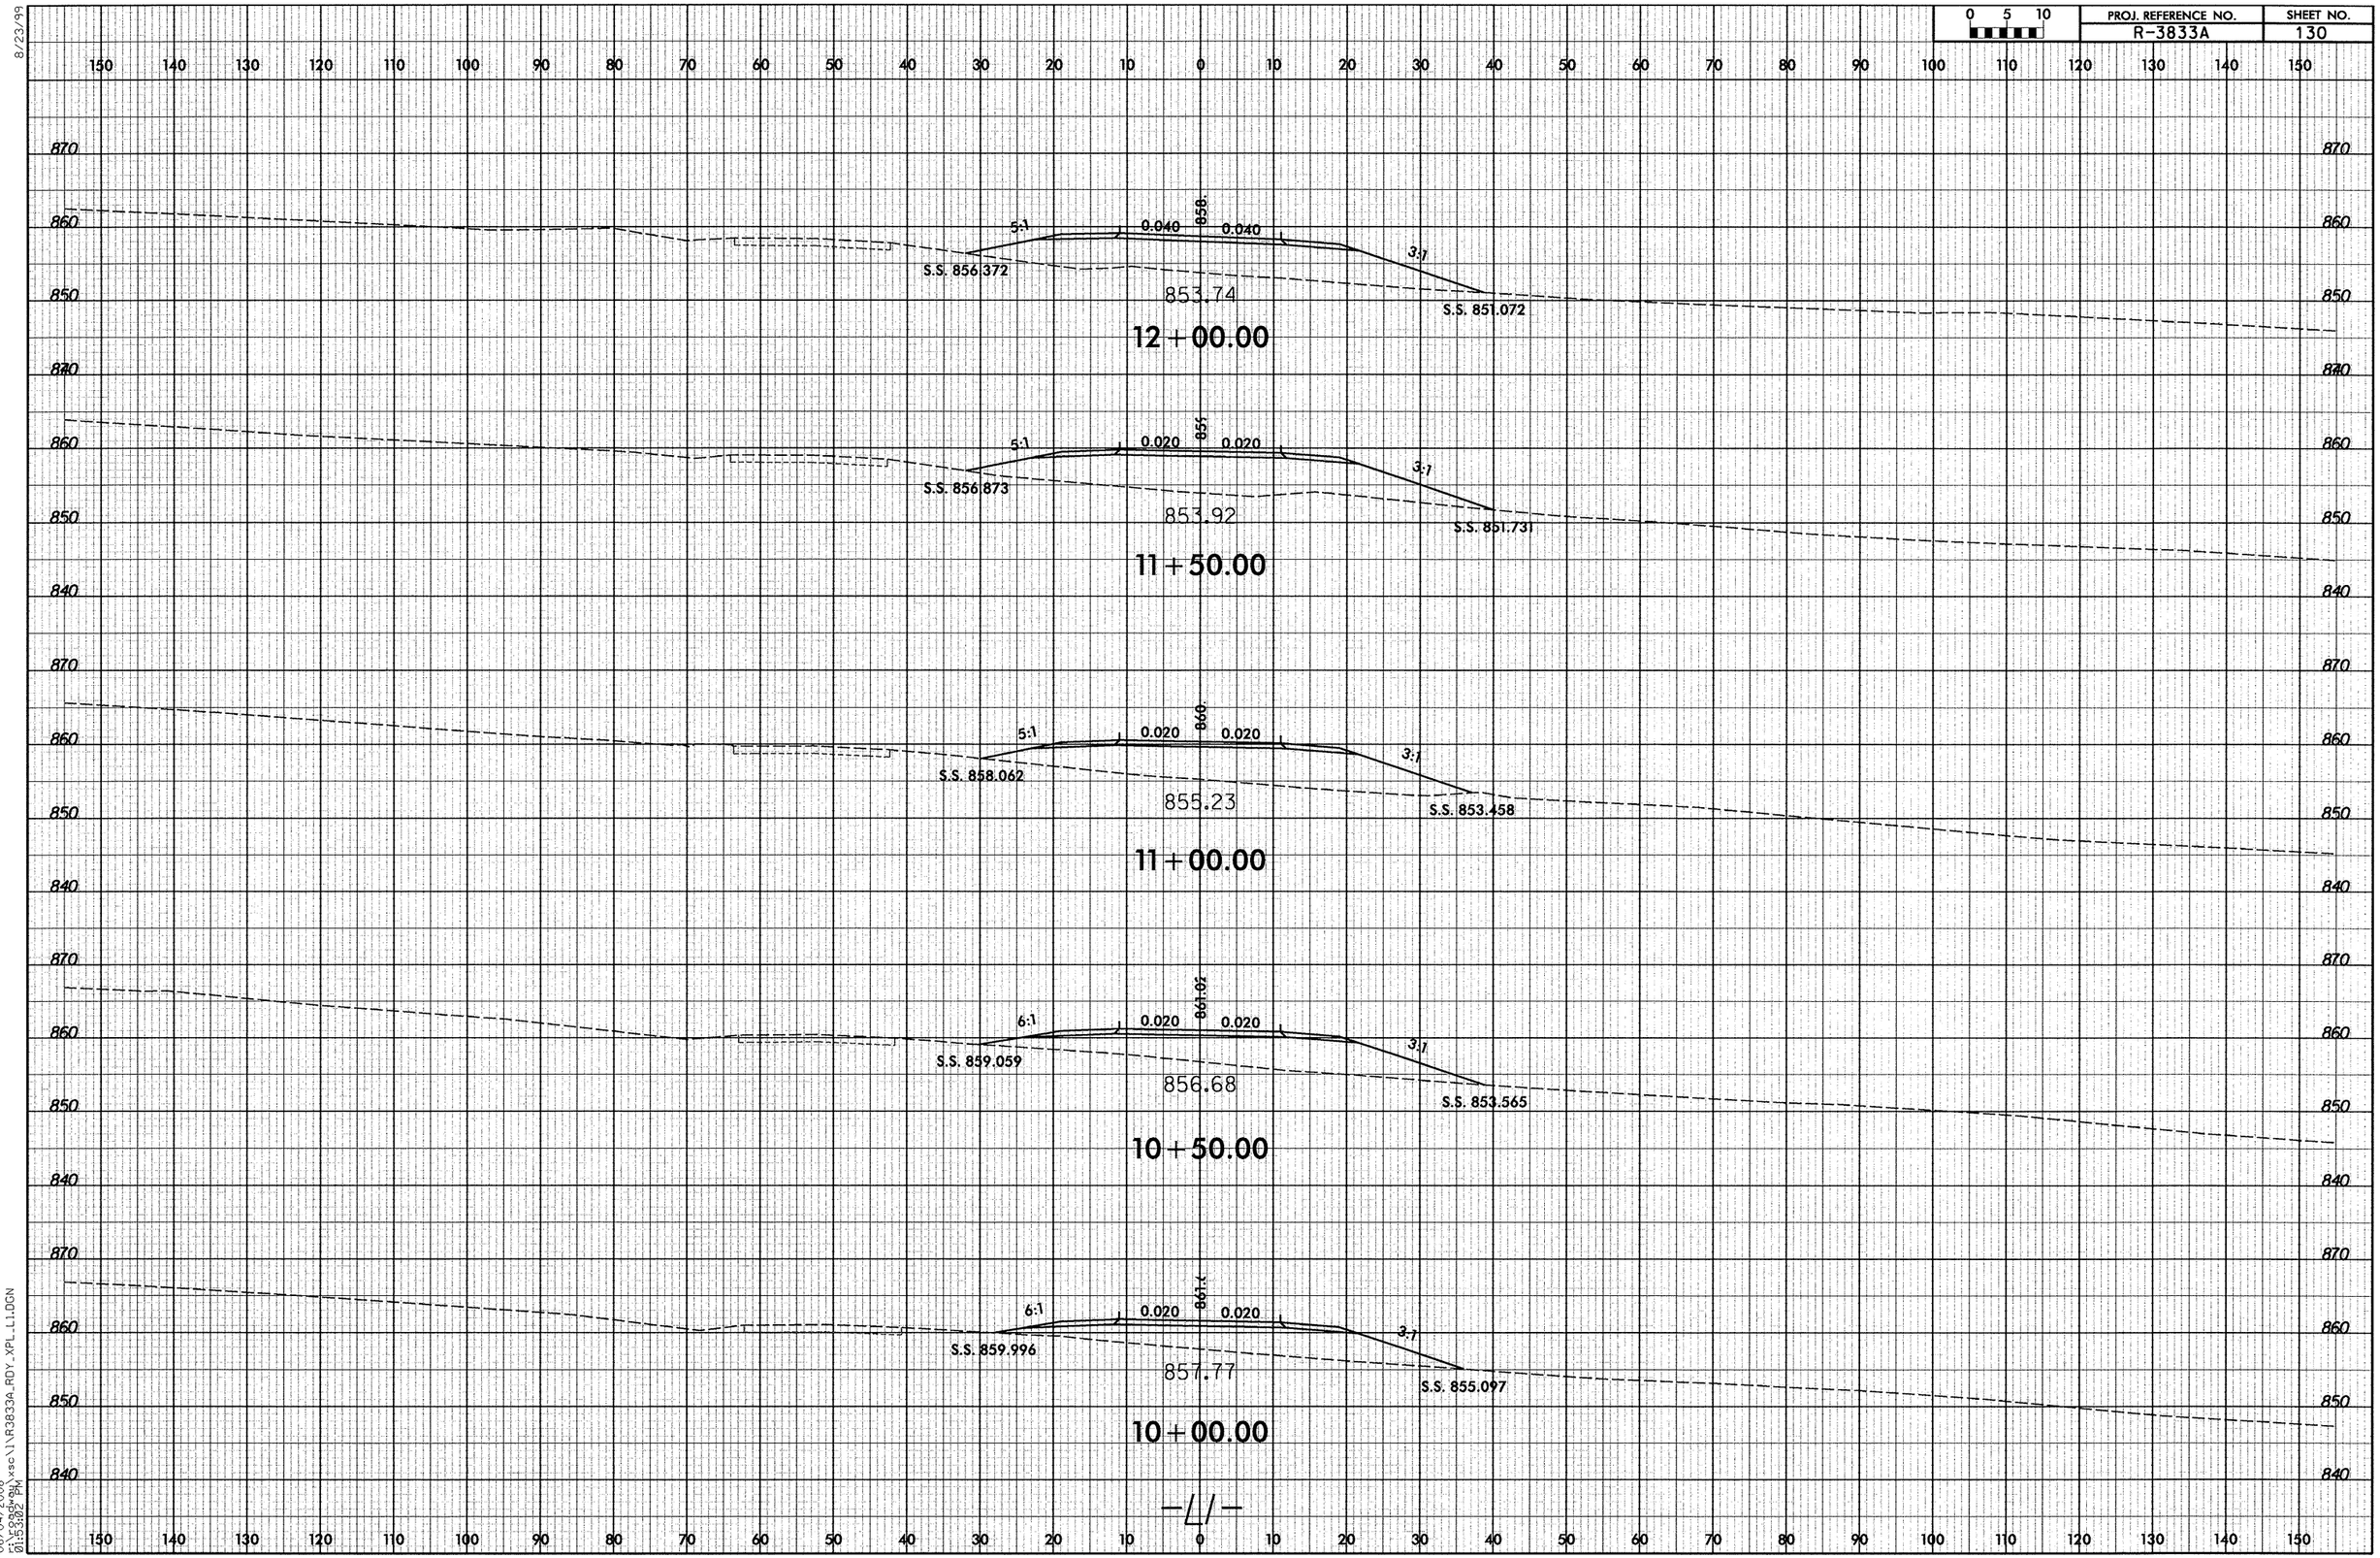

8/23/99

06/04/2008
r:\roadway\xsc\1\R3833A_RDY_XPL_L1.DGN
01:53:02 PM

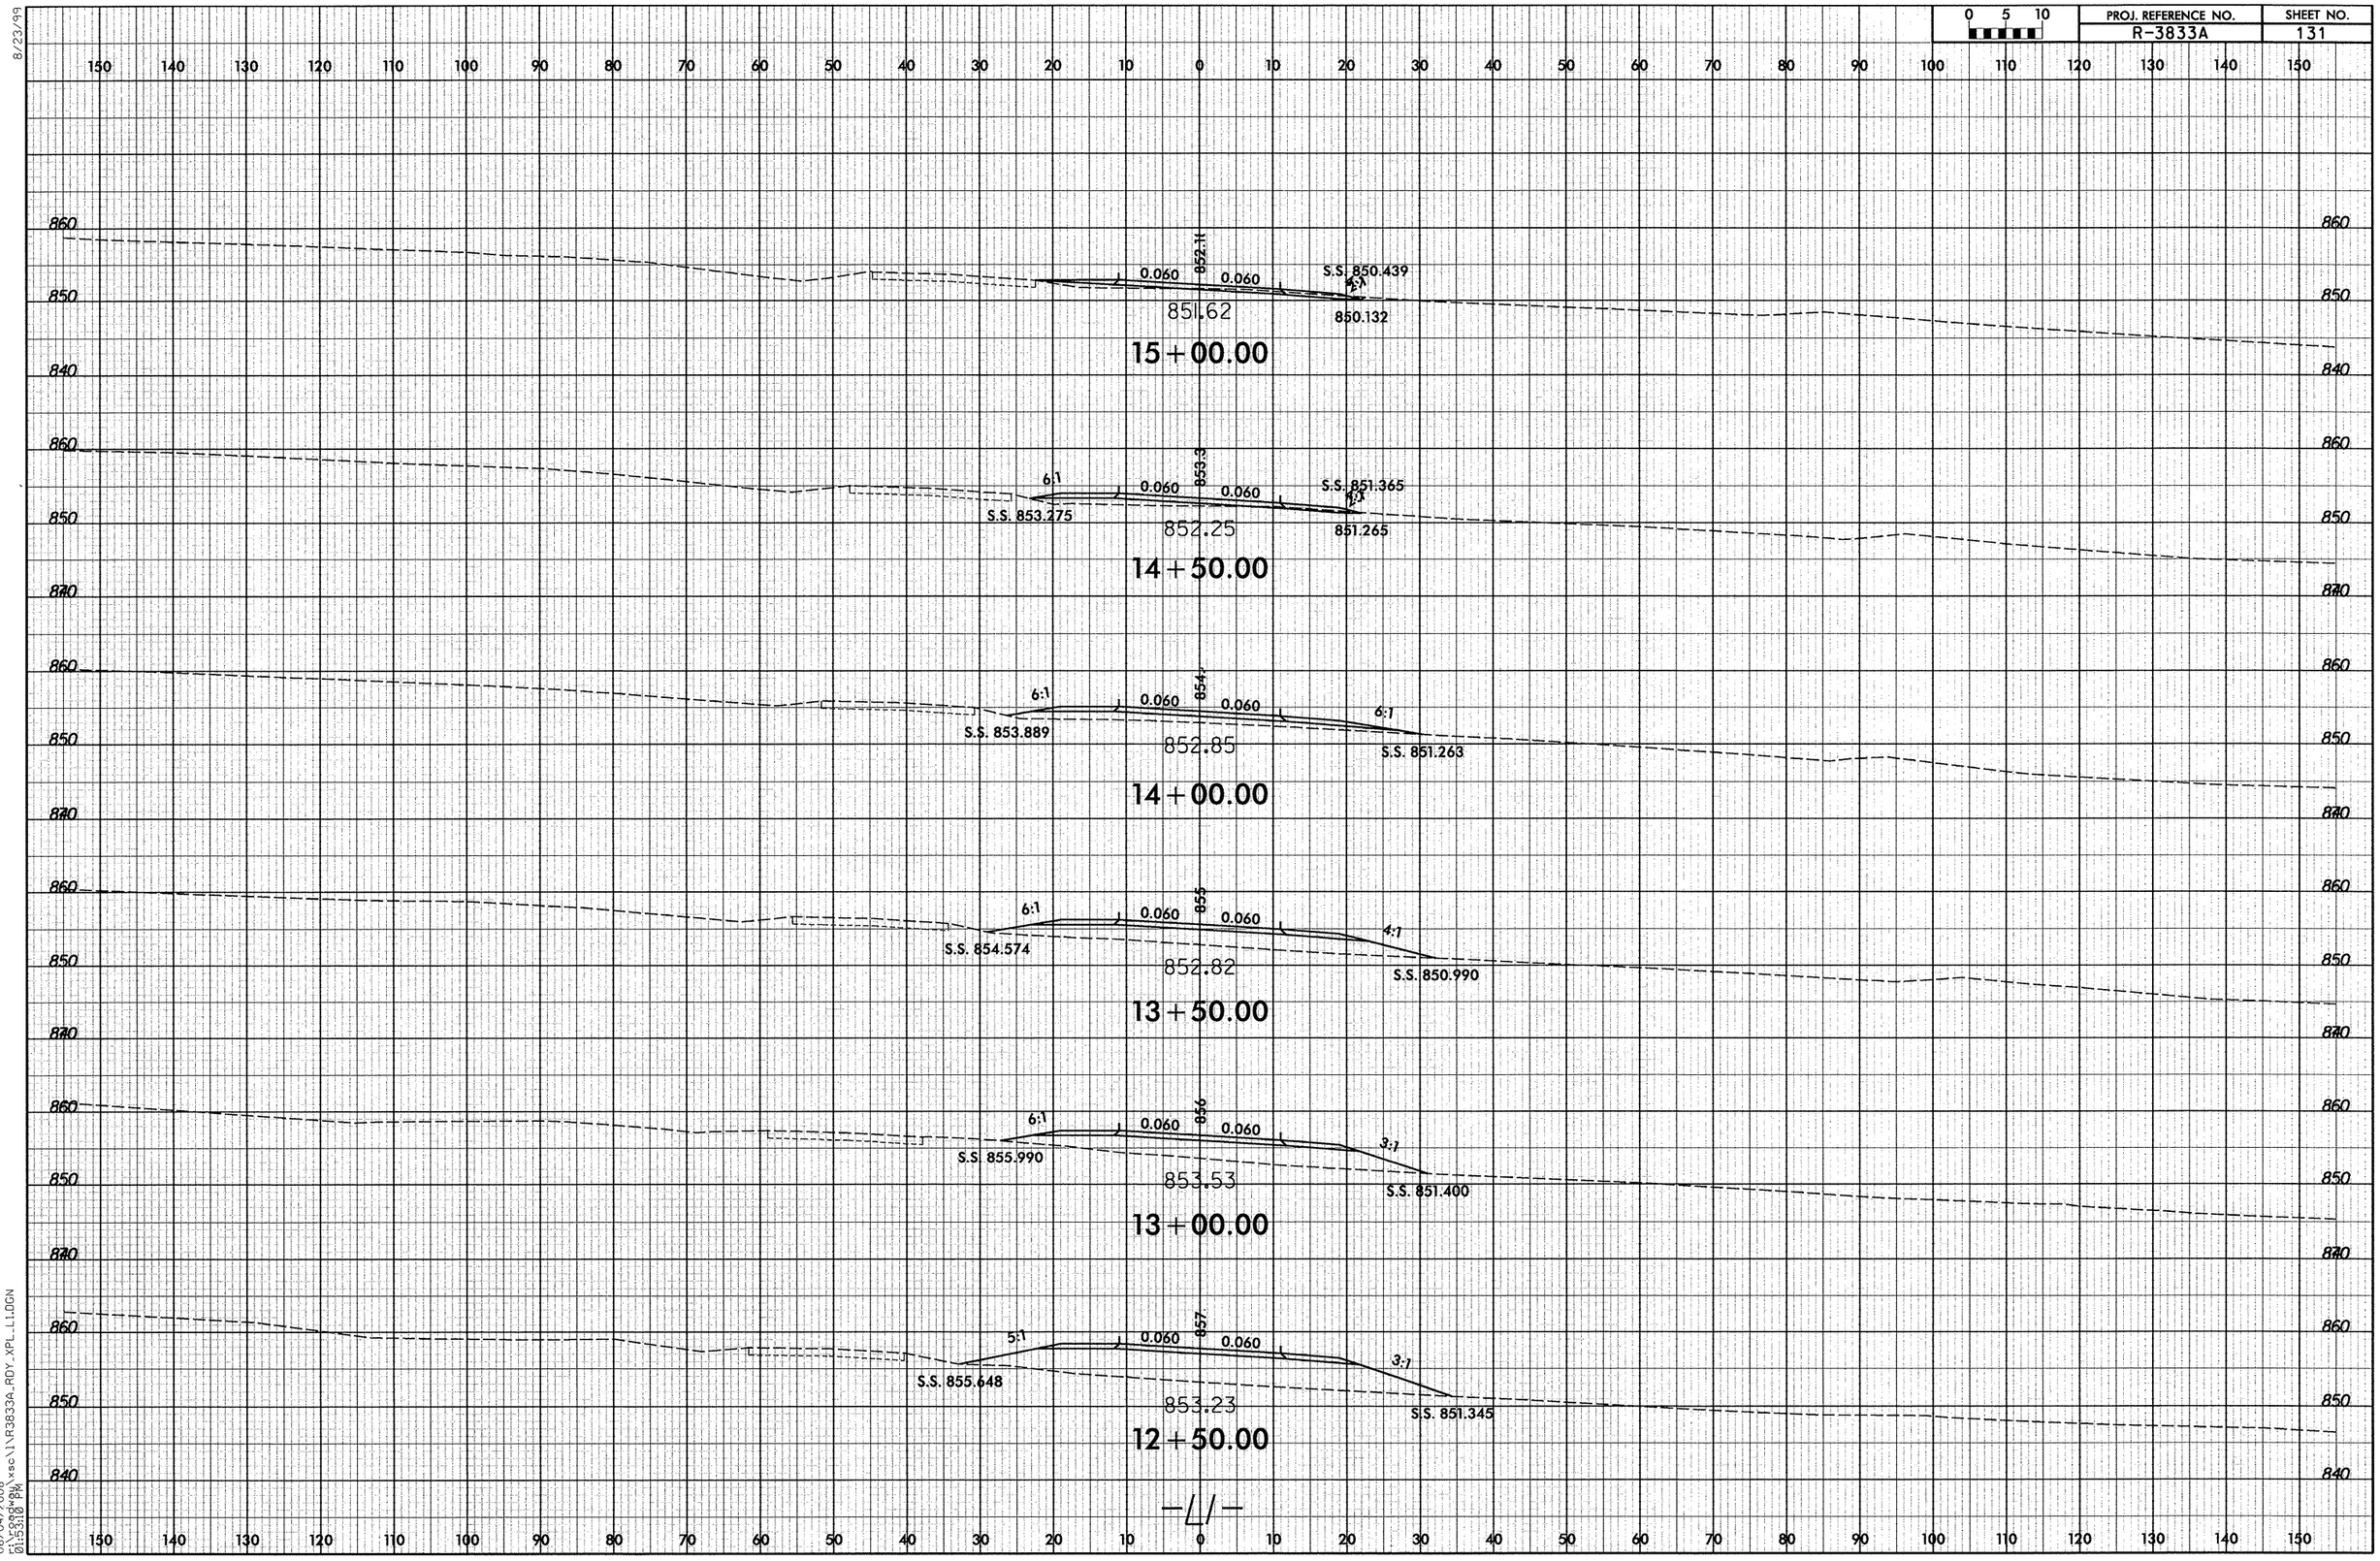
852.11
0.060
0.060
S.S. 850.439
851.62
850.132
15+00.00
853.3
6:1
0.060
0.060
S.S. 851.365
S.S. 853.275
852.25
851.265
14+50.00
854.
6:1
0.060
0.060
6:1
S.S. 853.889
852.85
S.S. 851.263
14+00.00
855
6:1
0.060
0.060
4:1
S.S. 854.574
852.82
S.S. 850.990
13+50.00
856
6:1
0.060
0.060
3:1
S.S. 855.990
853.53
S.S. 851.400
13+00.00
857
5:1
0.060
0.060
3:1
S.S. 855.648
853.23
S.S. 851.345
12+50.00
-L1-

8/23/99

0 5 10	PROJ. REFERENCE NO.	SHEET NO.
	R-3833A	132

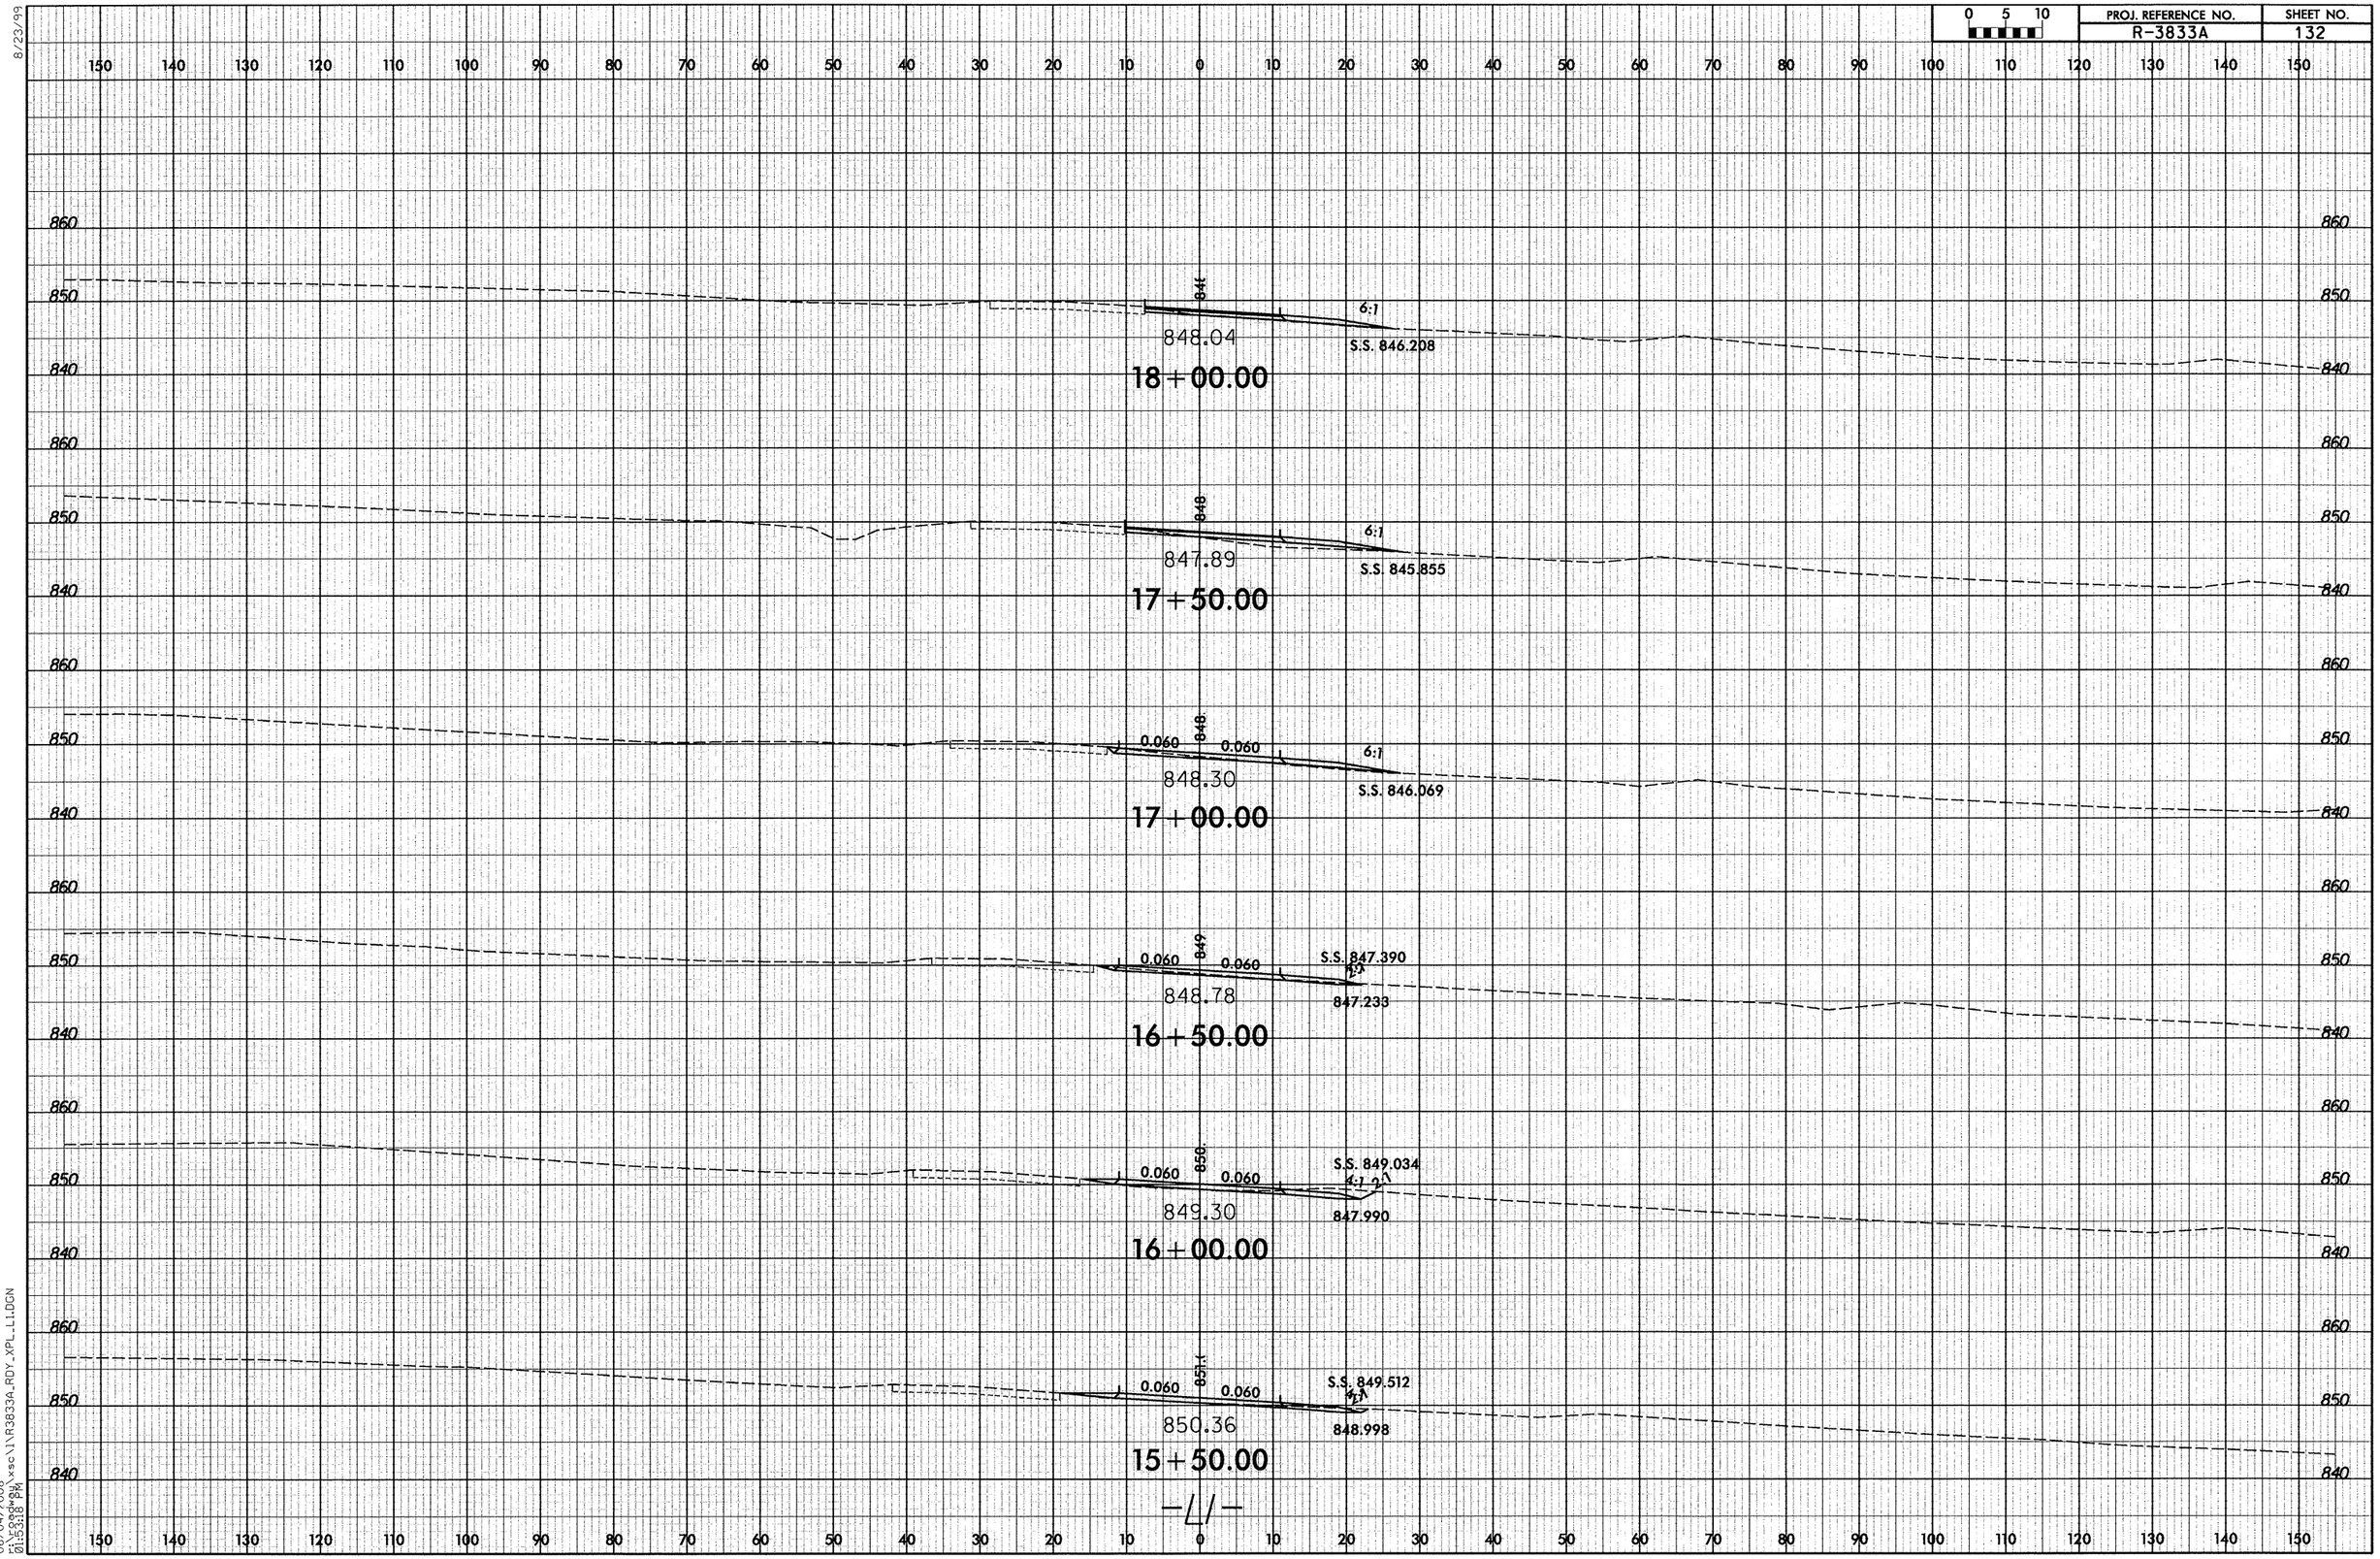

06/04/2008
r:\roadway\xsc\1\R3833A_RDY_XPL_L1.DGN
01:53:18 PM

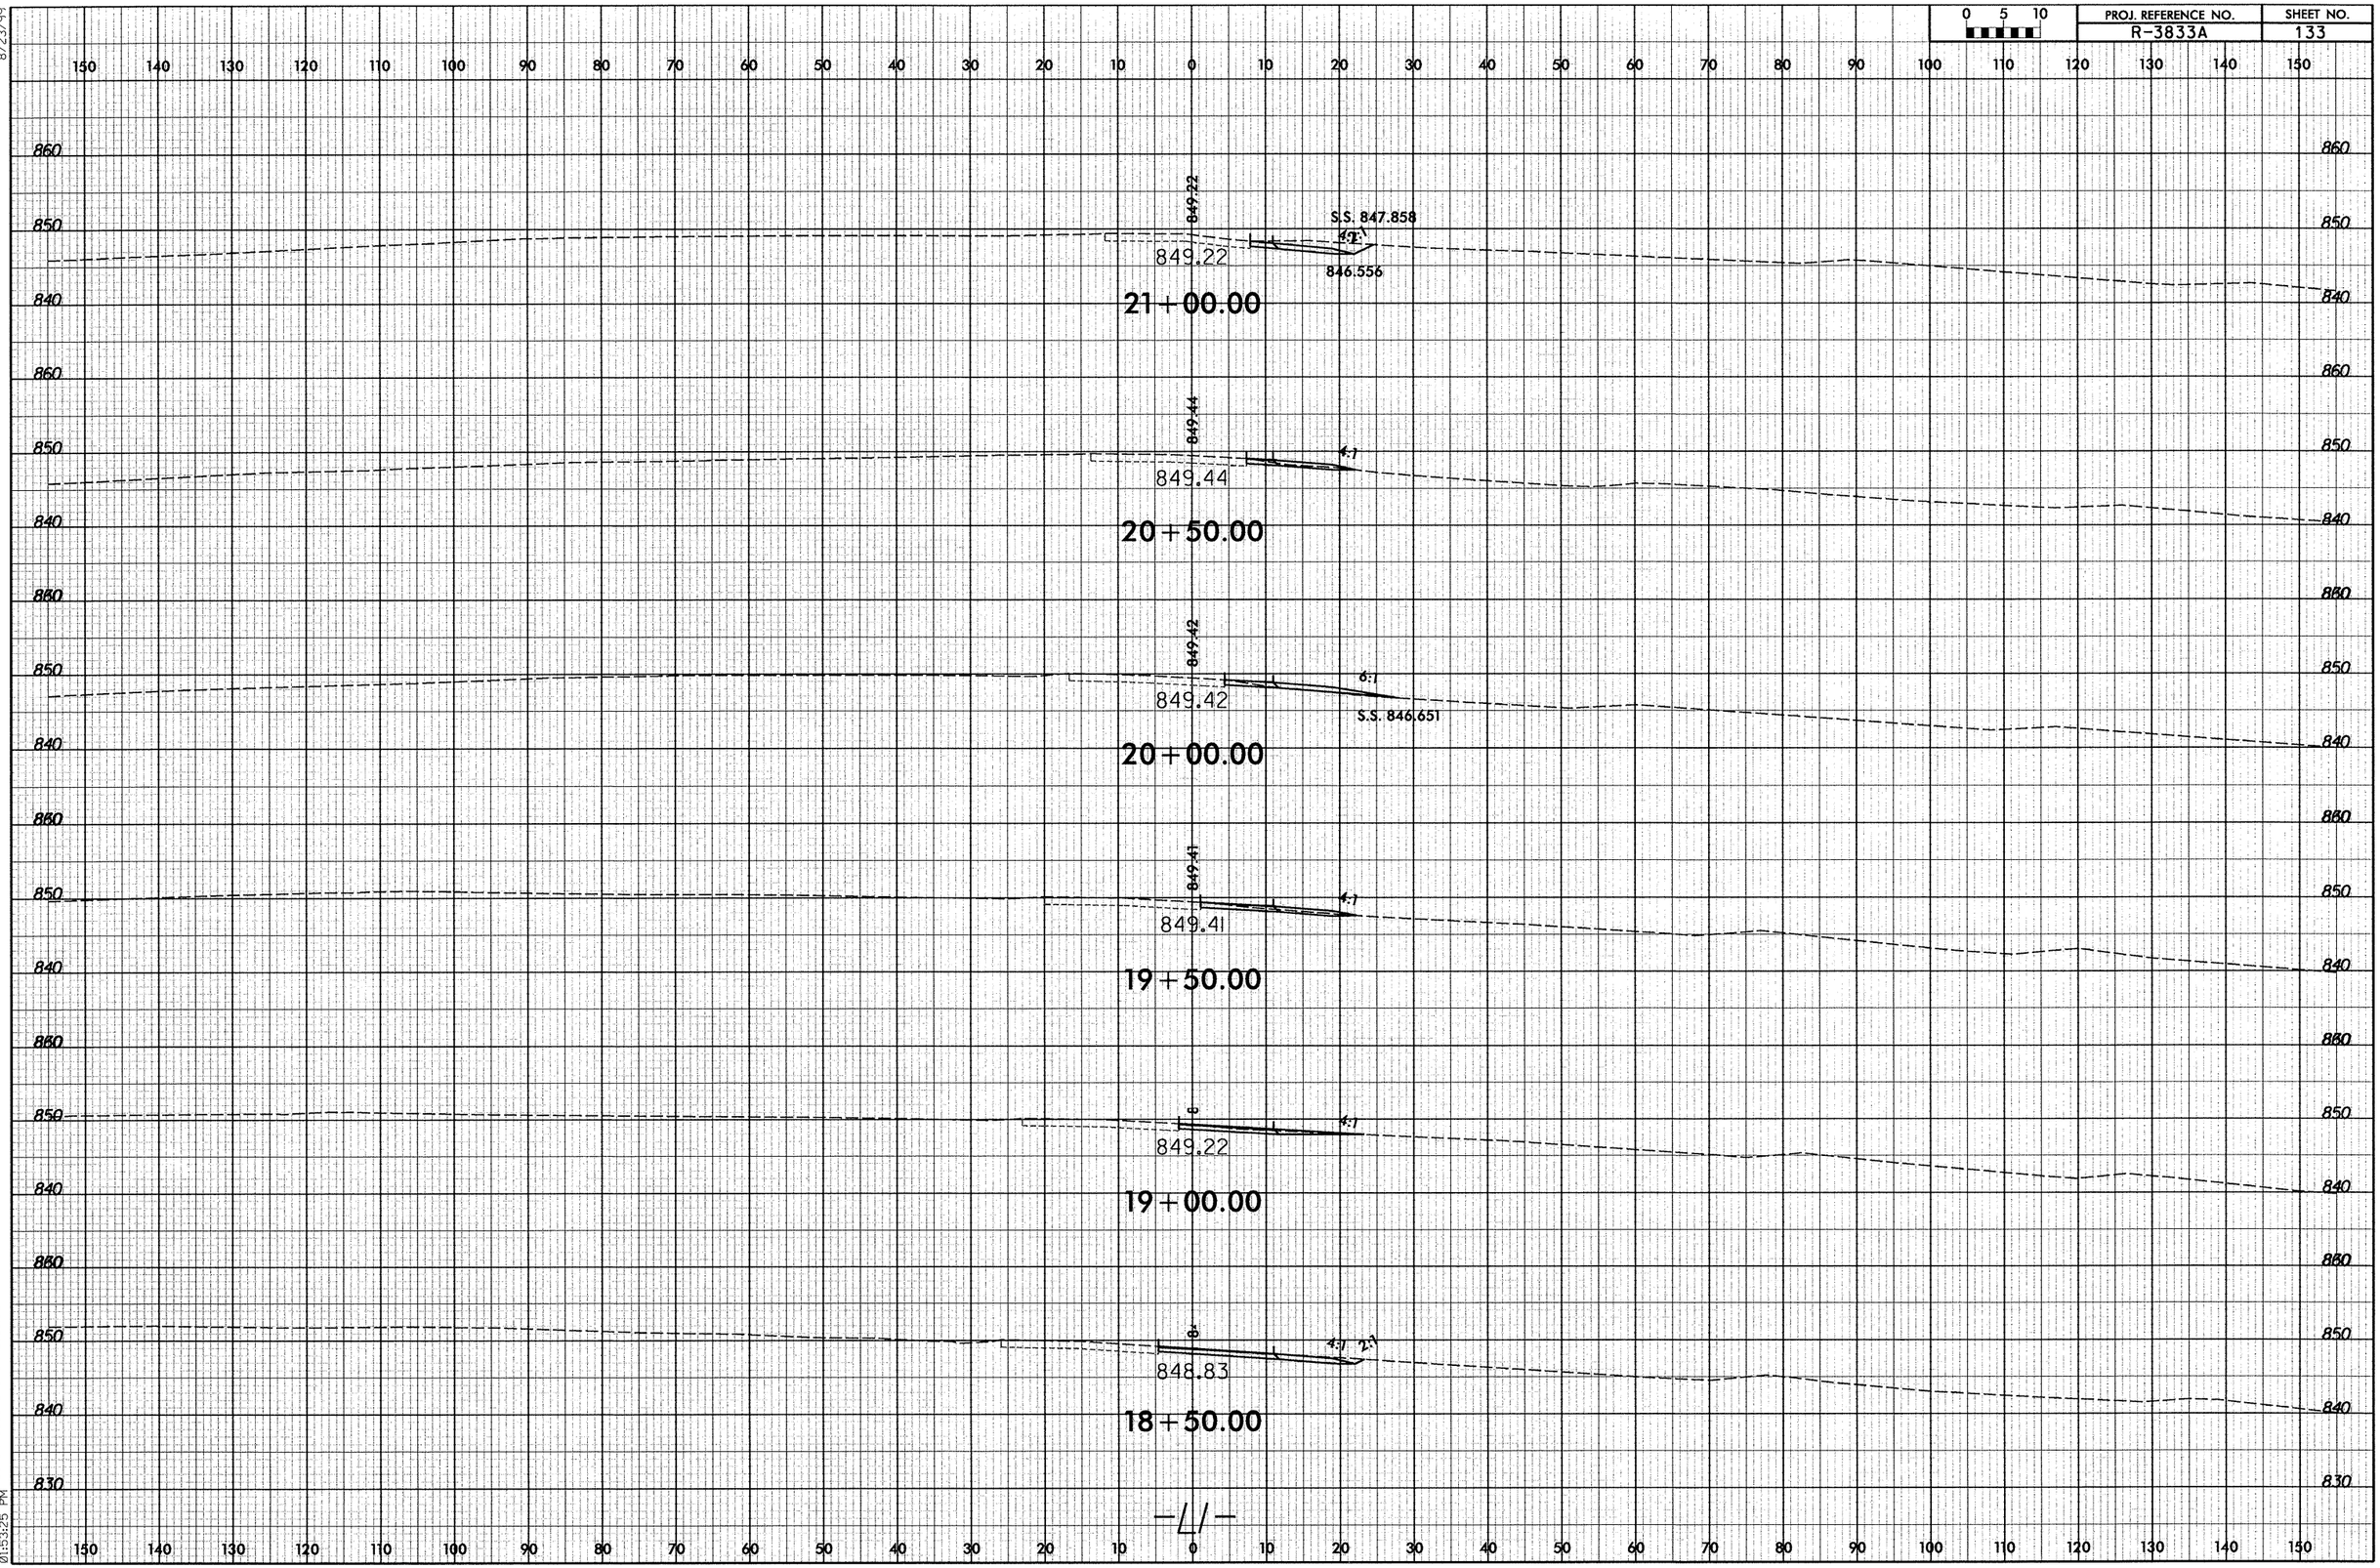

8/23/99

06/04/2008
r:\roadway\xsc\1\R3833A_RDY_XPL_L1.DGN
01:53:25 PM

8/23/99

0 5 10	PROJ. REFERENCE NO.	SHEET NO.
	R-3833A	134

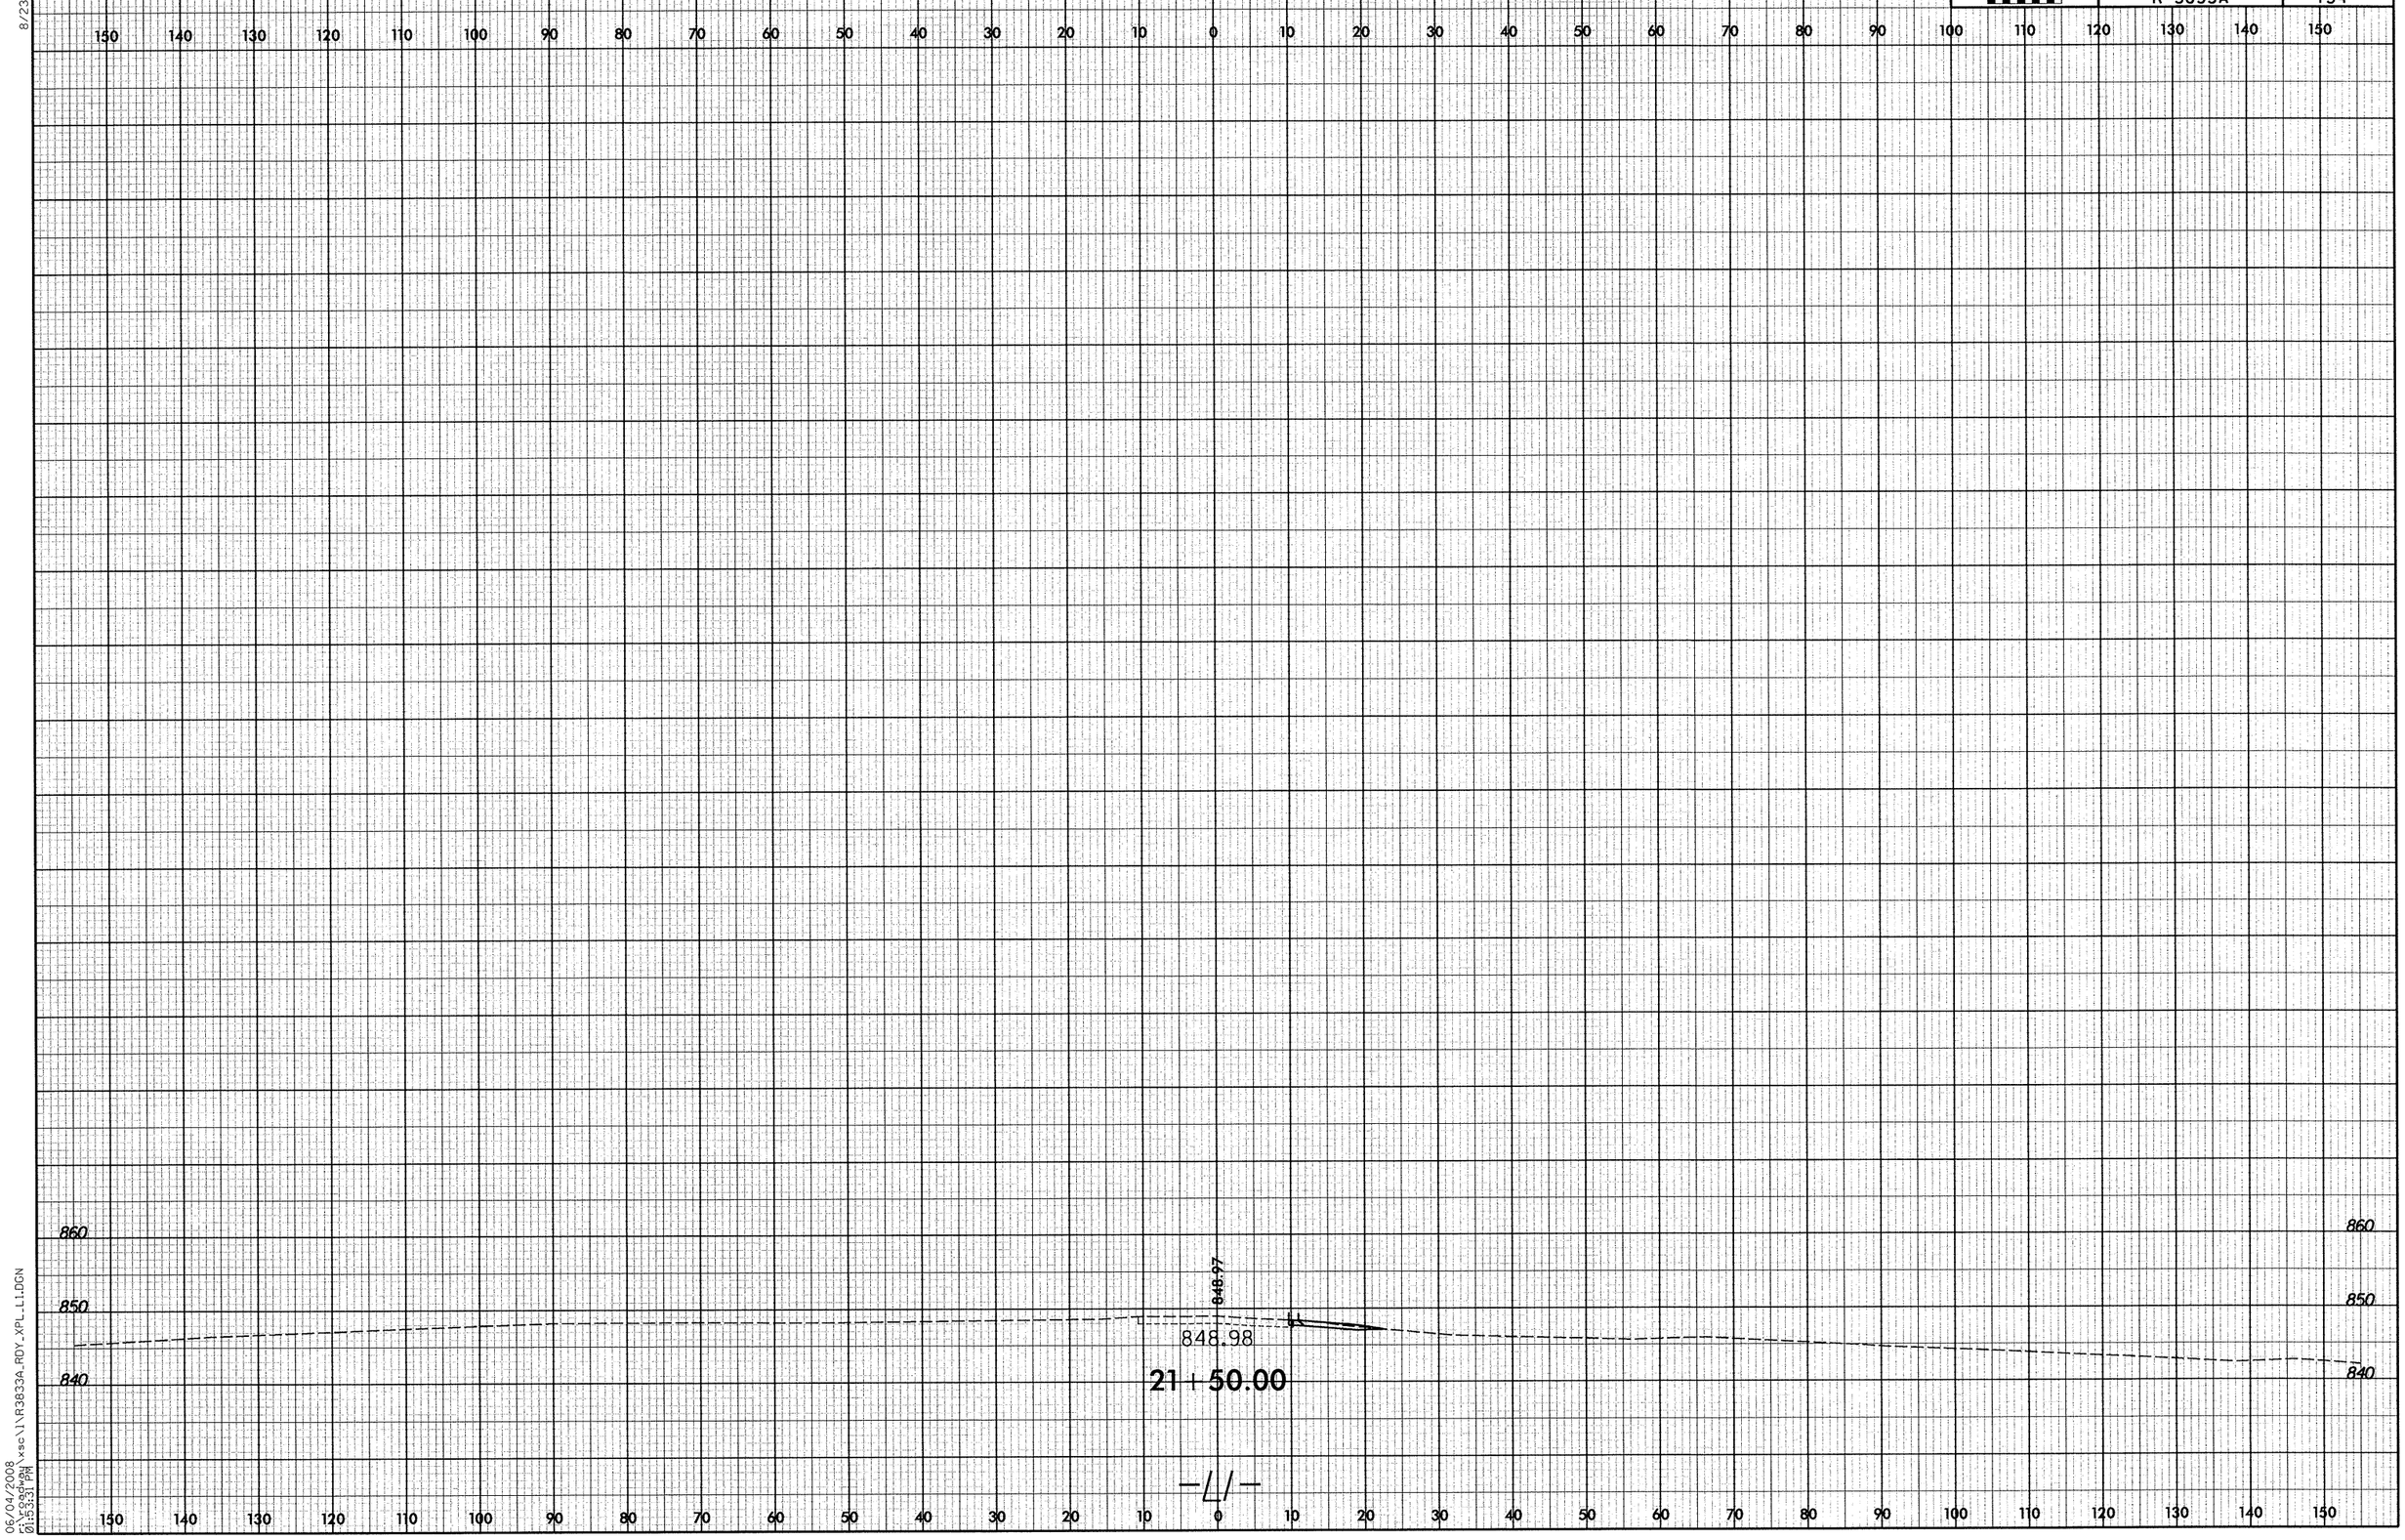

06/04/2008
01:53:31 PM
G:\roadway\xsc\1\R3833A_RDY_XPL_L1.DGN