PROJECT REFERENCE NO.	SHEET NO.
A-0011BB	X-1

STATE OF NORTH CAROLINA
DIVISION OF HIGHWAYS

CROSS-SECTION INDEX OF SHEETS

-L-	Sta. 74+50 to Sta. 282+00	X-2 thru X-274
-Y3-	Sta. 10+50 to Sta. 15+50	X-275 thru X-283
-Y5-	Sta. 10+50 to Sta. 11+50	X-284
-DR1 LT-	Sta. 10+00 to Sta. 11+50	X-285 thru X 286
-DR1 RT-	Sta. 10+25 to Sta. 11+75	X-287 thru X-288
-DR2 RT-	Sta. 10+25 to Sta. 12+75	X-289 thru X-297

5/28/99
19-AUG-2008 15:42
r:\roadway\proj\a-0011bb_rdy_sum.dgn
$$$$USERNAME$$$$

PROJ. REFERENCE NO.	SHEET NO.
A0011BB	X-1 A

STATE OF NORTH CAROLINA
DIVISION OF HIGHWAYS

NOTE: EMBANKMENT COLUMN DOES NOT INCLUDE. BACKFILL FOR UNDERCUT.
UNCLASSIFIED EXCAVATION COLUMN INCLUDES EXCAVATION REQUIRED FOR ROCK PLATING

Quantities are approximate only. The Resident Engineer will recross-section the work accurately out. These cross-section notes will be used in computing the final quantities for which the contractor will be paid.

CROSS-SECTION SUMMARY

Station L LT	Uncl. Exc. (cu. yd.)	Embt (cu. yd.)	Station L LT	Uncl. Exc. (cu. yd.)	Embt (cu. yd.)	Station L LT	Uncl. Exc. (cu. yd.)	Embt (cu. yd.)	Station L LT	Uncl. Exc. (cu. yd.)	Embt (cu. yd.)	Station L LT	Uncl. Exc. (cu. yd.)	Embt (cu. yd.)	Station L LT	Uncl. Exc. (cu. yd.)	Embt (cu. yd.)
75+00.00	0	0	101+50.00	5	1	125+50.00	43	0	149+50.00	29	0	173+50.00	51	0	197+50.00	1113	0
75+50.00	8	1	102+00.00	3	1	126+00.00	40	0	150+00.00	31	0	174+00.00	36	0	198+00.00	402	0
76+00.00	4	3	102+50.00	4	1	126+50.00	26	0	150+50.00	33	0	174+50.00	23	0	198+50.00	42	2
76+50.00	10	2	103+00.00	3	1	127+00.00	24	0	151+00.00	34	0	175+00.00	23	0	199+00.00	6	39
77+00.00	24	0	103+50.00	2	1	127+50.00	23	0	151+50.00	31	0	175+50.00	22	3	199+50.00	5	81
77+50.00	19	1	104+00.00	1	1	128+00.00	28	0	152+00.00	25	0	176+00.00	23	4	200+00.00	6	89
78+00.00	5	11	104+50.00	1	3	128+50.00	35	0	152+50.00	24	0	176+50.00	34	14	200+50.00	7	99
78+50.00	3	28	105+00.00	1	3	129+00.00	33	0	153+00.00	25	0	177+00.00	46	27	201+00.00	7	119
79+00.00	3	40				129+50.00	19	0	153+50.00	26	0	177+50.00	52	22	201+50.00	6	136
79+50.00	3	41	**Station**	**Uncl. Exc.**	**Embt**	130+00.00	8	0	154+00.00	26	0	178+00.00	55	8	202+00.00	5	228
80+00.00	4	42				130+50.00	10	8	154+50.00	23	0	178+50.00	52	0	202+50.00	5	221
80+50.00	5	48	**L LT**	**(cu. yd.)**	**(cu. yd.)**	131+00.00	15	14	155+00.00	19	0	179+00.00	55	0	203+00.00	5	118
81+00.00	5	49	105+00.00	0	0	131+50.00	16	13	155+50.00	19	0	179+50.00	59	0	203+50.00	7	89
81+50.00	7	39	105+50.00	0	3	132+00.00	15	14	156+00.00	19	0	180+00.00	55	1	204+00.00	11	51
82+00.00	9	19	106+00.00	0	4	132+50.00	31	7	156+50.00	19	0	180+50.00	36	3	204+50.00	15	20
82+50.00	11	6	106+50.00	0	3	133+00.00	59	0	157+00.00	19	0	181+00.00	32	1	205+00.00	22	1
83+00.00	10	5	107+00.00	0	3	133+50.00	76	0	157+50.00	18	0	181+50.00	35	5	205+50.00	49	0
83+50.00	9	14	107+50.00	0	4	134+00.00	67	0	158+00.00	18	0	182+00.00	30	8	206+00.00	113	0
84+00.00	9	15	108+00.00	0	4	134+50.00	60	0	158+50.00	17	0	182+50.00	34	4	206+50.00	283	0
84+50.00	33	4	108+50.00	1	5	135+00.00	63	0	159+00.00	20	0	183+00.00	74	1	207+00.00	536	0
85+00.00	32	3	109+00.00	1	6				159+50.00	23	0	183+50.00	188	0	207+50.00	742	0
85+50.00	7	3	109+50.00	1	5	**Station**	**Uncl. Exc.**	**Embt**	160+00.00	23	0	184+00.00	379	0	208+00.00	844	0
86+00.00	9	3	110+00.00	3	3				160+50.00	24	0	184+50.00	572	0	208+50.00	736	0
86+50.00	11	4	110+50.00	4	2	**L LT**	**(cu. yd.)**	**(cu. yd.)**	161+00.00	24	0	185+00.00	722	0	209+00.00	455	1
87+00.00	15	2	111+00.00	6	1	135+00.00	0	0	161+50.00	28	0	185+50.00	815	0	209+50.00	205	2
87+50.00	15	2	111+50.00	8	0	135+50.00	64	0	162+00.00	34	0	186+00.00	615	1	210+00.00	66	4
88+00.00	12	4	112+00.00	12	0	136+00.00	64	0	162+50.00	30	0	186+50.00	305	0	210+50.00	40	14
88+50.00	12	14	112+50.00	13	0	136+50.00	45	0	163+00.00	28	0	187+00.00	132	0	211+00.00	58	42
89+00.00	11	37	113+00.00	13	0	137+00.00	25	0	163+50.00	36	0	187+50.00	30	19	211+50.00	43	108
89+50.00	14	25	113+50.00	13	0	137+50.00	23	0	164+00.00	39	0	188+00.00	8	87	212+00.00	26	122
90+00.00	15	0	114+00.00	15	0	138+00.00	25	0	164+50.00	33	0	188+50.00	5	140	212+50.00	15	57
90+50.00	15	0	114+50.00	16	0	138+50.00	25	0	165+00.00	42	0	189+00.00	4	132	213+00.00	39	12
91+00.00	17	0	115+00.00	14	0	139+00.00	24	0				189+50.00	4	120	213+50.00	91	0
91+50.00	18	0	115+50.00	11	0	139+50.00	23	0	**Station**	**Uncl. Exc.**	**Embt**	190+00.00	5	132	214+00.00	117	0
92+00.00	19	0	116+00.00	10	1	140+00.00	25	0				190+50.00	4	172	214+50.00	134	0
92+50.00	19	0	116+50.00	13	2	140+50.00	29	0	**L LT**	**(cu. yd.)**	**(cu. yd.)**	191+00.00	3	213	215+00.00	227	0
93+00.00	18	0	117+00.00	19	1	141+00.00	28	0	165+00.00	0	0	191+50.00	2	310	215+50.00	452	0
93+50.00	17	0	117+50.00	25	0	141+50.00	24	1	165+50.00	53	0	192+00.00	2	320	216+00.00	629	0
94+00.00	17	1	118+00.00	26	0	142+00.00	22	0	166+00.00	51	0	192+50.00	3	206	216+50.00	675	0
94+50.00	18	0	118+50.00	24	0	142+50.00	21	0	166+50.00	51	0	193+00.00	8	96	217+00.00	708	0
95+00.00	19	0	119+00.00	26	0	143+00.00	19	0	167+00.00	51	0	193+50.00	98	13	217+50.00	757	1
95+50.00	21	0	119+50.00	27	0	143+50.00	15	0	167+50.00	46	0	194+00.00	425	0	218+00.00	776	1
96+00.00	22	0	120+00.00	21	0	144+00.00	12	1	168+00.00	46	0	194+50.00	870	0	218+50.00	523	1
96+50.00	24	0	120+50.00	18	0	144+50.00	11	1	168+50.00	40	0	195+00.00	1250	0	219+00.00	217	3
97+00.00	29	0	121+00.00	24	0	145+00.00	13	1	169+00.00	45	0				219+50.00	88	12
97+50.00	33	0	121+50.00	27	0	145+50.00	14	0	169+50.00	74	0	**Station**	**Uncl. Exc.**	**Embt**	220+00.00	52	10
98+00.00	36	0	122+00.00	26	0	146+00.00	13	0	170+00.00	87	0				220+50.00	56	1
98+50.00	34	0	122+50.00	26	0	146+50.00	14	0	170+50.00	88	0	**L LT**	**(cu. yd.)**	**(cu. yd.)**	221+00.00	19	91
99+00.00	23	0	123+00.00	36	0	147+00.00	17	0	171+00.00	78	0	195+00.00	0	0	221+50.00	9	97
99+50.00	15	0	123+50.00	41	0	147+50.00	18	0	171+50.00	63	0	195+50.00	1629	0	222+00.00	4	14
100+00.00	11	0	124+00.00	38	0	148+00.00	20	0	172+00.00	57	0	196+00.00	1921	0	222+50.00	2	119
100+50.00	6	0	124+50.00	33	0	148+50.00	23	0	172+50.00	56	0	196+50.00	1987	0	223+00.00	4	183
101+00.00	5	1	125+00.00	30	0	149+00.00	26	0	173+00.00	55	0	197+00.00	1731	0	223+50.00	69	71

PROJ. REFERENCE NO.	SHEET NO.
A0011BB	X-1B

STATE OF NORTH CAROLINA
DIVISION OF HIGHWAYS

NOTE: EMBANKMENT COLUMN DOES NOT INCLUDES BACKFILL FOR UNDERCUT
UNCLASSIFIED EXCAVATION COLUMN INCLUDES EXCAVATION REQUIRED FOR ROCK PLATING

CROSS-SECTION SUMMARY

Station L LT	Uncl. Exc. (cu. yd.)	Embt (cu. yd.)
224+00.00	68	73
224+50.00	4	194
225+00.00	5	235

Station L LT	Uncl. Exc. (cu. yd.)	Embt (cu. yd.)
225+00.00	0	0
225+50.00	6	251
226+00.00	7	202
226+50.00	7	163
227+00.00	7	120
227+50.00	6	79
228+00.00	5	56
228+50.00	5	27
229+00.00	5	19
229+50.00	4	0
230+00.00	270	0
230+50.00	459	0
231+00.00	470	0
231+50.00	694	0
232+00.00	849	0
232+50.00	922	0
233+00.00	828	0
233+50.00	446	0
234+00.00	148	0
234+50.00	48	18
235+00.00	12	39
235+50.00	9	40
236+00.00	9	38
236+50.00	12	31
237+00.00	15	19
237+50.00	24	7
238+00.00	91	0
238+50.00	237	0
239+00.00	467	0
239+50.00	745	0
240+00.00	951	0
240+50.00	825	0
241+00.00	327	2
241+50.00	20	40
242+00.00	44	42
242+50.00	136	5
243+00.00	420	0
243+50.00	700	0
244+00.00	657	0
244+50.00	281	0
245+00.00	2	0
245+50.00	6	17
246+00.00	9	47
246+50.00	7	49
247+00.00	5	50
247+50.00	5	12

Station L LT	Uncl. Exc. (cu. yd.)	Embt (cu. yd.)
248+00.00	7	7
248+50.00	8	5
249+00.00	8	8
249+50.00	7	52
250+00.00	9	32
250+50.00	9	7
251+00.00	9	5
251+50.00	13	2
252+00.00	13	7
252+50.00	12	7
253+00.00	16	0
253+50.00	16	0
254+00.00	11	1
254+50.00	6	10
255+00.00	16	11

Station L LT	Uncl. Exc. (cu. yd.)	Embt (cu. yd.)
255+00.00	0	0
255+50.00	94	3
256+00.00	272	3
256+50.00	436	2
257+00.00	582	2
257+50.00	776	1
258+00.00	928	1
258+50.00	1024	1
259+00.00	1072	2
259+50.00	1106	2
260+00.00	1162	2
260+50.00	1177	2
261+00.00	1141	1
261+50.00	1088	2
262+00.00	901	4
262+50.00	569	5
263+00.00	442	5
263+50.00	521	3
264+00.00	304	1
264+50.00	30	0
265+00.00	10	0
265+50.00	14	0
266+00.00	15	0
266+50.00	9	0

Station L RT	Uncl. Exc. (cu. yd.)	Embt (cu. yd.)
75+00.00	0	0
75+50.00	16	1
76+00.00	6	8
76+50.00	4	15
77+00.00	11	8
77+50.00	19	2

Station L RT	Uncl. Exc. (cu. yd.)	Embt (cu. yd.)
78+00.00	17	4
78+50.00	10	8
79+00.00	8	8
79+50.00	8	8
80+00.00	6	10
80+50.00	6	9
81+00.00	8	6
81+50.00	18	2
82+00.00	32	0
82+50.00	65	0
83+00.00	49	5
83+50.00	7	6
84+00.00	24	1
84+50.00	73	2
85+00.00	144	1
85+50.00	226	1
86+00.00	287	2
86+50.00	351	2
87+00.00	265	3
87+50.00	75	5
88+00.00	31	3
88+50.00	39	0
89+00.00	18	110
89+50.00	1	338
90+00.00	1	401
90+50.00	0	334
91+00.00	0	390
91+50.00	0	393
92+00.00	0	297
92+50.00	0	258
93+00.00	0	201
93+50.00	0	111
94+00.00	0	75
94+50.00	2	40
95+00.00	6	0
95+50.00	39	4
96+00.00	77	7
96+50.00	92	6
97+00.00	108	6
97+50.00	353	3
98+00.00	819	1
98+50.00	1035	1
99+00.00	1144	0
99+50.00	1288	0
100+00.00	1362	0
100+50.00	1483	4
101+00.00	1348	7
101+50.00	1083	5
102+00.00	1085	8
102+50.00	1289	7
103+00.00	1535	5
103+50.00	1483	11
104+00.00	1481	10

Station L RT	Uncl. Exc. (cu. yd.)	Embt (cu. yd.)
104+50.00	1256	8
105+00.00	747	9

Station L	Uncl. Exc. (cu. yd.)	Embt (cu. yd.)
105+00.00	0	0
105+50.00	665	9
106+00.00	760	10
106+50.00	698	6
107+00.00	591	7
107+50.00	795	10
108+00.00	853	6
108+50.00	823	3
109+00.00	982	3
109+50.00	1237	3
110+00.00	1486	2
110+50.00	1430	3
111+00.00	1310	2
111+50.00	1460	4
112+00.00	1470	5
112+50.00	1799	2
113+00.00	2049	2
113+50.00	1522	1
114+00.00	907	0
114+50.00	347	0
115+00.00	106	0
115+50.00	47	9
116+00.00	0	160
116+50.00	0	257
117+00.00	0	148
117+50.00	0	97
118+00.00	0	93
118+50.00	0	72
119+00.00	54	41
119+50.00	136	8
120+00.00	129	0
120+50.00	62	7
121+00.00	27	23
121+50.00	43	43
122+00.00	90	61
122+50.00	113	86
123+00.00	83	107
123+50.00	48	141
124+00.00	19	173
124+50.00	10	151
125+00.00	10	137
125+50.00	4	125
126+00.00	3	127
126+50.00	1	208
127+00.00	1	266
127+50.00	55	192
128+00.00	254	58

Station L RT	Uncl. Exc. (cu. yd.)	Embt (cu. yd.)
128+50.00	470	0
129+00.00	746	0
129+50.00	836	0
130+00.00	671	0
130+50.00	1972	0
131+00.00	3274	0
131+50.00	3122	0
132+00.00	2846	0
132+50.00	2372	1
133+00.00	1991	1
133+50.00	1761	0
134+00.00	1370	0
134+50.00	711	0
135+00.00	229	0

Station L RT	Uncl. Exc. (cu. yd.)	Embt (cu. yd.)
135+00.00	0	0
135+50.00	162	0
136+00.00	277	0
136+50.00	284	0
137+00.00	87	7
137+50.00	0	37
138+00.00	10	49
138+50.00	27	41
139+00.00	84	28
139+50.00	138	7
140+00.00	75	8
140+50.00	4	47
141+00.00	0	133
141+50.00	0	208
142+00.00	0	284
142+50.00	0	367
143+00.00	0	428
143+50.00	0	451
144+00.00	0	463
144+50.00	0	510
145+00.00	0	510
145+50.00	0	400
146+00.00	0	224
146+50.00	0	70
147+00.00	0	35
147+50.00	2	46
148+00.00	33	57
148+50.00	68	93
149+00.00	43	77
149+50.00	42	26
150+00.00	73	0
150+50.00	65	19
151+00.00	38	26
151+50.00	17	11
152+00.00	24	6

Station L RT	Uncl. Exc. (cu. yd.)	Embt (cu. yd.)
152+50.00	35	1
153+00.00	35	0
153+50.00	53	0
154+00.00	274	0
154+50.00	585	0
155+00.00	753	2
155+50.00	980	3
156+00.00	1313	2
156+50.00	1445	0
157+00.00	1314	6
157+50.00	1441	6
158+00.00	1578	2
158+50.00	1278	9
159+00.00	1226	8
159+50.00	1394	0
160+00.00	1425	0
160+50.00	1401	0
161+00.00	1105	0
161+50.00	666	0
162+00.00	353	0
162+50.00	154	0
163+00.00	49	0
163+50.00	60	0
164+00.00	133	0
164+50.00	141	0
165+00.00	120	0

Station L RT	Uncl. Exc. (cu. yd.)	Embt (cu. yd.)
165+00.00	0	0
165+50.00	104	3
166+00.00	108	4
166+50.00	148	3
167+00.00	137	6
167+50.00	154	5
168+00.00	185	1
168+50.00	233	0
169+00.00	477	0
169+50.00	689	0
170+00.00	715	0
170+50.00	636	0
171+00.00	424	0
171+50.00	238	0
172+00.00	99	9
172+50.00	13	13
173+00.00	44	6
173+50.00	92	2
174+00.00	127	0
174+50.00	119	0
175+00.00	95	0
175+50.00	83	0
176+00.00	89	0

PROJ. REFERENCE NO.	SHEET NO.
A0011BB	X-1C

STATE OF NORTH CAROLINA
DIVISION OF HIGHWAYS

NOTE: EMBANKMENT COLUMN DOES NOT INCLUDES BACKFILL FOR UNDERCUT
UNCLASSIFIED EXCAVATION COLUMN INCLUDES EXCAVATION REQUIRED FOR ROCK PLATING

CROSS-SECTION SUMMARY

Station L RT	Uncl. Exc. (cu. yd.)	Embt (cu. yd.)
176+50.00	140	0
177+00.00	153	0
177+50.00	132	0
178+00.00	171	0
178+50.00	161	0
179+00.00	139	0
179+50.00	131	0
180+00.00	71	0
180+50.00	74	0
181+00.00	72	0
181+50.00	63	0
182+00.00	119	0
182+50.00	256	0
183+00.00	292	0
183+50.00	408	0
184+00.00	553	0
184+50.00	701	0
185+00.00	828	0
185+50.00	758	0
186+00.00	483	1
186+50.00	238	3
187+00.00	155	3
187+50.00	10	42
188+00.00	5	102
188+50.00	4	156
189+00.00	3	188
189+50.00	3	192
190+00.00	2	189
190+50.00	2	201
191+00.00	1	253
191+50.00	1	313
192+00.00	1	357
192+50.00	3	285
193+00.00	3	119
193+50.00	28	20
194+00.00	56	0
194+50.00	74	0
195+00.00	95	0

Station L RT	Uncl. Exc. (cu. yd.)	Embt (cu. yd.)
195+00.00	0	0
195+50.00	95	0
196+00.00	80	0
196+50.00	60	0
197+00.00	32	0
197+50.00	18	0
198+00.00	12	94
198+50.00	4	247
199+00.00	3	311
199+50.00	3	304
200+00.00	3	276
200+50.00	6	276
201+00.00	5	298
201+50.00	5	343
202+00.00	6	363
202+50.00	6	263
203+00.00	6	136
203+50.00	8	77
204+00.00	26	32
204+50.00	37	0
205+00.00	115	0
205+50.00	250	0
206+00.00	323	0
206+50.00	407	0
207+00.00	499	0
207+50.00	566	0
208+00.00	501	0
208+50.00	306	0
209+00.00	125	2
209+50.00	34	3
210+00.00	26	14
210+50.00	13	82
211+00.00	2	137
211+50.00	1	128
212+00.00	2	117
212+50.00	2	106
213+00.00	2	57
213+50.00	5	8
214+00.00	10	0
214+50.00	10	0
215+00.00	11	0
215+50.00	36	0
216+00.00	58	0
216+50.00	60	1
217+00.00	43	1
217+50.00	76	0
218+00.00	179	1
218+50.00	298	1
219+00.00	356	2
219+50.00	320	4
220+00.00	260	8
220+50.00	177	17
221+00.00	68	48
221+50.00	5	38
222+00.00	1	1
222+50.00	2	0
223+00.00	3	50
223+50.00	5	51
224+00.00	6	6
224+50.00	6	8
225+00.00	9	9

Station L RT	Uncl. Exc. (cu. yd.)	Embt (cu. yd.)
225+00.00	0	0
225+50.00	18	8
226+00.00	12	2
226+50.00	13	0
227+00.00	21	0
227+50.00	11	0
228+00.00	7	0
228+50.00	8	0
229+00.00	13	0
229+50.00	14	3
230+00.00	8	6
230+50.00	8	7
231+00.00	13	4
231+50.00	15	0
232+00.00	14	0
232+50.00	11	0
233+00.00	11	0
233+50.00	10	0
234+00.00	12	0
234+50.00	15	6
235+00.00	15	9
235+50.00	15	10
236+00.00	13	15
236+50.00	12	25
237+00.00	12	31
237+50.00	15	15
238+00.00	18	0
238+50.00	18	0
239+00.00	15	0
239+50.00	12	0
240+00.00	13	0
240+50.00	14	0
241+00.00	15	0
241+50.00	11	0
242+00.00	8	0
242+50.00	10	0
243+00.00	15	0
243+50.00	17	0
244+00.00	17	0
244+50.00	15	5
245+00.00	14	45
245+50.00	13	56
246+00.00	13	65
246+50.00	12	95
247+00.00	9	77
247+50.00	6	17
248+00.00	4	106
248+50.00	5	134
249+00.00	6	57
249+50.00	8	0
250+00.00	35	3
250+50.00	90	3
251+00.00	108	2

Station L RT	Uncl. Exc. (cu. yd.)	Embt (cu. yd.)
251+50.00	112	2
252+00.00	76	17
252+50.00	24	28
253+00.00	21	19
253+50.00	21	19
254+00.00	21	19
254+50.00	21	11
255+00.00	24	10

Station L RT	Uncl. Exc. (cu. yd.)	Embt (cu. yd.)
255+00.00	0	0
255+50.00	47	8
256+00.00	82	1
256+50.00	54	1
257+00.00	11	2
257+50.00	10	3
258+00.00	9	2
258+50.00	10	1
259+00.00	11	2
259+50.00	13	1
260+00.00	12	1
260+50.00	11	1
261+00.00	10	1
261+50.00	7	2
262+00.00	4	6
262+50.00	2	16
263+00.00	38	12
263+50.00	74	3
264+00.00	53	3
264+50.00	28	2
265+00.00	22	0
265+50.00	18	20
266+00.00	15	42
266+50.00	16	123
267+00.00	18	235
267+50.00	19	145
268+00.00	20	11
268+50.00	22	0
269+00.00	25	3
269+50.00	25	62
270+00.00	23	139
270+50.00	19	130
271+00.00	19	152
271+50.00	21	230
272+00.00	24	436
272+50.00	27	562
273+00.00	28	471
273+50.00	39	309
274+00.00	45	94
274+50.00	45	0
275+00.00	39	185

Station L RT	Uncl. Exc. (cu. yd.)	Embt (cu. yd.)
275+50.00	28	503
276+00.00	24	432
276+50.00	24	209
277+00.00	29	113
277+50.00	33	73
278+00.00	35	93
278+50.00	37	63
279+00.00	34	85
279+50.00	32	59
280+00.00	39	0
280+50.00	46	0
281+00.00	38	0
281+50.00	25	0

Station Y3	Uncl. Exc. (cu. yd.)	Embt (cu. yd.)
10+50.00	0	0
10+75.00	2248	0
11+00.00	2477	0
11+25.00	2248	0
11+50.00	1683	0
11+75.00	1004	0
12+00.00	498	0
12+25.00	323	0
12+50.00	378	5
12+75.00	596	5
13+00.00	900	0
13+25.00	971	0
13+50.00	749	5
13+75.00	443	23
14+00.00	196	38
14+25.00	51	56
14+50.00	12	77
14+75.00	11	89
15+00.00	31	91
15+25.00	77	69
15+50.00	91	42

Station Y5	Uncl. Exc. (cu. yd.)	Embt (cu. yd.)
10+50.00	0	0
10+75.00	0	78
11+00.00	0	47
11+25.00	2	14
11+50.00	5	4

Station L Y6	Uncl. Exc. (cu. yd.)	Embt (cu. yd.)
218+00.00	0	0
218+50.00	178	115
219+00.00	235	316
219+50.00	79	525
220+00.00	19	603
220+50.00	0	524
221+00.00	0	369

Station Dr1Lt	Uncl. Exc. (cu. yd.)	Embt (cu. yd.)
10+25.00	0	0
10+50.00	8	0
10+75.00	9	1
11+00.00	10	2
11+25.00	8	2
11+50.00	9	1

Station Dr1Rt	Uncl. Exc. (cu. yd.)	Embt (cu. yd.)
10+25.00	0	0
10+50.00	0	223
10+75.00	0	92
11+00.00	2	37
11+25.00	6	0
11+50.00	7	0
11+75.00	6	0

Station Dr2Rt	Uncl. Exc. (cu. yd.)	Embt (cu. yd.)
10+25.00	0	0
10+50.00	130	0
10+75.00	291	0
11+00.00	401	0
11+25.00	349	0
11+50.00	258	0
11+75.00	176	0
12+00.00	108	0
12+25.00	51	0
12+50.00	13	0

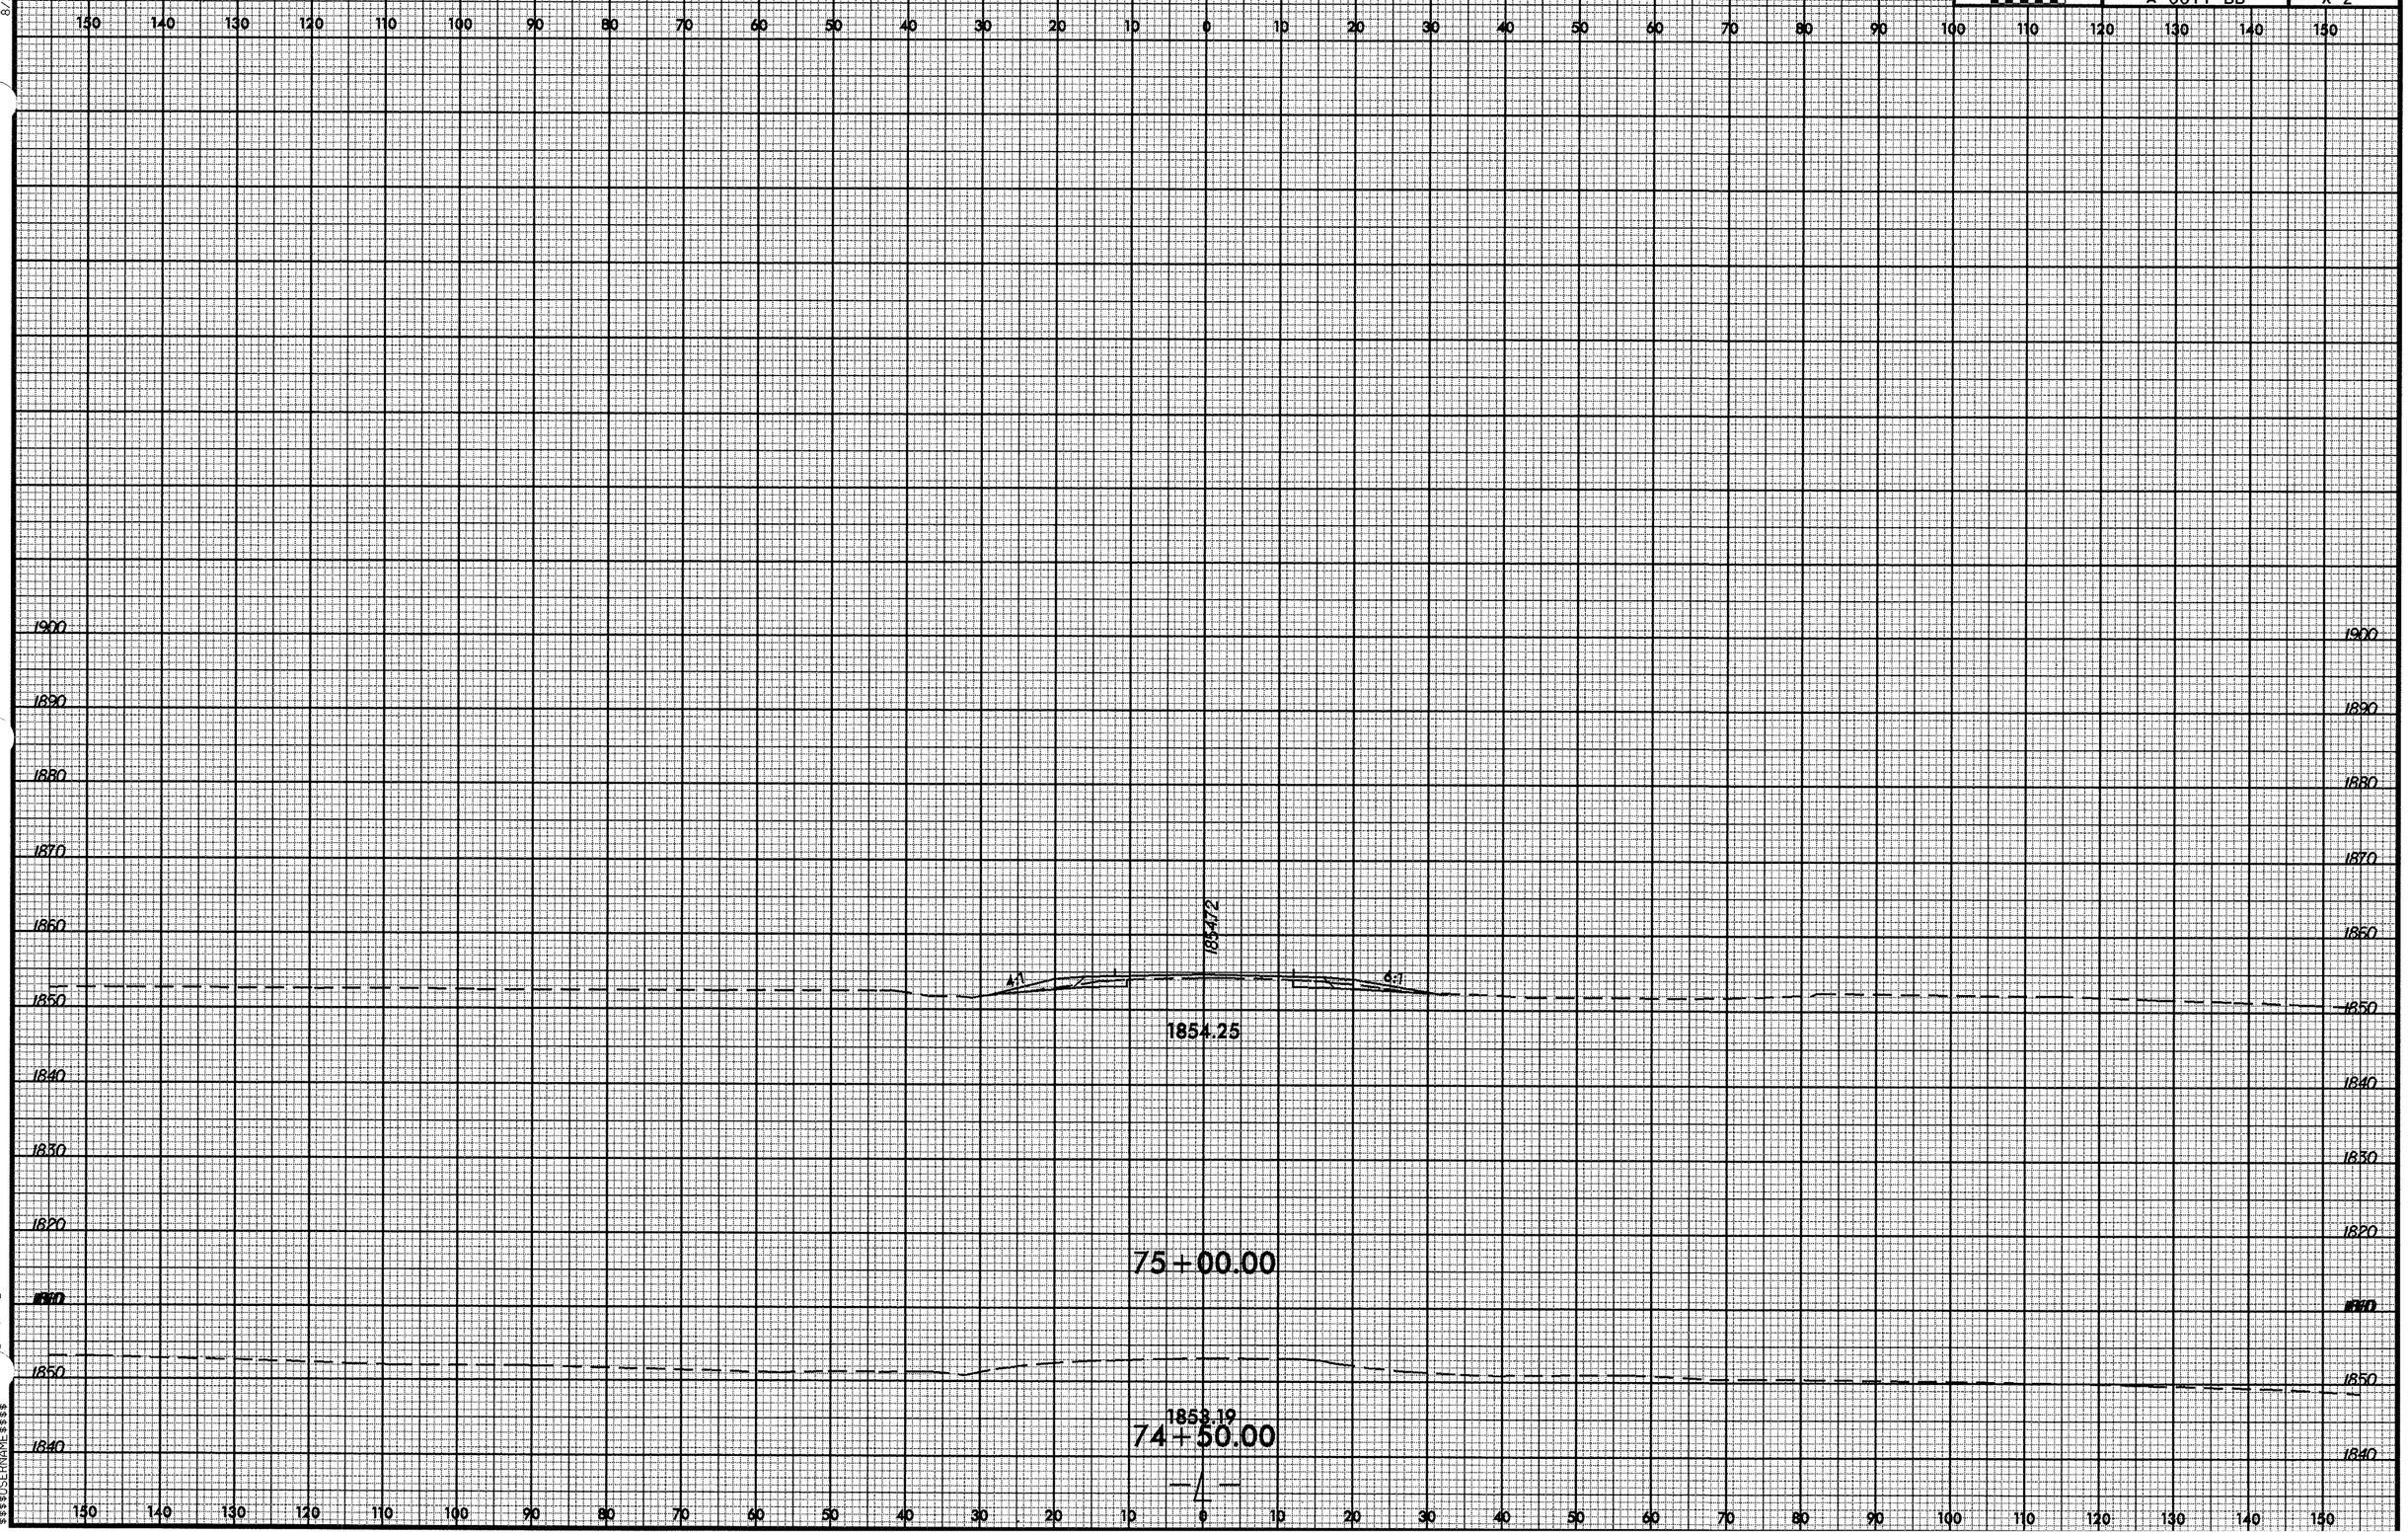

8/23/99
19-AUG-2008 15:39
R:\Roadway\XSC\a001
$$$$USERNAME$$$$
y_lxpl.dgn

PROJ. REFERENCE NO.	SHEET NO.
A-0011 BB	X-3

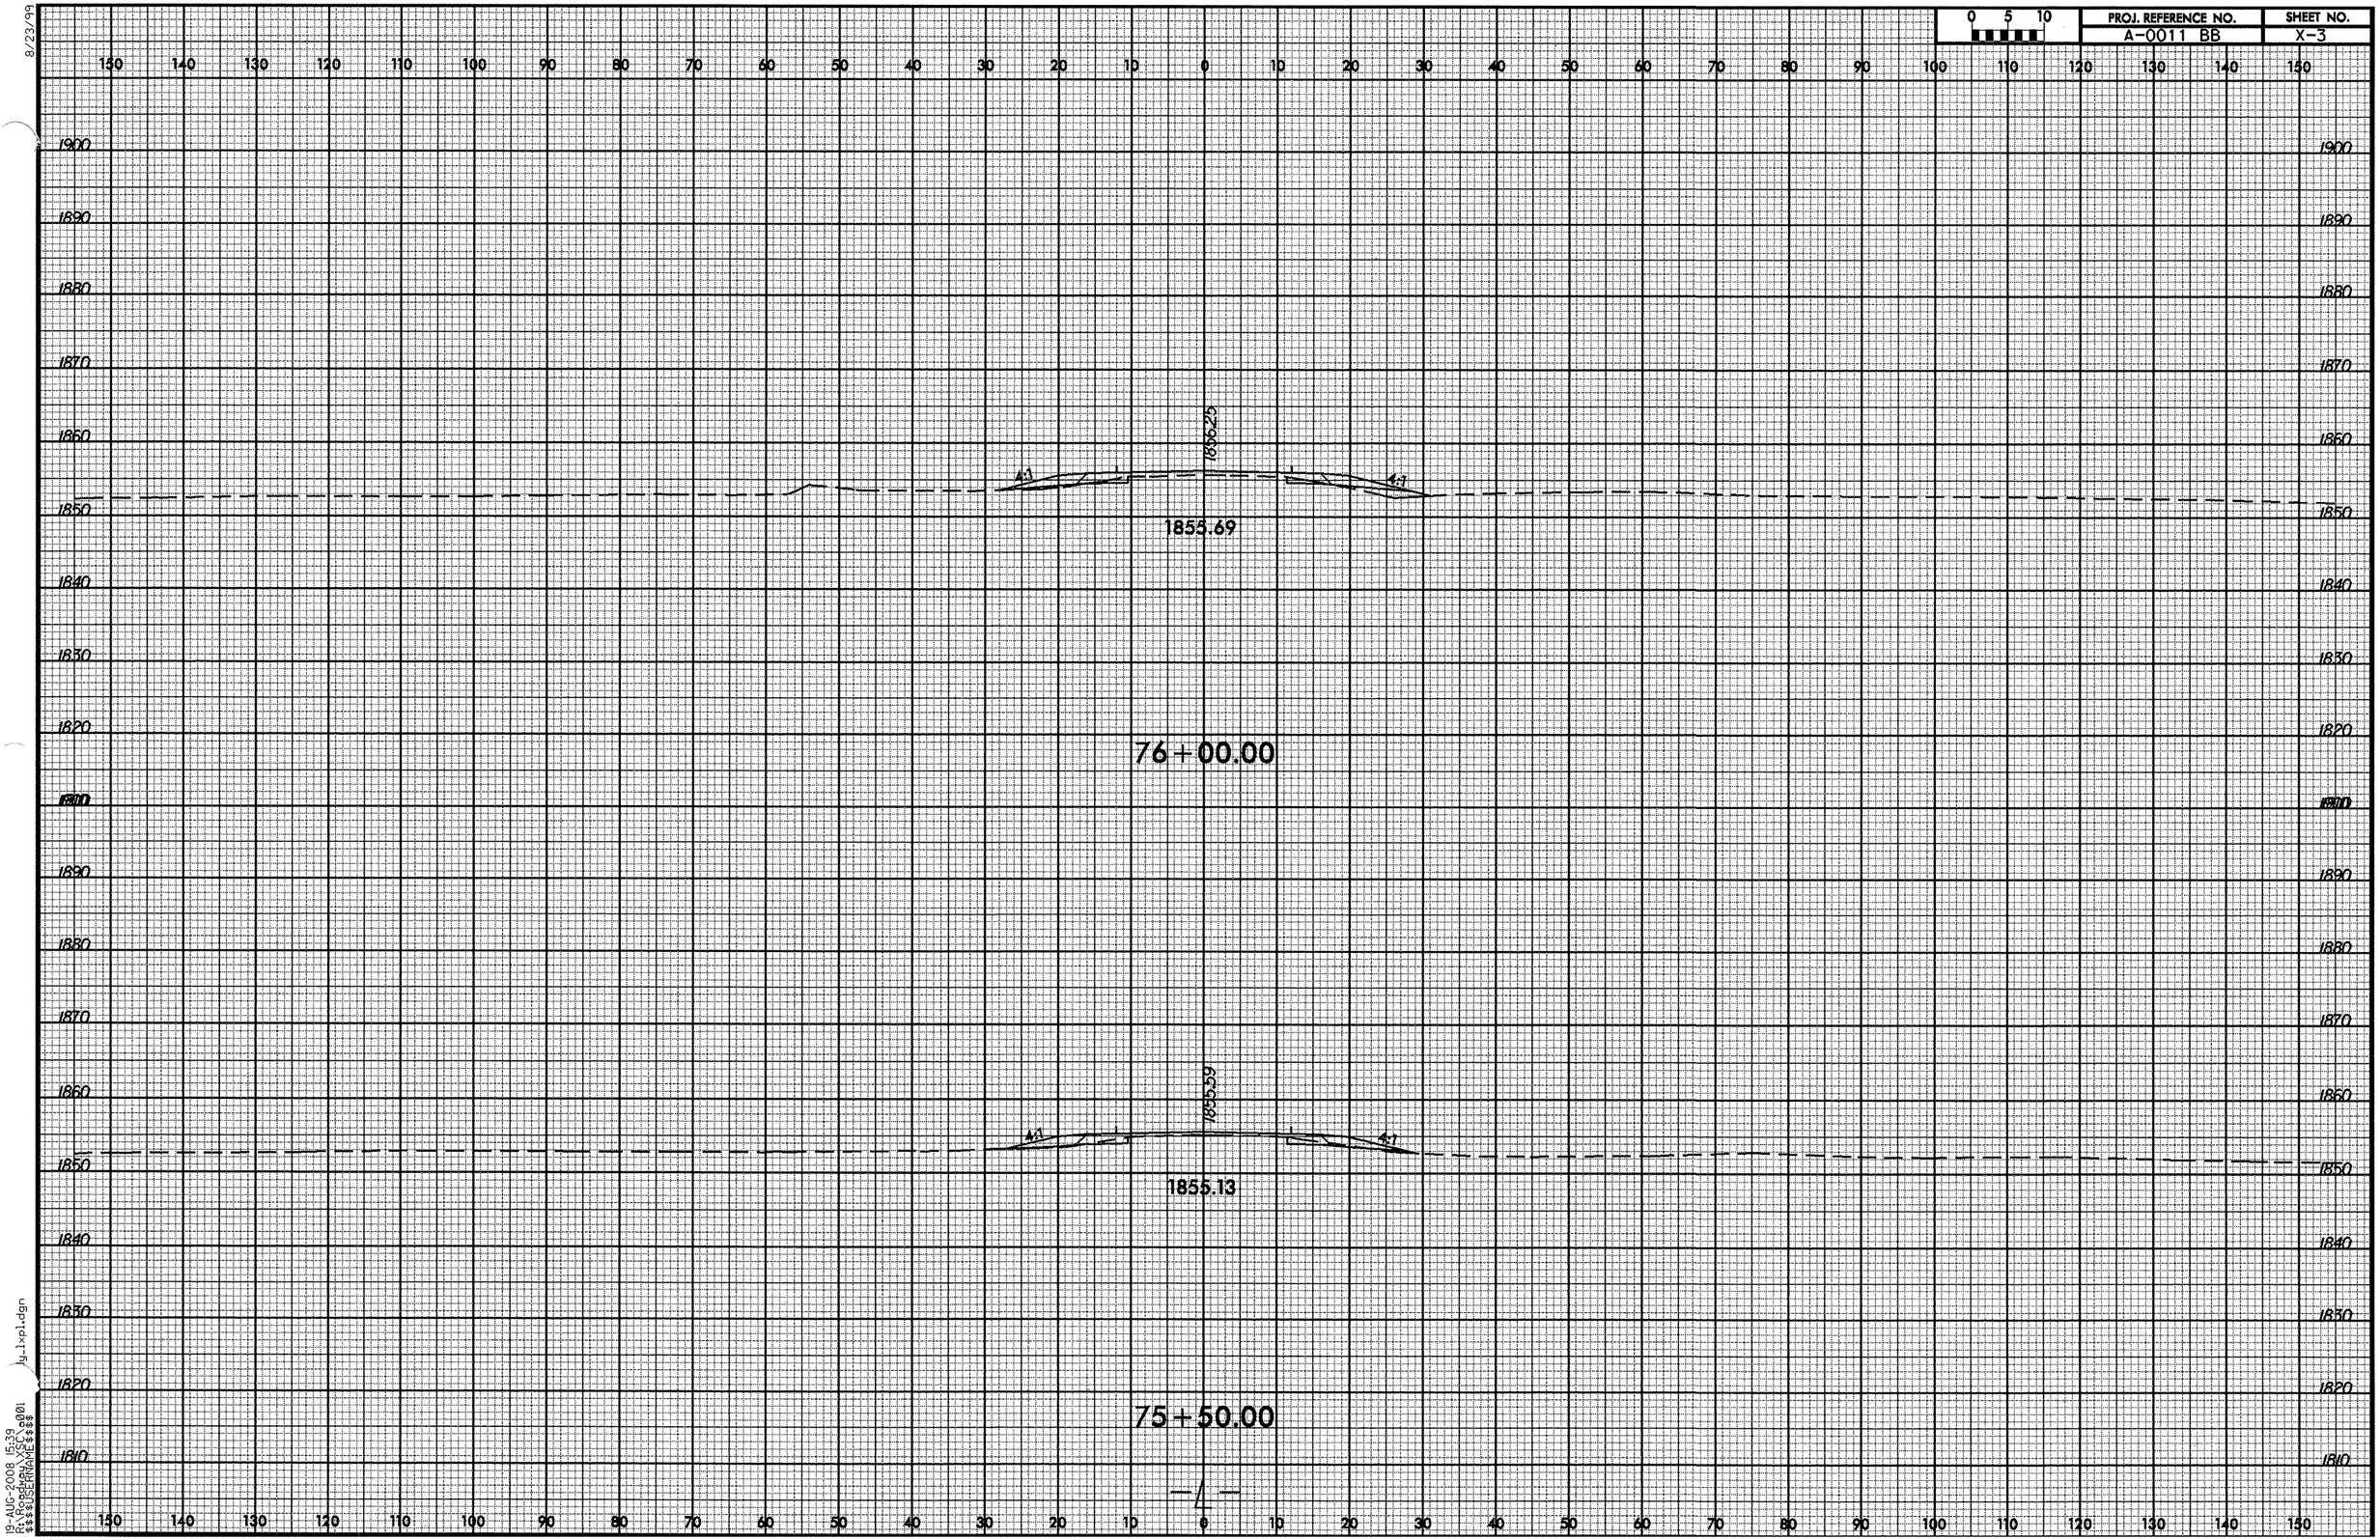

8/23/99

19-AUG-2008 15:39
R:\Roadway\X3C\a001
$$$$USERNAME$$$$

Jy_1xpl.dgn

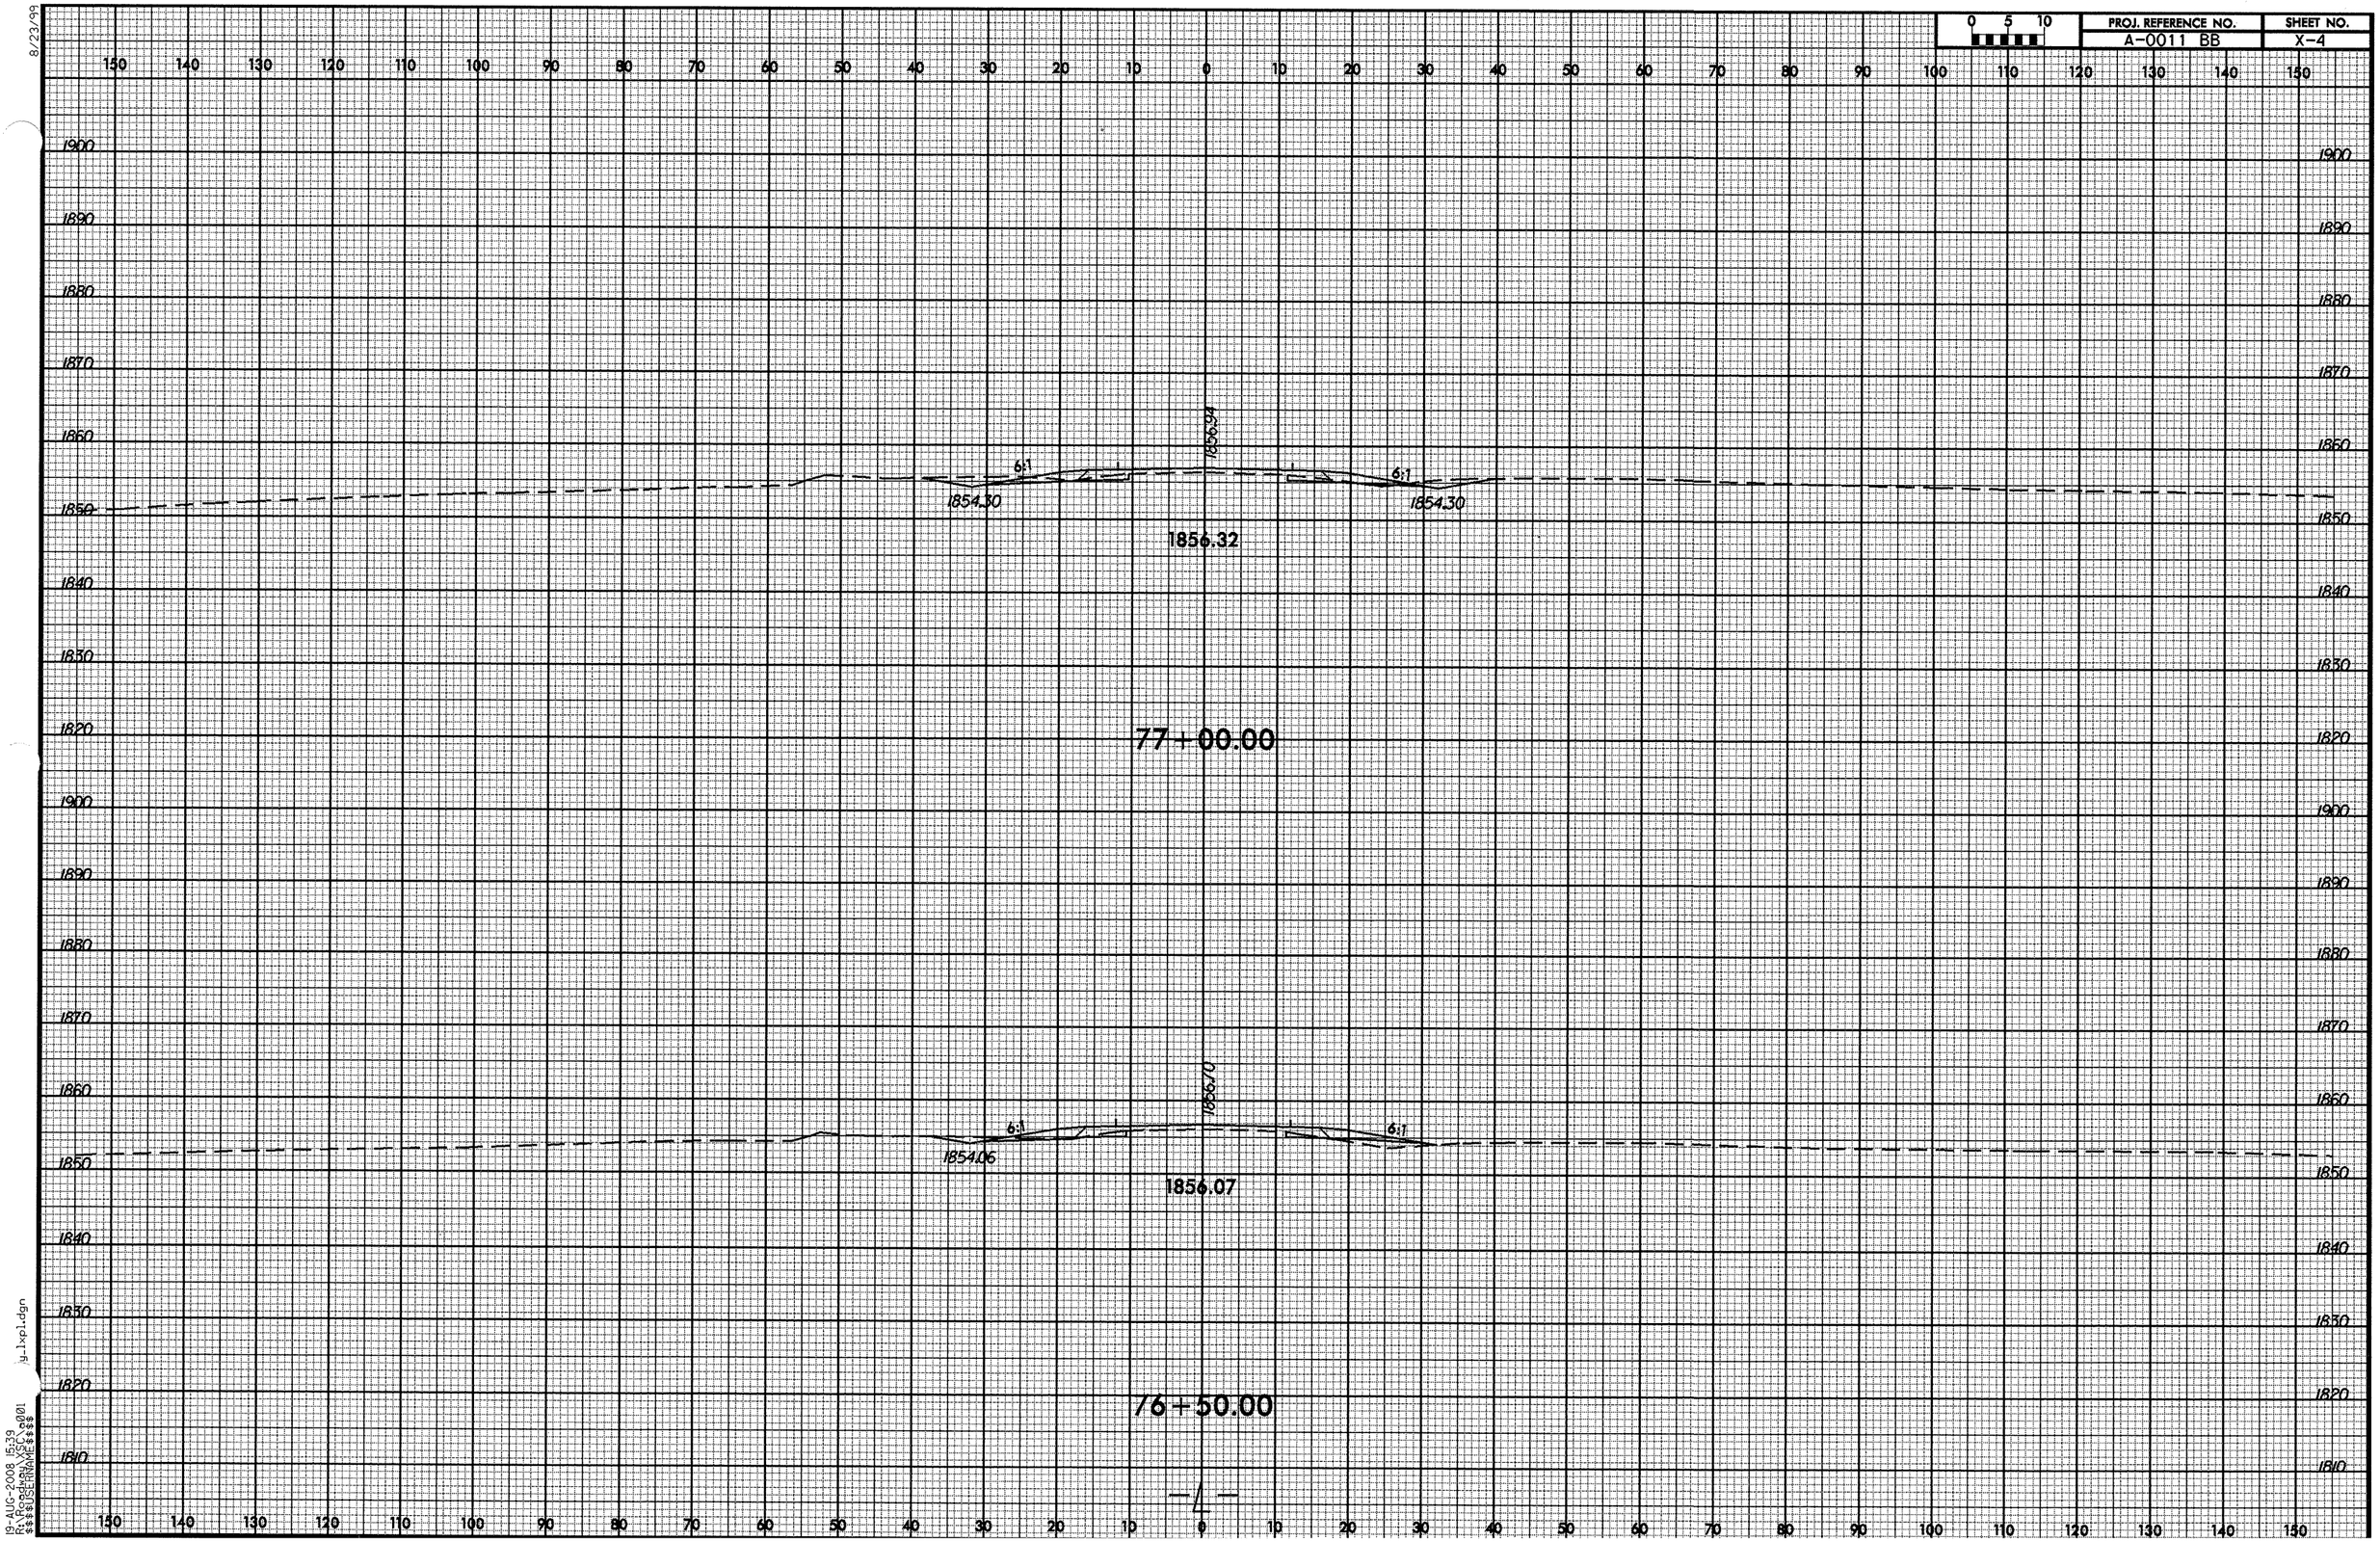

8/23/99
19-AUG-2008 15:39
R:\Roadway\XSC\a001
$$$$USERNAME$$$$
y_lxpl.dgn

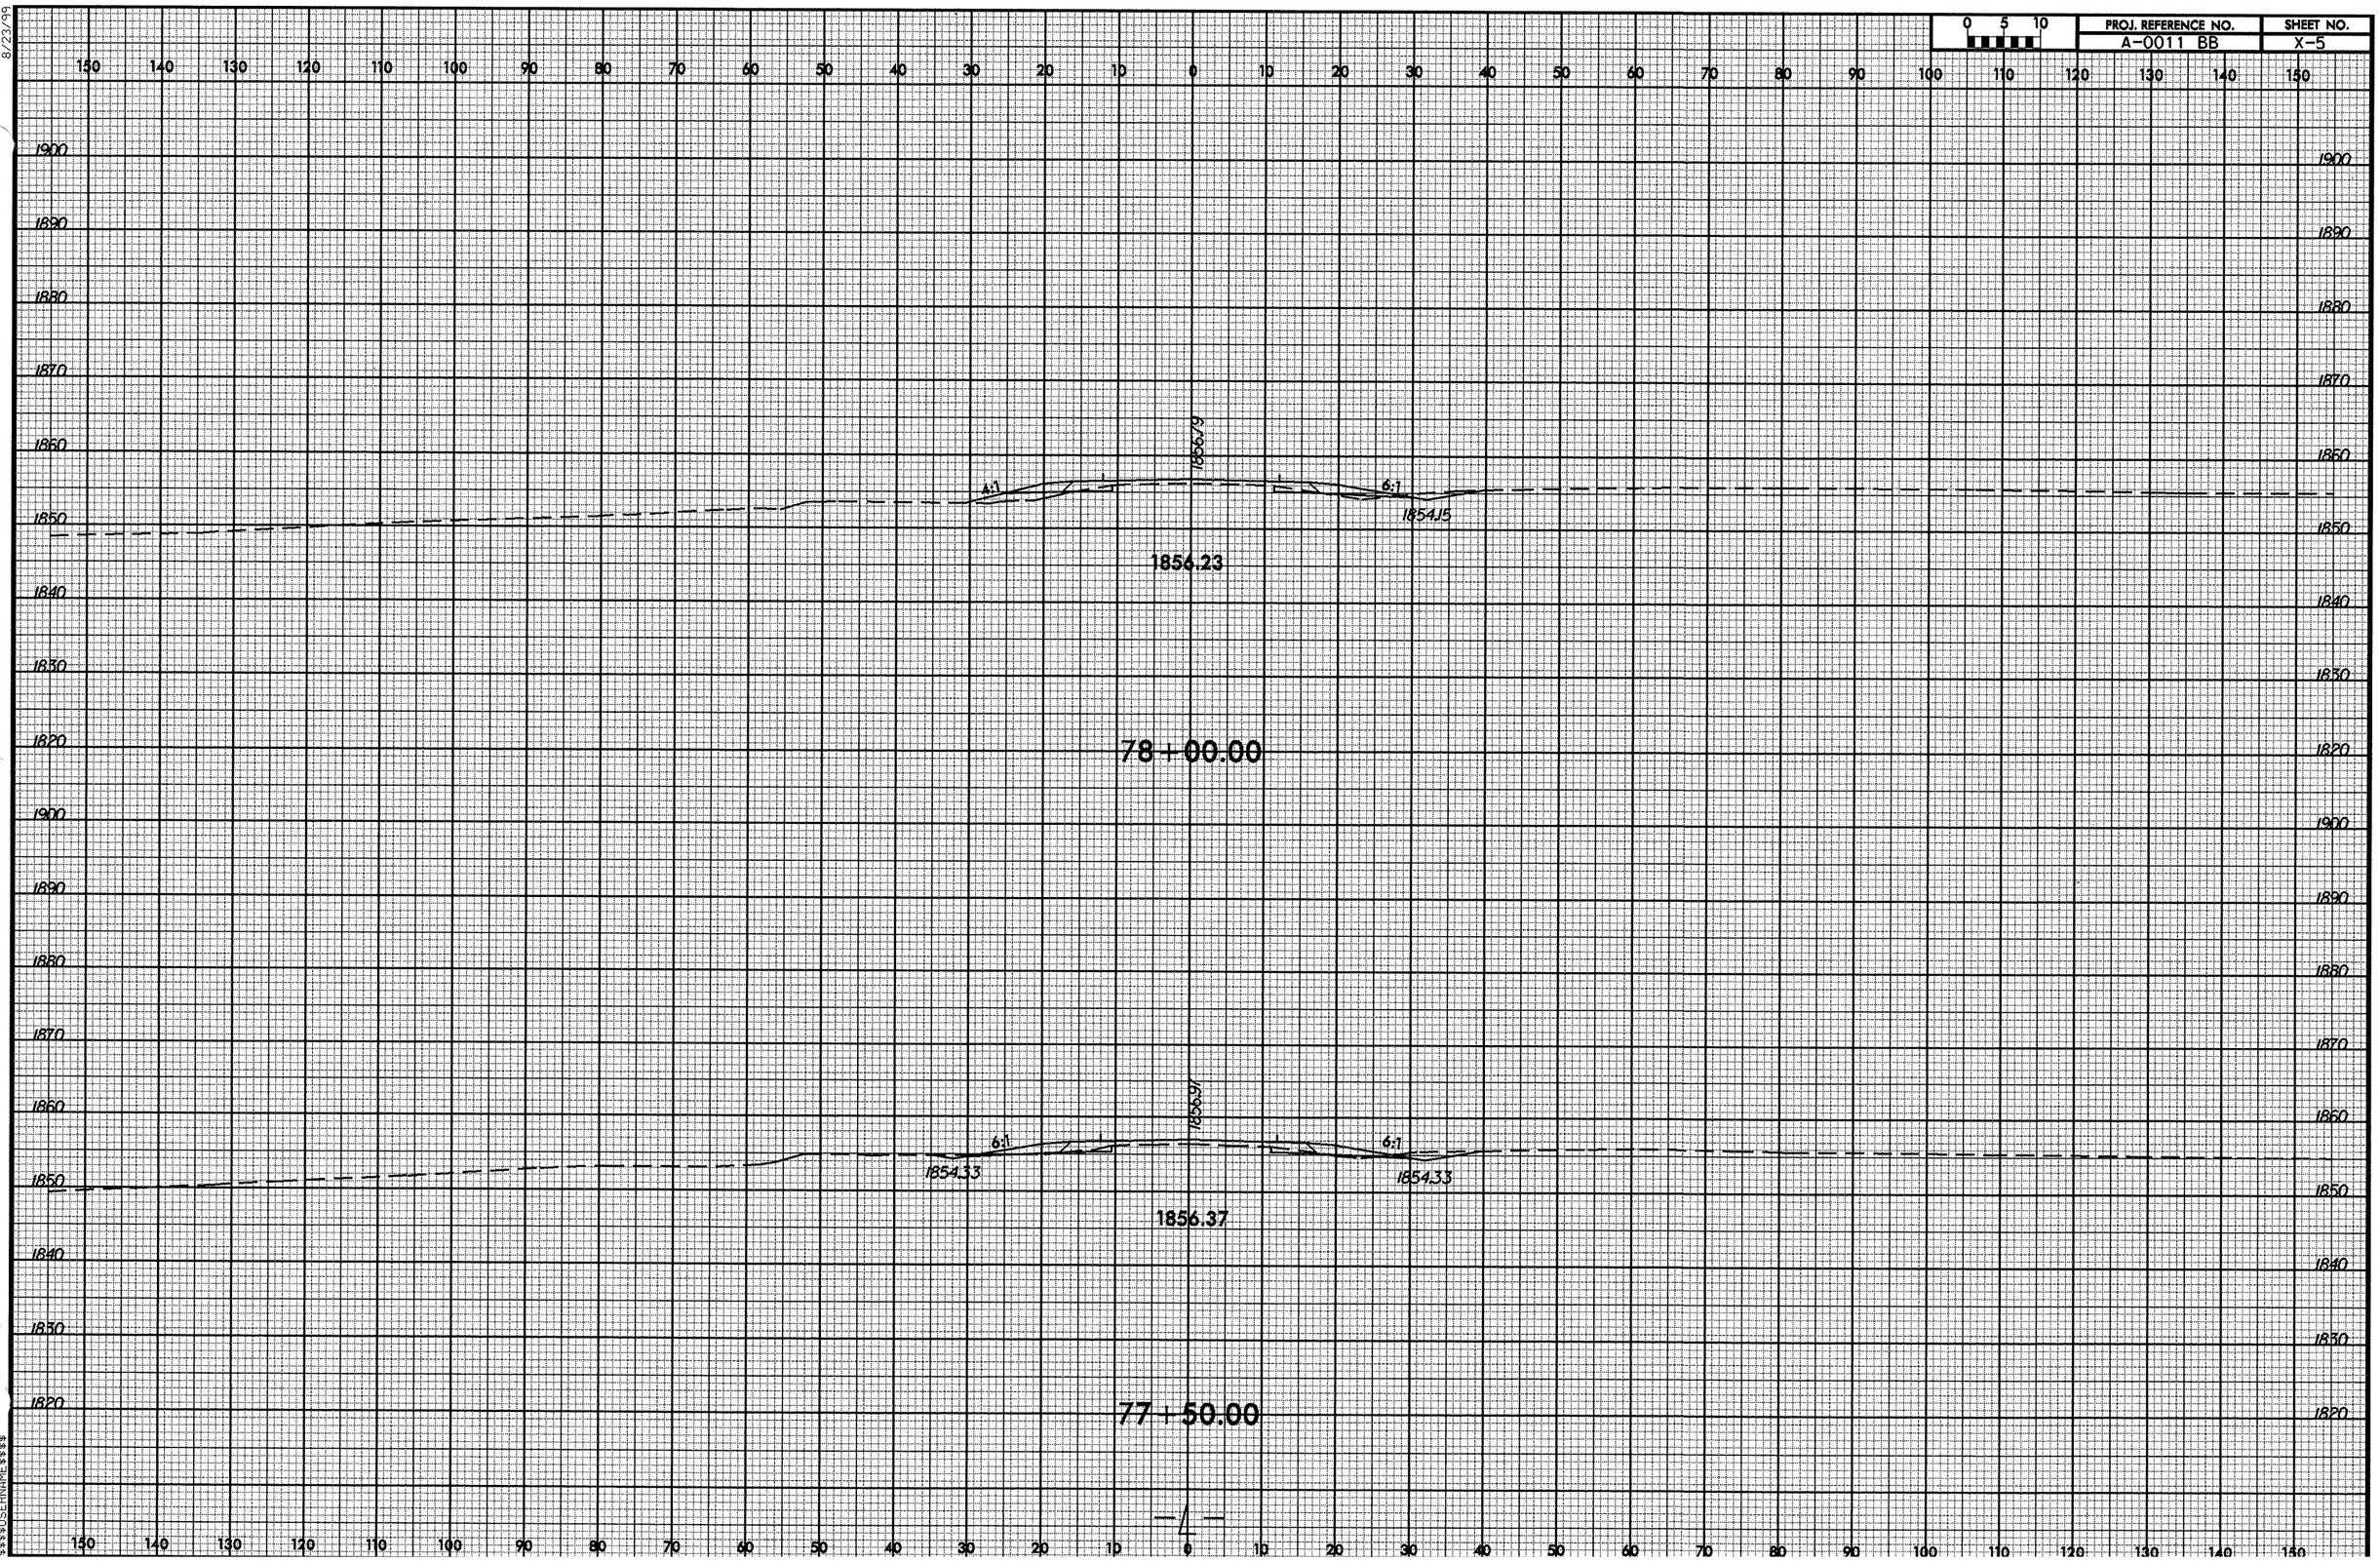

8/23/99

19-AUG-2008 15:39
R:\Roadway\XSC\o001
$$$$USERNAME$$$$

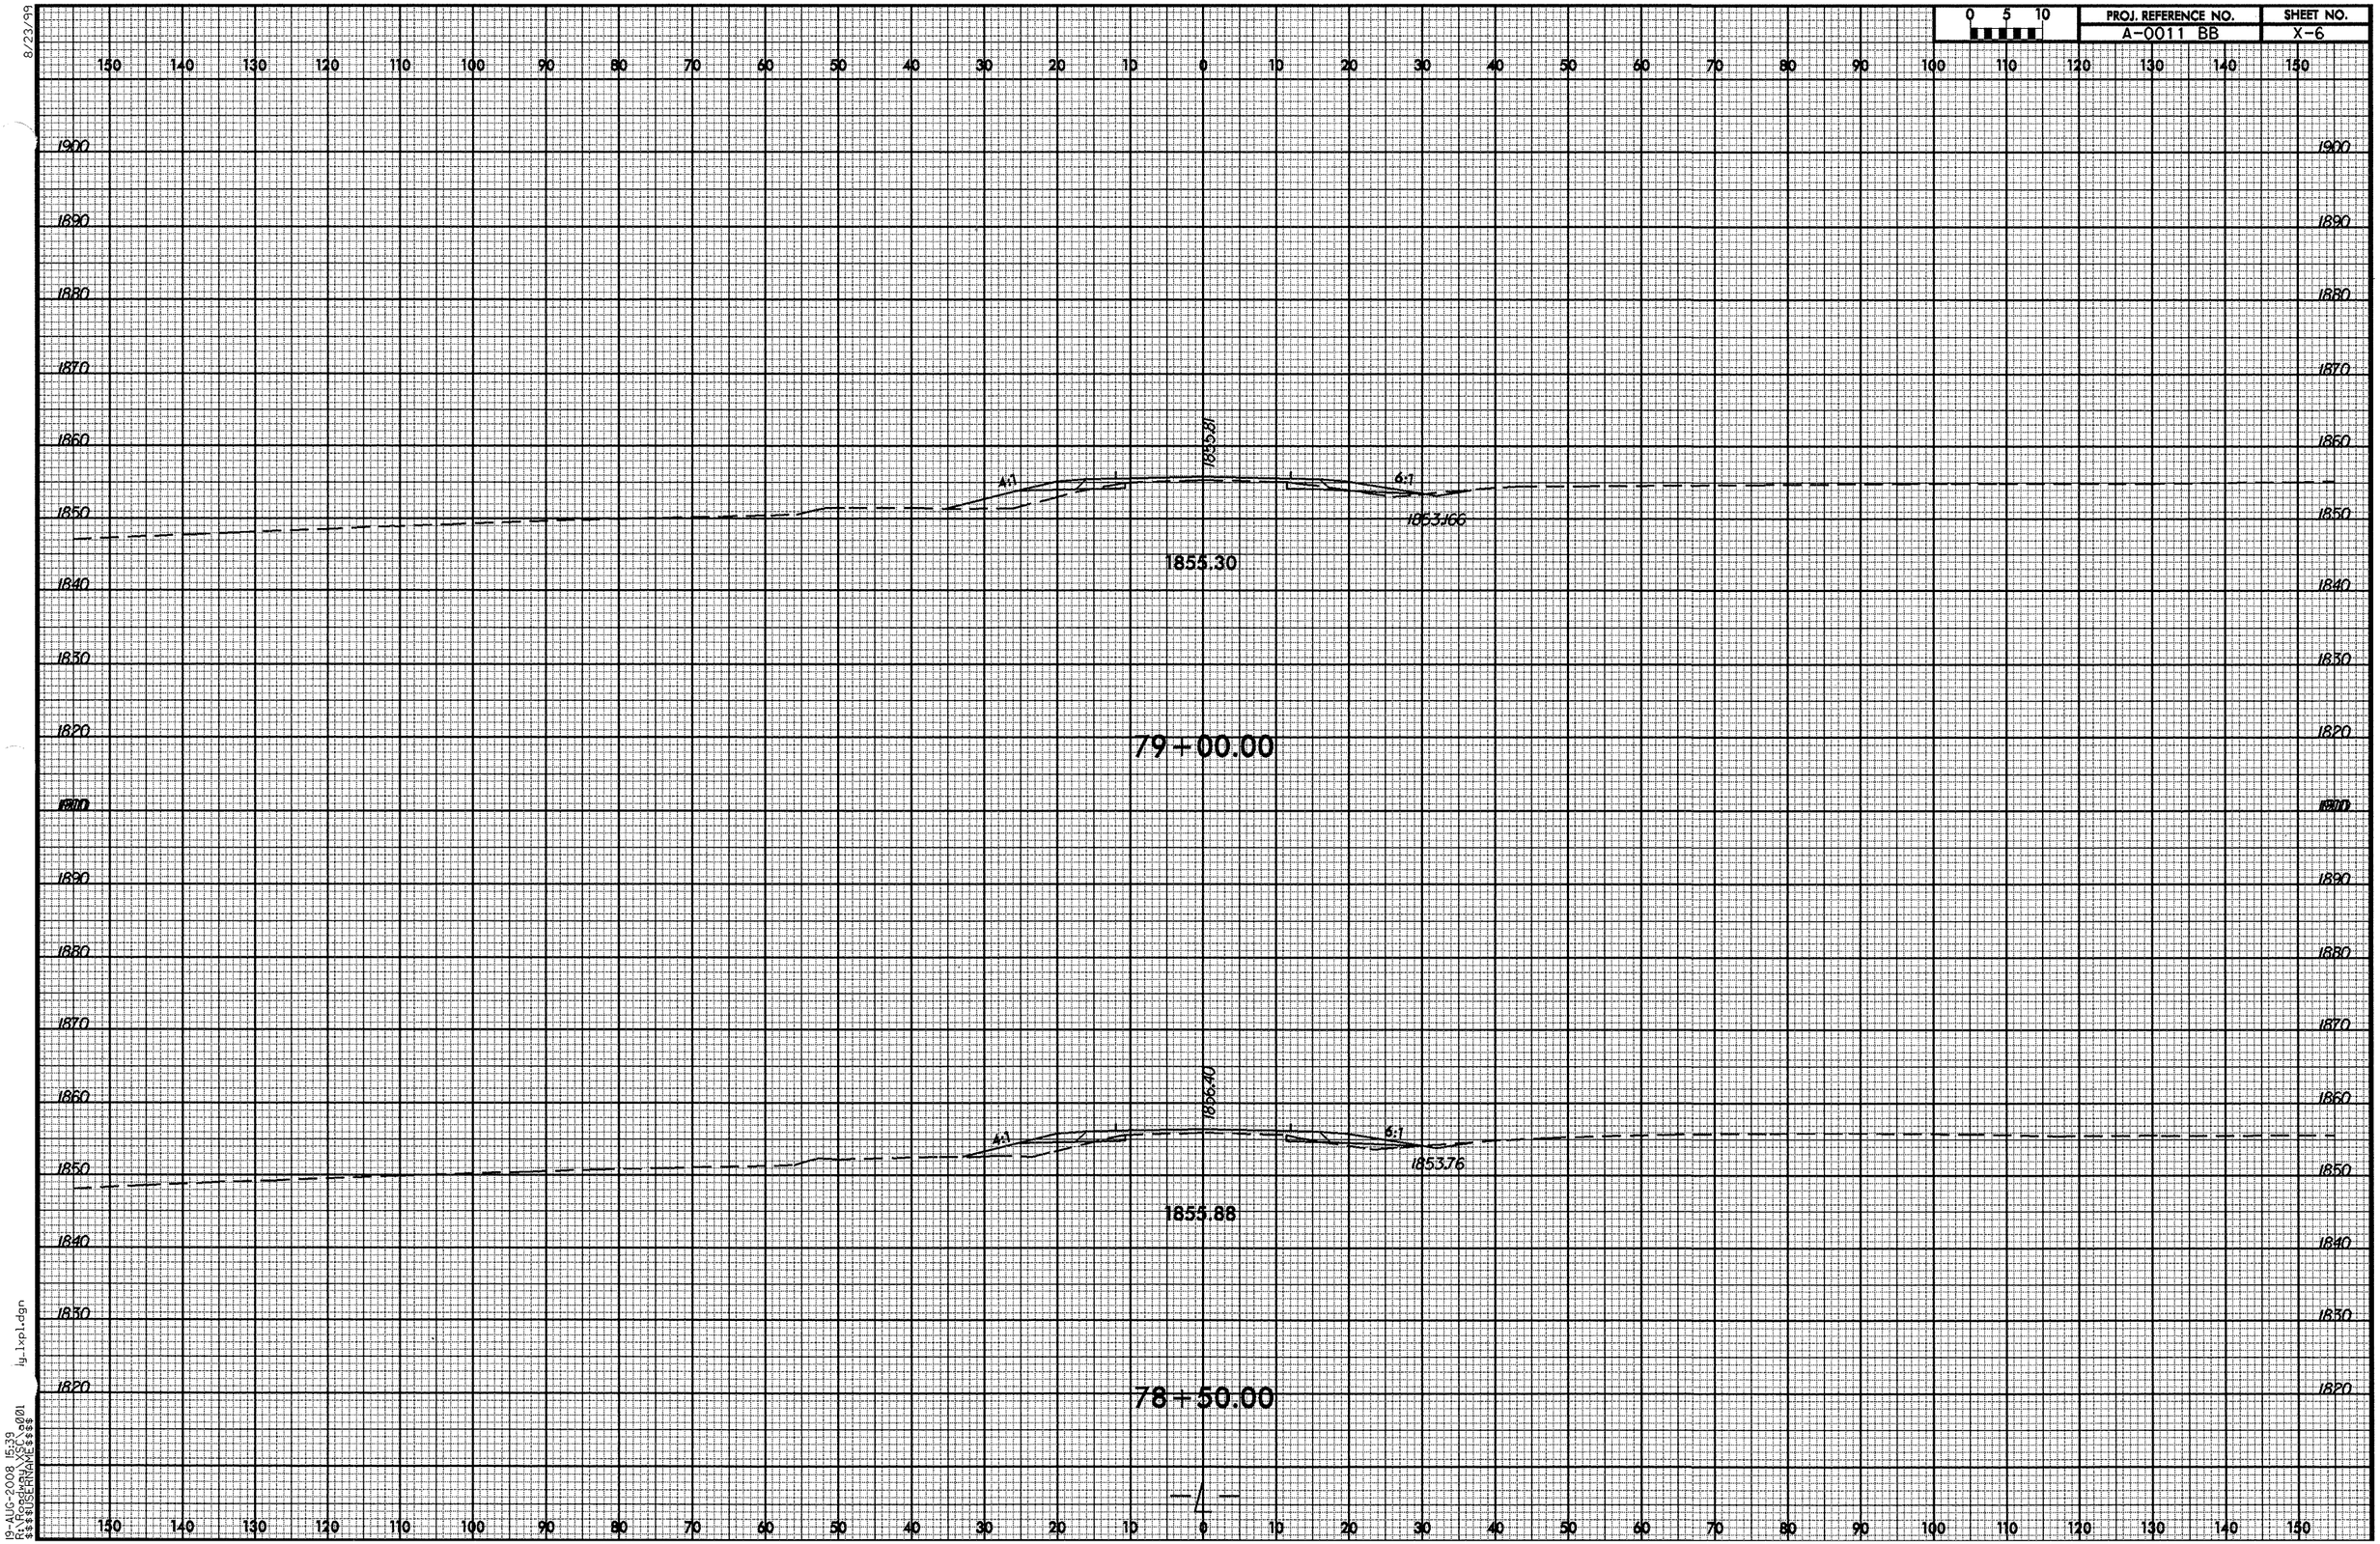

8/23/99

19-AUG-2008 15:39
R:\Roadway\XSC\a001
$$$$USERNAME$$$$

ly_lxpl.dgn

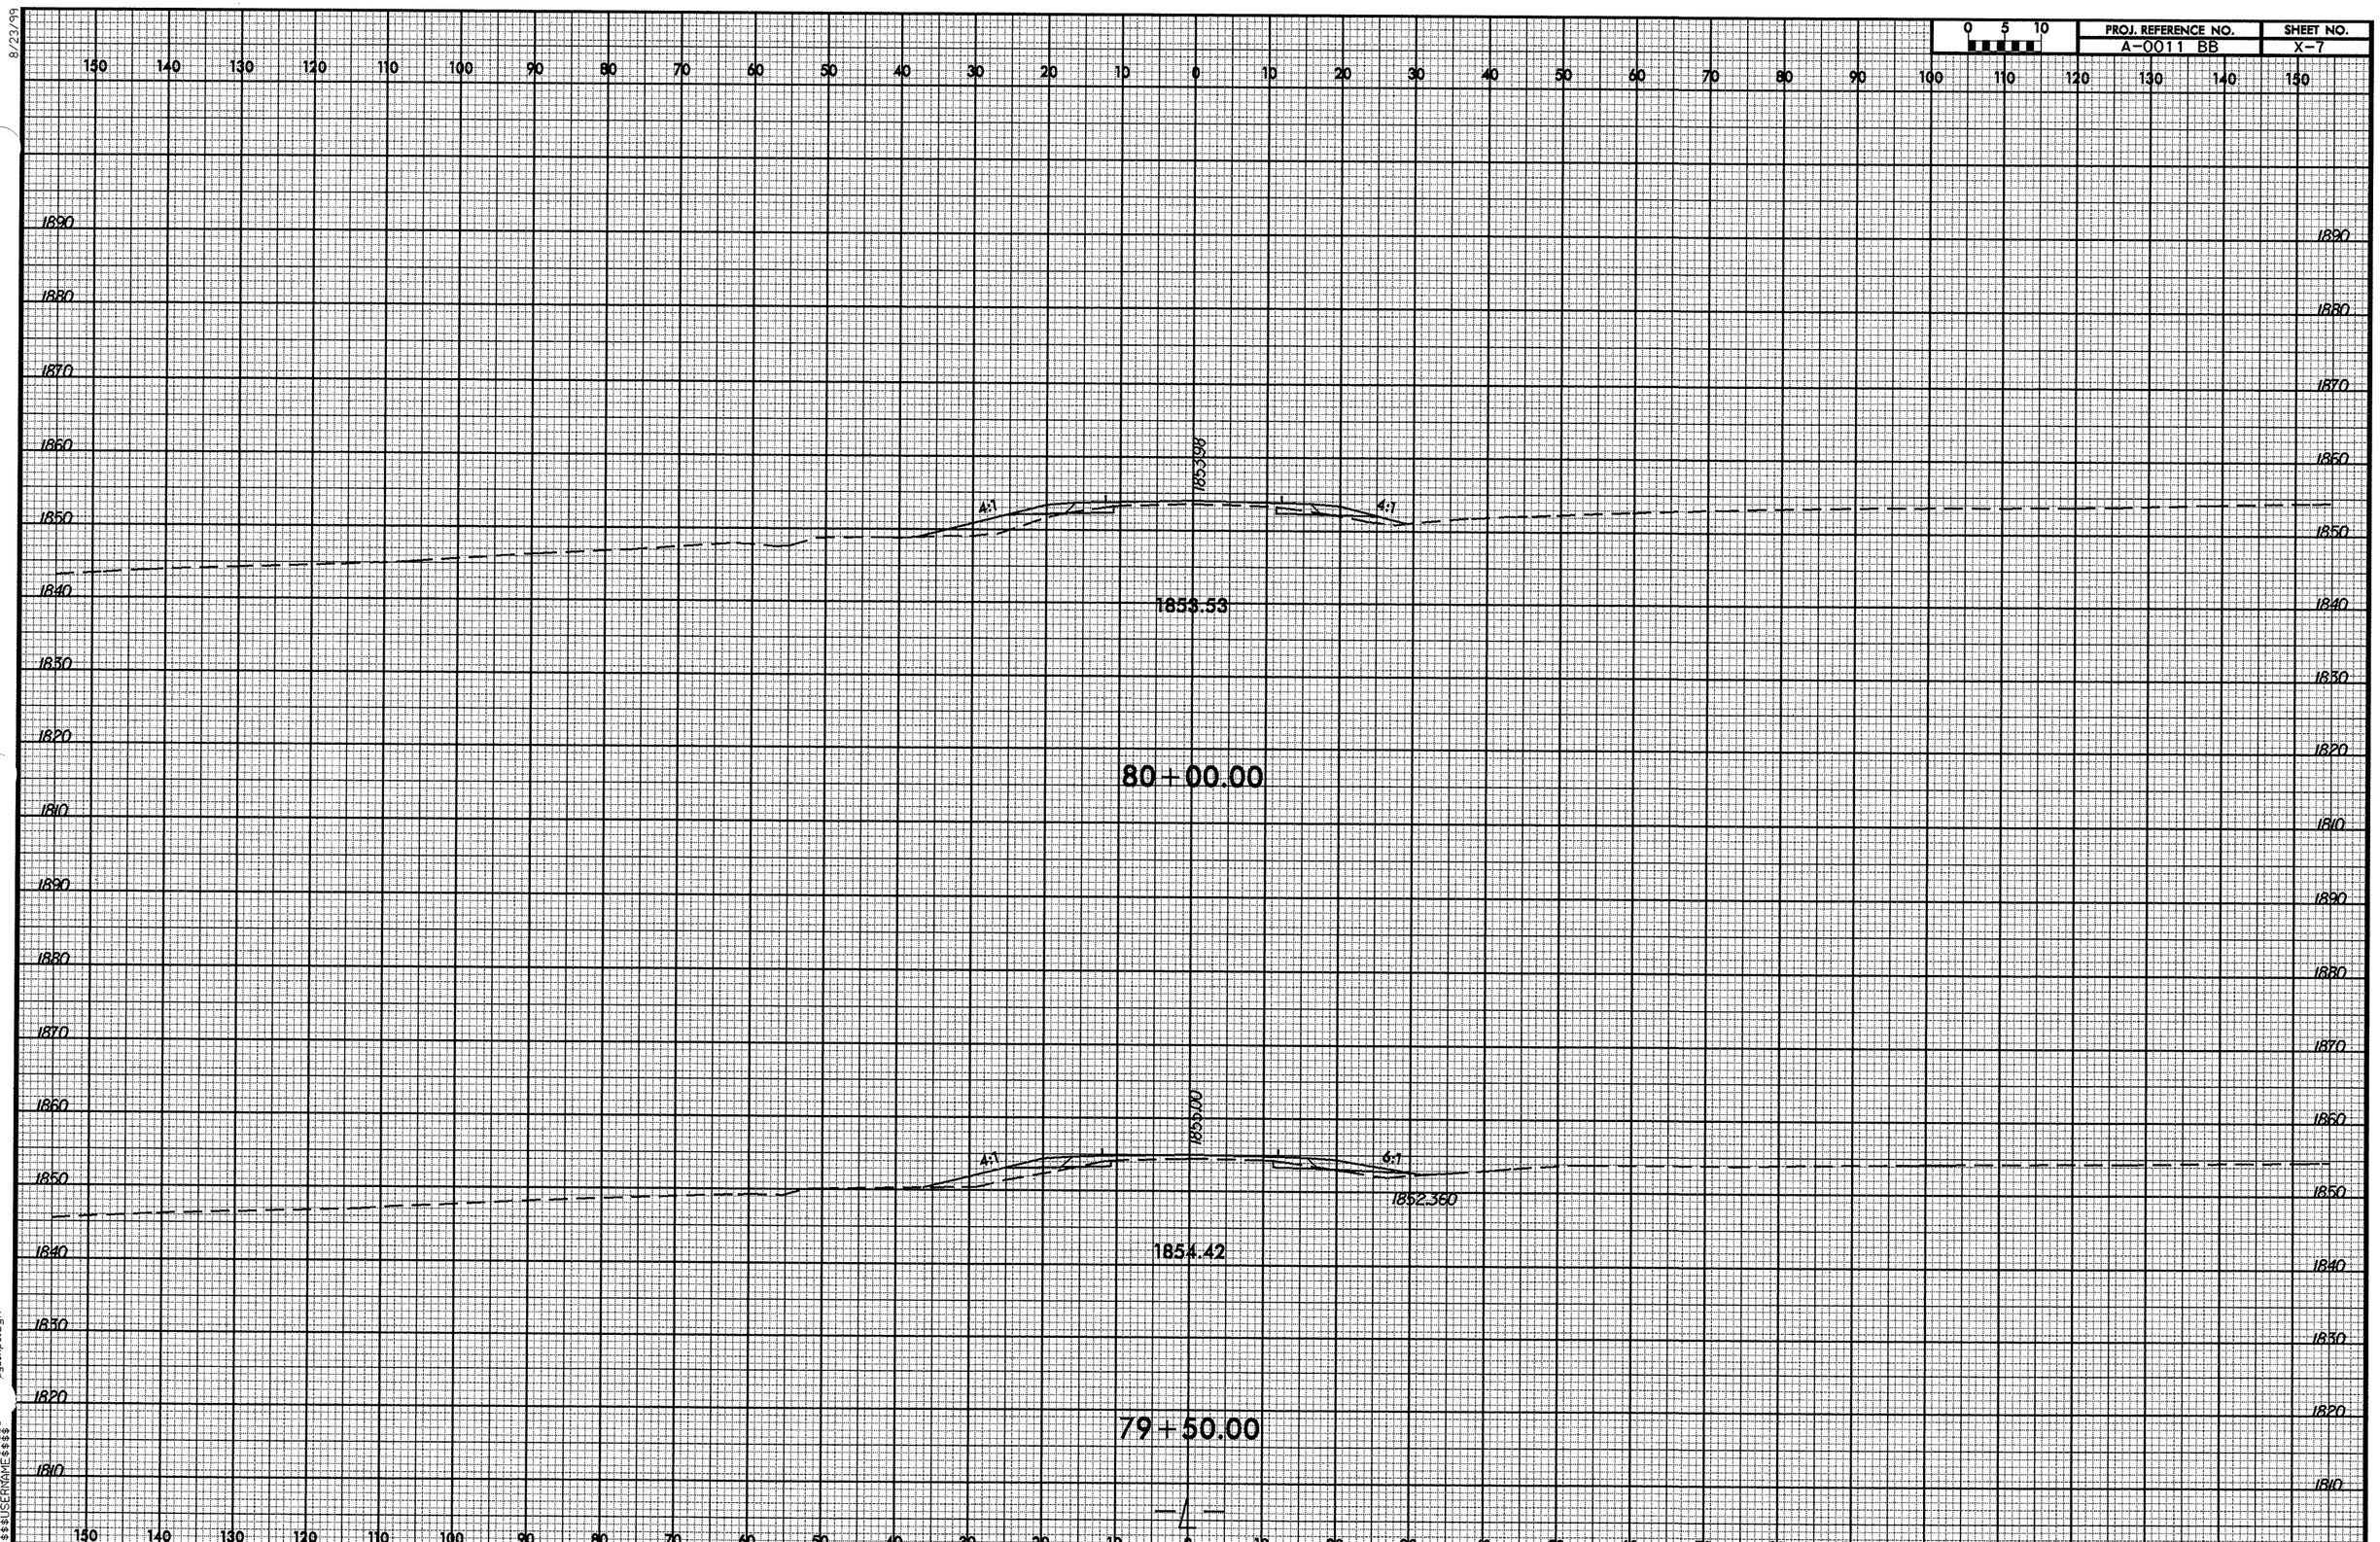

8/23/99
19-AUG-2008 15:39
R:\Roadway\XSC\p00
$$$$USERNAME$$$$
jy_lxp1.dgn

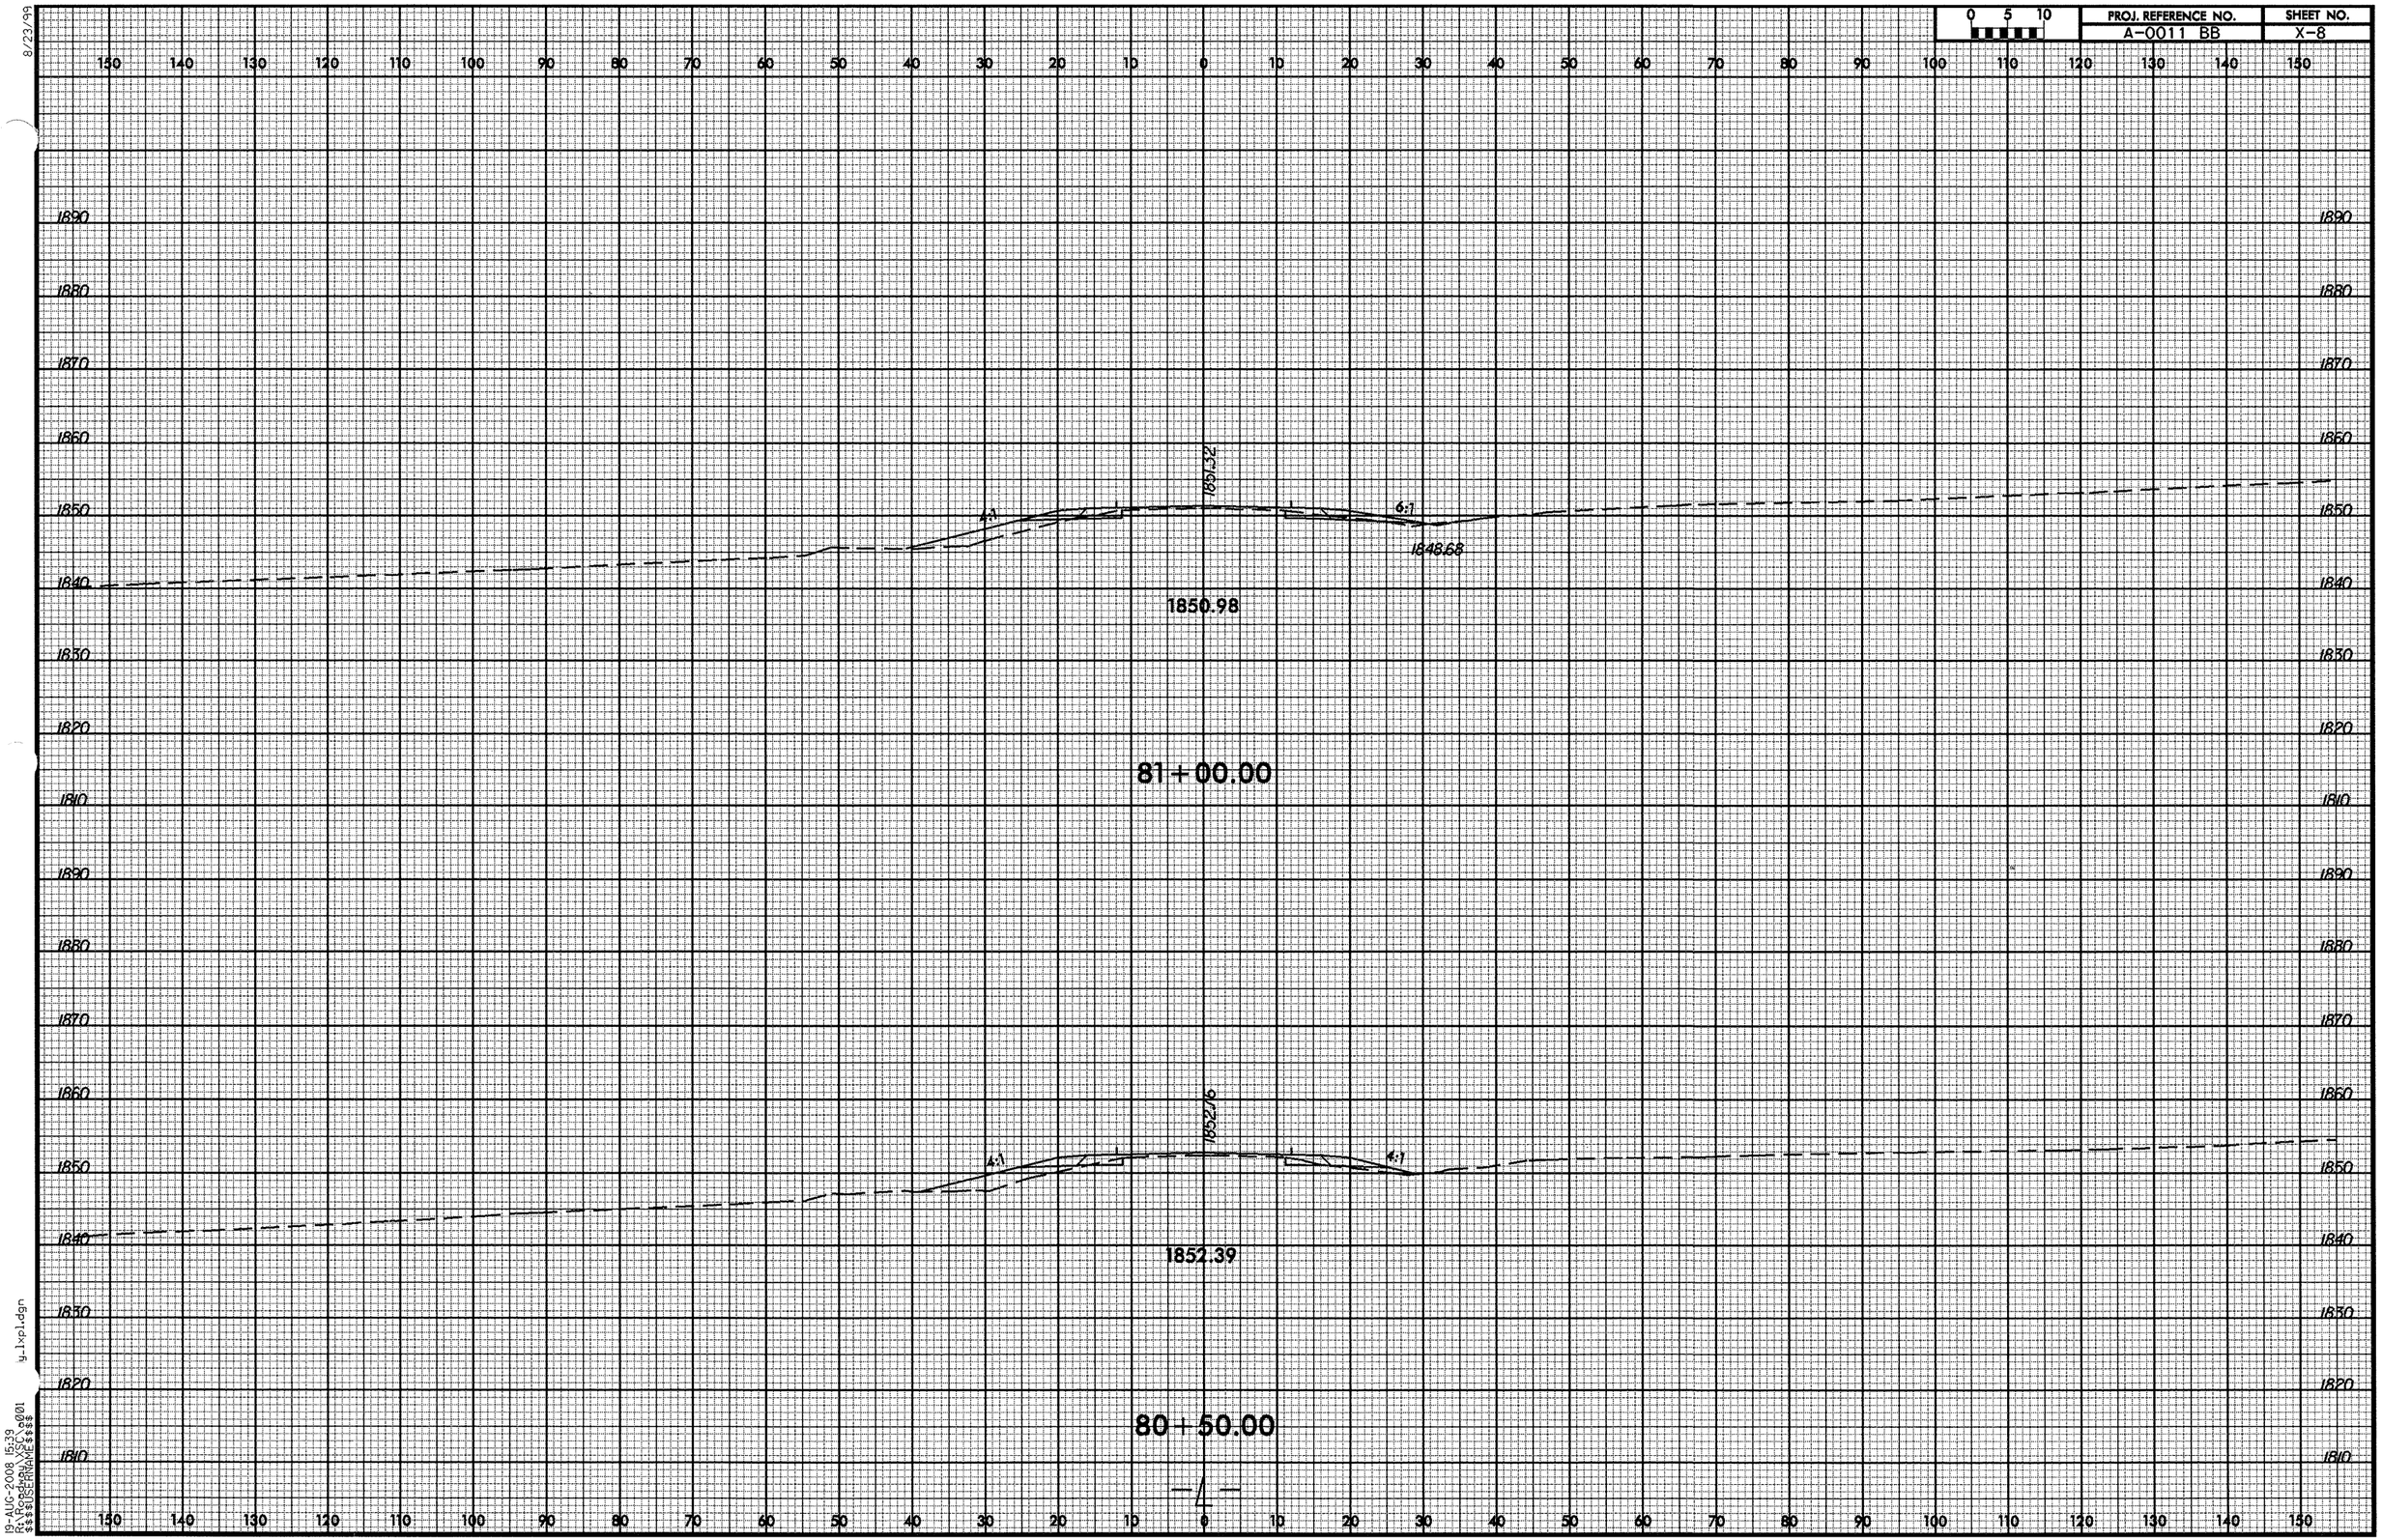

8/23/99
19-AUG-2008 15:39
R:\Roadway\XSC\a001
$$$$USERNAME$$$$
y_lxpl.dgn

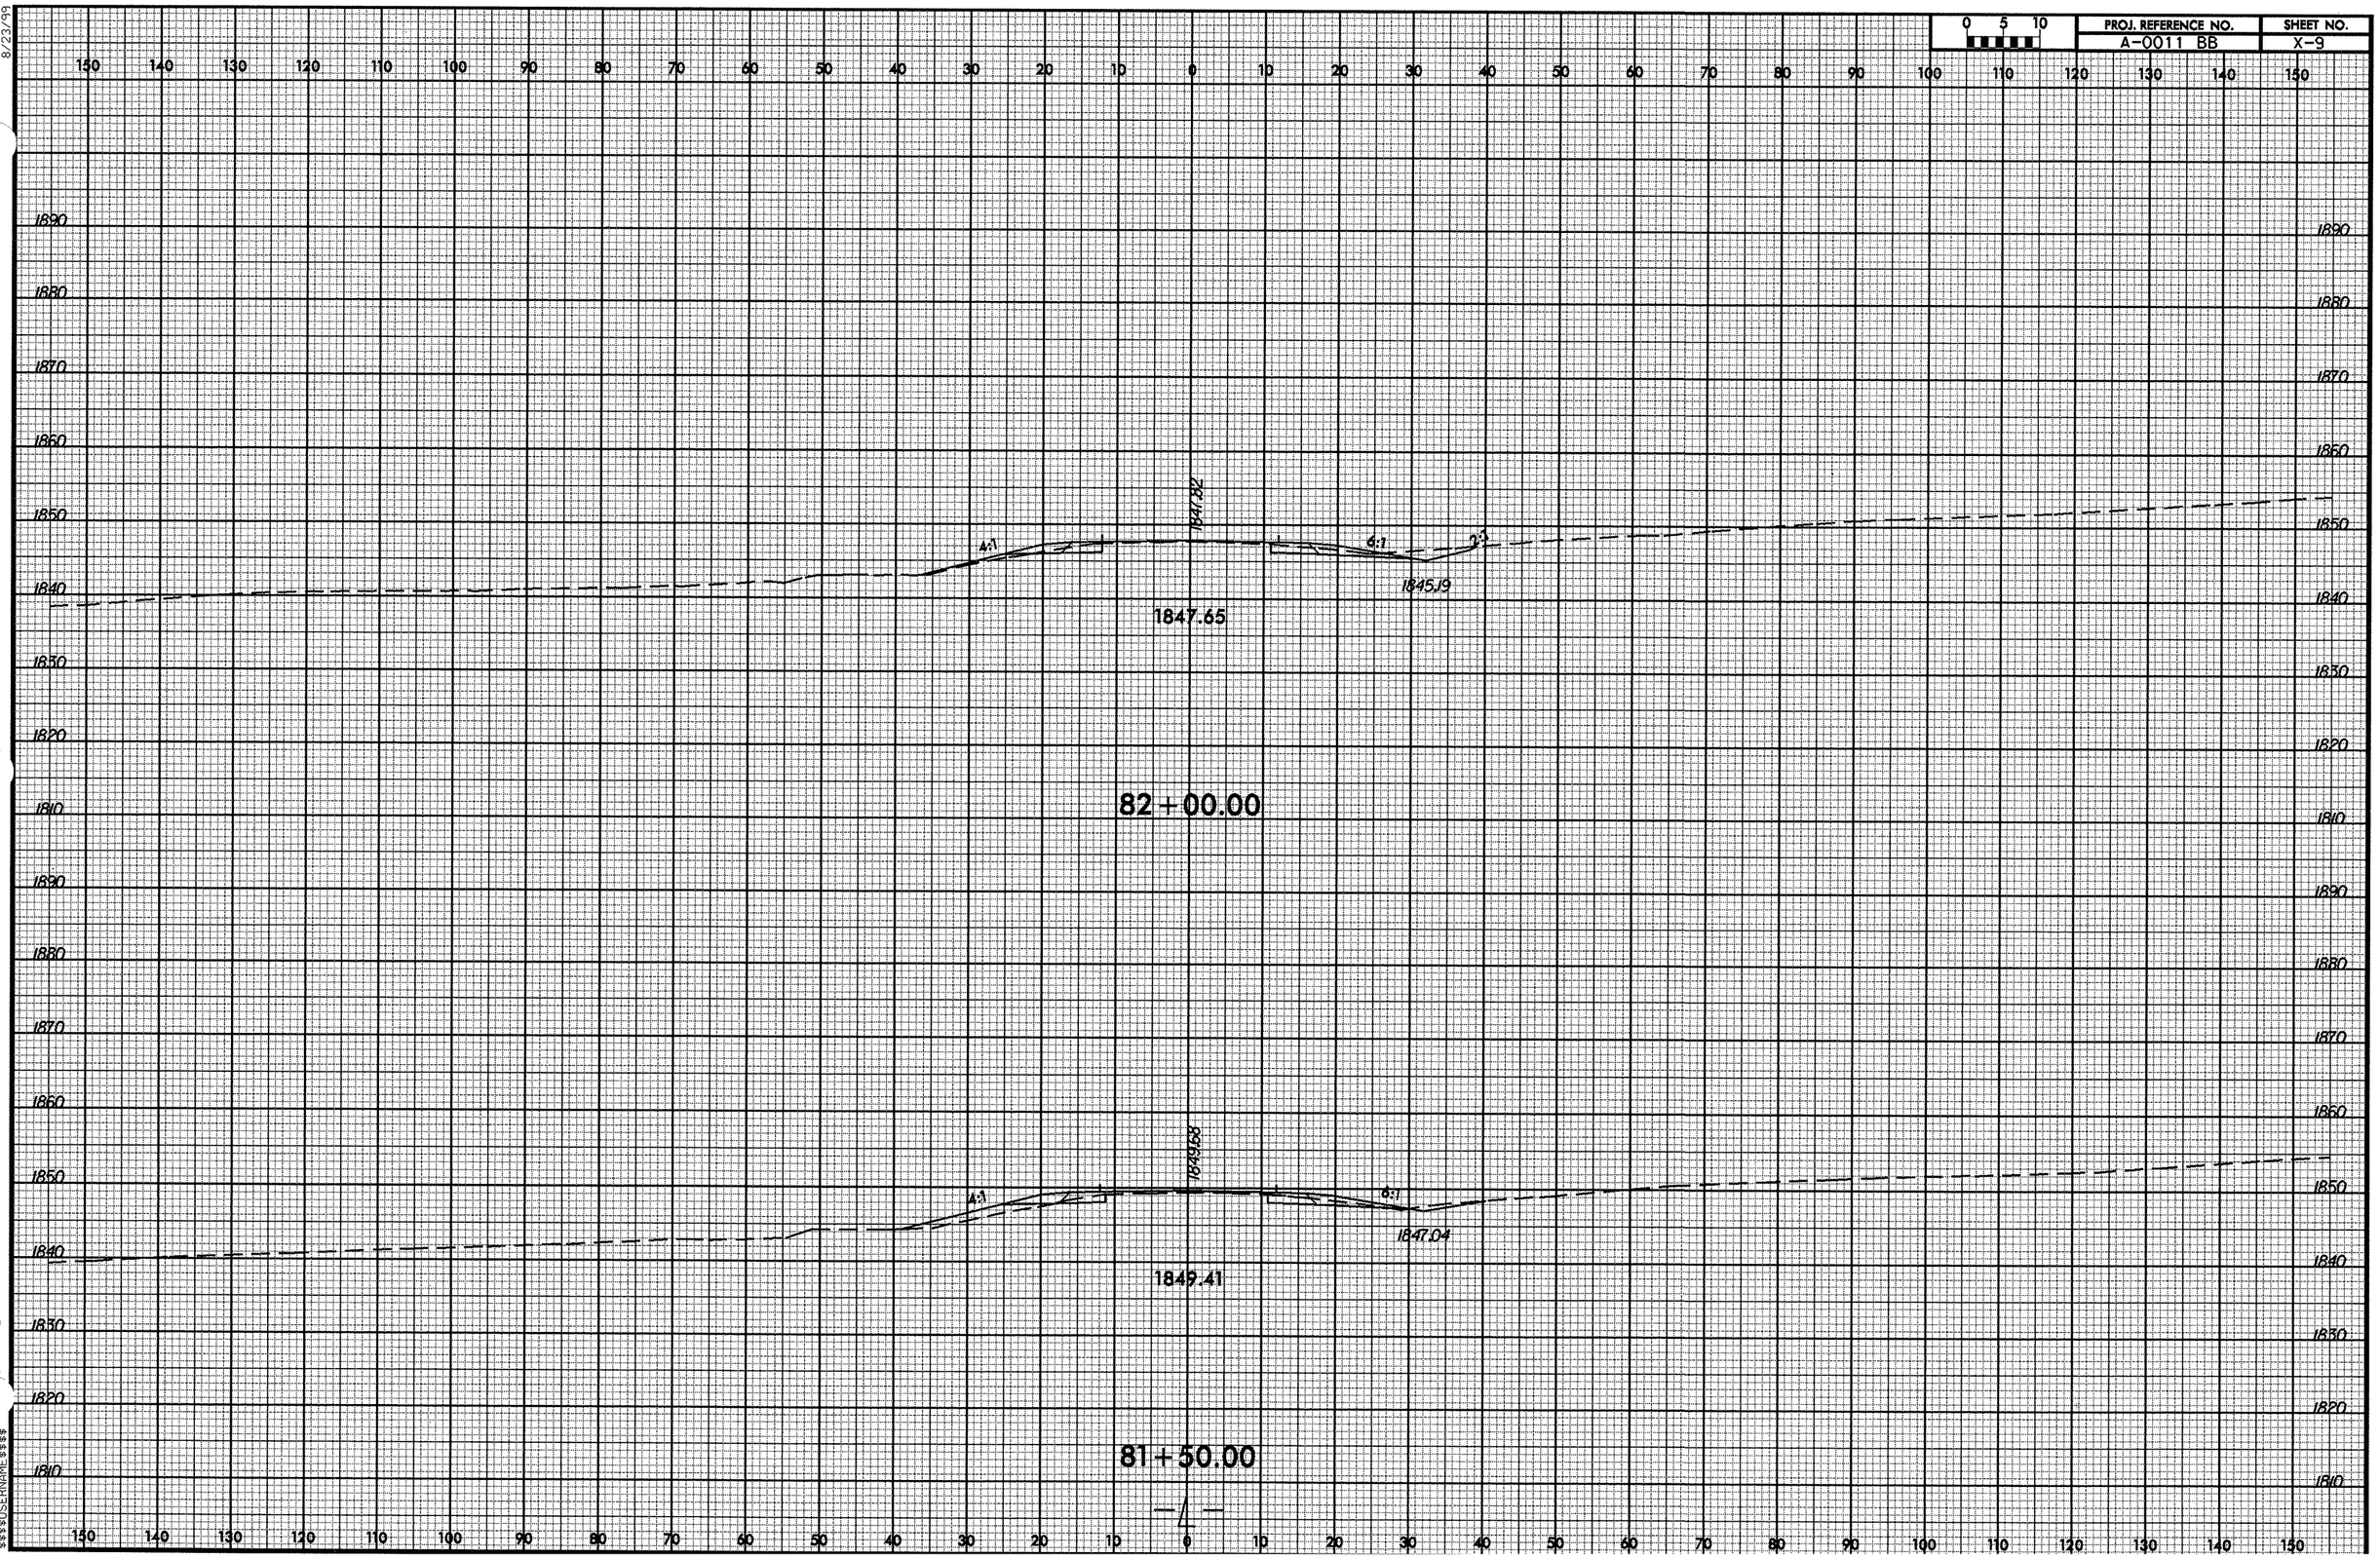
0 5 10
PROJ. REFERENCE NO.
A-0011 BB
SHEET NO.
X-9
1841.82
4:1
6:1
2:1
1845.19
1847.65
82+00.00
1849.28
4:1
6:1
1847.04
1849.41
81+50.00
-L-
8/23/99
19-AUG-2008 15:39
R:\Roadway\XSC\a001
$$$$USERNAME$$$$
jy_1xp1.dgn

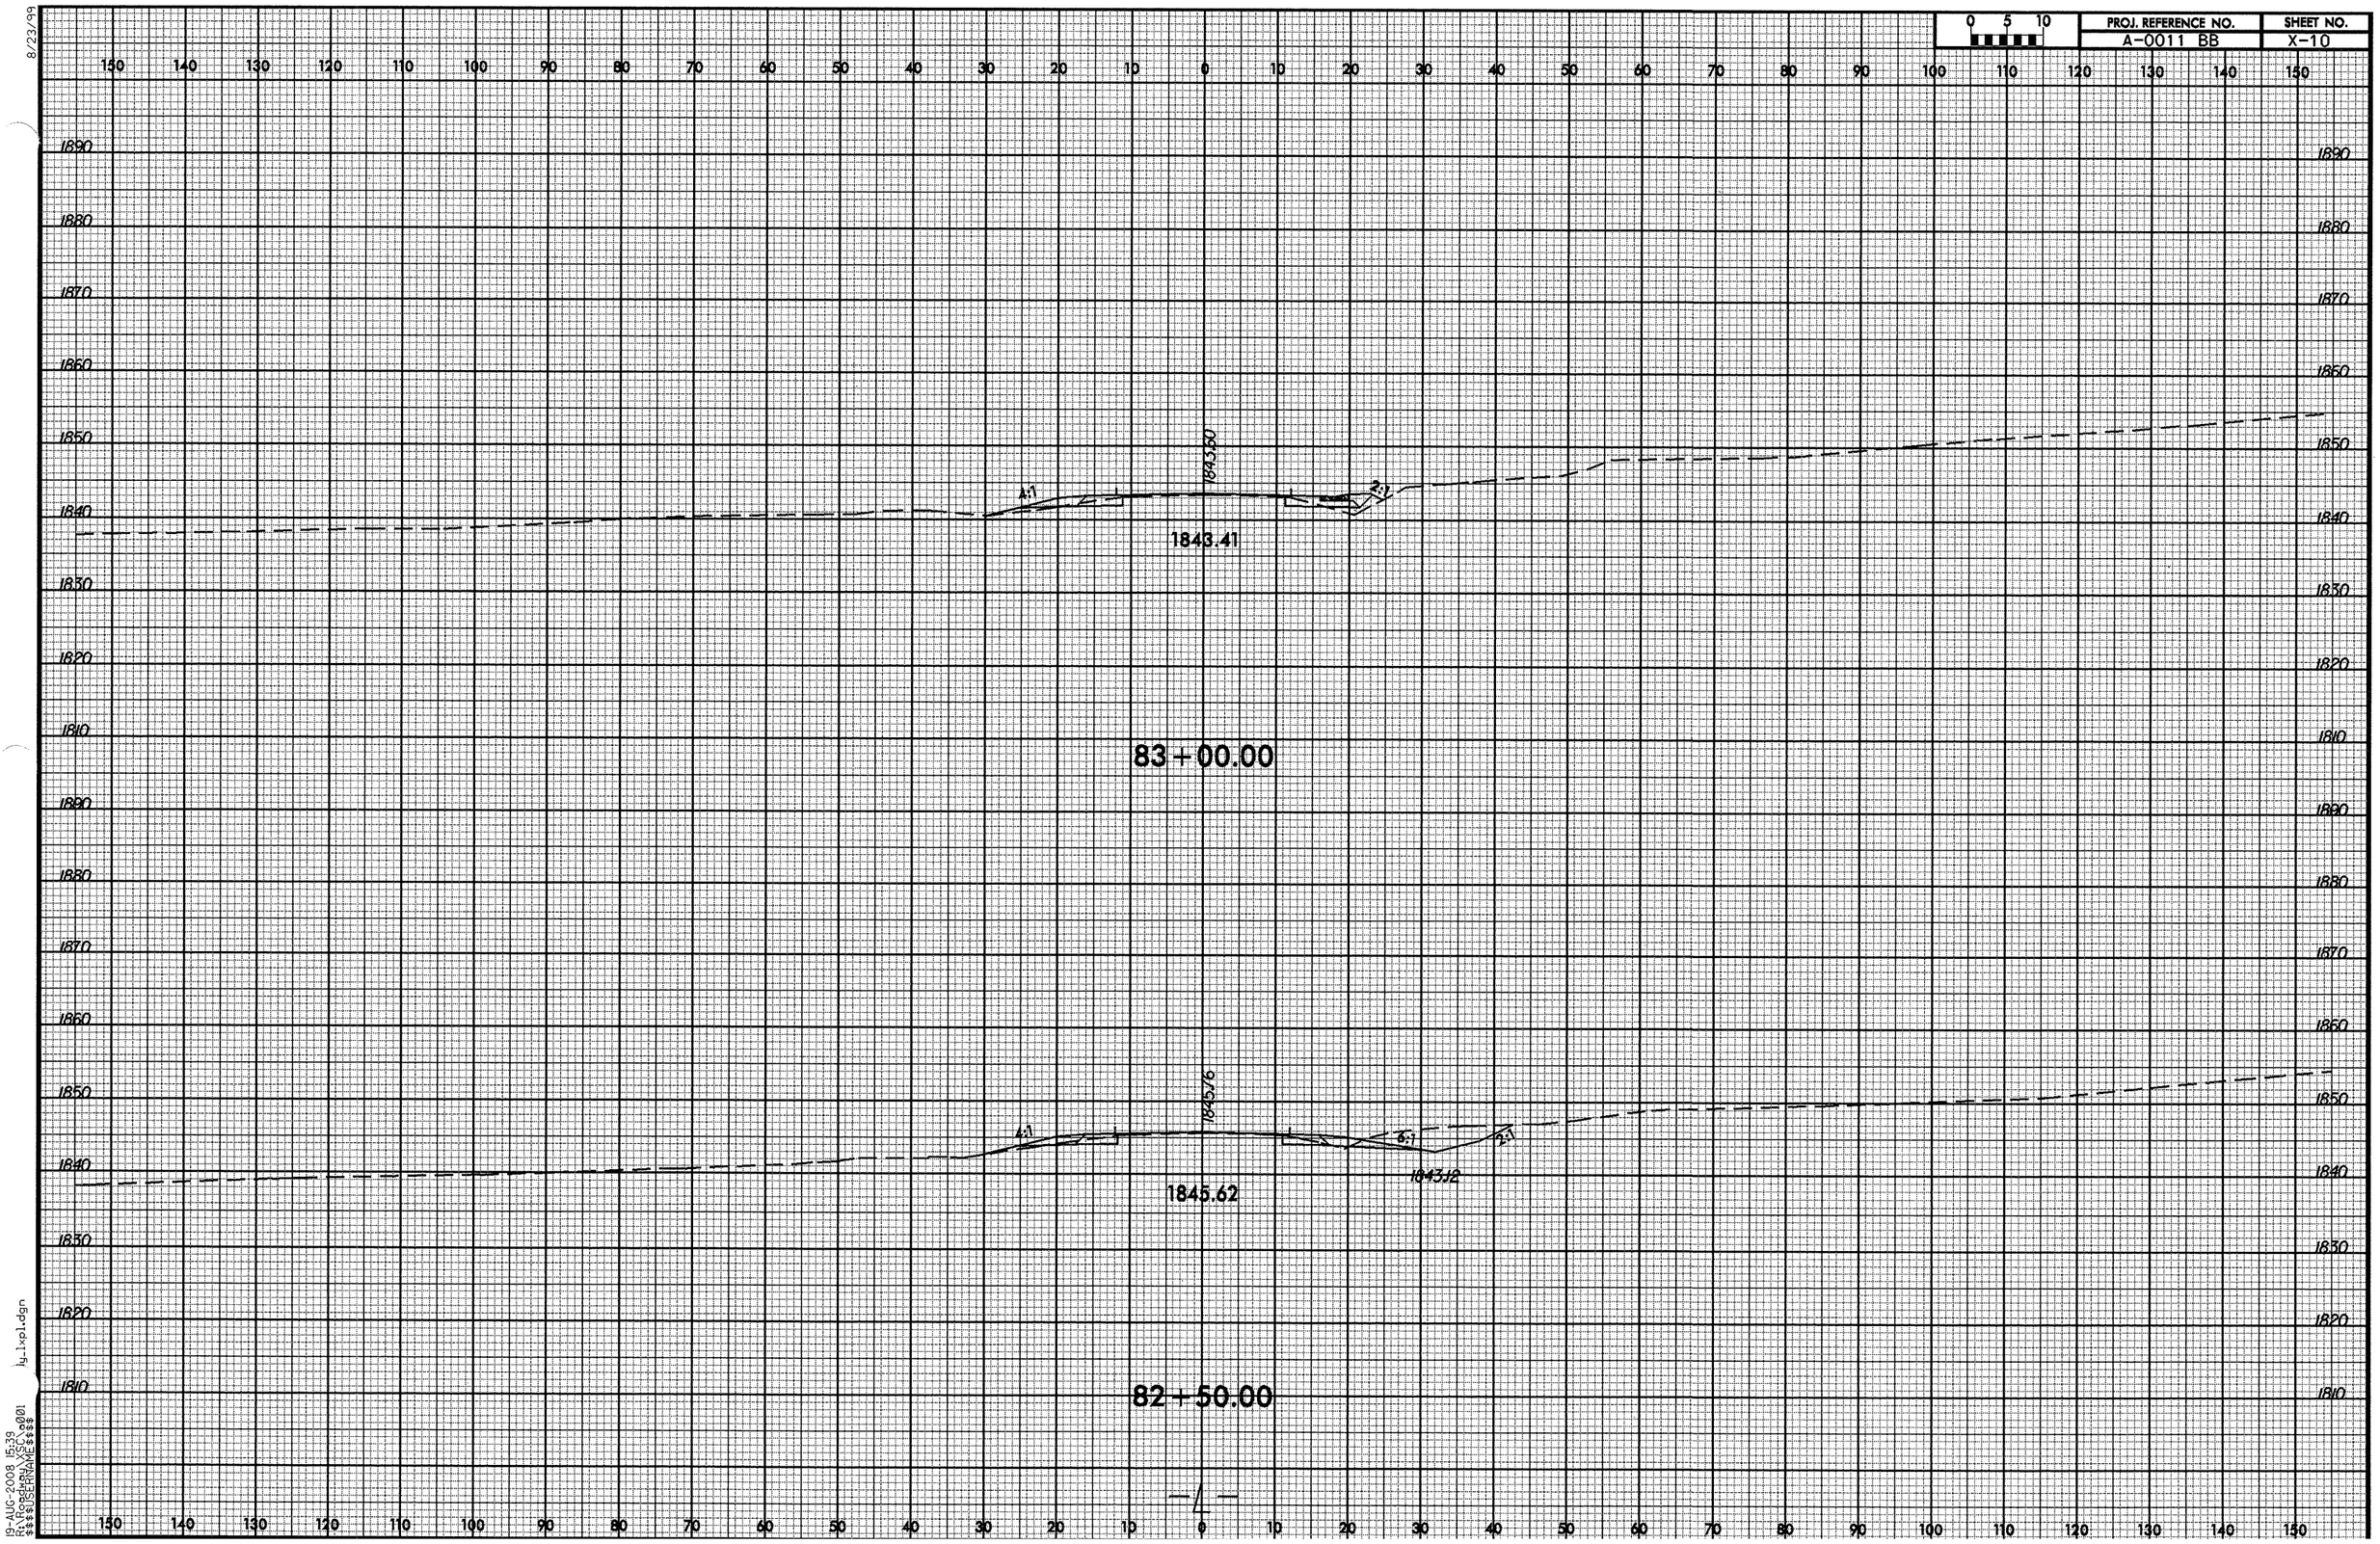

8/23/99

19-AUG-2008 15:39
R:\Roadway\XSC\a001
$$$$USERNAME$$$$
ly_lxpl.dgn

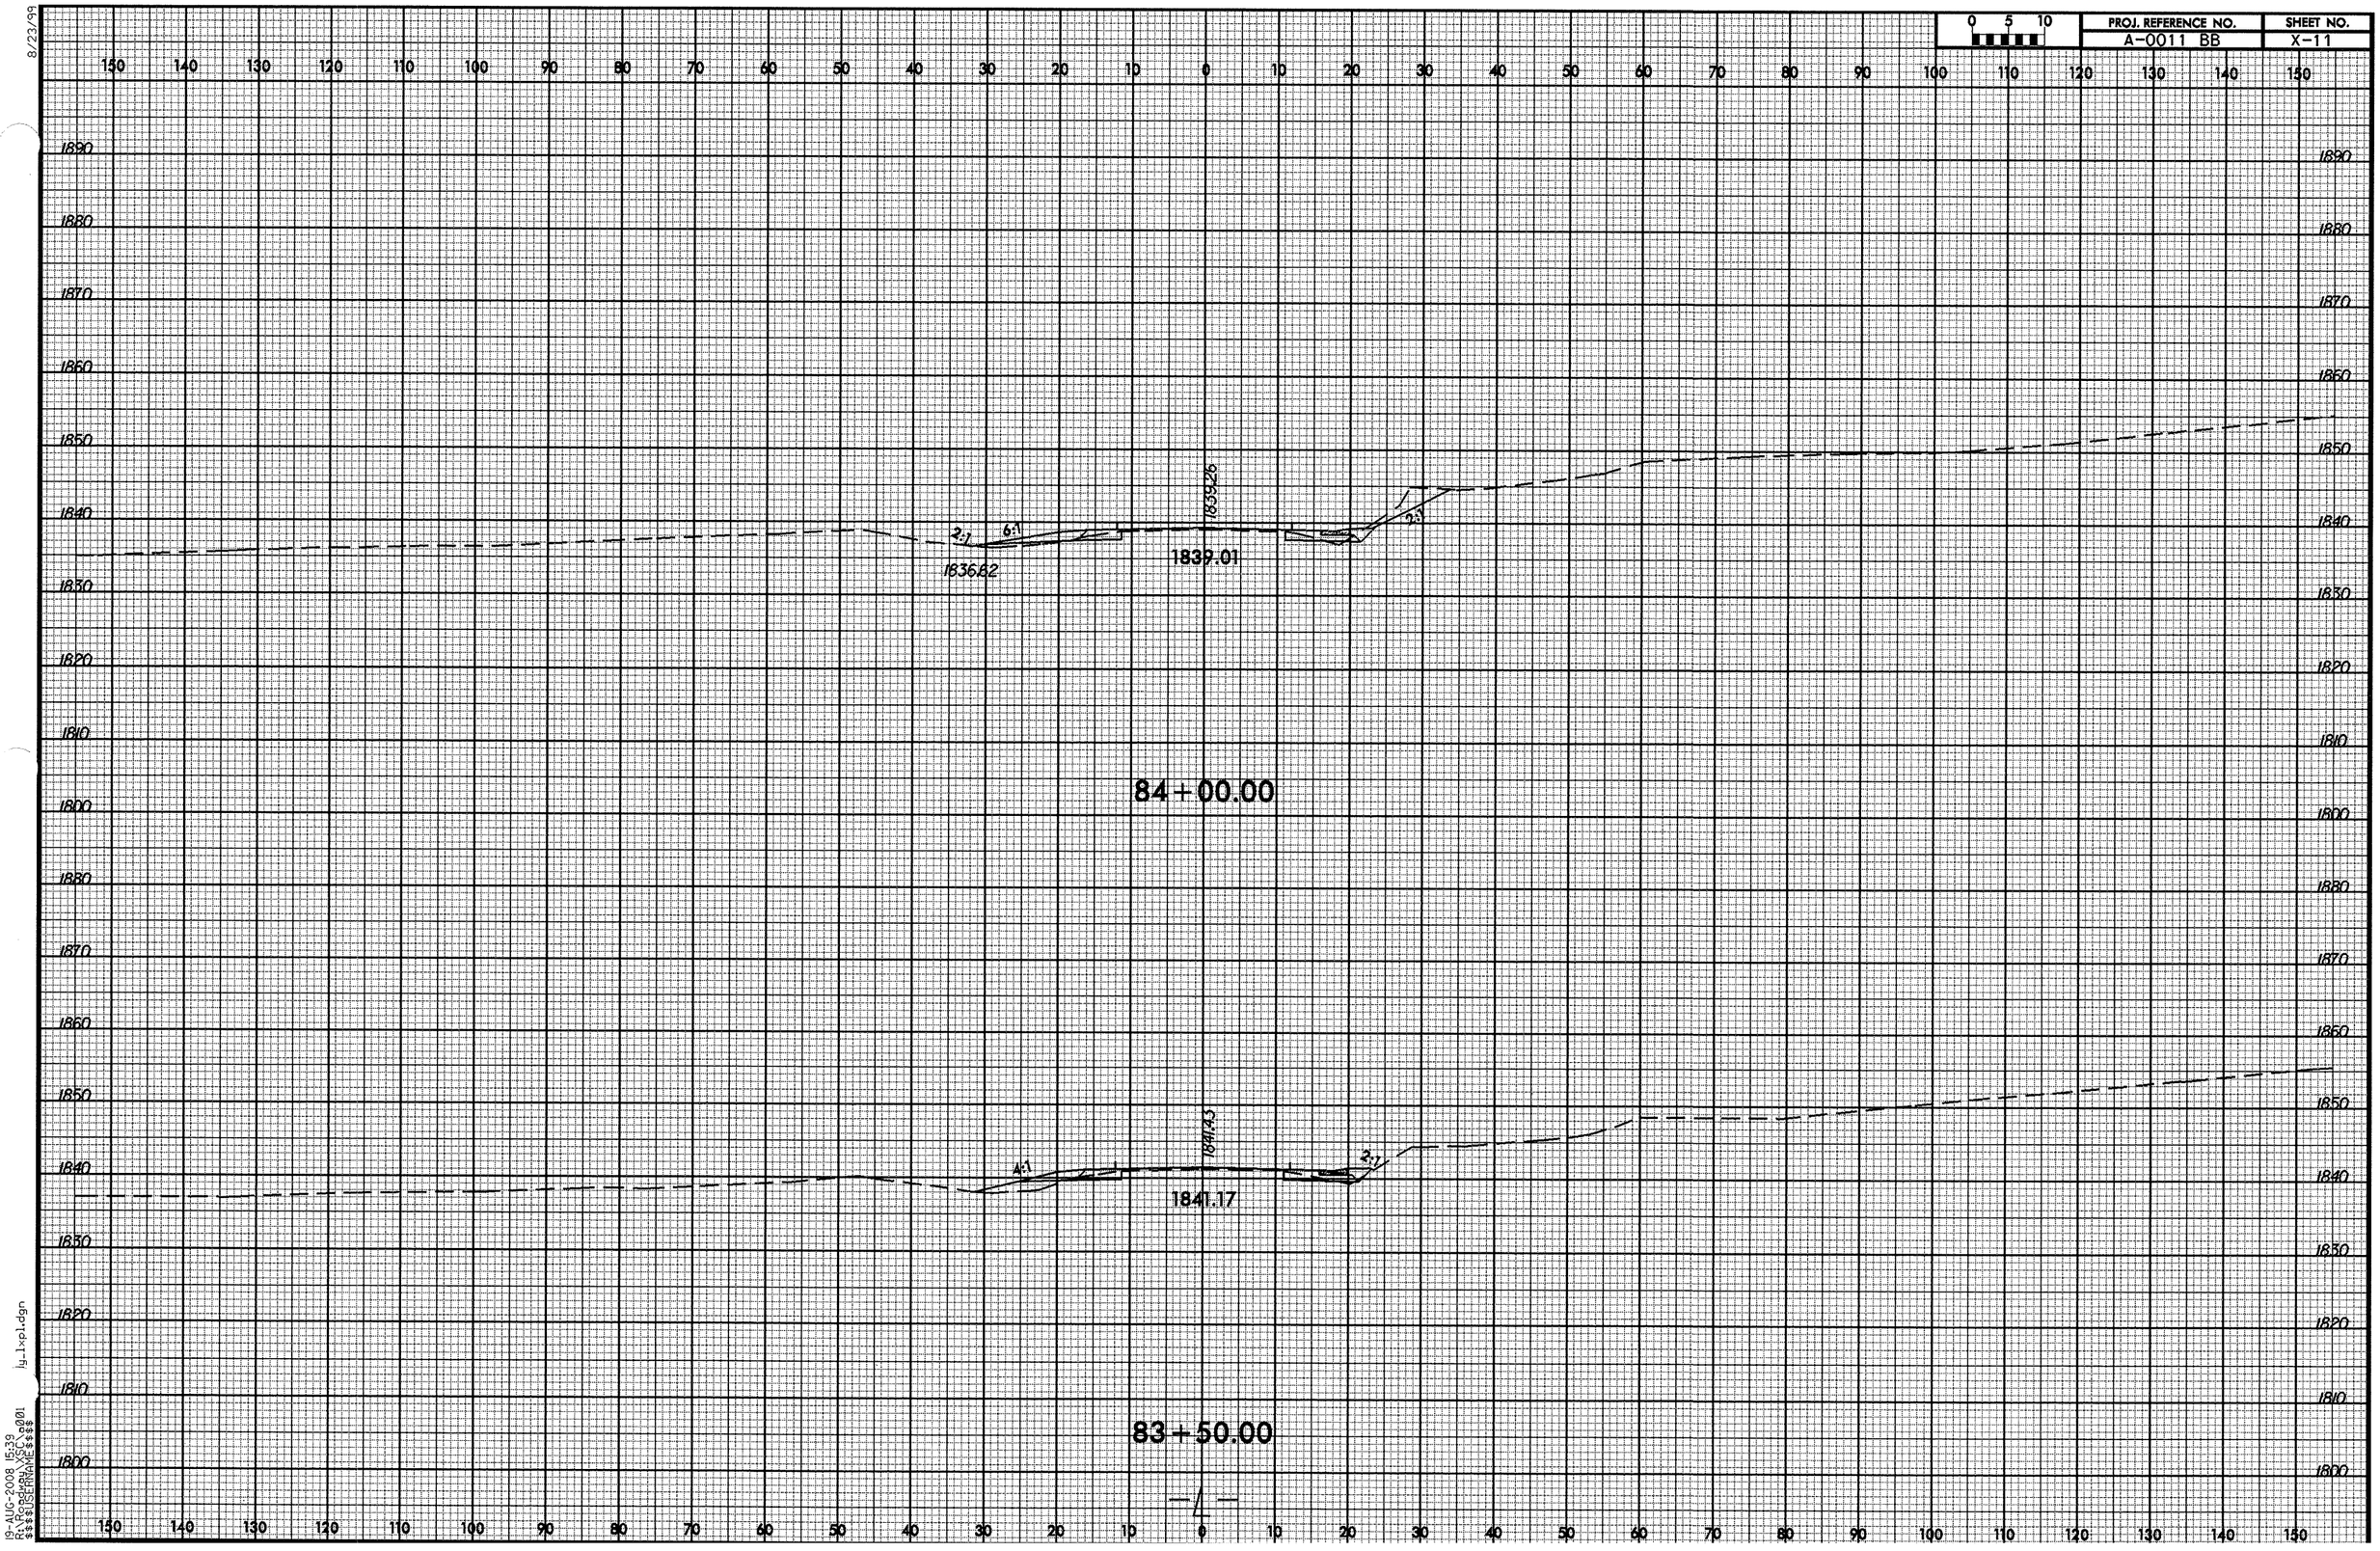

8/23/99
19-AUG-2008 15:39
R:\Roadway\XSC\a001
$$$$USERNAME$$$$
jy_lxpl.dgn

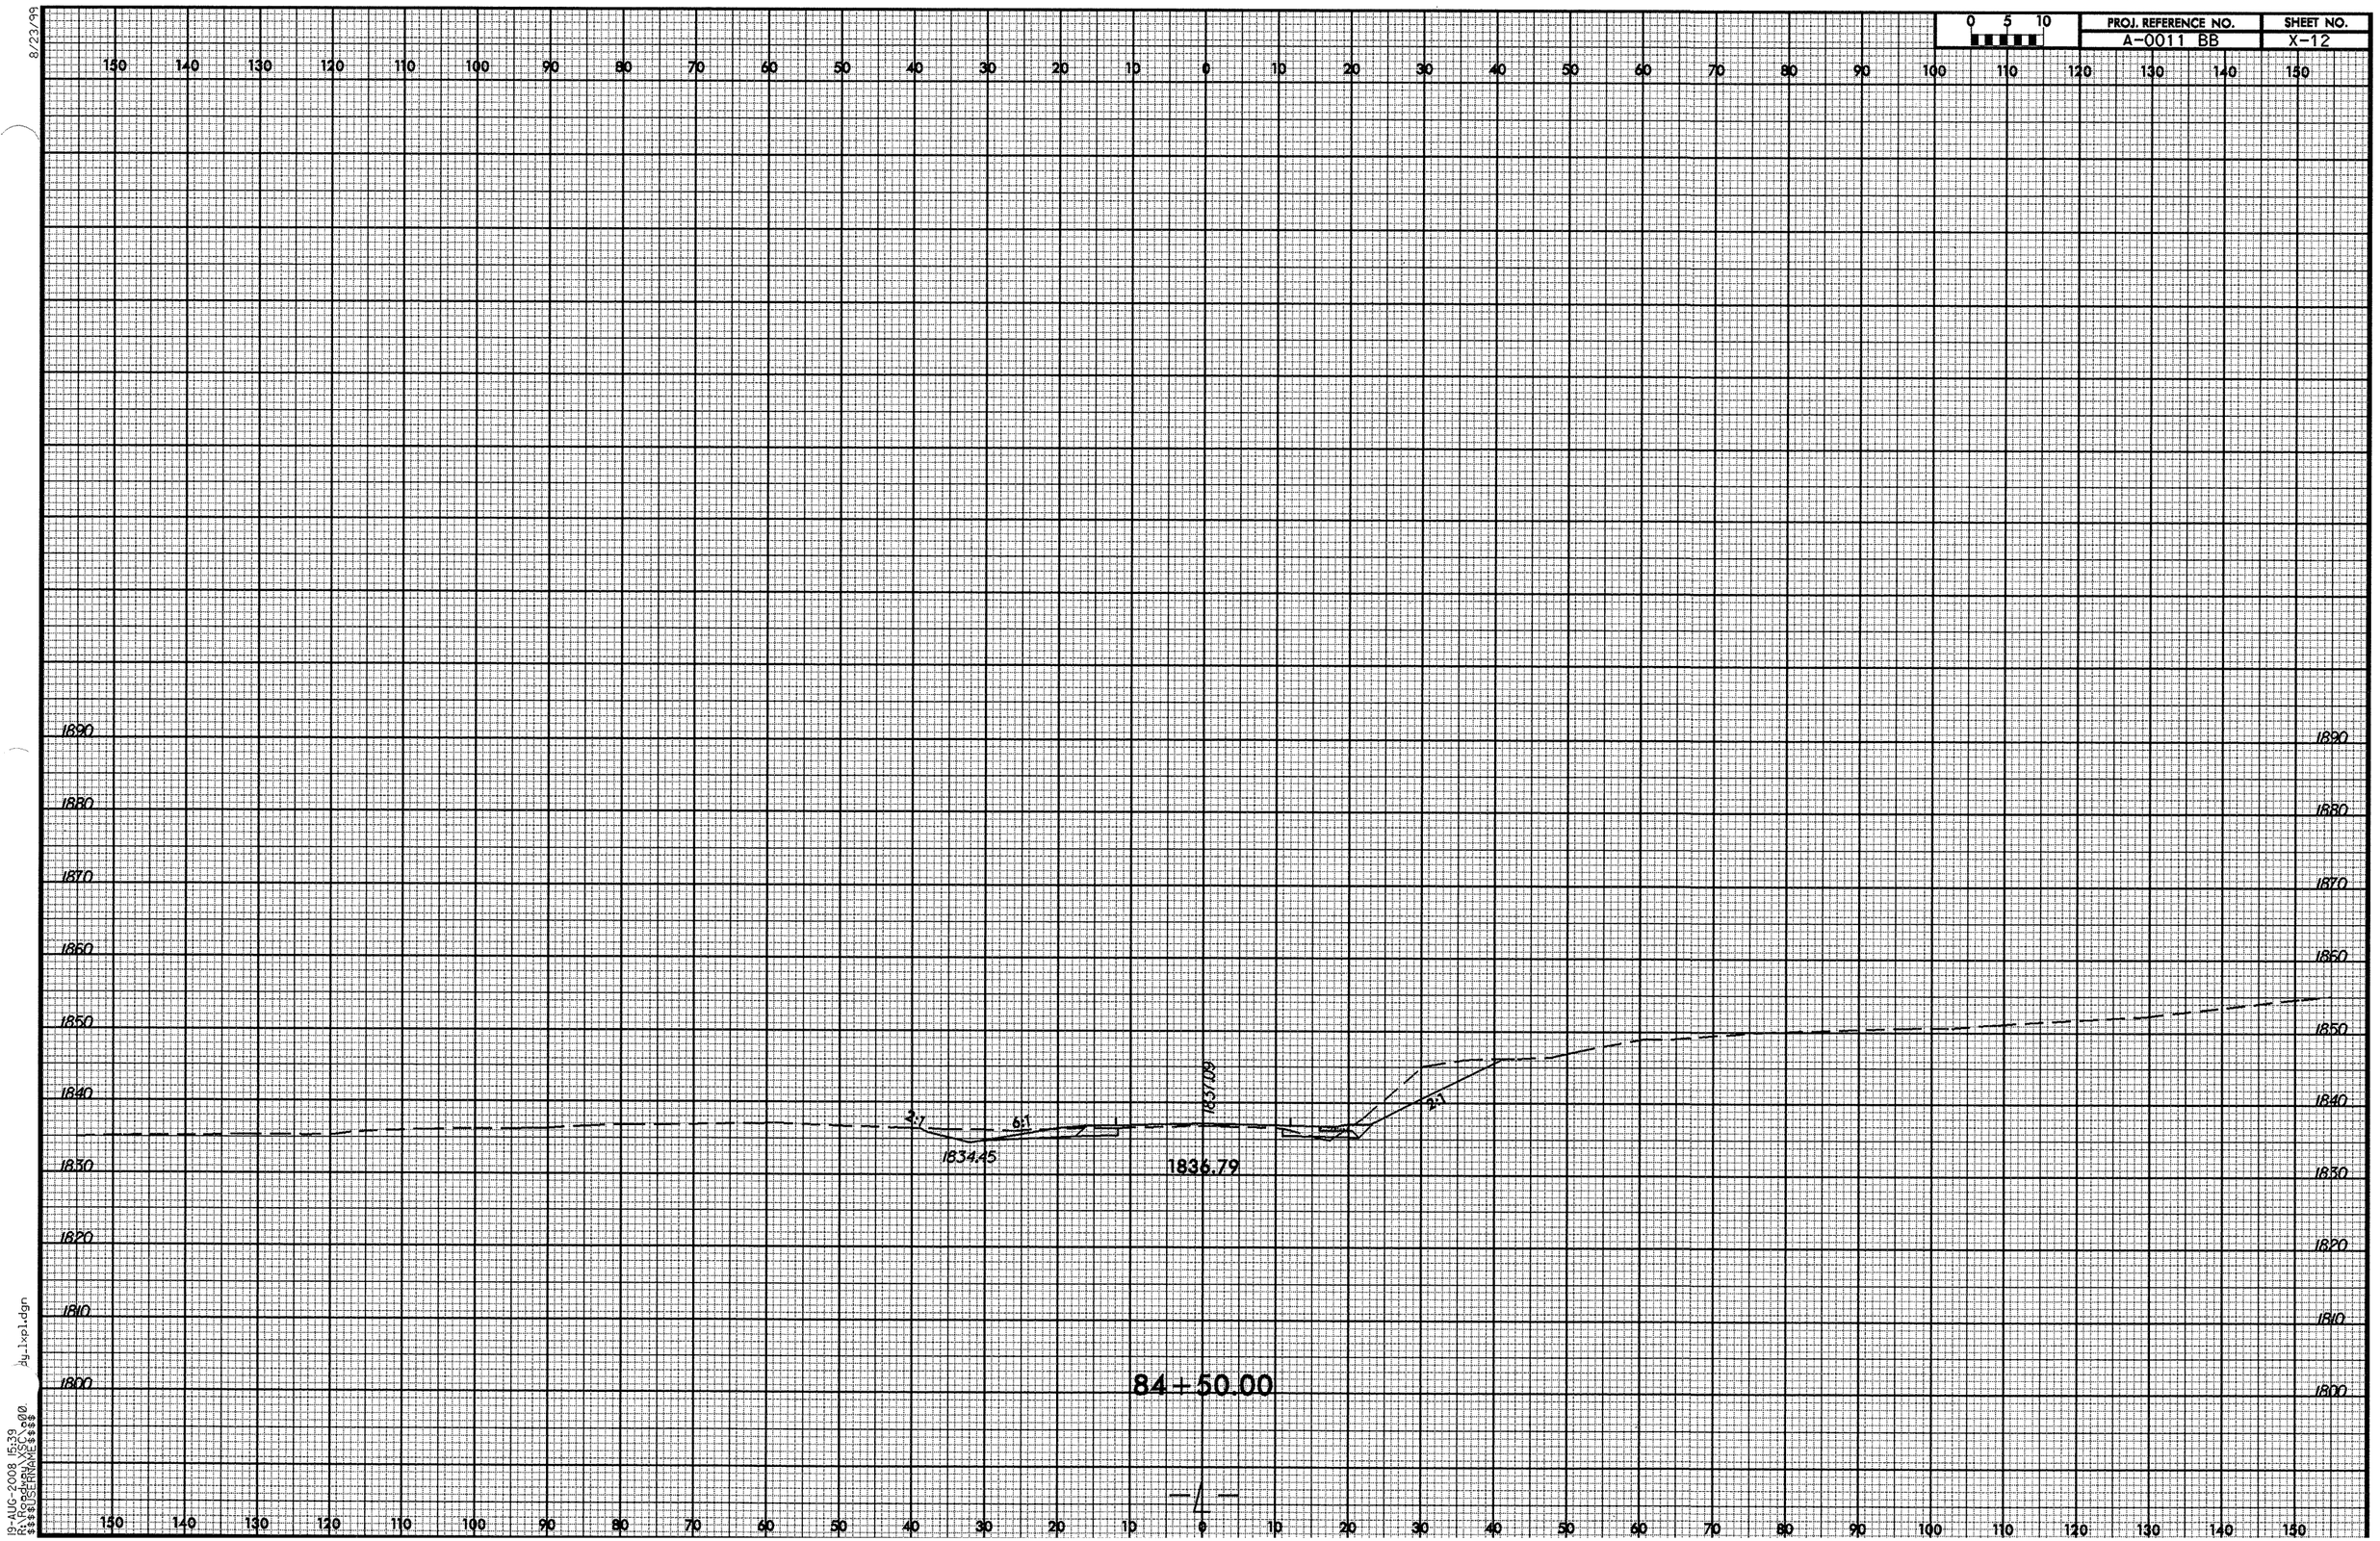

8/23/99

19-AUG-2008 15:39
R:\Roadway\XSC\e00
$$$$USERNAME$$$$
dy_lxpl.dgn

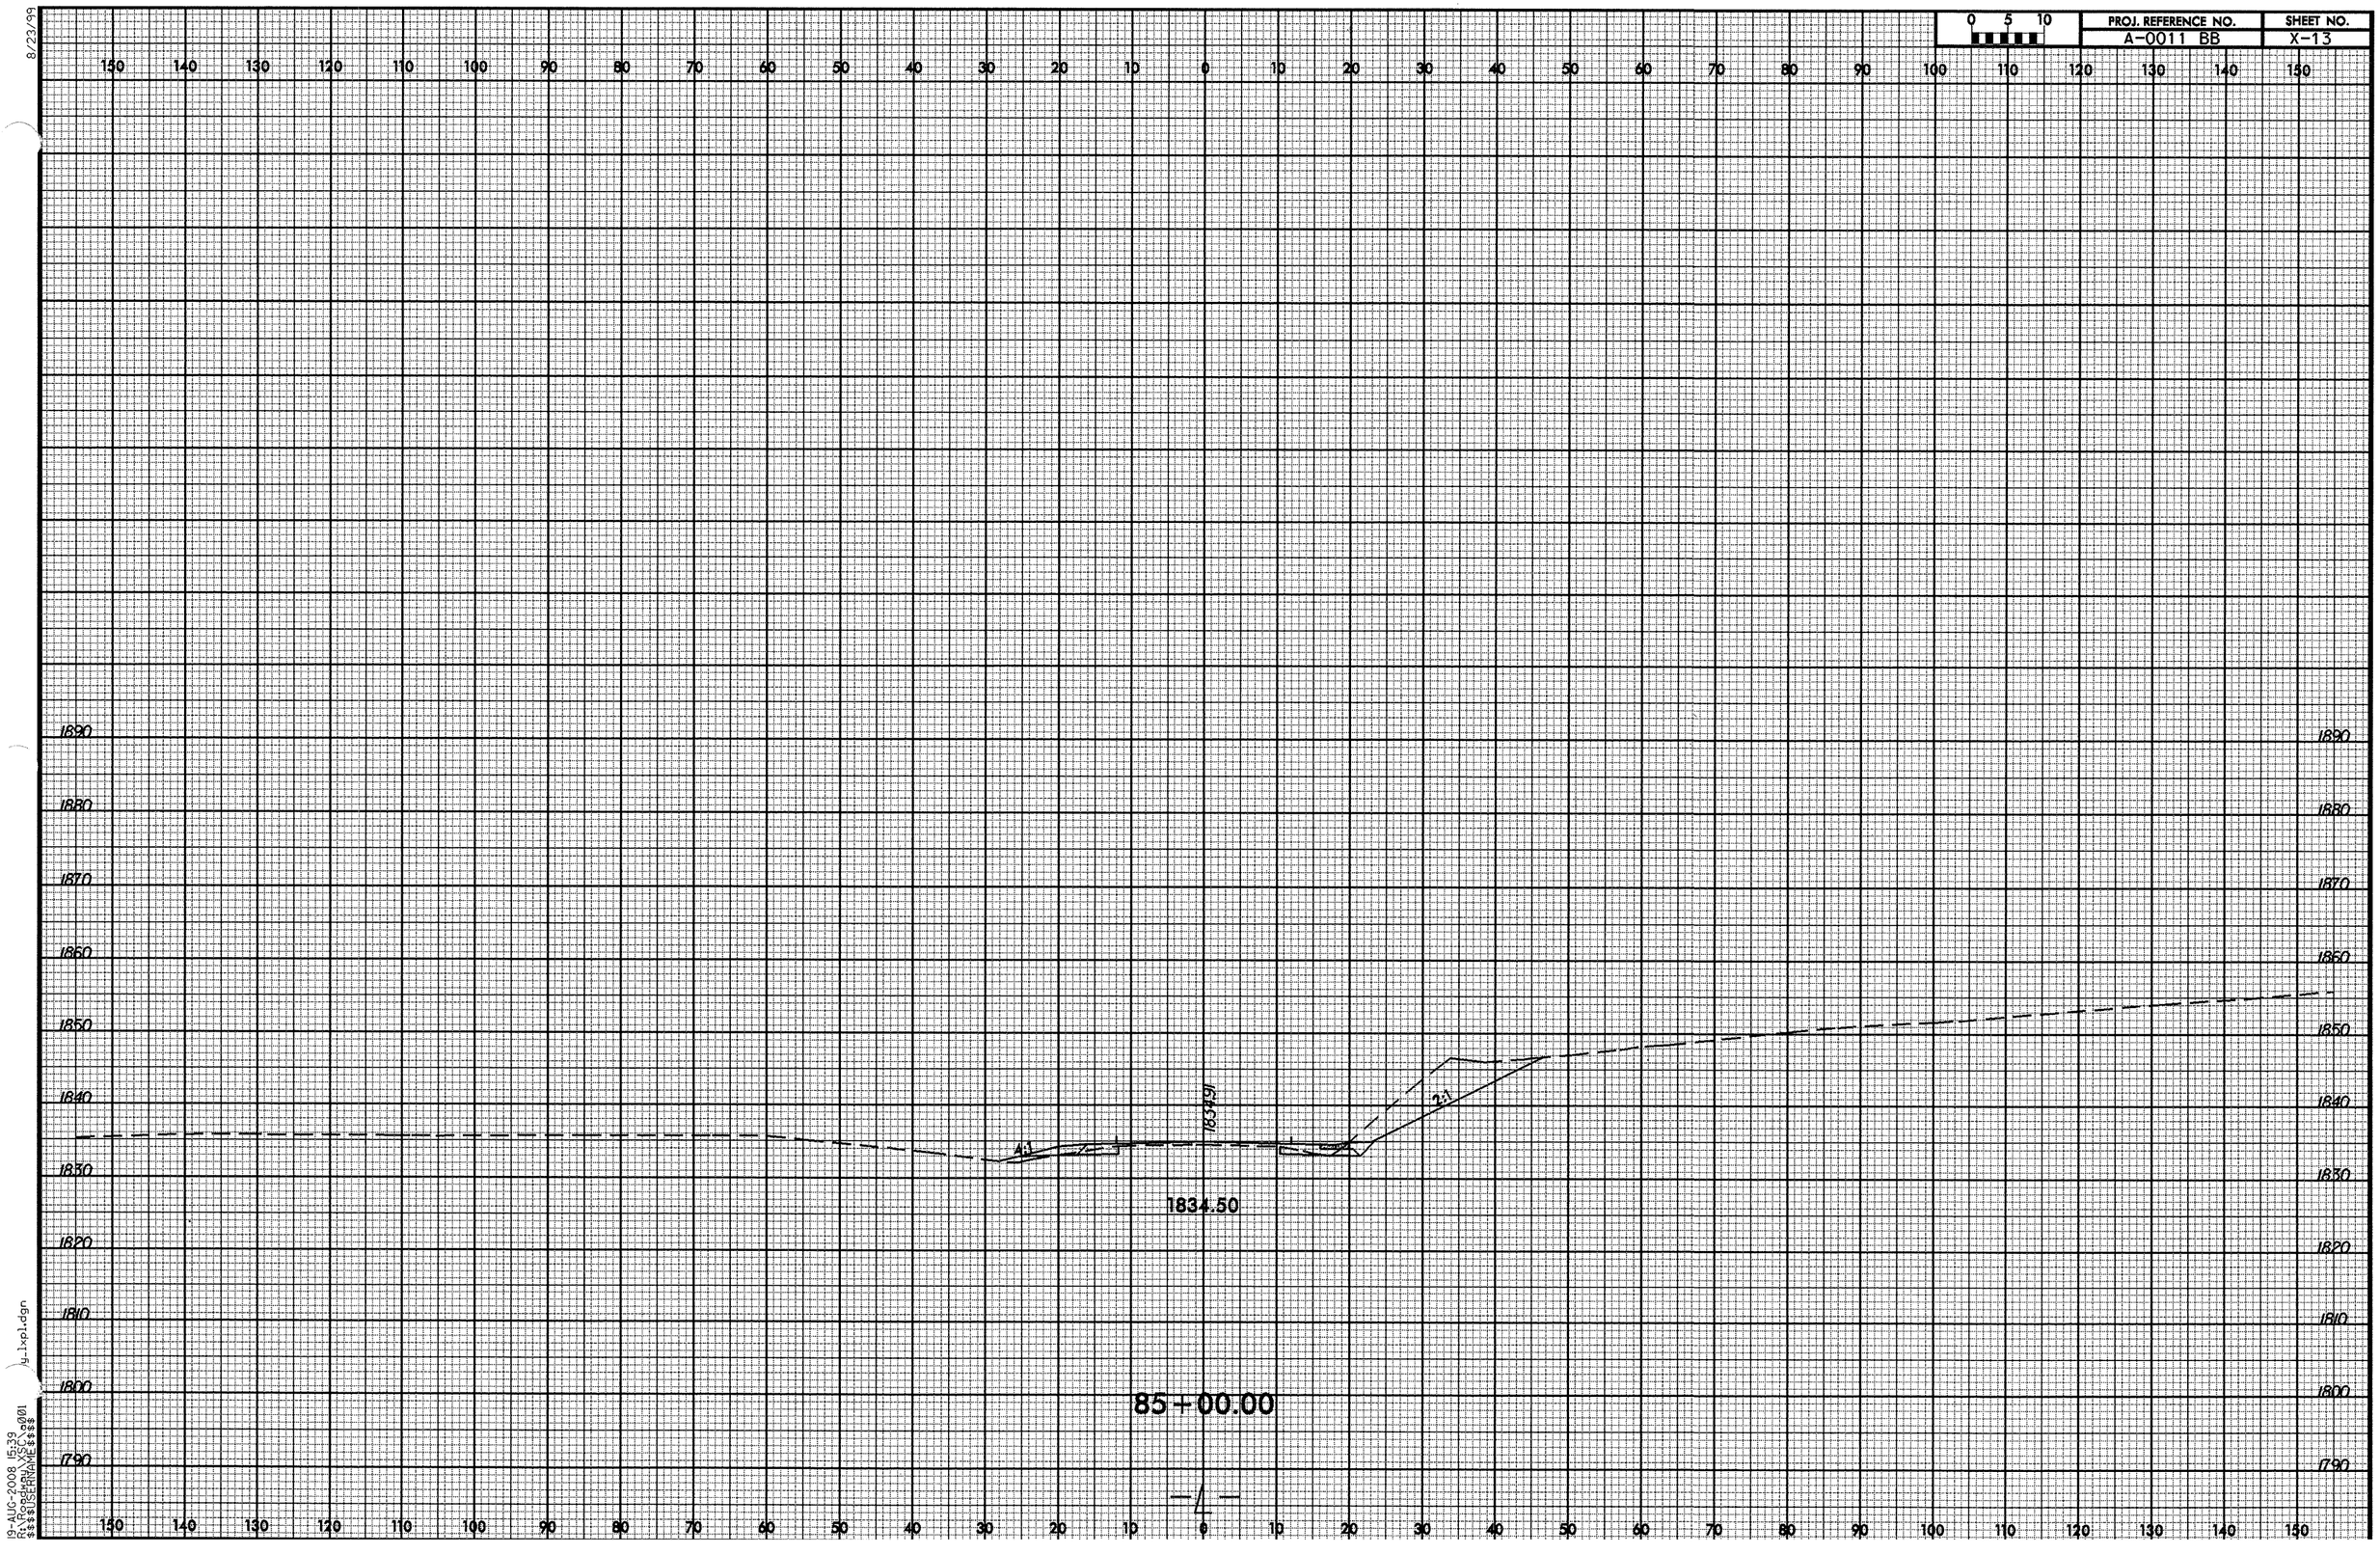

8/23/99

19-AUG-2008 15:39
R:\Roadway\XSC\a001
$$$$USERNAME$$$$

y_1xpl.dgn

8/23/99

0 5 10	PROJ. REFERENCE NO.	SHEET NO.
	A-0011 BB	X-14

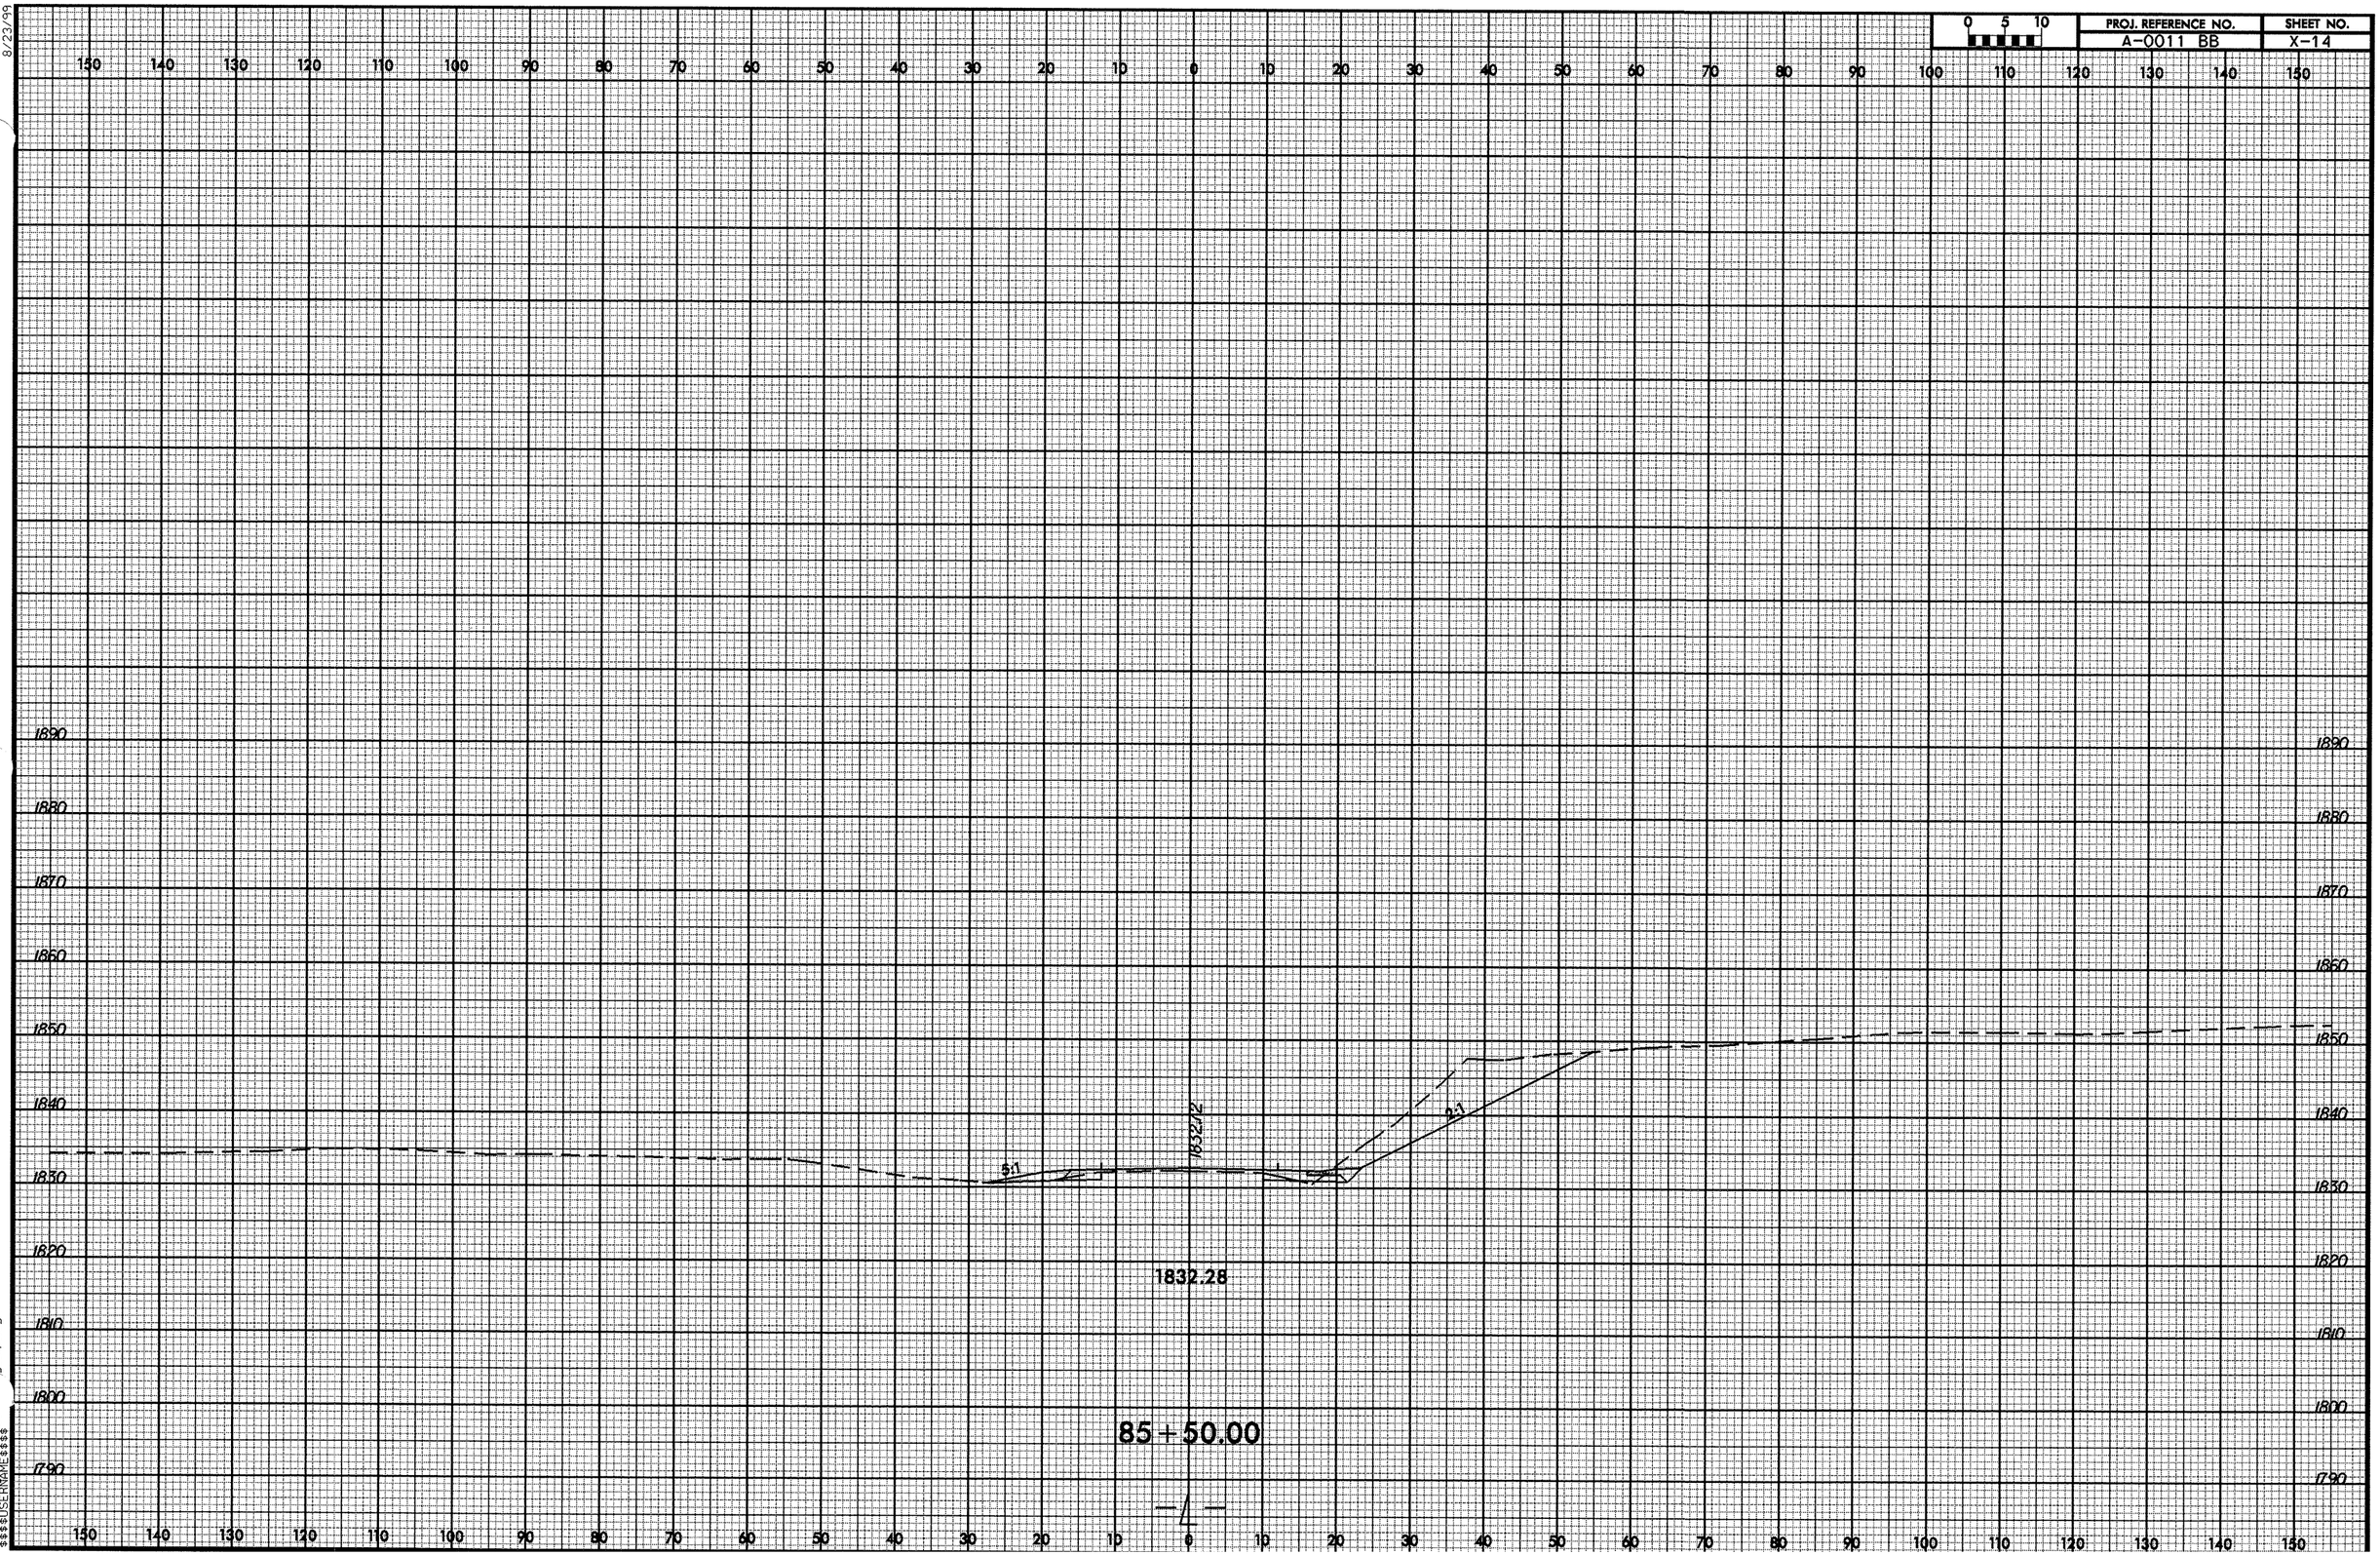

19-AUG-2008 15:39
R:\Roadway\SC\a001
$$$$USERNAME$$$$
y_1xp1.dgn

8/23/99

0 5 10	PROJ. REFERENCE NO.	SHEET NO.
	A-0011 BB	X-15

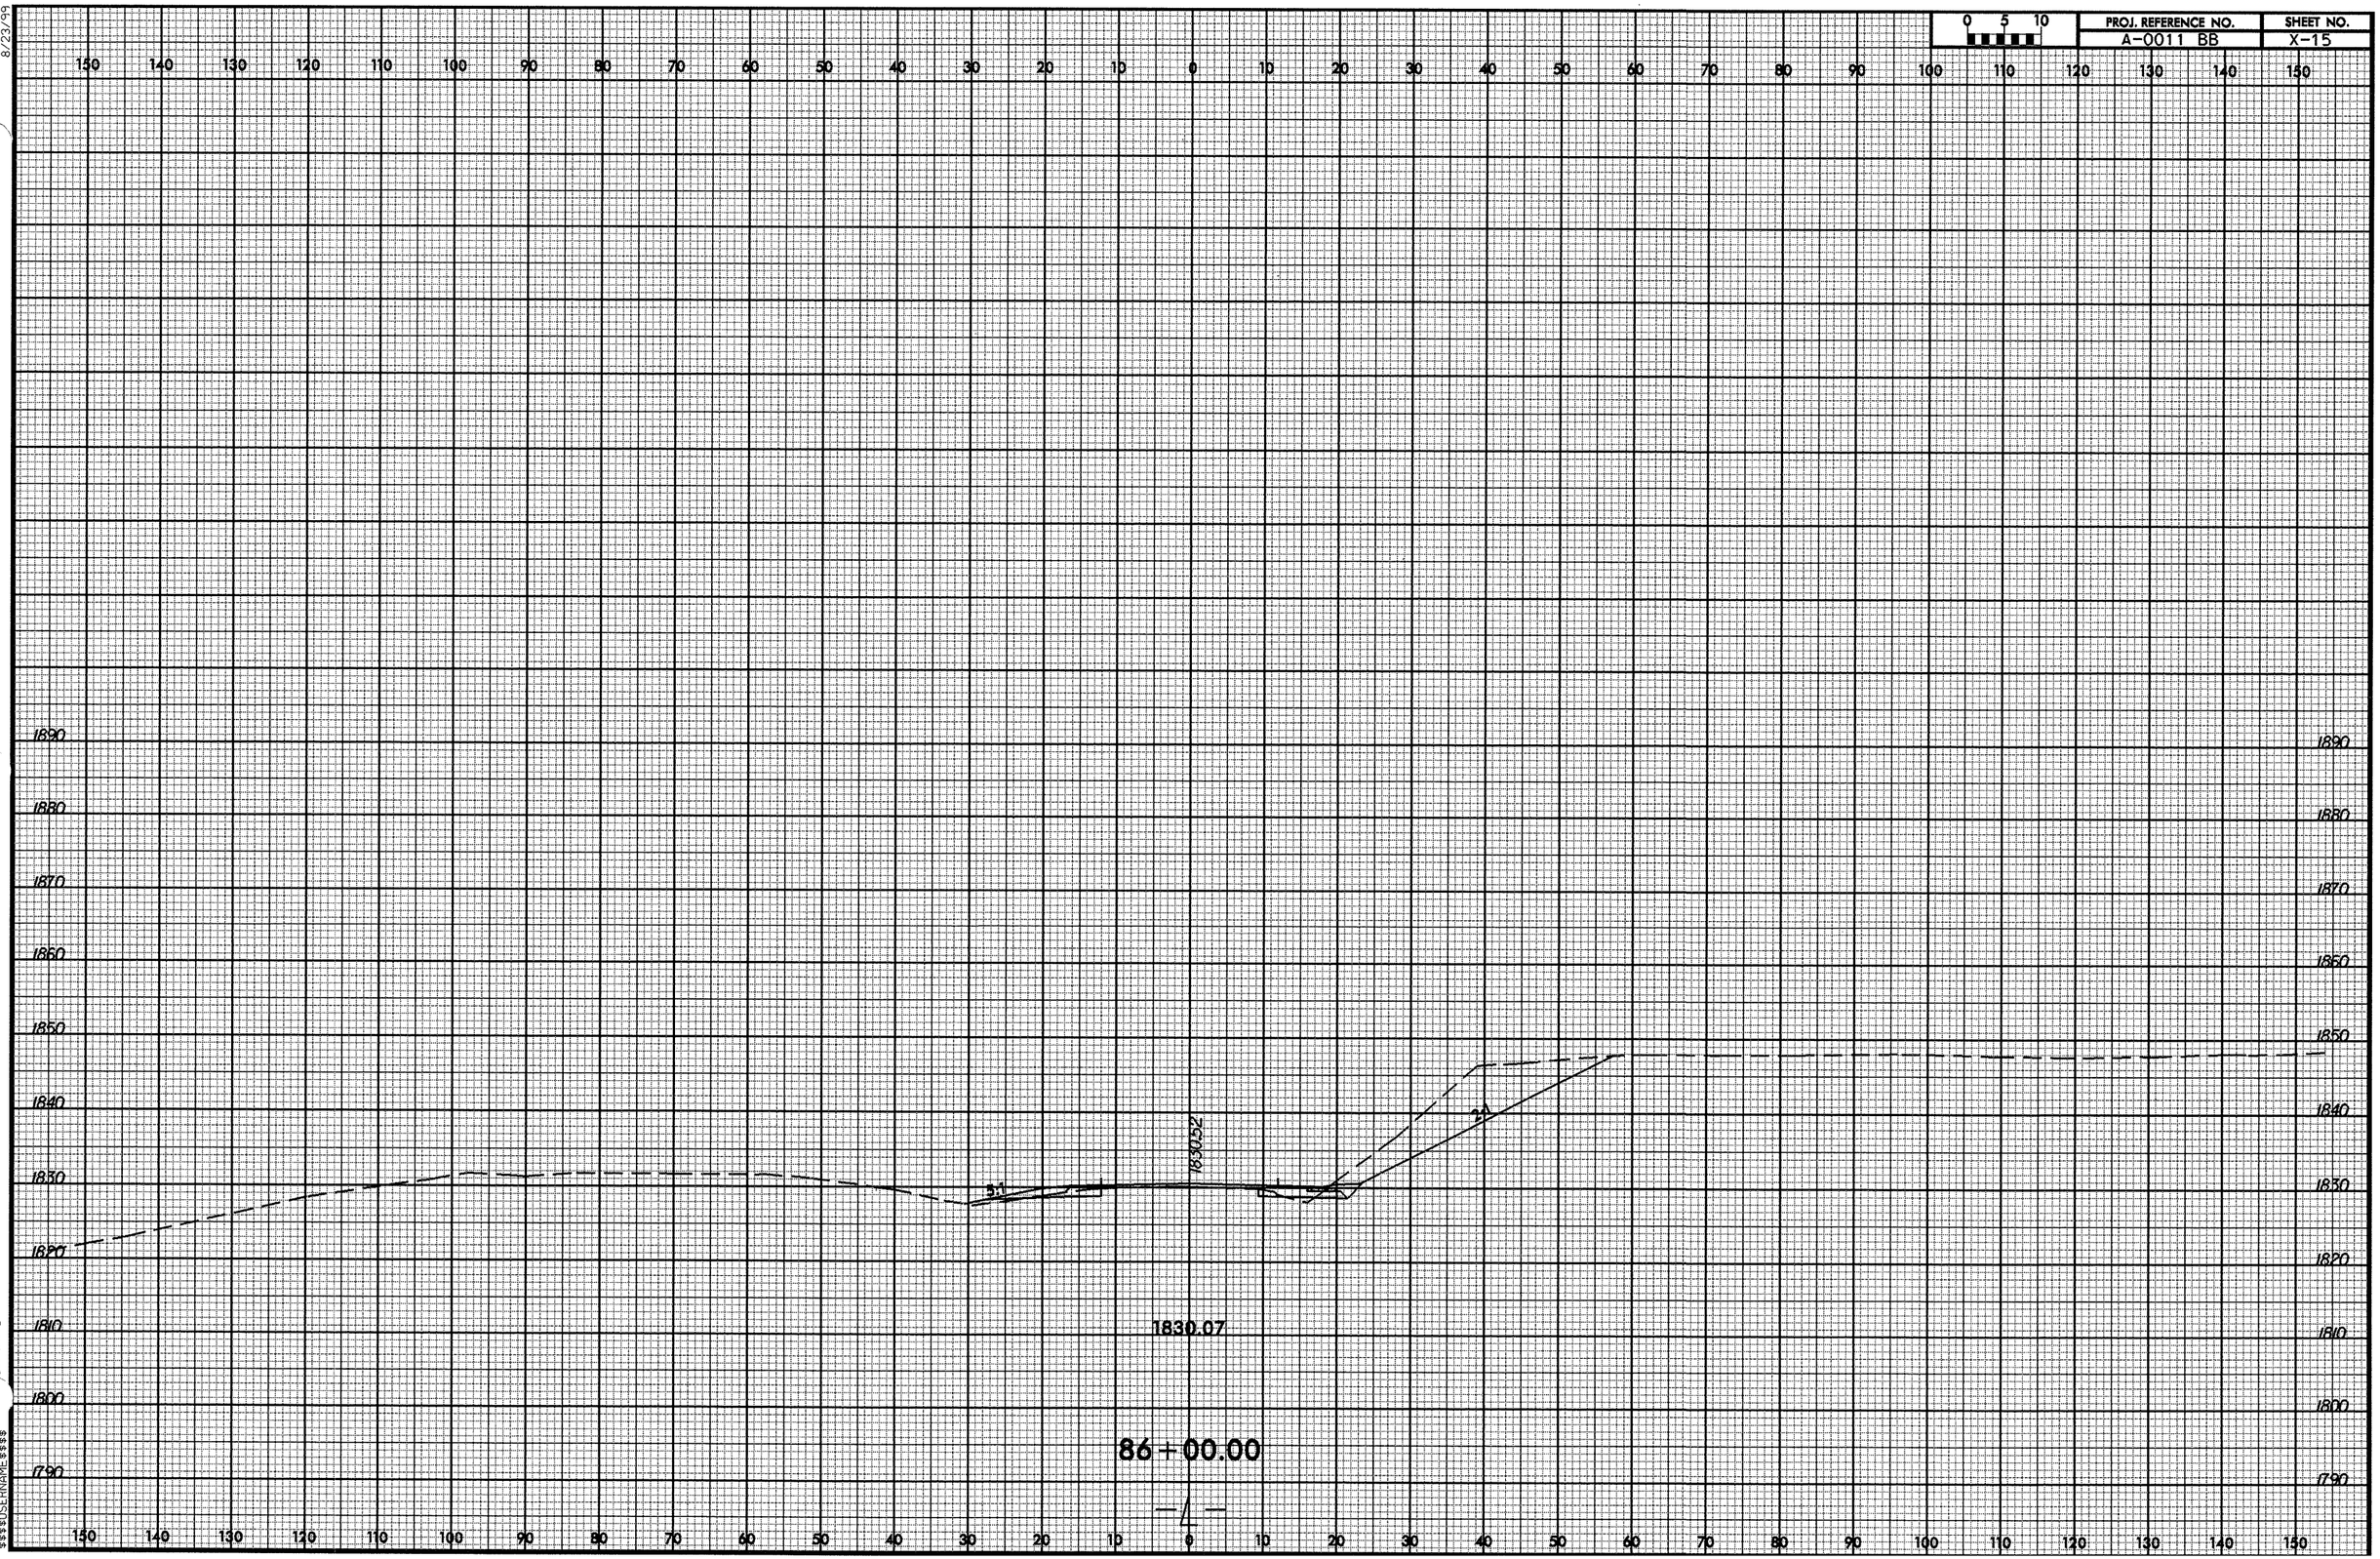

19-AUG-2008 15:39
R:\Roadway\XSC\a001
$$$$USERNAME$$$$

jy_lxpl.dgn

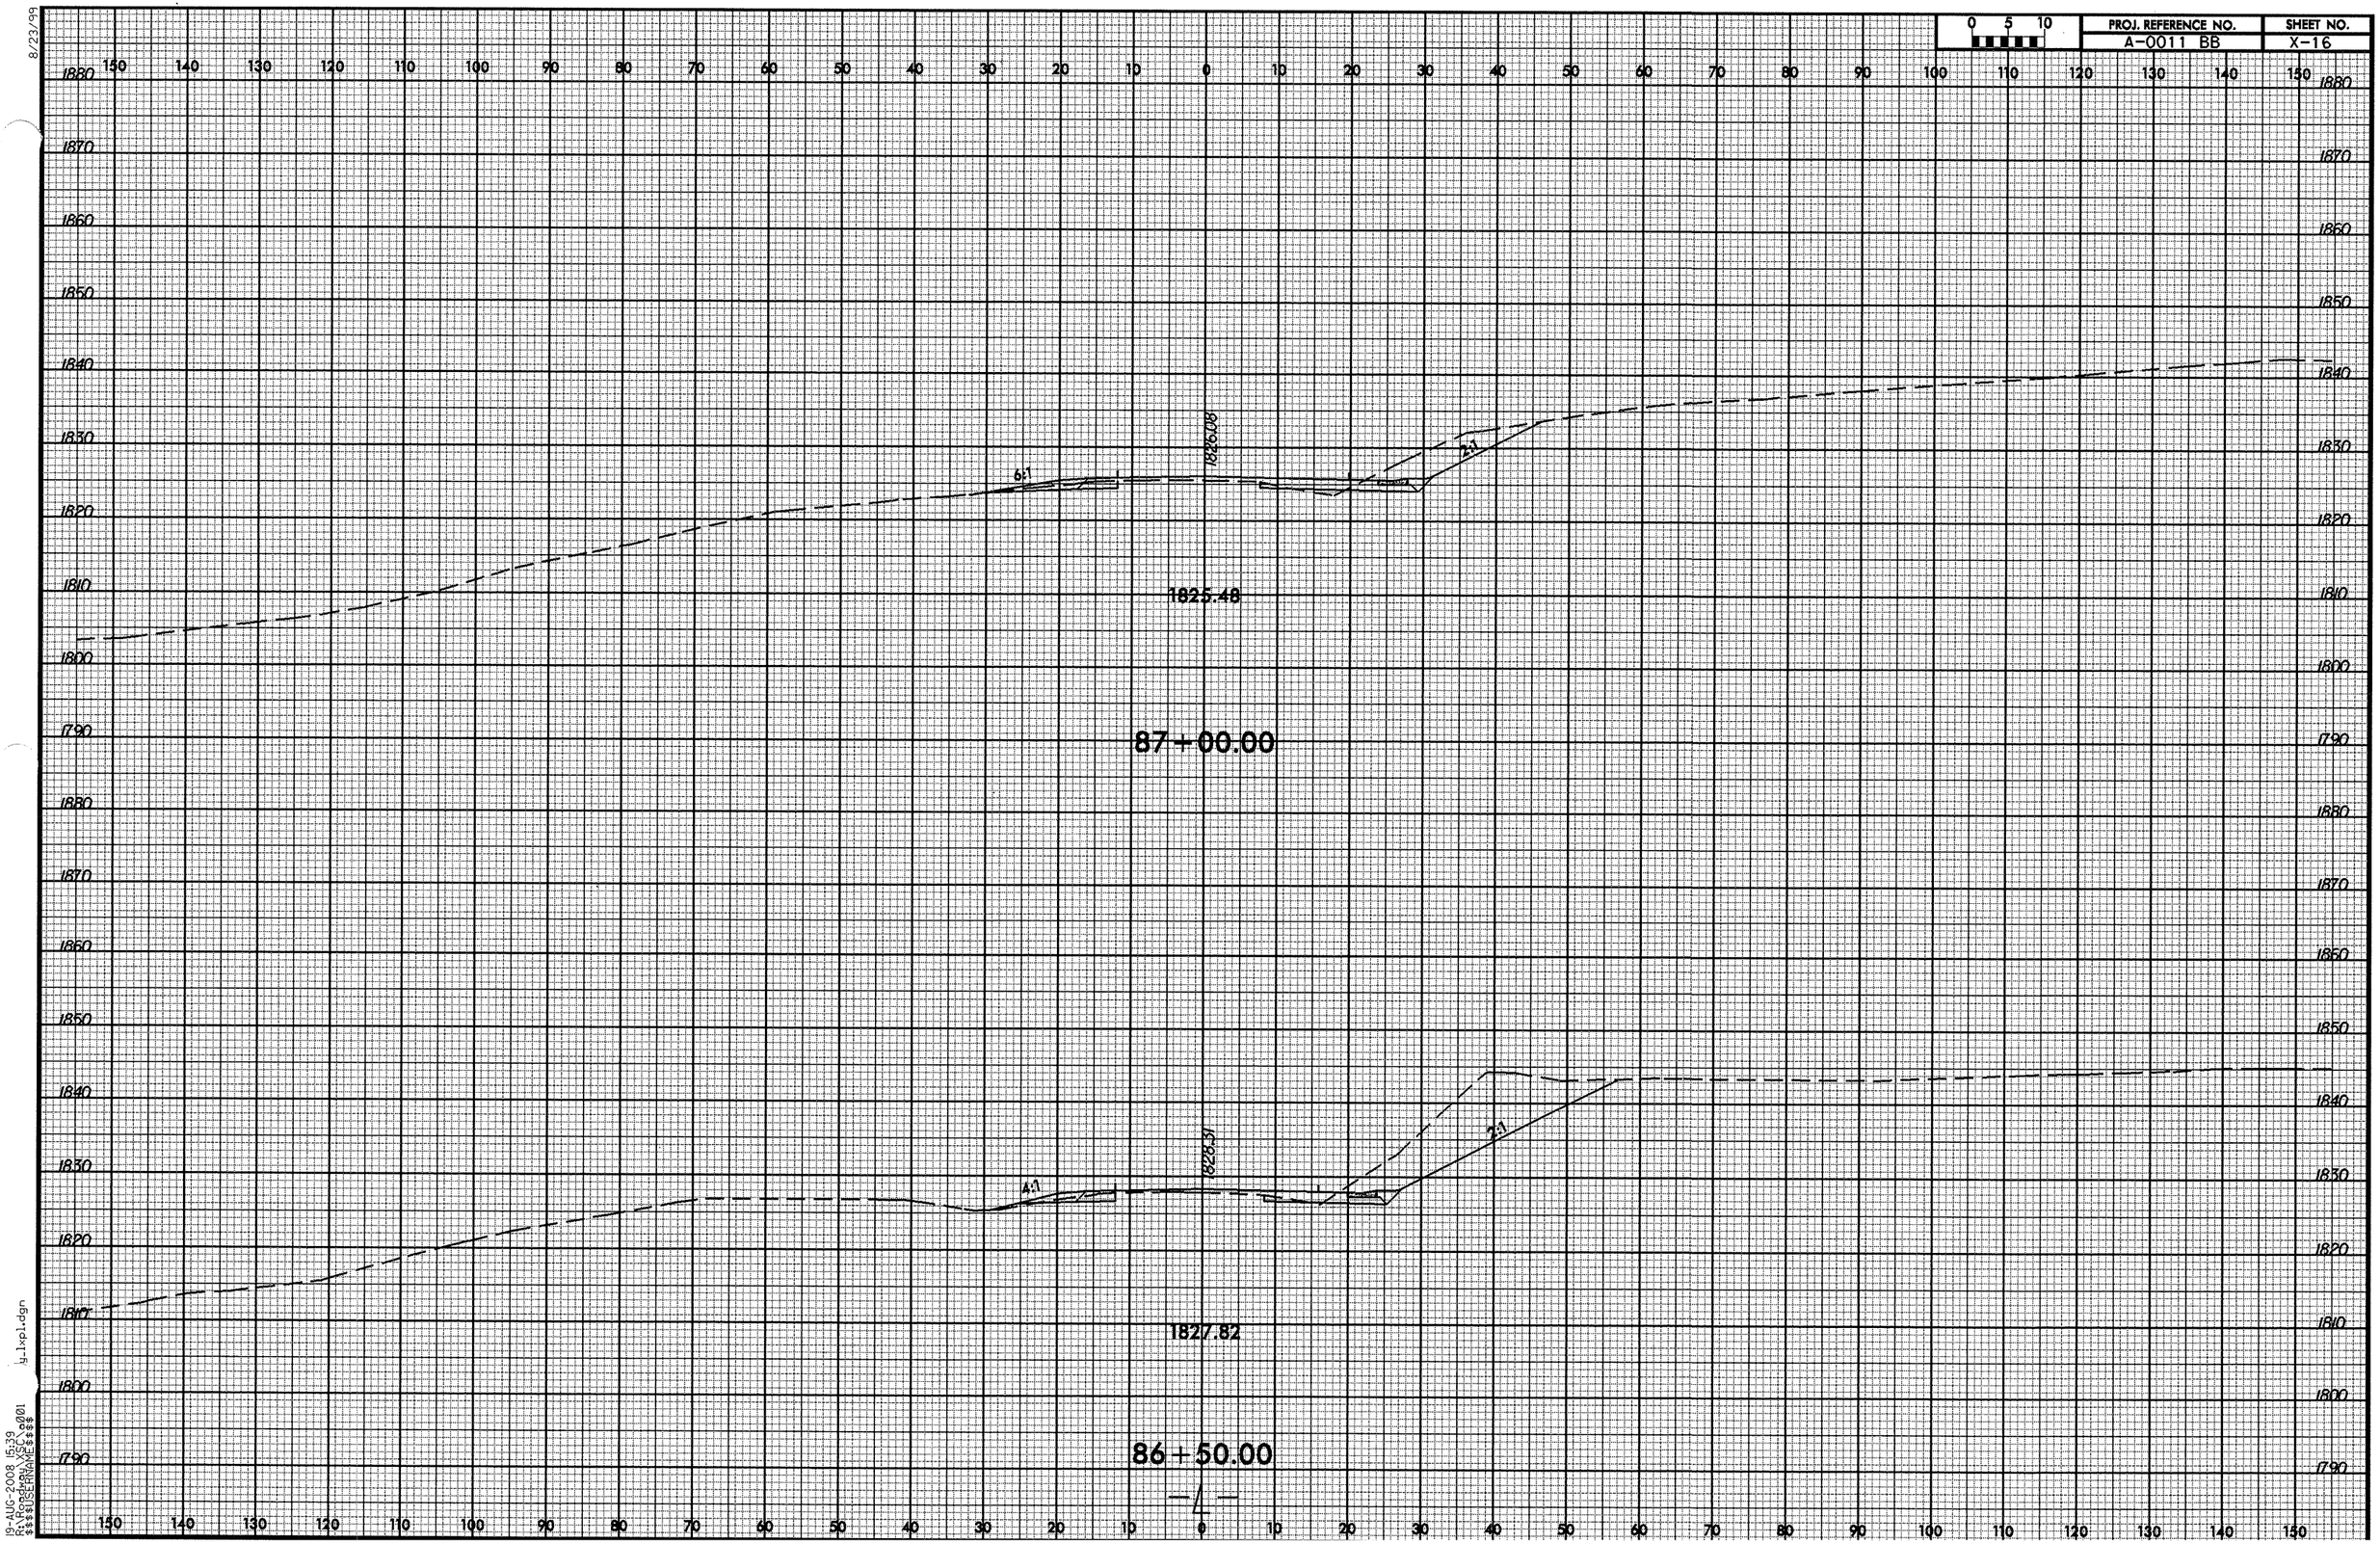

8/23/99
19-AUG-2008 15:39
R:\Roadway\SCS\a001
$$$$USERNAME$$$$
ly_1xp1.dgn

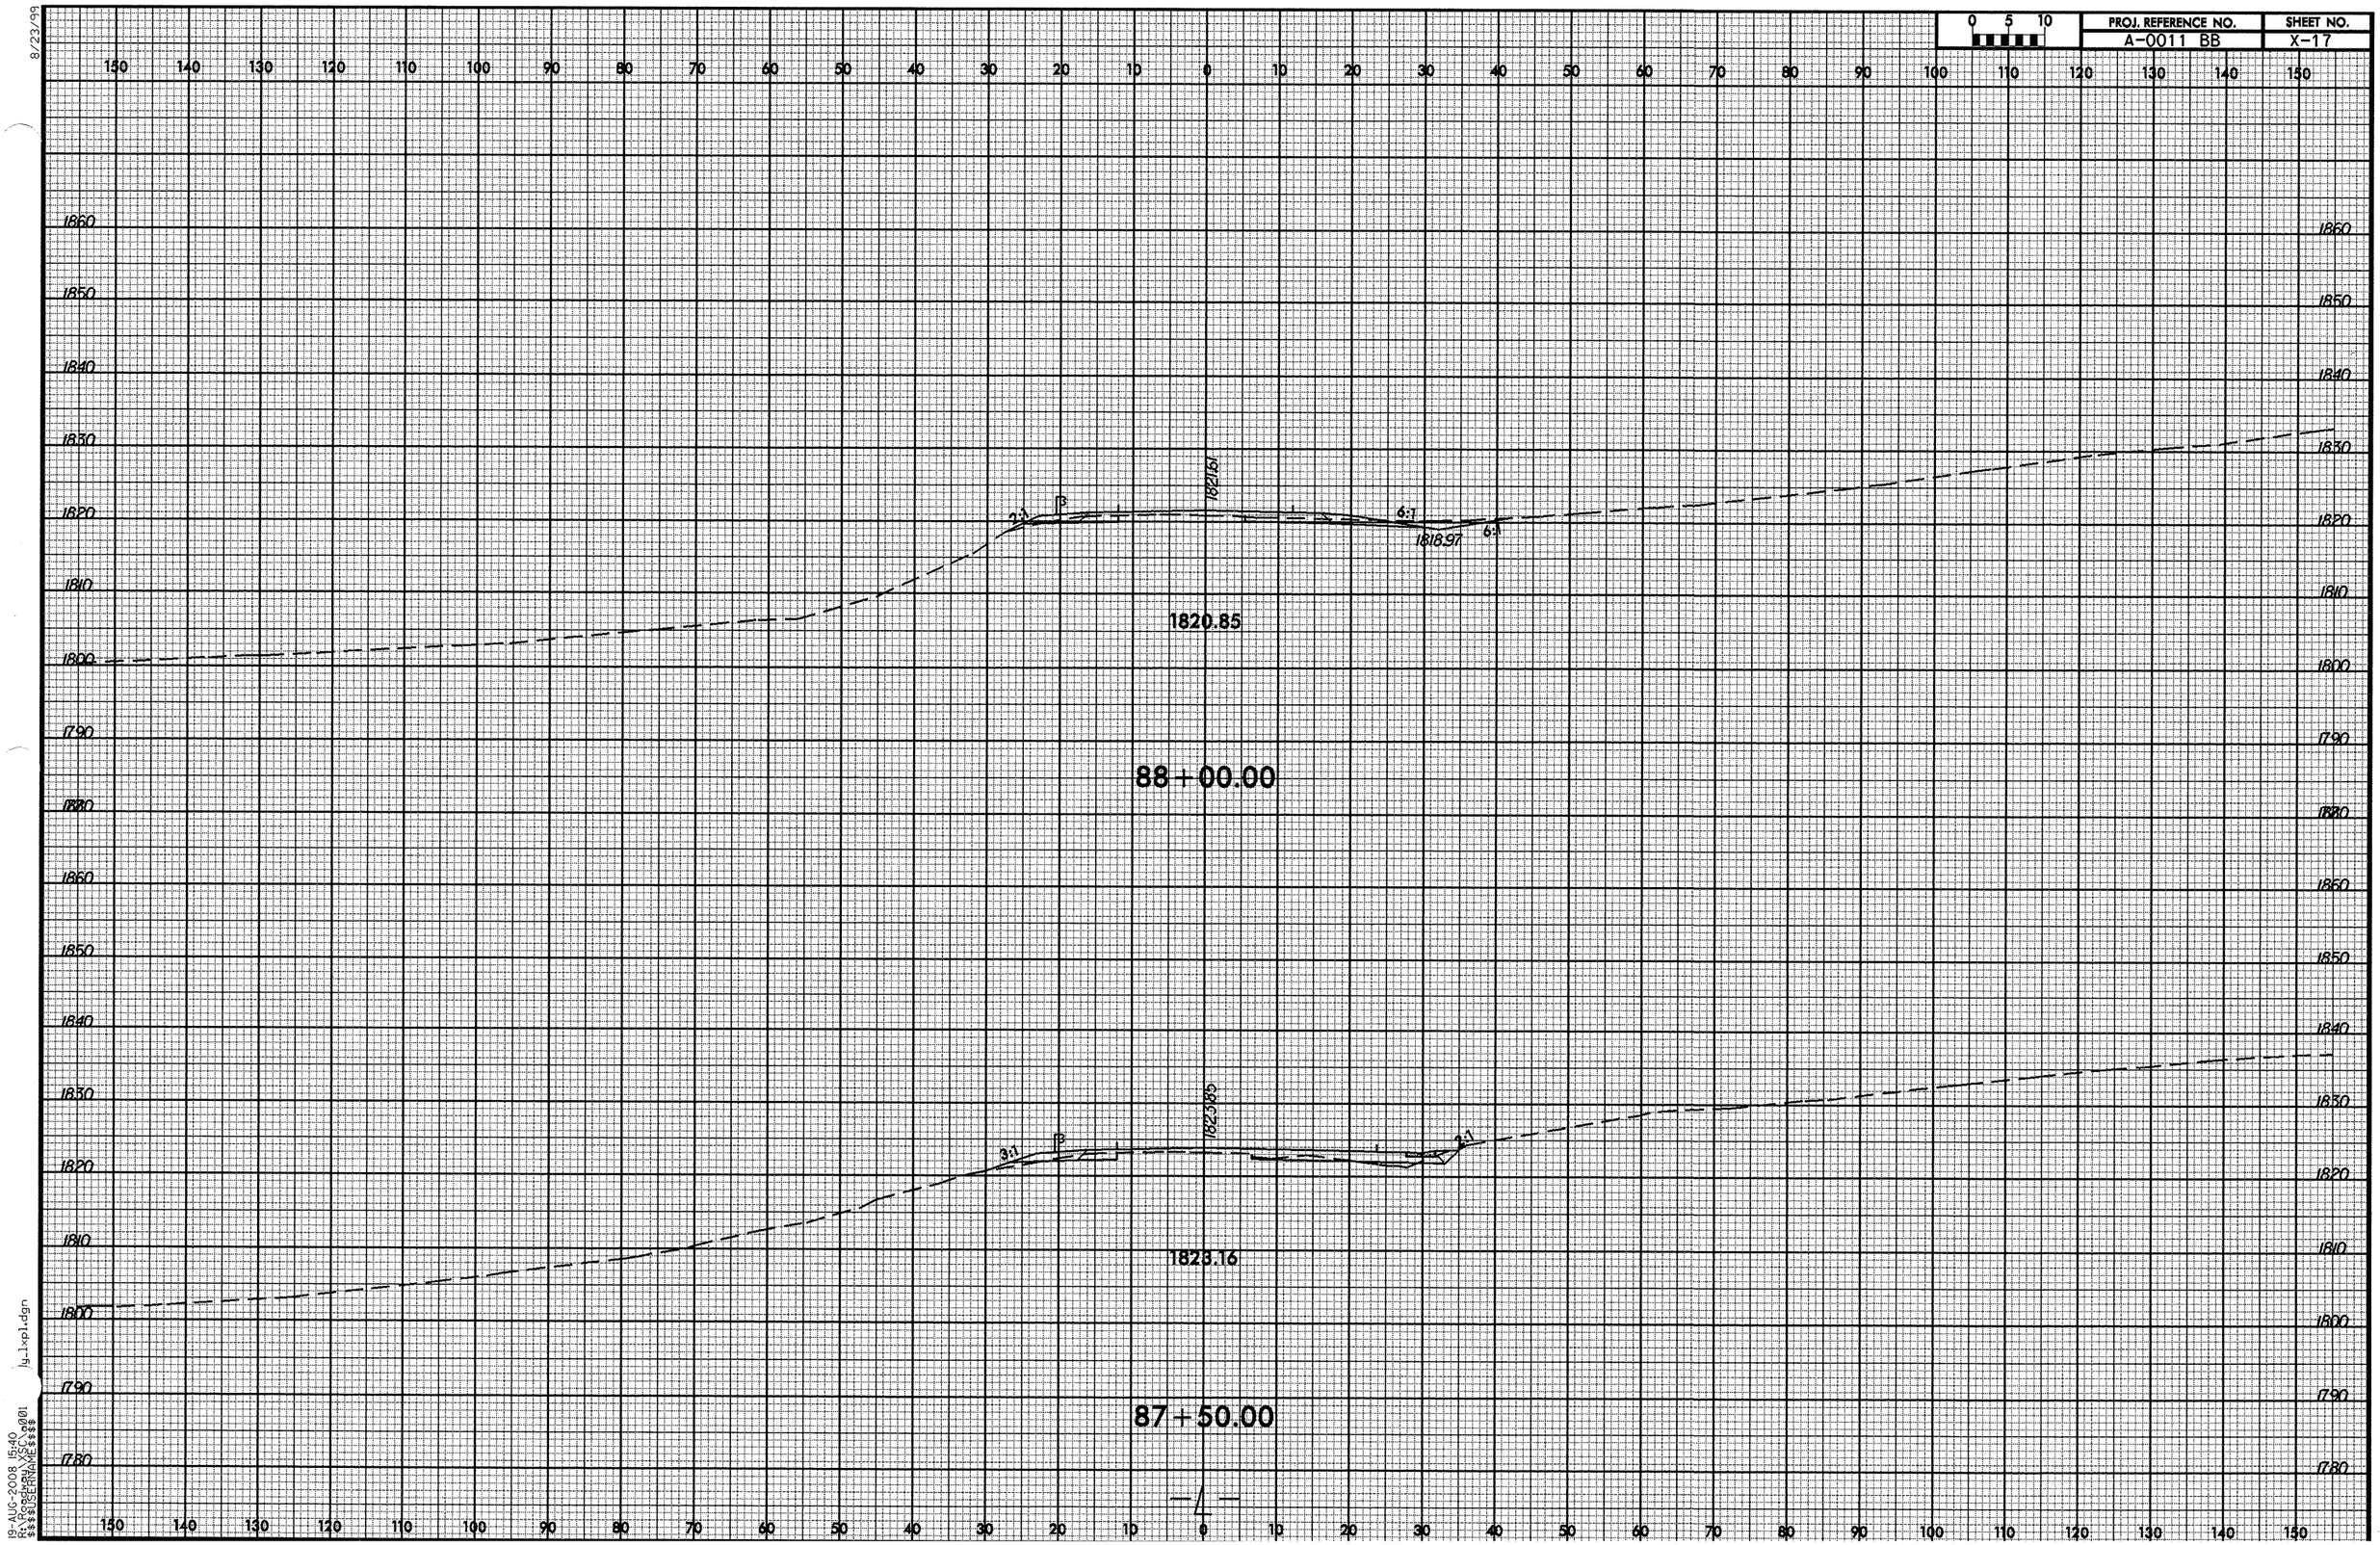

8/23/99
19-AUG-2008 15:40
R:\Roadway\XSC\a001
$$$$USERNAME$$$$
y_lxpl.dgn

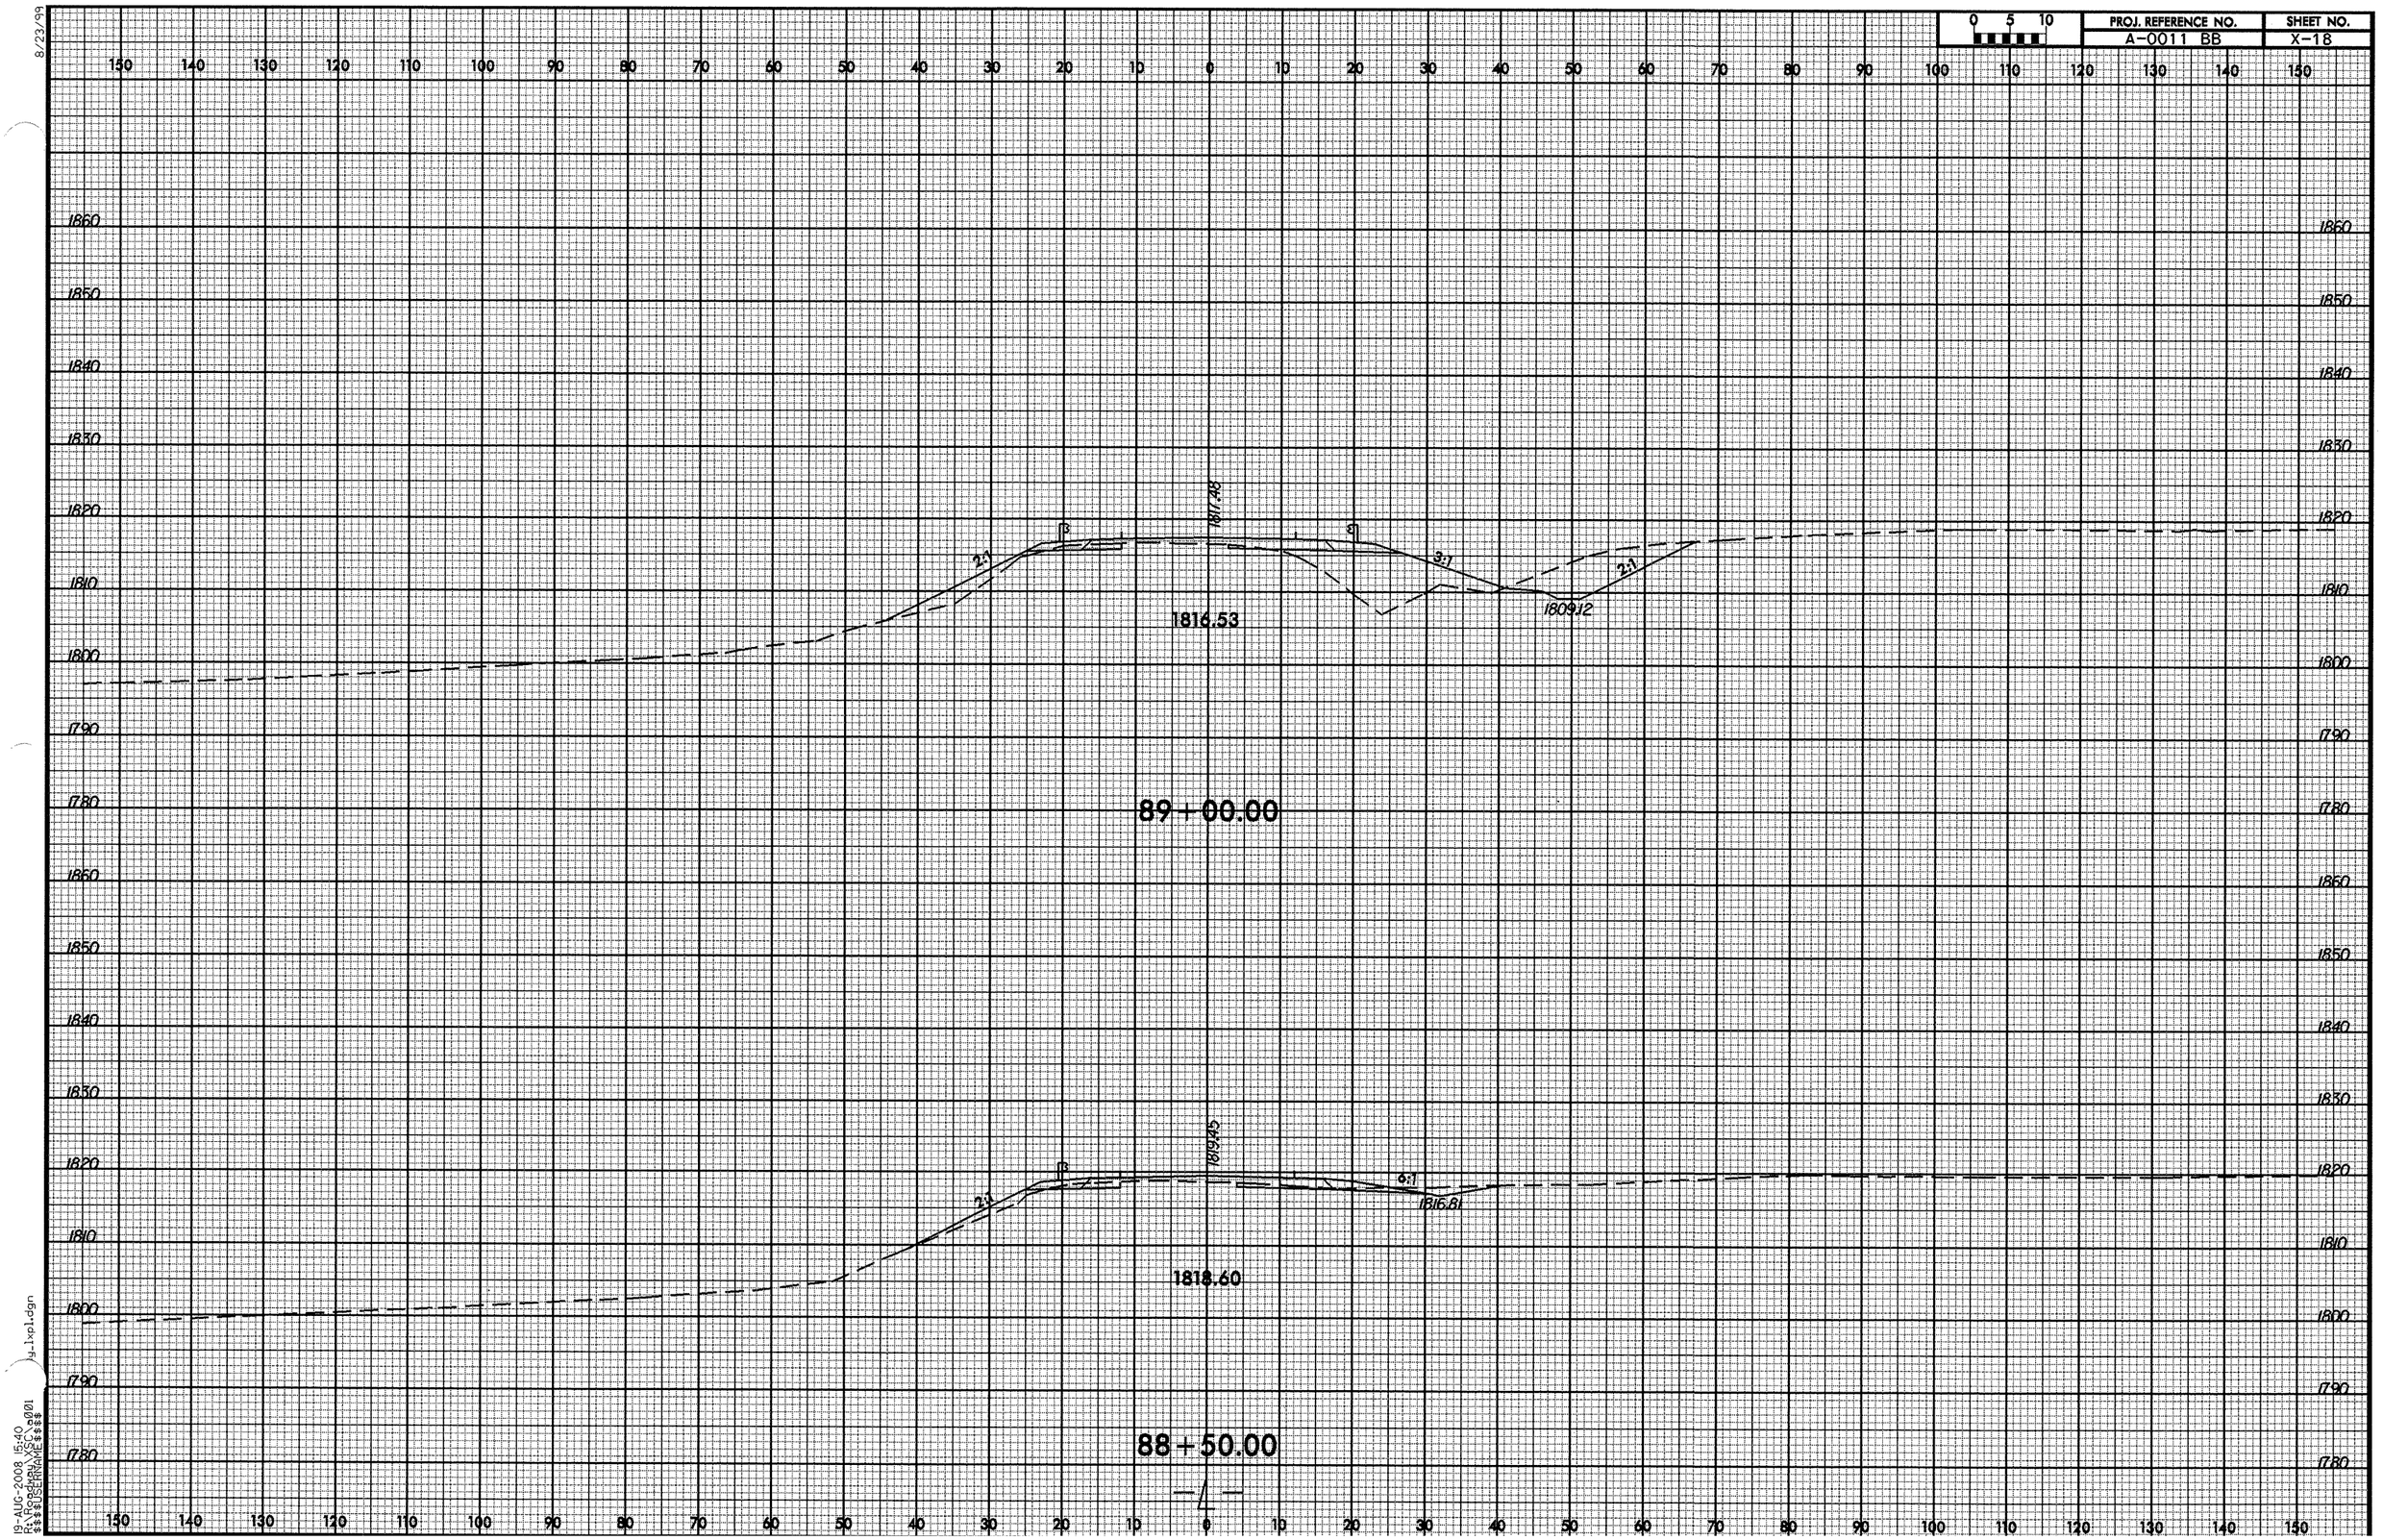

8/23/99
19-AUG-2008 15:40
R:\Roadway\XSC\a001
$$$$USERNAME$$$$
y_lxpl.dgn

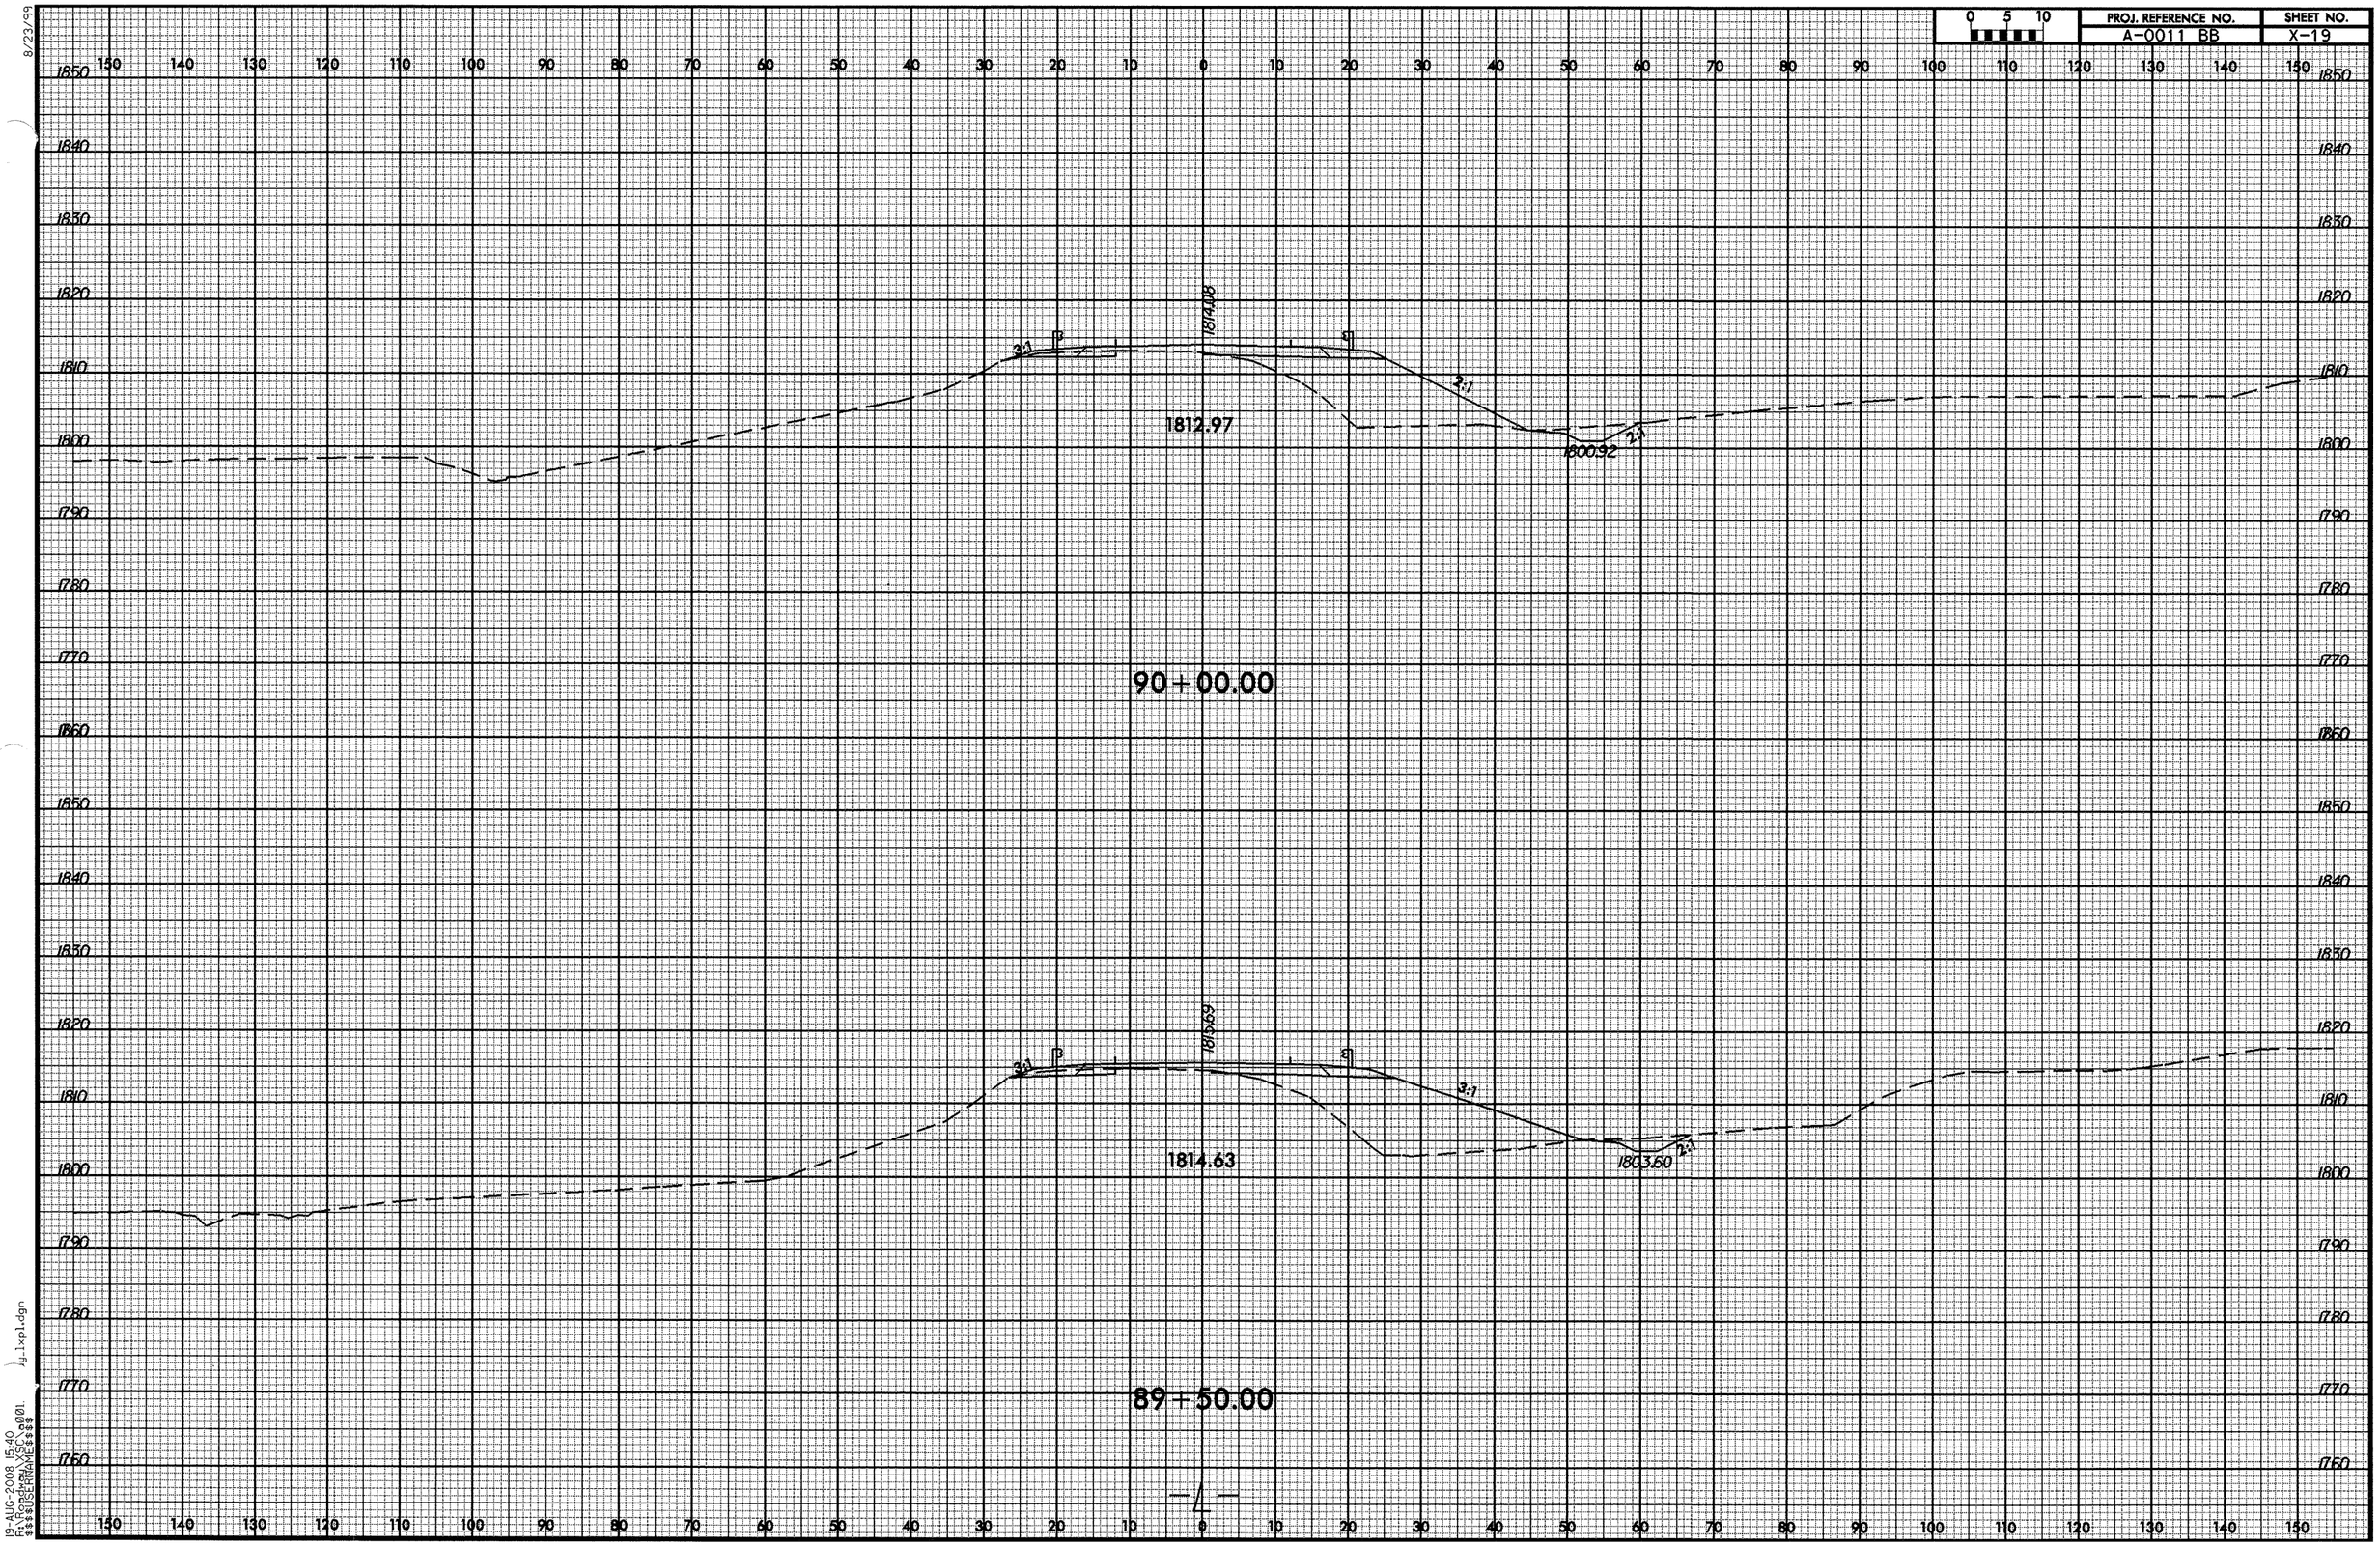

8/23/99
19-AUG-2008 15:40
R:\Roadway\XSC\a001_y_1xpl.dgn
$$$$USERNAME$$$$

0 5 10	PROJ. REFERENCE NO.	SHEET NO.
	A-0011 BB	X-20

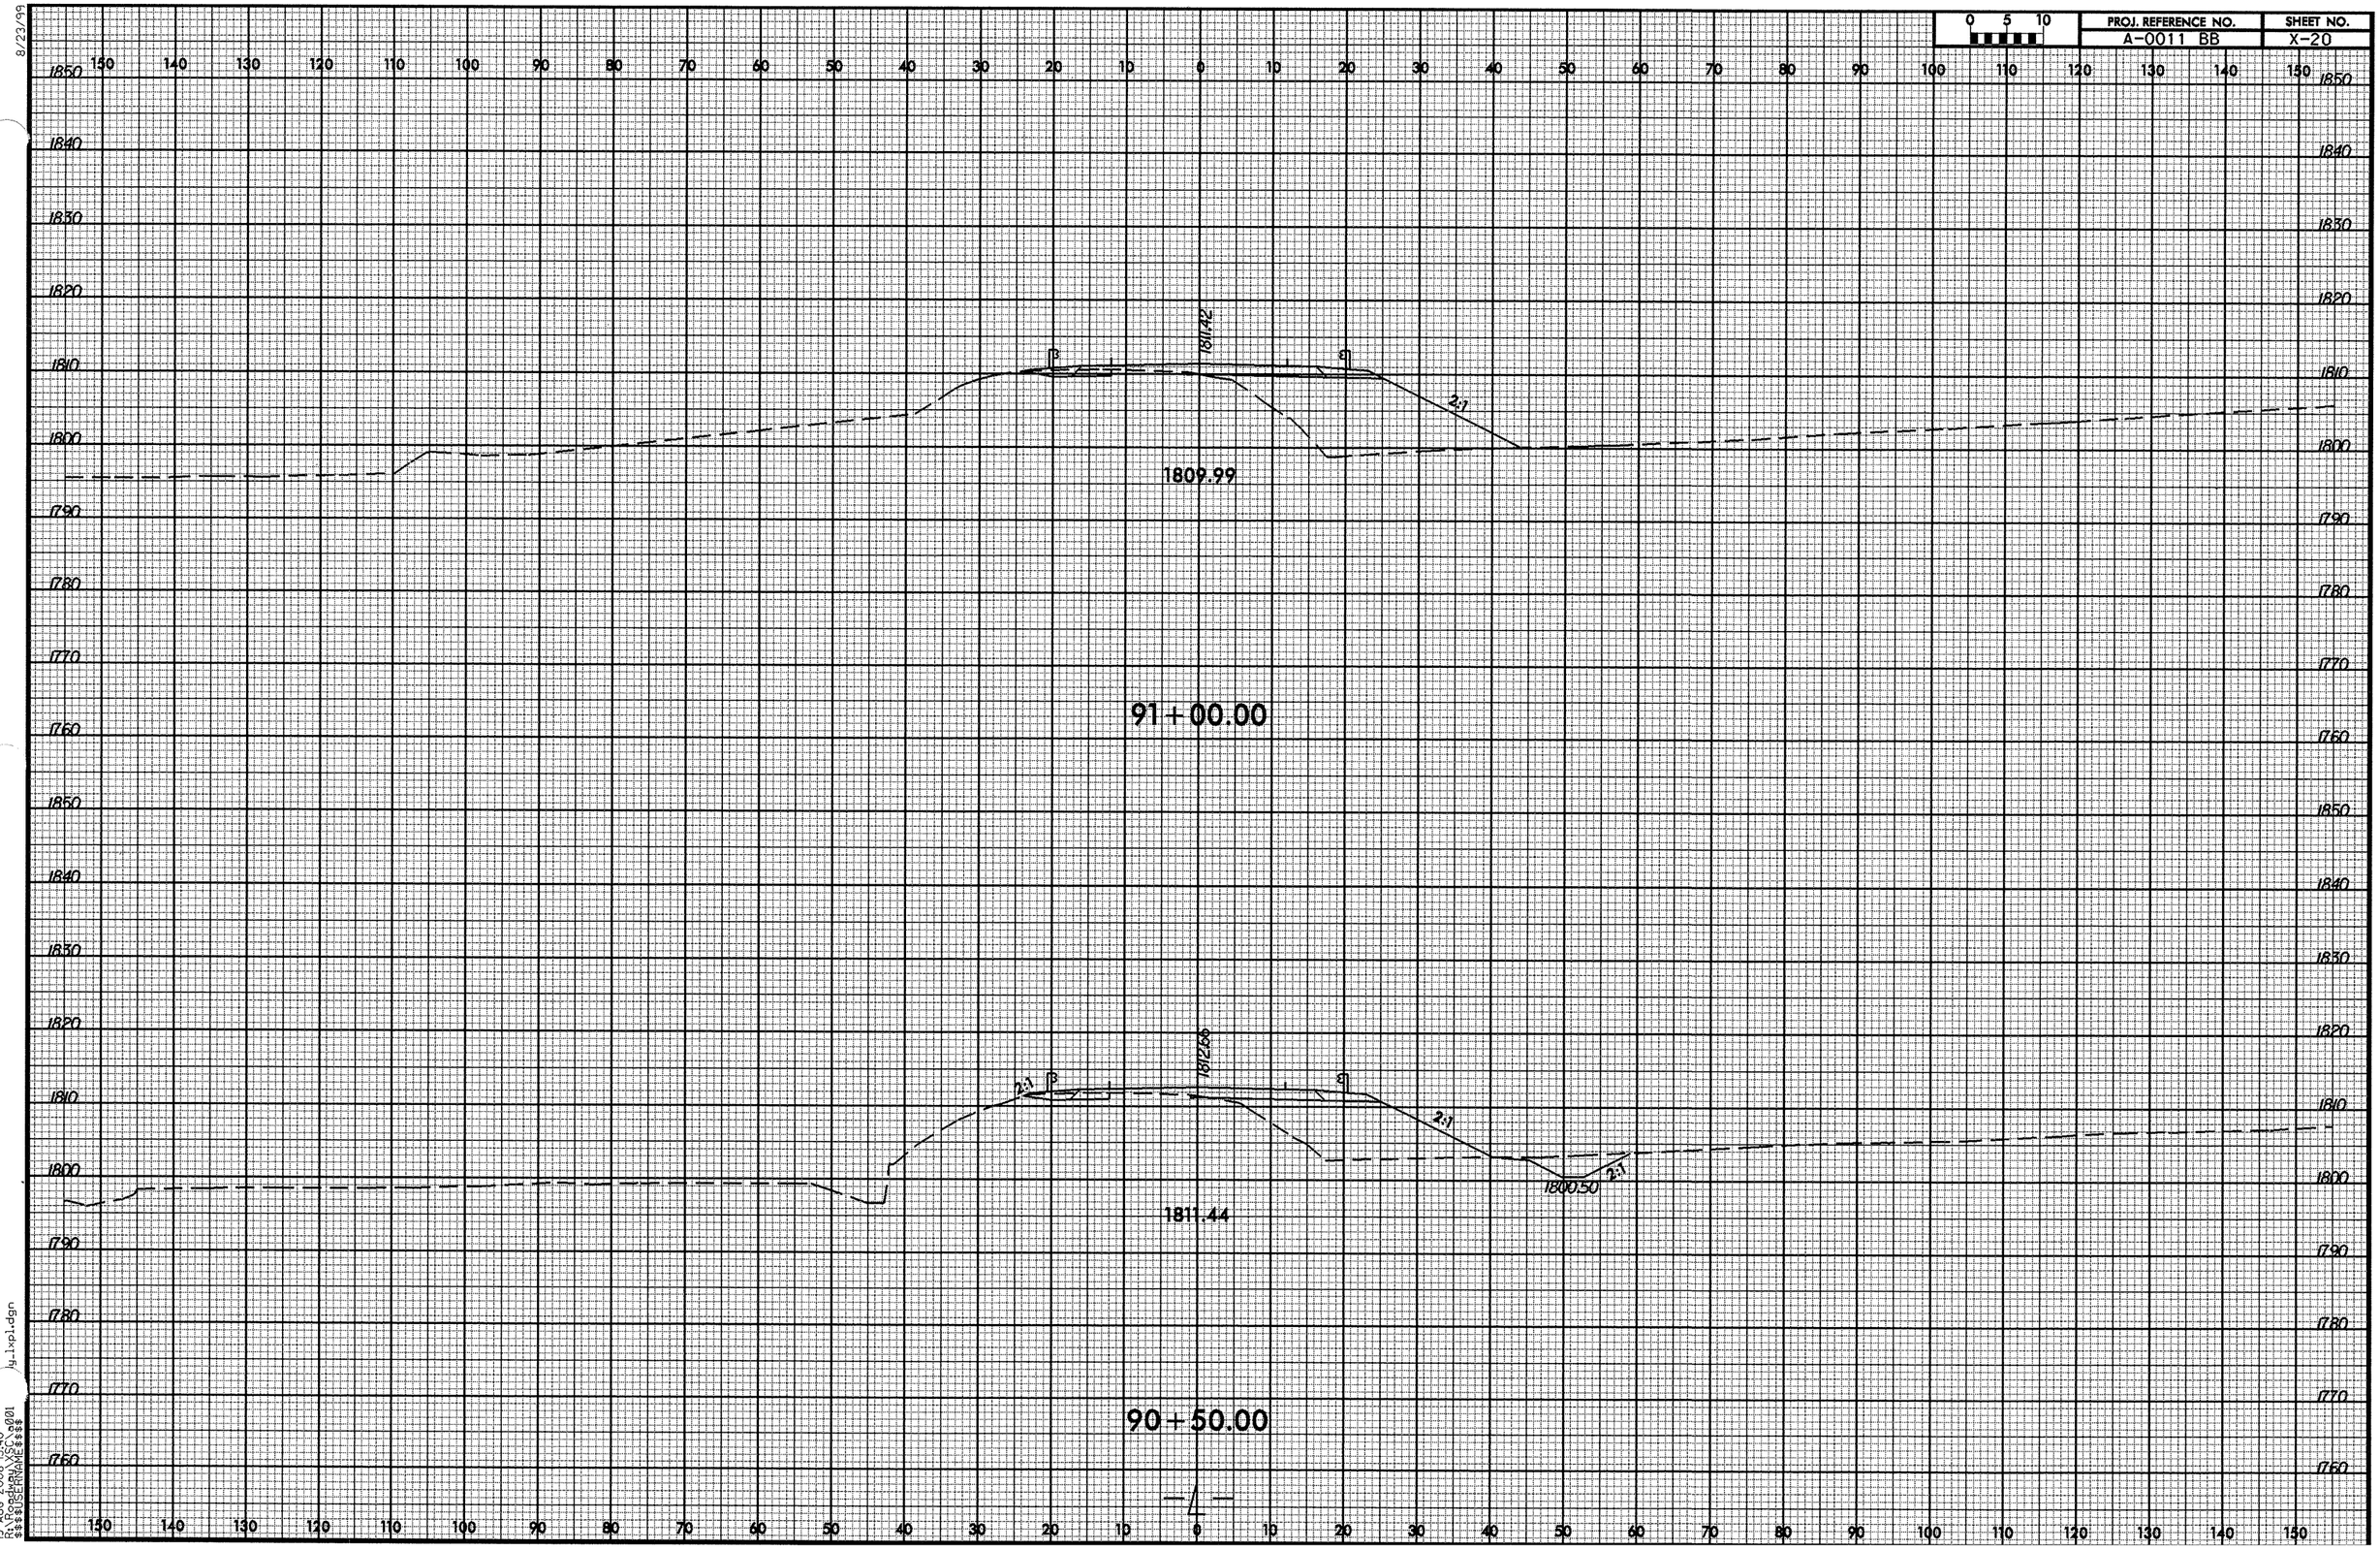

8/23/99

jy_ixp1.dgn

19-AUG-2008 15:40
R:\Roadway\XSC\a001
$$$$USERNAME$$$$

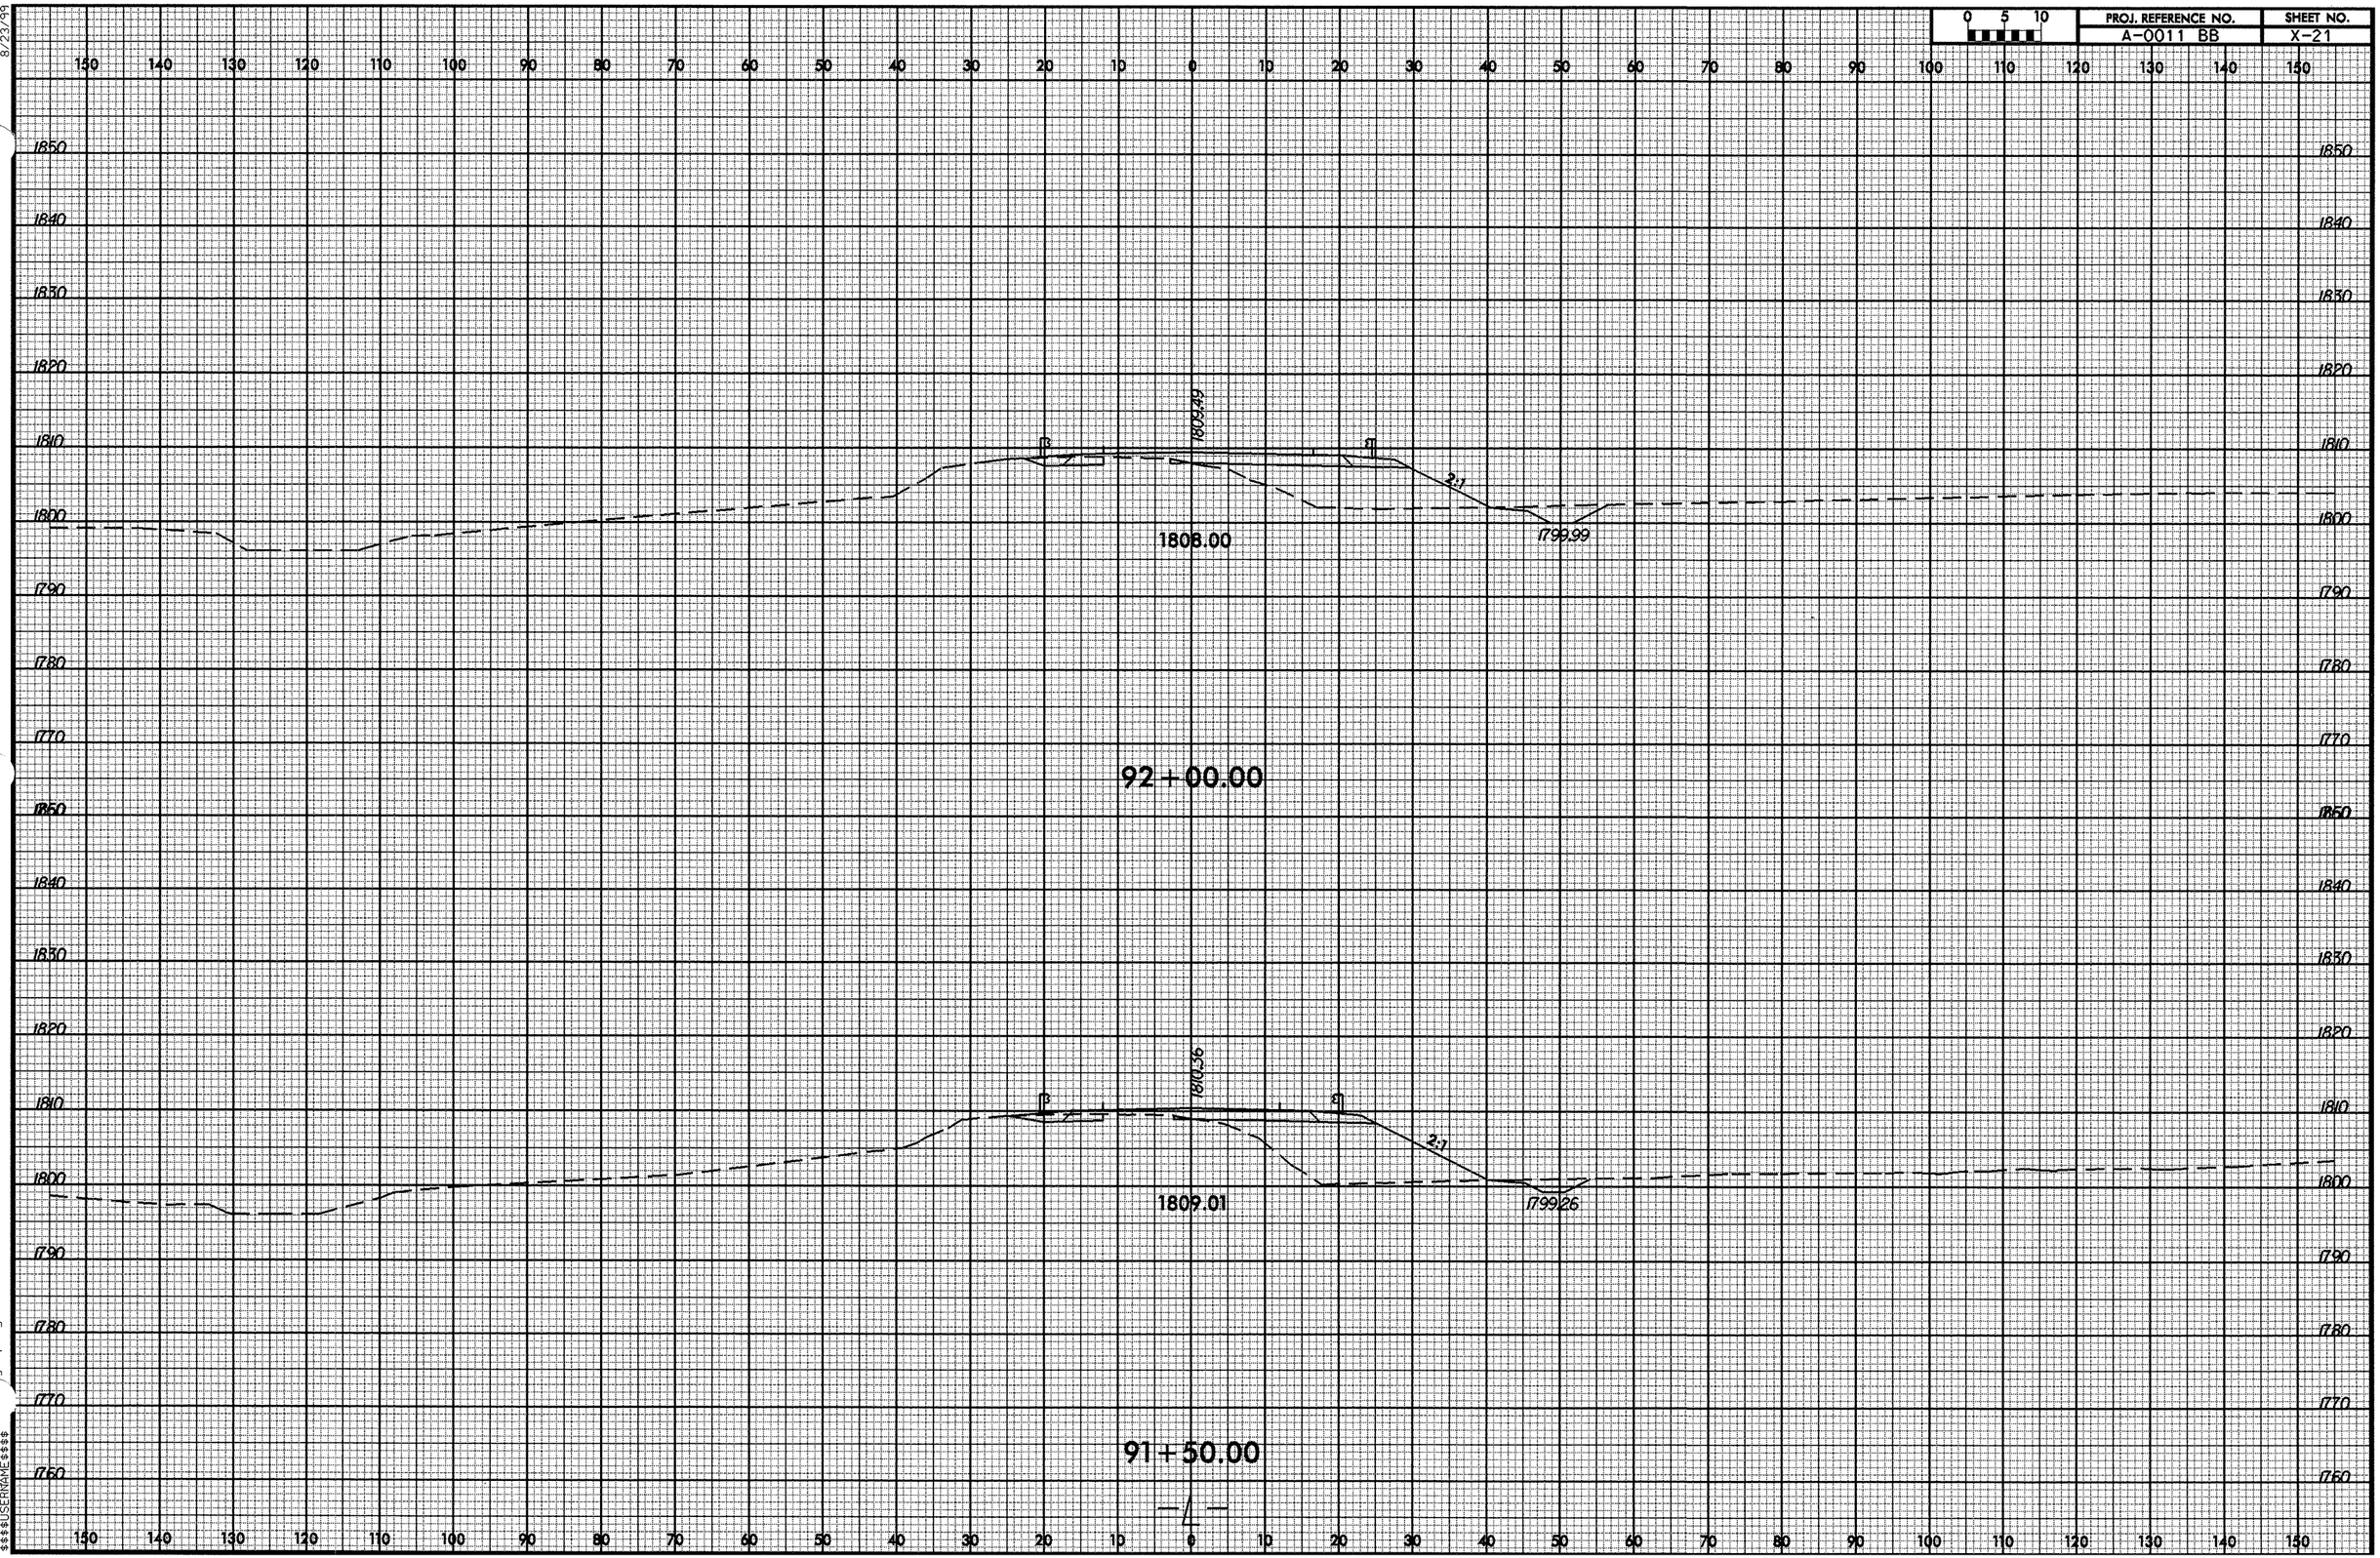

8/23/99
19-AUG-2008 15:40
R:\Roadway\XSC\a00:
$$$$USERNAME$$$$
ly_lxpl.dgn

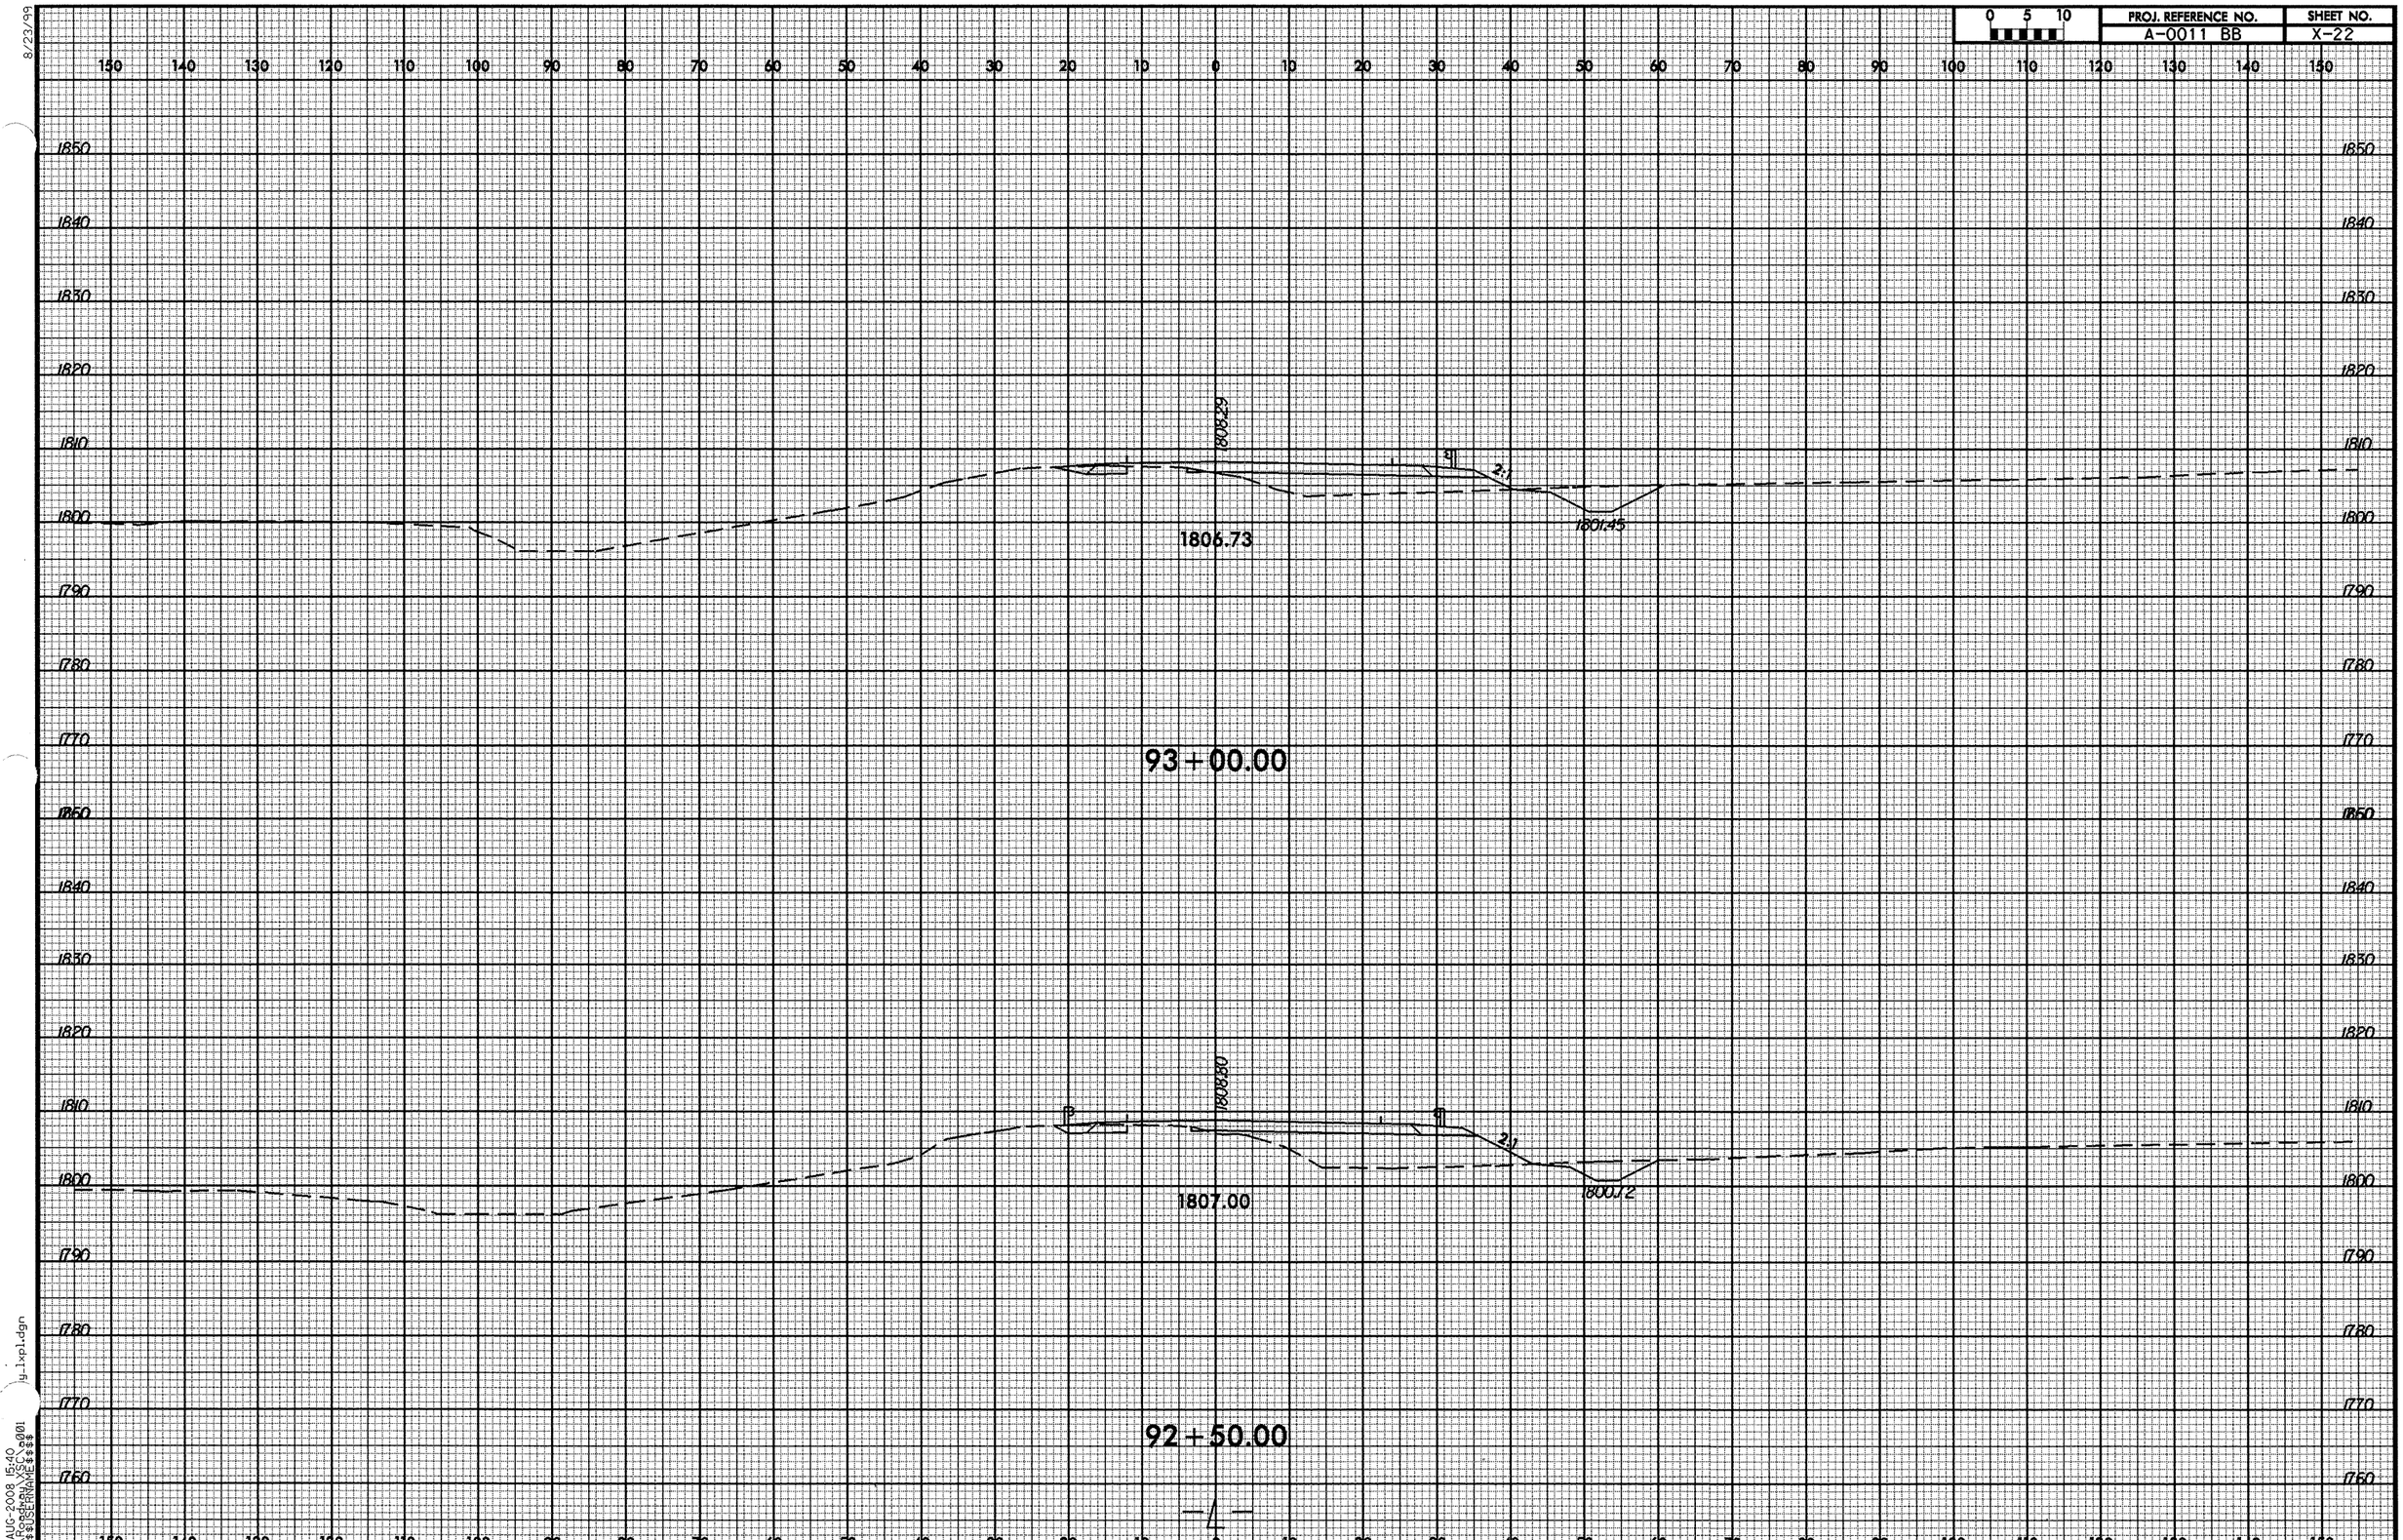

8/23/99

19-AUG-2008 15:40
R:\Roadway\XSC\a001
$$$$USERNAME$$$$

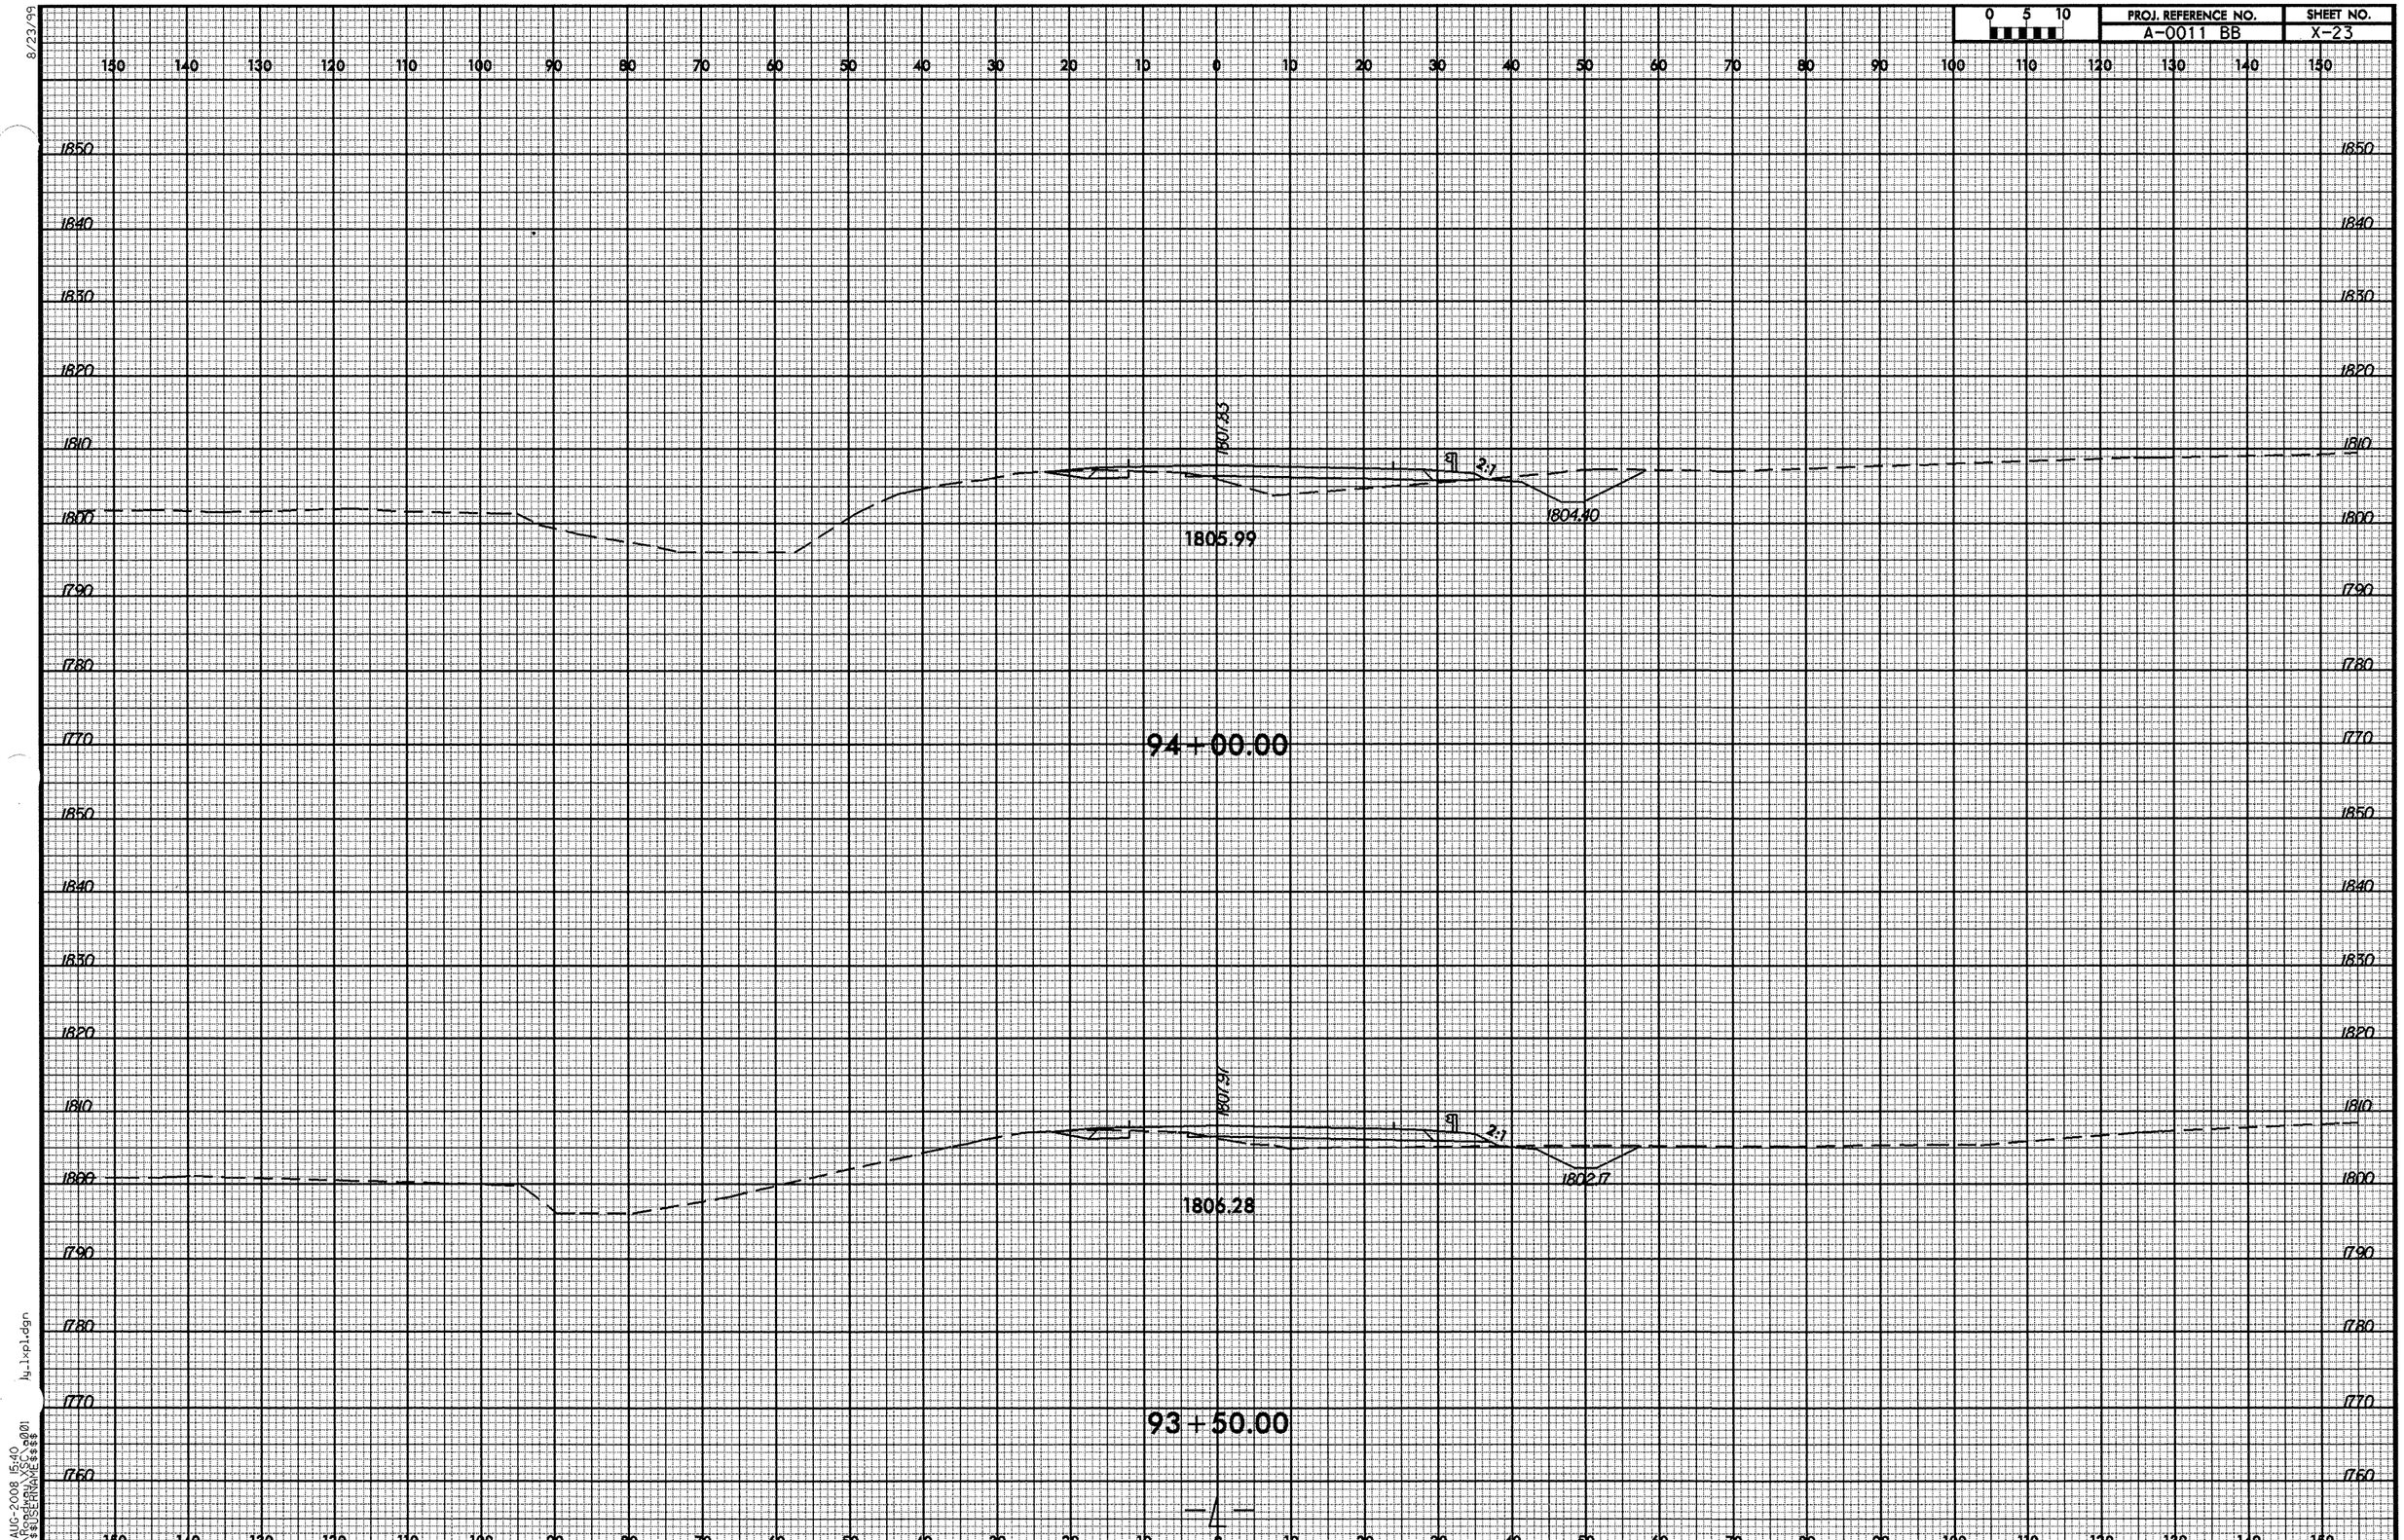

8/23/99
19-AUG-2008 15:40
R:\Roadway\XSC\a001
$$$$USERNAME$$$$
ly_lxpl.dgn

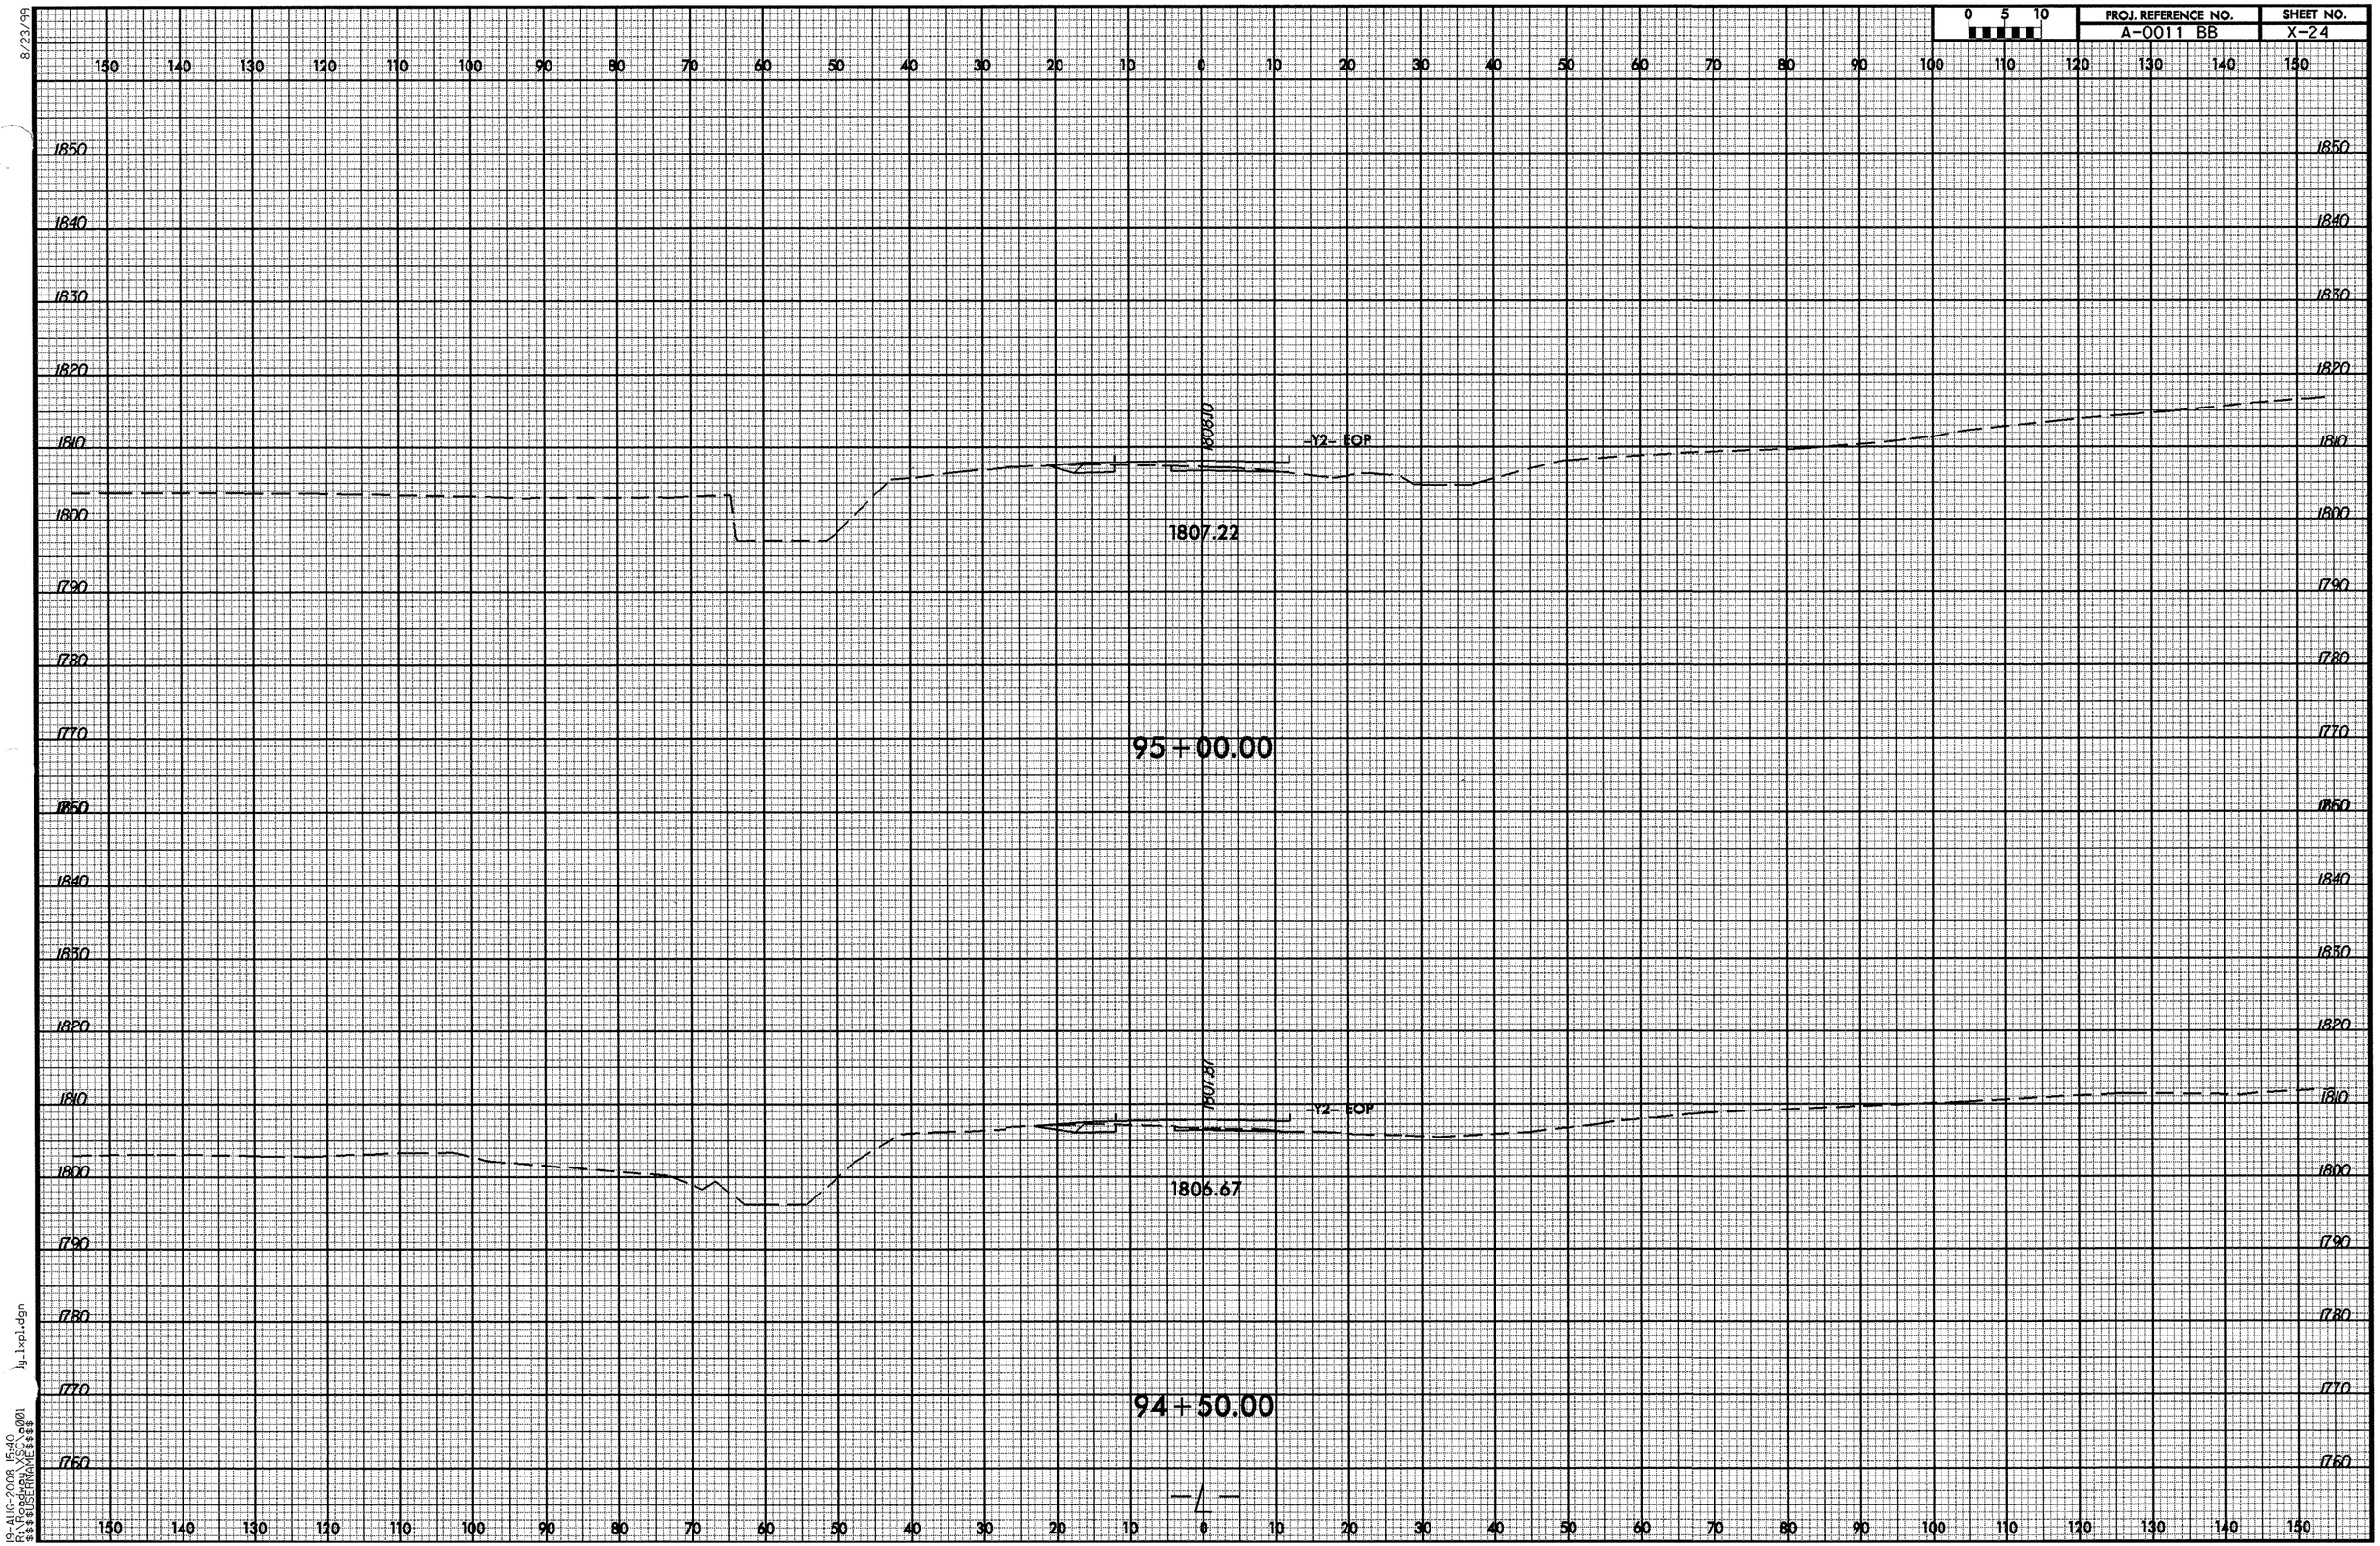

8/23/99
19-AUG-2008 15:40
R:\Roadway\XSC\a001
$$$$USERNAME$$$$
ly_lxpl.dgn

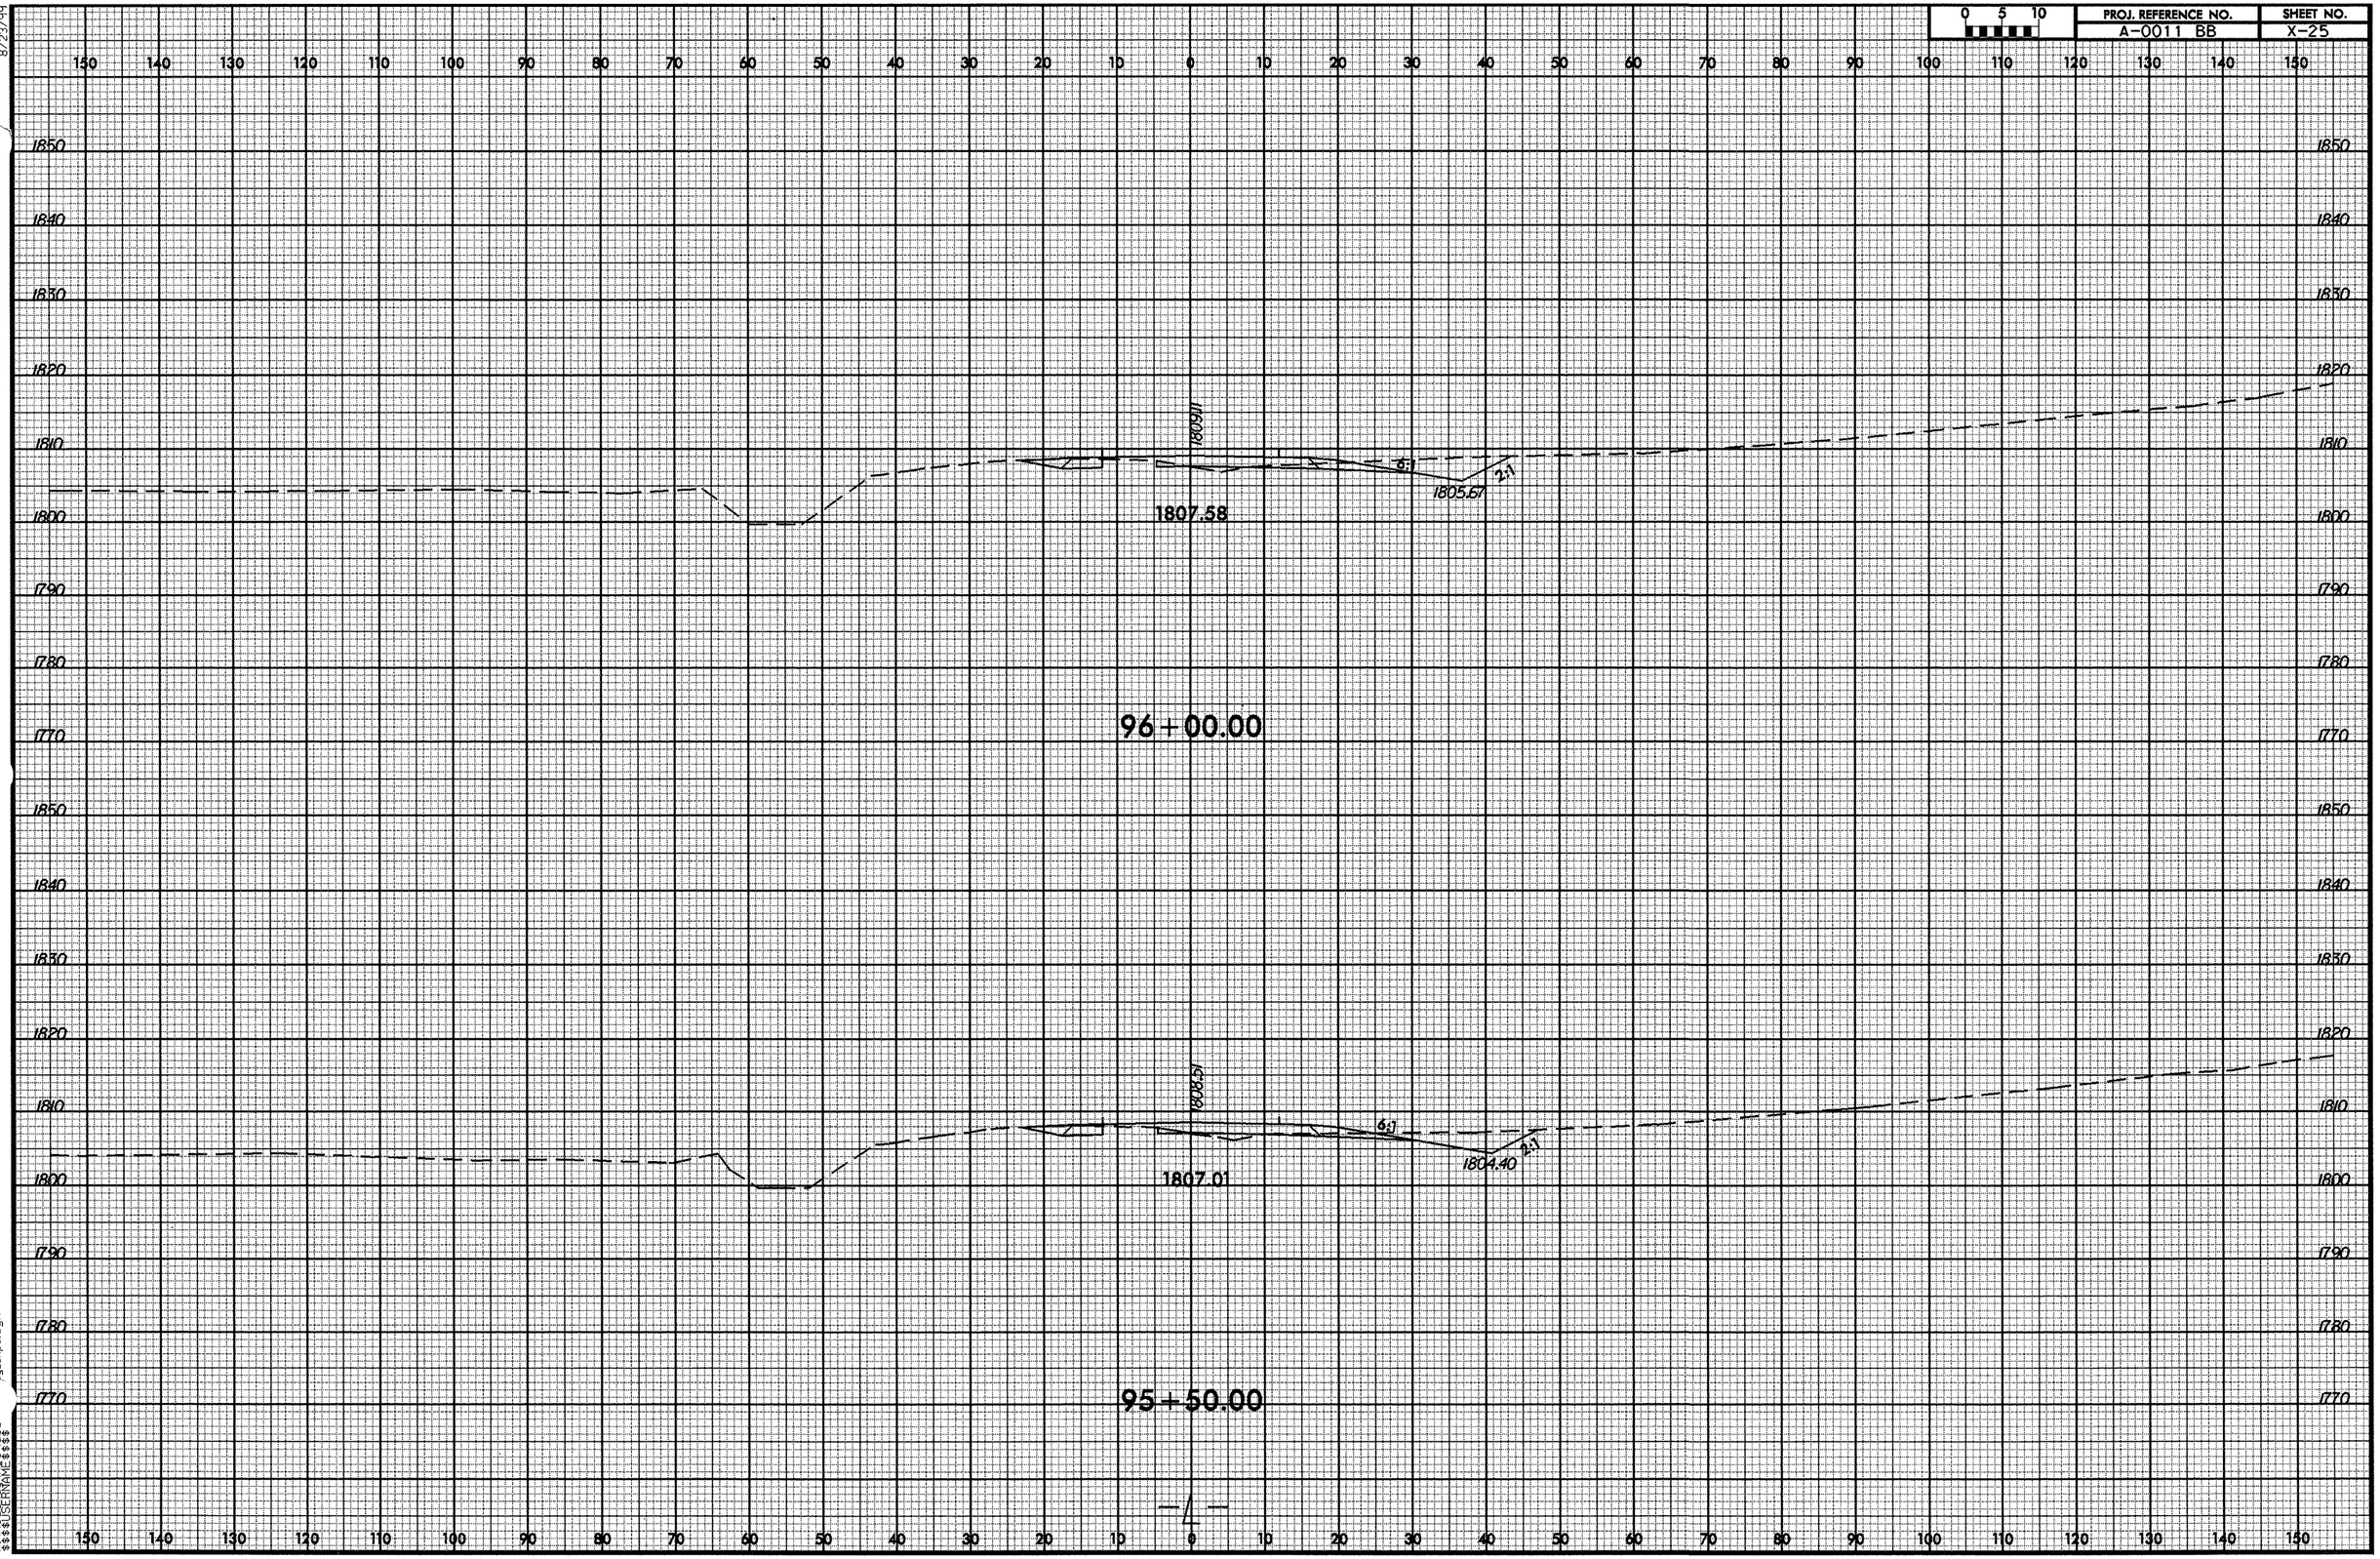

8/23/99
19-AUG-2008 15:40
R:\Roadway\XSC\o00
$$$$USERNAME$$$$
jy_lxpl.dgn

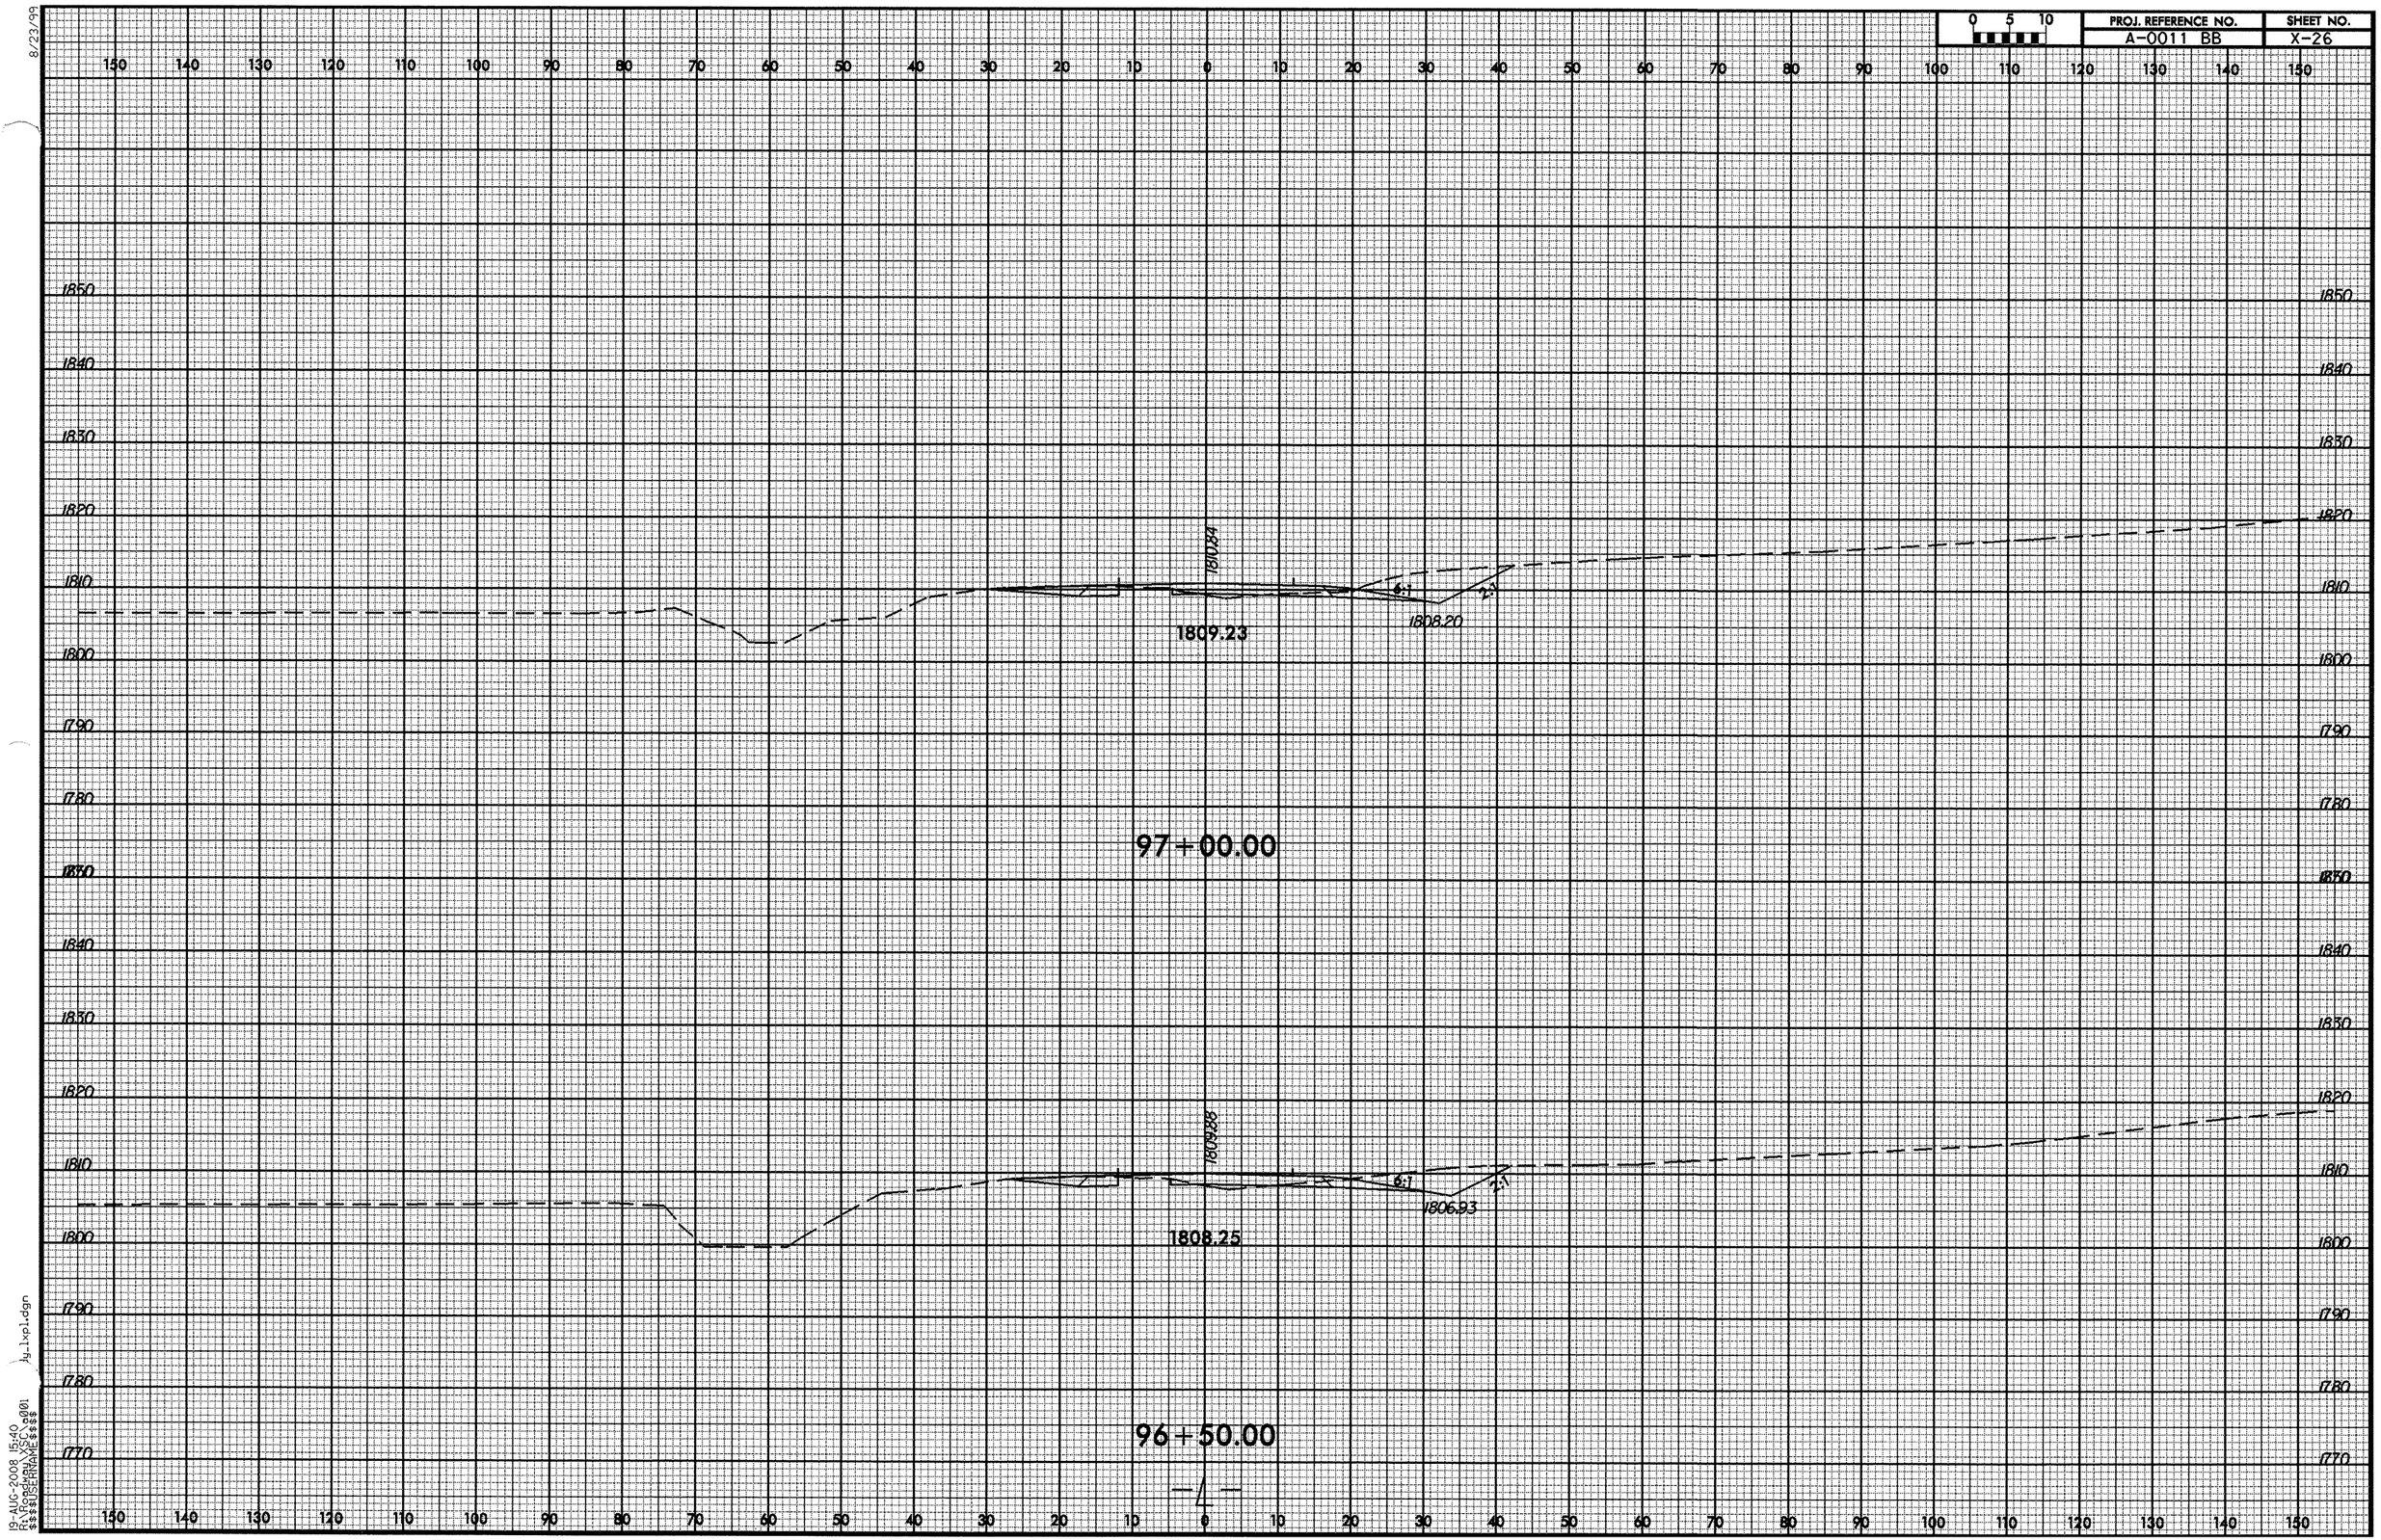
0 5 10
PROJ. REFERENCE NO.
A-0011 BB
SHEET NO.
X-26
1810.84
1809.23
1808.20
6:1
2:1
97+00.00
1809.88
1808.25
1806.93
6:1
2:1
96+50.00
—L—
8/23/99
19-AUG-2008 15:40
R:\Roadway\SC\e001
$$$$USERNAME$$$$
Jy_lxp1.dgn

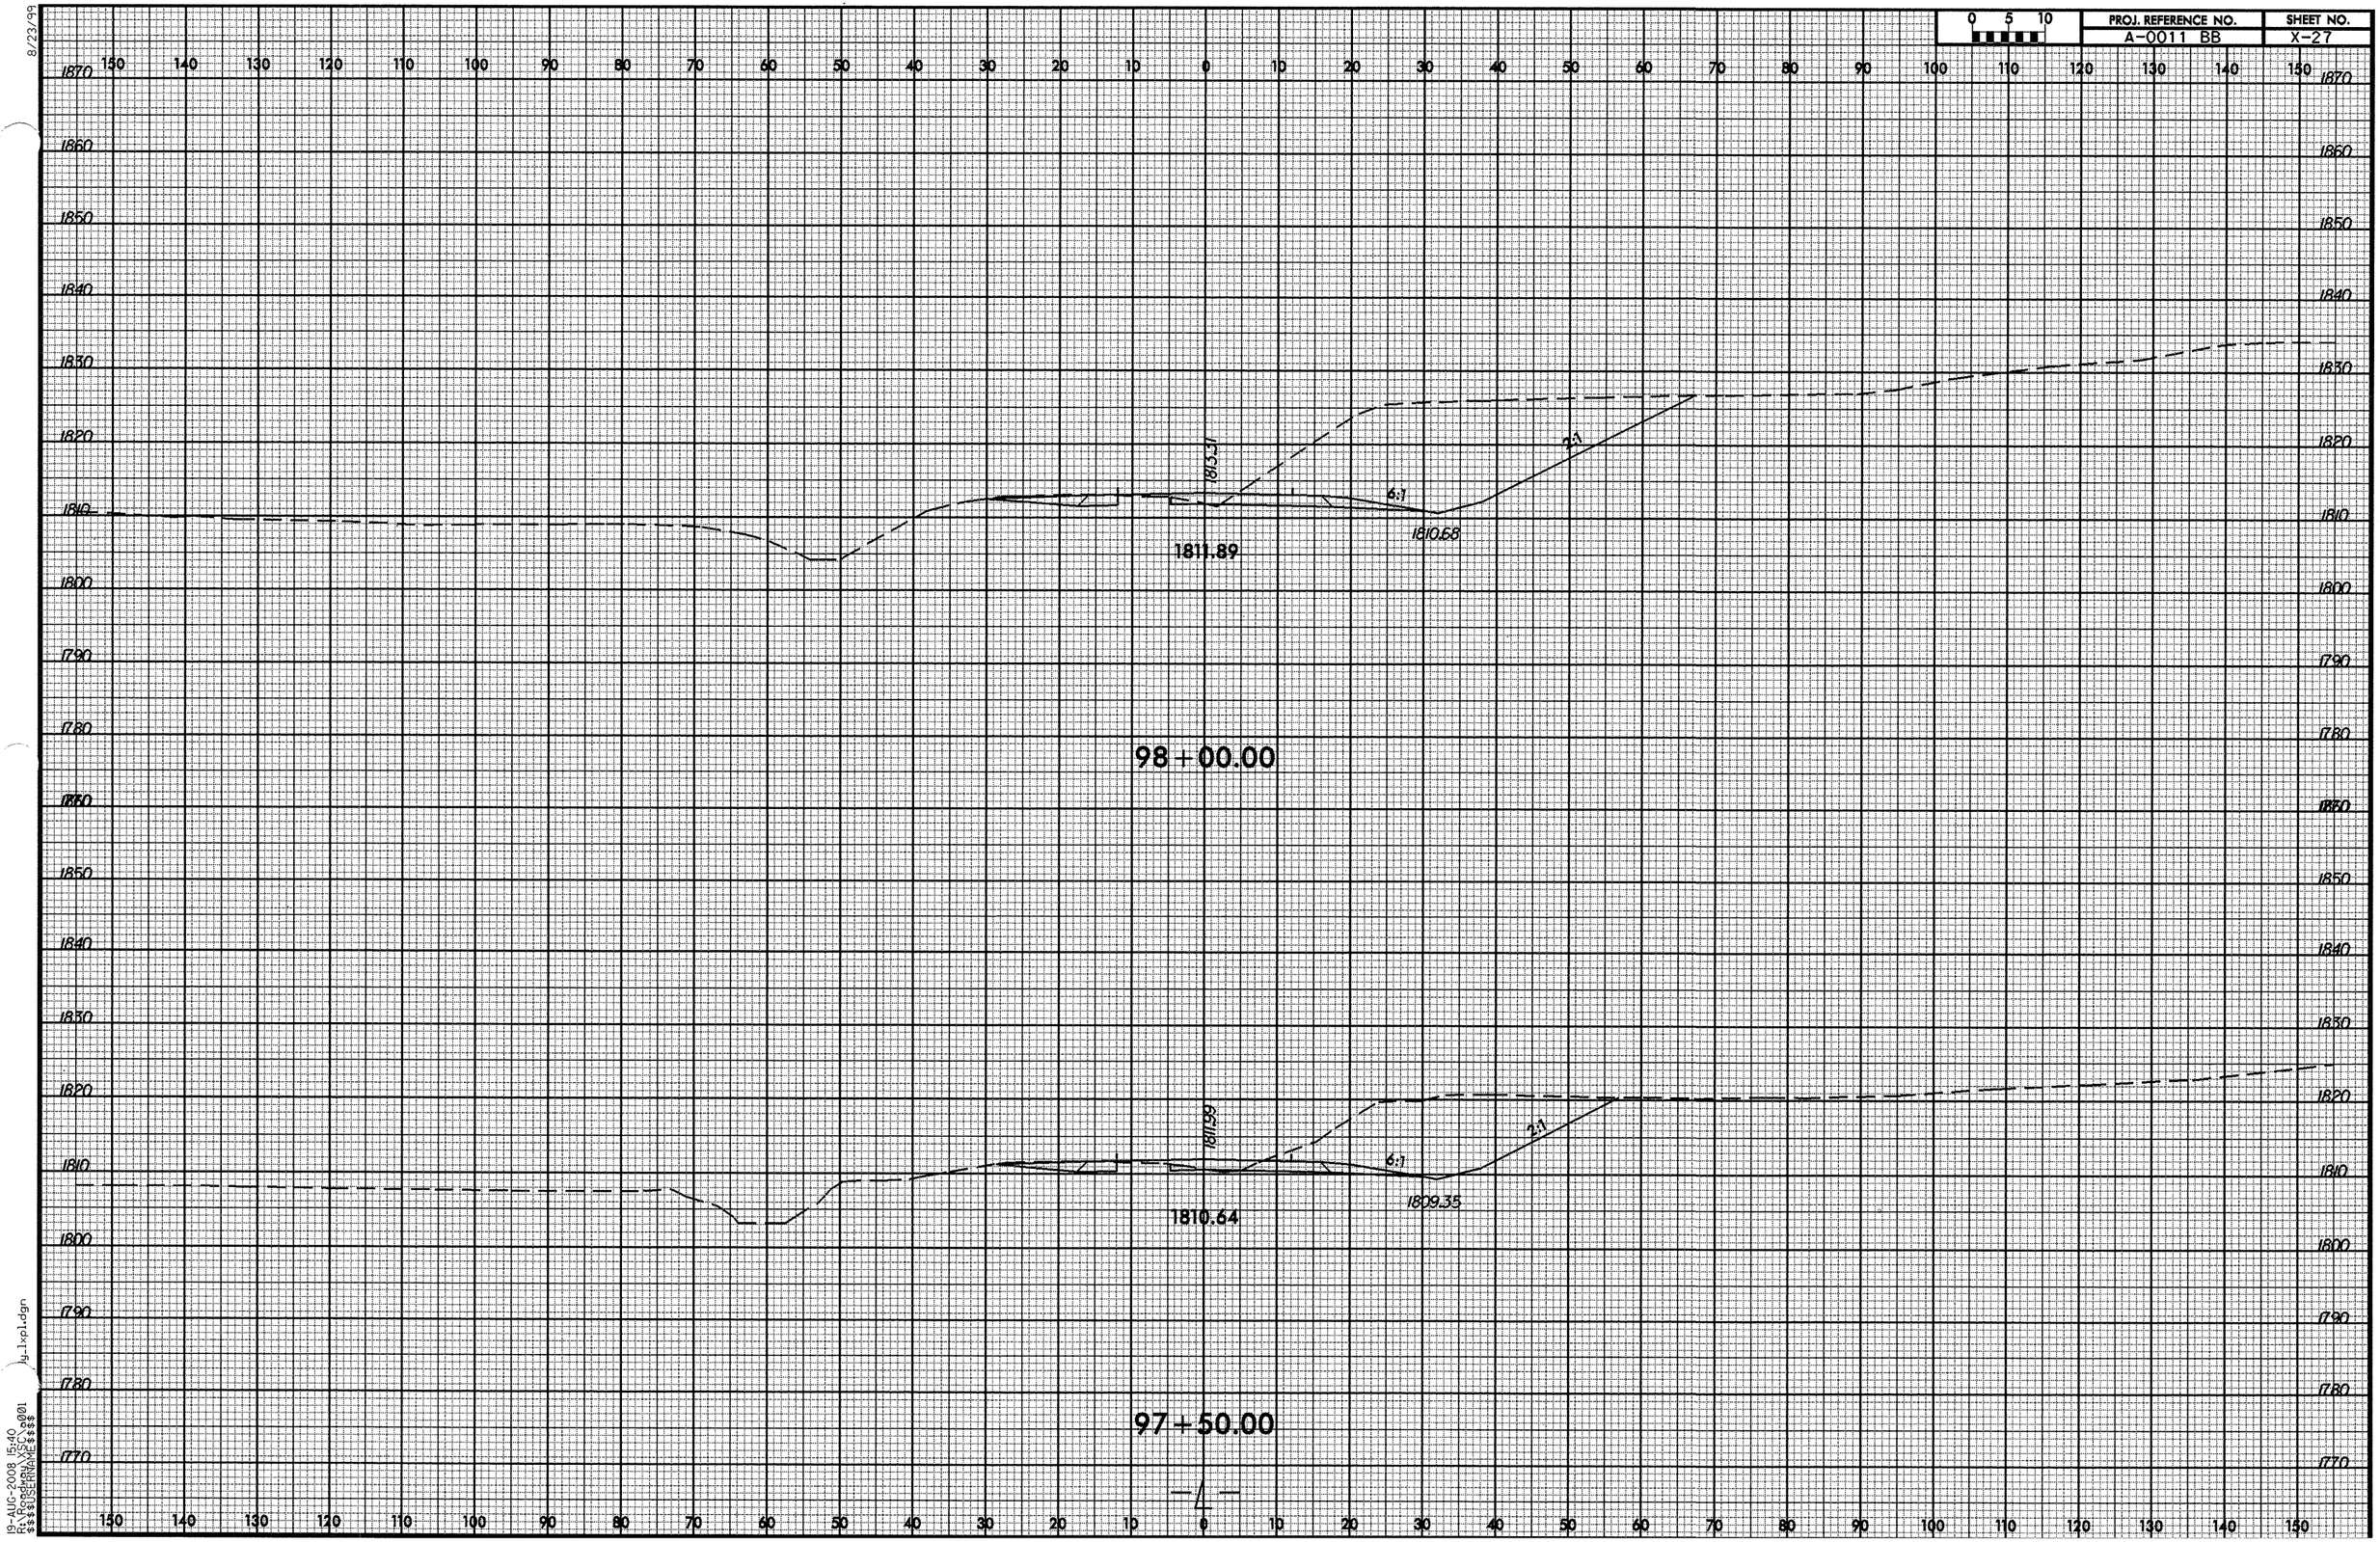

8/23/99
19-AUG-2008 15:40
R:\Roadway\SC\o001
$$$$USERNAME$$$$
y_1xpl.dgn

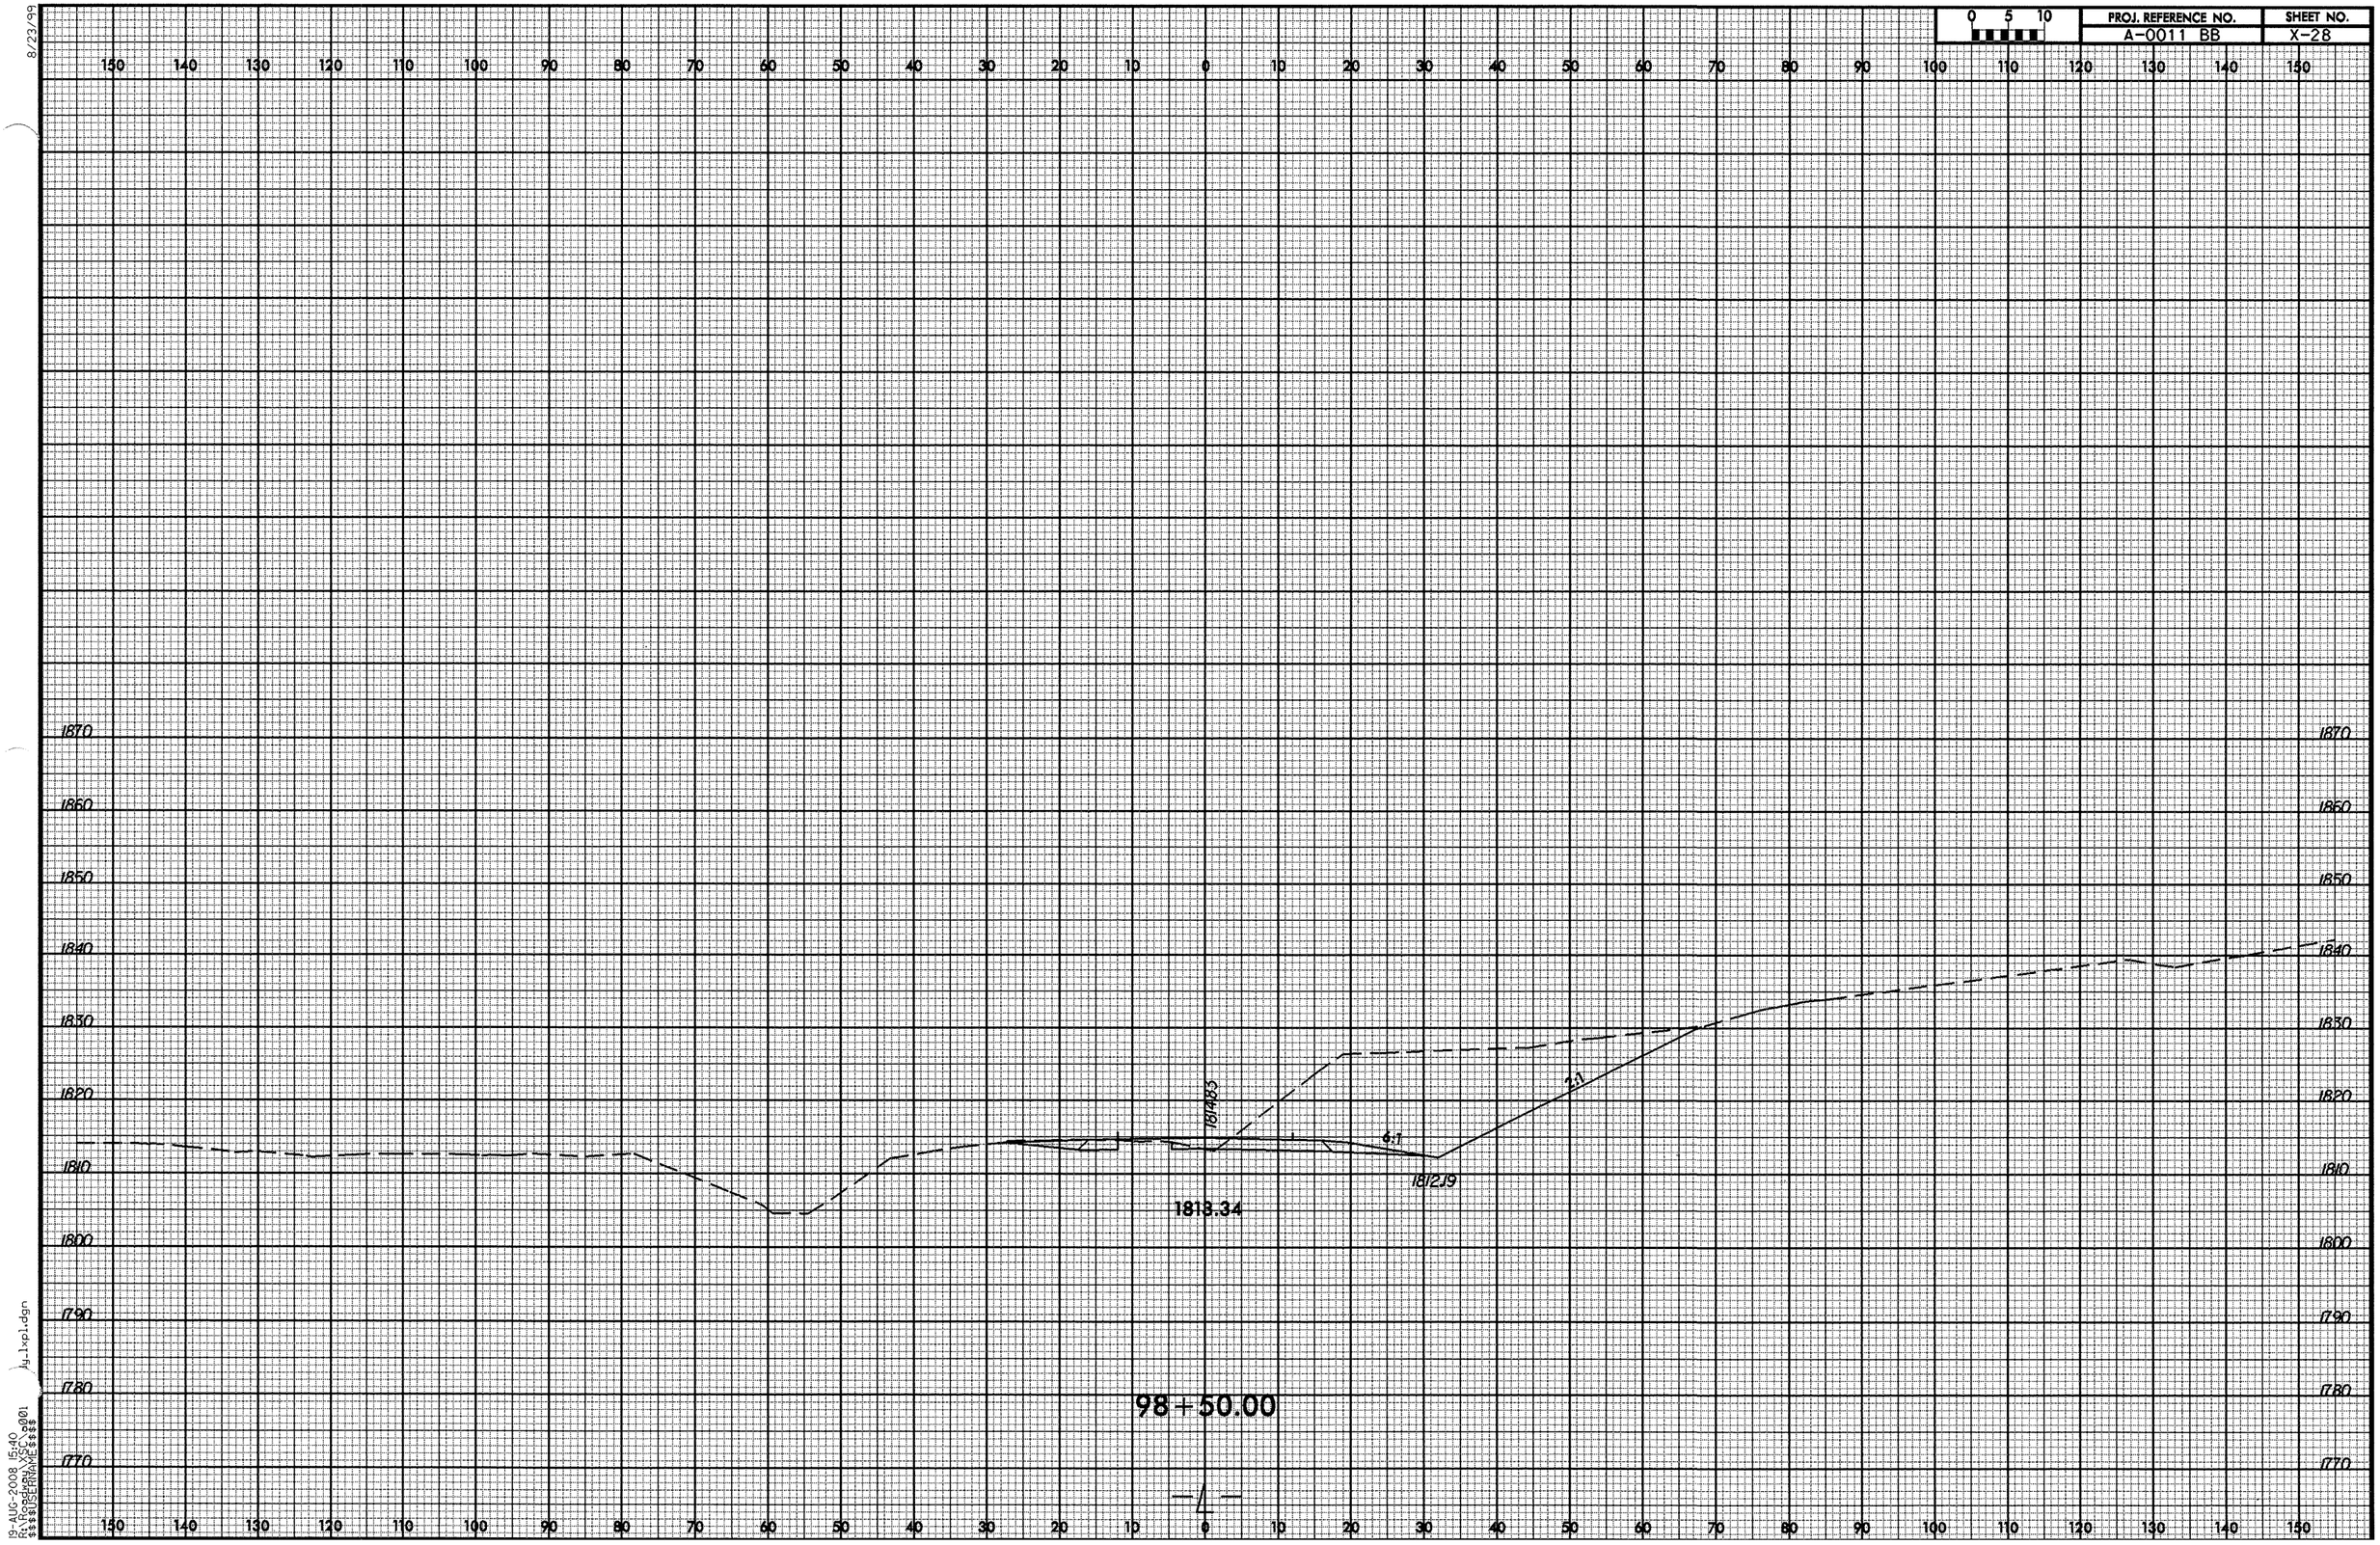

0 5 10
PROJ. REFERENCE NO.
A-0011 BB
SHEET NO.
X-28
1870
1860
1850
1840
1830
1820
1810
1800
1790
1780
1770
1814.83
1812.19
1813.34
6:1
2:1
98+50.00

8/23/99

0 5 10	PROJ. REFERENCE NO.	SHEET NO.
	A-0011 BB	X-29

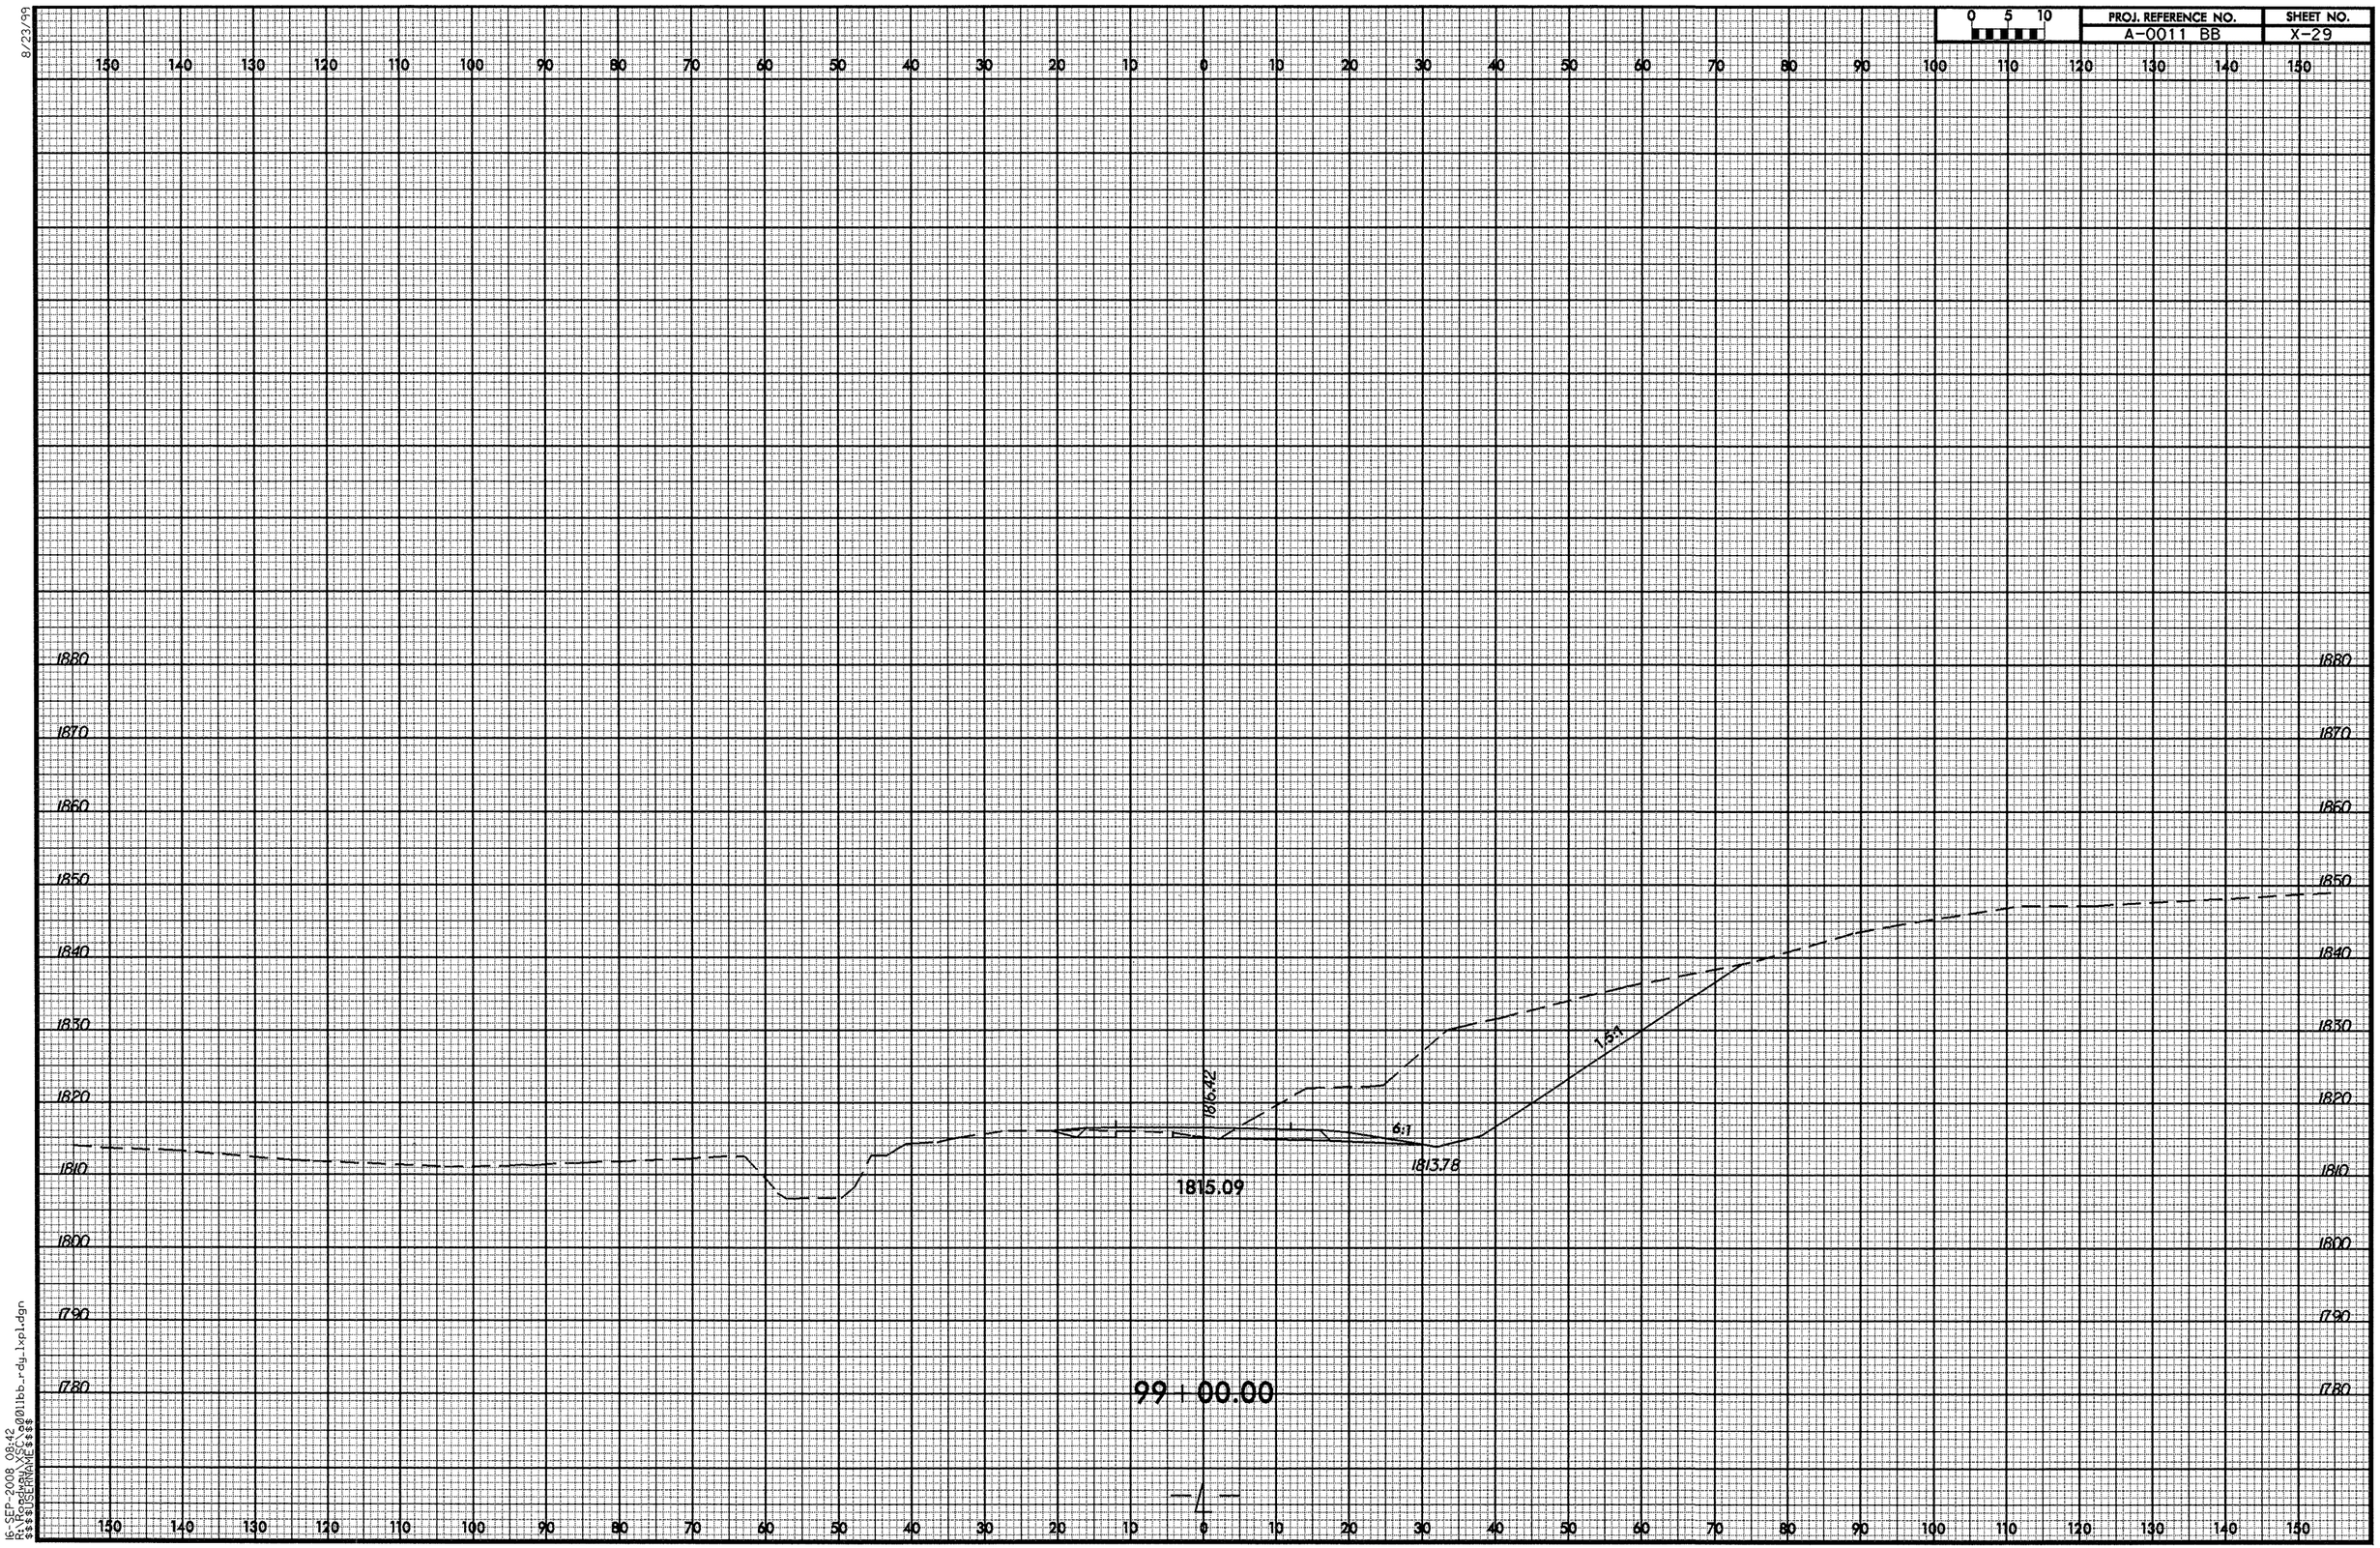

16-SEP-2008 08:42
R:\Roadway\X29\a00libb_rdy_lxpl.dgn
$$$$USERNAME$$$$

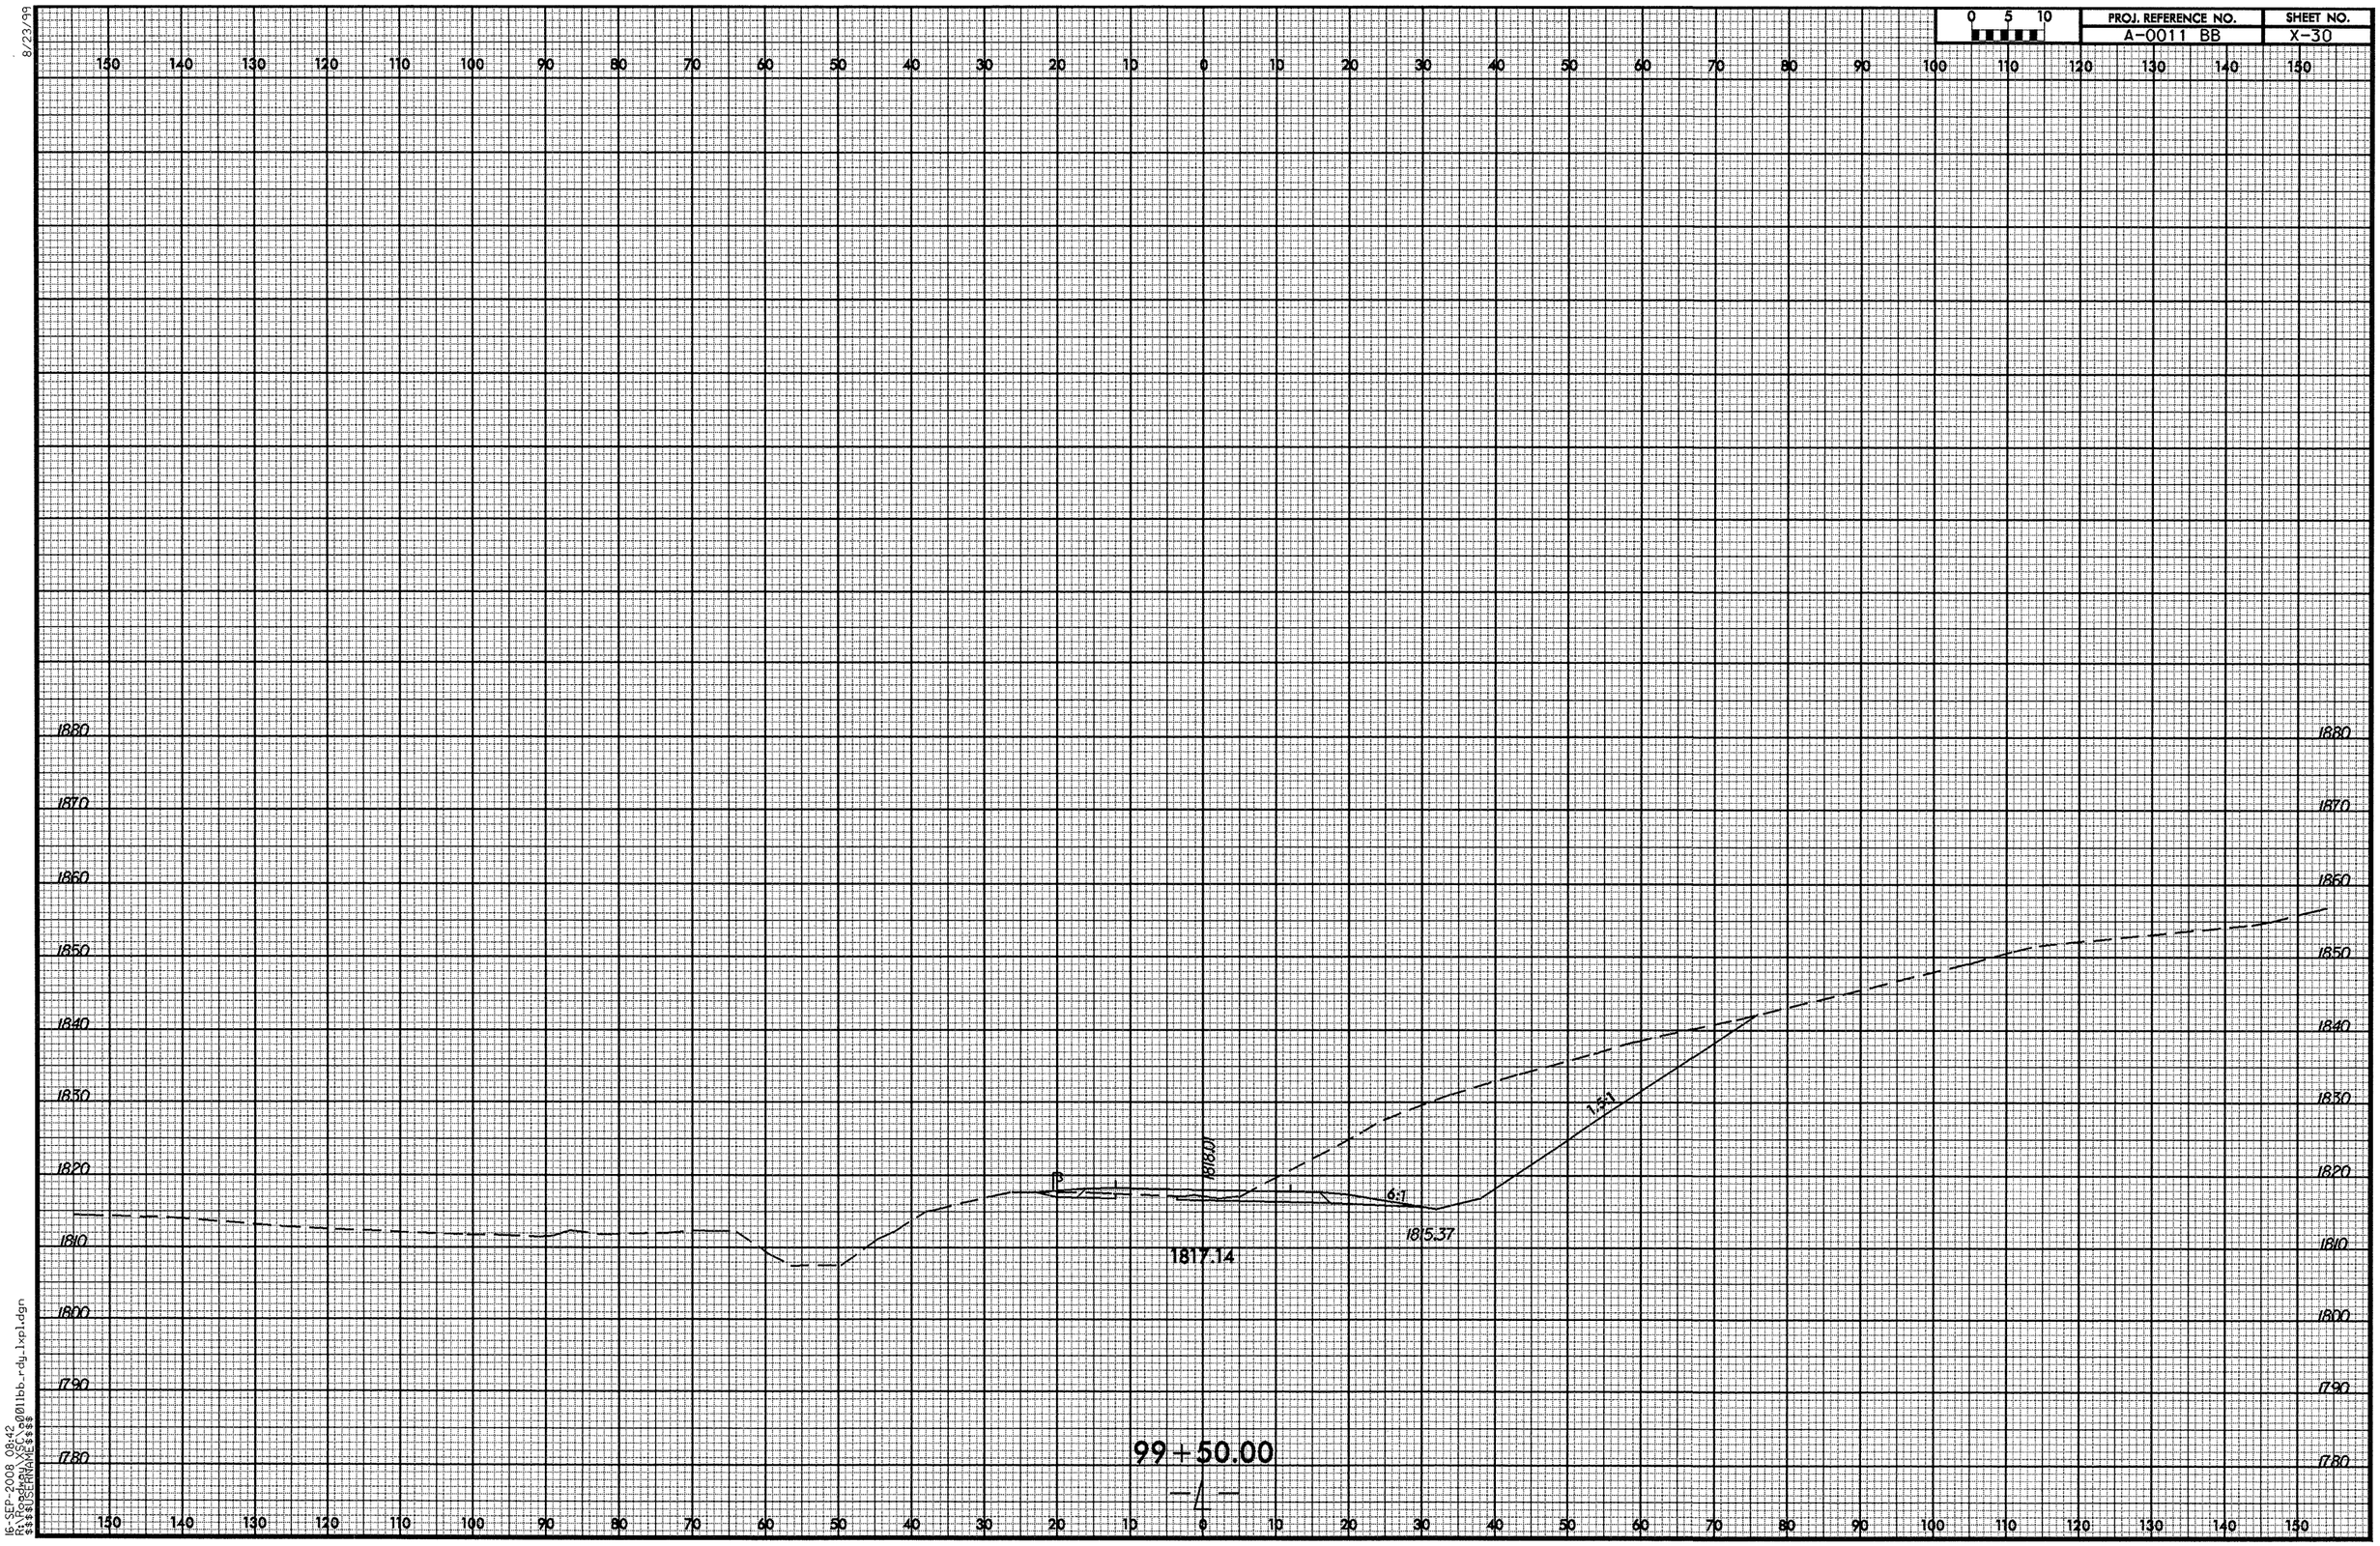

8/23/99

16-SEP-2008 08:42
R:\Roadway\XSC\a0011bb_rdy_lxpl.dgn
$$$$USERNAME$$$$

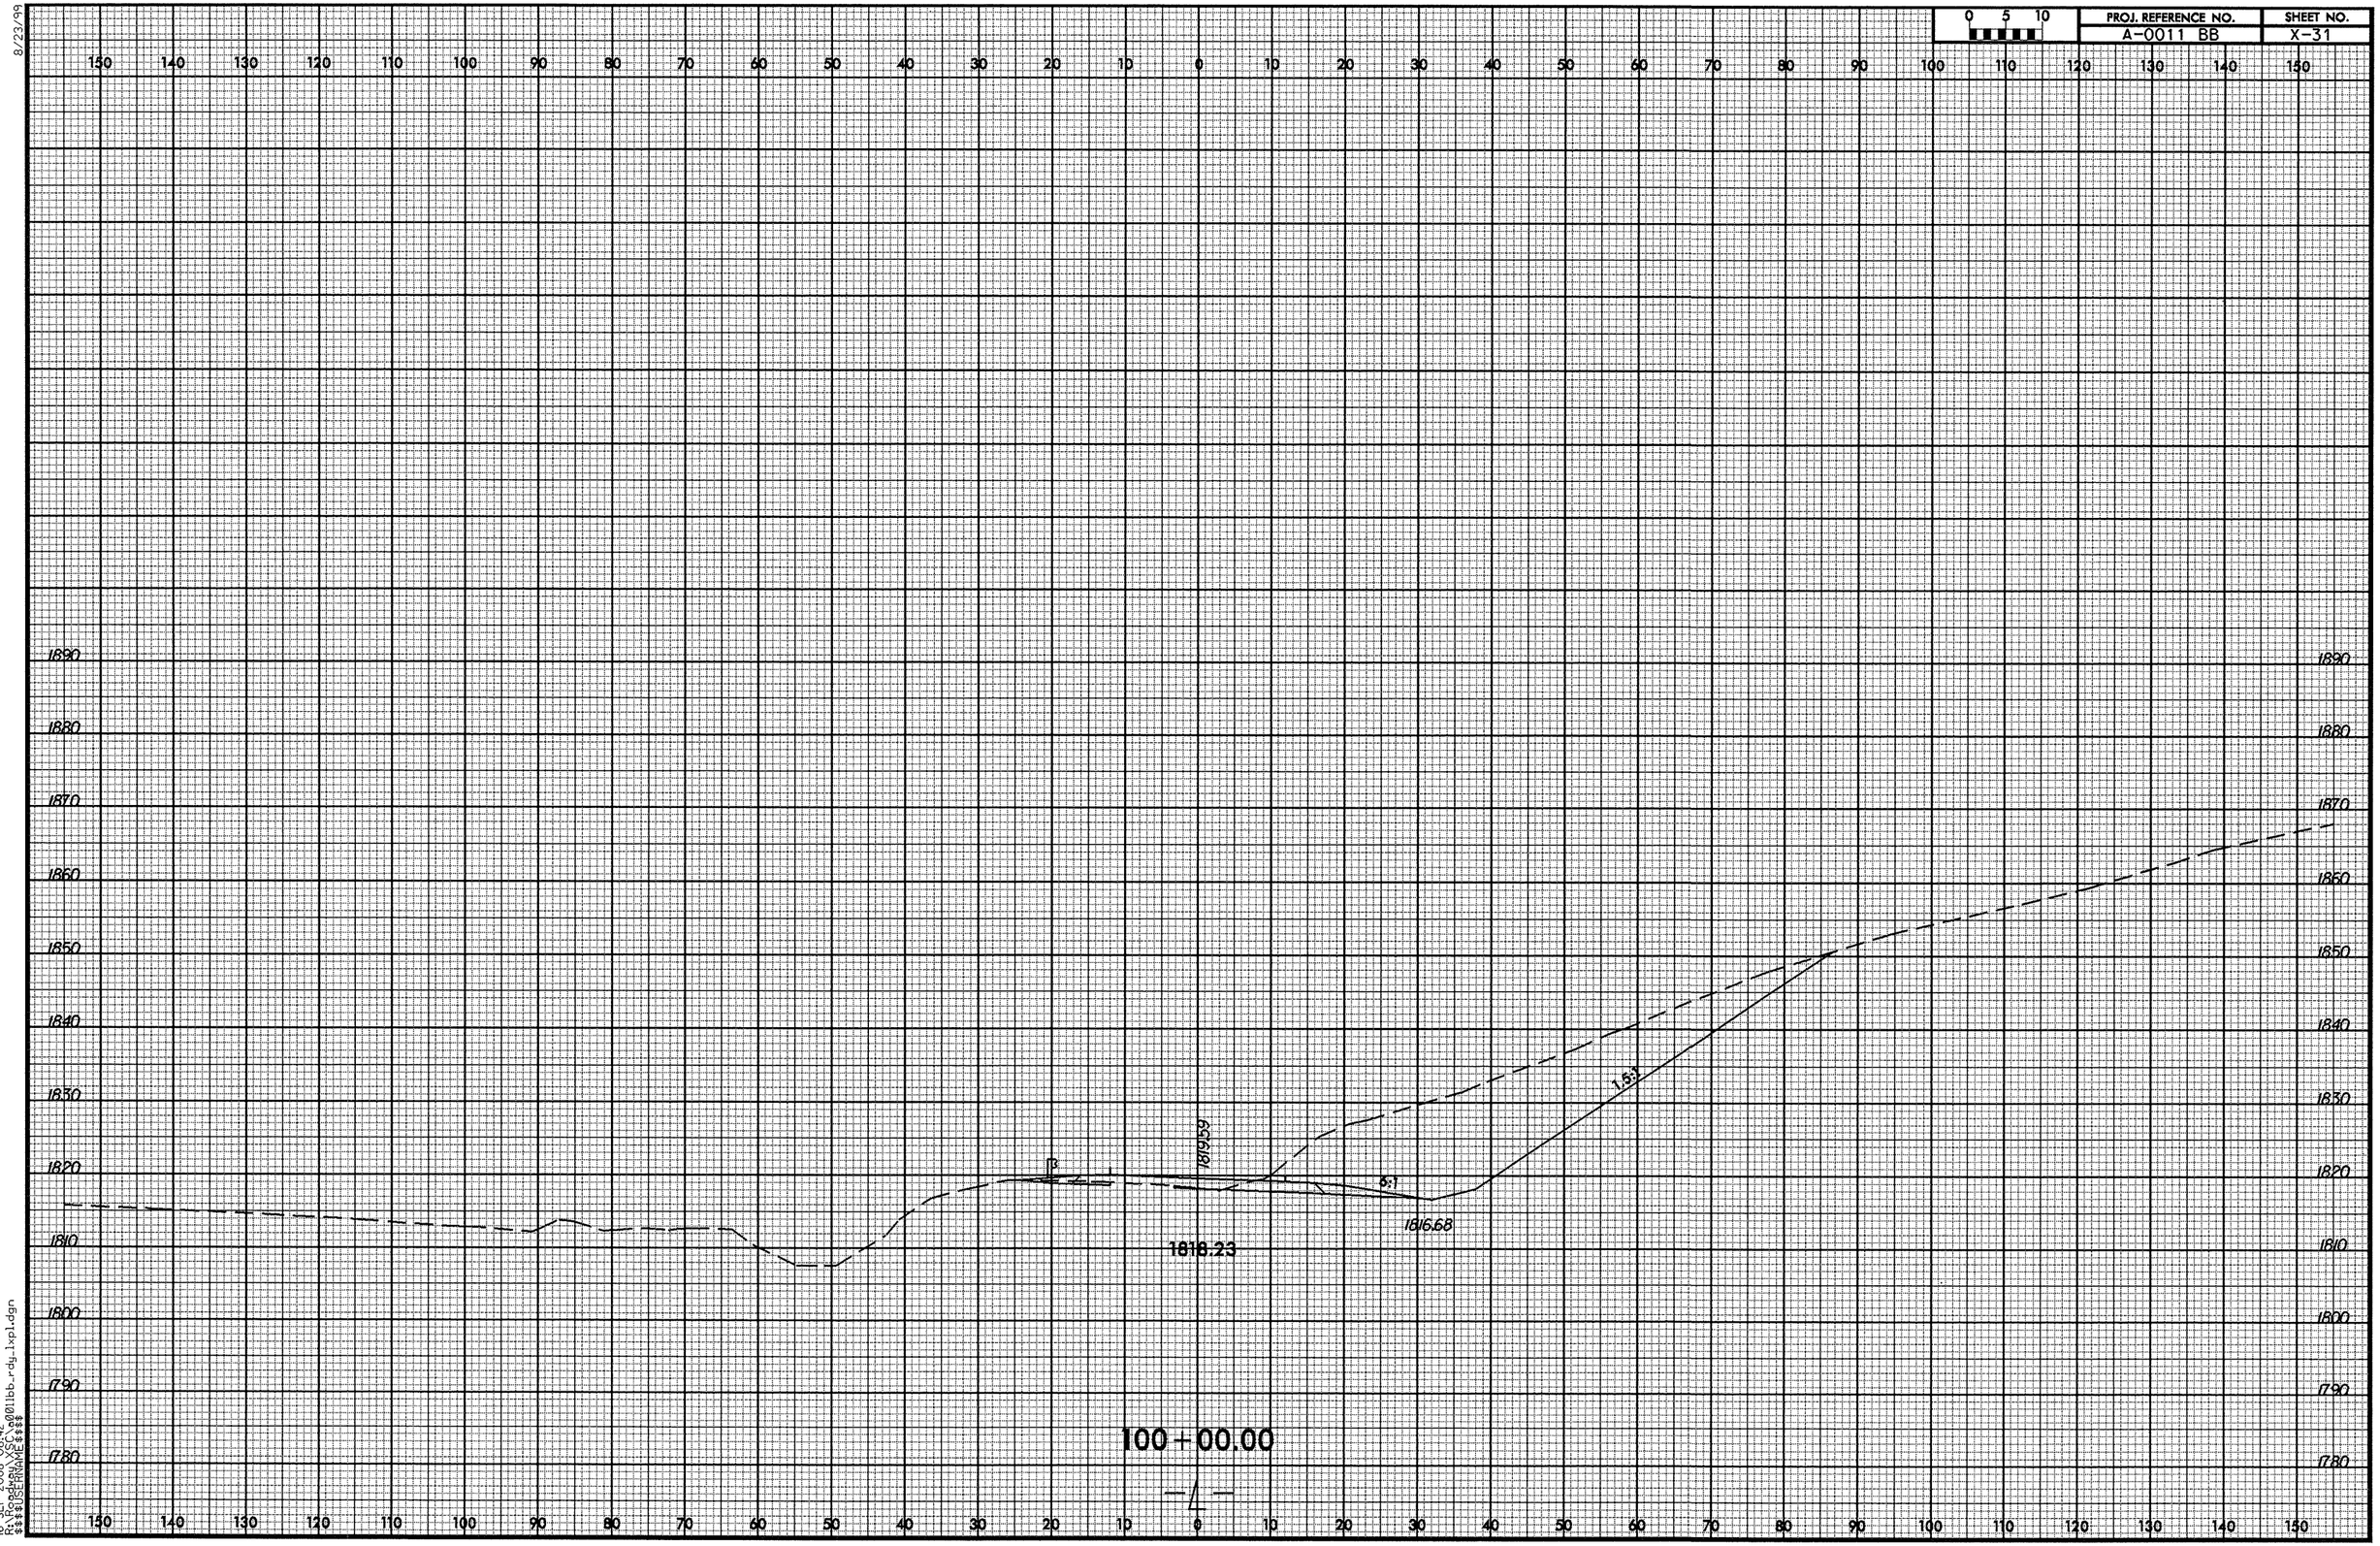

8/23/99

16-SEP-2008 08:42
R:\Roadway\XSC\a0011bb_rdy_lxpl.dgn
$$$$USERNAME$$$$

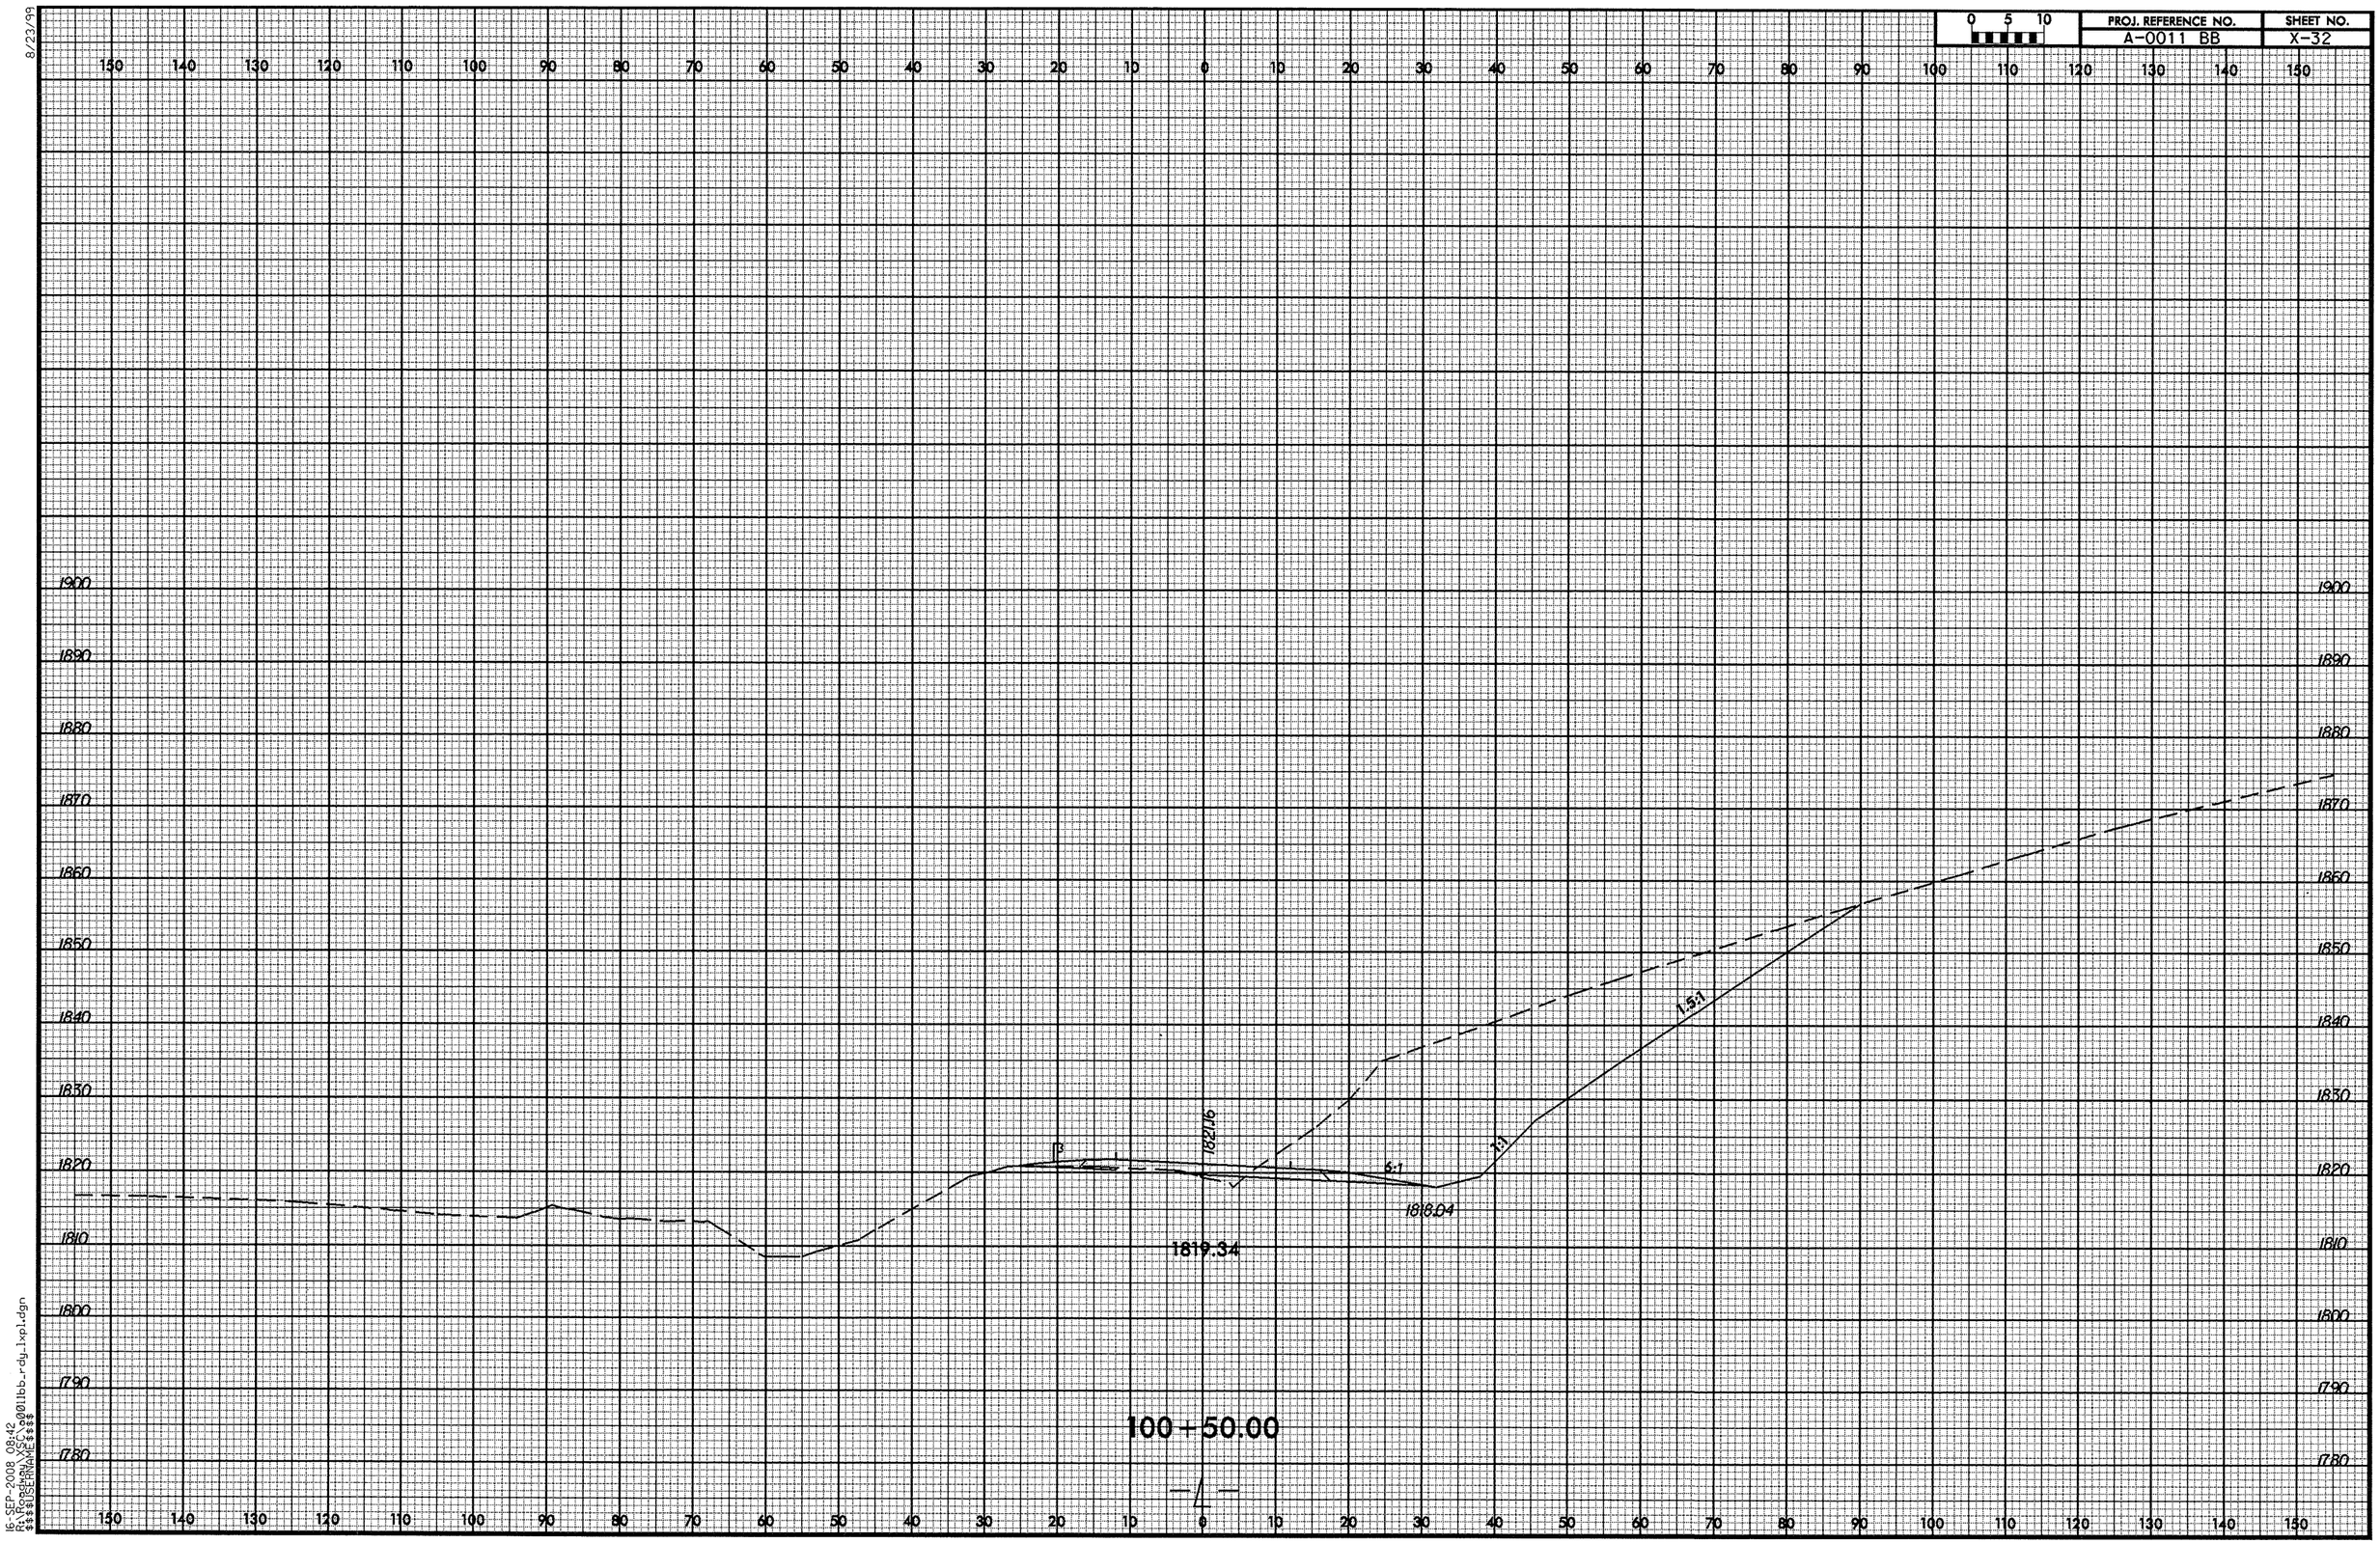

8/23/99

16-SEP-2008 08:42
R:\Rodney\XSC\a0011bb_rdy.1xpl.dgn
$$$$USERNAME$$$$

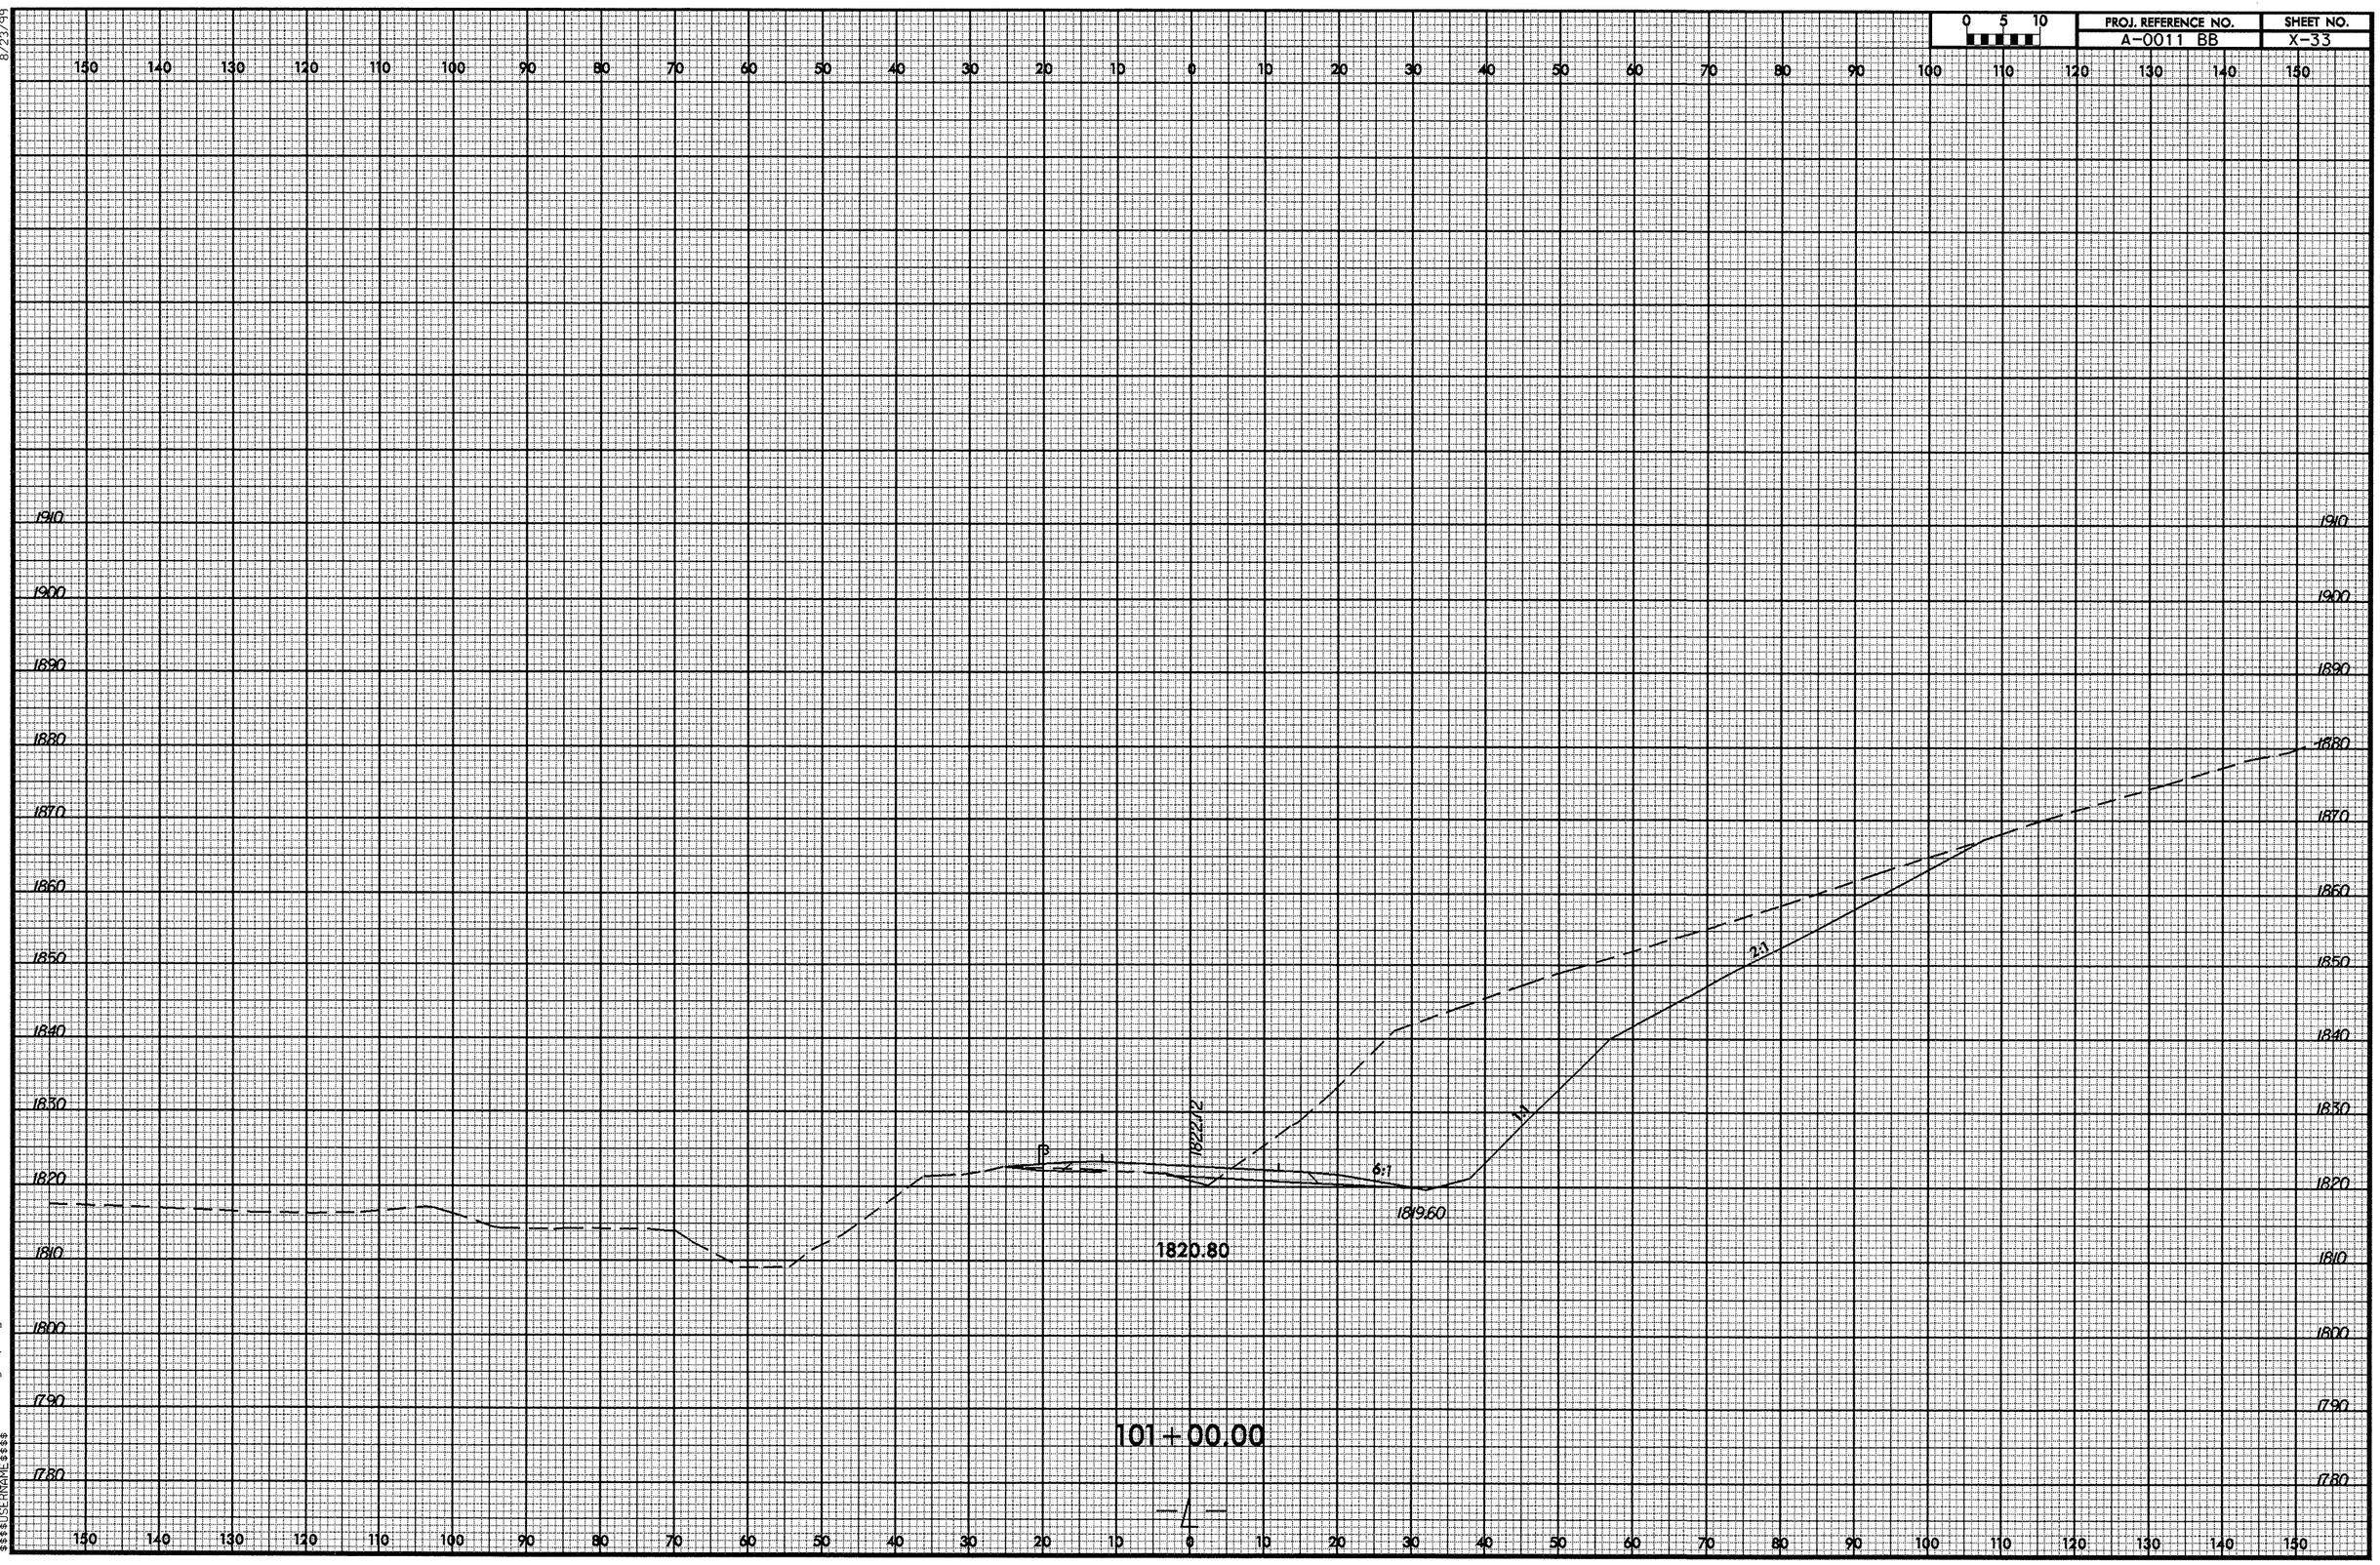

0 5 10
PROJ. REFERENCE NO.
A-0011 BB
SHEET NO.
X-33
8/23/99
1910
1900
1890
1880
1870
1860
1850
1840
1830
1820
1810
1800
1790
1780
1822.12
6:1
1:1
2:1
1819.60
1820.80
101+00.00
16-SEP-2008 08:43
R:\Roadway\XSC\a0011bb_rdy_lxpl.dgn
$$$$USERNAME$$$$

8/23/99

0 5 10	PROJ. REFERENCE NO.	SHEET NO.
	A-0011 BB	X-34

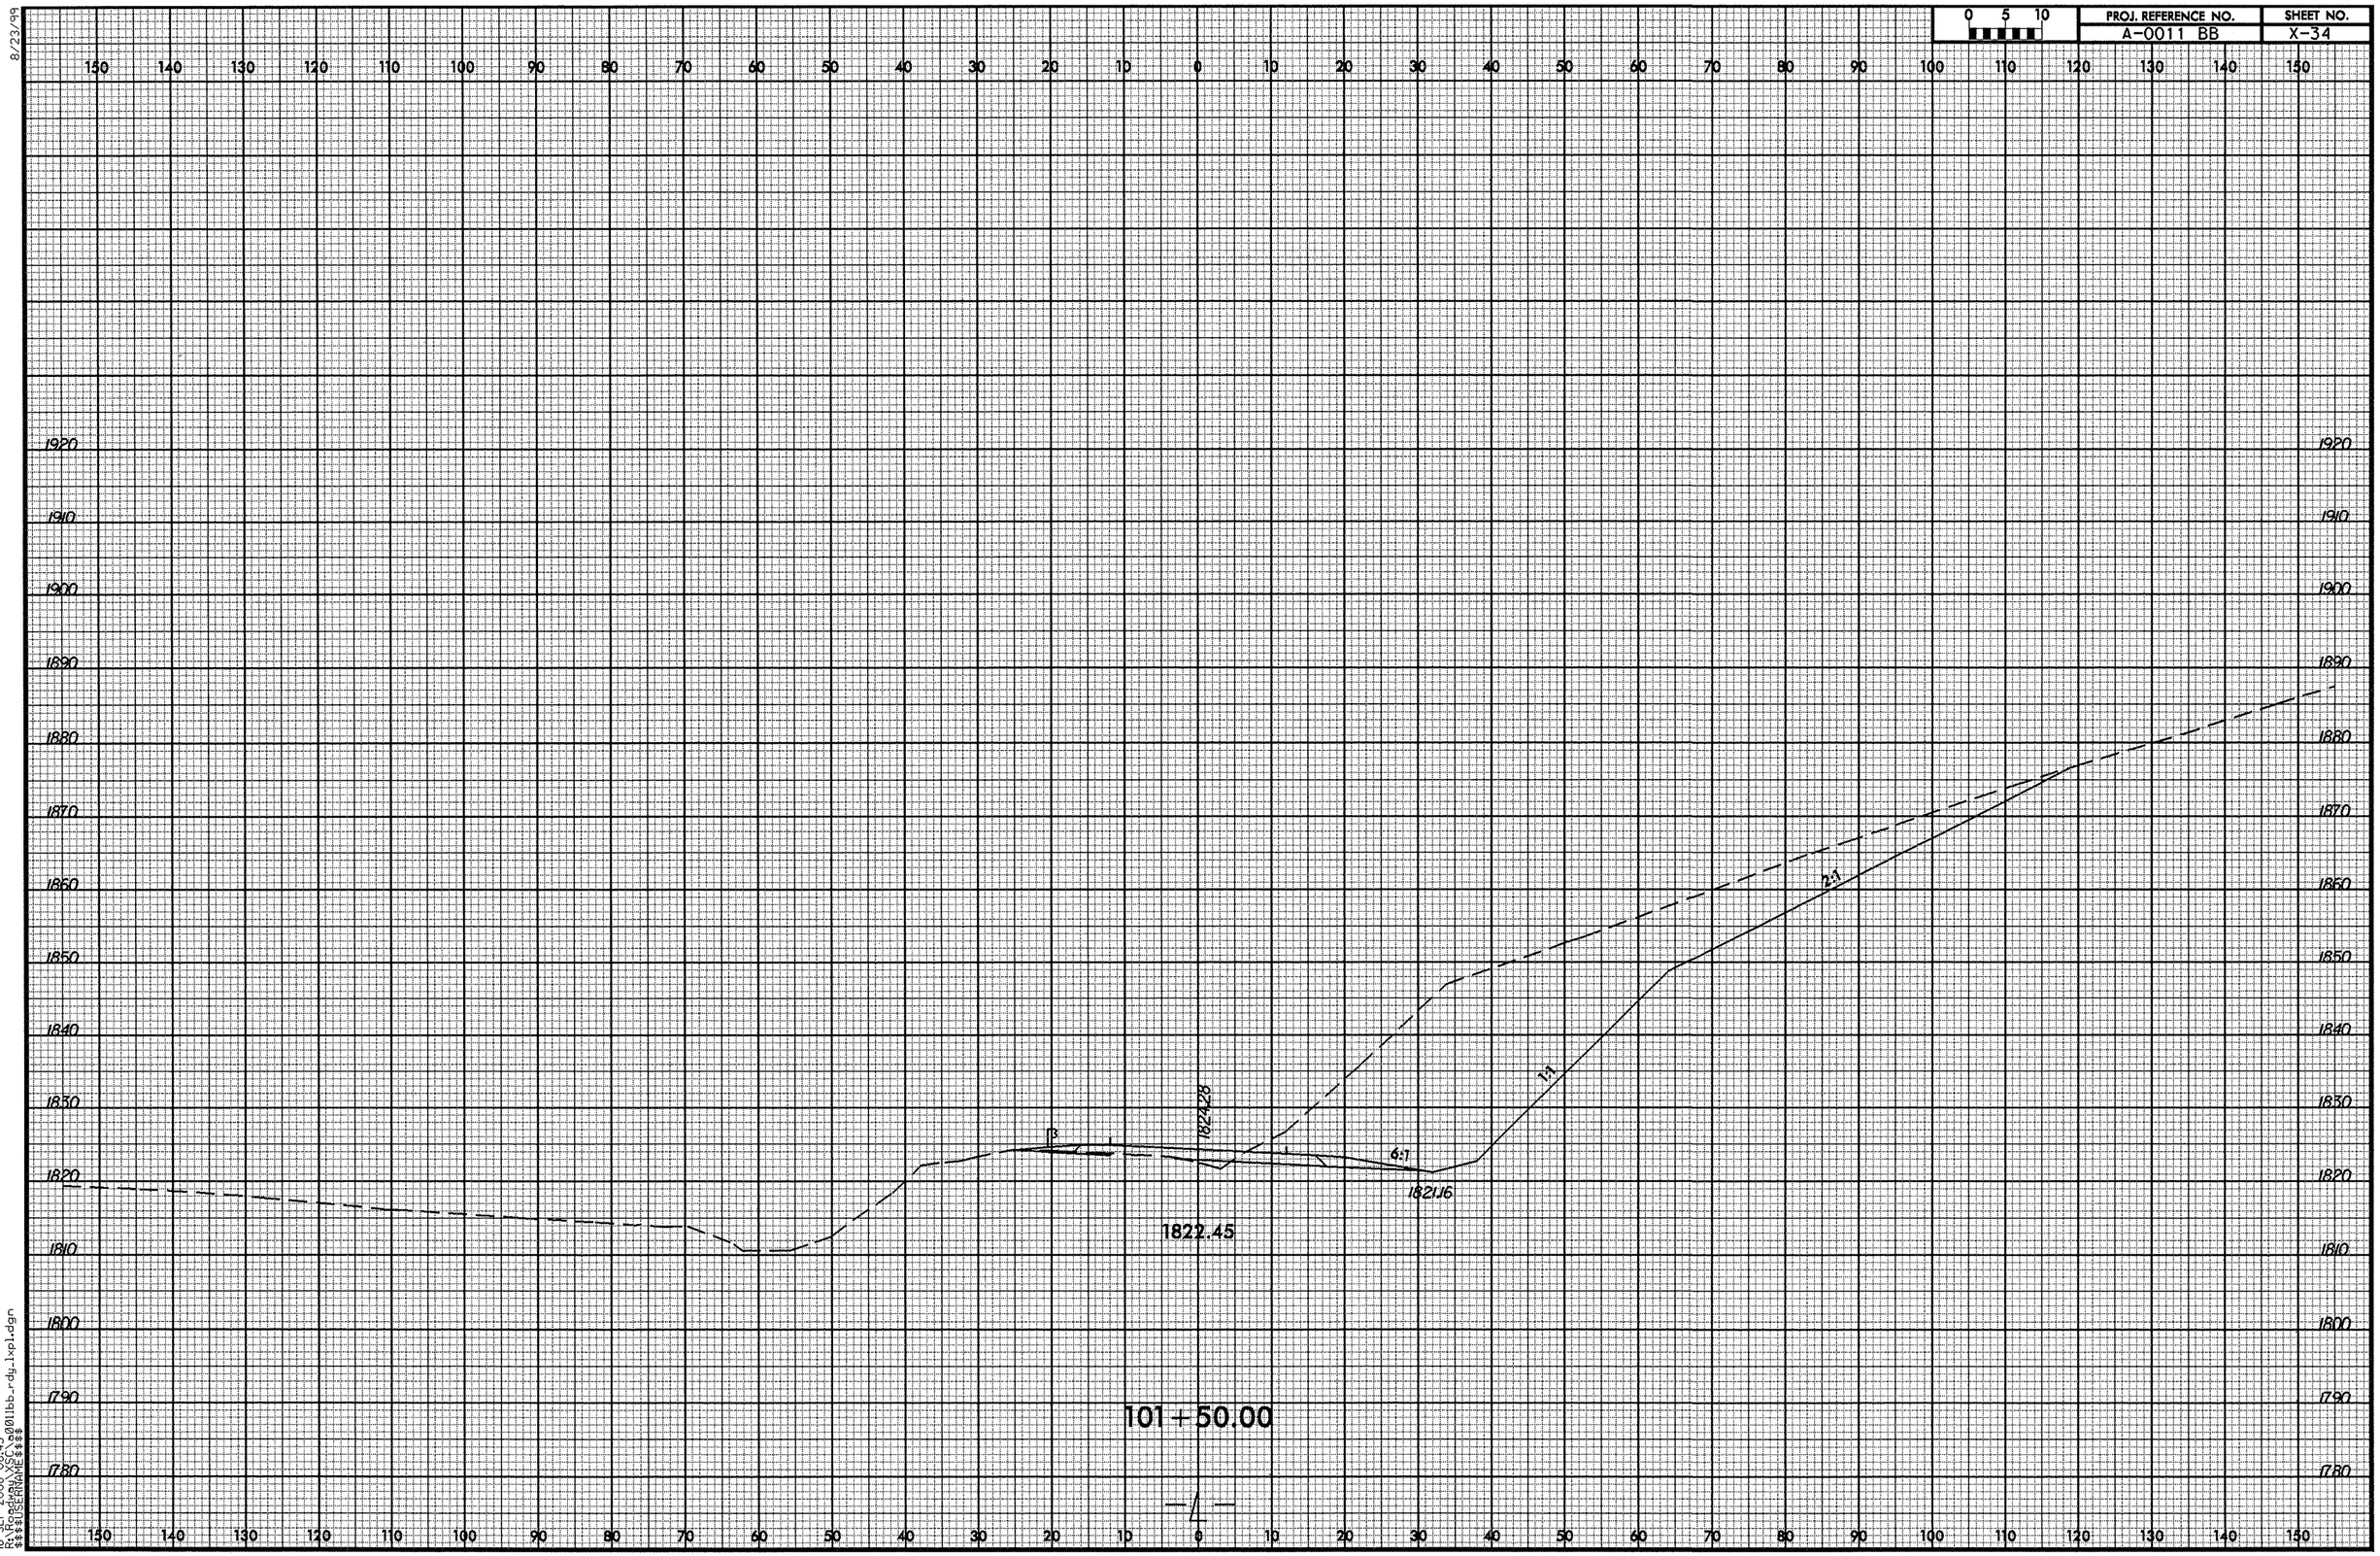

16-SEP-2008 08:43
R:\Roadway\XSCL\a0011bb_rdy_lxpl.dgn
$$$$USERNAME$$$$

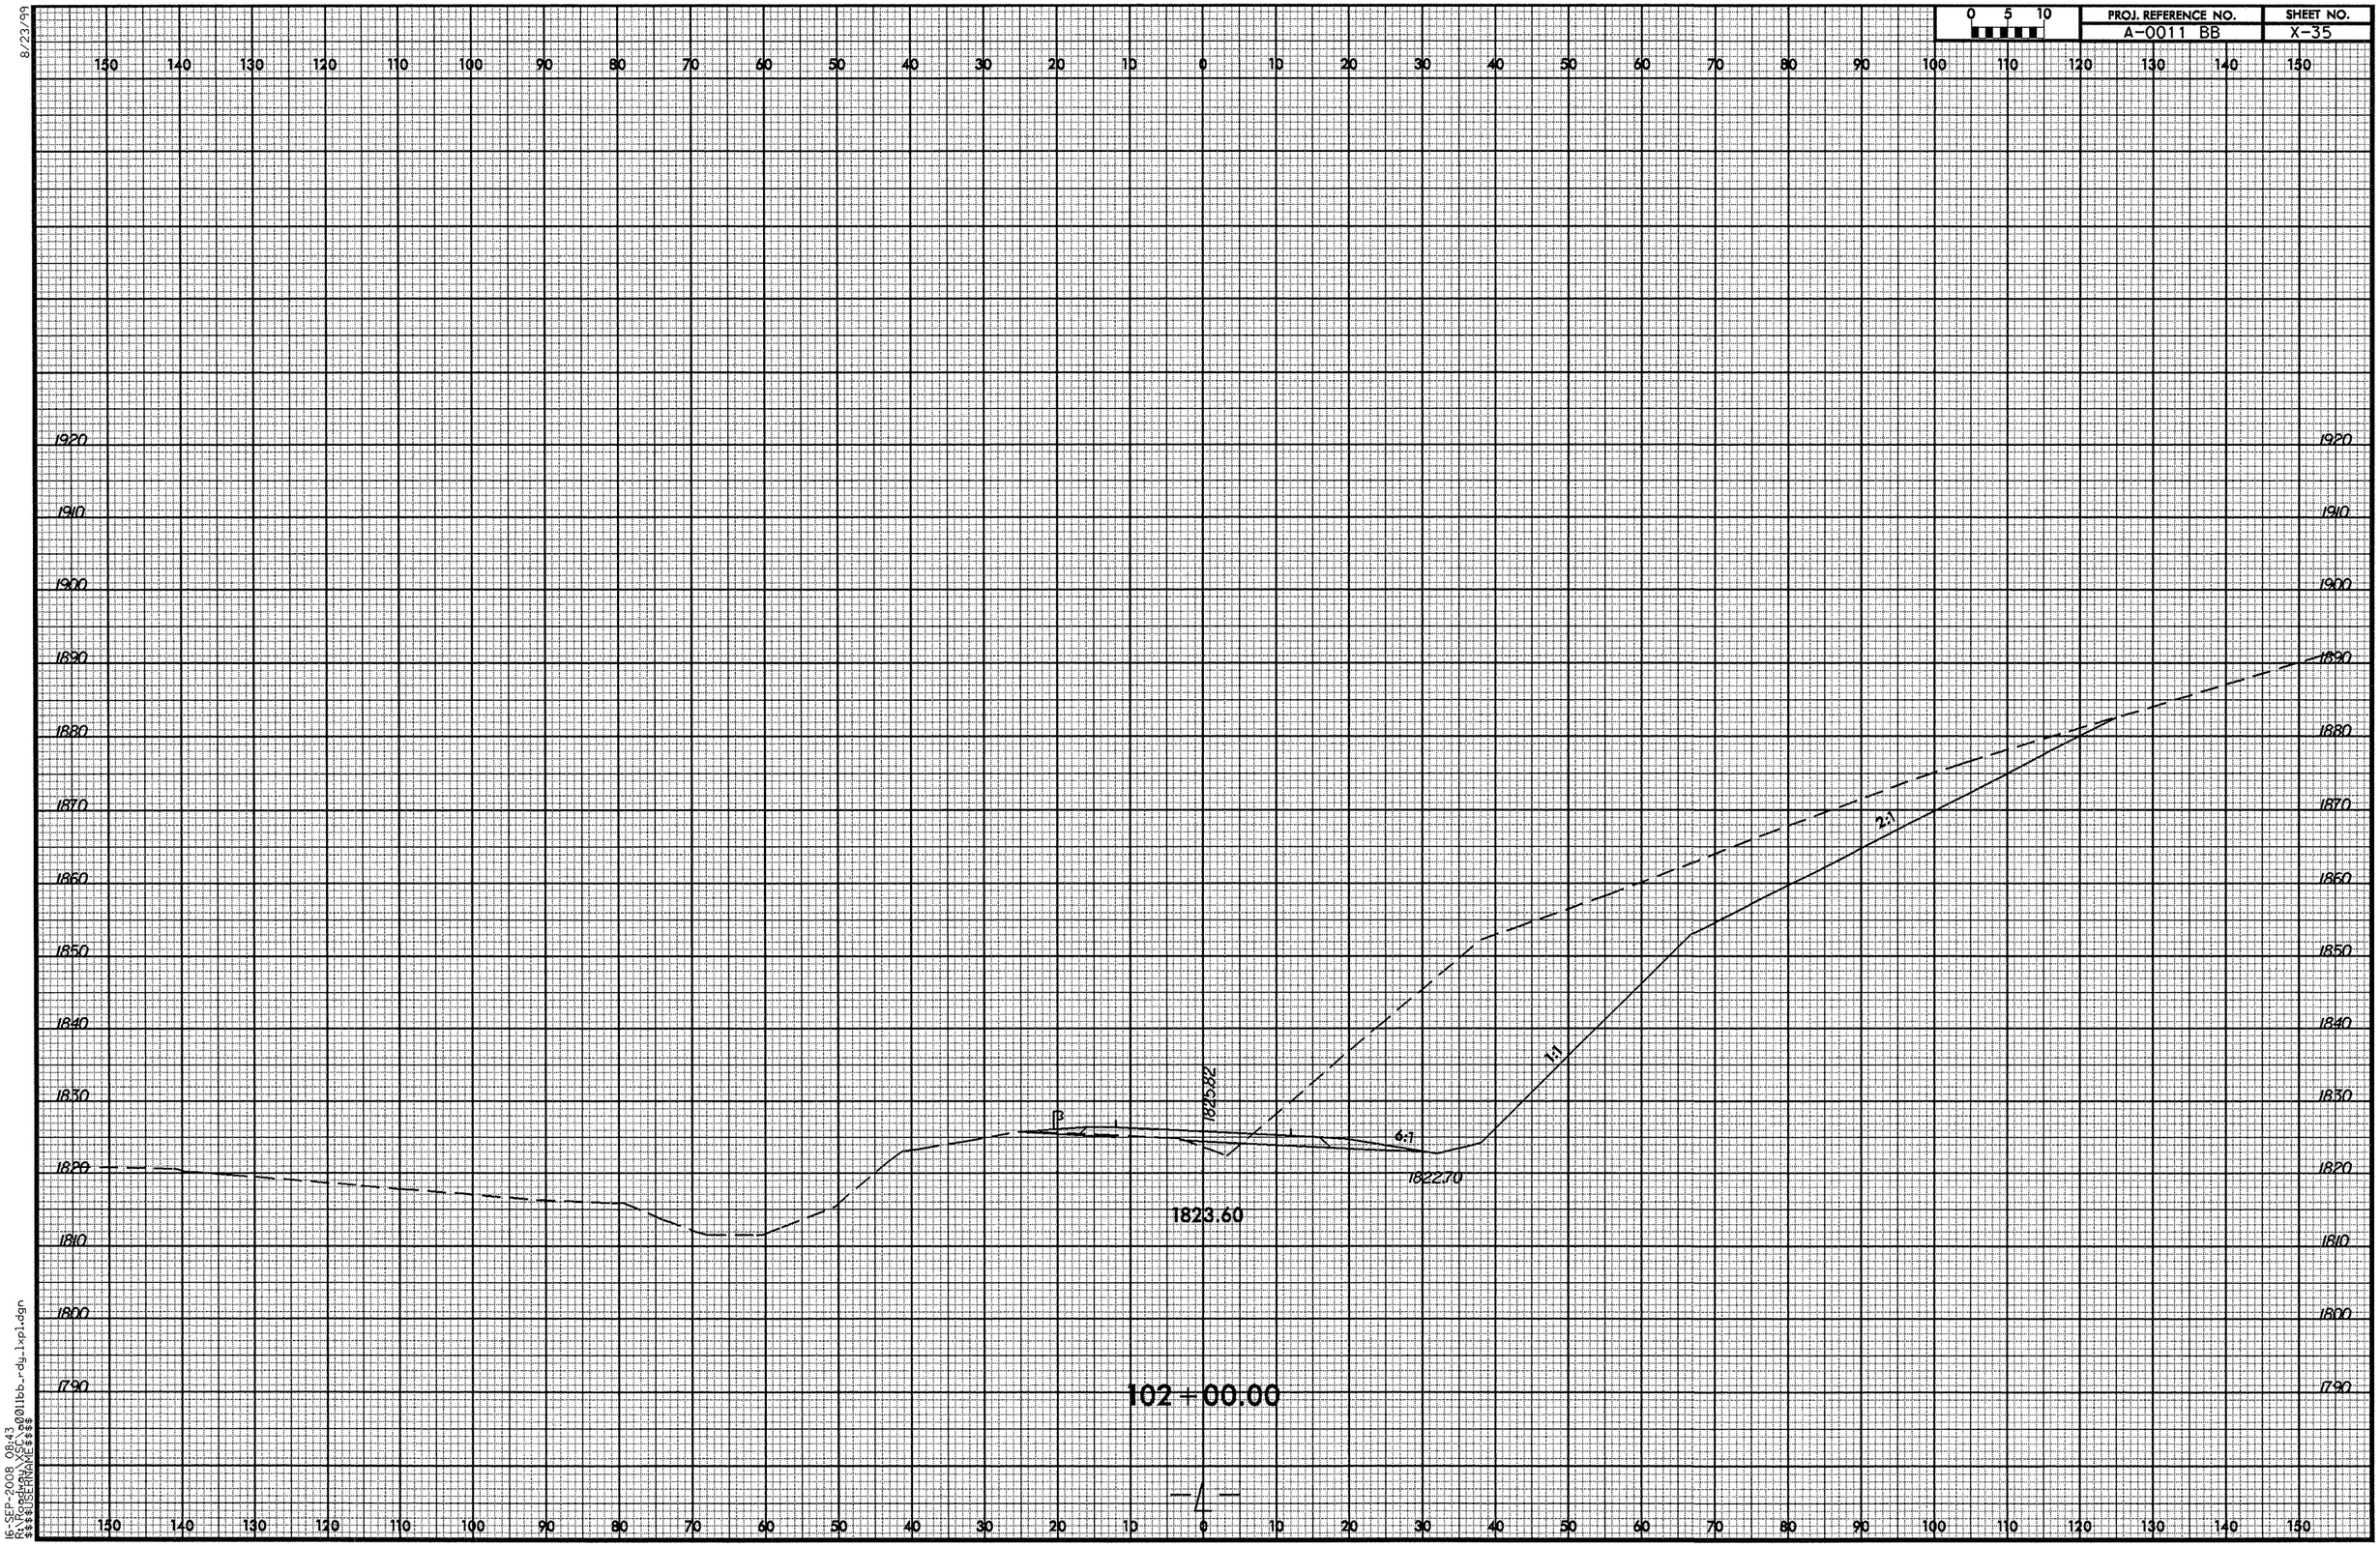

8/23/99

16-SEP-2008 08:43
R:\Roadway\XSC\a0011bb_rdy_lxpl.dgn
$$$$USERNAME$$$$

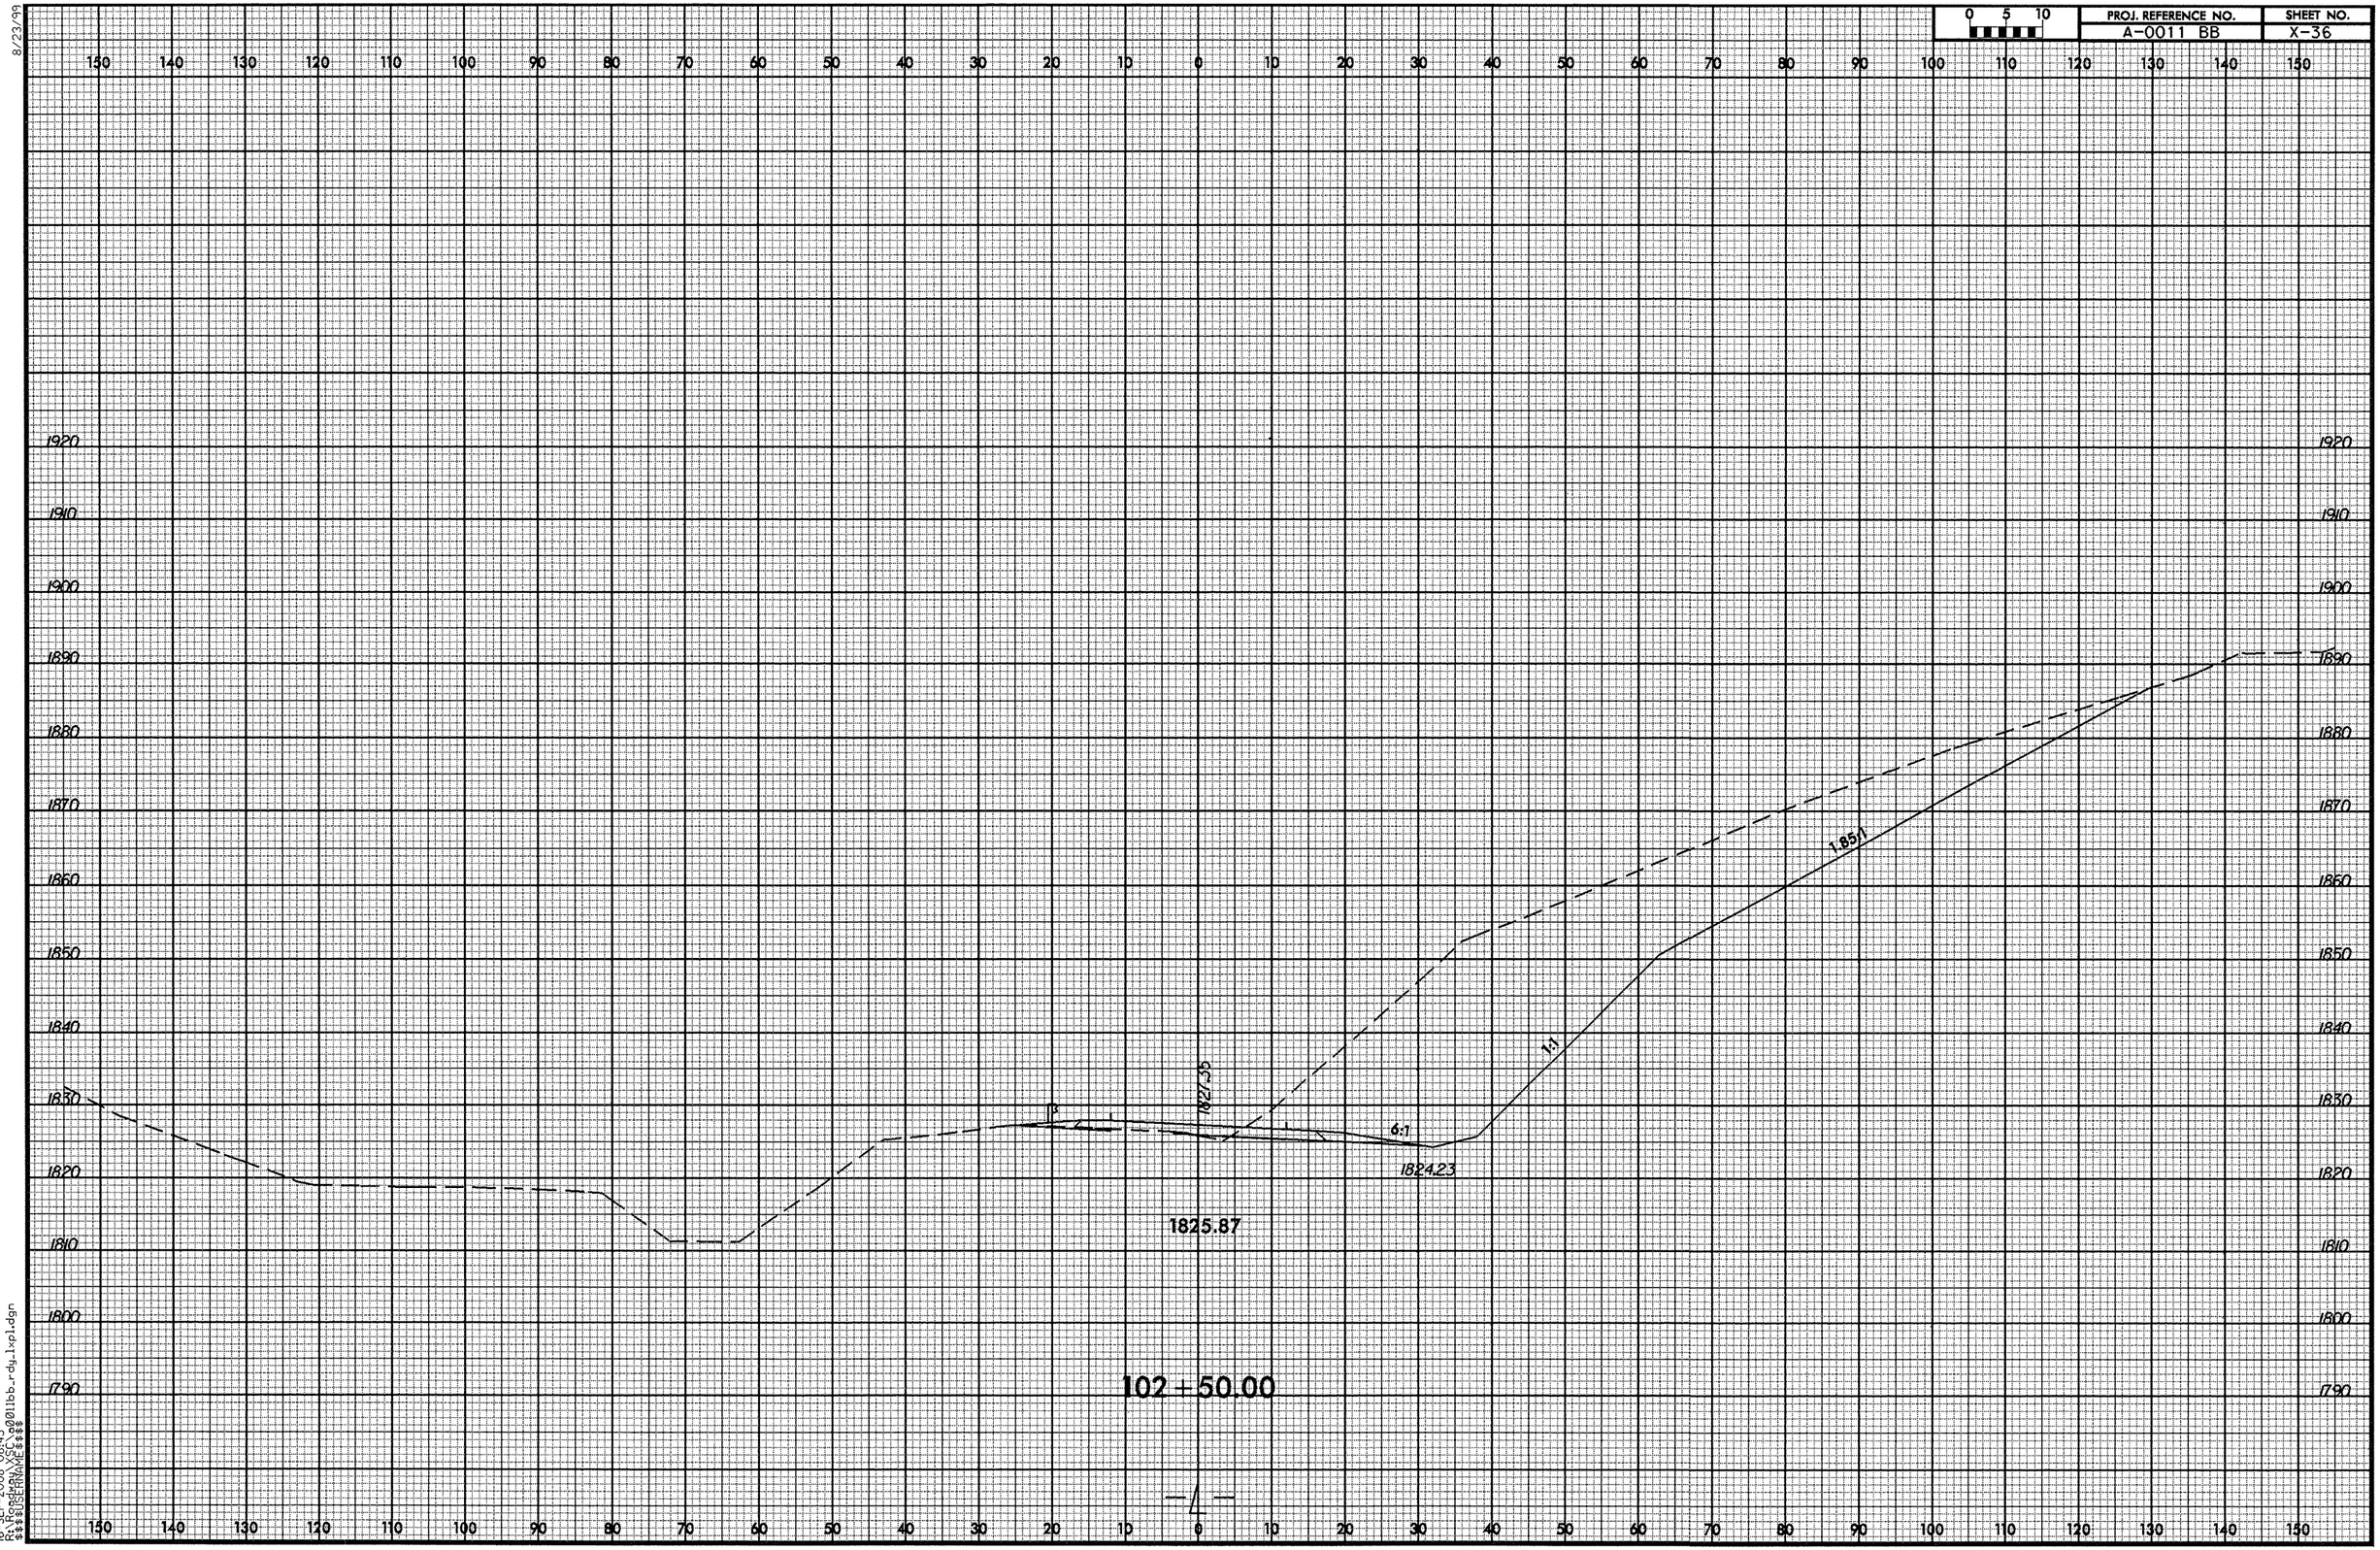

16-SEP-2008 08:43
R:\Roadway\XSC\a0011bb_rdy_lxpl.dgn
$$$$USERNAME$$$$

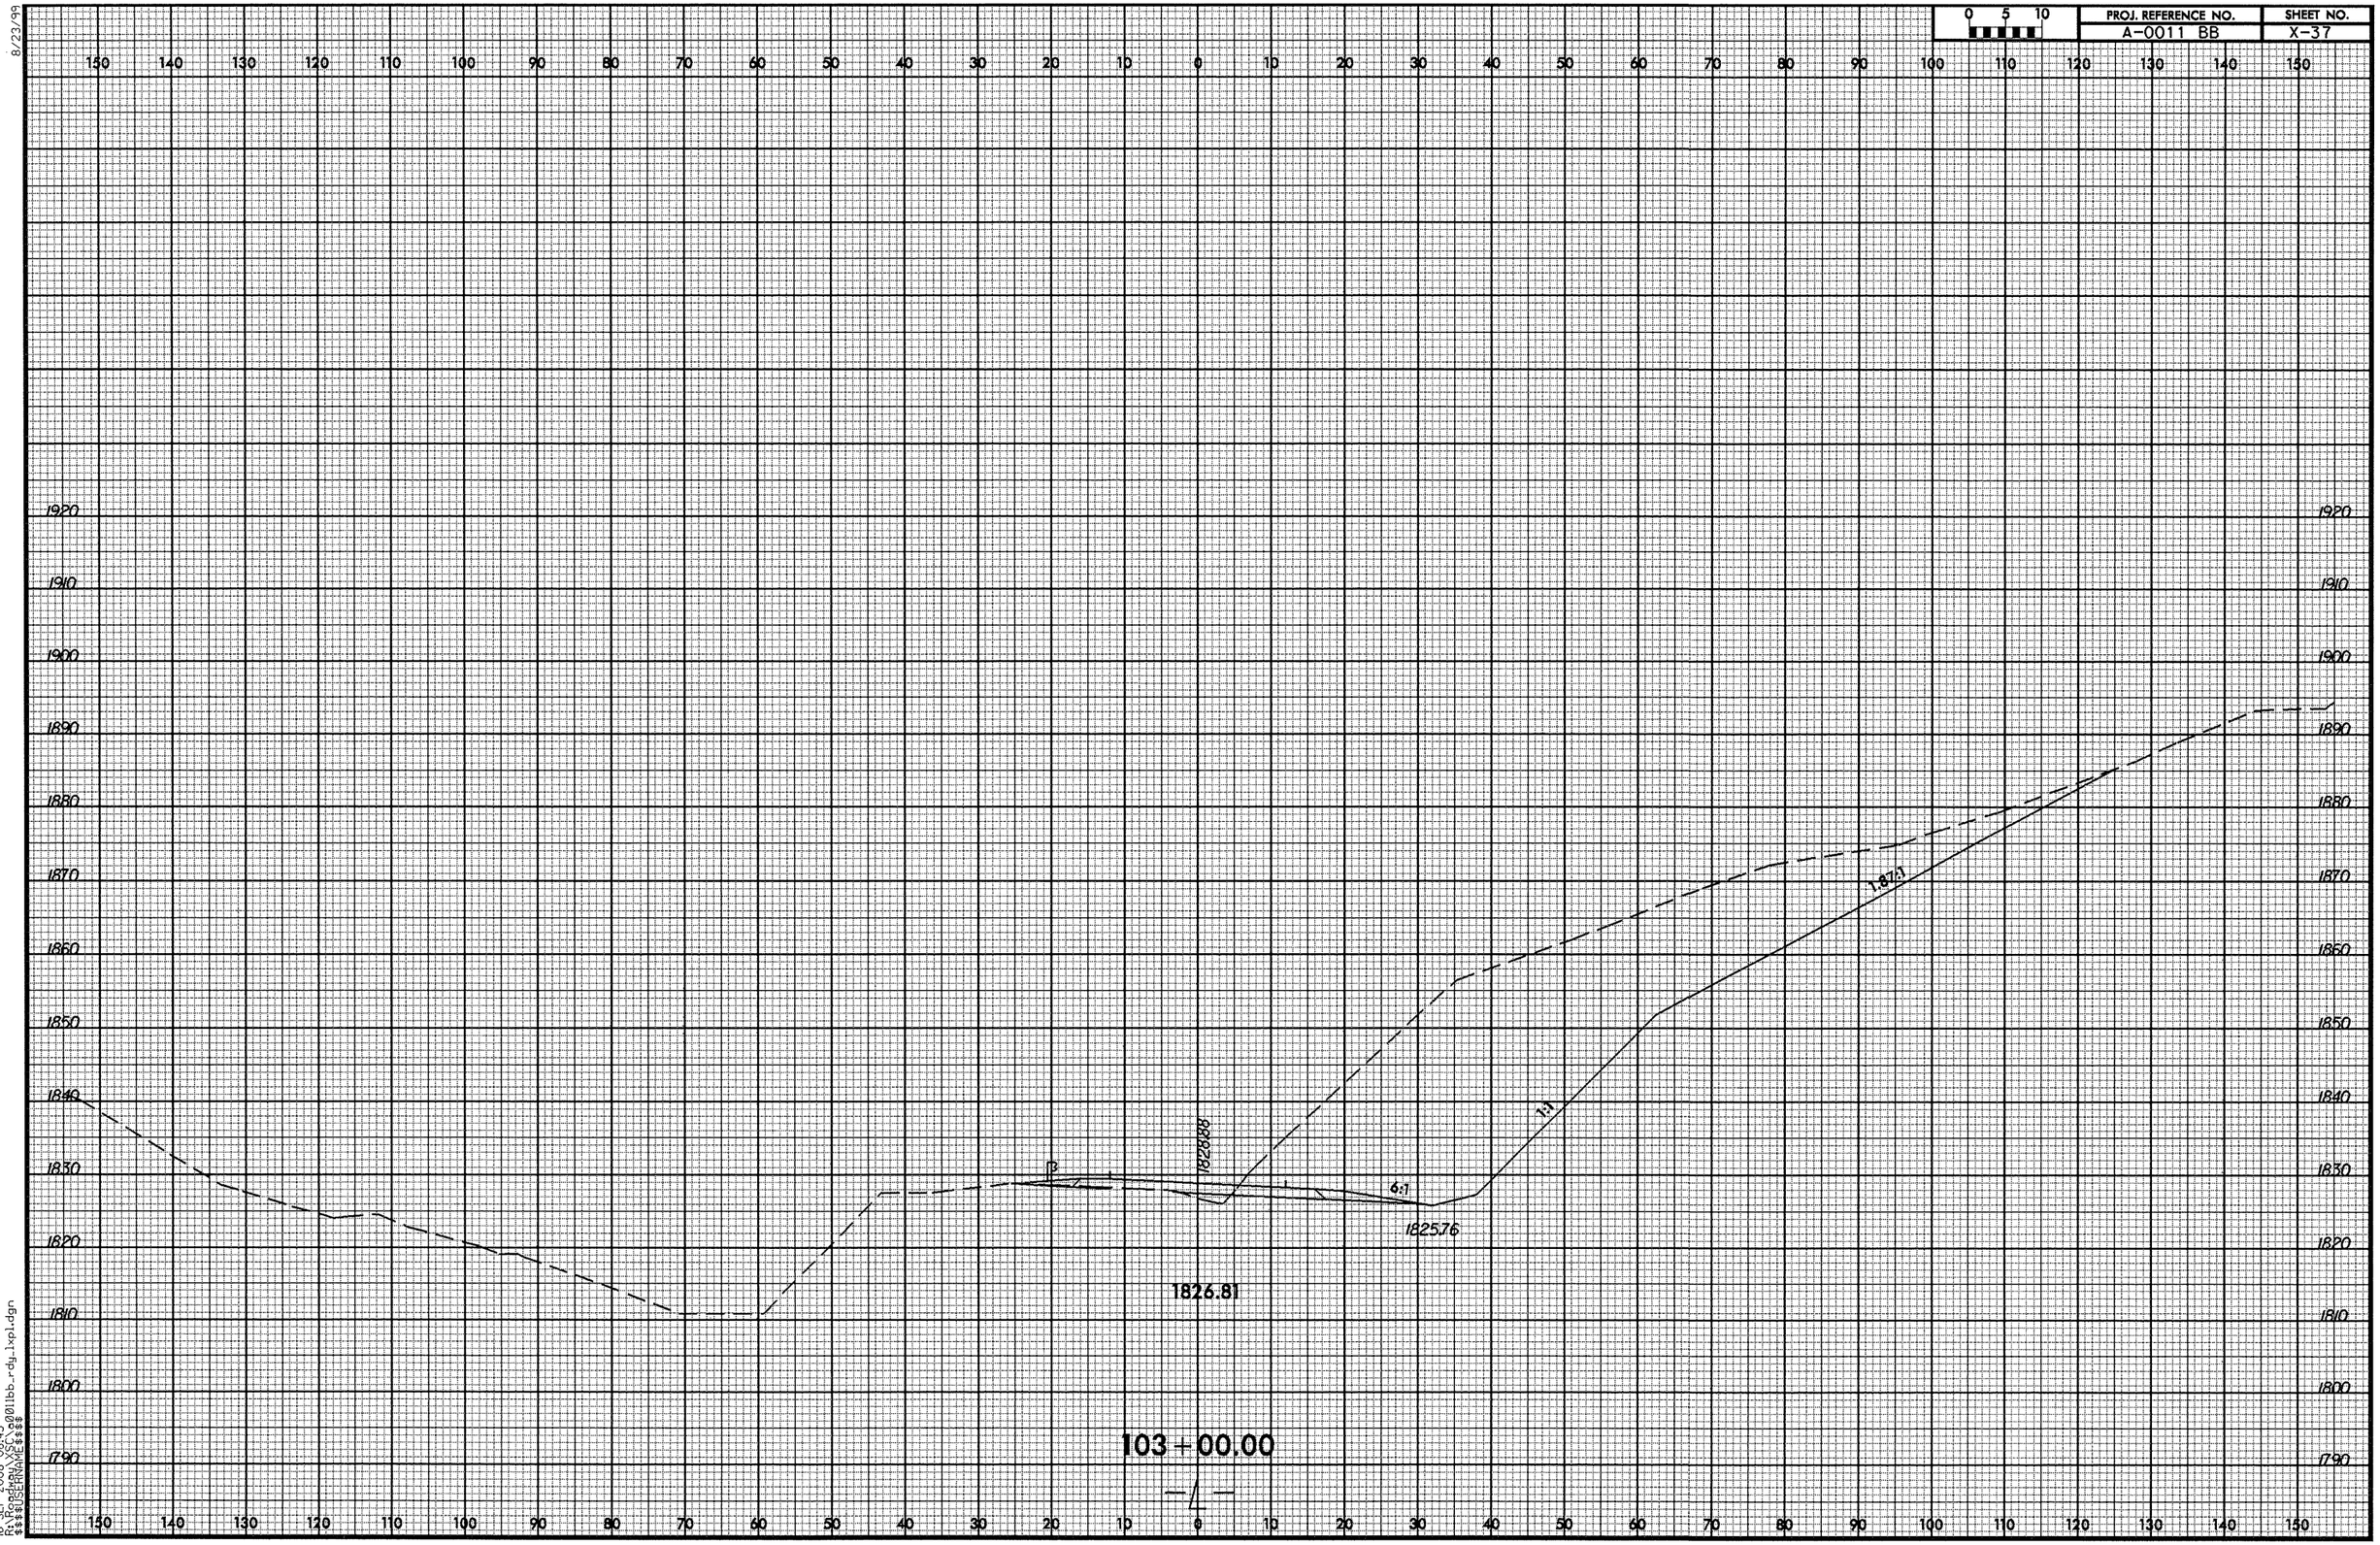

8/23/99

16-SEP-2008 08:43
R:\Roadway\XSC\a0011bb_rdy_lxpl.dgn
$$$$USERNAME$$$$

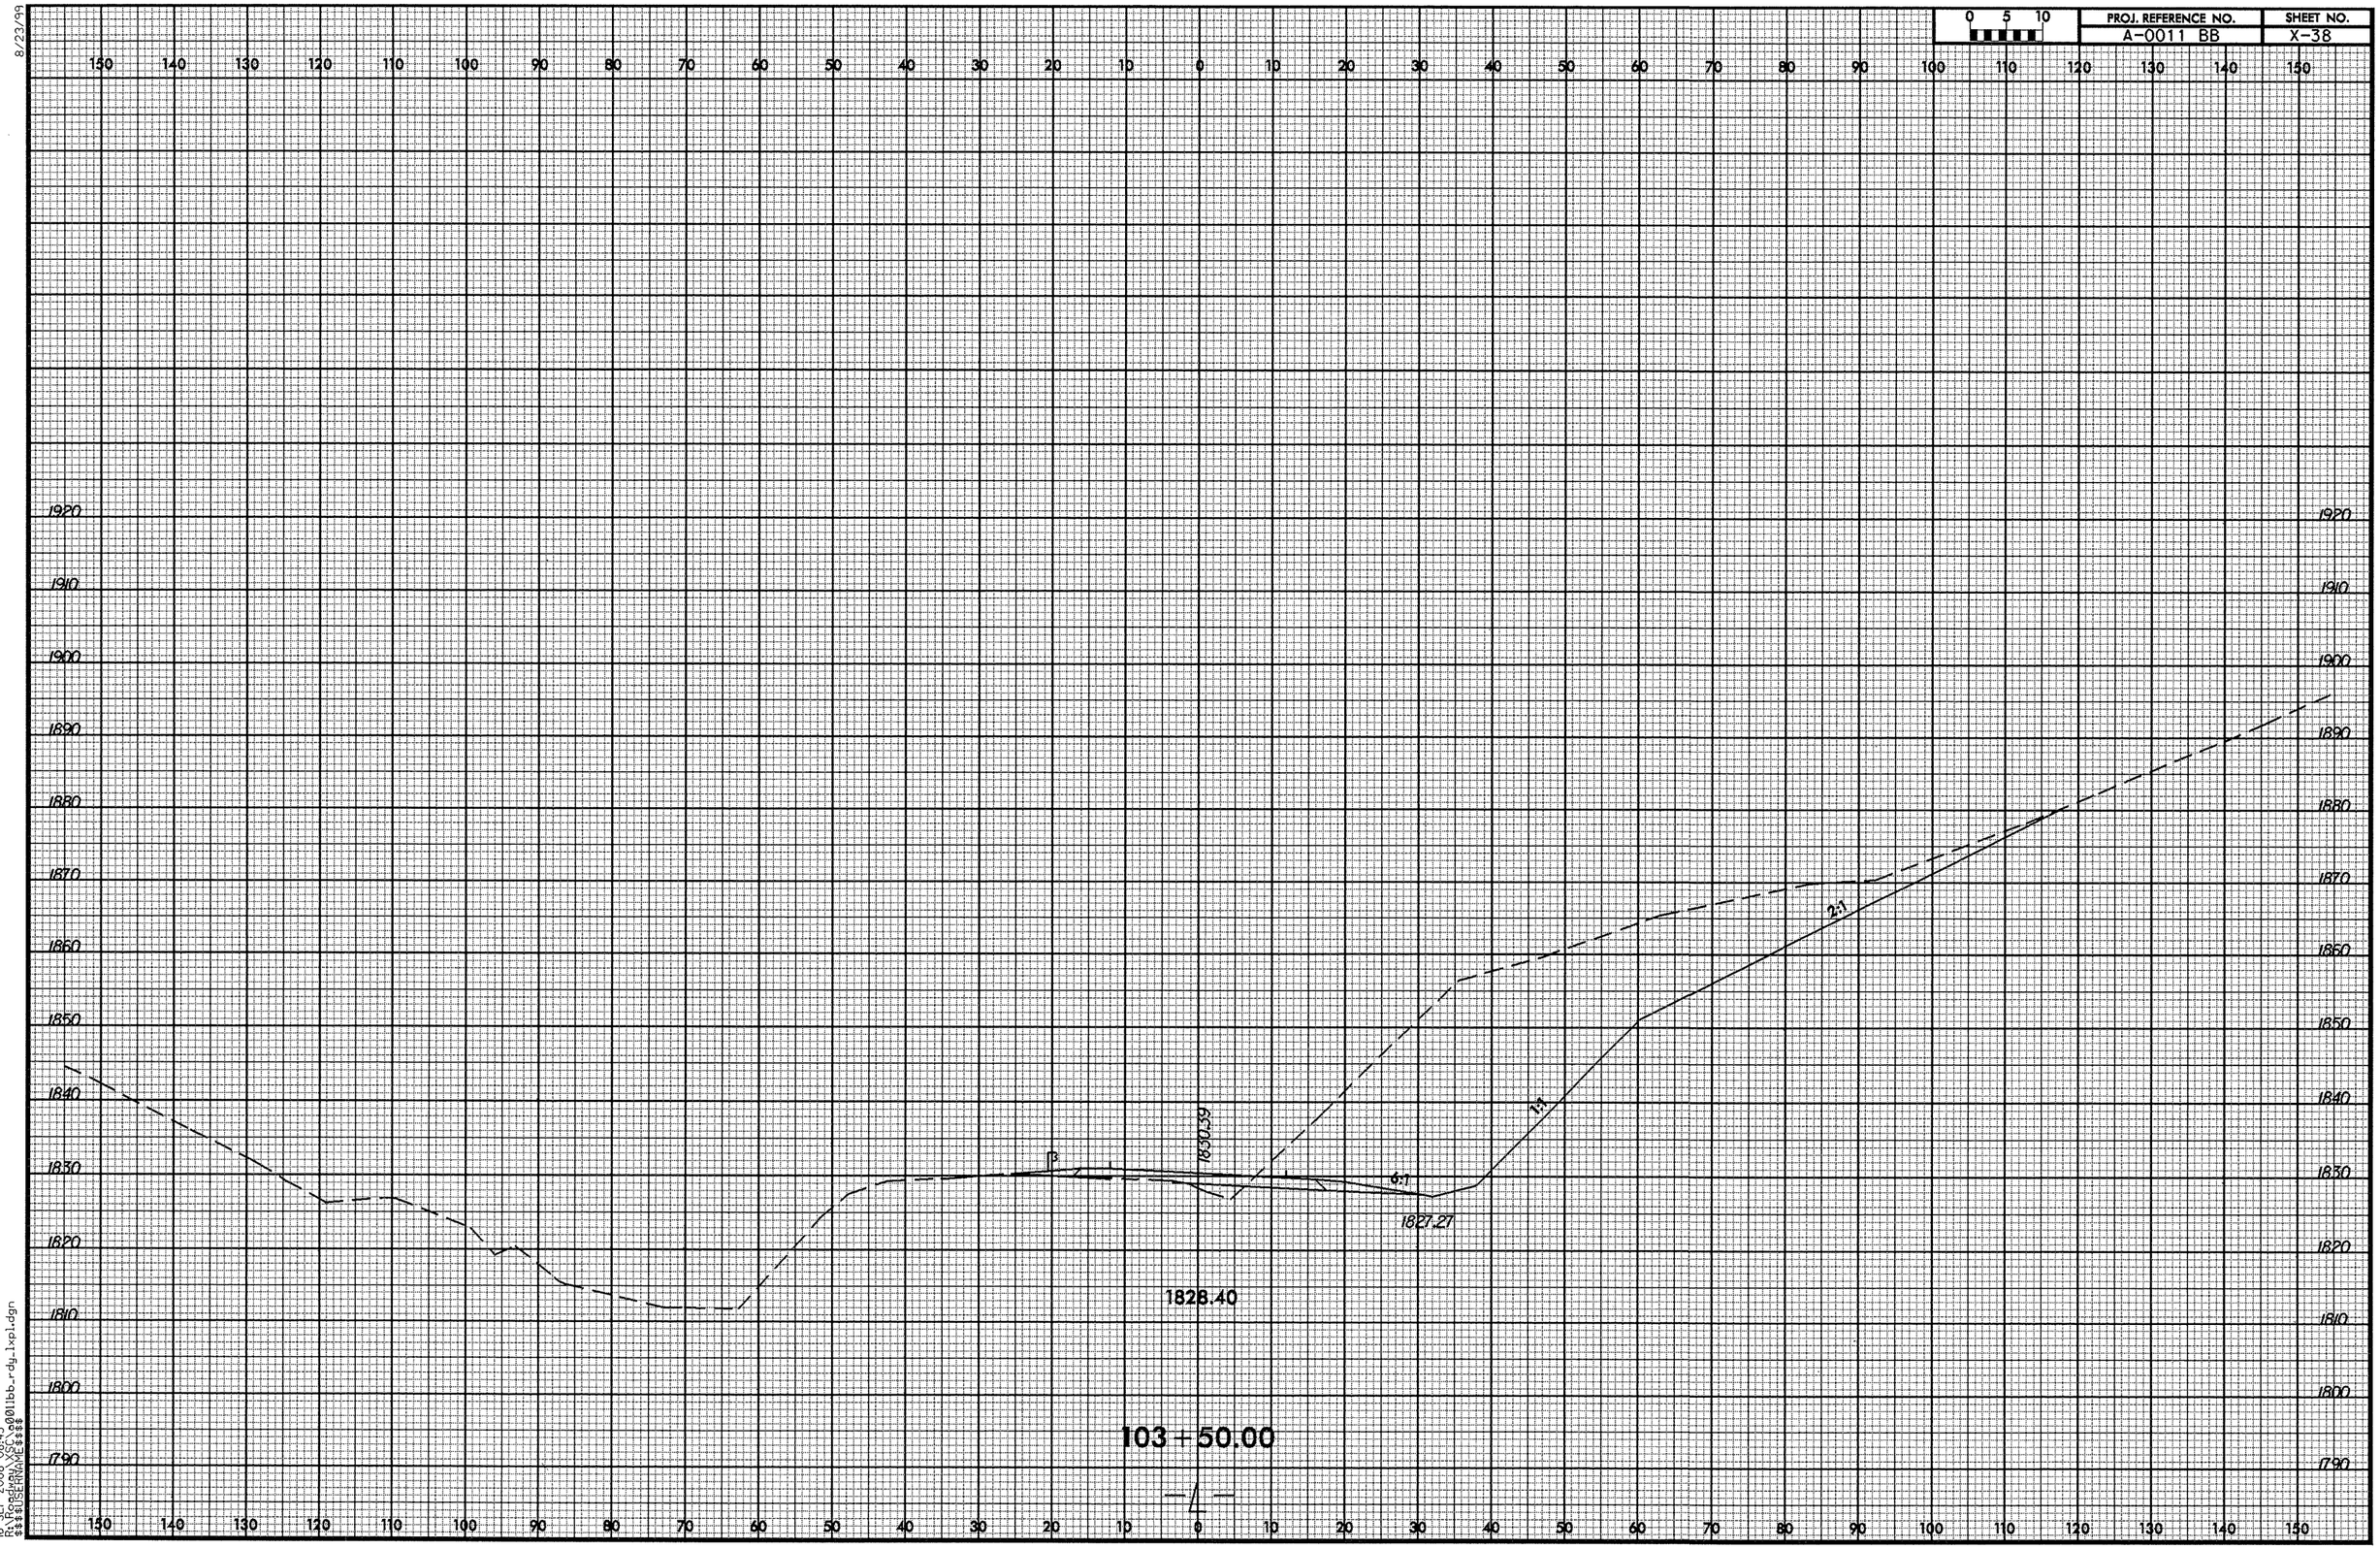

8/23/99

16-SEP-2008 08:43
R:\Roadway\XSC\a0011bb_rdy_lxpl.dgn
$$$$USERNAME$$$$

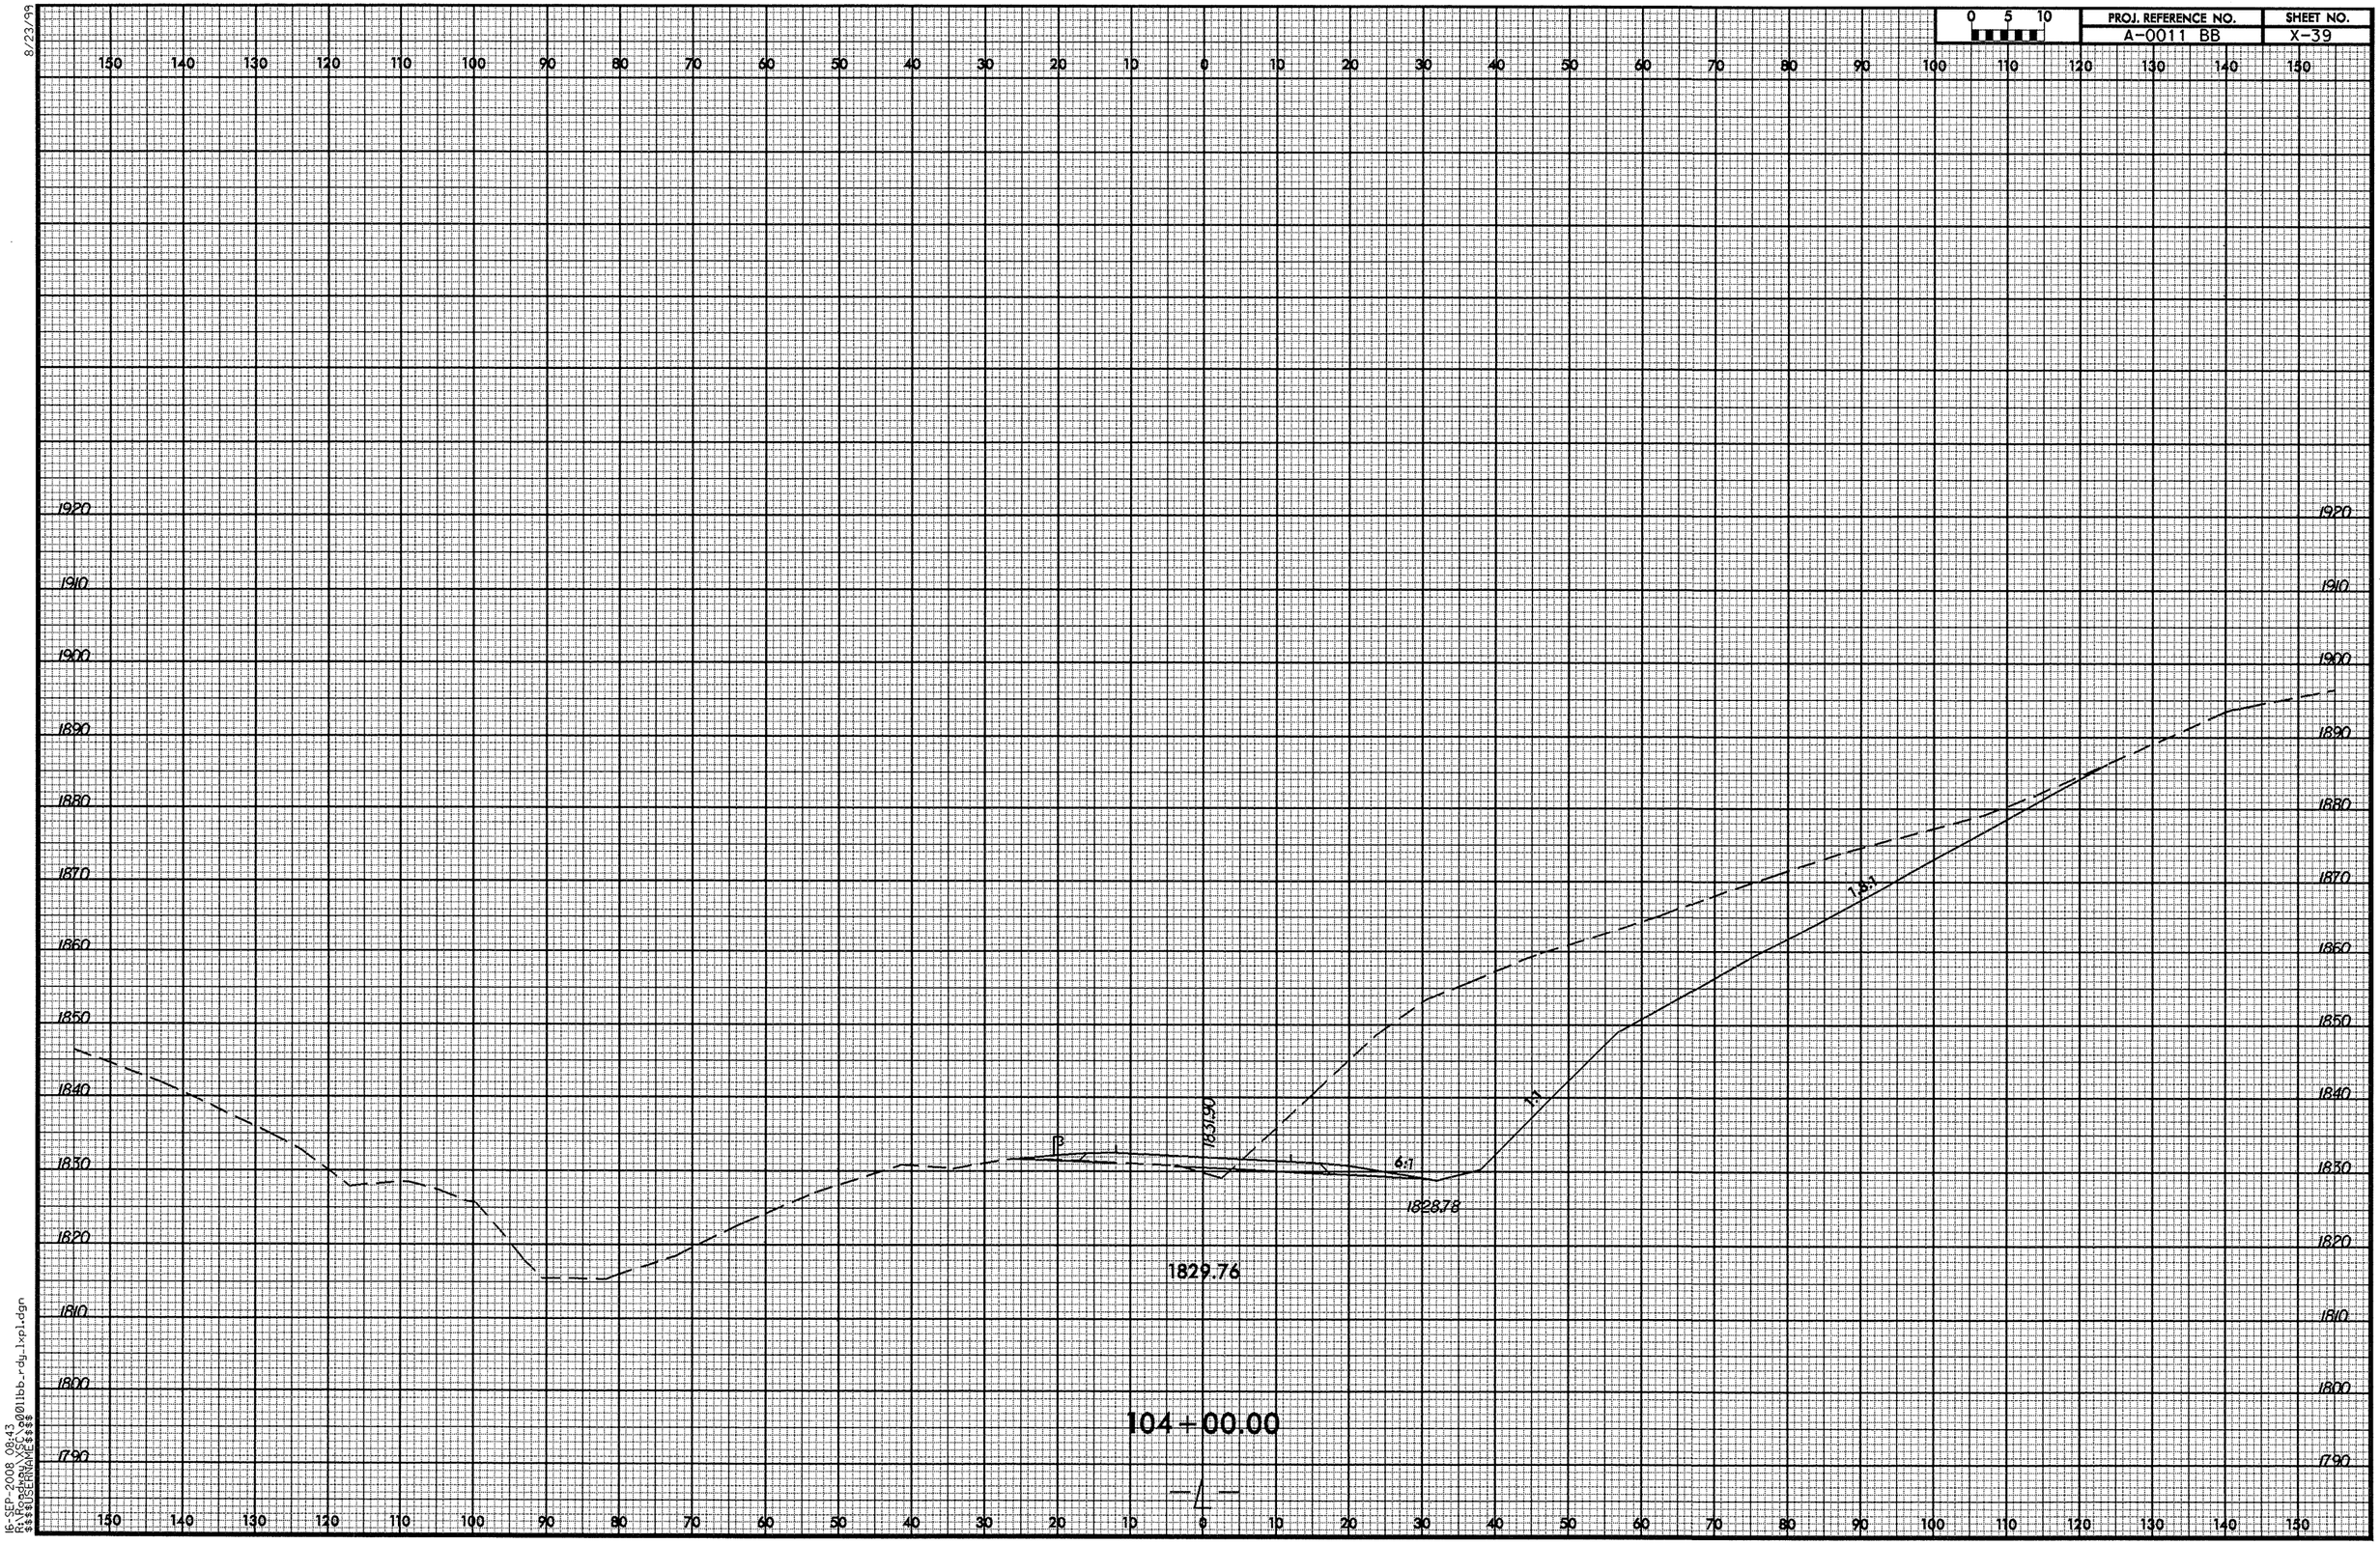

8/23/99

16-SEP-2008 08:43
R:\Roadway\XSC\a0011bb_rdy_lxpl.dgn
$$$$USERNAME$$$$

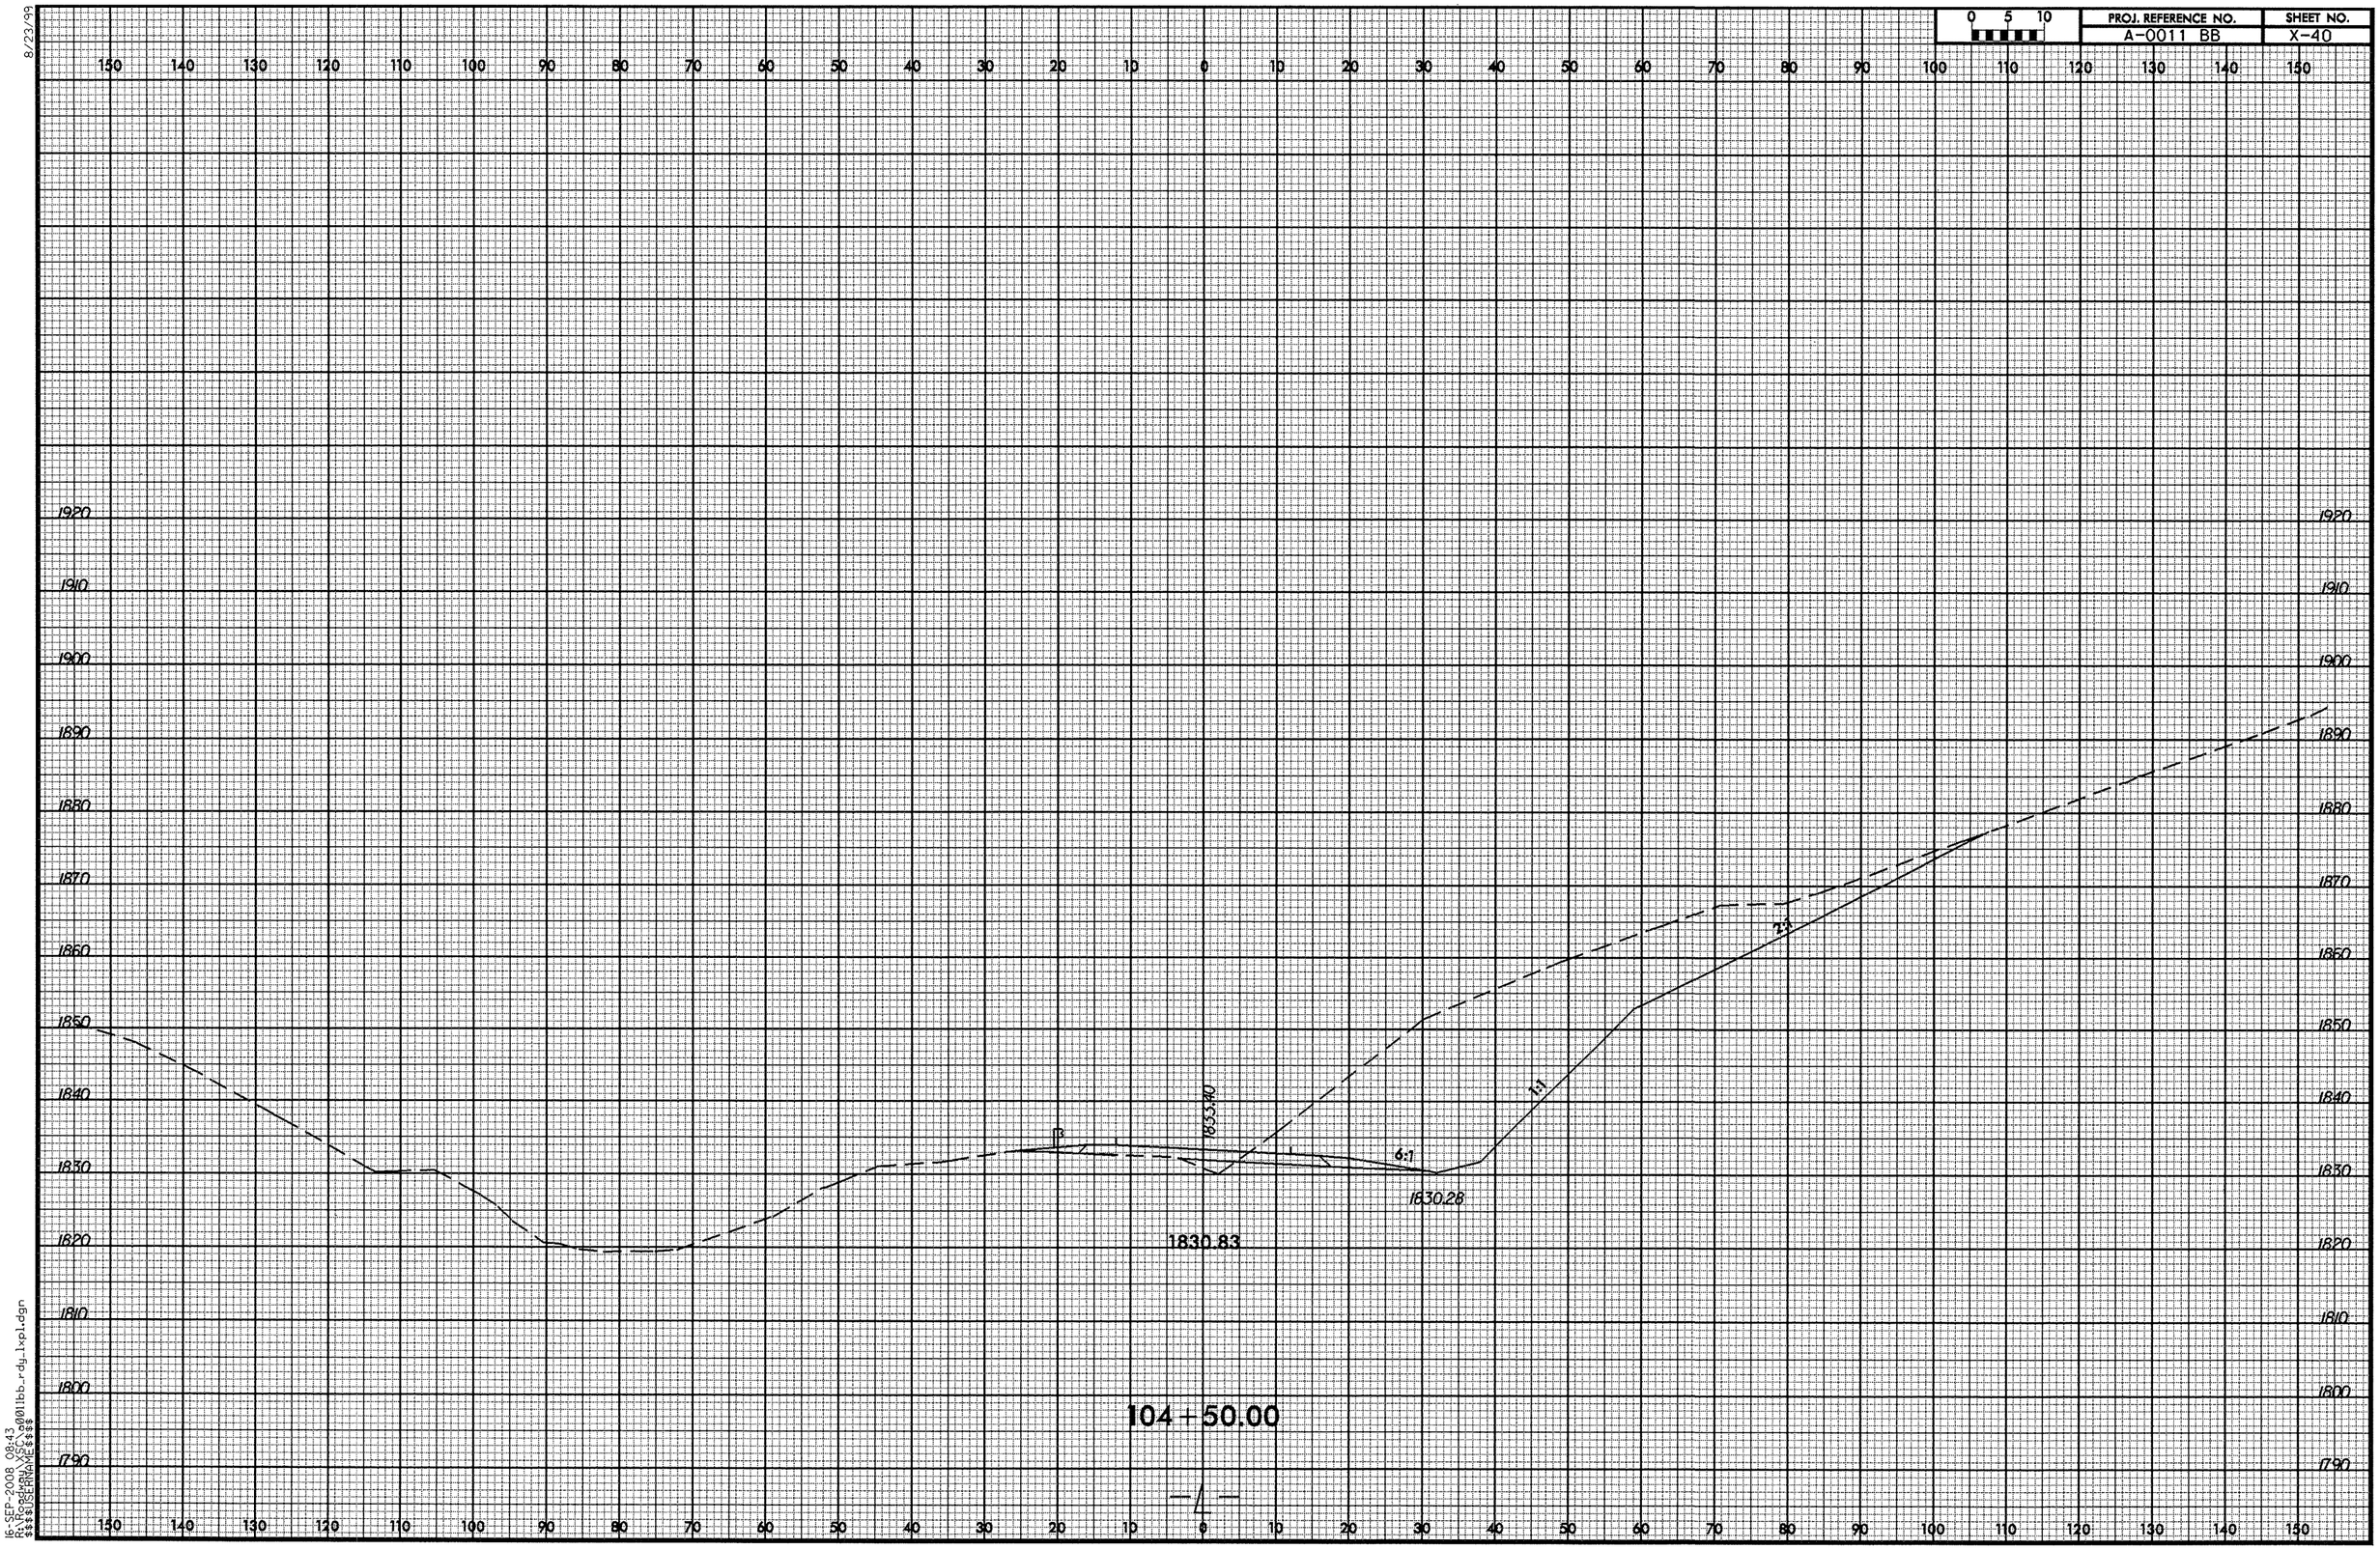

8/23/99

16-SEP-2008 08:43
R:\Roadway\XSC\a0011bb_rdy_lxpl.dgn
$$$$USERNAME$$$$

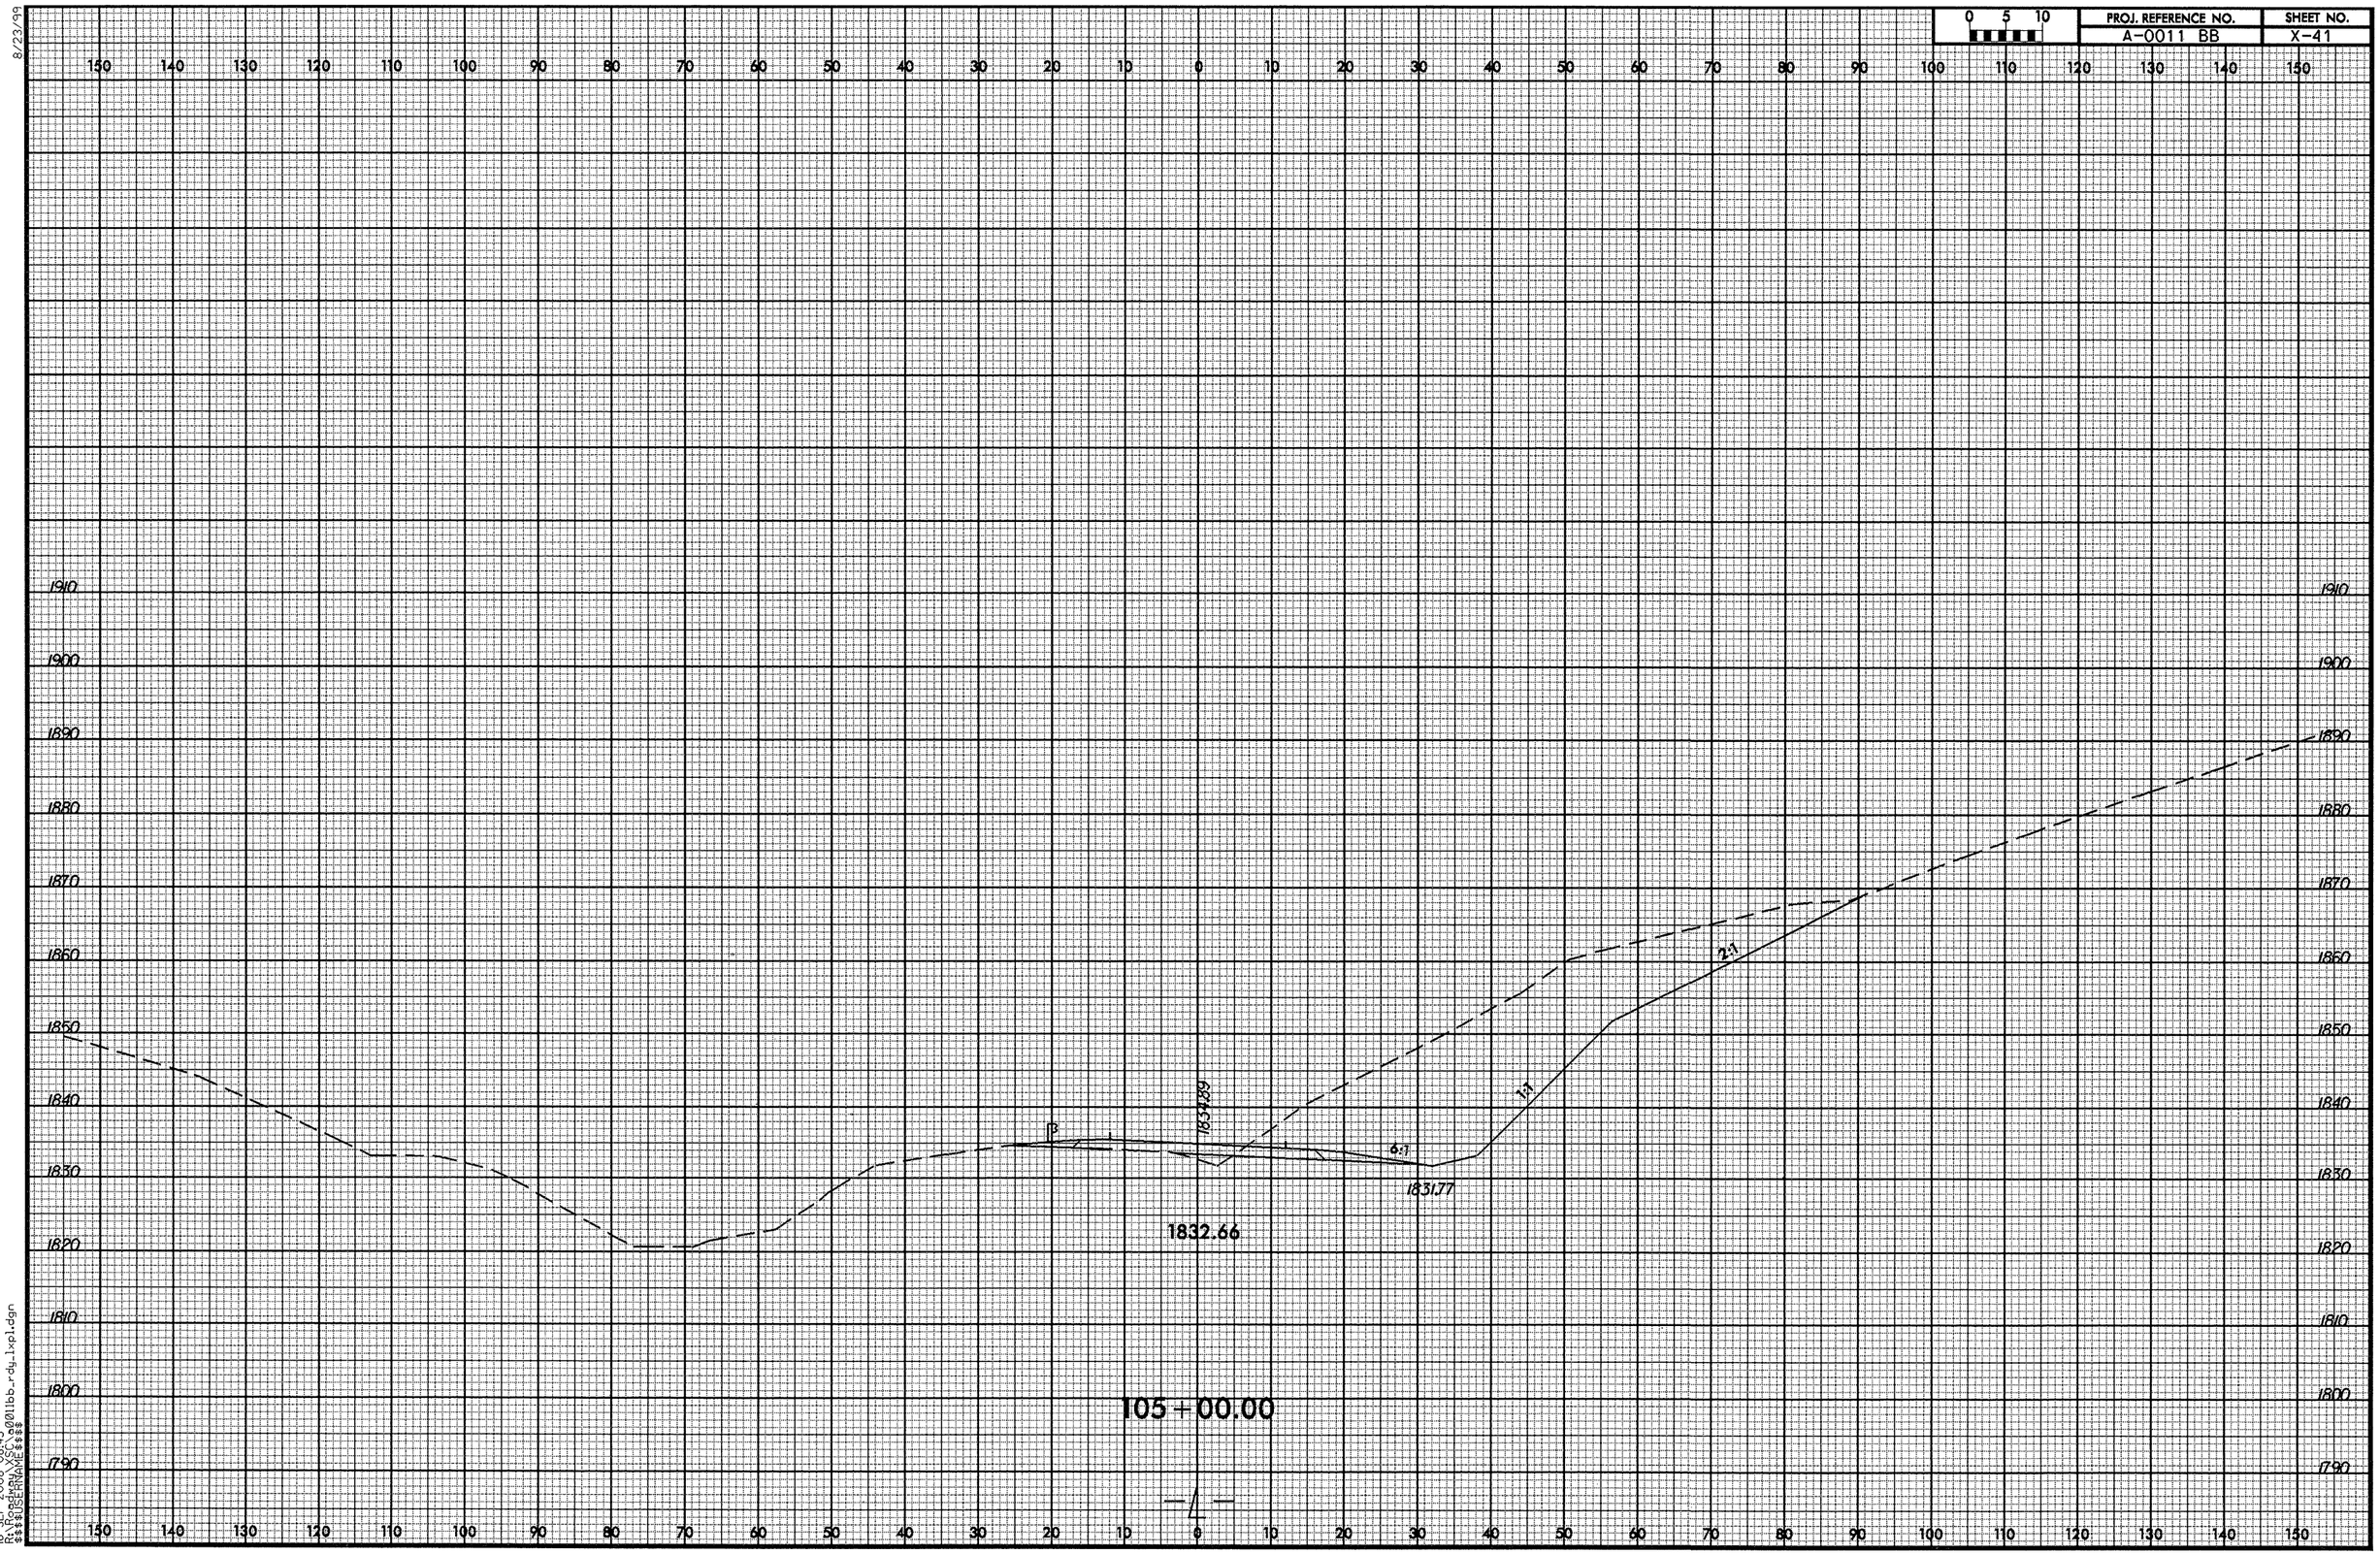

8/23/99

16-SEP-2008 08:43
R:\Roadway\XSC\a0011bb_rdy_lxpl.dgn
$$$$USERNAME$$$$

8/23/99

0 5 10	PROJ. REFERENCE NO.	SHEET NO.
	A-0011 BB	X-42

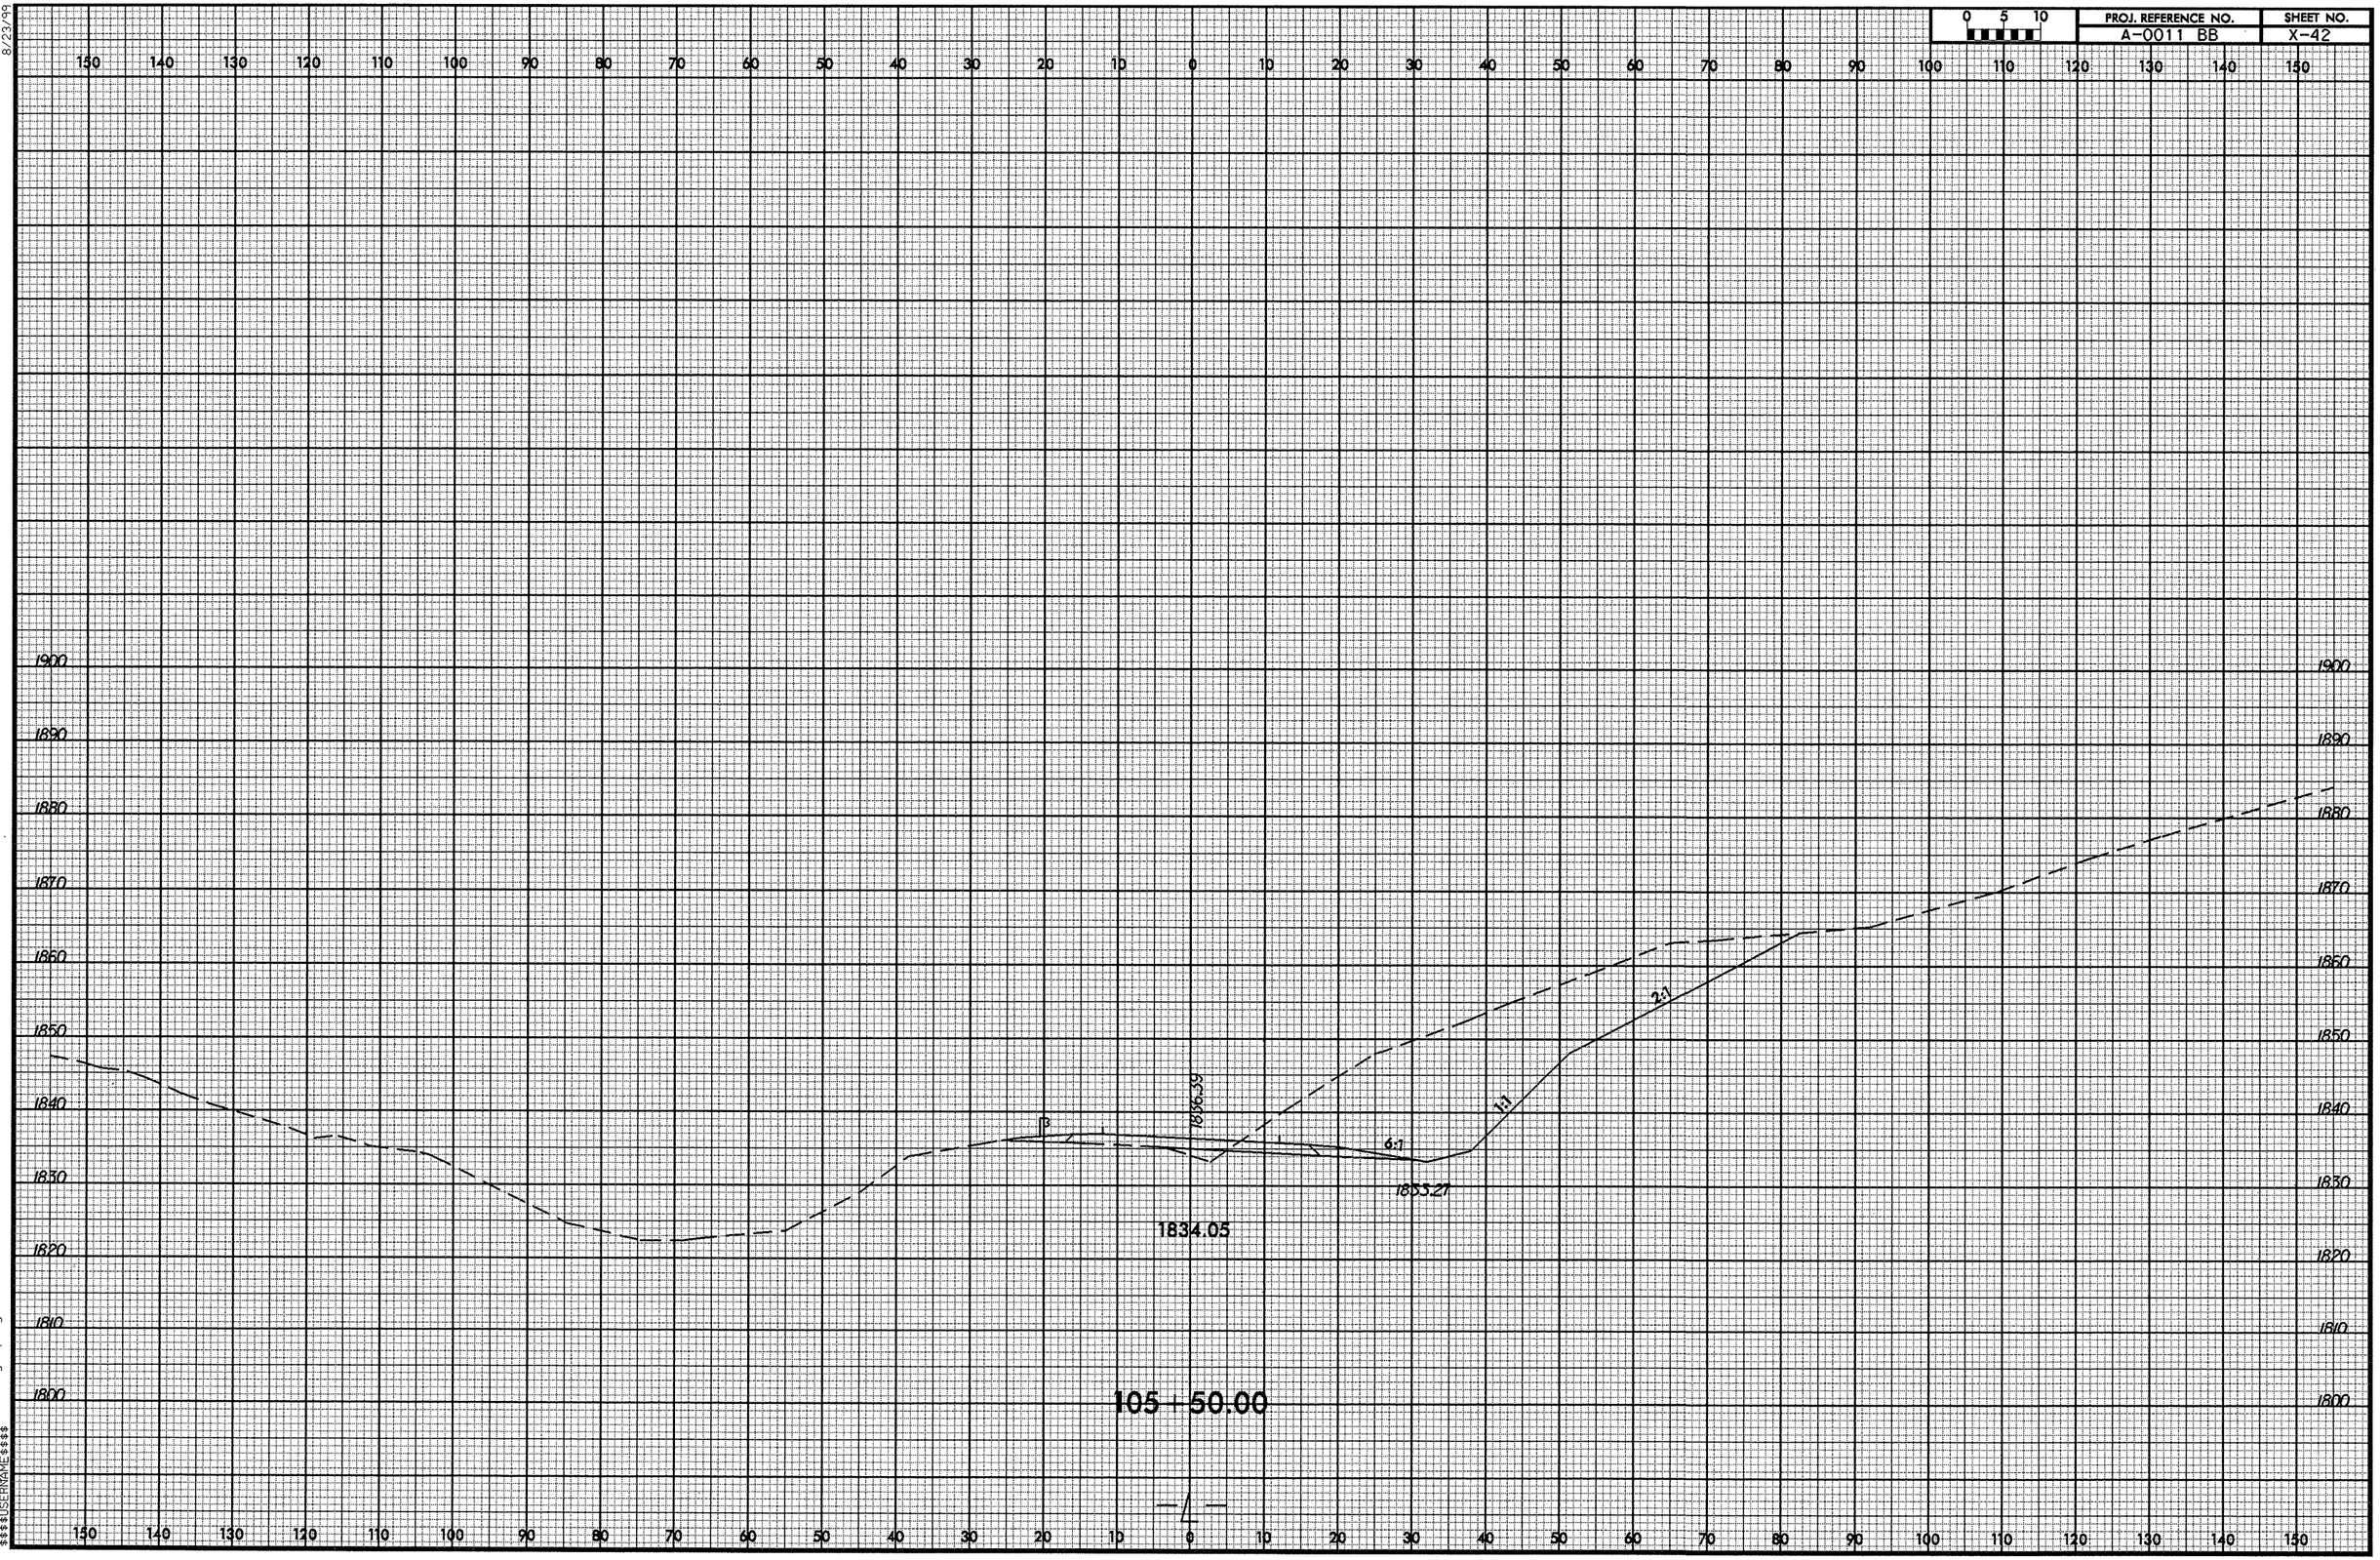

16-SEP-2008 08:43
R:\Roadway\SEC\a0011bb_rdy_lxpl.dgn
$$$$USERNAME$$$$

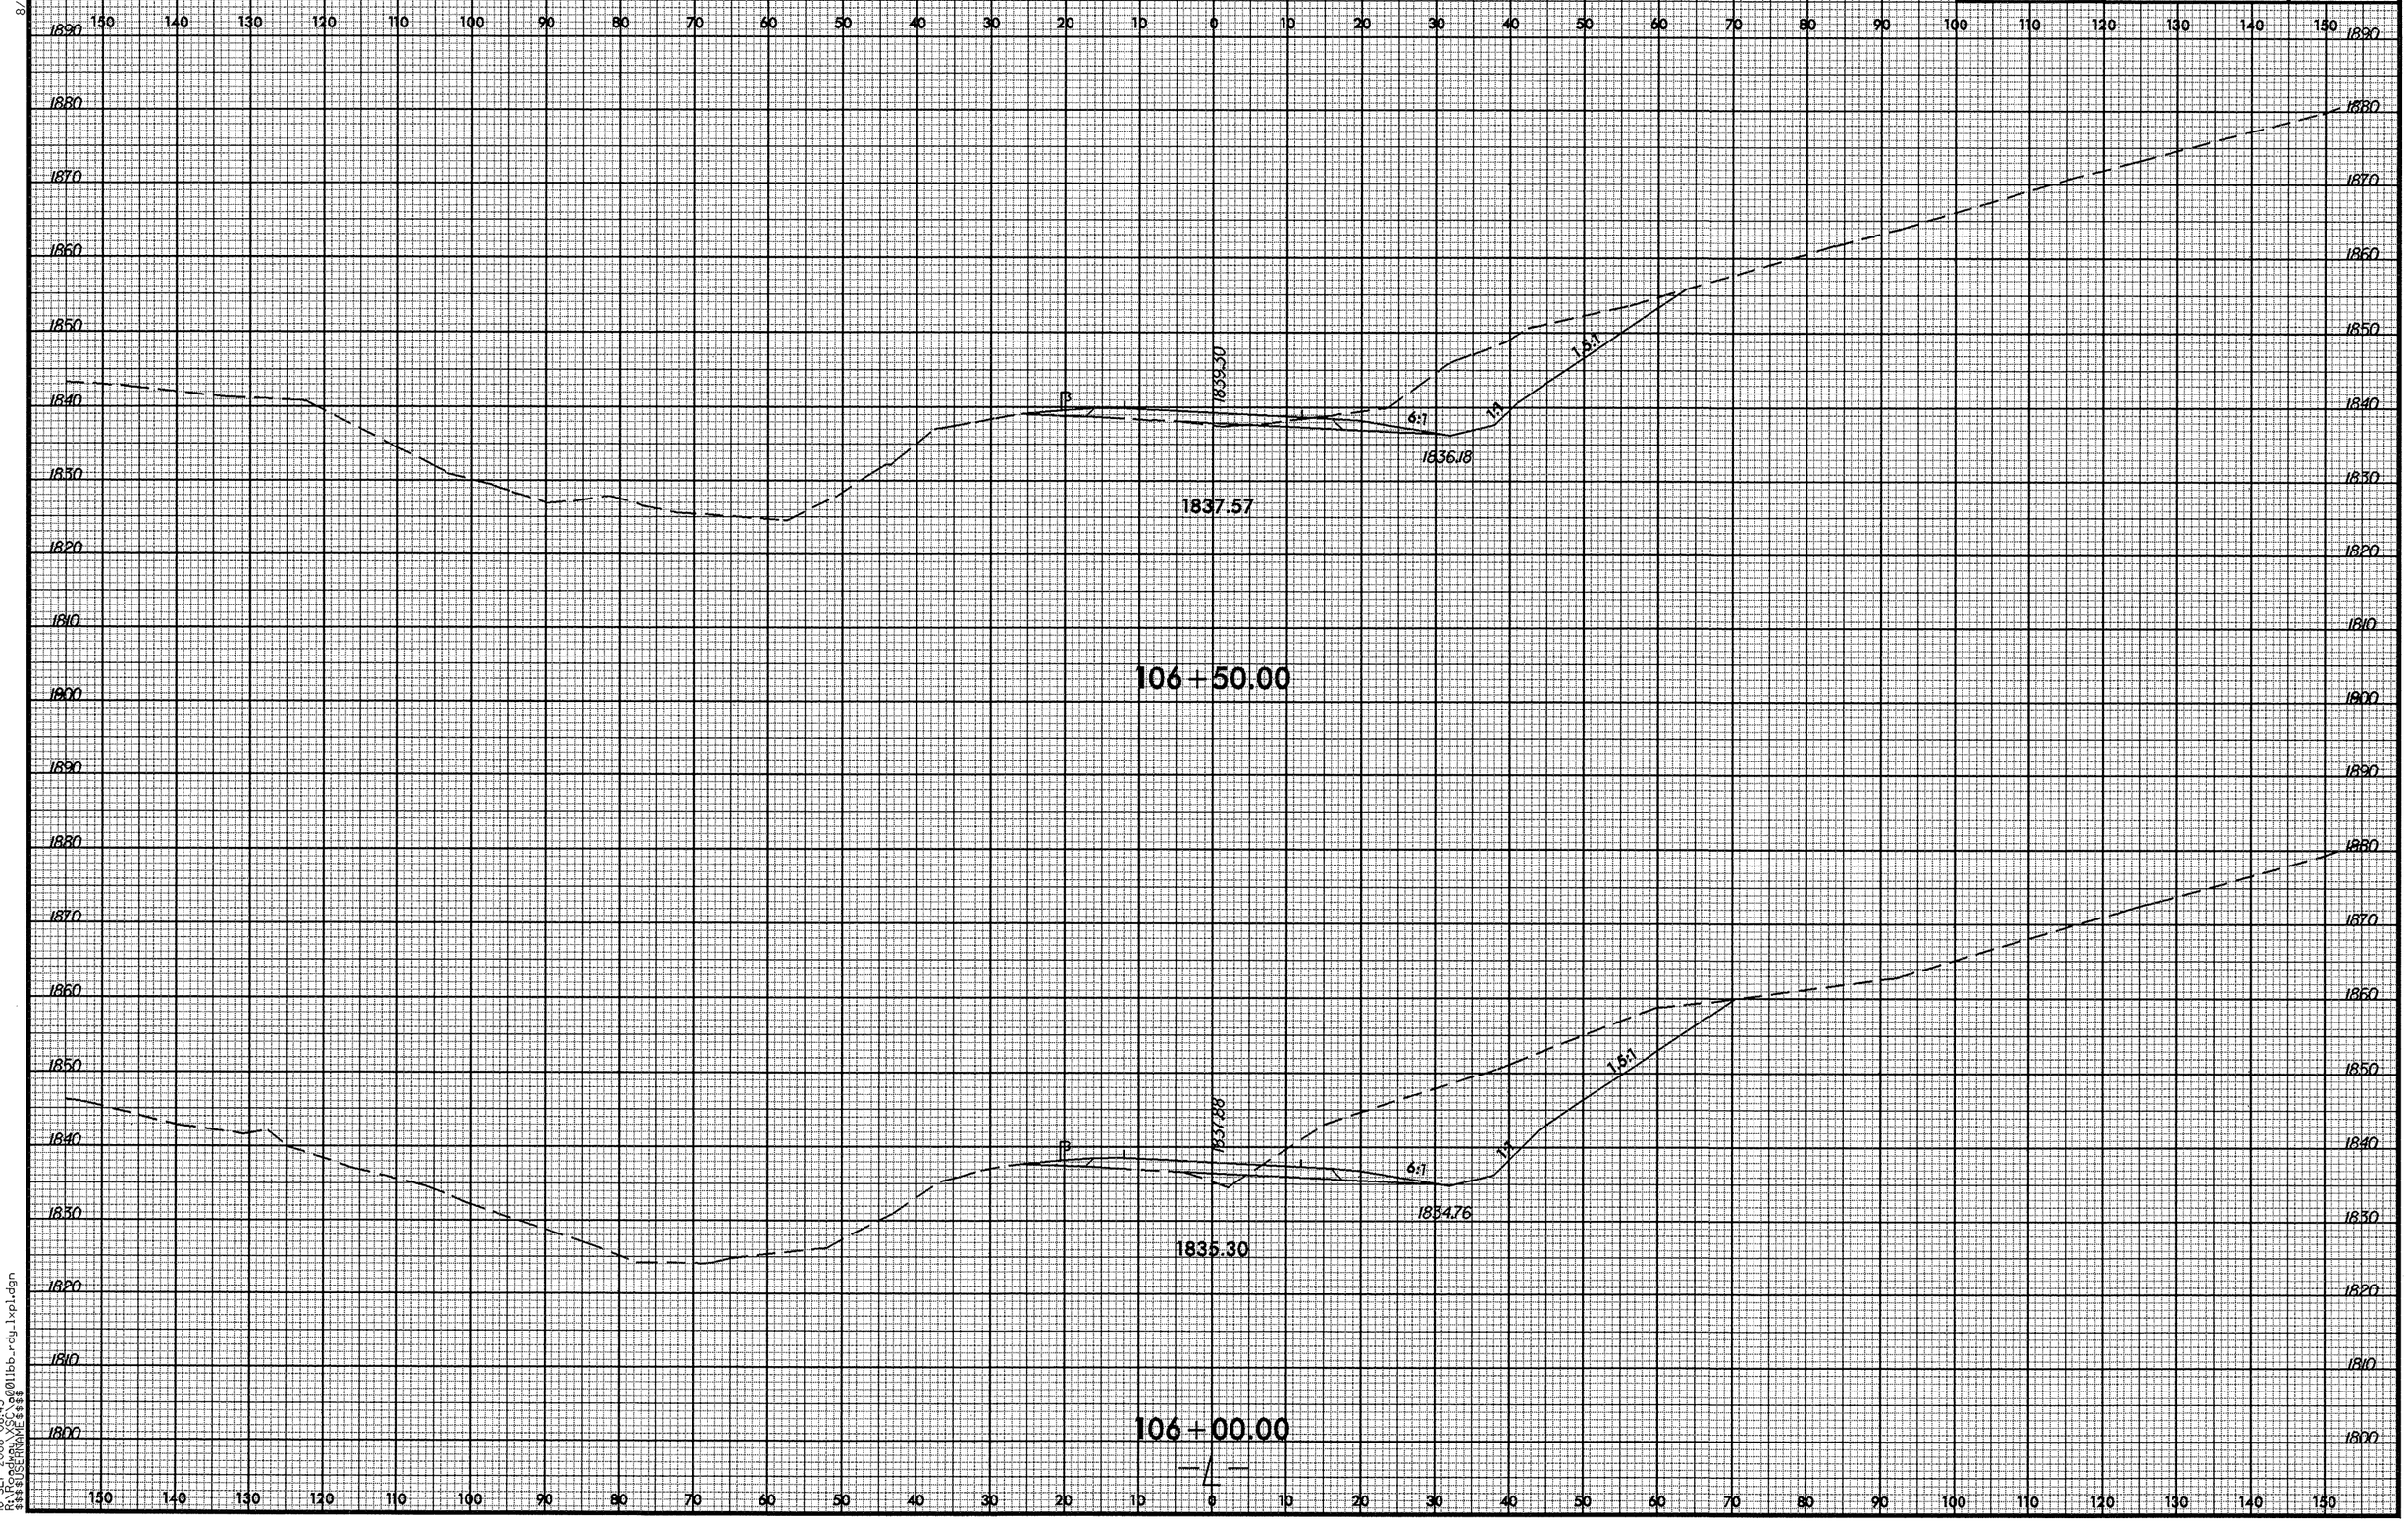

8/23/99

16-SEP-2008 08:43
R:\Roadway\XSC\a0011bb_rdy_lxpl.dgn
$$$$USERNAME$$$$

8/23/99

0 5 10	PROJ. REFERENCE NO.	SHEET NO.
	A-0011 BB	X-44

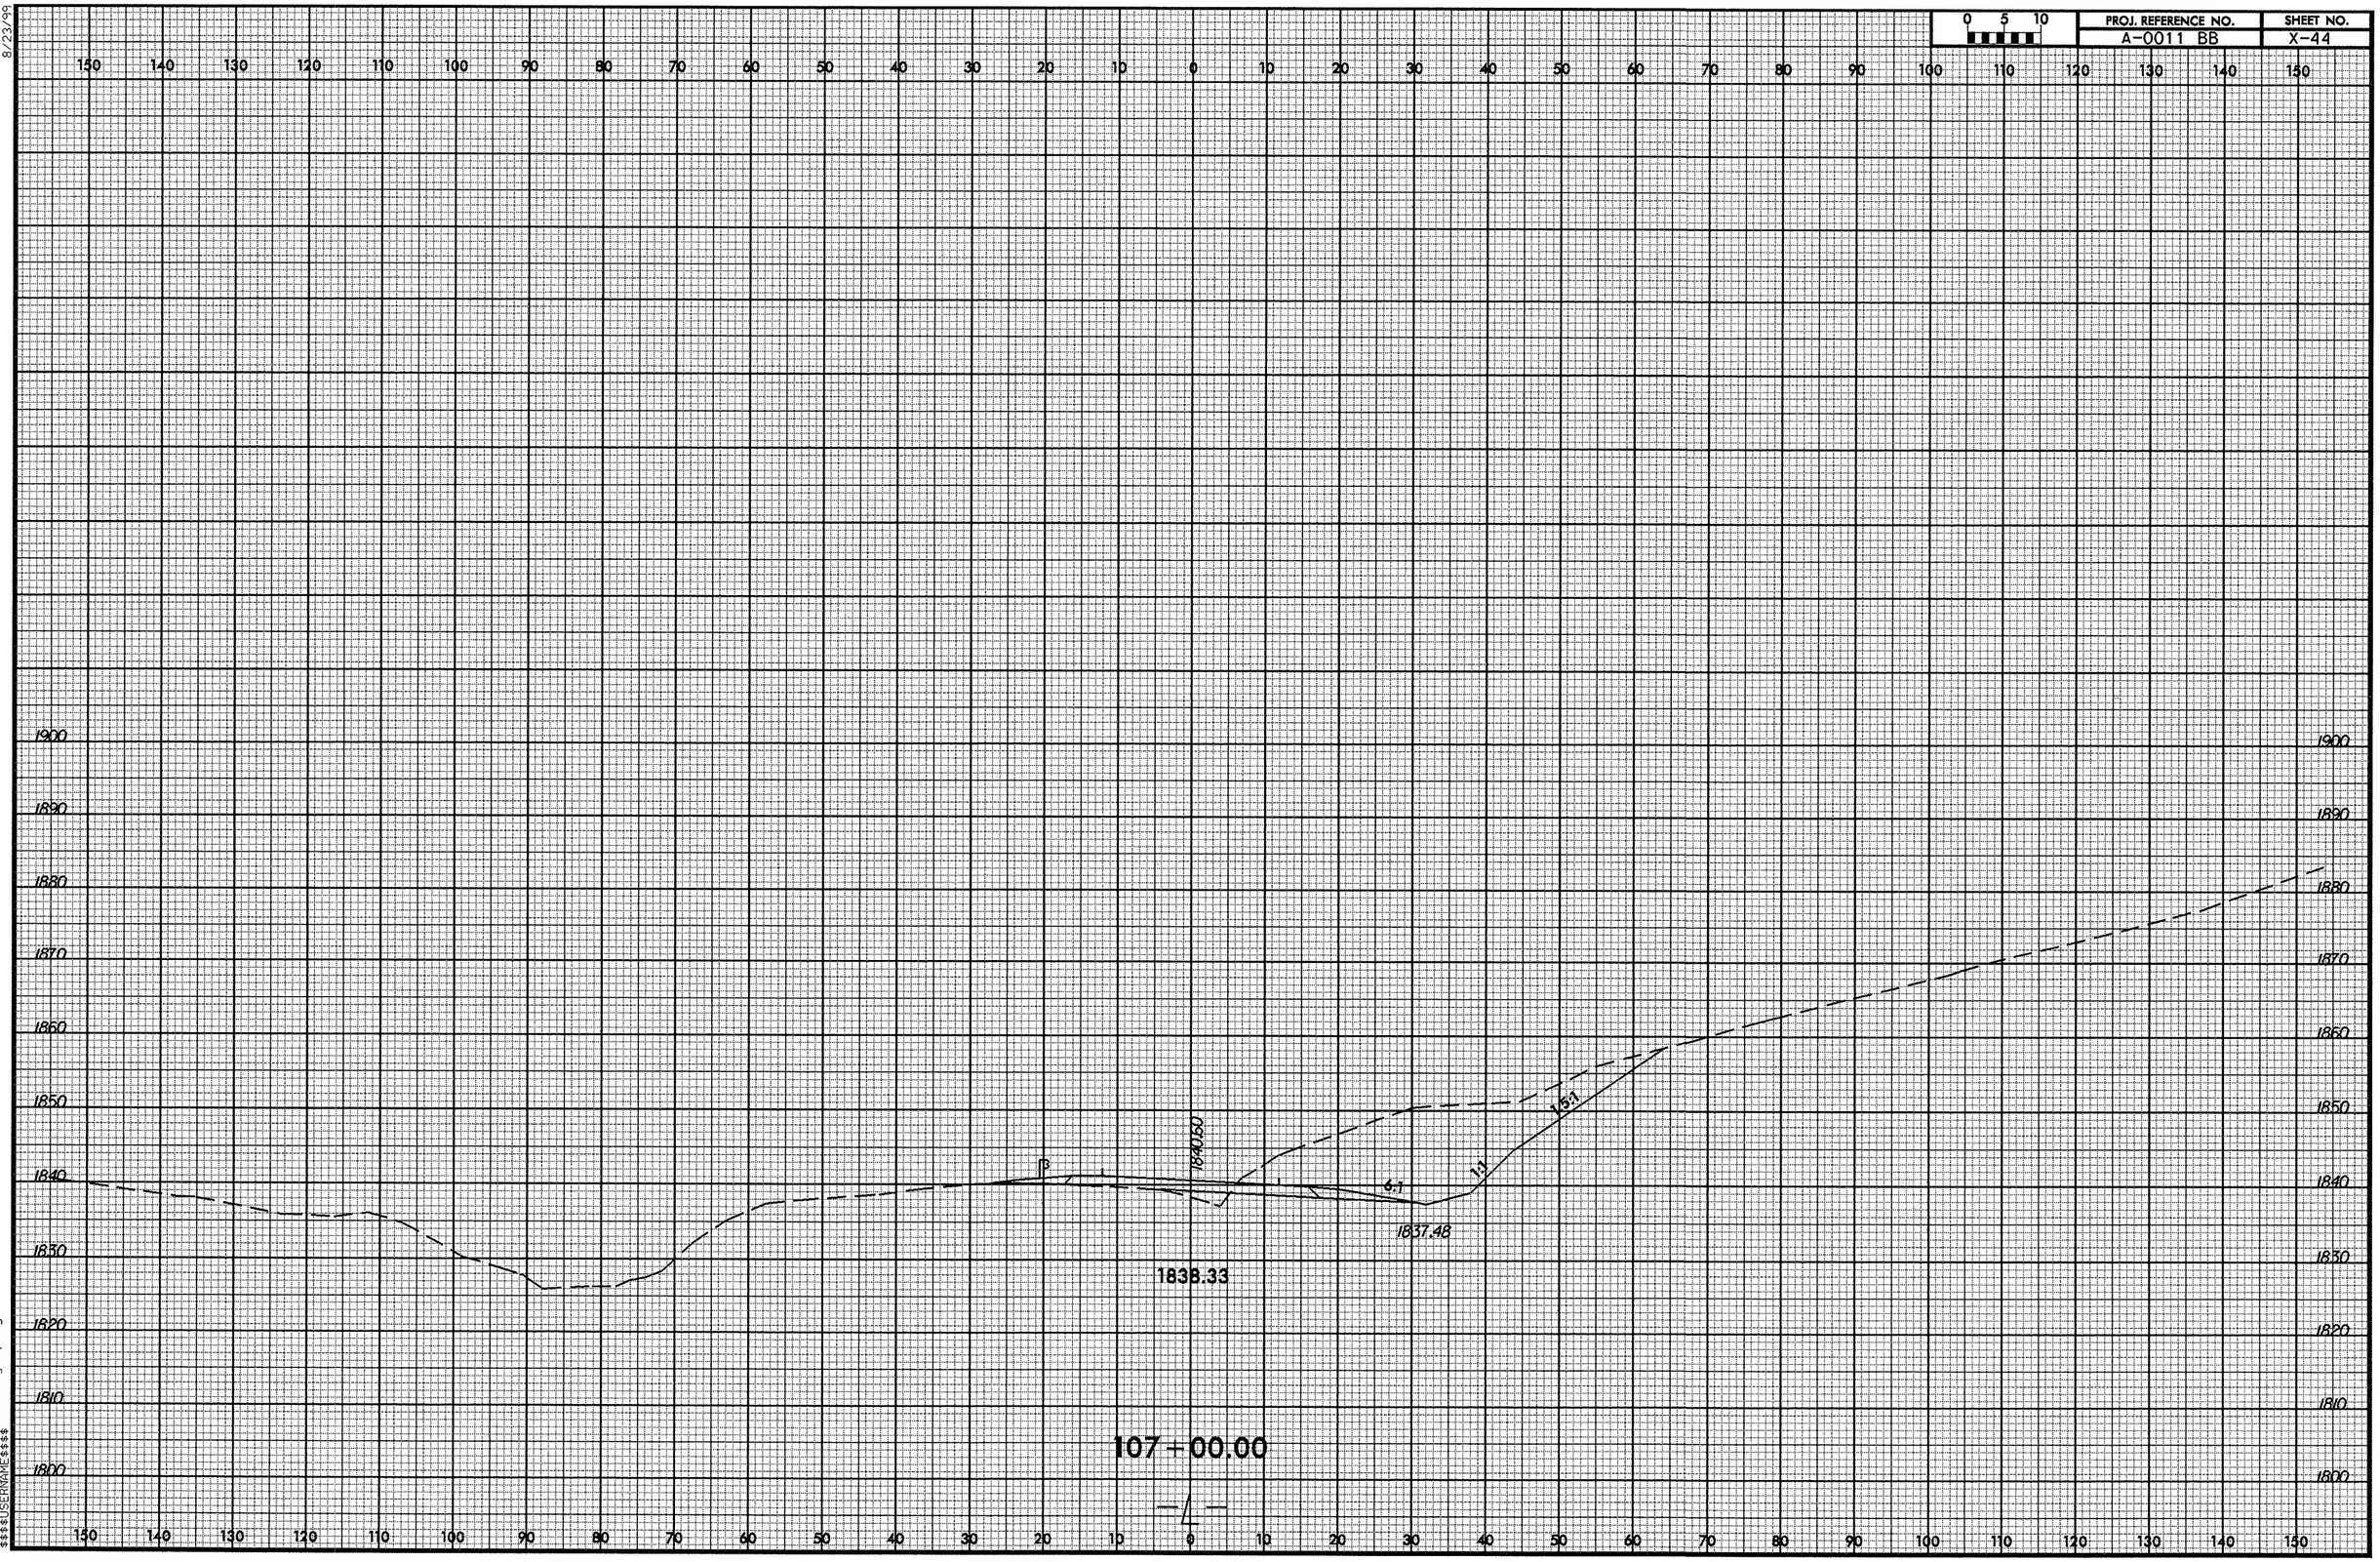

16-SEP-2008 08:43
R:\Roadway\XSC\a00llbb_rdy_1xpl.dgn
$$$$USERNAME$$$$

8/23/99

0 5 10	PROJ. REFERENCE NO.	SHEET NO.
	A-0011 BB	X-45

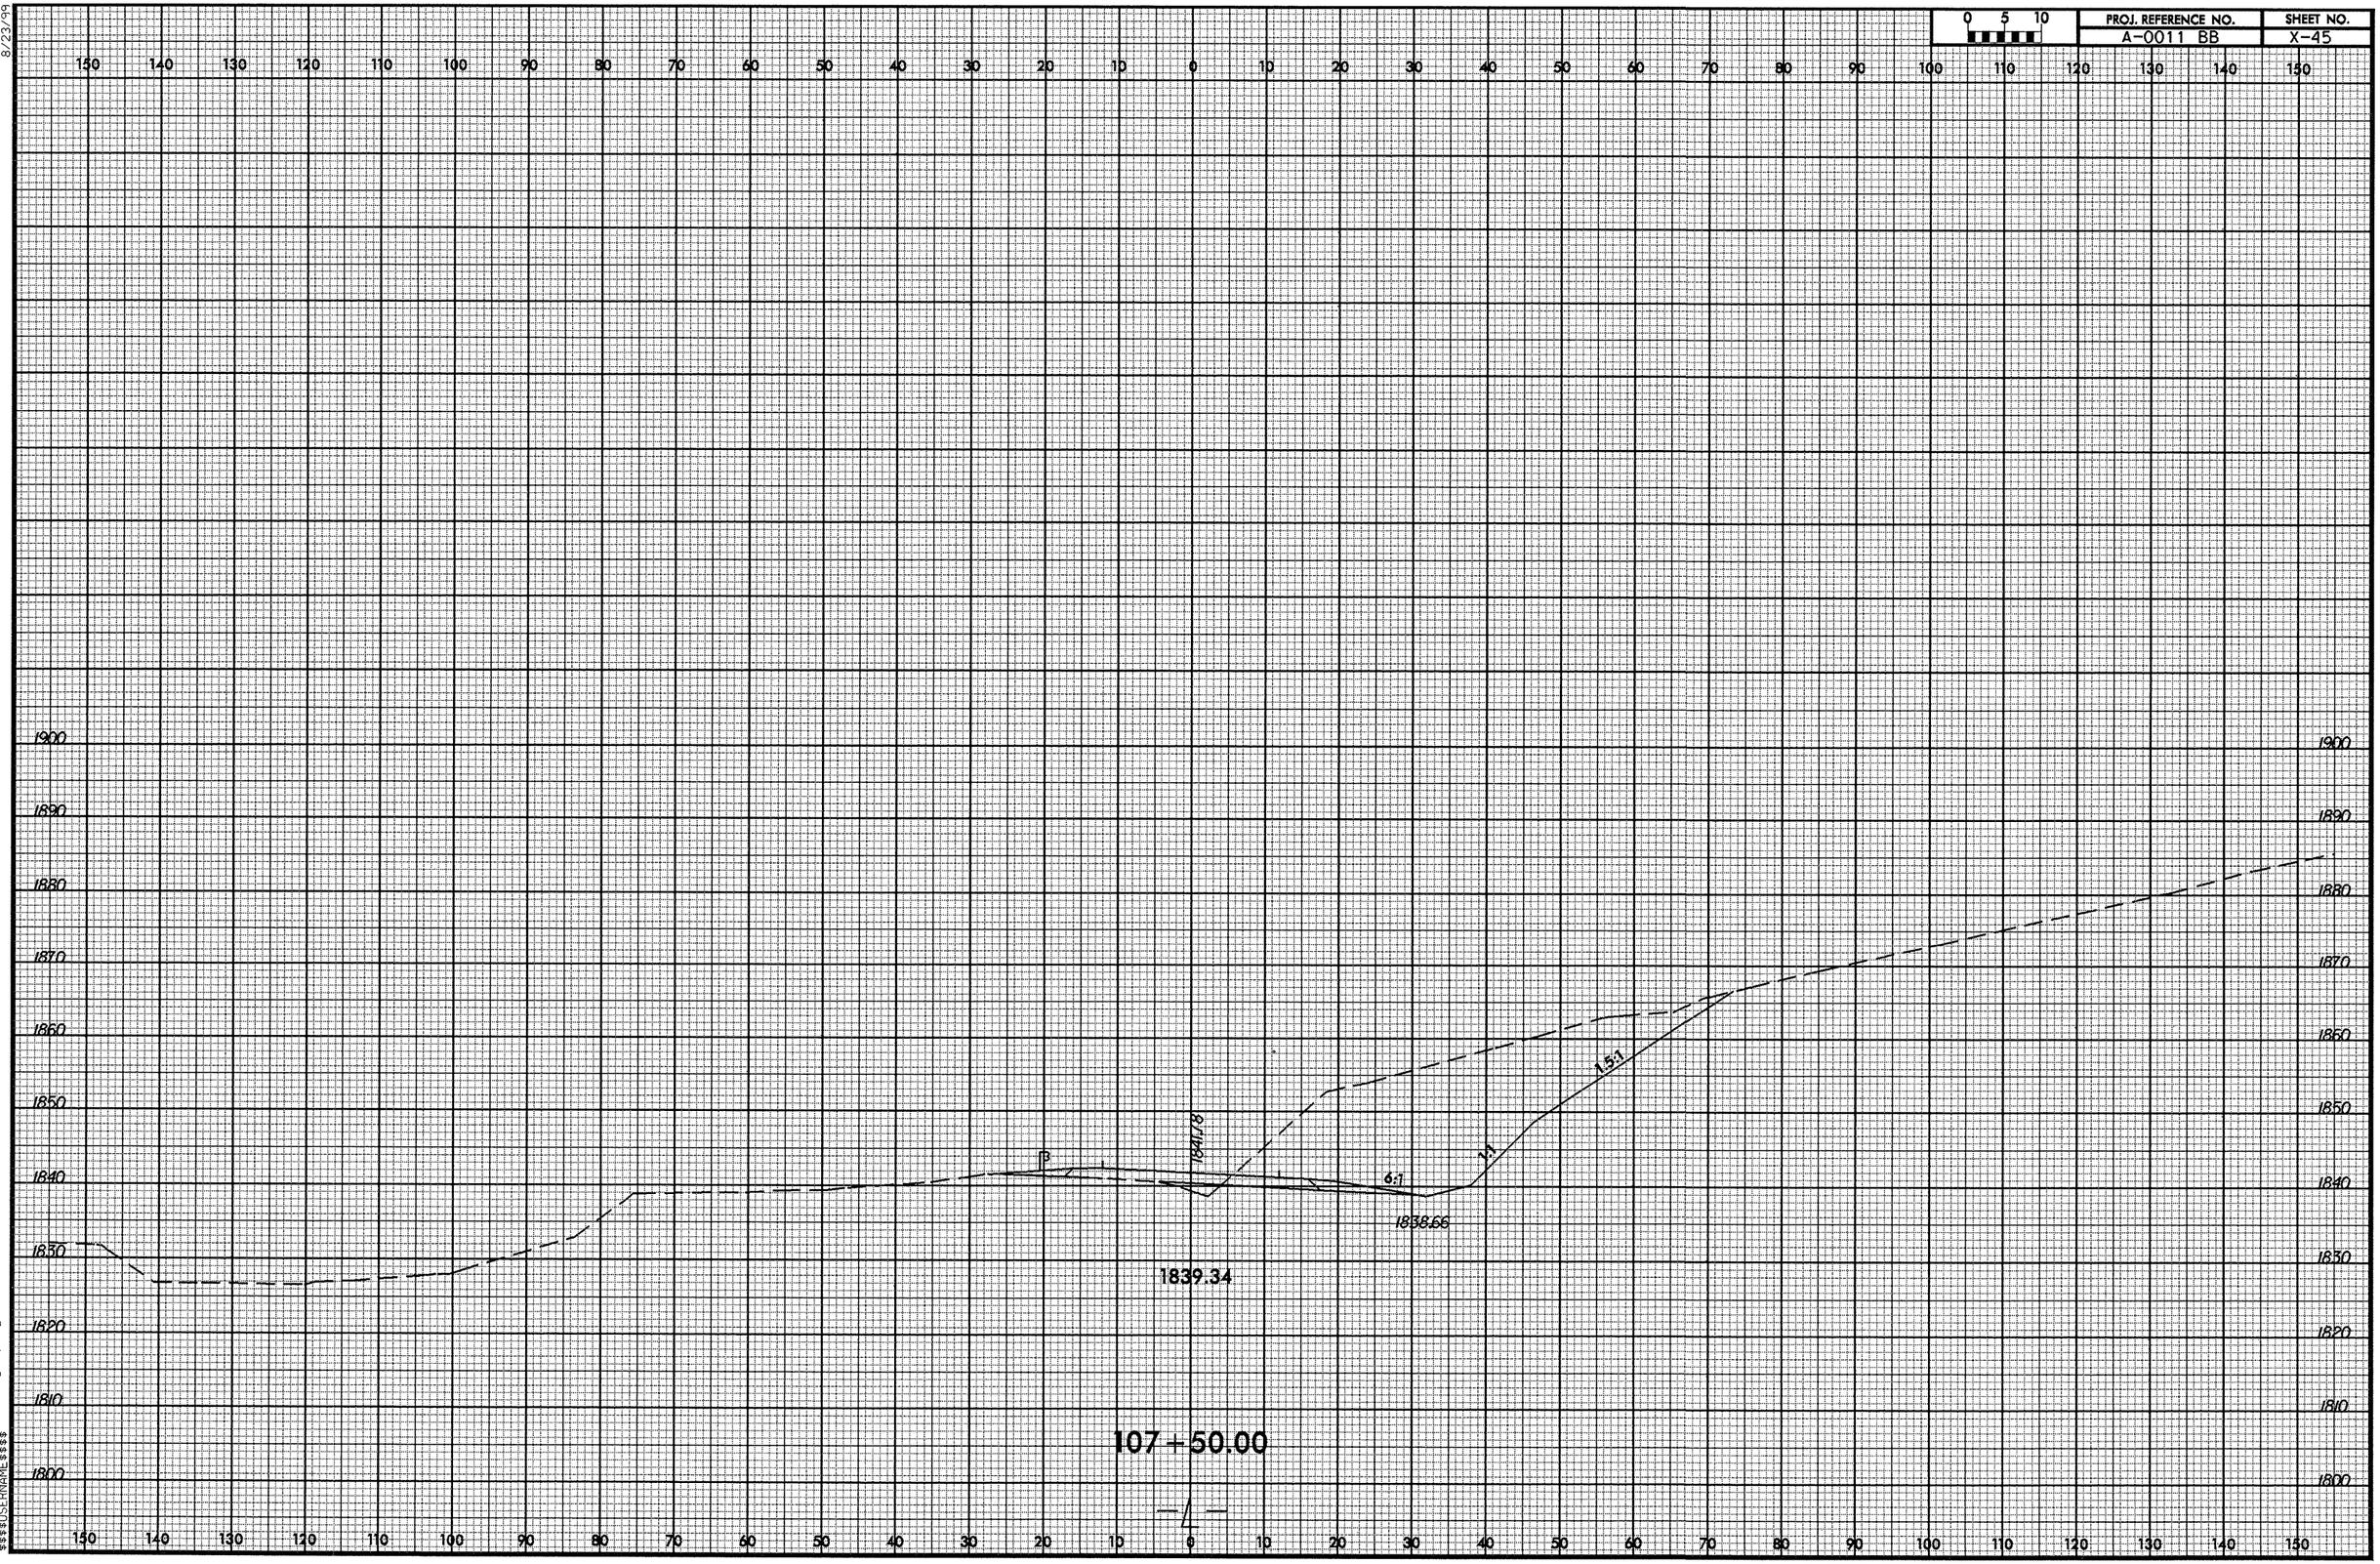

16-SEP-2008 08:43
R:\Roadway\SCL\a0011bb_rdy_lxpl.dgn
$$$$USERNAME$$$$

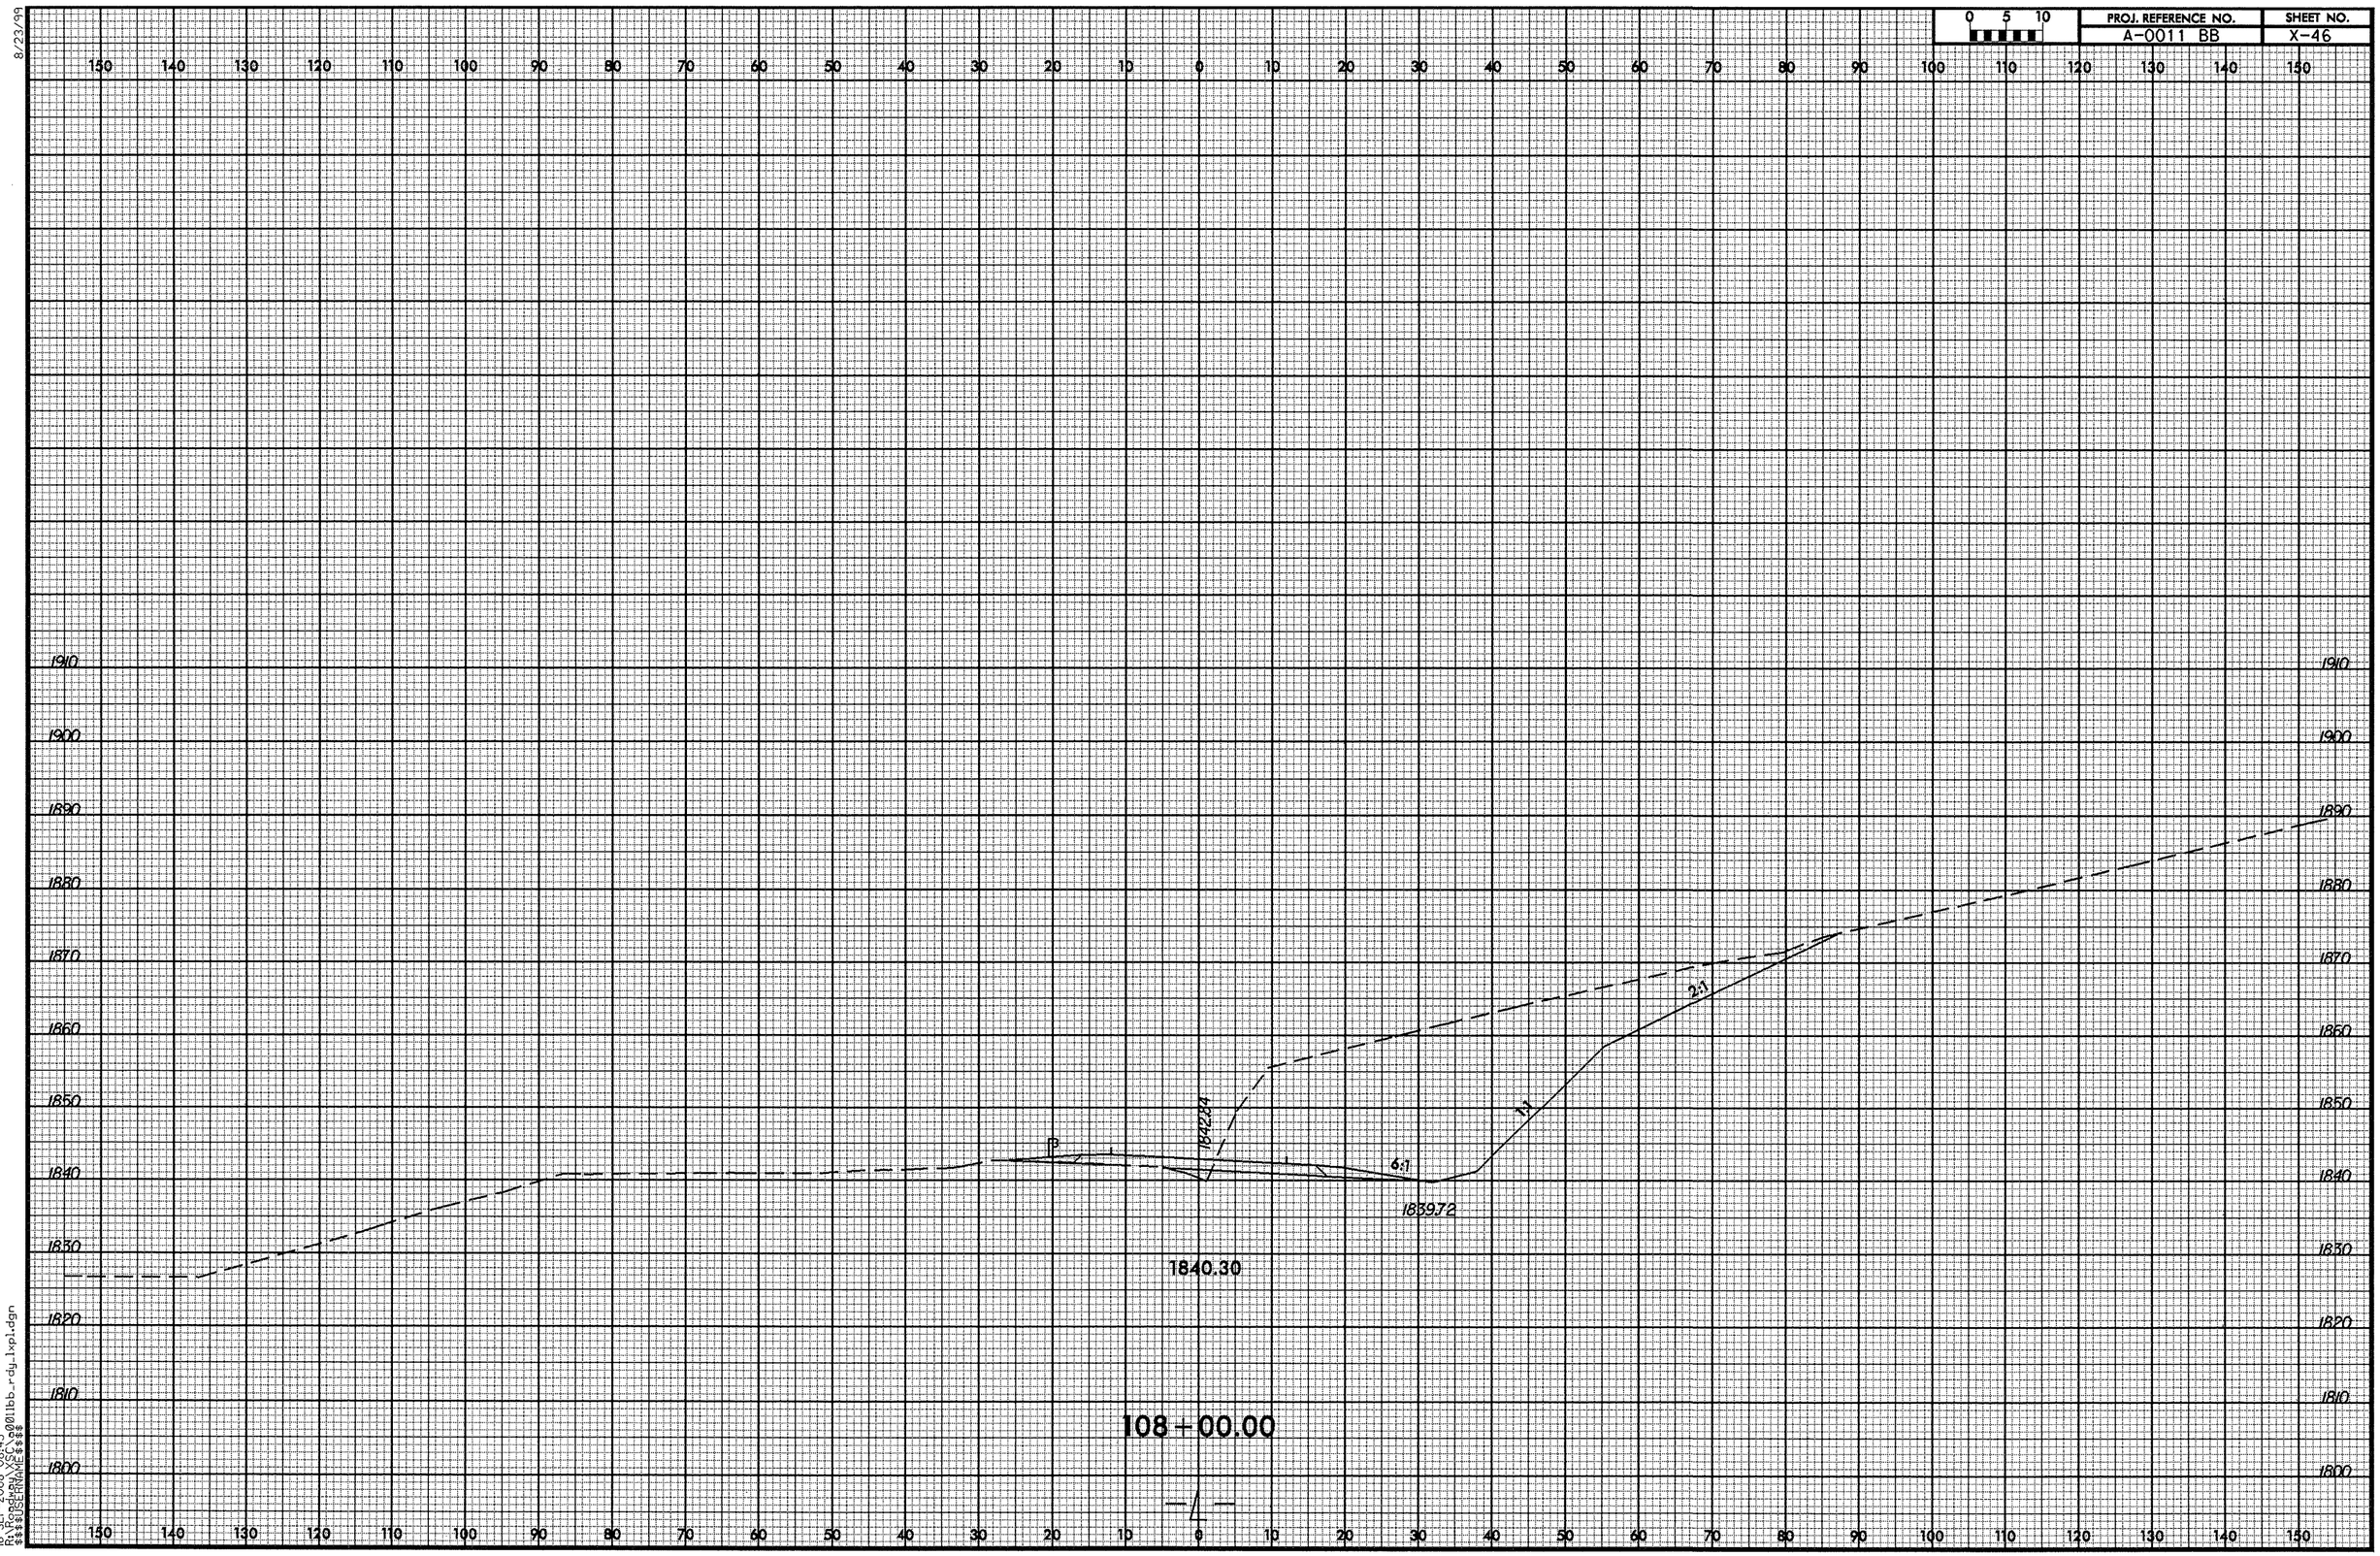

8/23/99

16-SEP-2008 08:43
R:\Roadway\XSC\a0011bb_rdy_lxpl.dgn
$$$$USERNAME$$$$

8/23/99

0 5 10	PROJ. REFERENCE NO.	SHEET NO.
	A-0011 BB	X-47

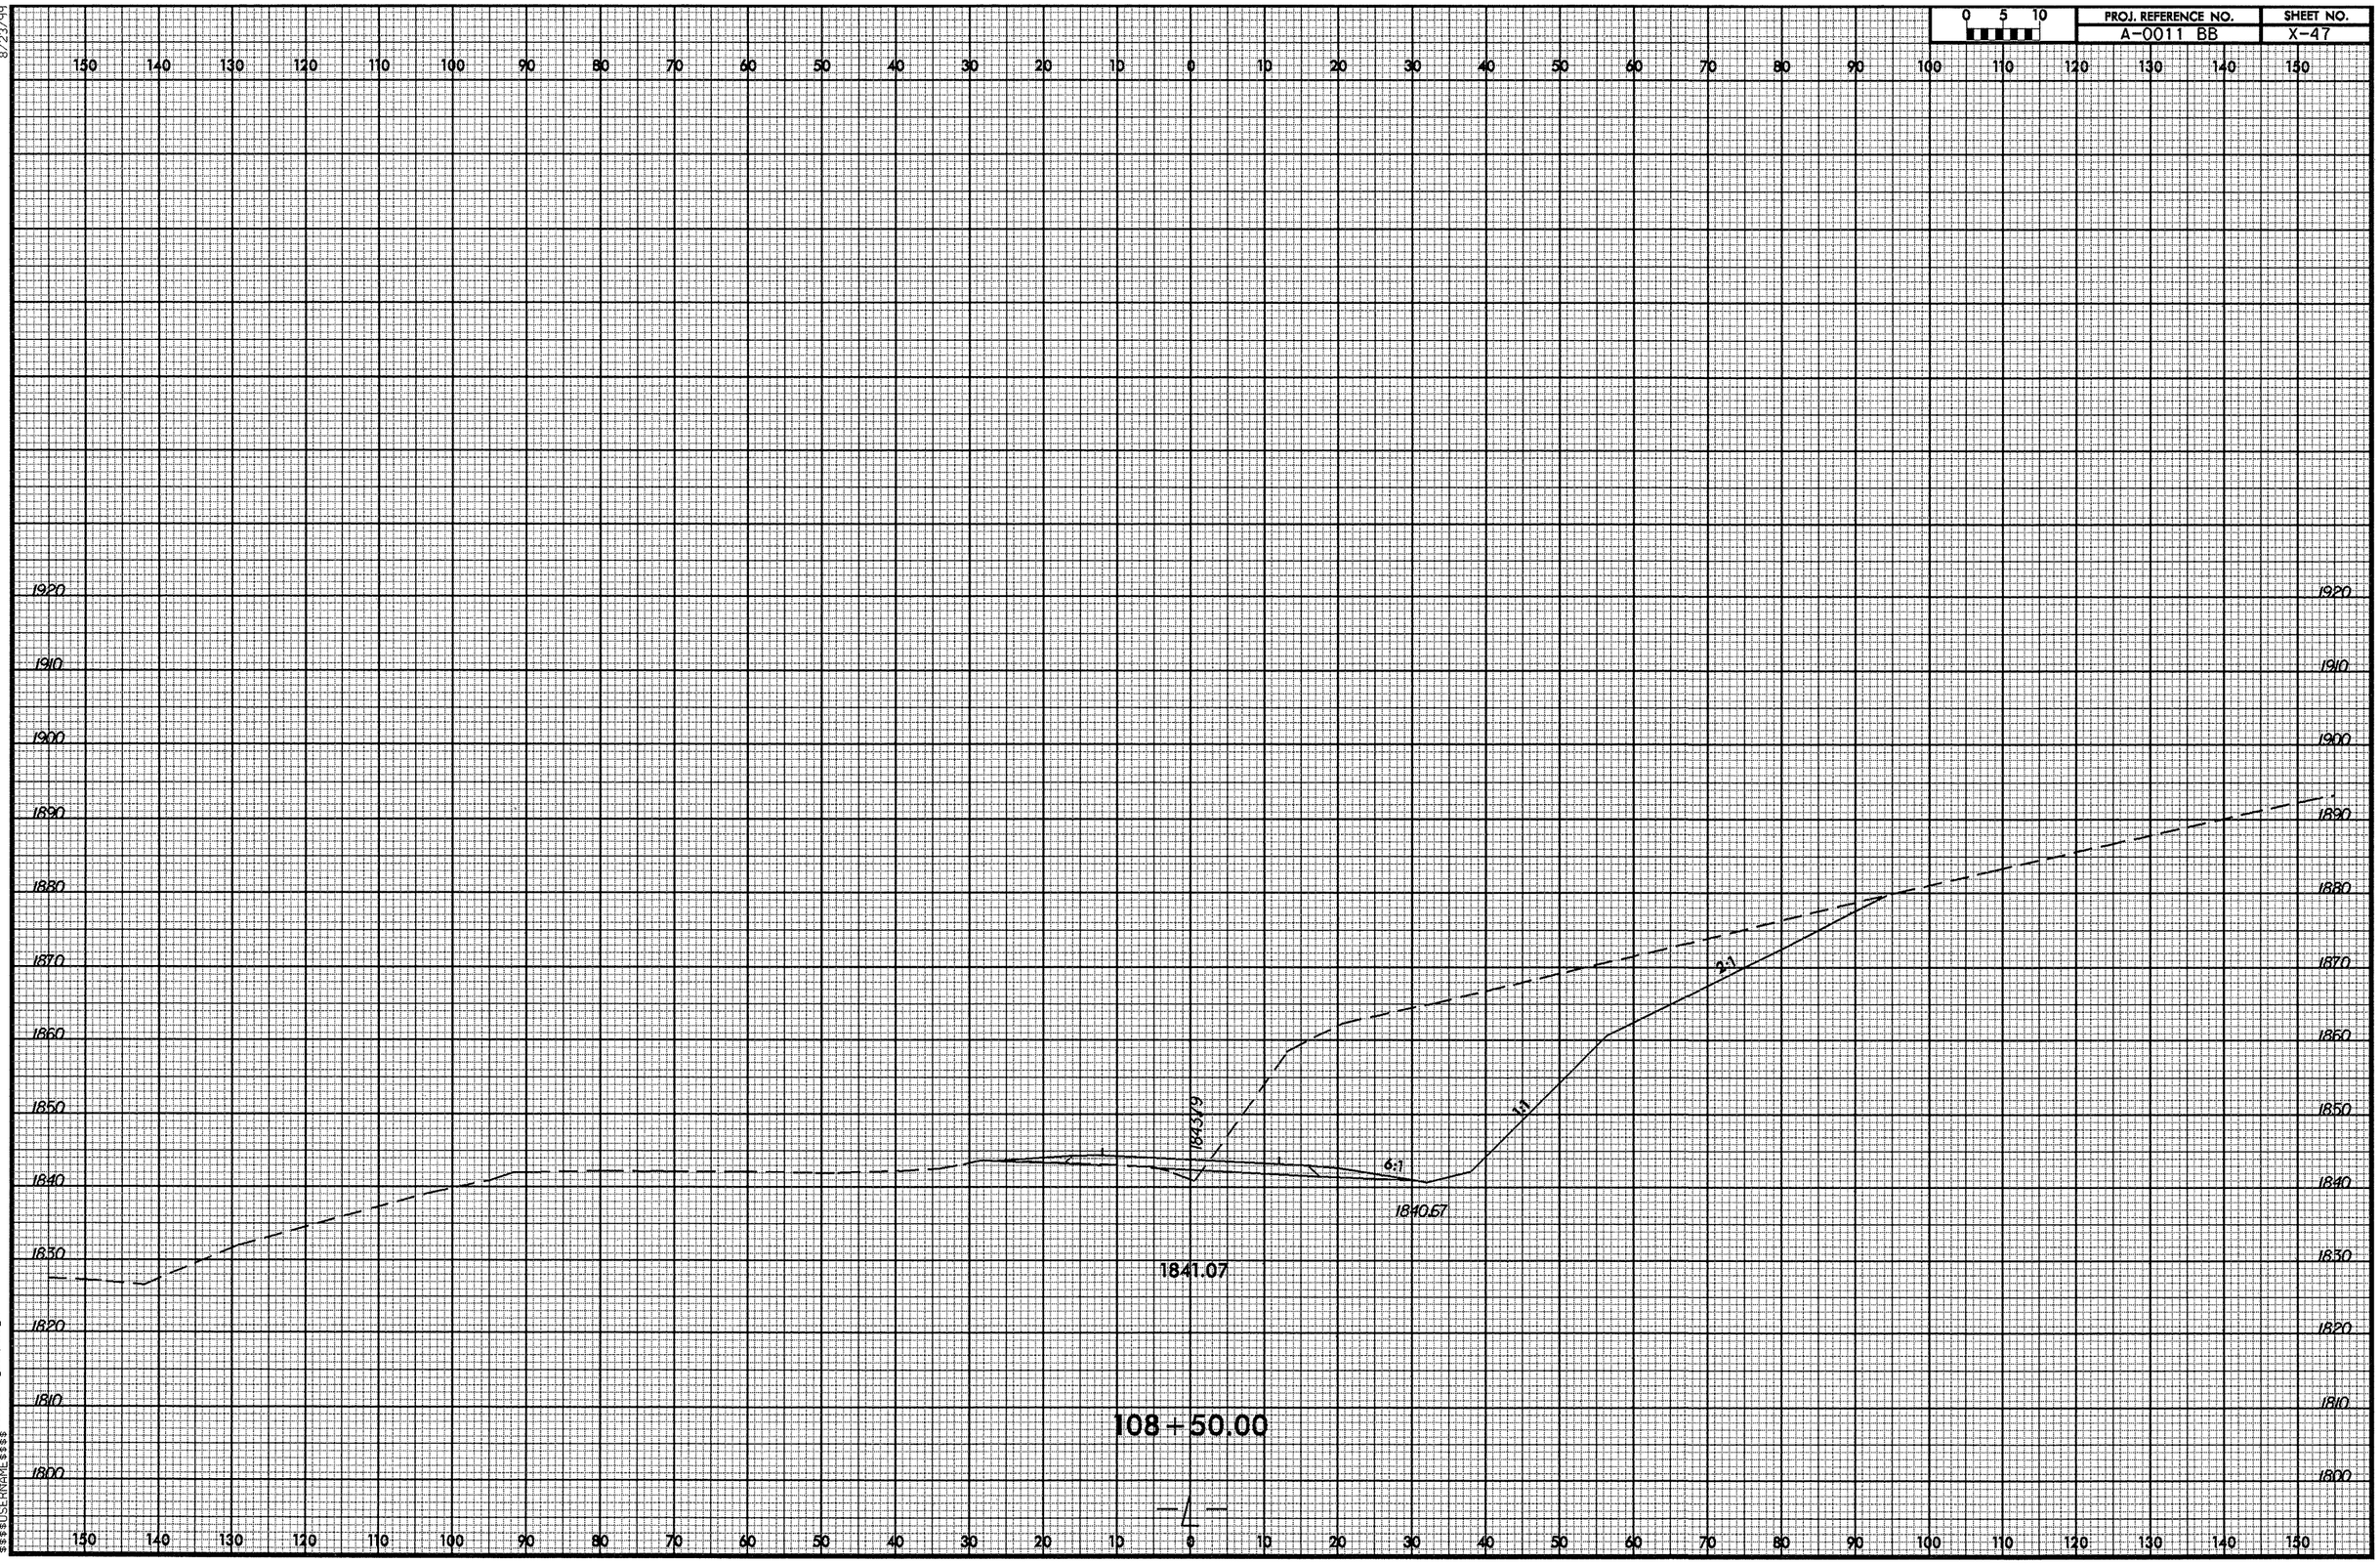

16-SEP-2008 08:43
R:\Roadway\XSEC\a001lbb_rdy_lxpl.dgn
$$$$USERNAME$$$$

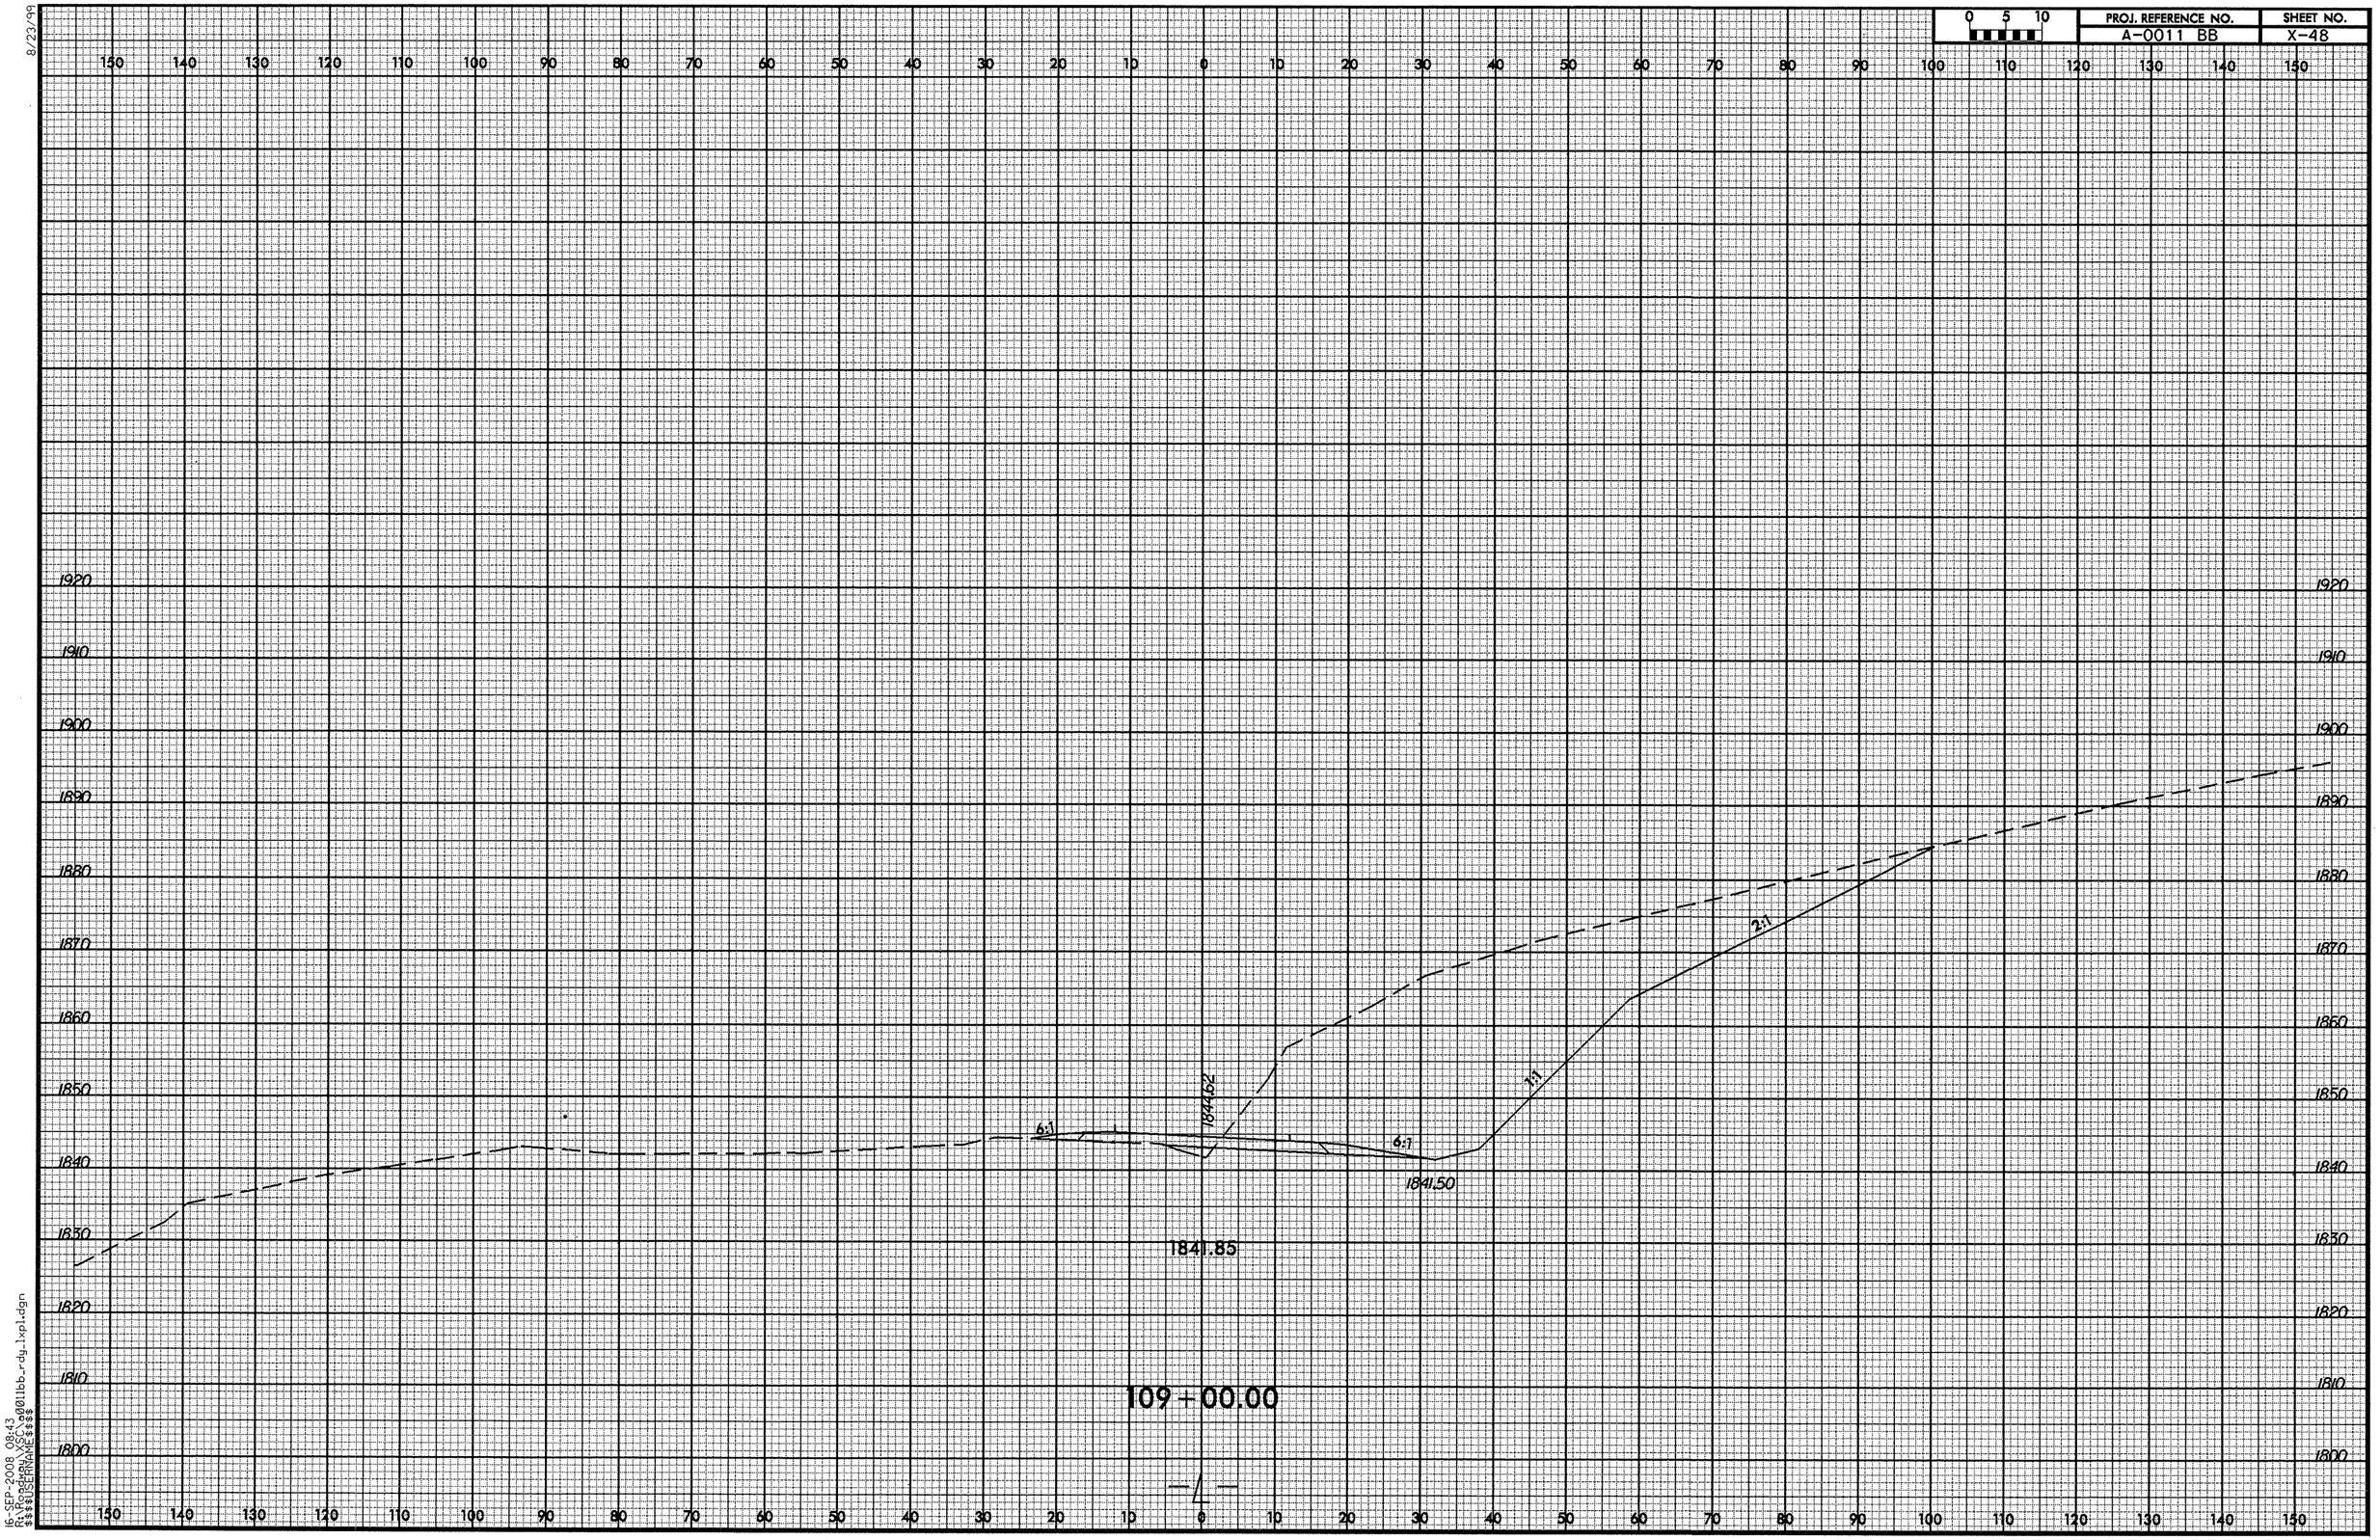

8/23/99

16-SEP-2008 08:43
R:\Roadway\XSC\a0011bb_rdy_lxpl.dgn
$$$$USERNAME$$$$

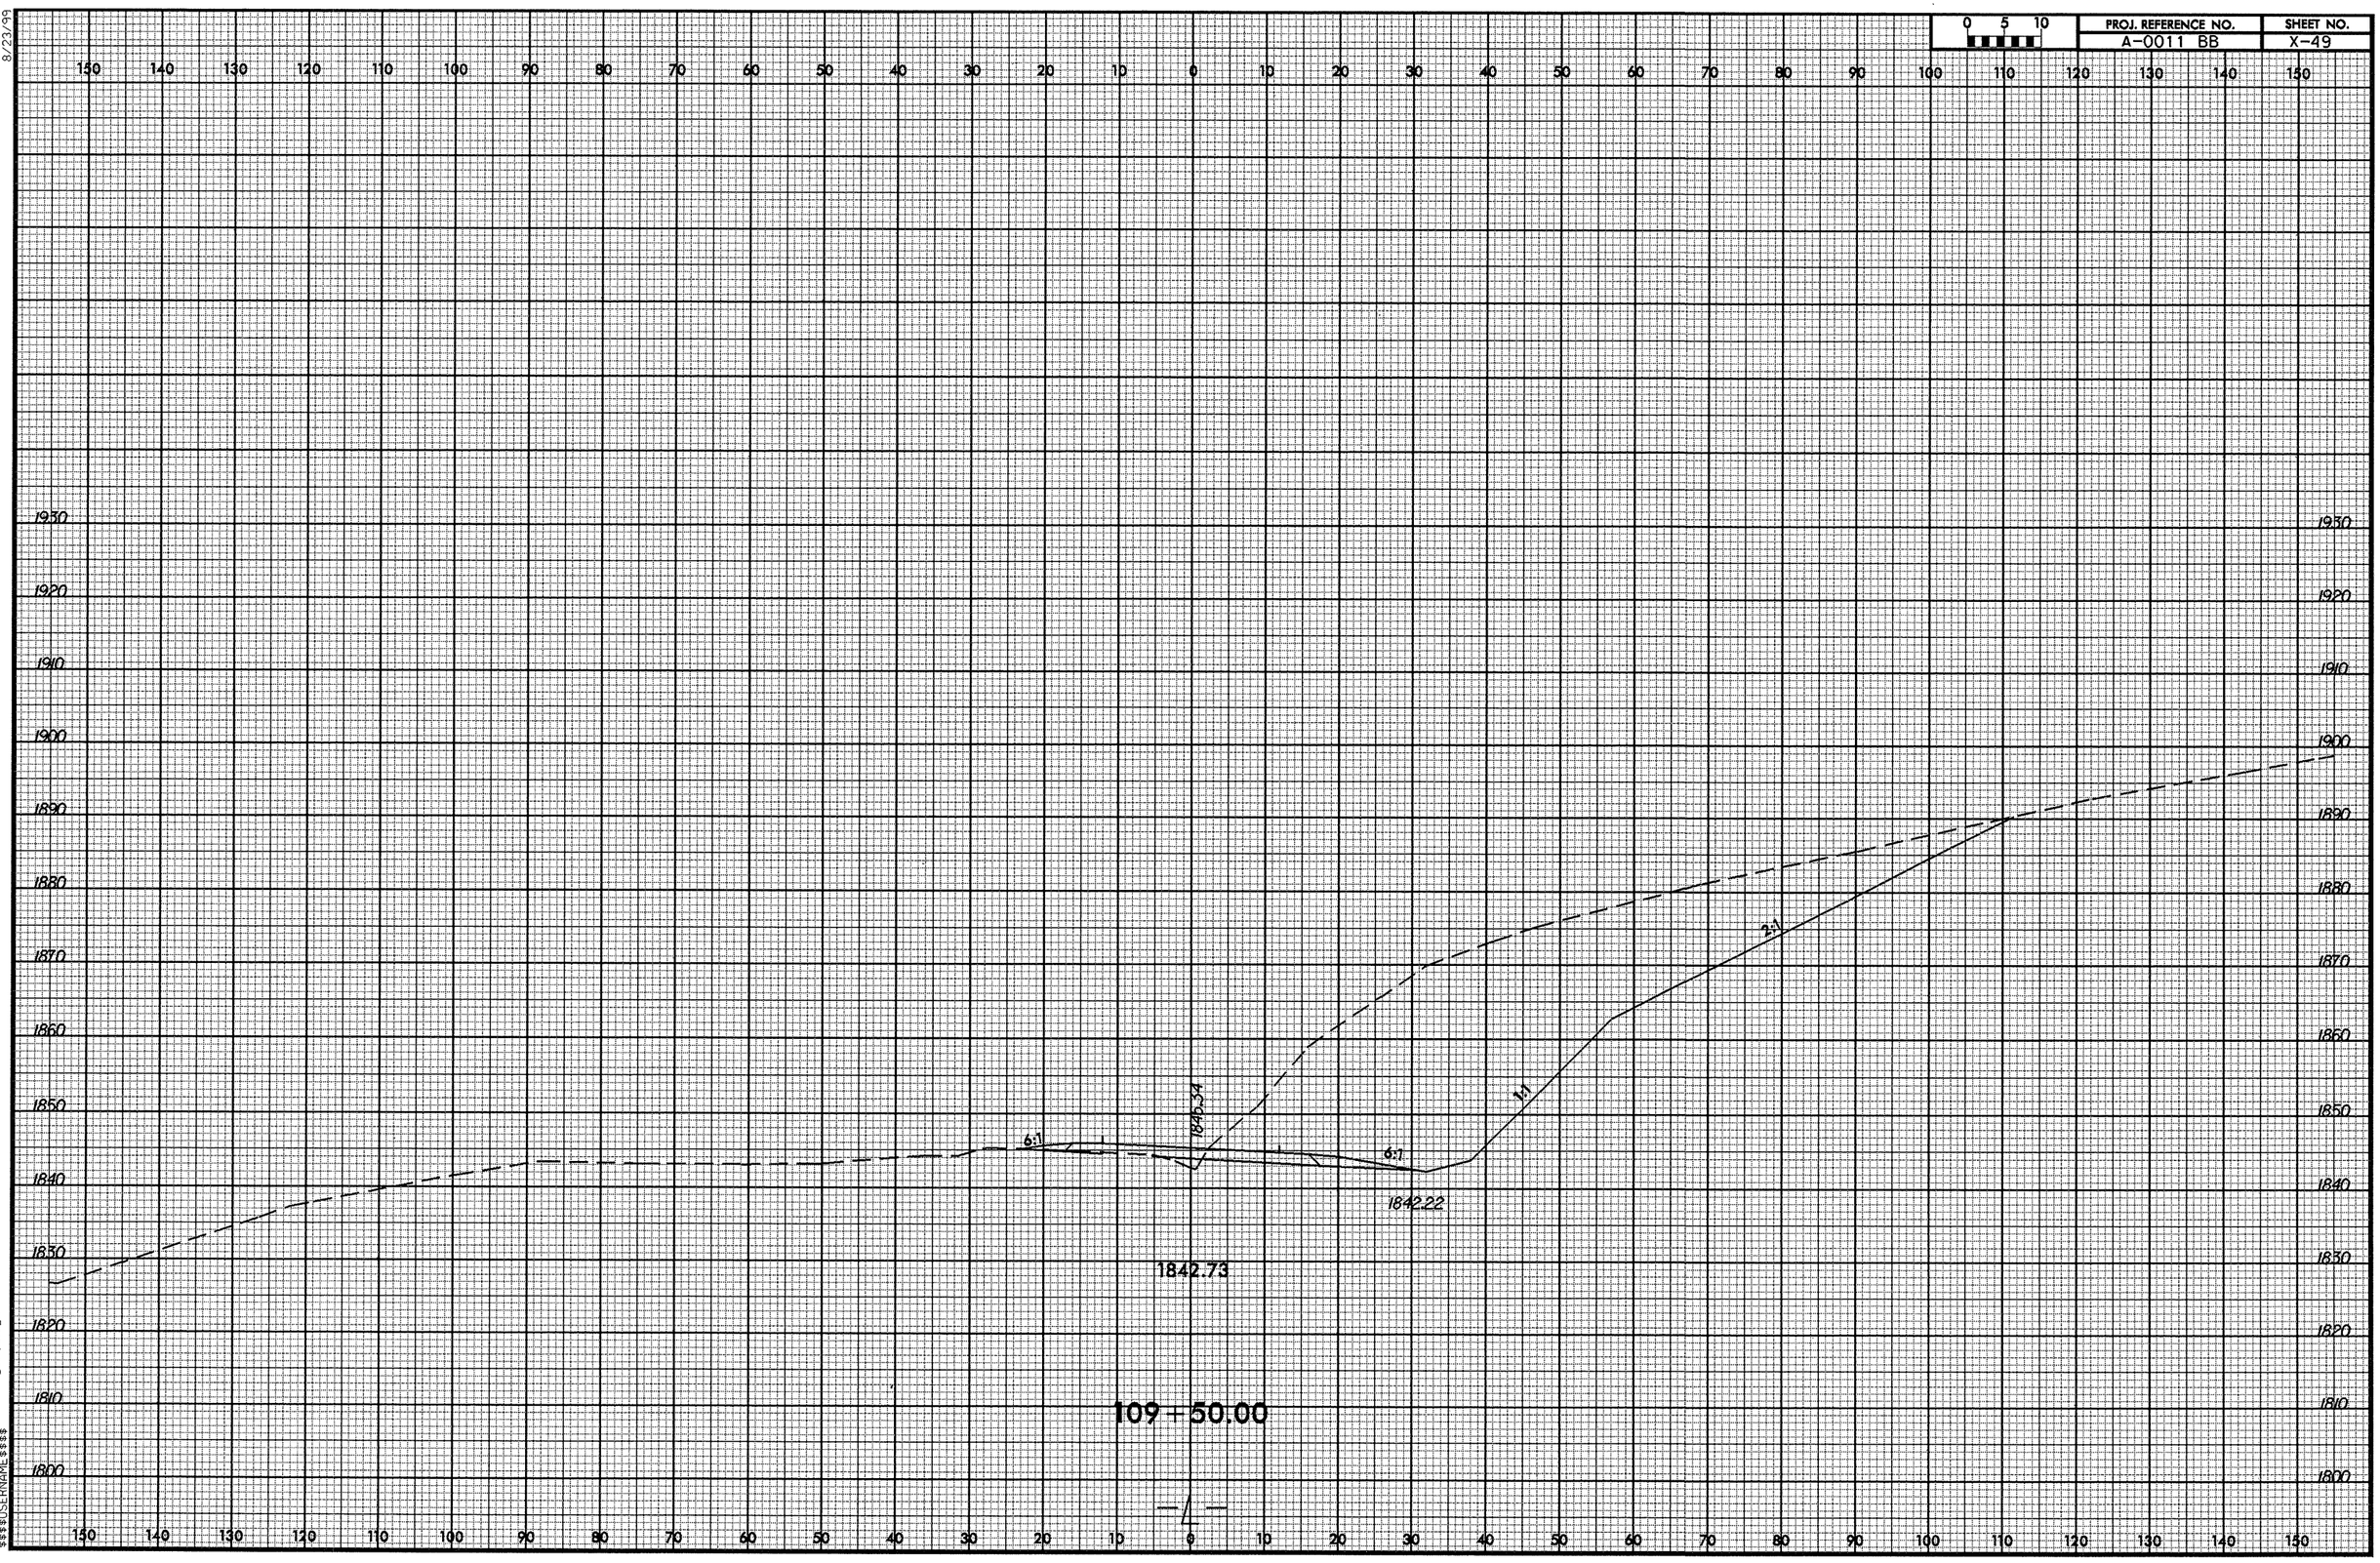

8/23/99

16-SEP-2008 08:43
R:\Roadway\XSC\a0011bb_rdy_lxpl.dgn
$$$$USERNAME$$$$

8/23/99

0 5 10	PROJ. REFERENCE NO.	SHEET NO.
	A-0011 BB	X-50

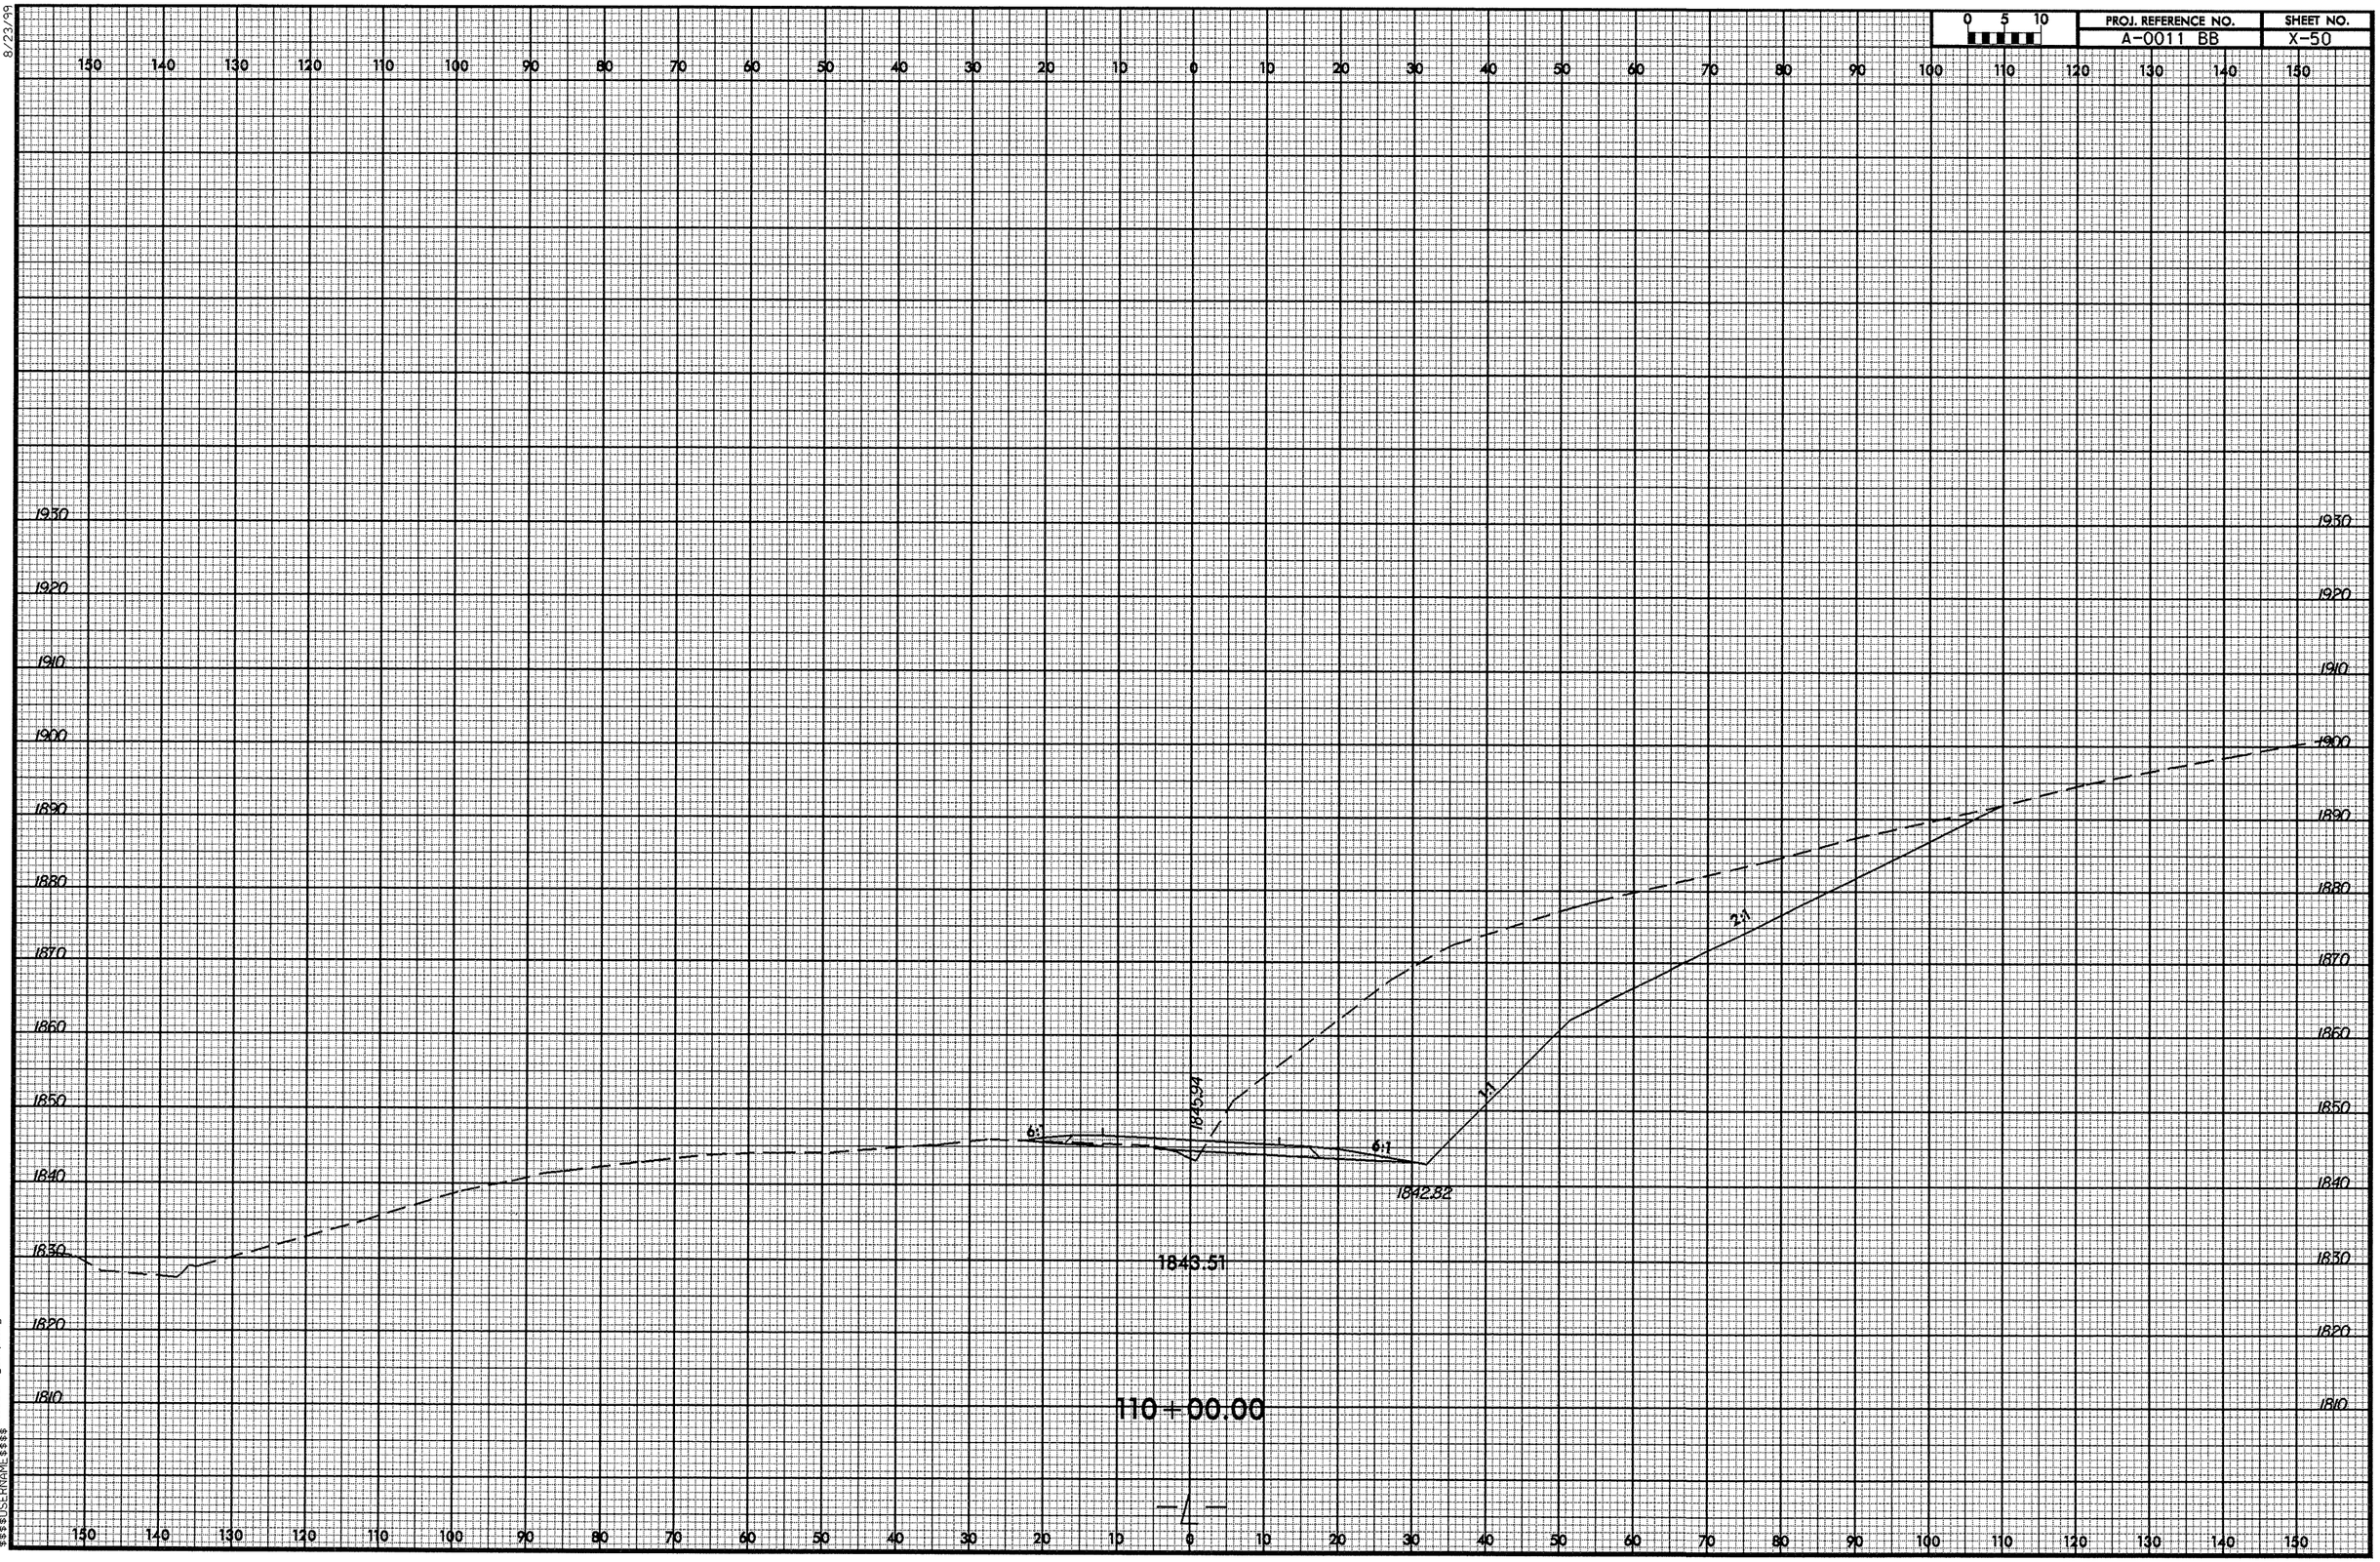

16-SEP-2008 08:43
R:\Roadway\XSC\a001bb_rdy_lxpl.dgn
$$$$USERNAME$$$$

8/23/99

0 5 10	PROJ. REFERENCE NO.	SHEET NO.
	A-0011 BB	X-51

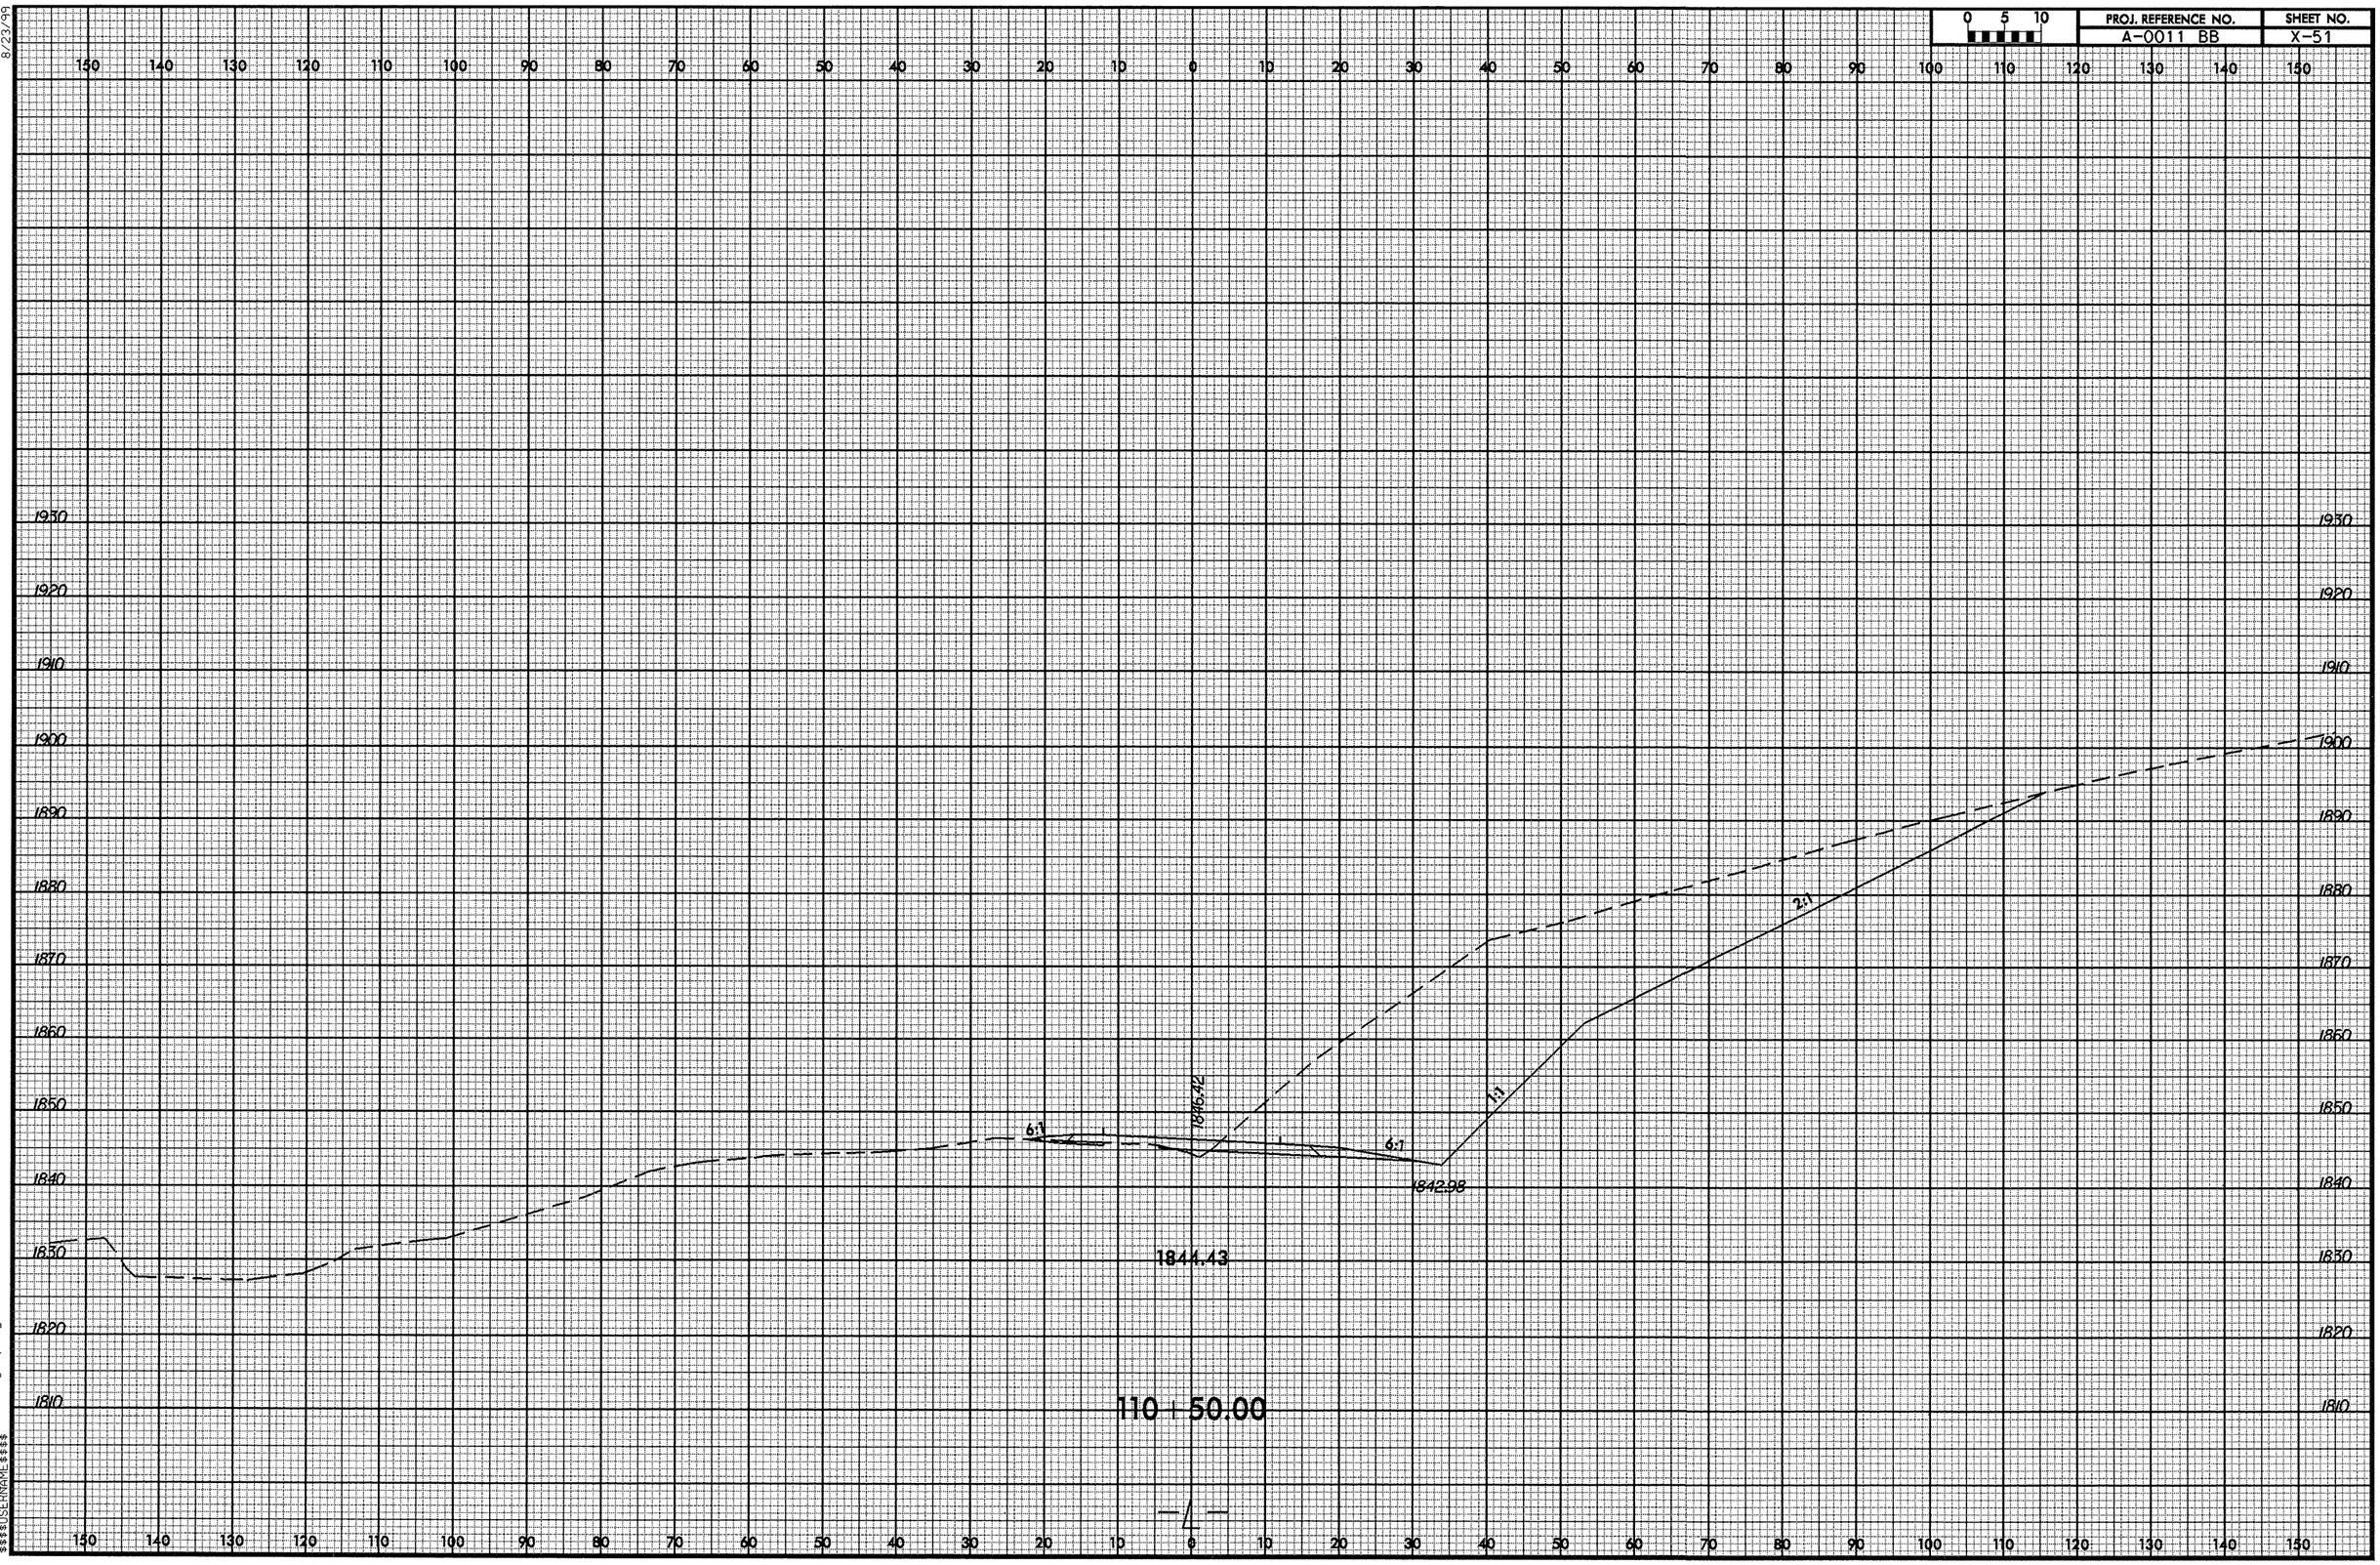

16-SEP-2008 08:43
R:\Projects\X5C\0011bb_rdy_lxpl.dgn
$$$$USERNAME$$$$

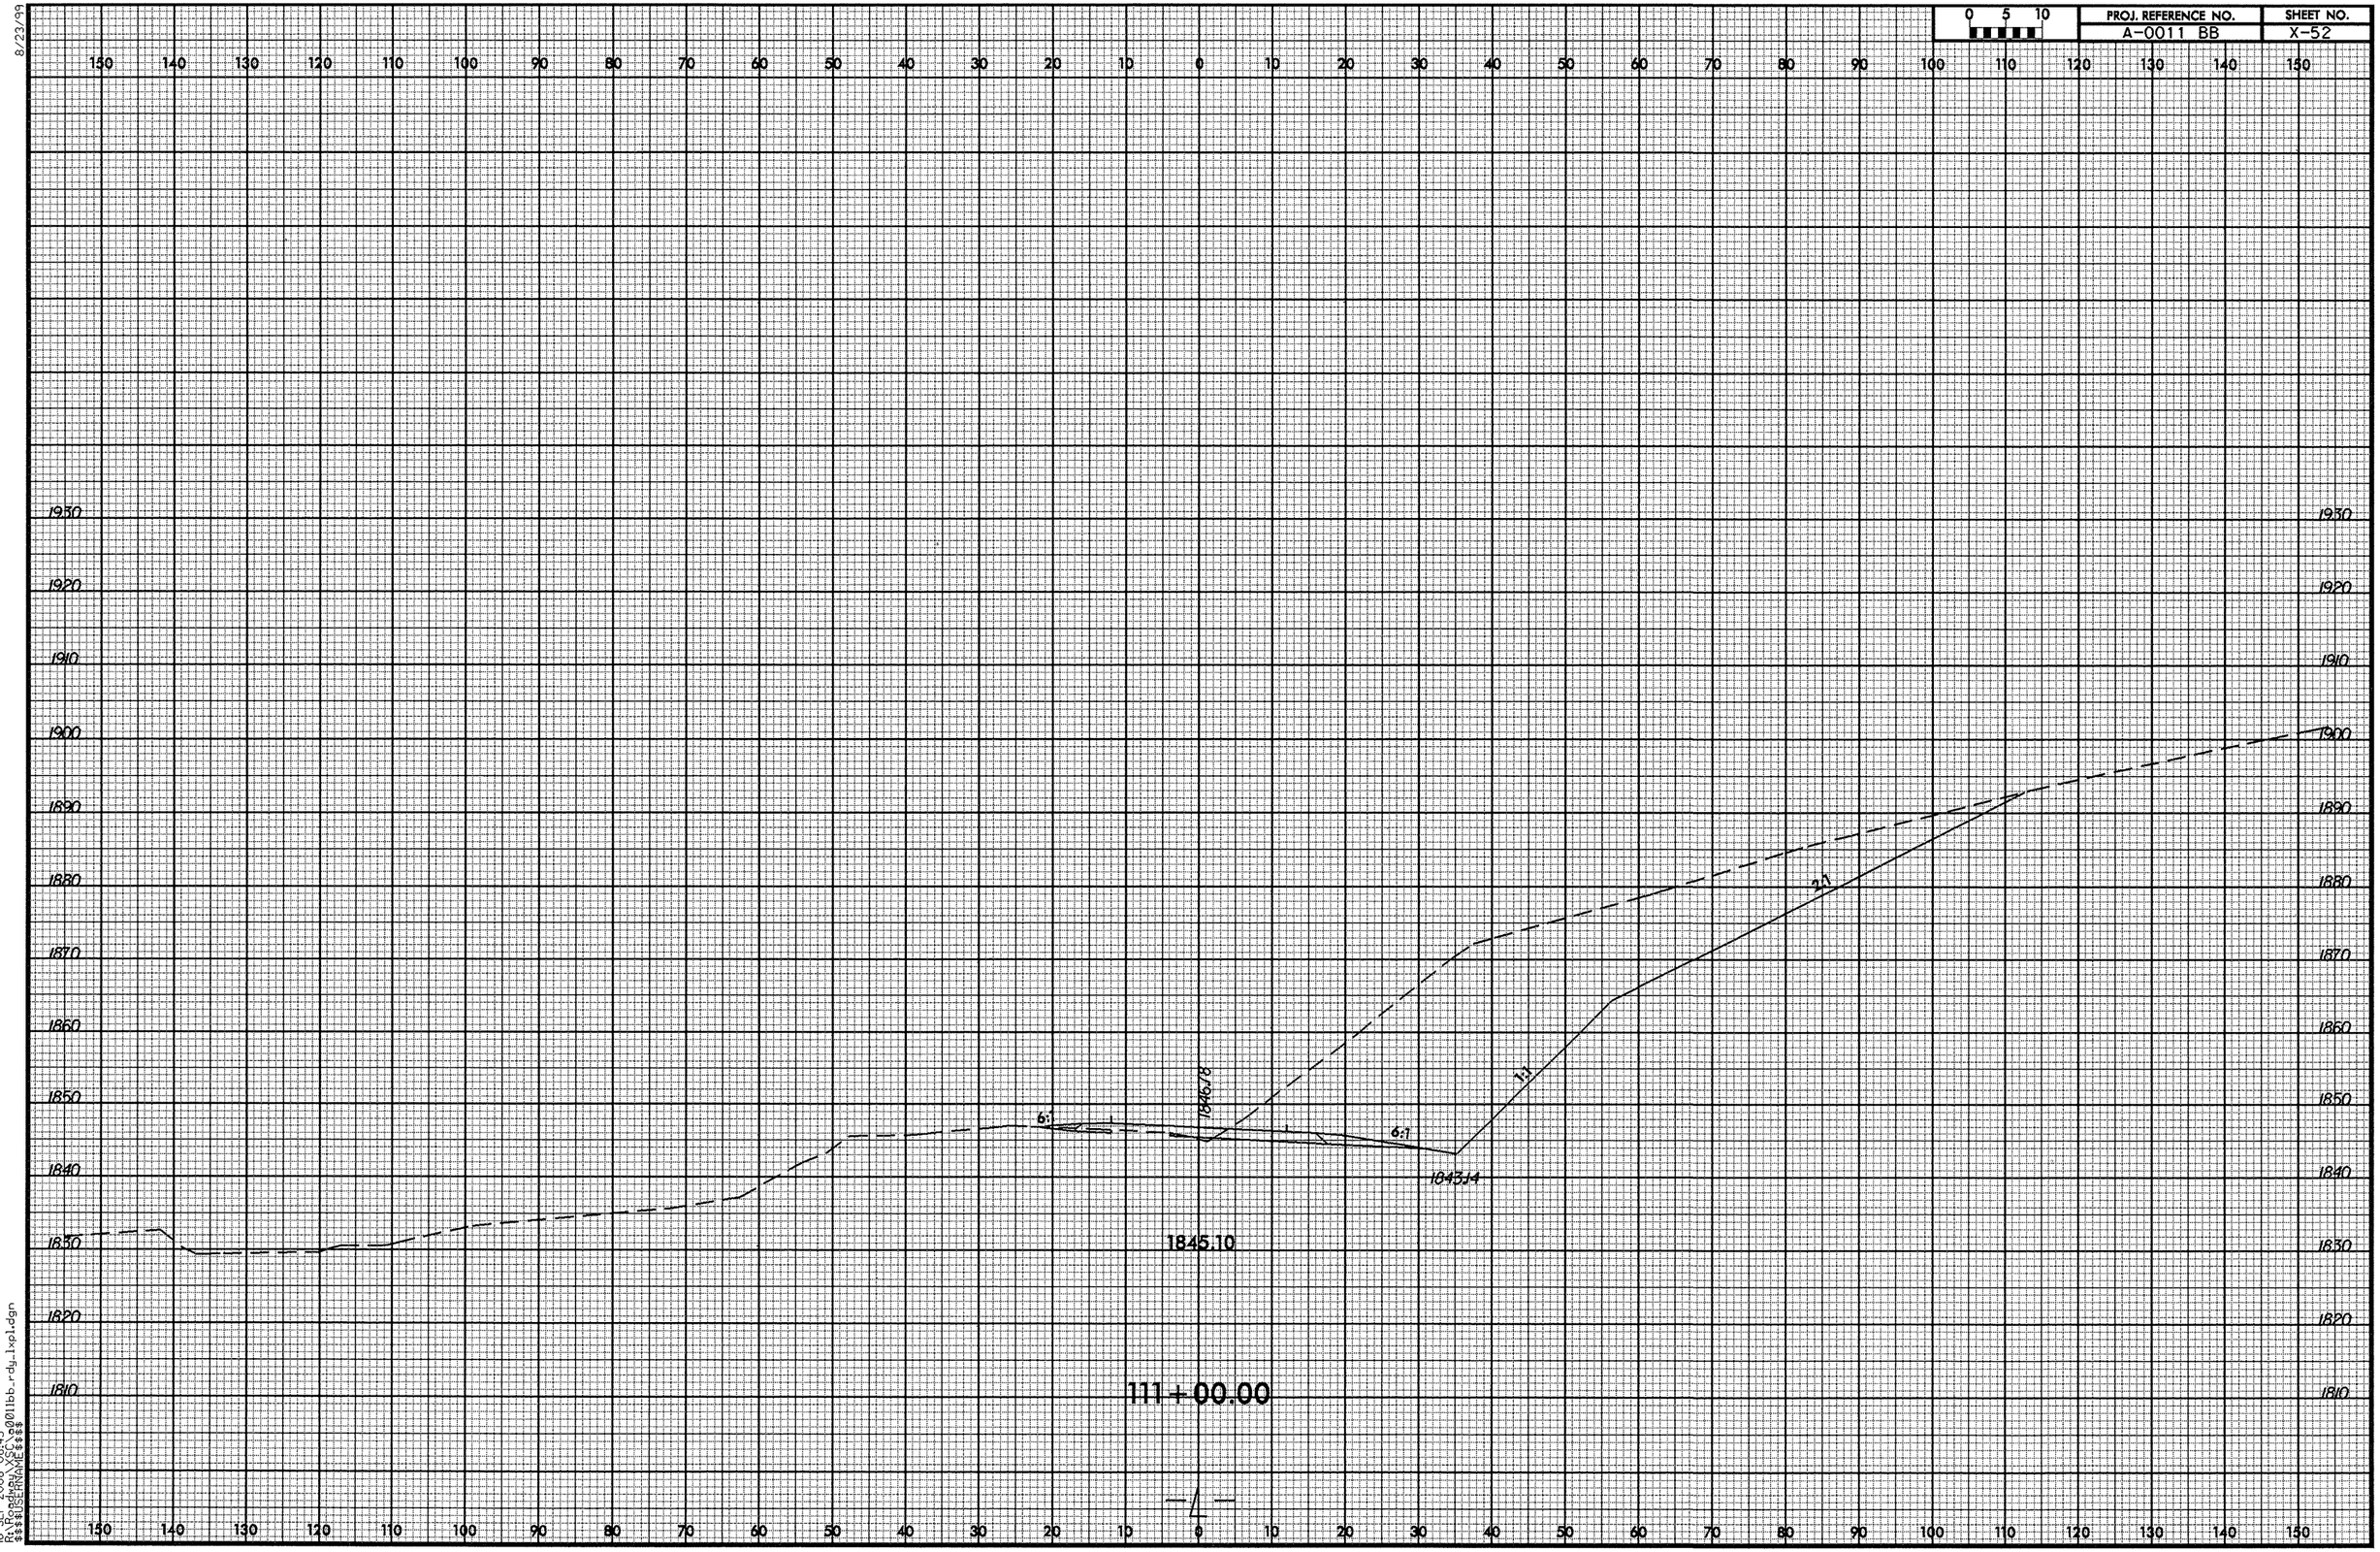

8/23/99

16-SEP-2008 08:43
R:\Roadway\XSC\a0011bb_rdy_lxpl.dgn
$$$$USERNAME$$$$

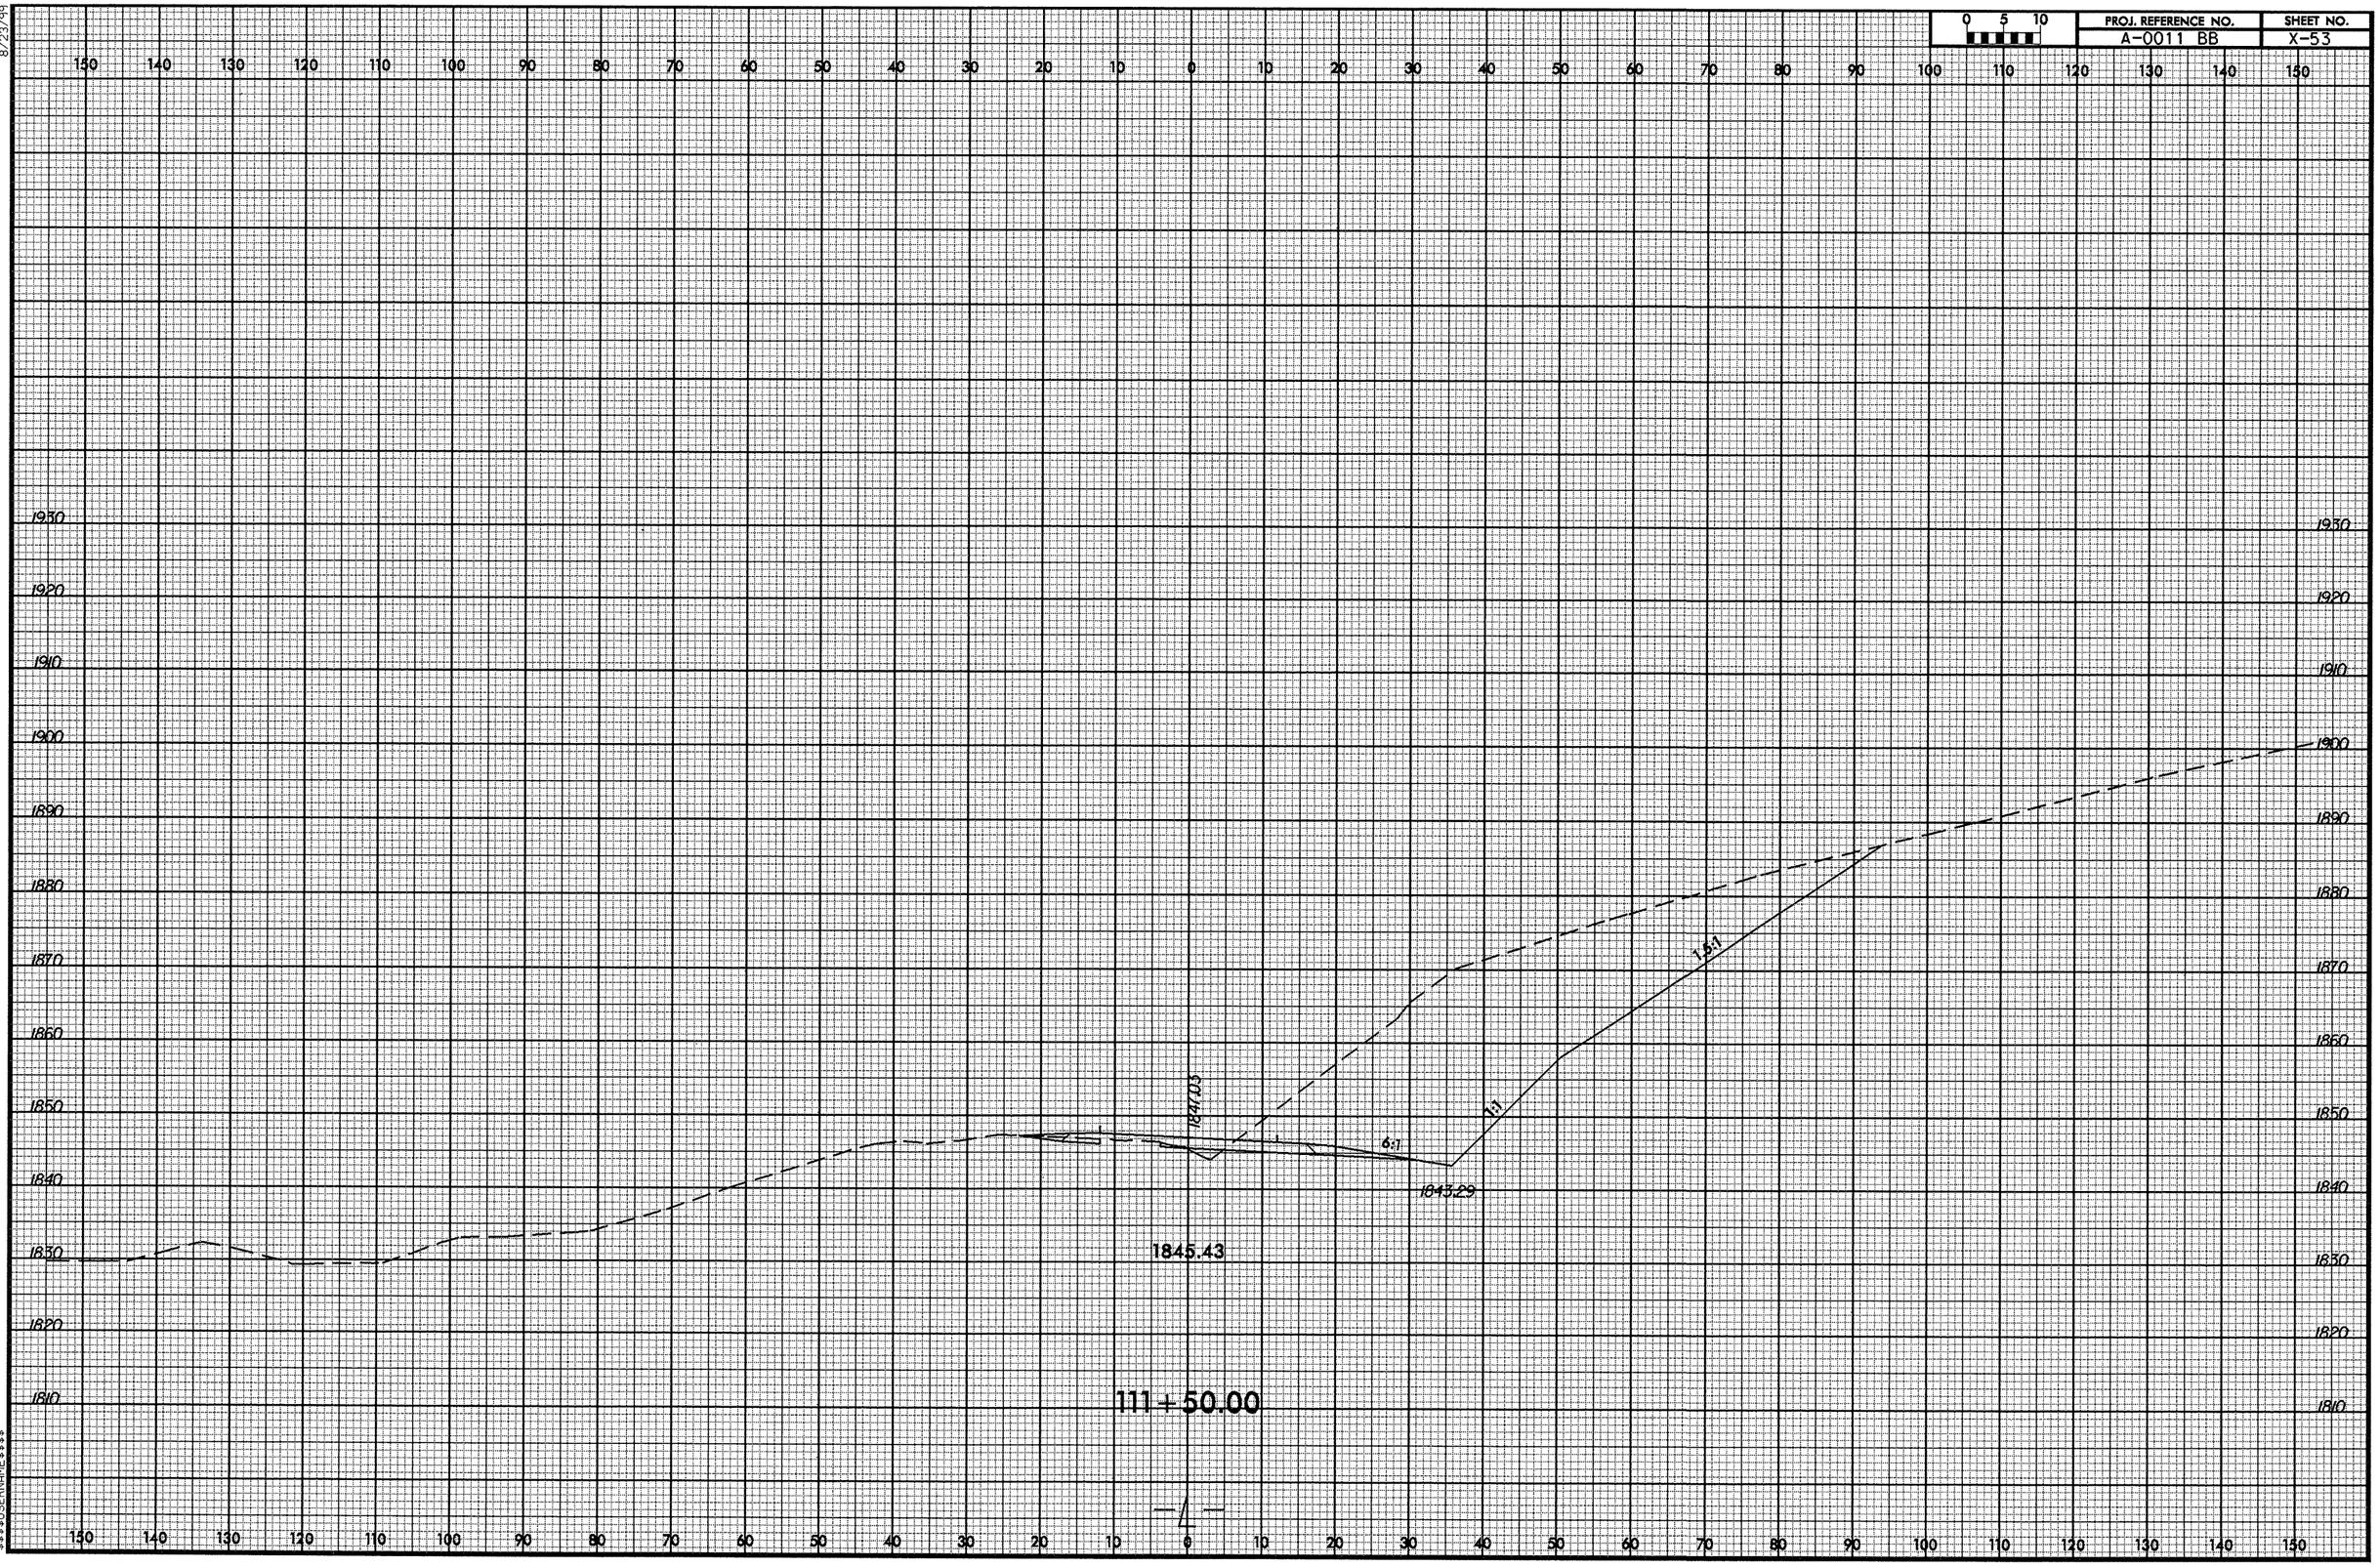

8/23/99

16-SEP-2008 08:43
R:\Roadway\XSC\a0011bb_rdy_lxpl.dgn
$$$$USERNAME$$$$

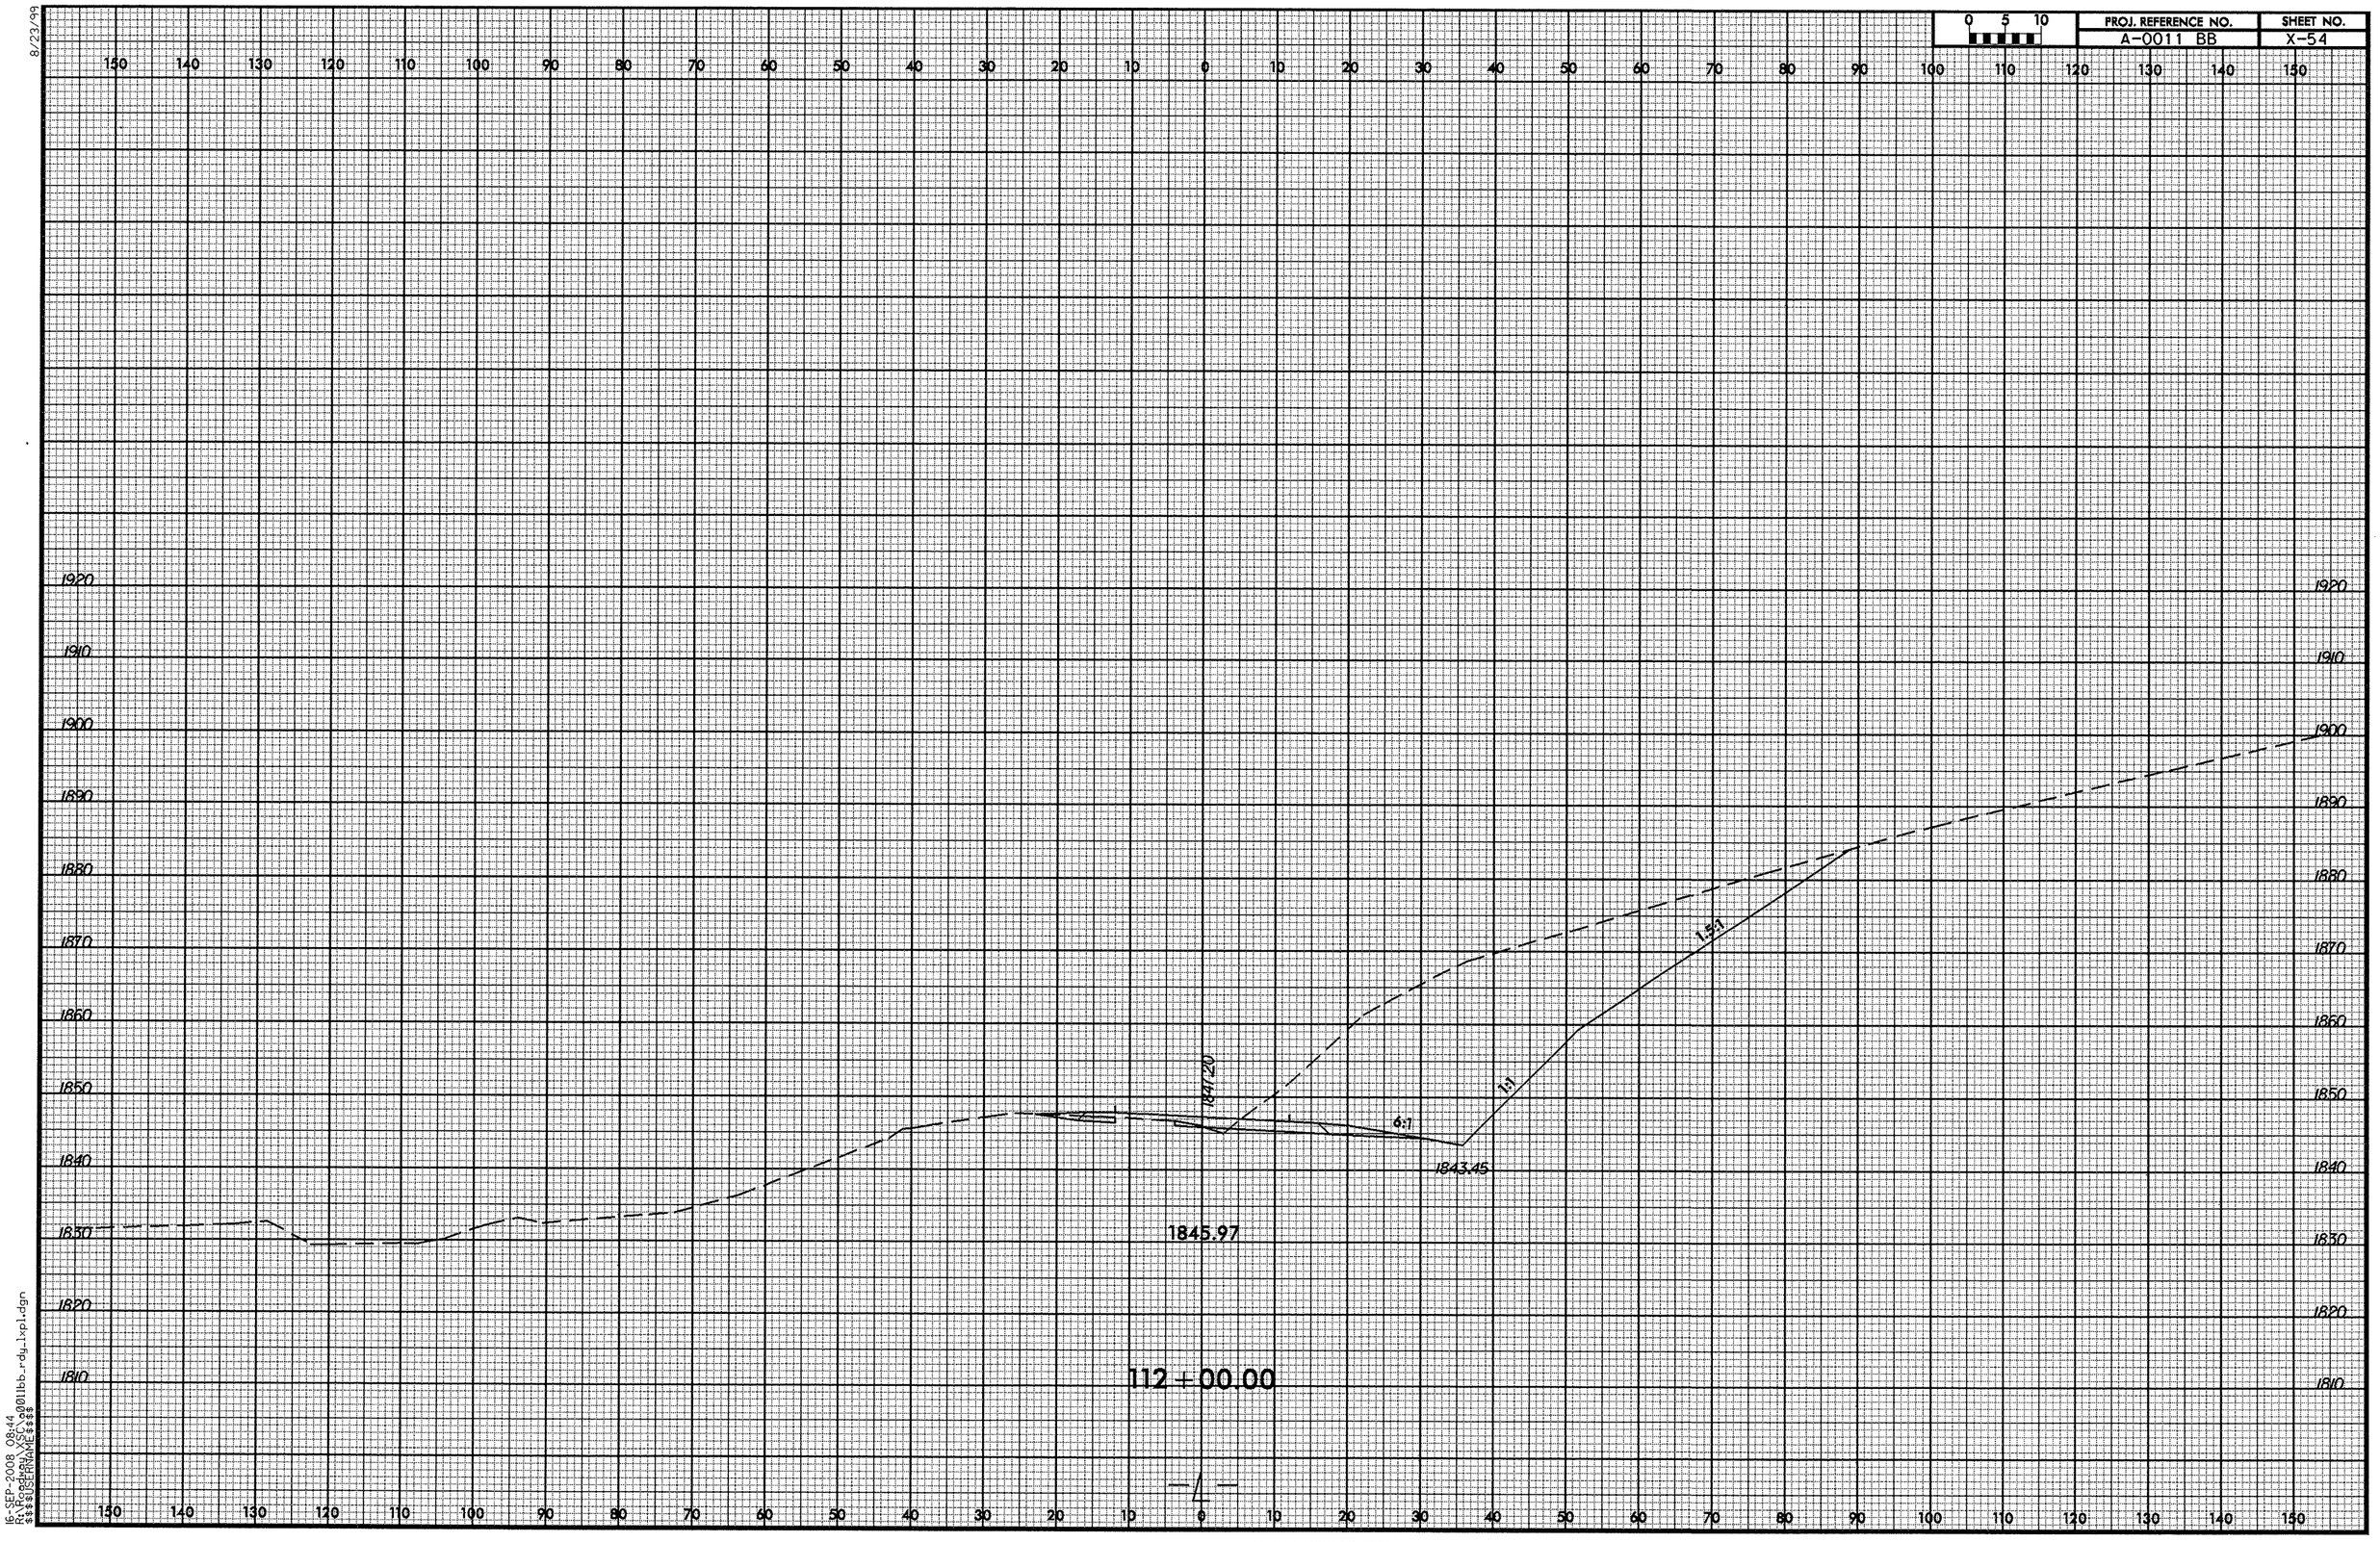

8/23/99

16-SEP-2008 08:44
R:\Roadway\XSC\a0011bb_rdy_lxpl.dgn
$$$$USERNAME$$$$

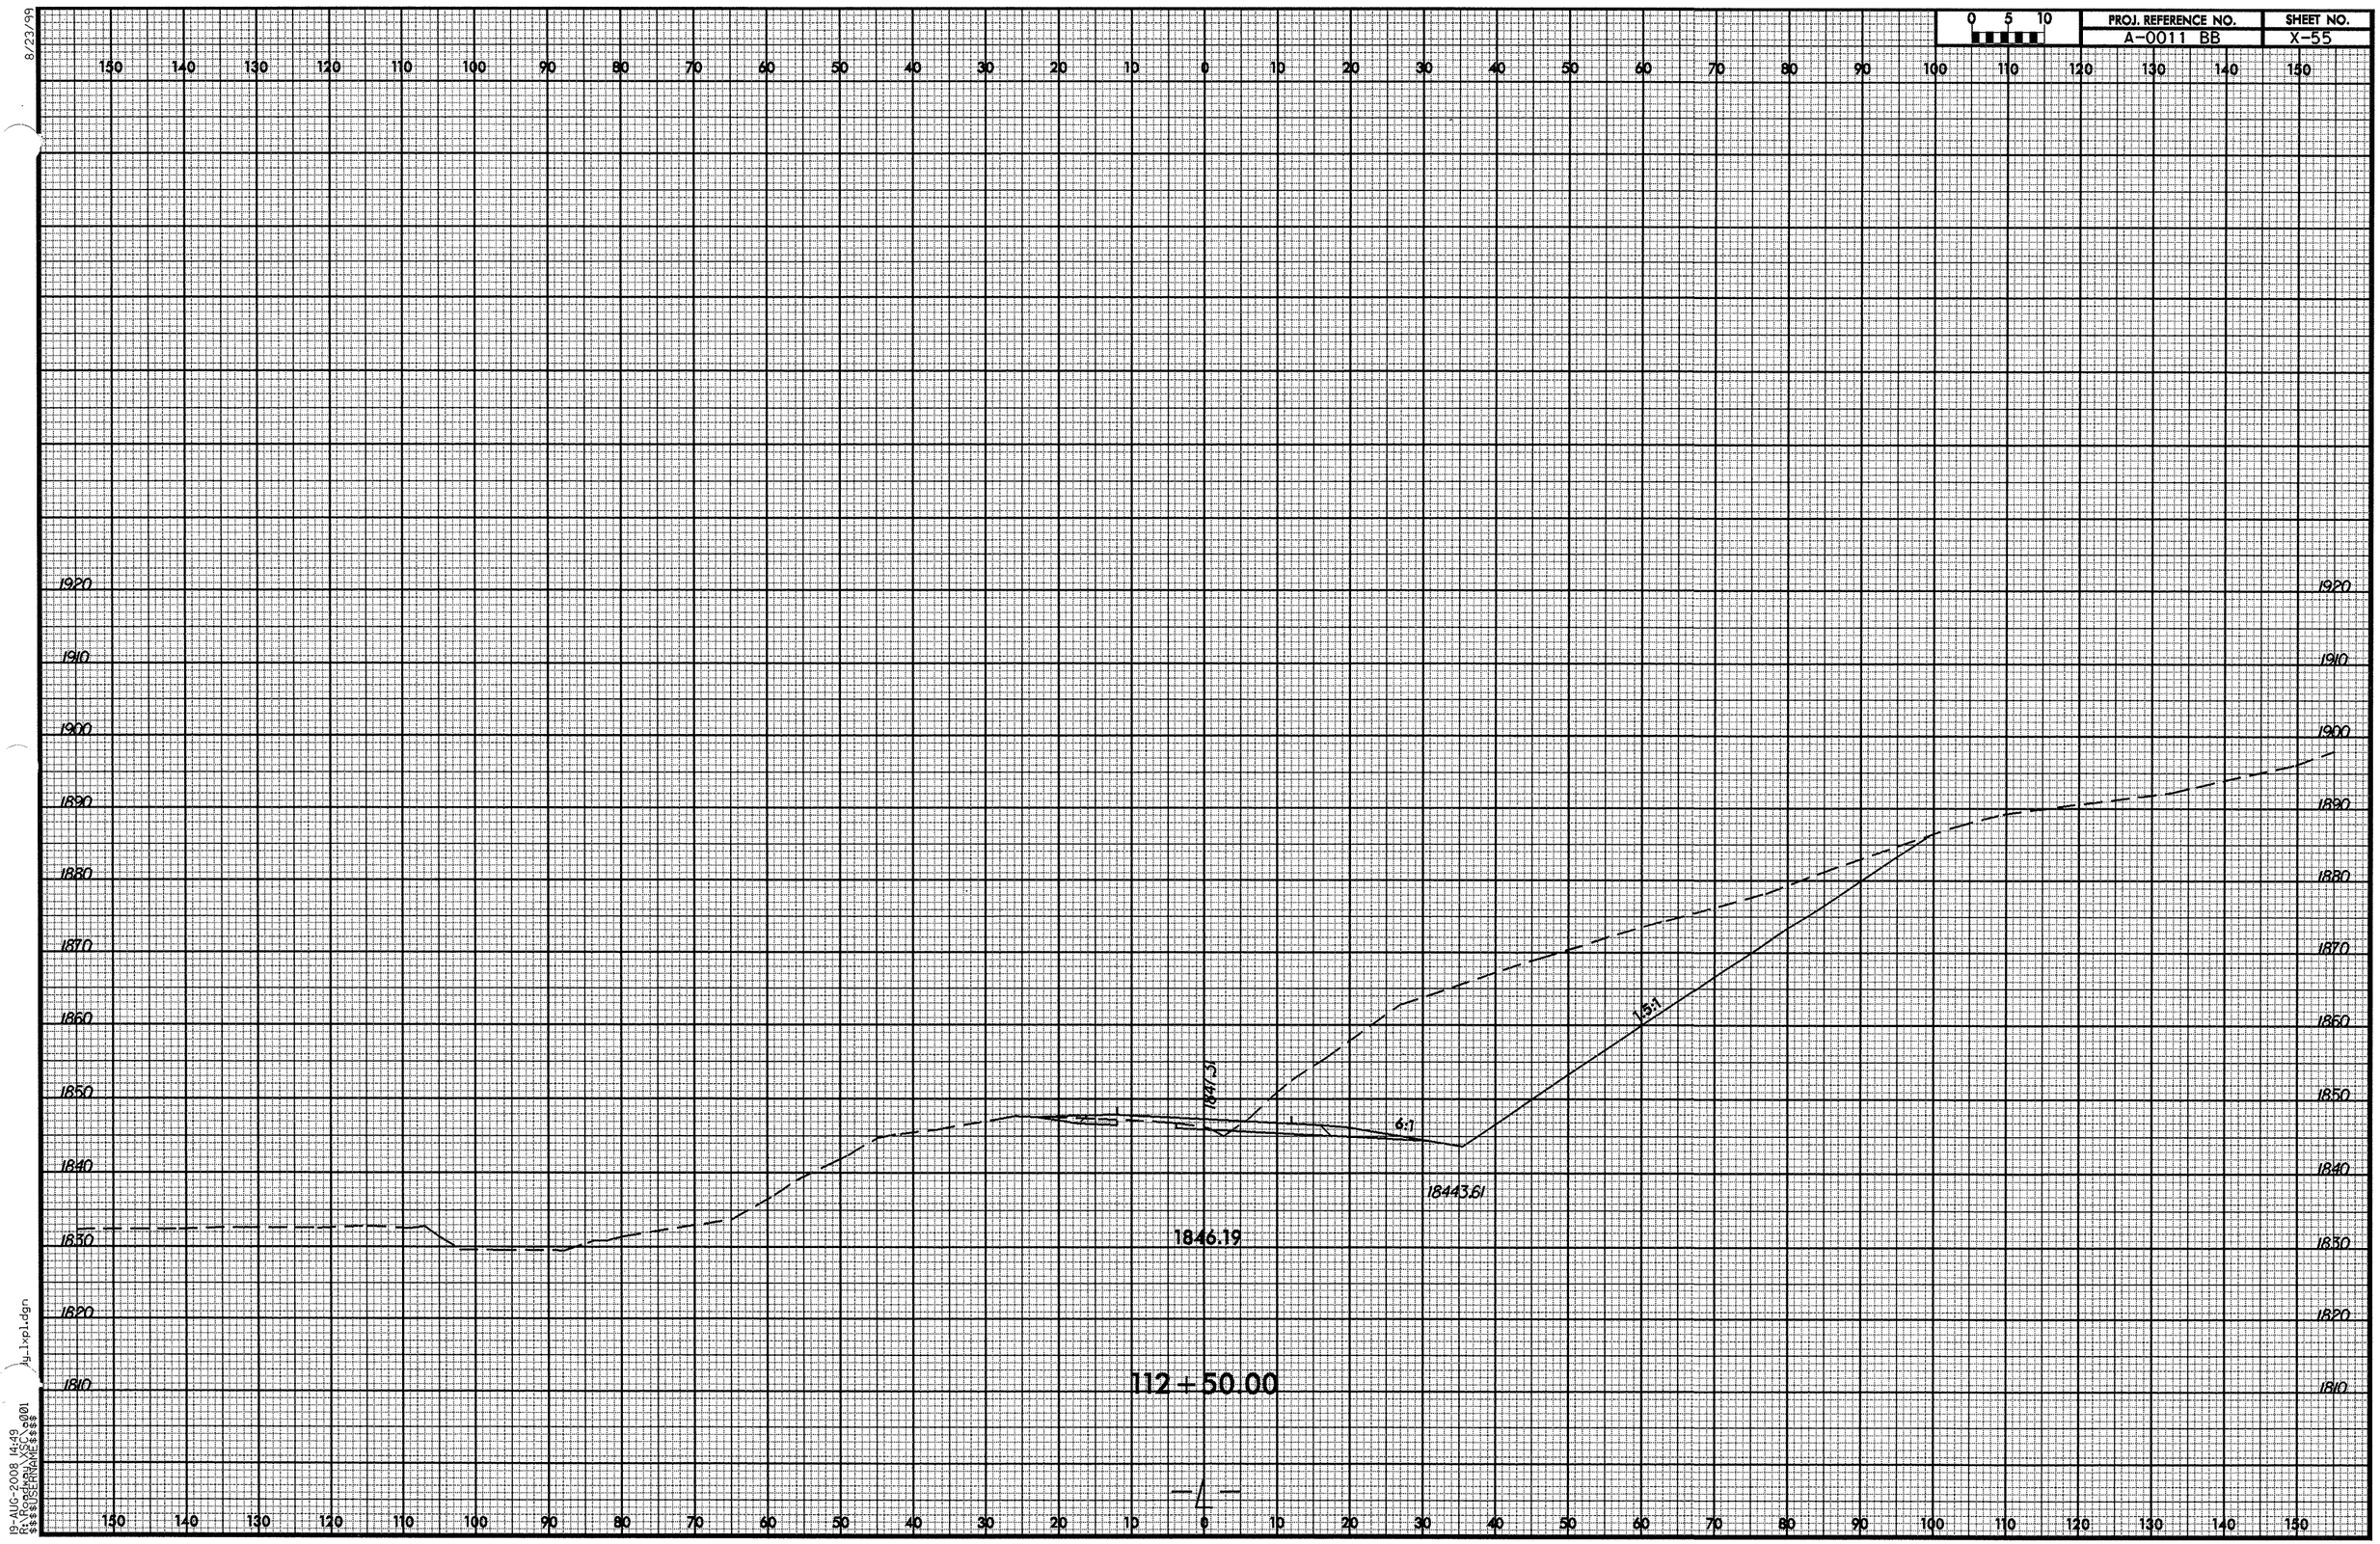

8/23/99

19-AUG-2008 14:49
R:\Roadway\XSC\o001
$$$$USERNAME$$$$

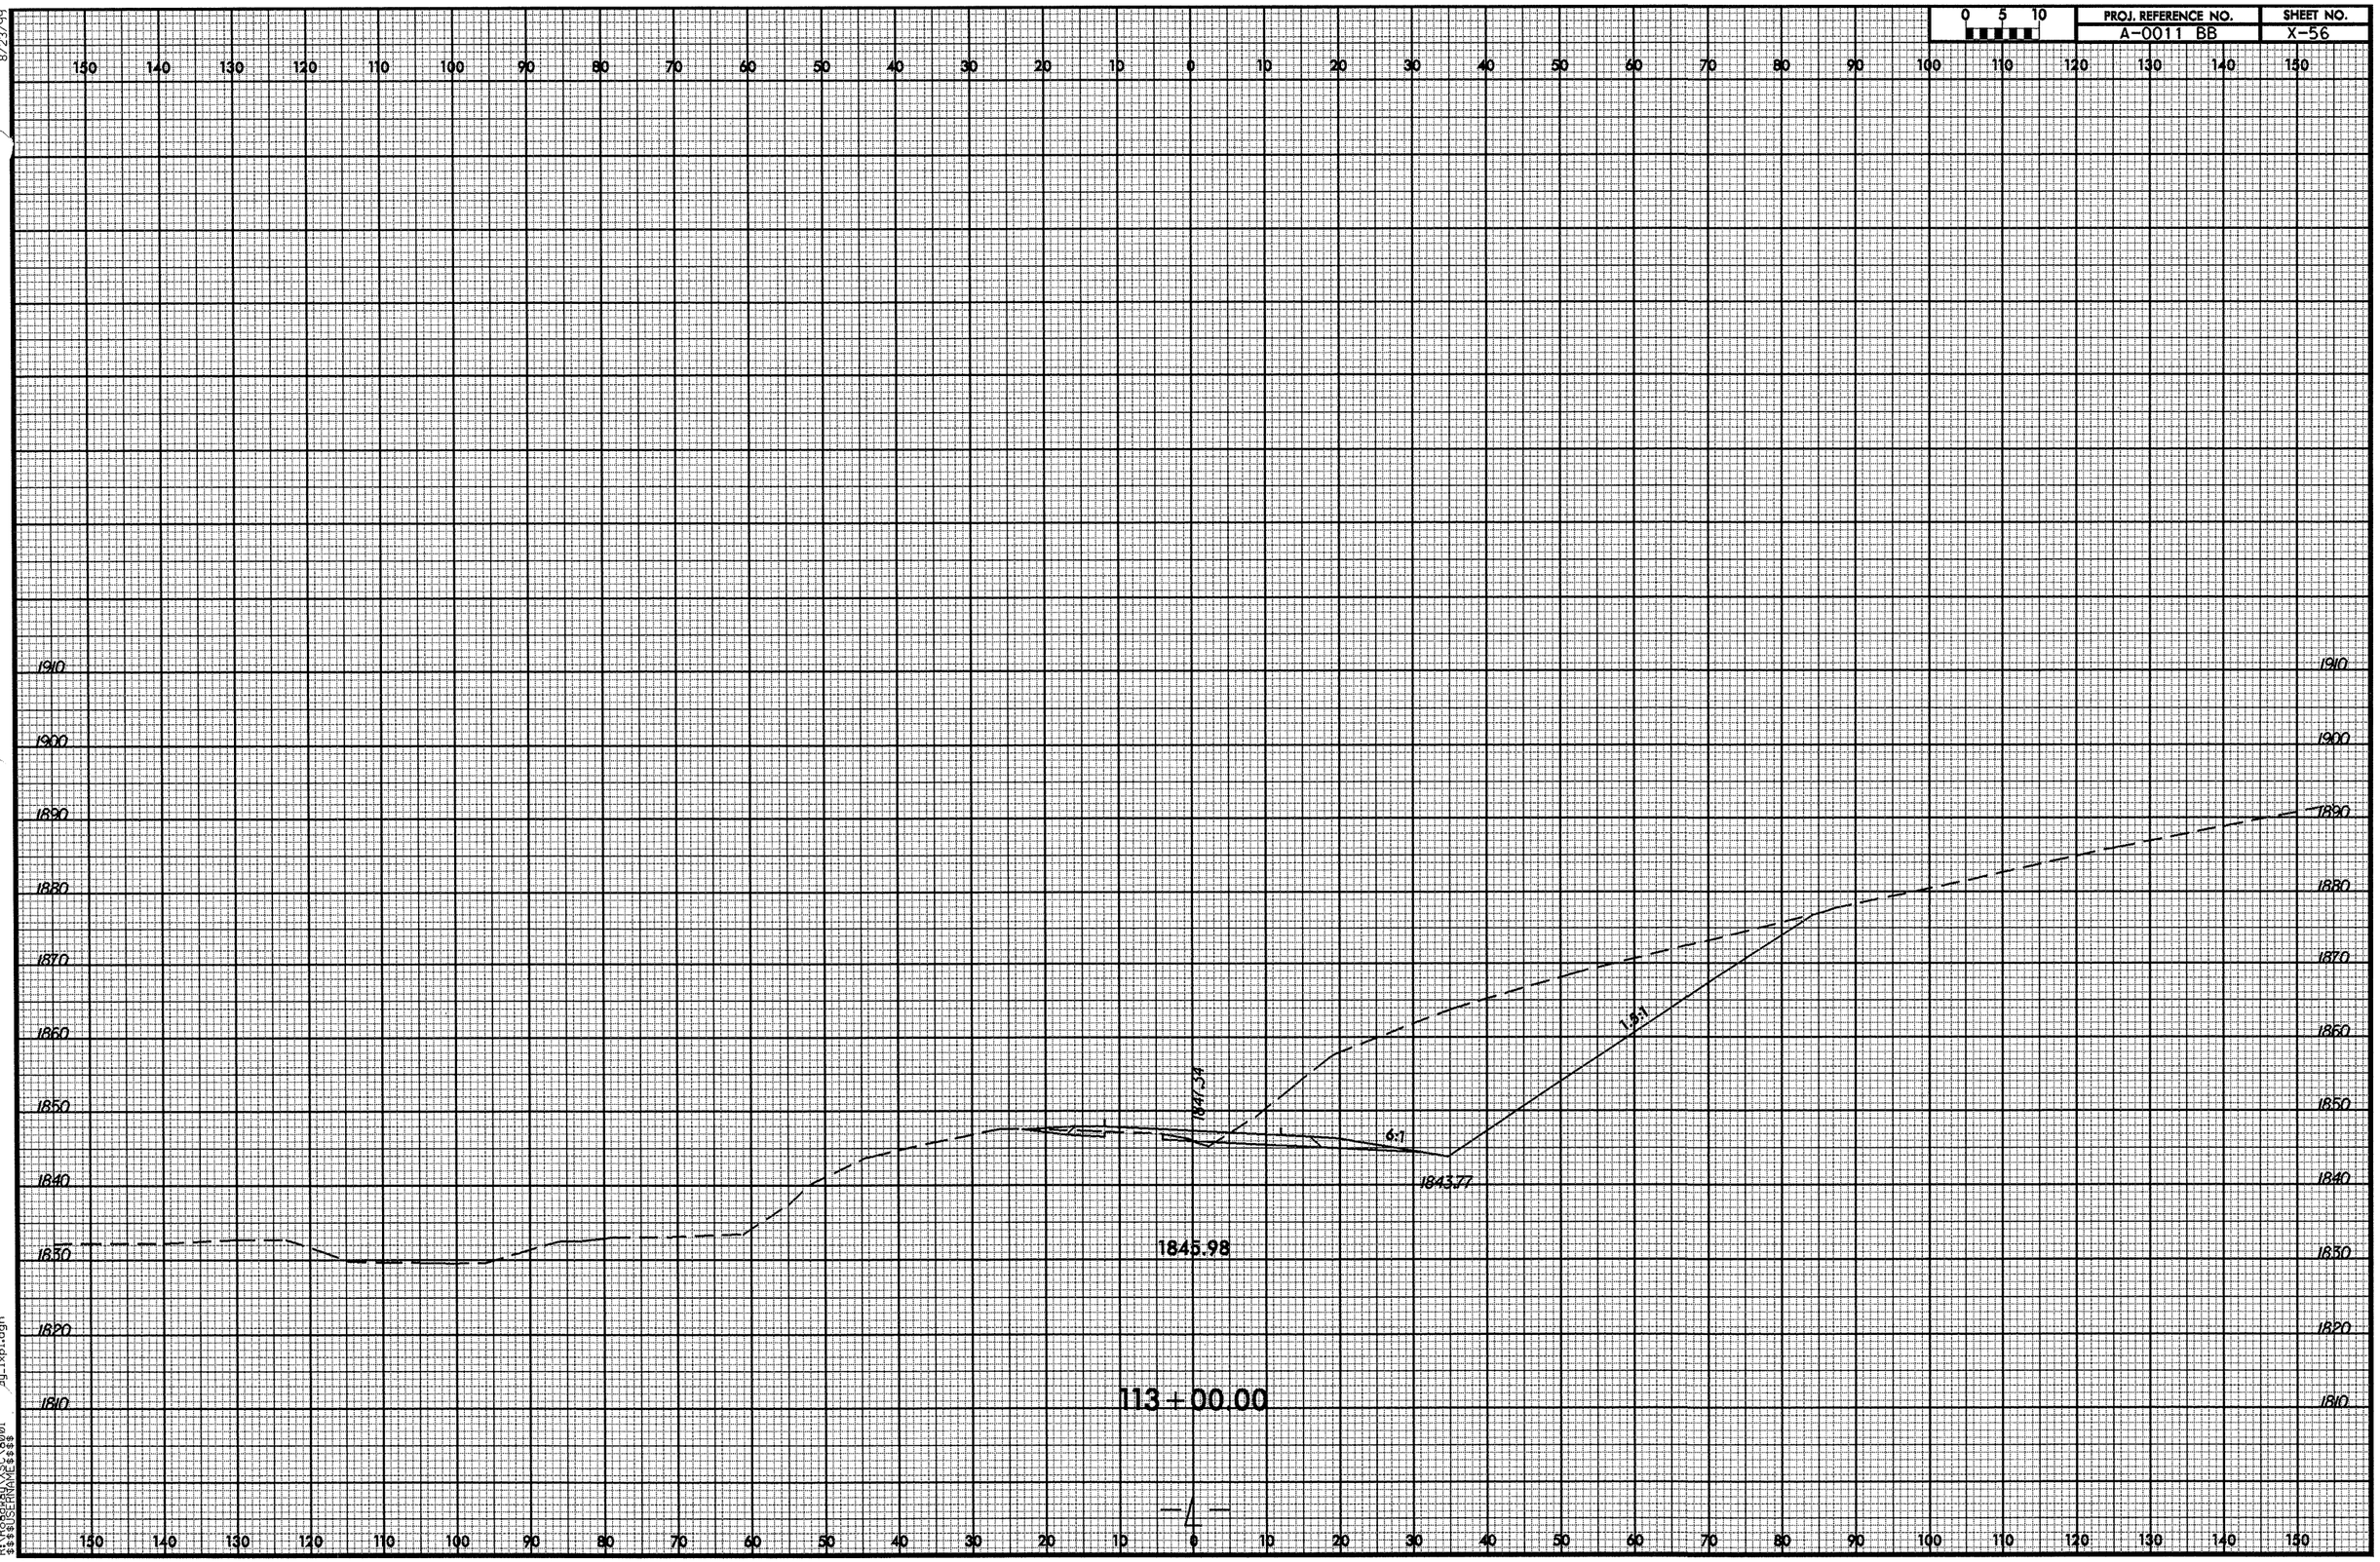

8/23/99

19-AUG-2008 14:49
R:\Roadway\XSC\p001
$$$$USERNAME$$$$
dy_lxpl.dgn

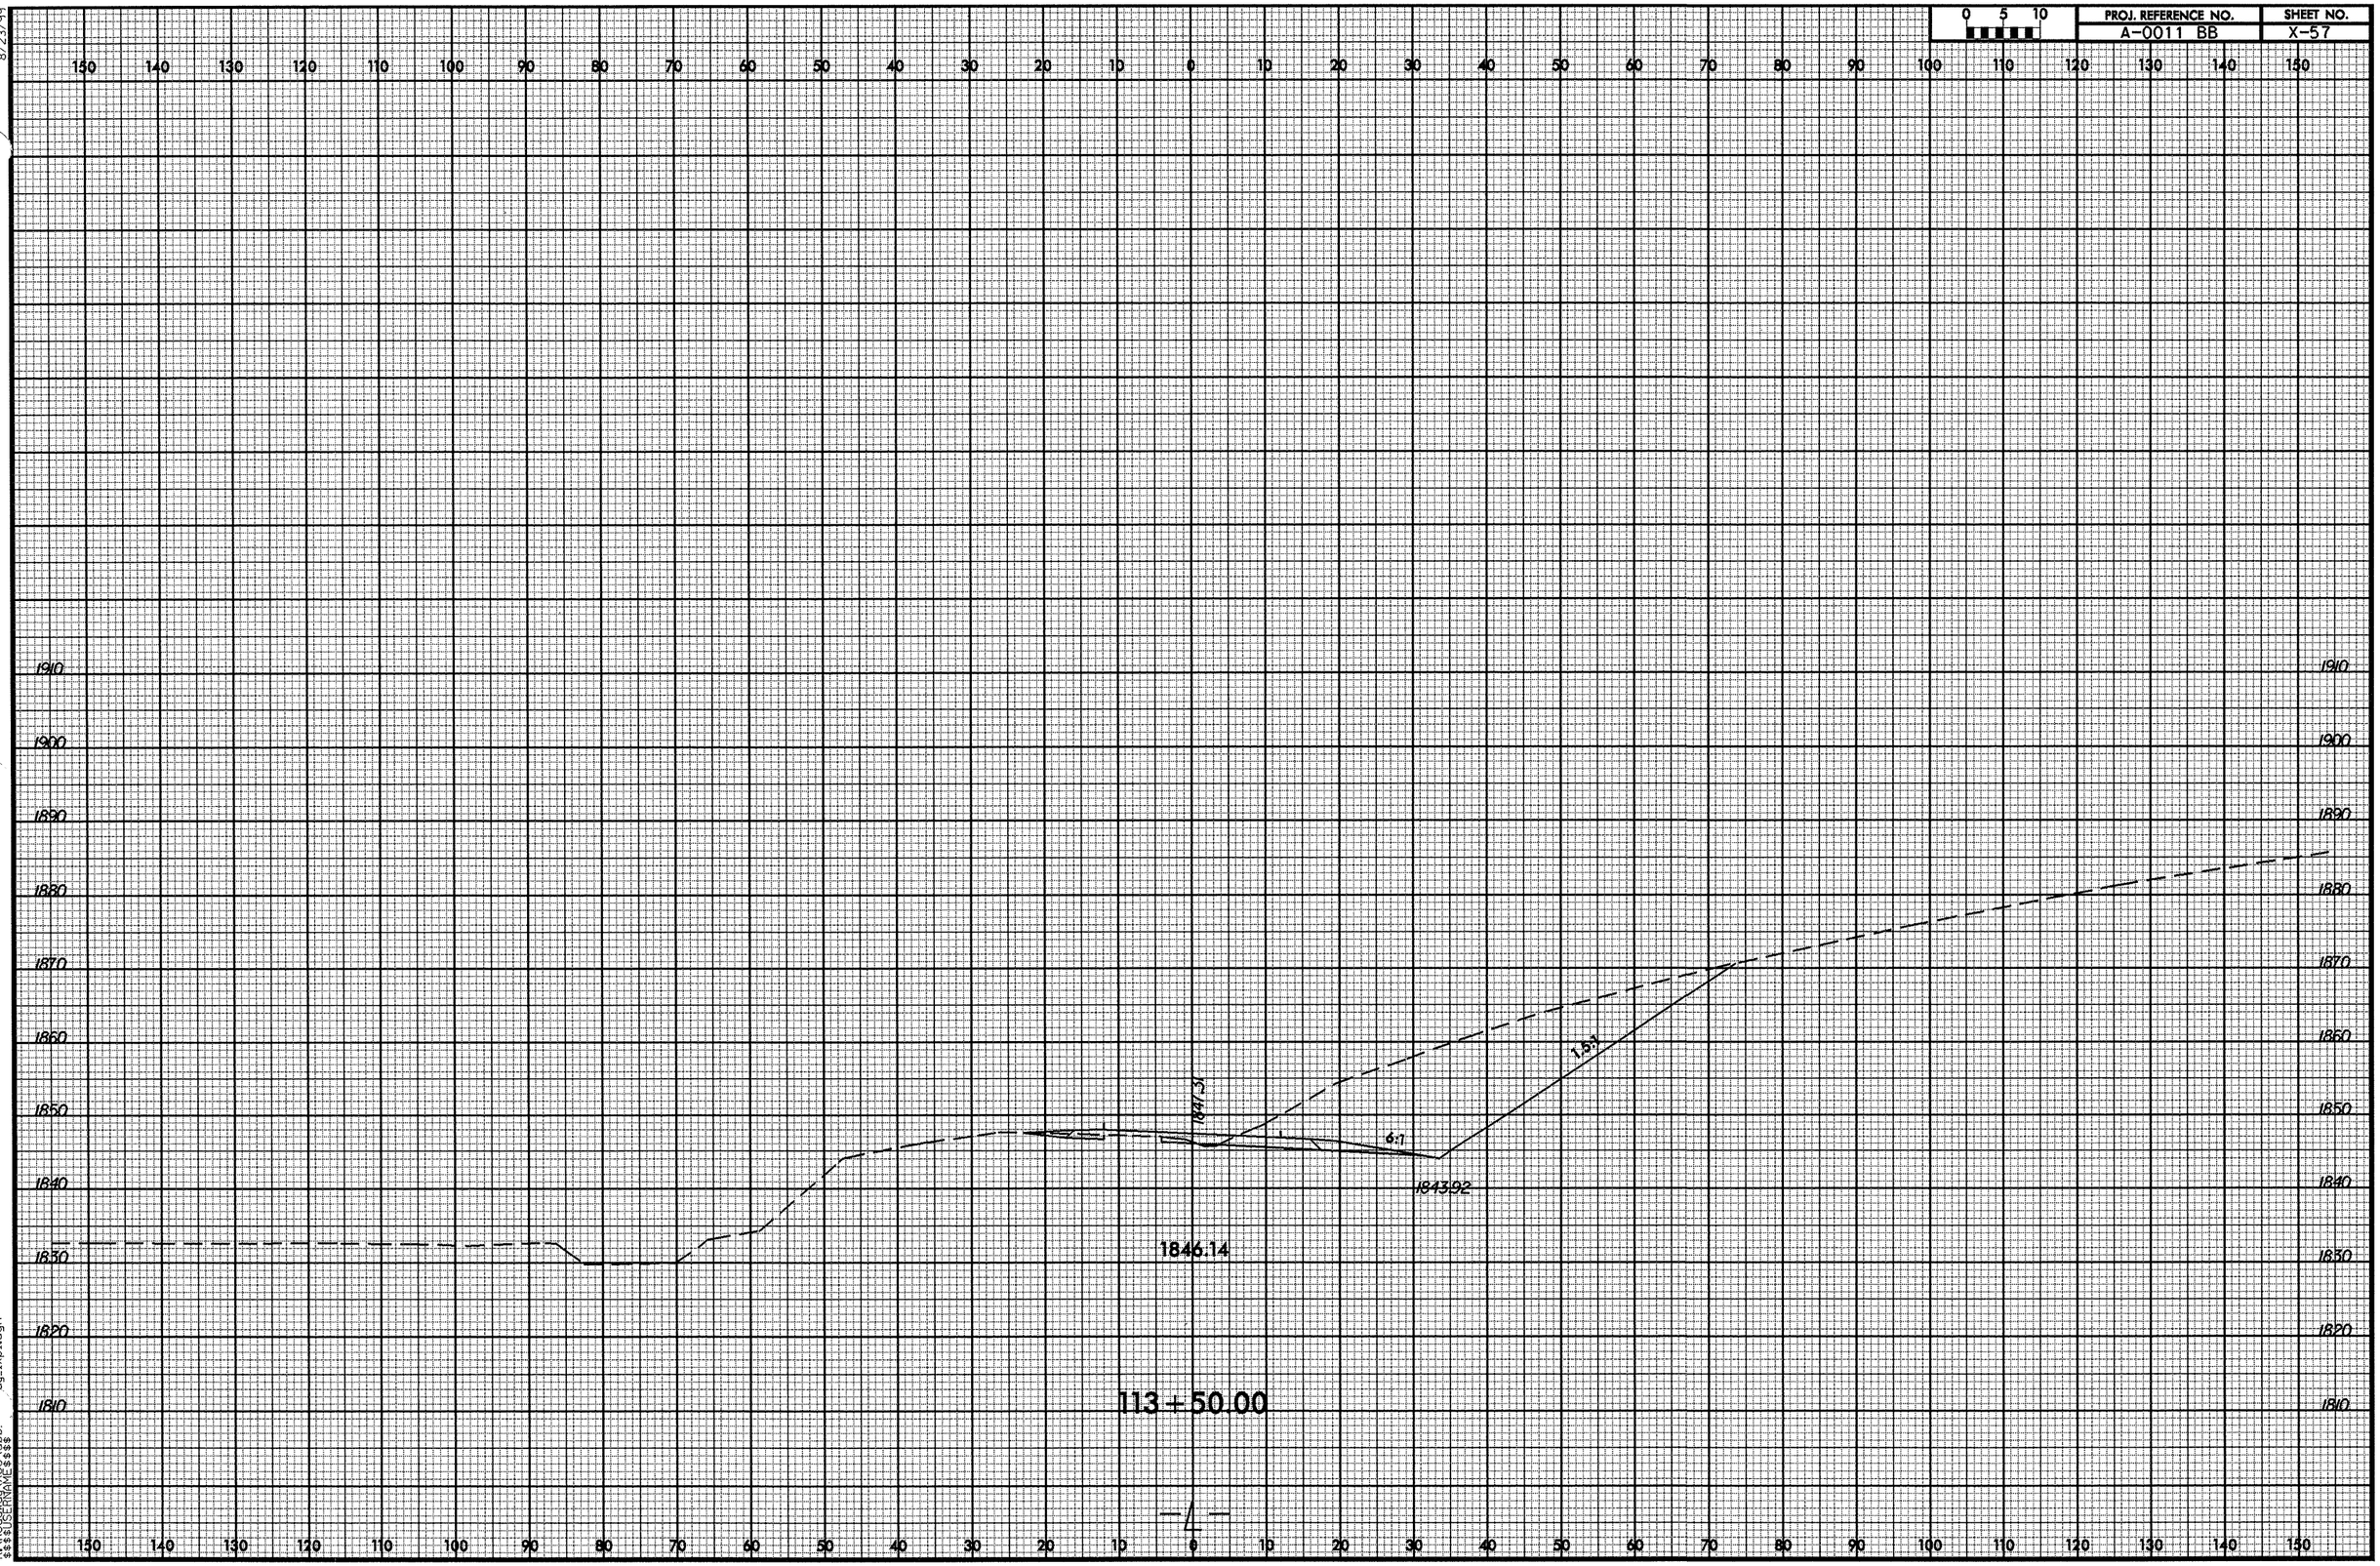

8/23/99

19-AUG-2008 14:49
R:\Roadway\XSC\a00.dgn
$$$$USERNAME$$$$

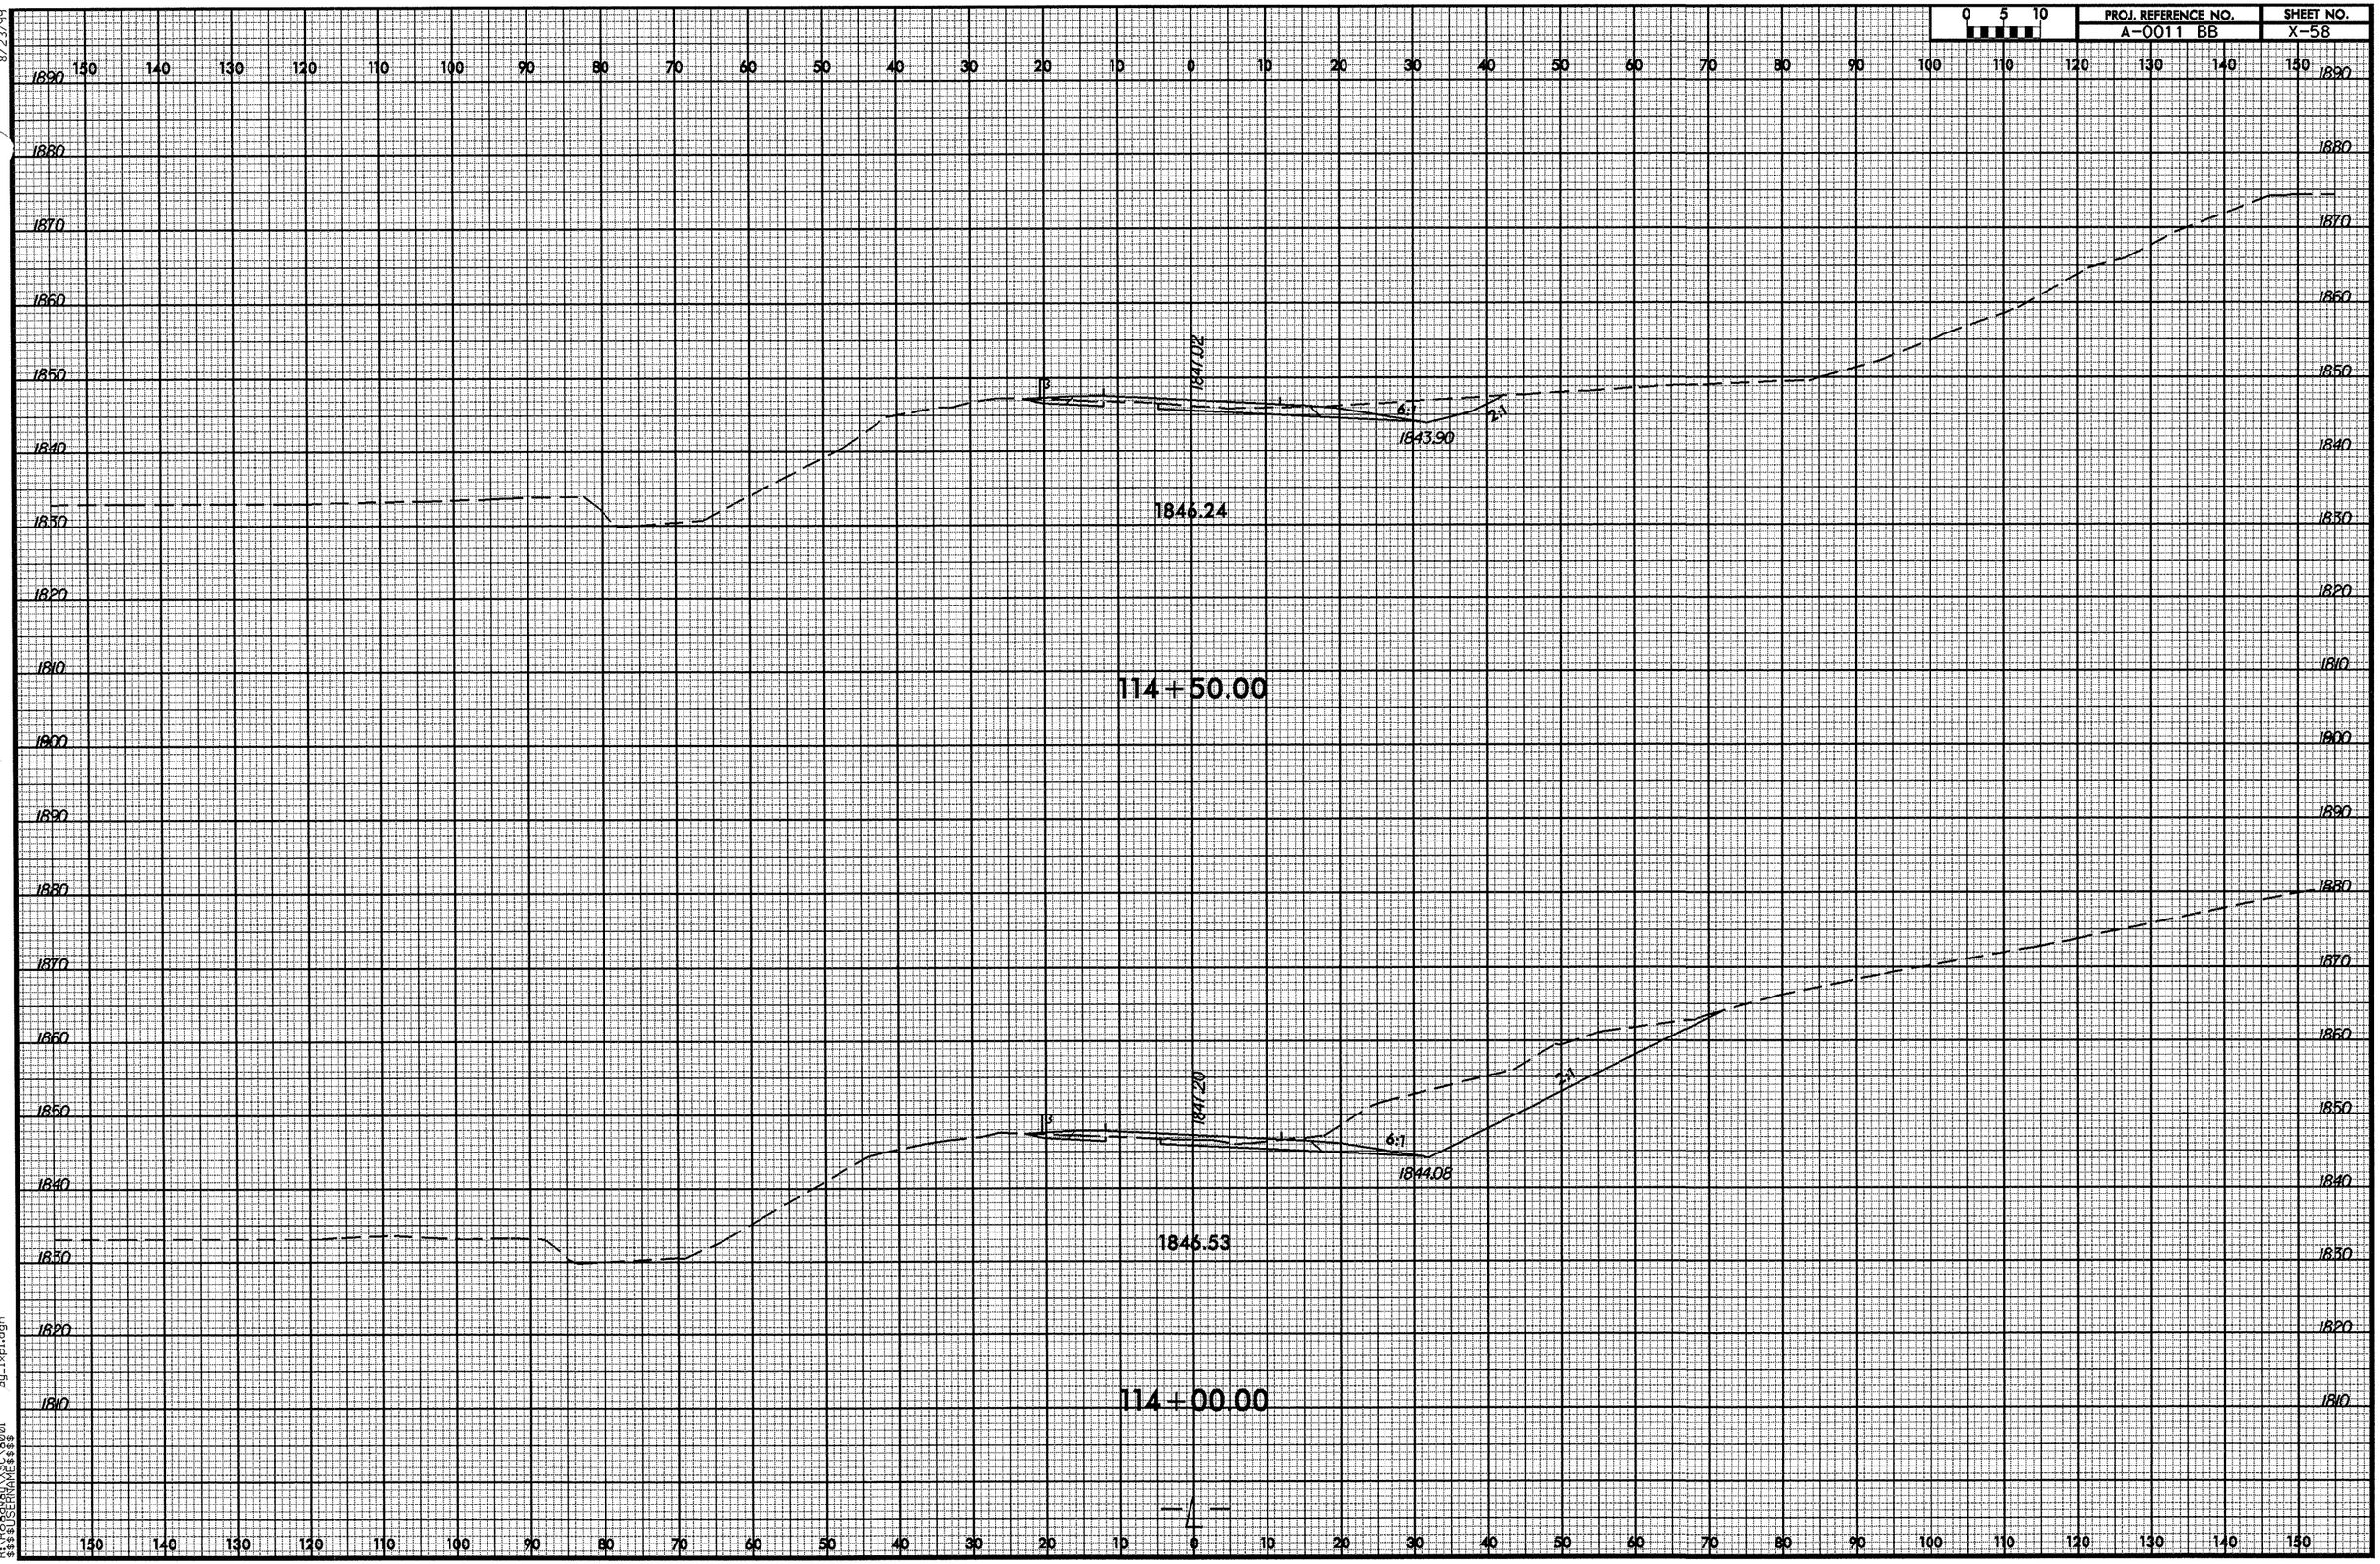

8/23/99
19-AUG-2008 14:49
R:\Roadway\XSC\o001
$$$$USERNAME$$$$
dy_1xpl.dgn

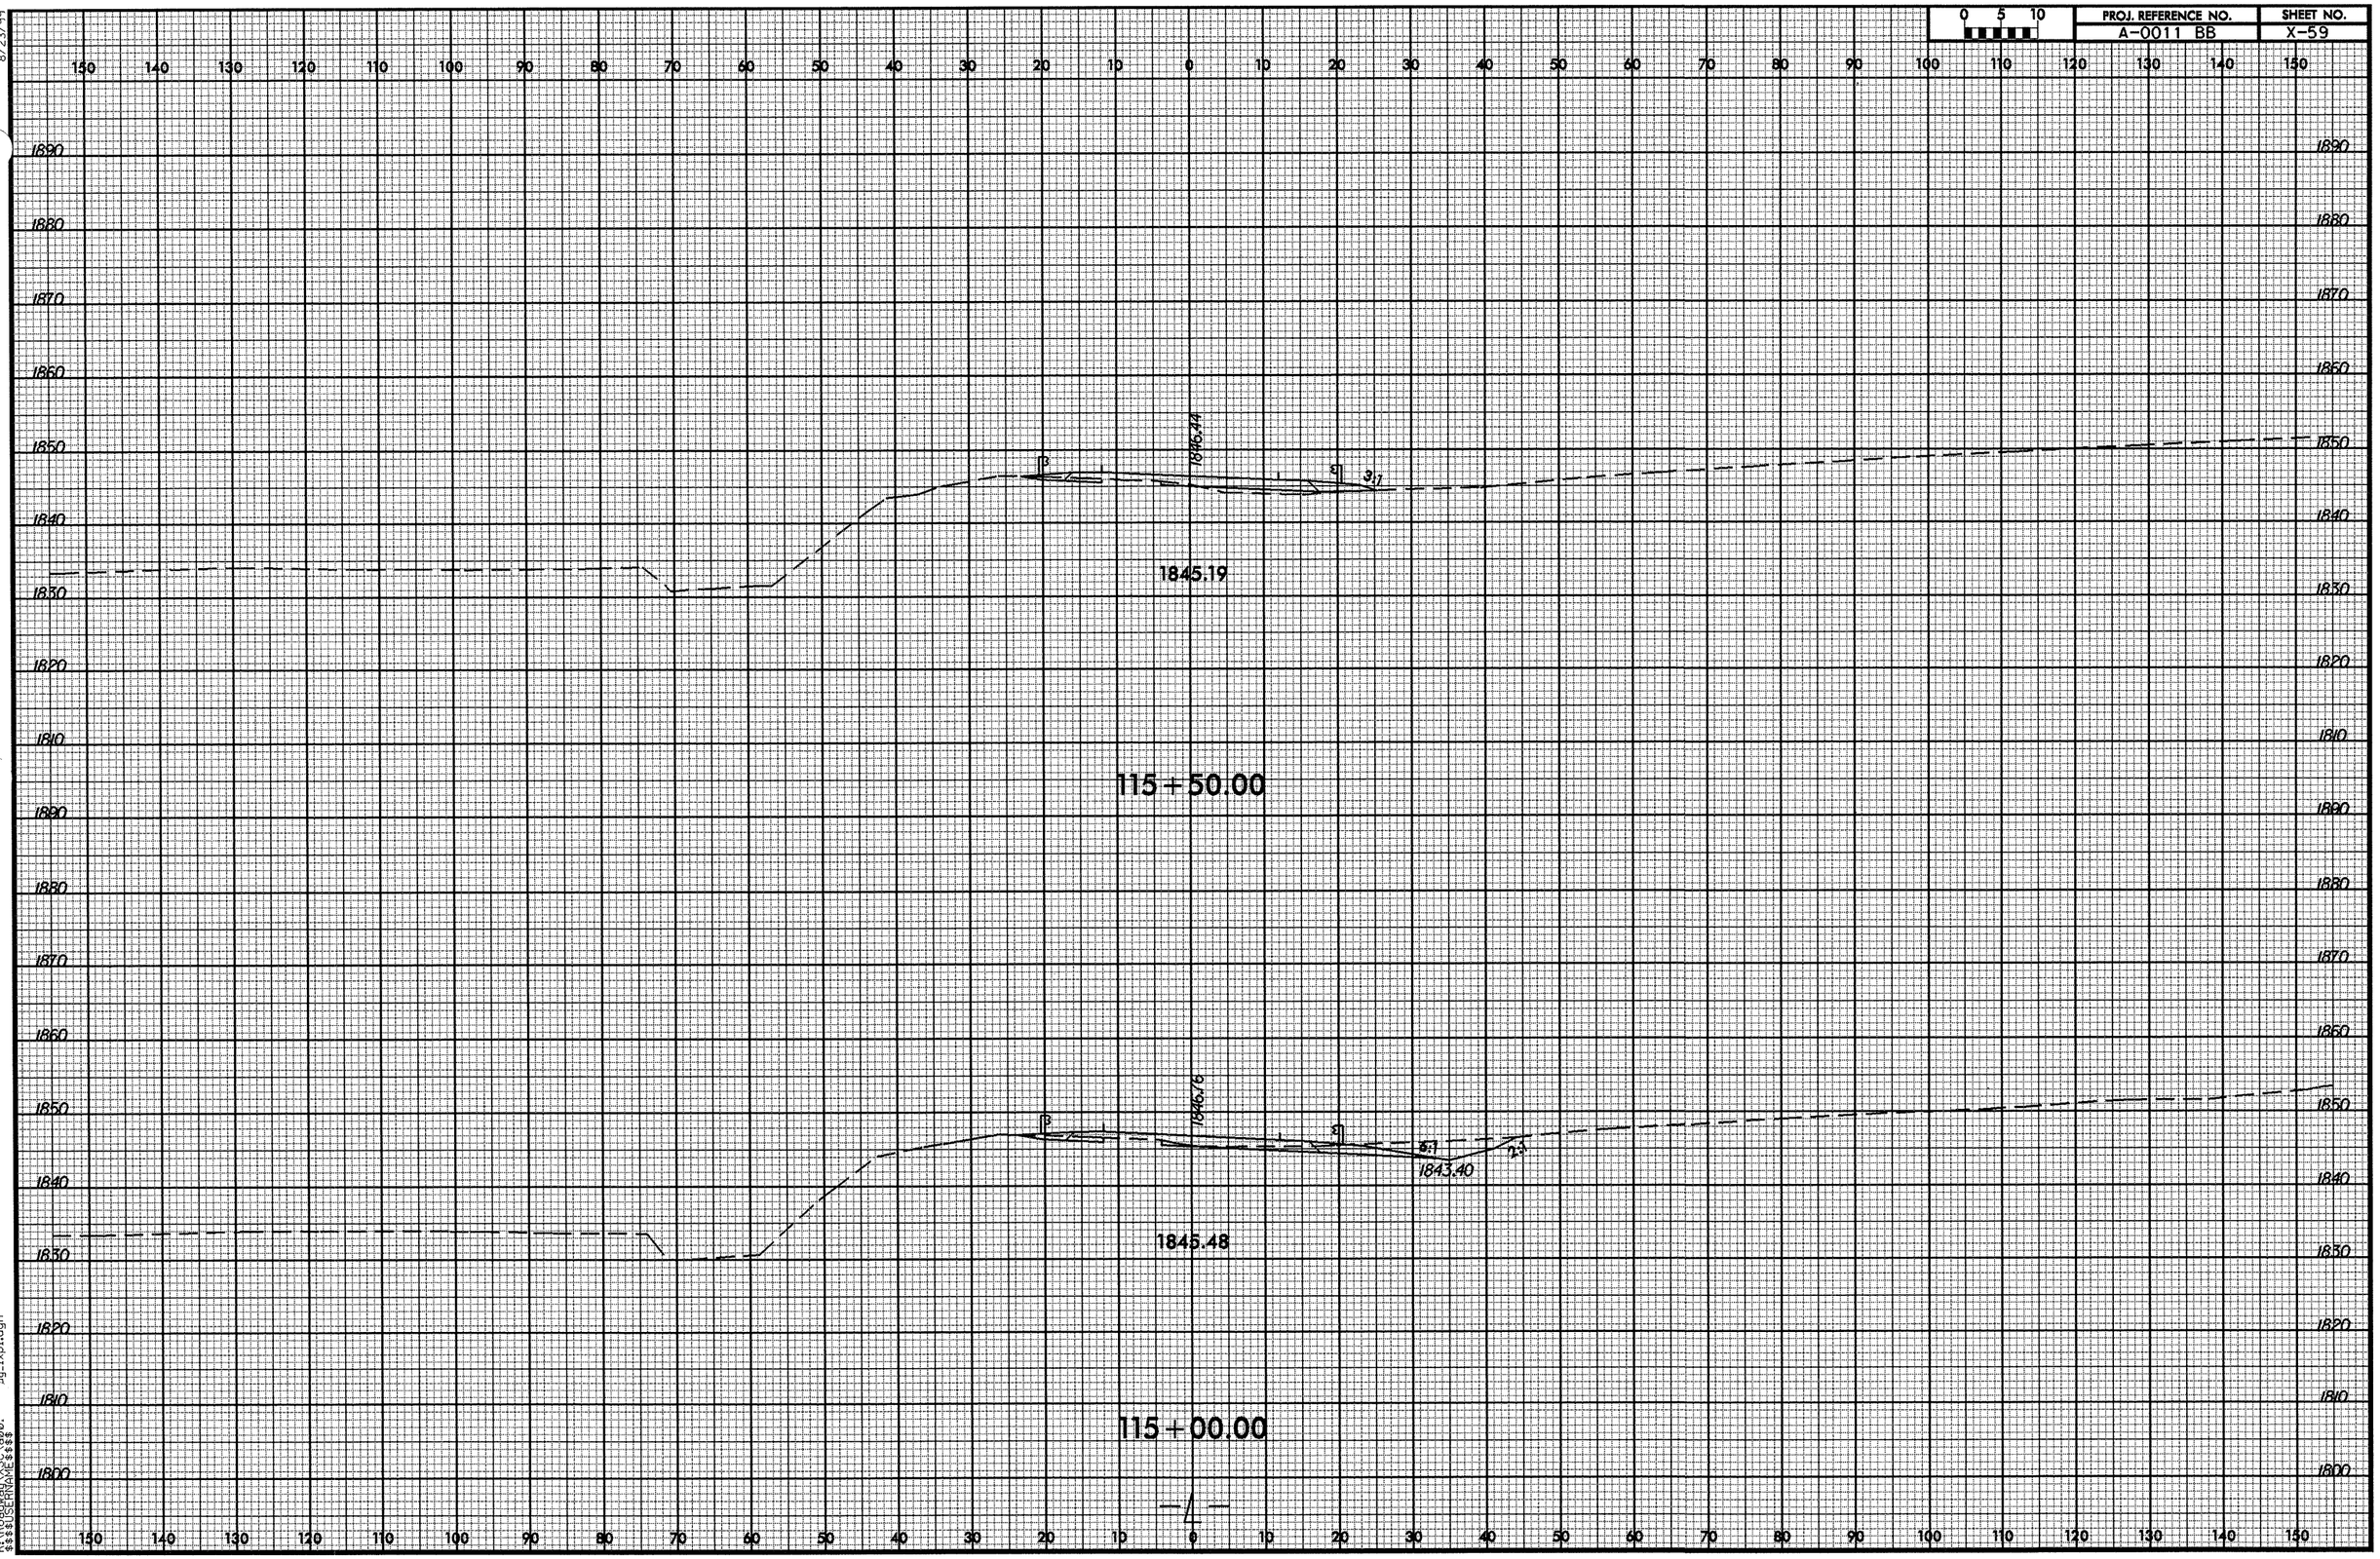

8/23/99

19-AUG-2008 14:49
R:\Roadway\XSC\o00.dgn
$$$$USERNAME$$$$

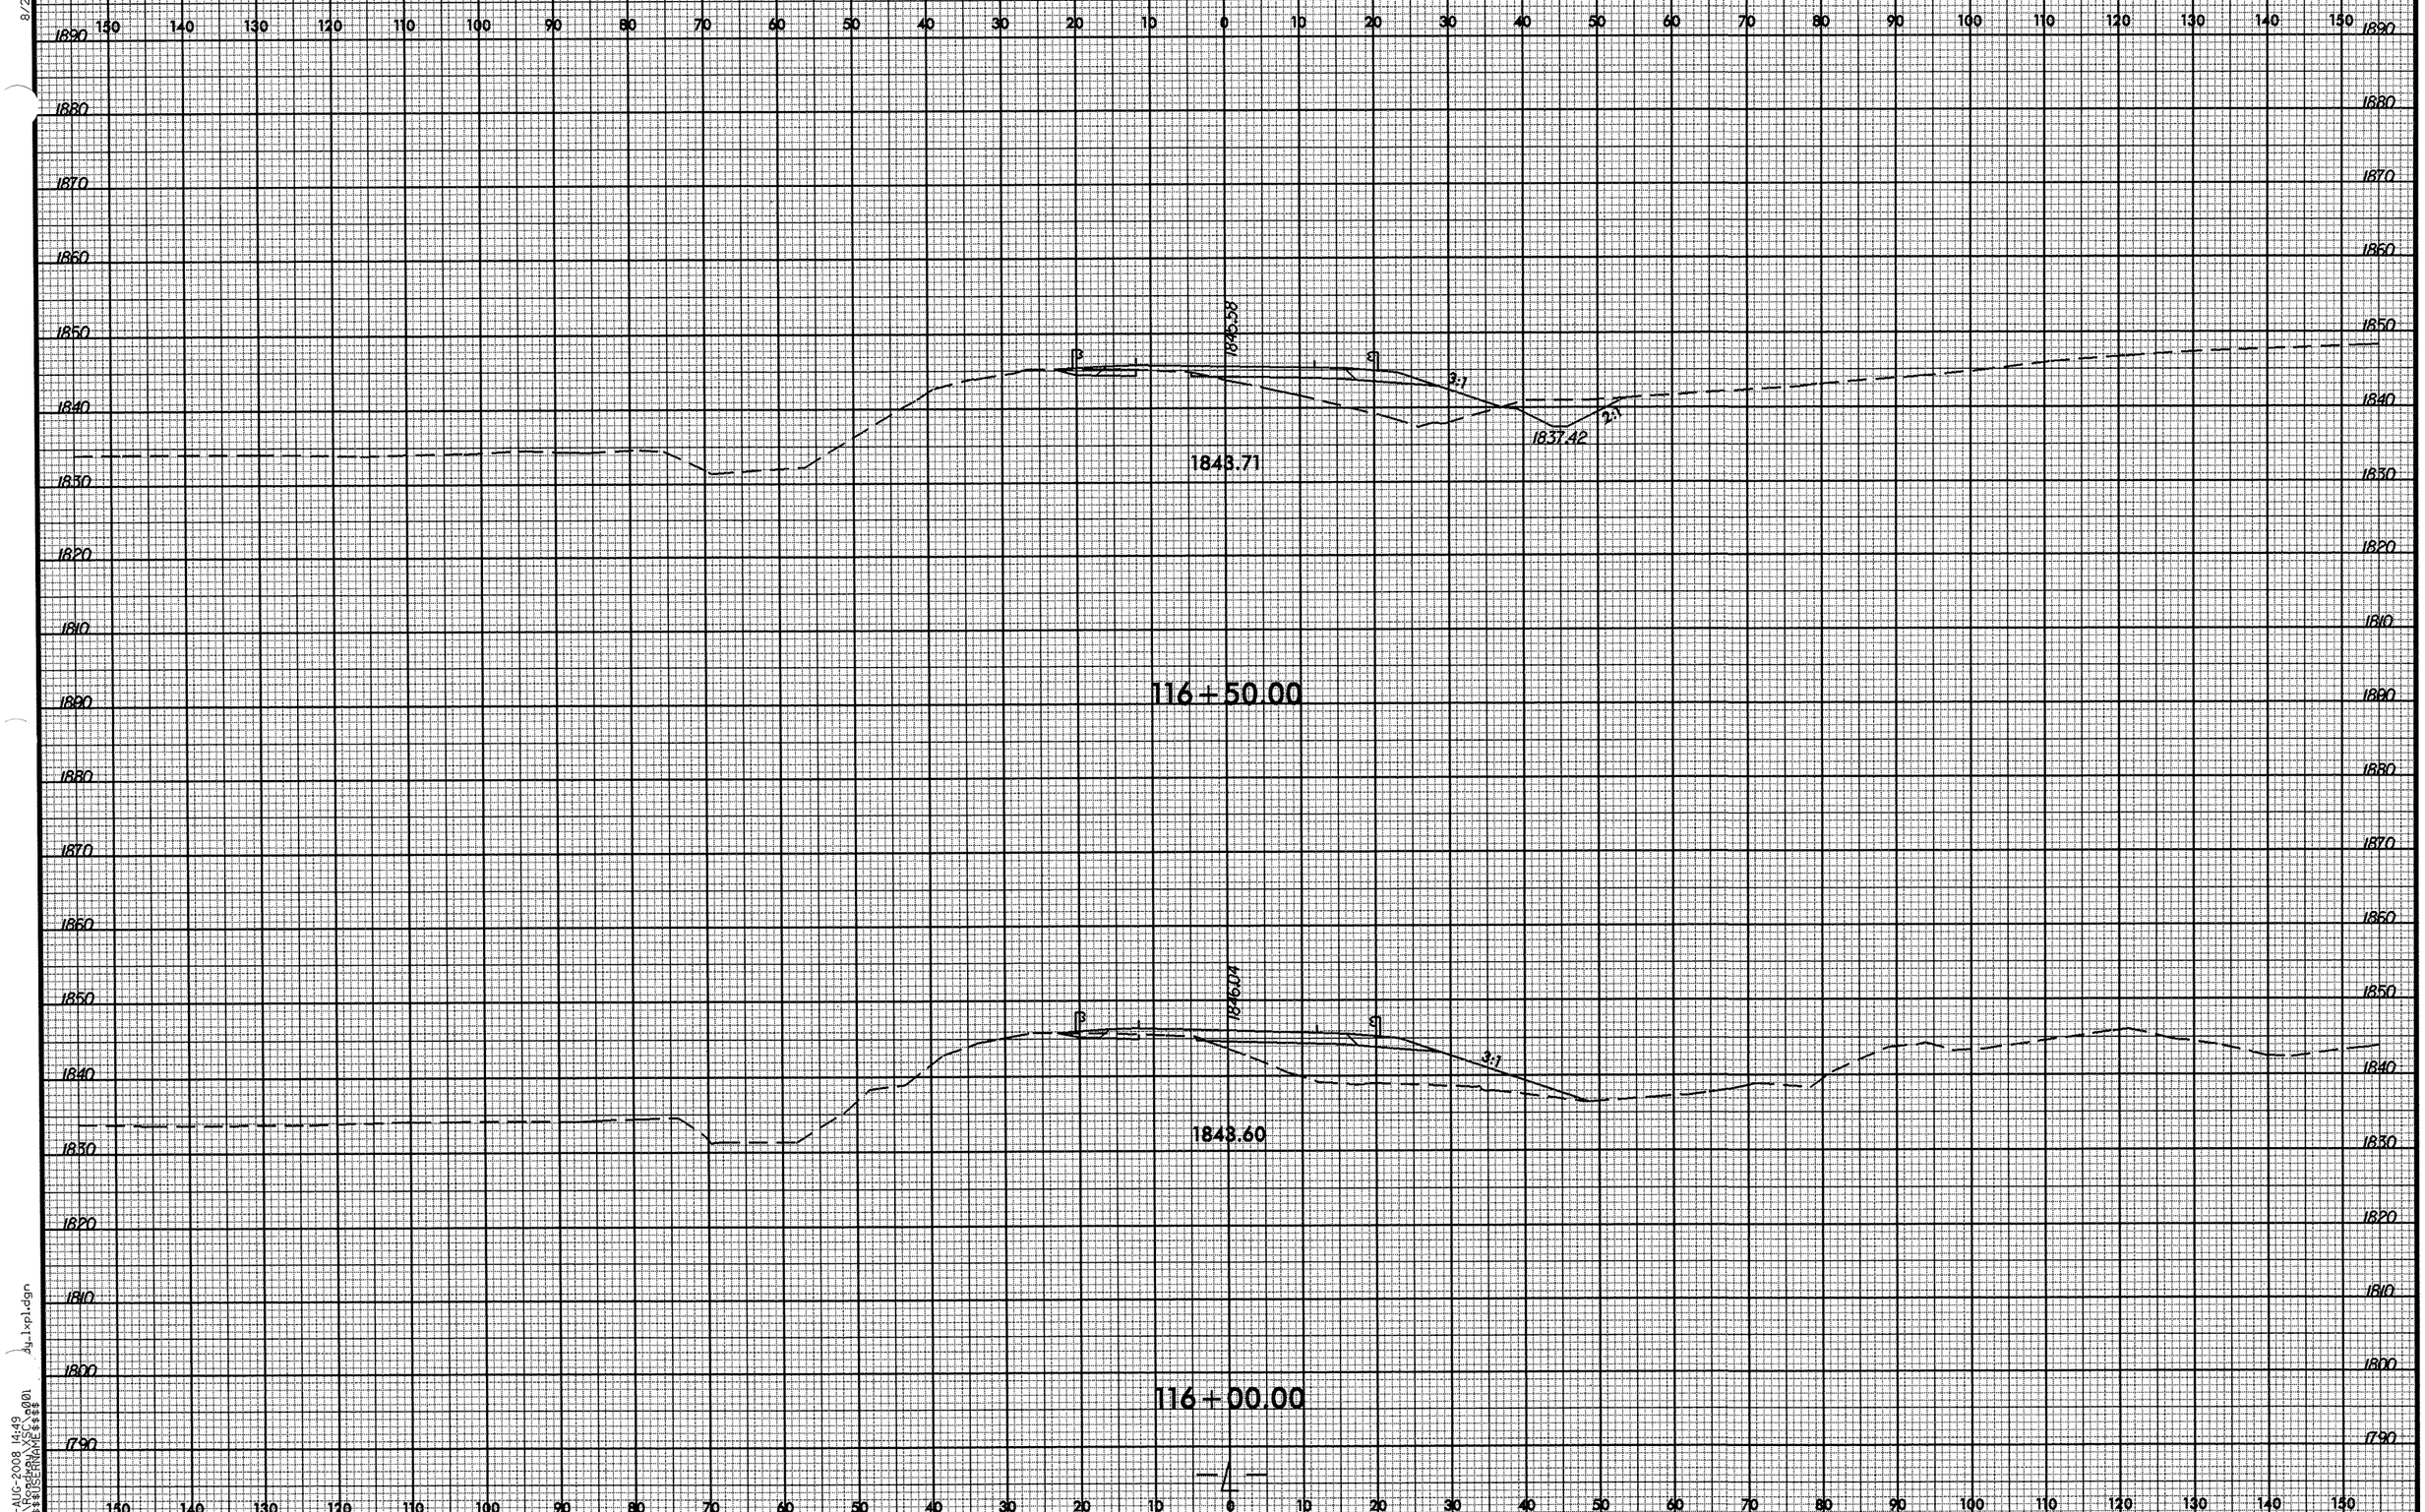

8/23/99
19-AUG-2008 14:49
R:\Roadway\XSC\a001
$$$$USERNAME$$$$
dy_lxpl.dgn

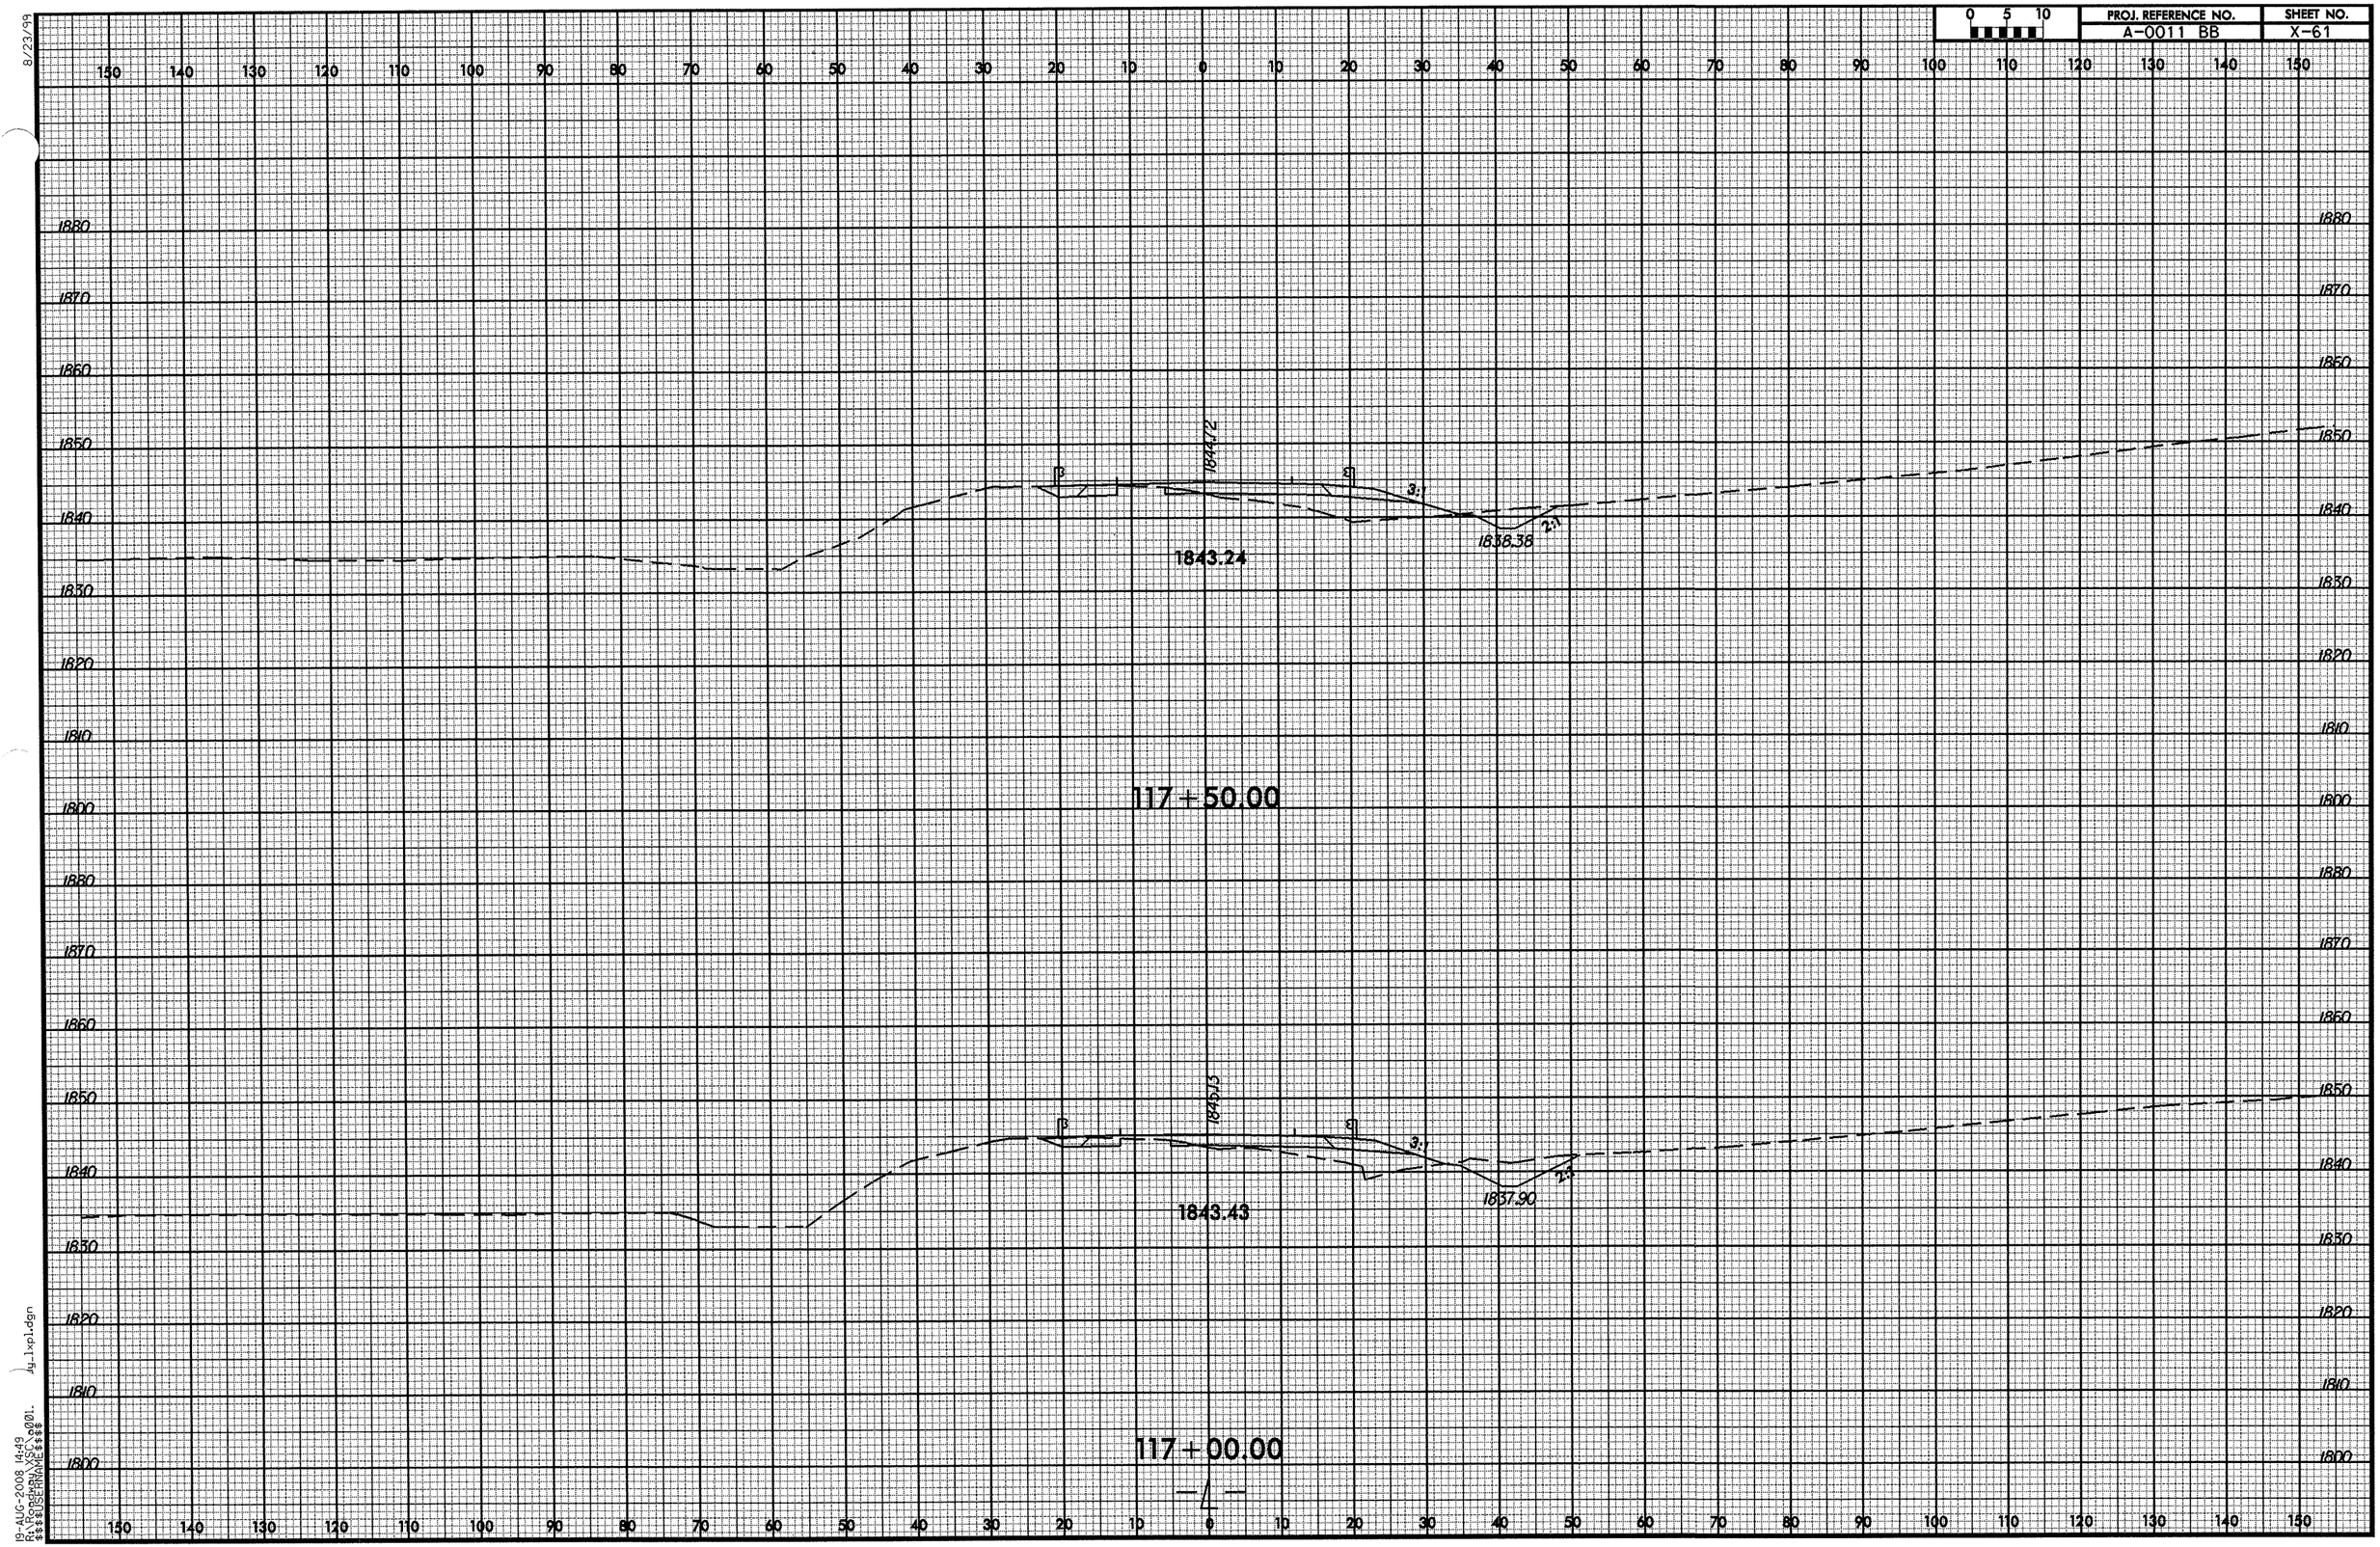

8/23/99

19-AUG-2008 14:49
R:\Roadway\XSC\o001.
$$$$USERNAME$$$$
dy_lxpl.dgn

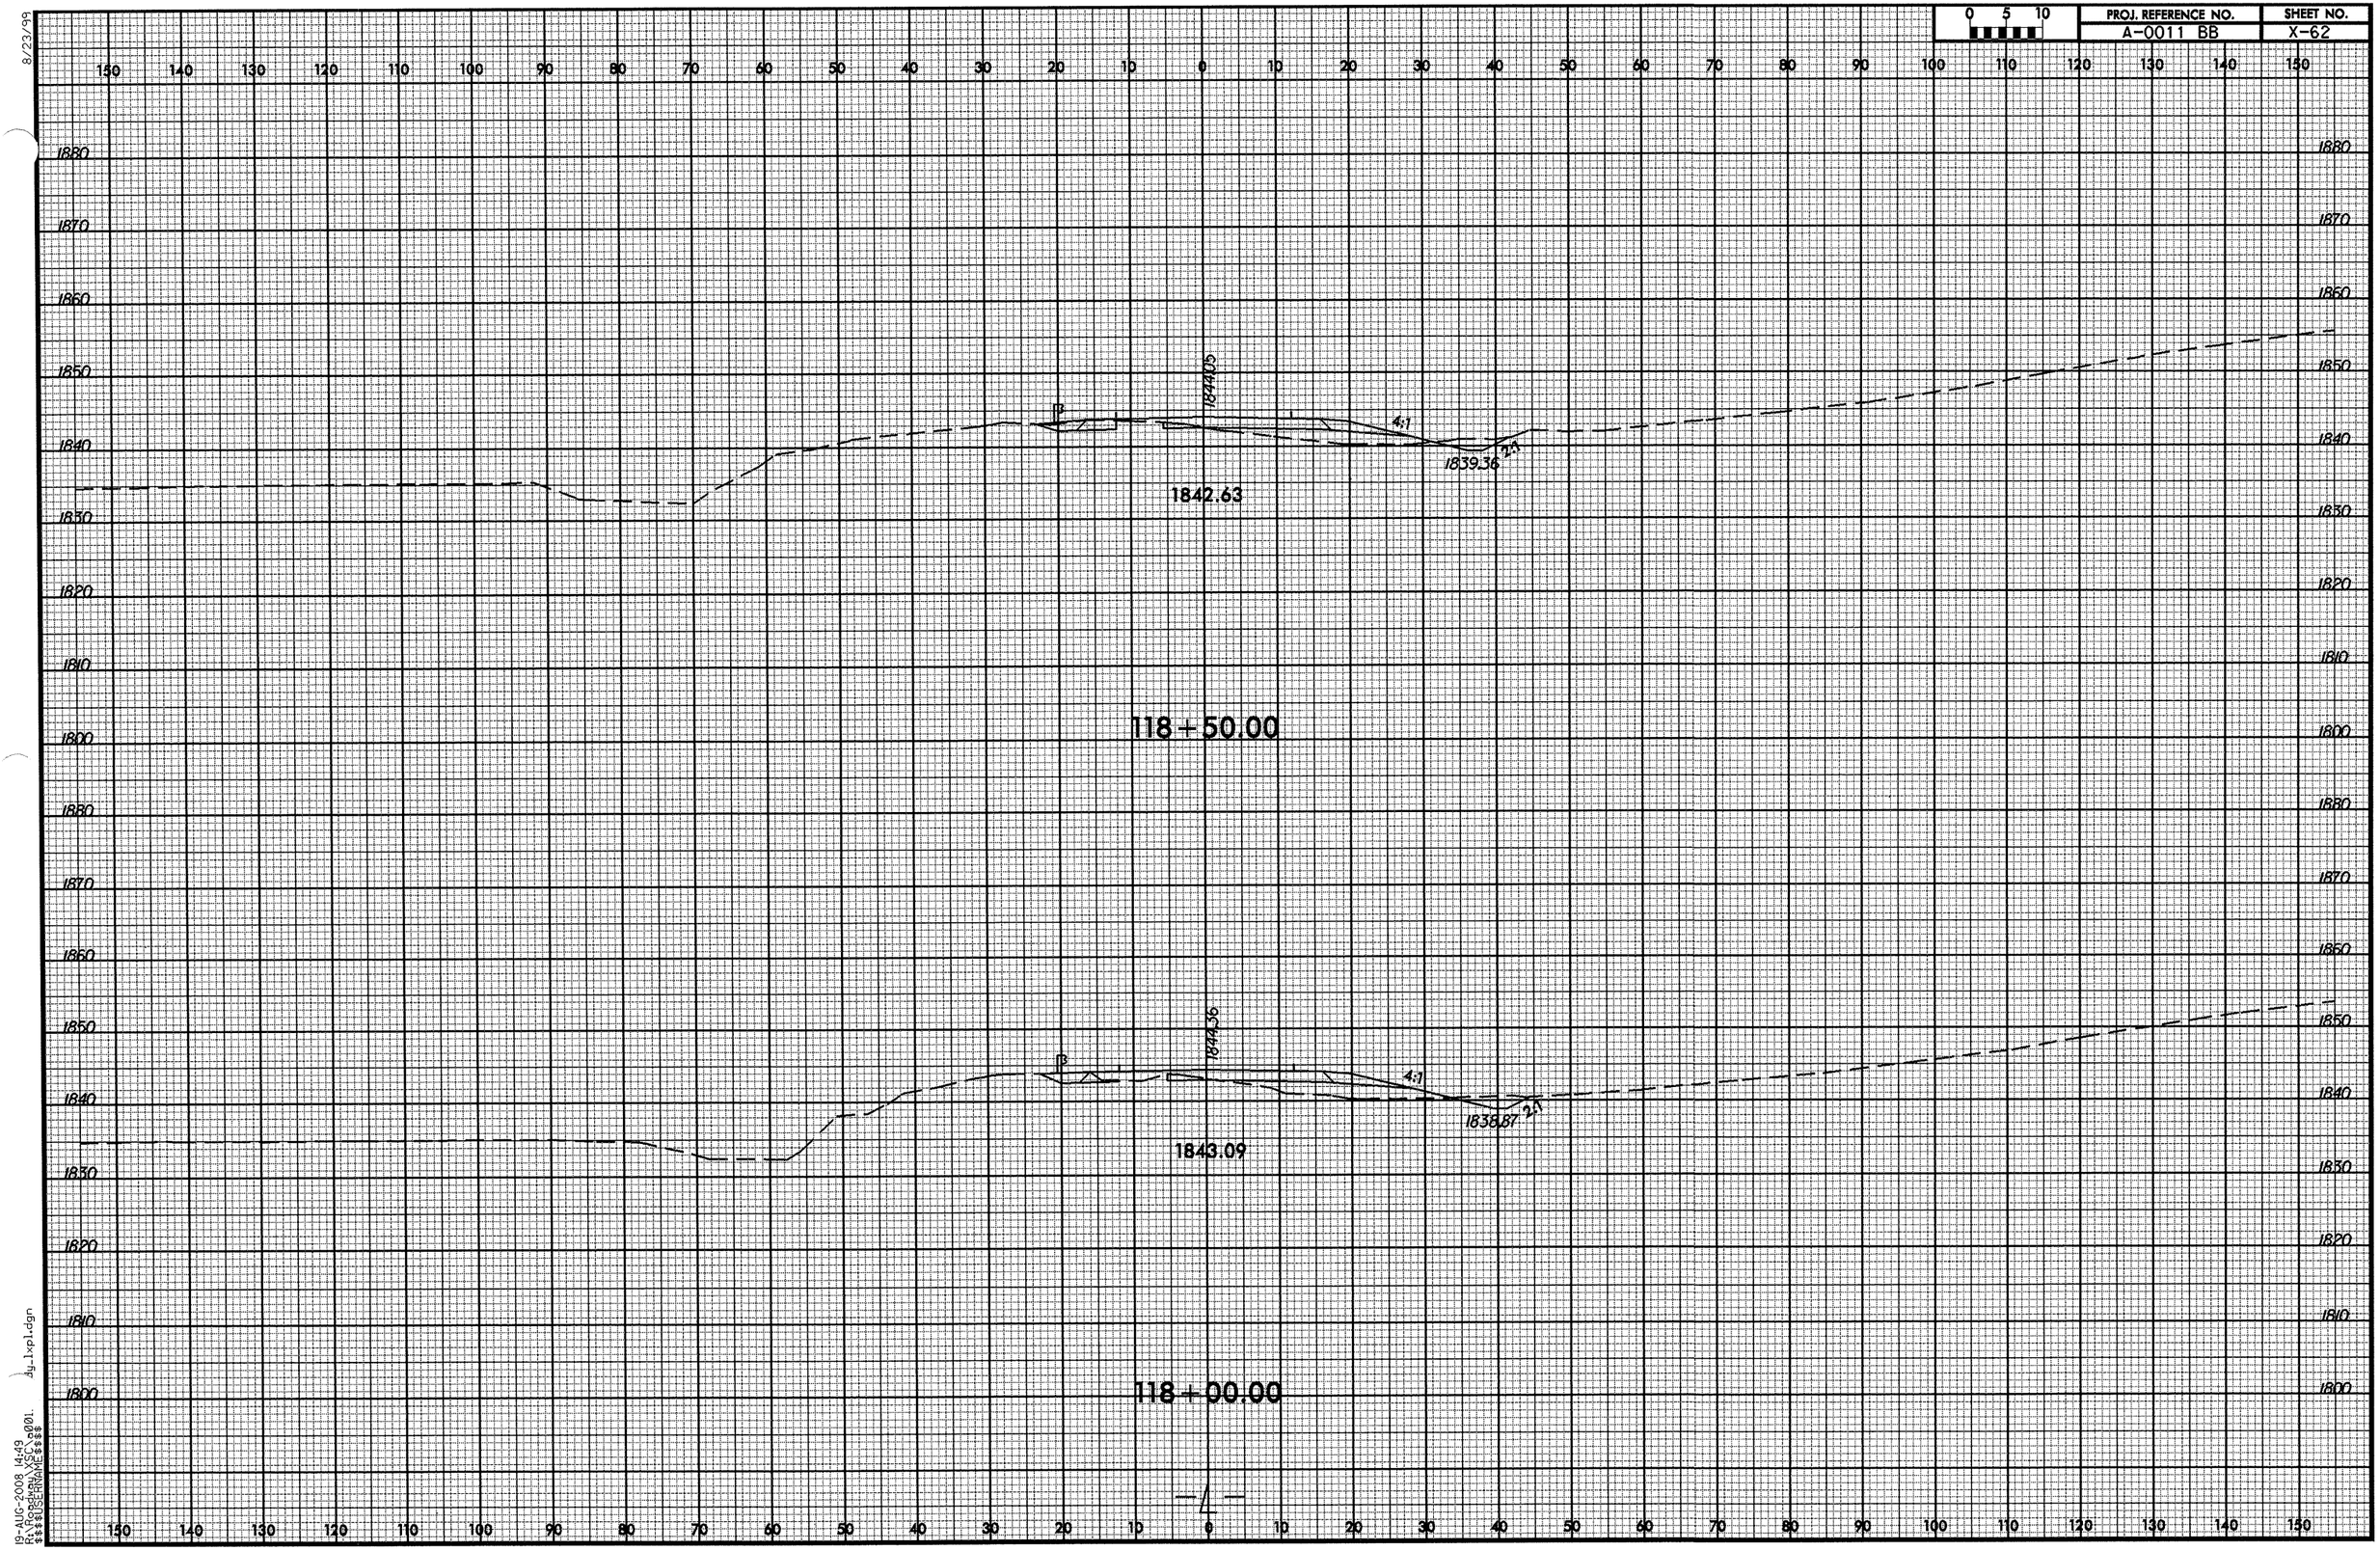

8/23/99

19-AUG-2008 14:49
R:\Roadway\XSC\a001.dgn
$$$$USERNAME$$$$

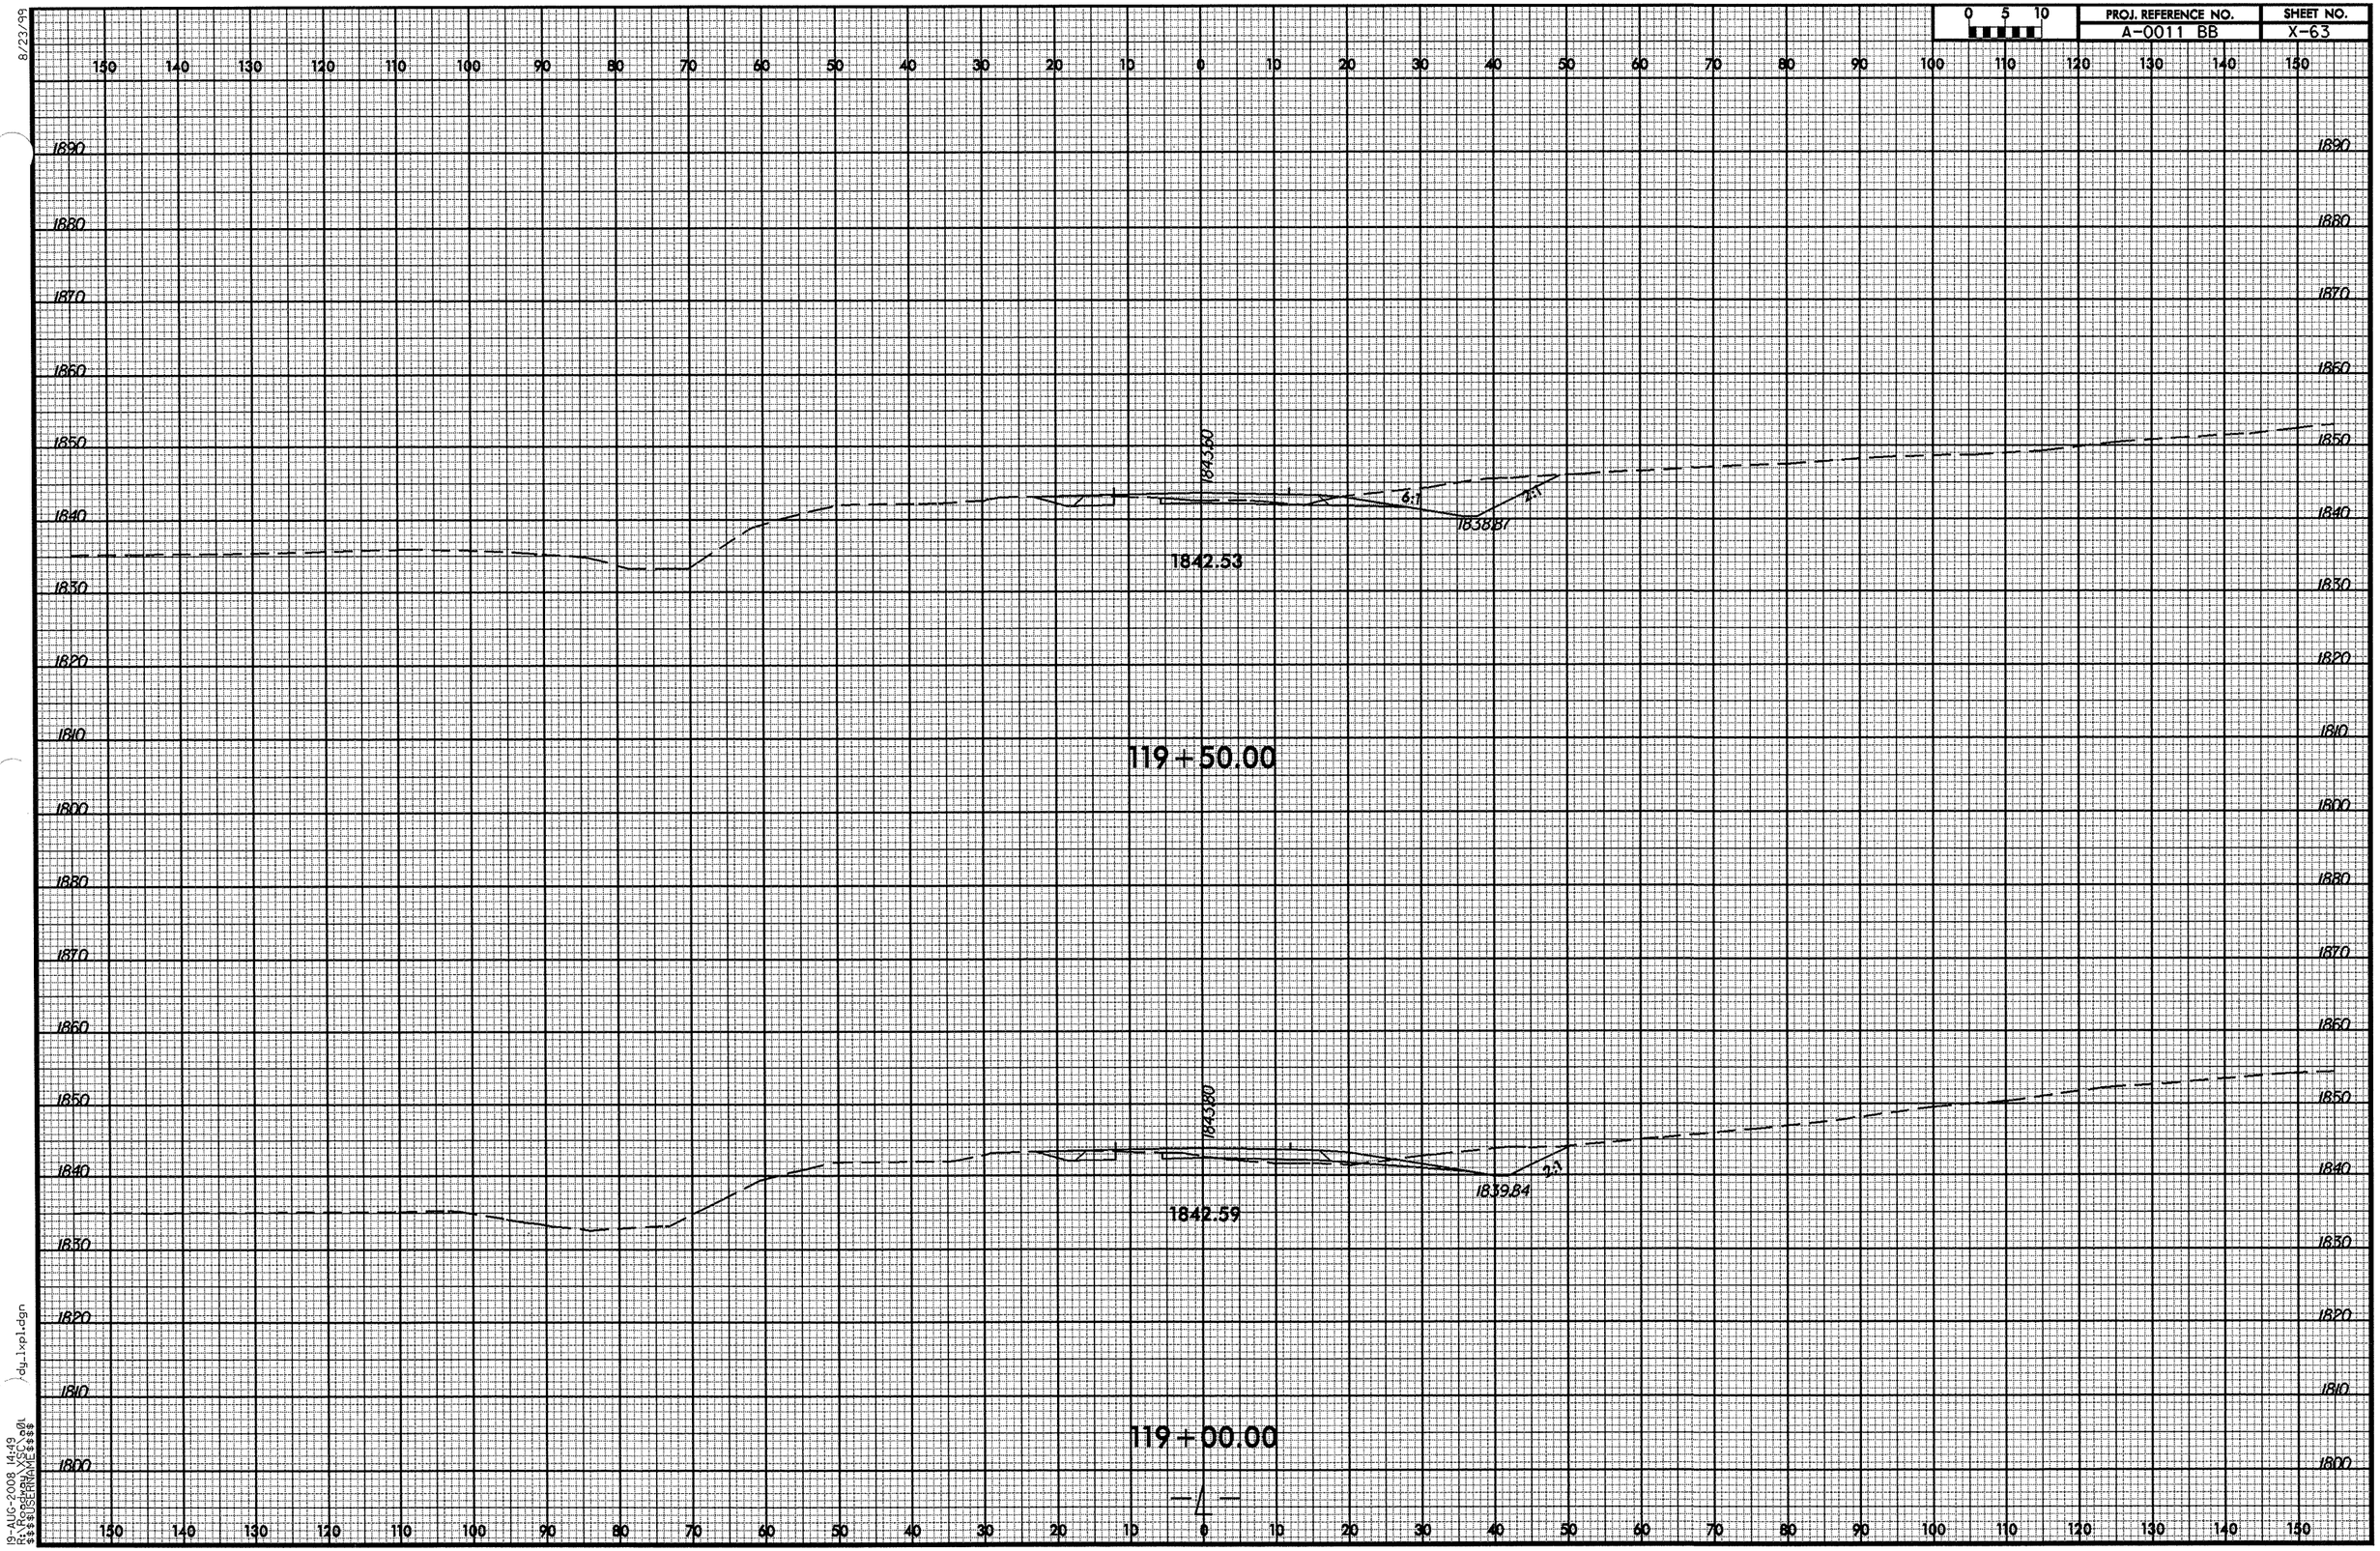

8/23/99

19-AUG-2008 14:49
R:\Roadway\XSC\a01
$$$$USERNAME$$$$
dy_lxpl.dgn

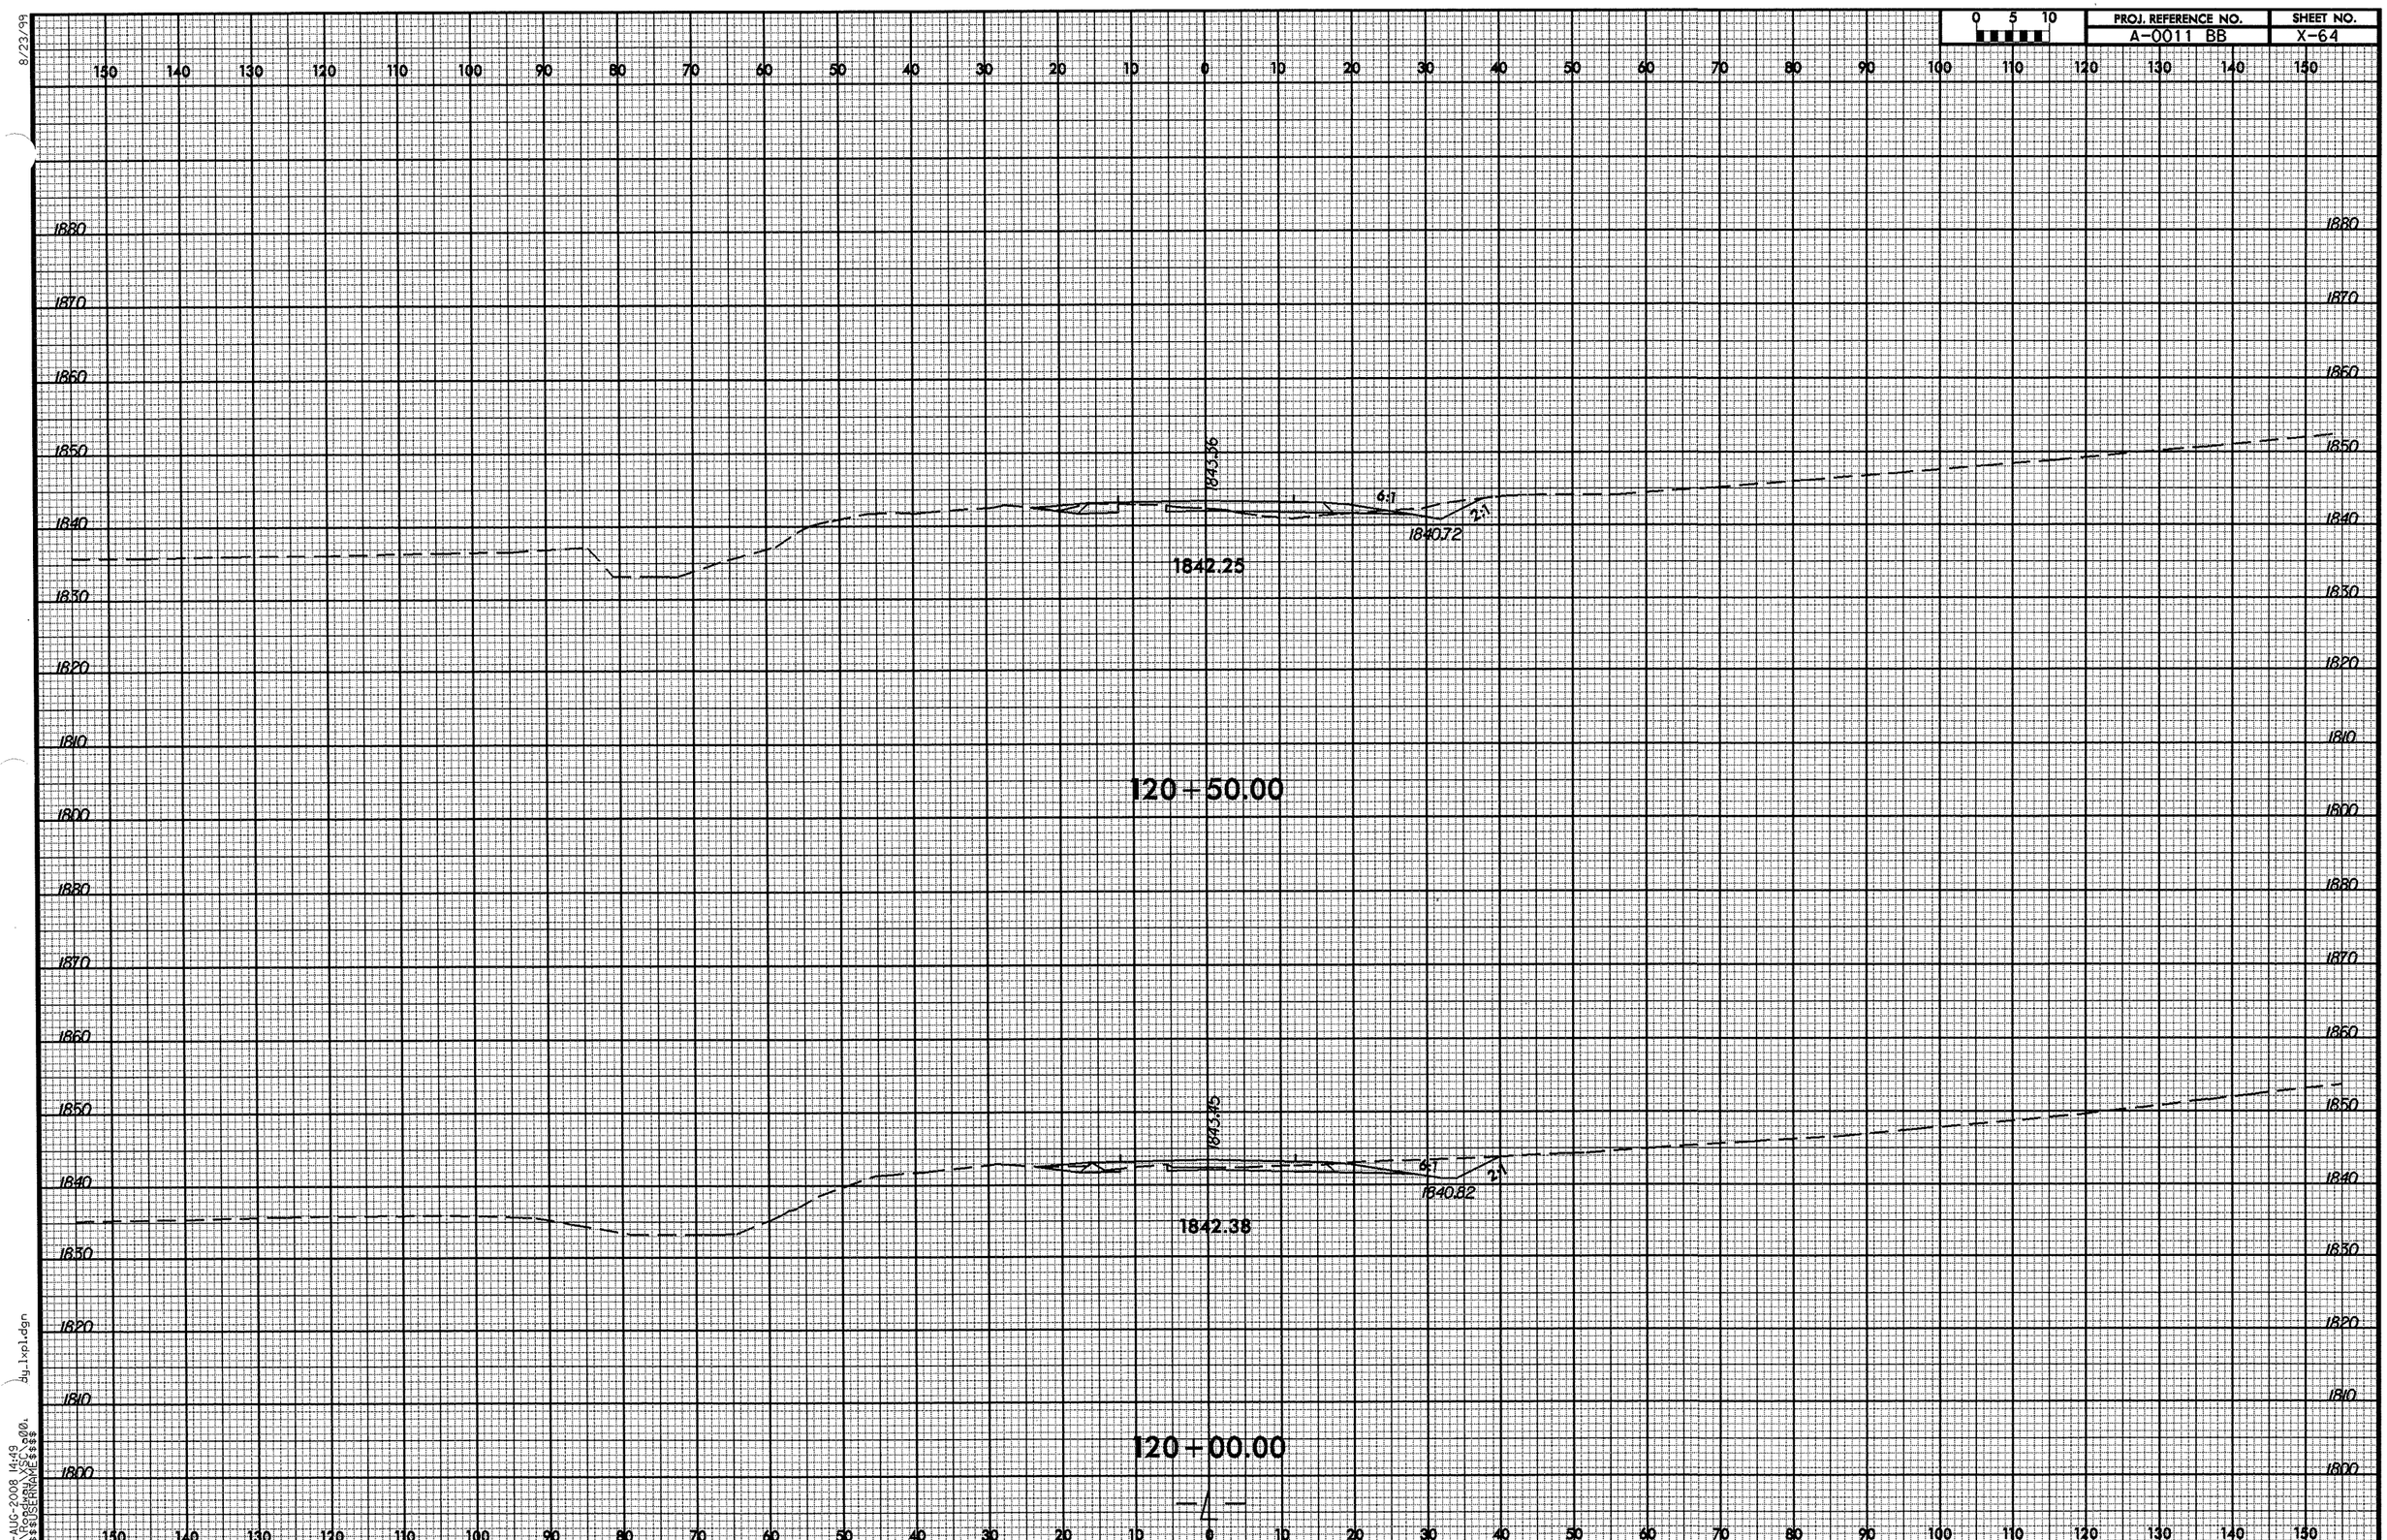

8/23/99

19-AUG-2008 14:49
R:\Roadway\XSC\000.
$$$$USERNAME$$$$
dy_lxpl.dgn

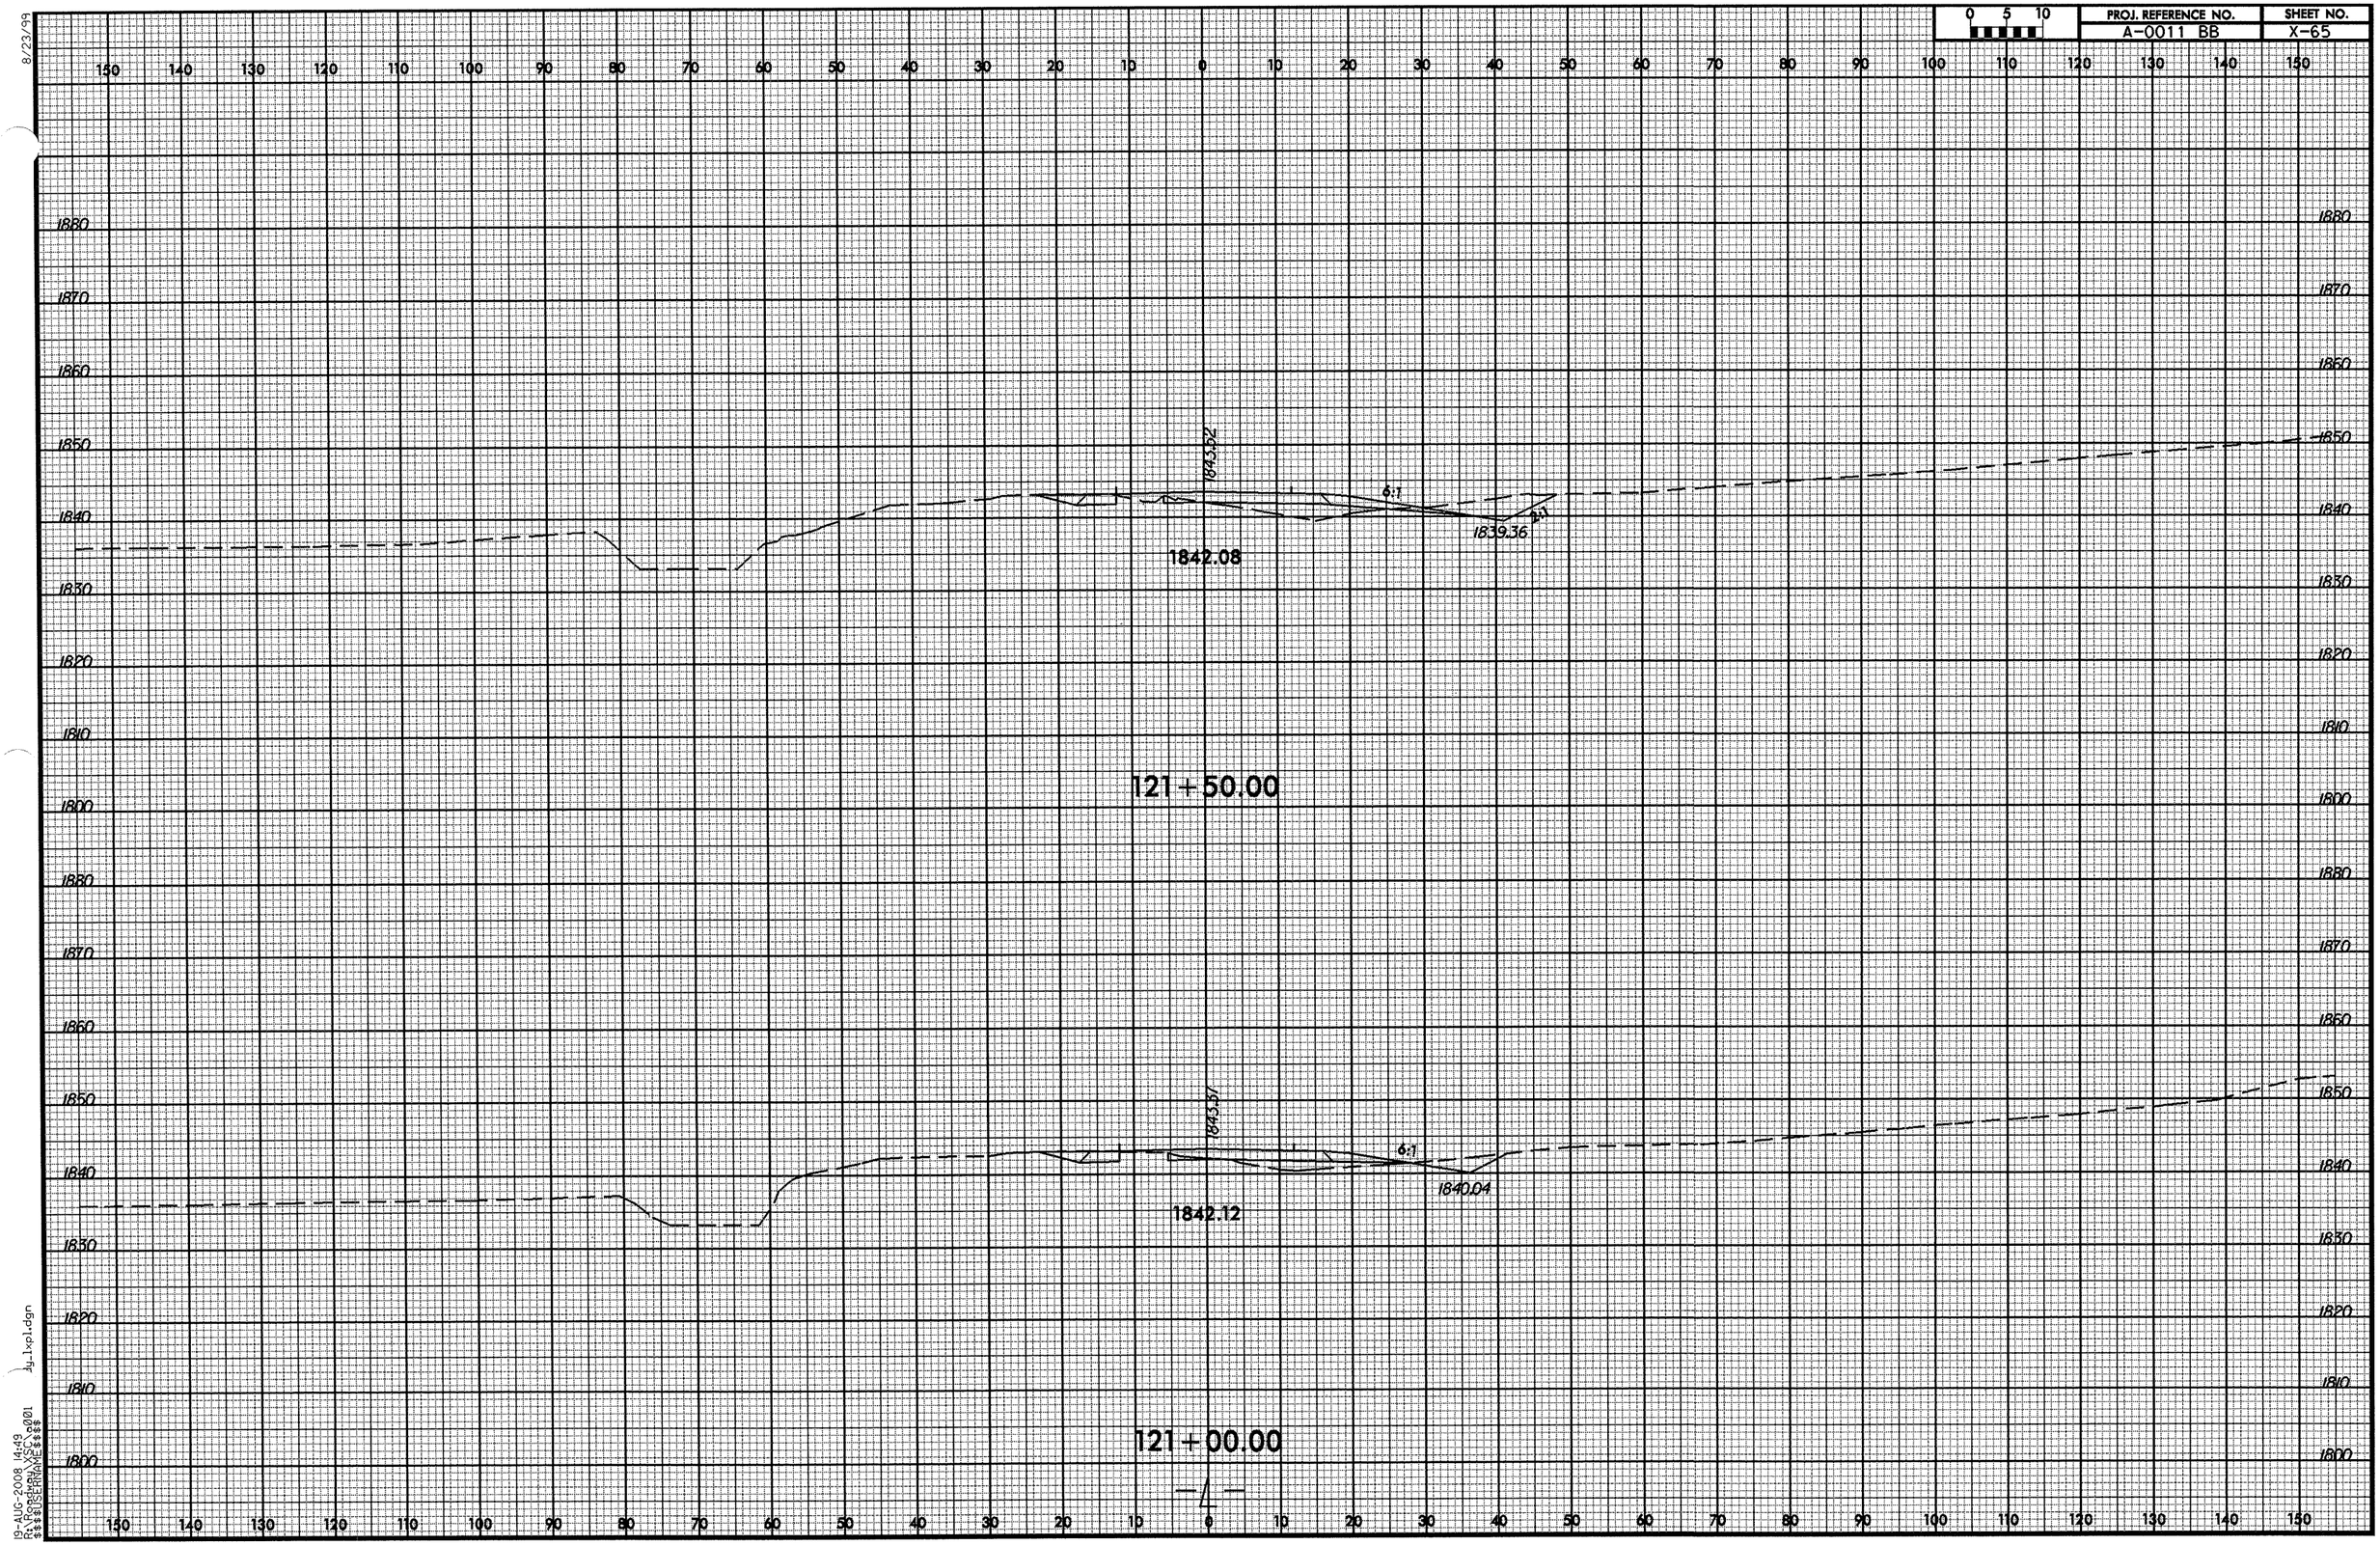

8/23/99
19-AUG-2008 14:49
R:\Roadway\XSC\o001
$$$$USERNAME$$$$
dy_lxpl.dgn

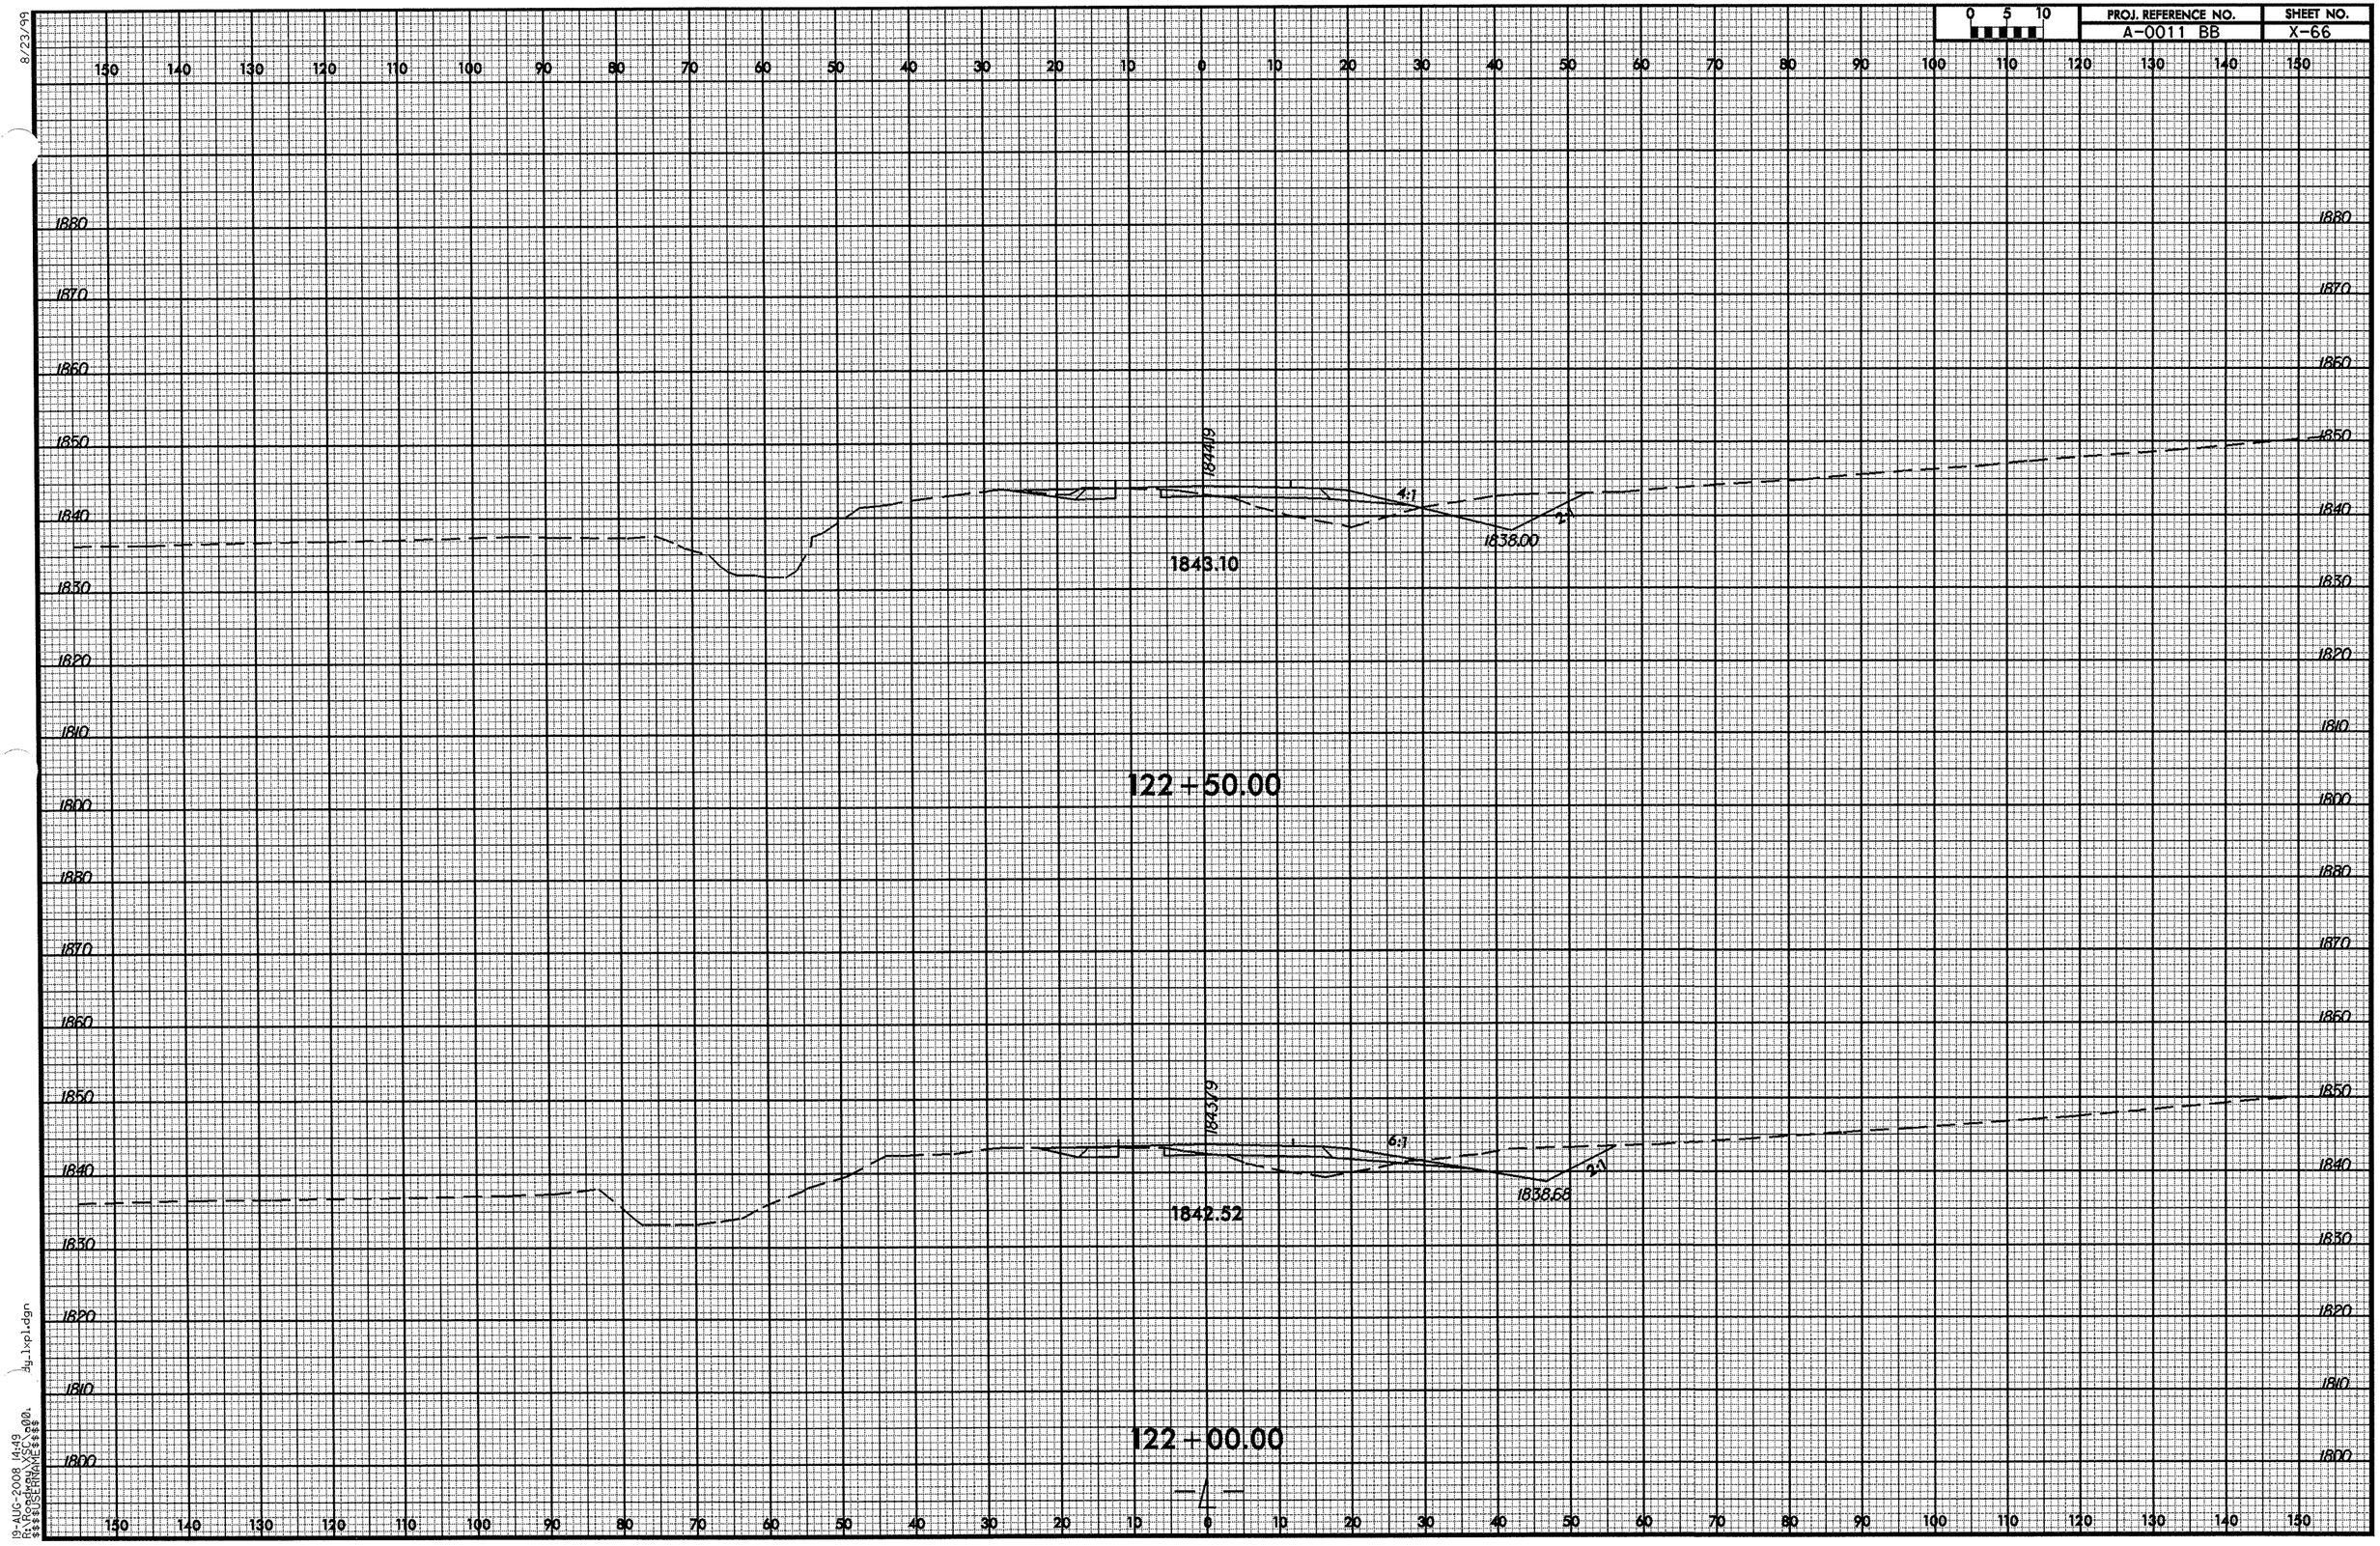

8/23/99
19-AUG-2008 14:49
R:\Roadway\XSC\a00.dgn
$$$$USERNAME$$$$
dy_1xpl.dgn

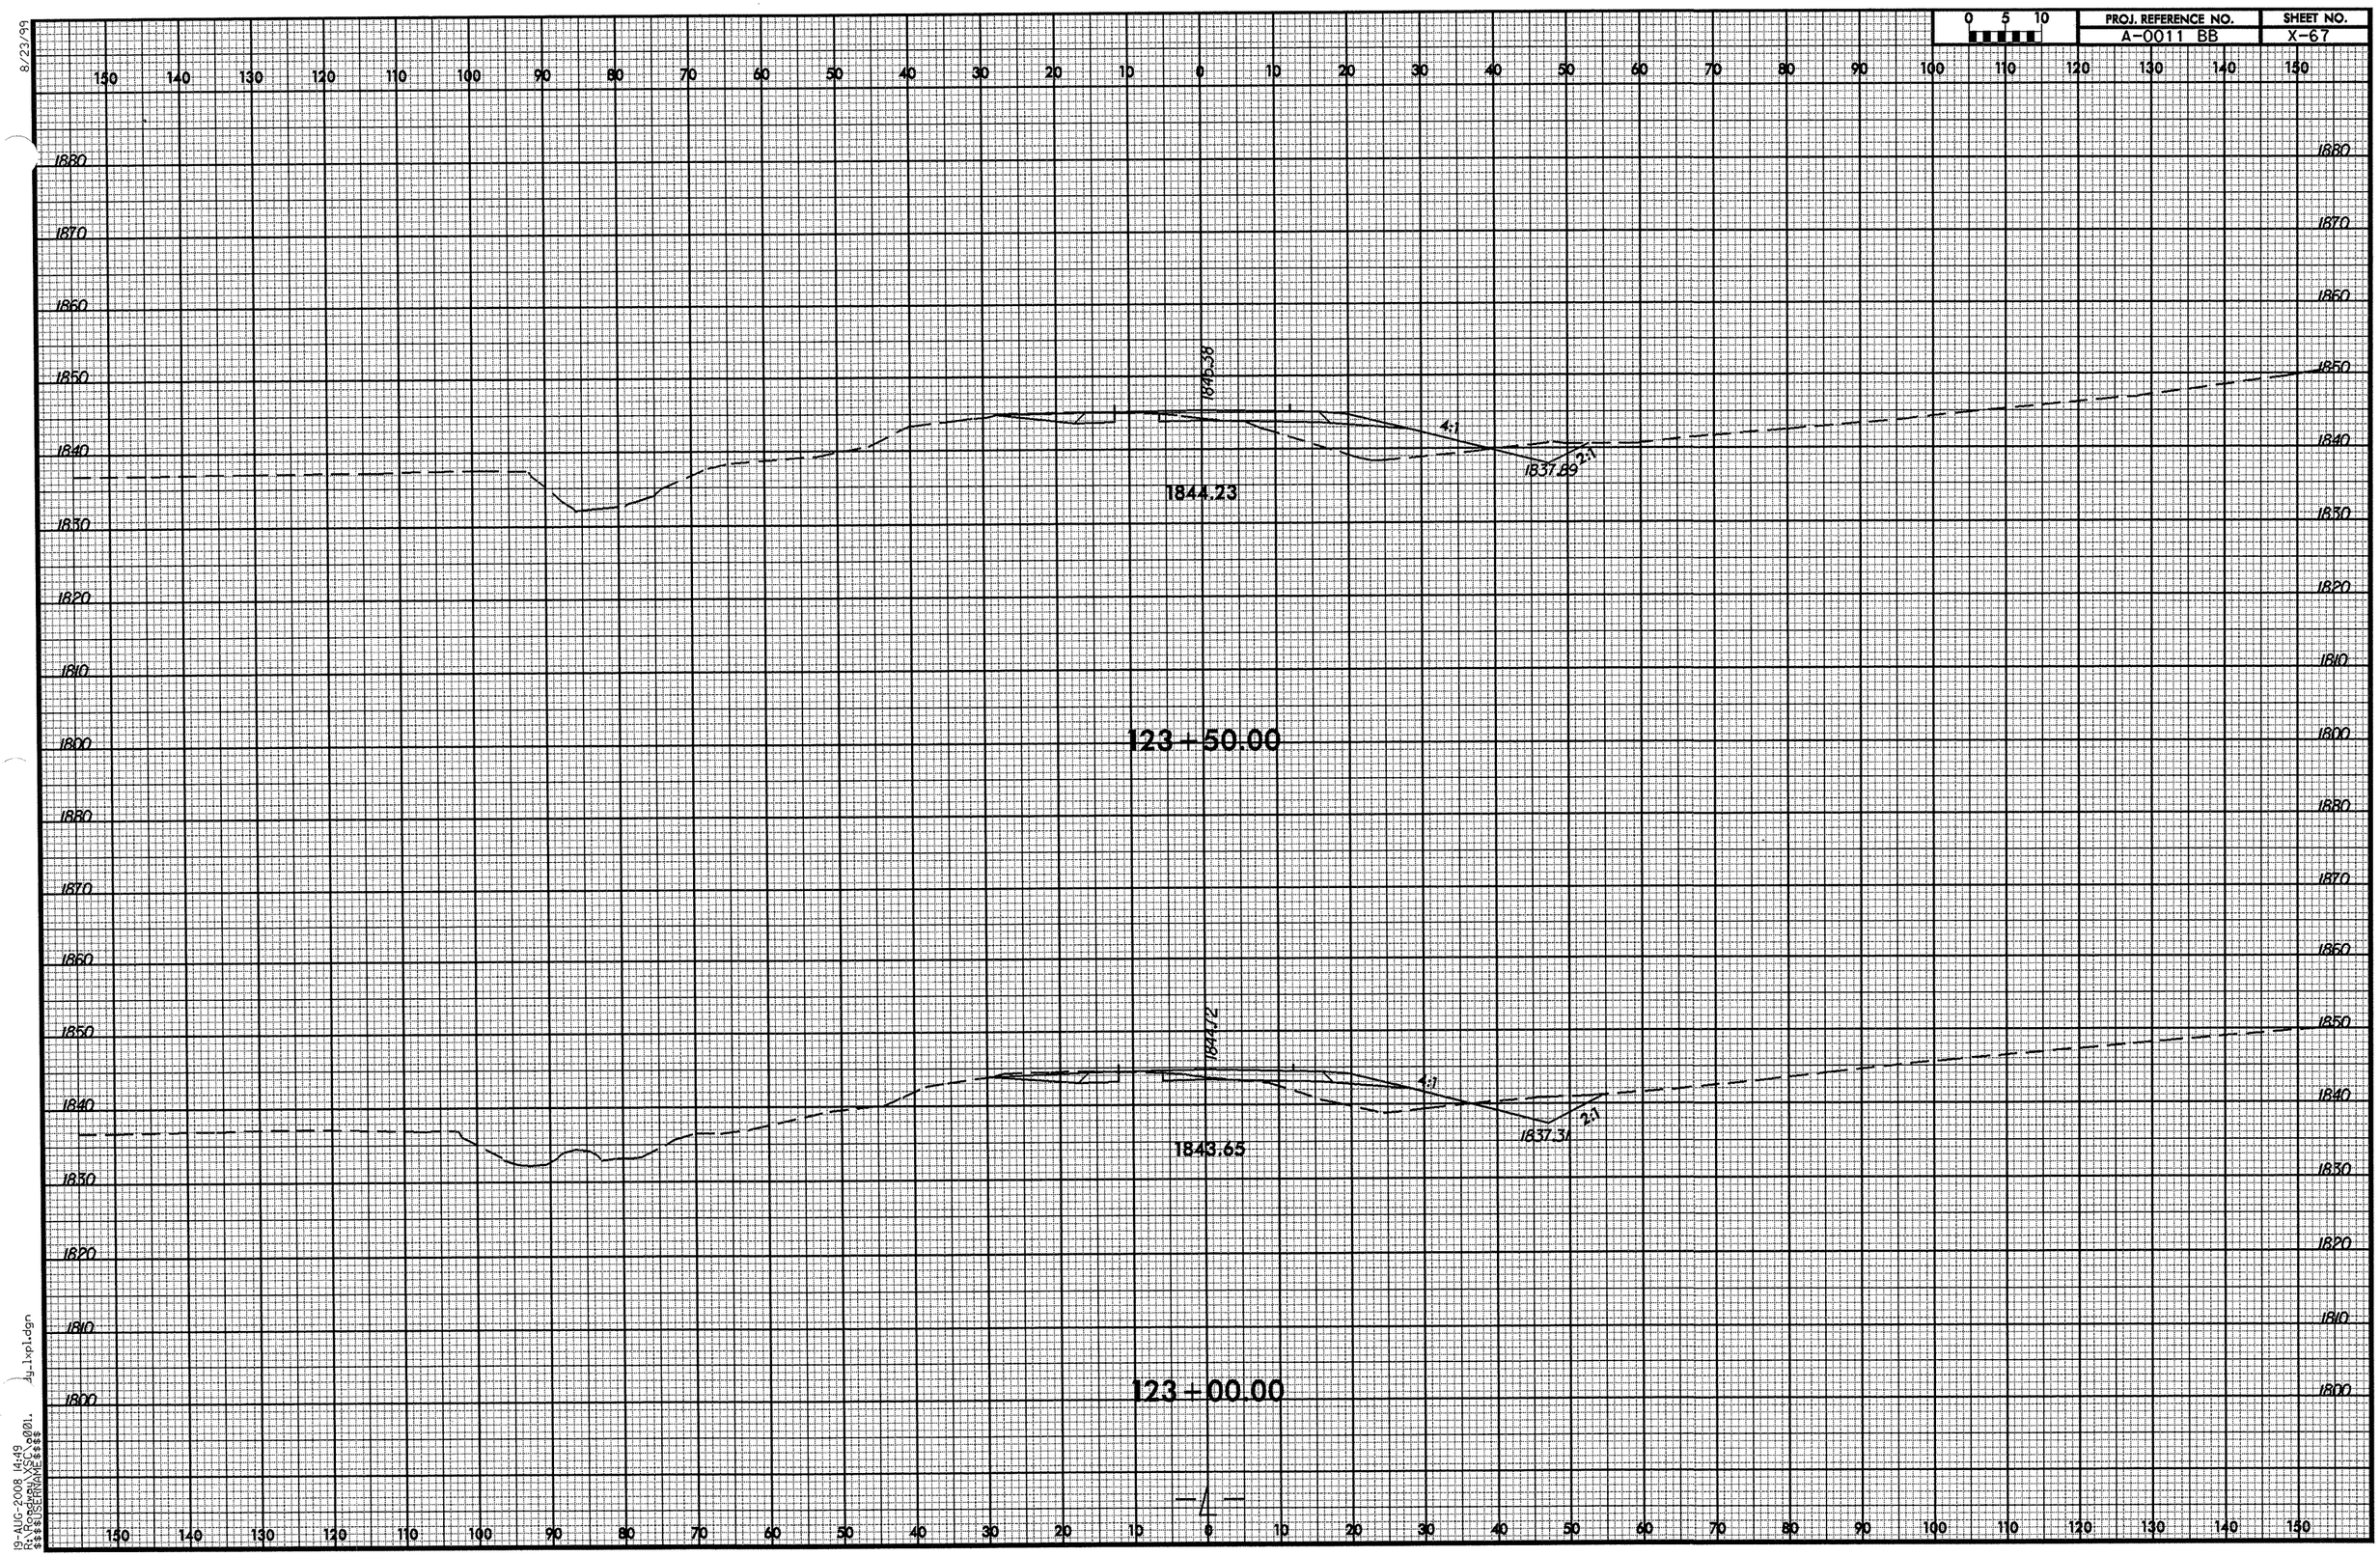

PROJ. REFERENCE NO.
A-0011 BB
SHEET NO.
X-67
0 5 10
1846.38
4:1
2:1
1837.89
1844.23
123+50.00
1844.12
4:1
2:1
1837.31
1843.65
123+00.00

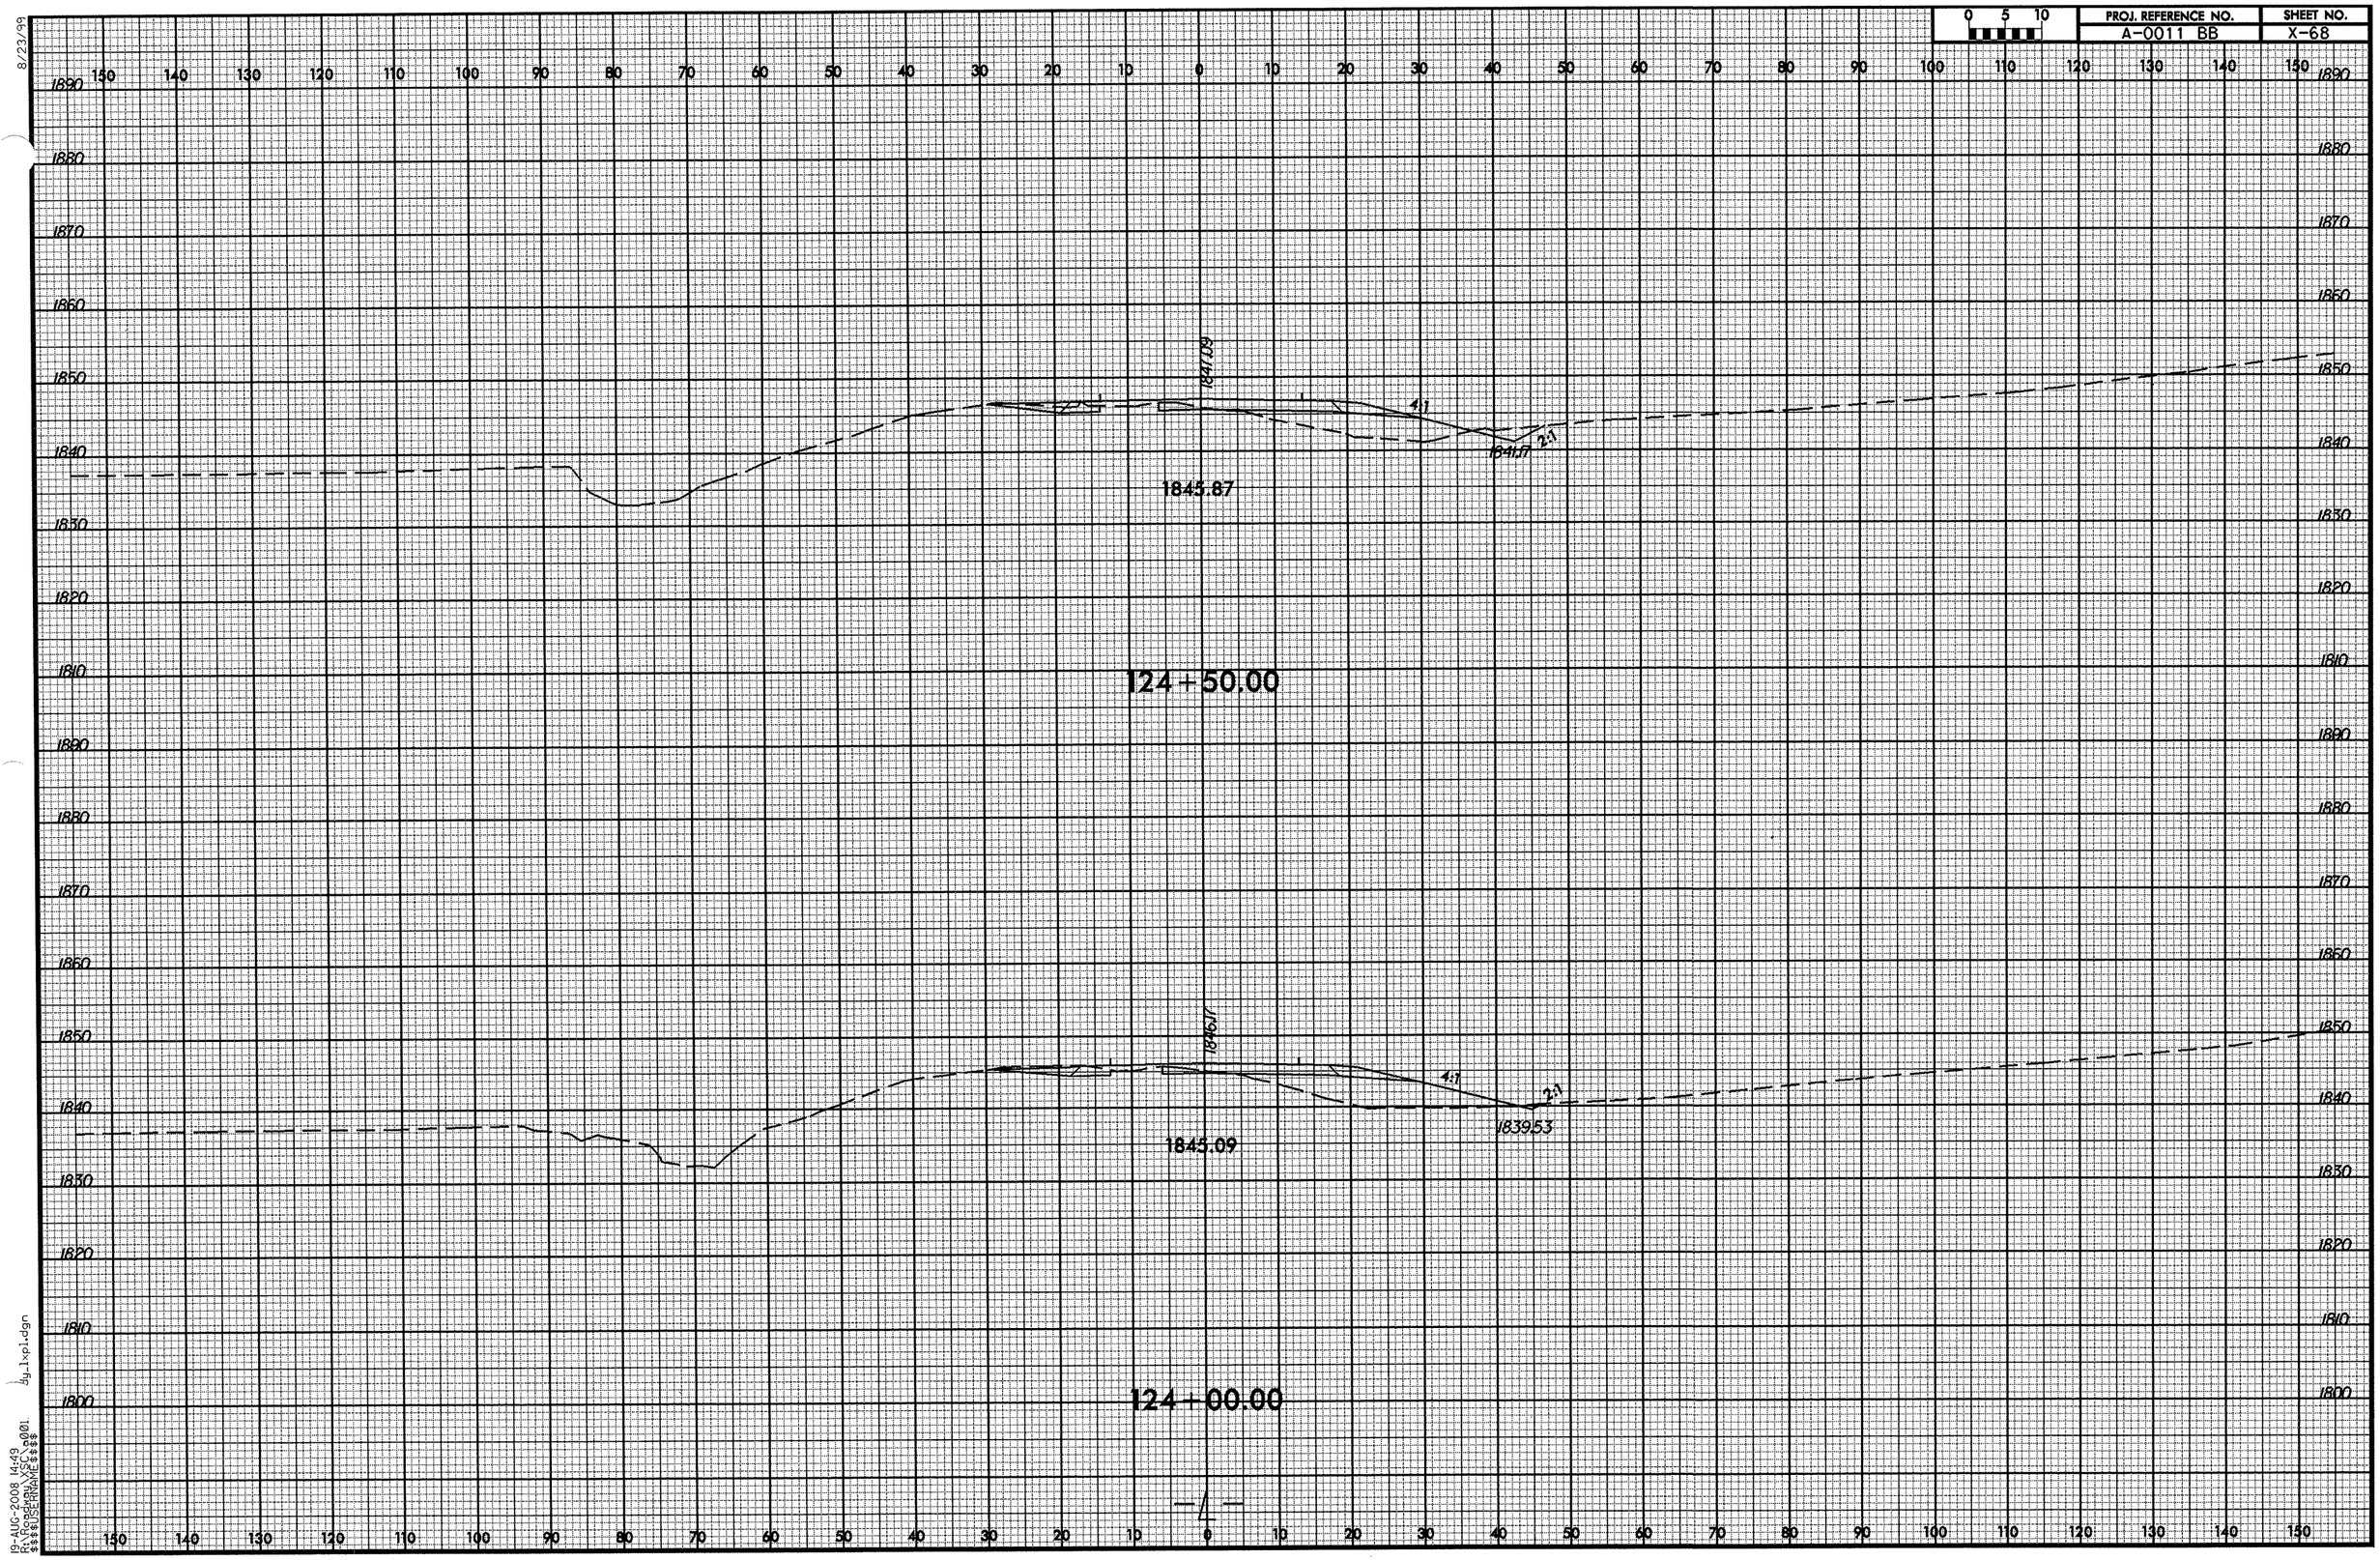

8/23/99

19-AUG-2008 14:49
R:\Roadway\XSC\a001
$$$$USERNAME$$$$

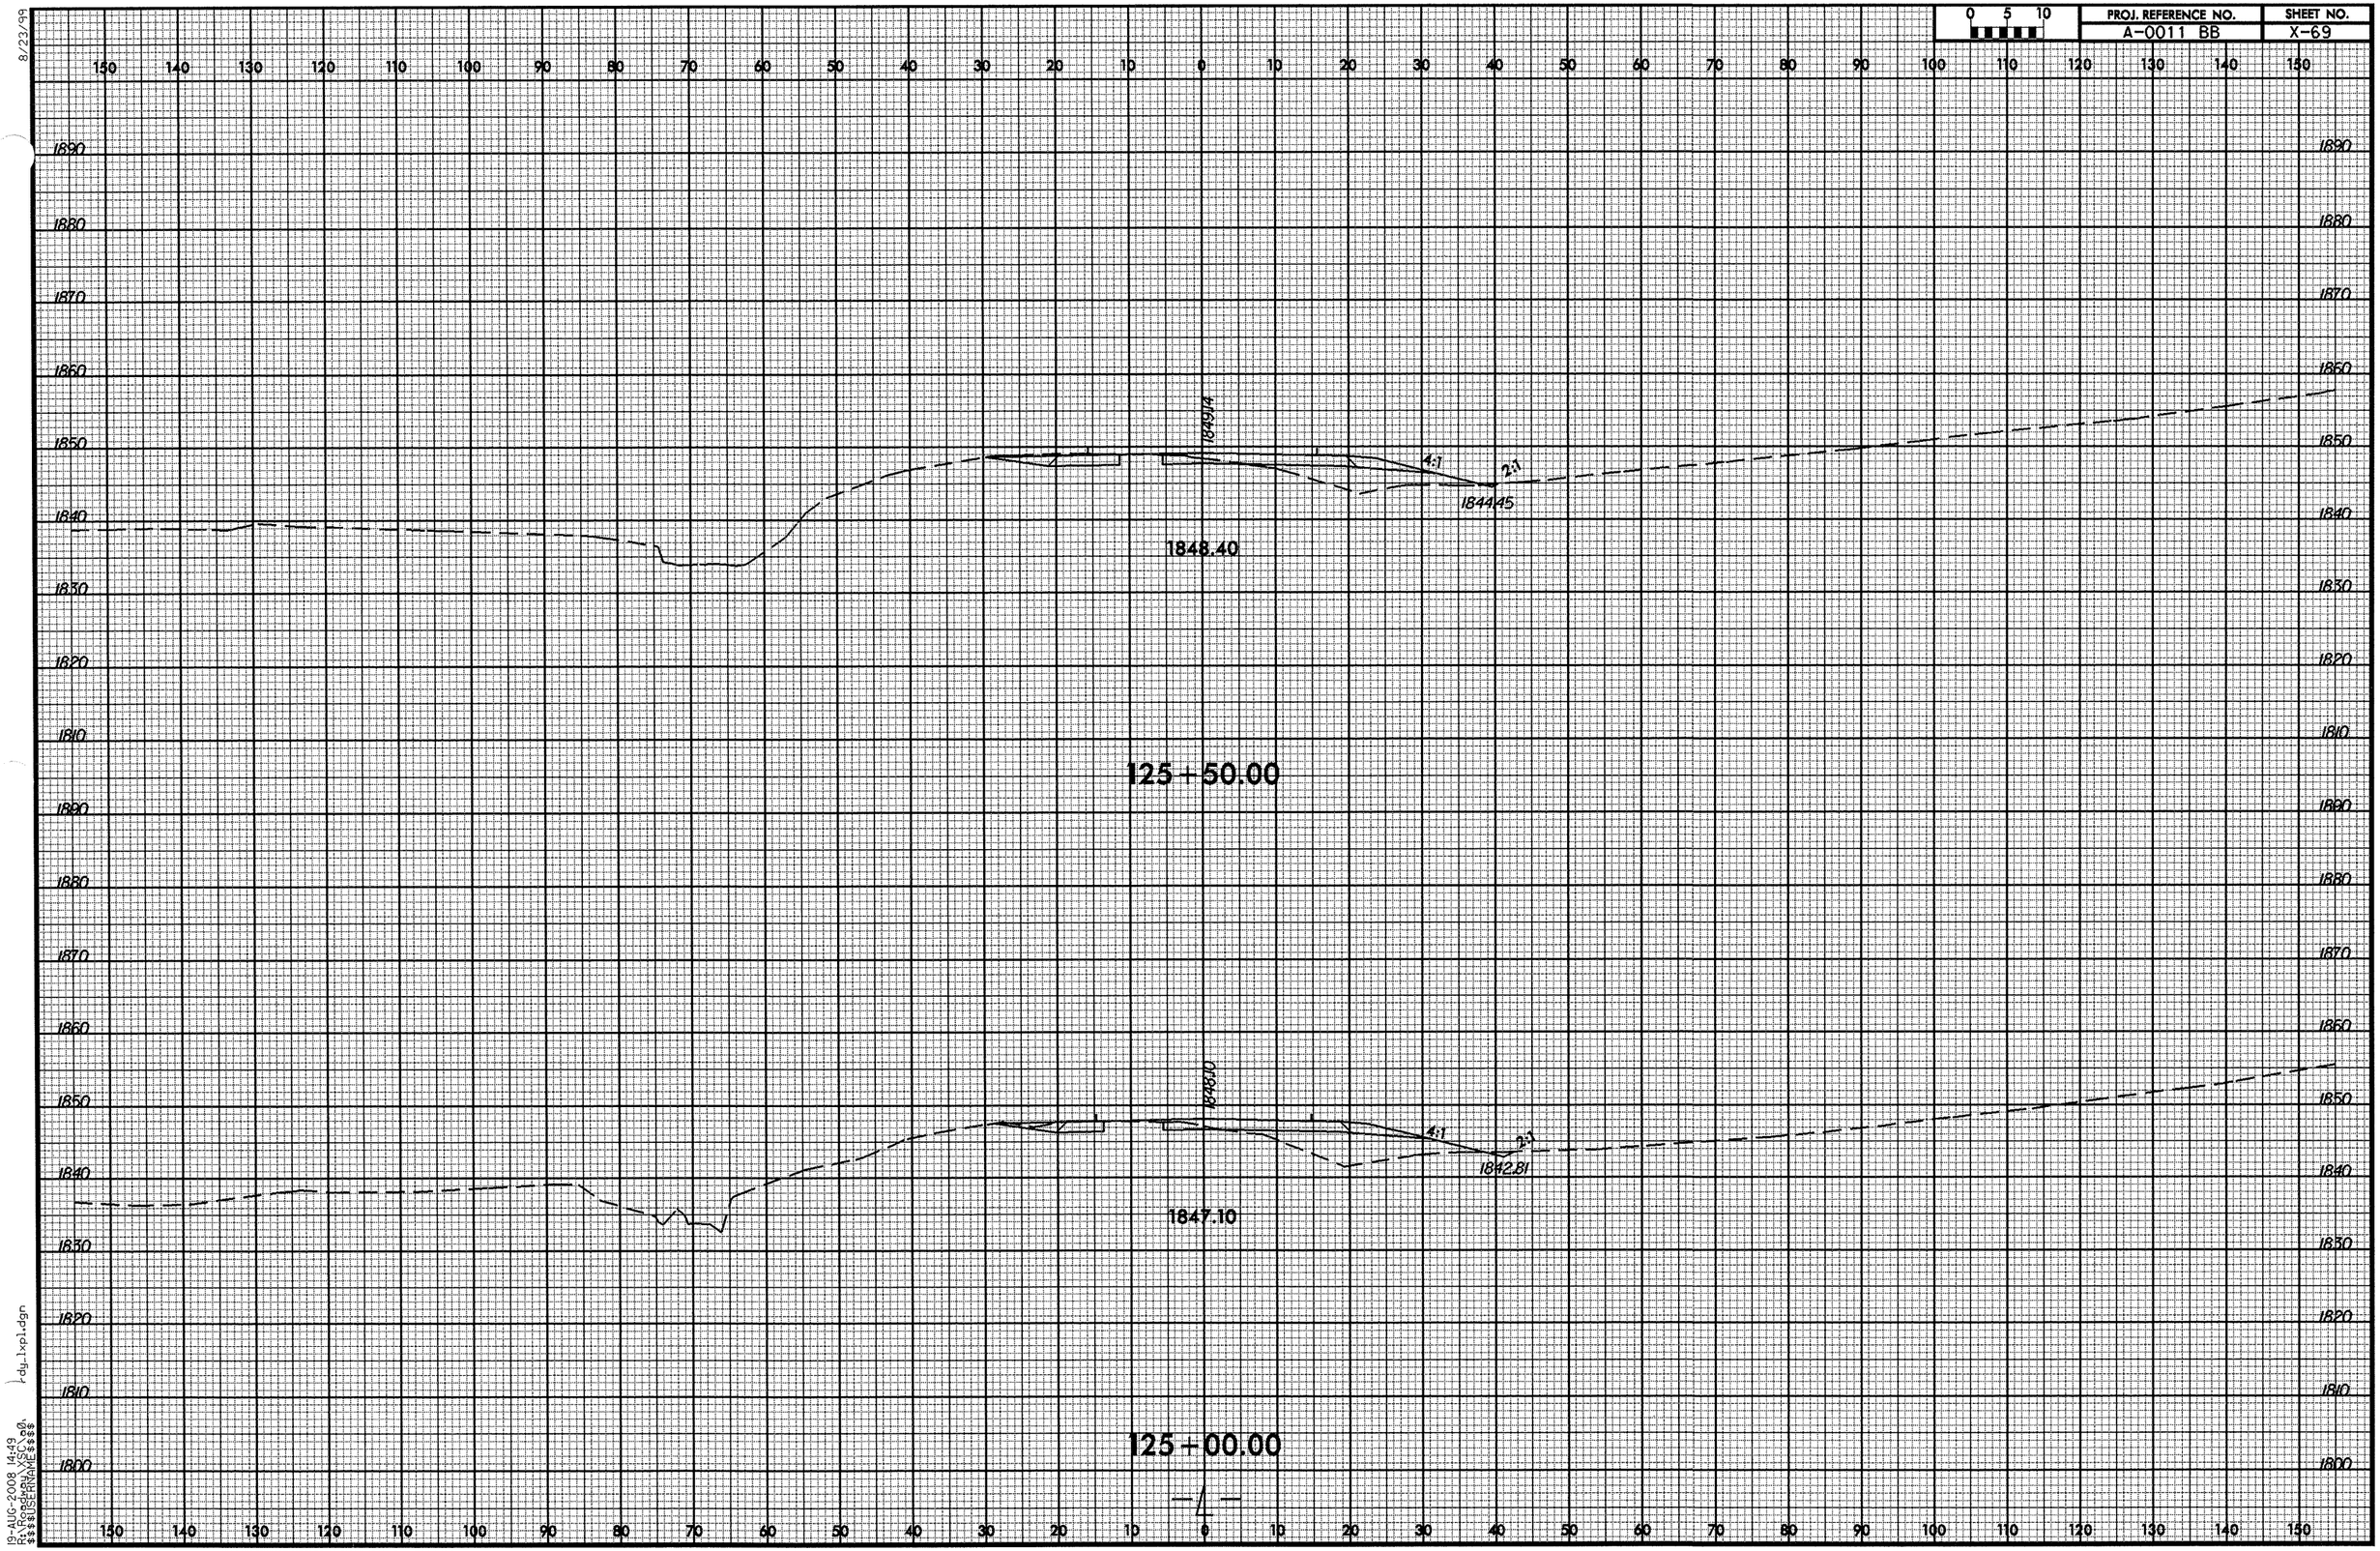

8/23/99

19-AUG-2008 14:49
R:\Roadway\XSC\a0\
$$$$USERNAME$$$$

rdy_lxpl.dgn

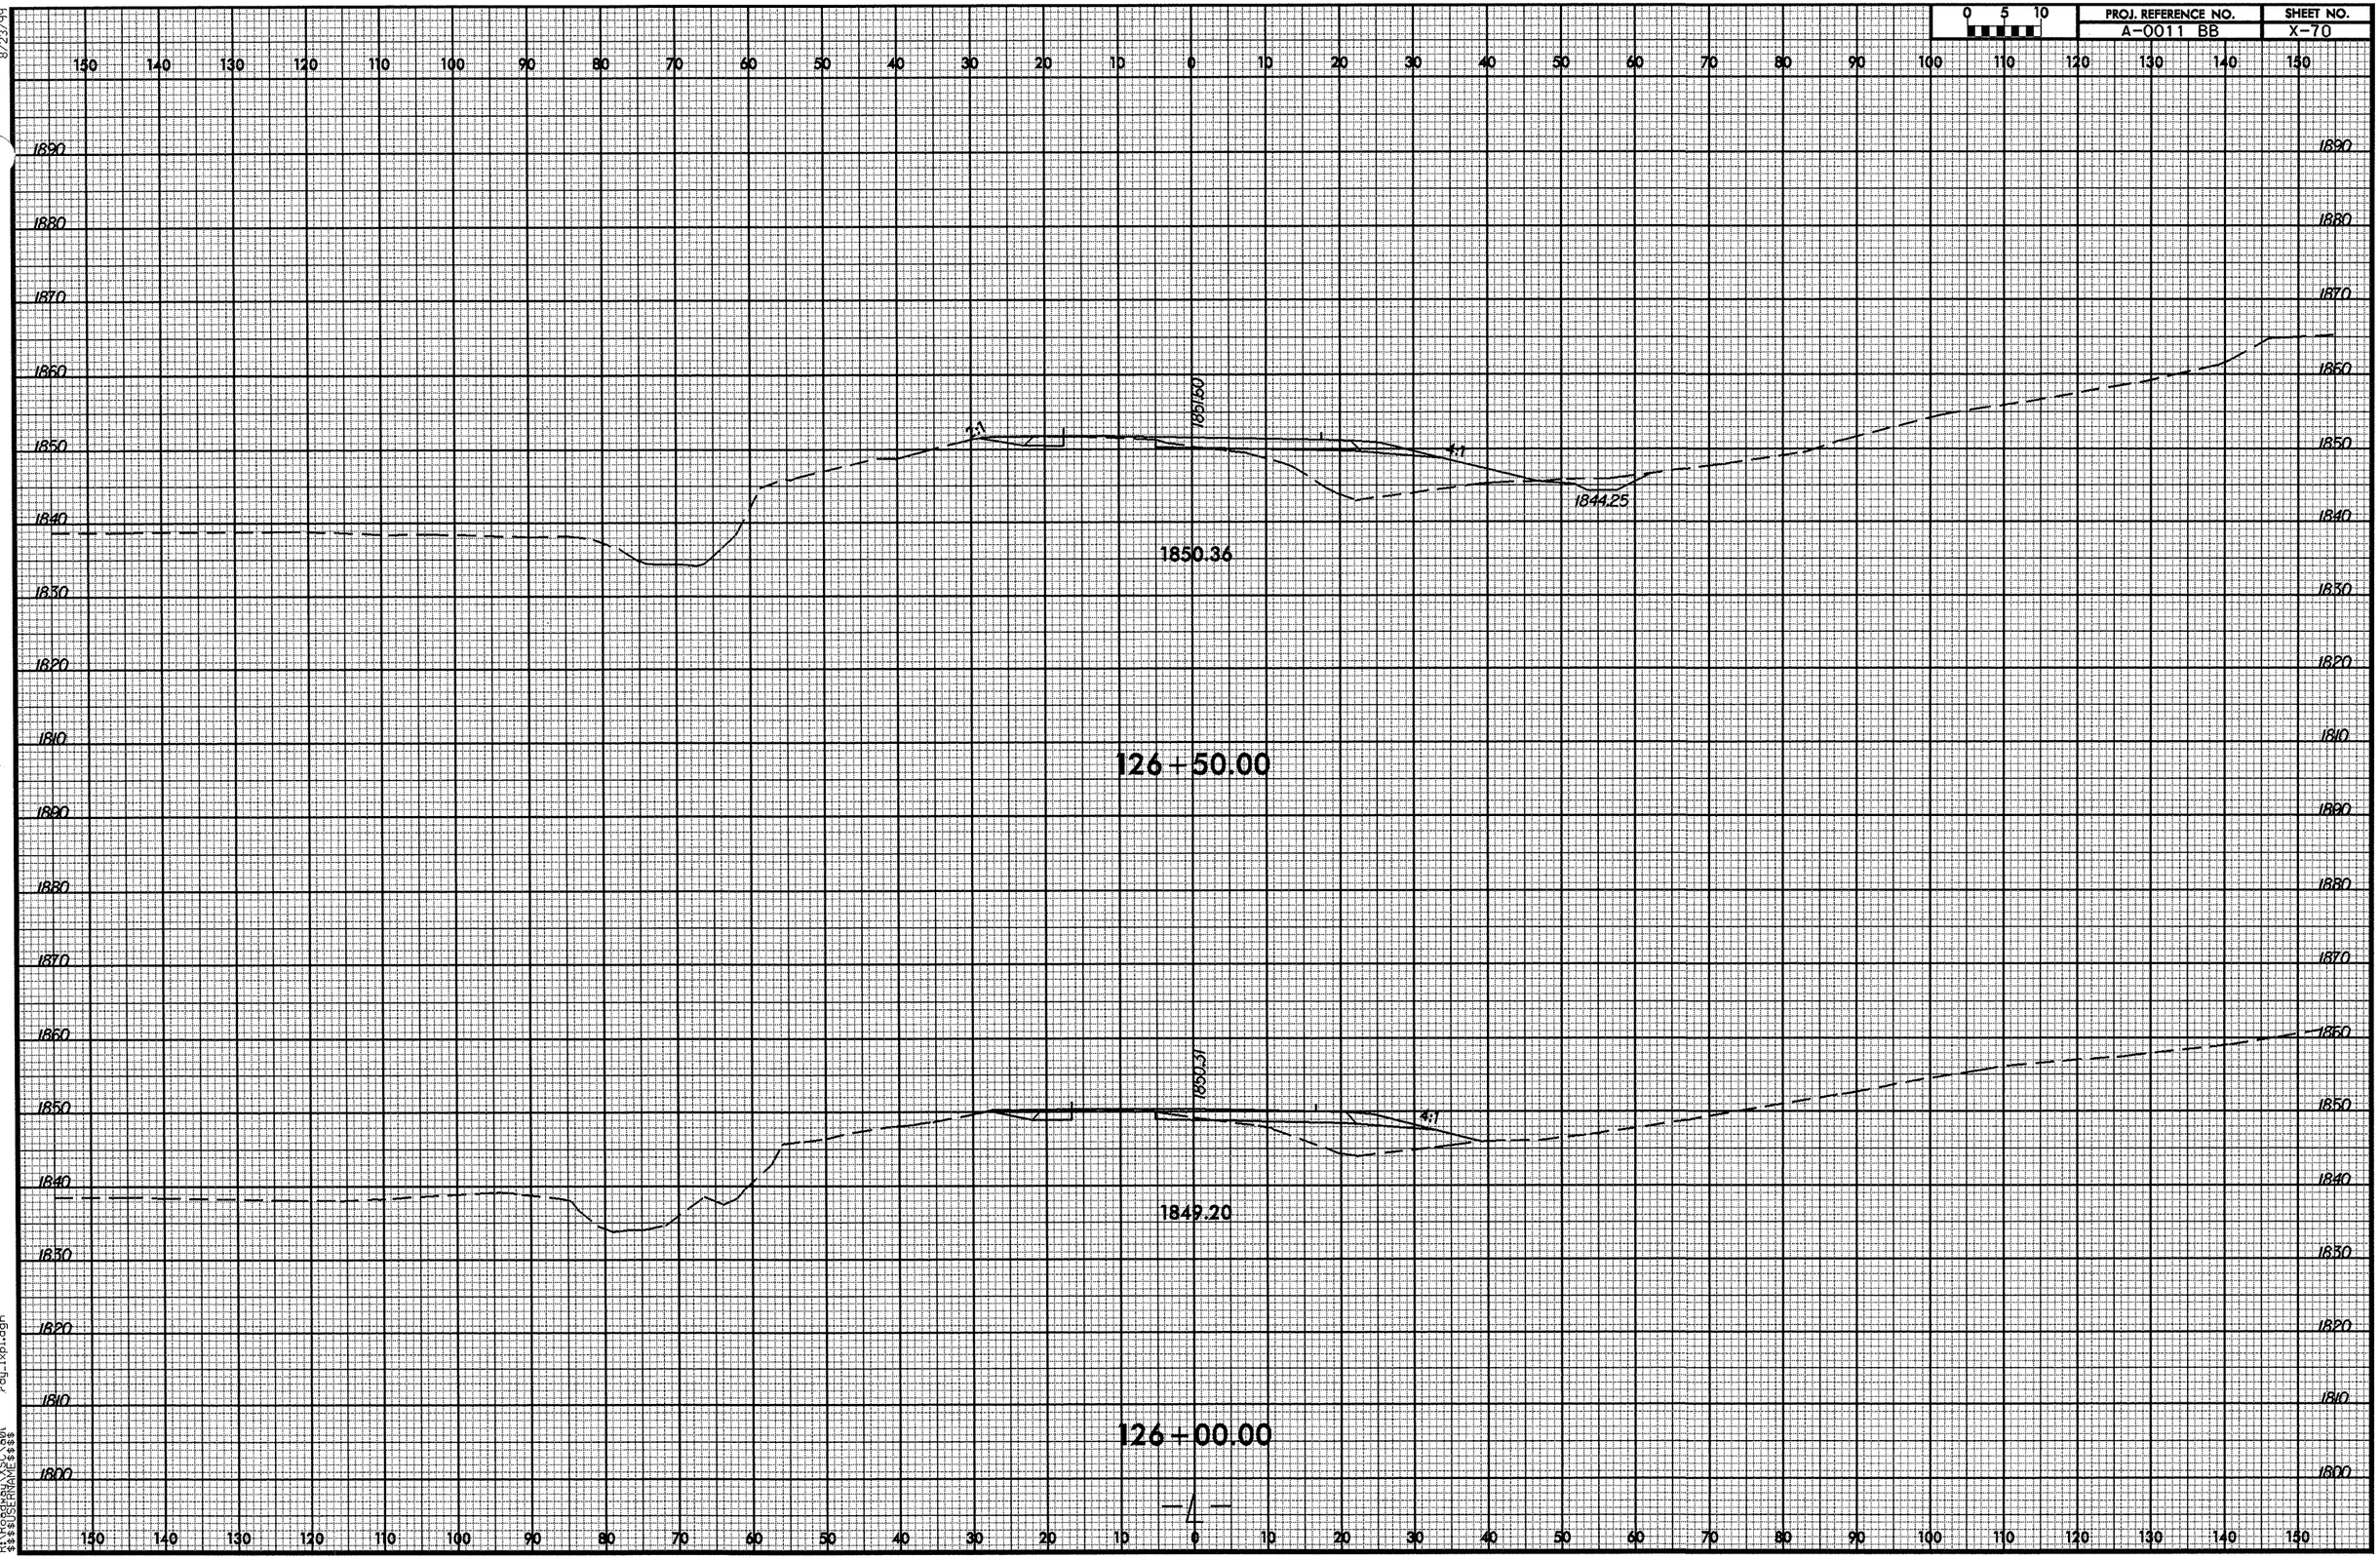

8/23/99

19-AUG-2008 14:50
R:\Roadway\XSC\a0\
$$$$USERNAME$$$$
rdy_lxpl.dgn

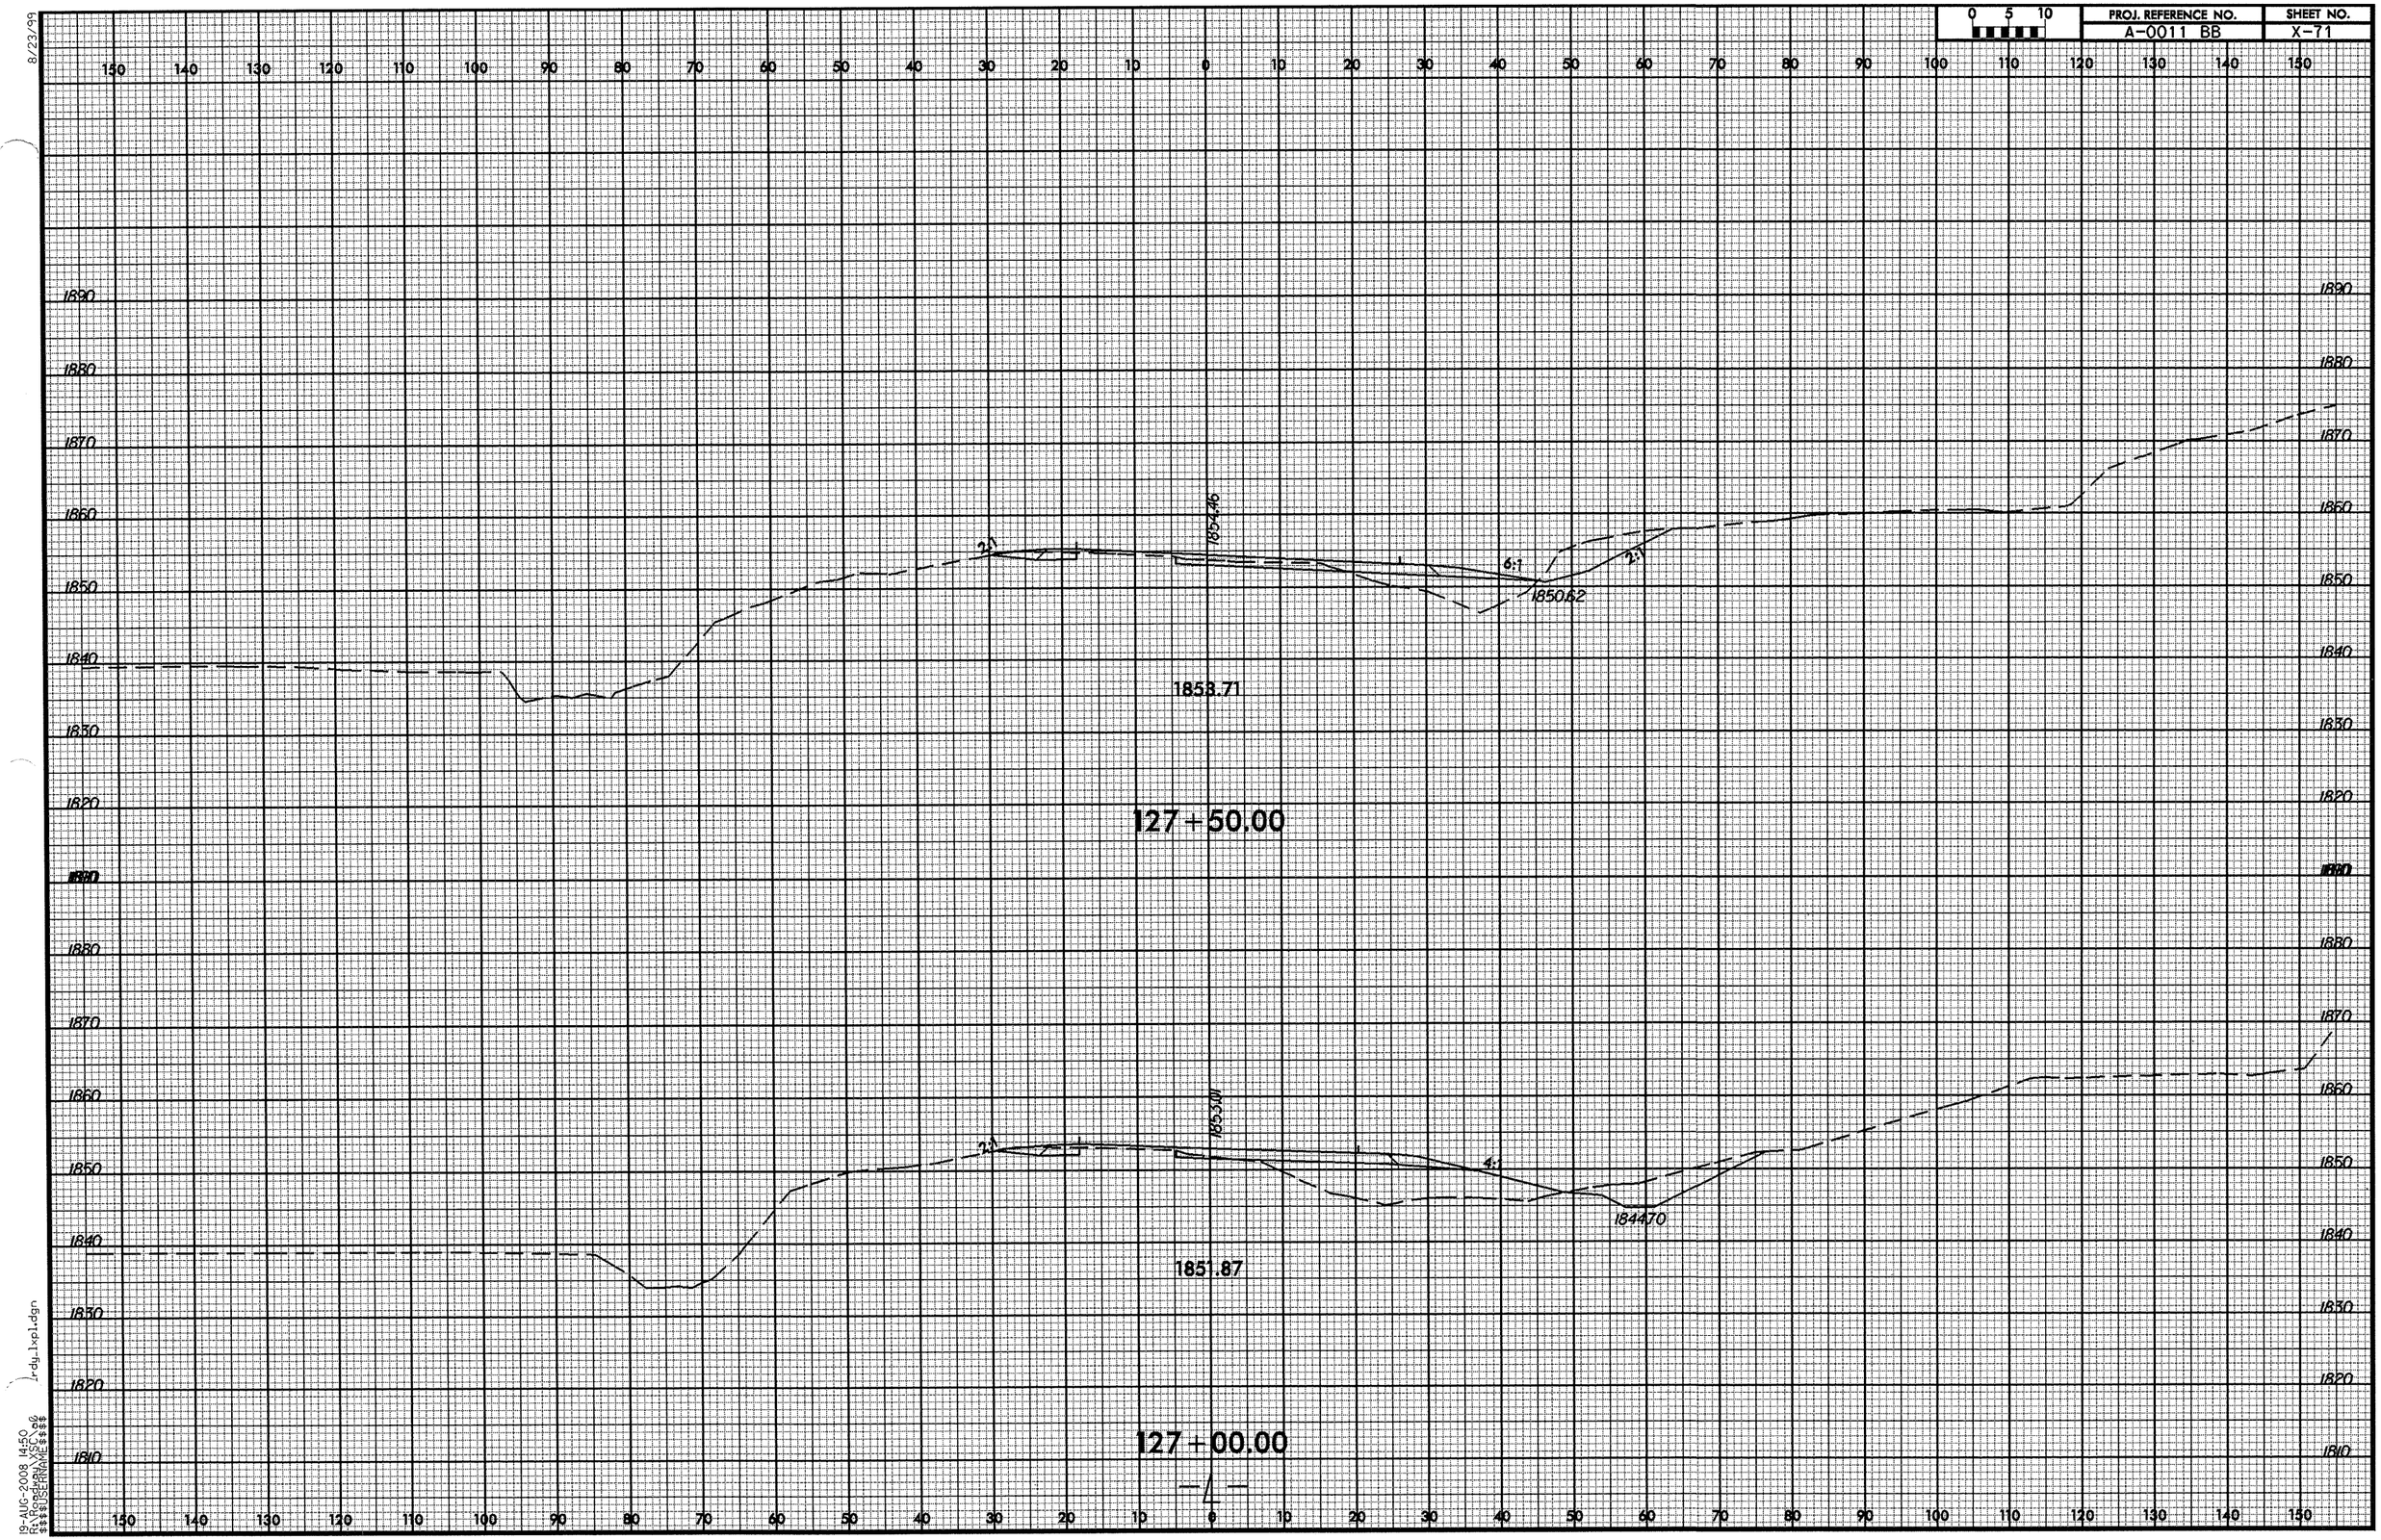
0 5 10
PROJ. REFERENCE NO.
A-0011 BB
SHEET NO.
X-71
1890
1880
1870
1860
1850
1840
1830
1820
1810
2:1
1854.46
6:1
2:1
1850.62
1853.71
127+50.00
2:1
1855.00
4:1
1844.70
1851.87
127+00.00
8/23/99
19-AUG-2008 14:50
rdy_lxpl.dgn

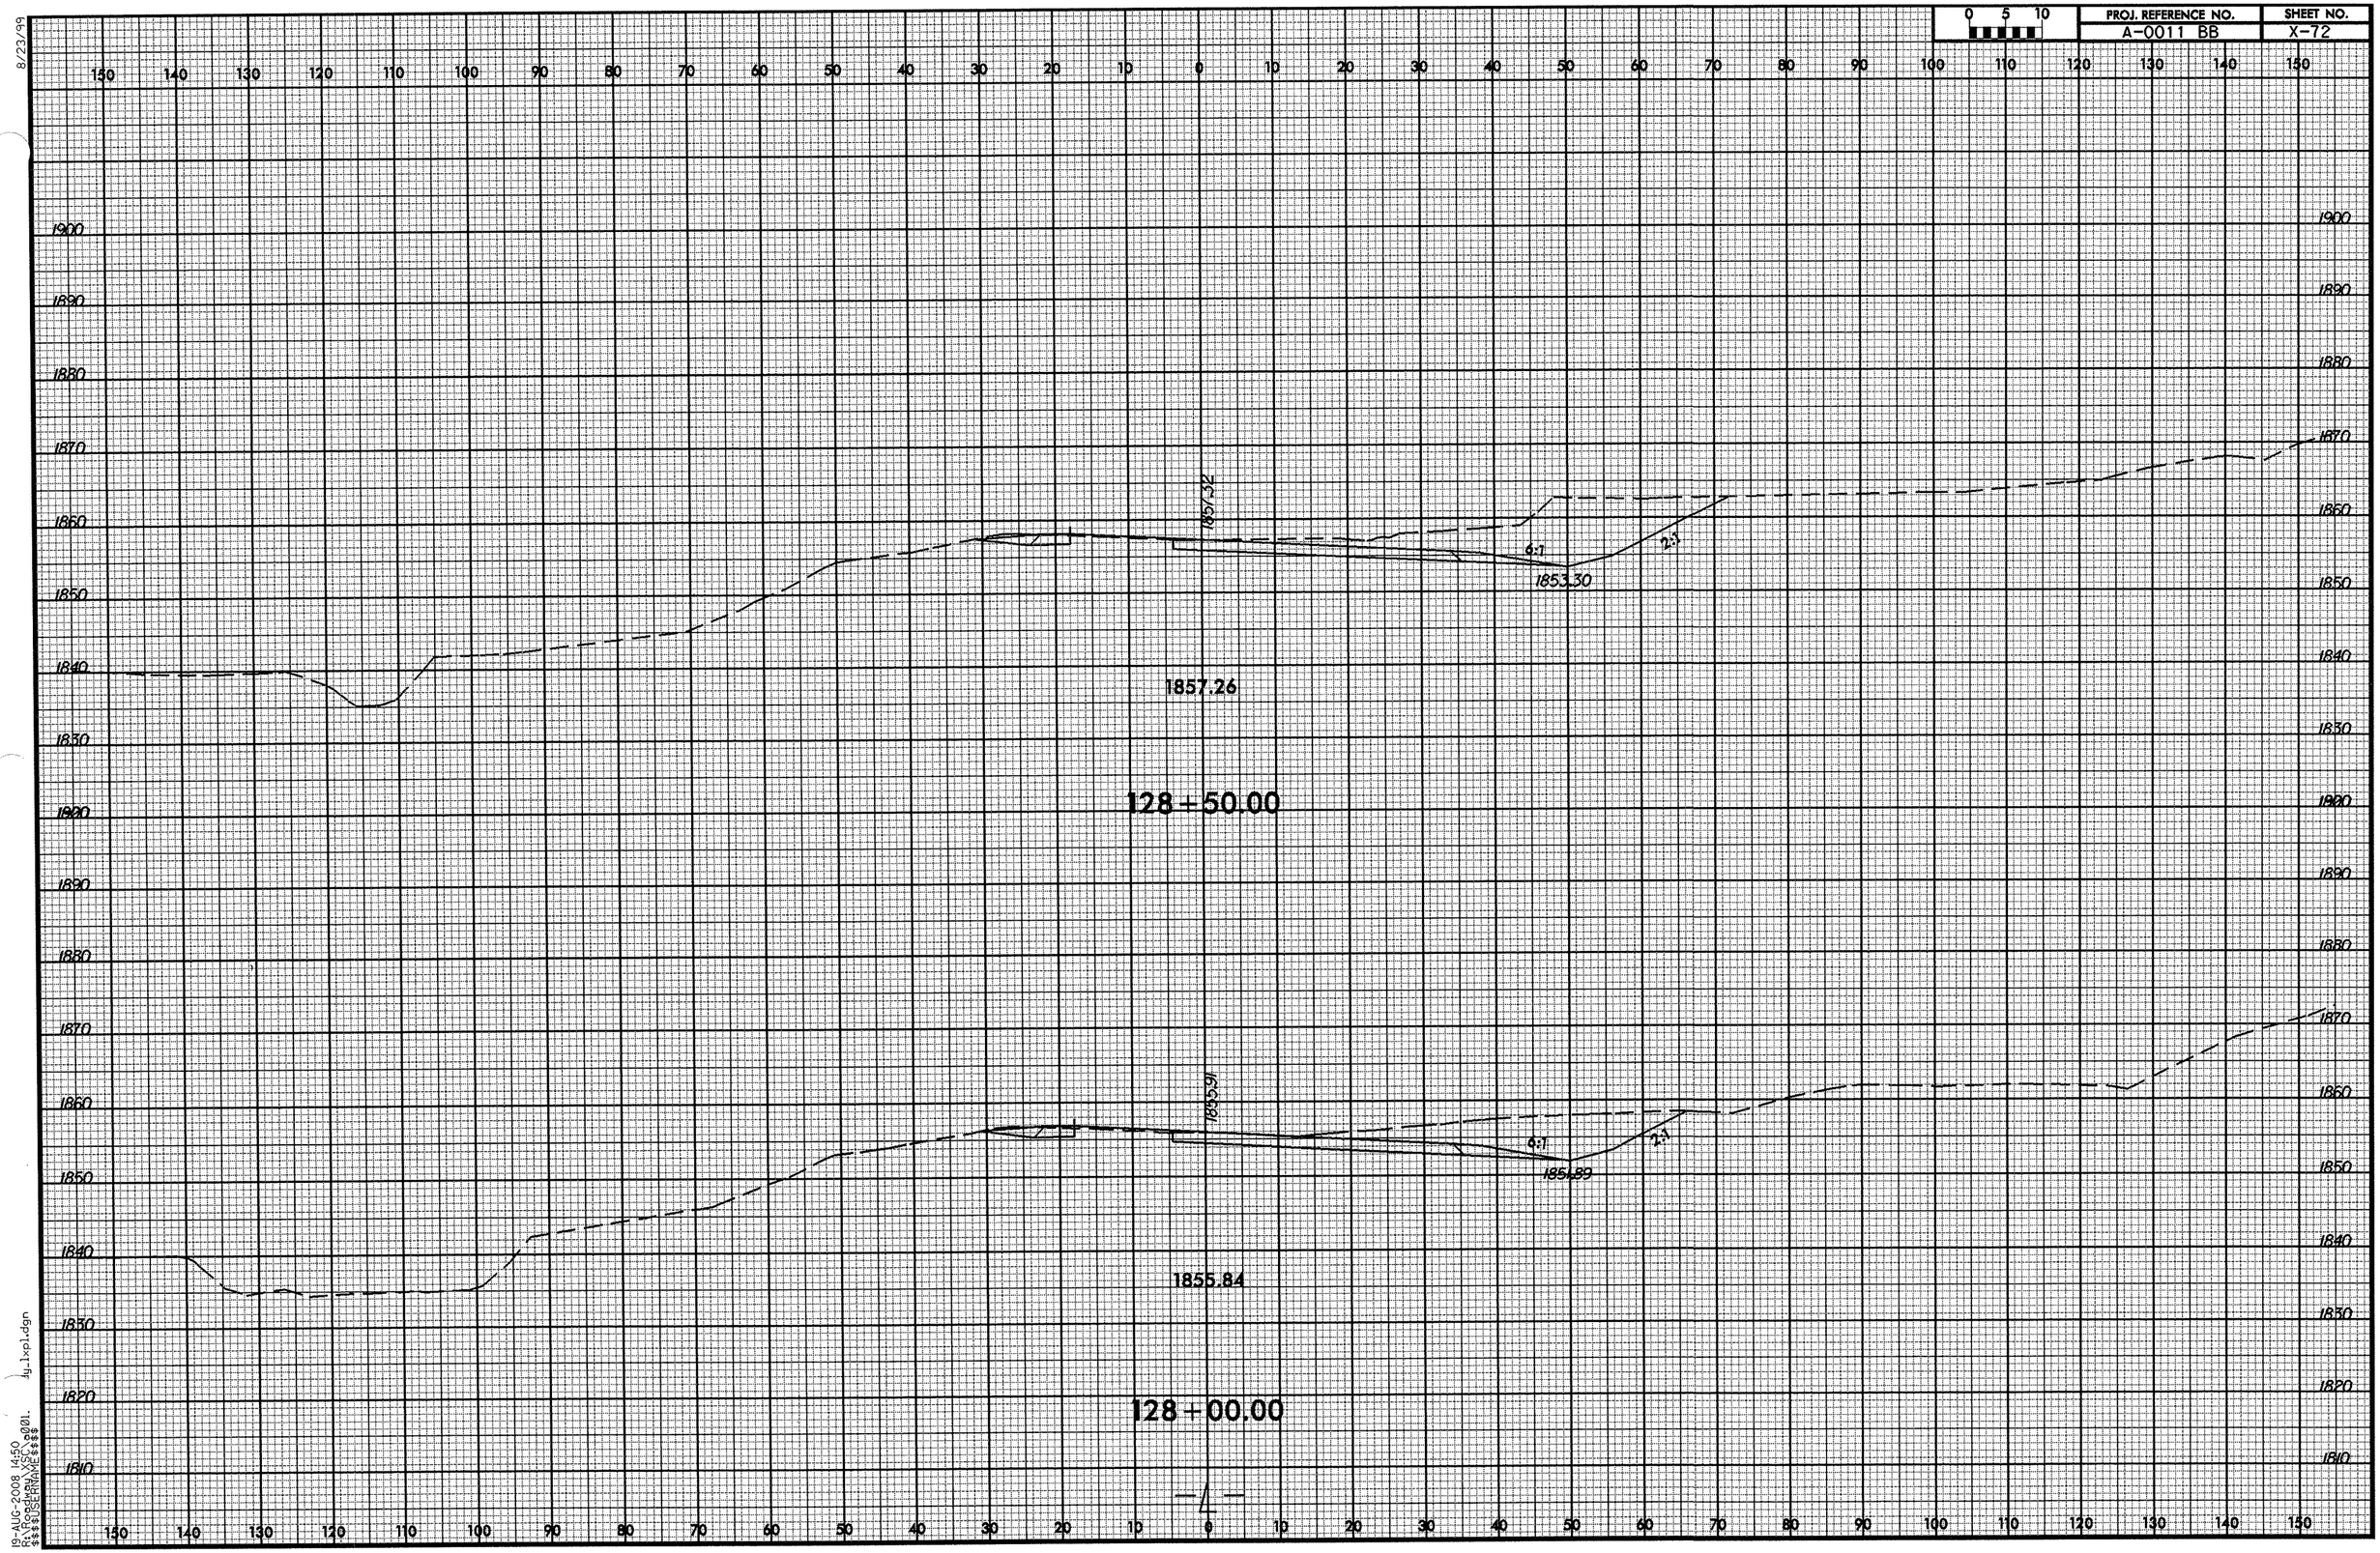

8/23/99
19-AUG-2008 14:50
R:\Roadway\XSC\o001.dgn
$$$$USERNAME$$$$

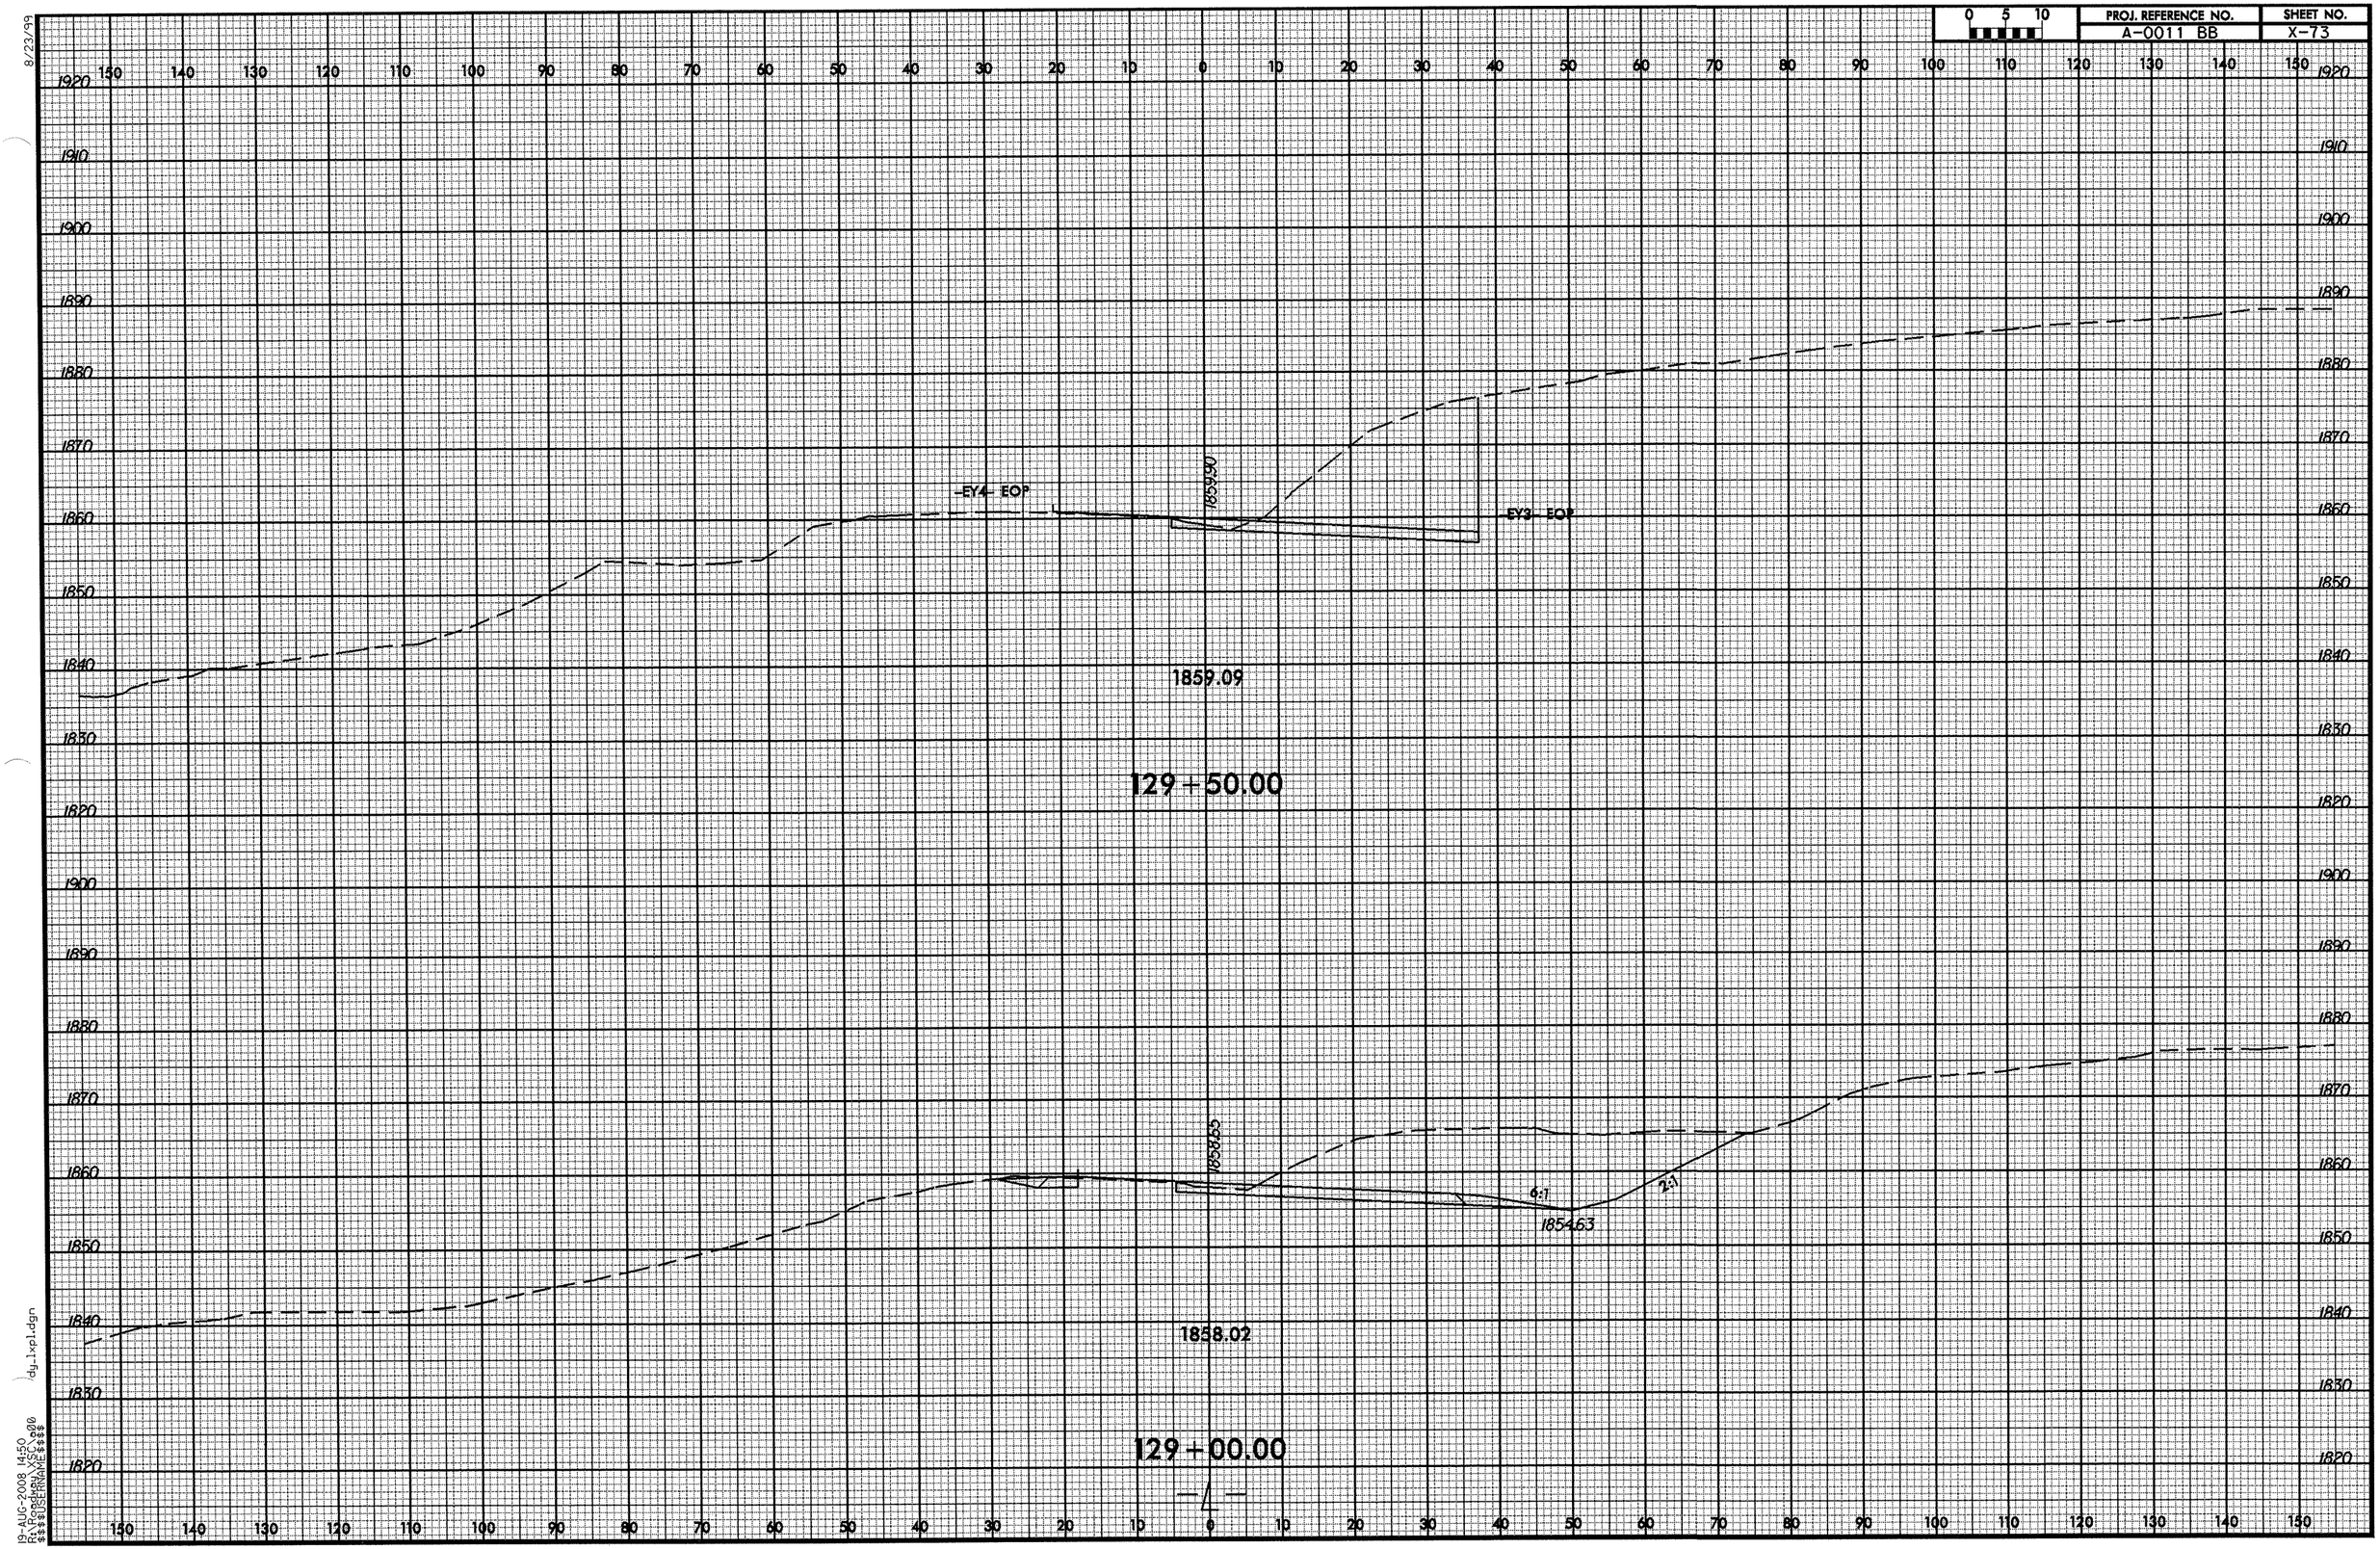

8/23/99

19-AUG-2008 14:50
R:\Roadway\XSC\o00
$$$$USERNAME$$$$
dy_lxpl.dgn

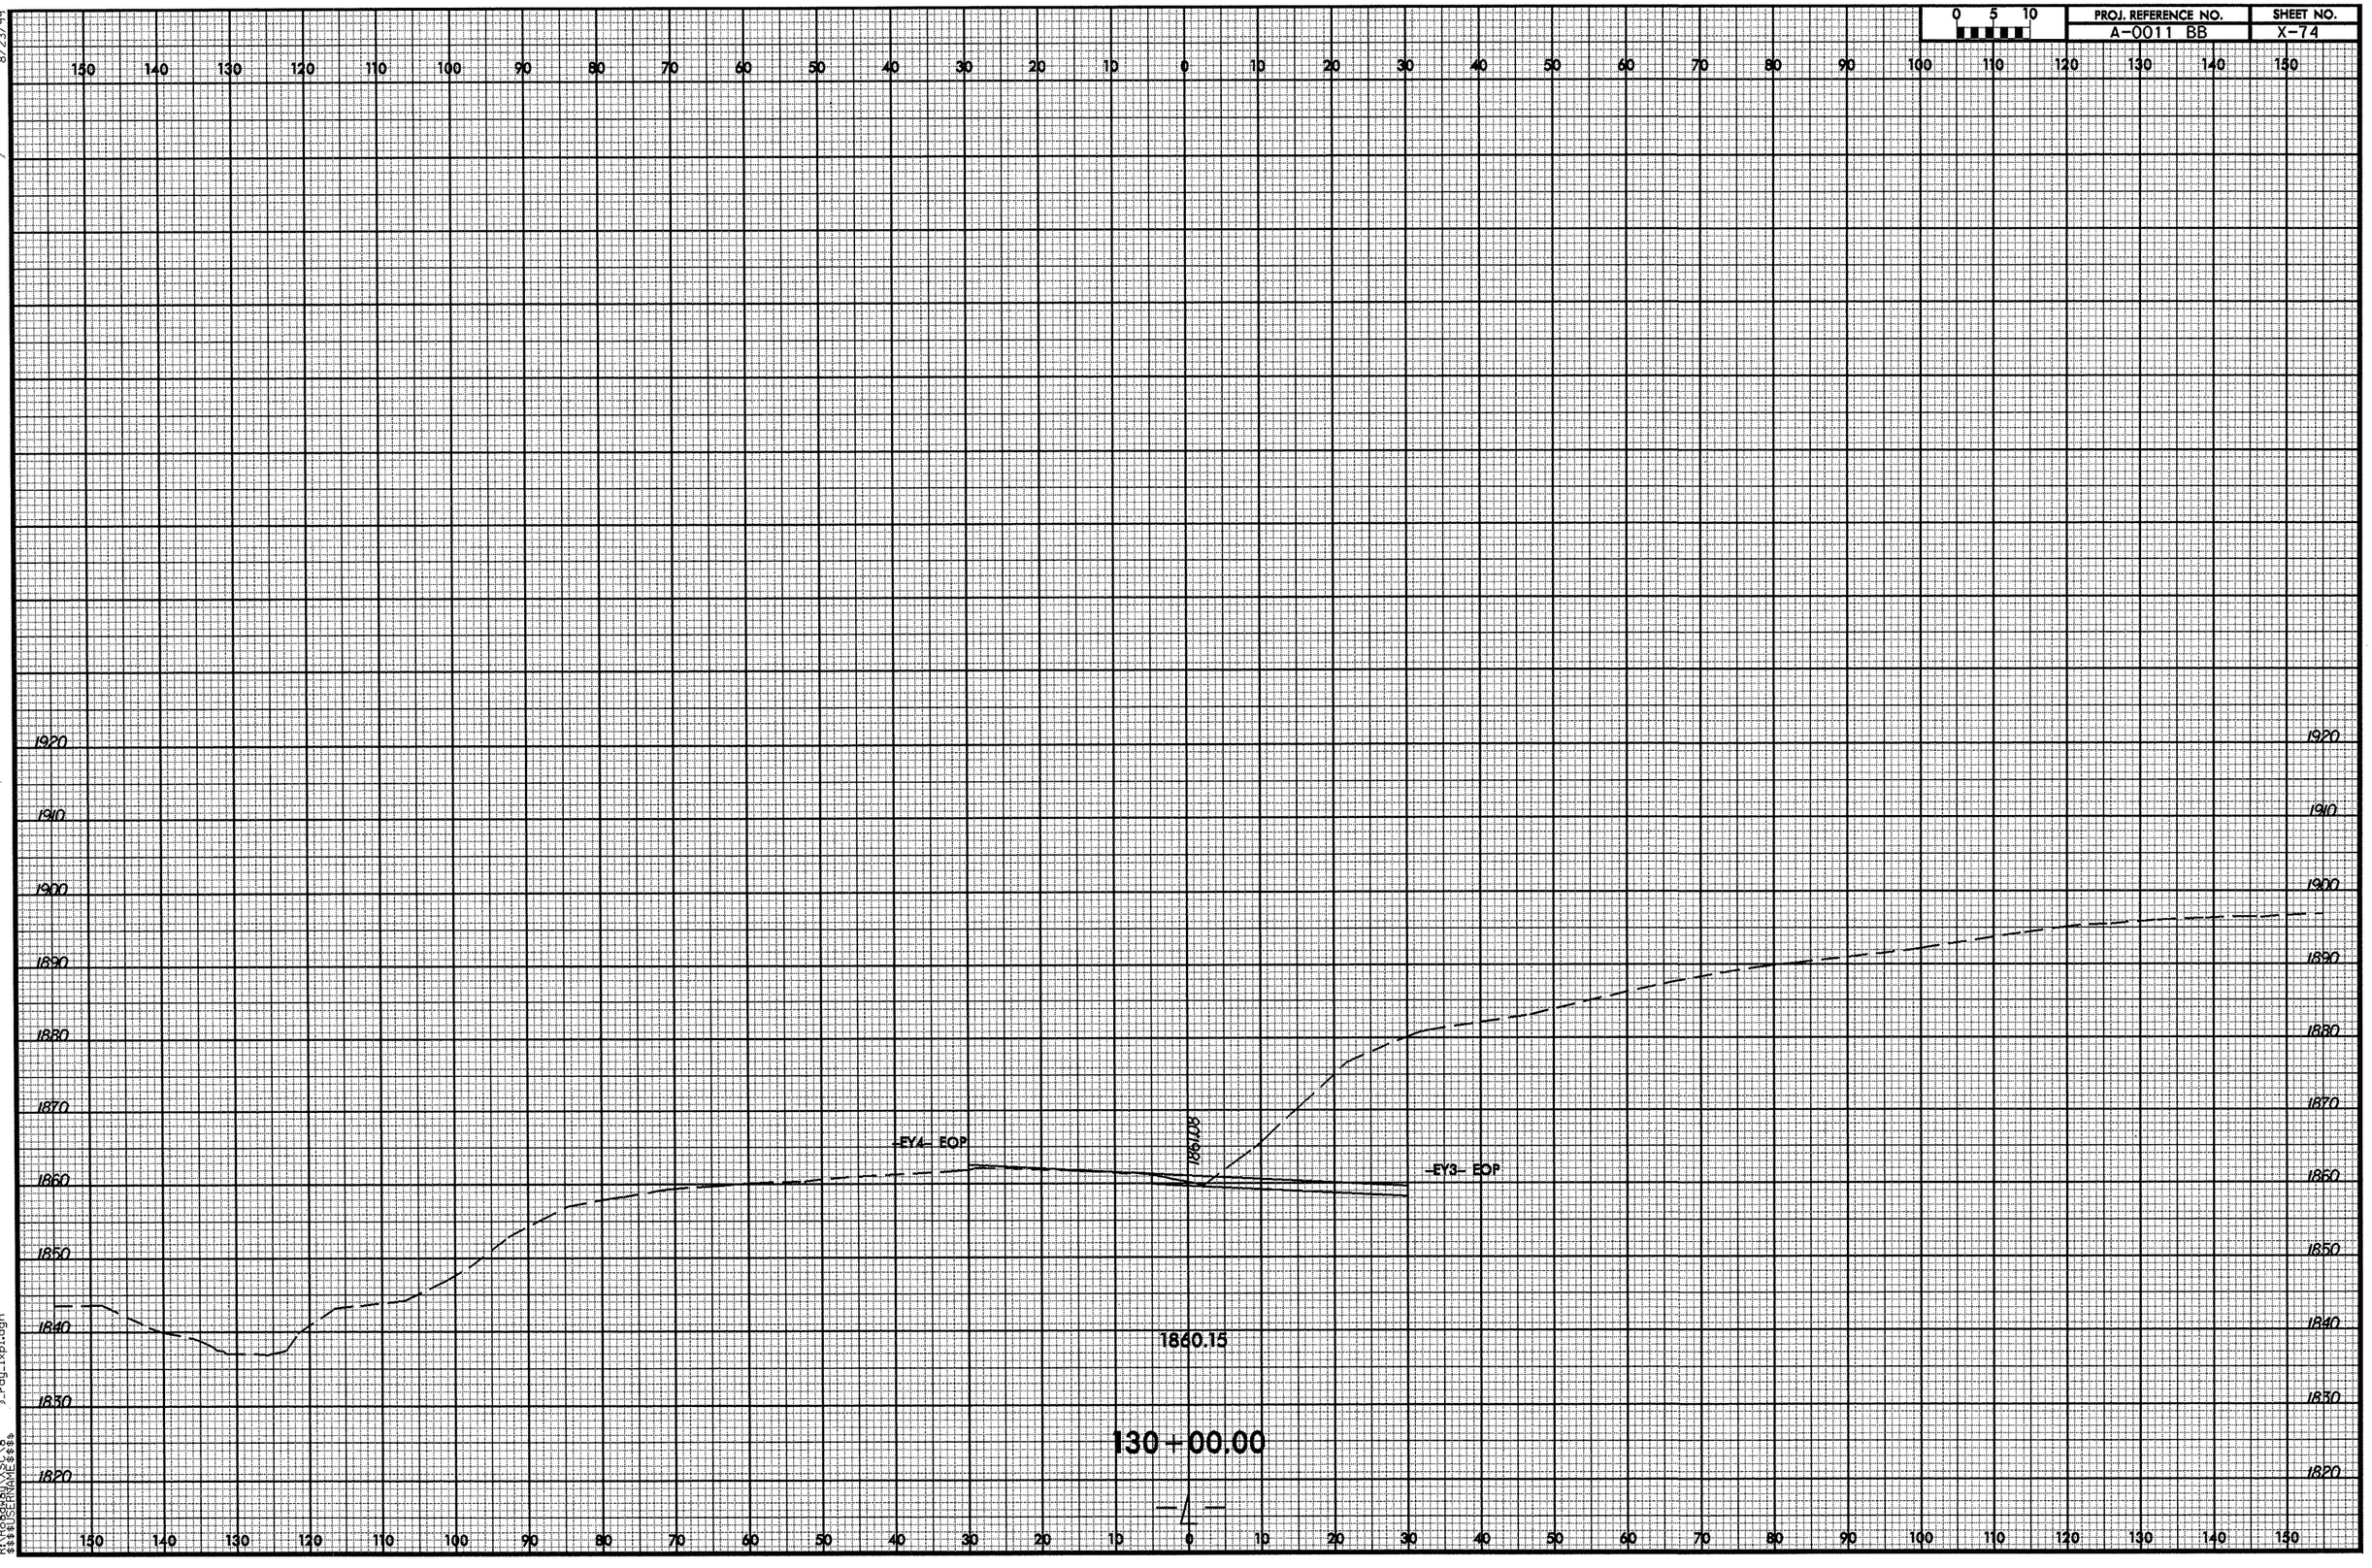
0 5 10
PROJ. REFERENCE NO.
A-0011 BB
SHEET NO.
X-74
150 140 130 120 110 100 90 80 70 60 50 40 30 20 10 0 10 20 30 40 50 60 70 80 90 100 110 120 130 140 150
1920
1910
1900
1890
1880
1870
1860
1850
1840
1830
1820
EV4- EOP
1861.08
EV3- EOP
1860.15
130+00.00
8/23/99
19-AUG-2008 14:51
j_rdy_1xp1.dgn

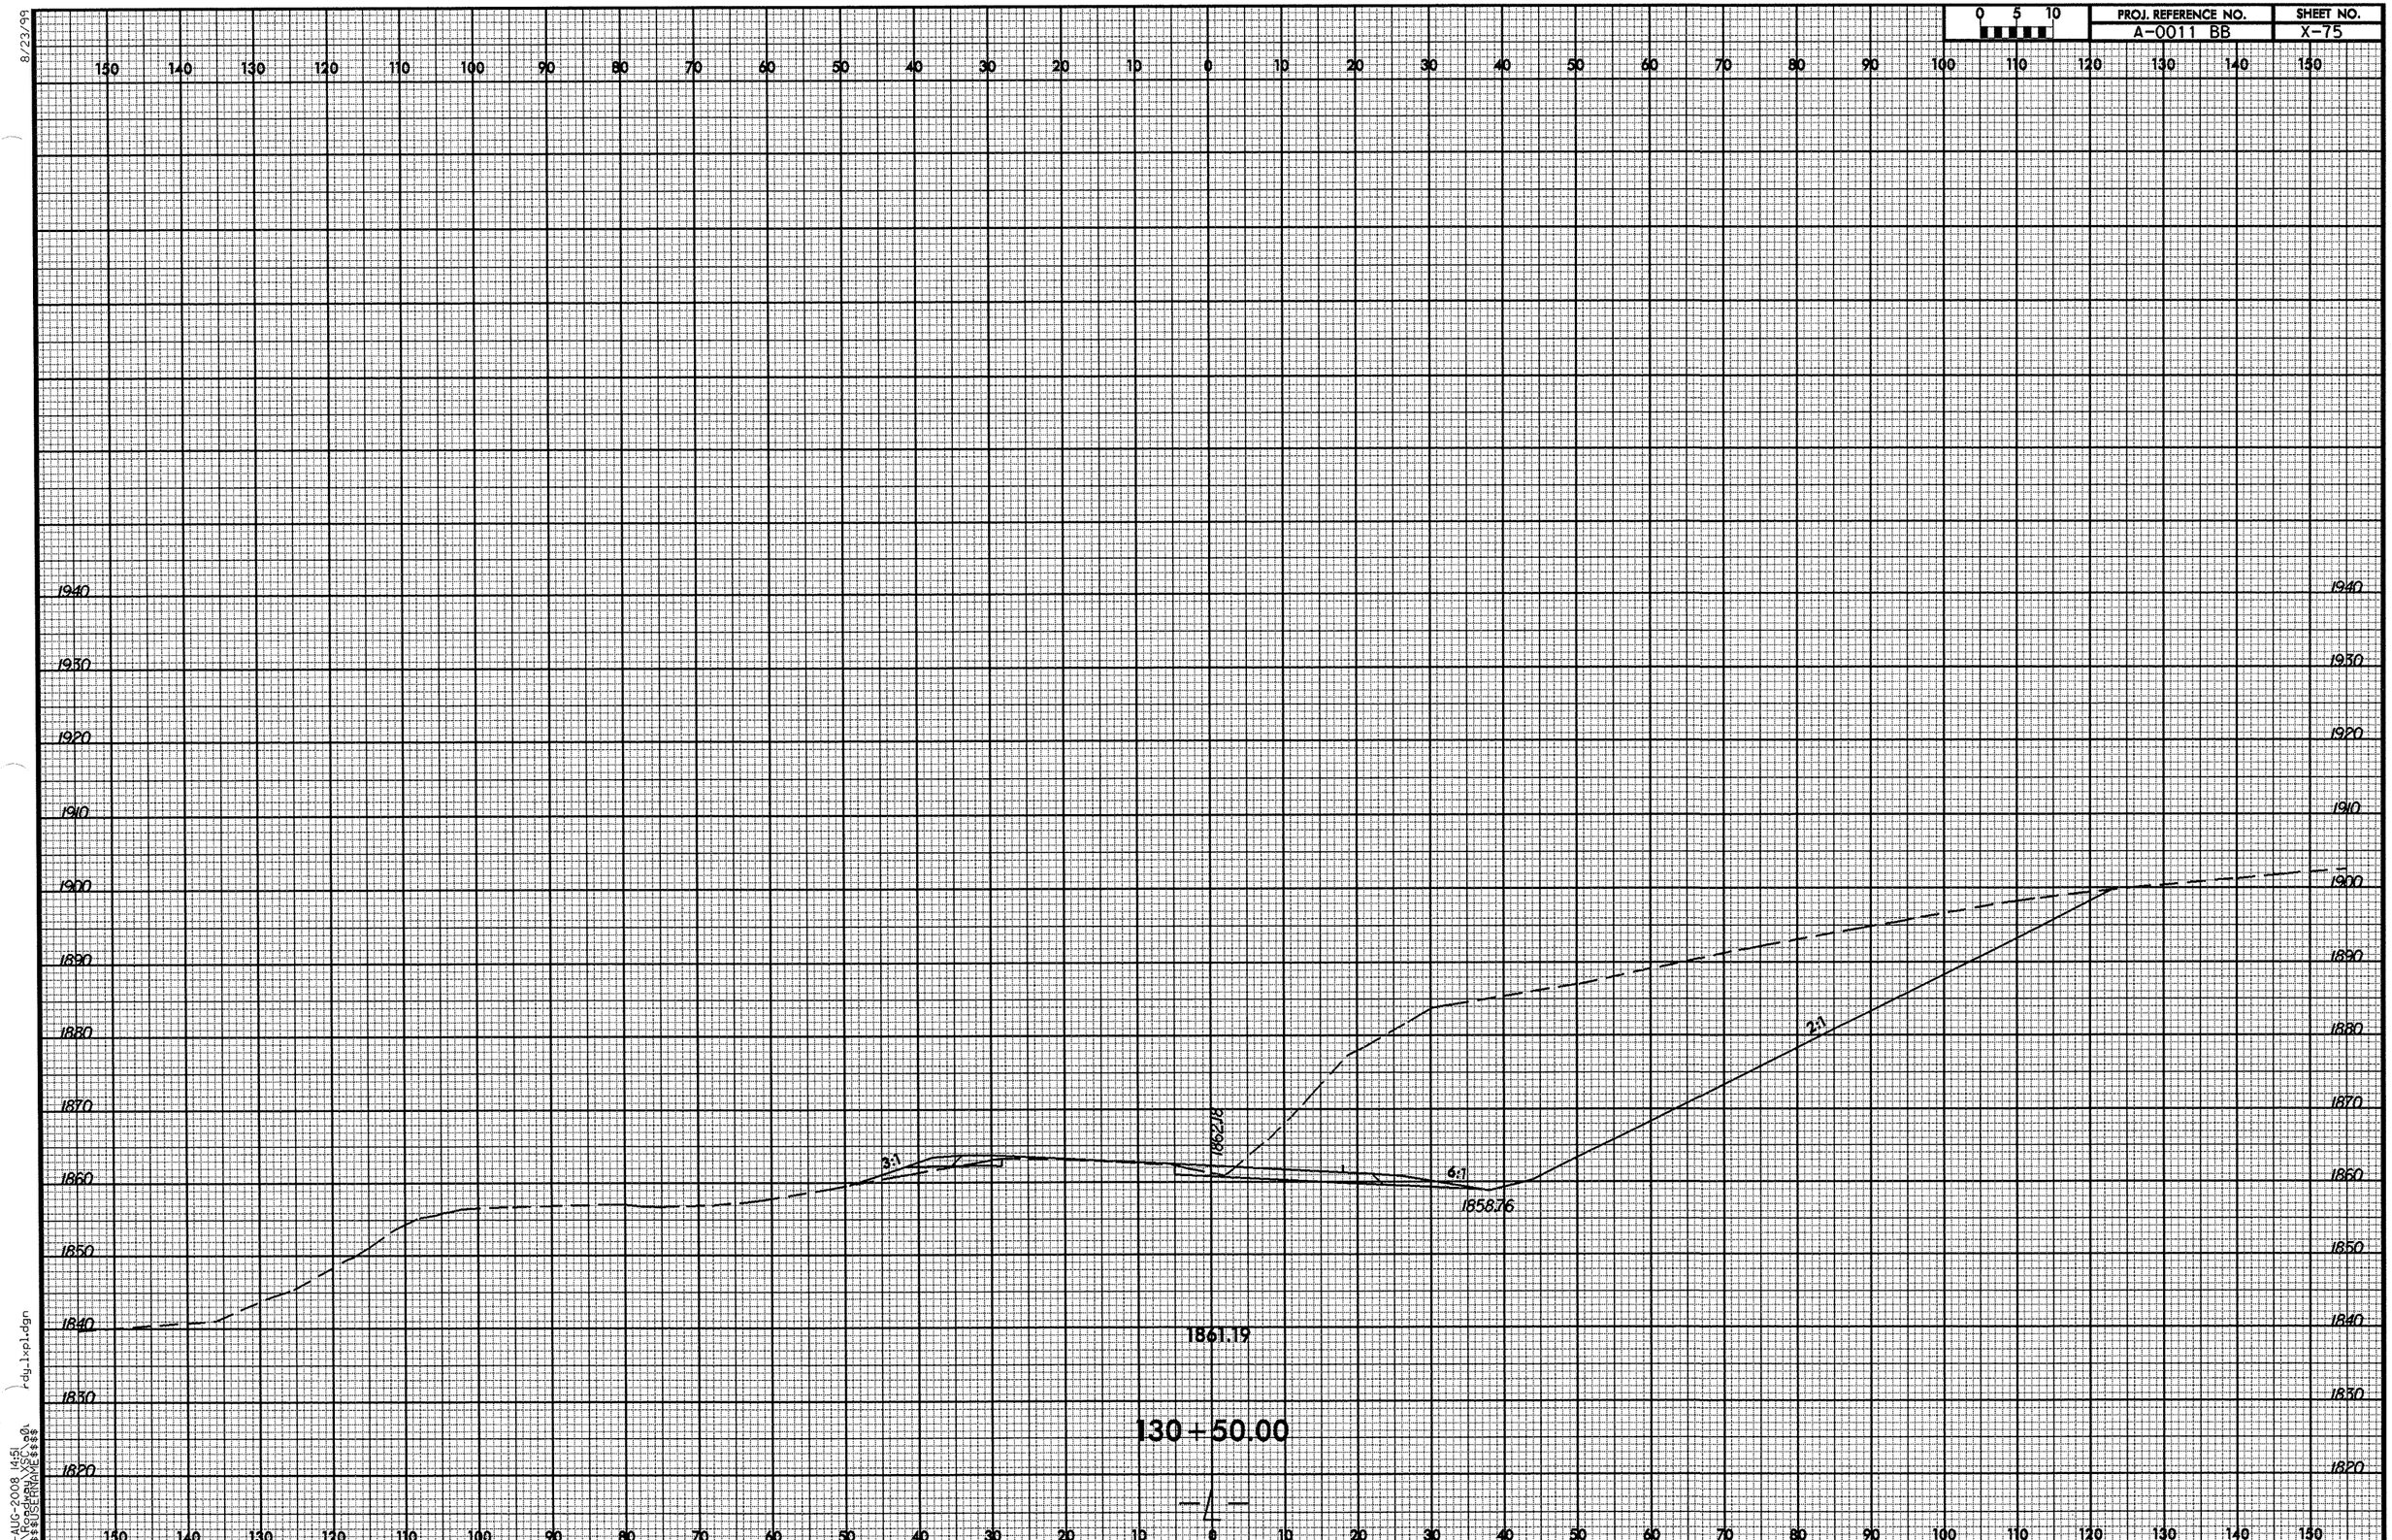

8/23/99

19-AUG-2008 14:51
R:\Roadway\XSC\o0\
$$$$USERNAME$$$$

rdy_lxpl.dgn

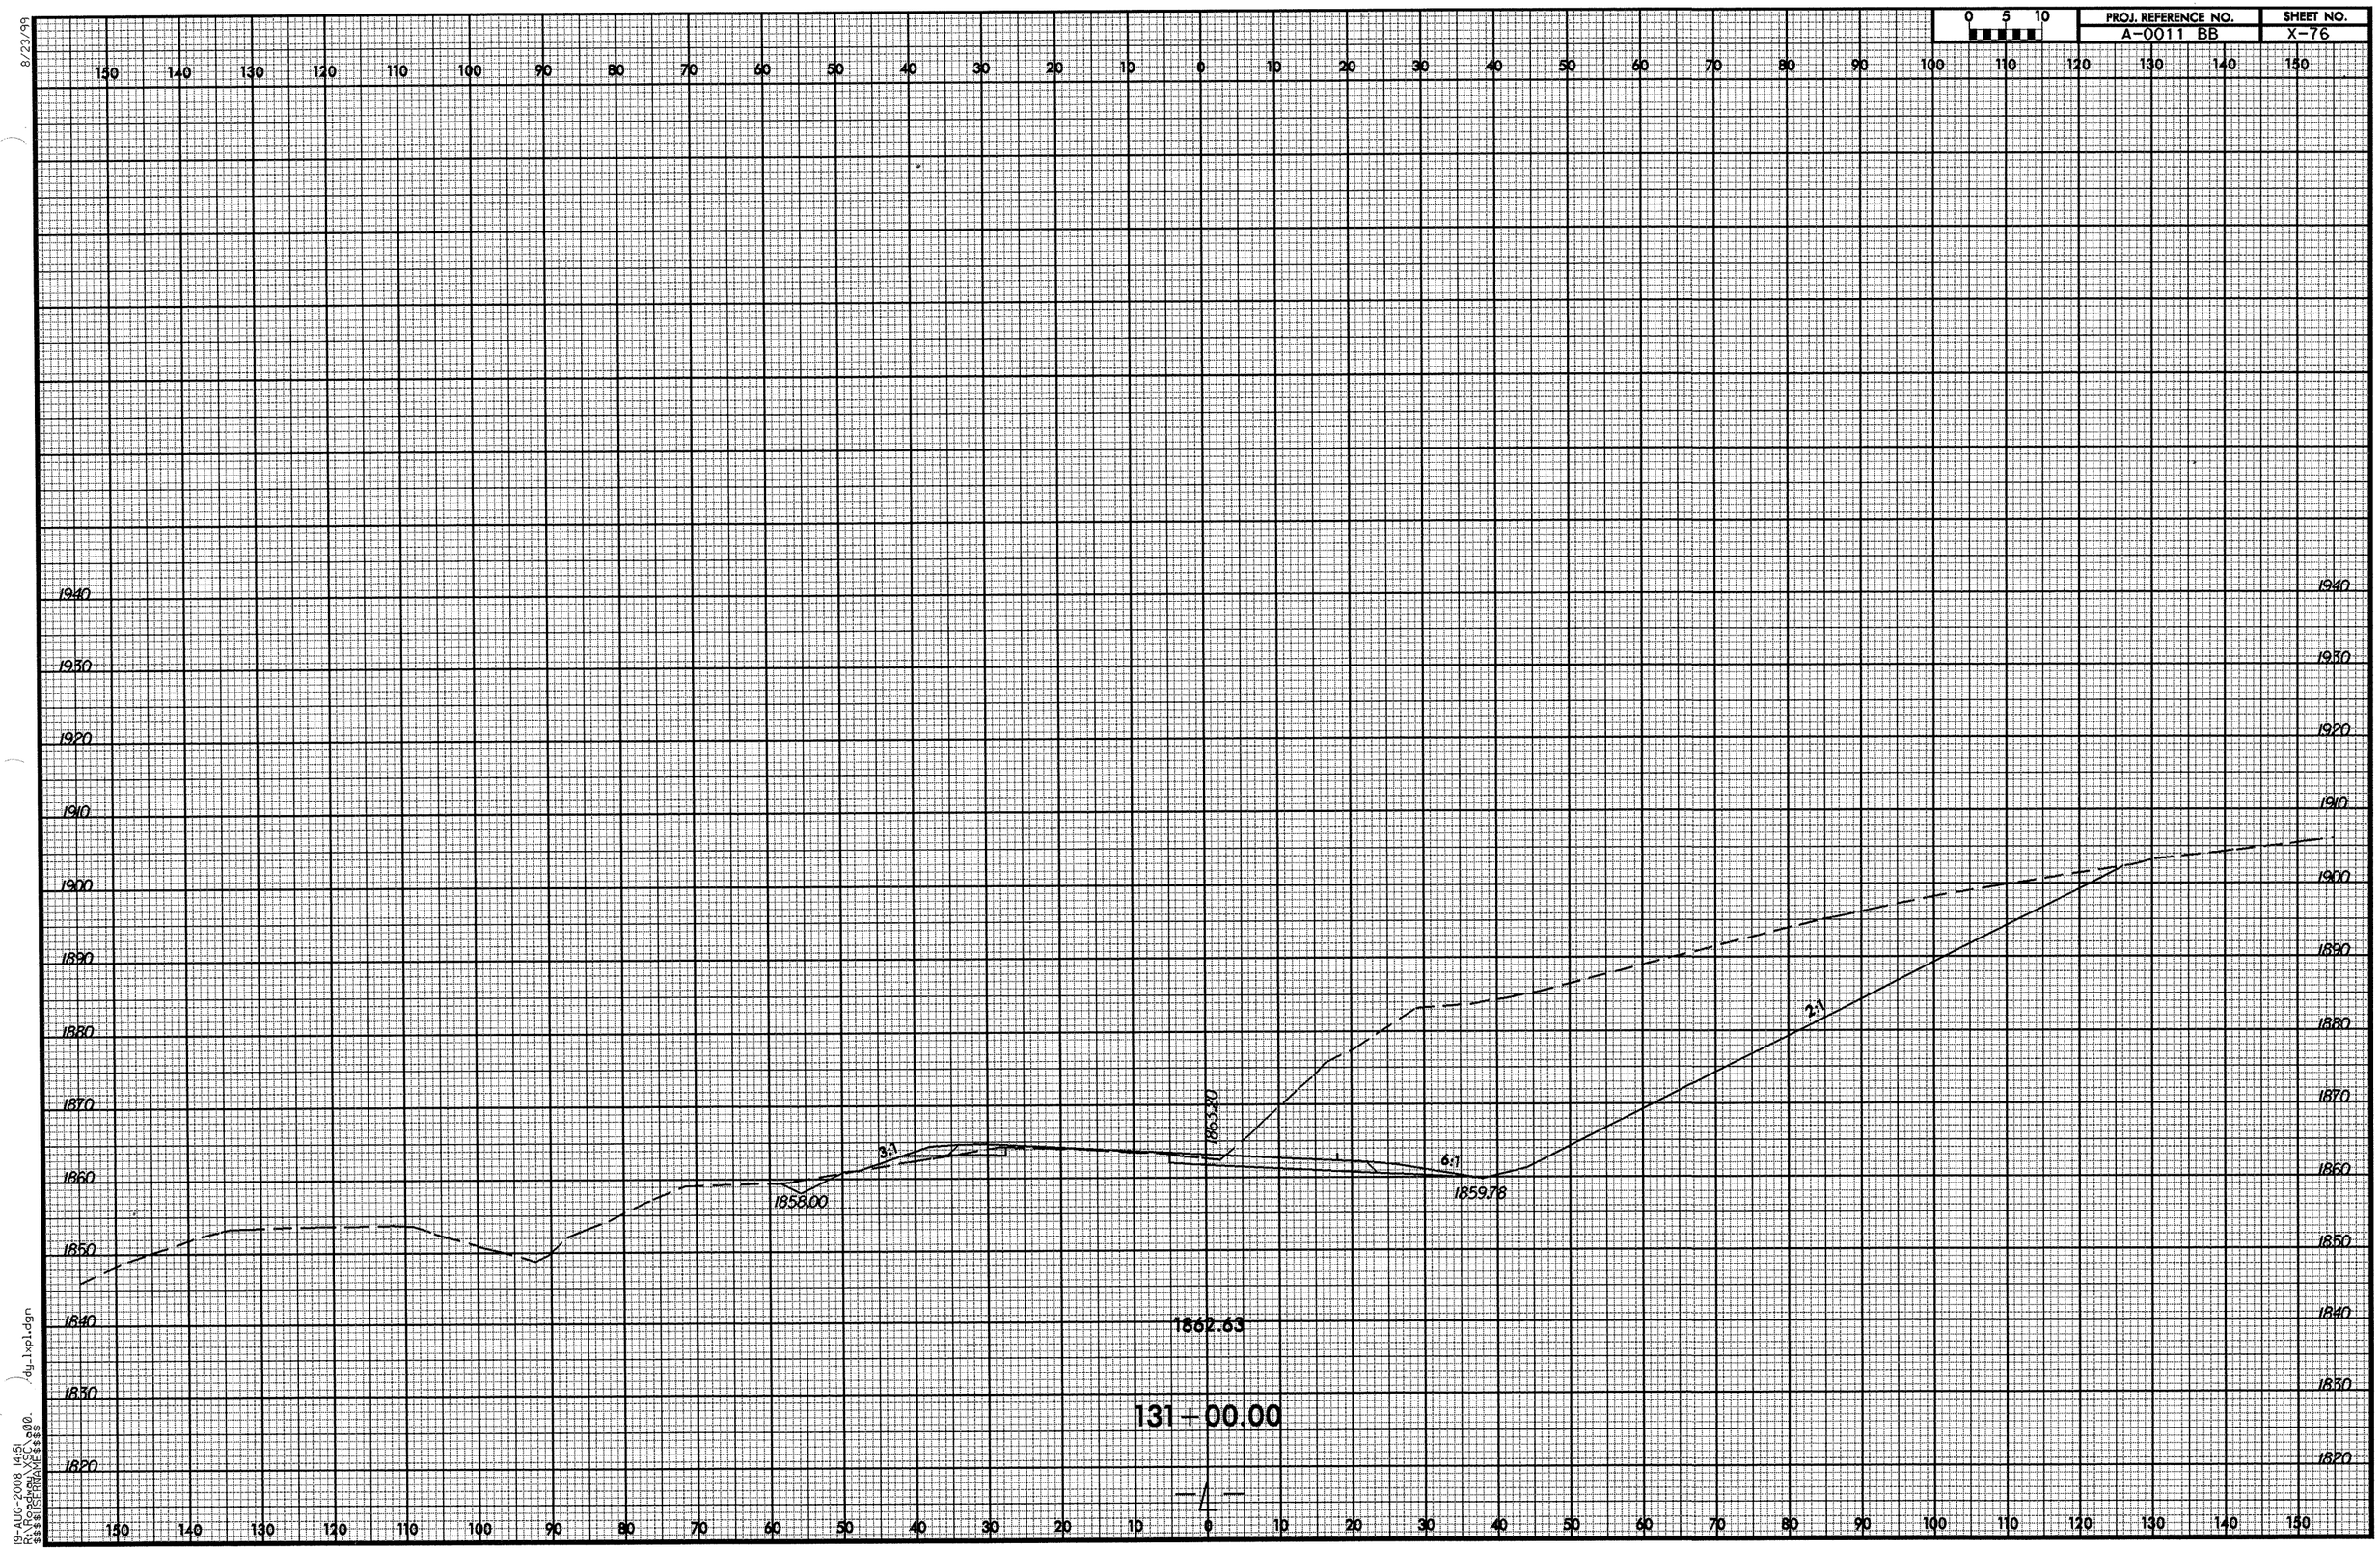

8/23/99

19-AUG-2008 14:51
R:\Roadway\XSC\a00.dy_lxpl.dgn
$$$$USERNAME$$$$

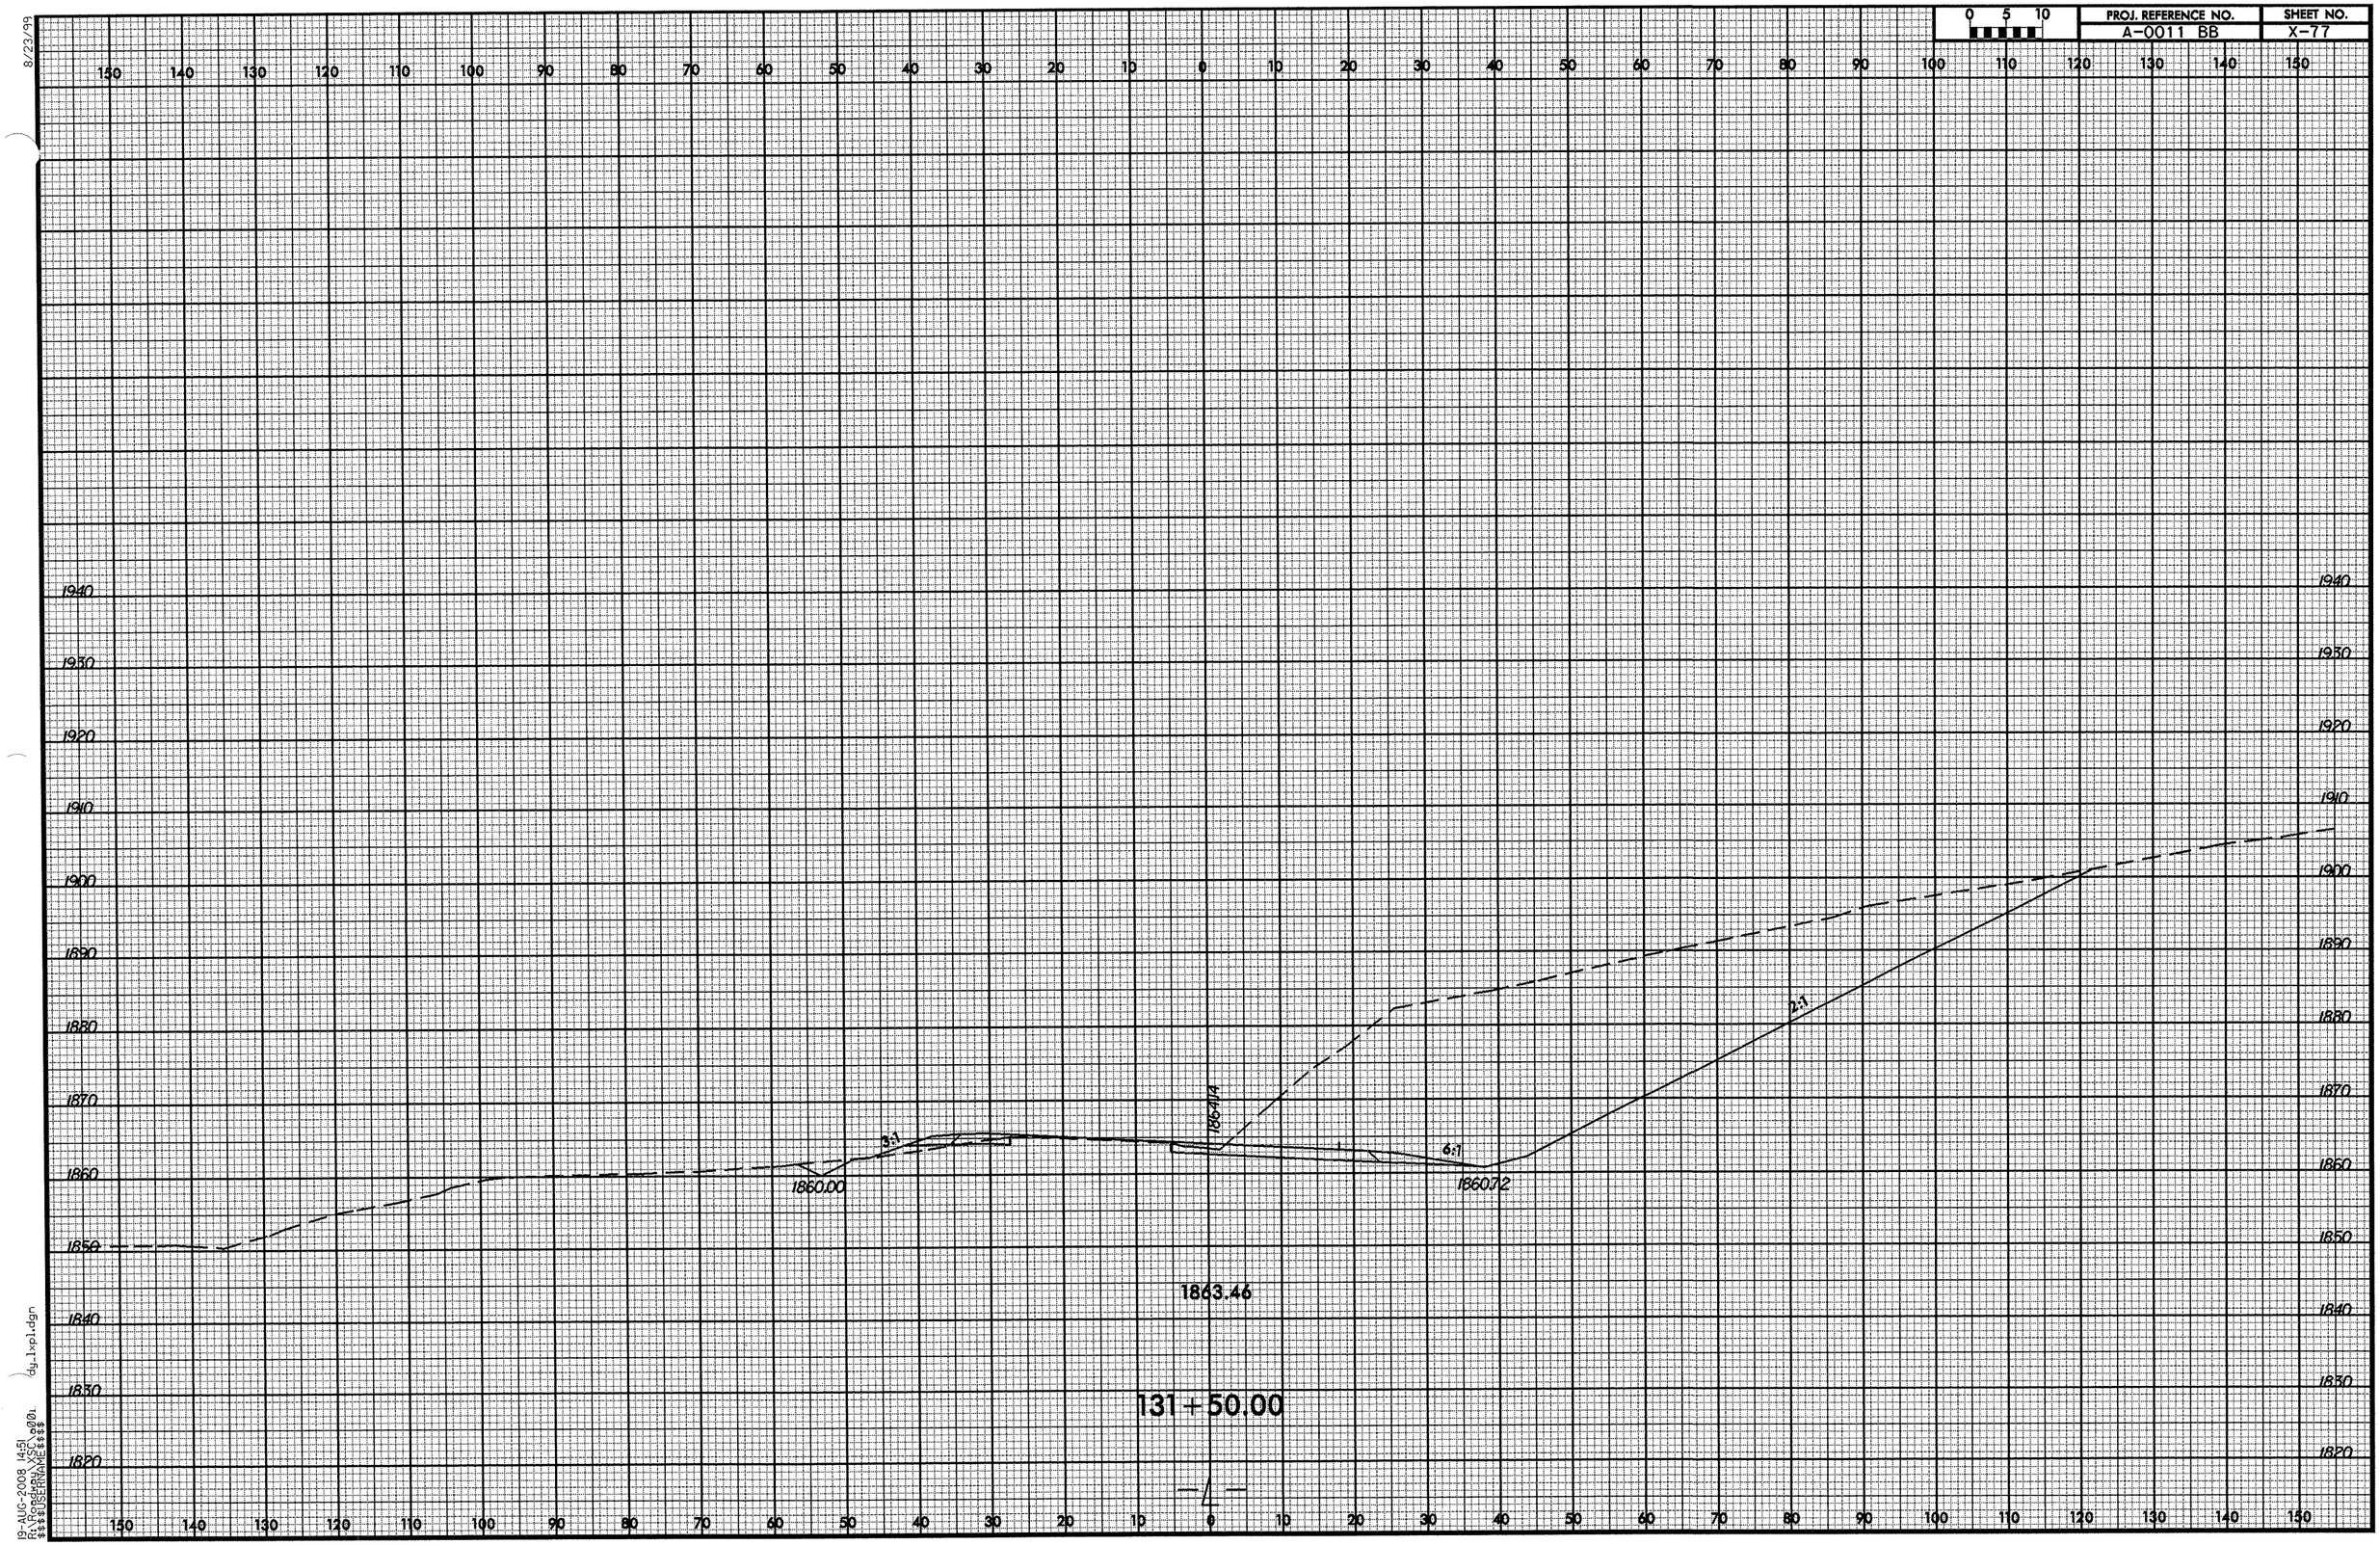

8/23/99
19-AUG-2008 14:51
R:\Roadway\XSC\a001
$$$$USERNAME$$$$
dg_1xpl.dgn

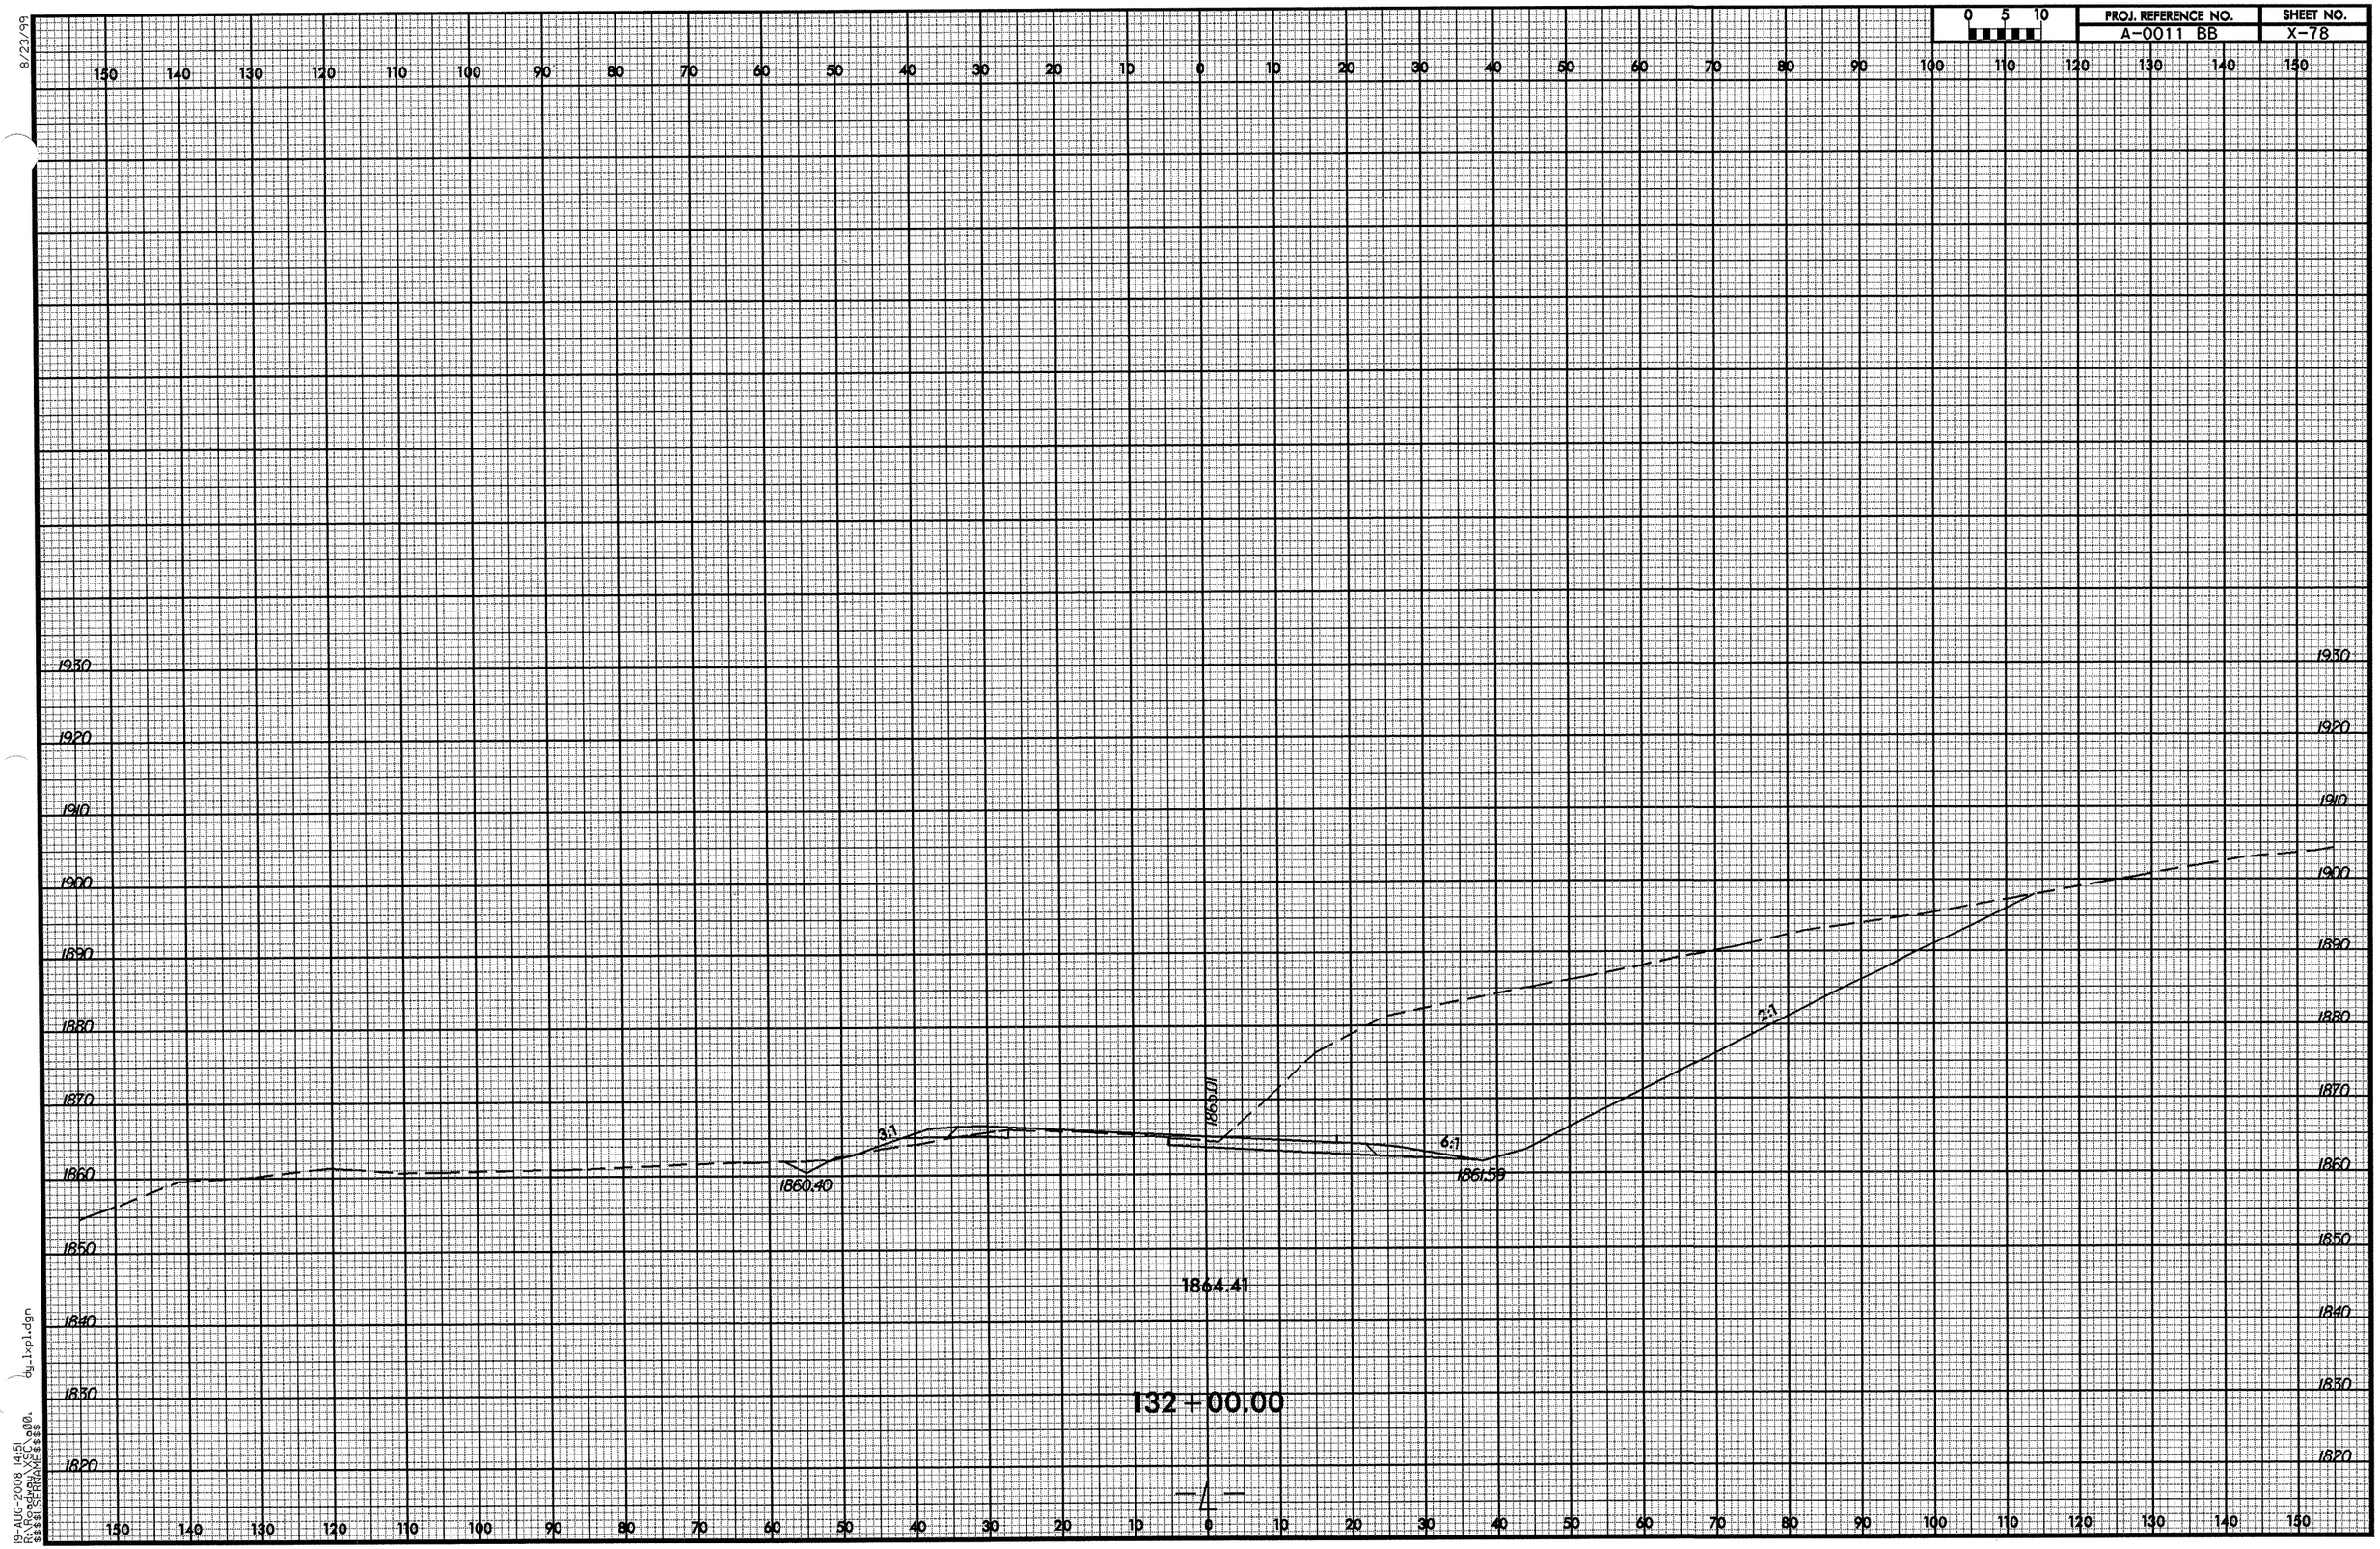

8/23/99

19-AUG-2008 14:51
R:\Roadway\XSC.o00.
$$$$USERNAME$$$$
dy_lxpl.dgn

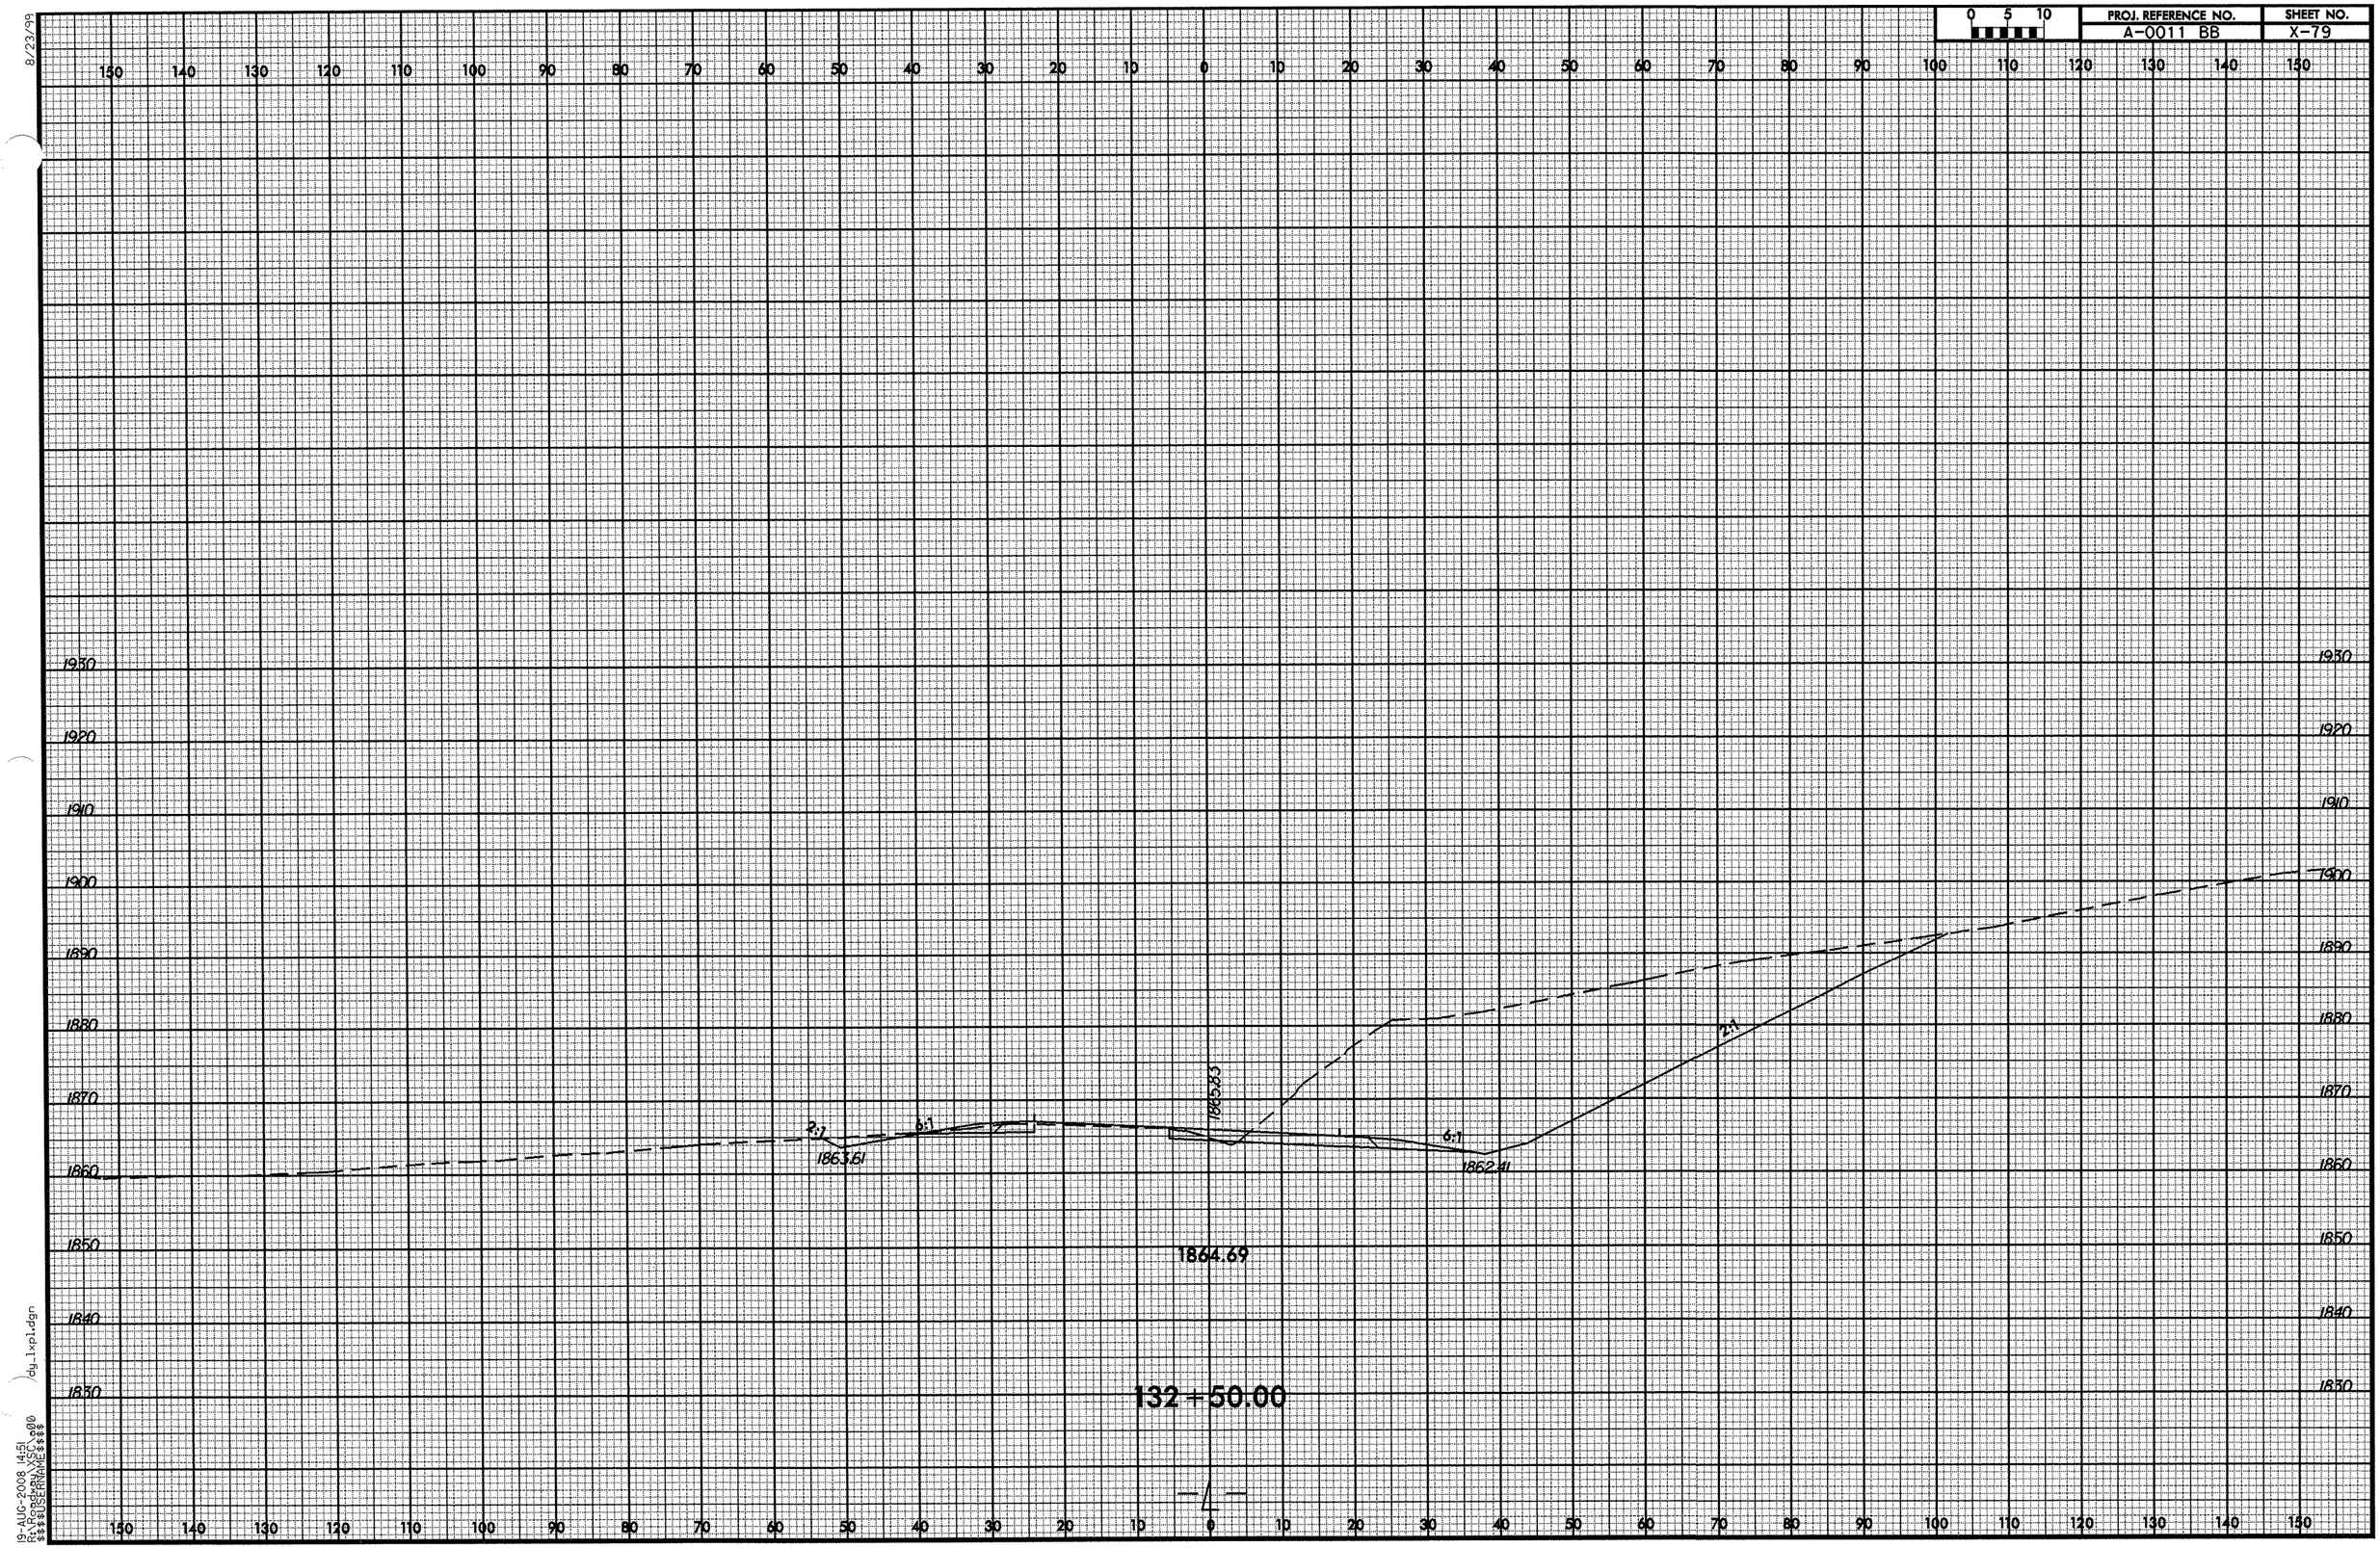

8/23/99

19-AUG-2008 14:51
R:\Roadway\XSC\00
$$$$USERNAME$$$$
dy_lxpl.dgn

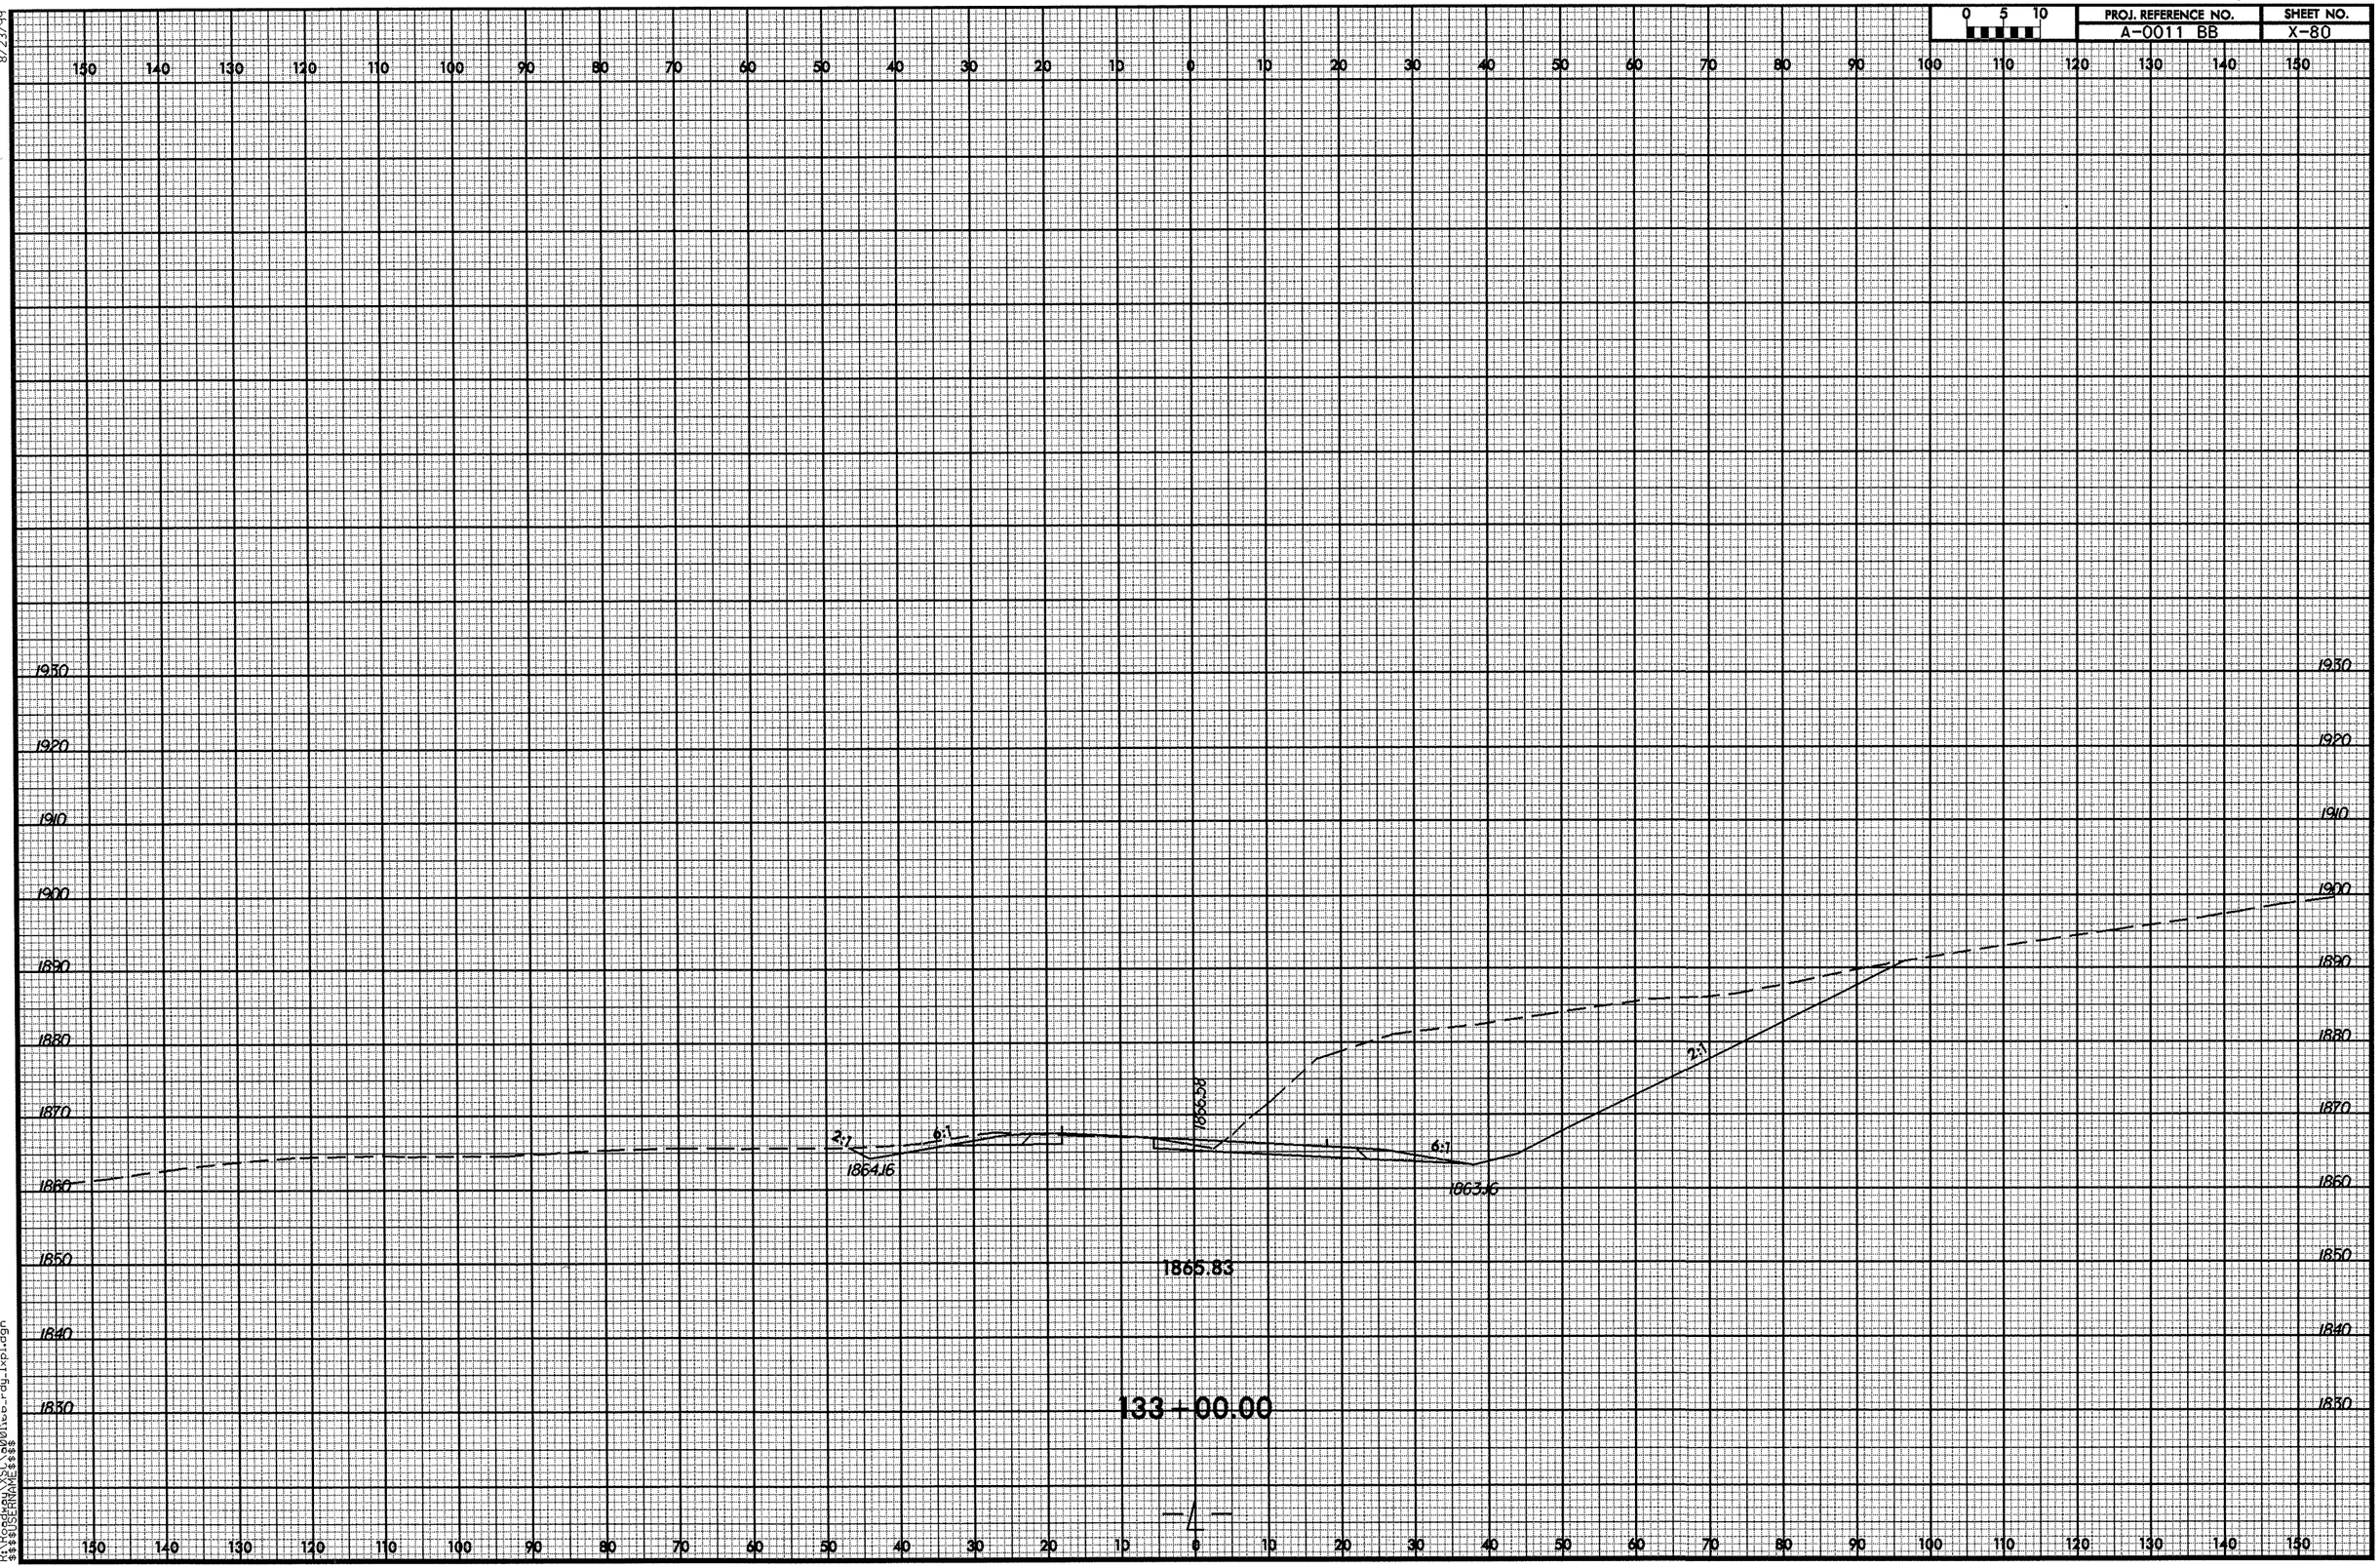

8/23/99

19-AUG-2008 14:51
R:\Roadway\XSC\a001lcb_rdy_lxpl.dgn
$$$$USERNAME$$$$

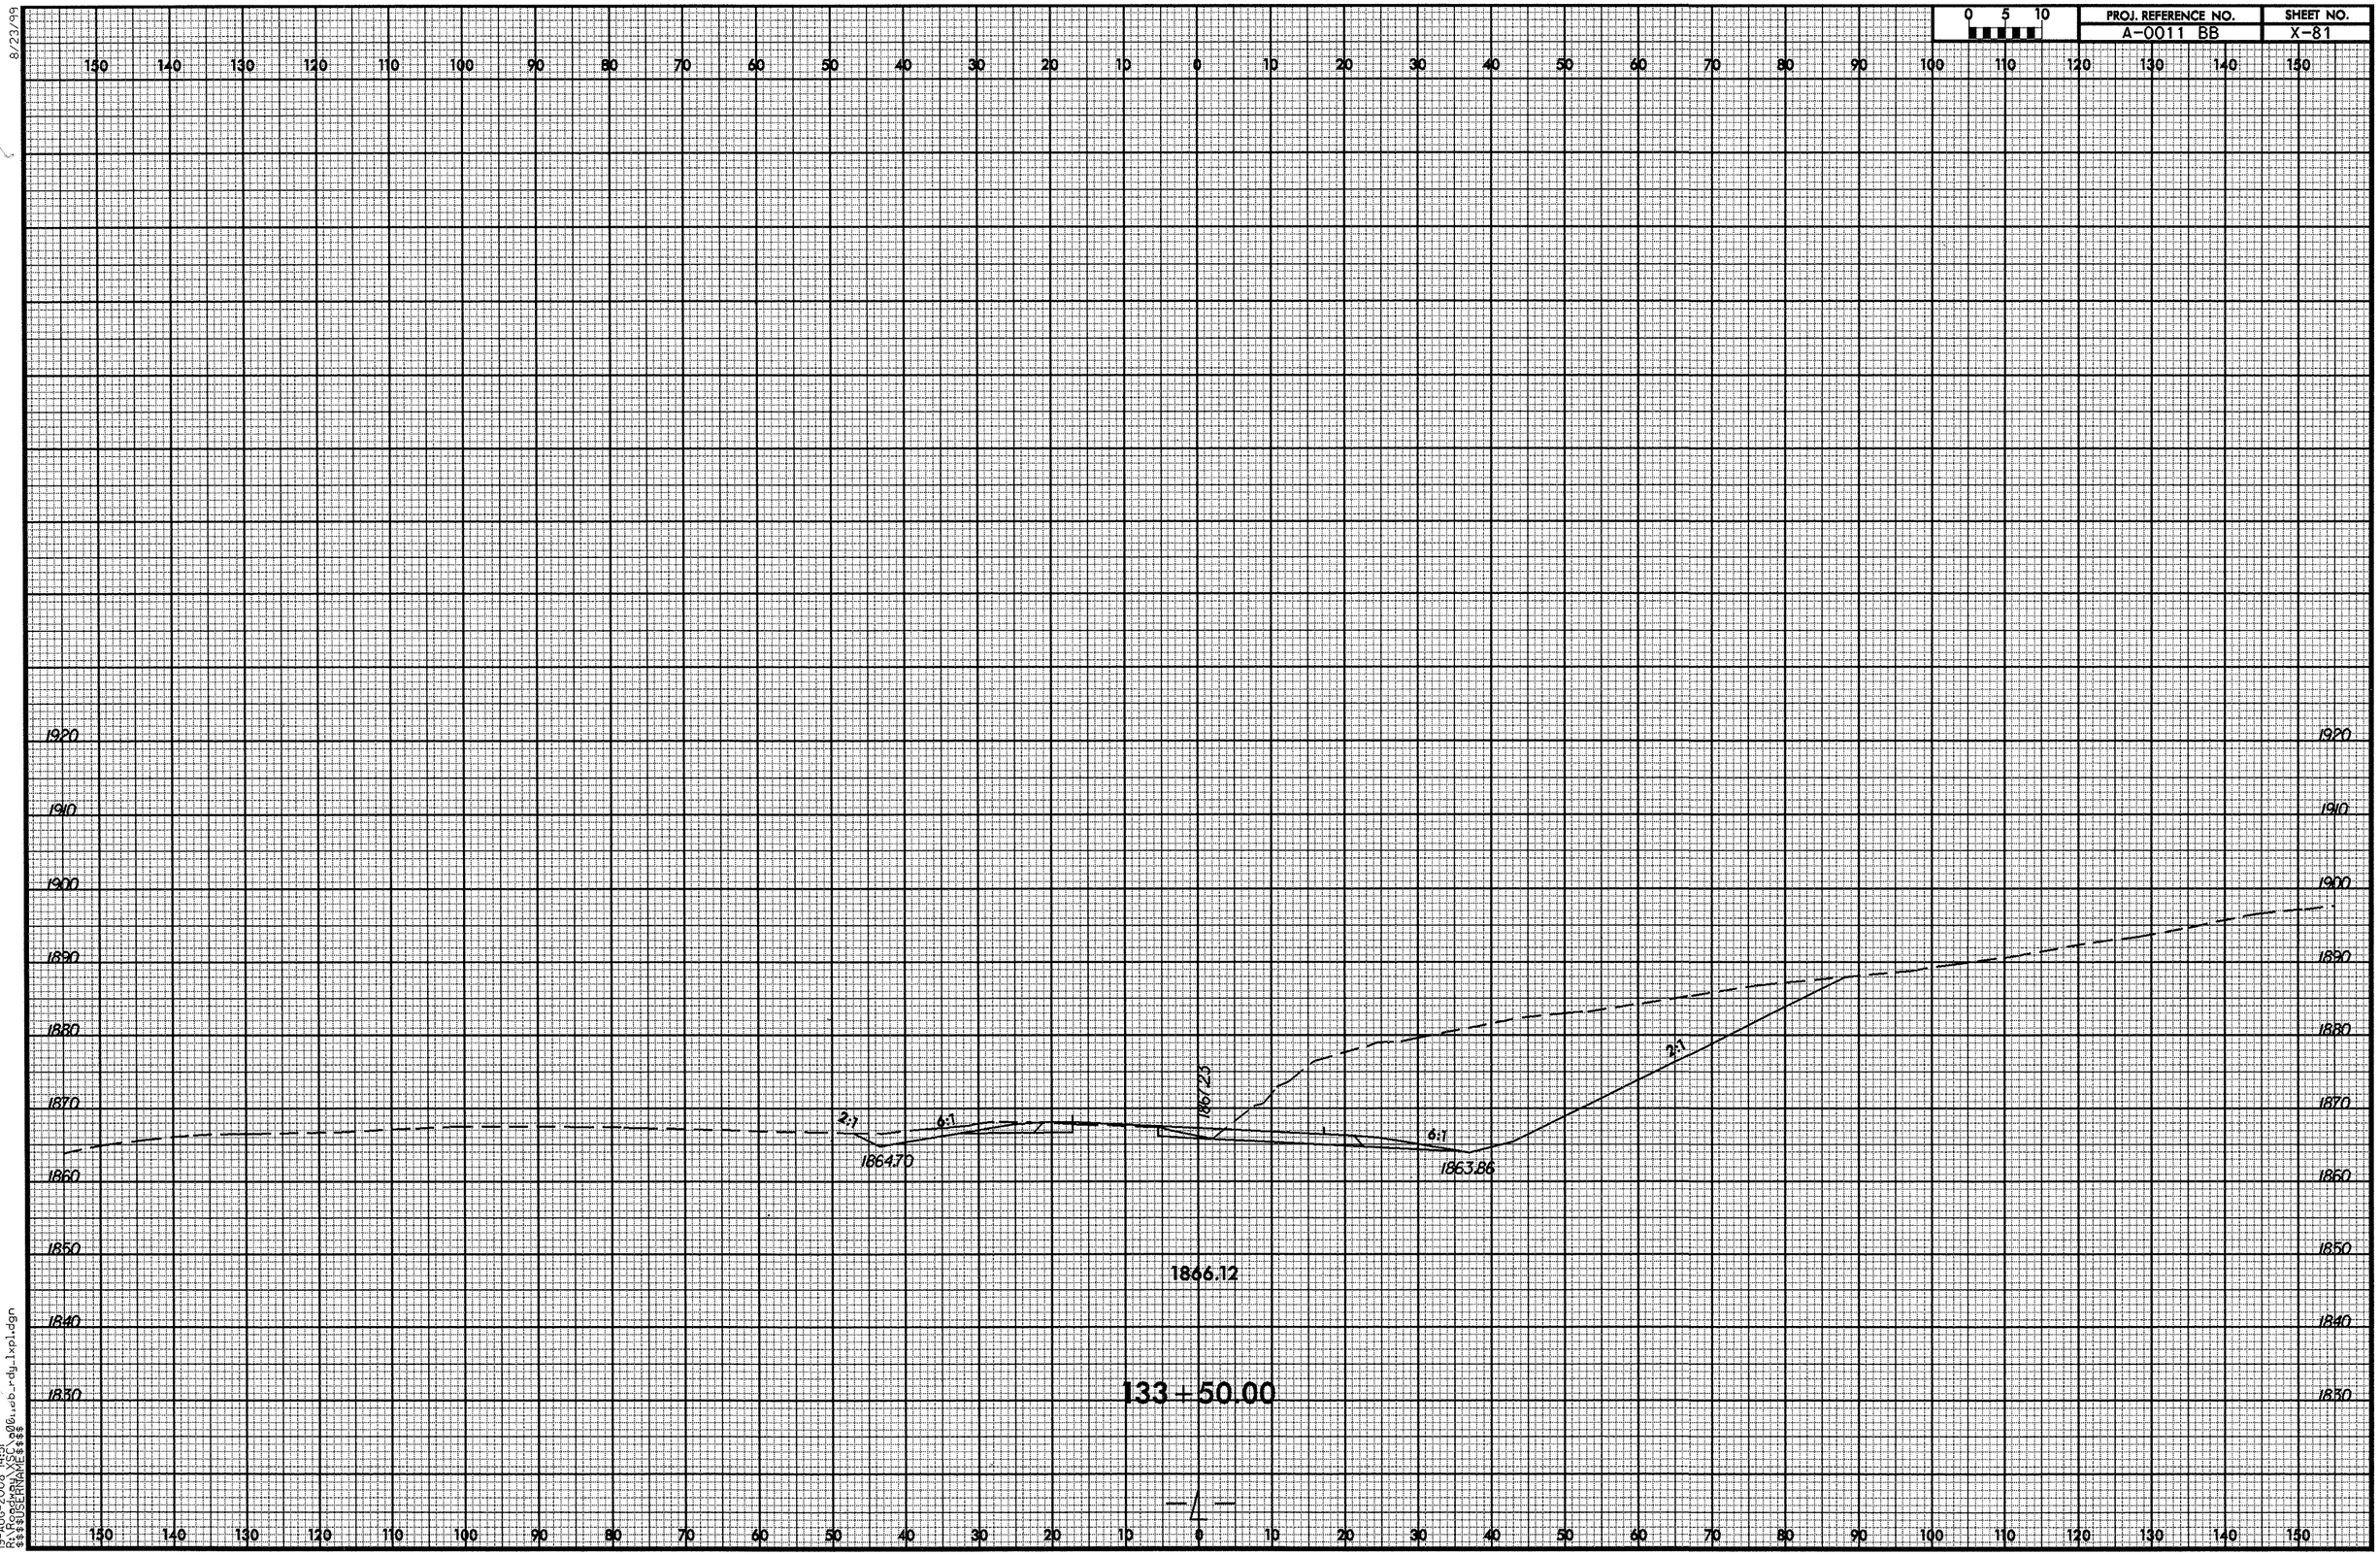

8/23/99

19-AUG-2008 14:51
R:\Roadway\XSC\a06...ab_rdy_lxpl.dgn
$$$$USERNAME$$$$

PROJ. REFERENCE NO.	SHEET NO.
A-0011 BB	X-82

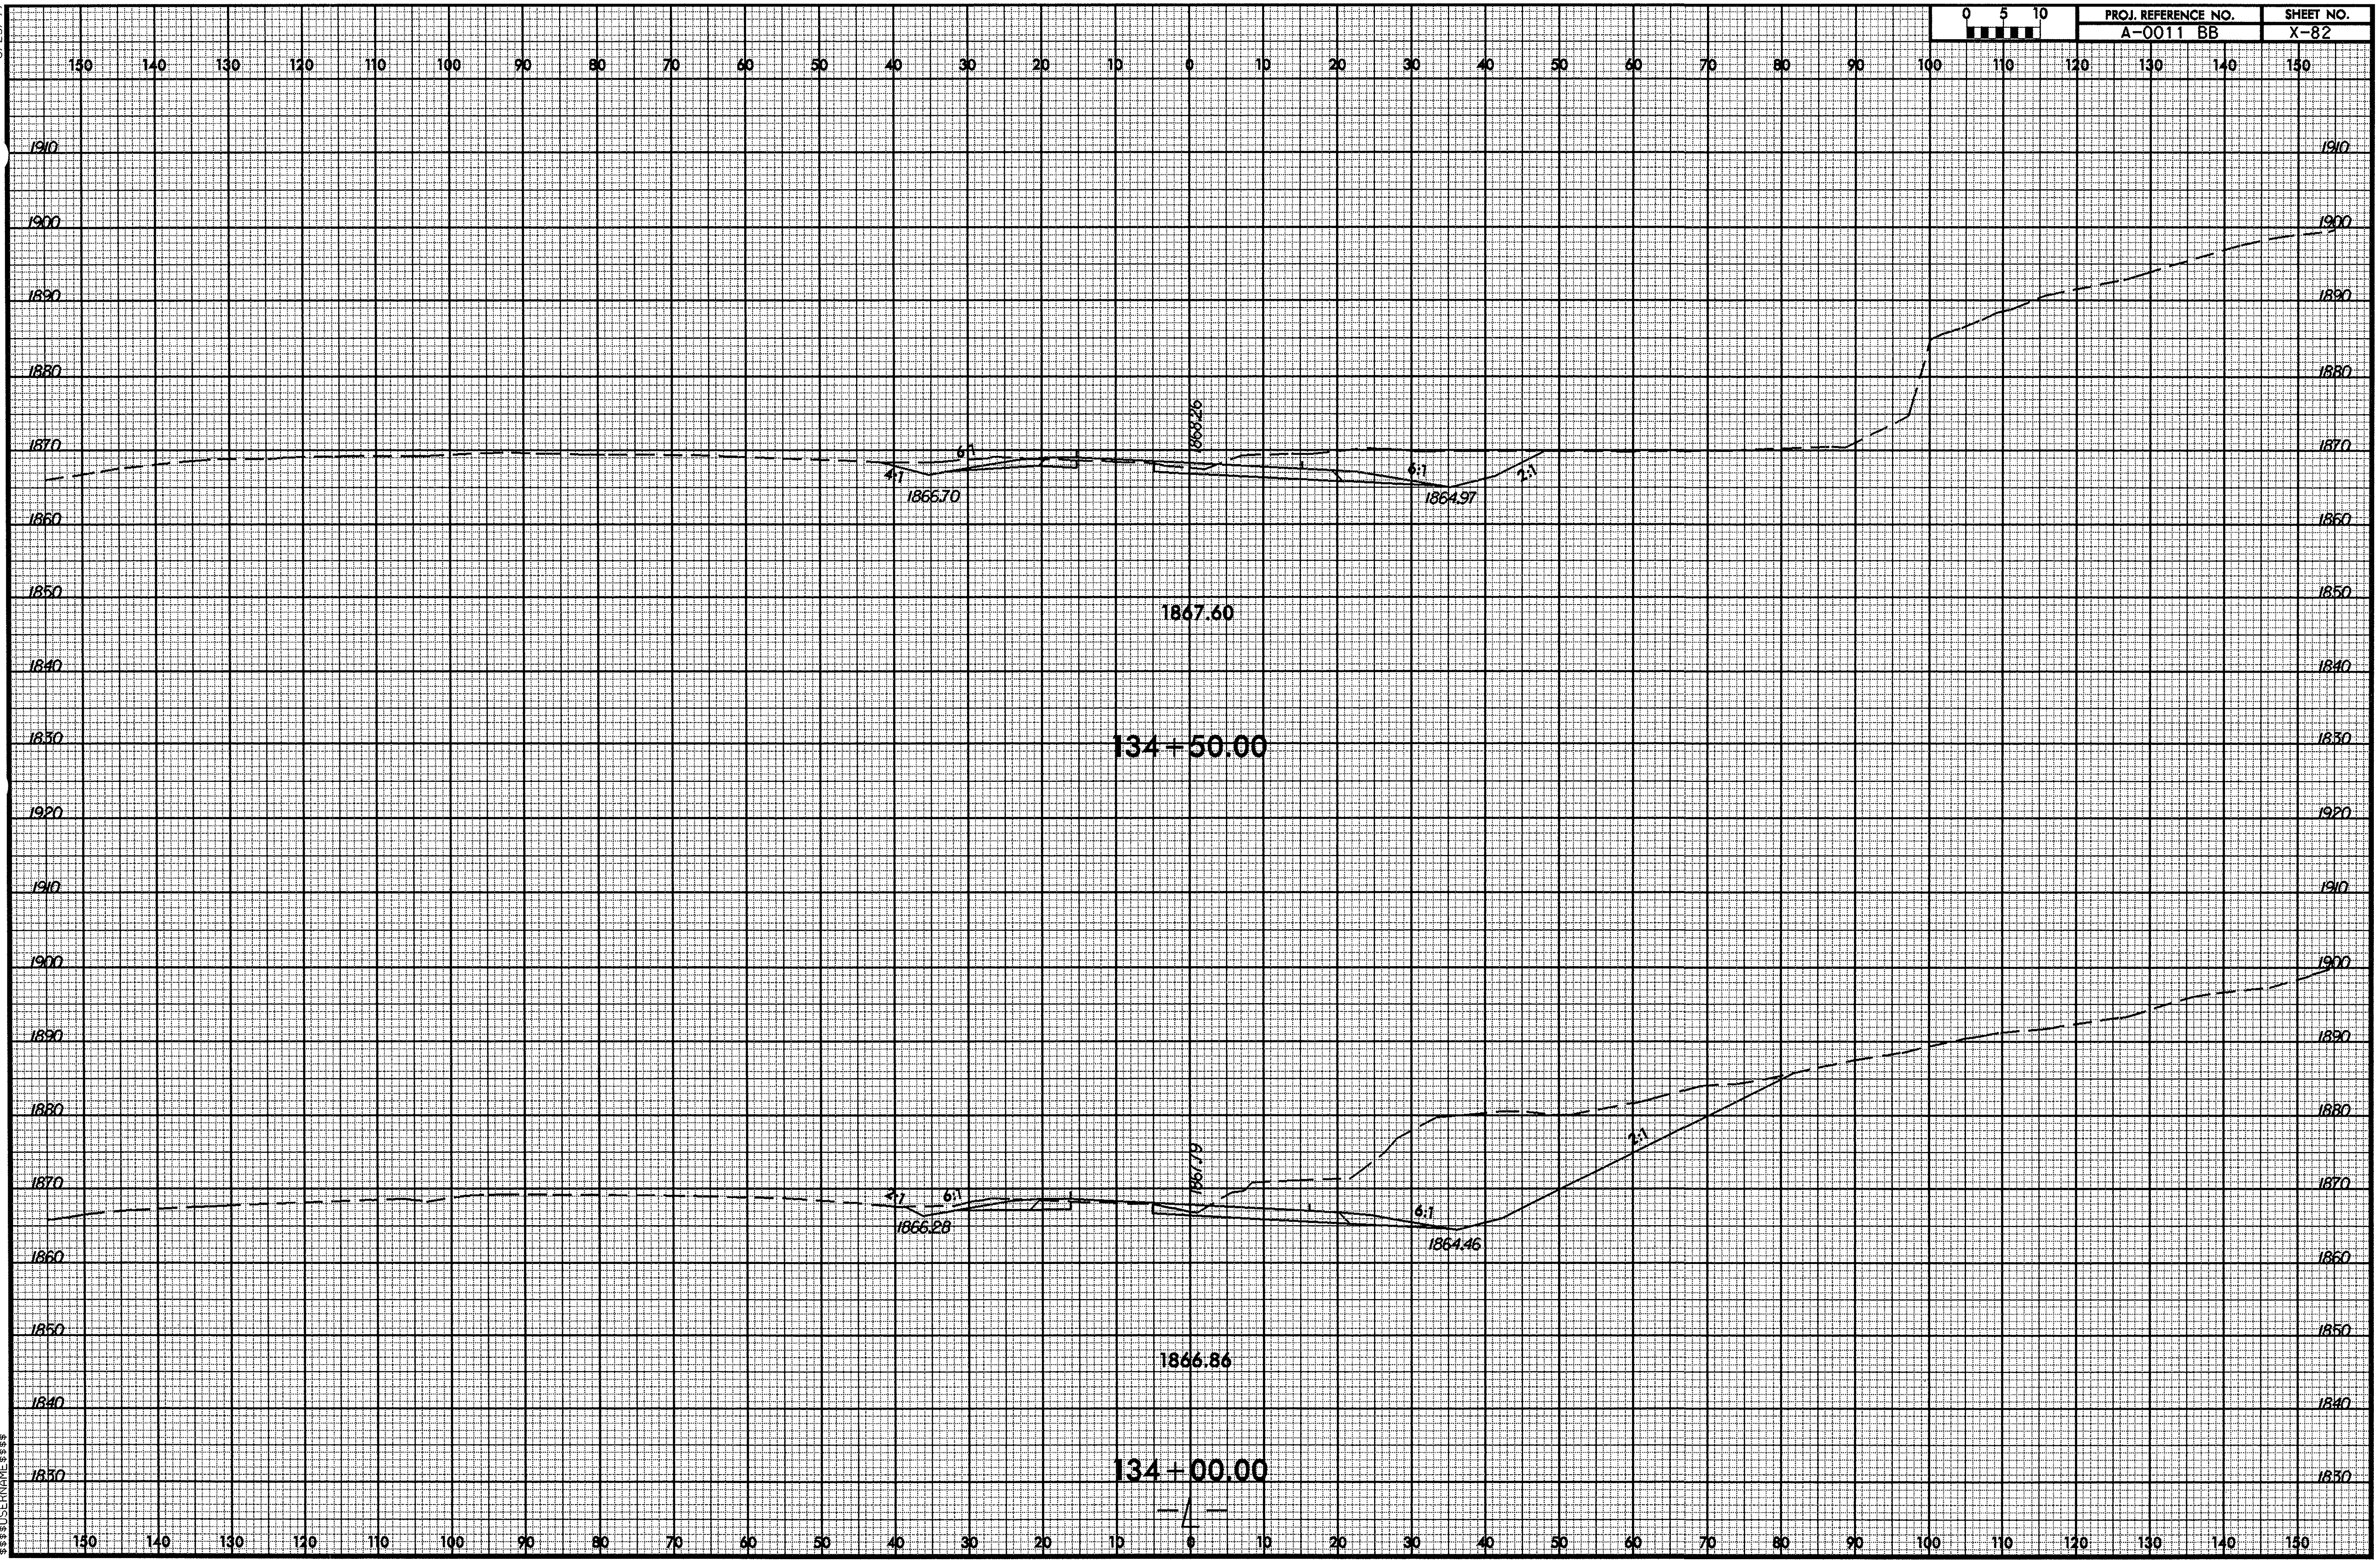

8/23/99

19-AUG-2008 14:51
R:\Roadway\XSC\...
$$$$USERNAME$$$$
r-dy_lxpl.dgn

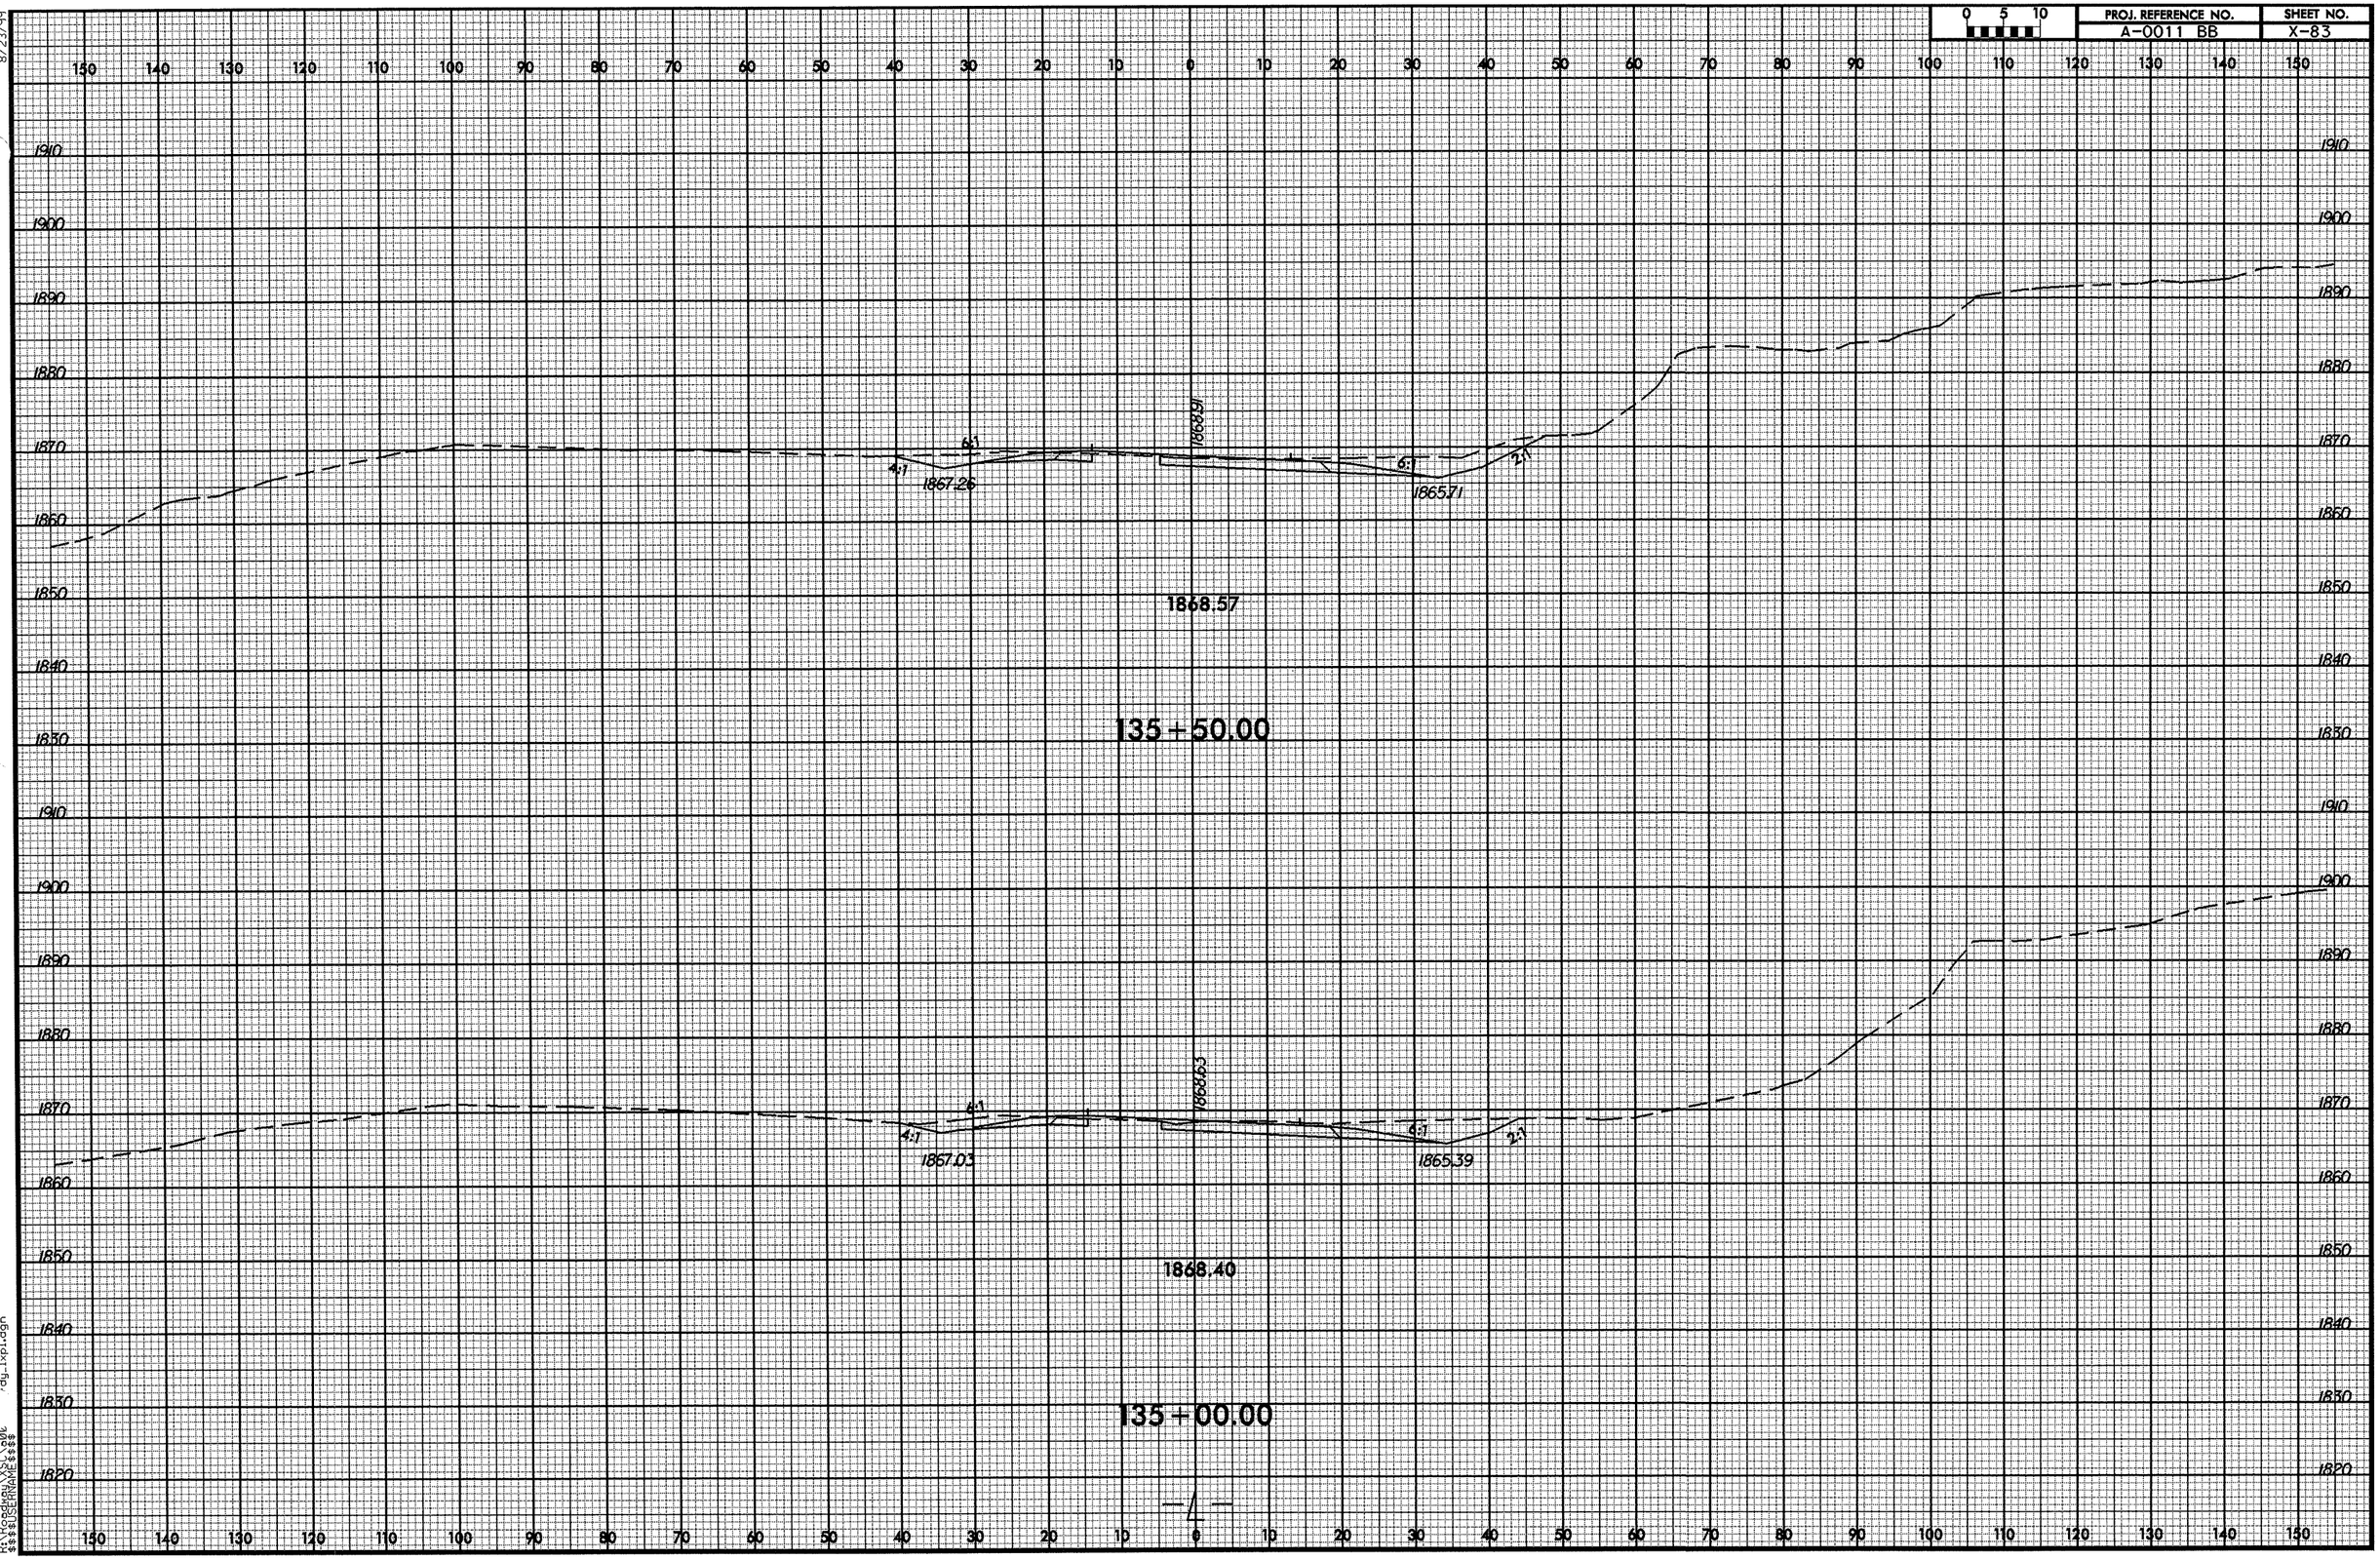

8/23/99

19-AUG-2008 14:51
R:\Roadway\XSC\006
$$$$USERNAME$$$$
dy_lxpl.dgn

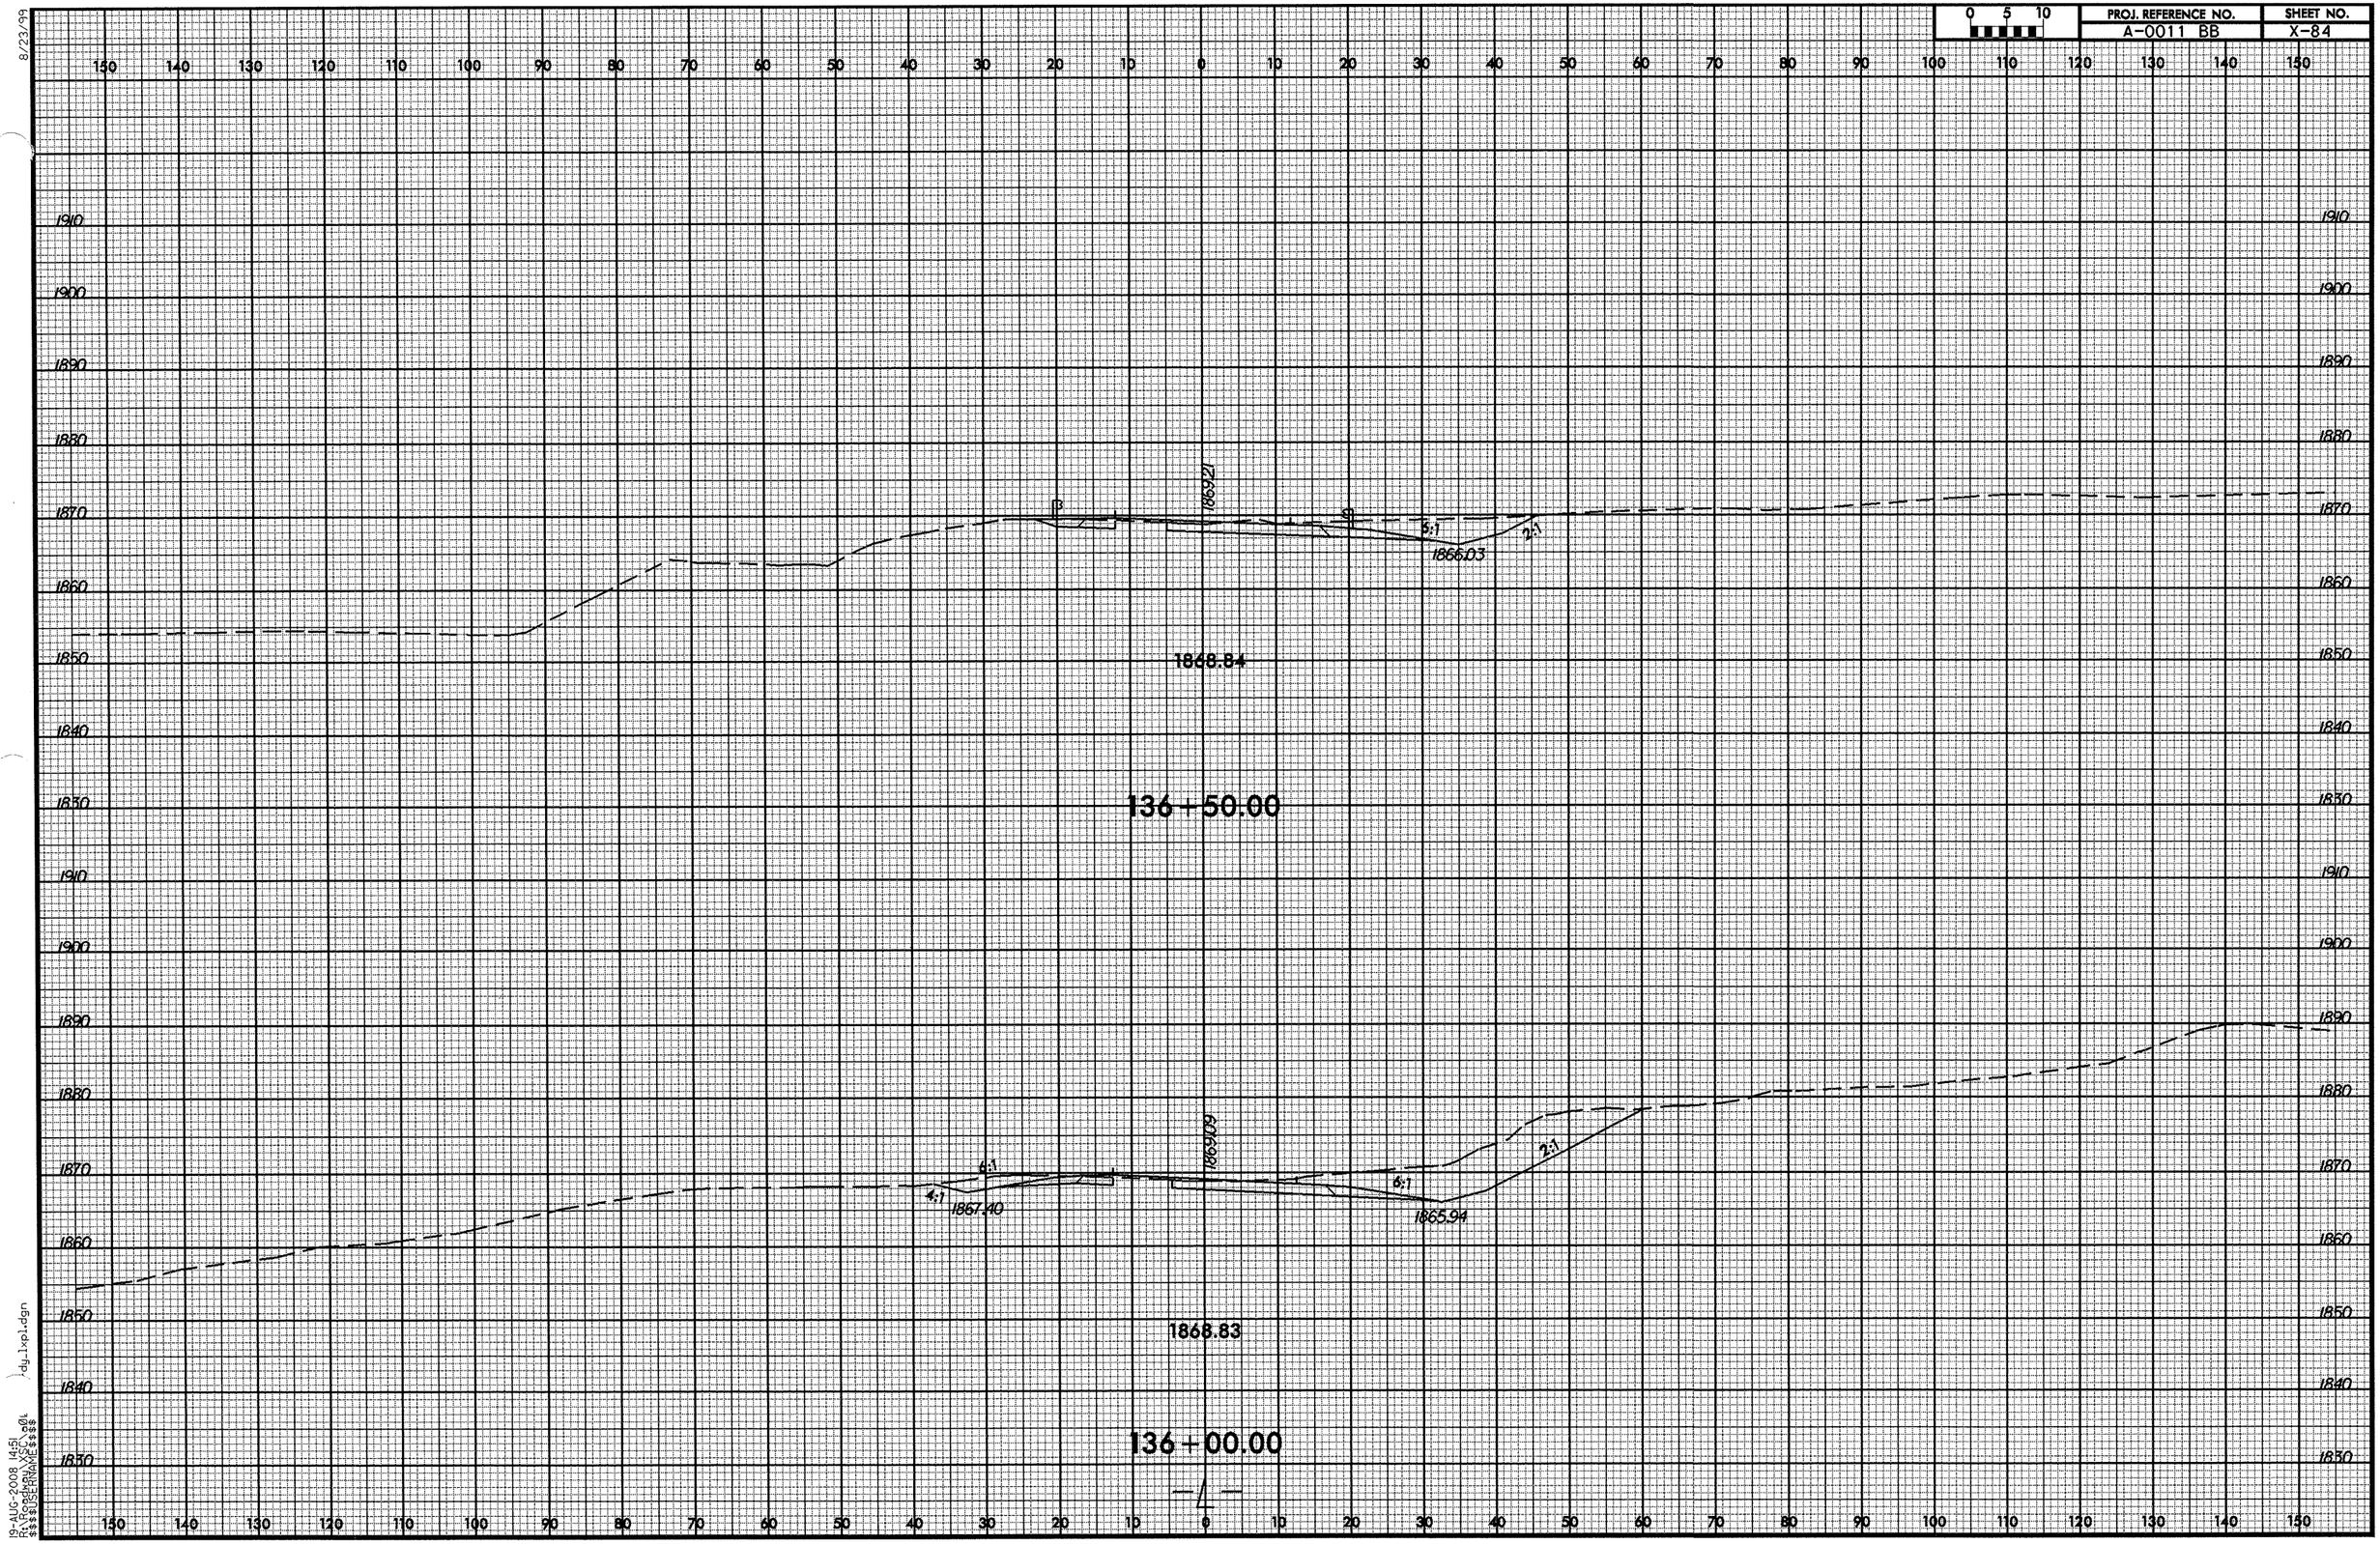

0 5 10
PROJ. REFERENCE NO.
A-0011 BB
SHEET NO.
X-84
8/23/99
1910
1900
1890
1880
1870
1860
1850
1840
1830
1869.21
1866.03
5:1
2:1
1868.84
136+50.00
1869.09
6:1
4:1
1867.40
1865.94
1868.83
136+00.00
19-AUG-2008 14:51
R:\Roadway\SC\o0&
$$$$USERNAME$$$$
dy_lxp1.dgn

8/23/99

0 5 10	PROJ. REFERENCE NO.	SHEET NO.
	A-0011 BB	X-85

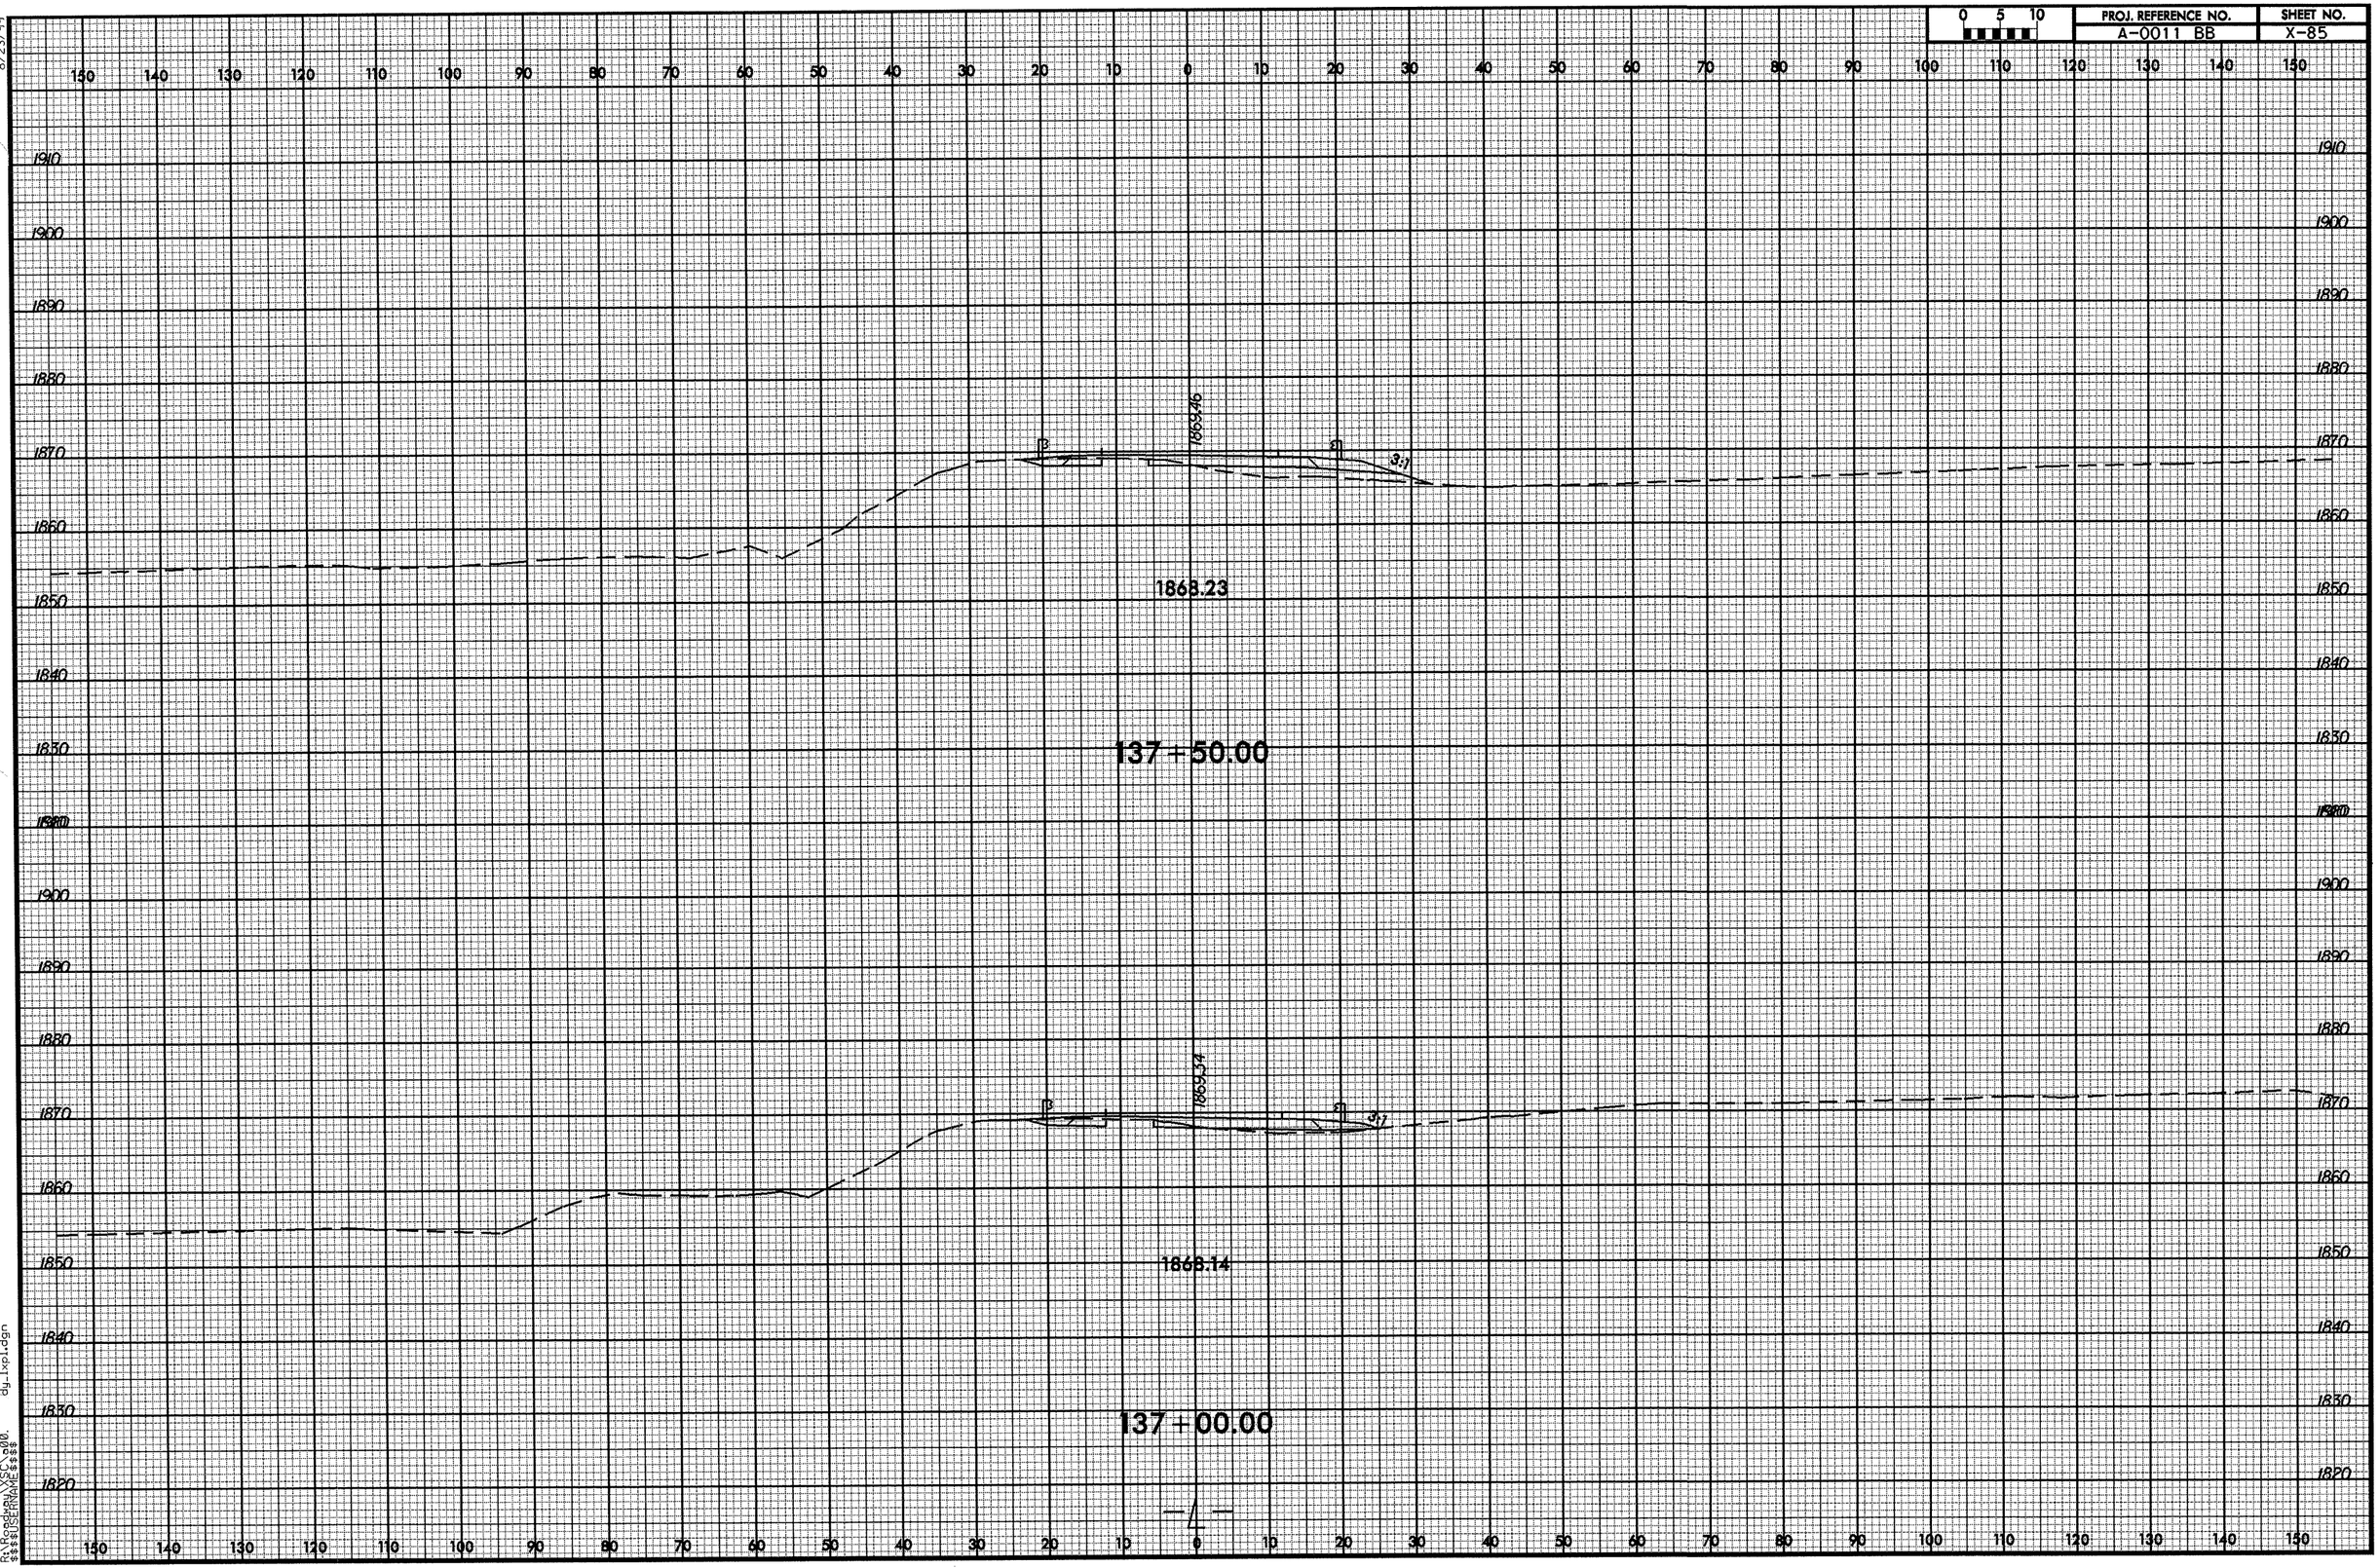

dg_lxpl.dgn

19-AUG-2008 14:51
r:\roadway\
$$$$USERNAME$$$$

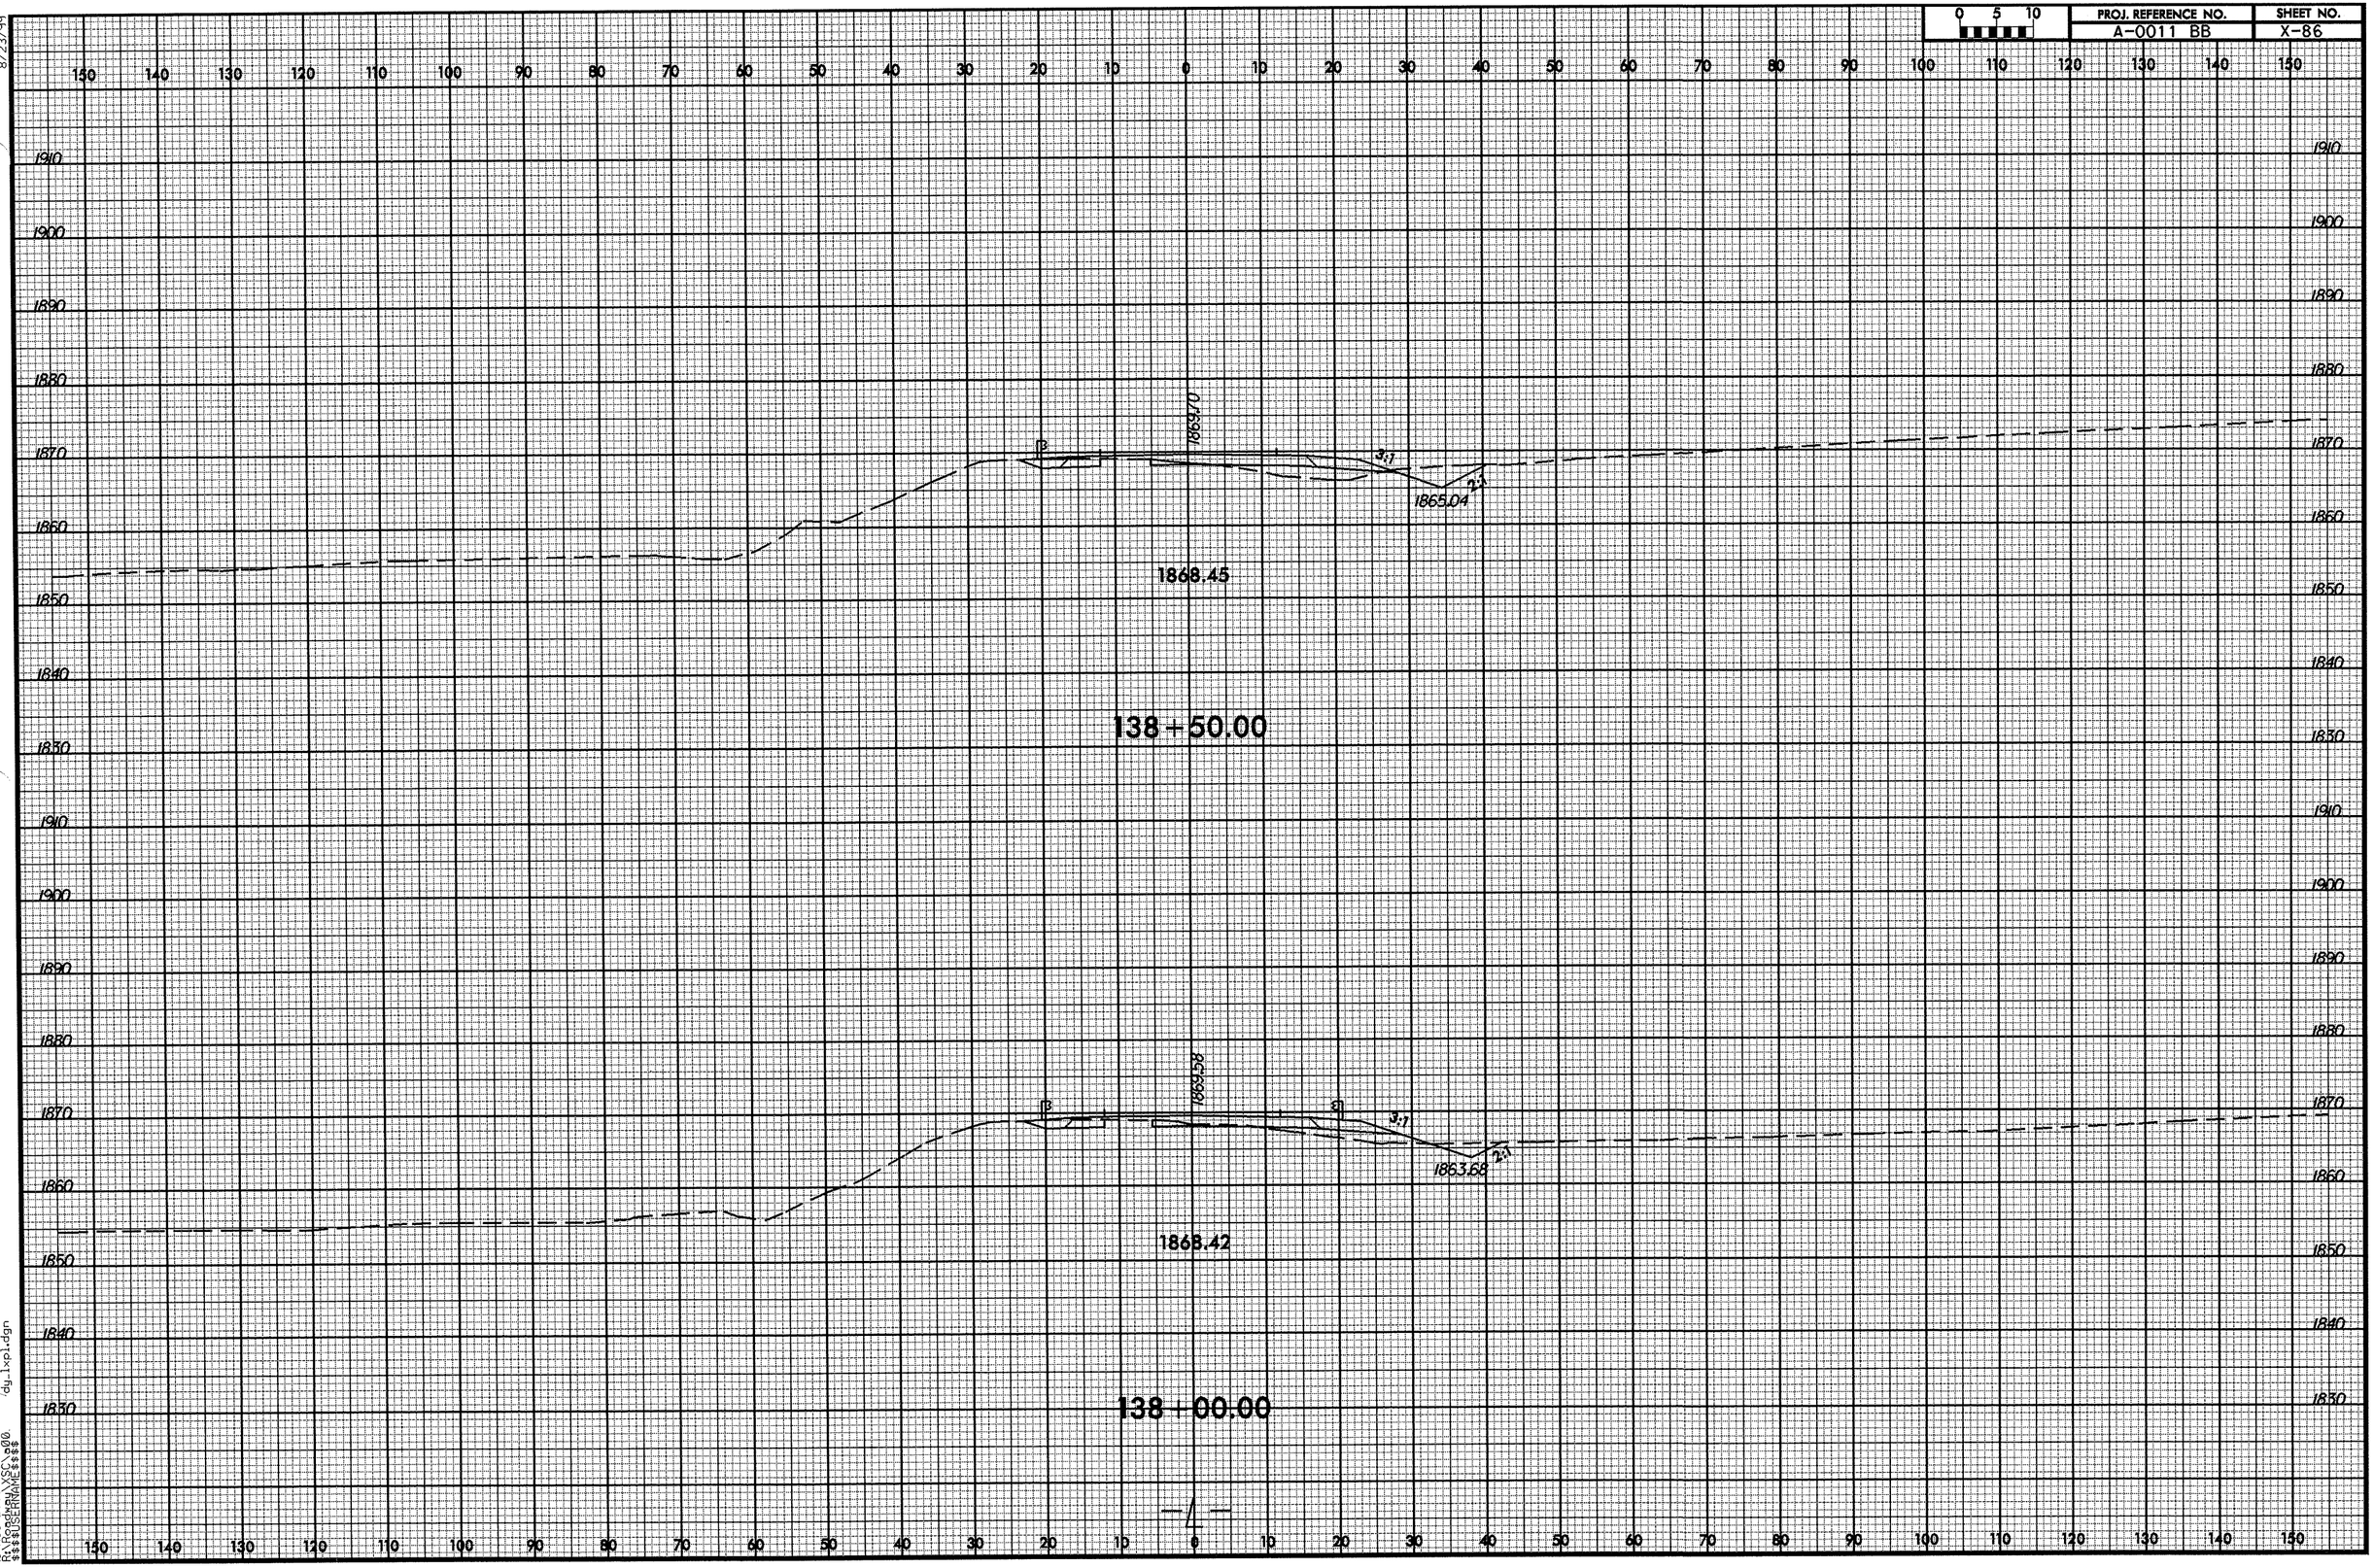

8/23/99

19-AUG-2008 14:51
R:\Roadway\XSC.p00
$$$$USERNAME$$$$
dy_lxpl.dgn

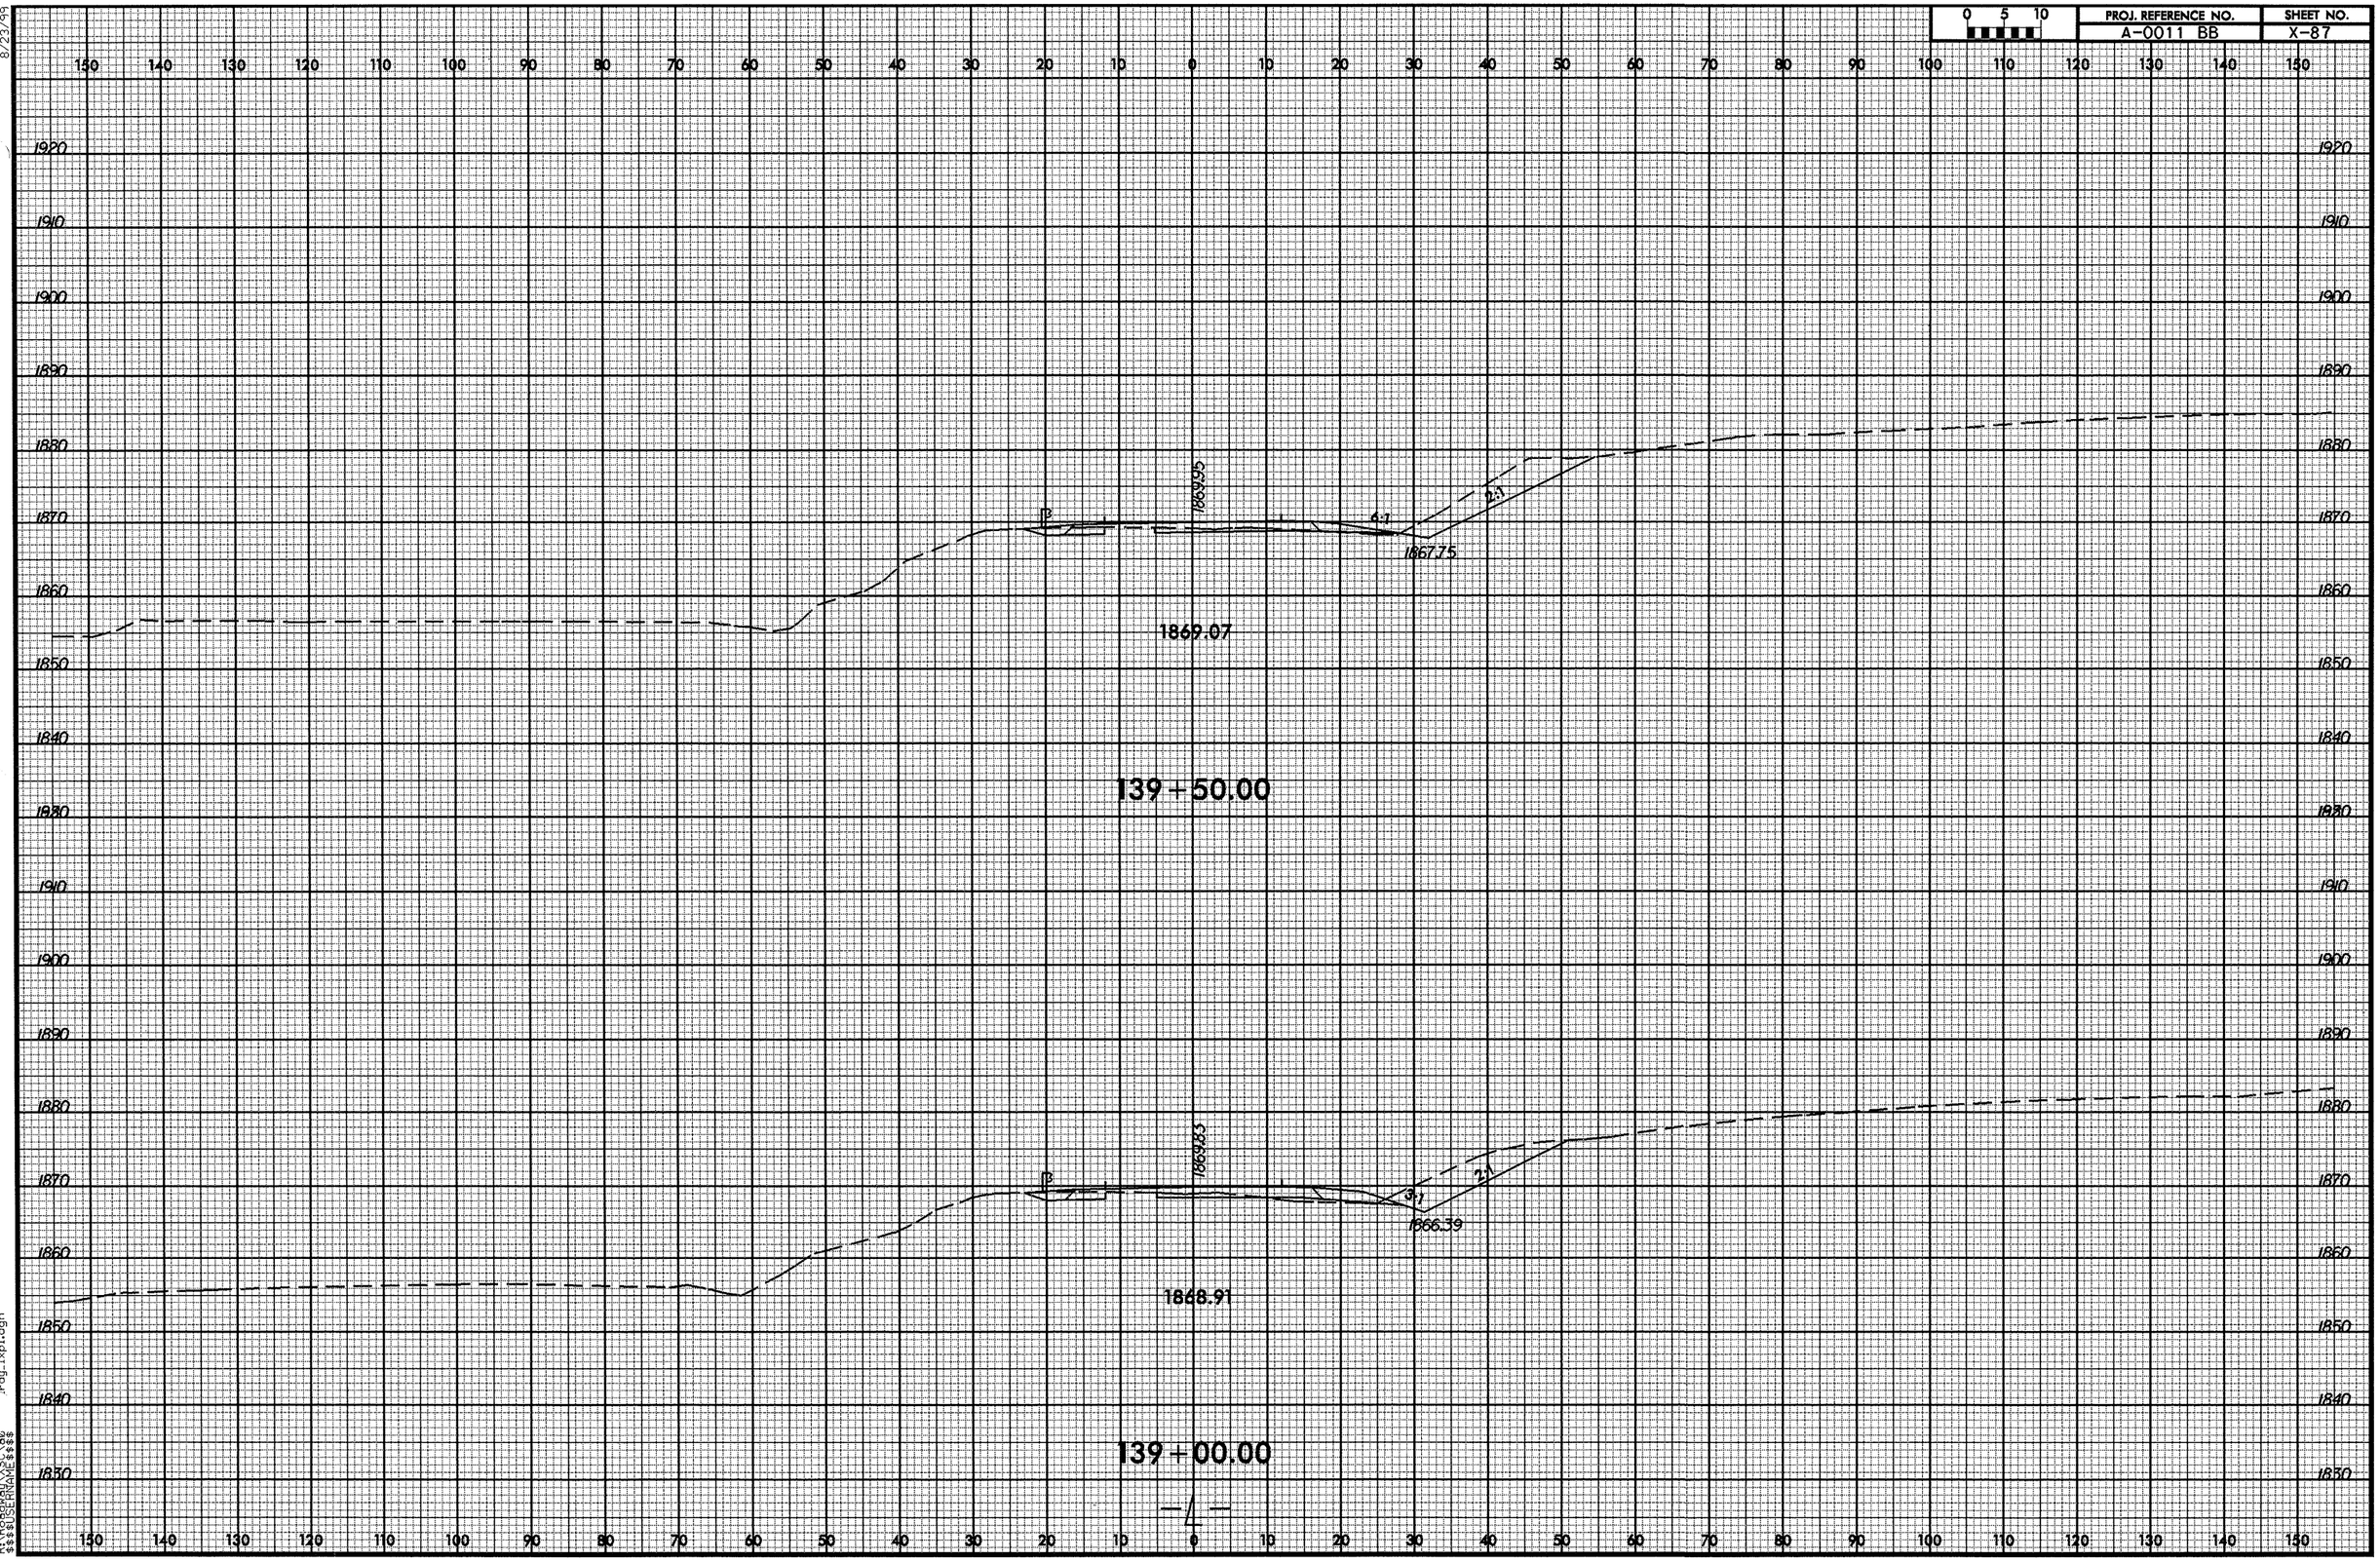

8/23/99
19-AUG-2008 14:51
R:\Roadway\XSC\a6
$$$$USERNAME$$$$
rdy_lxpl.dgn

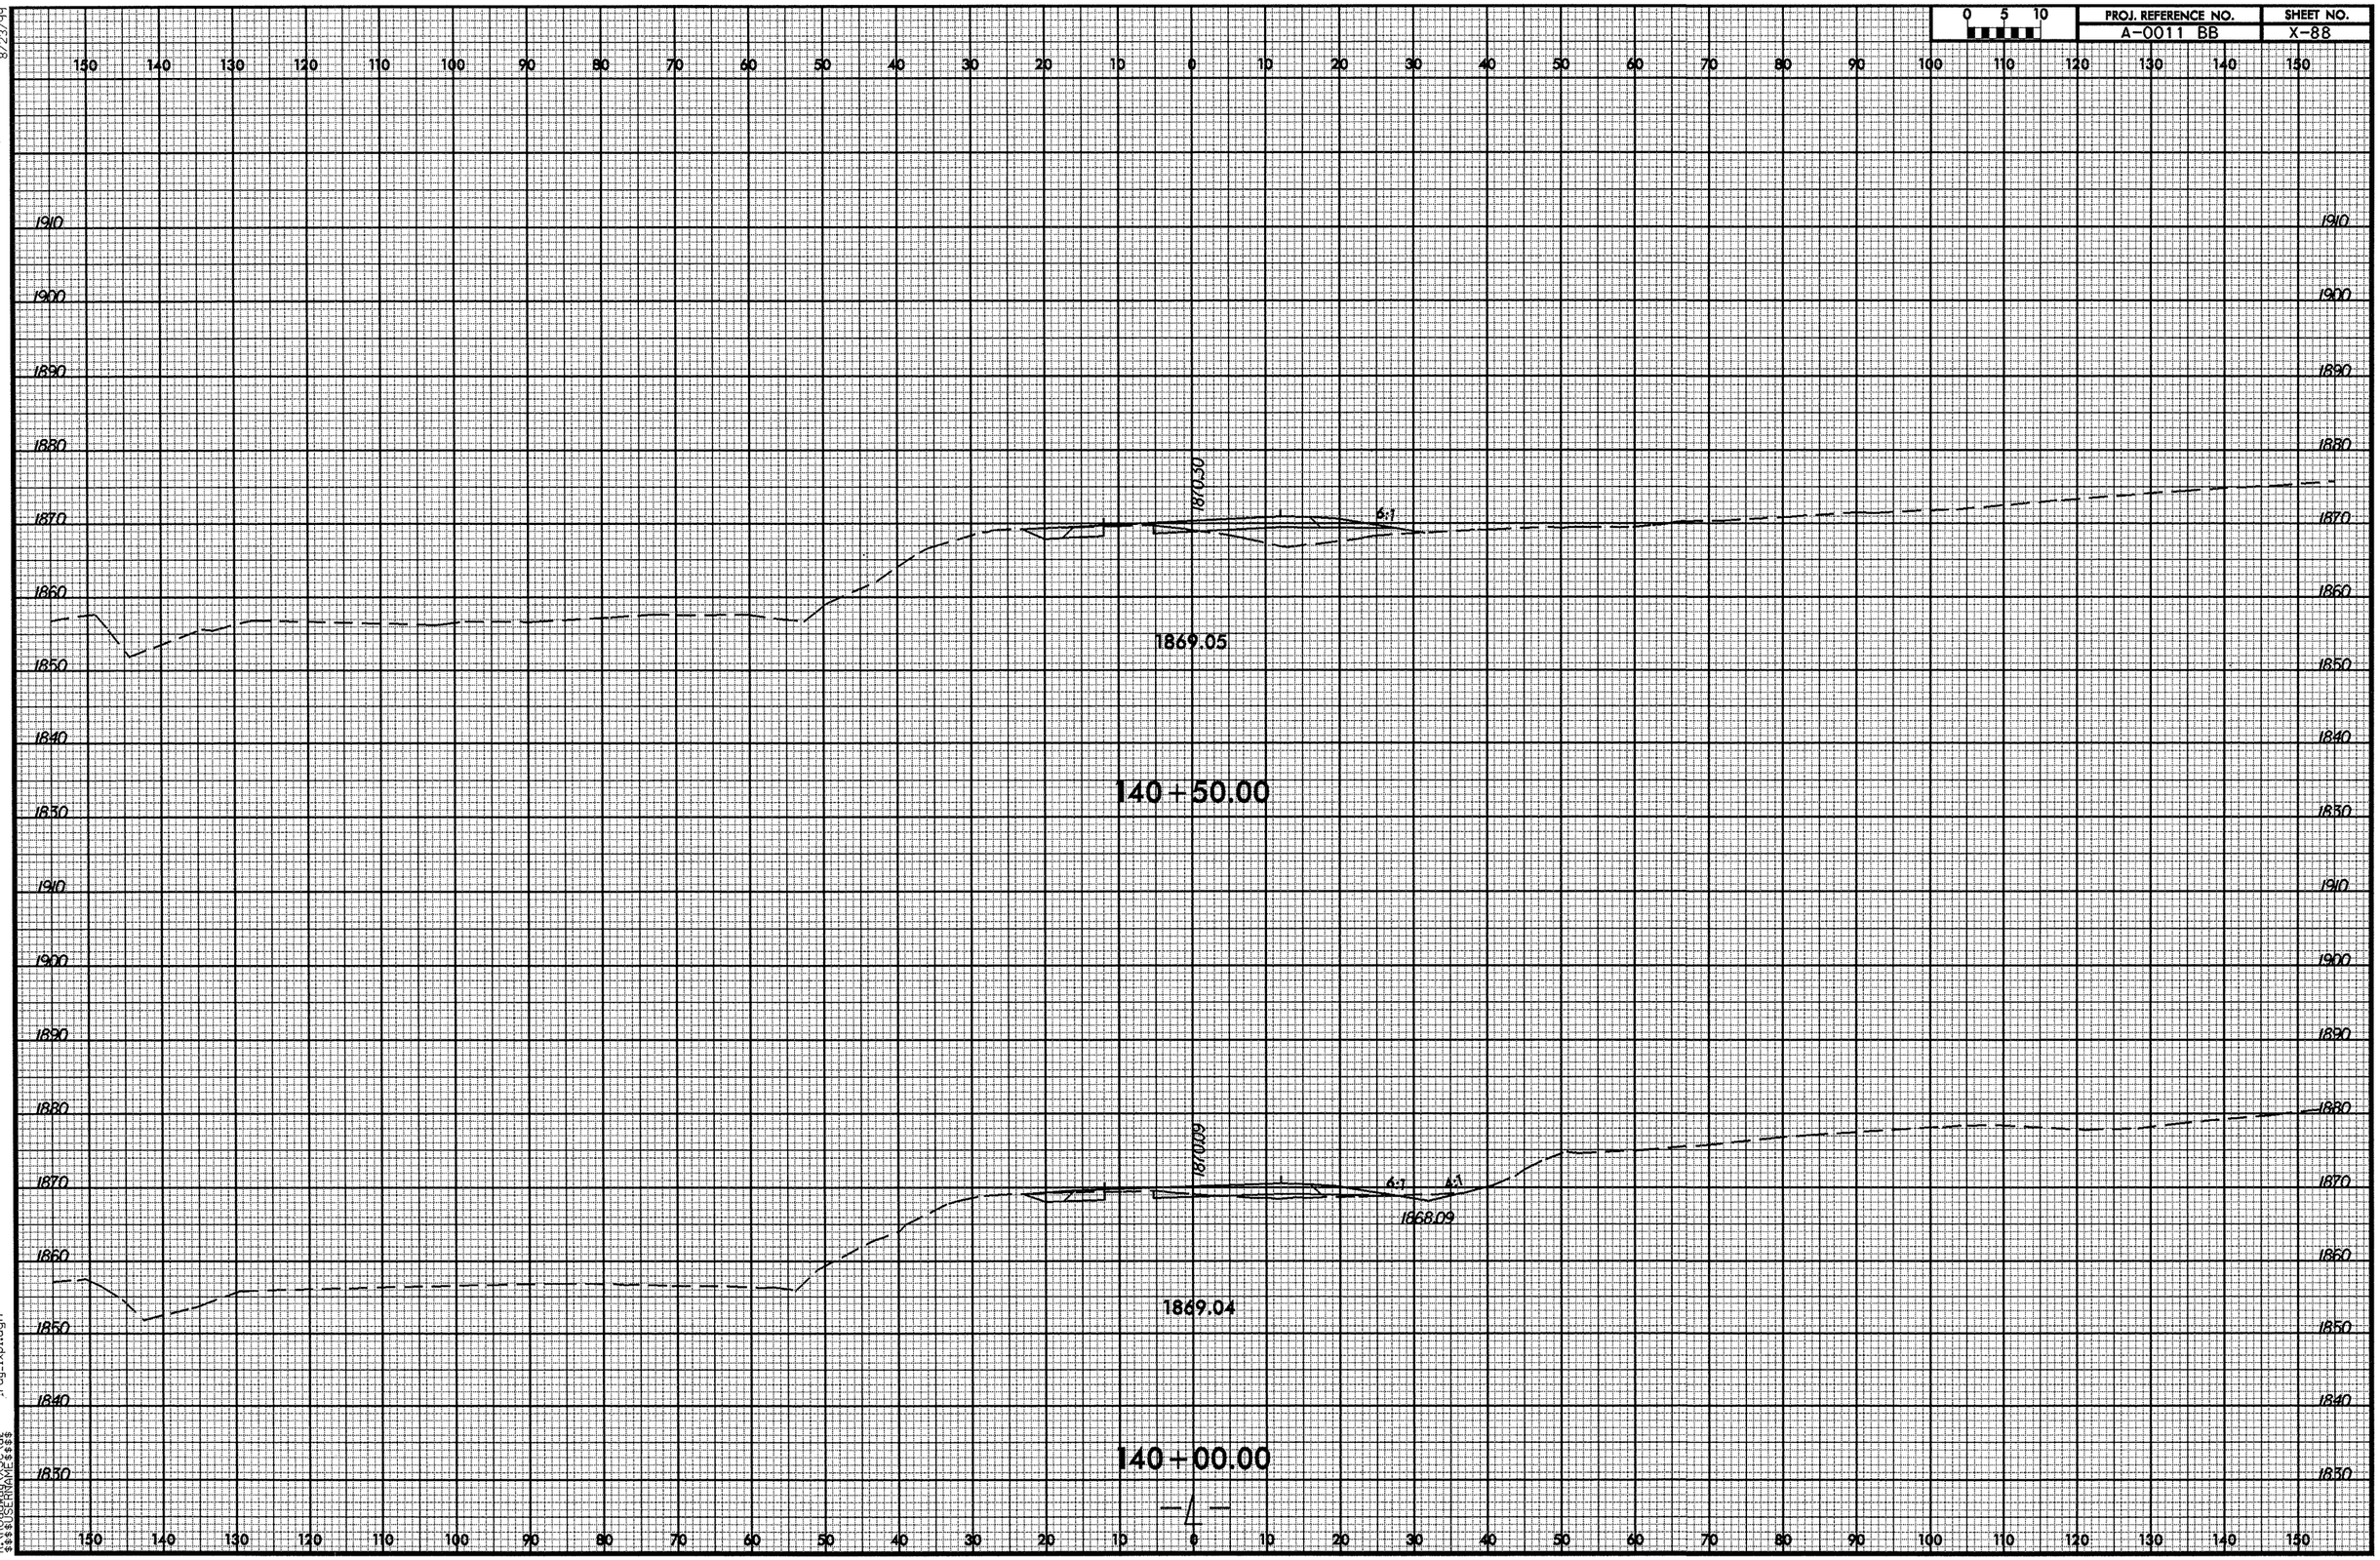

8/23/99

19-AUG-2008 14:51
R:\Roadway\SC\of
$$$$USERNAME$$$$
rdy_lxpl.dgn

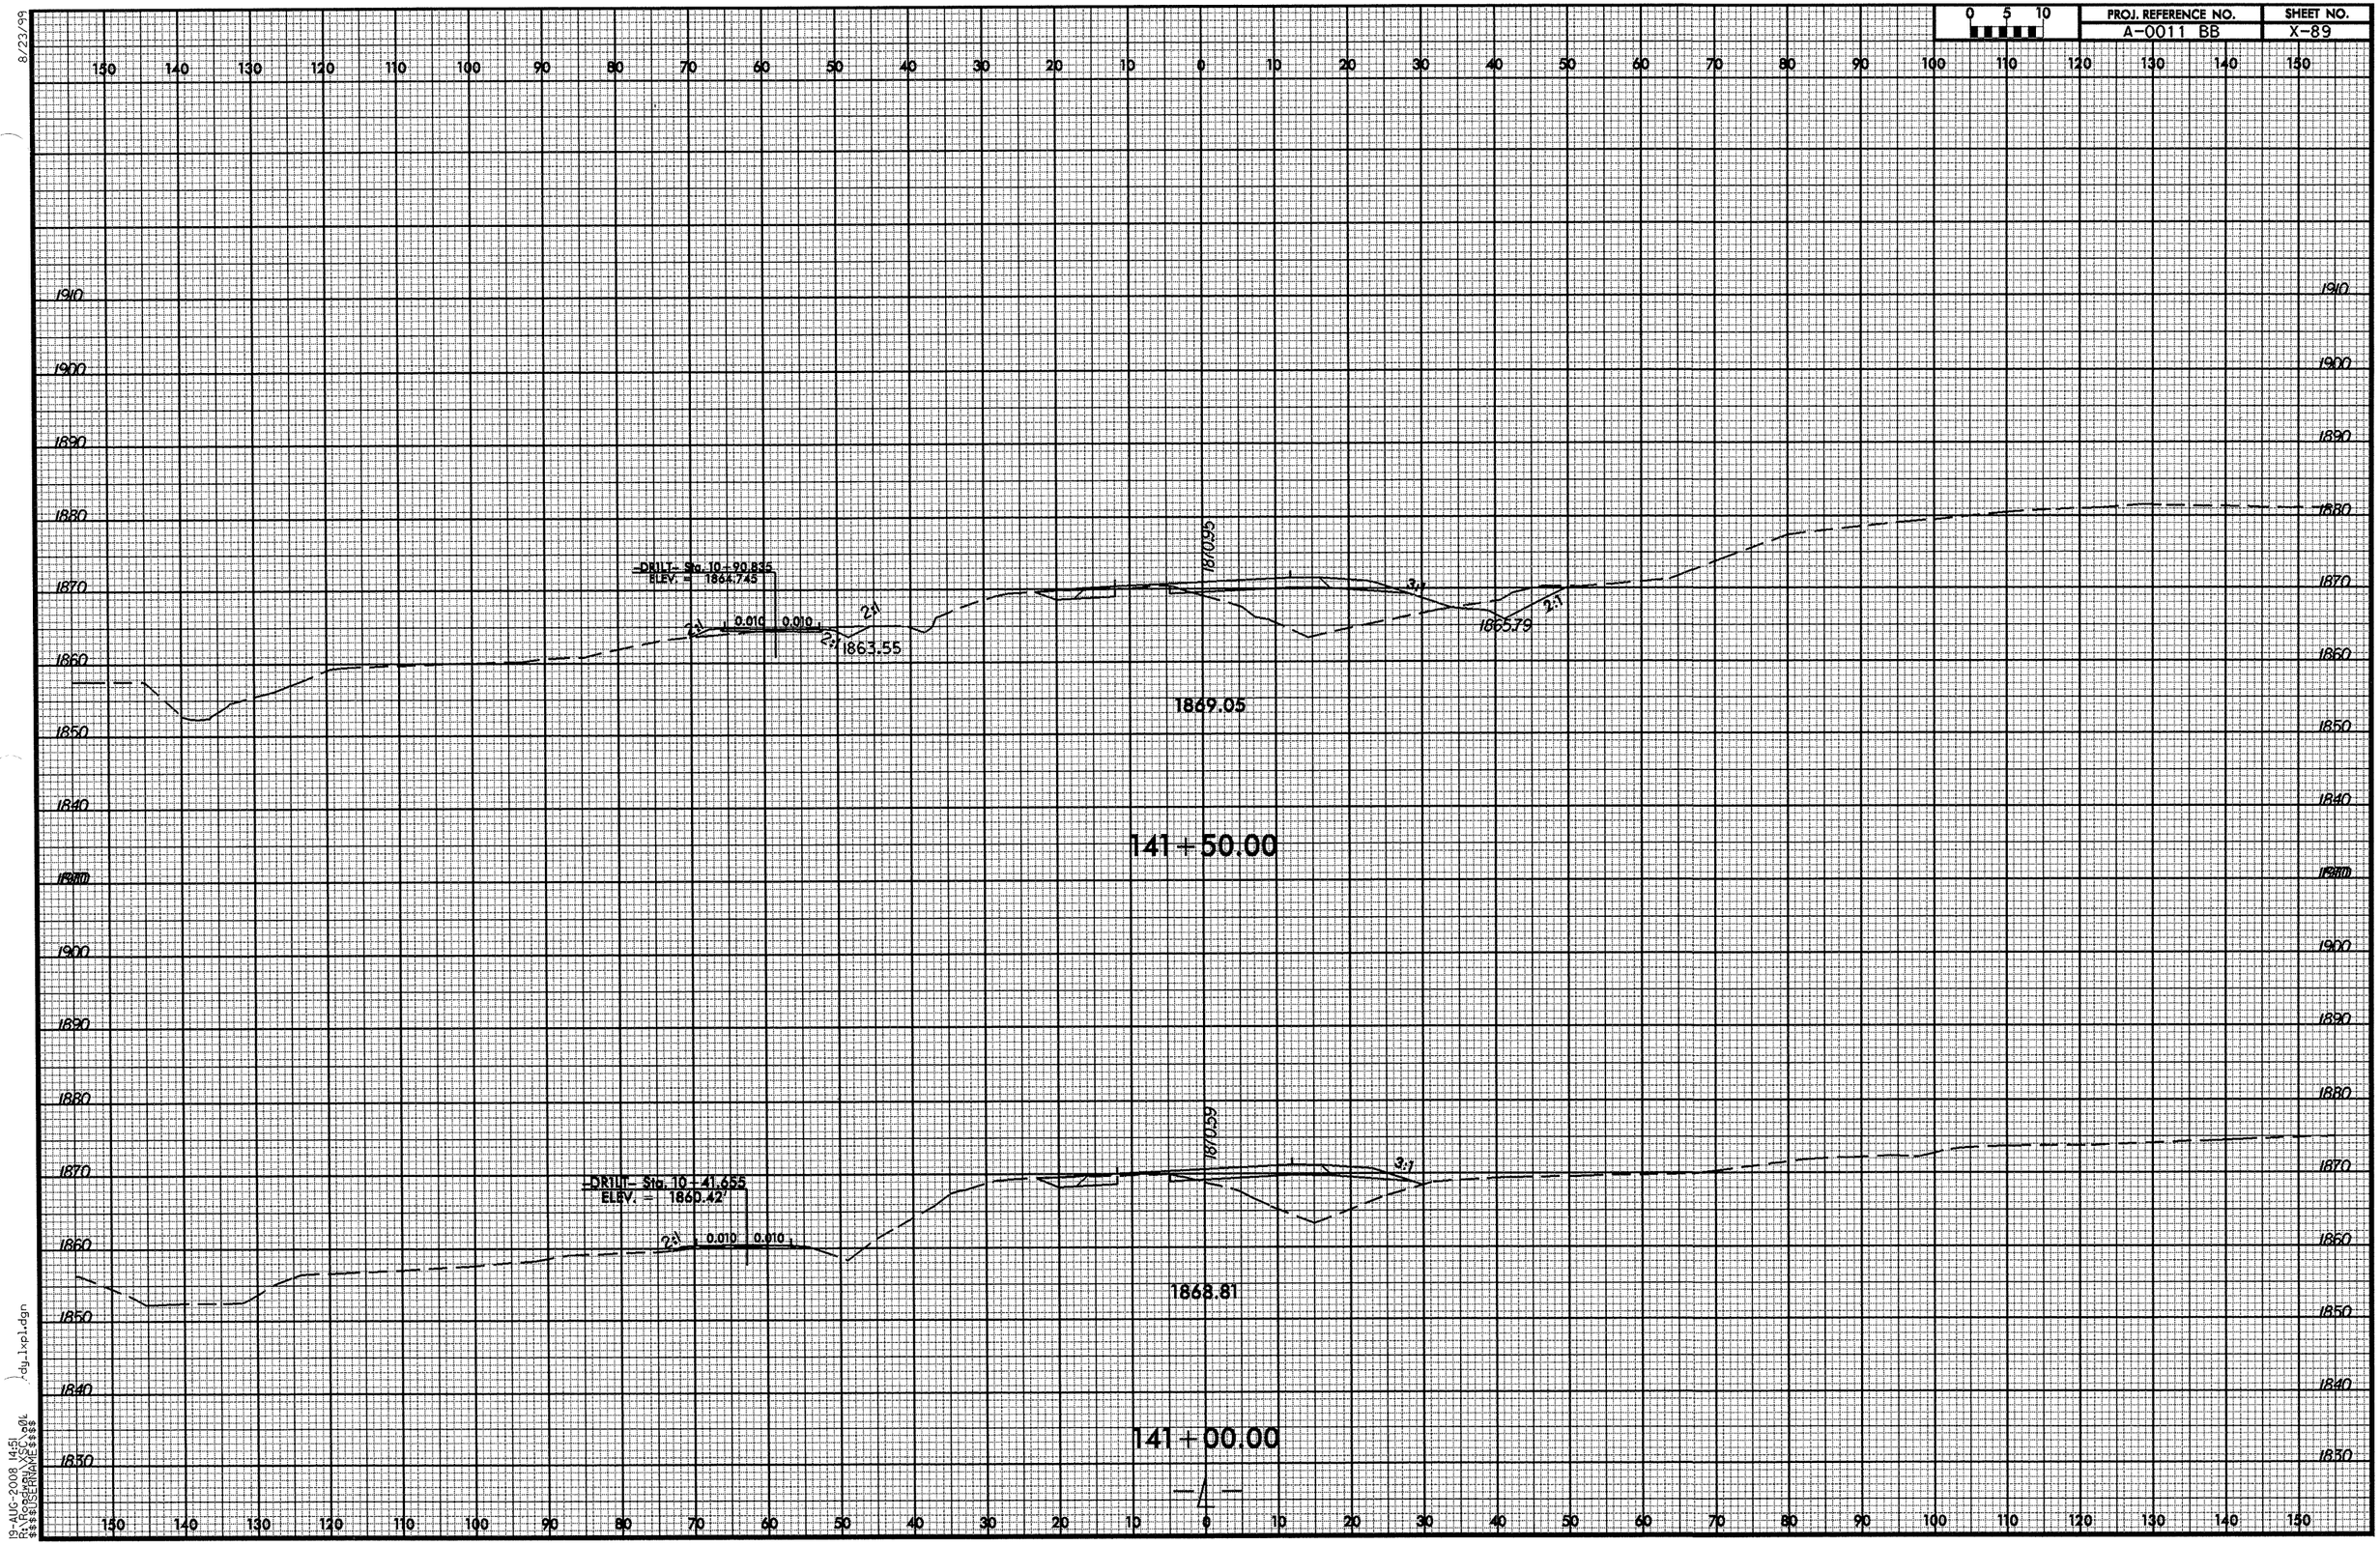

8/23/99

19-AUG-2008 14:51
R:\Roadway\XSC\a0L
$$$$USERNAME$$$$
dy_lxpl.dgn

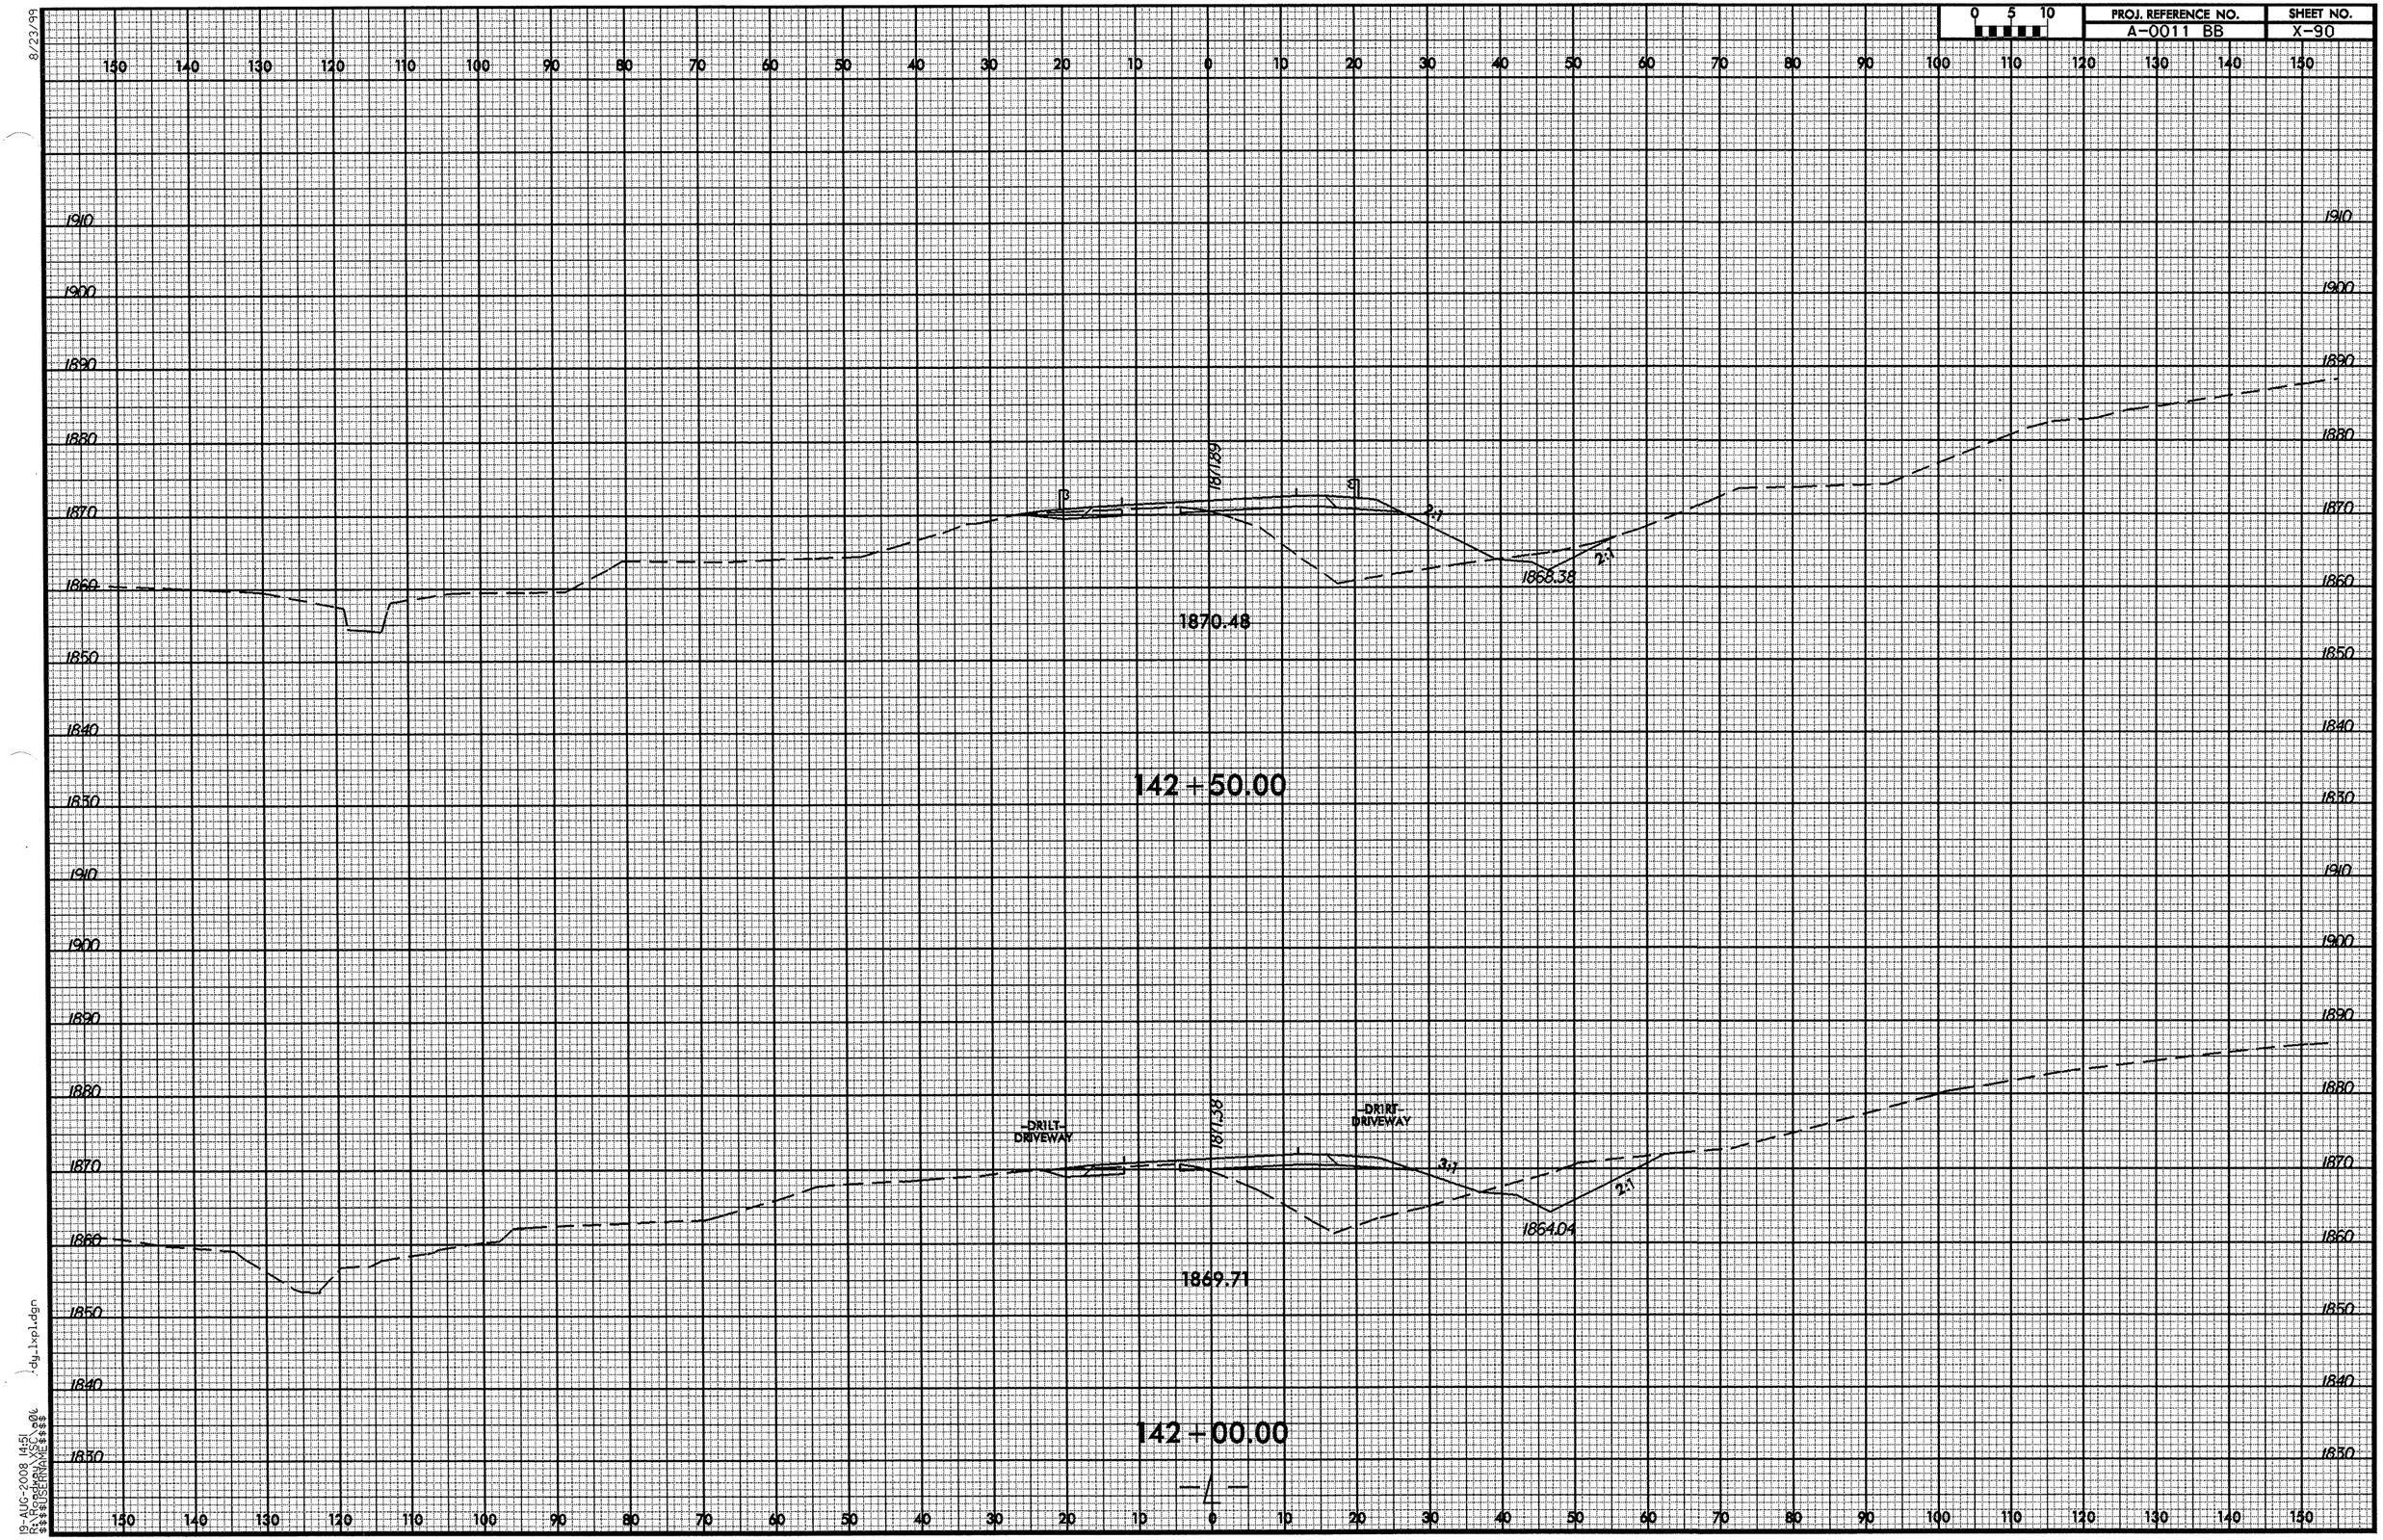

8/23/99

19-AUG-2008 14:51
R:\Roadway\SC\006
$$$$USERNAME$$$$

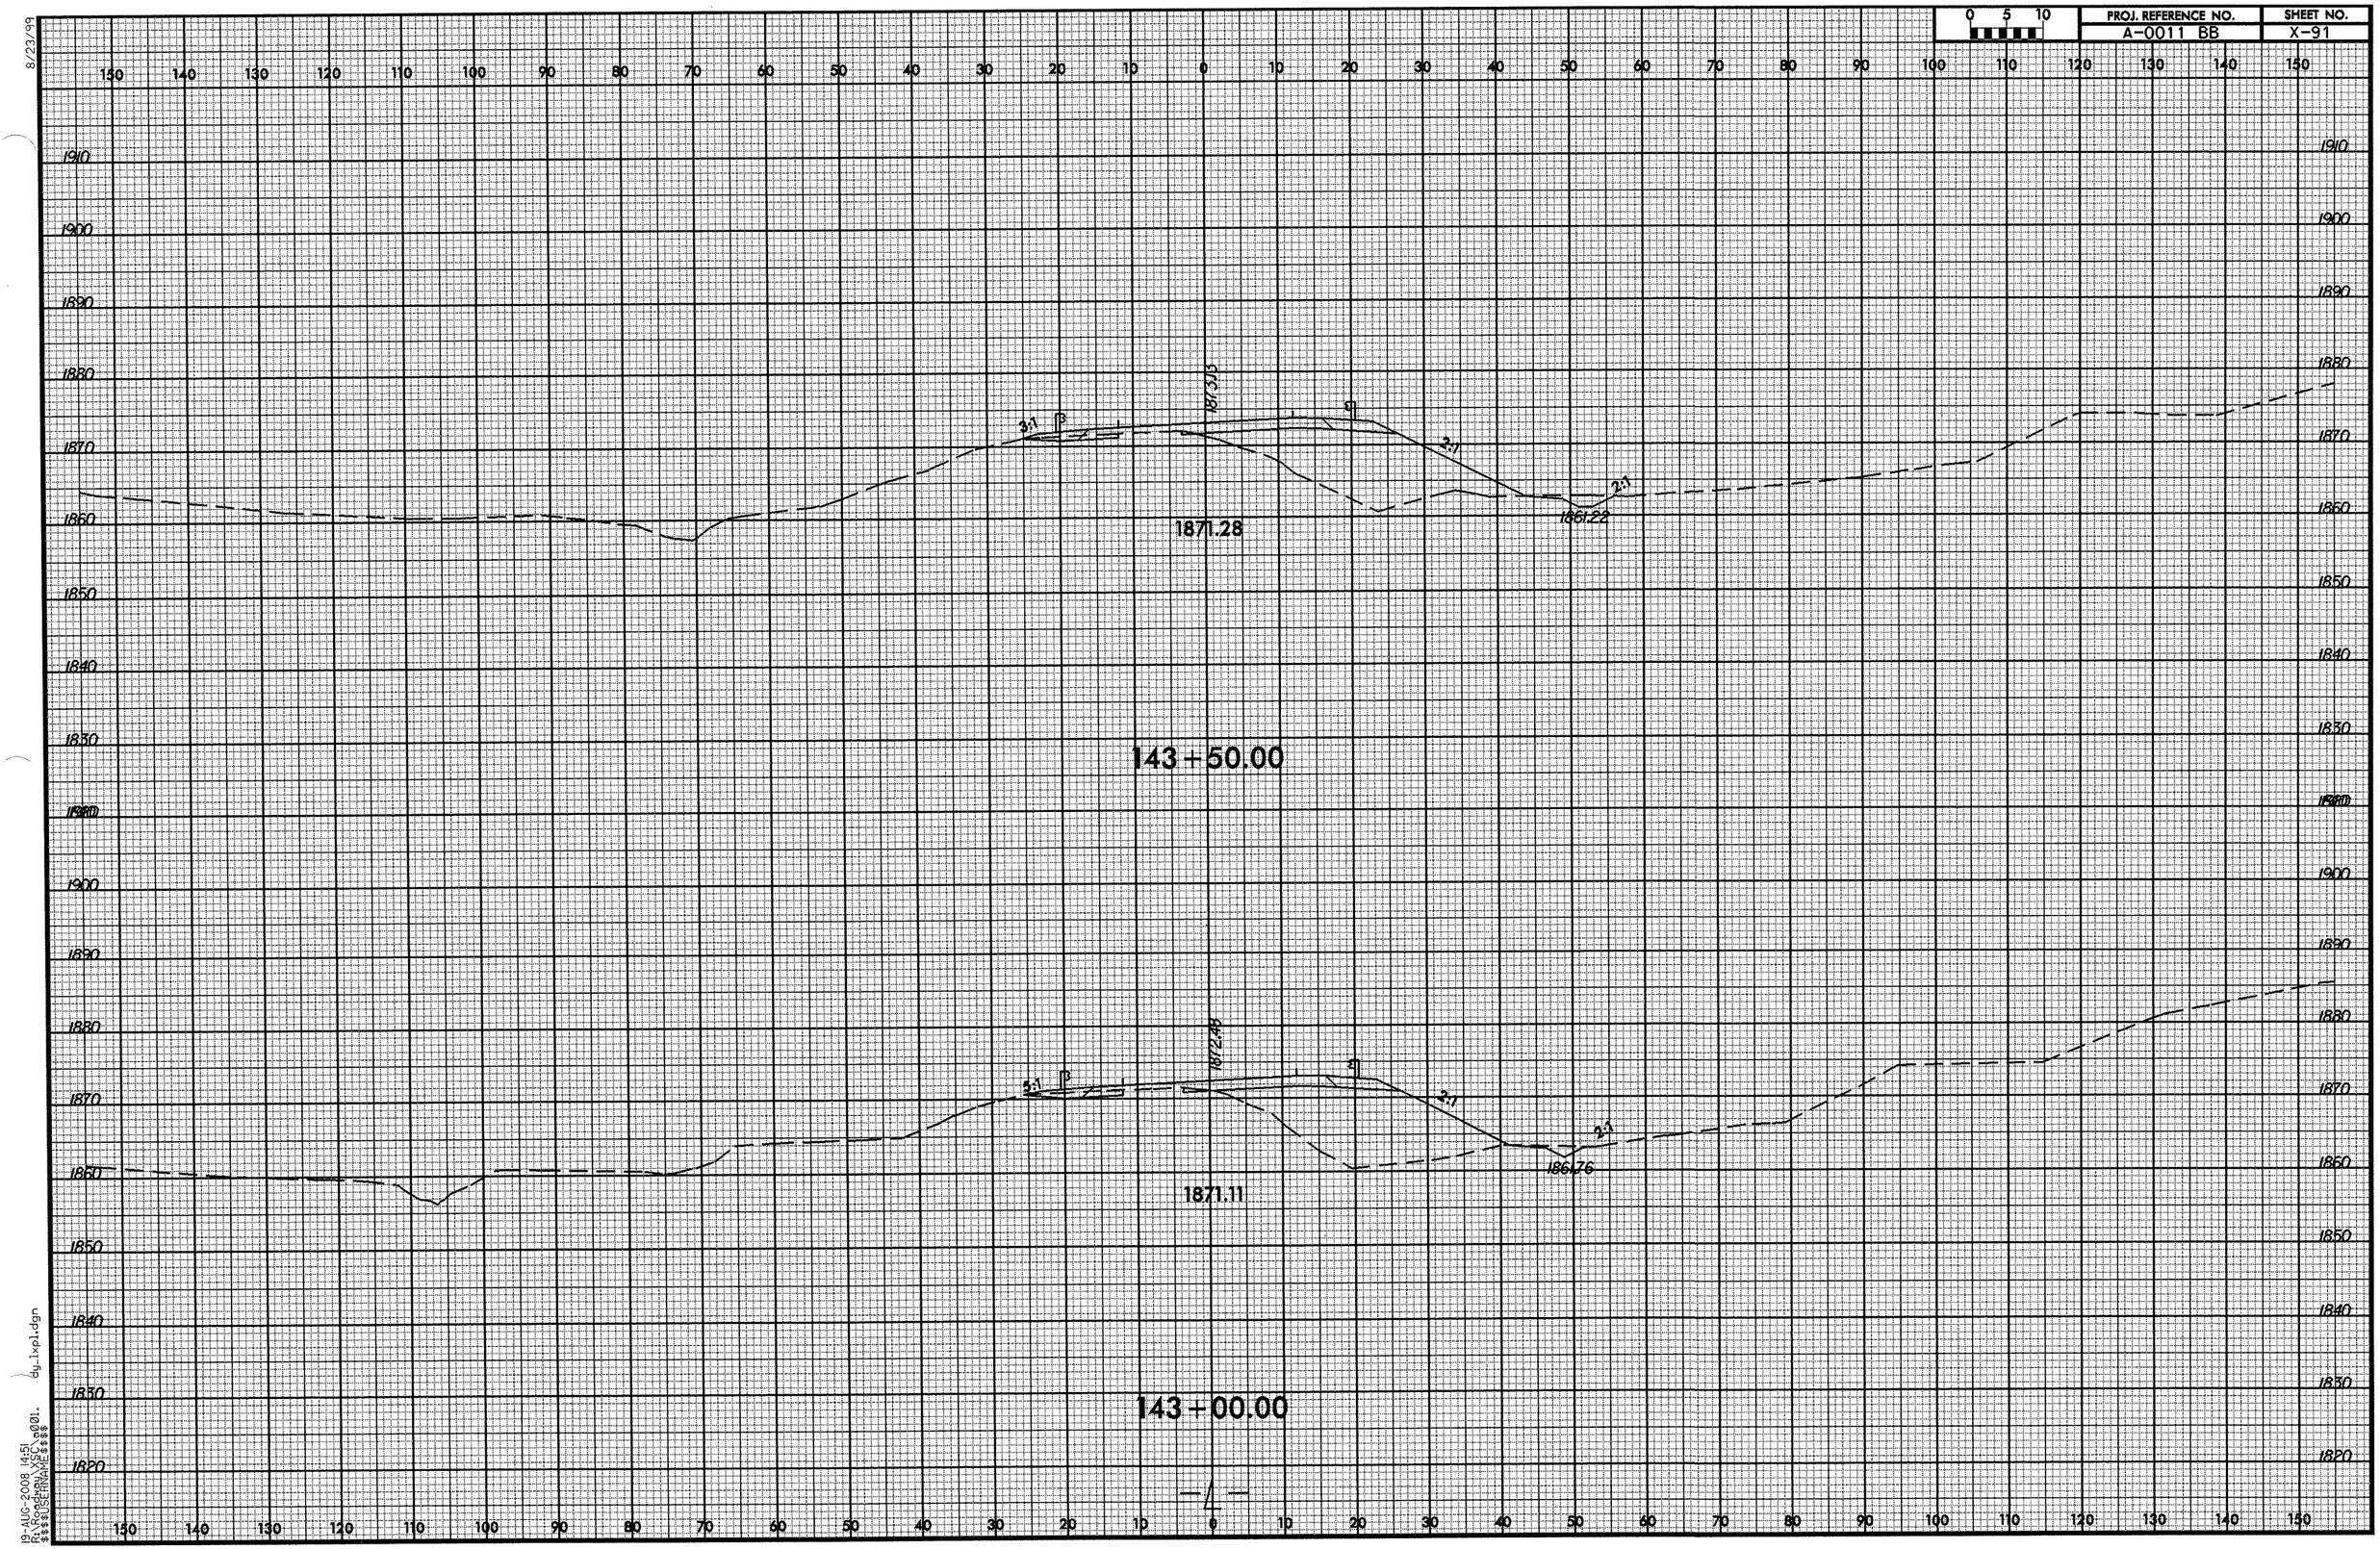

8/23/99
19-AUG-2008 14:51
R:\Roadway\XSC\a001.dgn
$$$$USERNAME$$$$

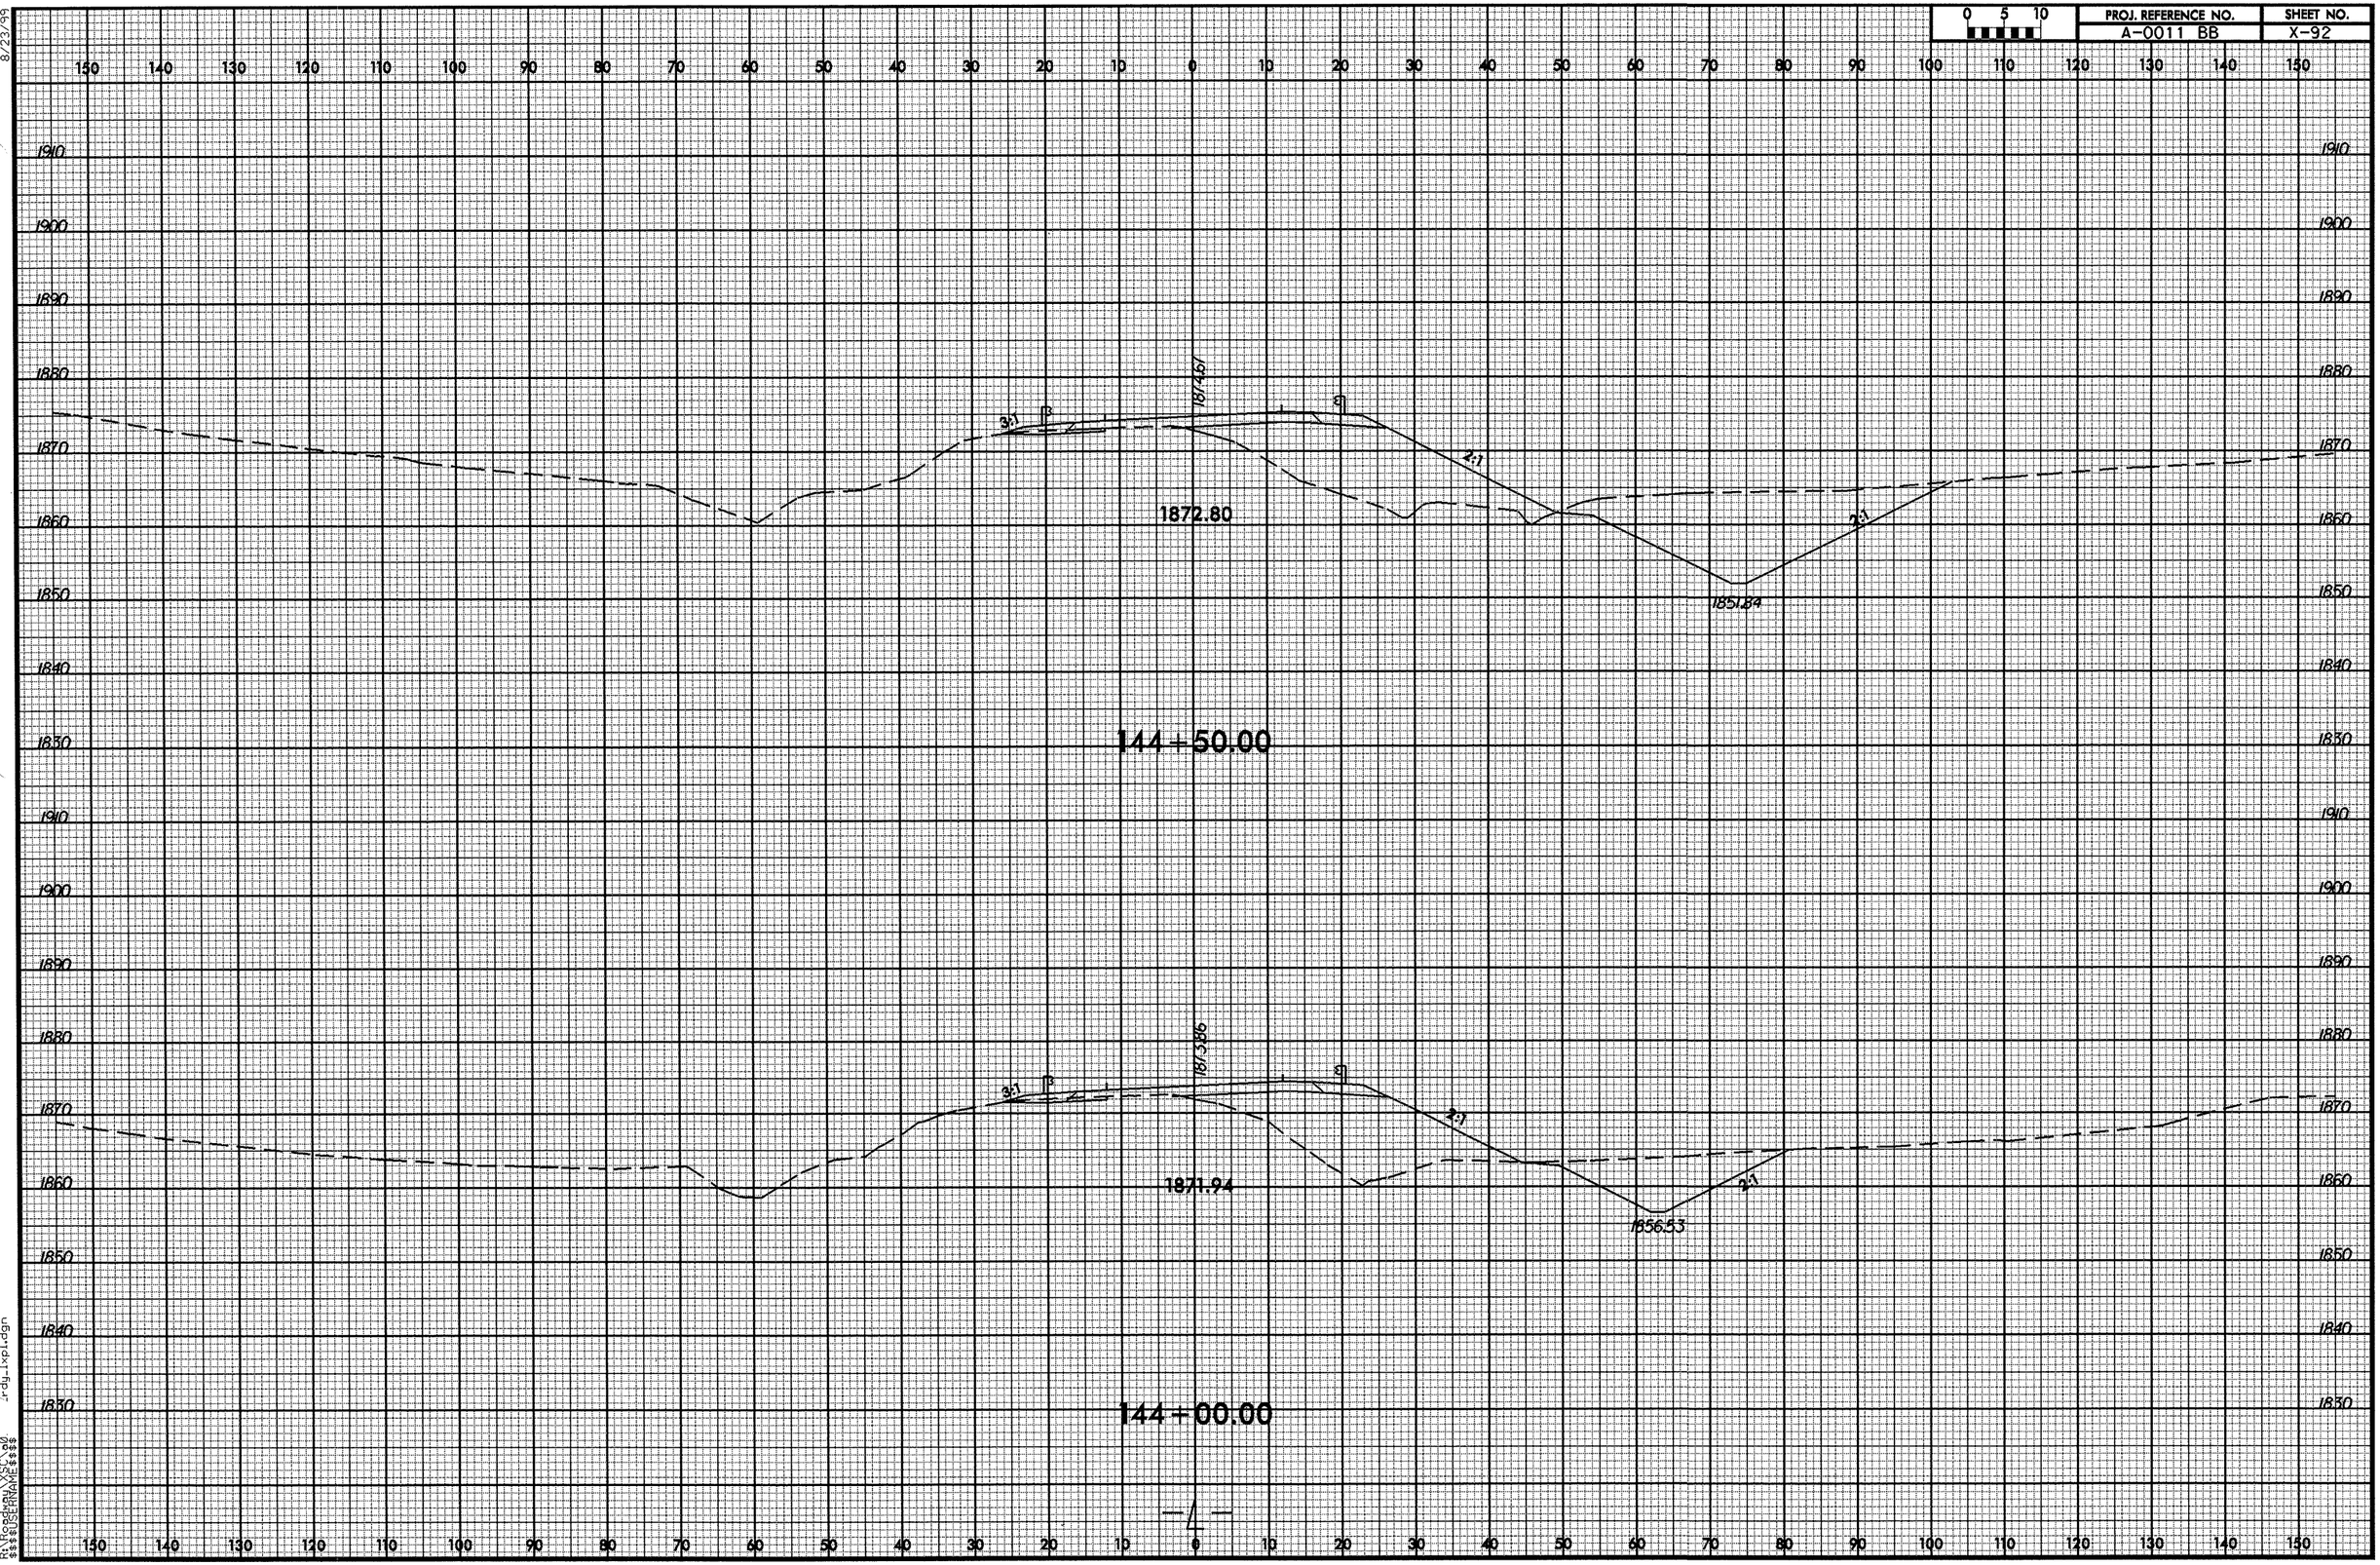

8/23/99

19-AUG-2008 14:52
R:\Roadway\XSC\o0
$$$$USERNAME$$$$
rdy_lxpl.dgn

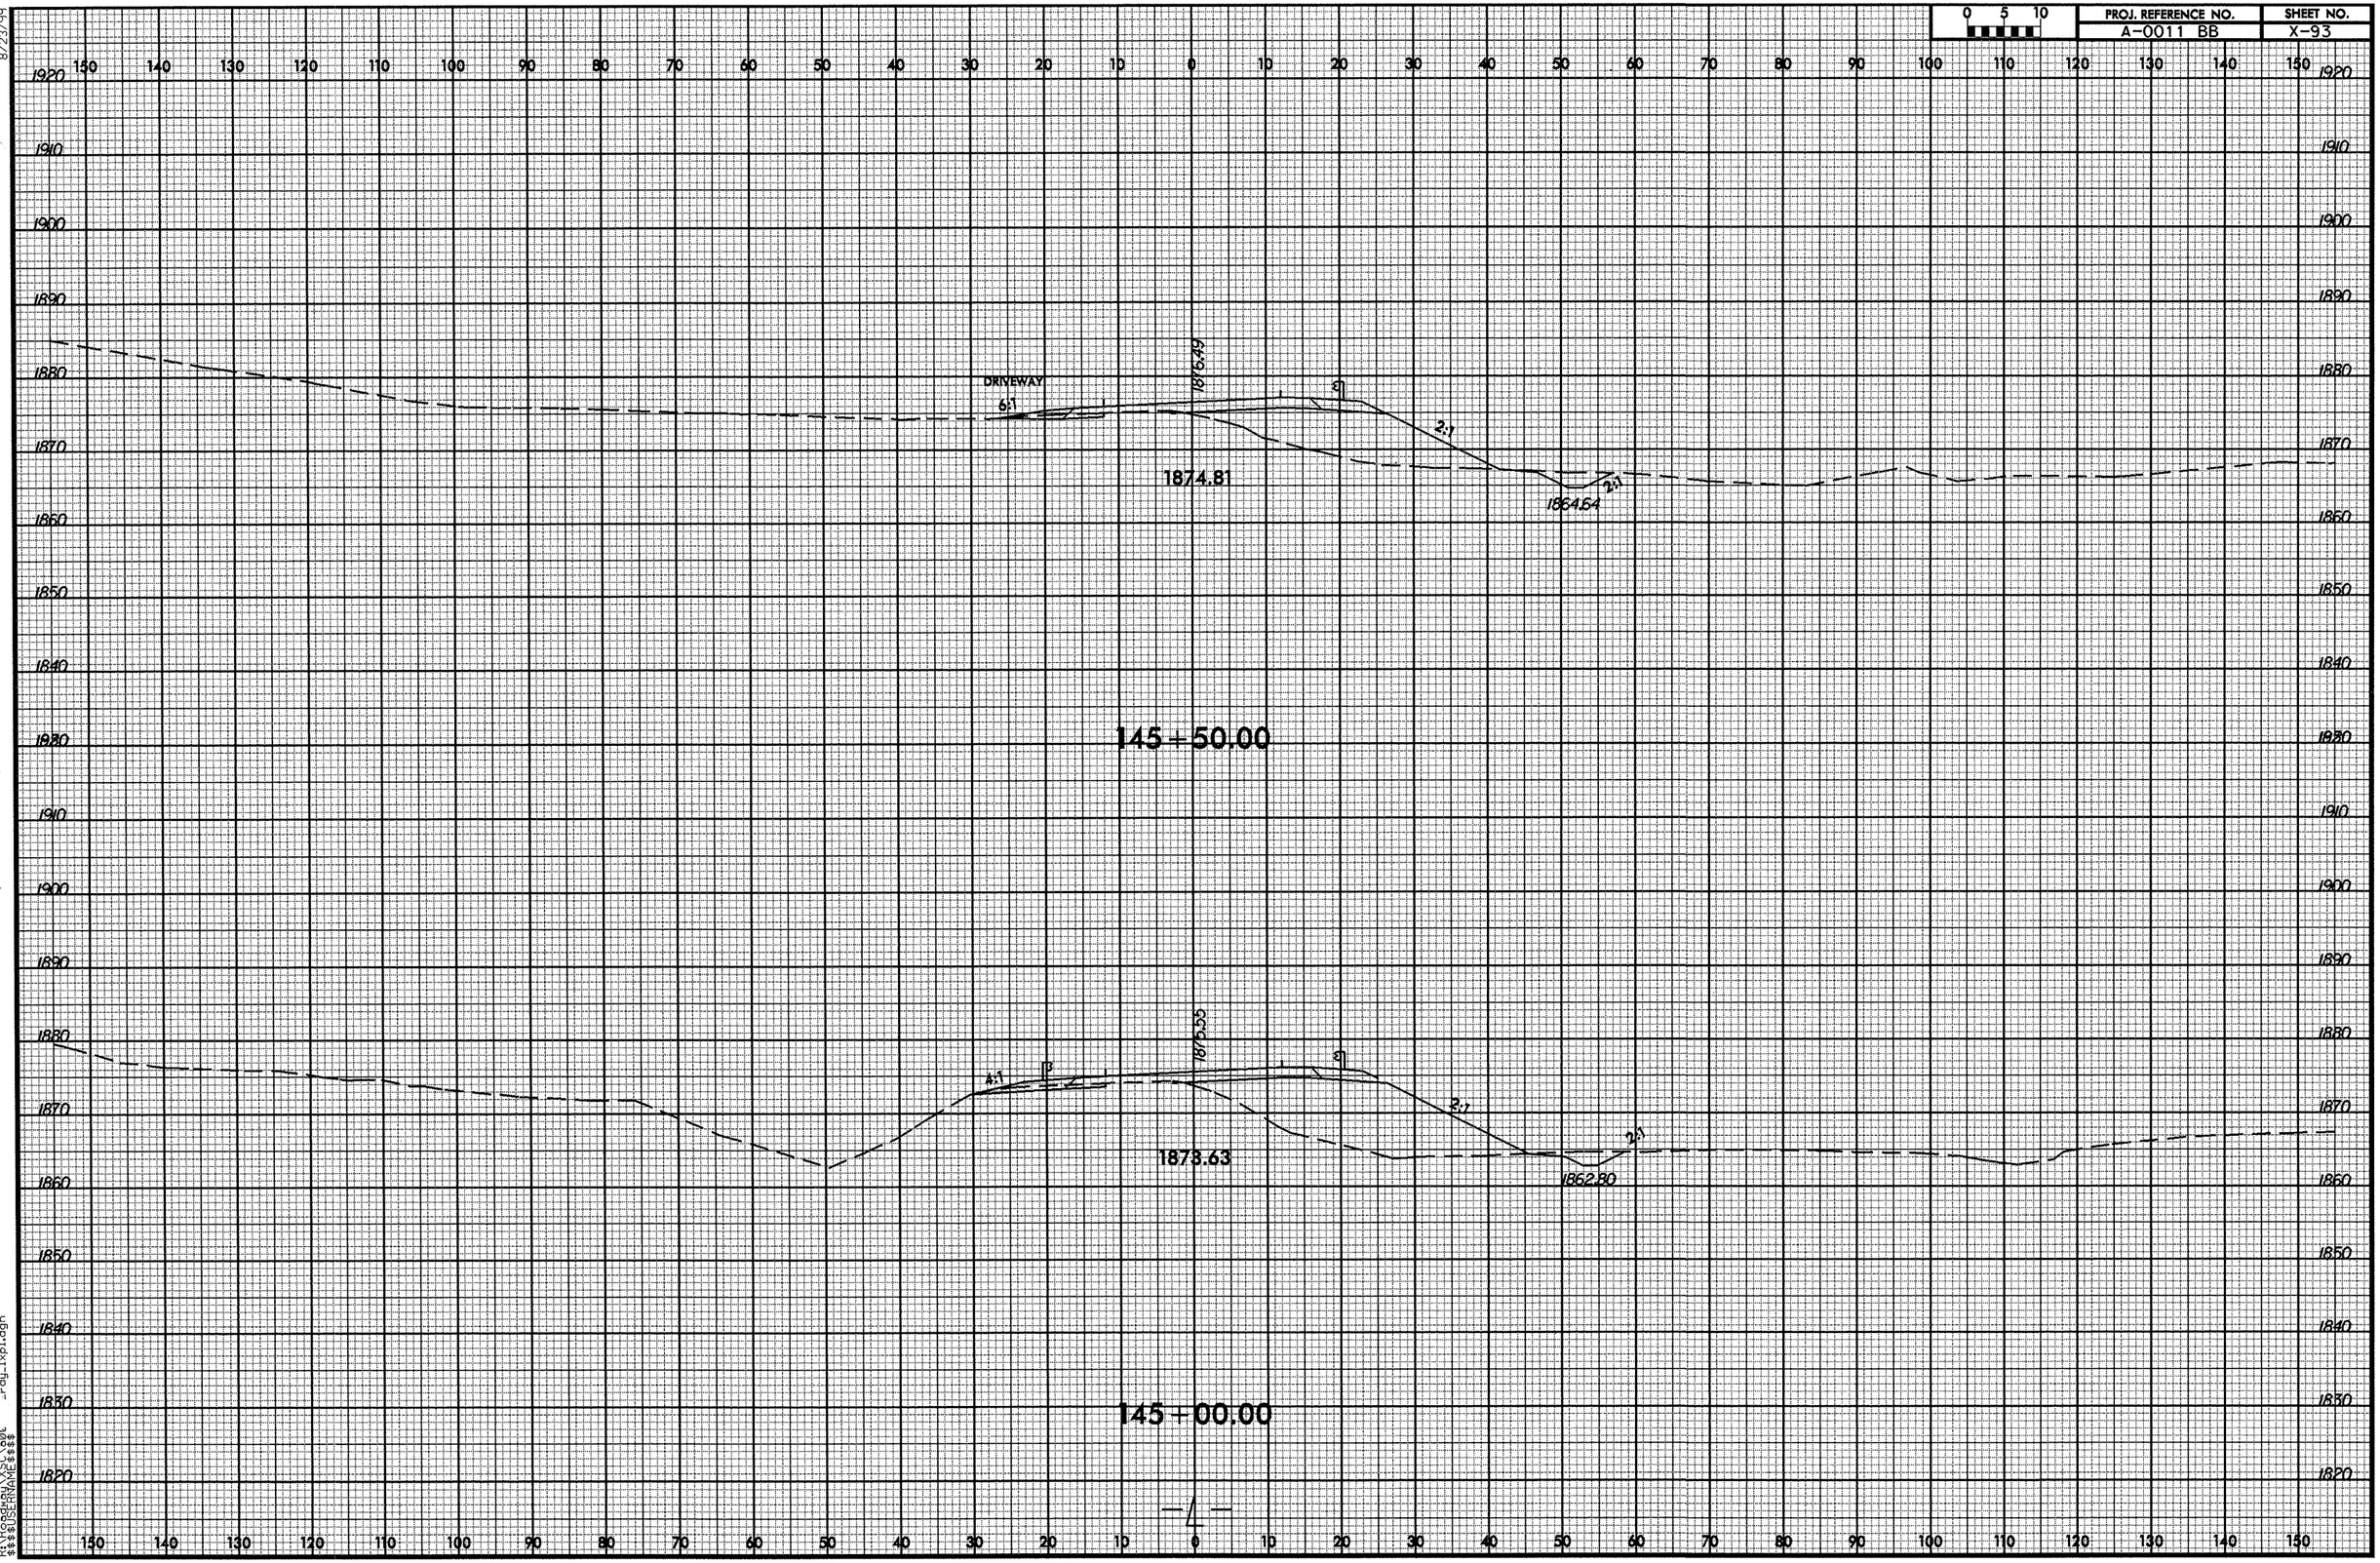

8/23/99
19-AUG-2008 14:52
R:\Roadway\XSC\o0t
$$$$USERNAME$$$$
rdy_1xpl.dgn

8/23/99

19-AUG-2008 14:52
R:\Roadway\XSC\a0
$$$$USERNAME$$$$

rdy_lxpl.dgn

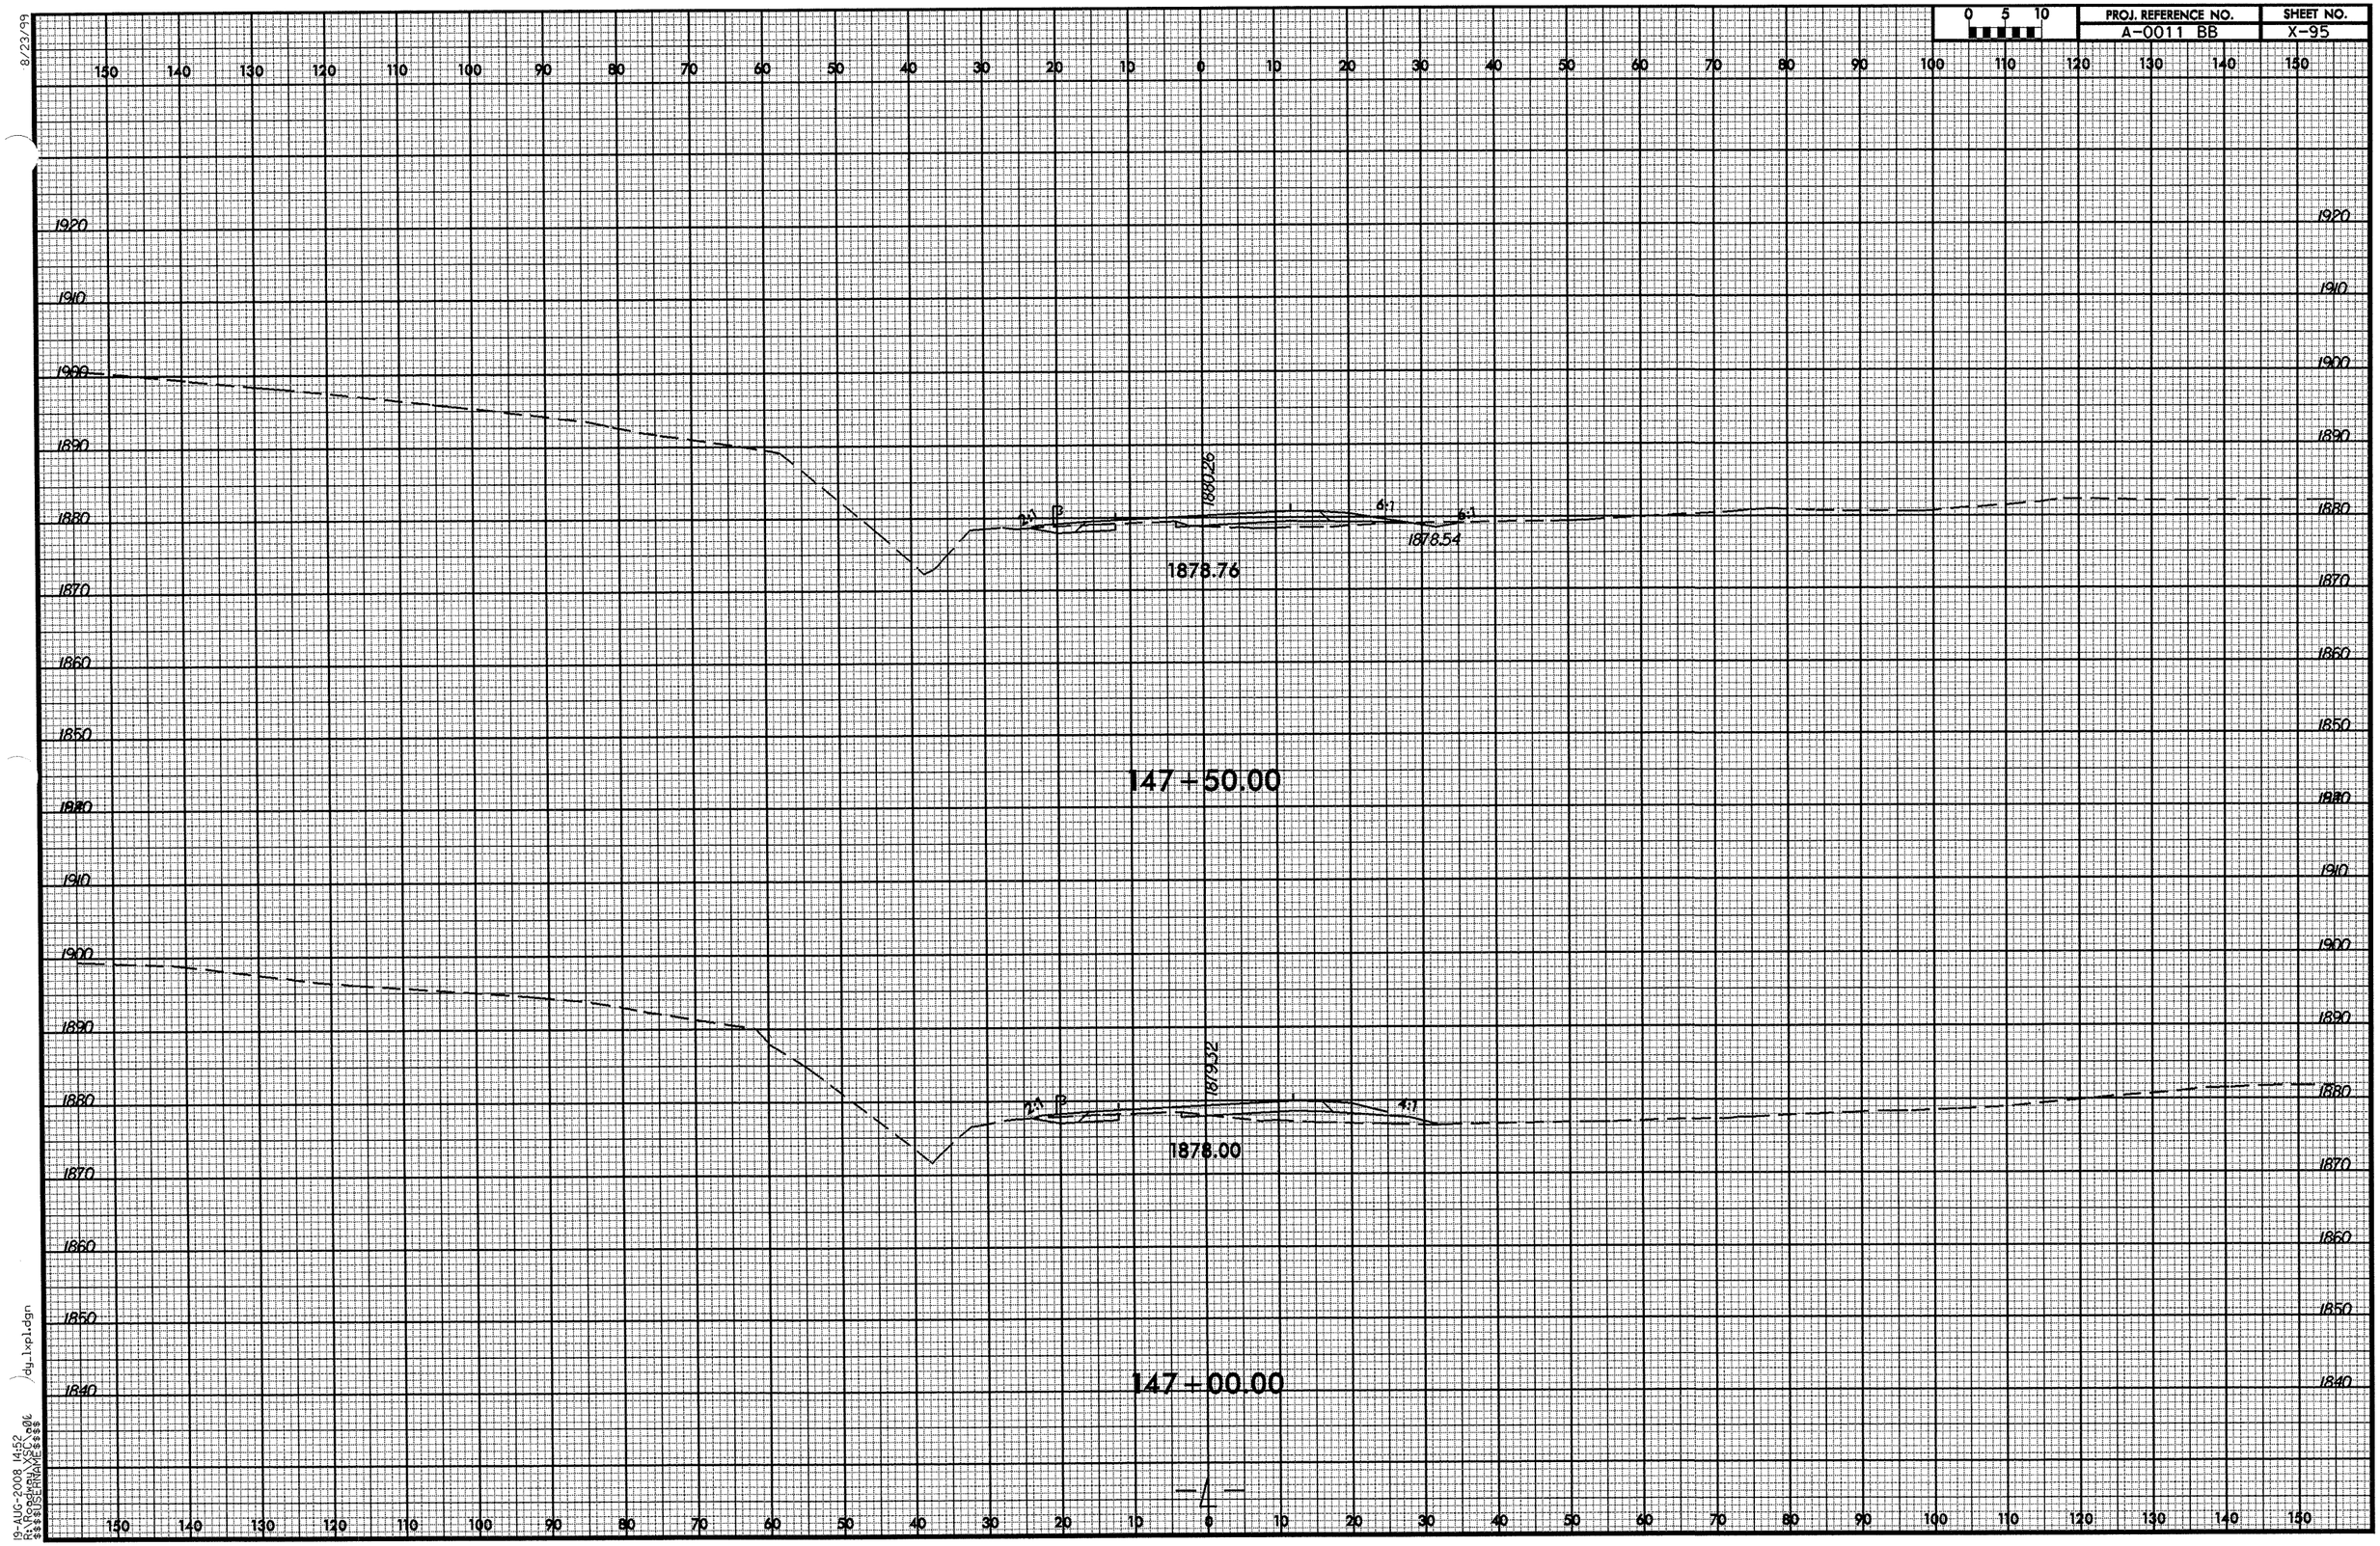

8/23/99
19-AUG-2008 14:52
R:\Roadway\XSC\a06
$$$$USERNAME$$$$
dy_lxpl.dgn

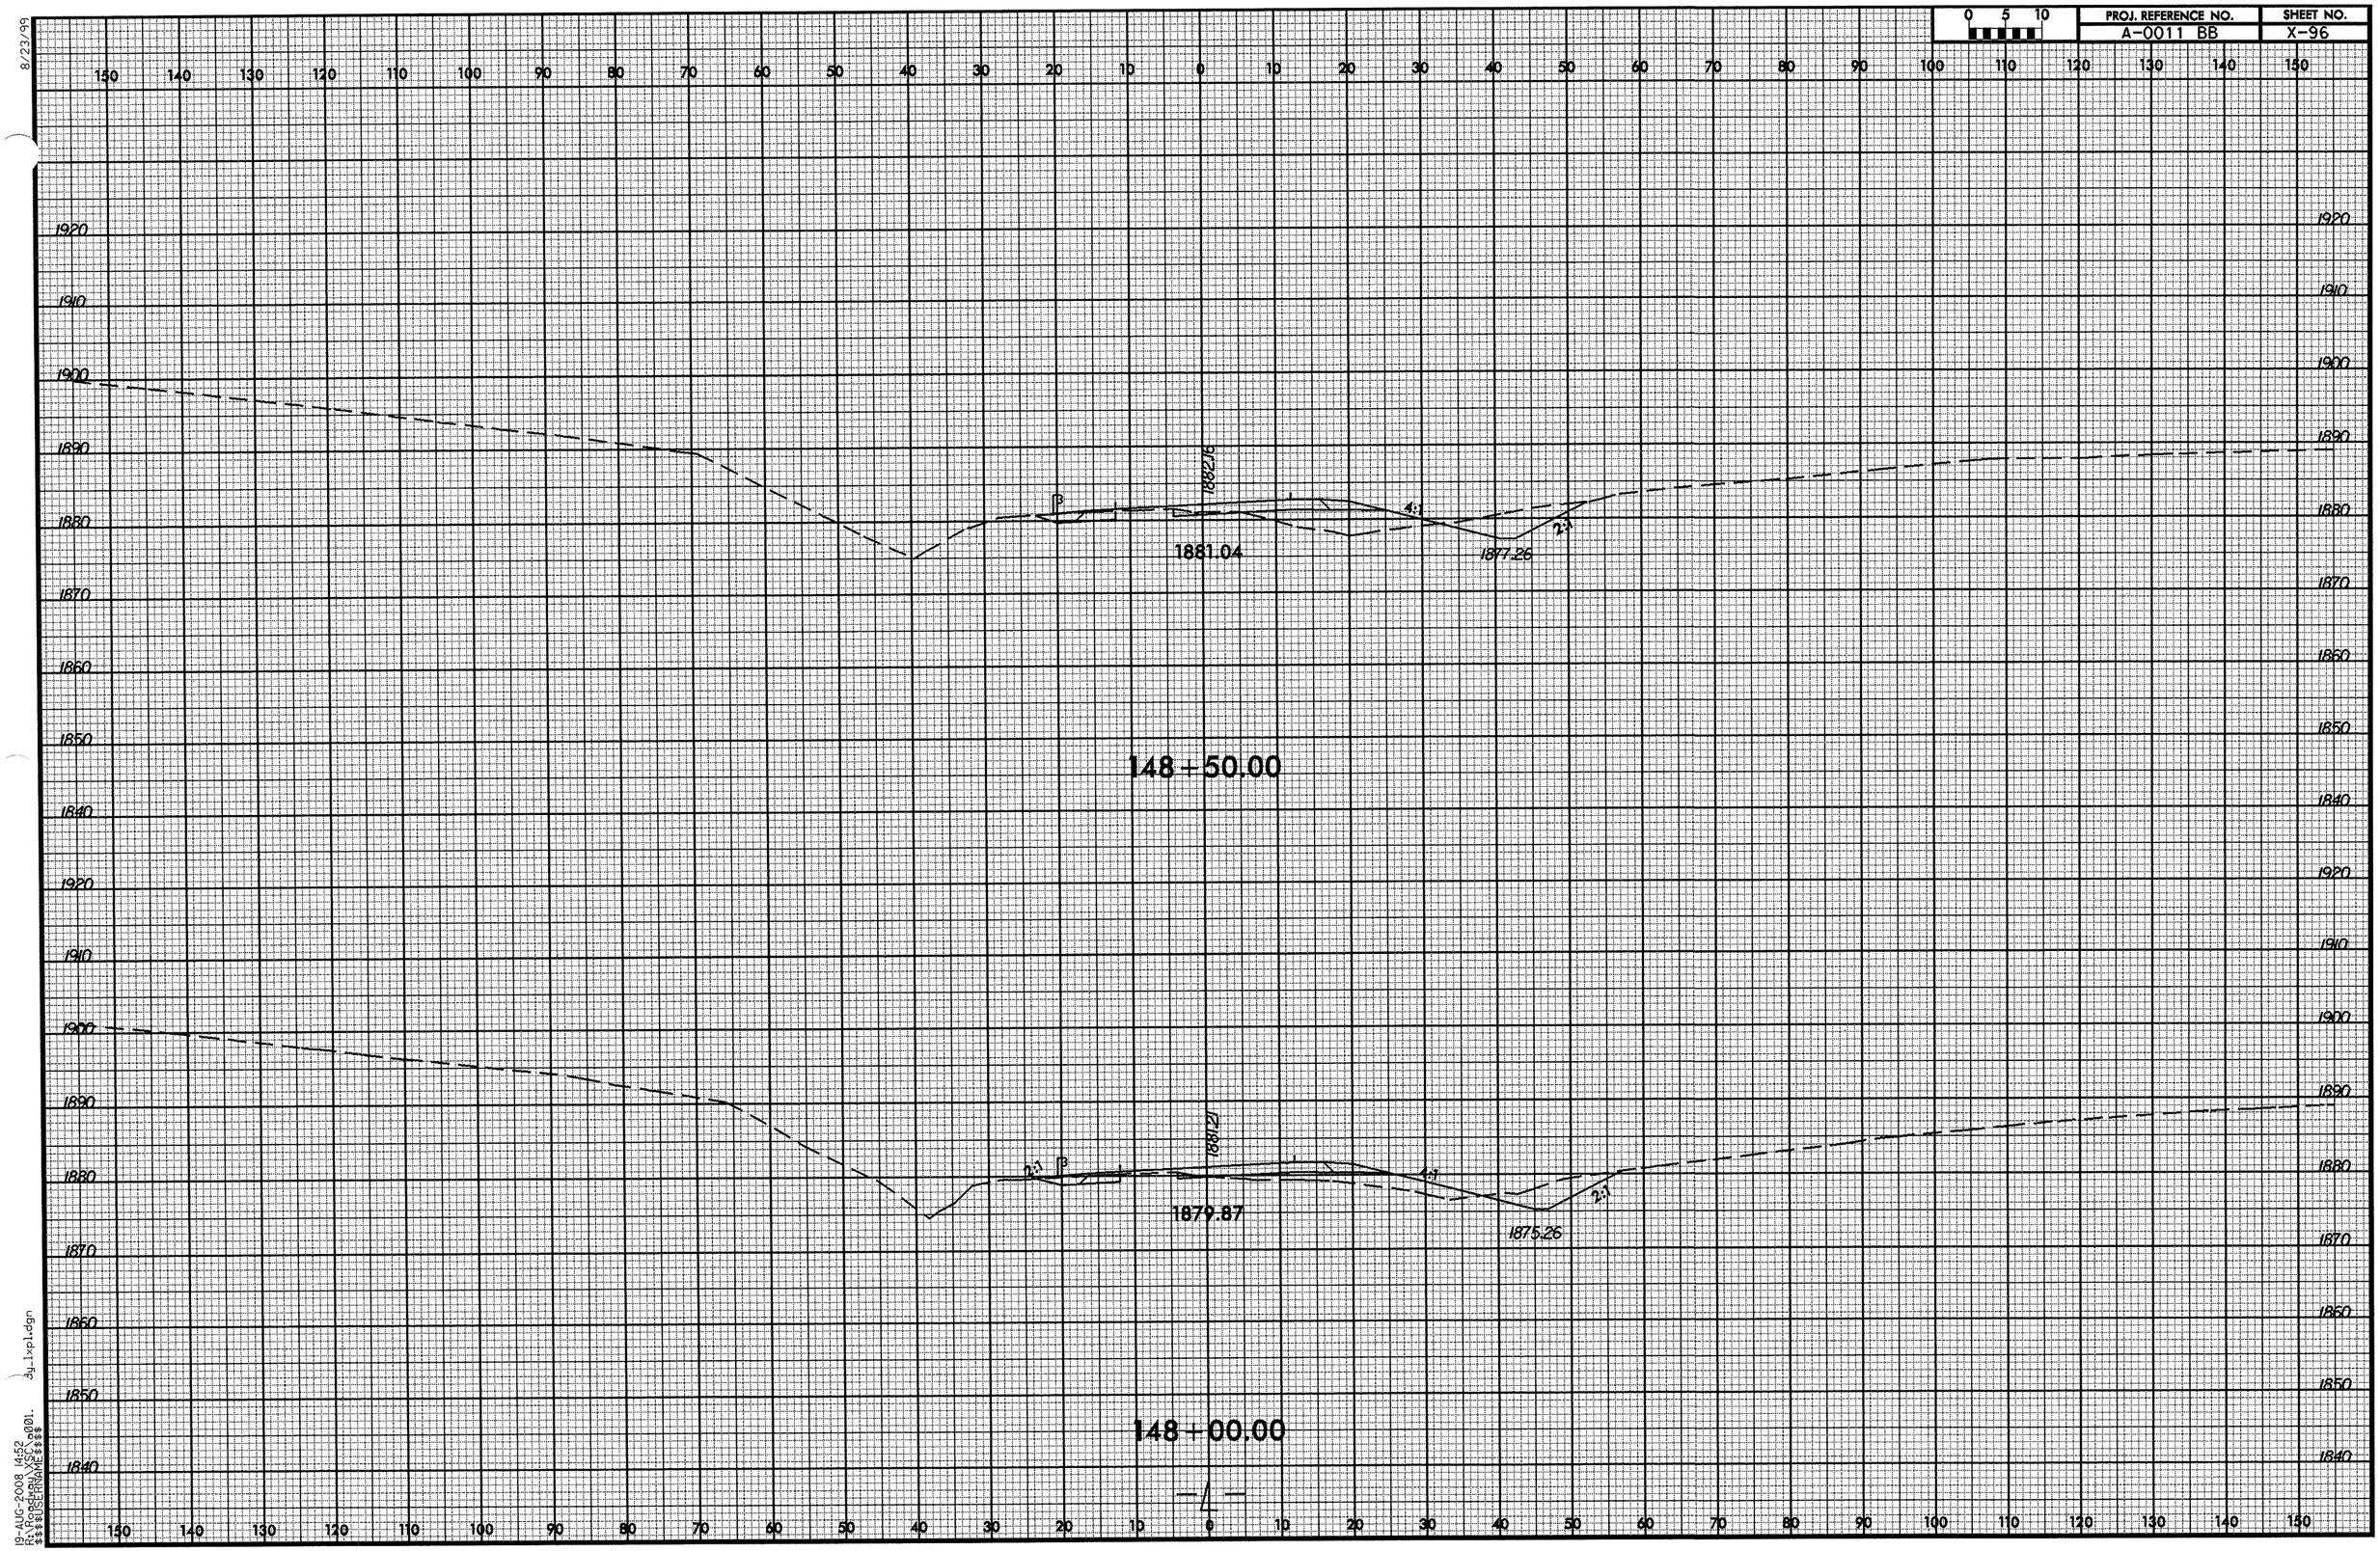

8/23/99

19-AUG-2008 14:52
R:\Roadway\XSC\a001.dgn
$$$$USERNAME$$$$

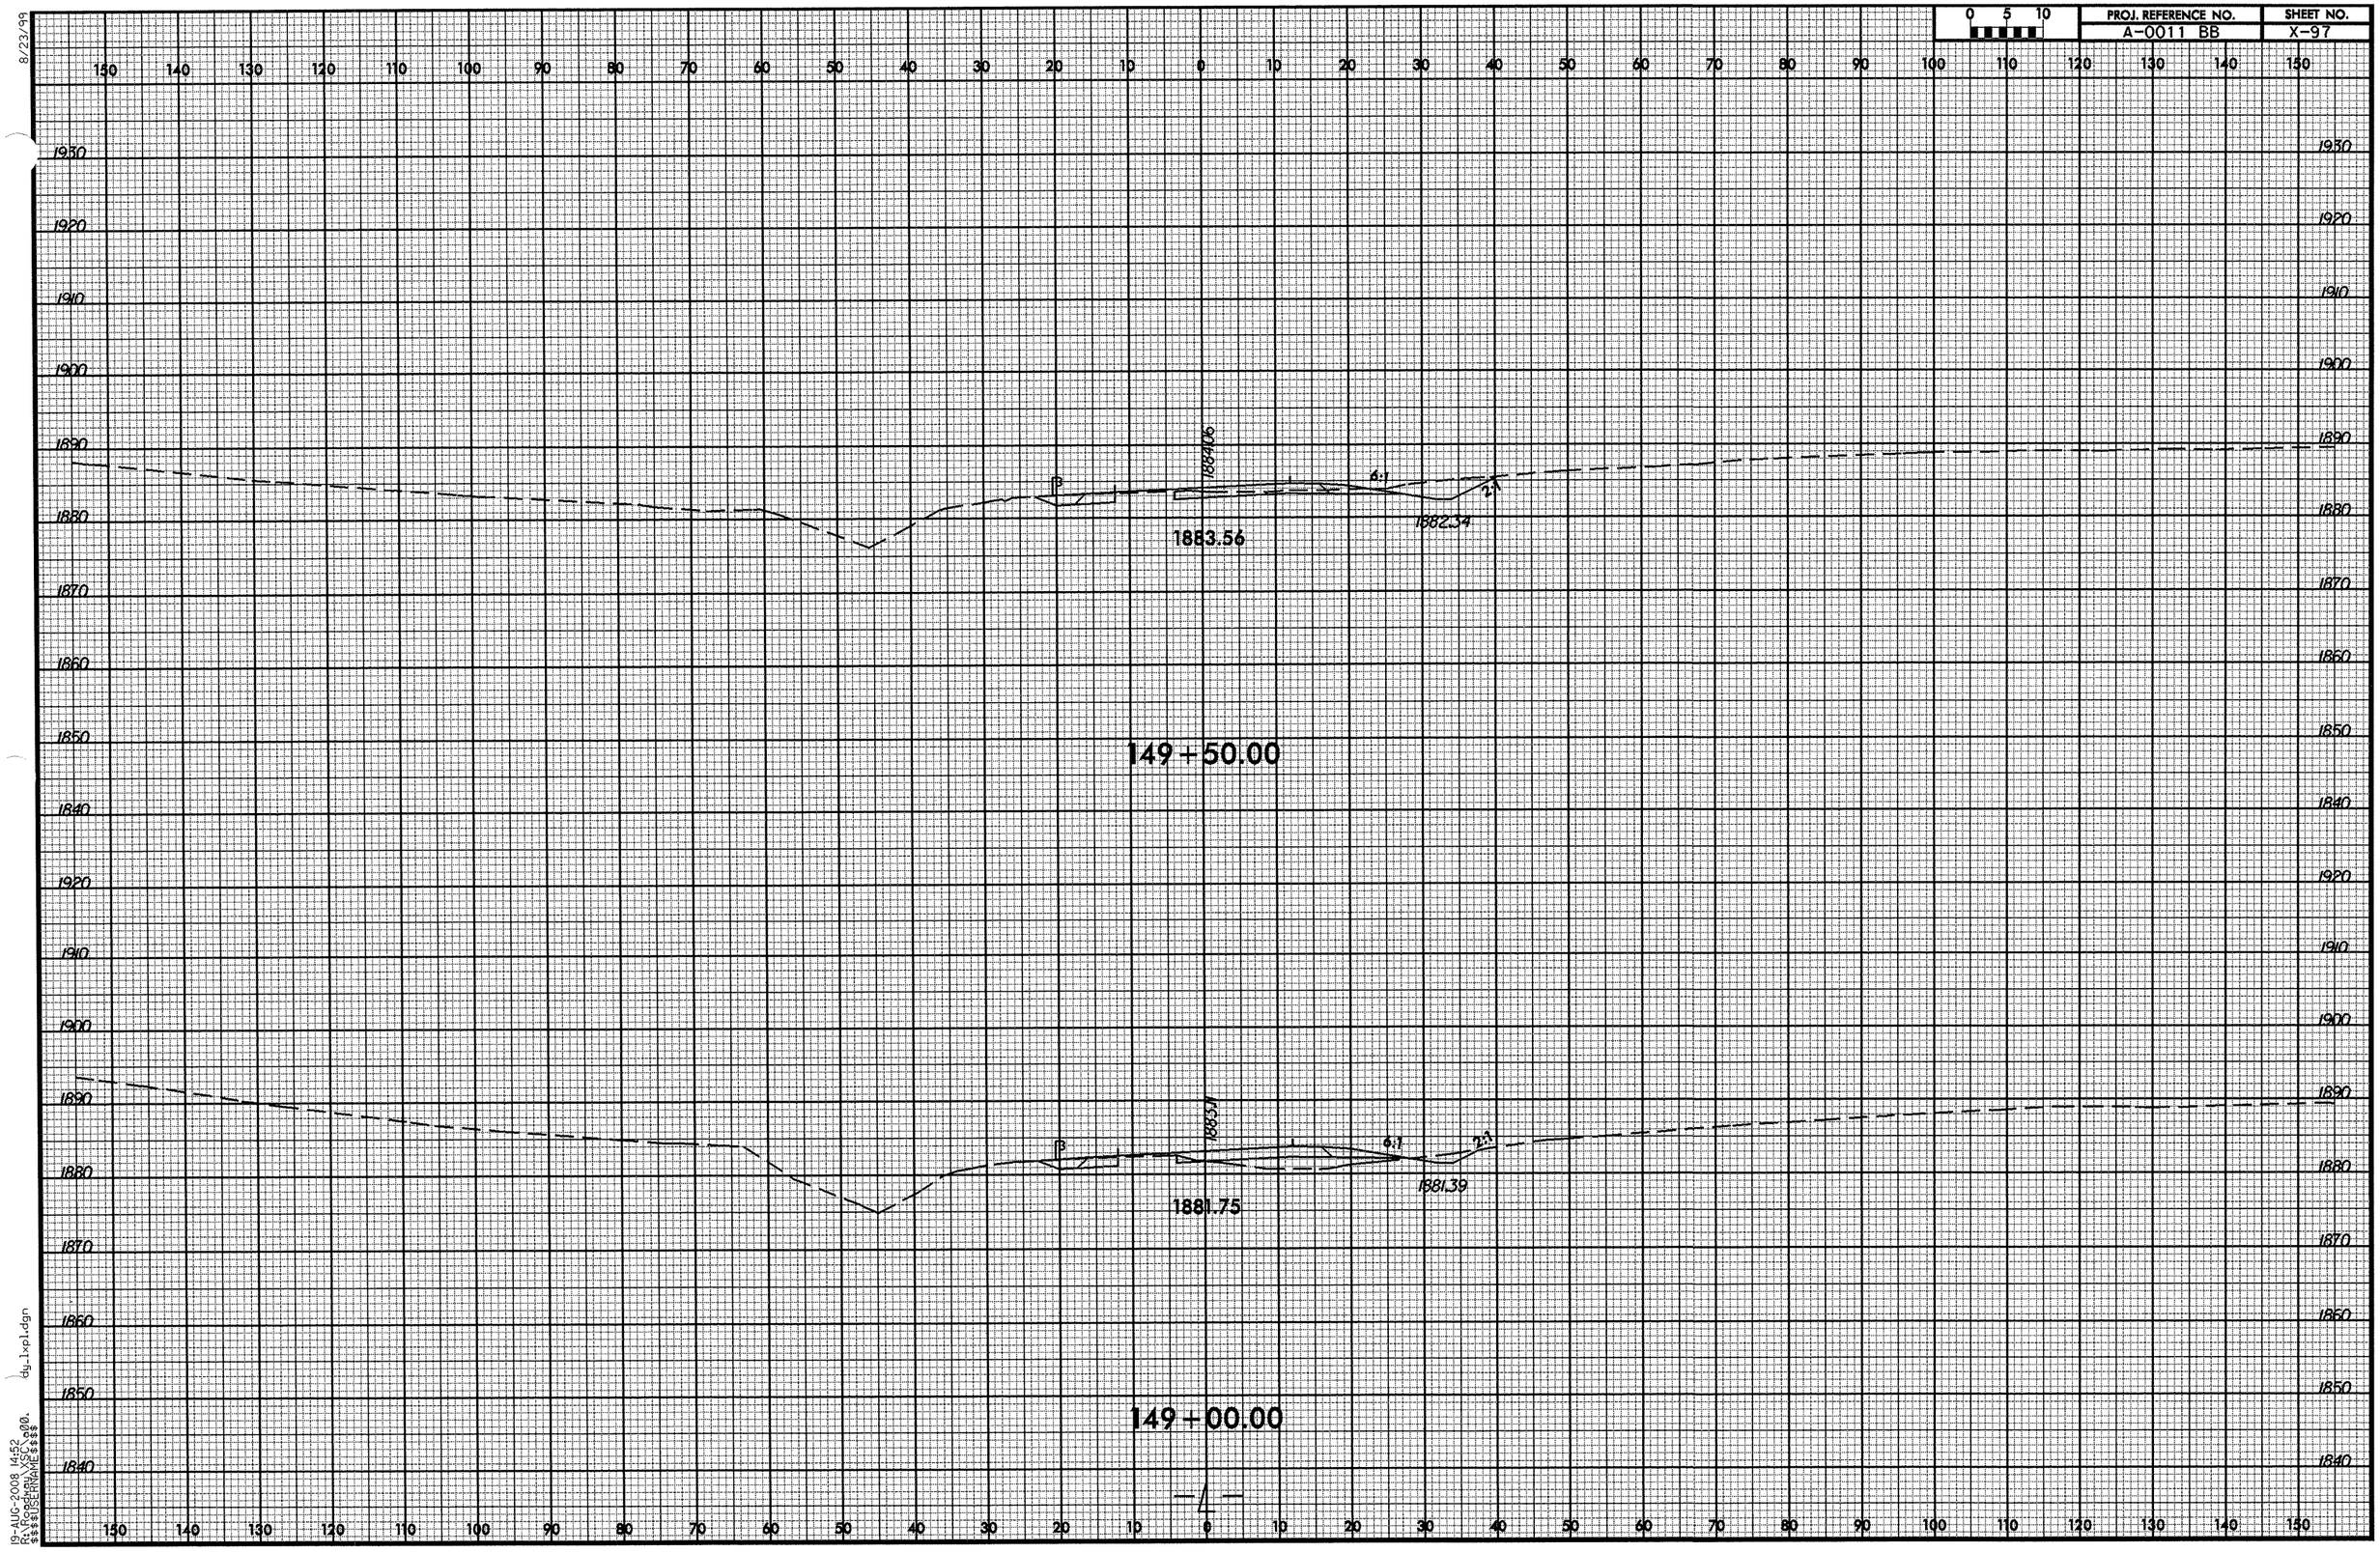

8/23/99
19-AUG-2008 14:52
R:\Roadway\XSC\00.
$$$$USERNAME$$$$
dy_lxpl.dgn

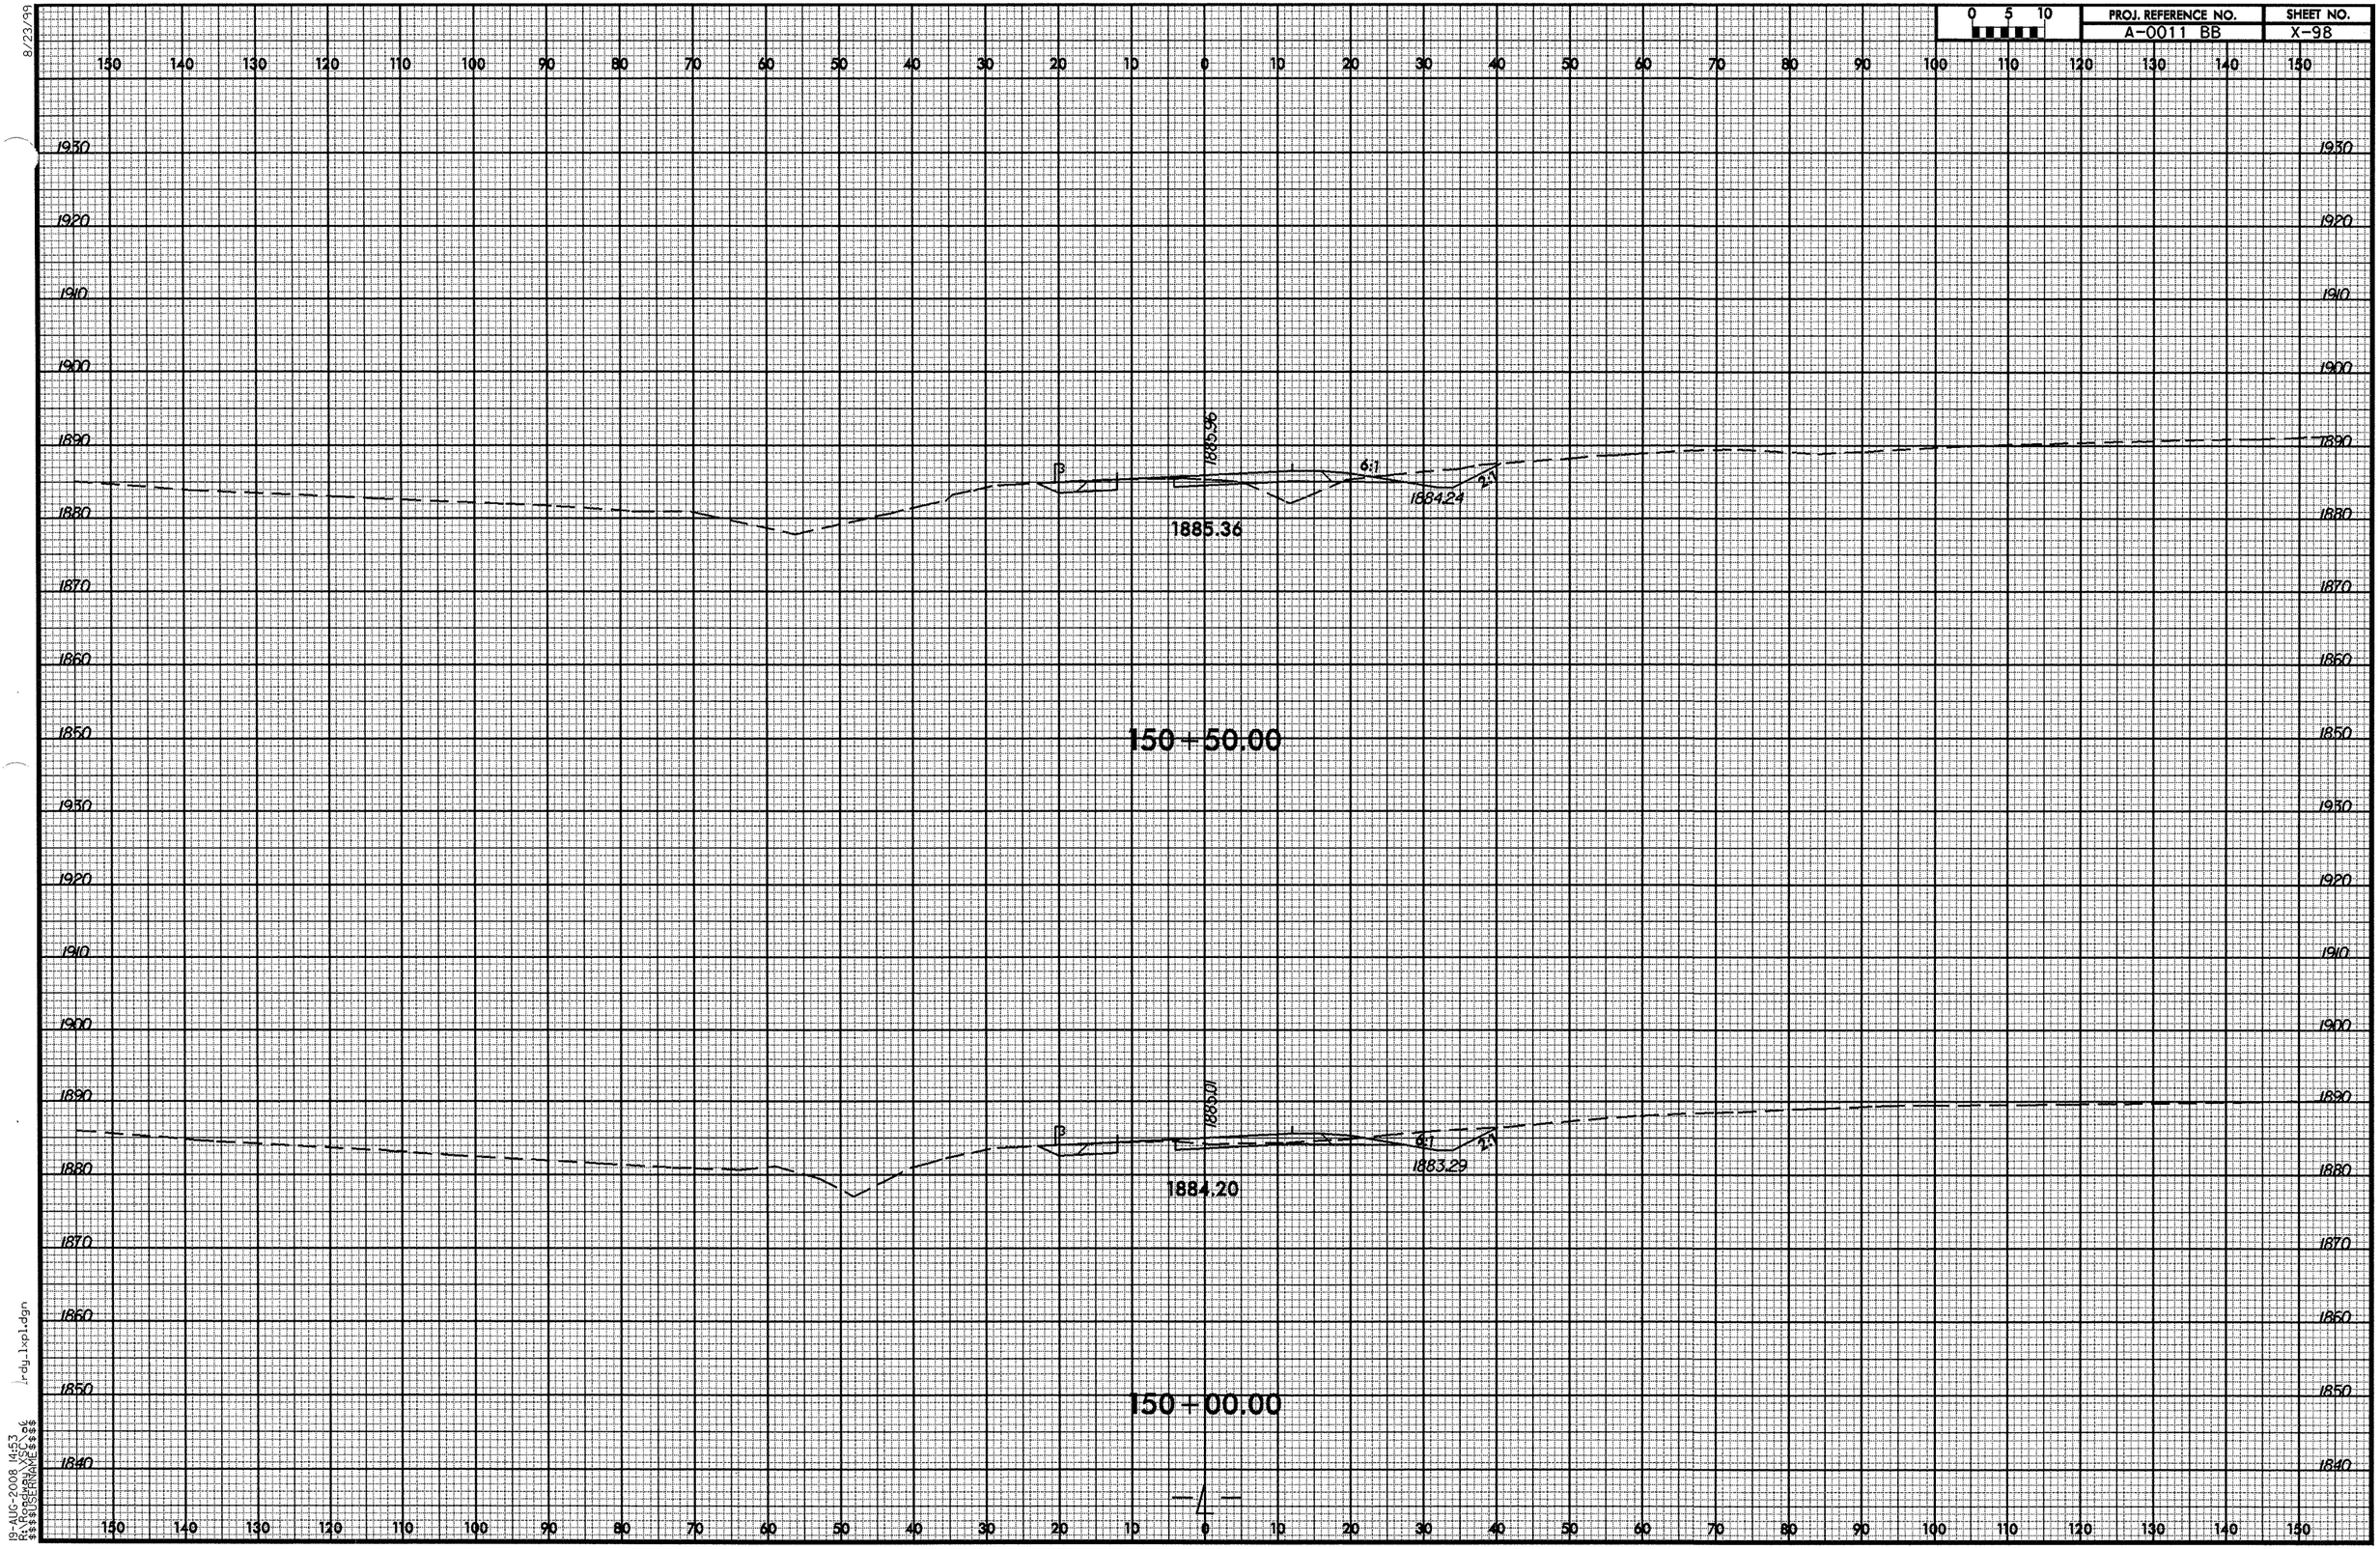

8/23/99

19-AUG-2008 14:53
R:\Roadway\XSC\ak
$$$$USERNAME$$$$

rdy_lxpl.dgn

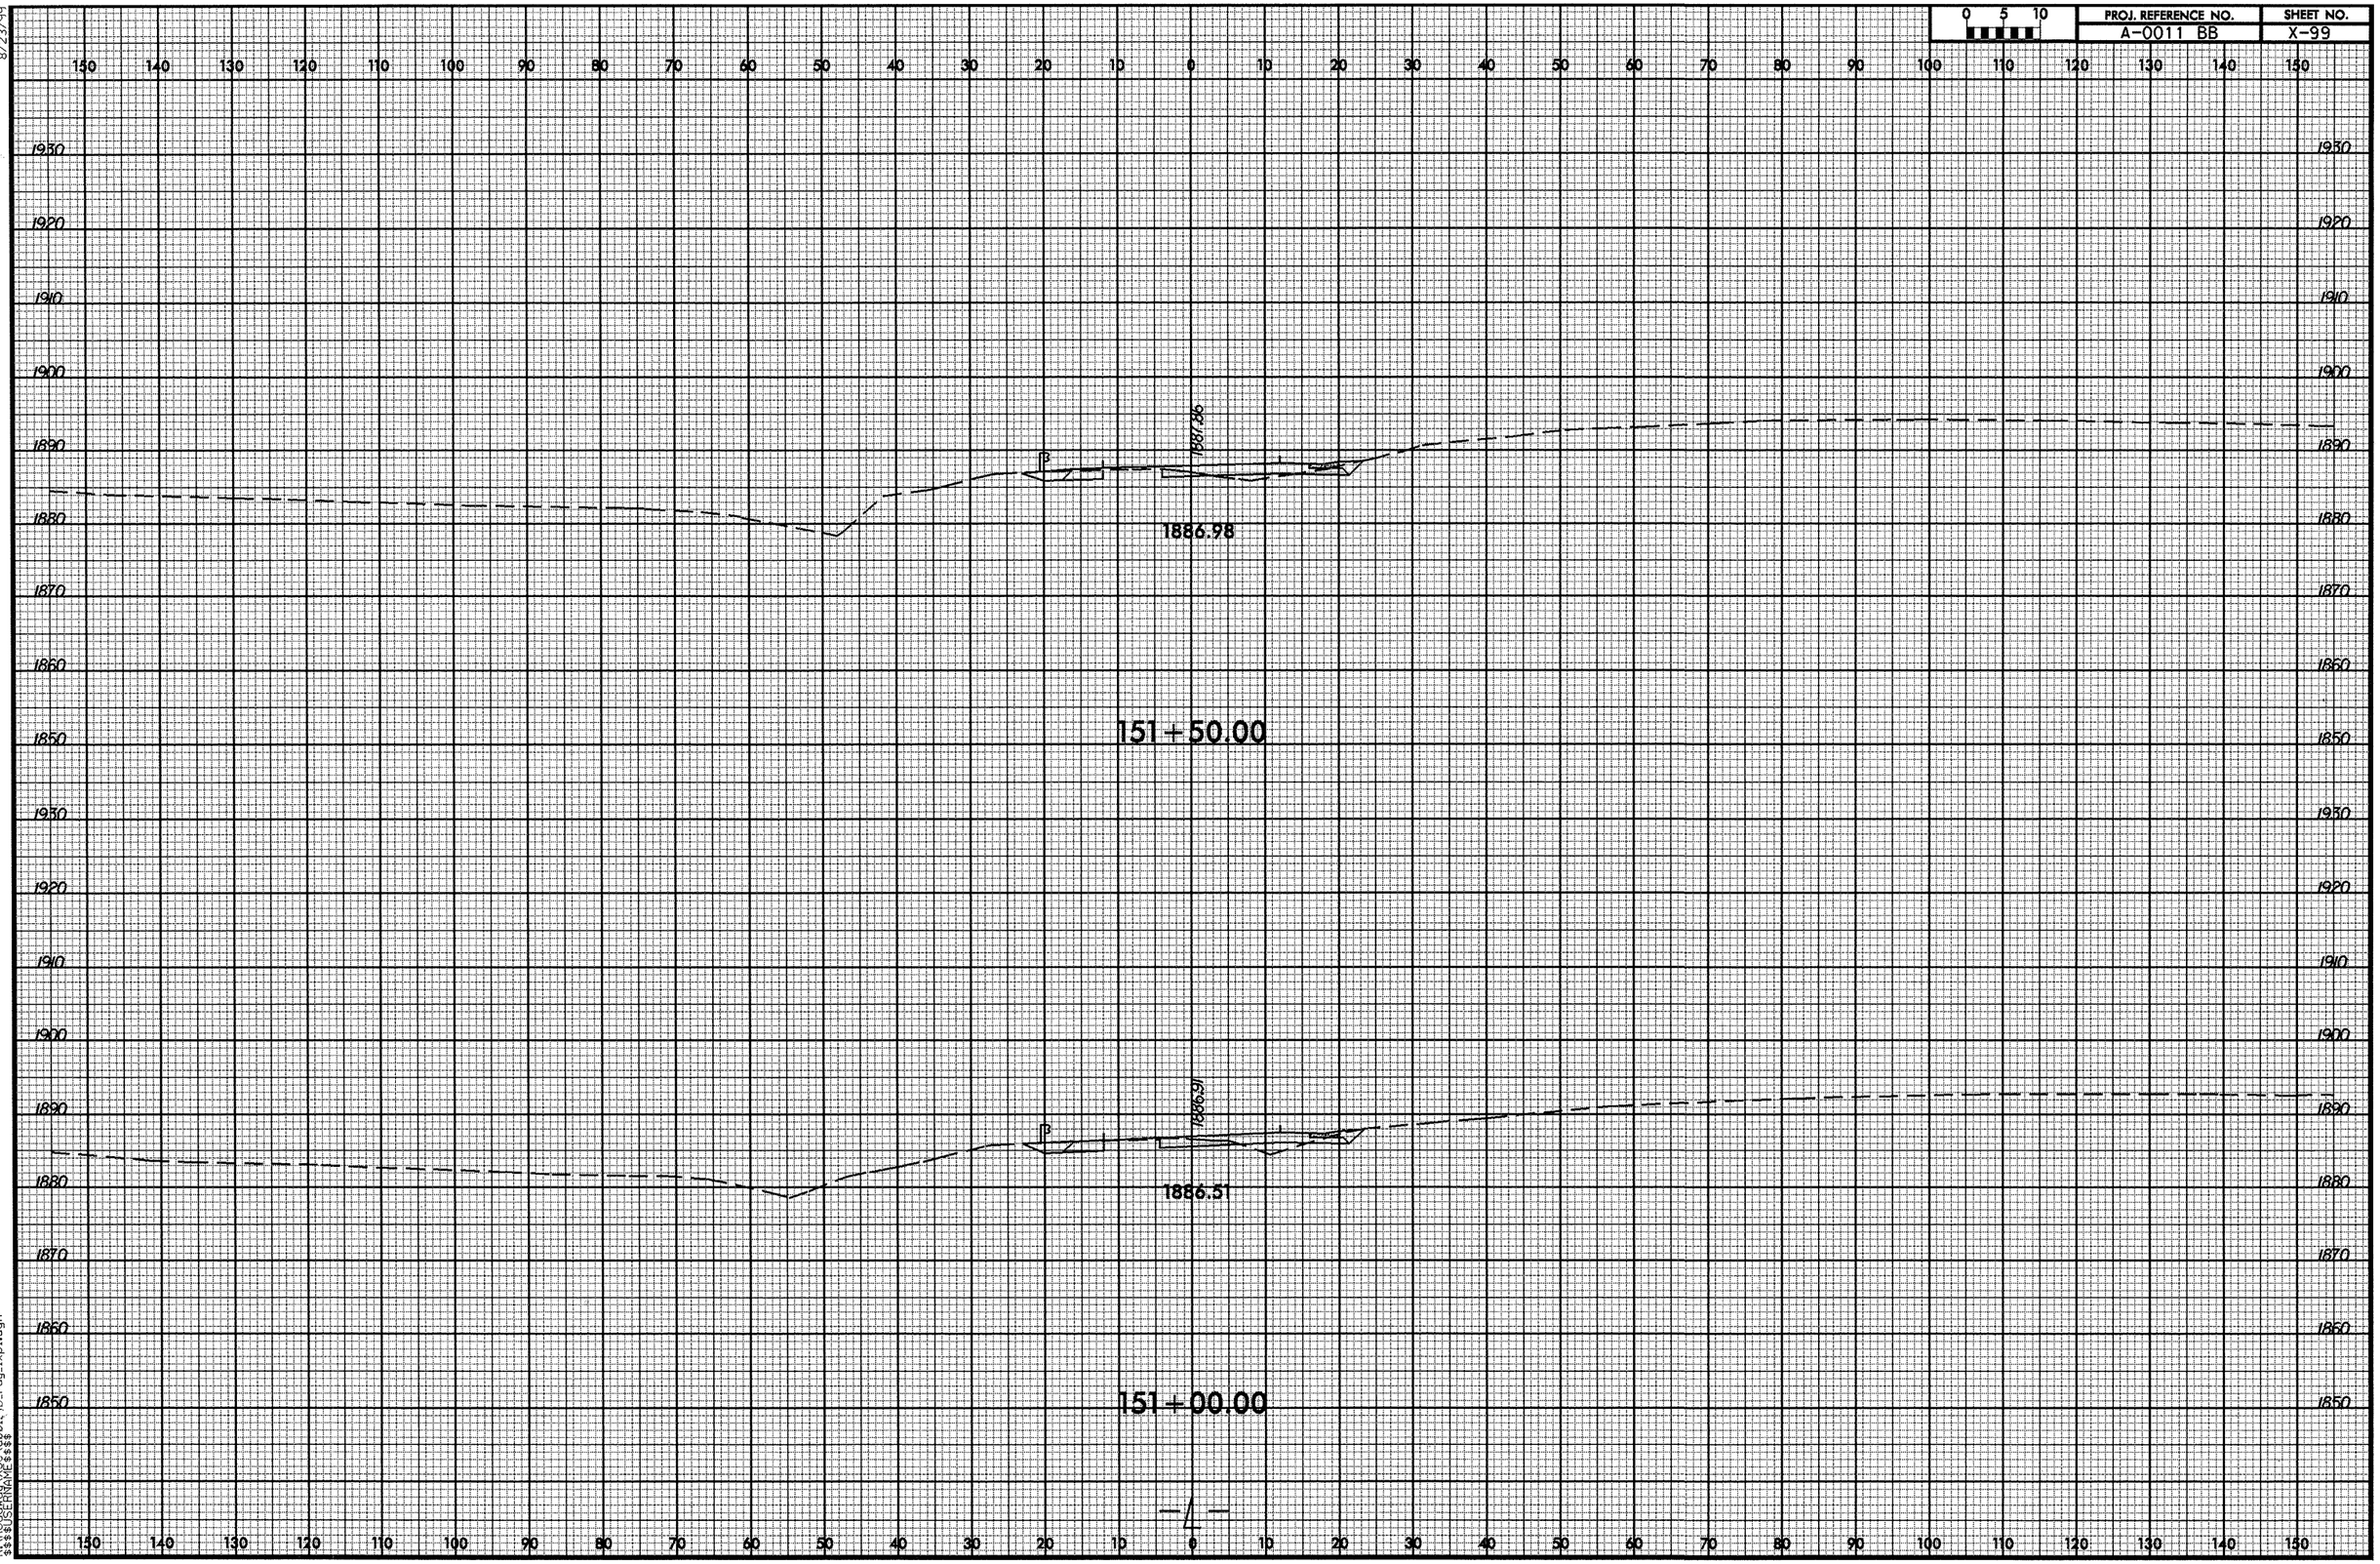

8/23/99

19-AUG-2008 14:53
R:\Roadway\XSC\a001_sb_rdy_lxpl.dgn
$$$$USERNAME$$$$

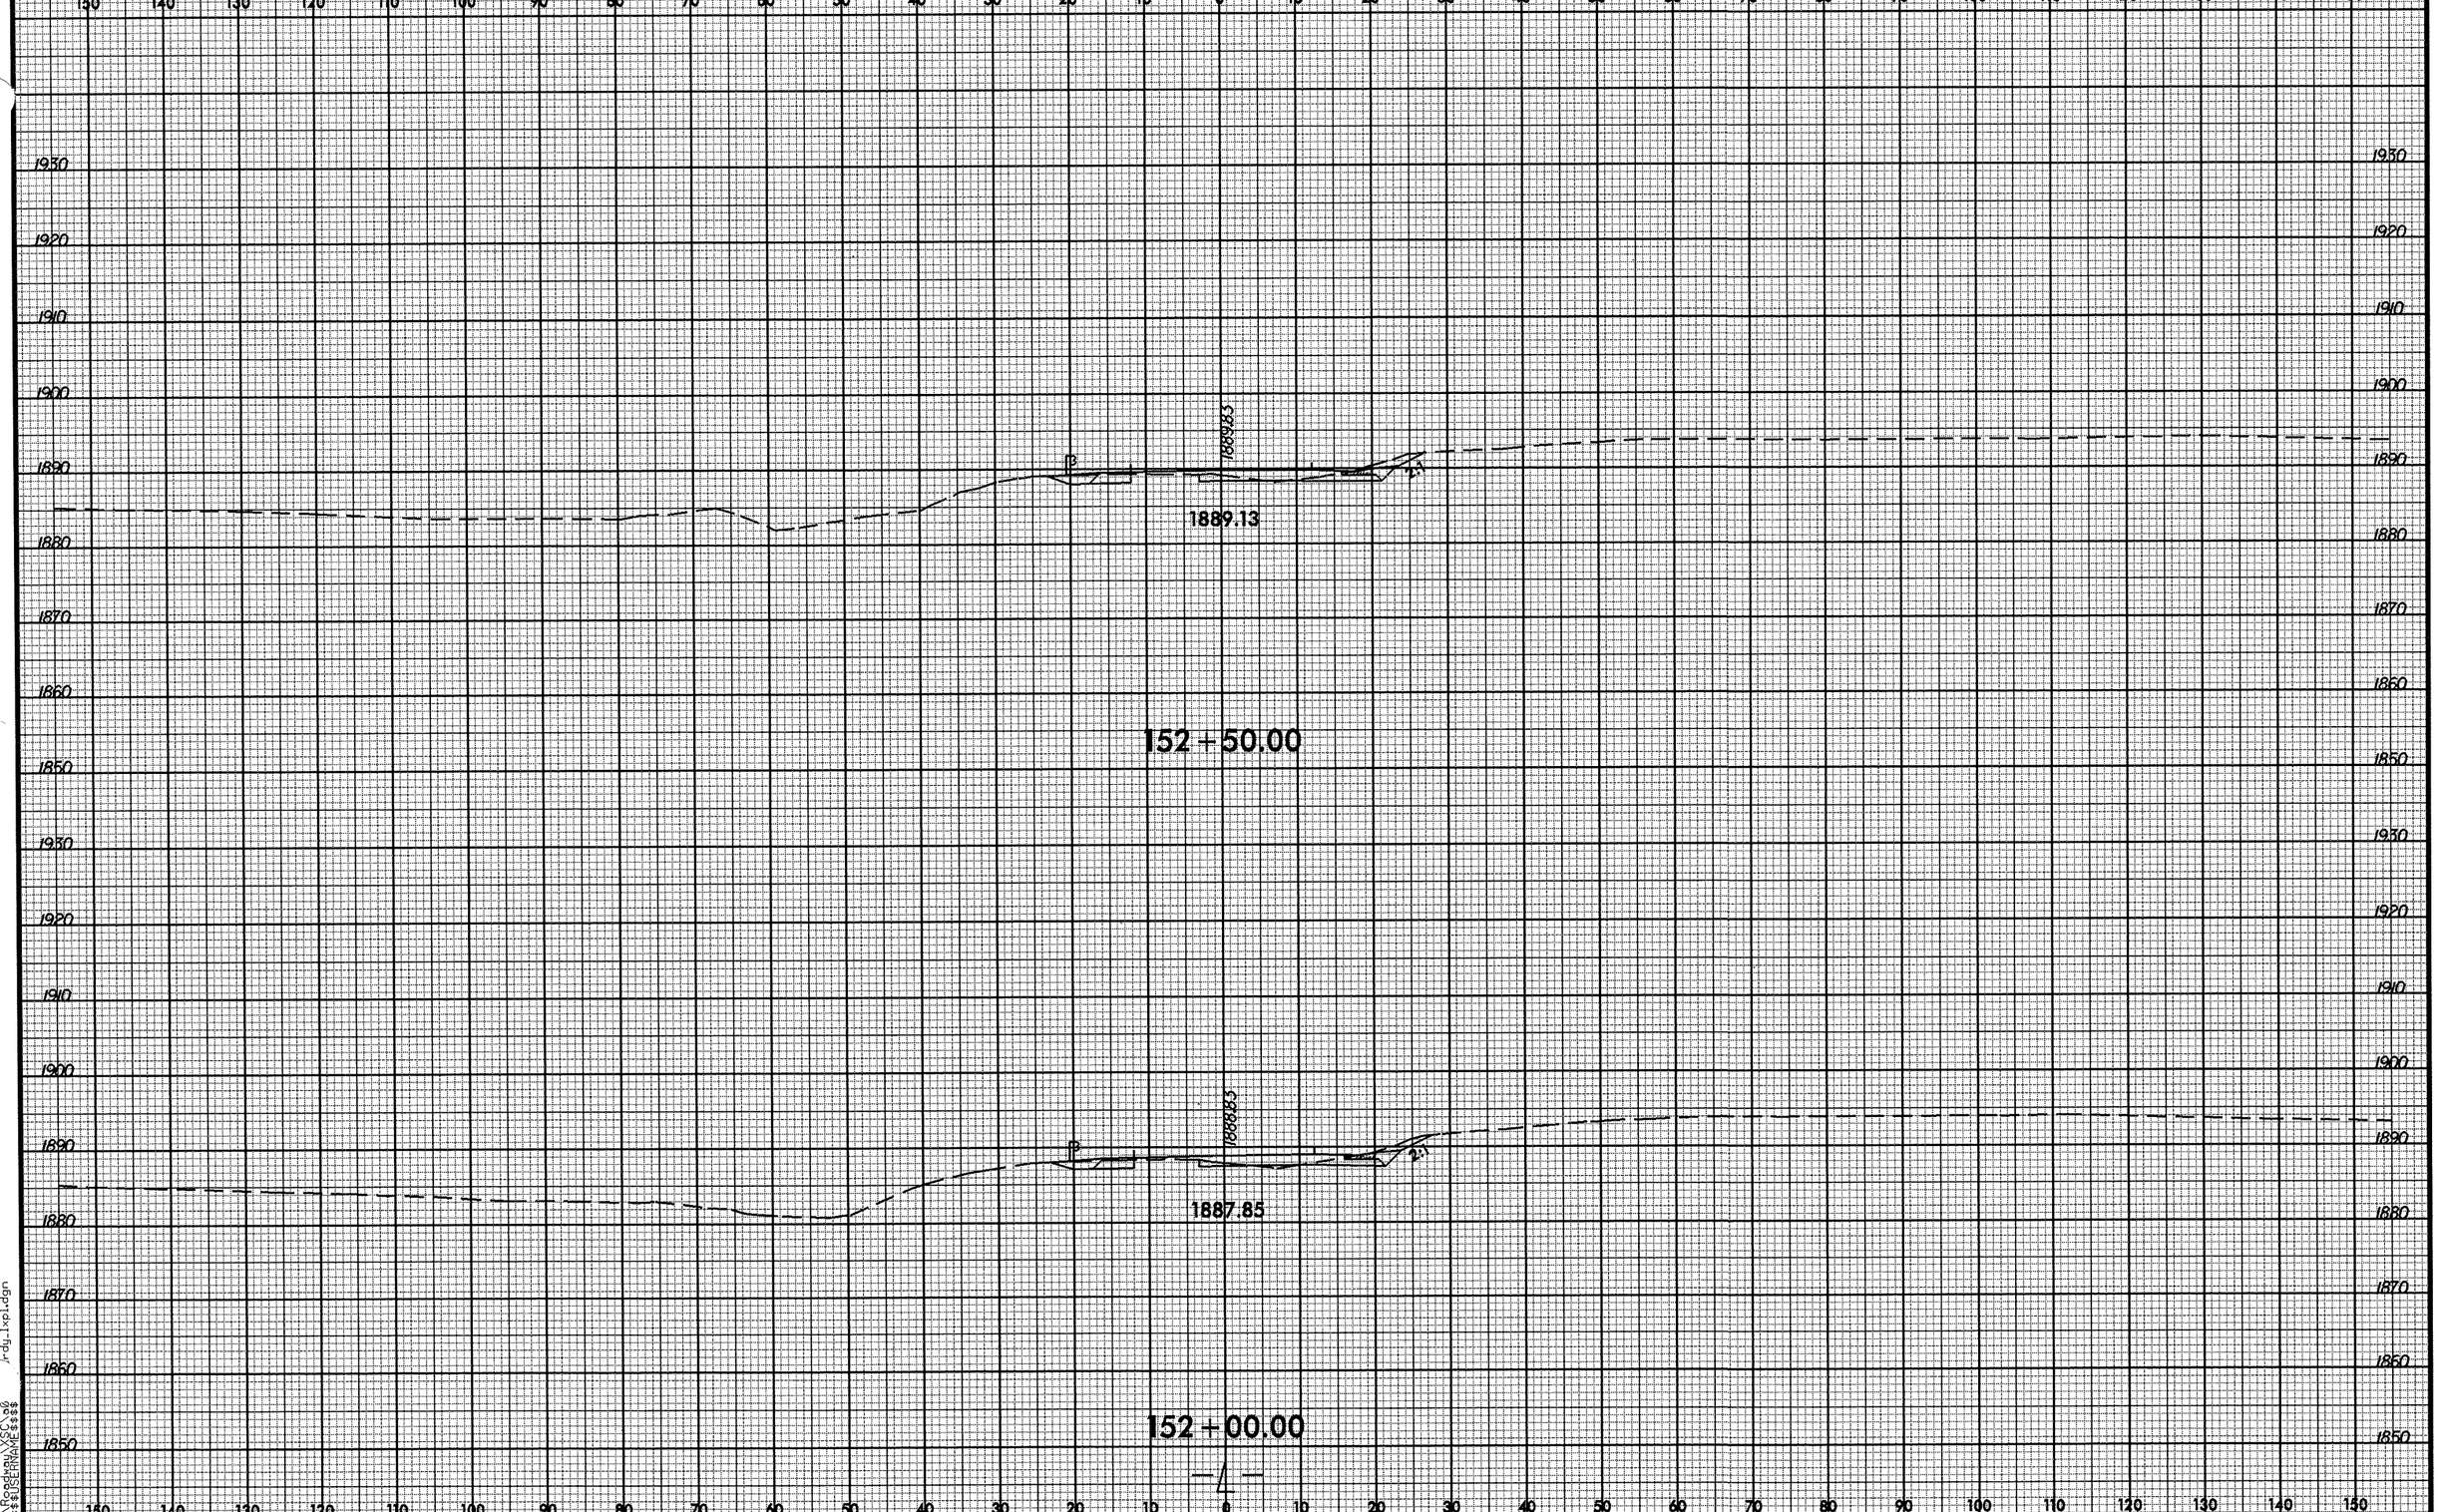

8/23/99

19-AUG-2008 14:53
R:\Roadway\XSC\o0
$$$$USERNAME$$$$

rdy_lxpl.dgn

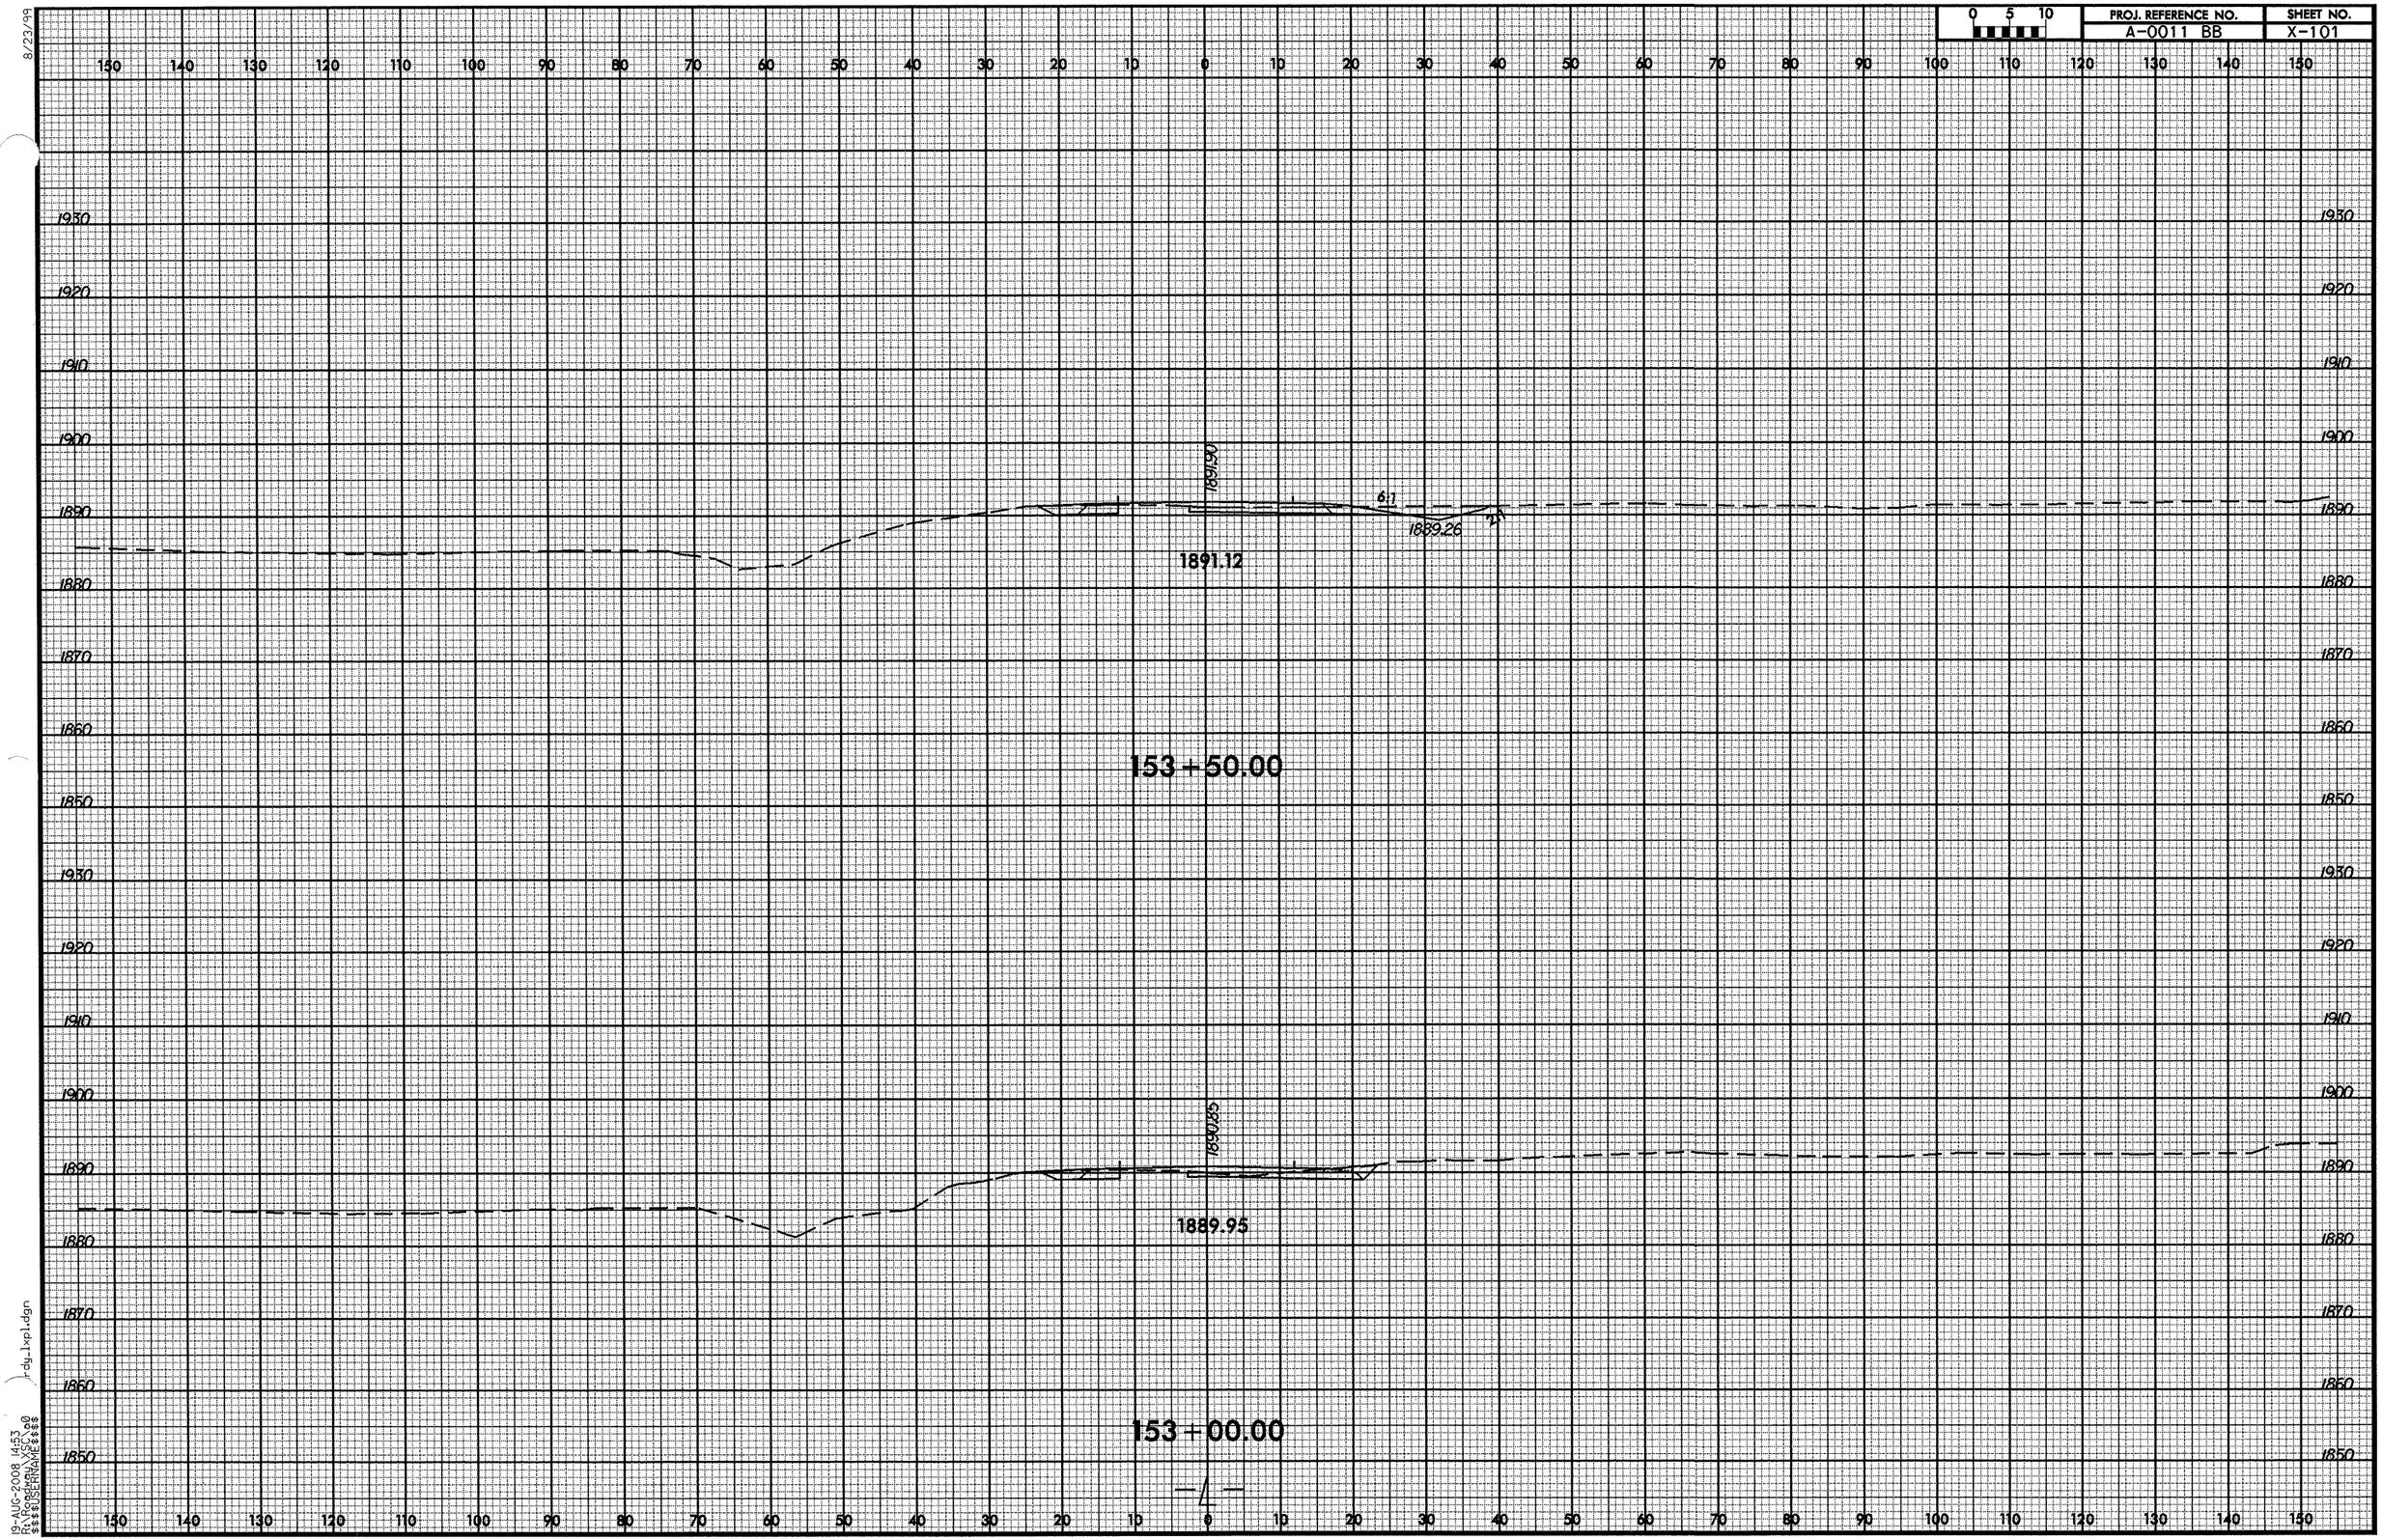

8/23/99
19-AUG-2008 14:53
R:\Roadway\XSC\o0
$$$$USERNAME$$$$
rdy_lxpl.dgn

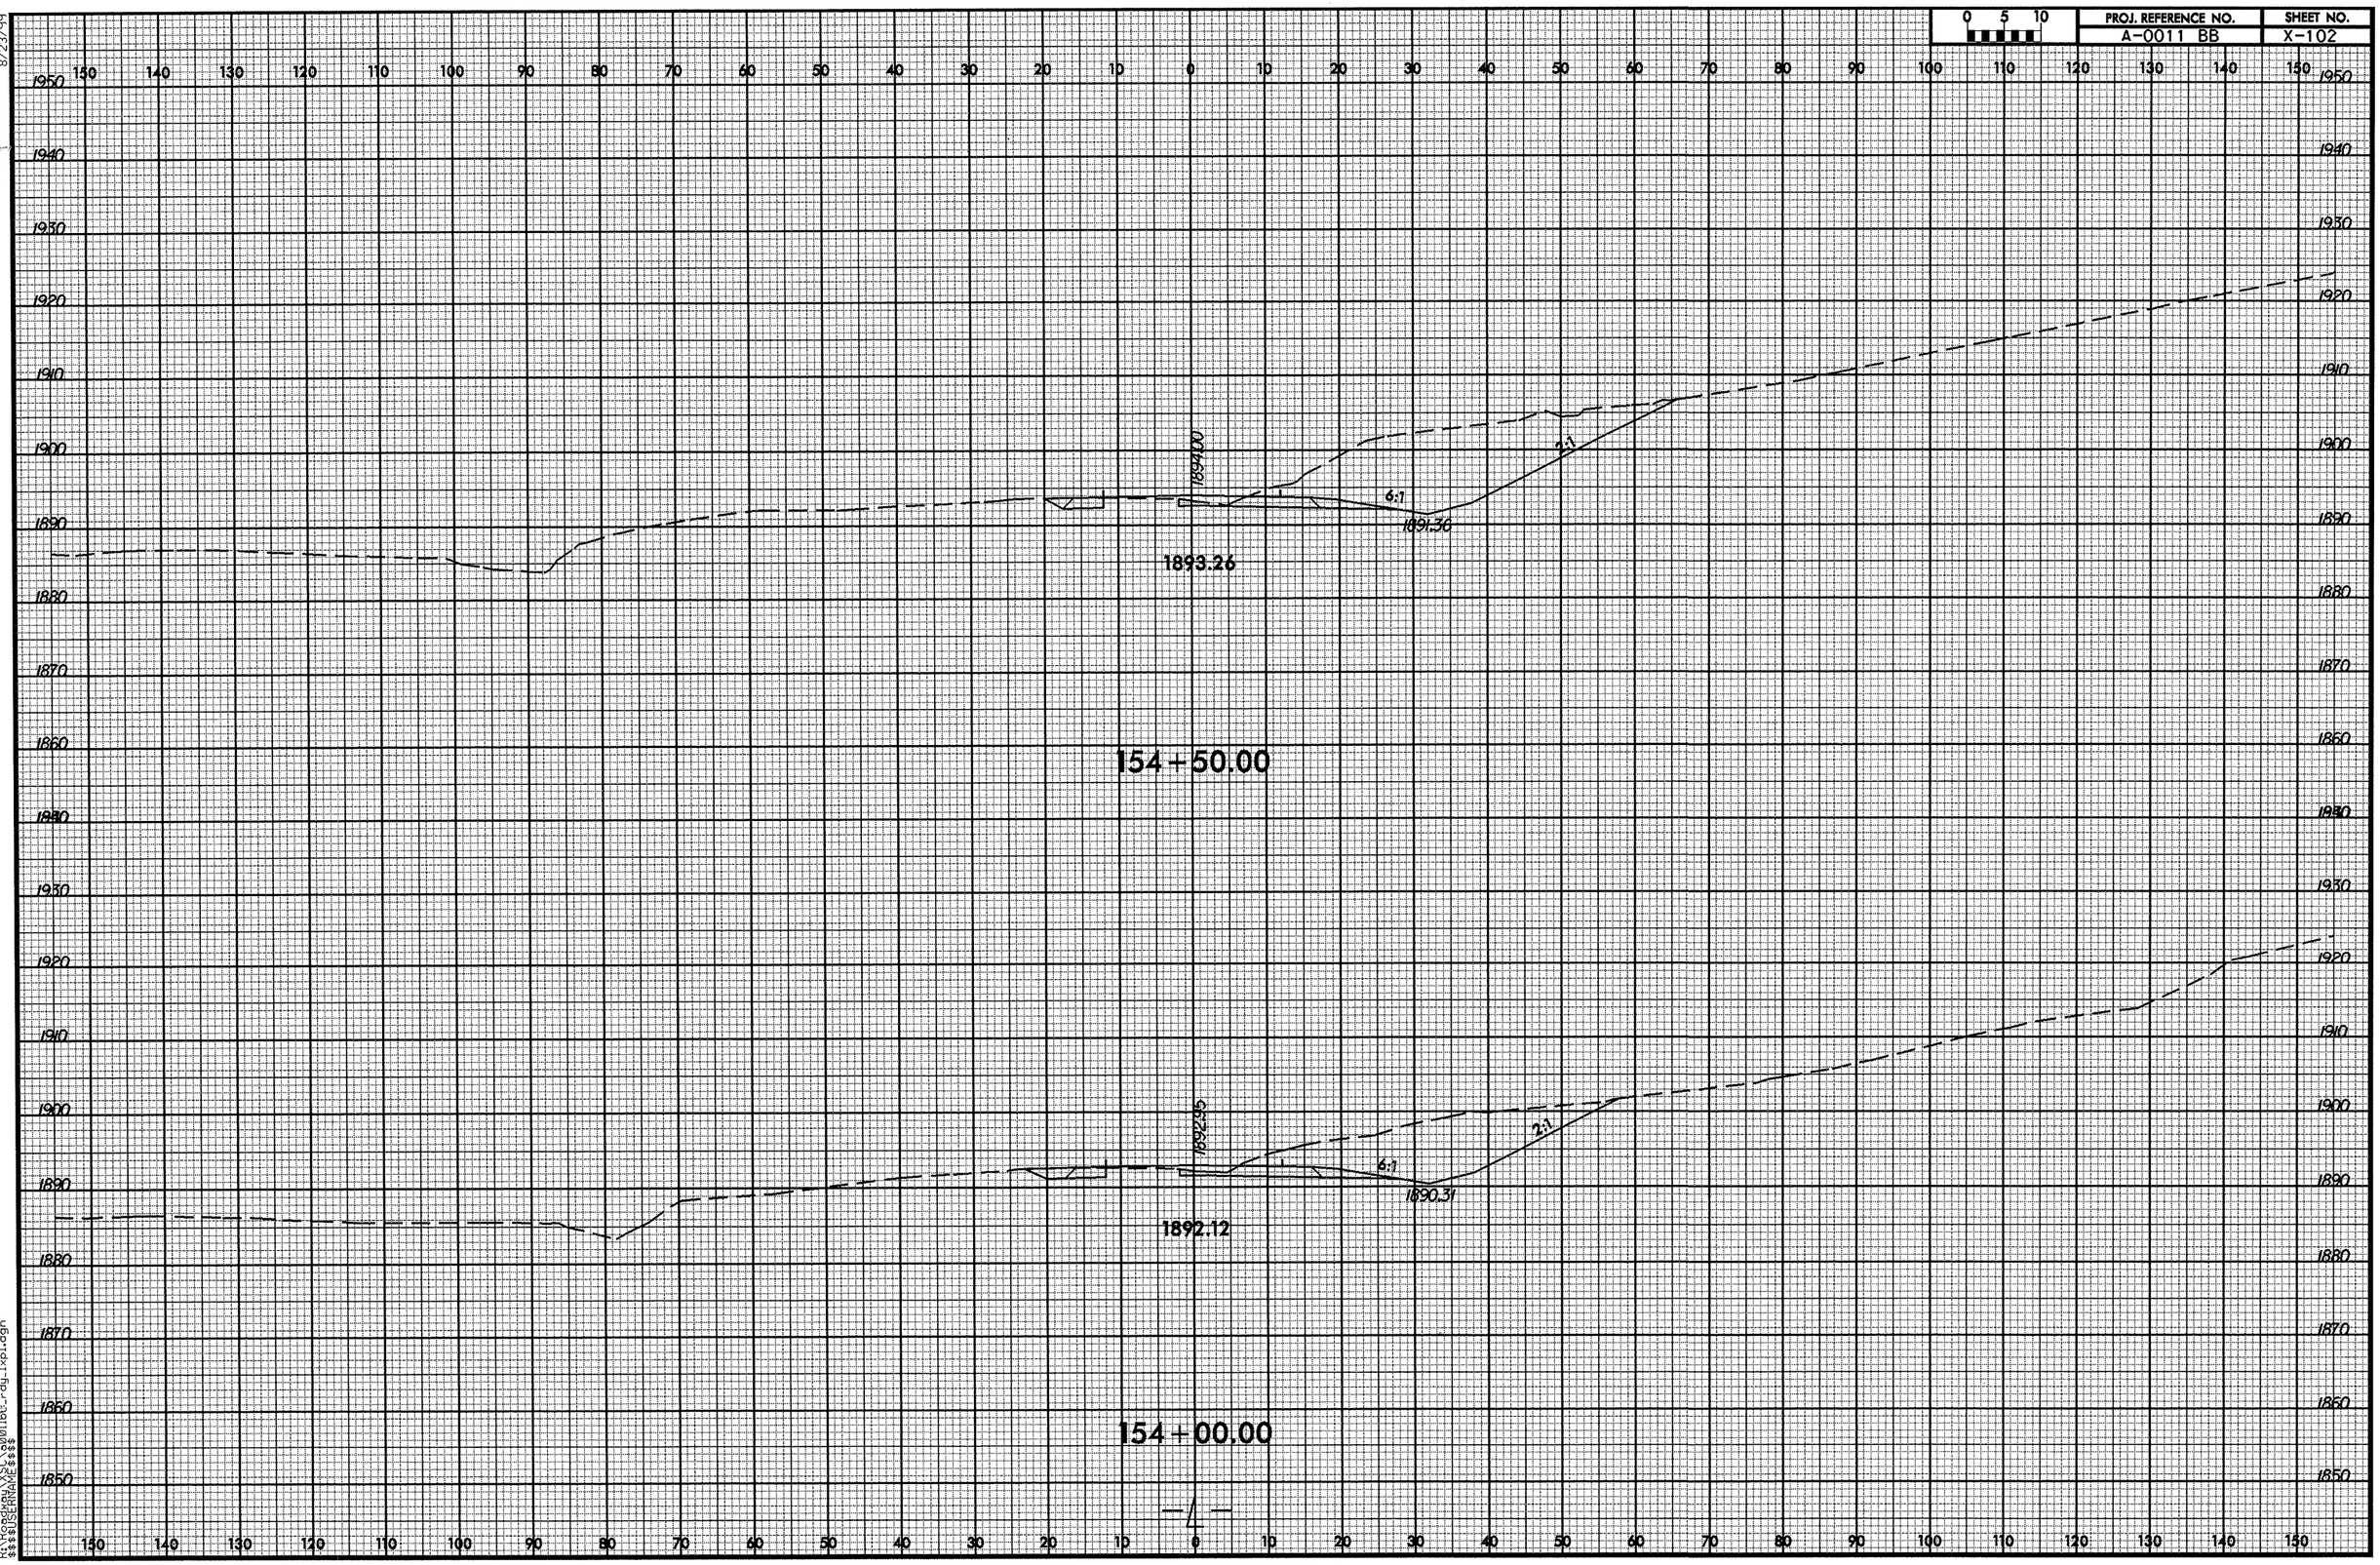

8/23/99

19-AUG-2008 14:53
R:\Roadway\XSC\0011bb_rdy_lxpl.dgn
$$$$USERNAME$$$$

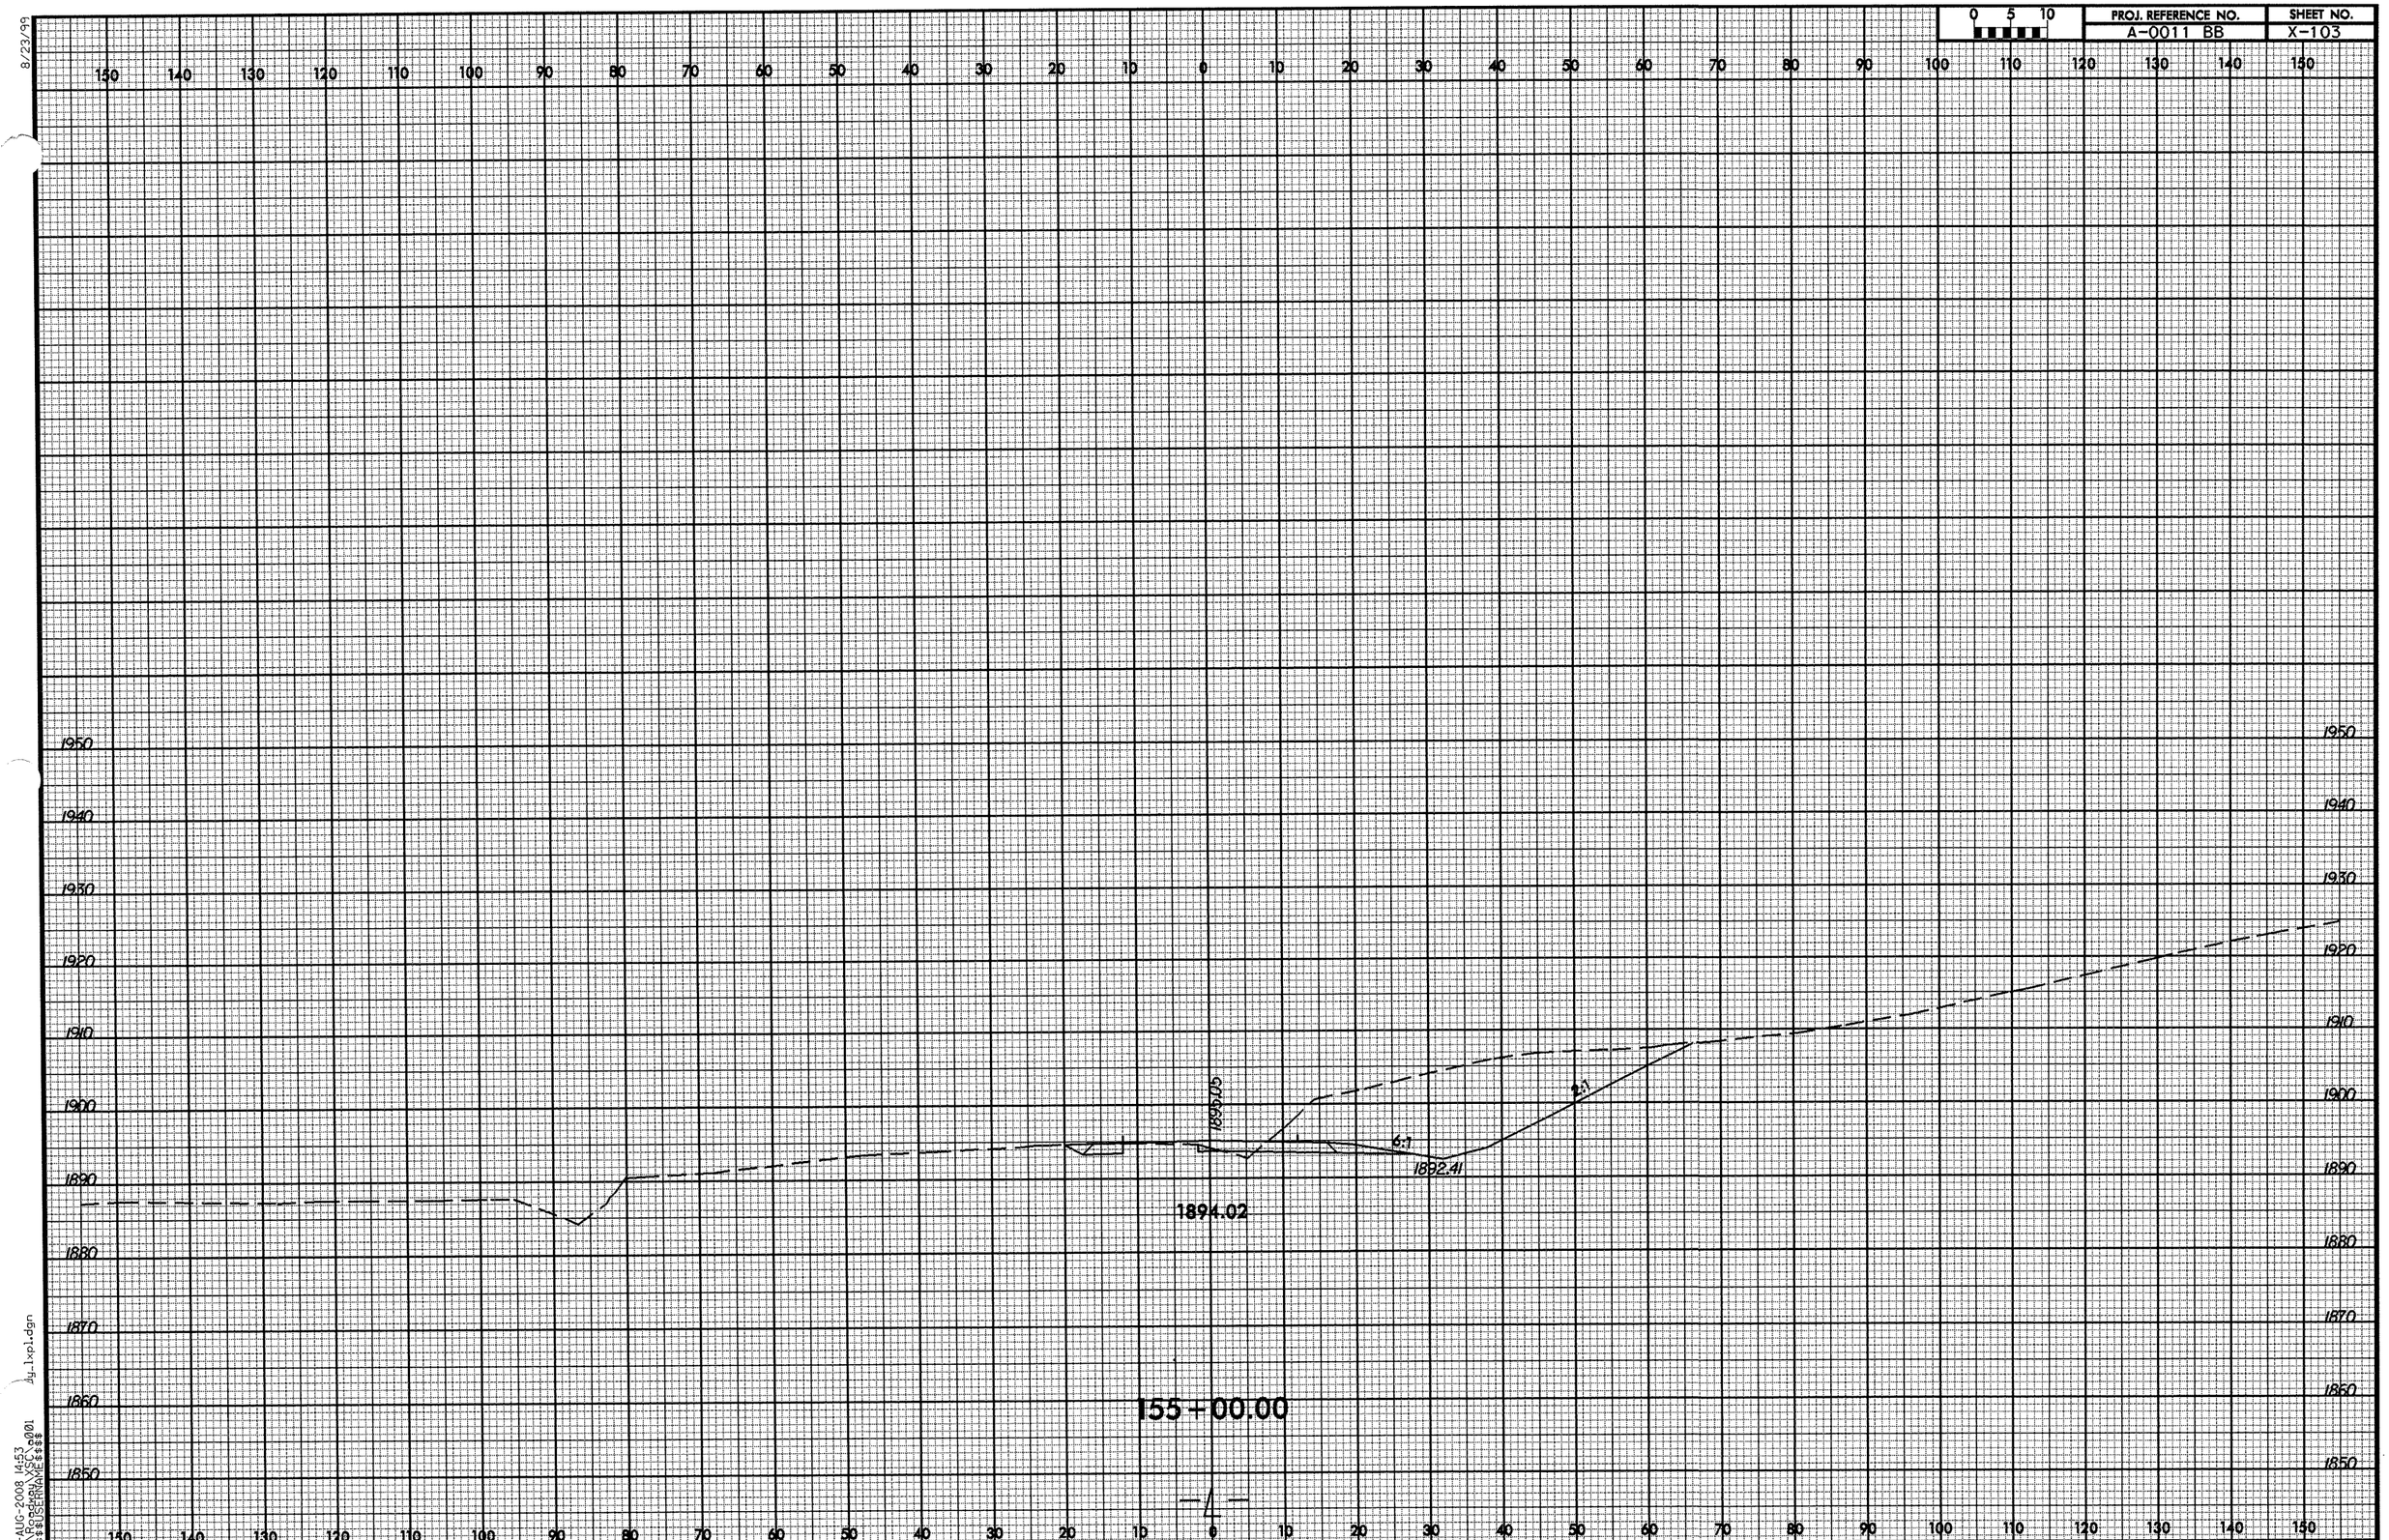

8/23/99

19-AUG-2008 14:53
R:\Roadway\XSC\a001
$$$$USERNAME$$$$
dy_lxpl.dgn

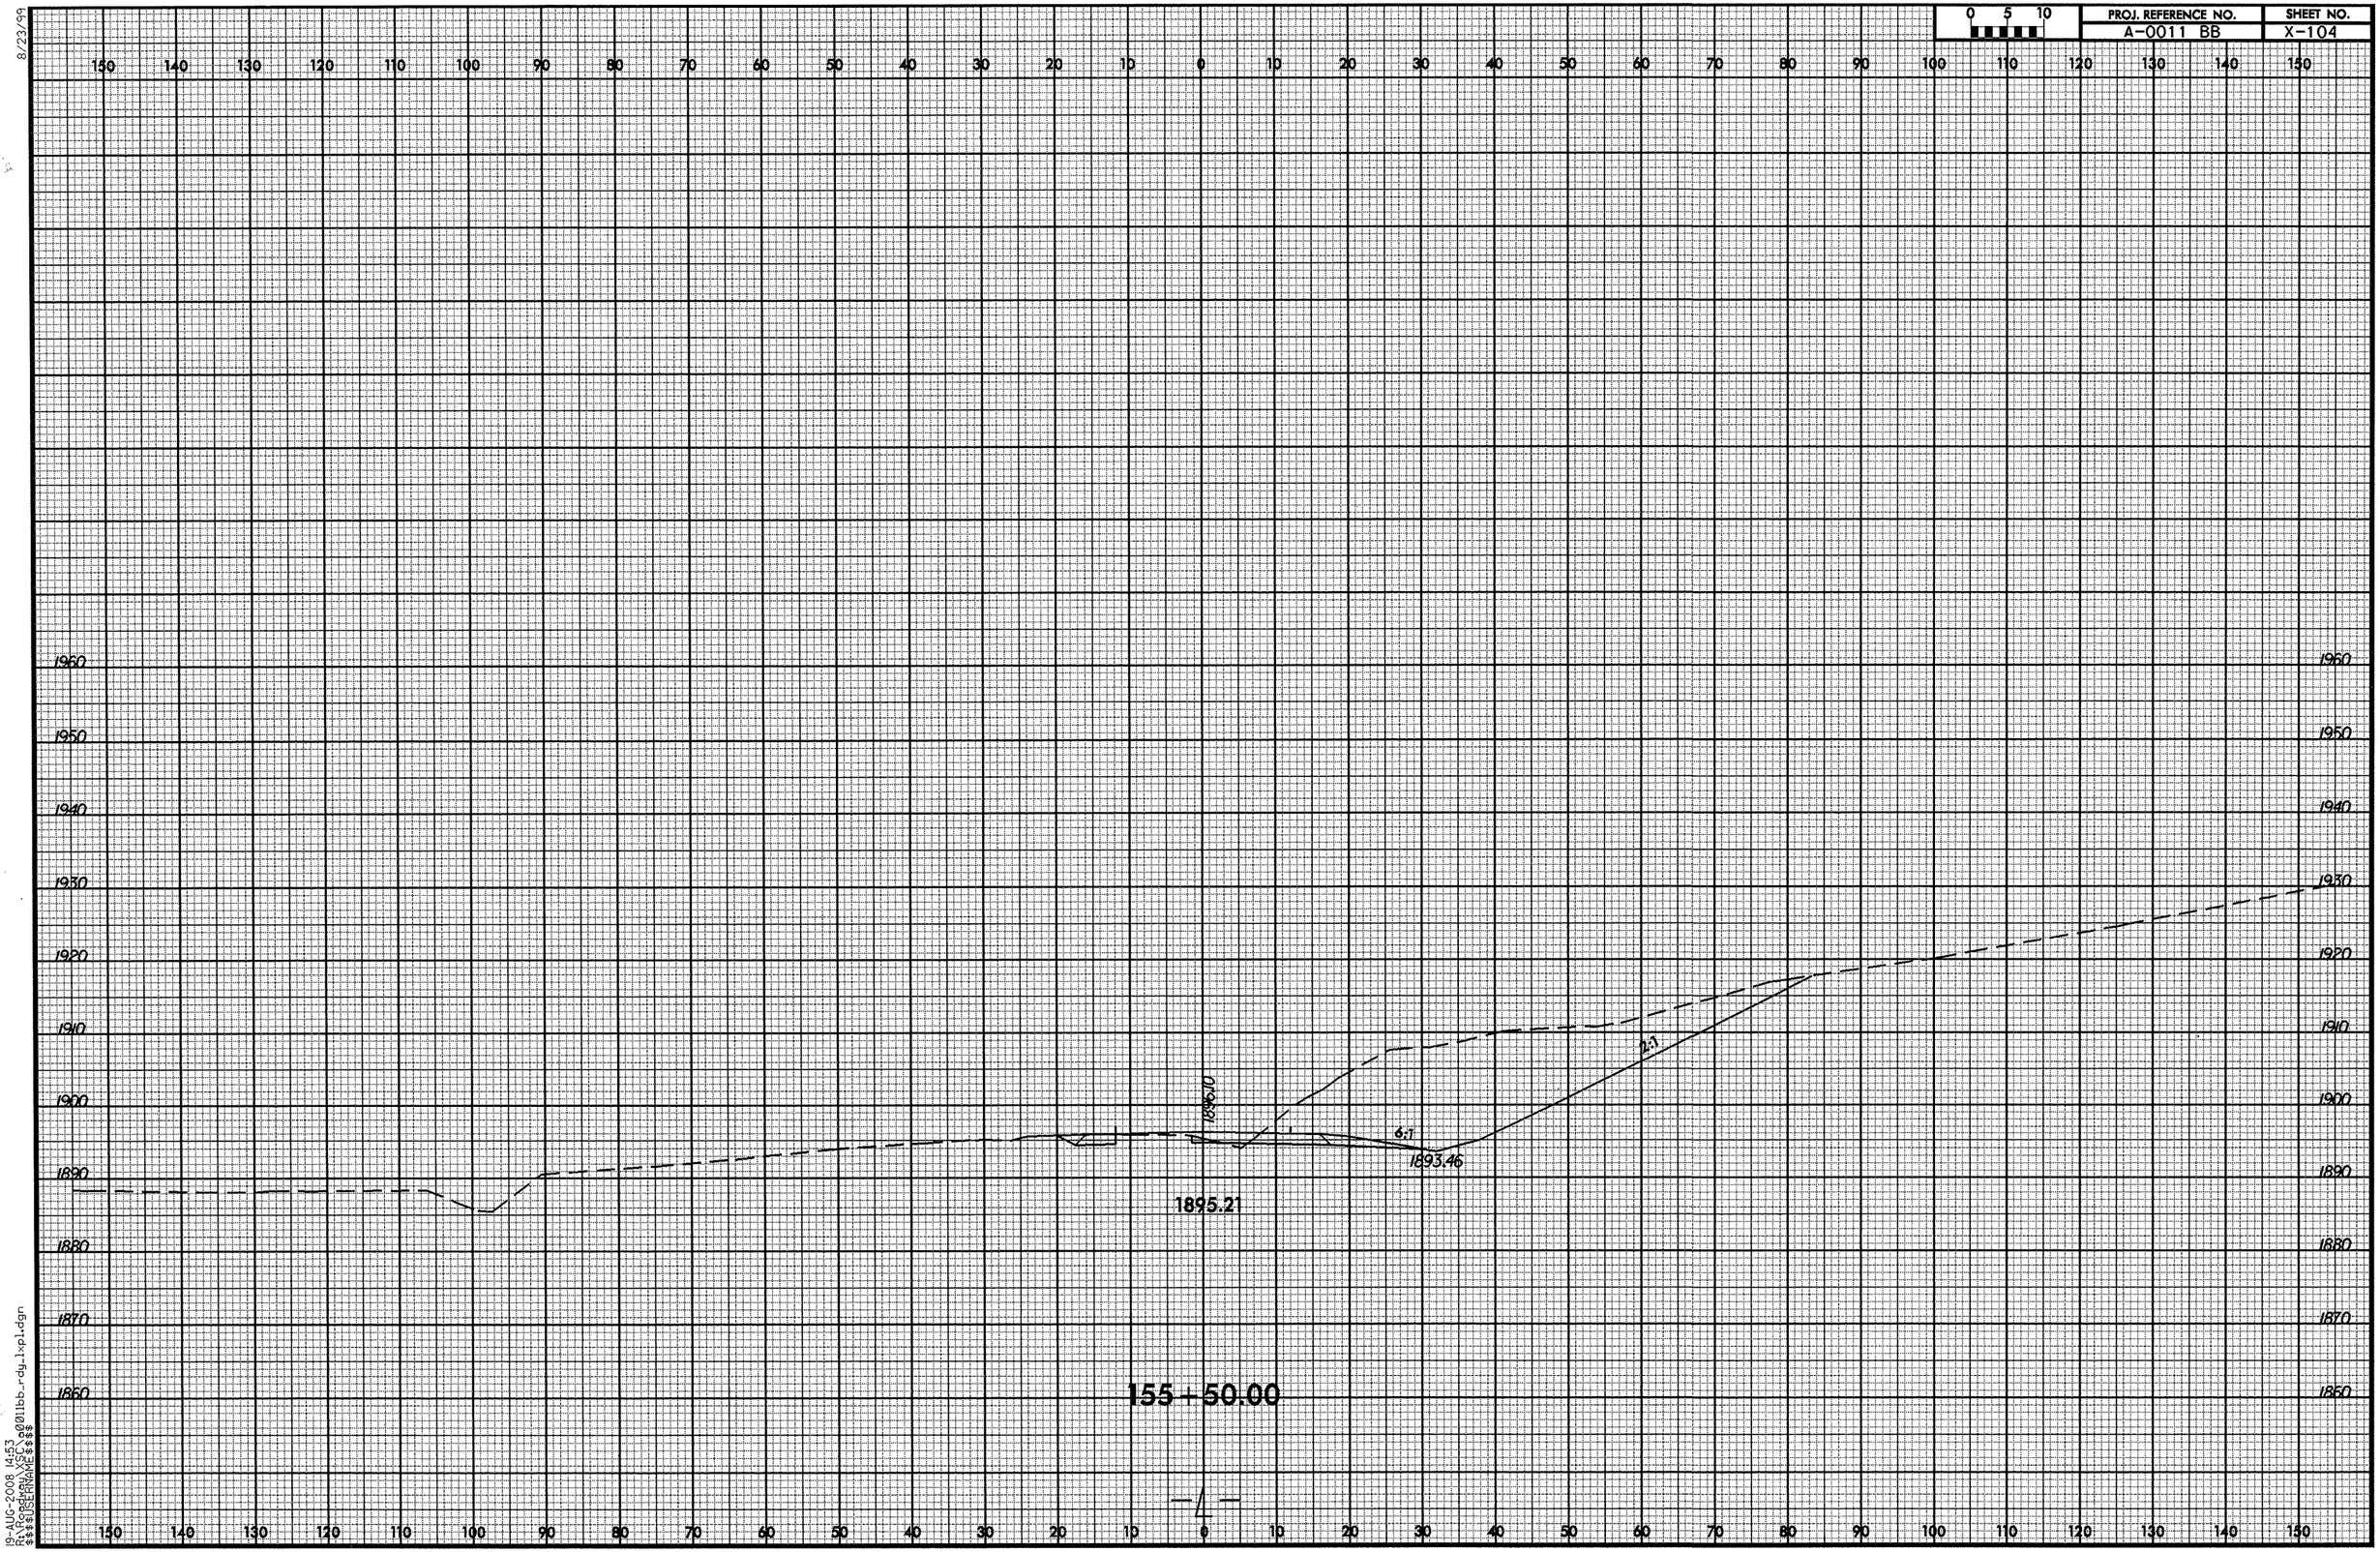

8/23/99

19-AUG-2008 14:53
R:\Roadway\XSC\a0011bb_rdy_lxpl.dgn
$$$$USERNAME$$$$

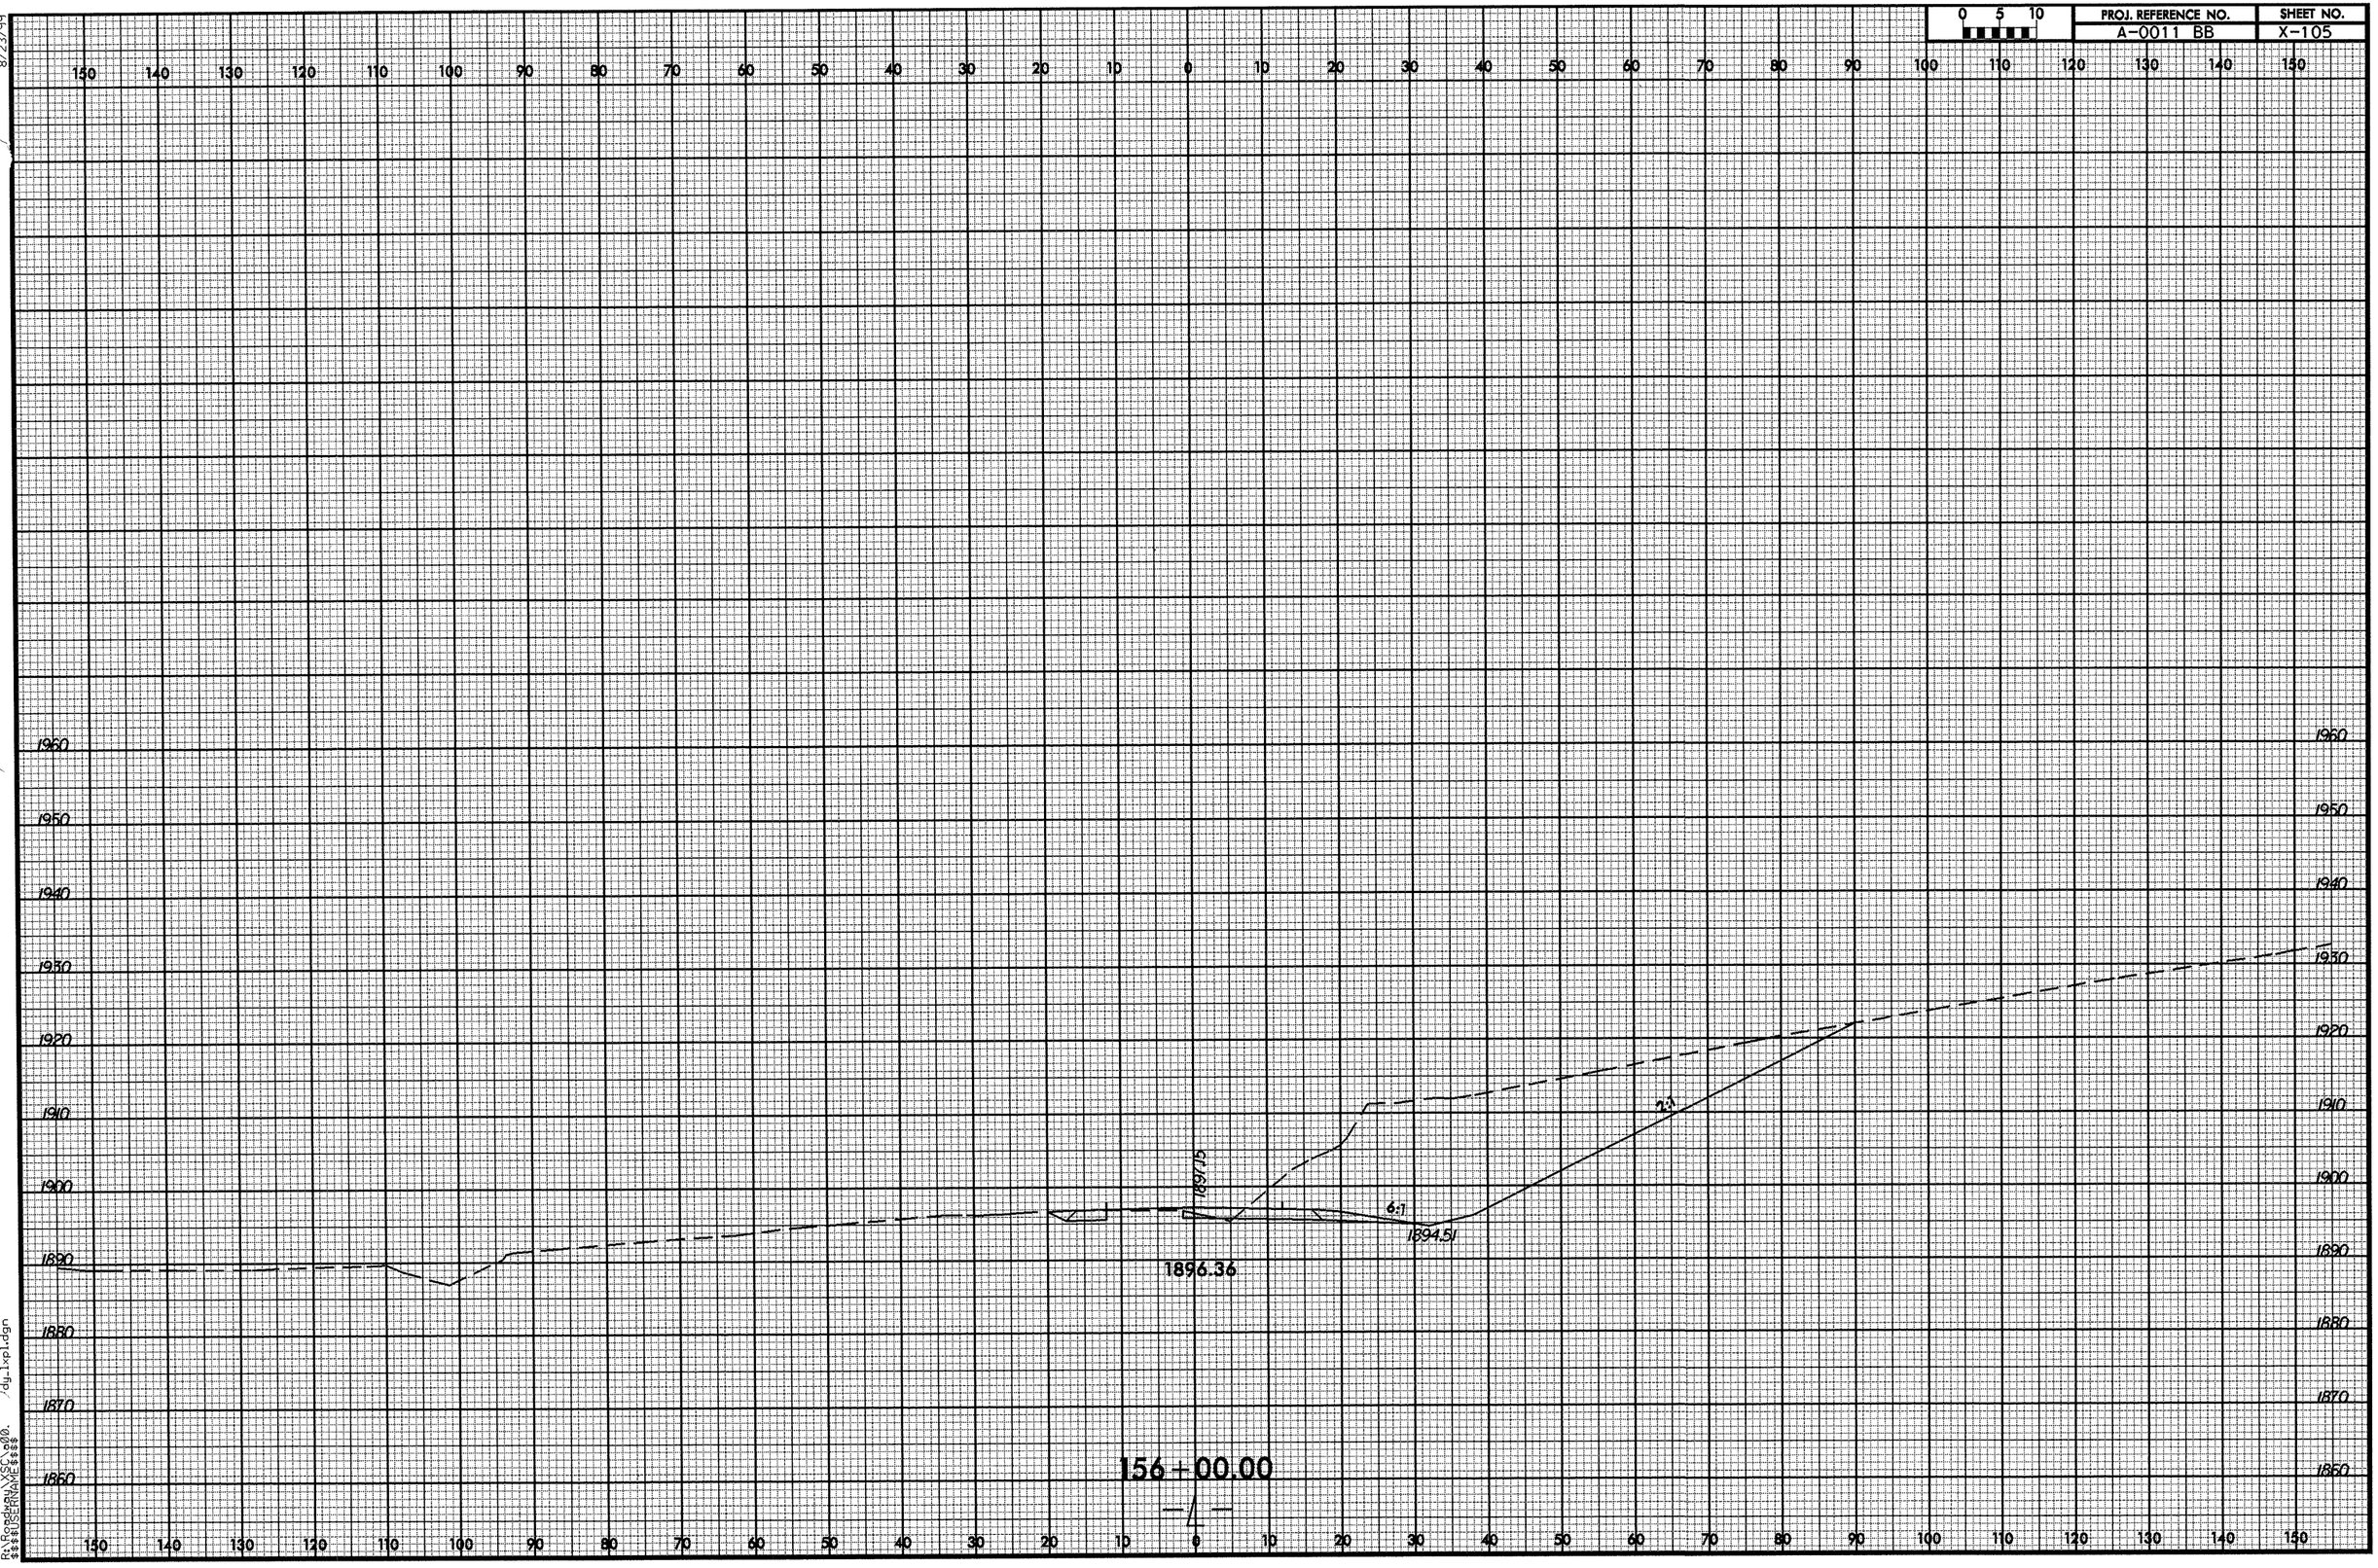

8/23/99

19-AUG-2008 14:54
R:\Roadway\XSC\00.dy_lxpl.dgn
$$$$USERNAME$$$$

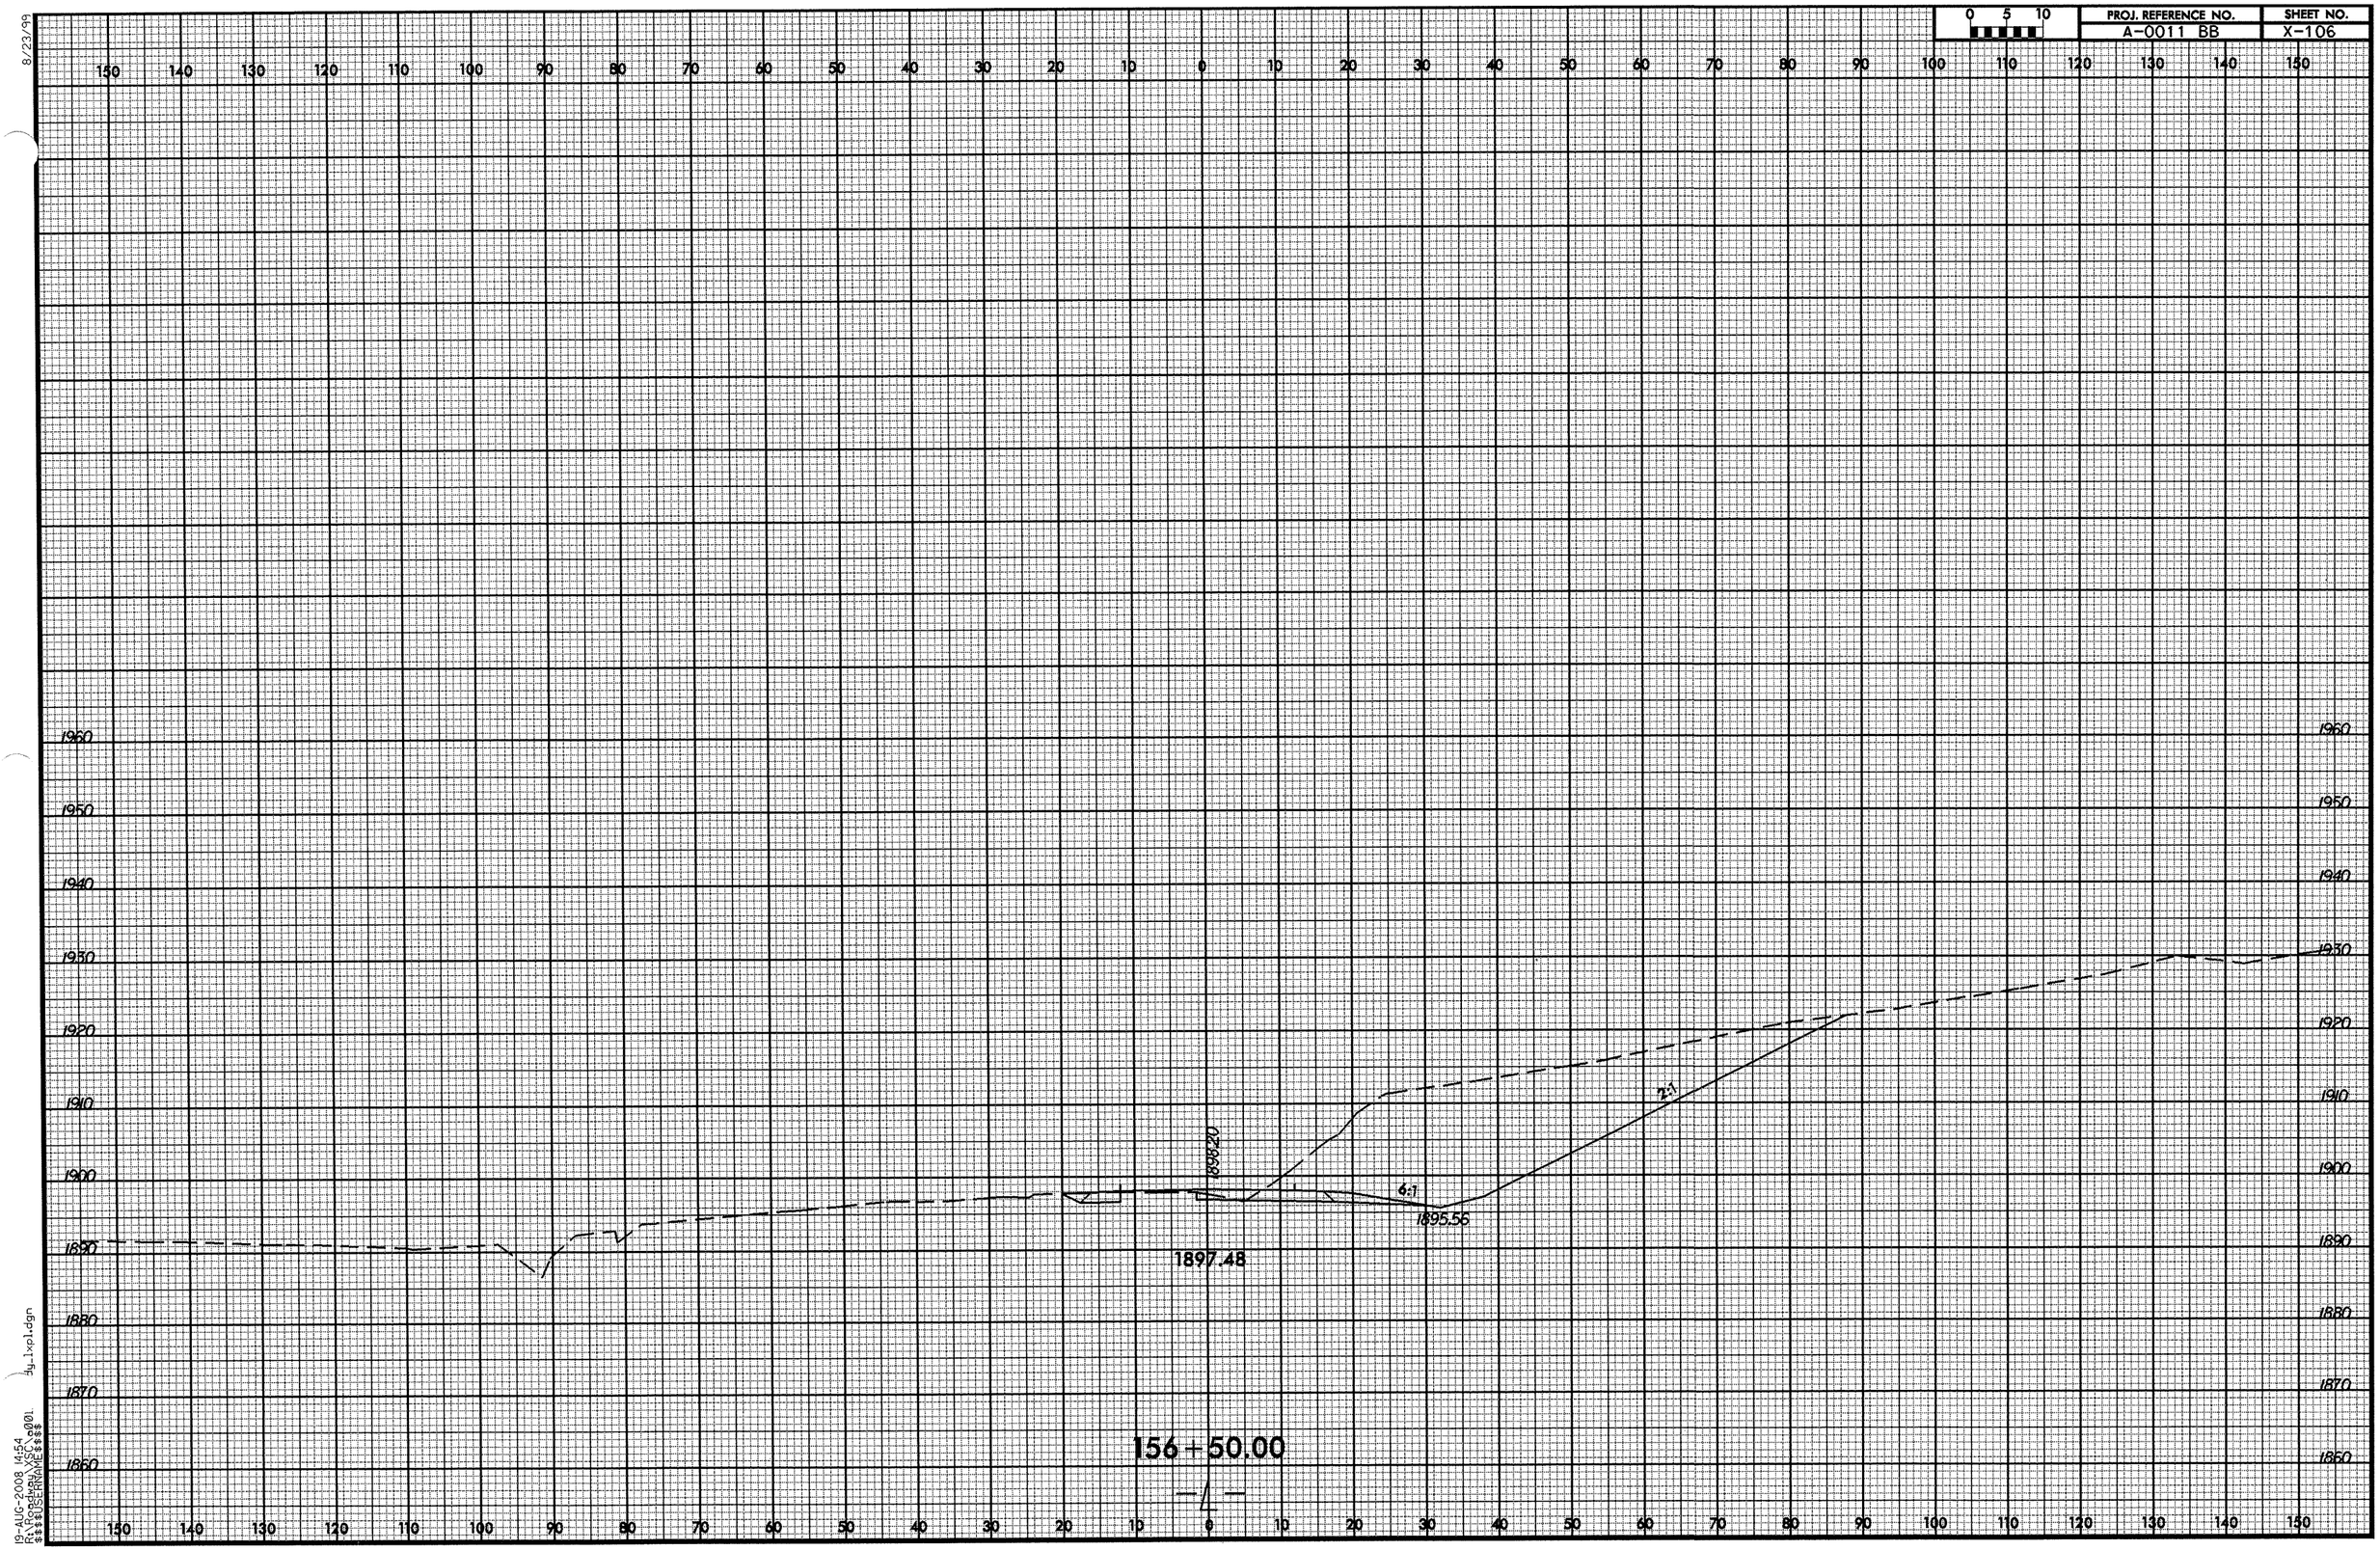

8/23/99

19-AUG-2008 14:54
R:\Roadway\XSC\o001
$$$$USERNAME$$$$
dy_lxpl.dgn

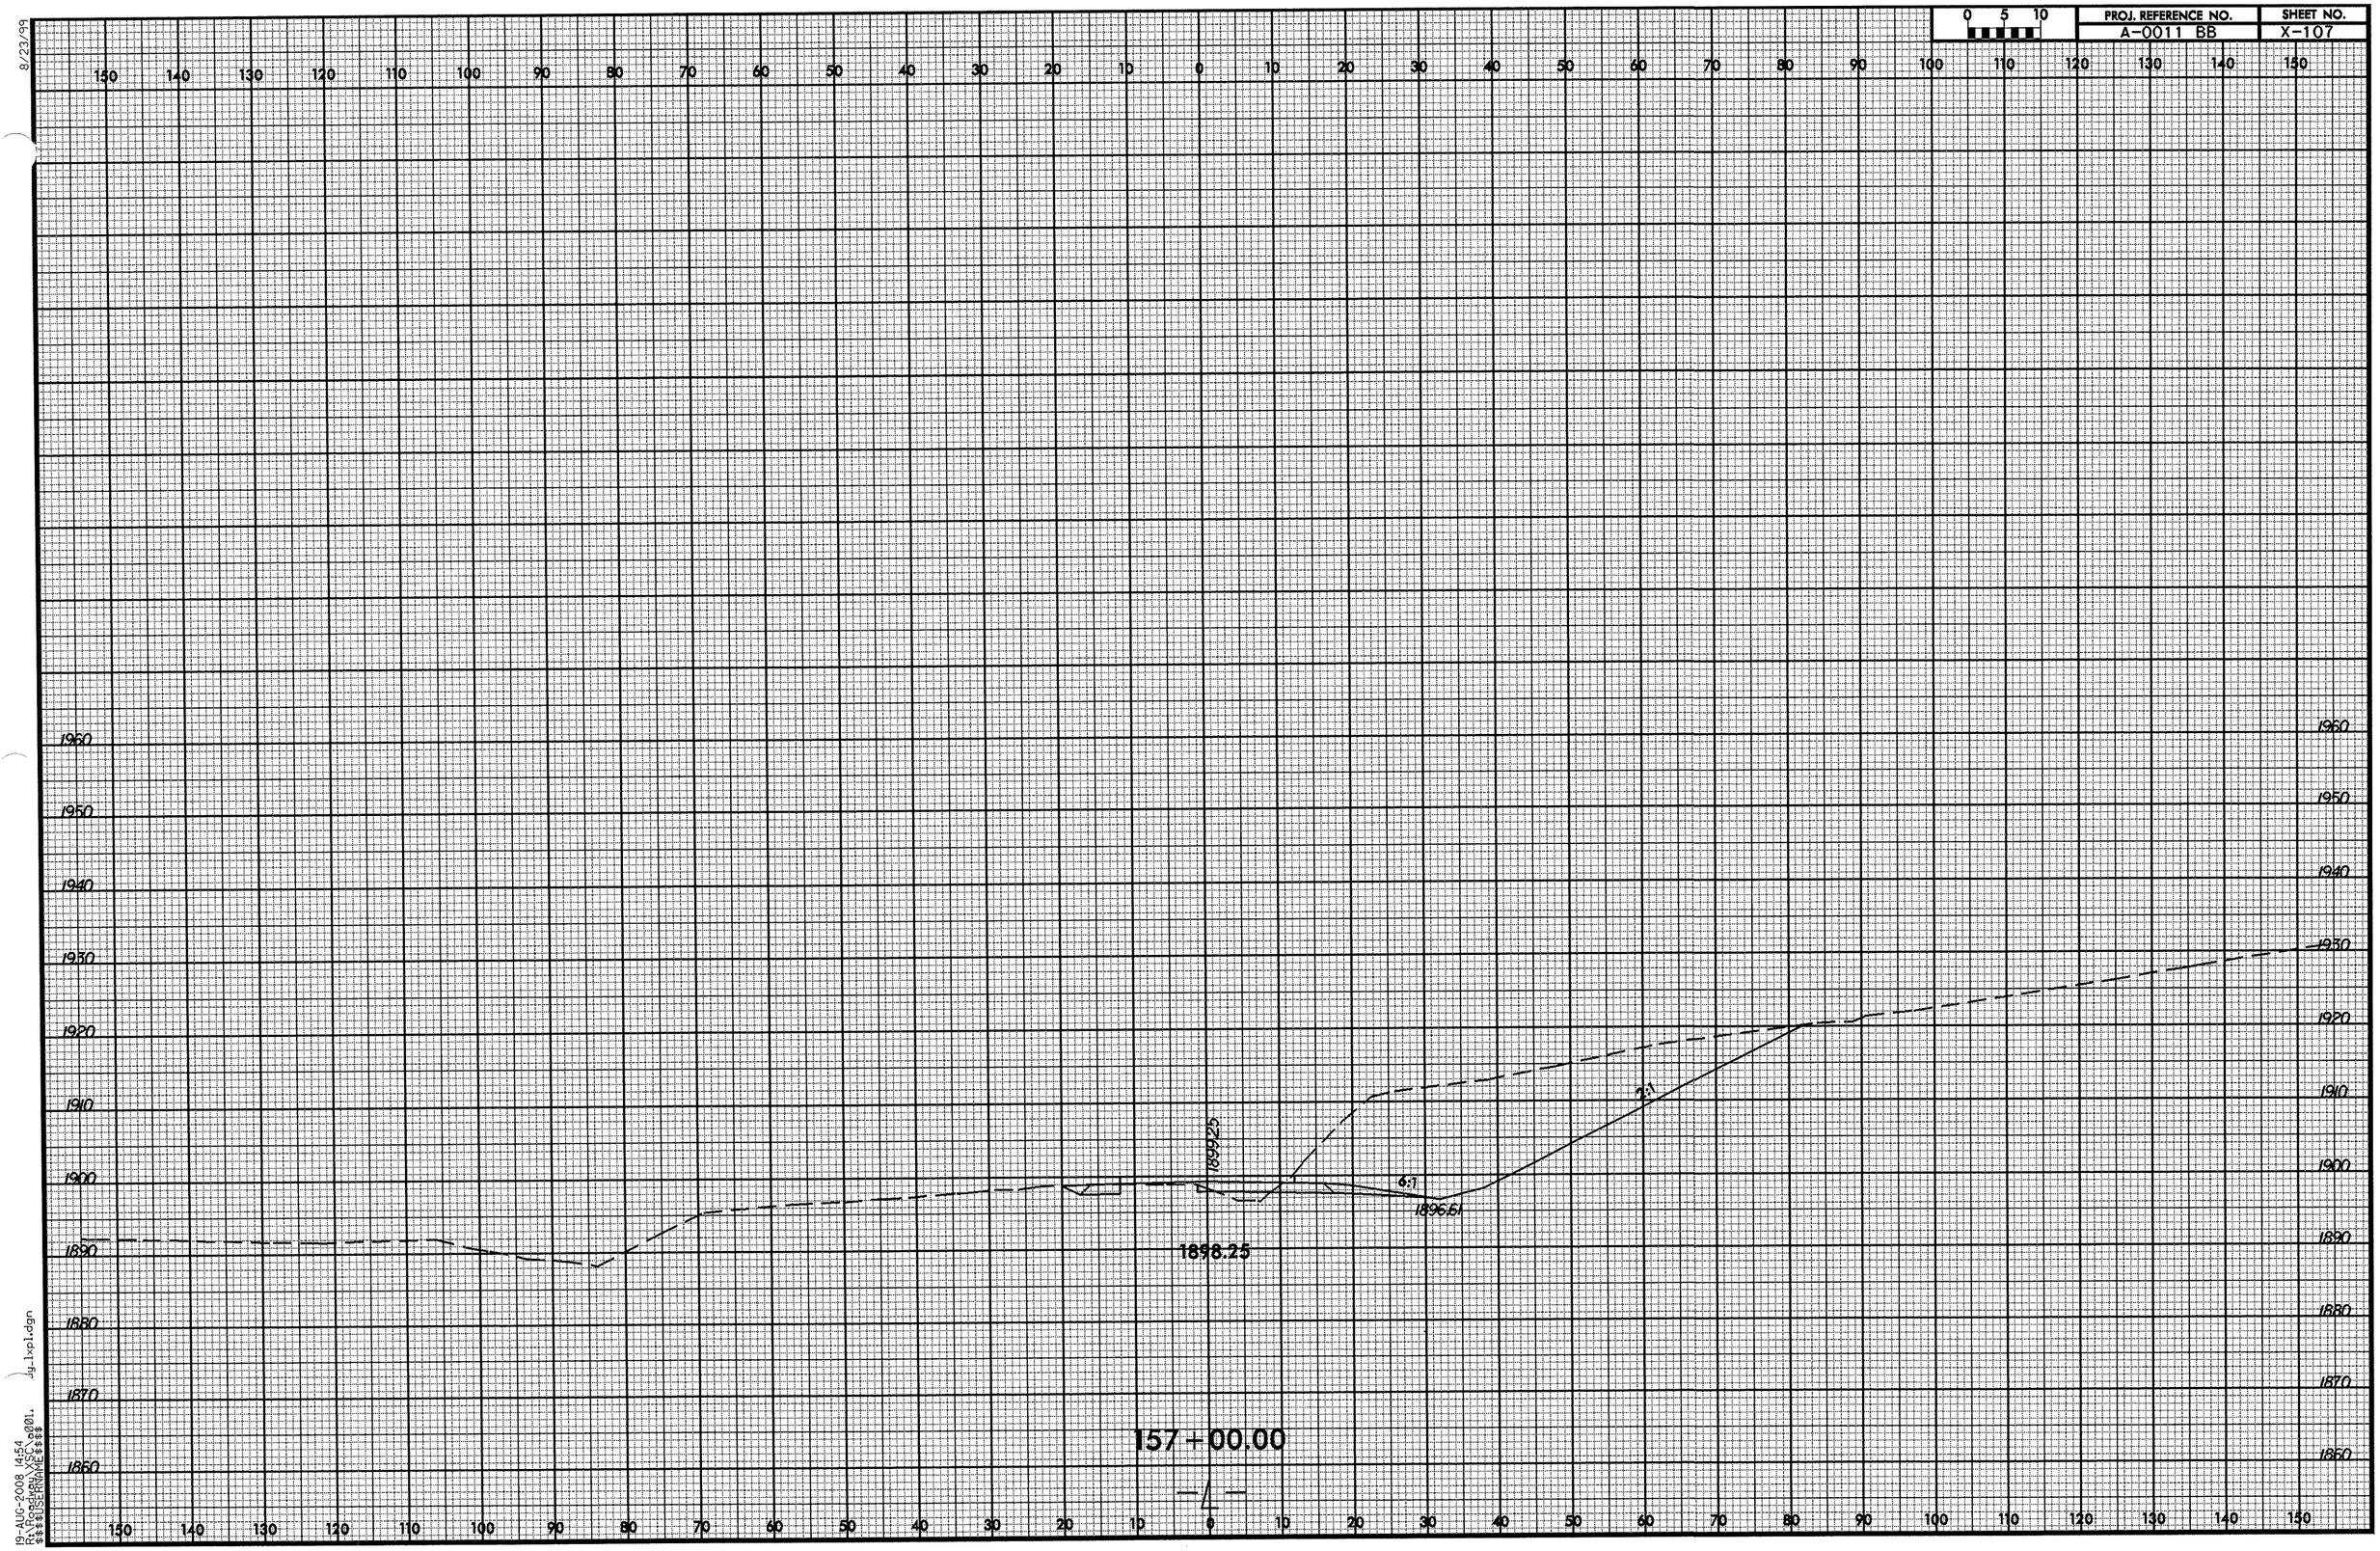

8/23/99

19-AUG-2008 14:54
R:\Roadway\XSC\a001.dgn
$$$$USERNAME$$$$

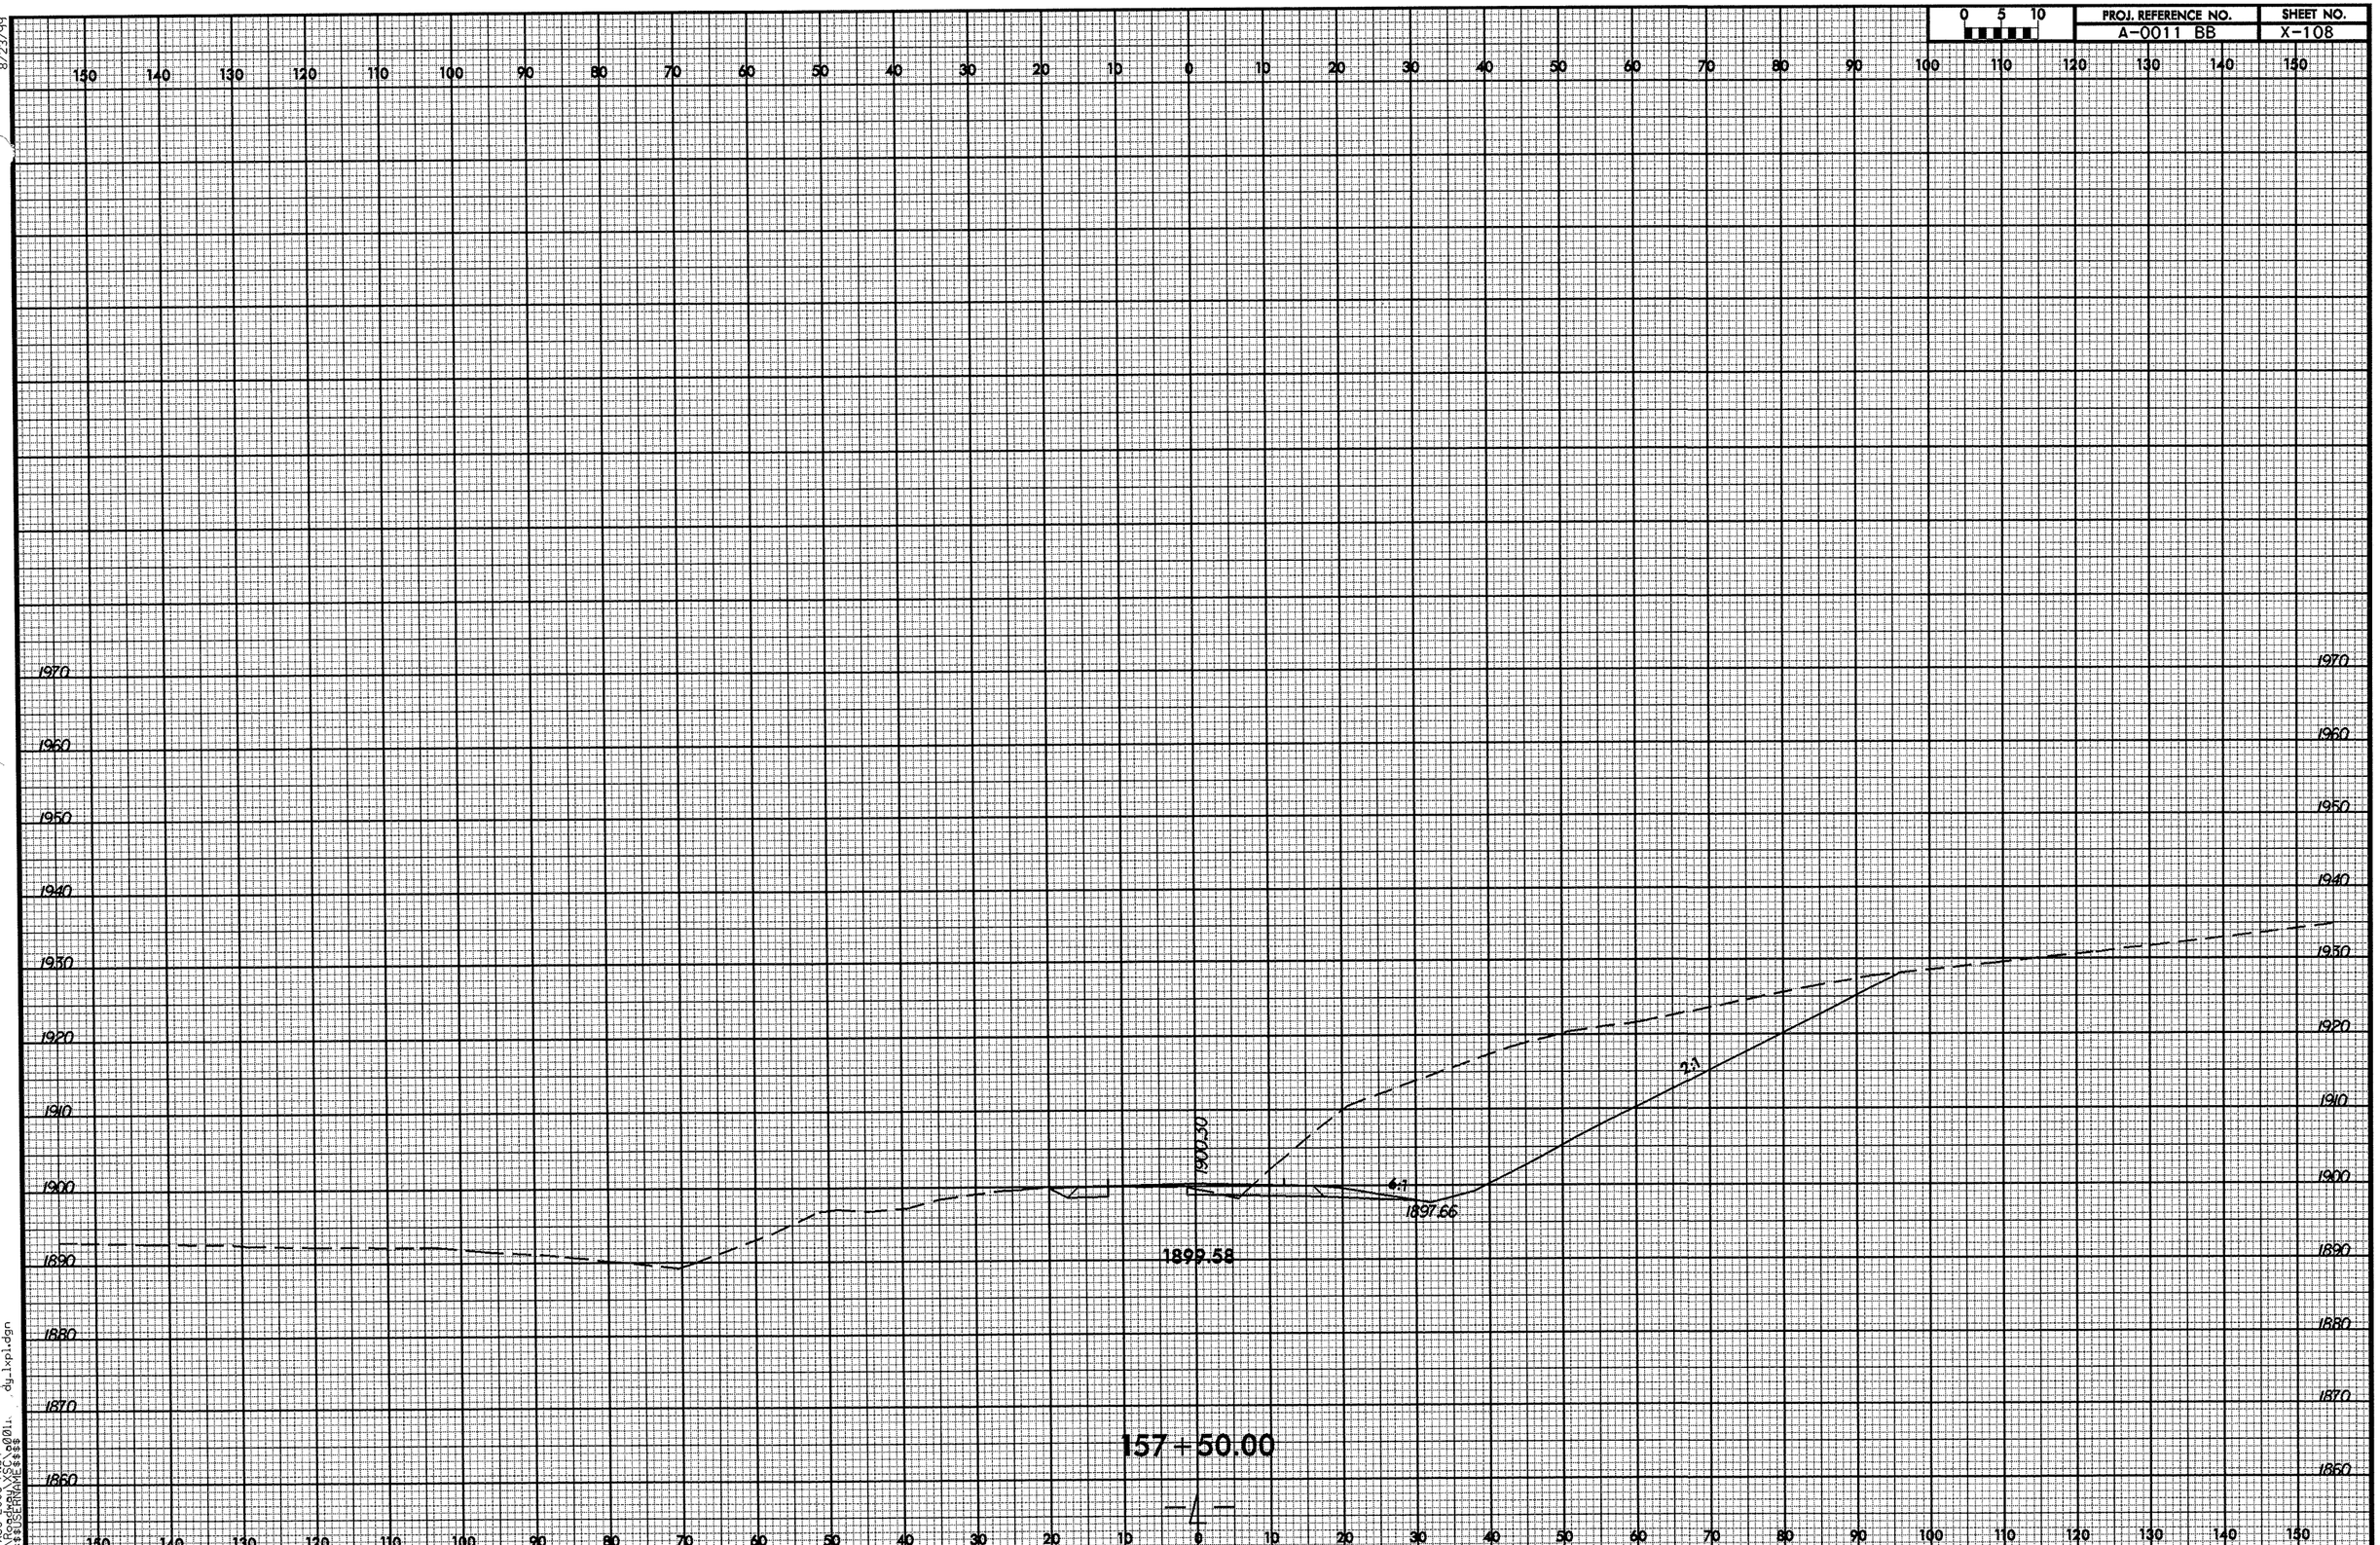

0 5 10
PROJ. REFERENCE NO.
A-0011 BB
SHEET NO.
X-108
8/23/99
1970
1960
1950
1940
1930
1920
1910
1900
1890
1880
1870
1860
1900.30
1897.66
1899.58
2:1
6:1
157+50.00
-L-
19-AUG-2008 14:54
R:\Roadway\XSC\a001...dy_lxpl.dgn
$$$$USERNAME$$$$

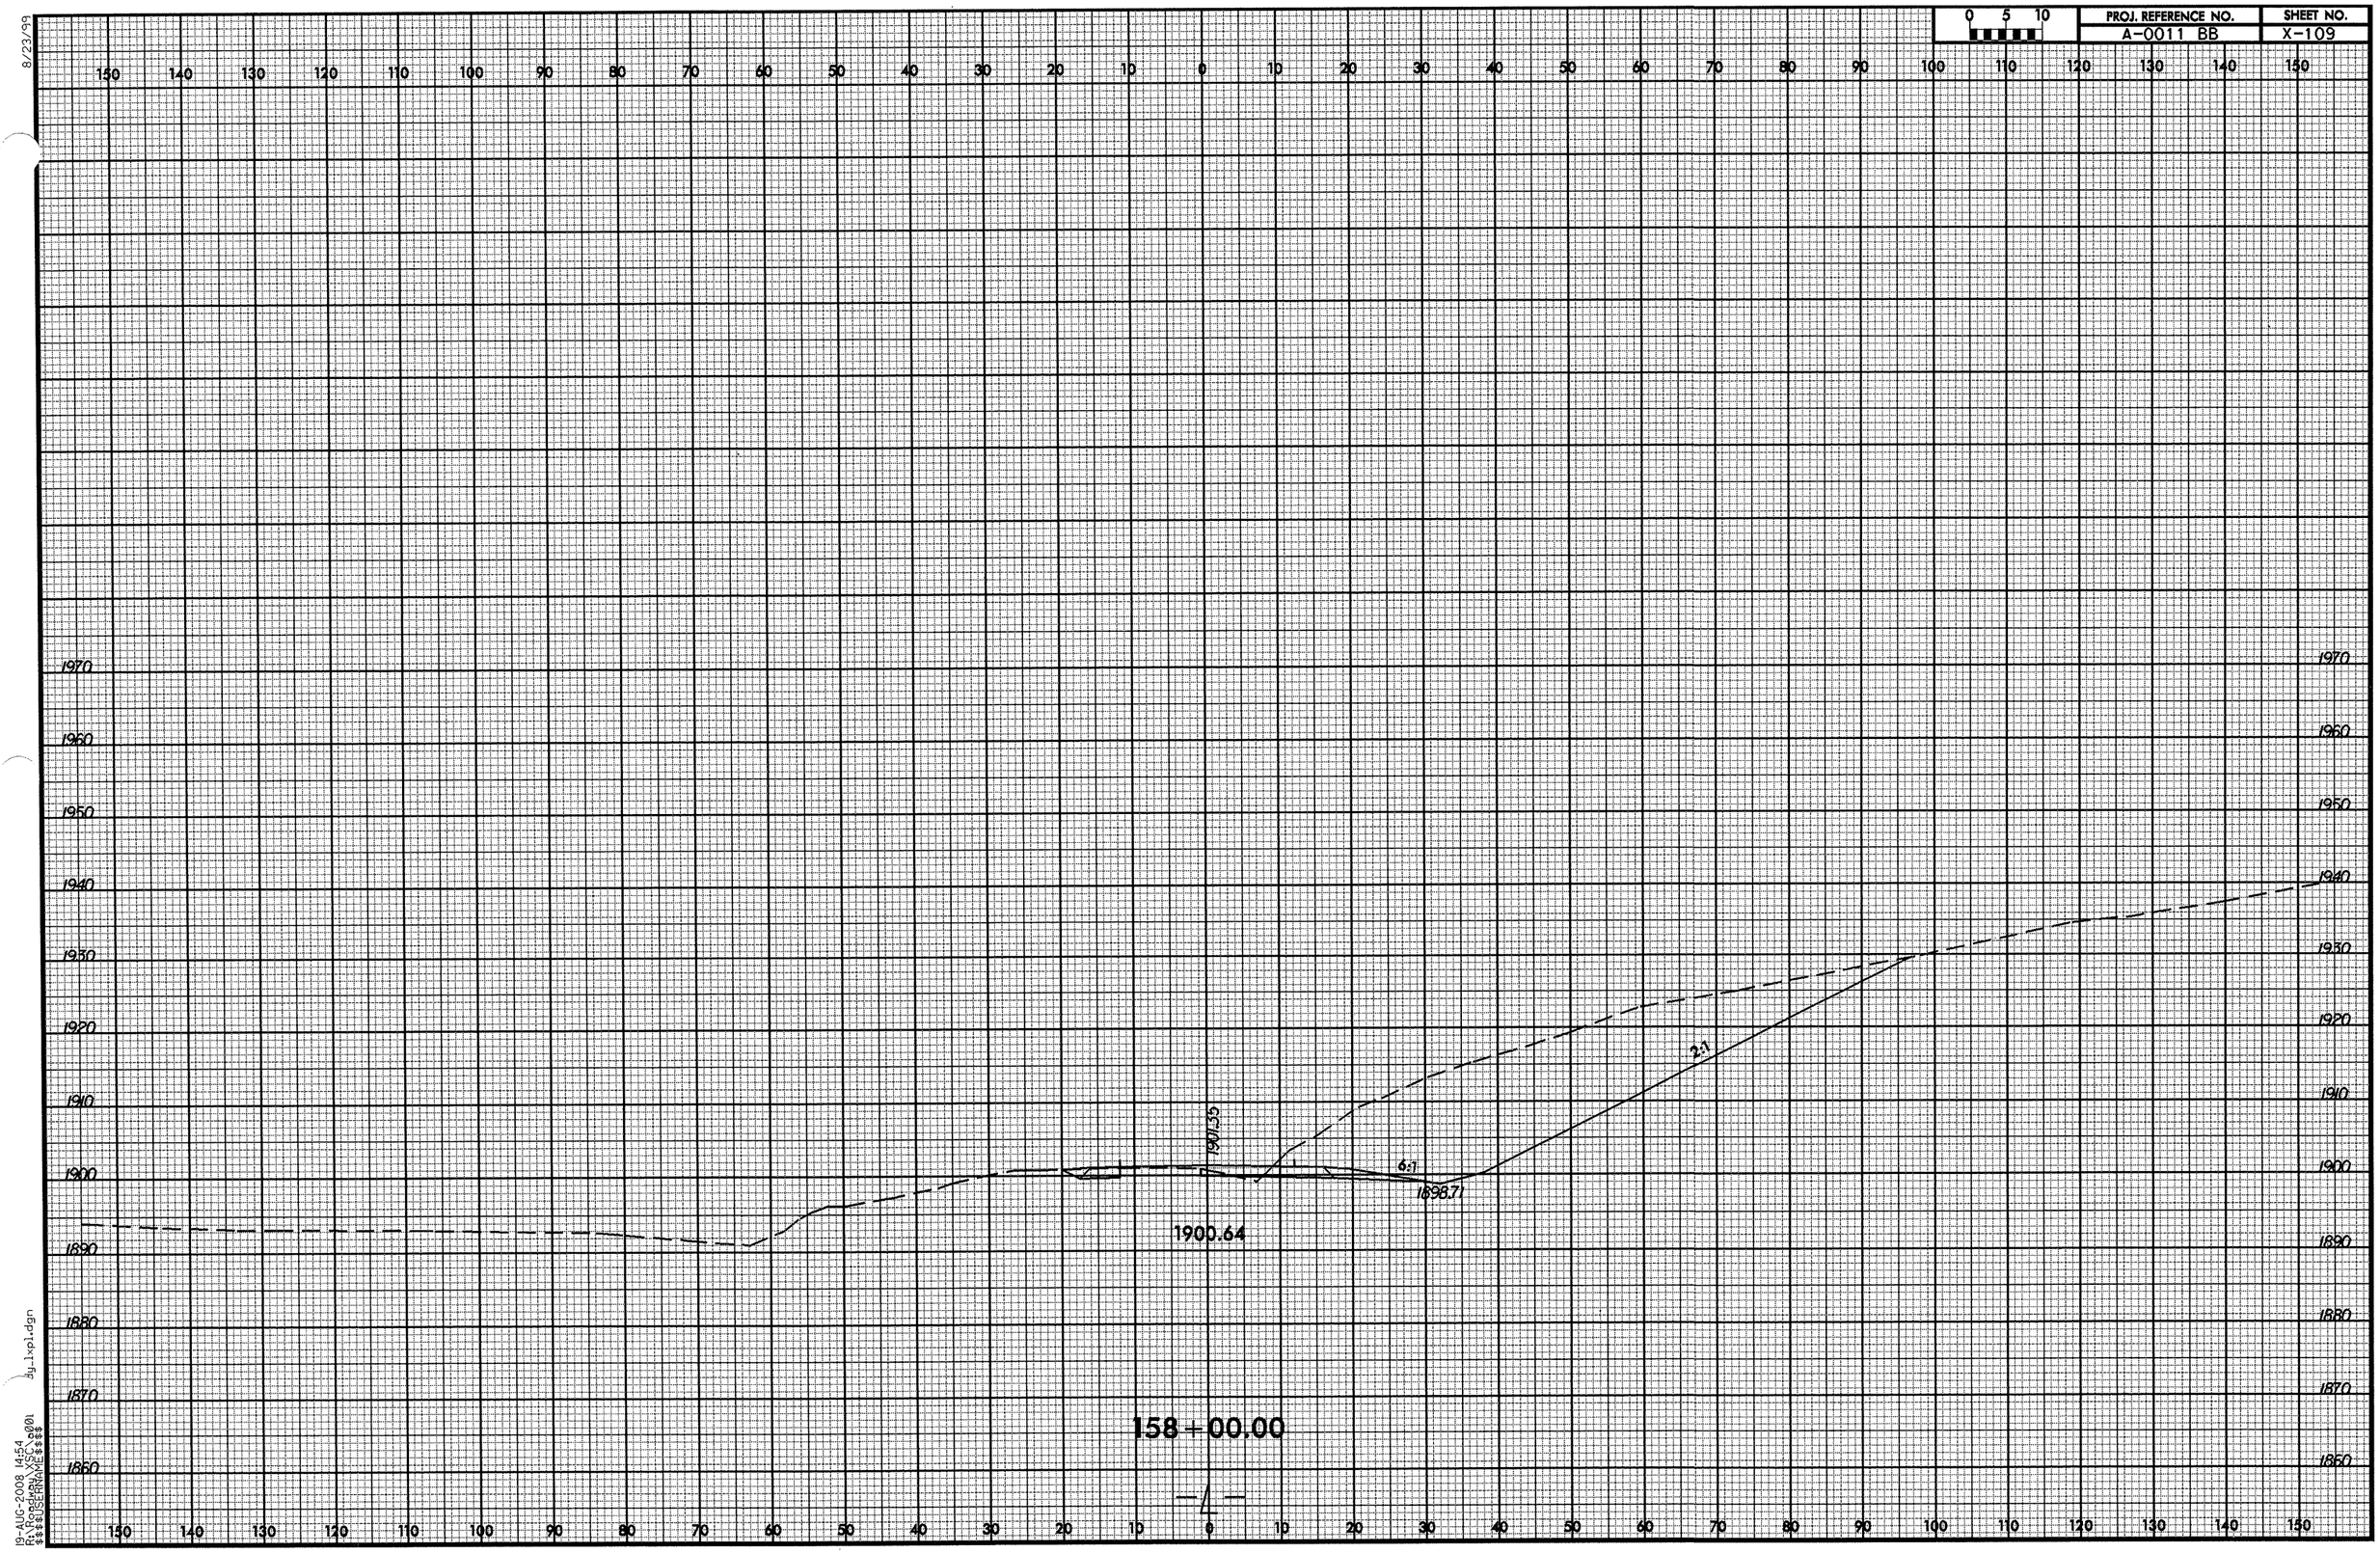

8/23/99

19-AUG-2008 14:54
R:\Roadway\XSC\a001
$$$$USERNAME$$$$
dy_lxpl.dgn

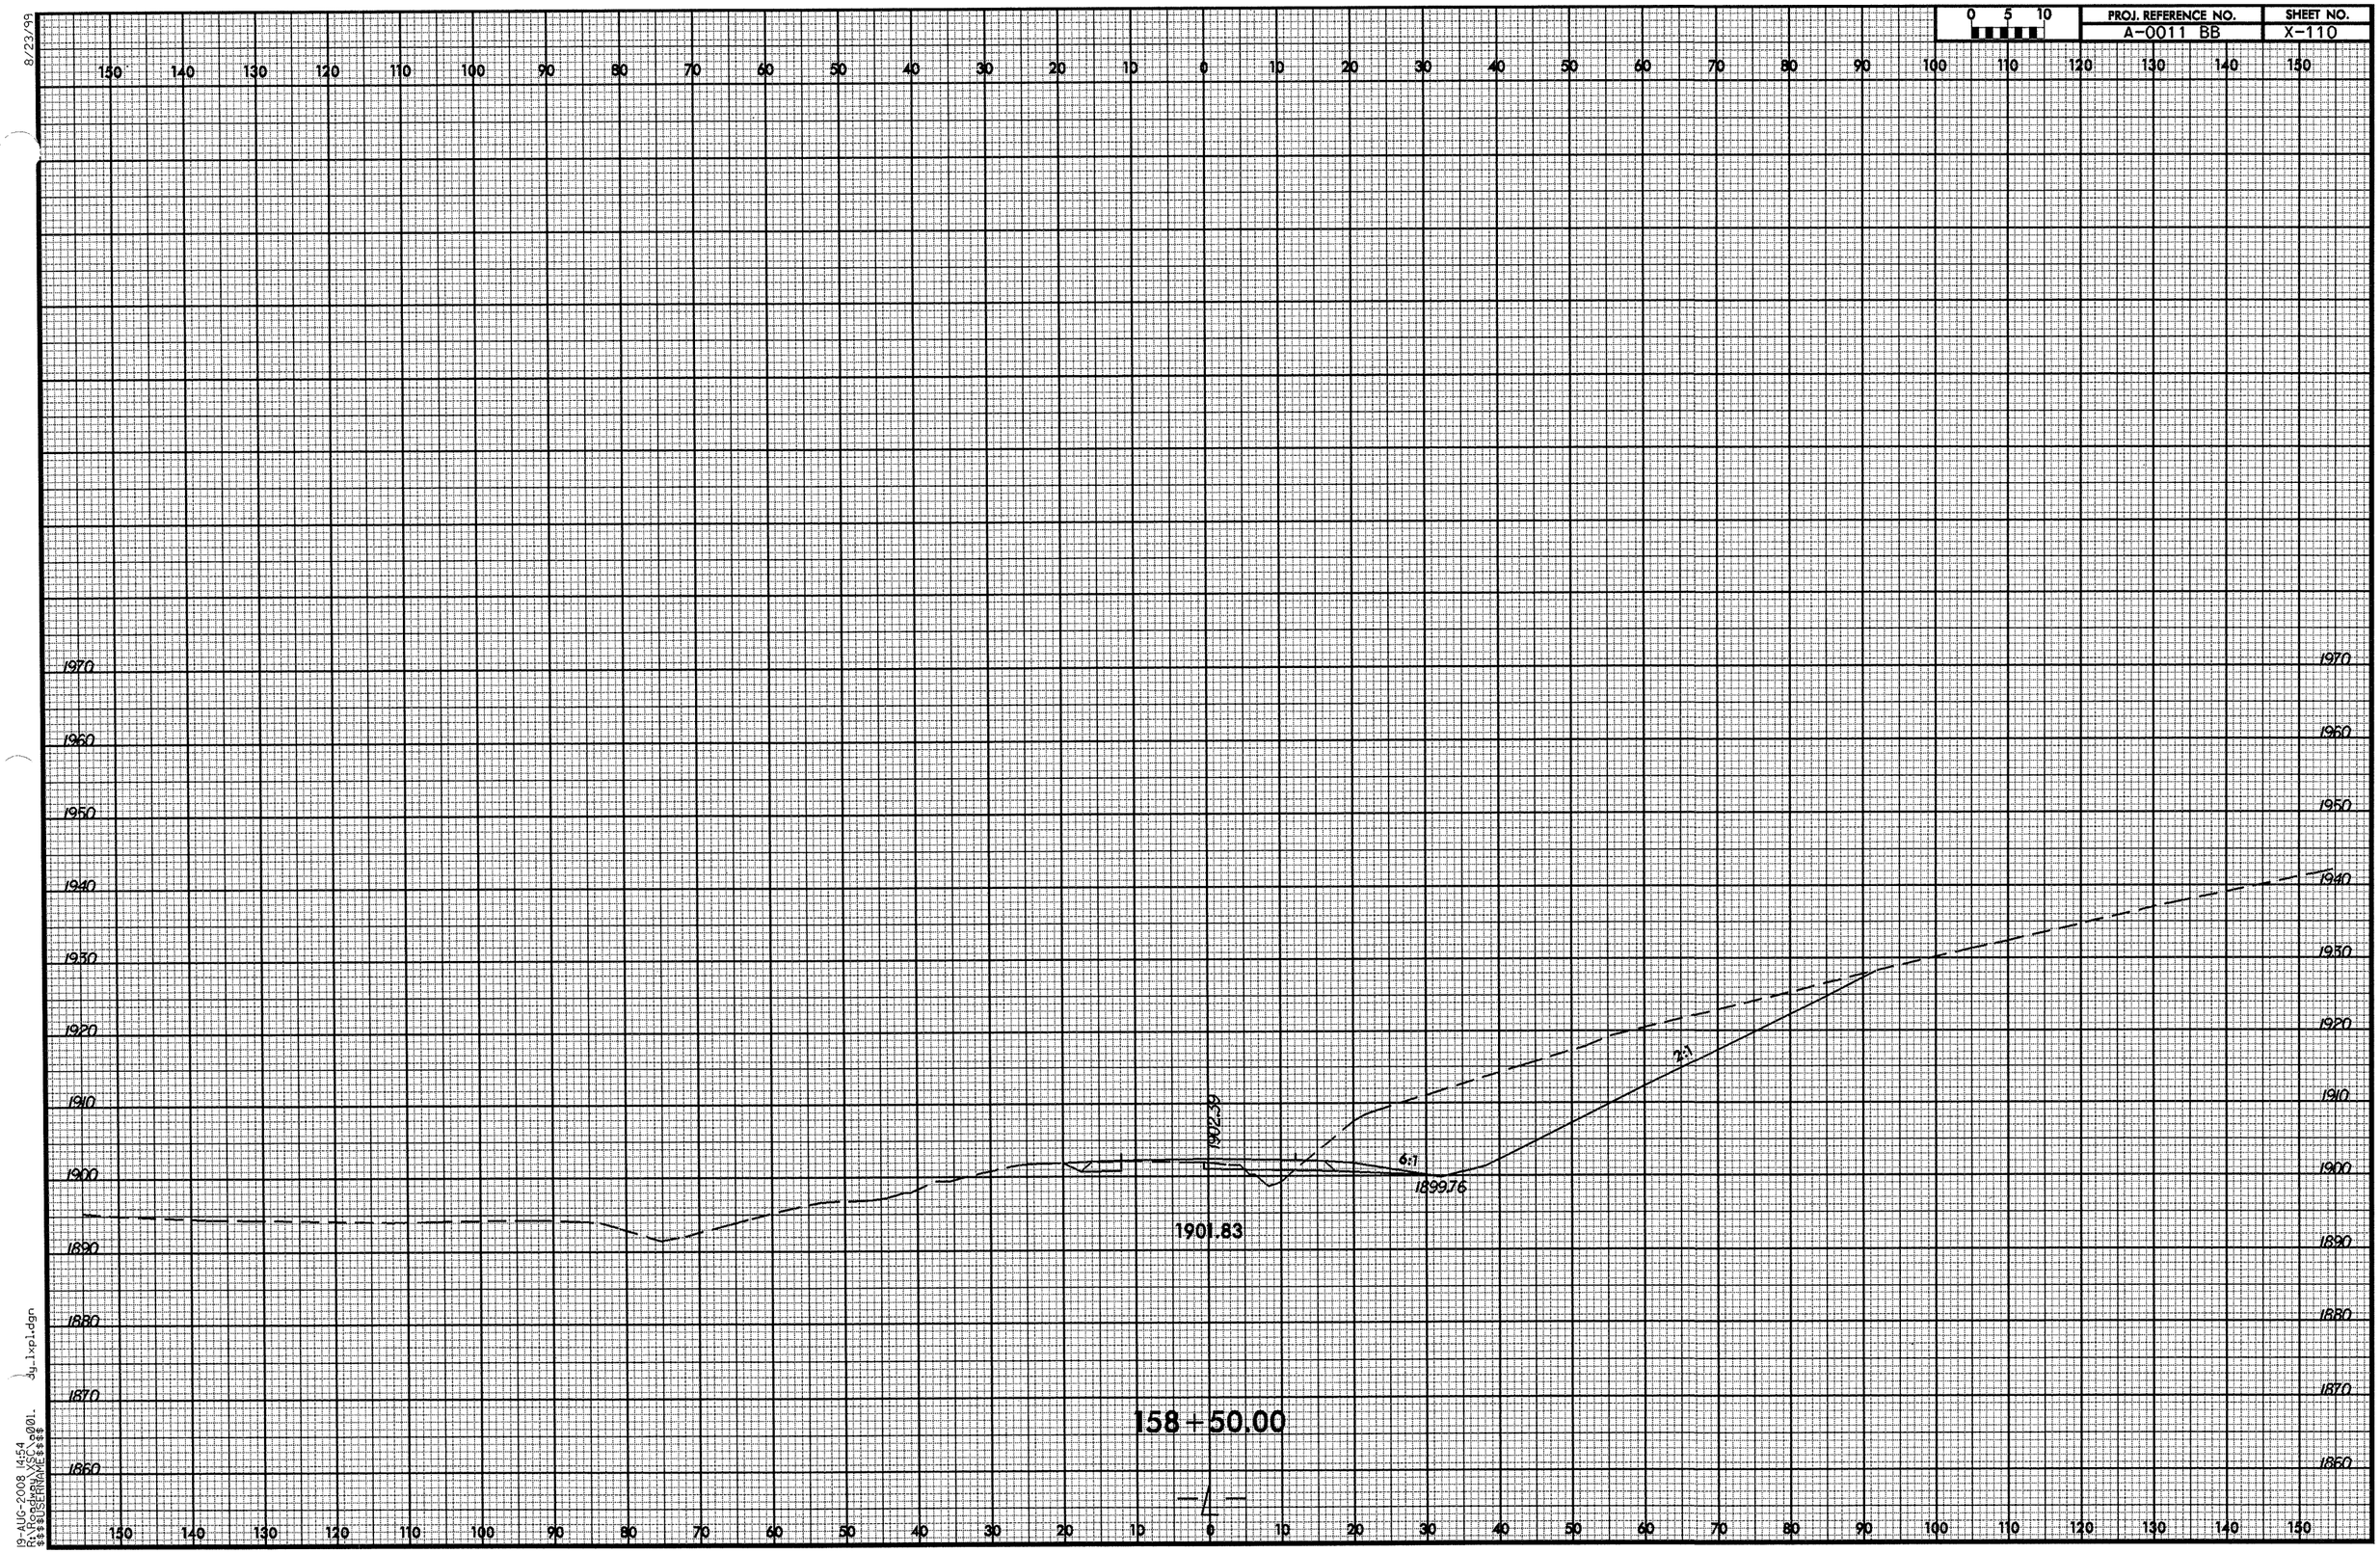

8/23/99

19-AUG-2008 14:54
R:\Roadway\XSC\001.dgn
$$$$USERNAME$$$$

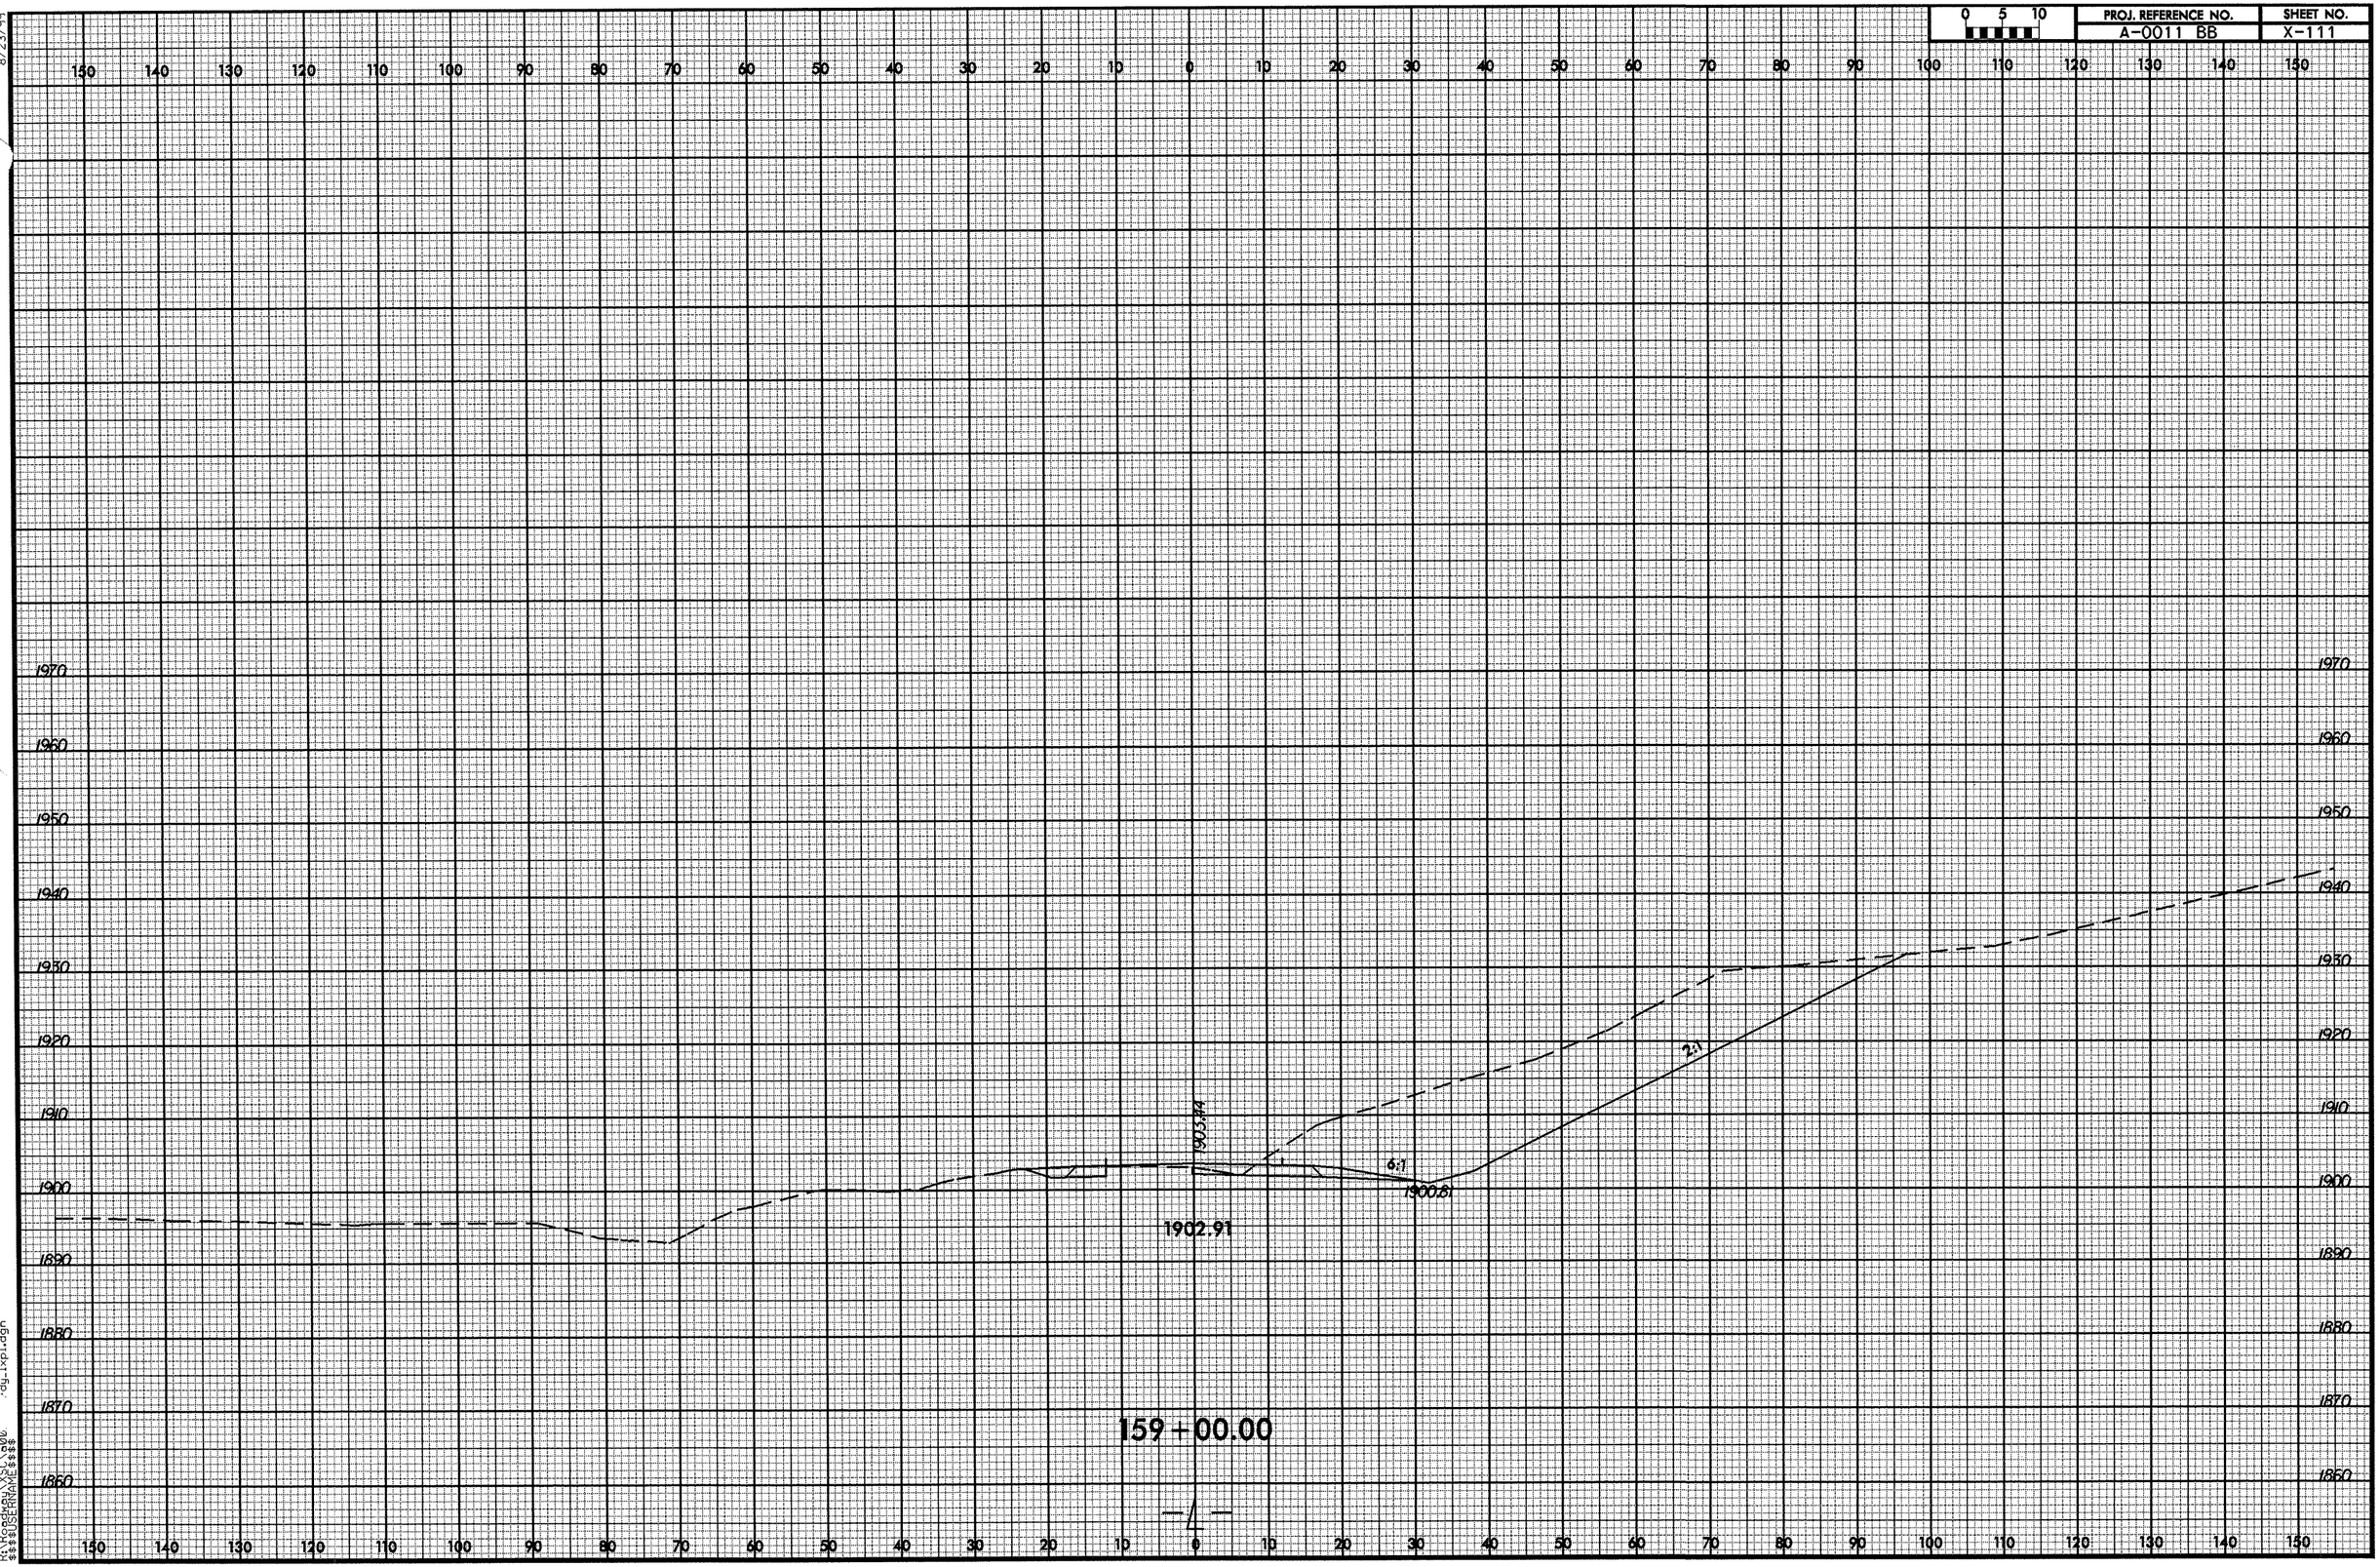

8/23/99

19-AUG-2008 14:54
R:\Roadway\XSC\a06
$$$$USERNAME$$$$
.dy_lxpl.dgn

0 5 10
PROJ. REFERENCE NO.
A-0011 BB
SHEET NO.
X-112
150 140 130 120 110 100 90 80 70 60 50 40 30 20 10 0 10 20 30 40 50 60 70 80 90 100 110 120 130 140 150
1970
1960
1950
1940
1930
1920
1910
1900
1890
1880
1870
1860
1904.29
6:1
1901.85
2:1
1903.97
159+50.00
8/23/99
19-AUG-2008 14:54
r-dy_1xp1.dgn

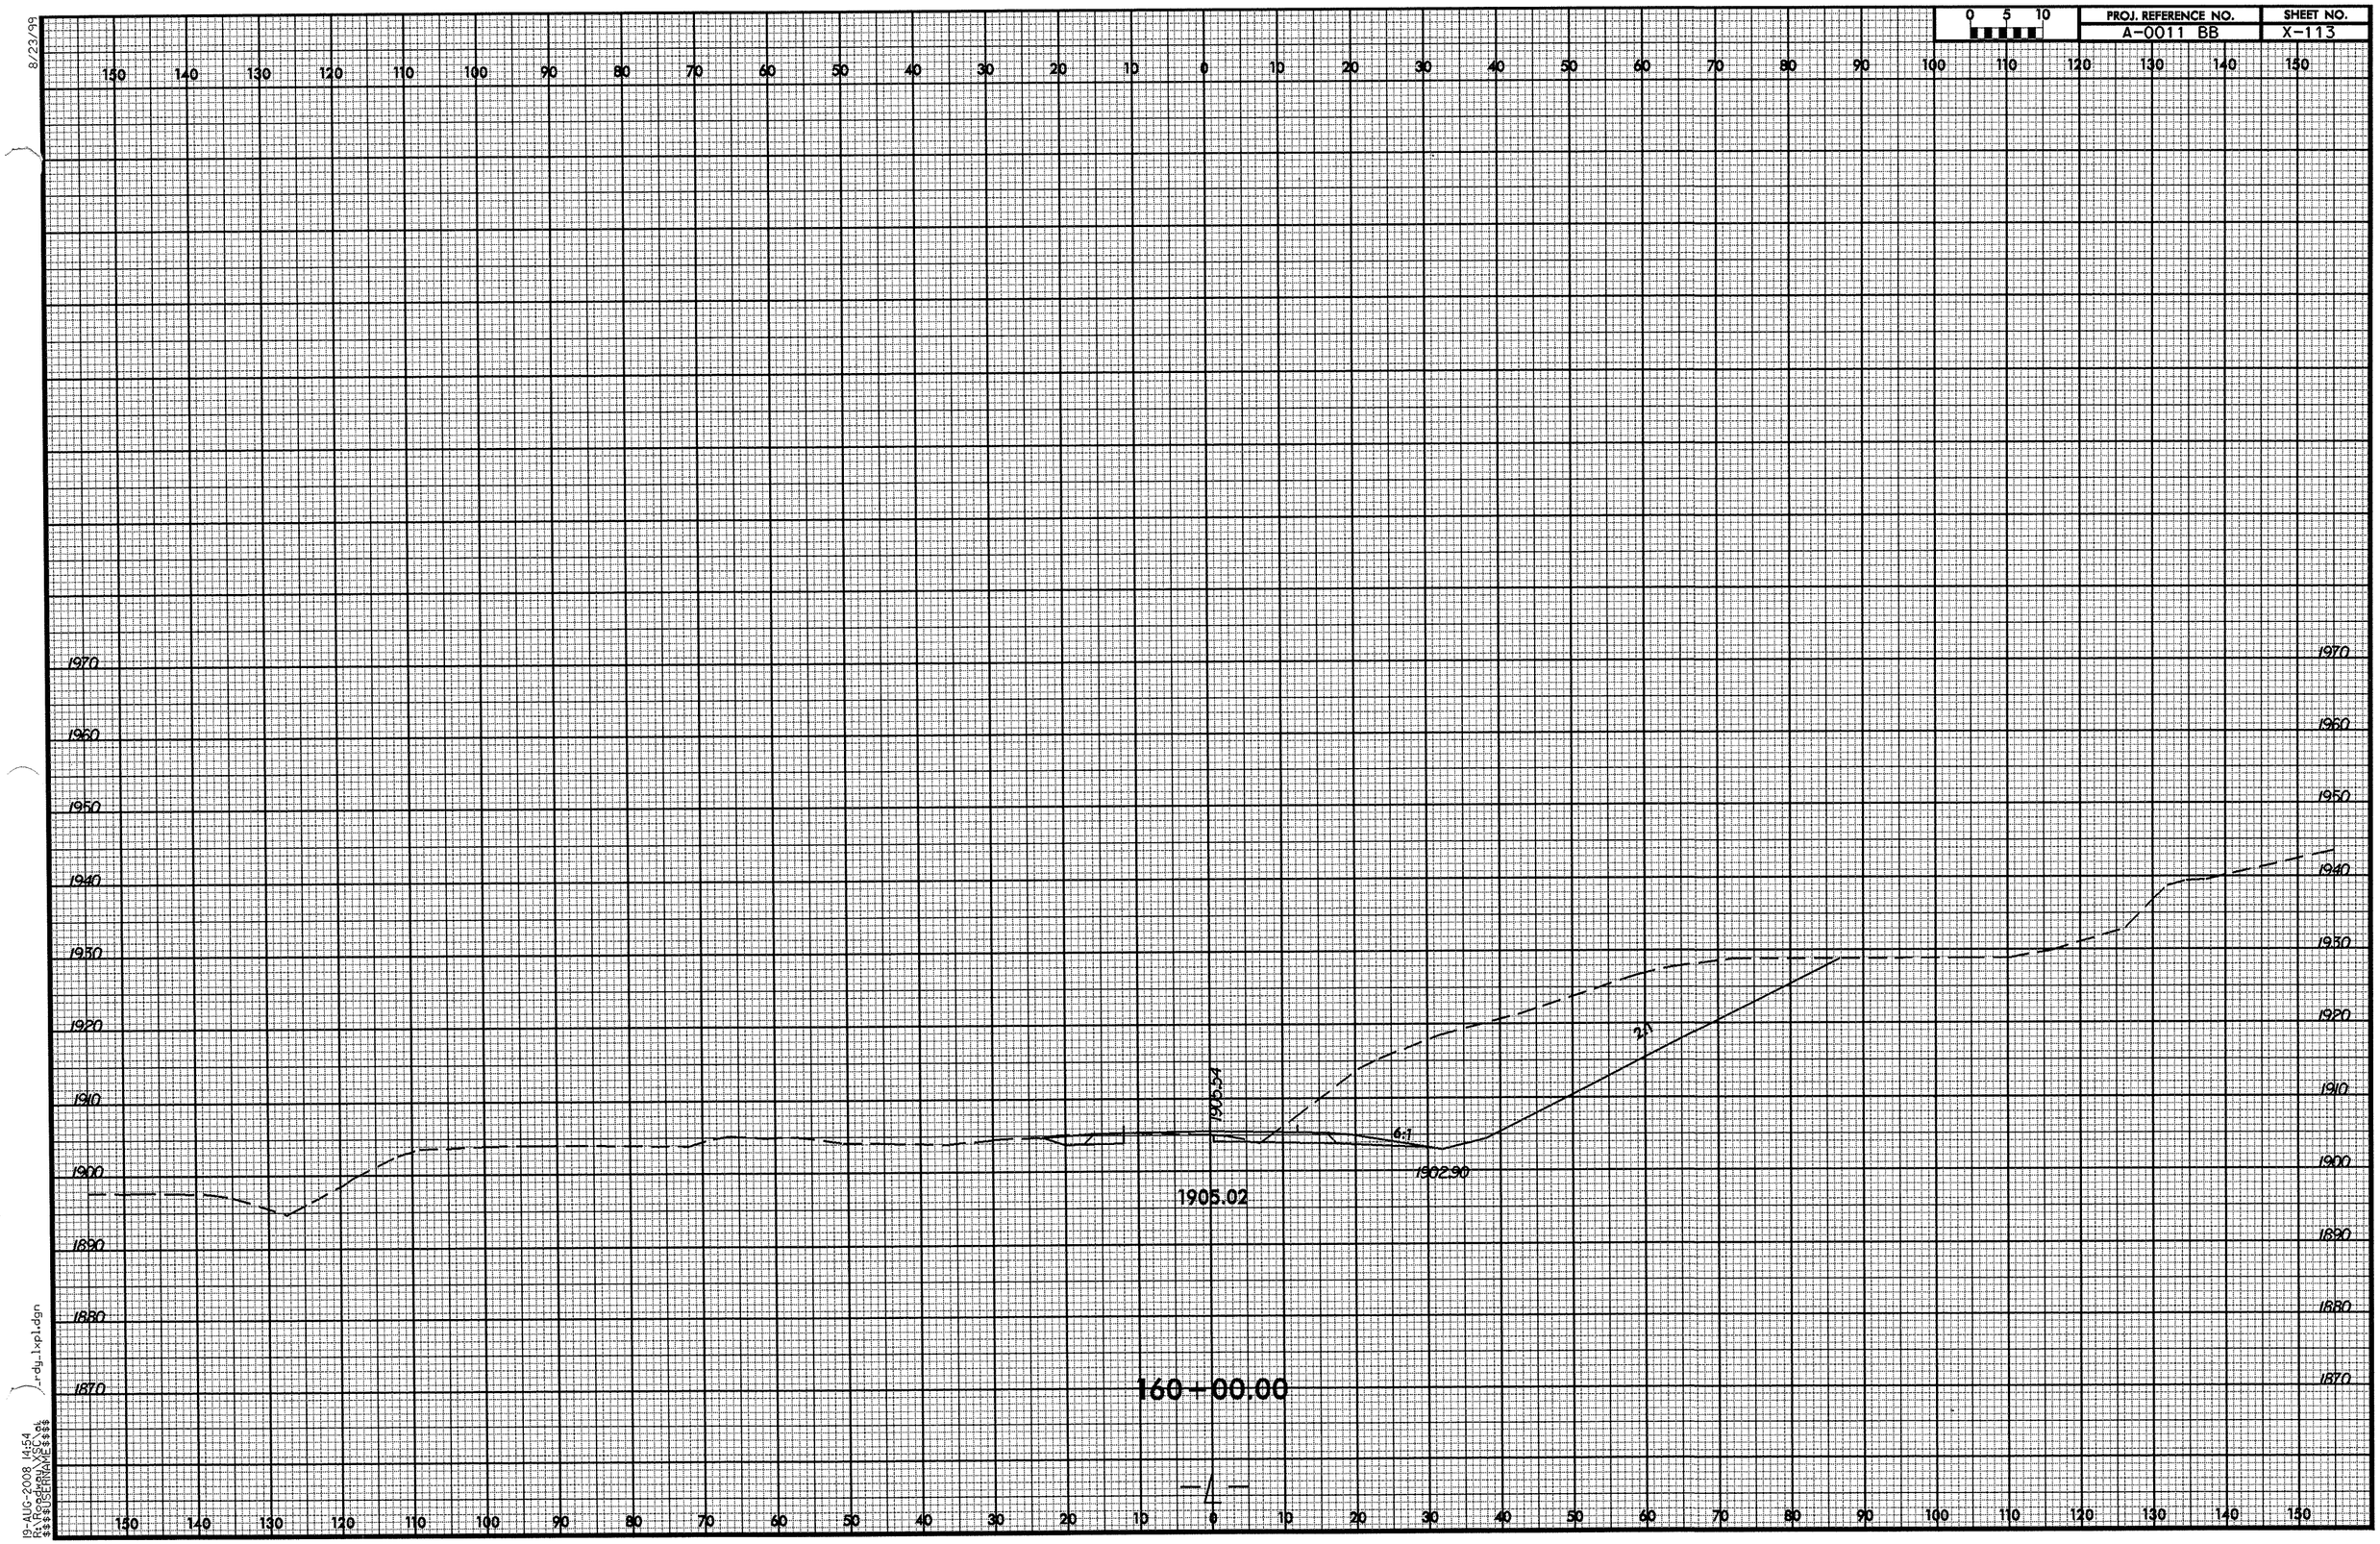

0 5 10
PROJ. REFERENCE NO.
A-0011 BB
SHEET NO.
X-113
8/23/99
1970
1960
1950
1940
1930
1920
1910
1900
1890
1880
1870
1905.54
6:1
2:1
1902.90
1905.02
160+00.00
19-AUG-2008 14:54
R:\Roadway\XSC\ak
$$$$USERNAME$$$$
_rdy_lxpl.dgn

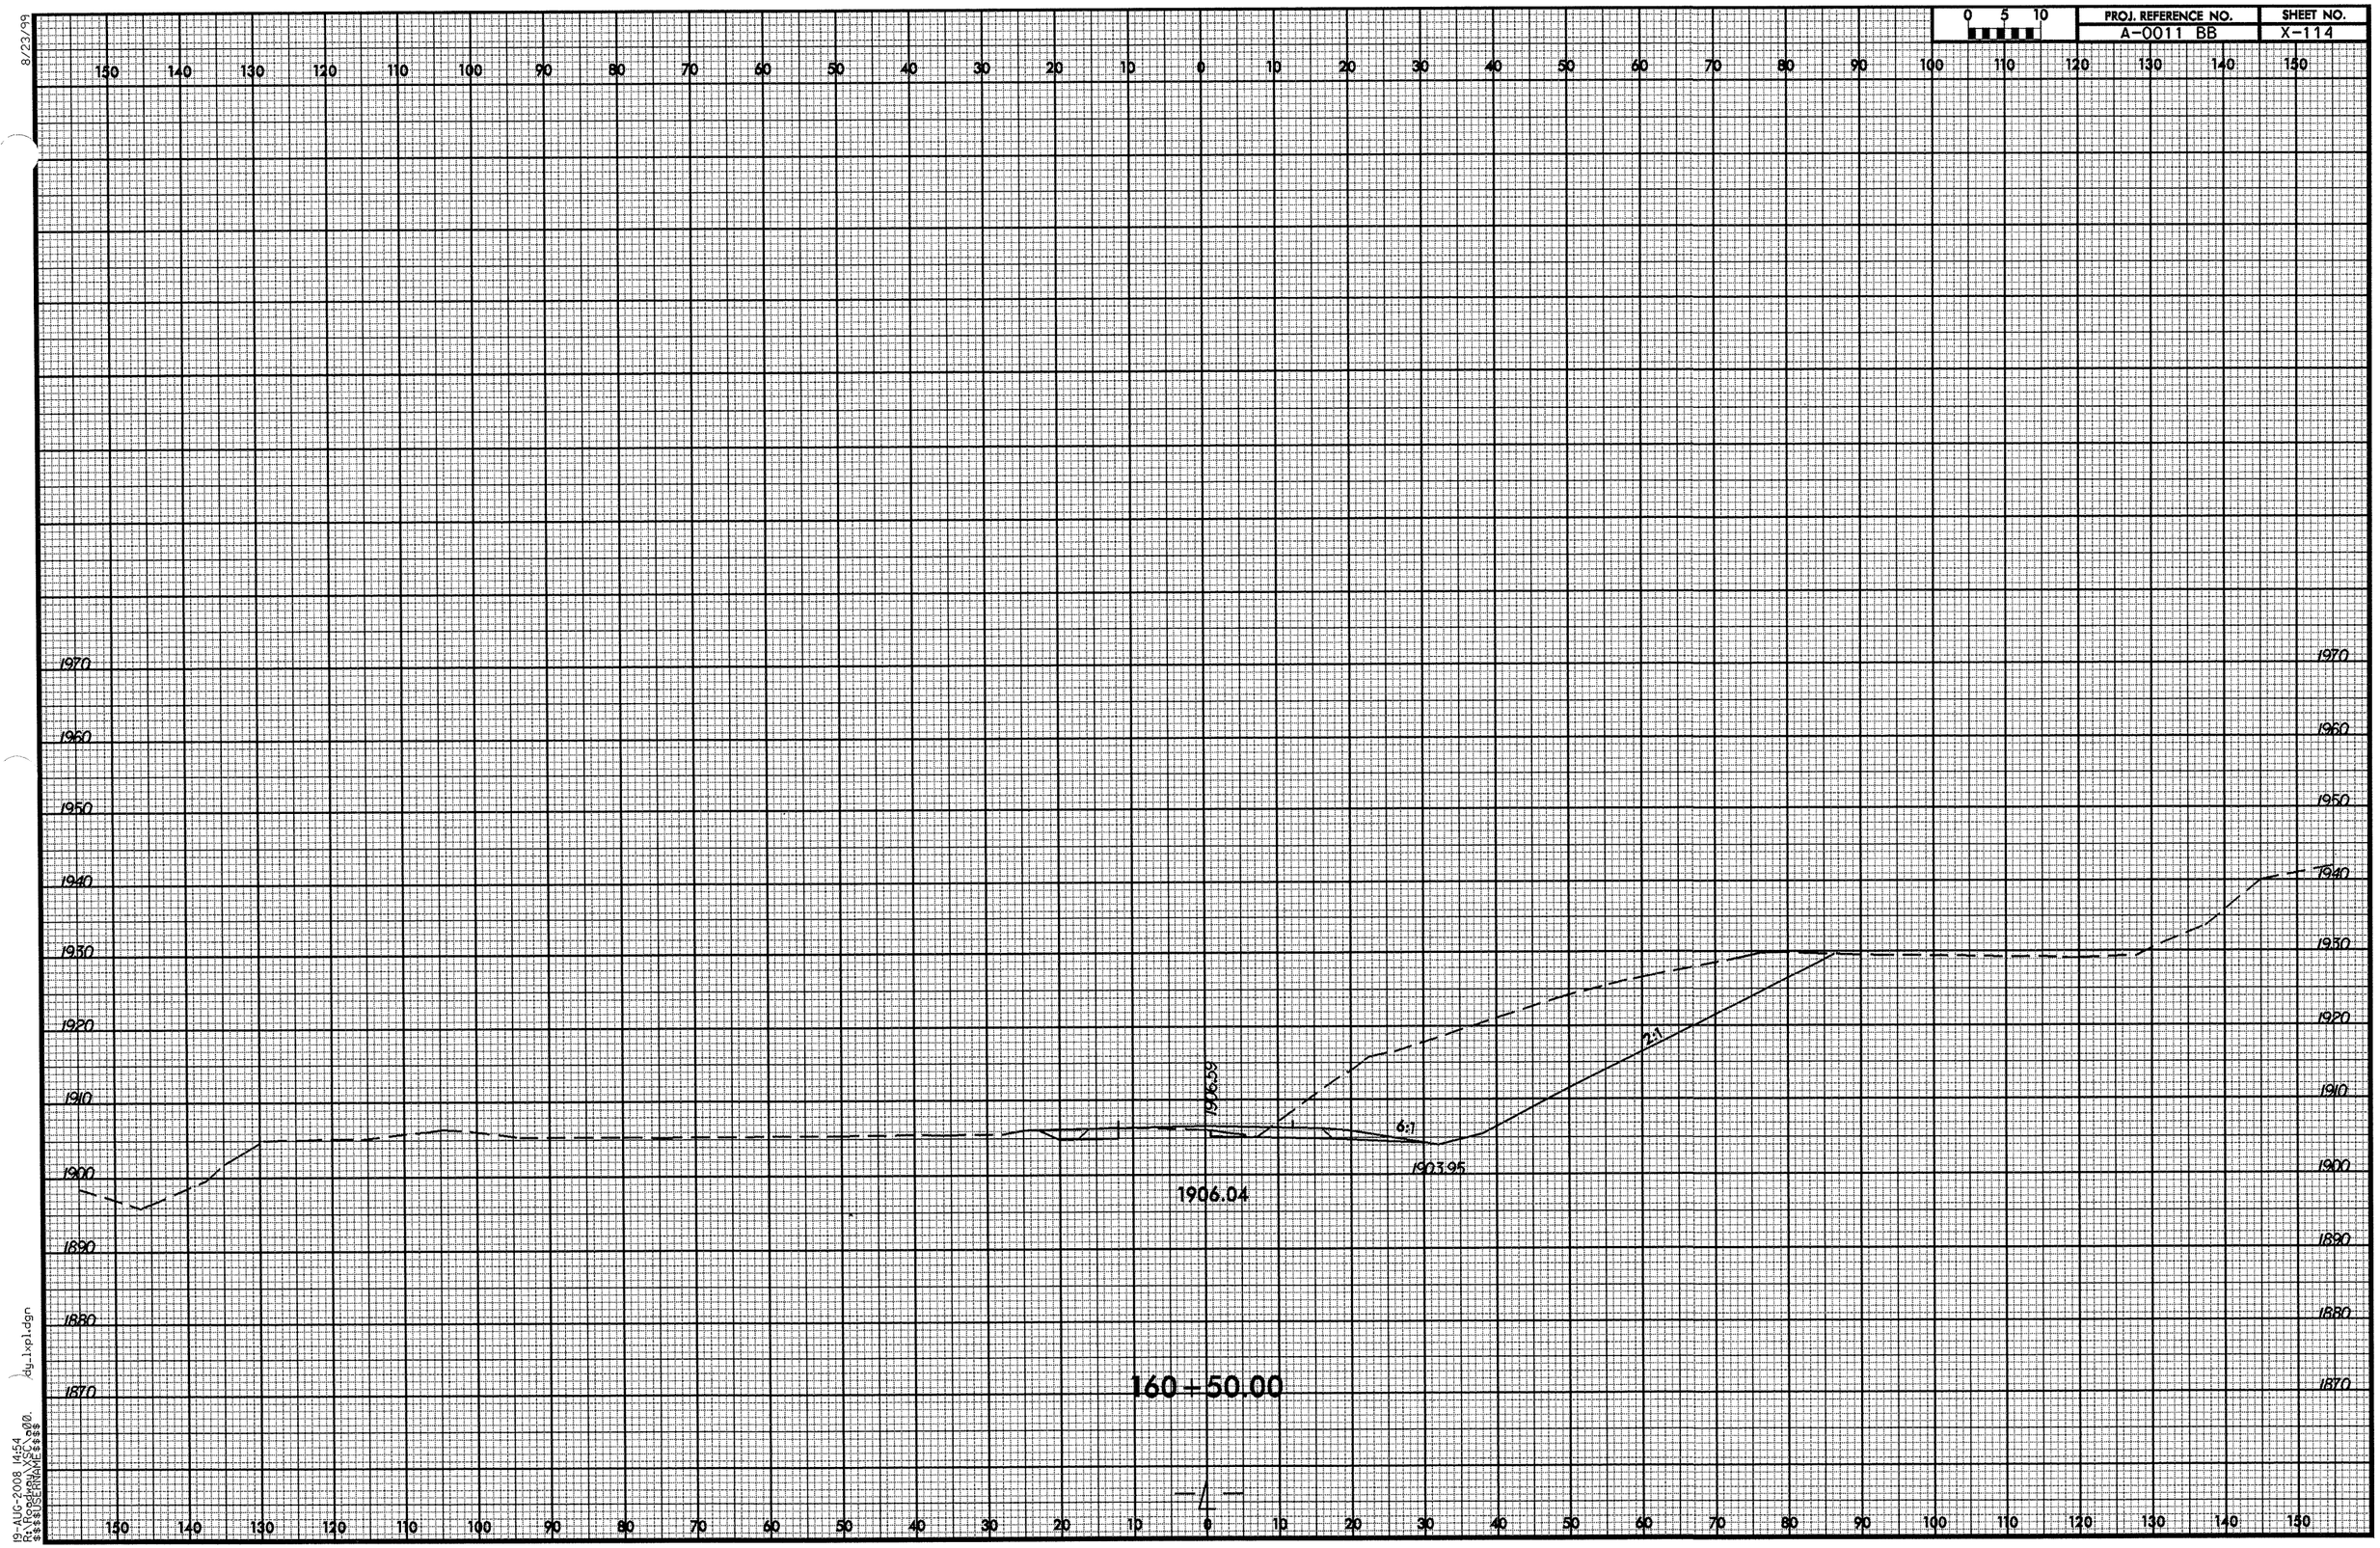

8/23/99

19-AUG-2008 14:54
R:\Roadway\XSC\00.
$$$$USERNAME$$$$
dy_lxpl.dgn

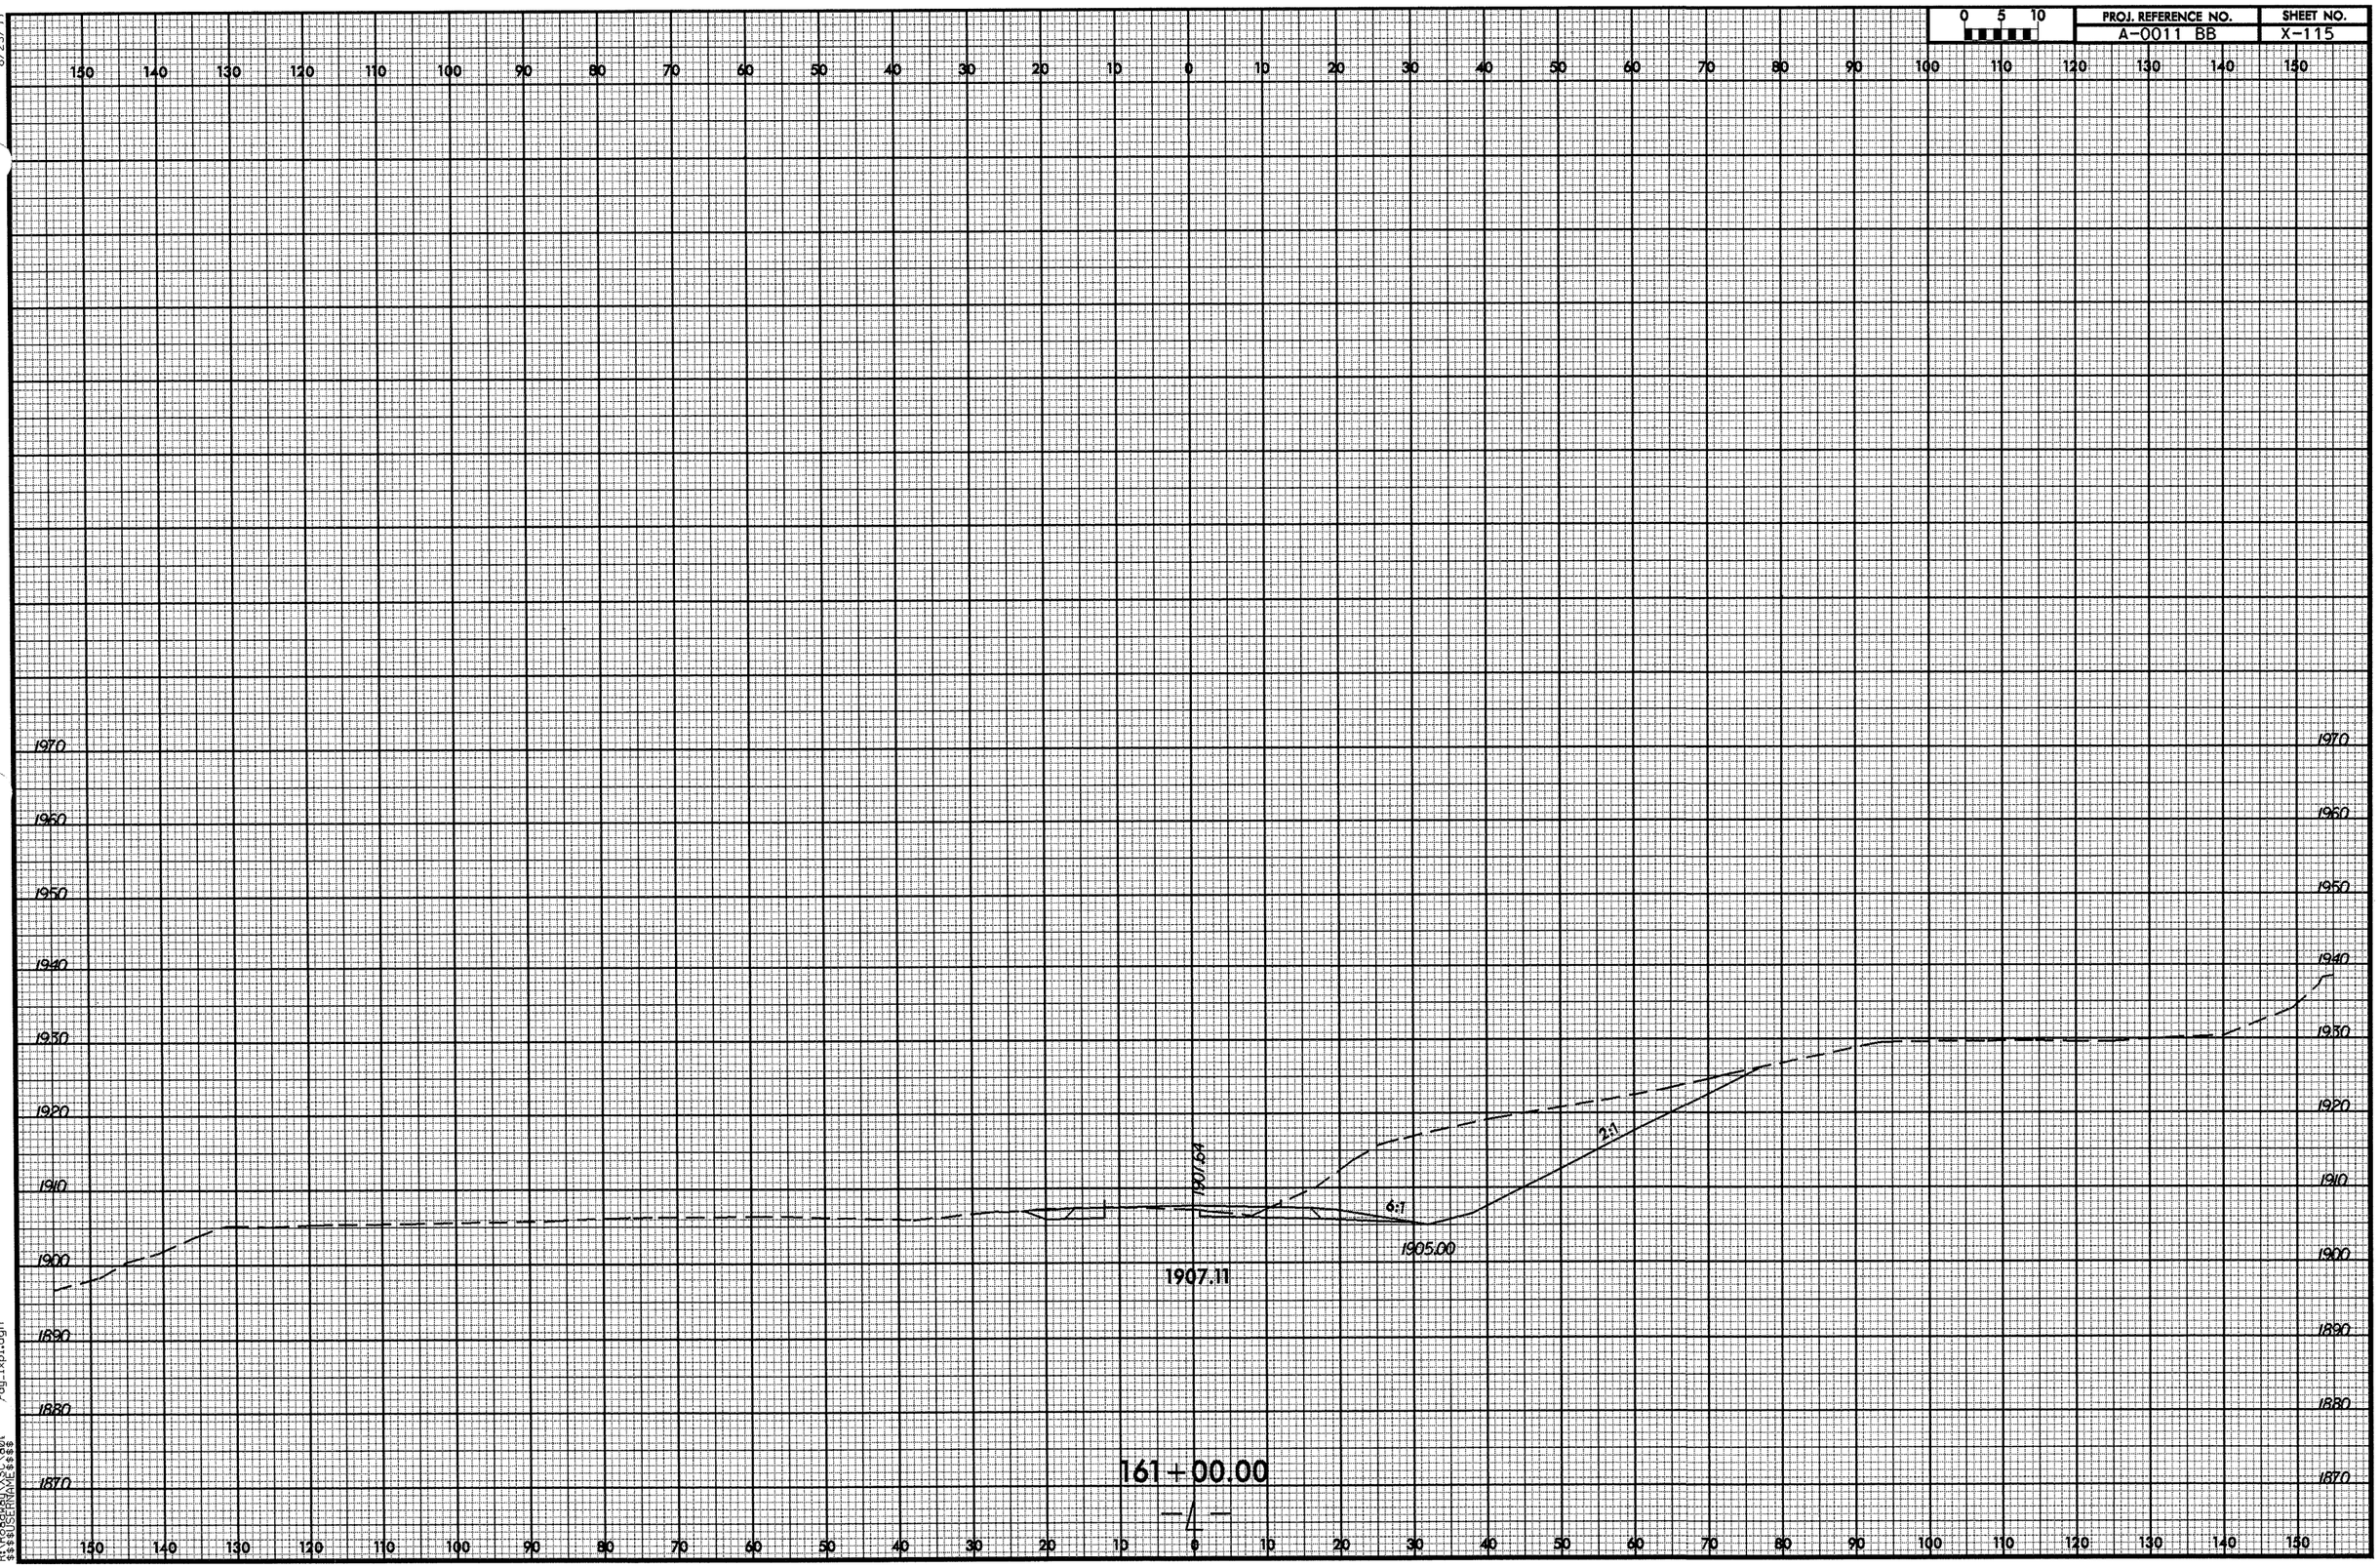

0 5 10
PROJ. REFERENCE NO.
A-0011 BB
SHEET NO.
X-115
8/23/99
1970
1960
1950
1940
1930
1920
1910
1900
1890
1880
1870
1907.64
6:1
2:1
1905.00
1907.11
161+00.00
19-AUG-2008 14:54
R:\Roadway\XSC\o0\
$$$$USERNAME$$$$
dy_lxpl.dgn

0 5 10	PROJ. REFERENCE NO.	SHEET NO.
	A-0011 BB	X-116

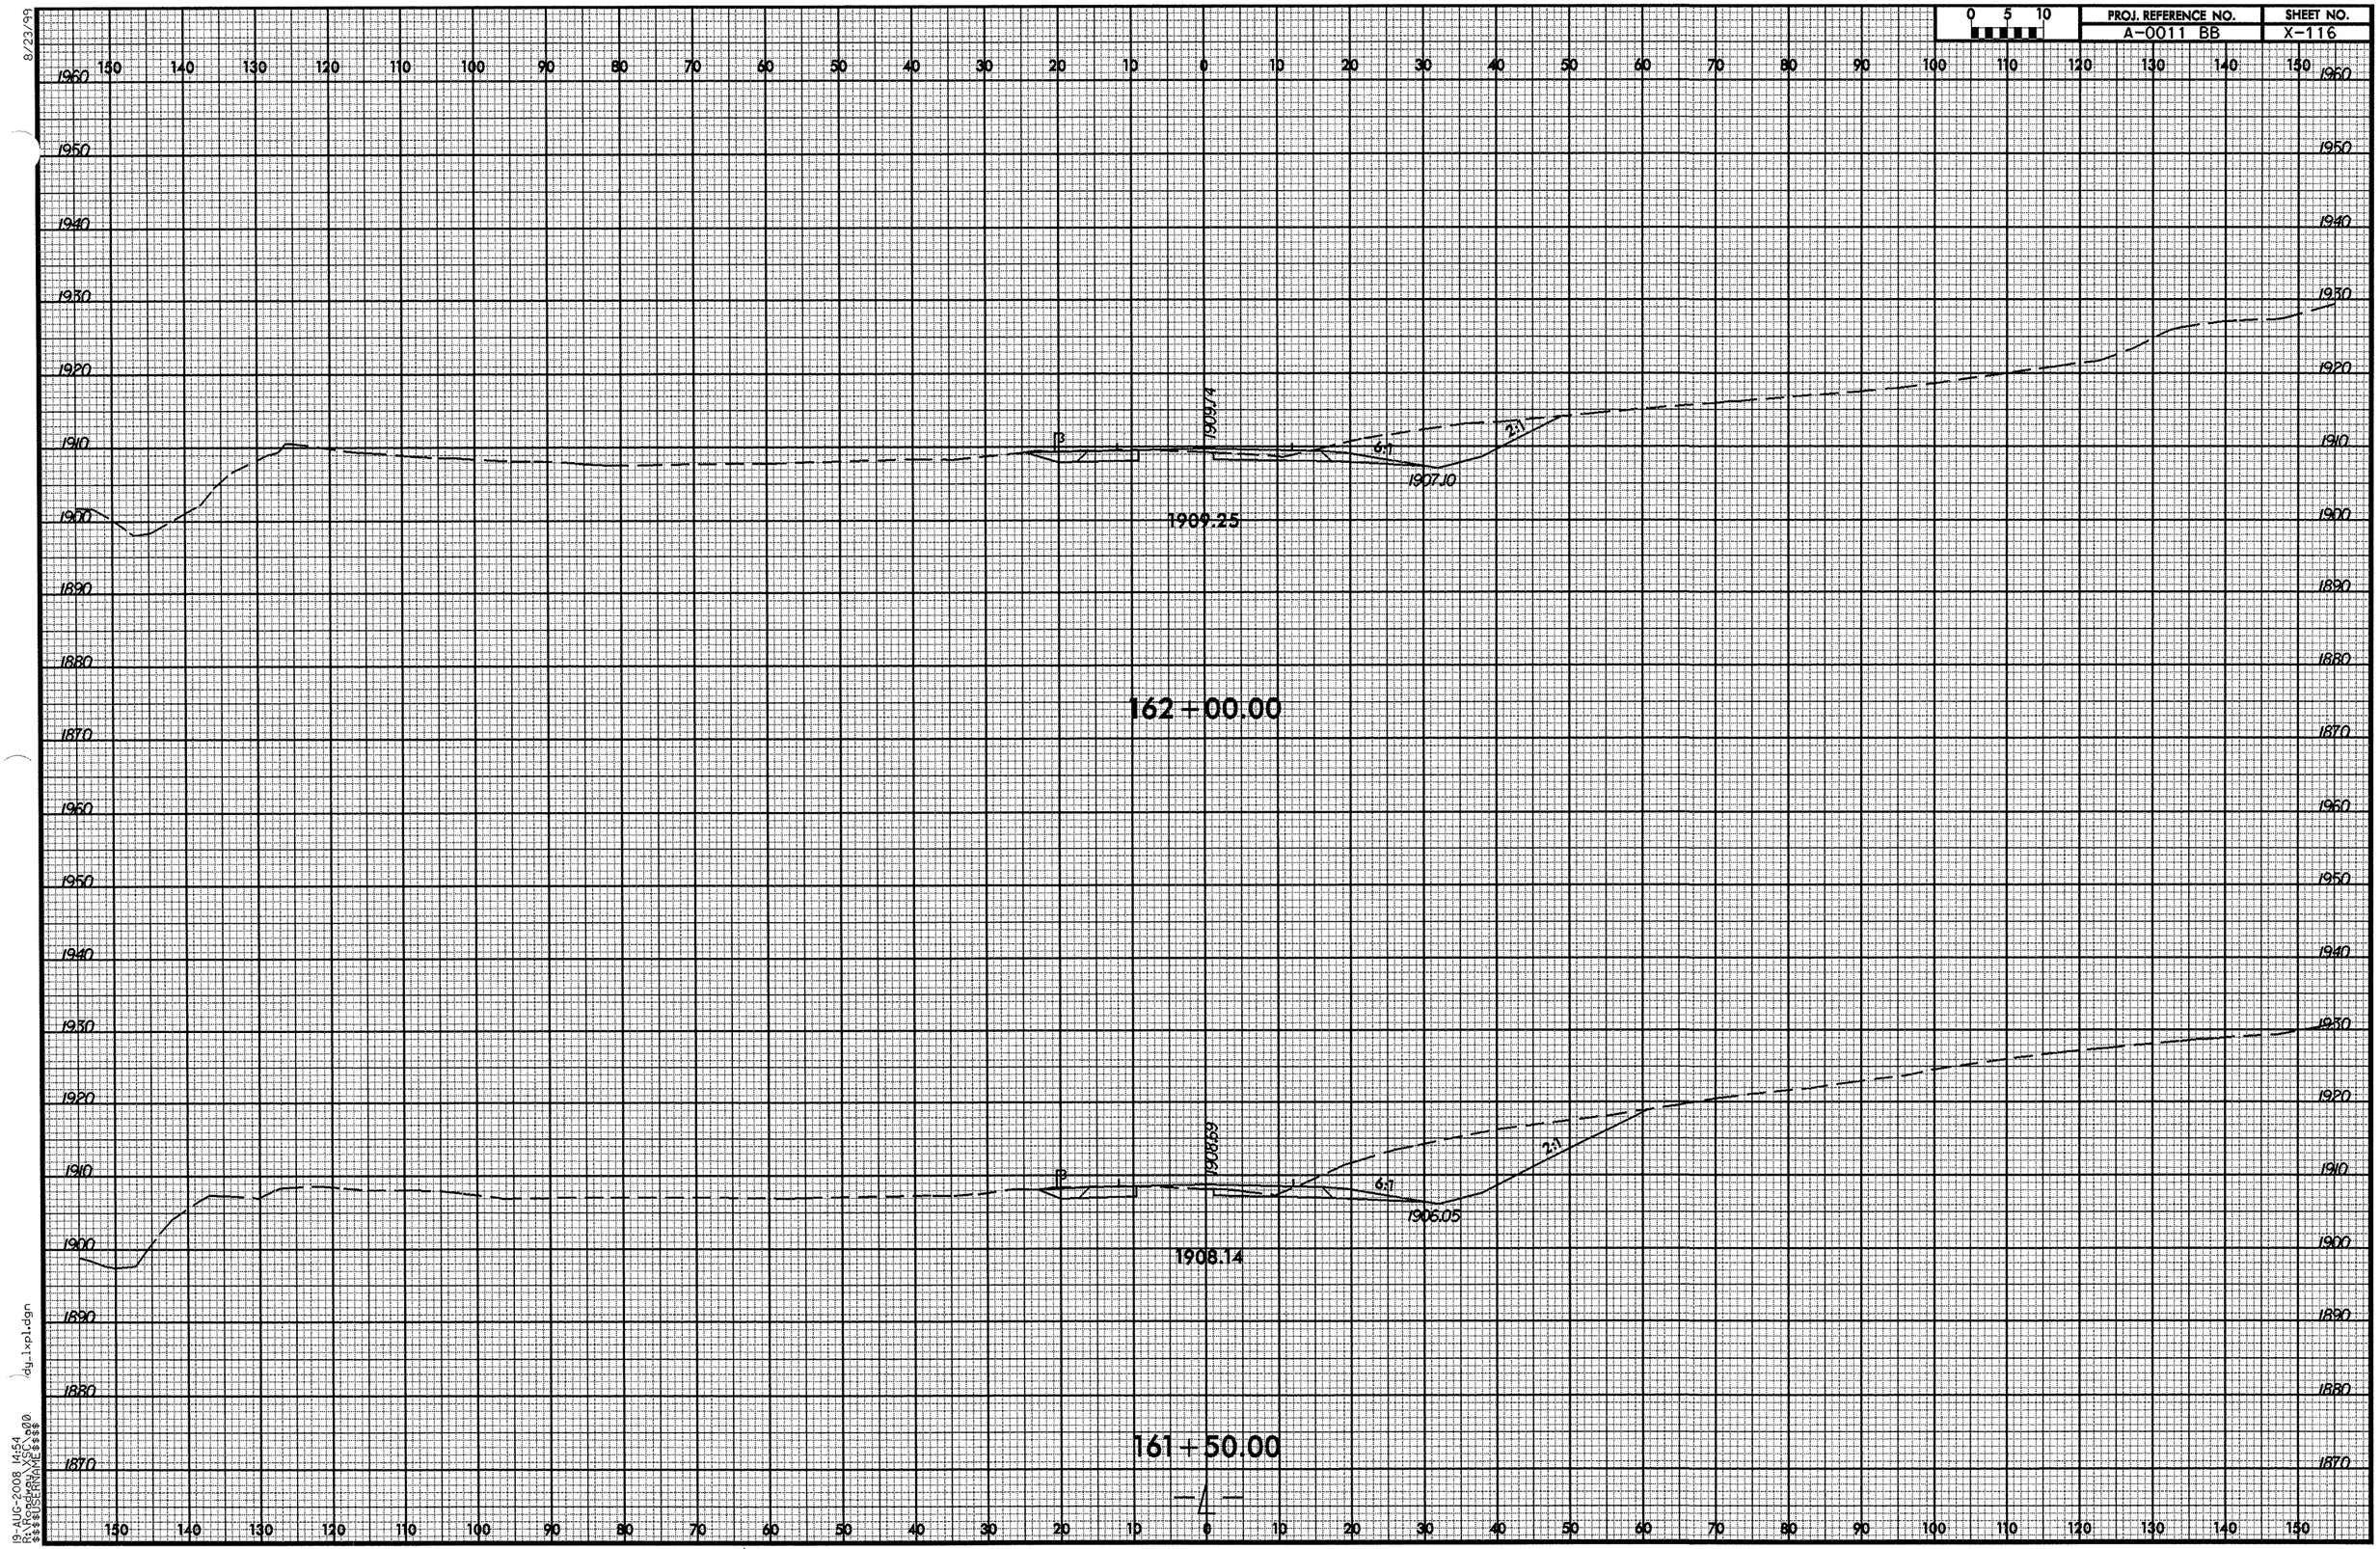

8/23/99
19-AUG-2008 14:54
R:\Roadway\SC\a00
$$$$USERNAME$$$$
dg_1xpl.dgn

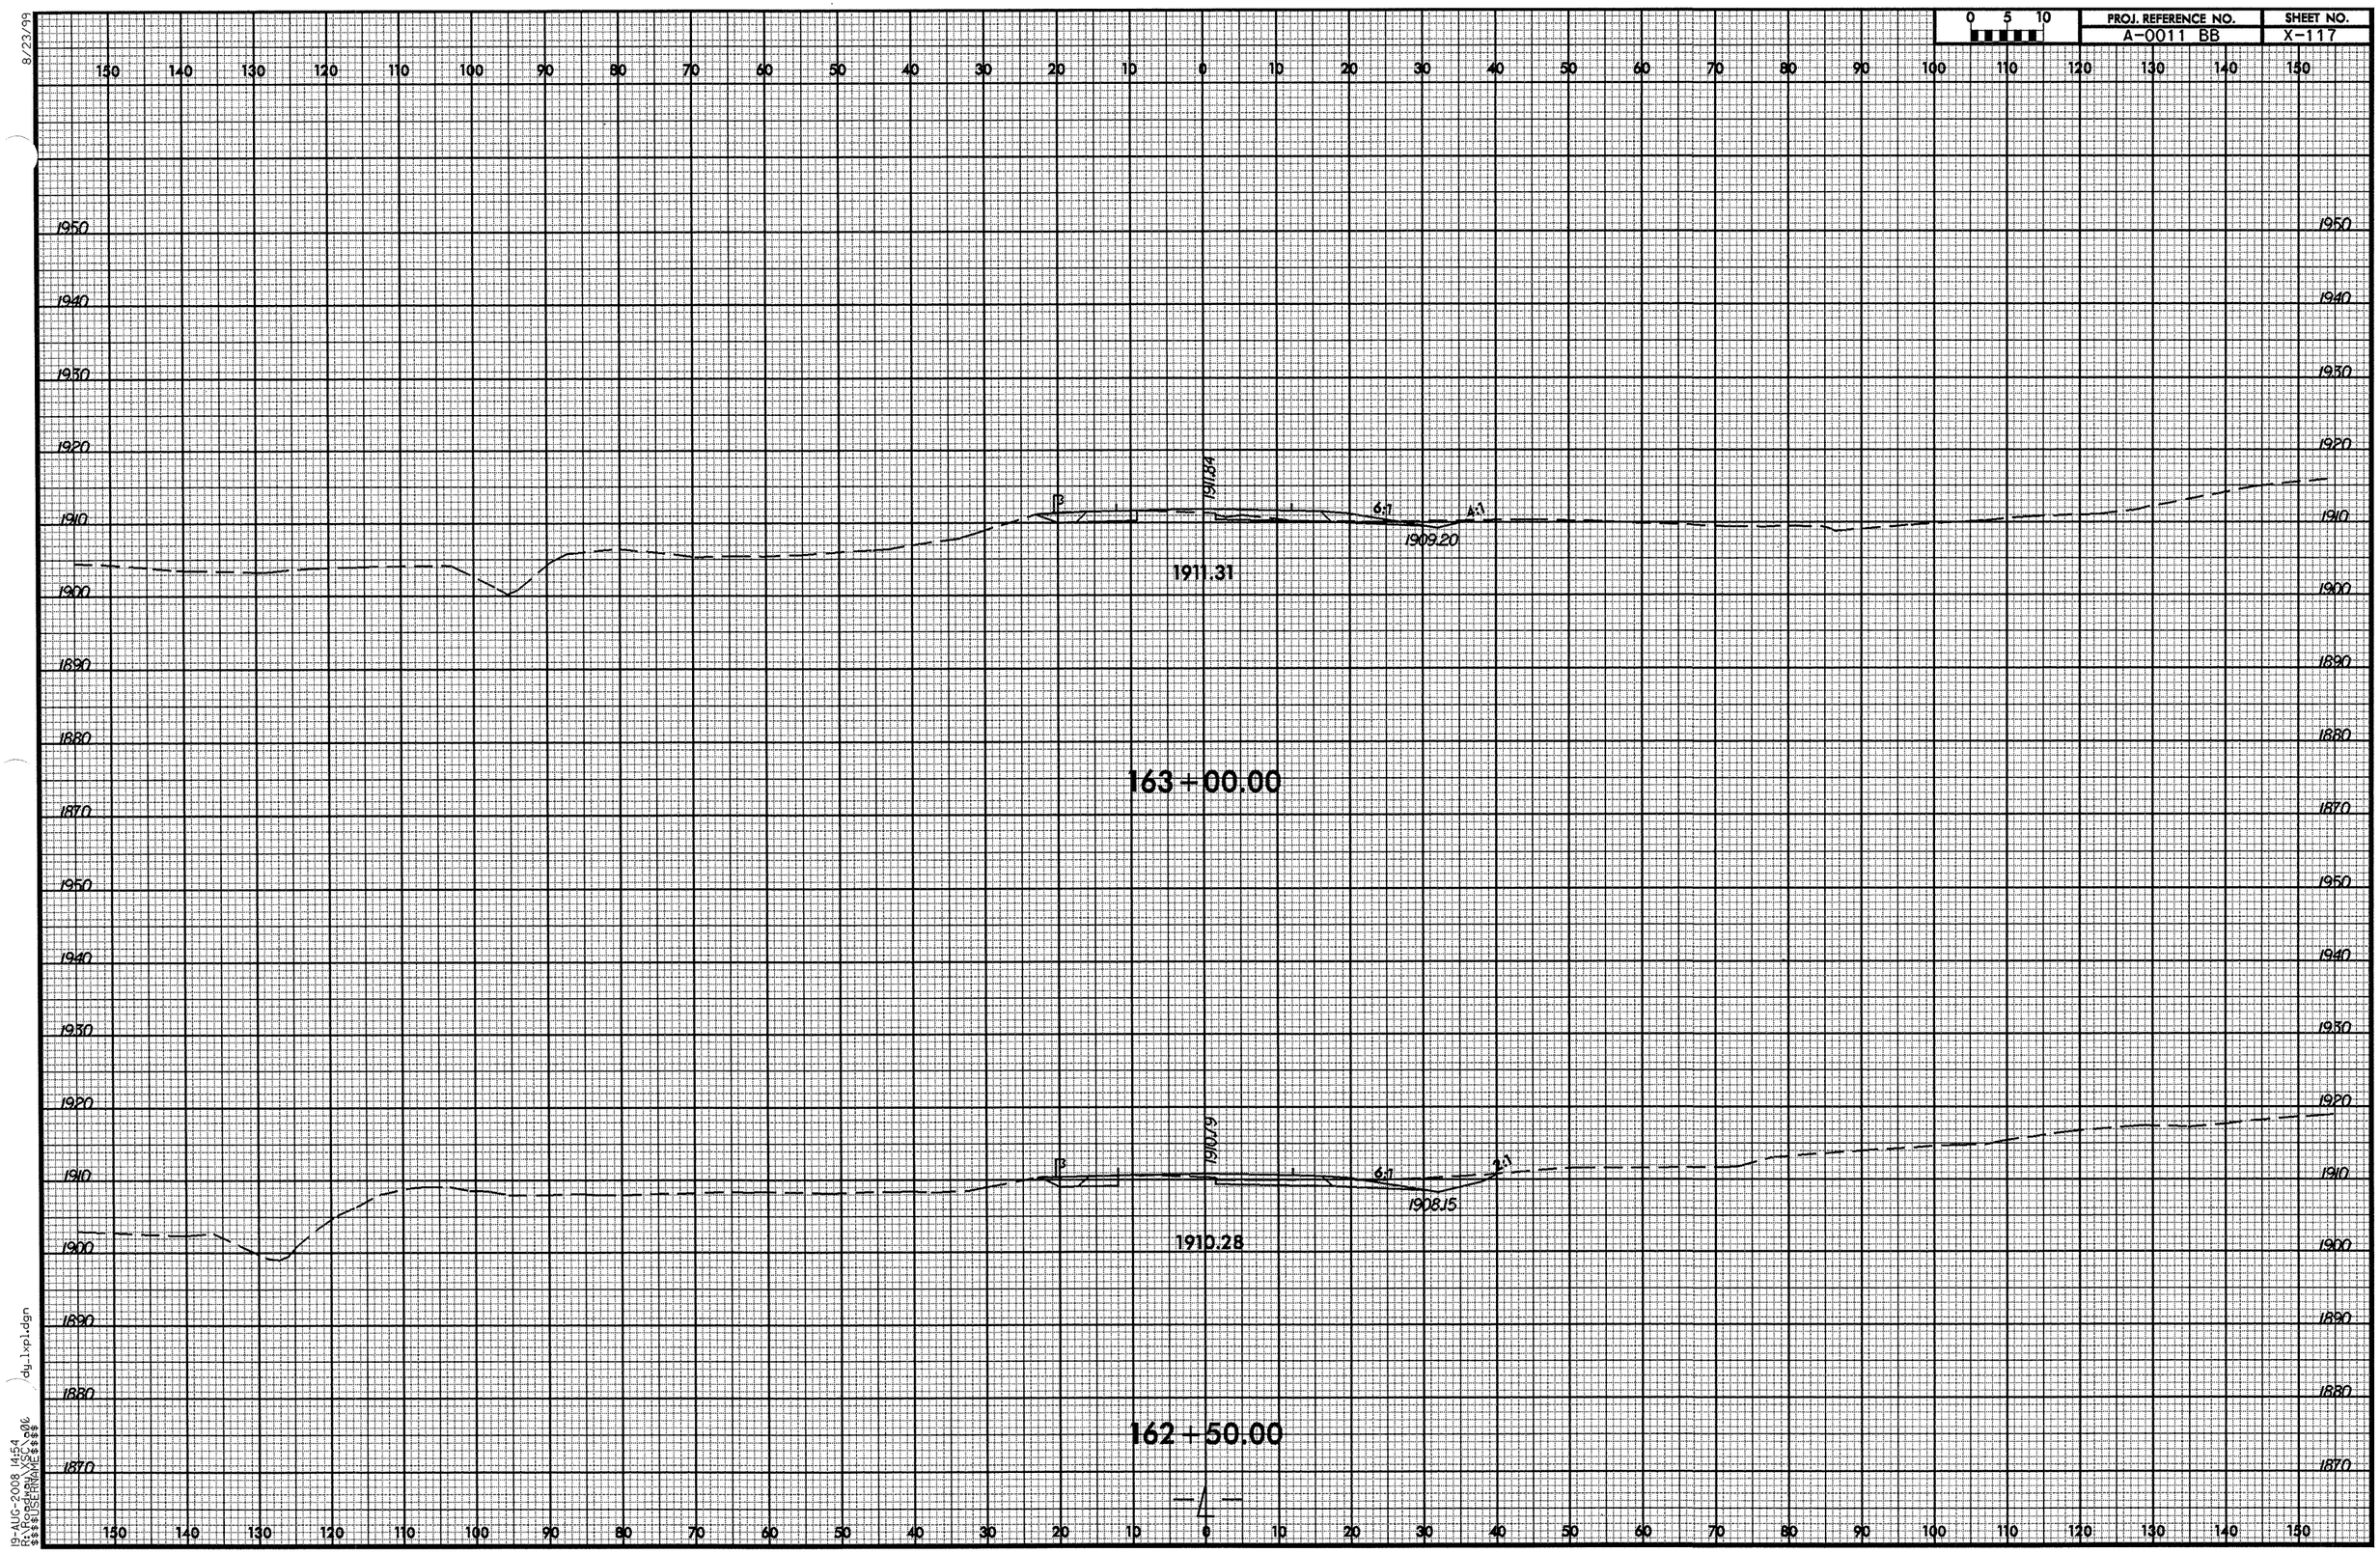

8/23/99
19-AUG-2008 14:54
R:\Roadway\SC\e06
$$$$USERNAME$$$$
dy_lxpl.dgn

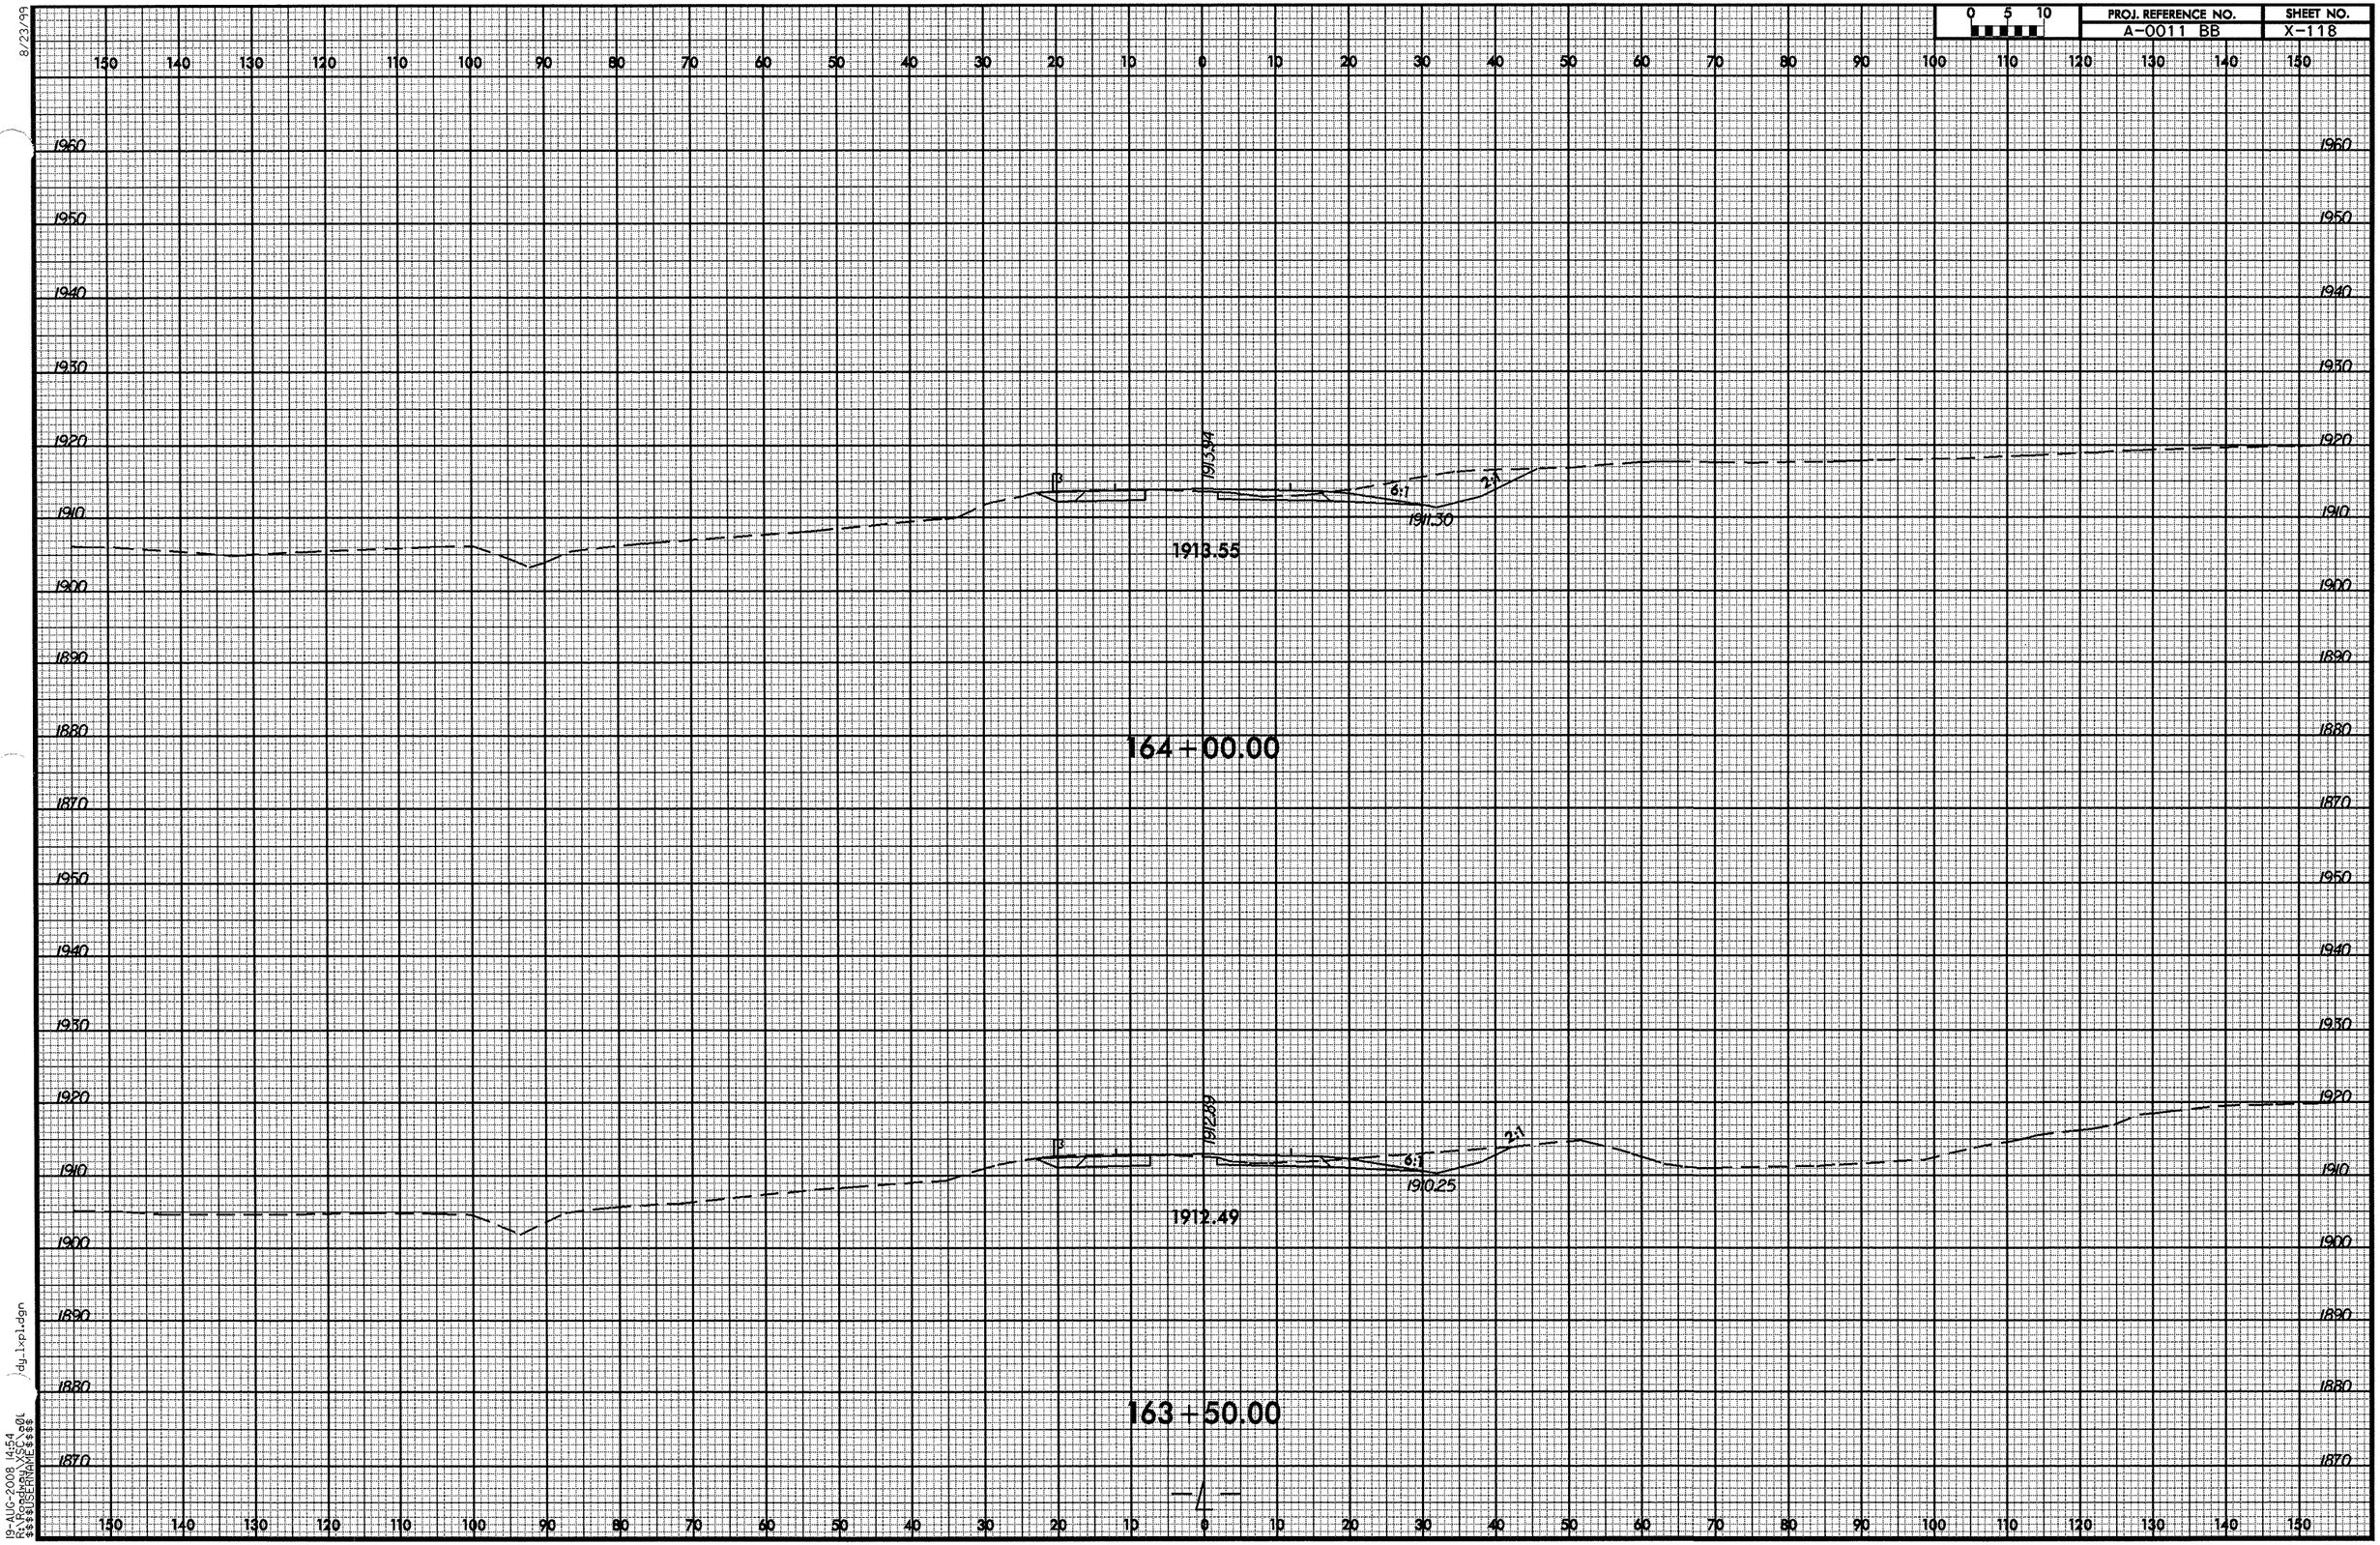

8/23/99

19-AUG-2008 14:54
R:\Roadway\XSC\a0L
$$$$USERNAME$$$$

dy_lxpl.dgn

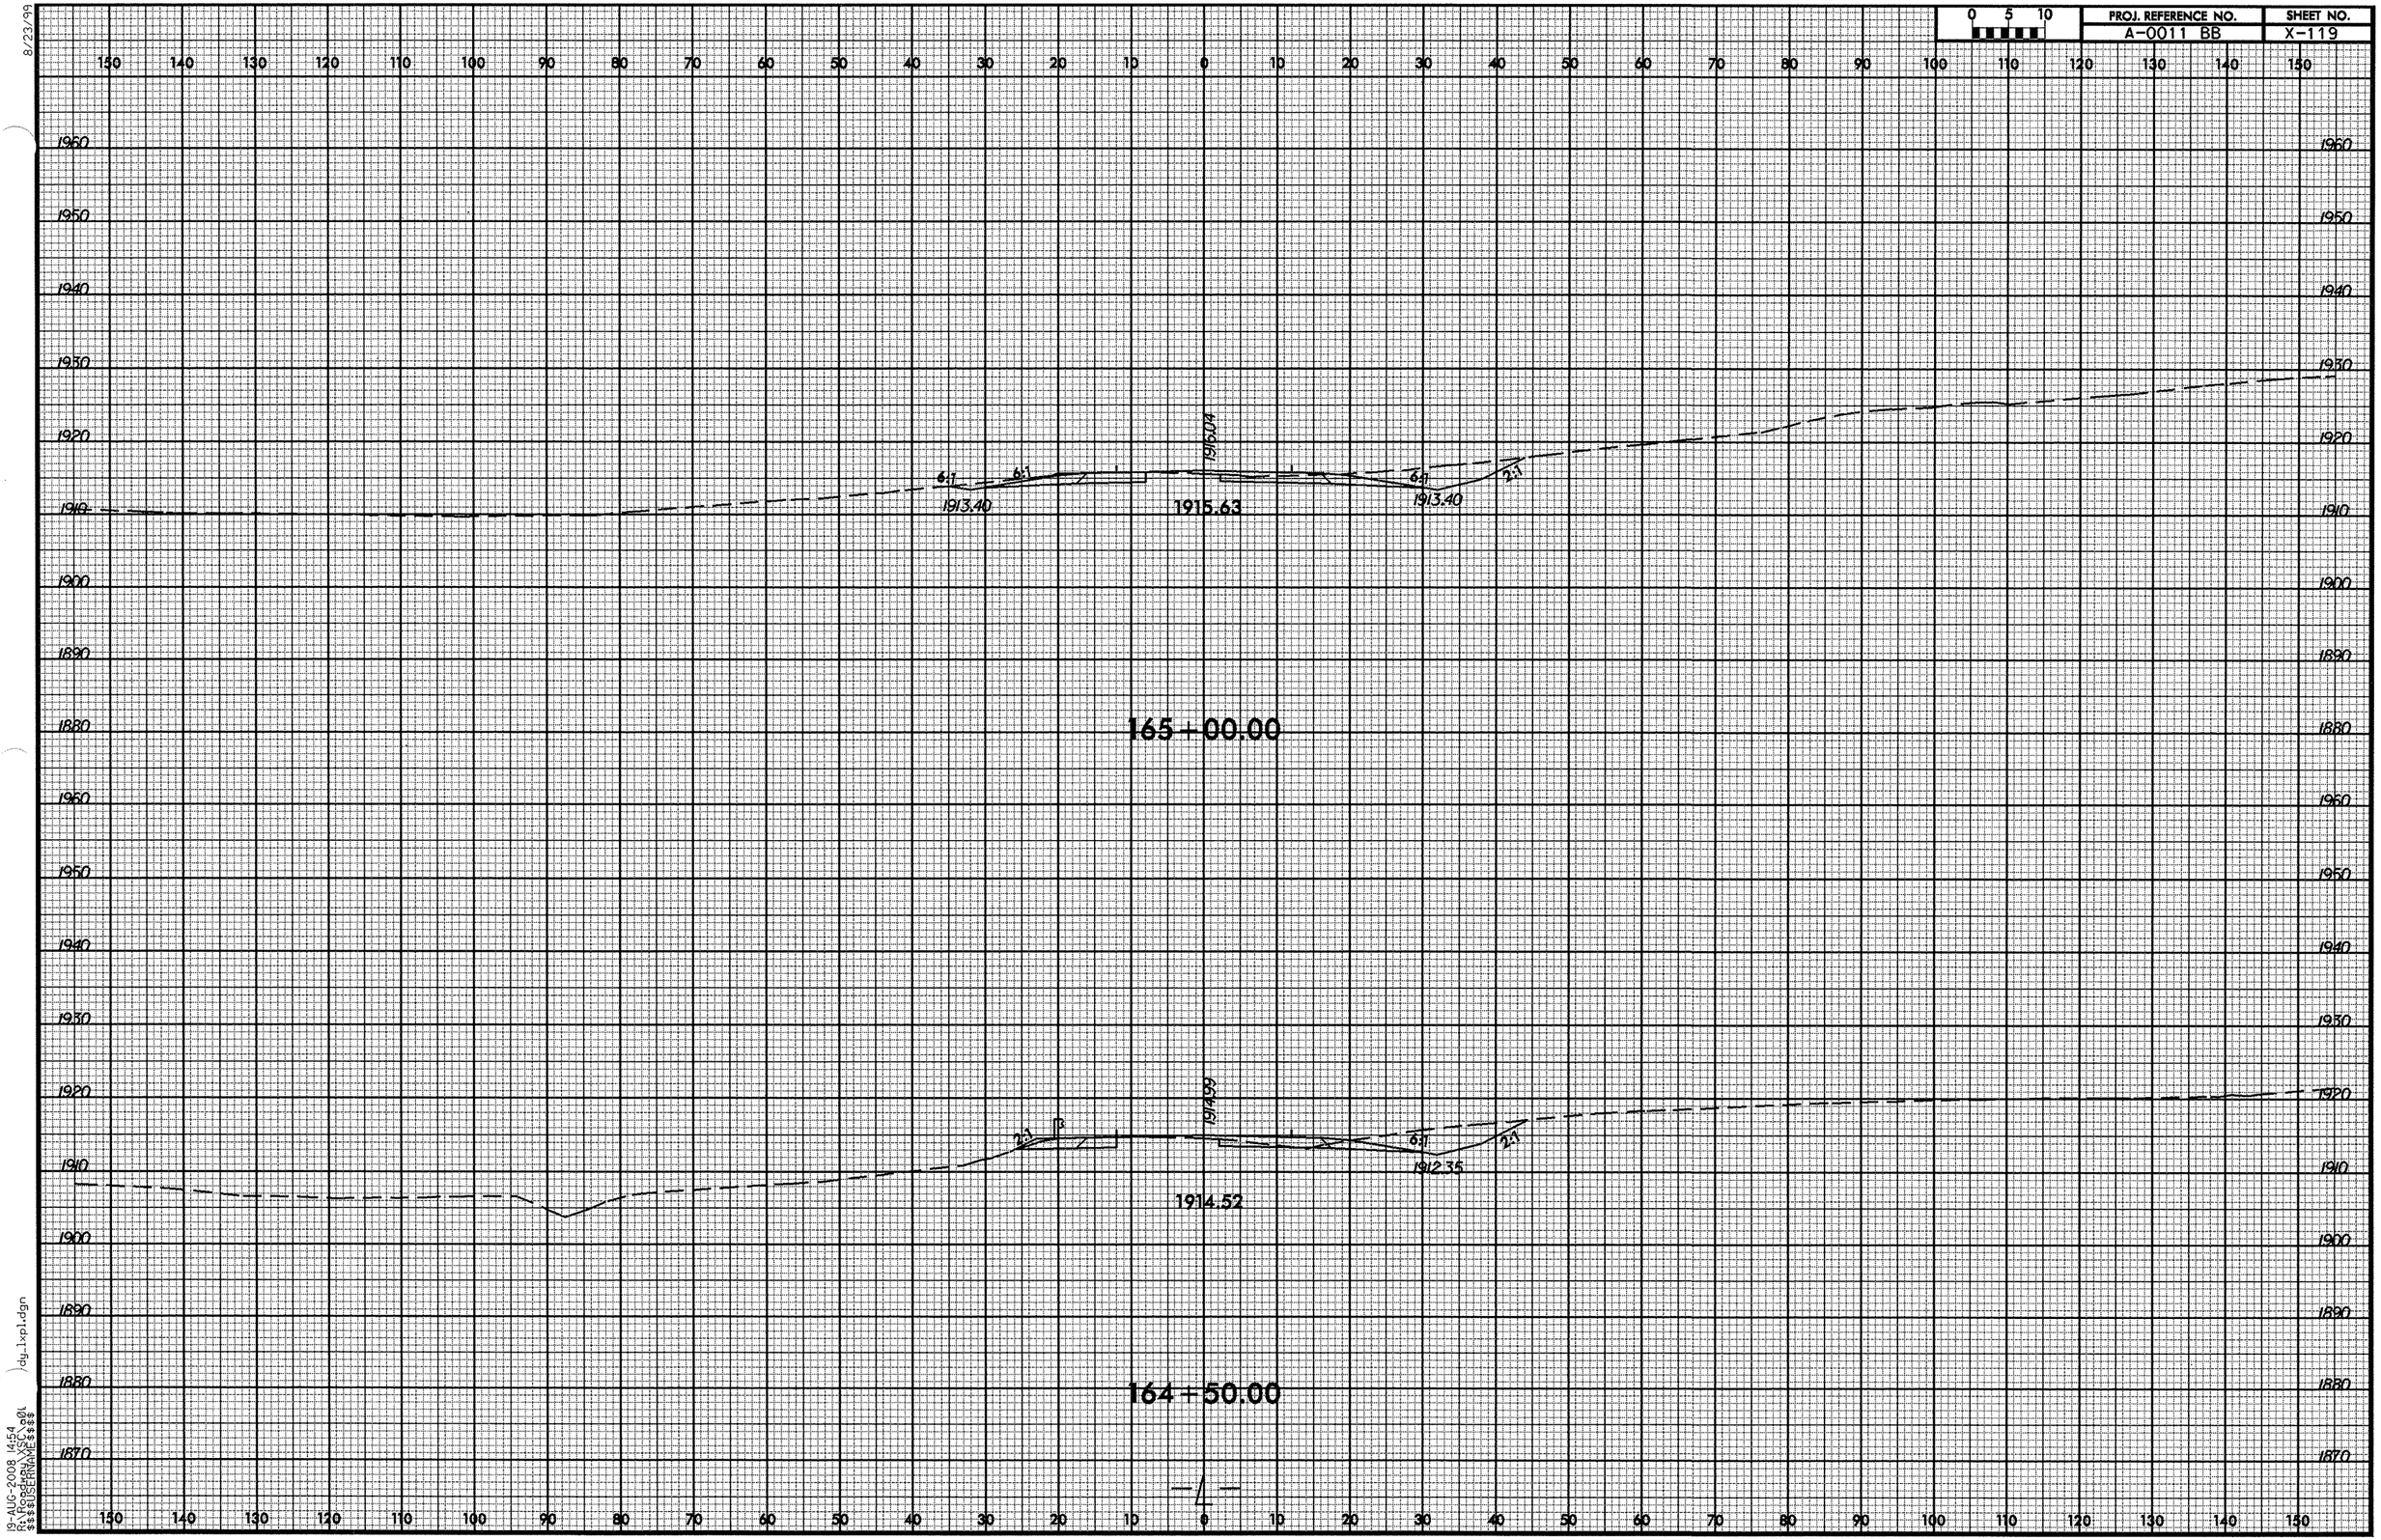

8/23/99

19-AUG-2008 14:54
R:\Roadway\SC\a0l
$$$$USERNAME$$$$
dy_lxpl.dgn

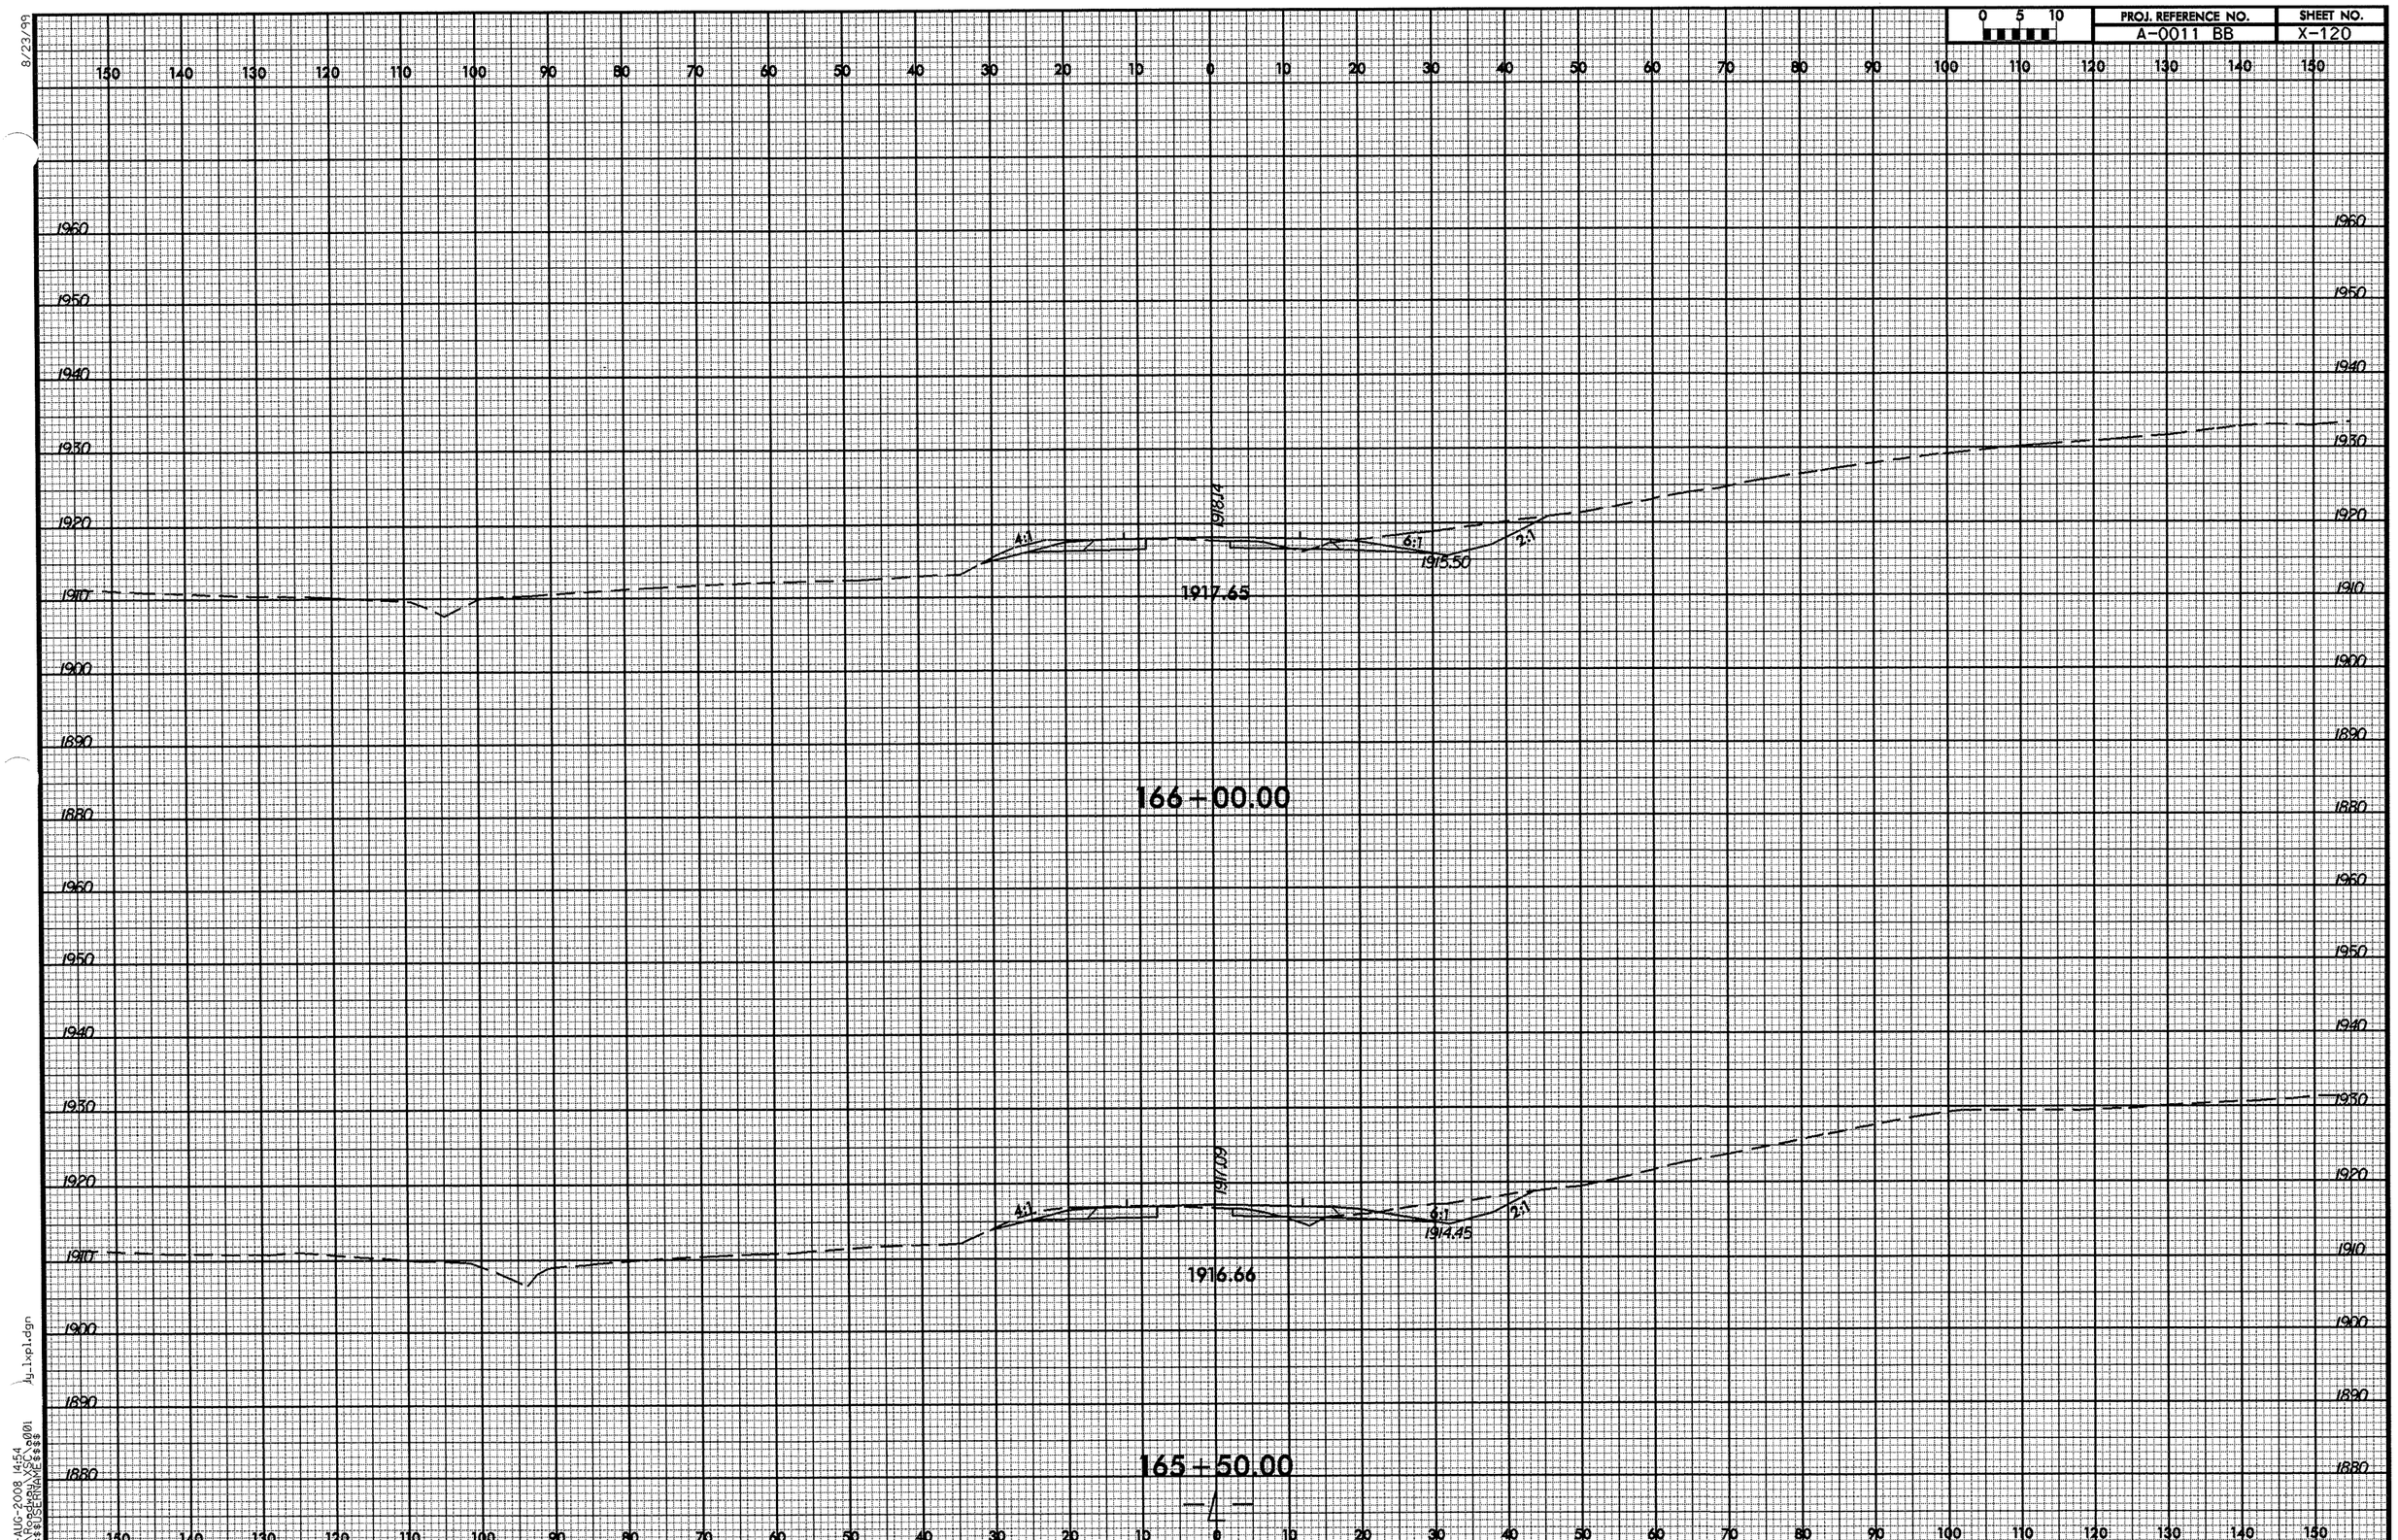

8/23/99

19-AUG-2008 14:54
R:\Roadway\XSC\o001
$$$$USERNAME$$$$
jy_lxpl.dgn

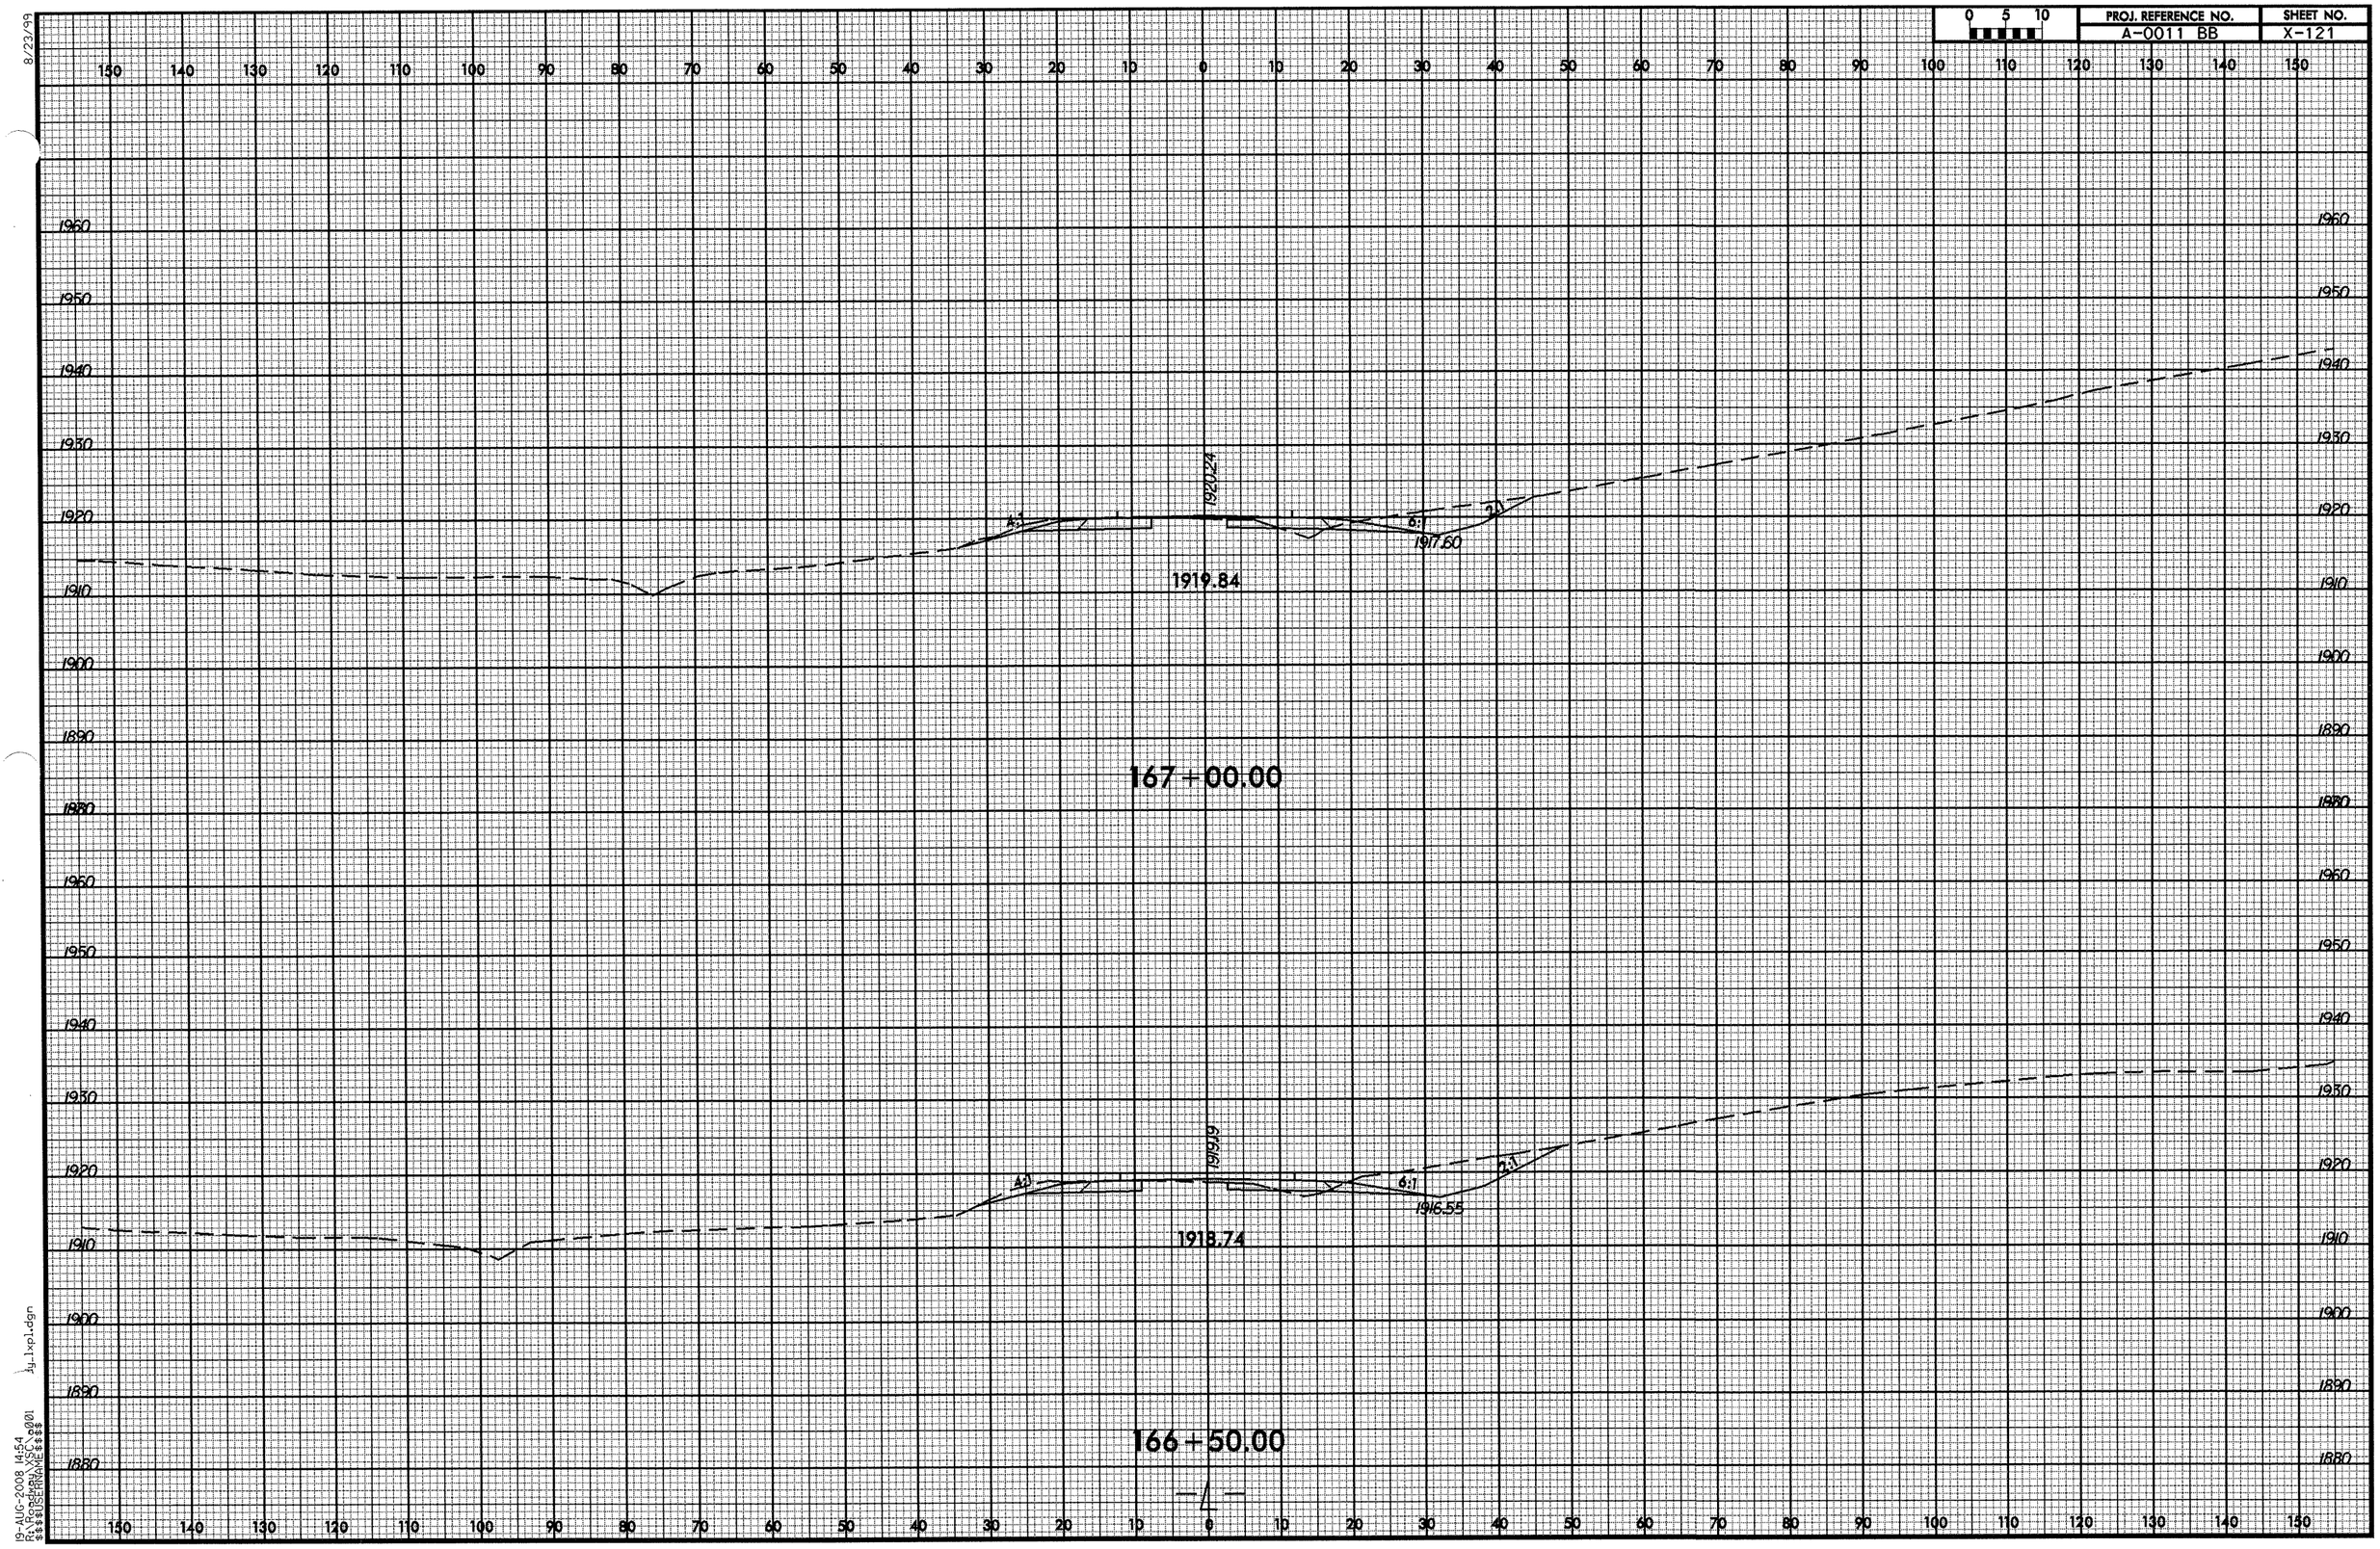

8/23/99

19-AUG-2008 14:54
R:\Roadway\SC\o001
$$$$USERNAME$$$$
dy_lxpl.dgn

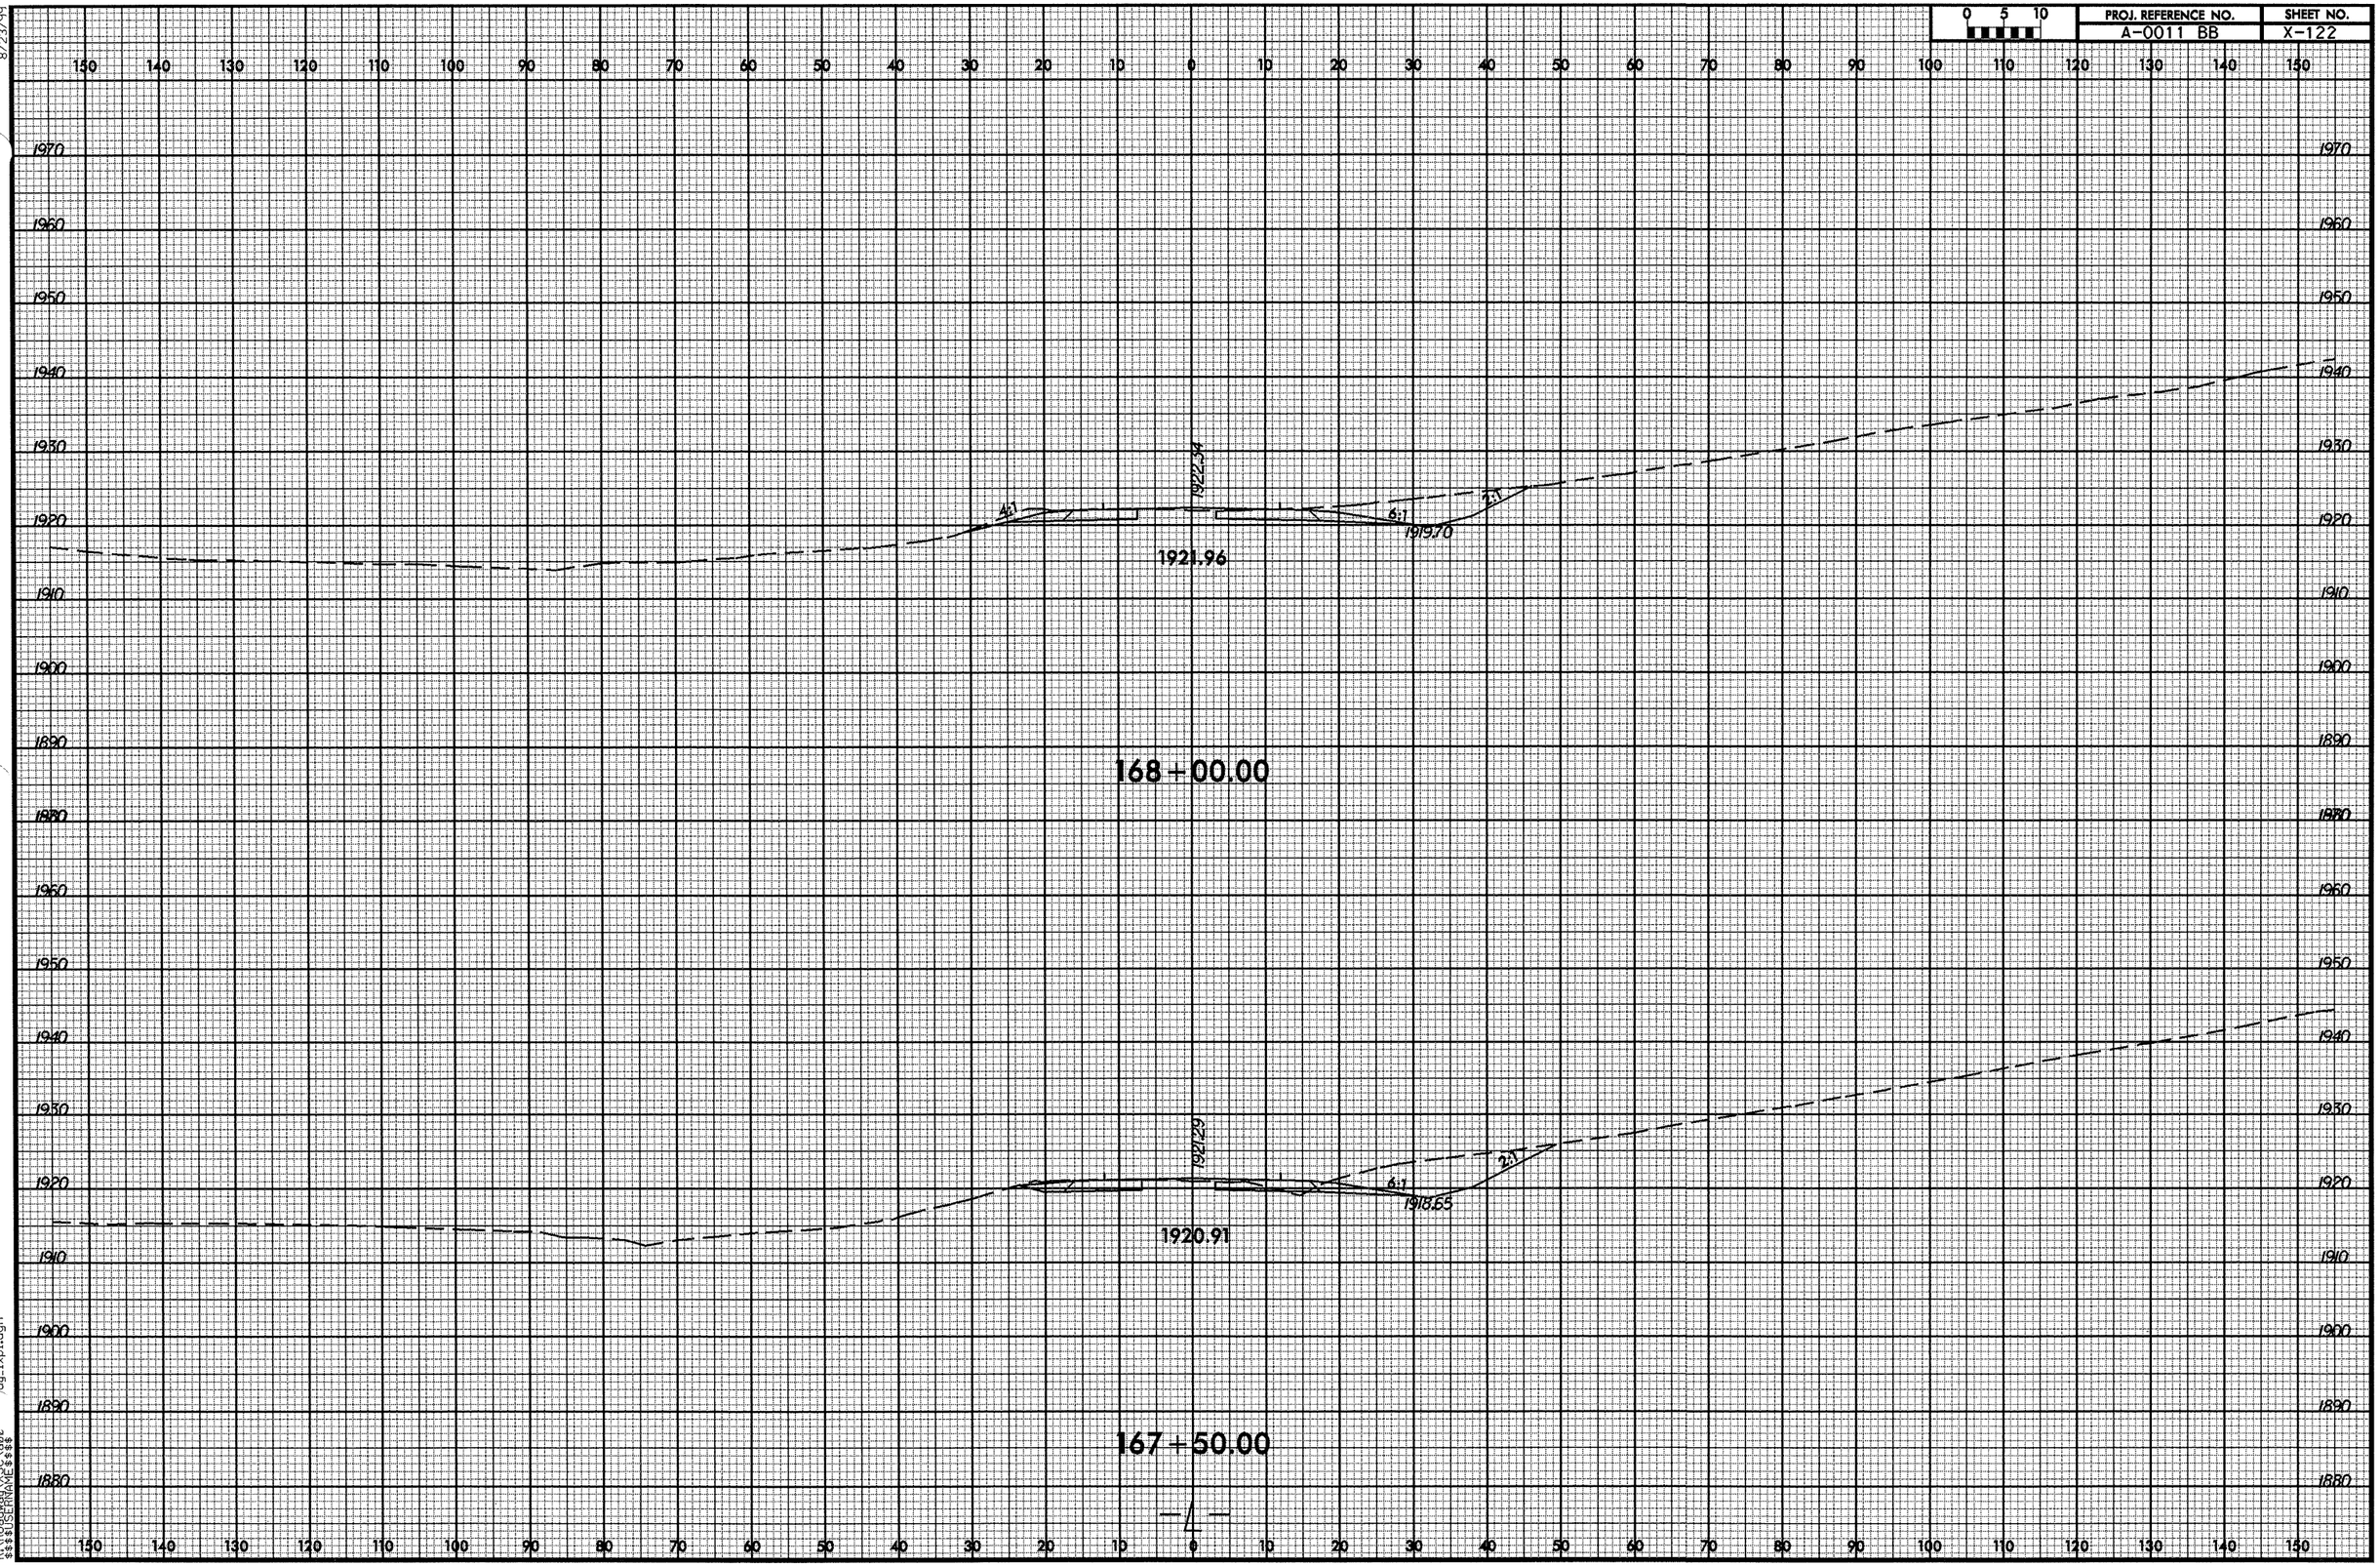

PROJ. REFERENCE NO.
A-0011 BB
SHEET NO.
X-122
0 5 10
168+00.00
1921.96
1922.34
1919.70
4:1
6:1
2:1
167+50.00
1920.91
1921.29
1918.65
6:1
2:1

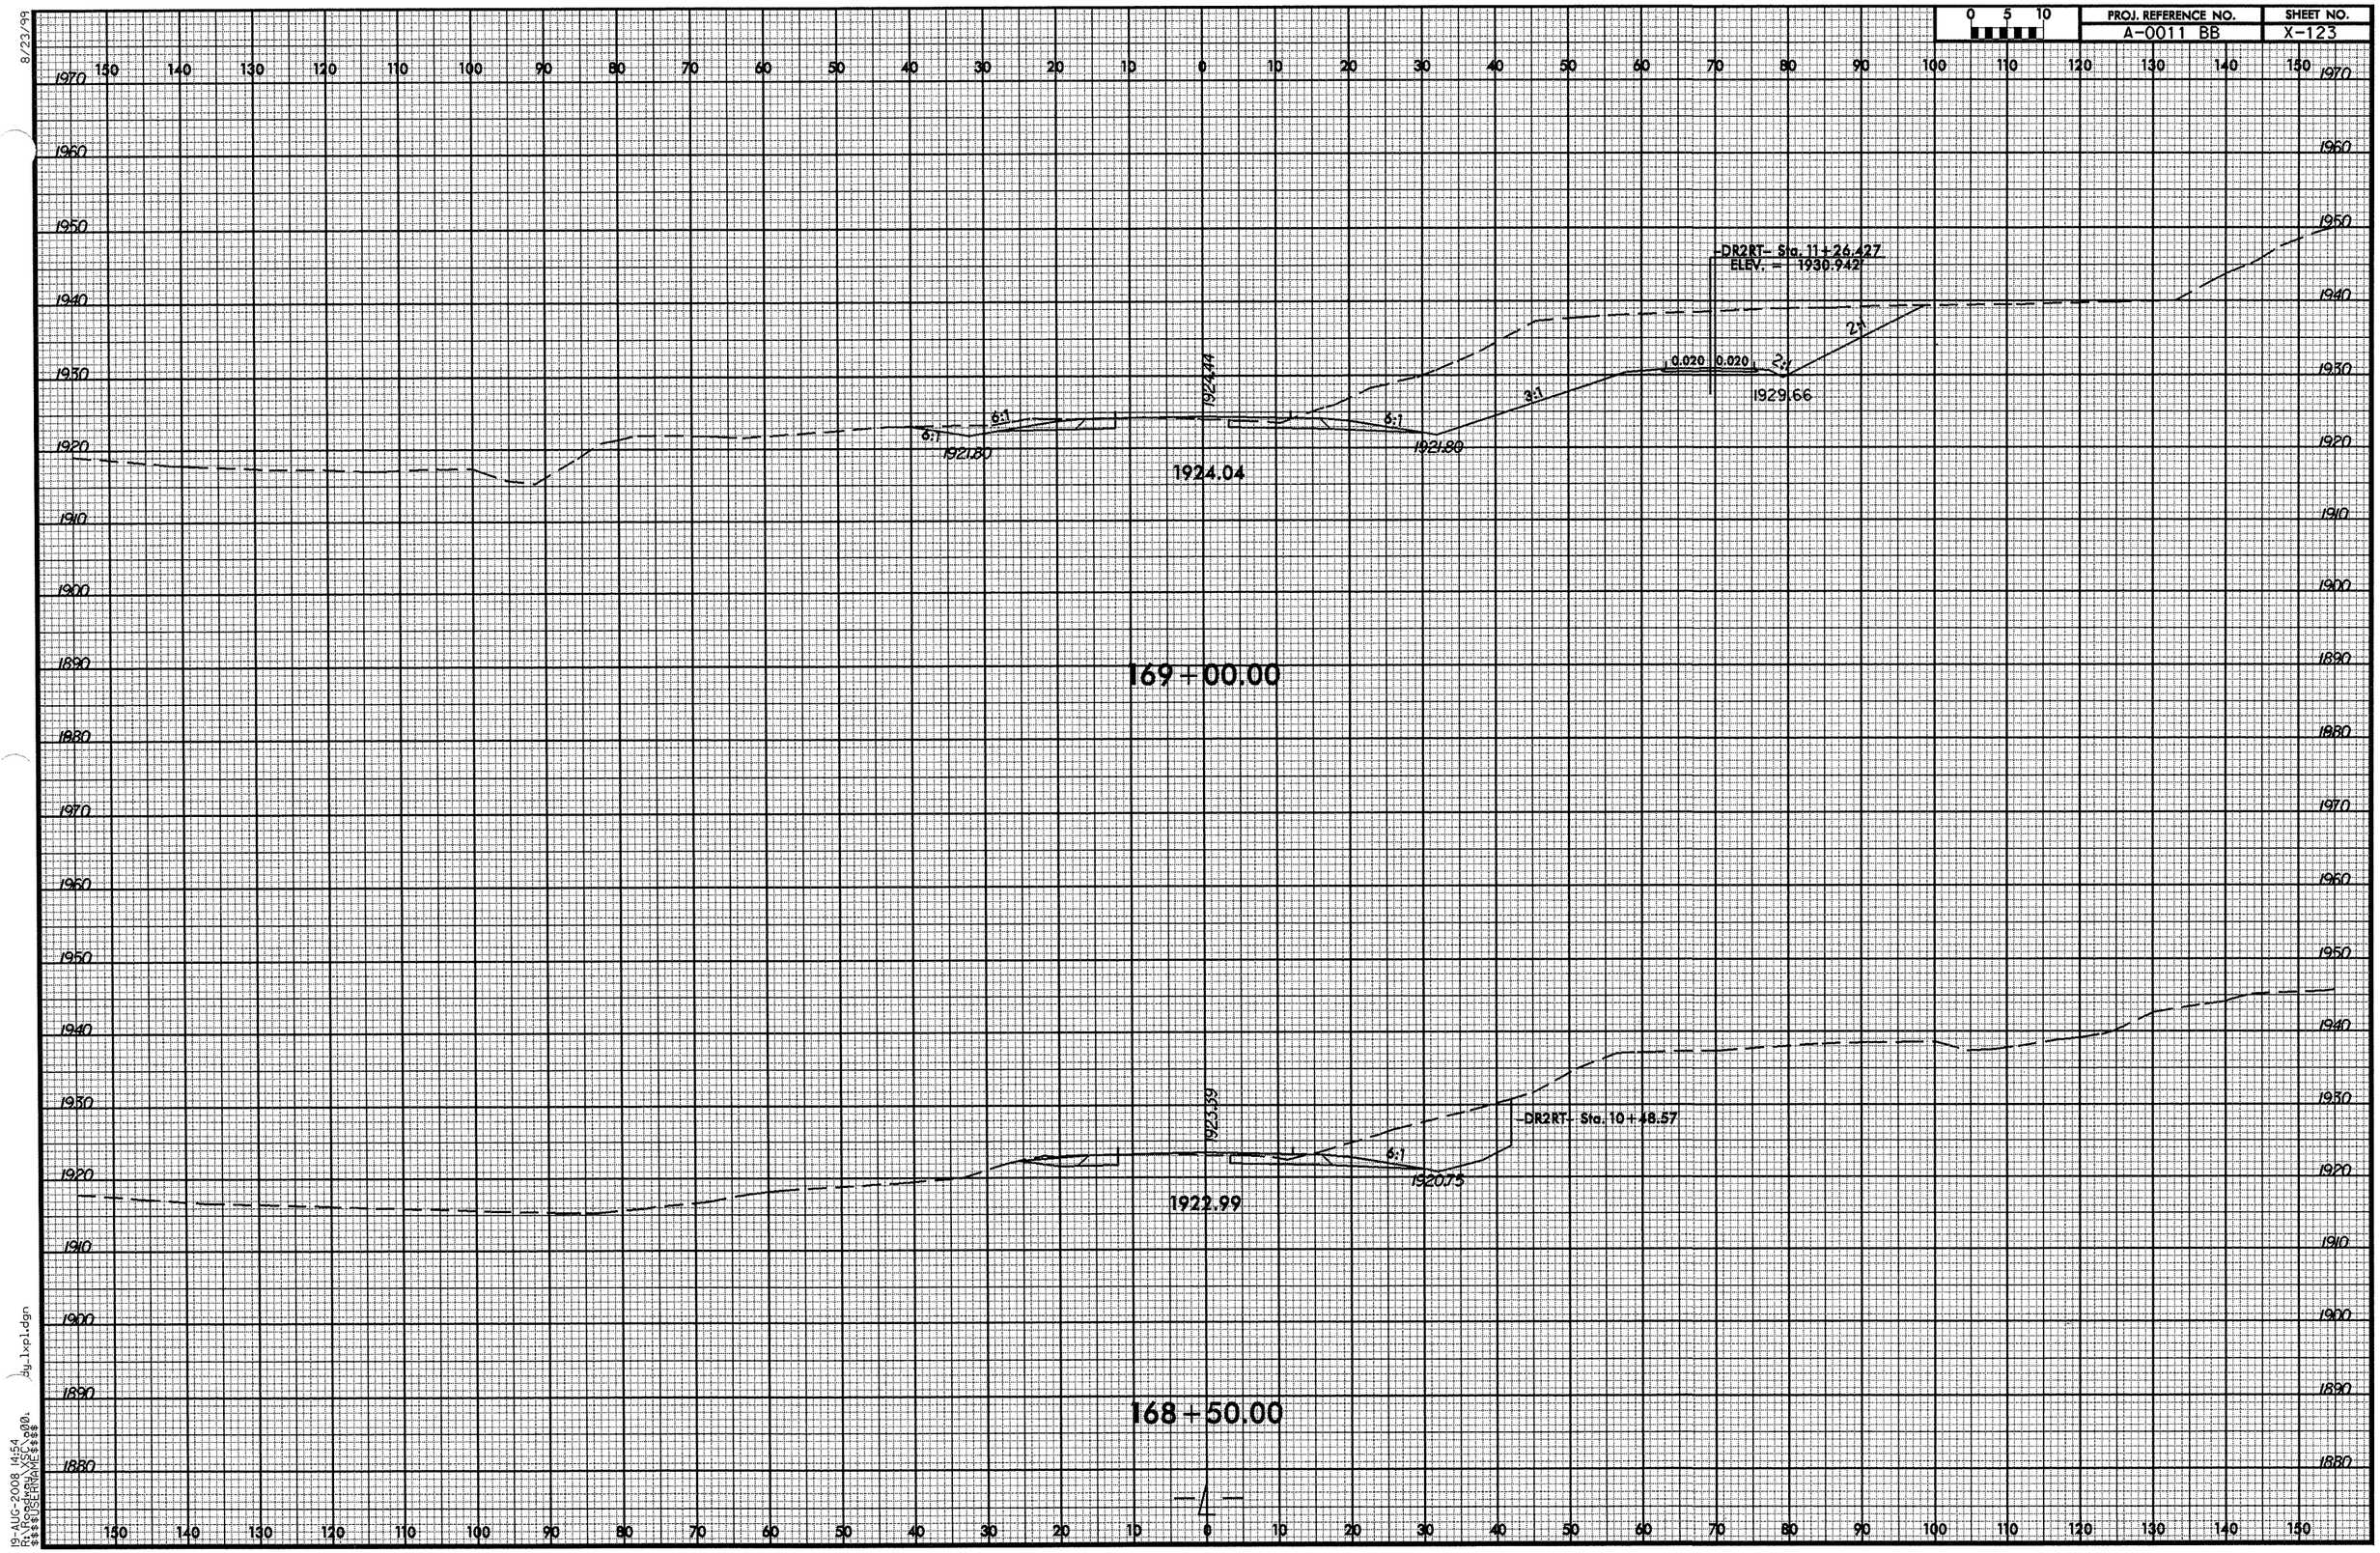

8/23/99

19-AUG-2008 14:54
R:\Roadway\XSC\o00.dgn
$$$$USERNAME$$$$
dy_lxpl.dgn

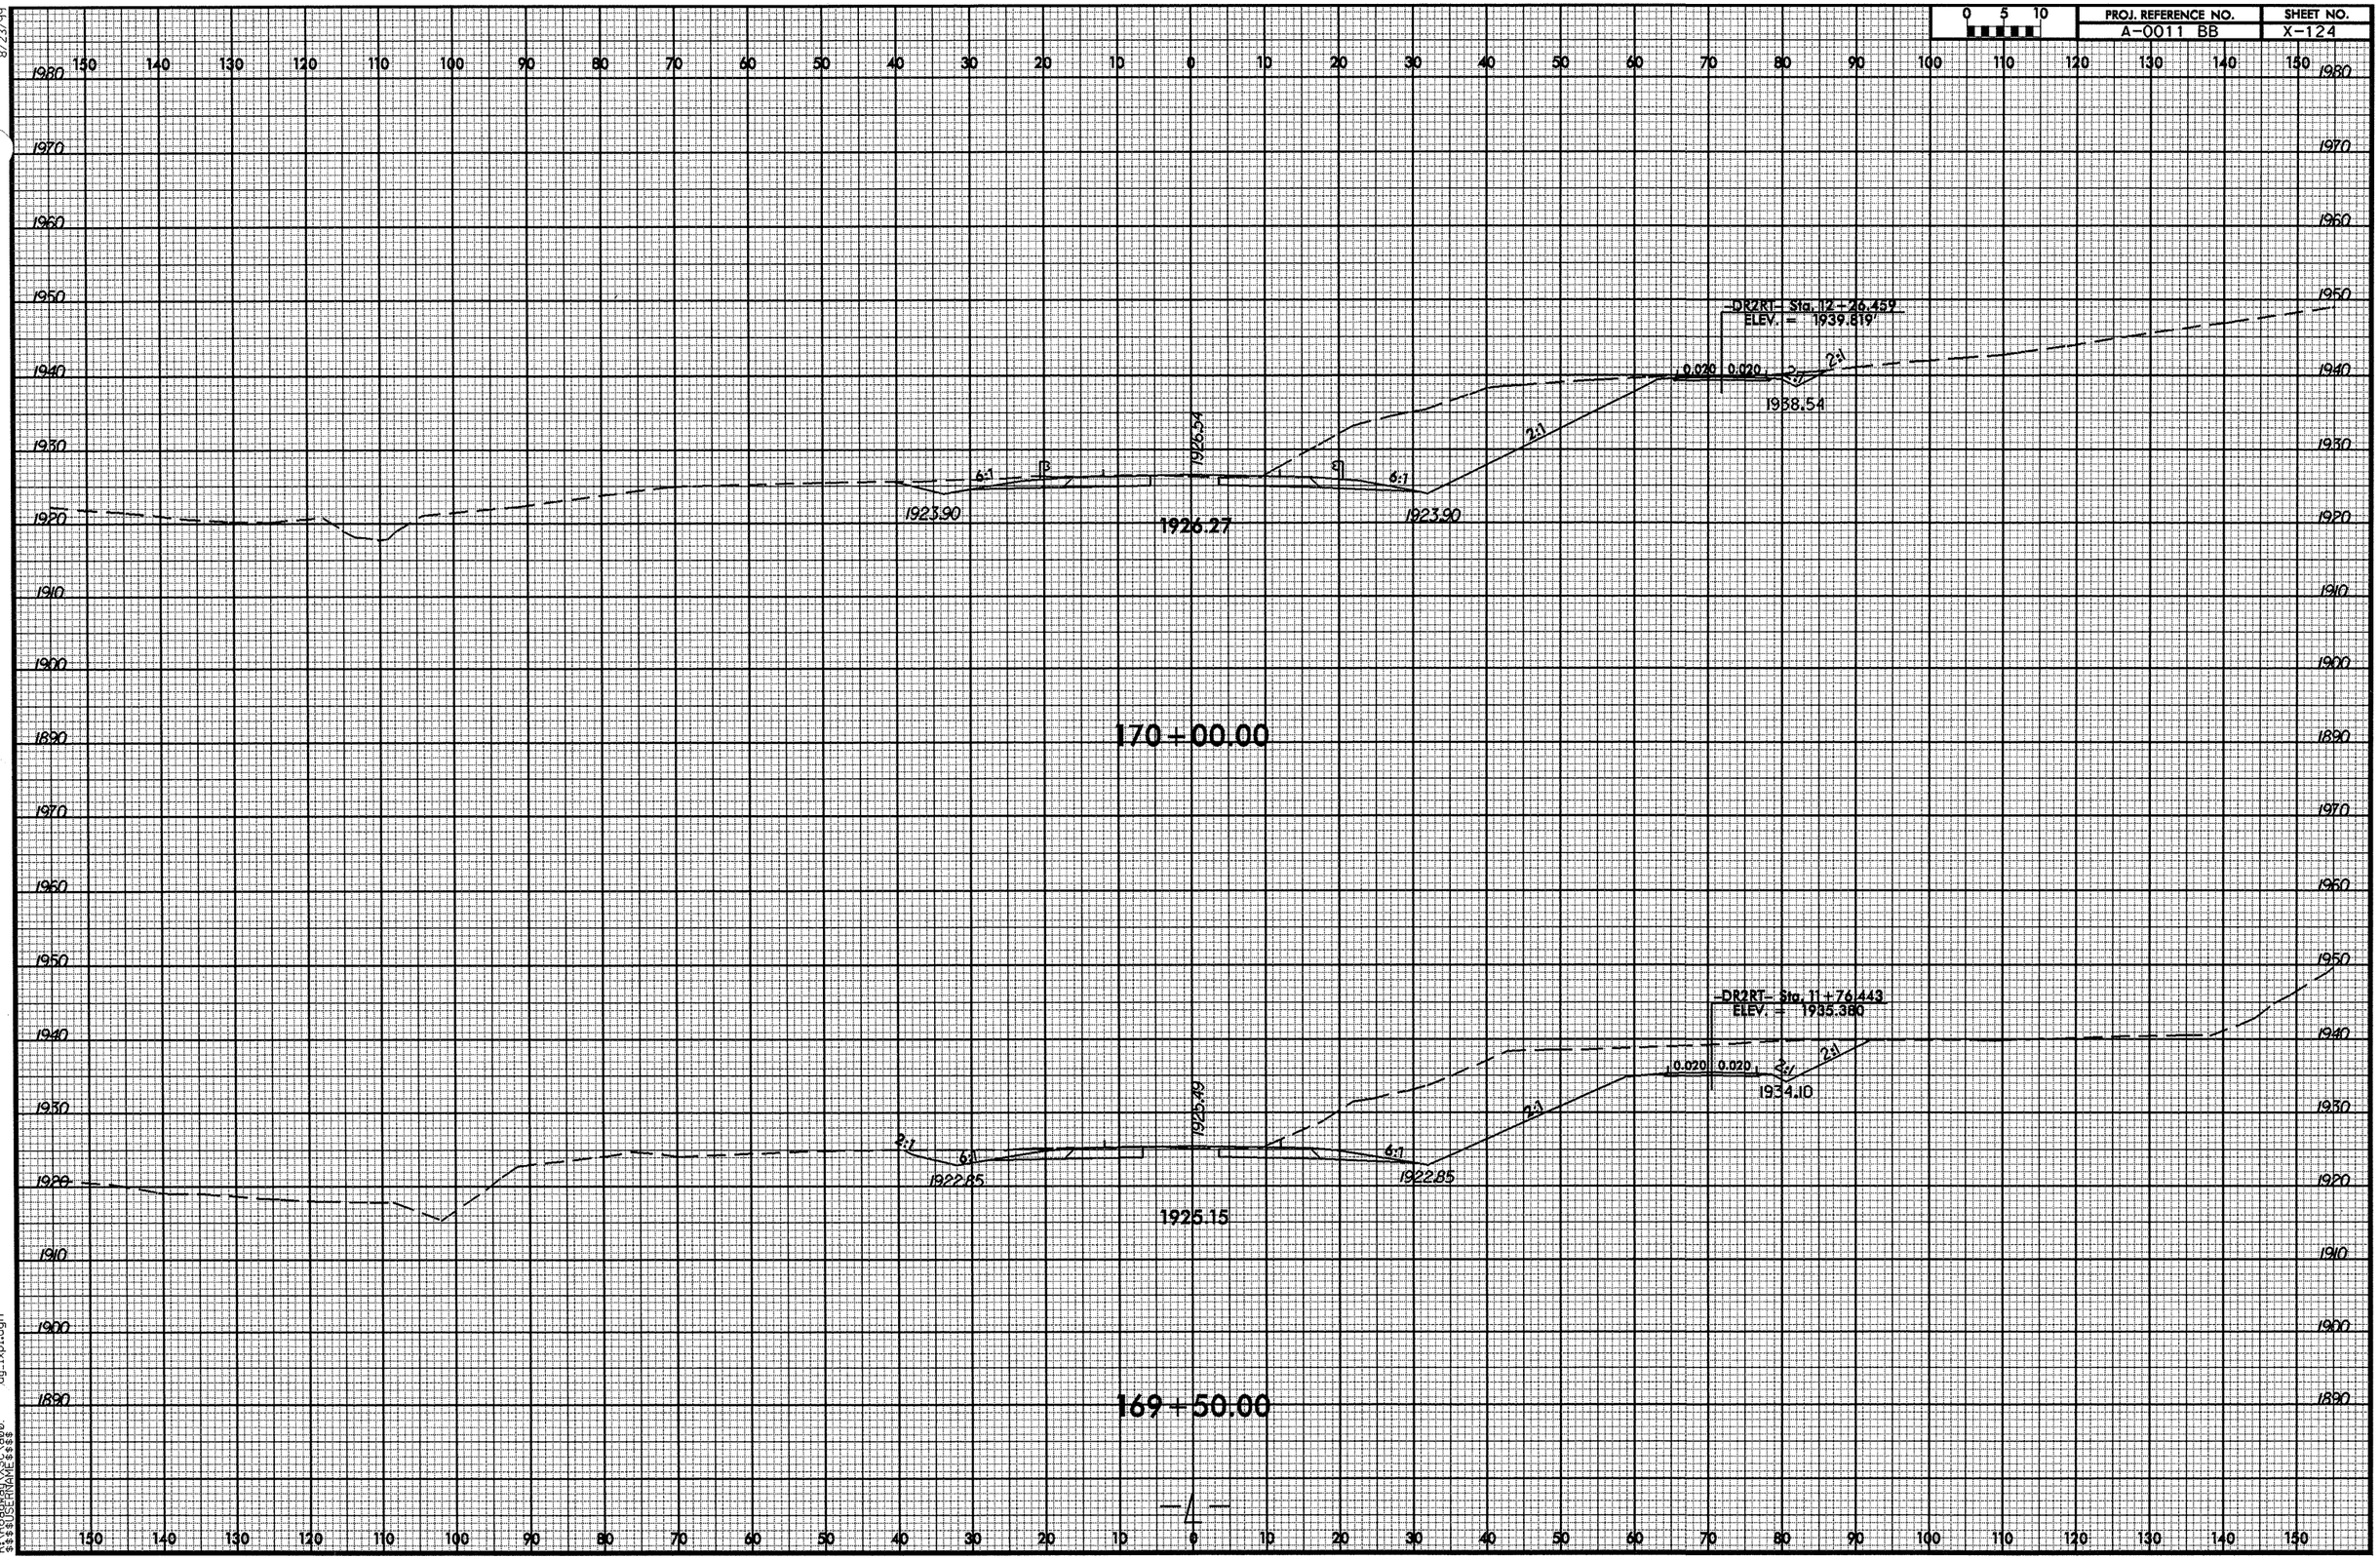

8/23/99

19-AUG-2008 14:54
R:\Roadway\XSC\00
$$$$USERNAME$$$$

dy_lxpl.dgn

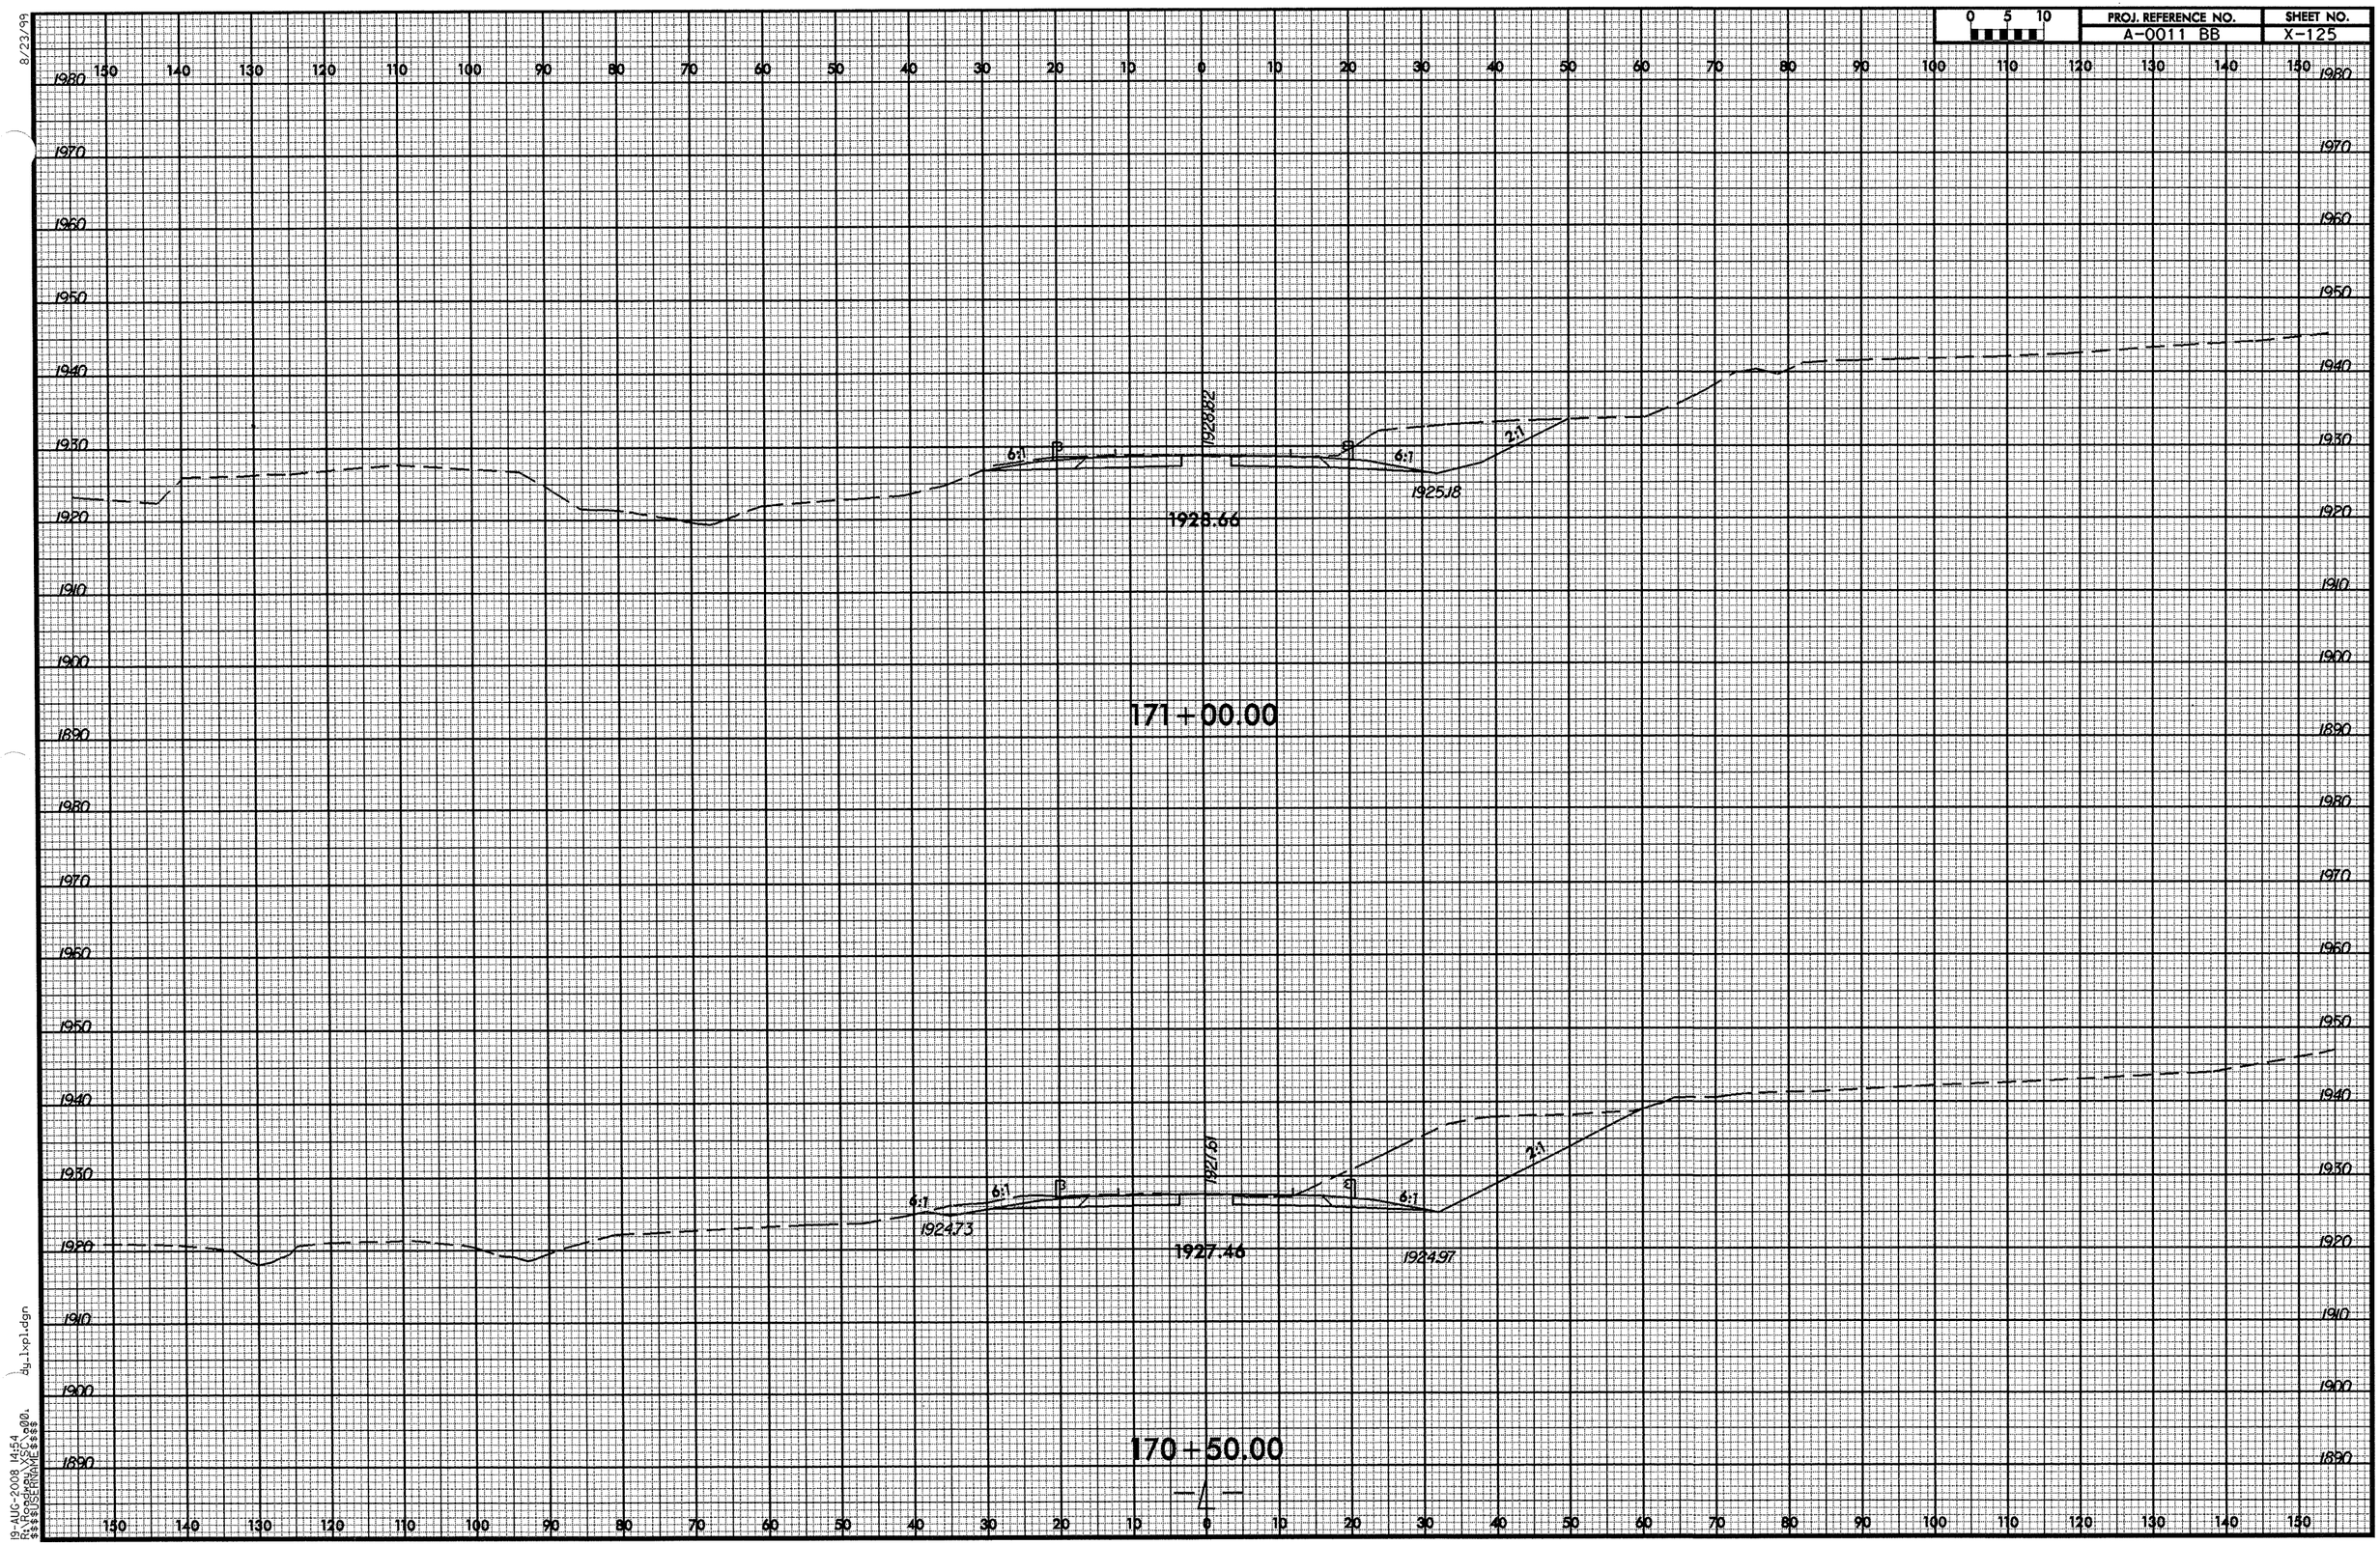
0 5 10
PROJ. REFERENCE NO.
A-0011 BB
SHEET NO.
X-125
171+00.00
1928.66
1928.82
1925.18
6:1
6:1
2:1
170+50.00
1927.46
1927.51
1924.73
1924.97
6:1
6:1
2:1
1980
1970
1960
1950
1940
1930
1920
1910
1900
1890
150 140 130 120 110 100 90 80 70 60 50 40 30 20 10 0 10 20 30 40 50 60 70 80 90 100 110 120 130 140 150
8/23/99
19-AUG-2008 14:54
jg_1xpl.dgn

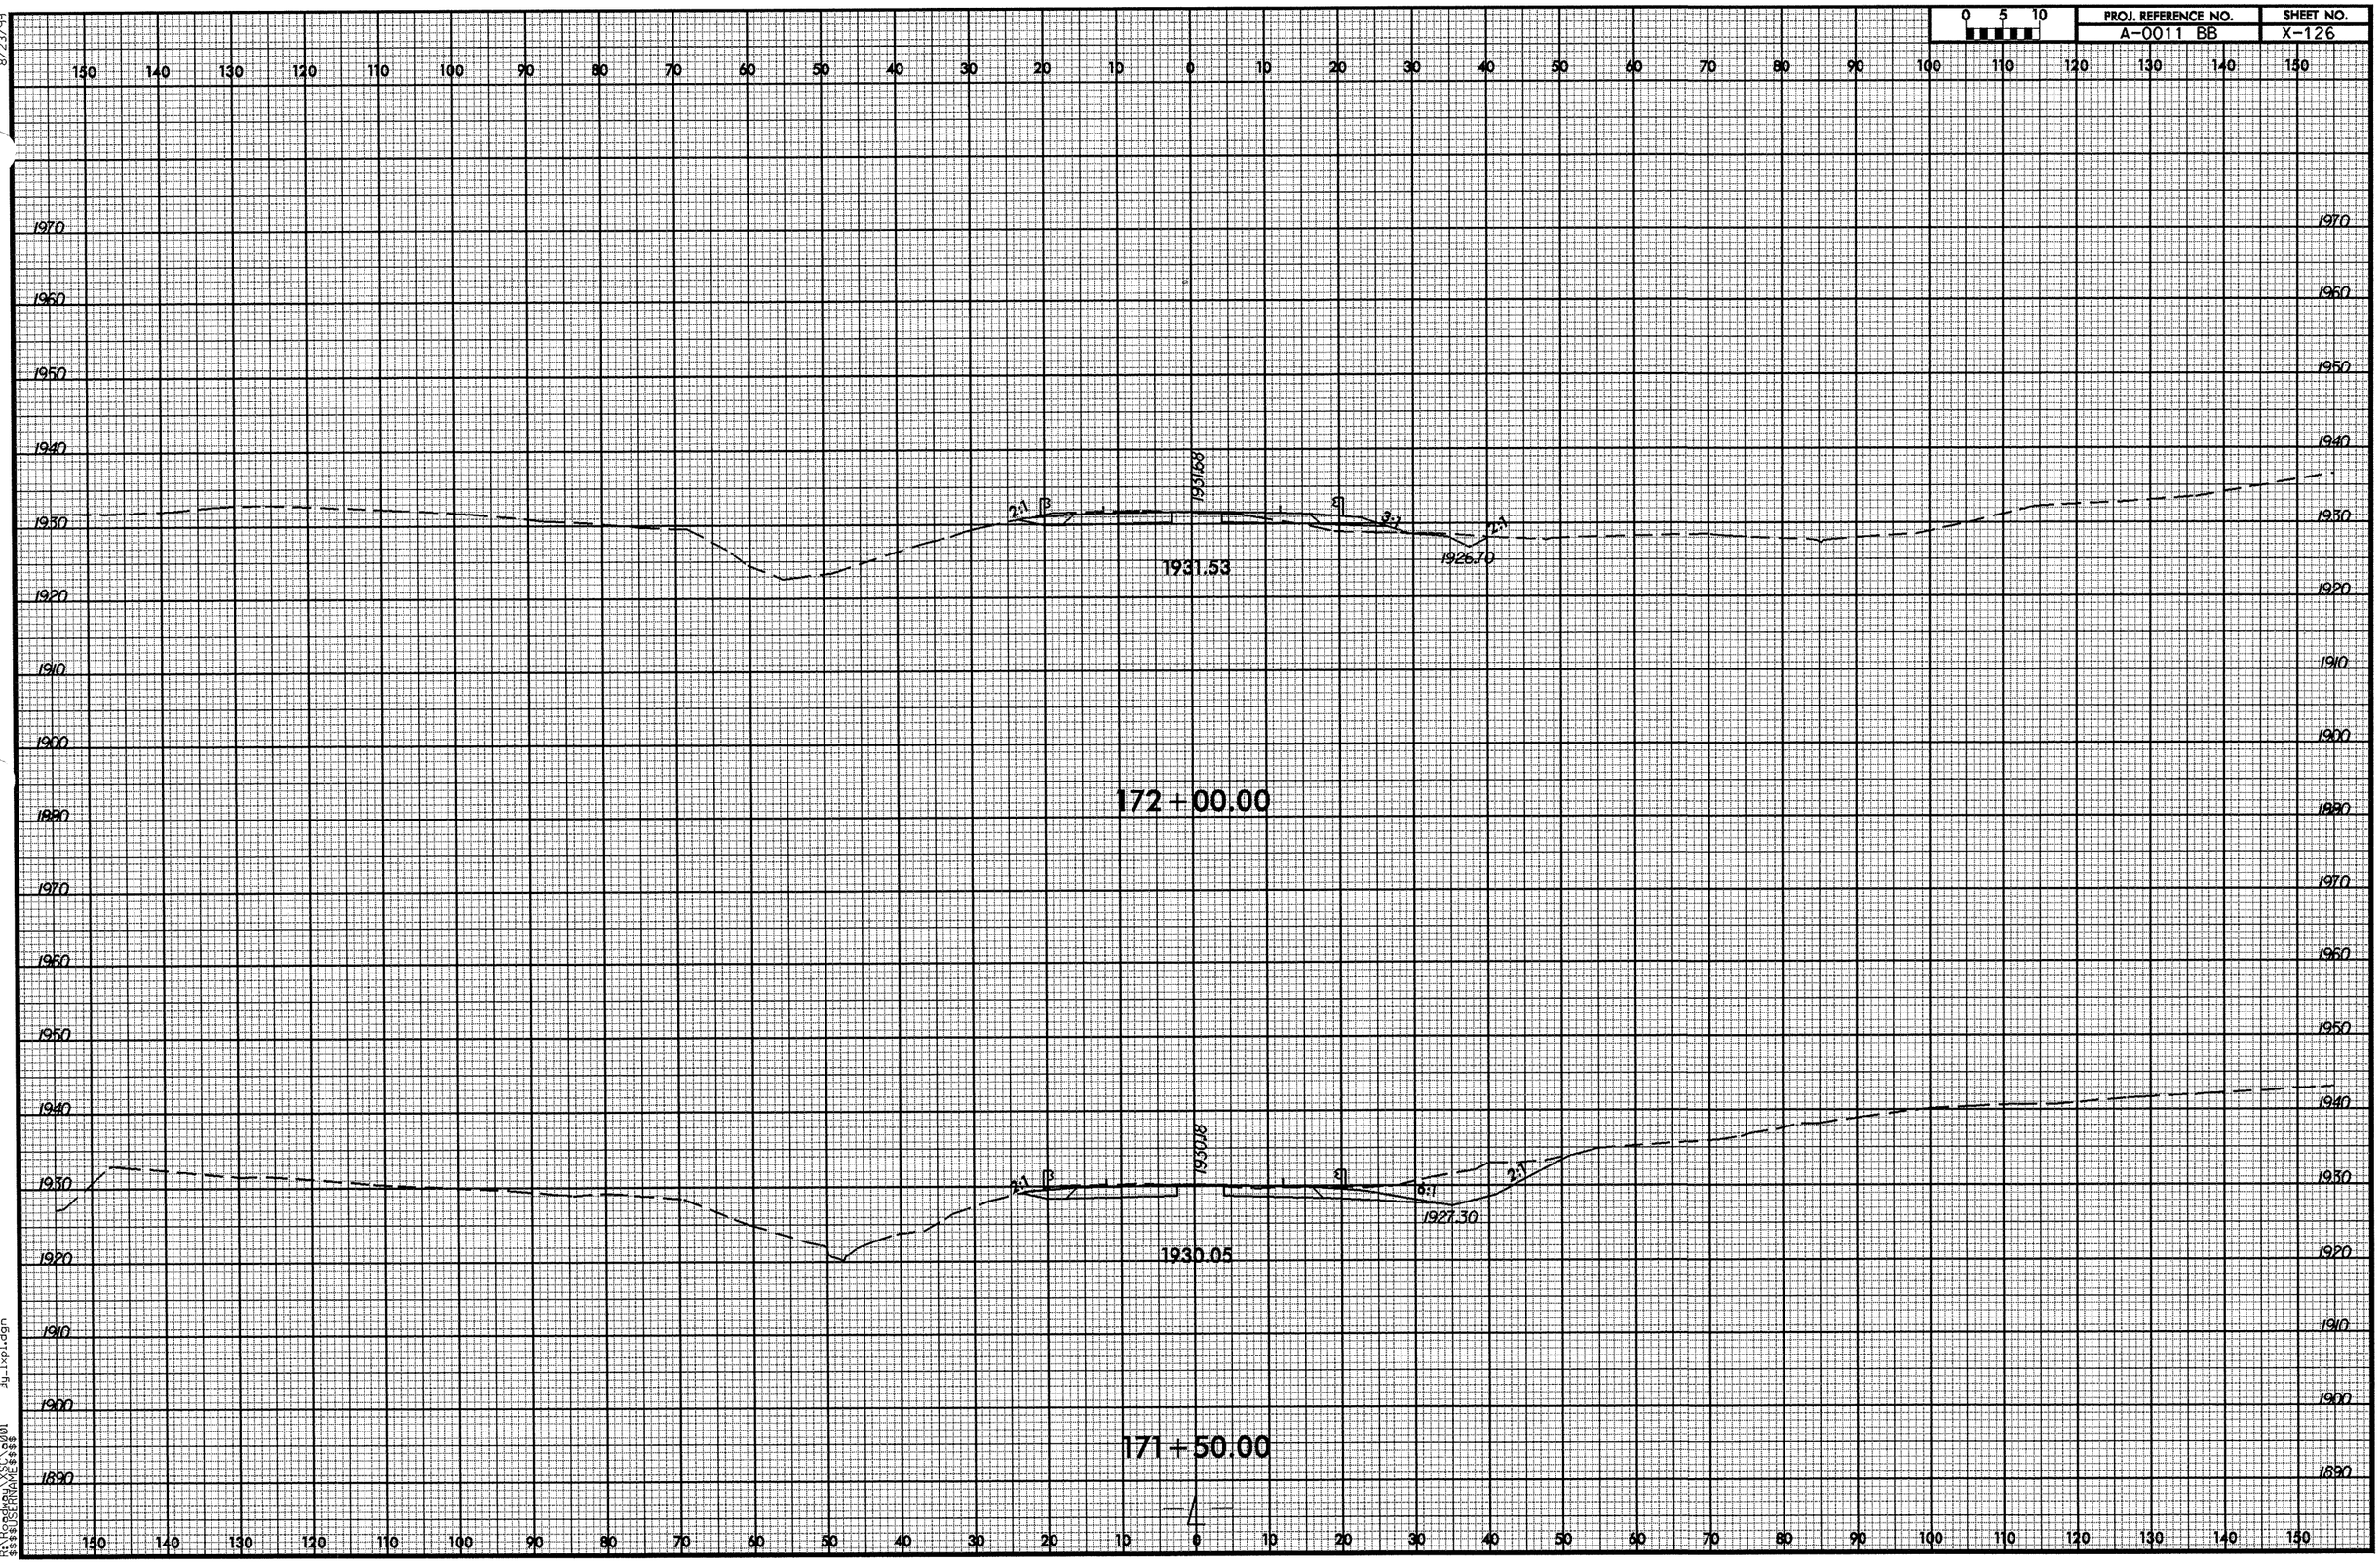

8/23/99
19-AUG-2008 14:55
R:\Roadway\XSC\a001
$$$$USERNAME$$$$
dy_lxpl.dgn

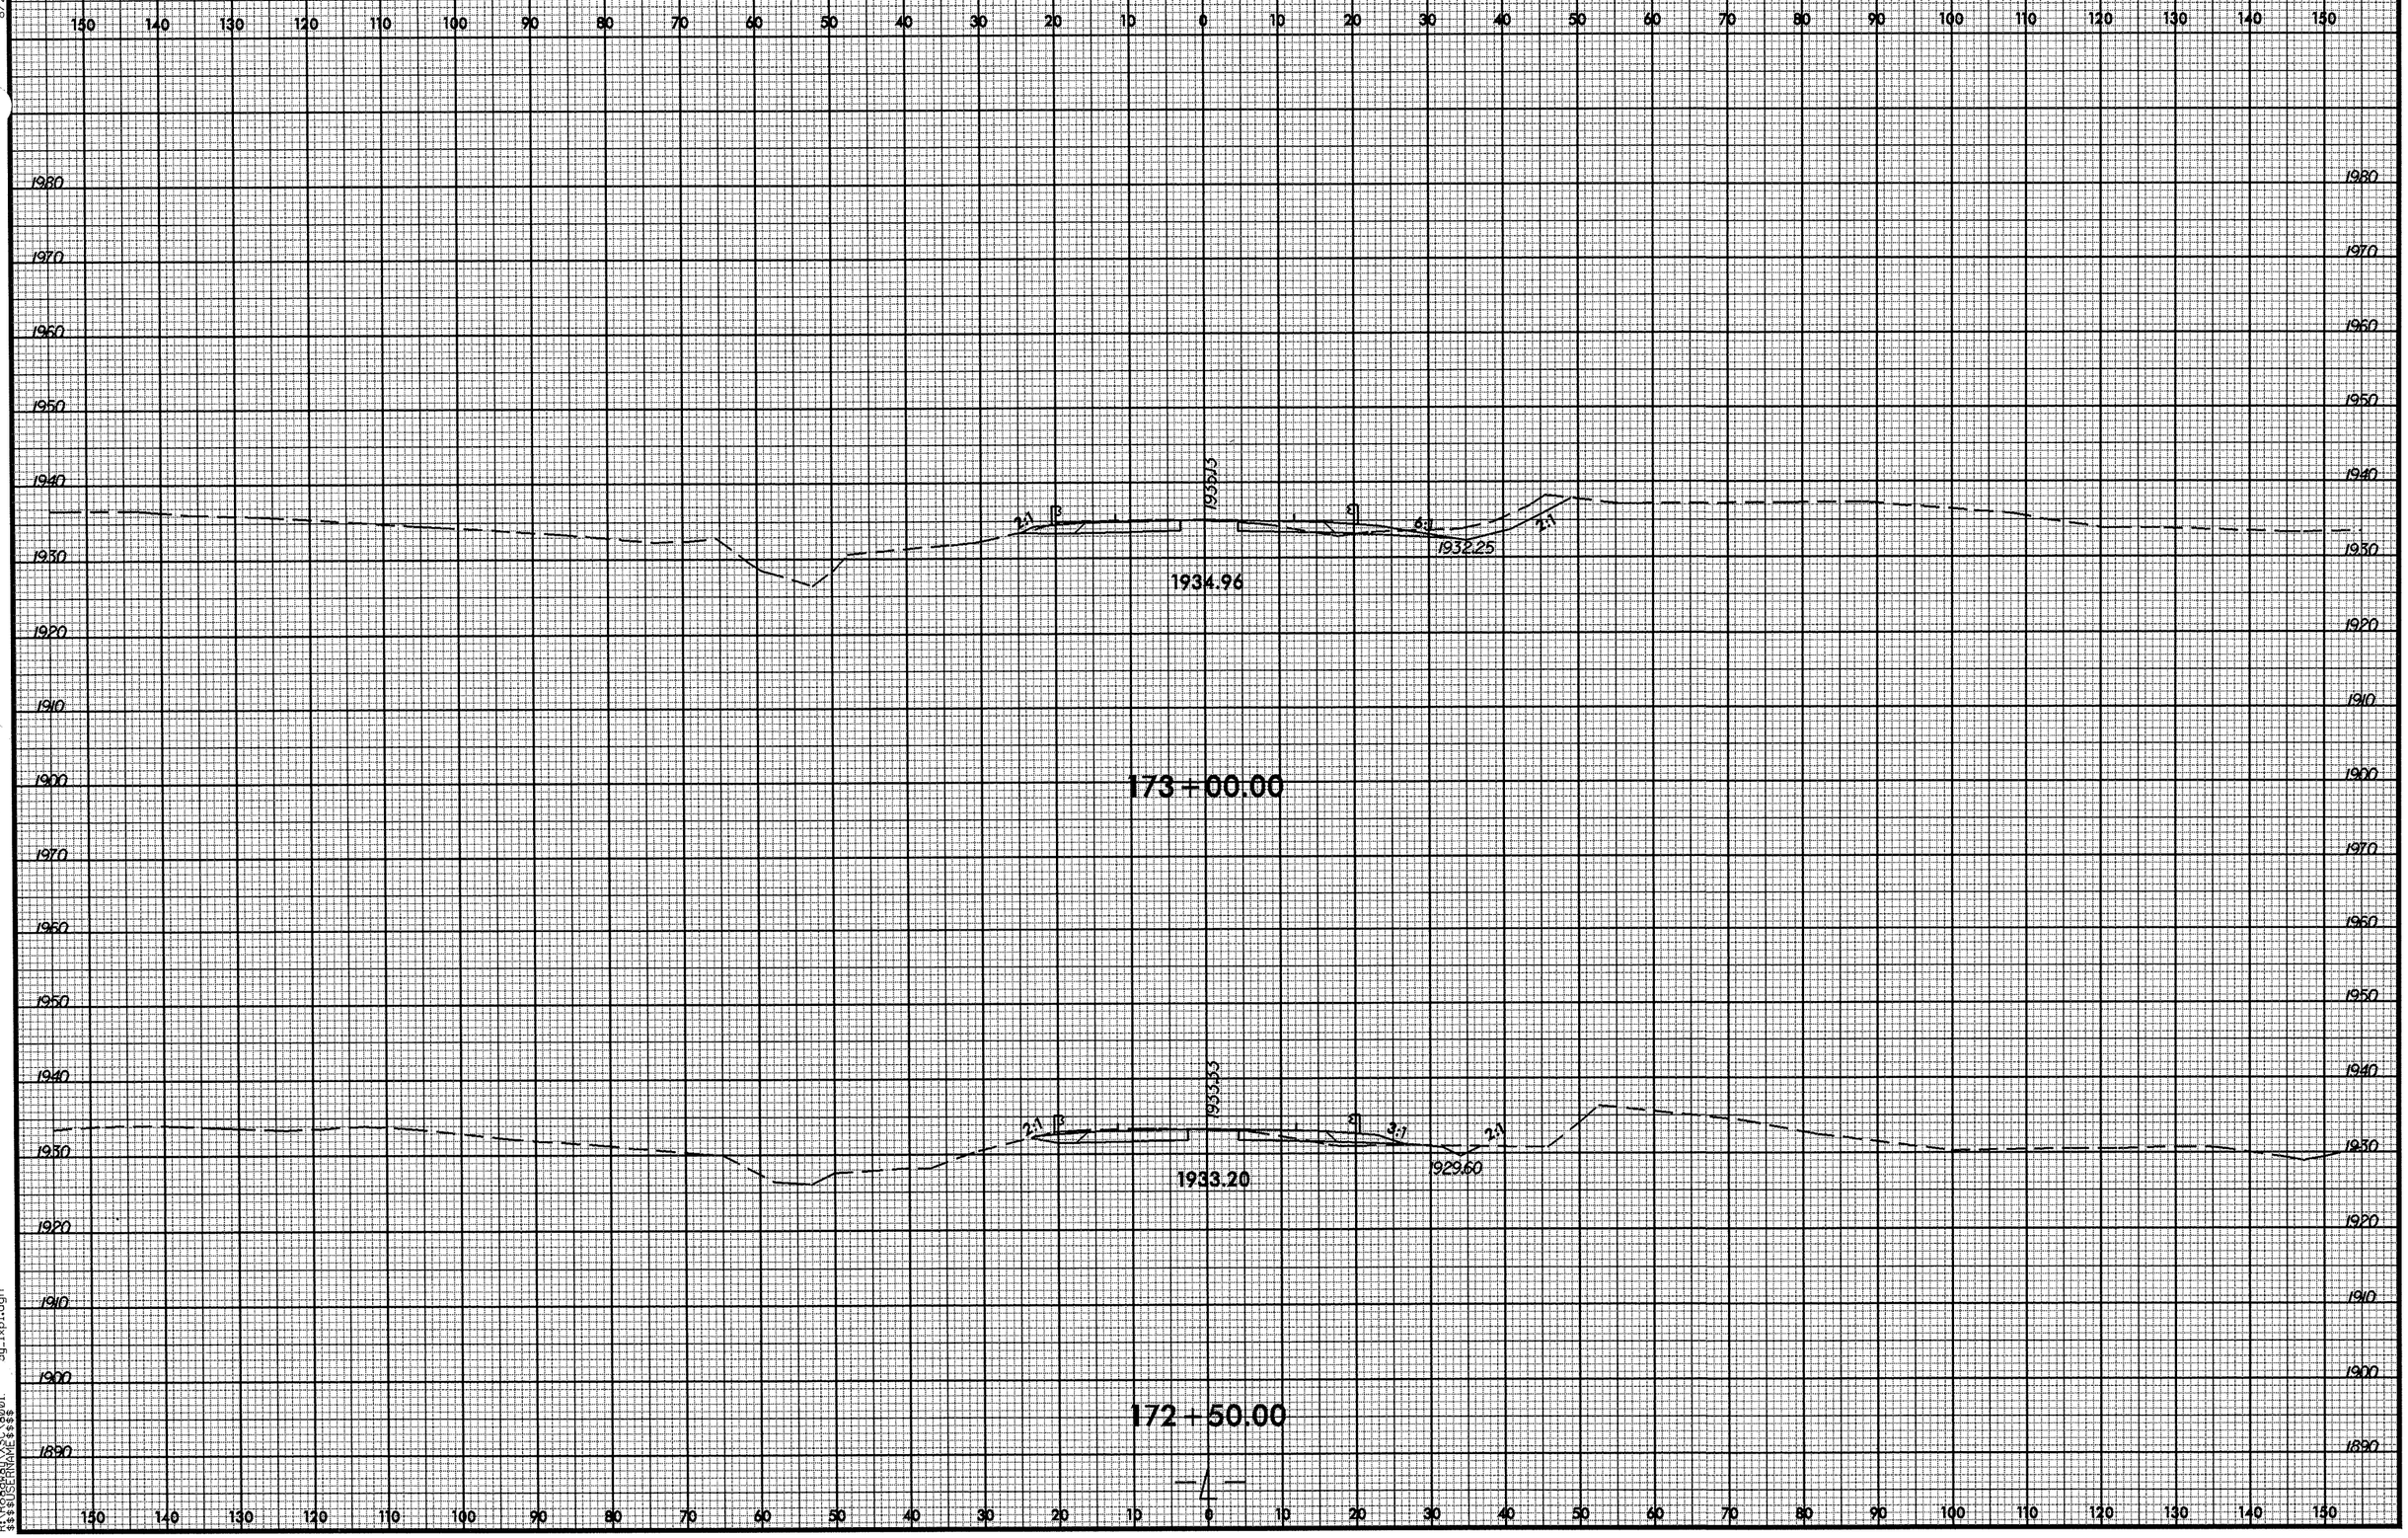

8/23/99
19-AUG-2008 14:55
R:\Roadway\XSC\001 dy_lxpl.dgn
$$$$USERNAME$$$$

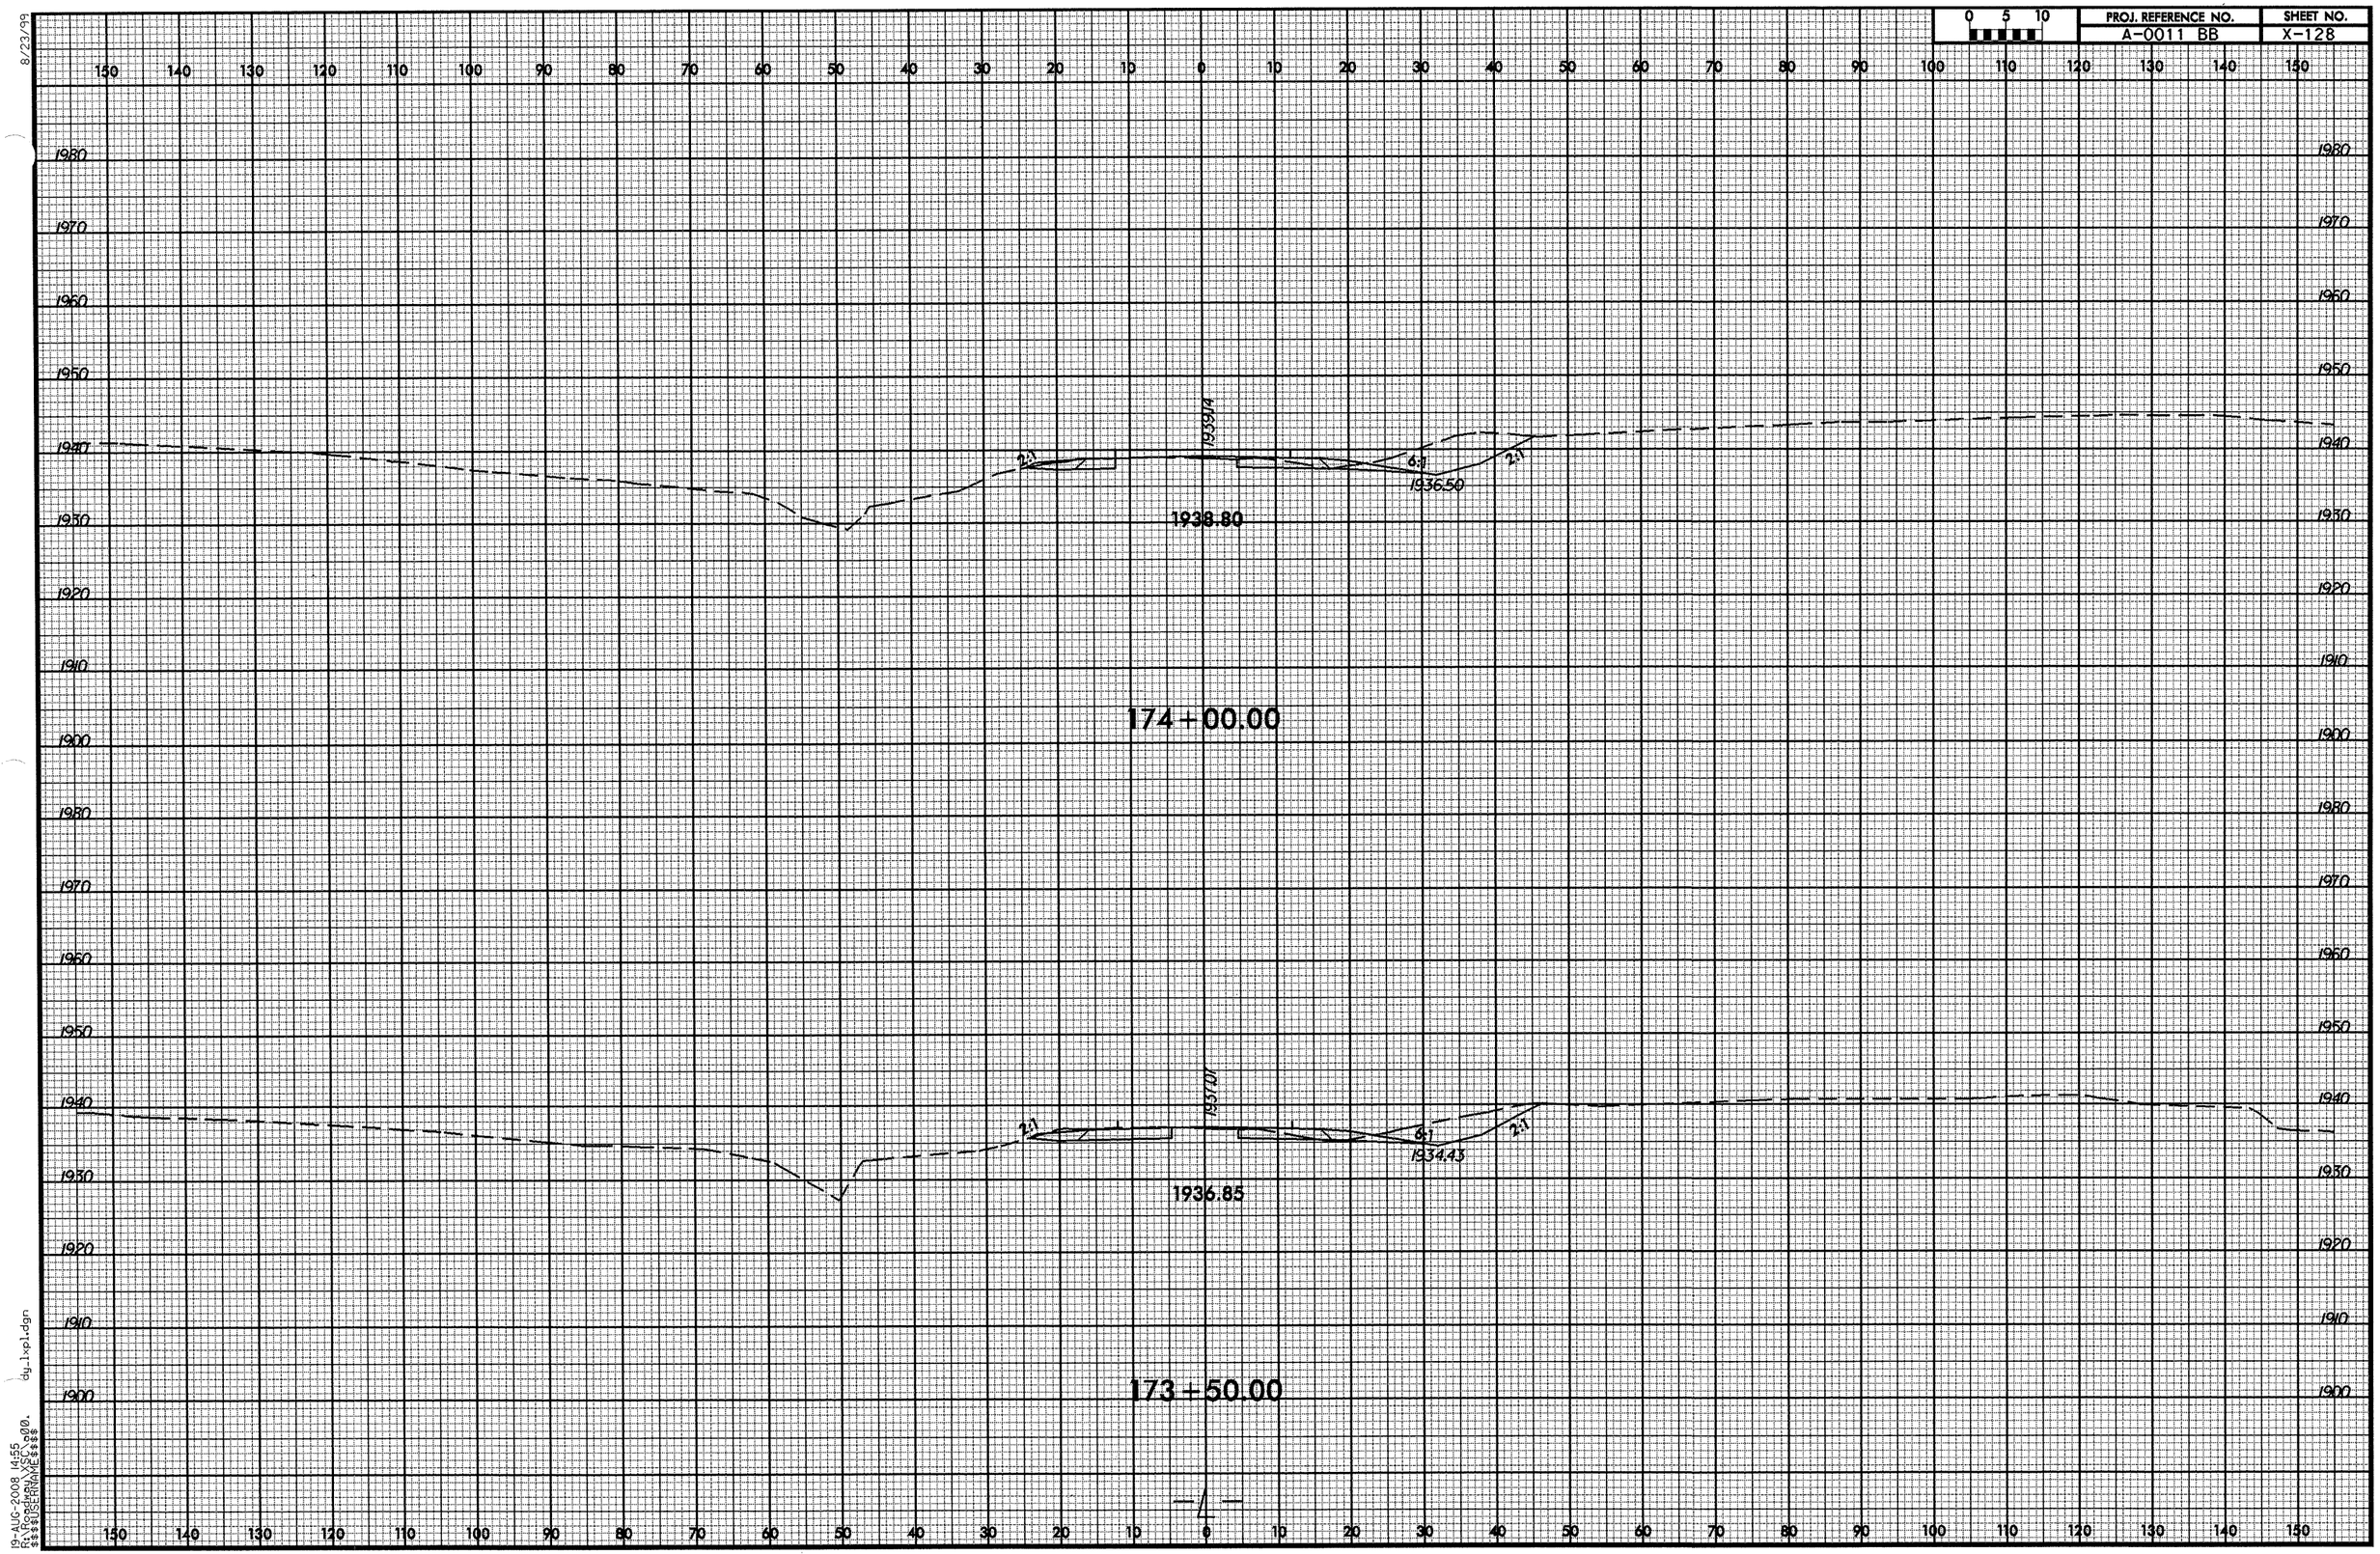

8/23/99
19-AUG-2008 14:55
R:\Roadway\XSC\00.
$$$$USERNAME$$$$
dy_lxpl.dgn

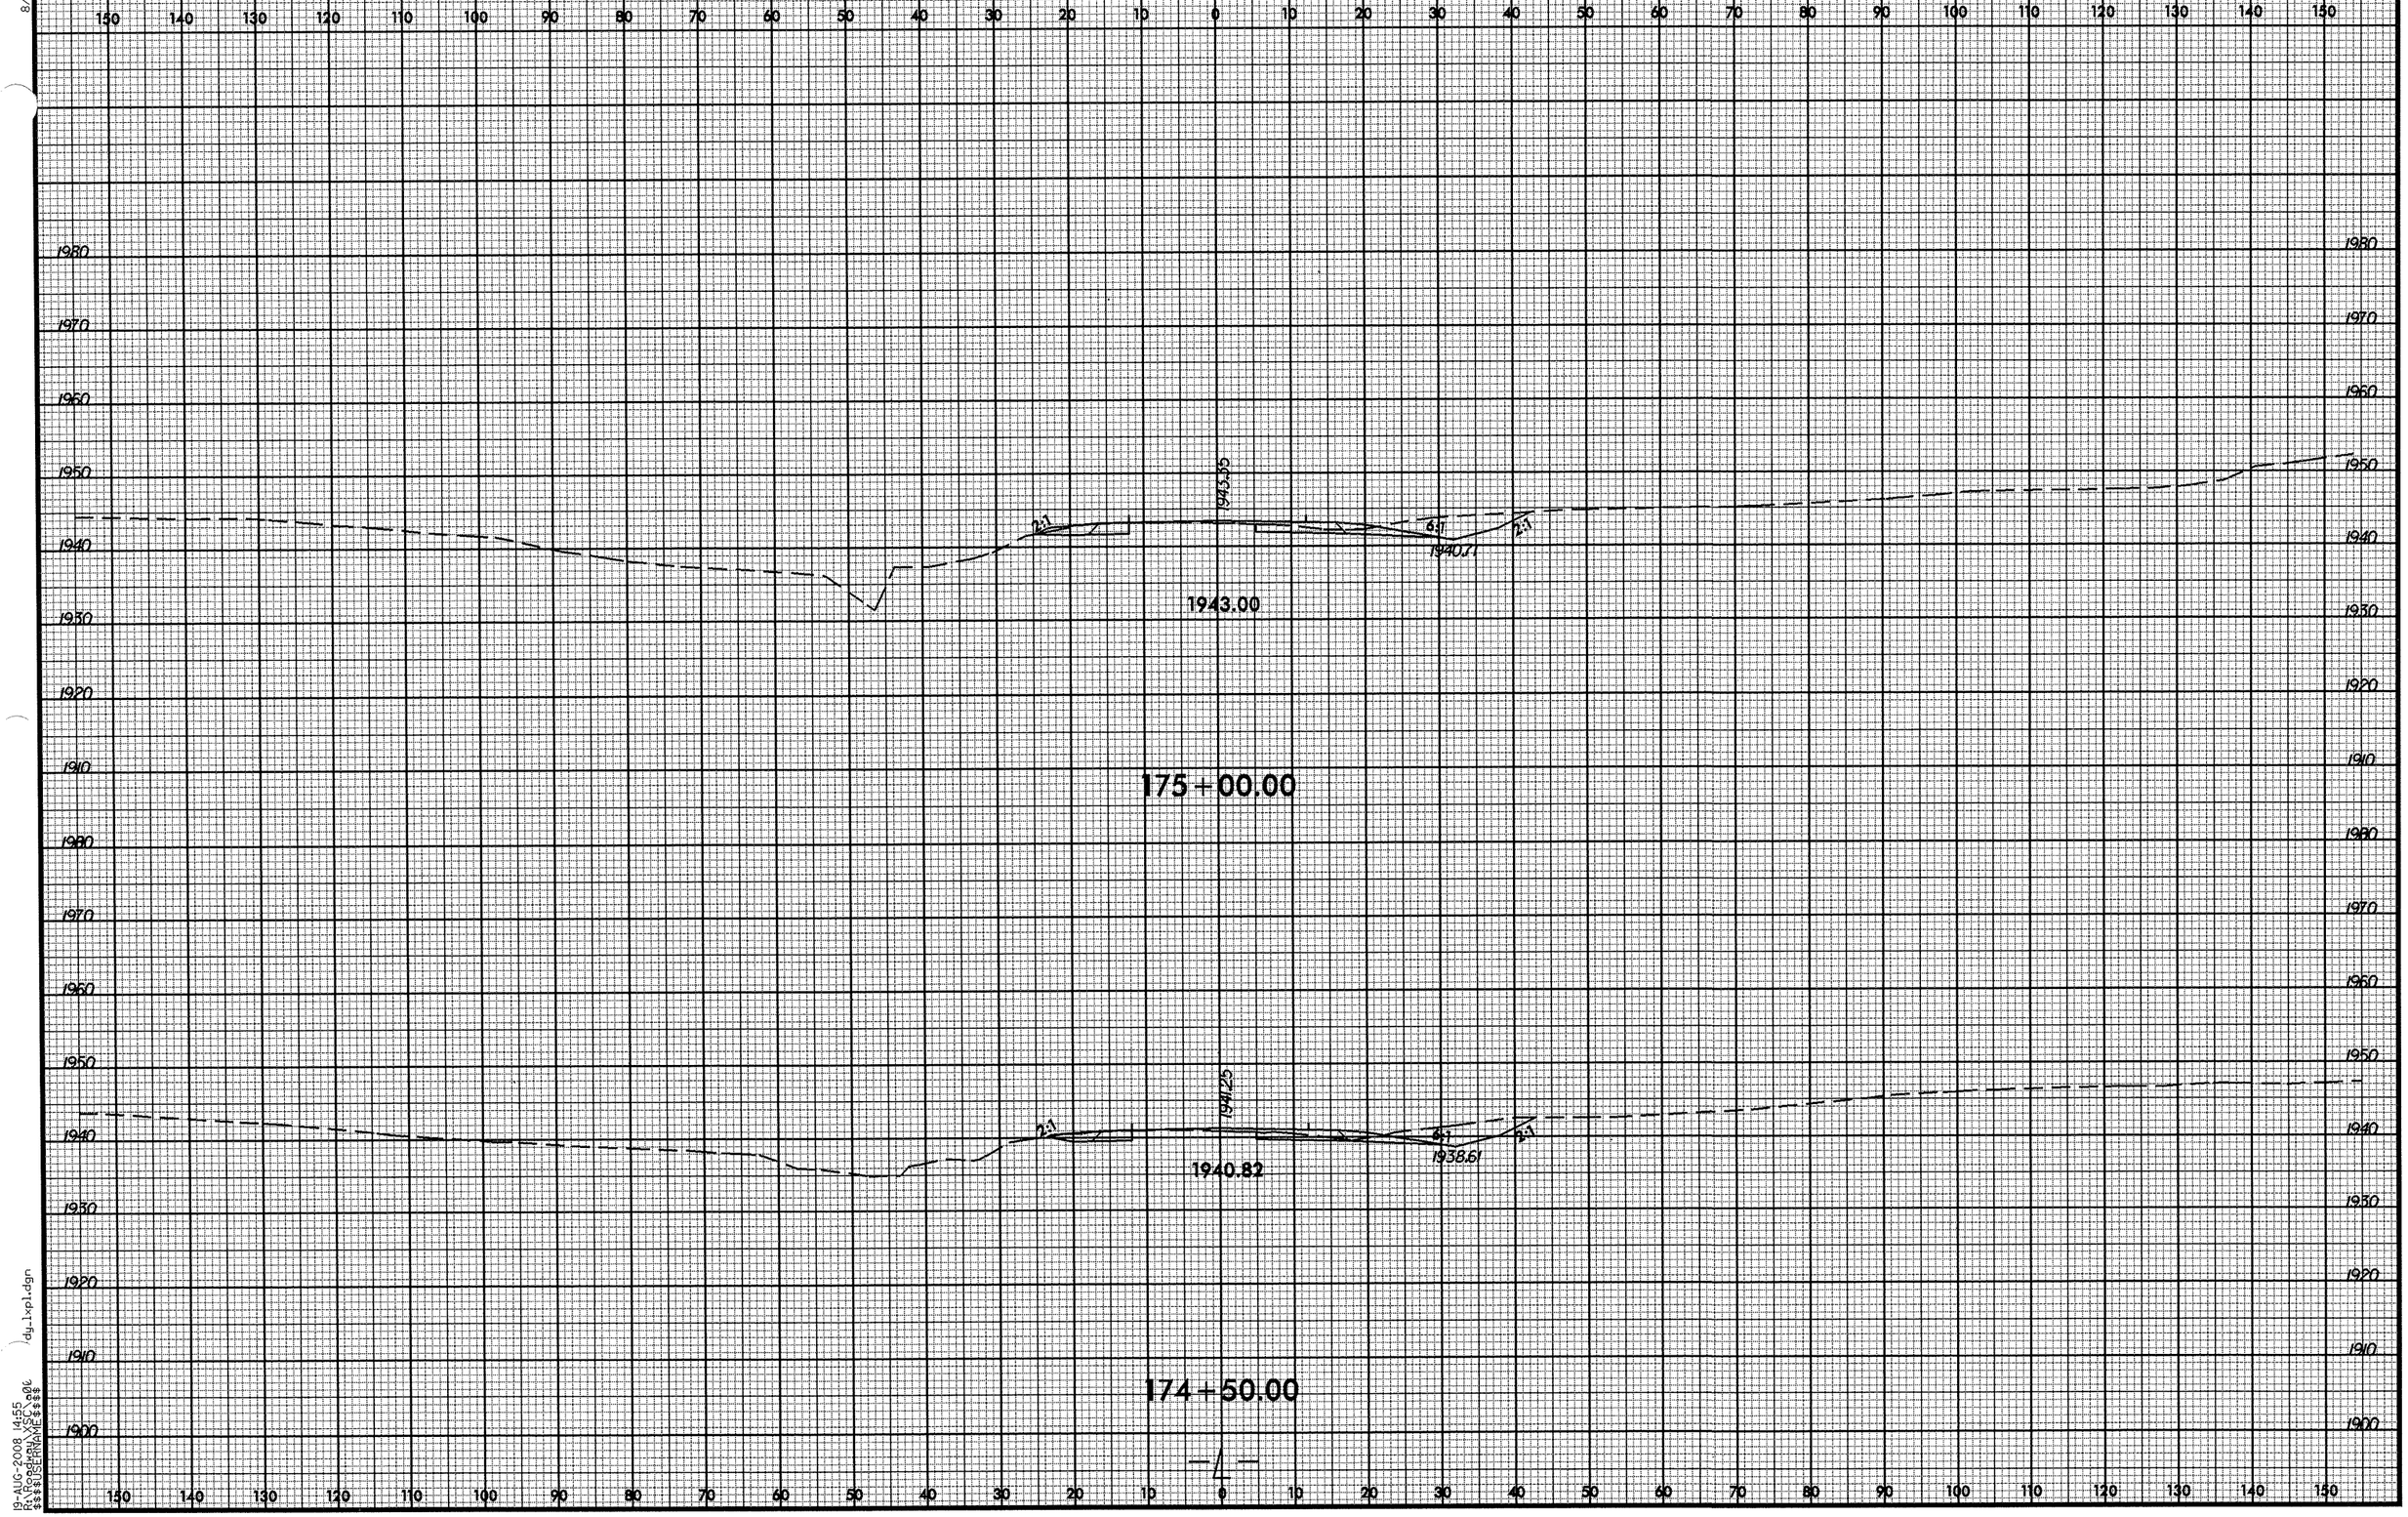

8/23/99

19-AUG-2008 14:55
R:\Roadway\XSC\006
$$$$USERNAME$$$$
dy_lxpl.dgn

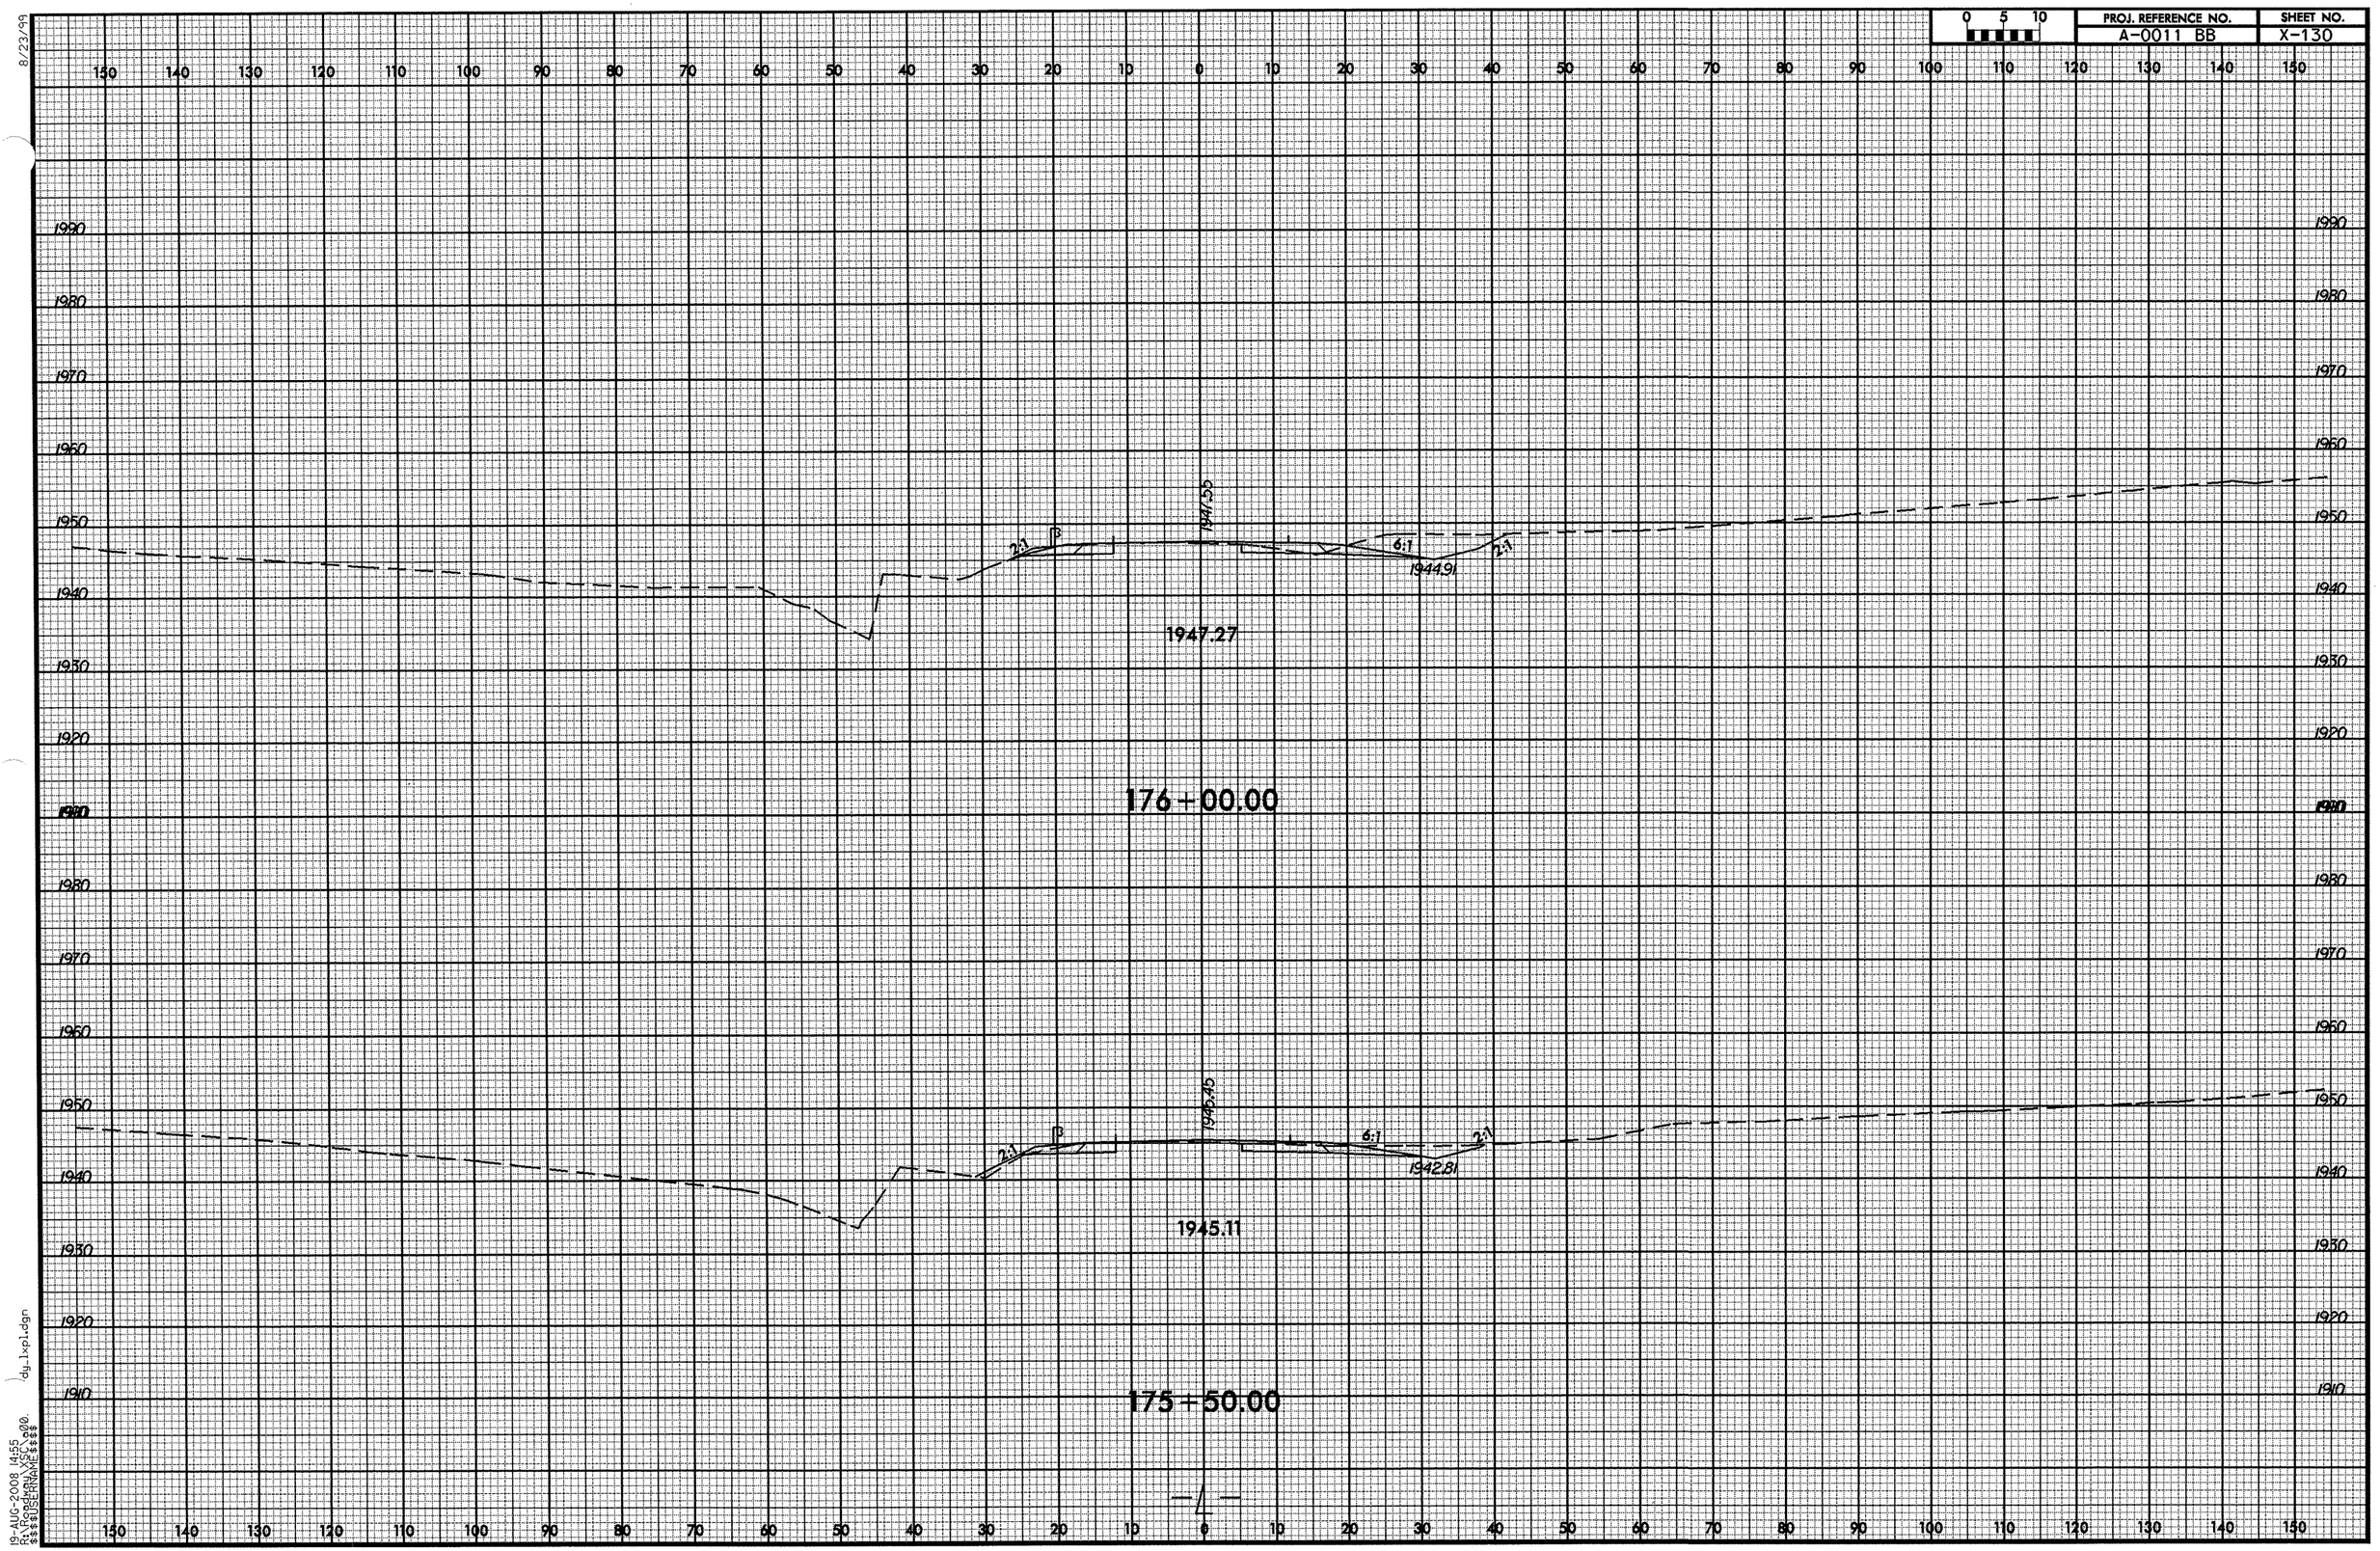

8/23/99
19-AUG-2008 14:55
R:\Roadway\XSC\00.dgn
$$$$USERNAME$$$$
dy_lxpl.dgn

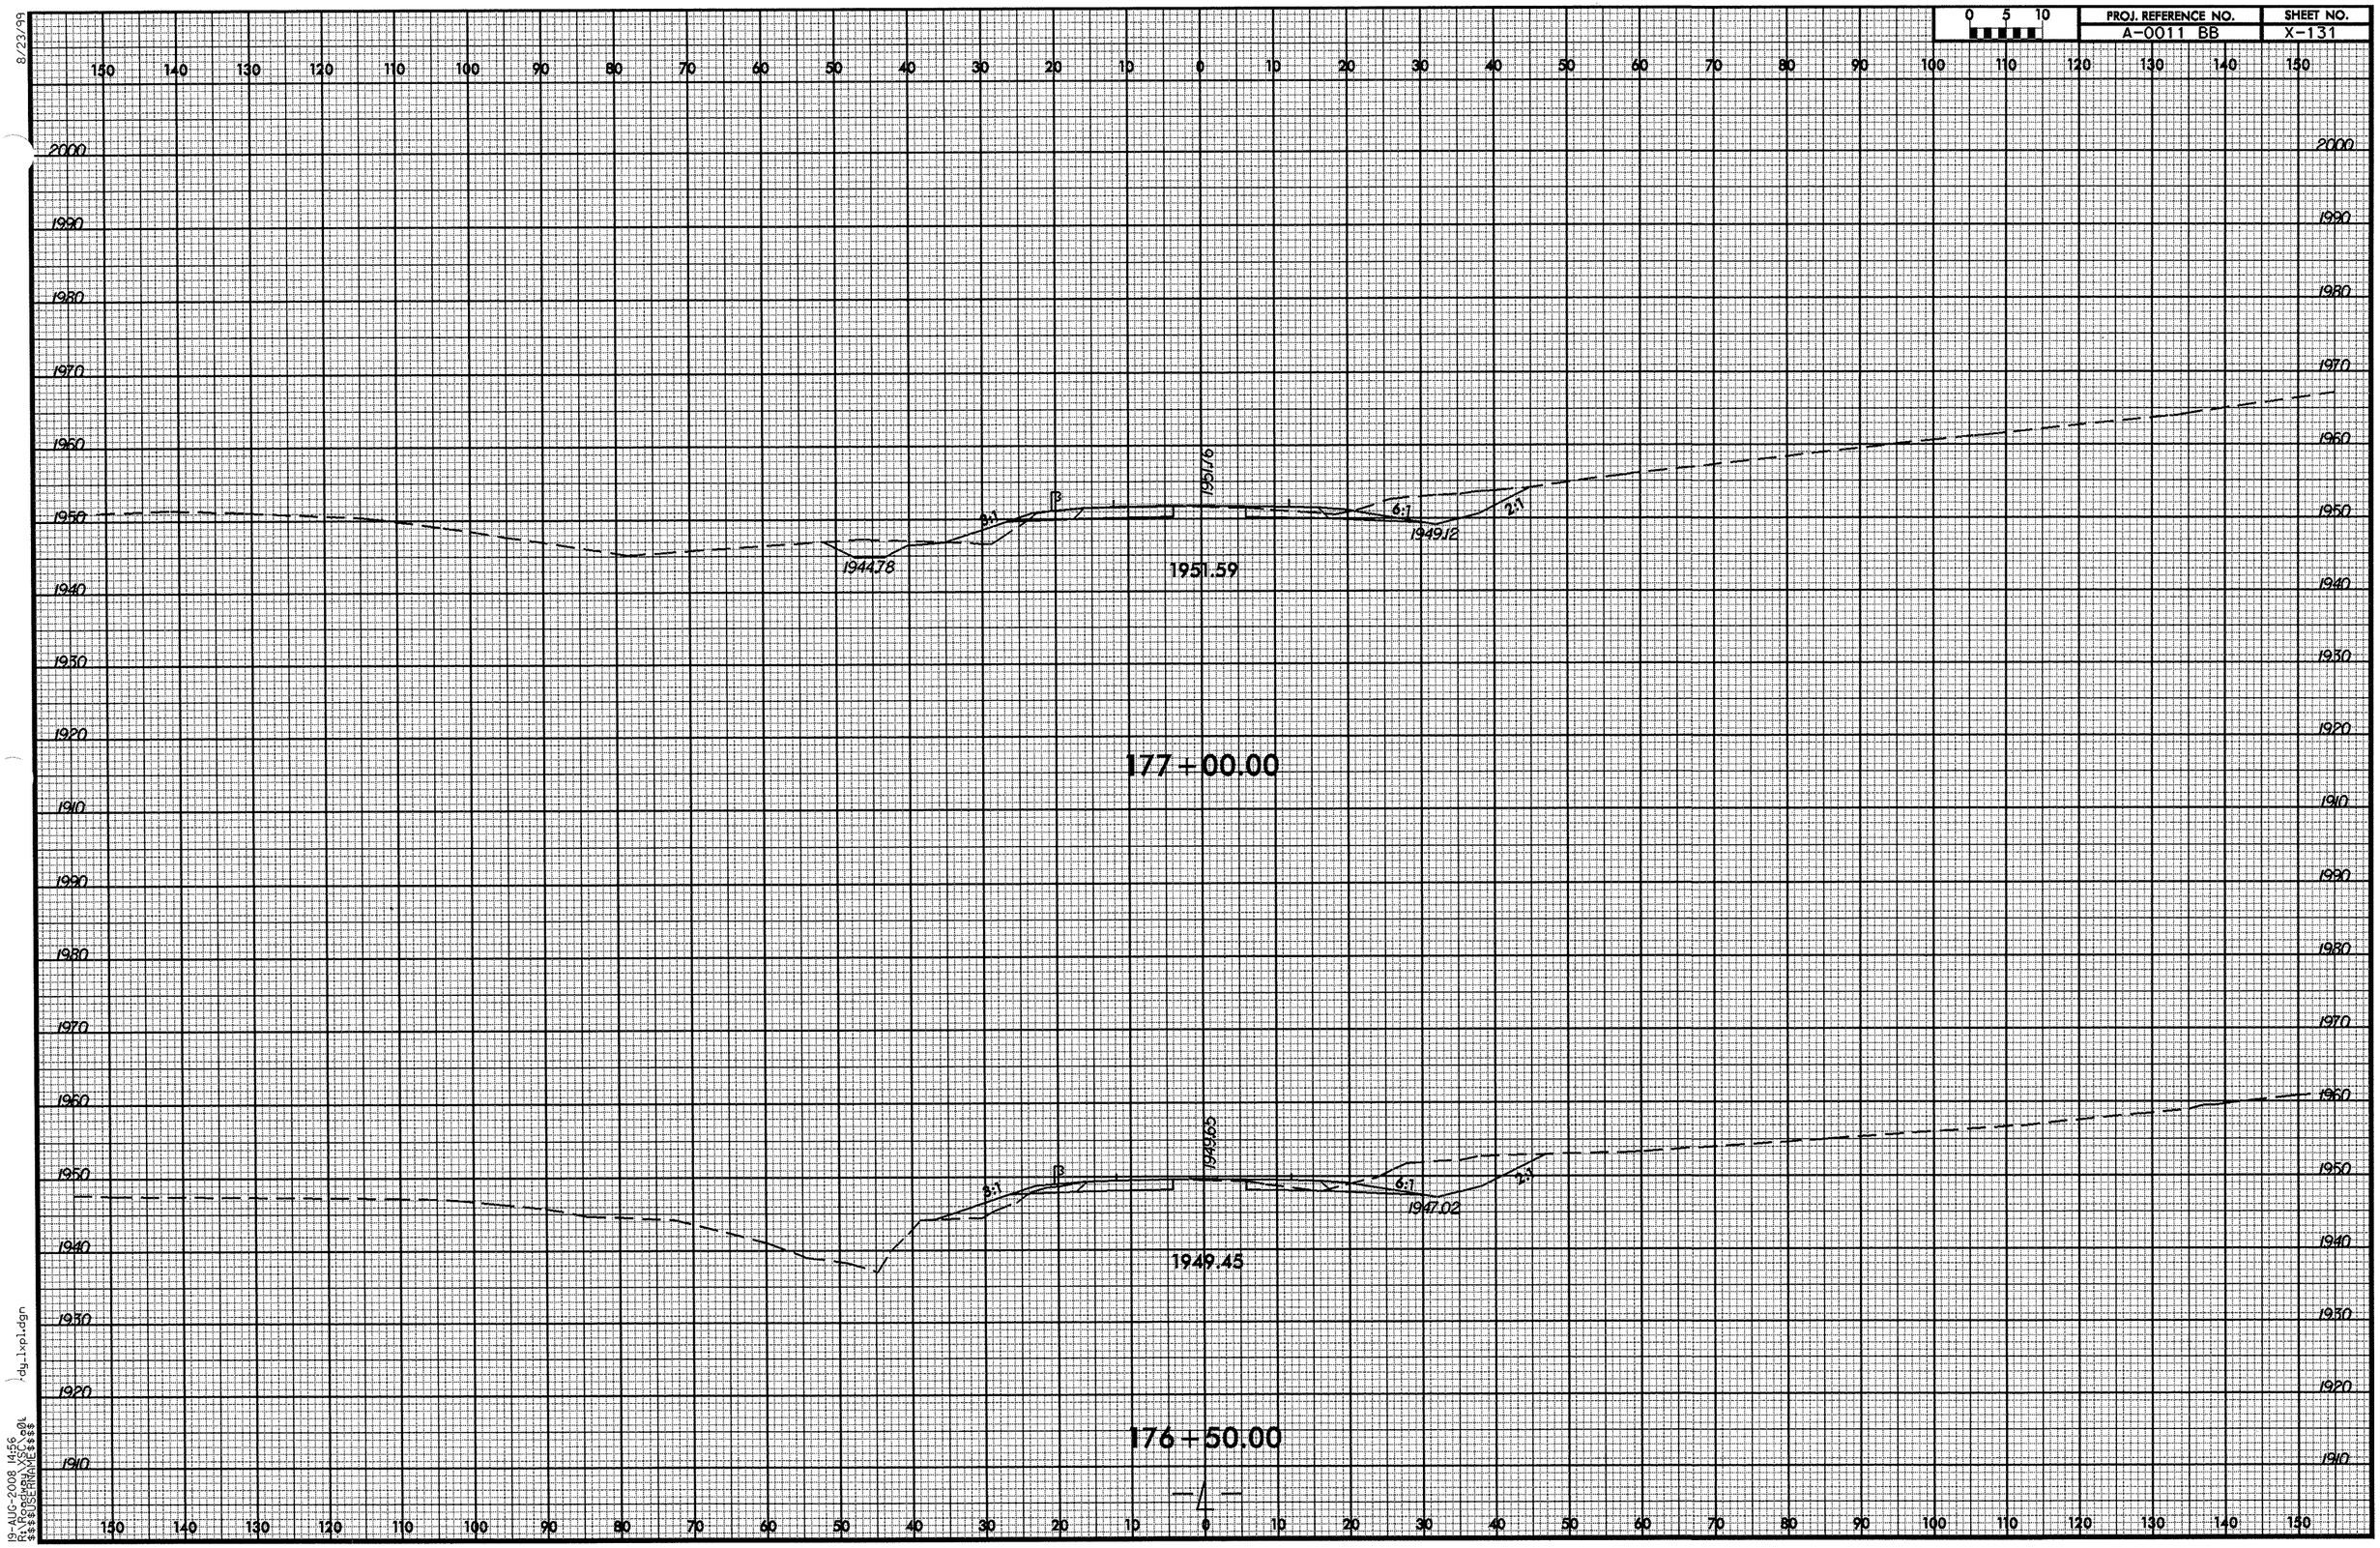

8/23/99

19-AUG-2008 14:56
R:\Roadway\XSC\a0t
$$$$USERNAME$$$$
dy_lxpl.dgn

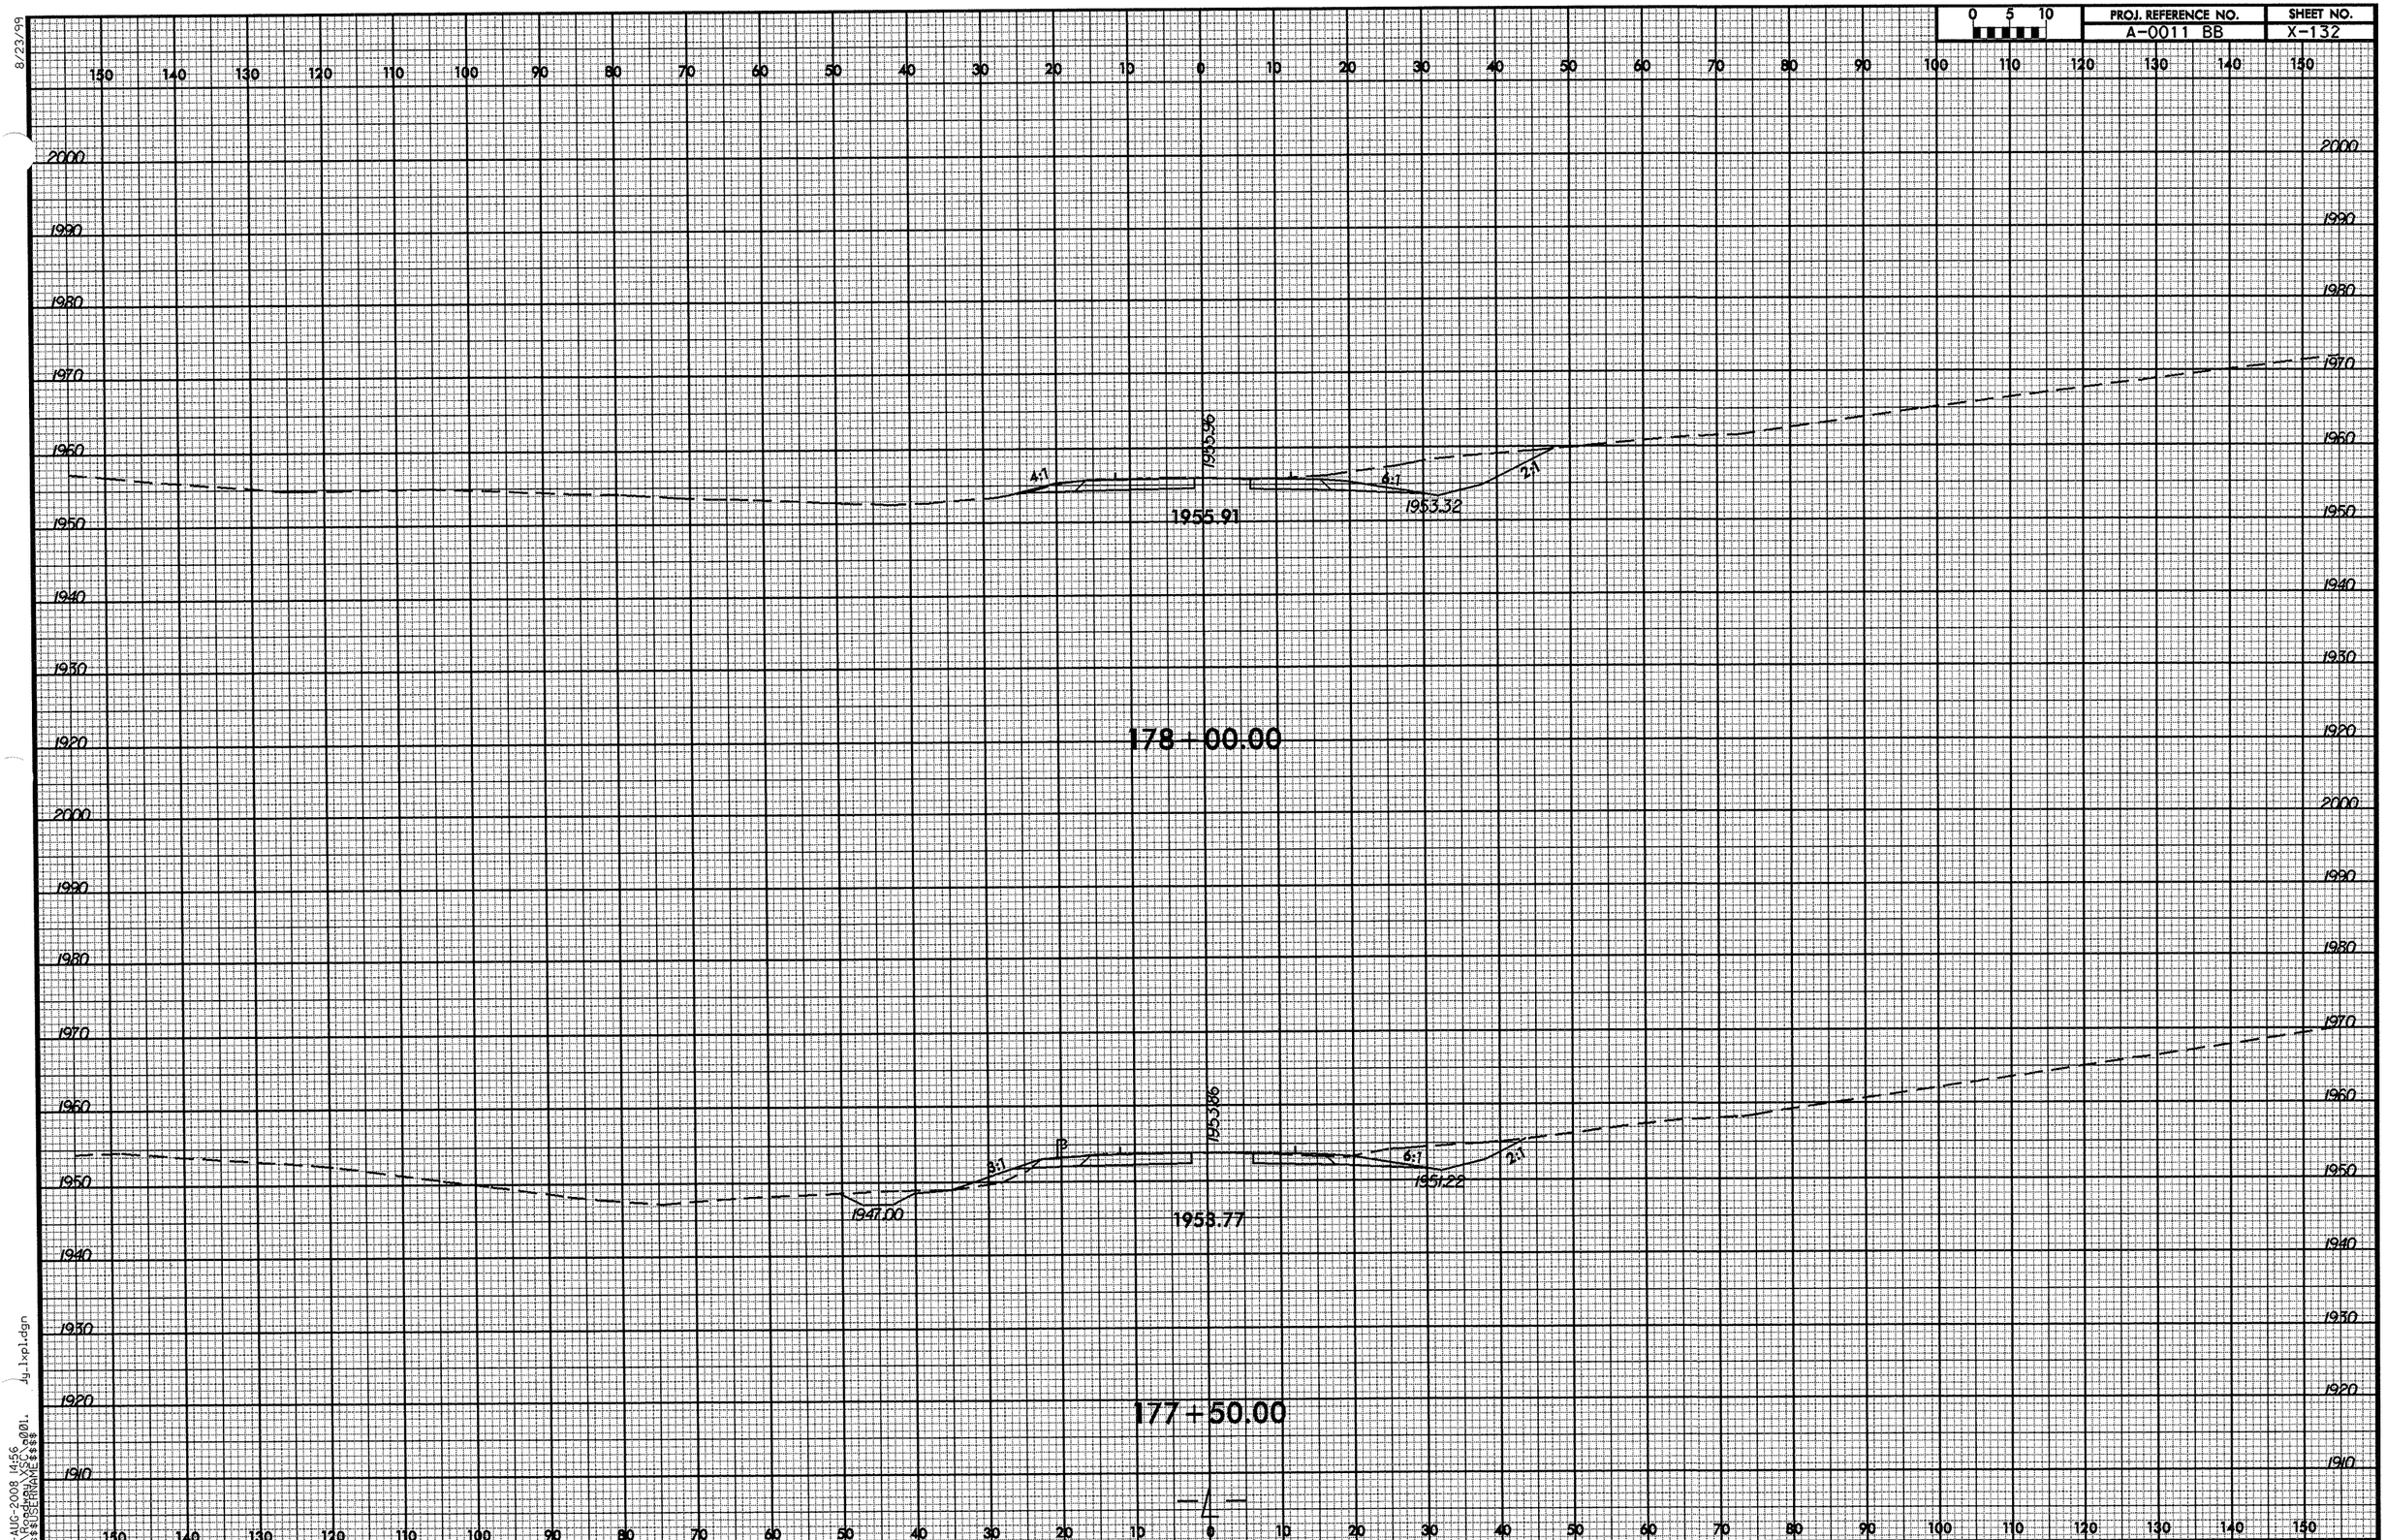

8/23/99

19-AUG-2008 14:56
R:\Roadway\XSC\a001.dgn
$$$$USERNAME$$$$

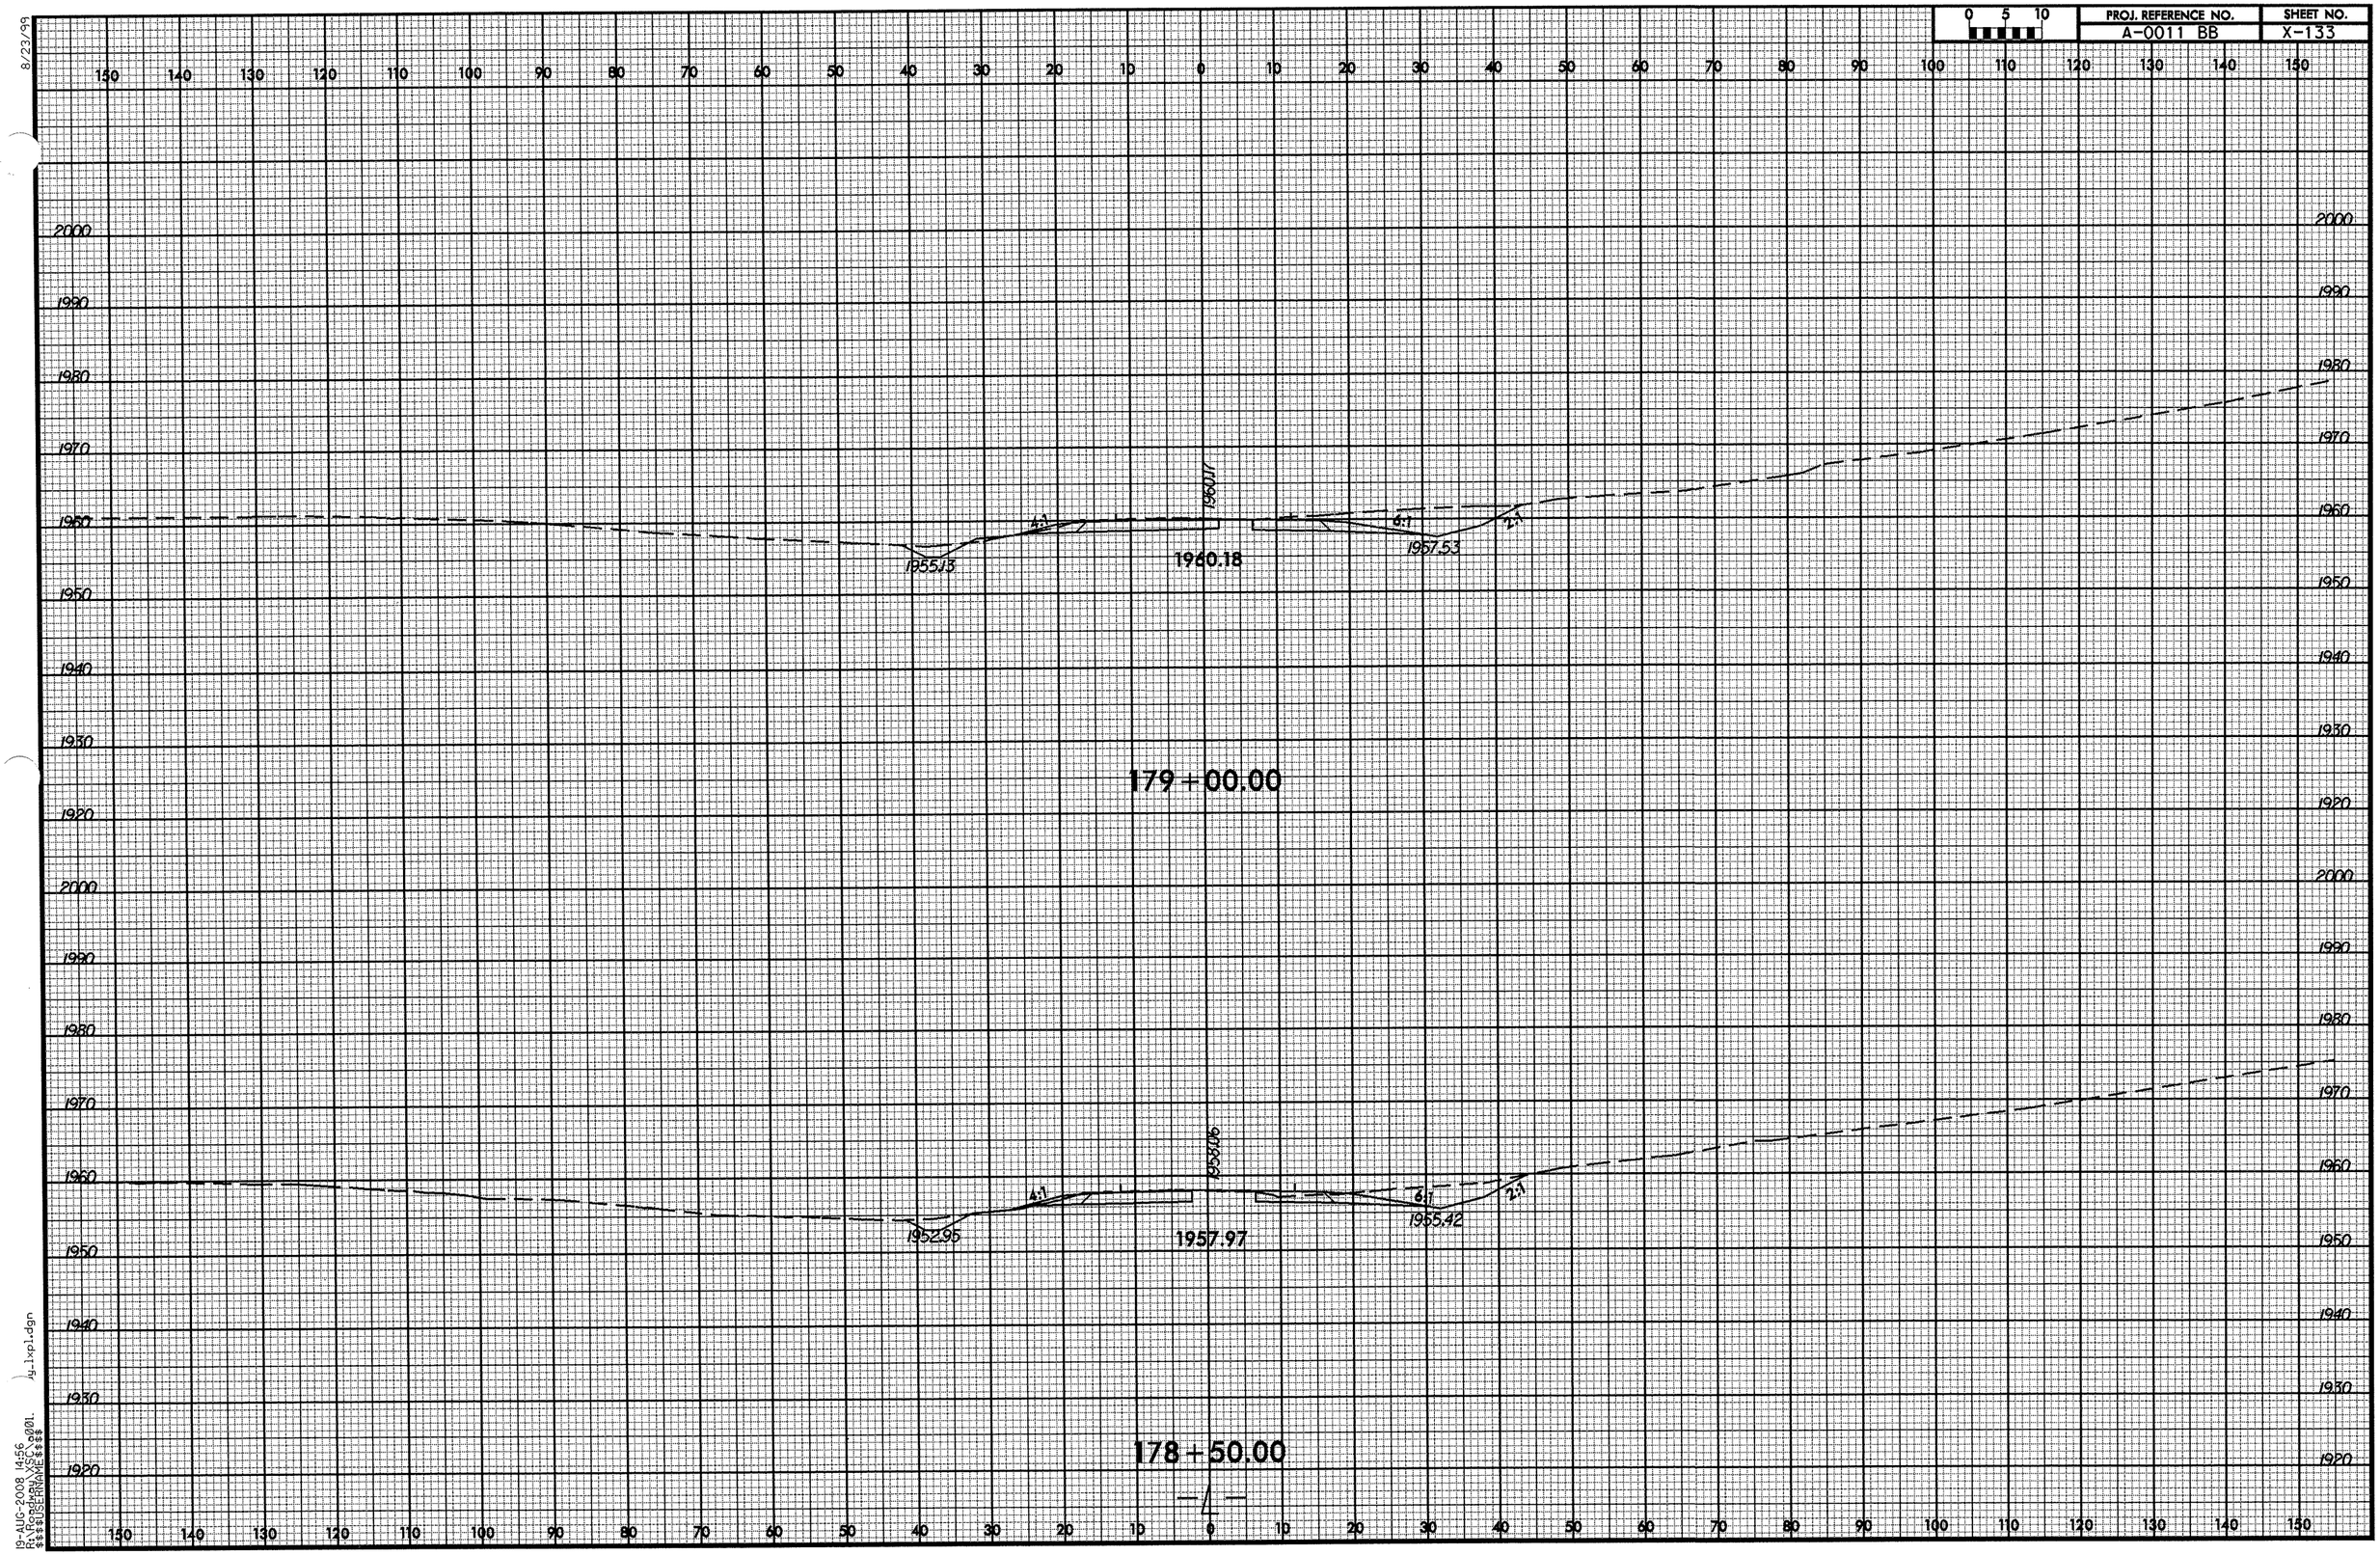

8/23/99

19-AUG-2008 14:56
R:\Roadway\XSC\o001.
$$$$USERNAME$$$$

0 5 10	PROJ. REFERENCE NO.	SHEET NO.
	A-0011 BB	X-134

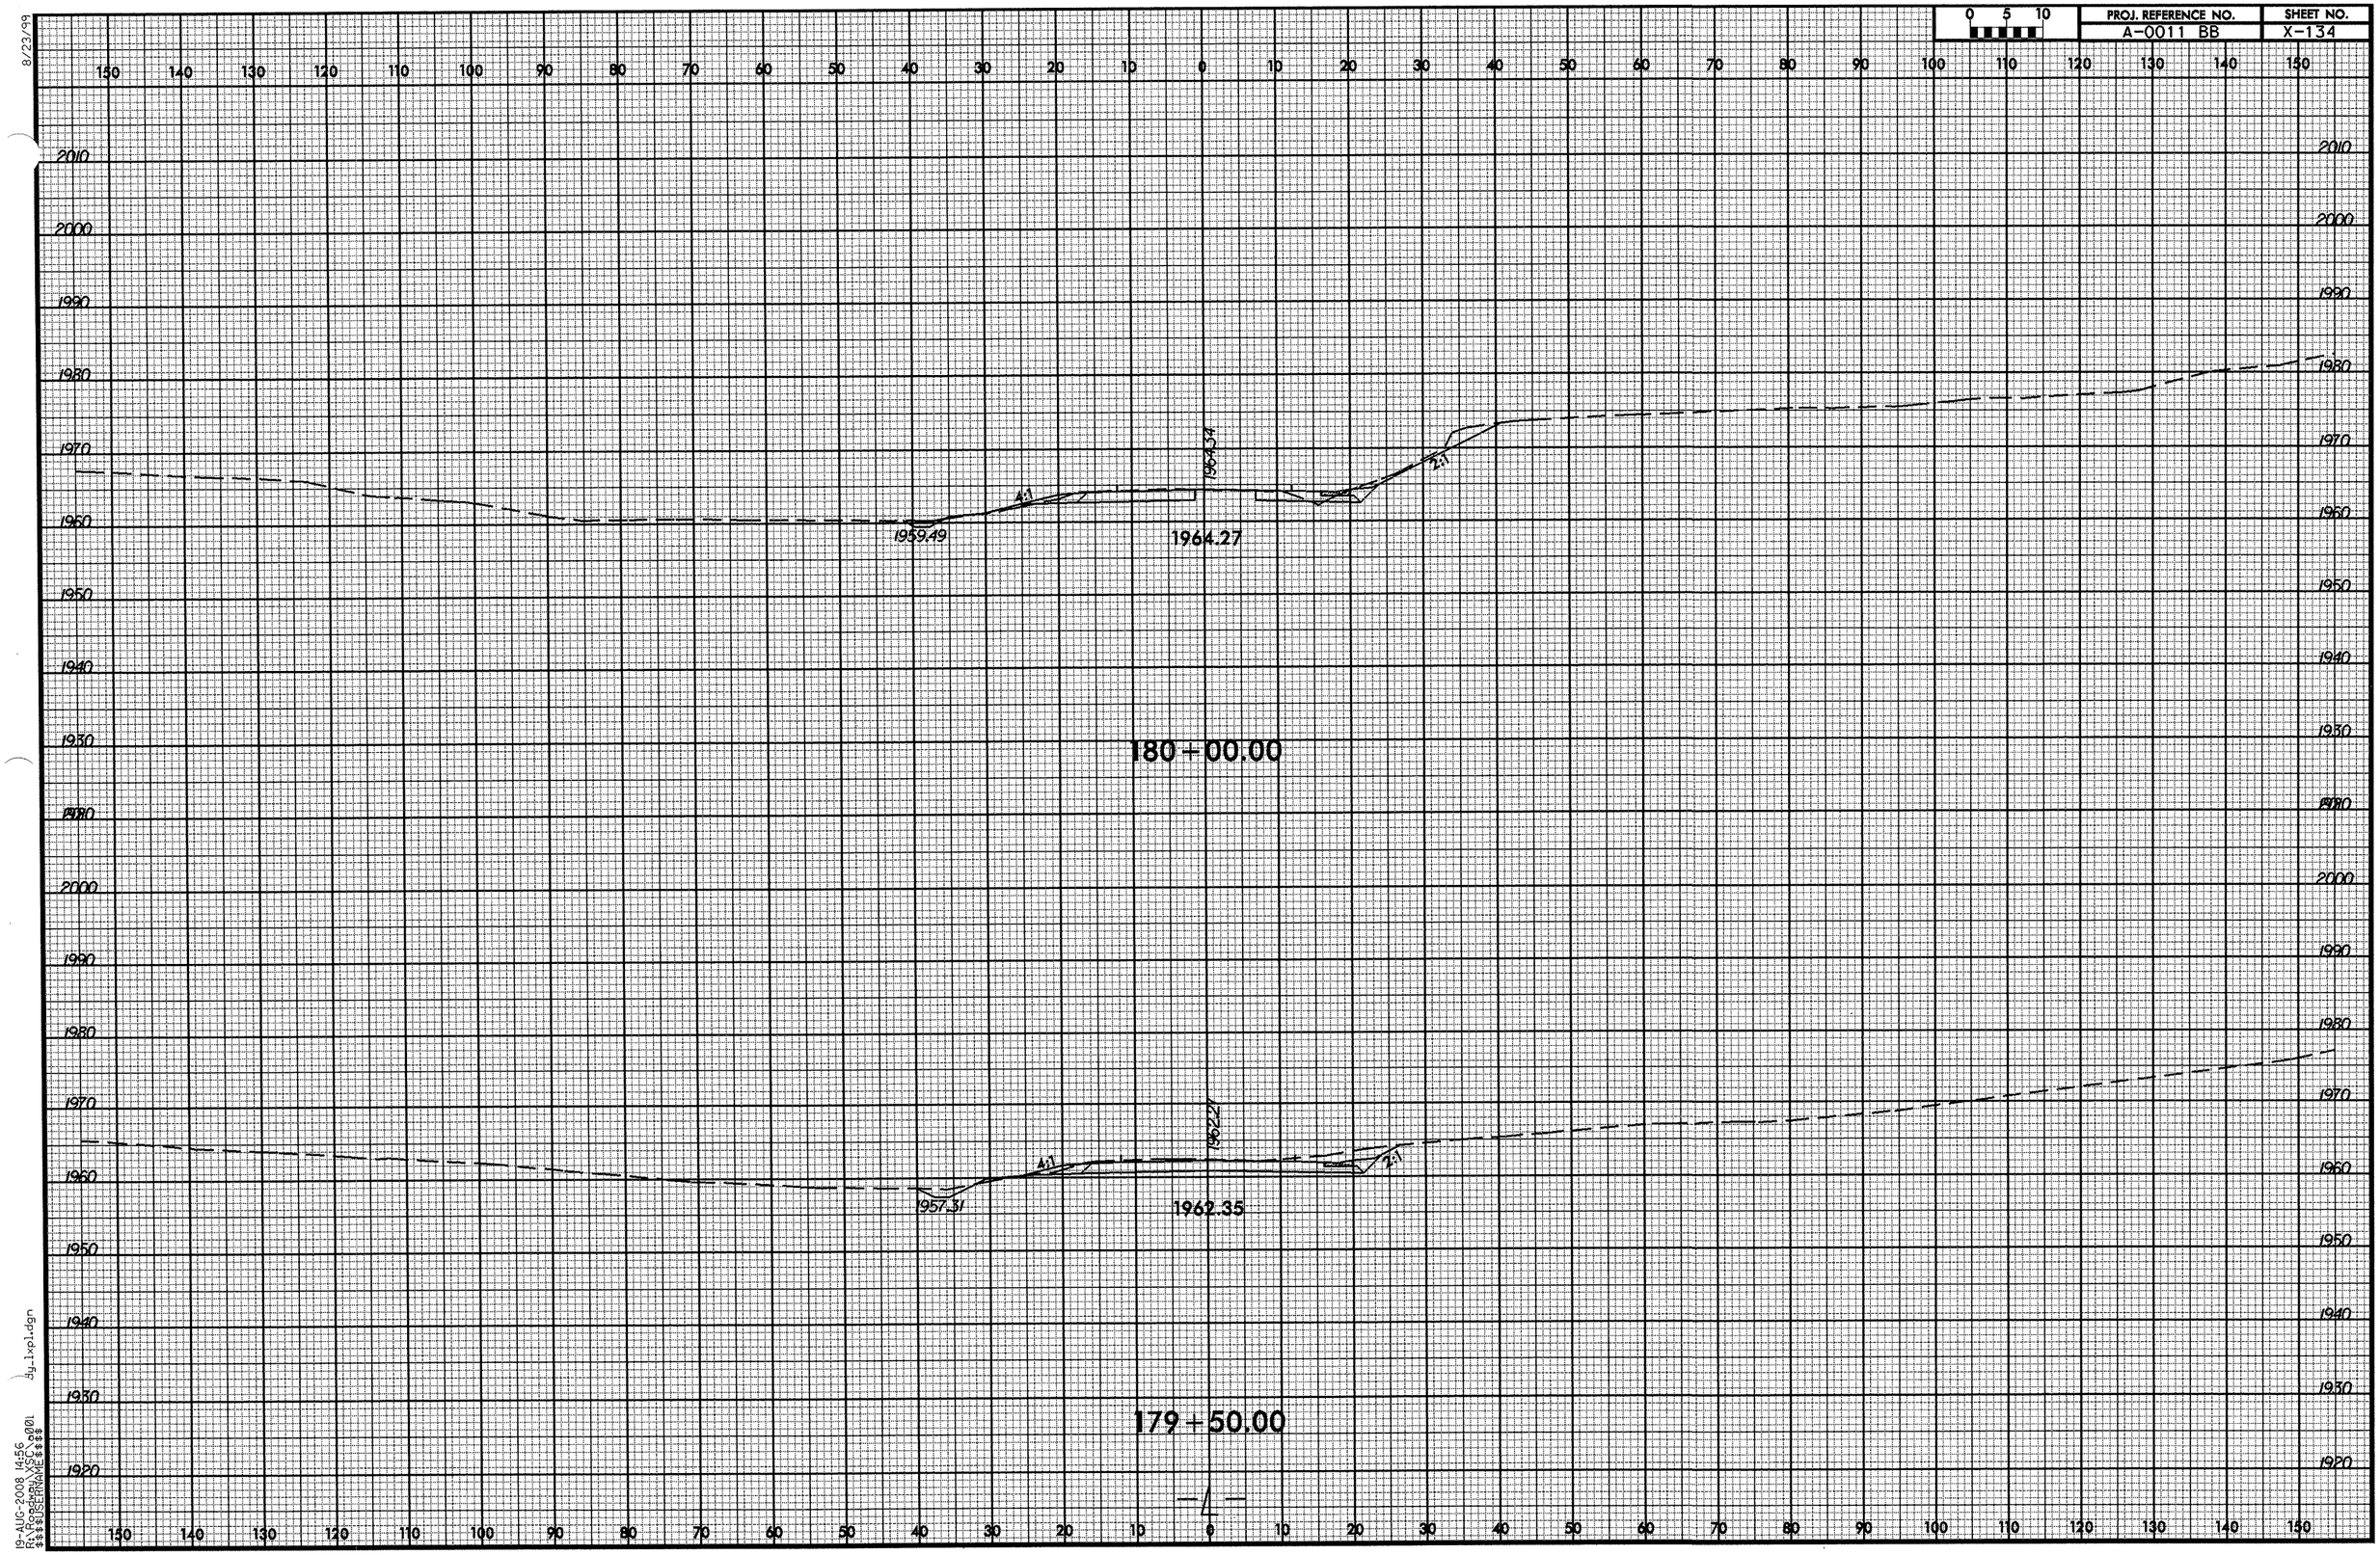

8/23/99
19-AUG-2008 14:56
R:\Roadway\xsc\a001
$$$$USERNAME$$$$
gy_1xpl.dgn

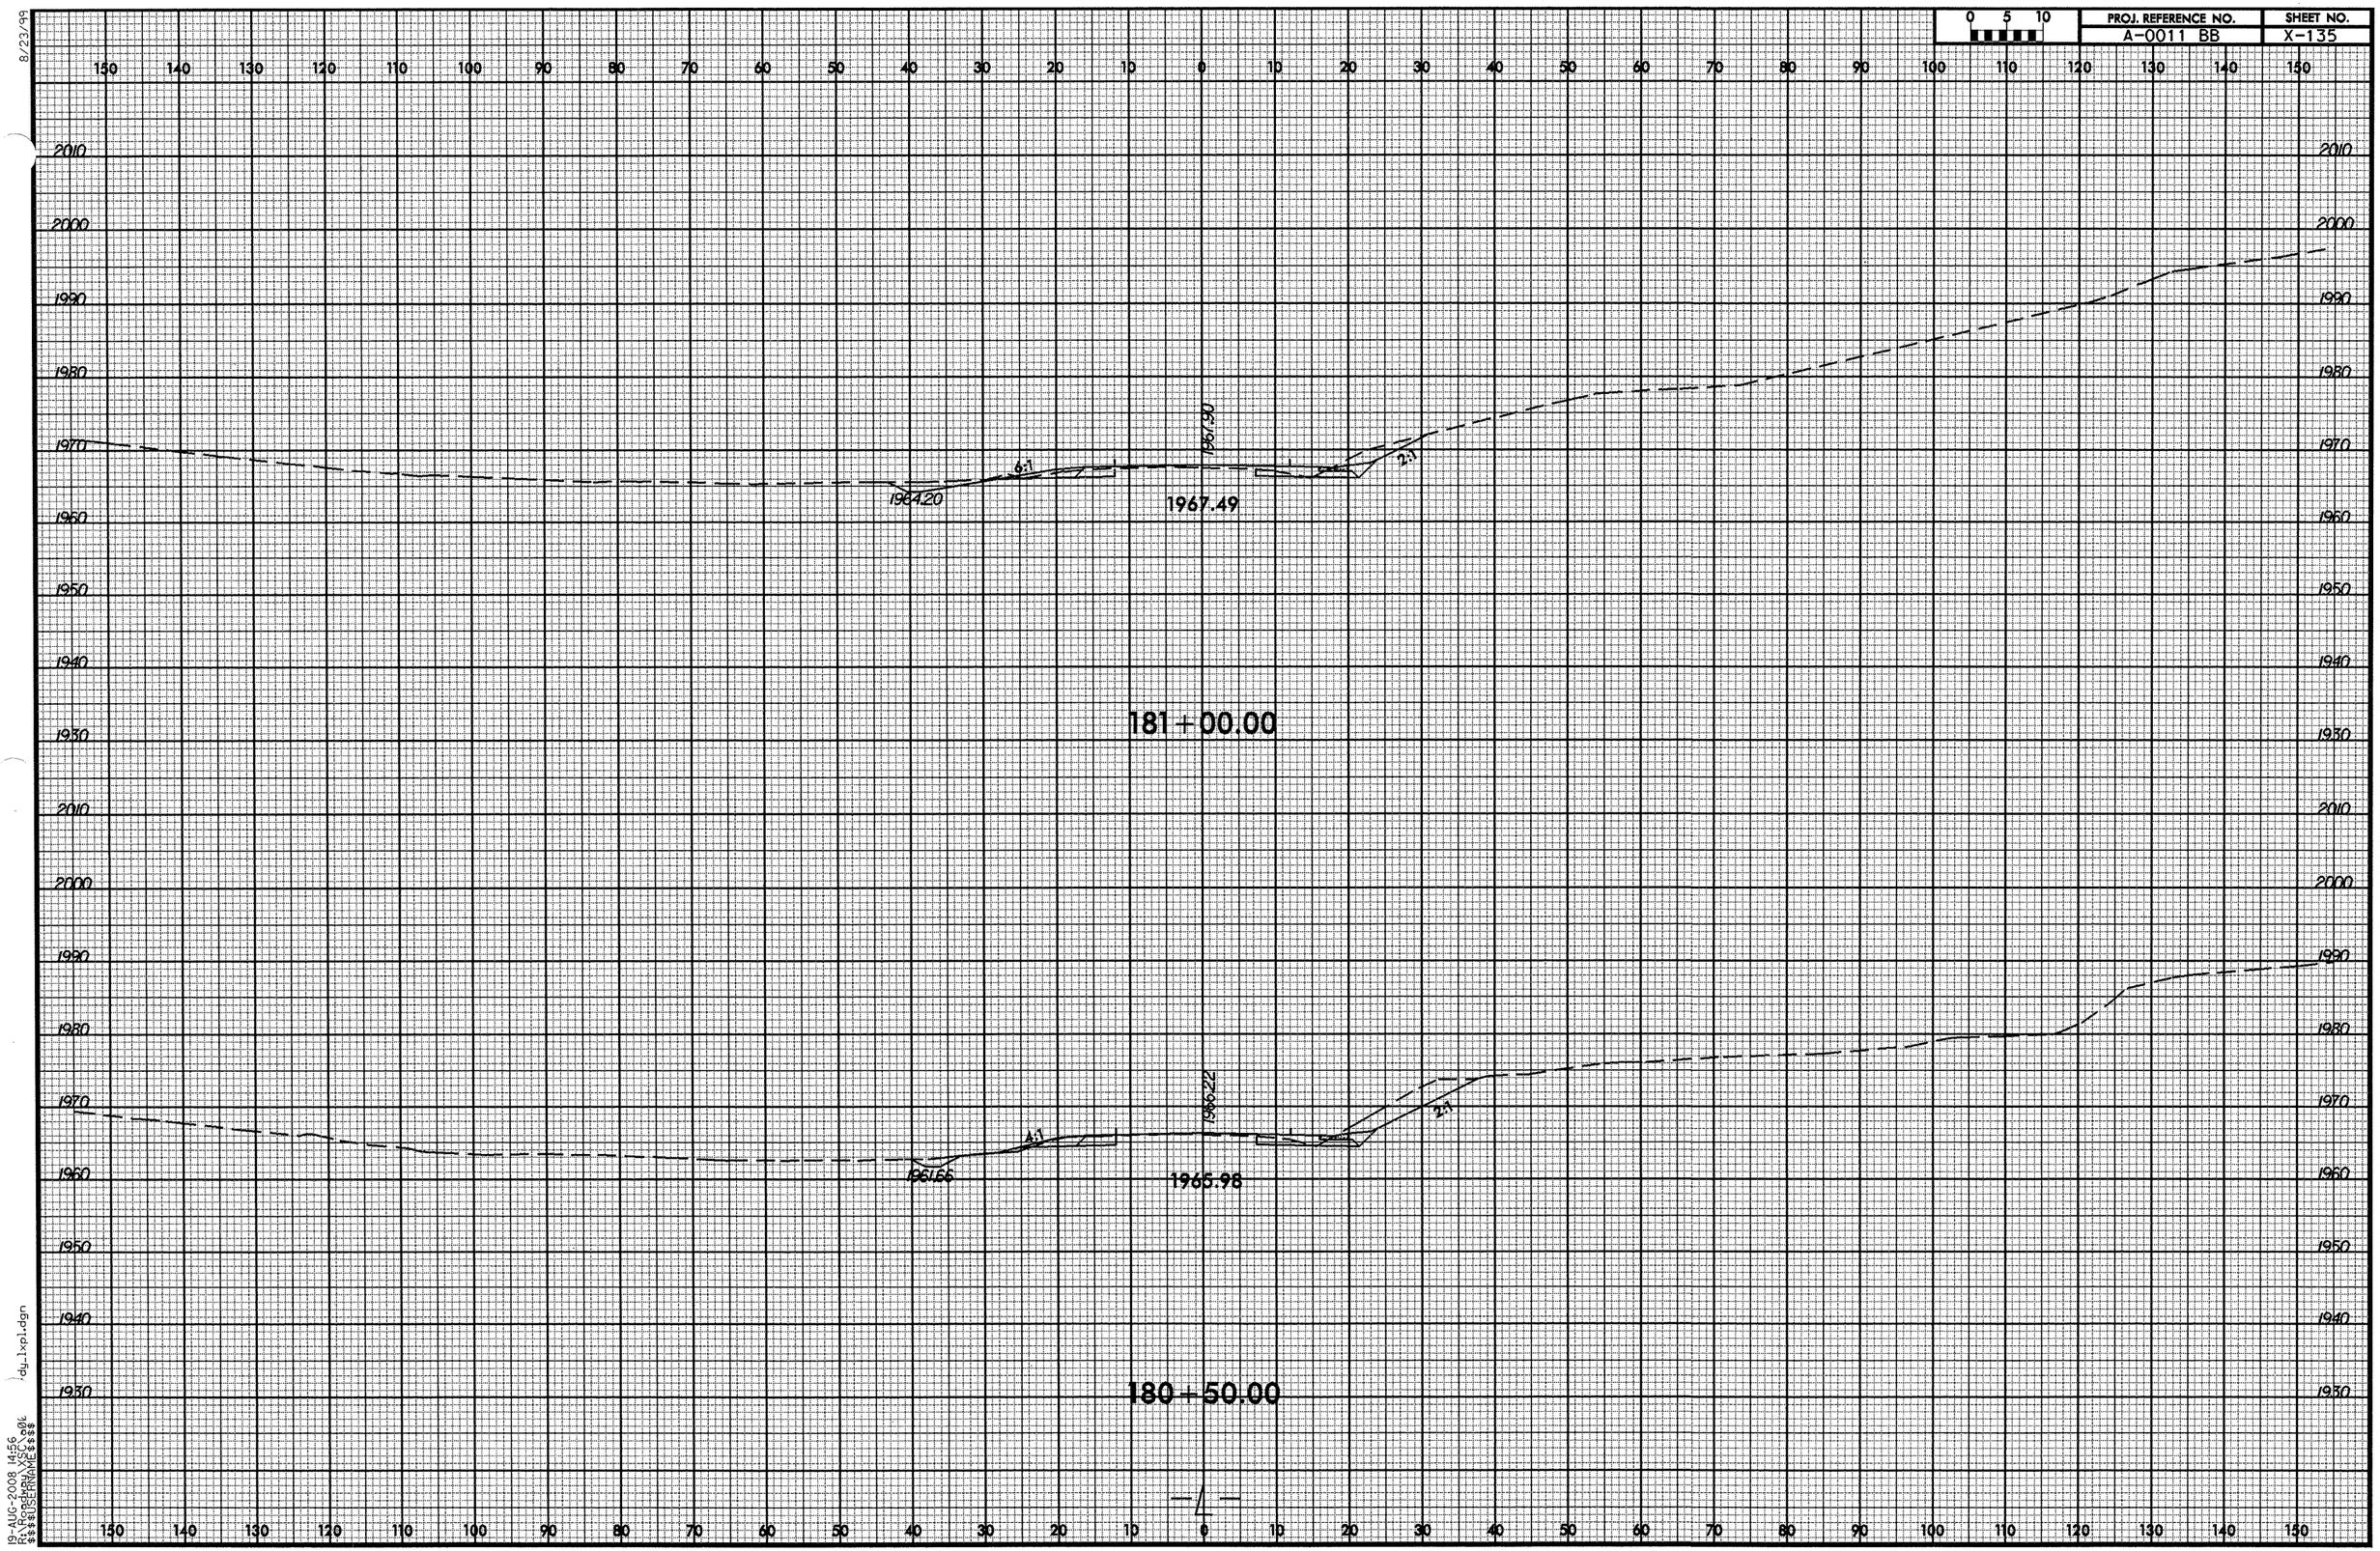

8/23/99
19-AUG-2008 14:56
R:\Roadway\XSC\a0b
$$$$USERNAME$$$$
dy_lxpl.dgn

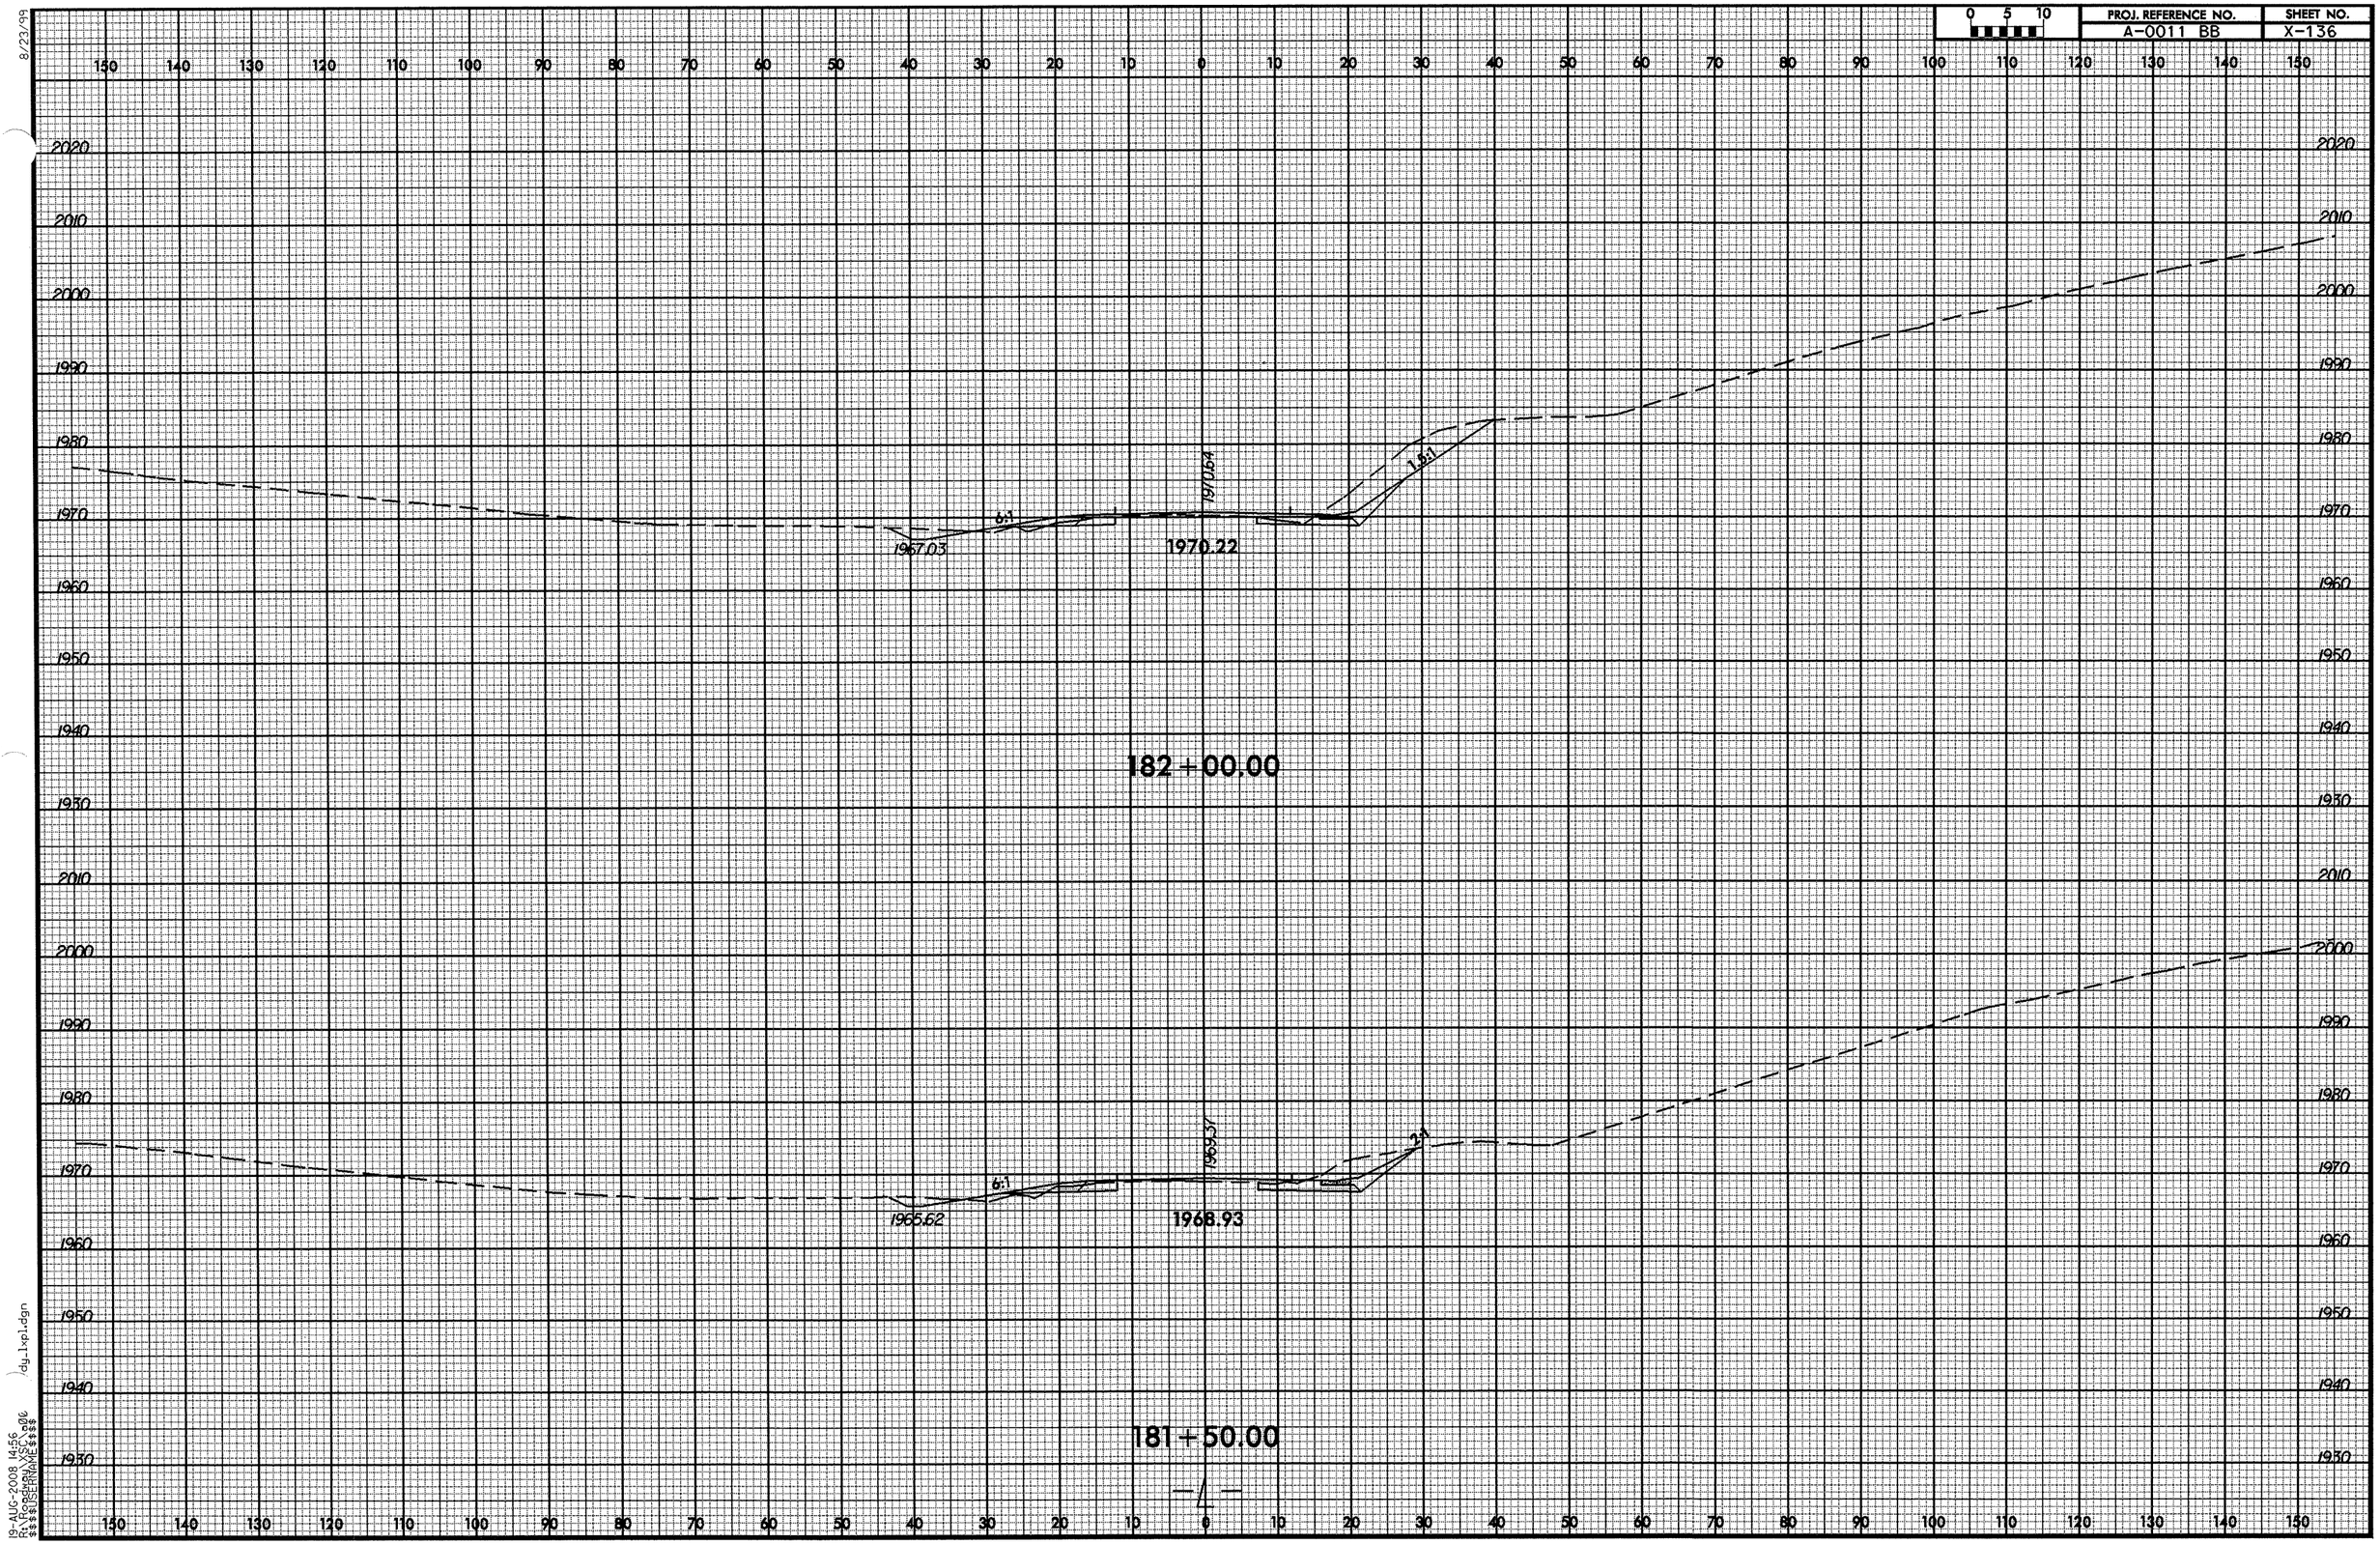

8/23/99

19-AUG-2008 14:56
R:\Roadway\XSC\a06
$$$$USERNAME$$$$
dy_lxpl.dgn

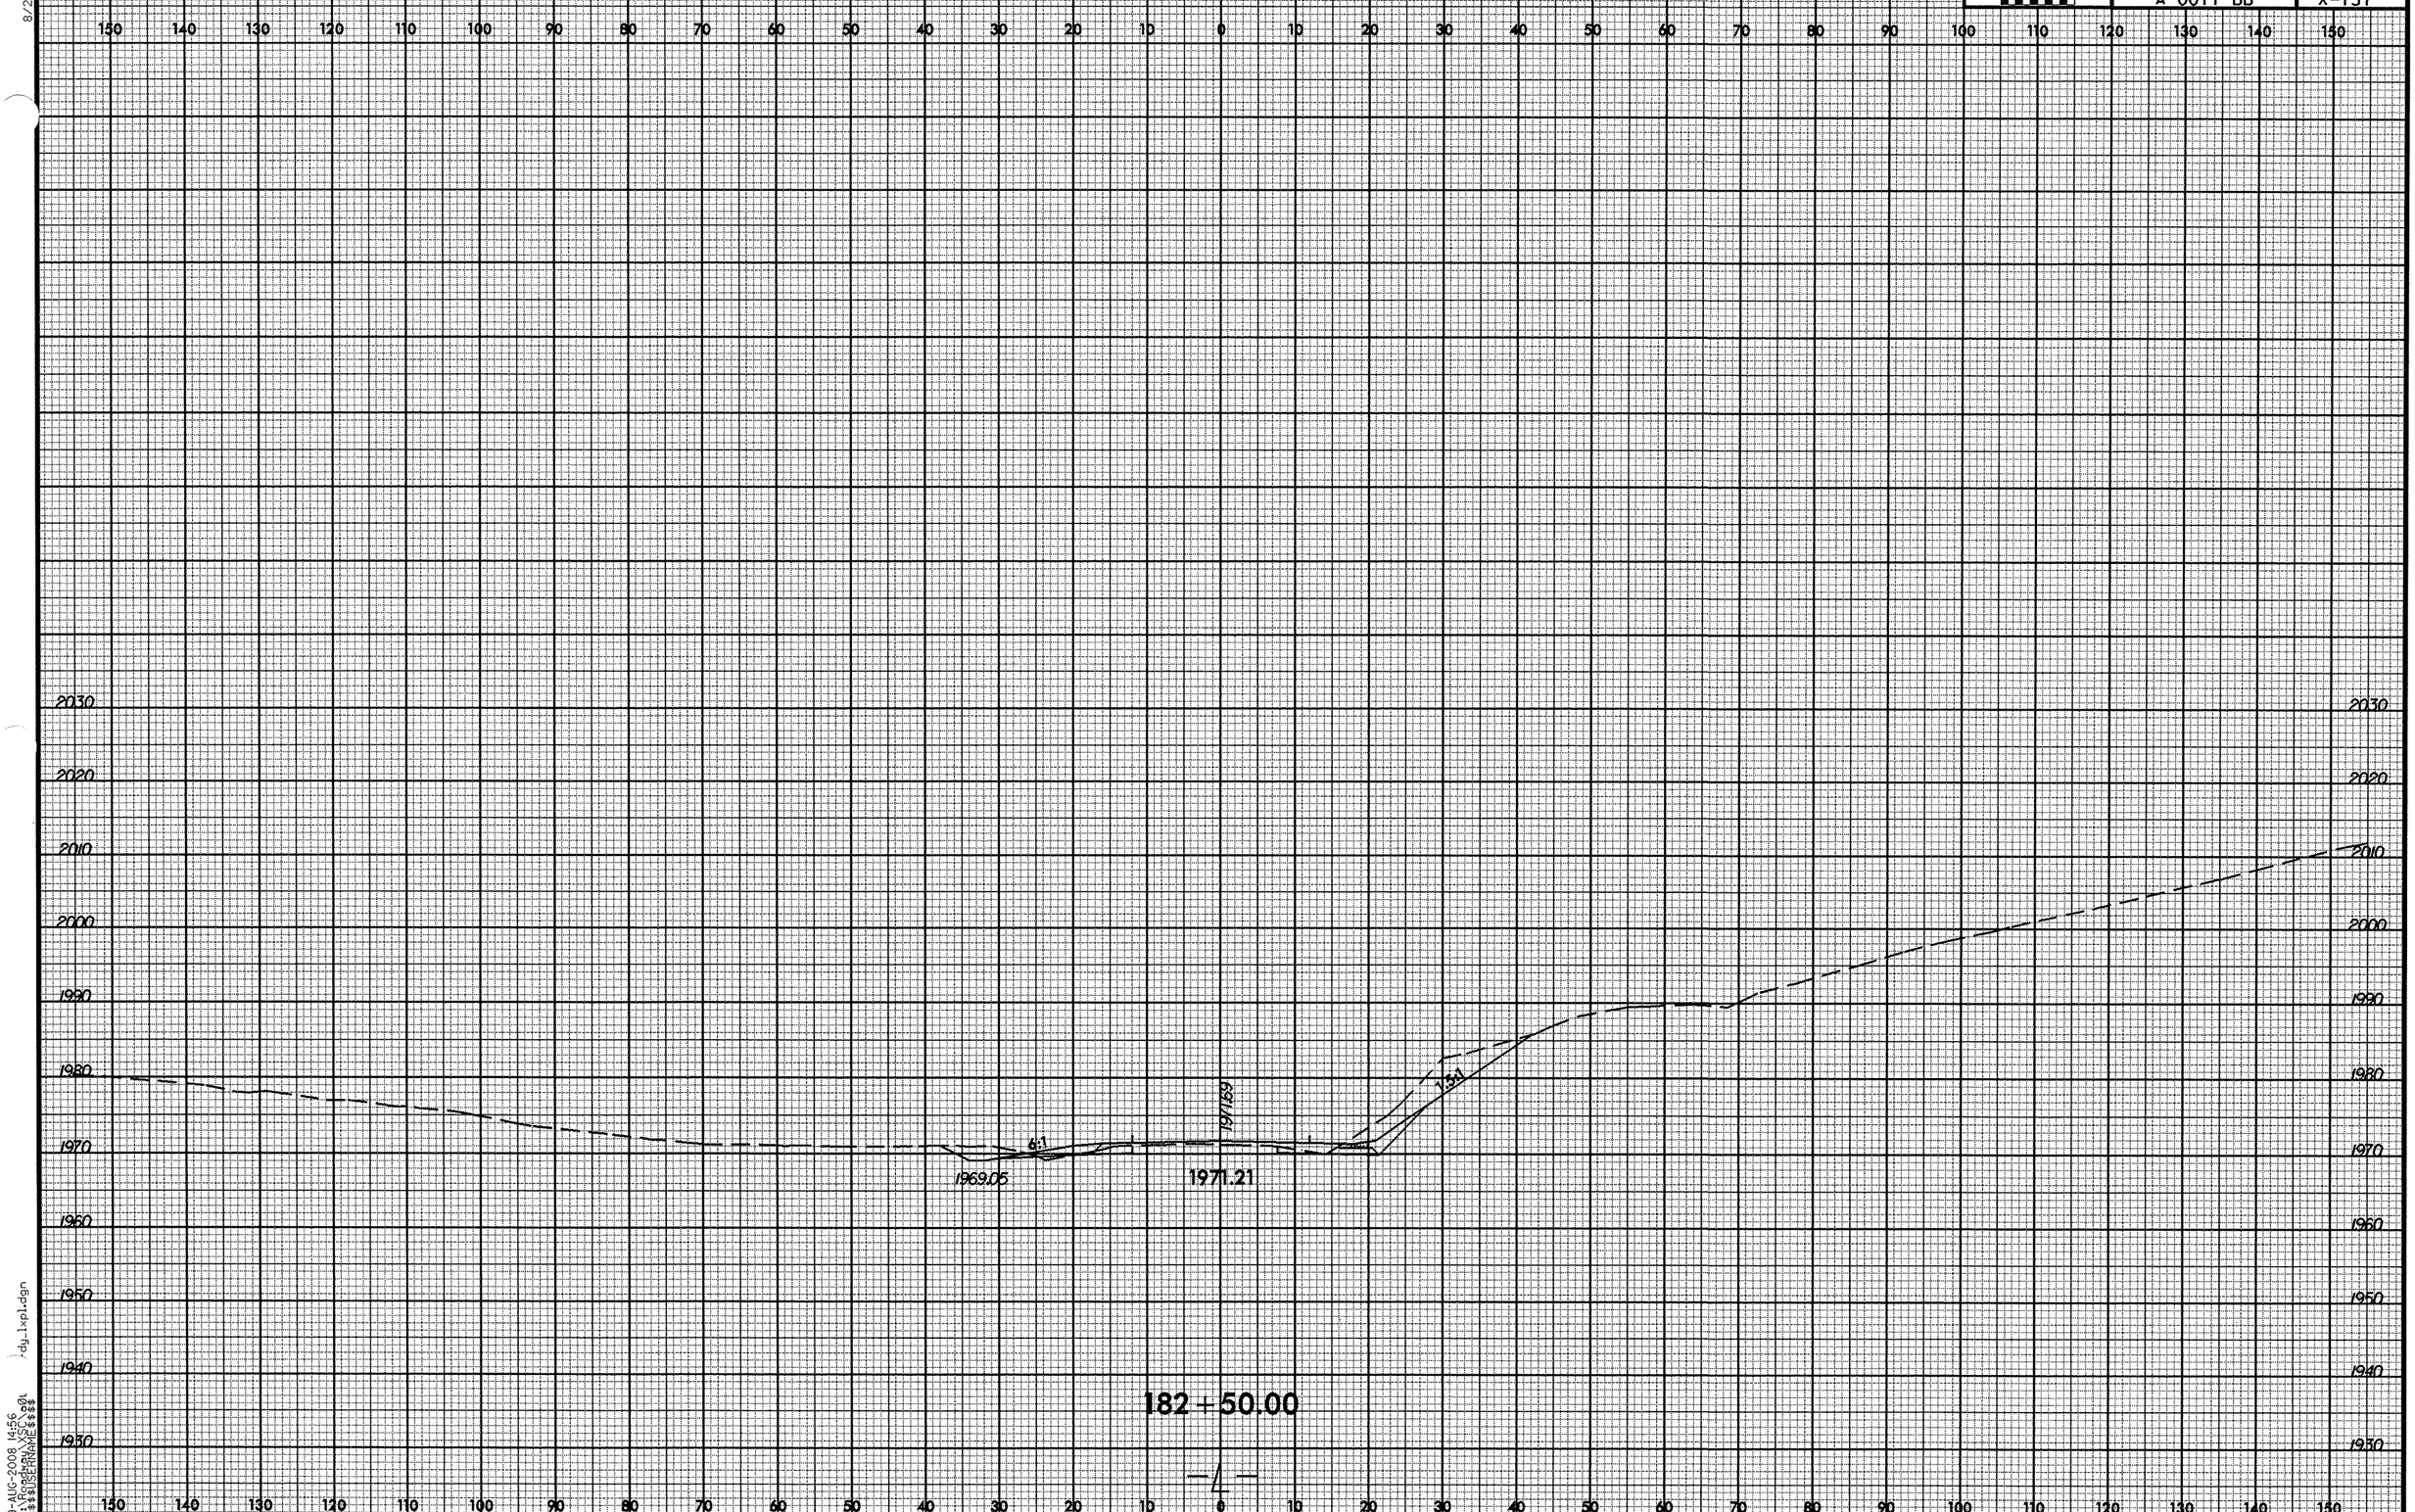

8/23/99

19-AUG-2008 14:56
R:\Roadway\XSC\a0l
$$$$USERNAME$$$$
dy_lxpl.dgn

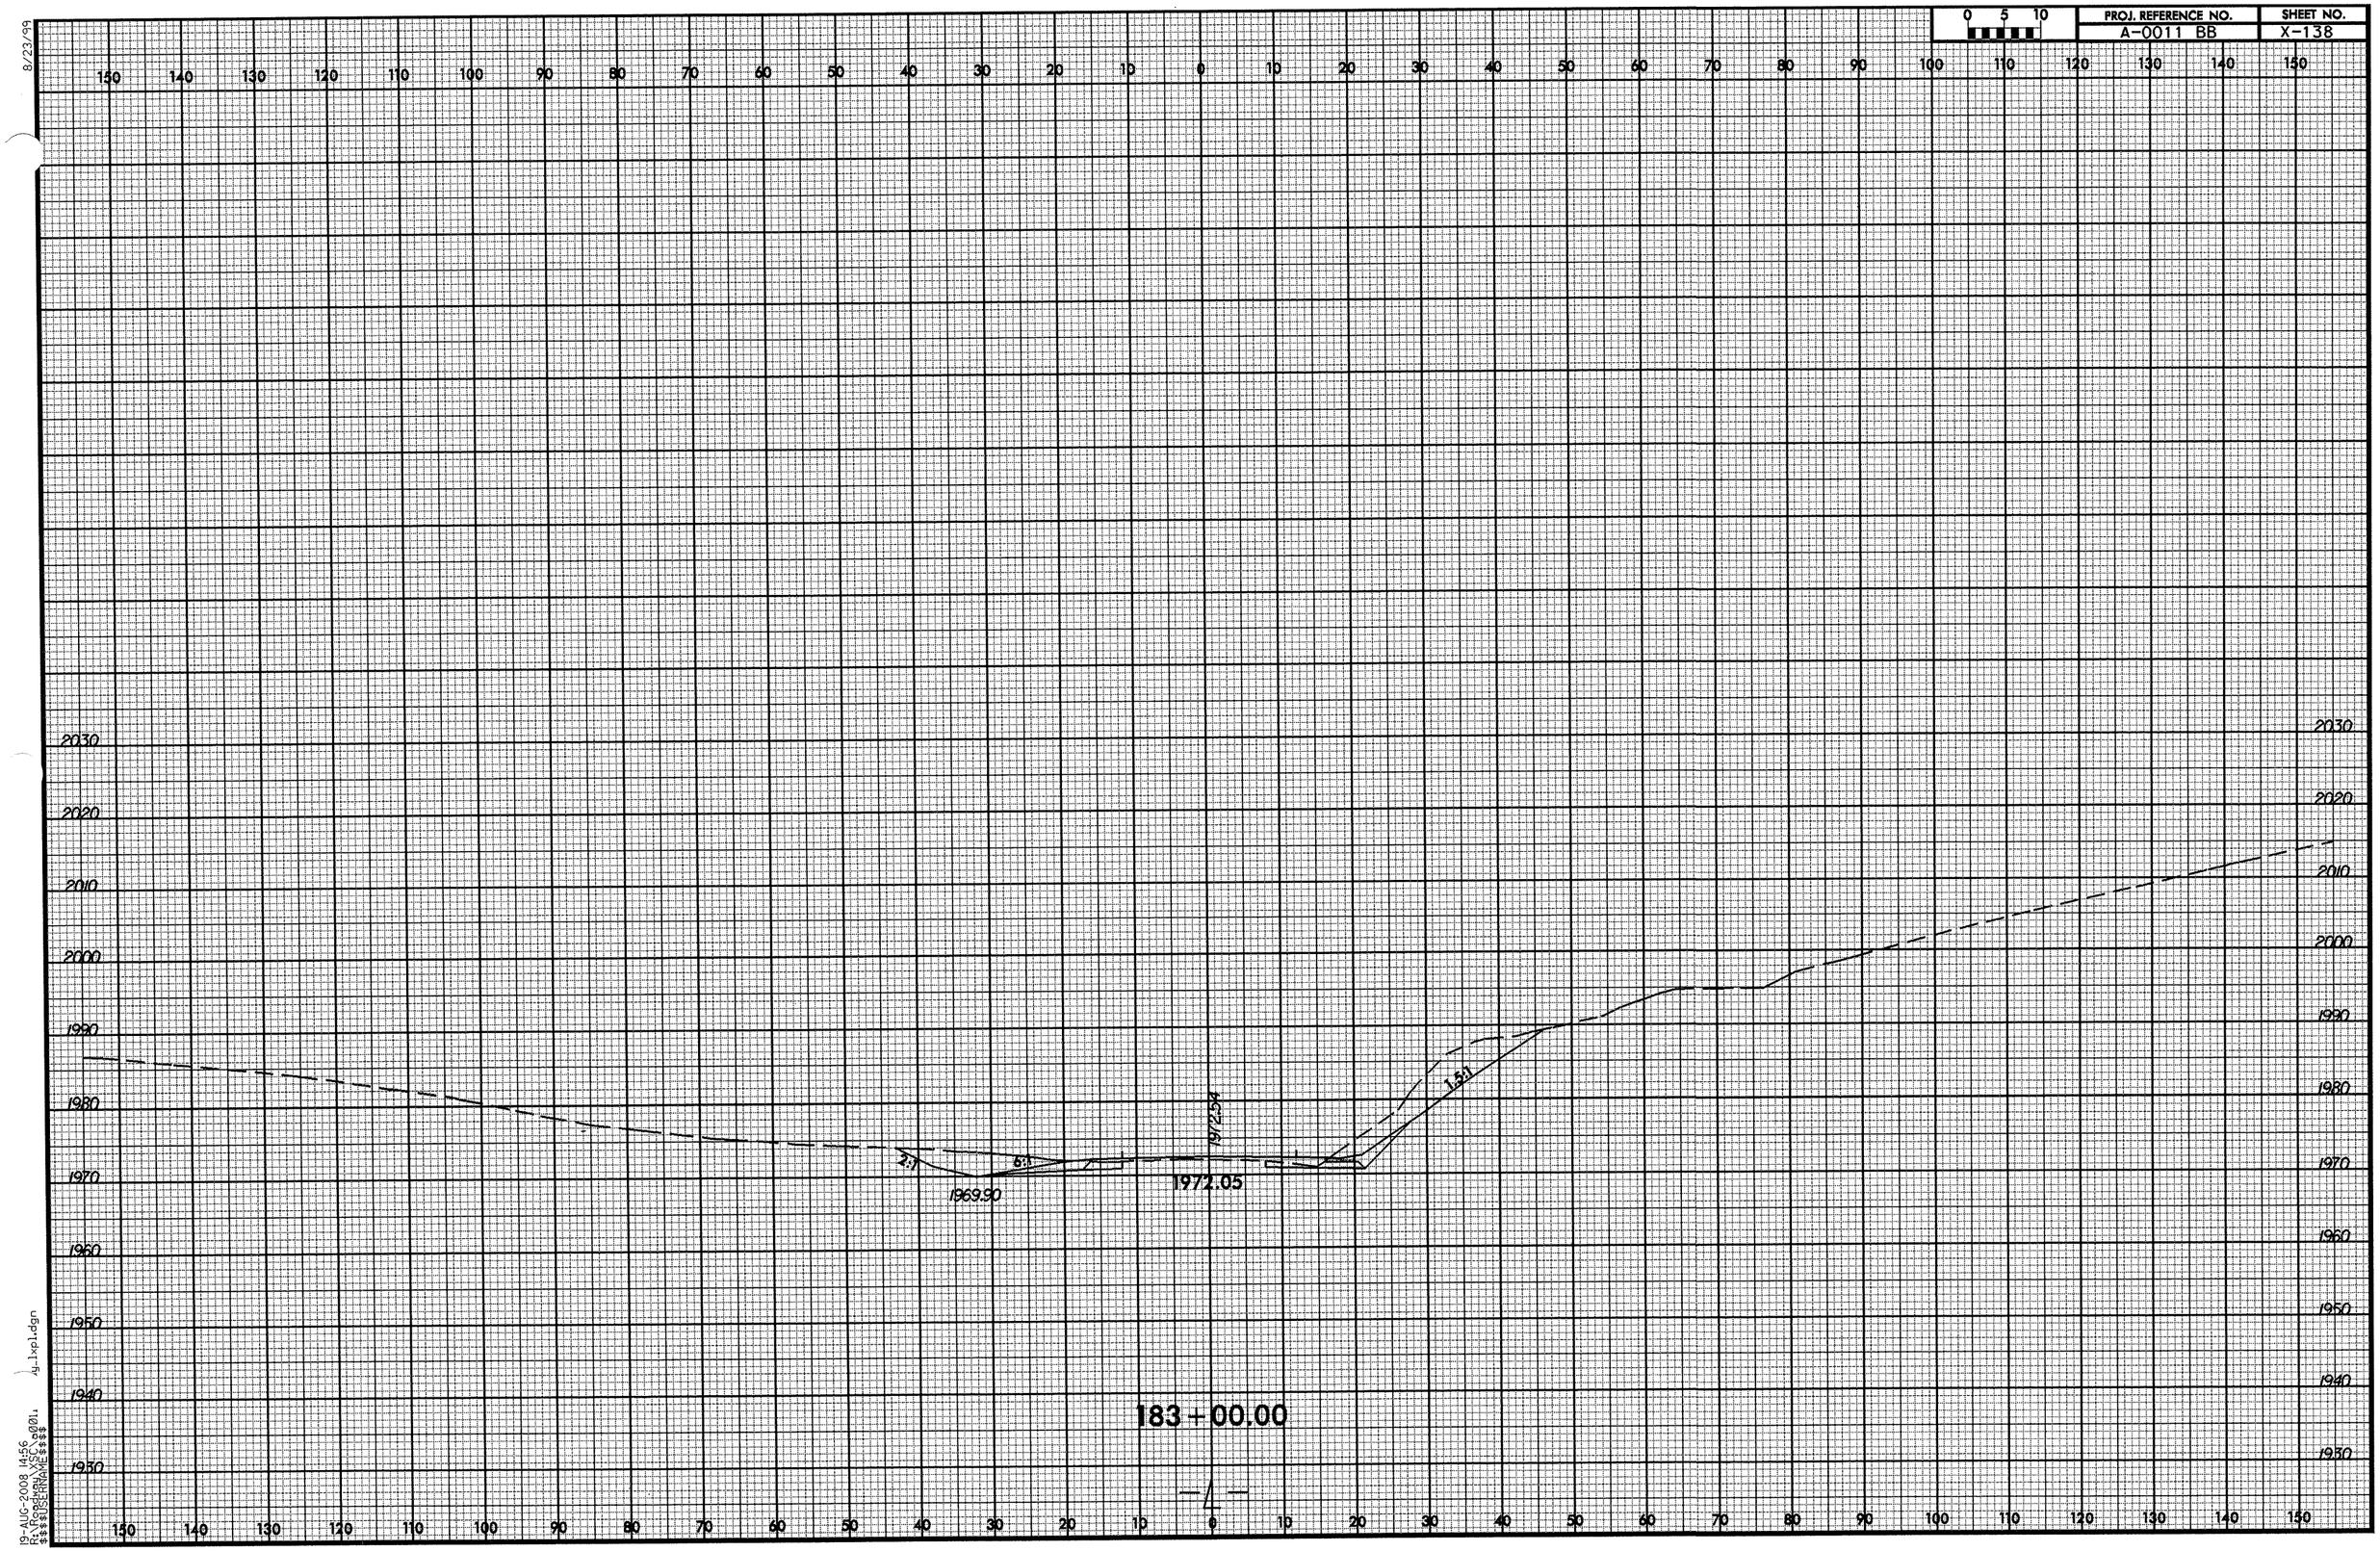

8/23/99

19-AUG-2008 14:56
R:\Roadway\XSC\a001.xy_lxpl.dgn
$$$$USERNAME$$$$

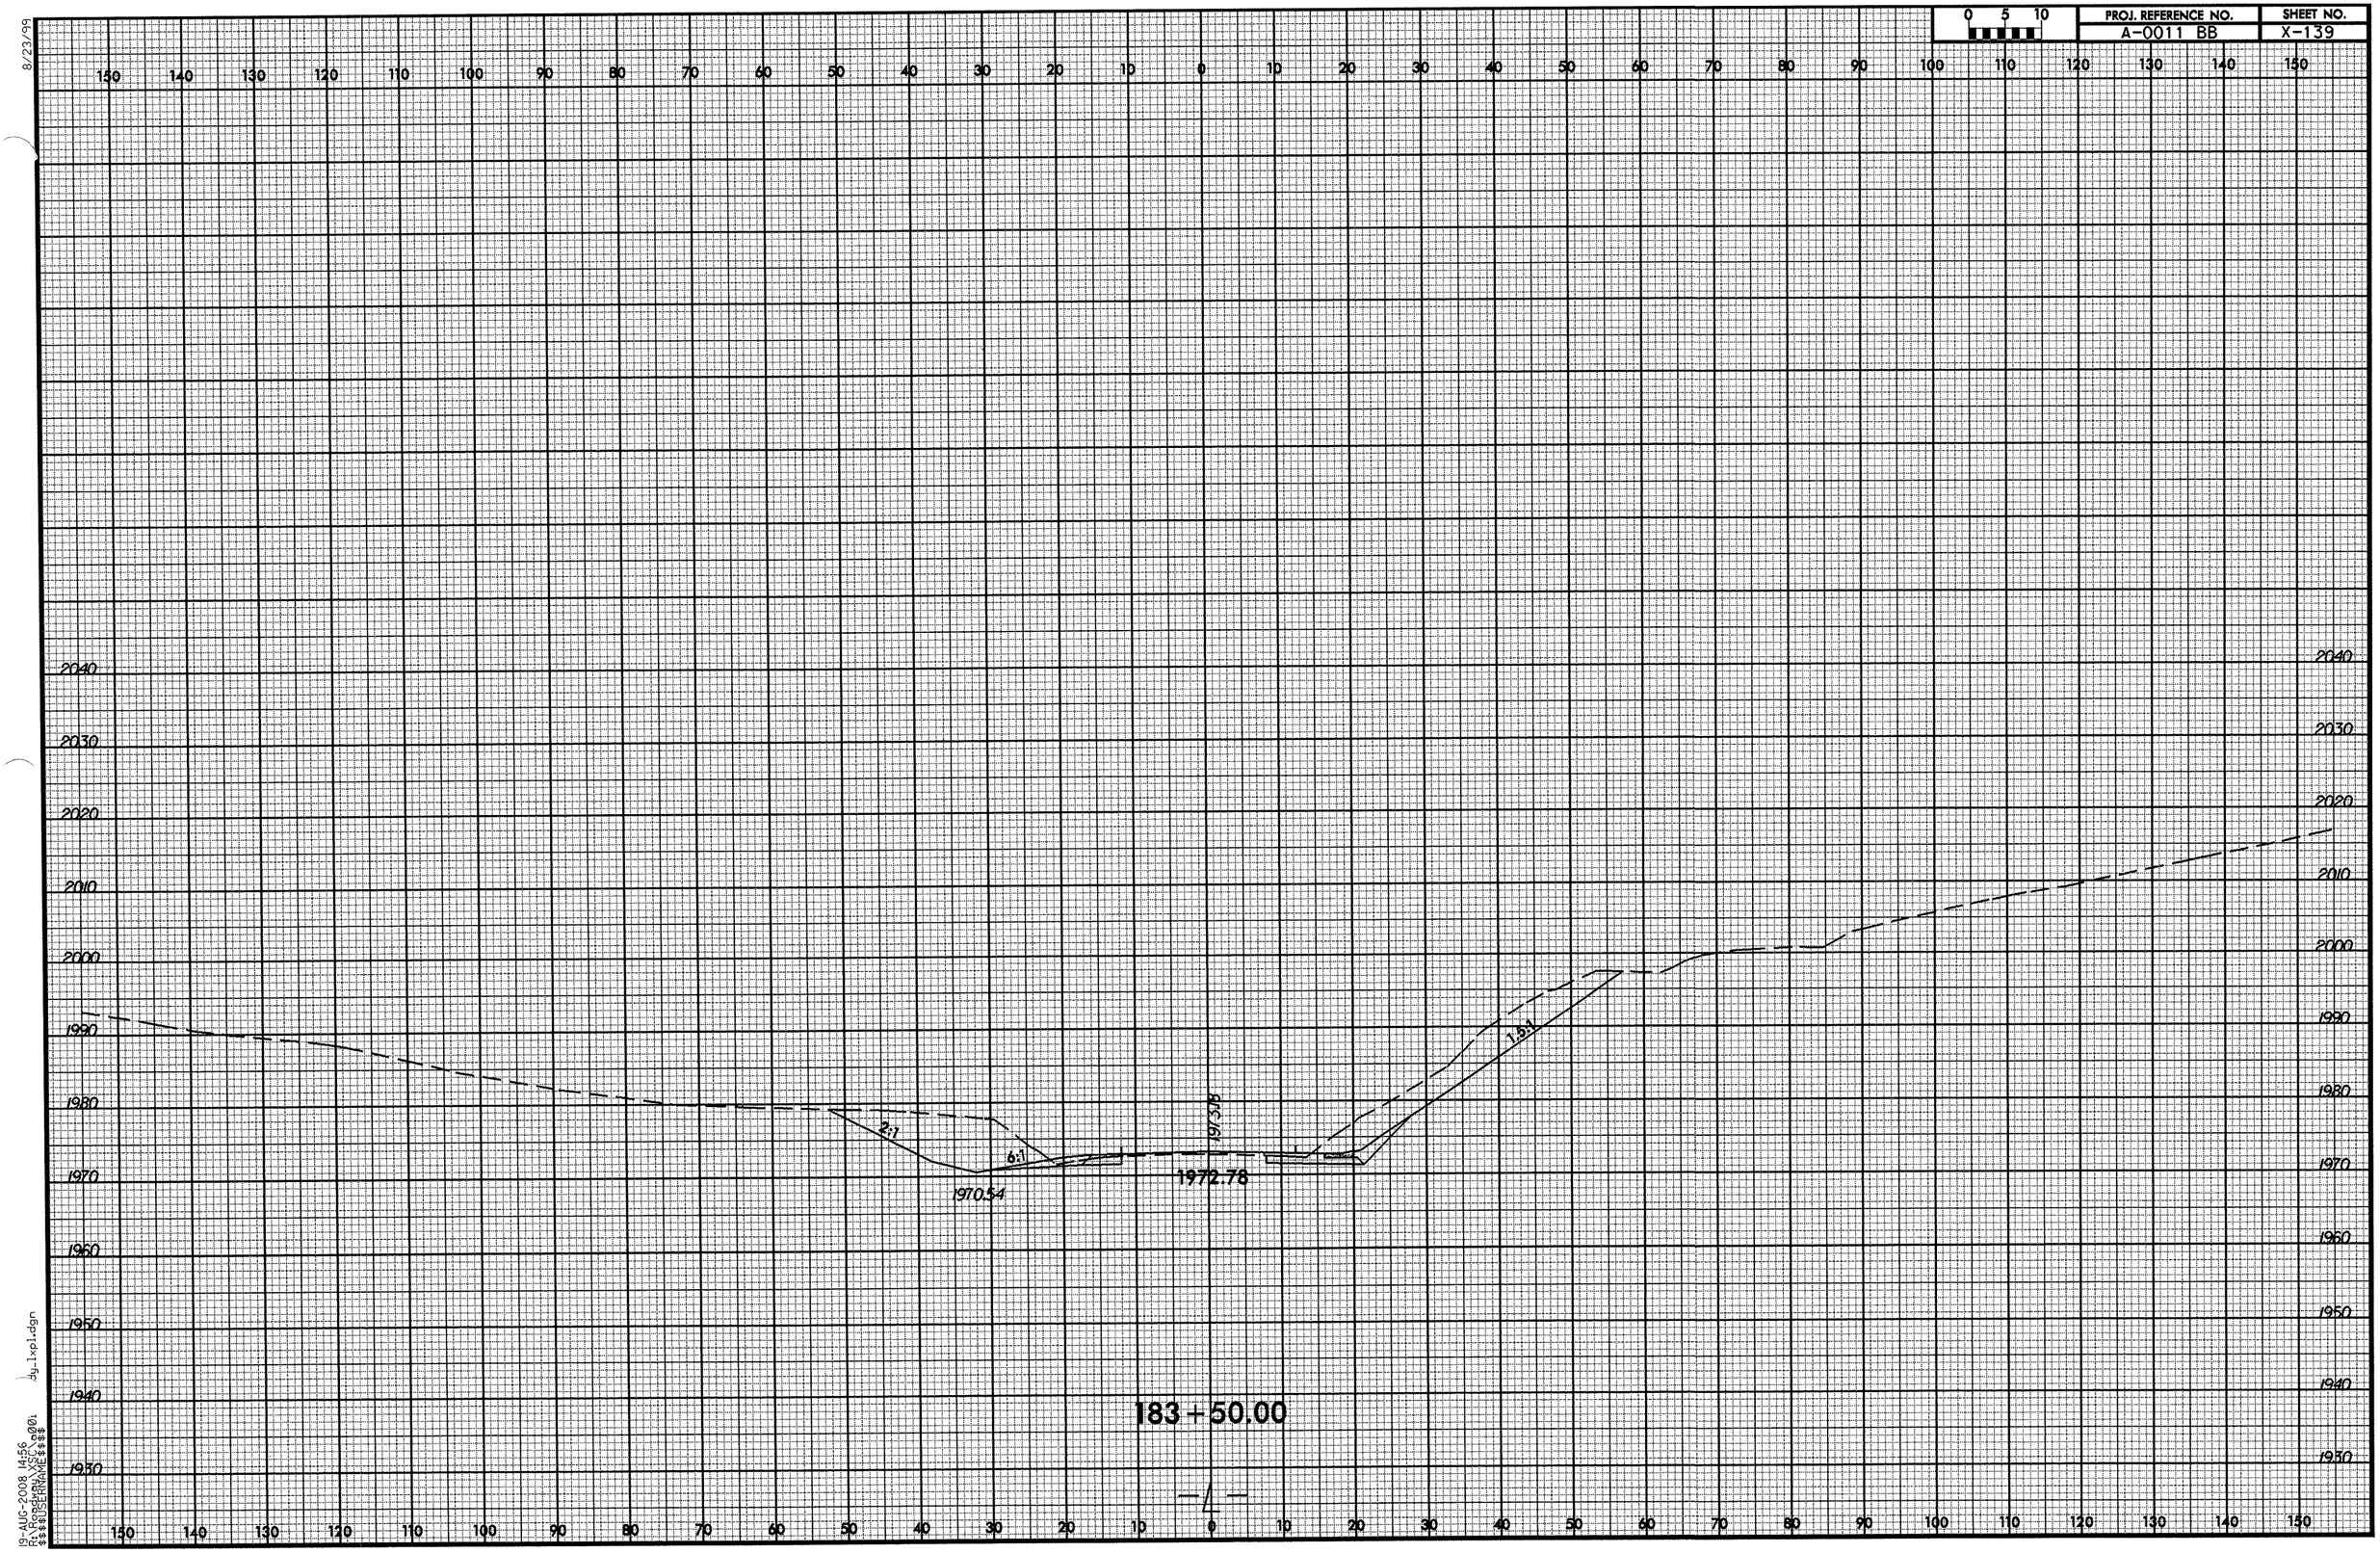

8/23/99

19-AUG-2008 14:56
R:\Roadway\XSC\a001
$$$$USERNAME$$$$

dy_lxpl.dgn

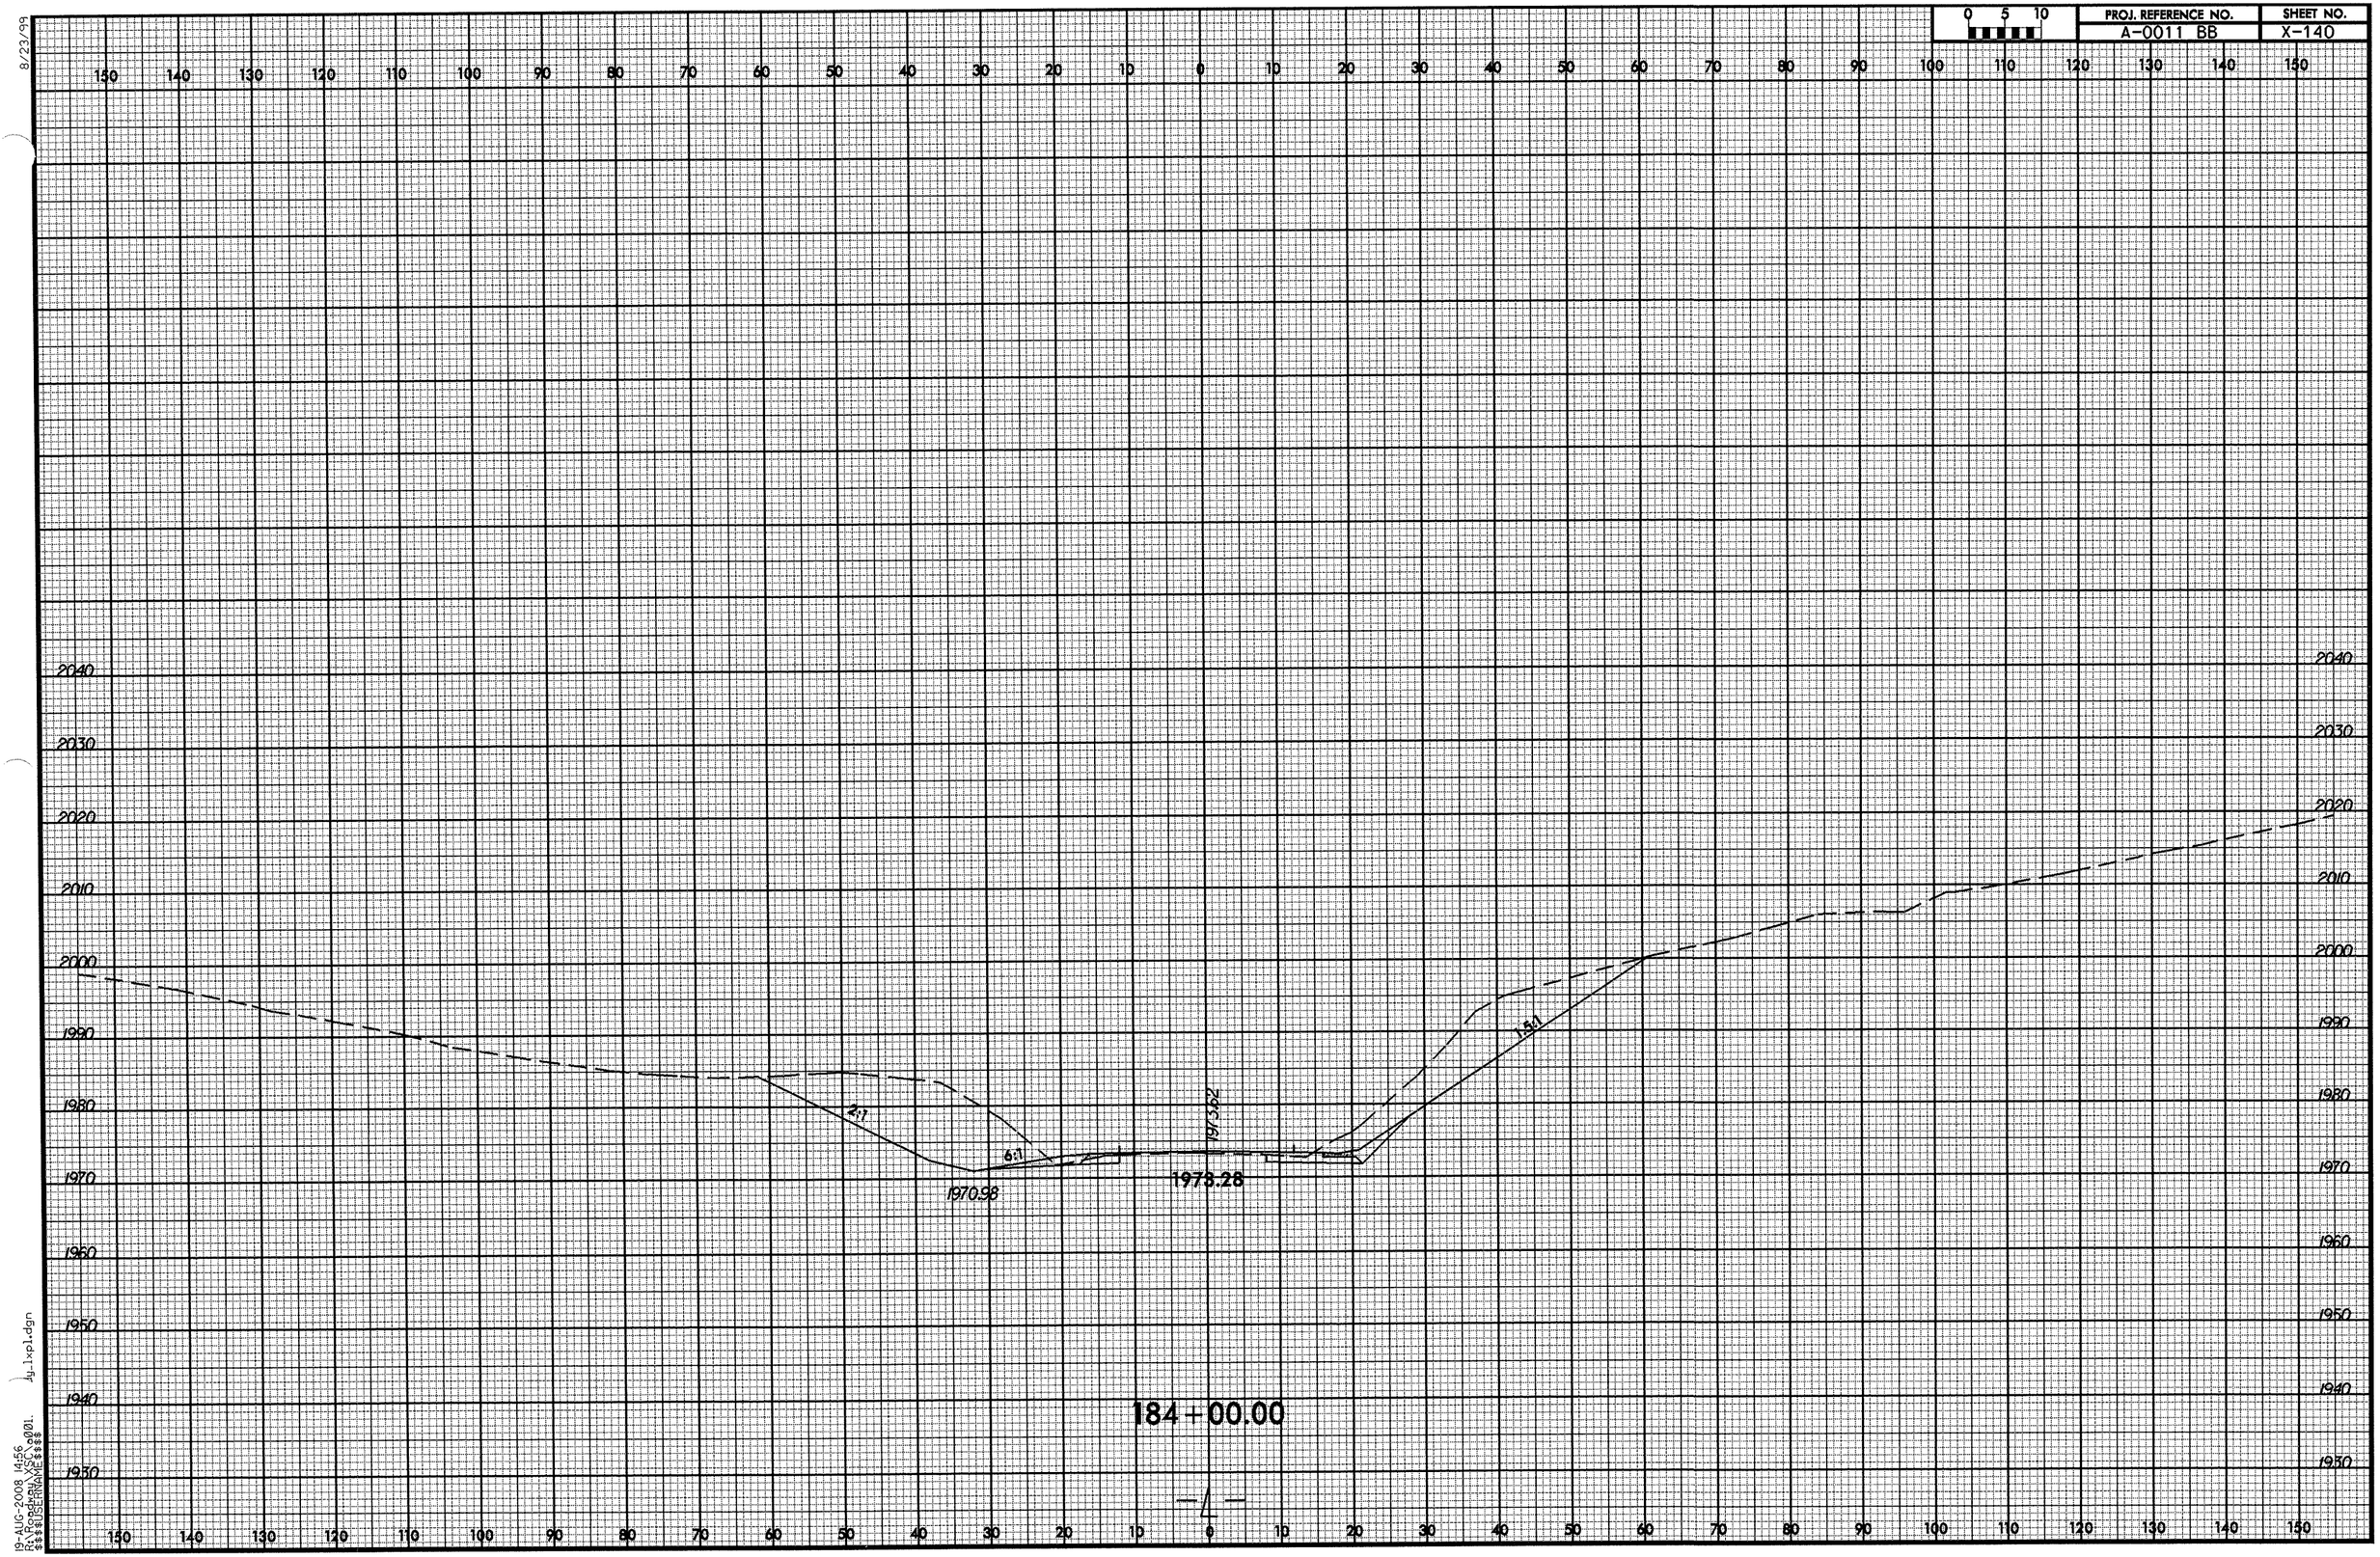

8/23/99

19-AUG-2008 14:56
R:\Roadway\XSC\o001.dgn
$$$$USERNAME$$$$

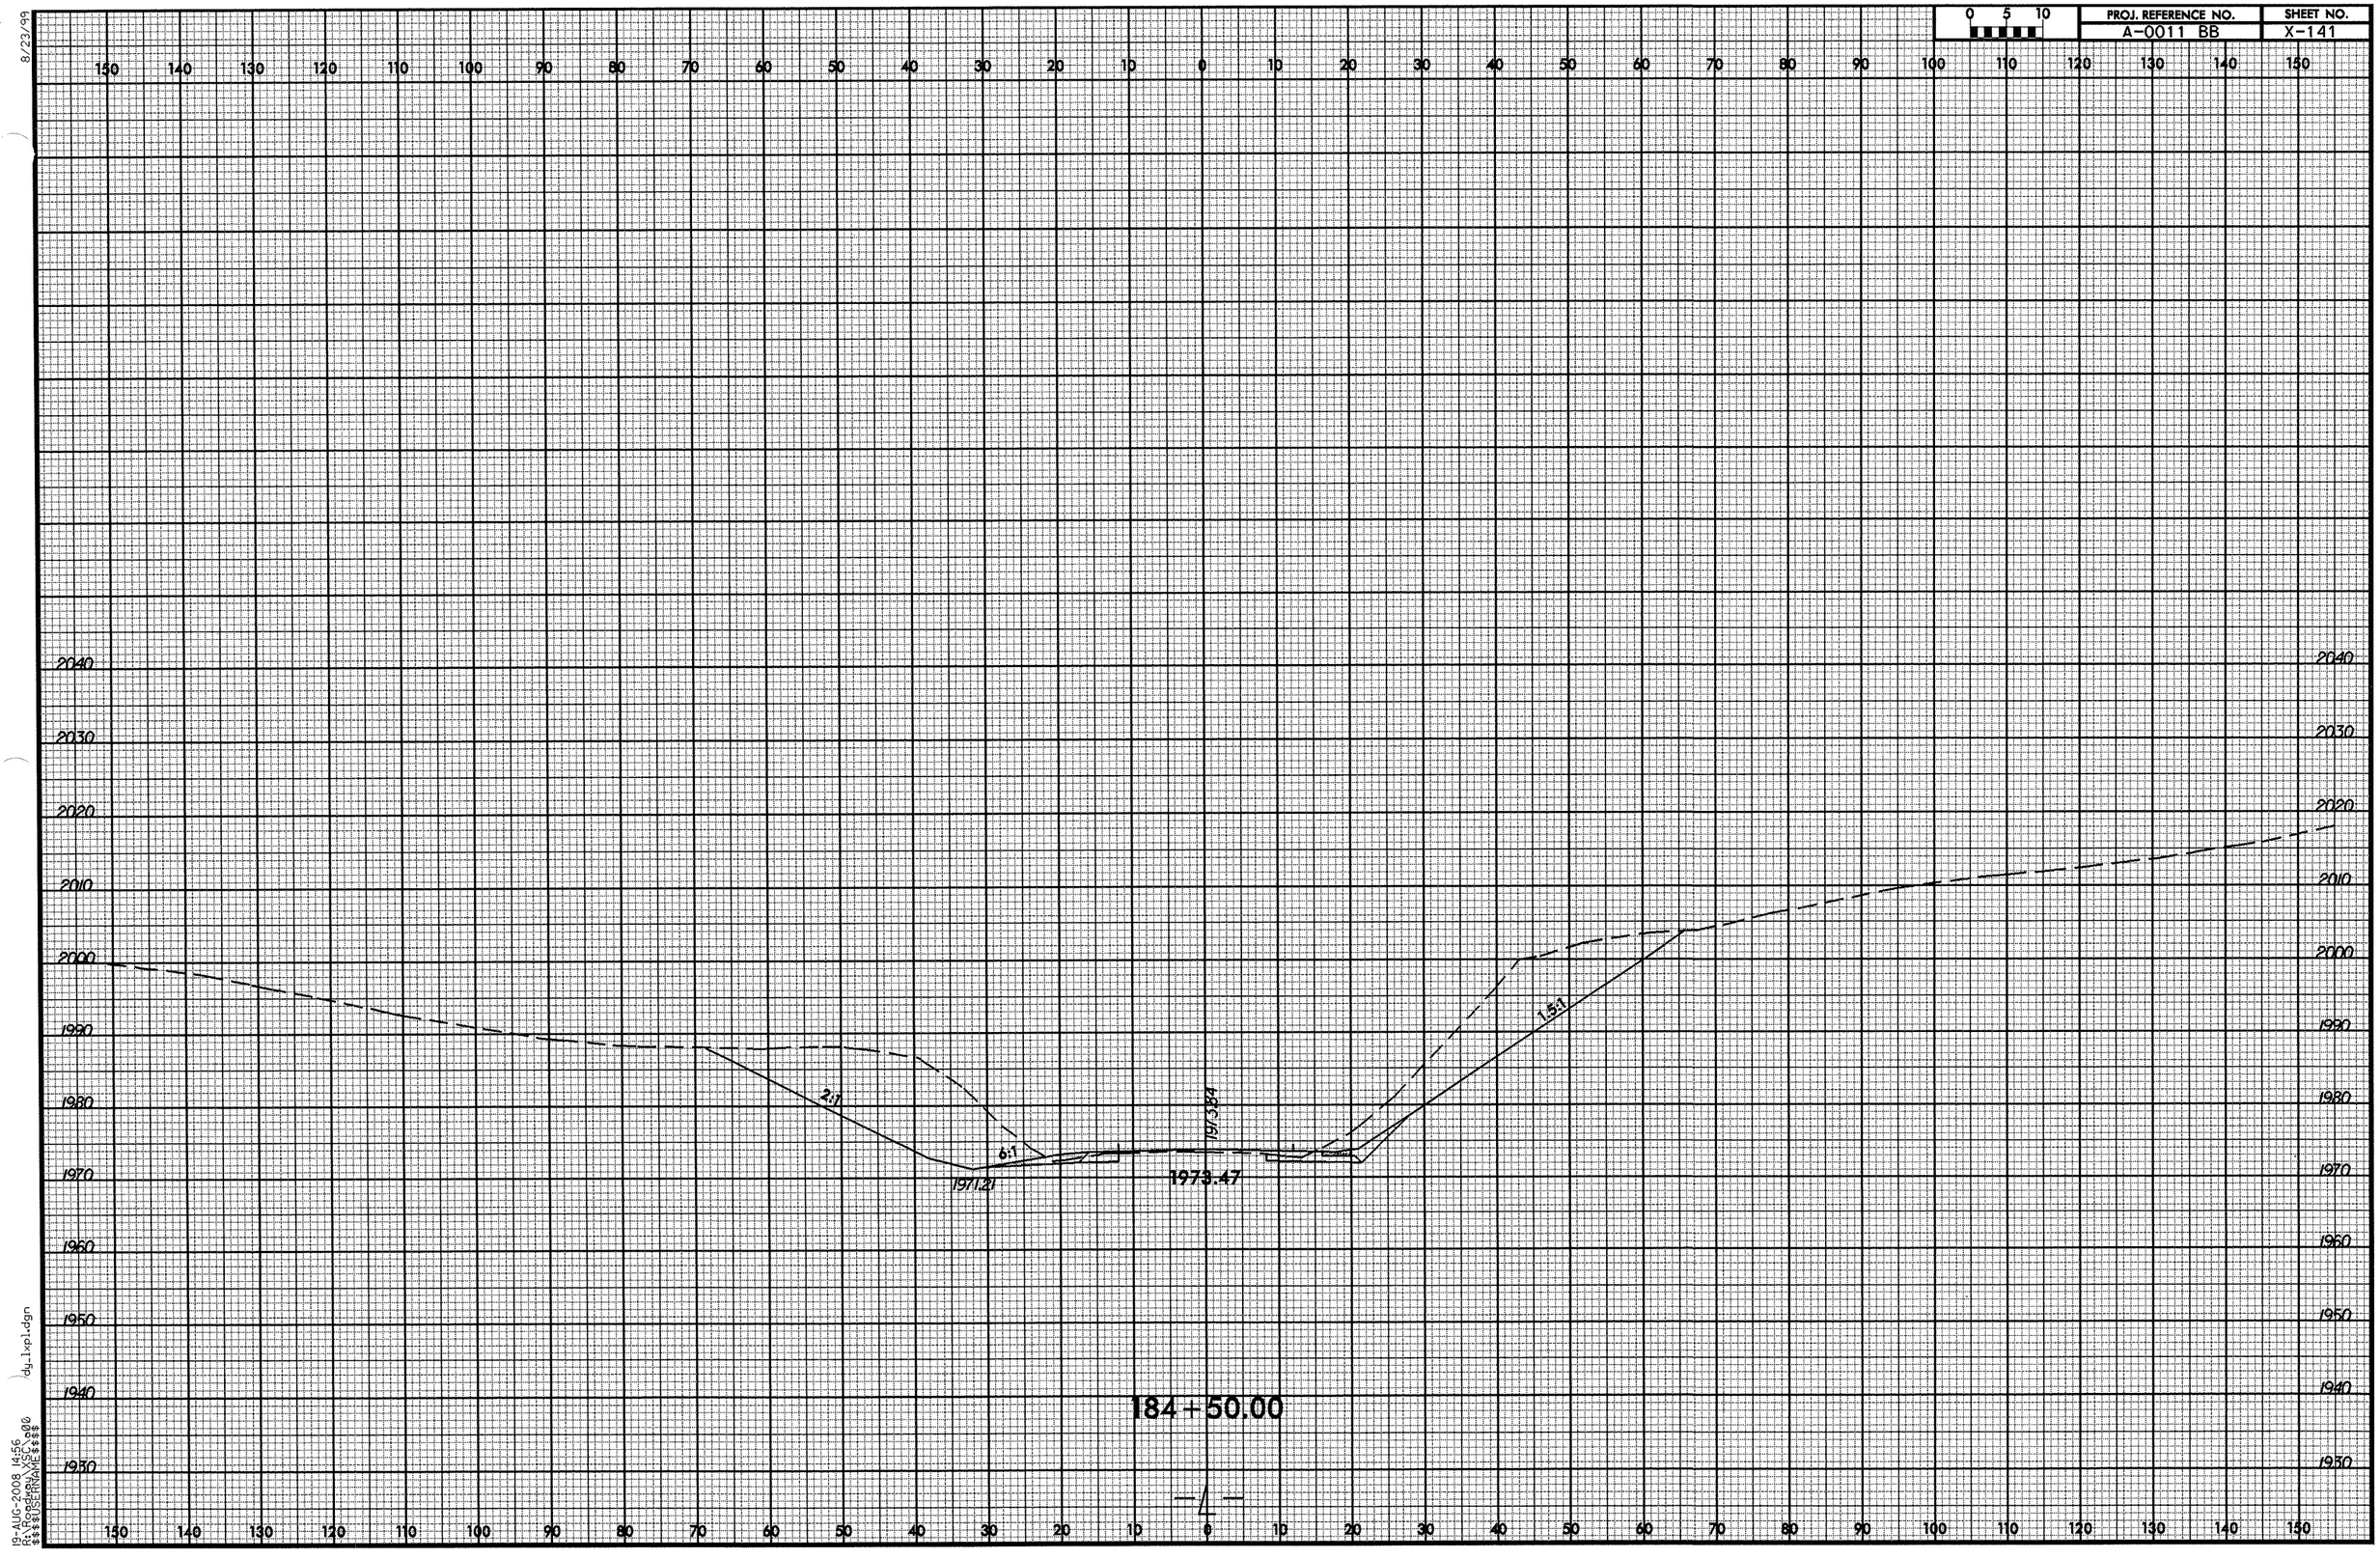

8/23/99

19-AUG-2008 14:56
R:\Roadway\XSC\00
$$$$USERNAME$$$$

dy_lxpl.dgn

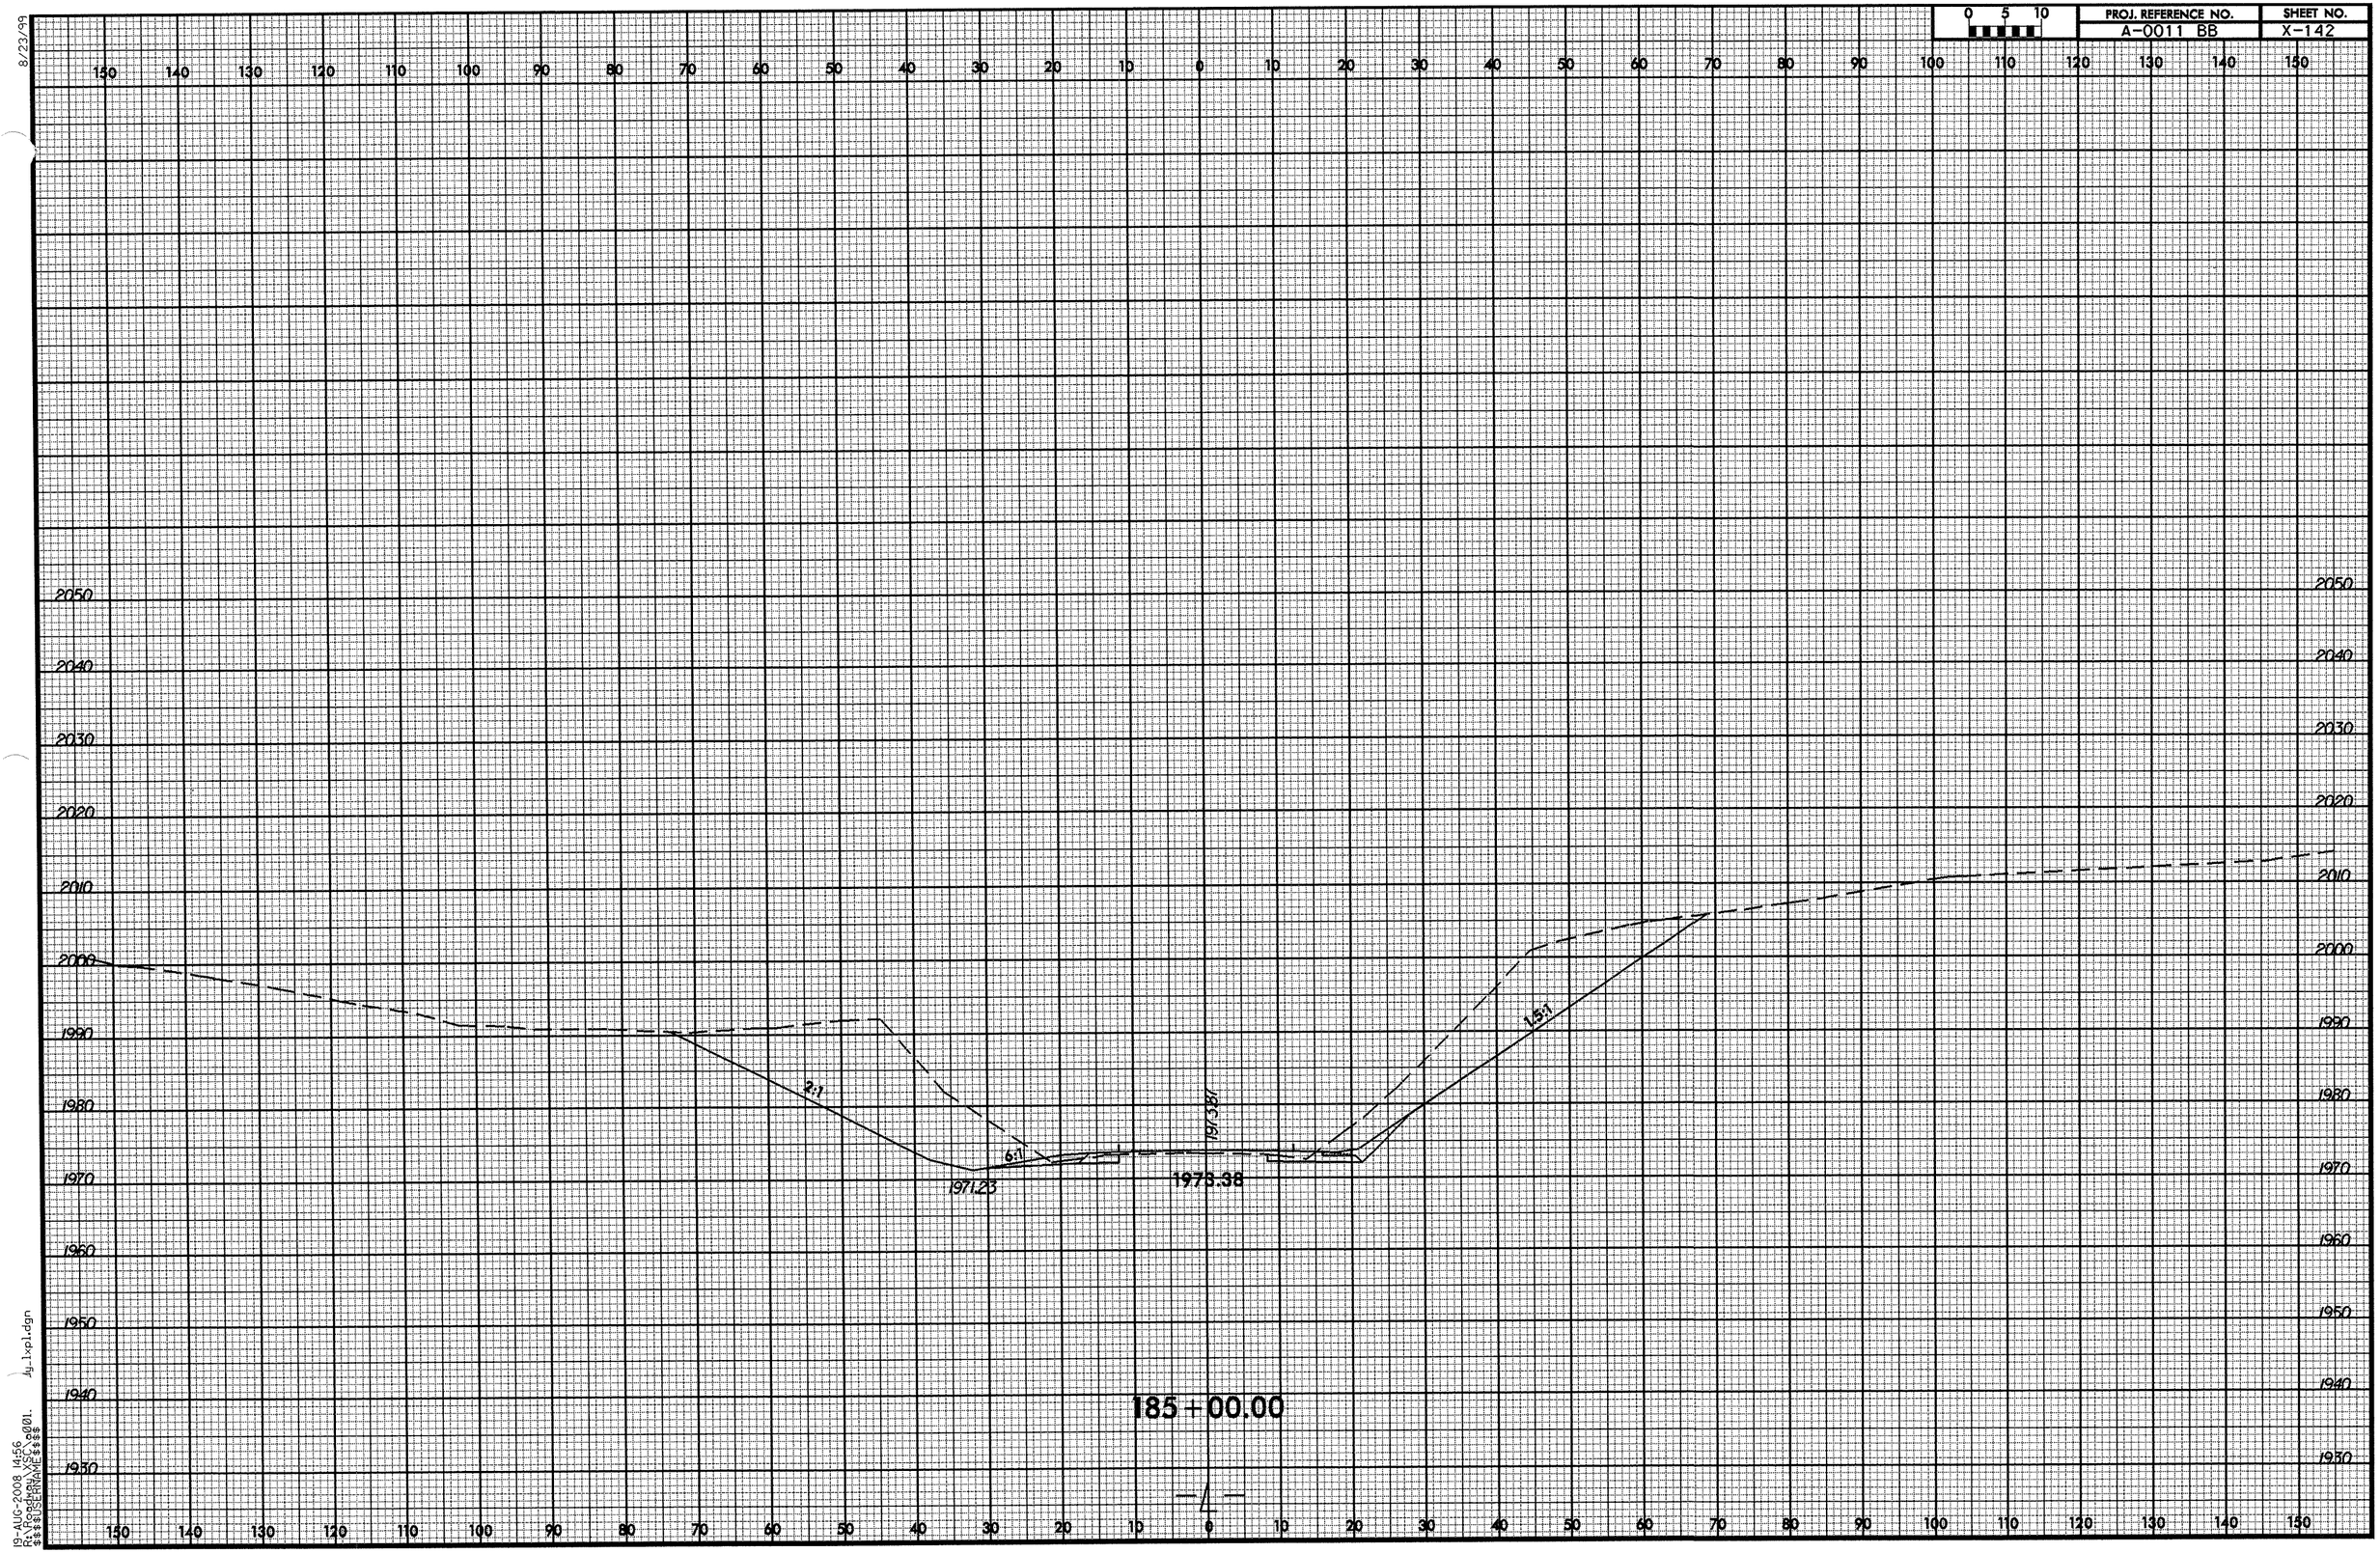

8/23/99

19-AUG-2008 14:56
R:\Roadway\XSC\o001.dgn
$$$$USERNAME$$$$

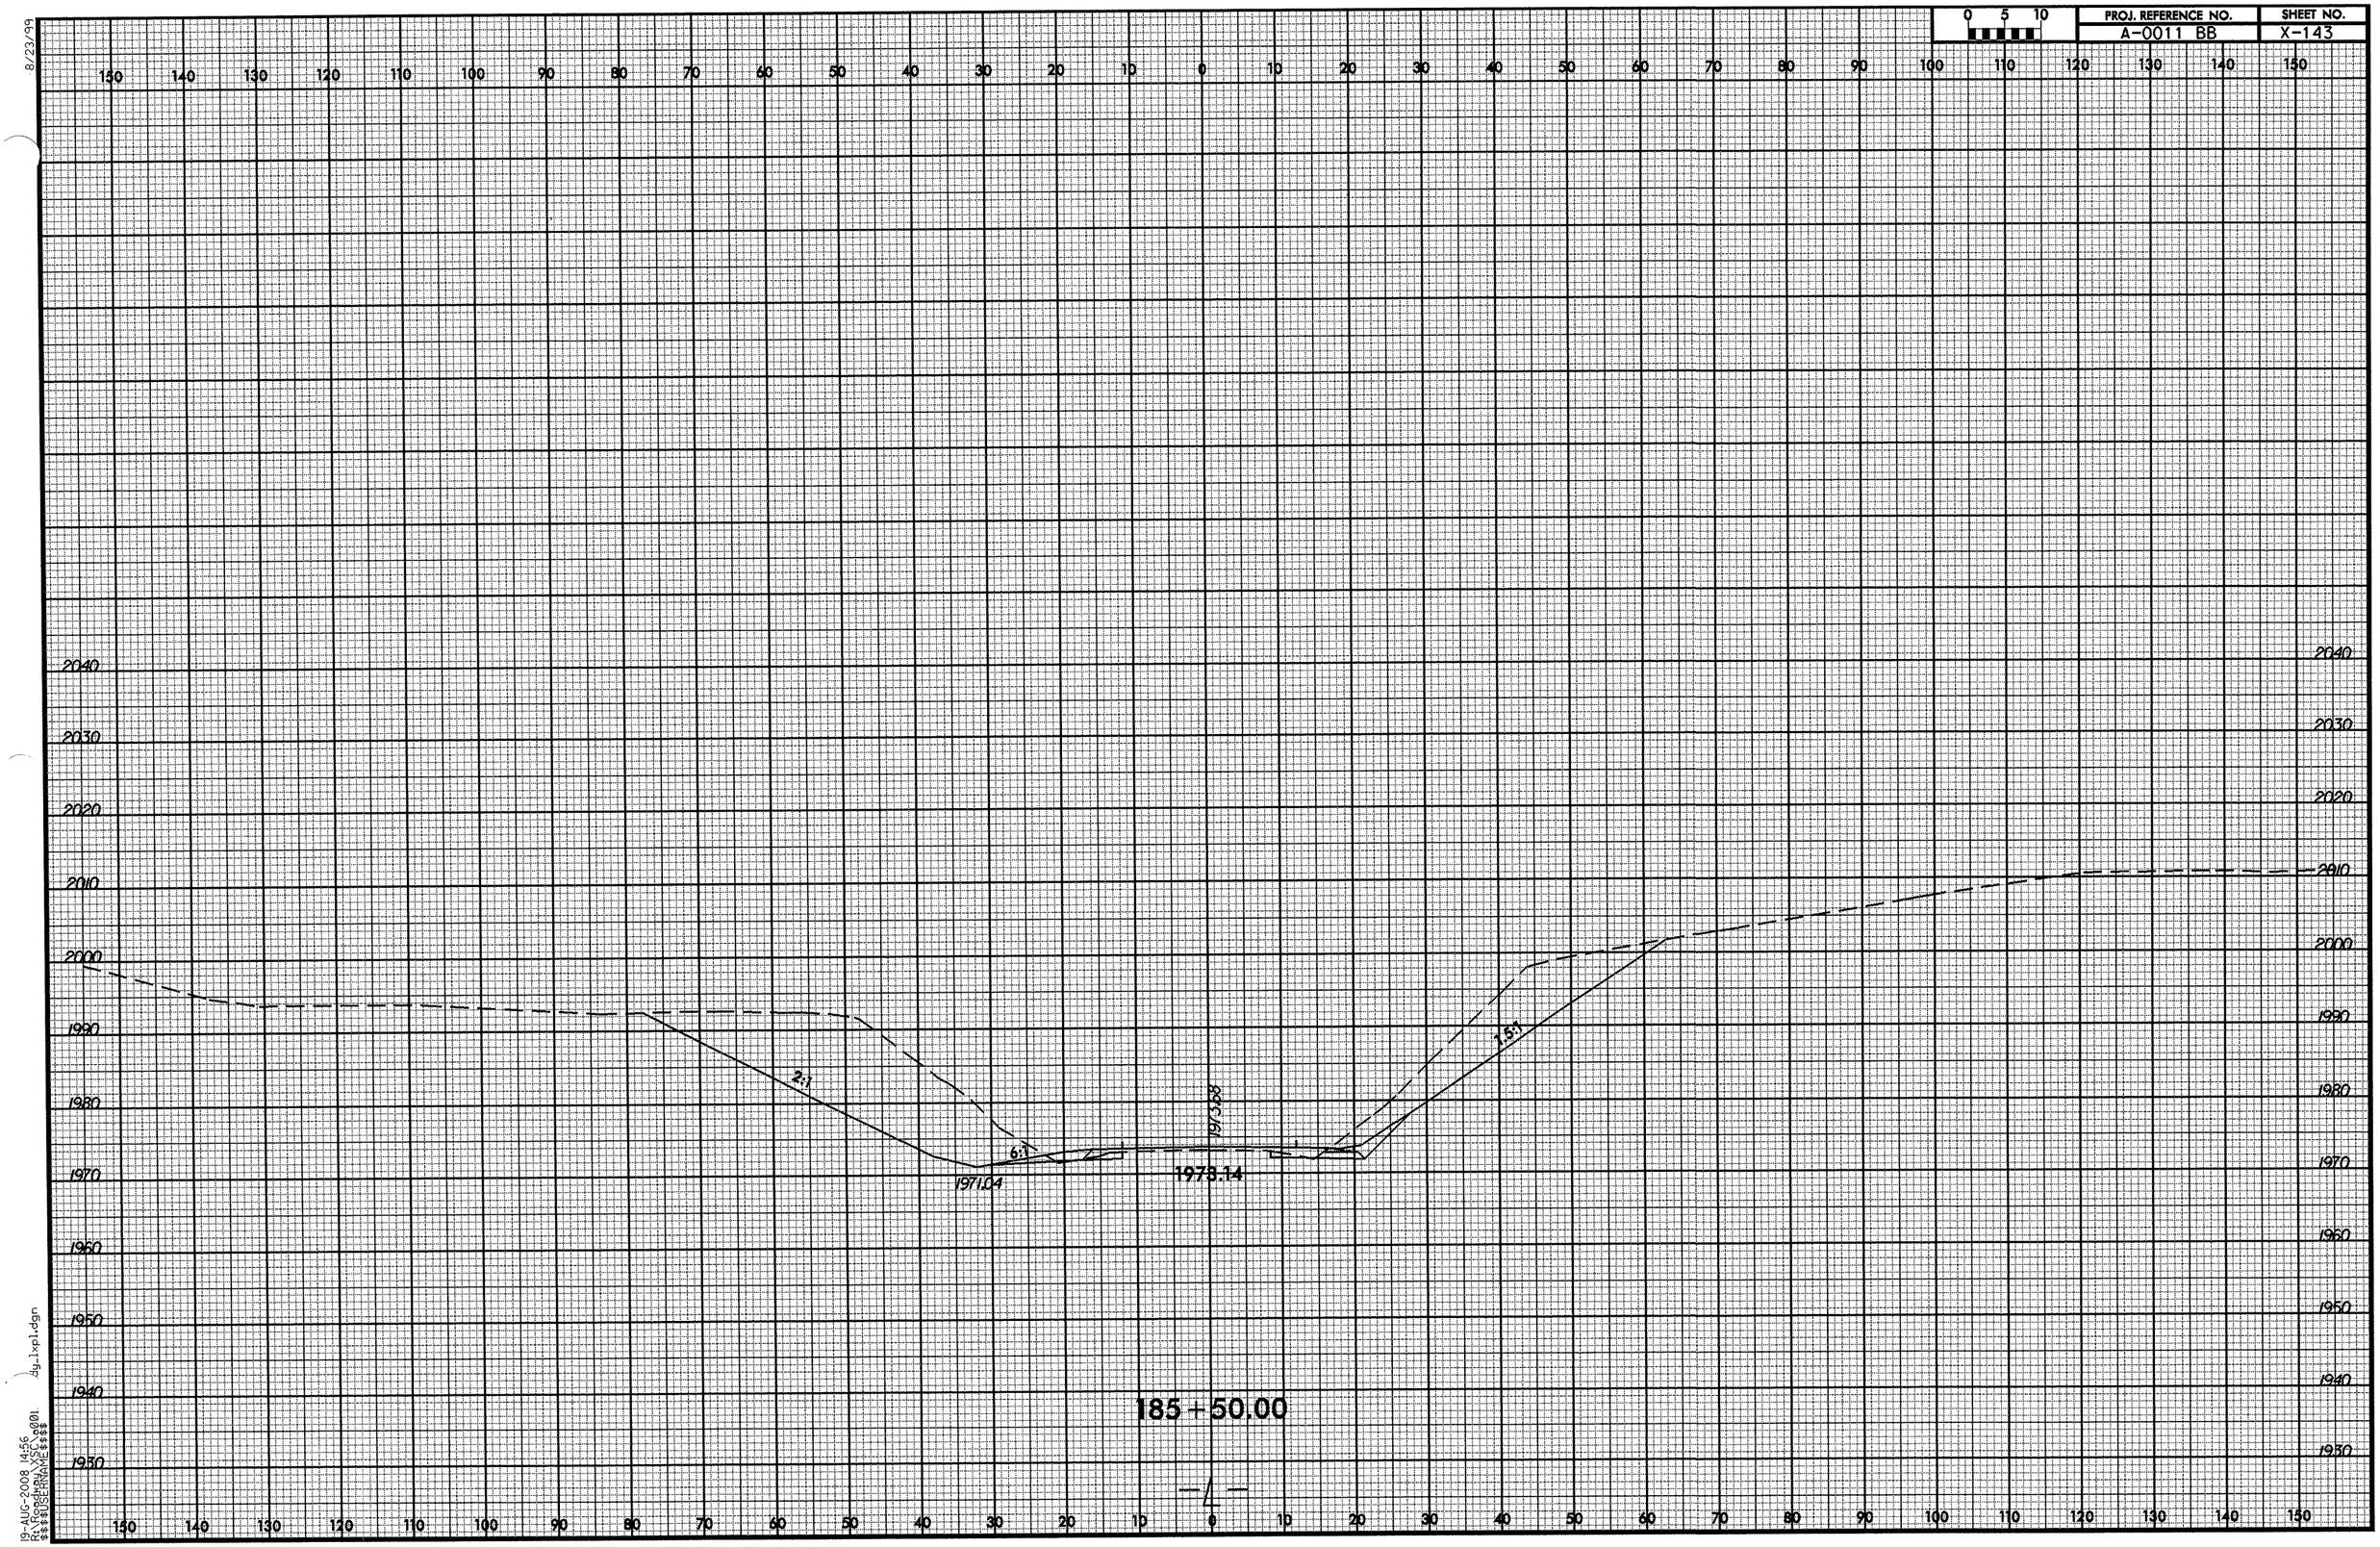

8/23/99
19-AUG-2008 14:56
R:\Roadway\XSC\o001 dy_lxpl.dgn
$$$$USERNAME$$$$

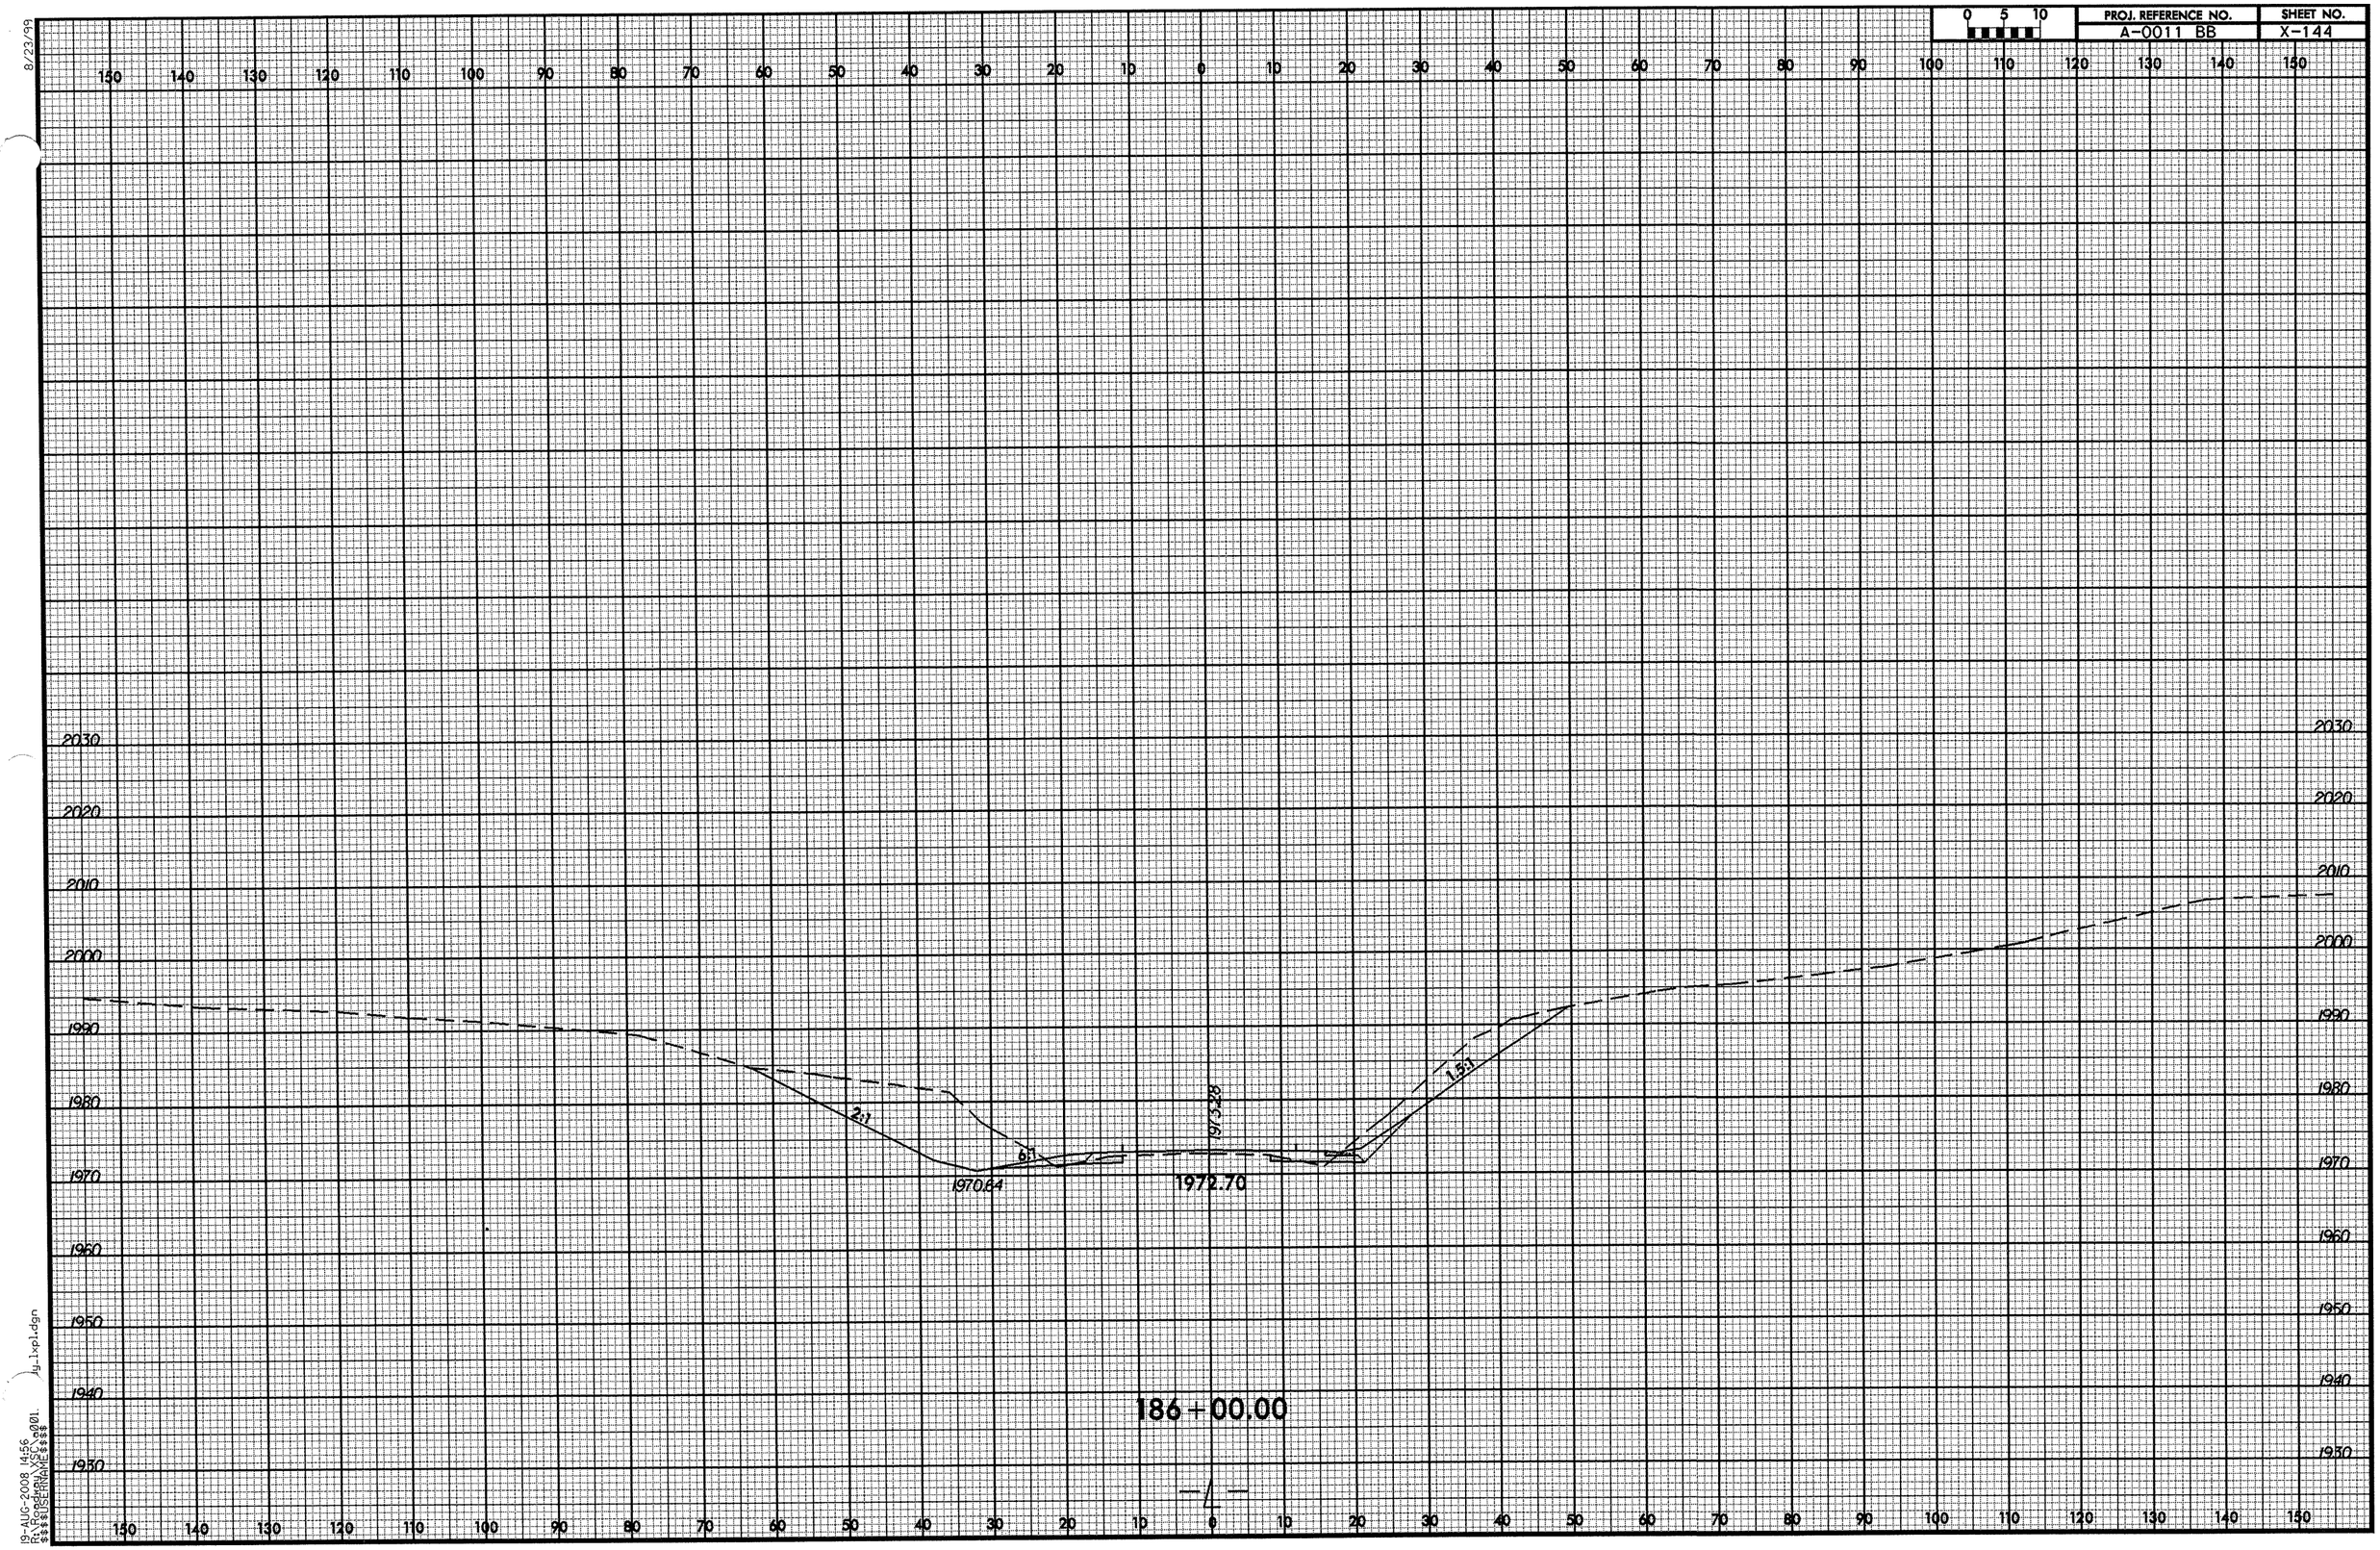

8/23/99

19-AUG-2008 14:56
R:\Roadway\XSC\a001.dgn
$$$$USERNAME$$$$

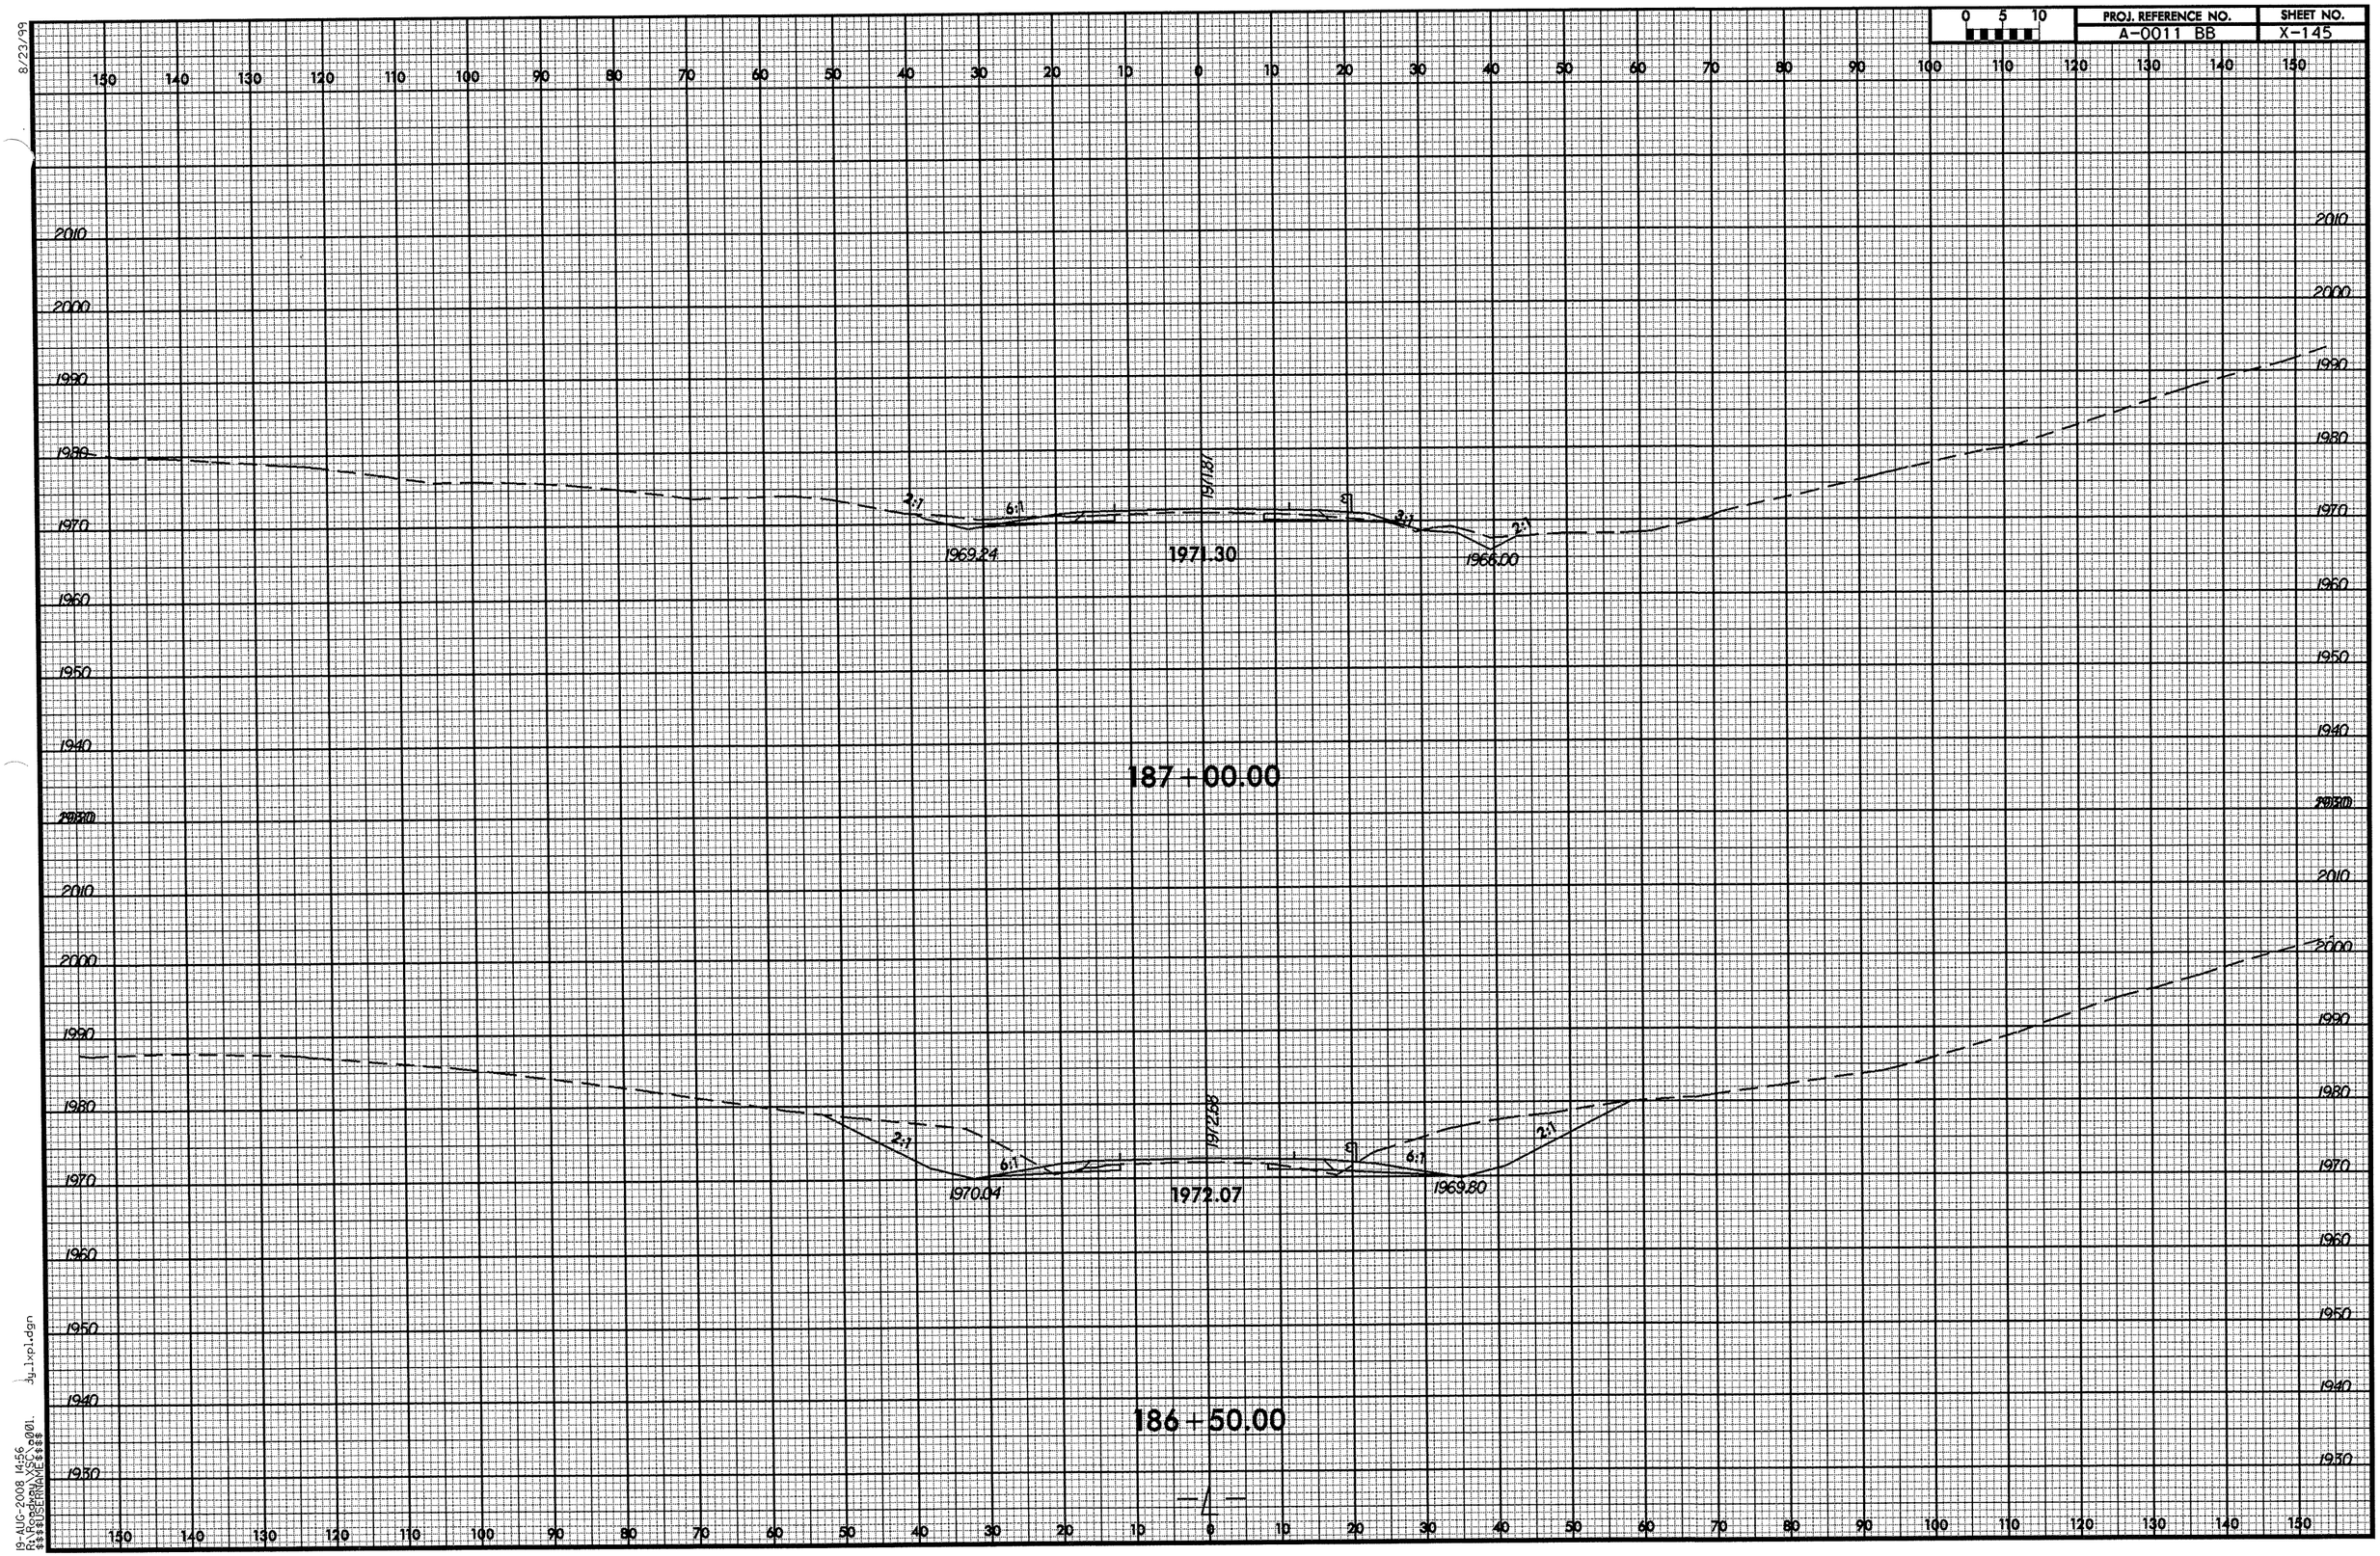

8/23/99

19-AUG-2008 14:56
R:\Roadway\XSC\a001.
$$$$USERNAME$$$$
jy_lxpl.dgn

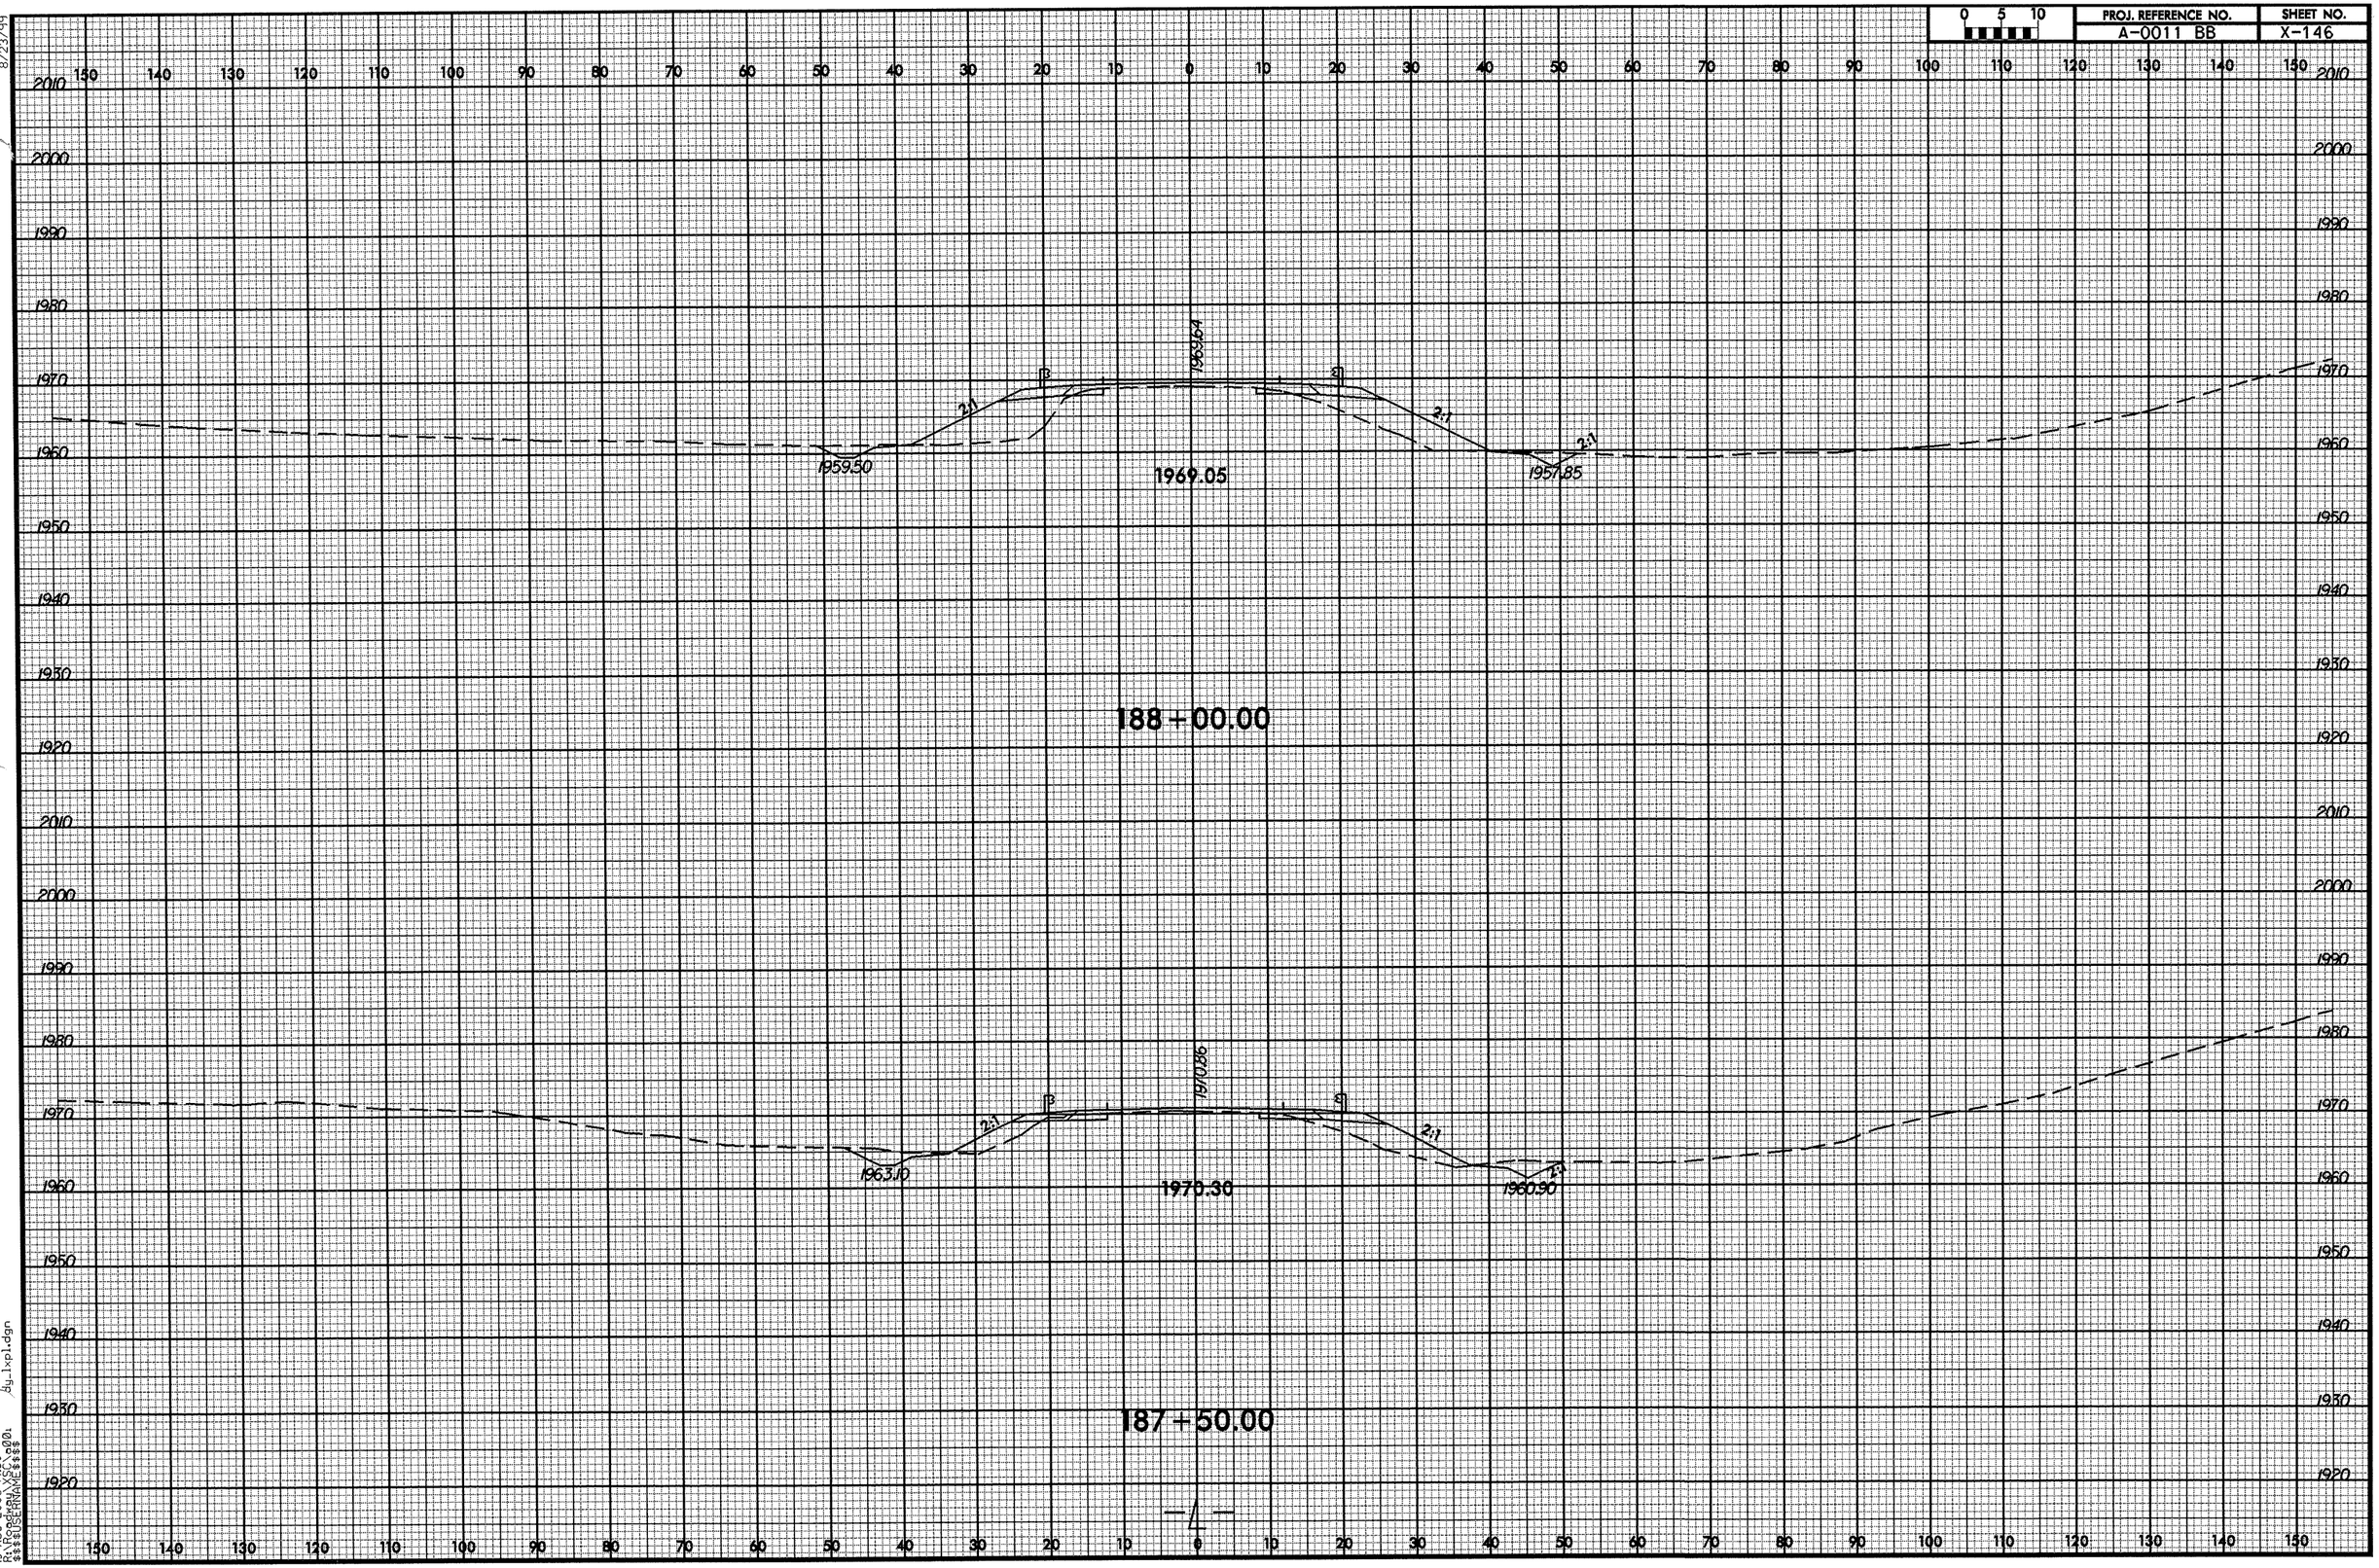

8/23/99
19-AUG-2008 14:56
R:\Roadway\XSC\a001
$$$$USERNAME$$$$
dy_lxpl.dgn