Approximate quantities only. Fine Grading, Clearing and Grubbing, and Removal of Existing Pavement will be paid for at the lump sum price for "Grading".

NOTE: EMBANKMENT COLUMN DOES NOT INCLUDE BACKFILL FOR UNDERCUT

STATE OF NORTH CAROLINA
DIVISION OF HIGHWAYS

CROSS-SECTION SUMMARY

PROJ. REFERENCE NO.	SHEET NO.
B-4179	X-1

Station -L-	Uncl. Exc. (cu. yd.)	Embt (cu. yd.)
12+25.00	0	0
12+50.00	8	5
12+75.00	8	12
13+00.00	3	20
13+25.00	10	18
13+50.00	27	10
13+75.00	61	6
14+00.00	116	7
14+25.00	258	11
14+50.00	459	11
14+75.00	622	8
15+00.00	830	5
15+25.00	872	3
15+50.00	618	22
15+75.00	349	69
16+00.00	156	165
16+25.00	36	251
16+50.00	0	259
16+75.00	0	229
17+00.00	1	185
17+25.00	1	157
17+50.00	1	154
17+75.00	38	103
18+00.00	84	47
18+25.00	67	48
18+50.00	21	71
18+75.00	0	95
19+00.00	0	96
19+25.00	0	81
19+50.00	0	34

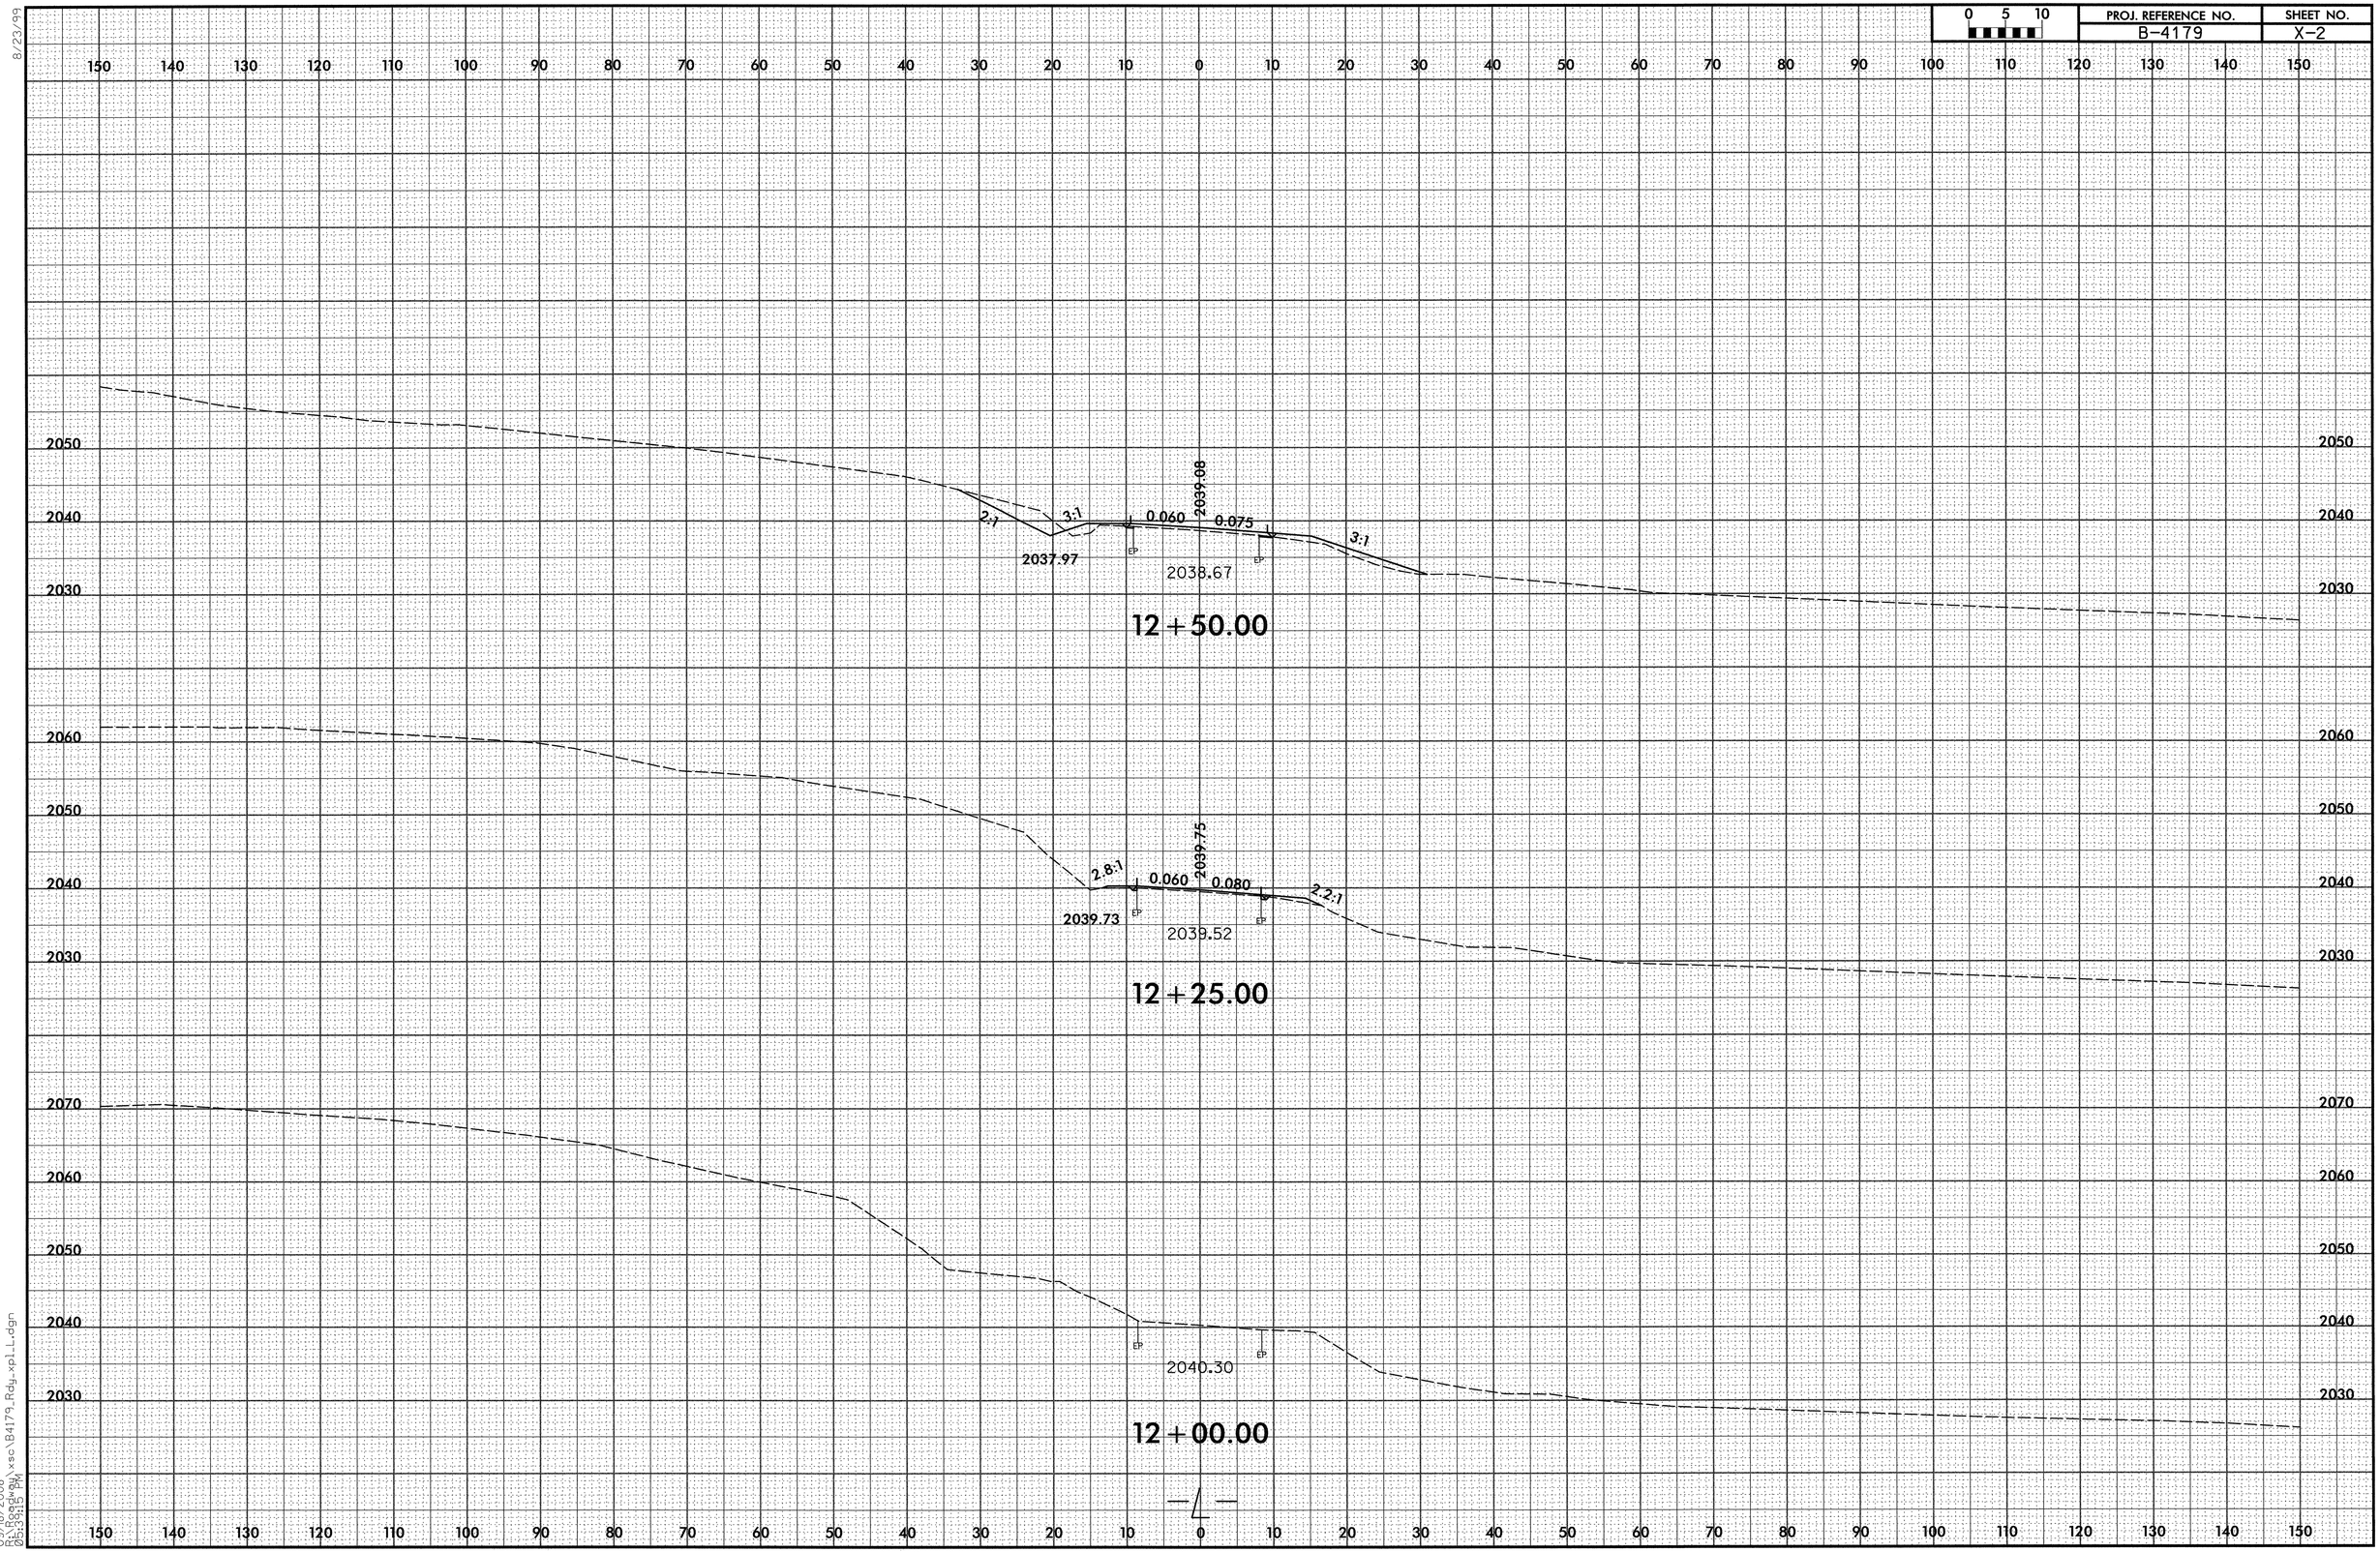

8/23/99

09/18/2008
R:\Roadway\xsc\B4179_Rdy_xpl_L.dgn
05:39:15 PM

0 5 10	PROJ. REFERENCE NO.	SHEET NO.
	B-4179	X-3

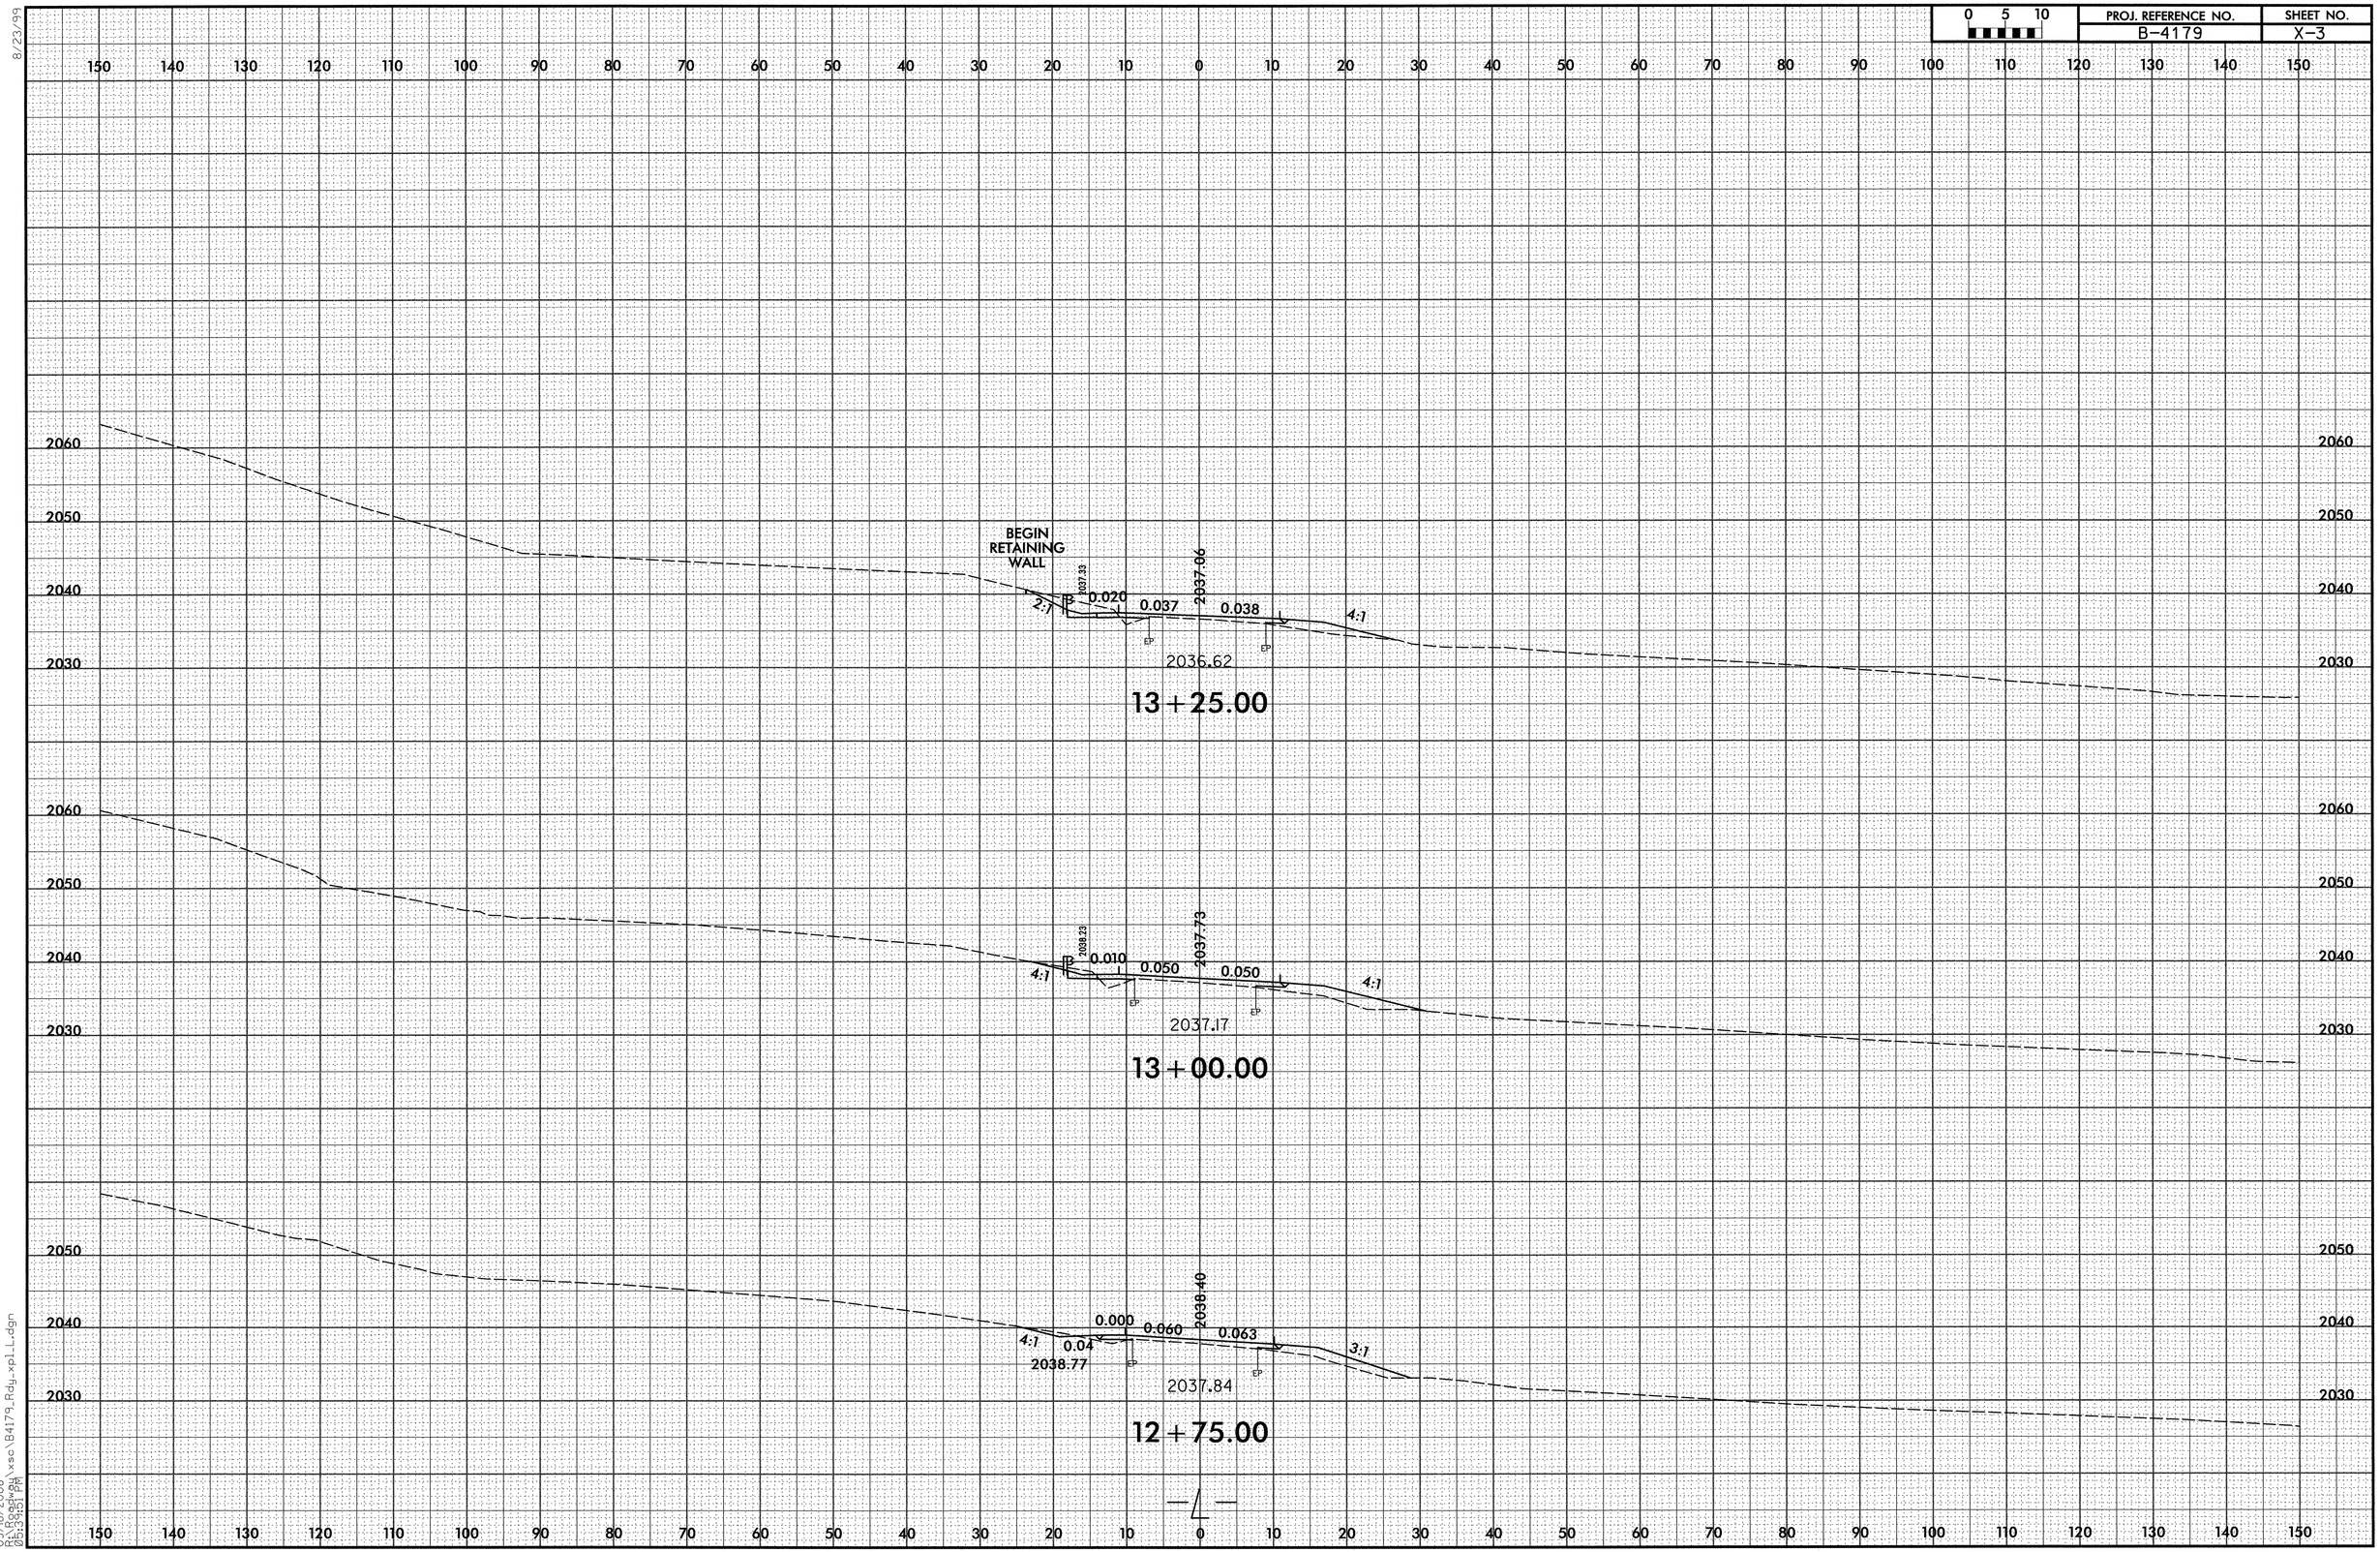

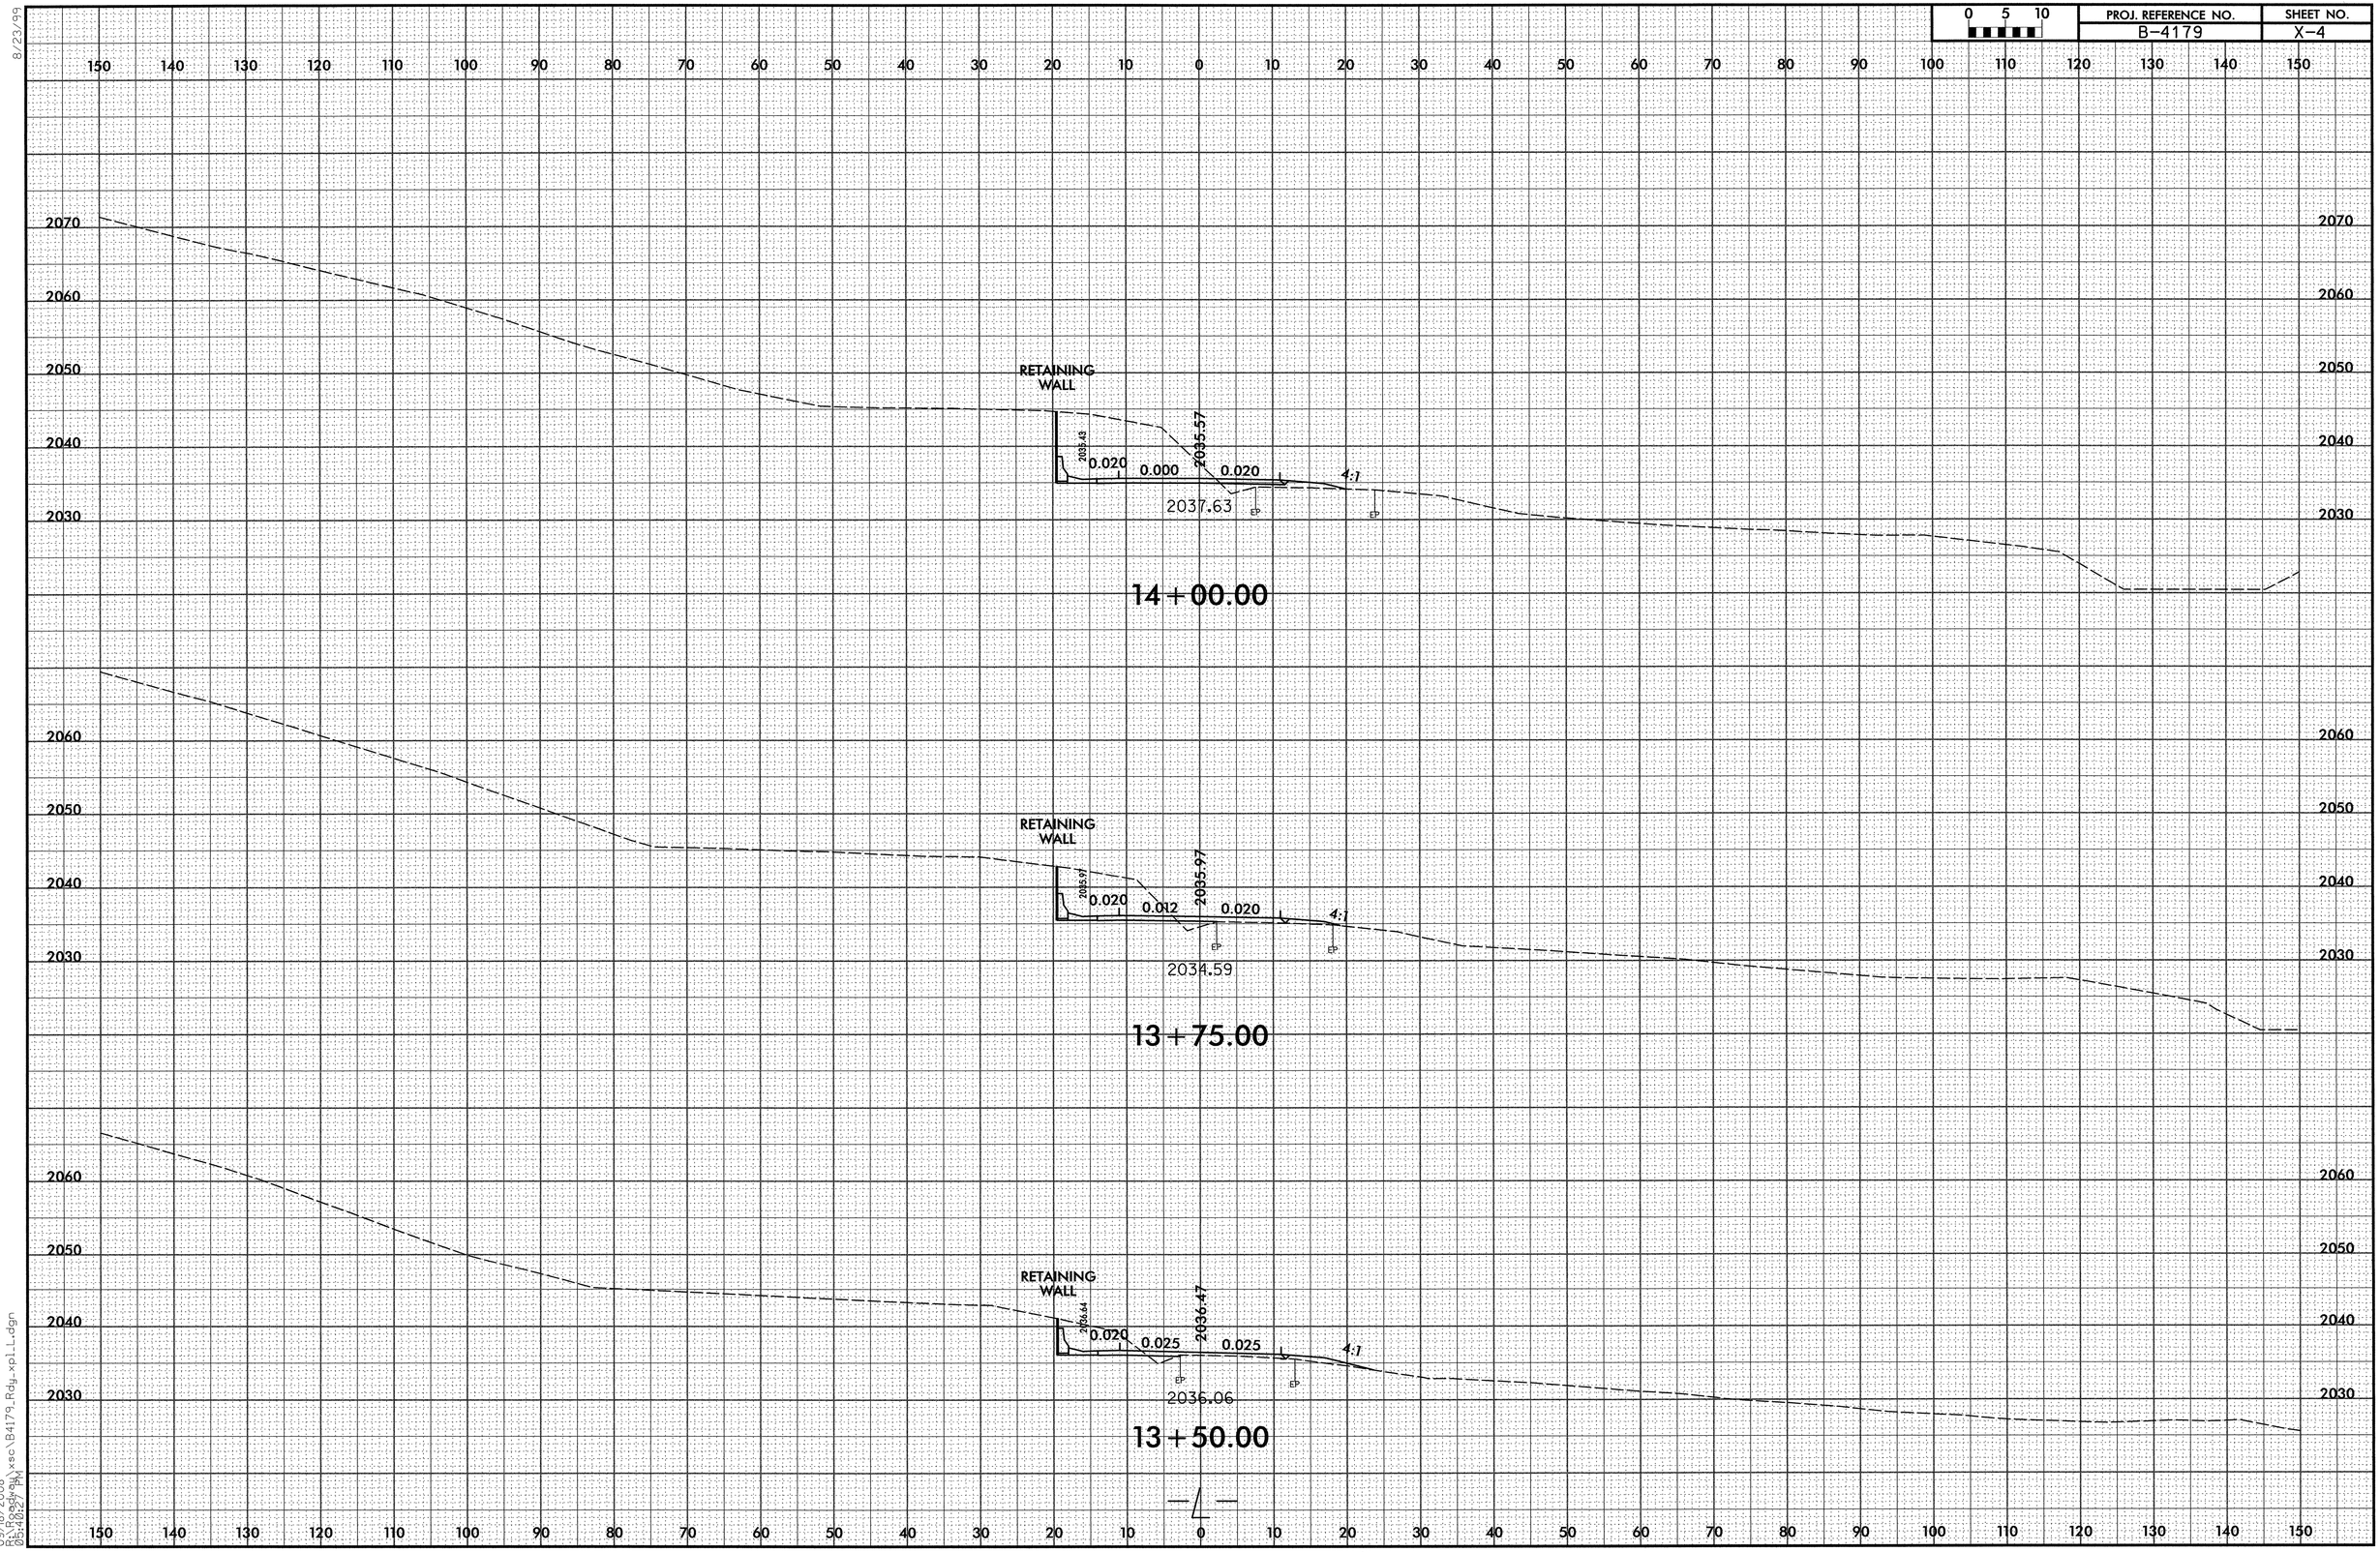

8/23/99

09/18/2008
R:\Roadway\xsc\B4179_Rdy_xpl_L.dgn
05:40:27 PM

0 5 10	PROJ. REFERENCE NO.	SHEET NO.
	B-4179	X-5

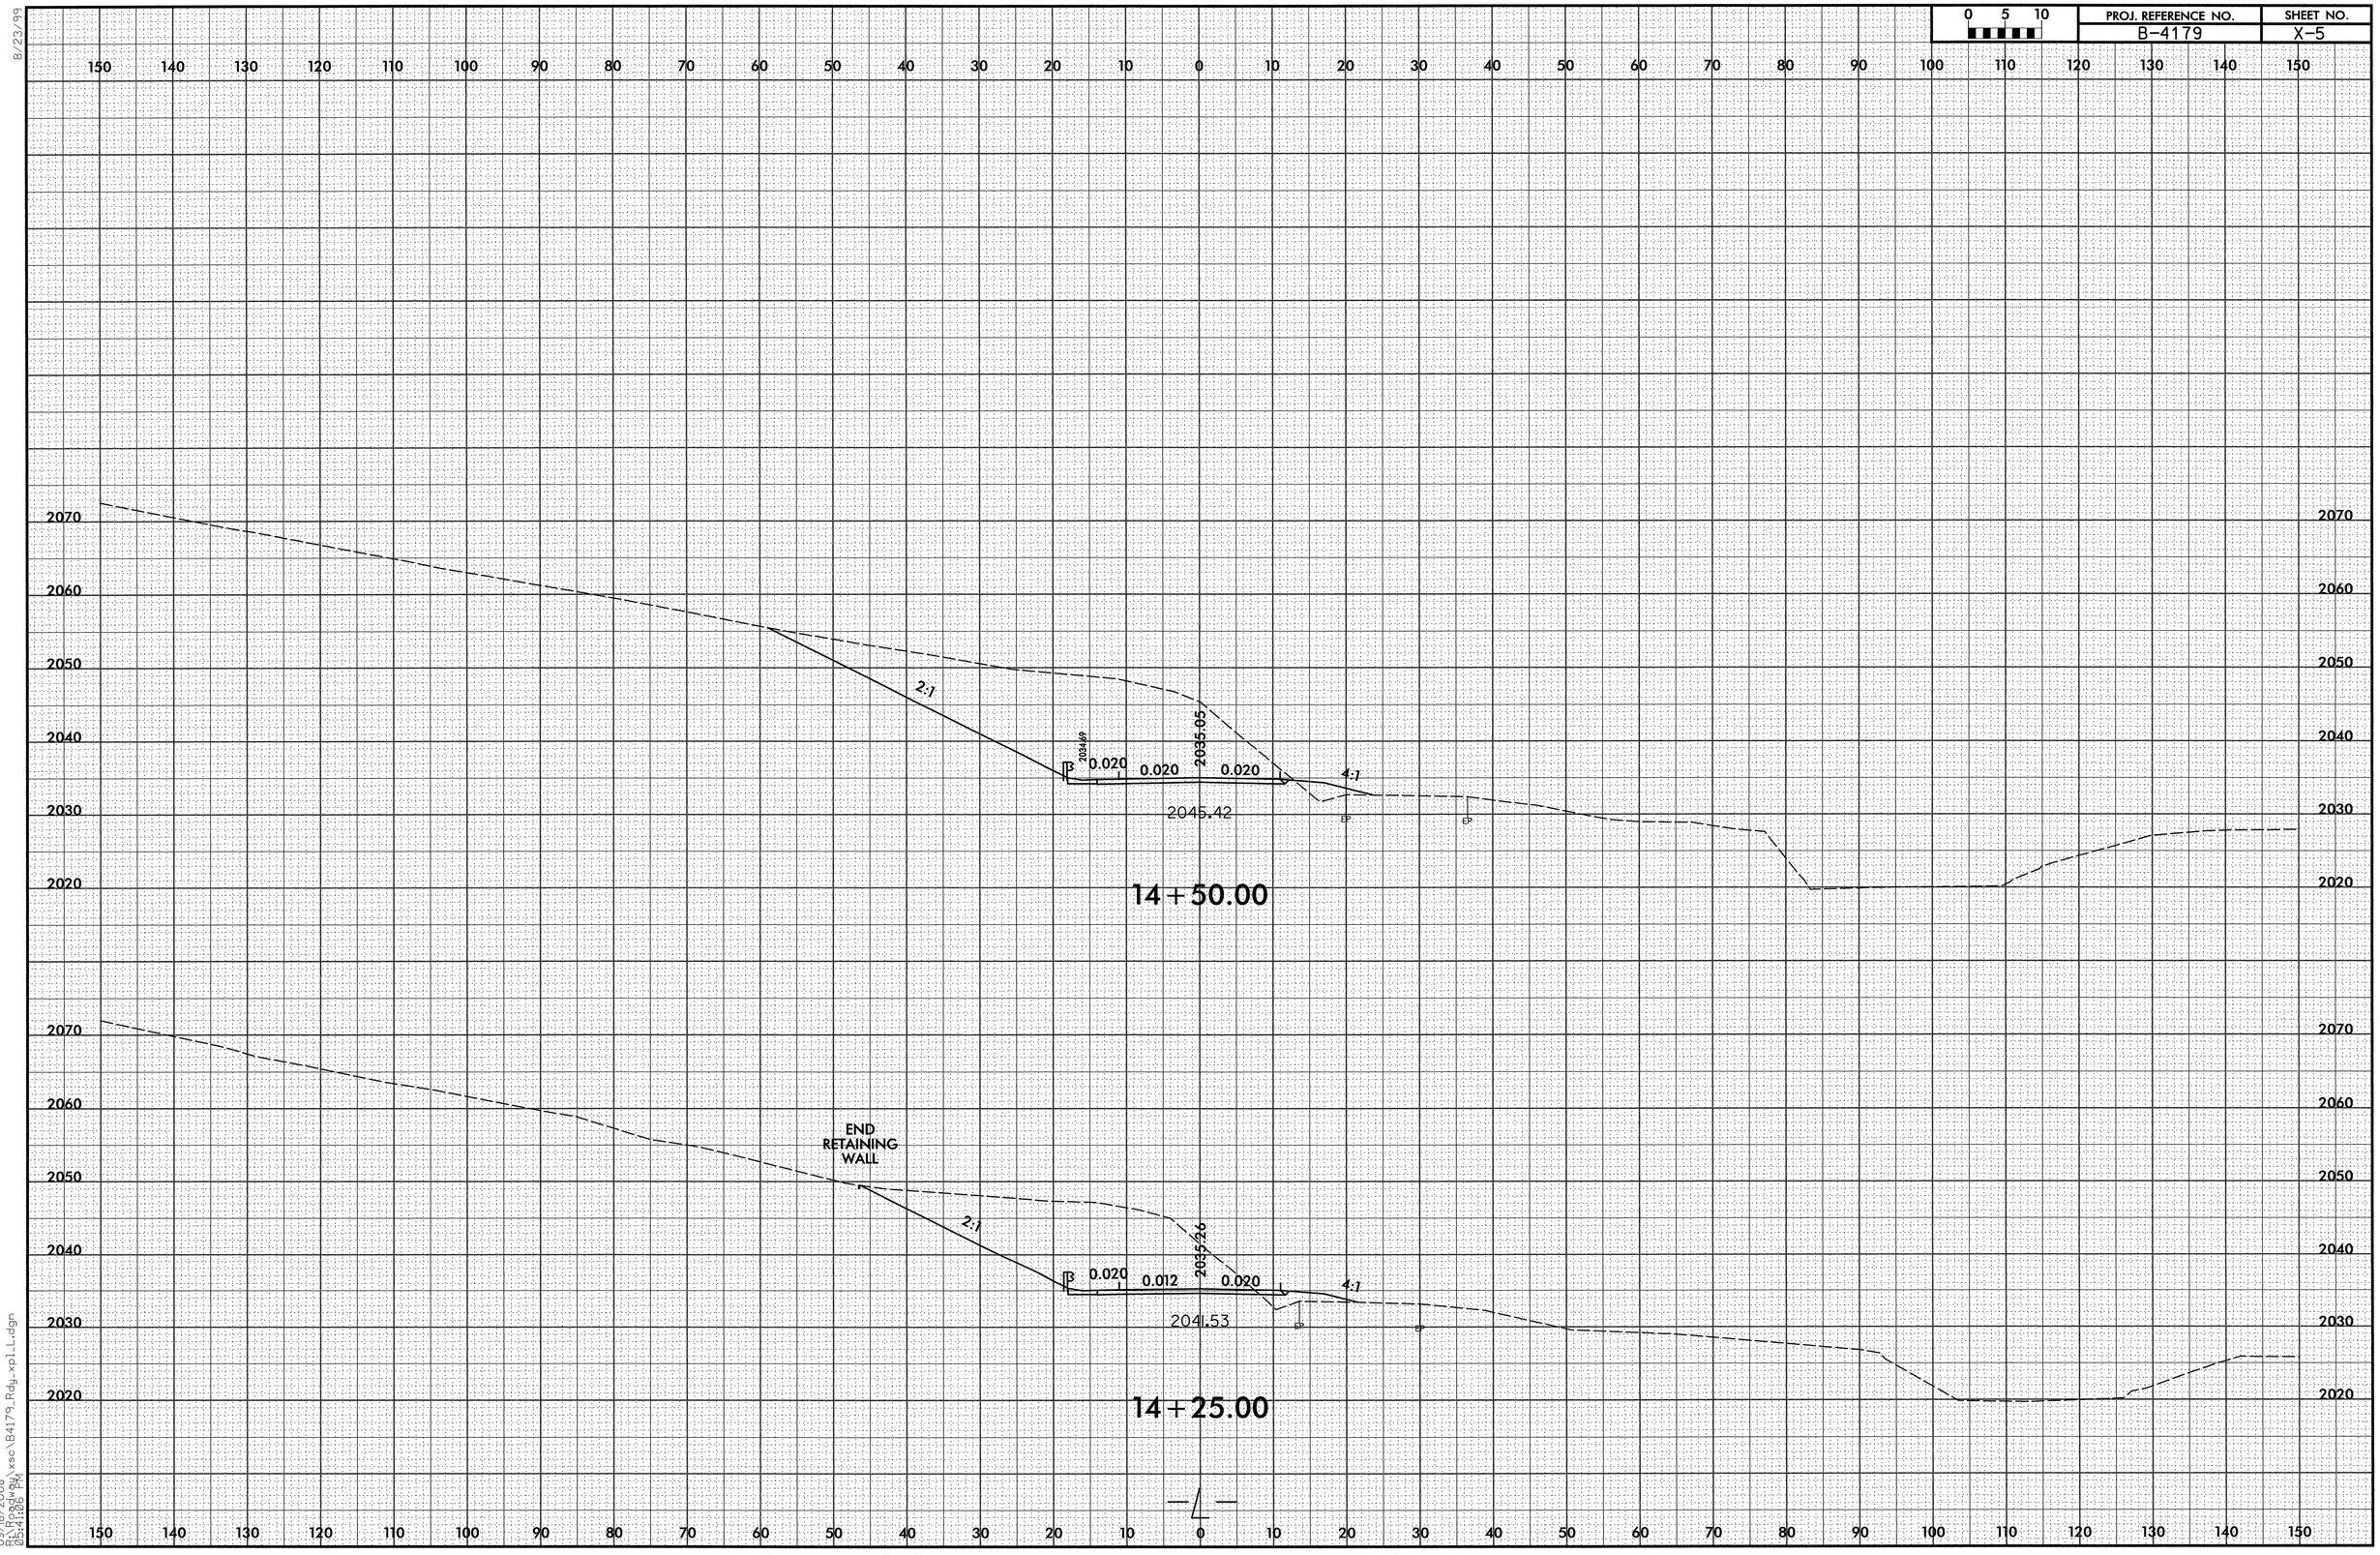

8/23/99

09/18/2008
08:Roadway\xsc\B4179_Rdy_xpl_L.dgn
05:41:06 PM

0 5 10	PROJ. REFERENCE NO.	SHEET NO.
	B-4179	X-6

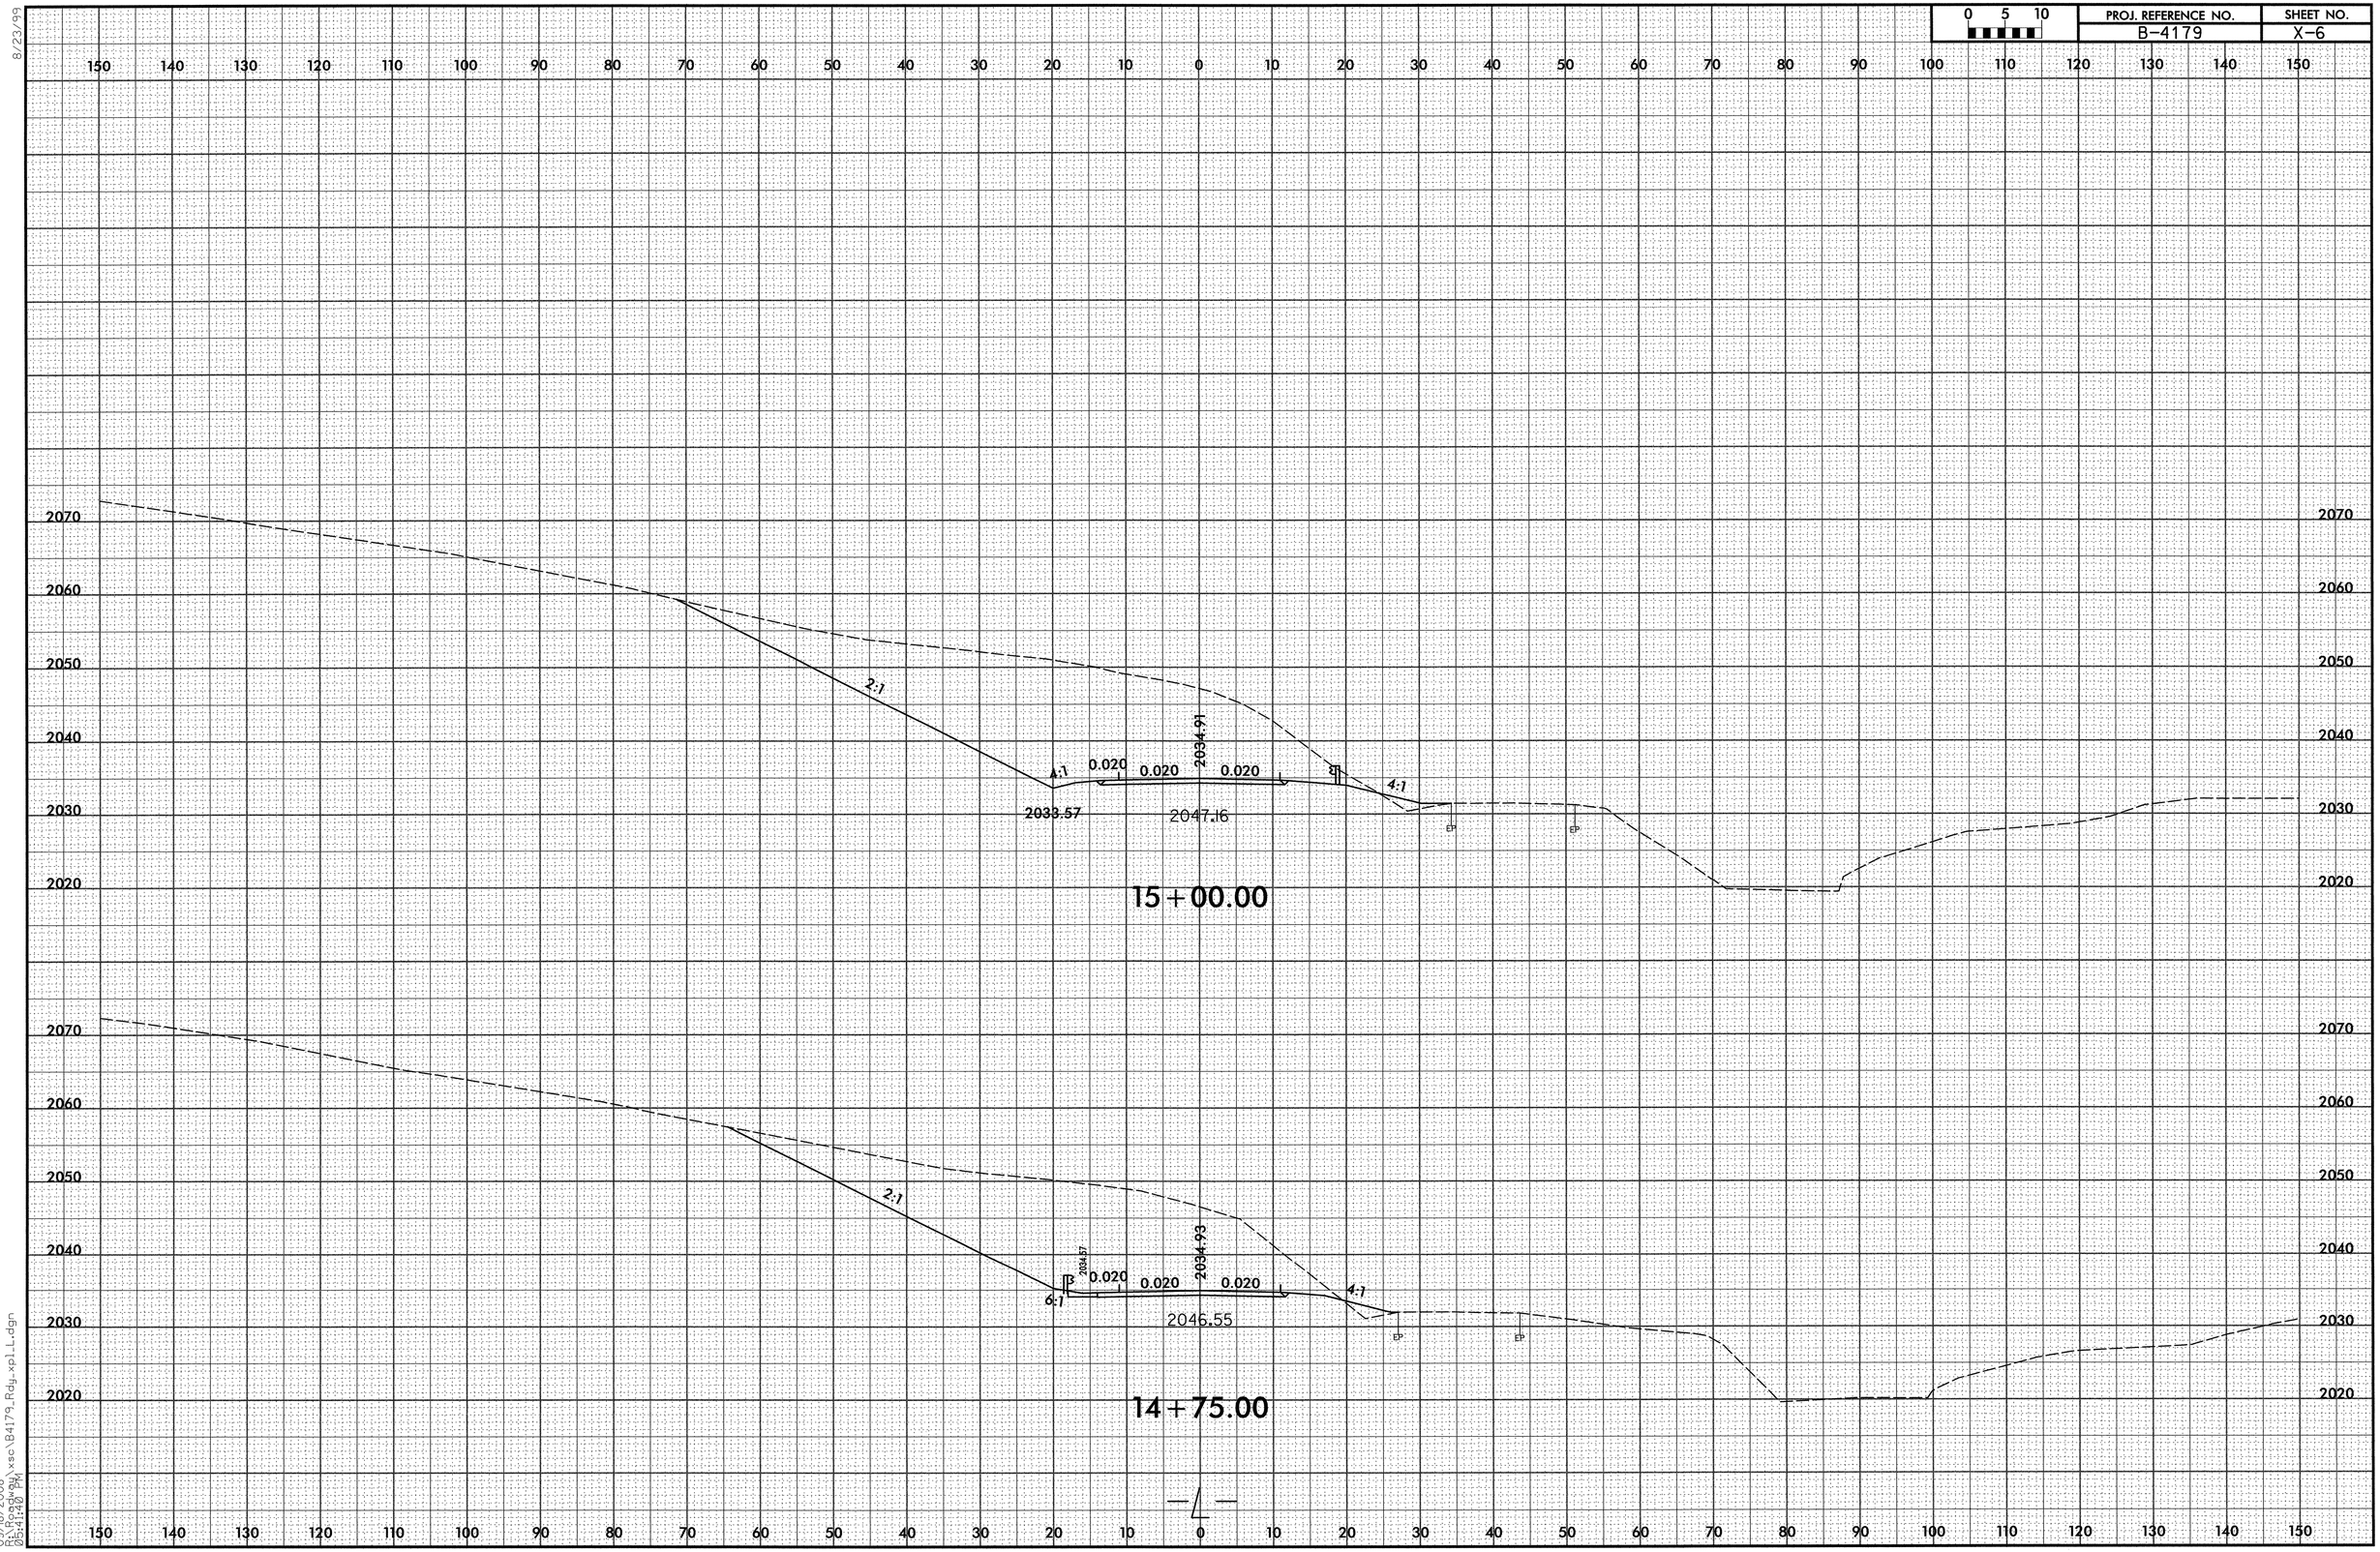

8/23/99

09/18/2008
R:\Roadway\xsc\B4179_Rdy_xpl_L.dgn
09:41:40 PM

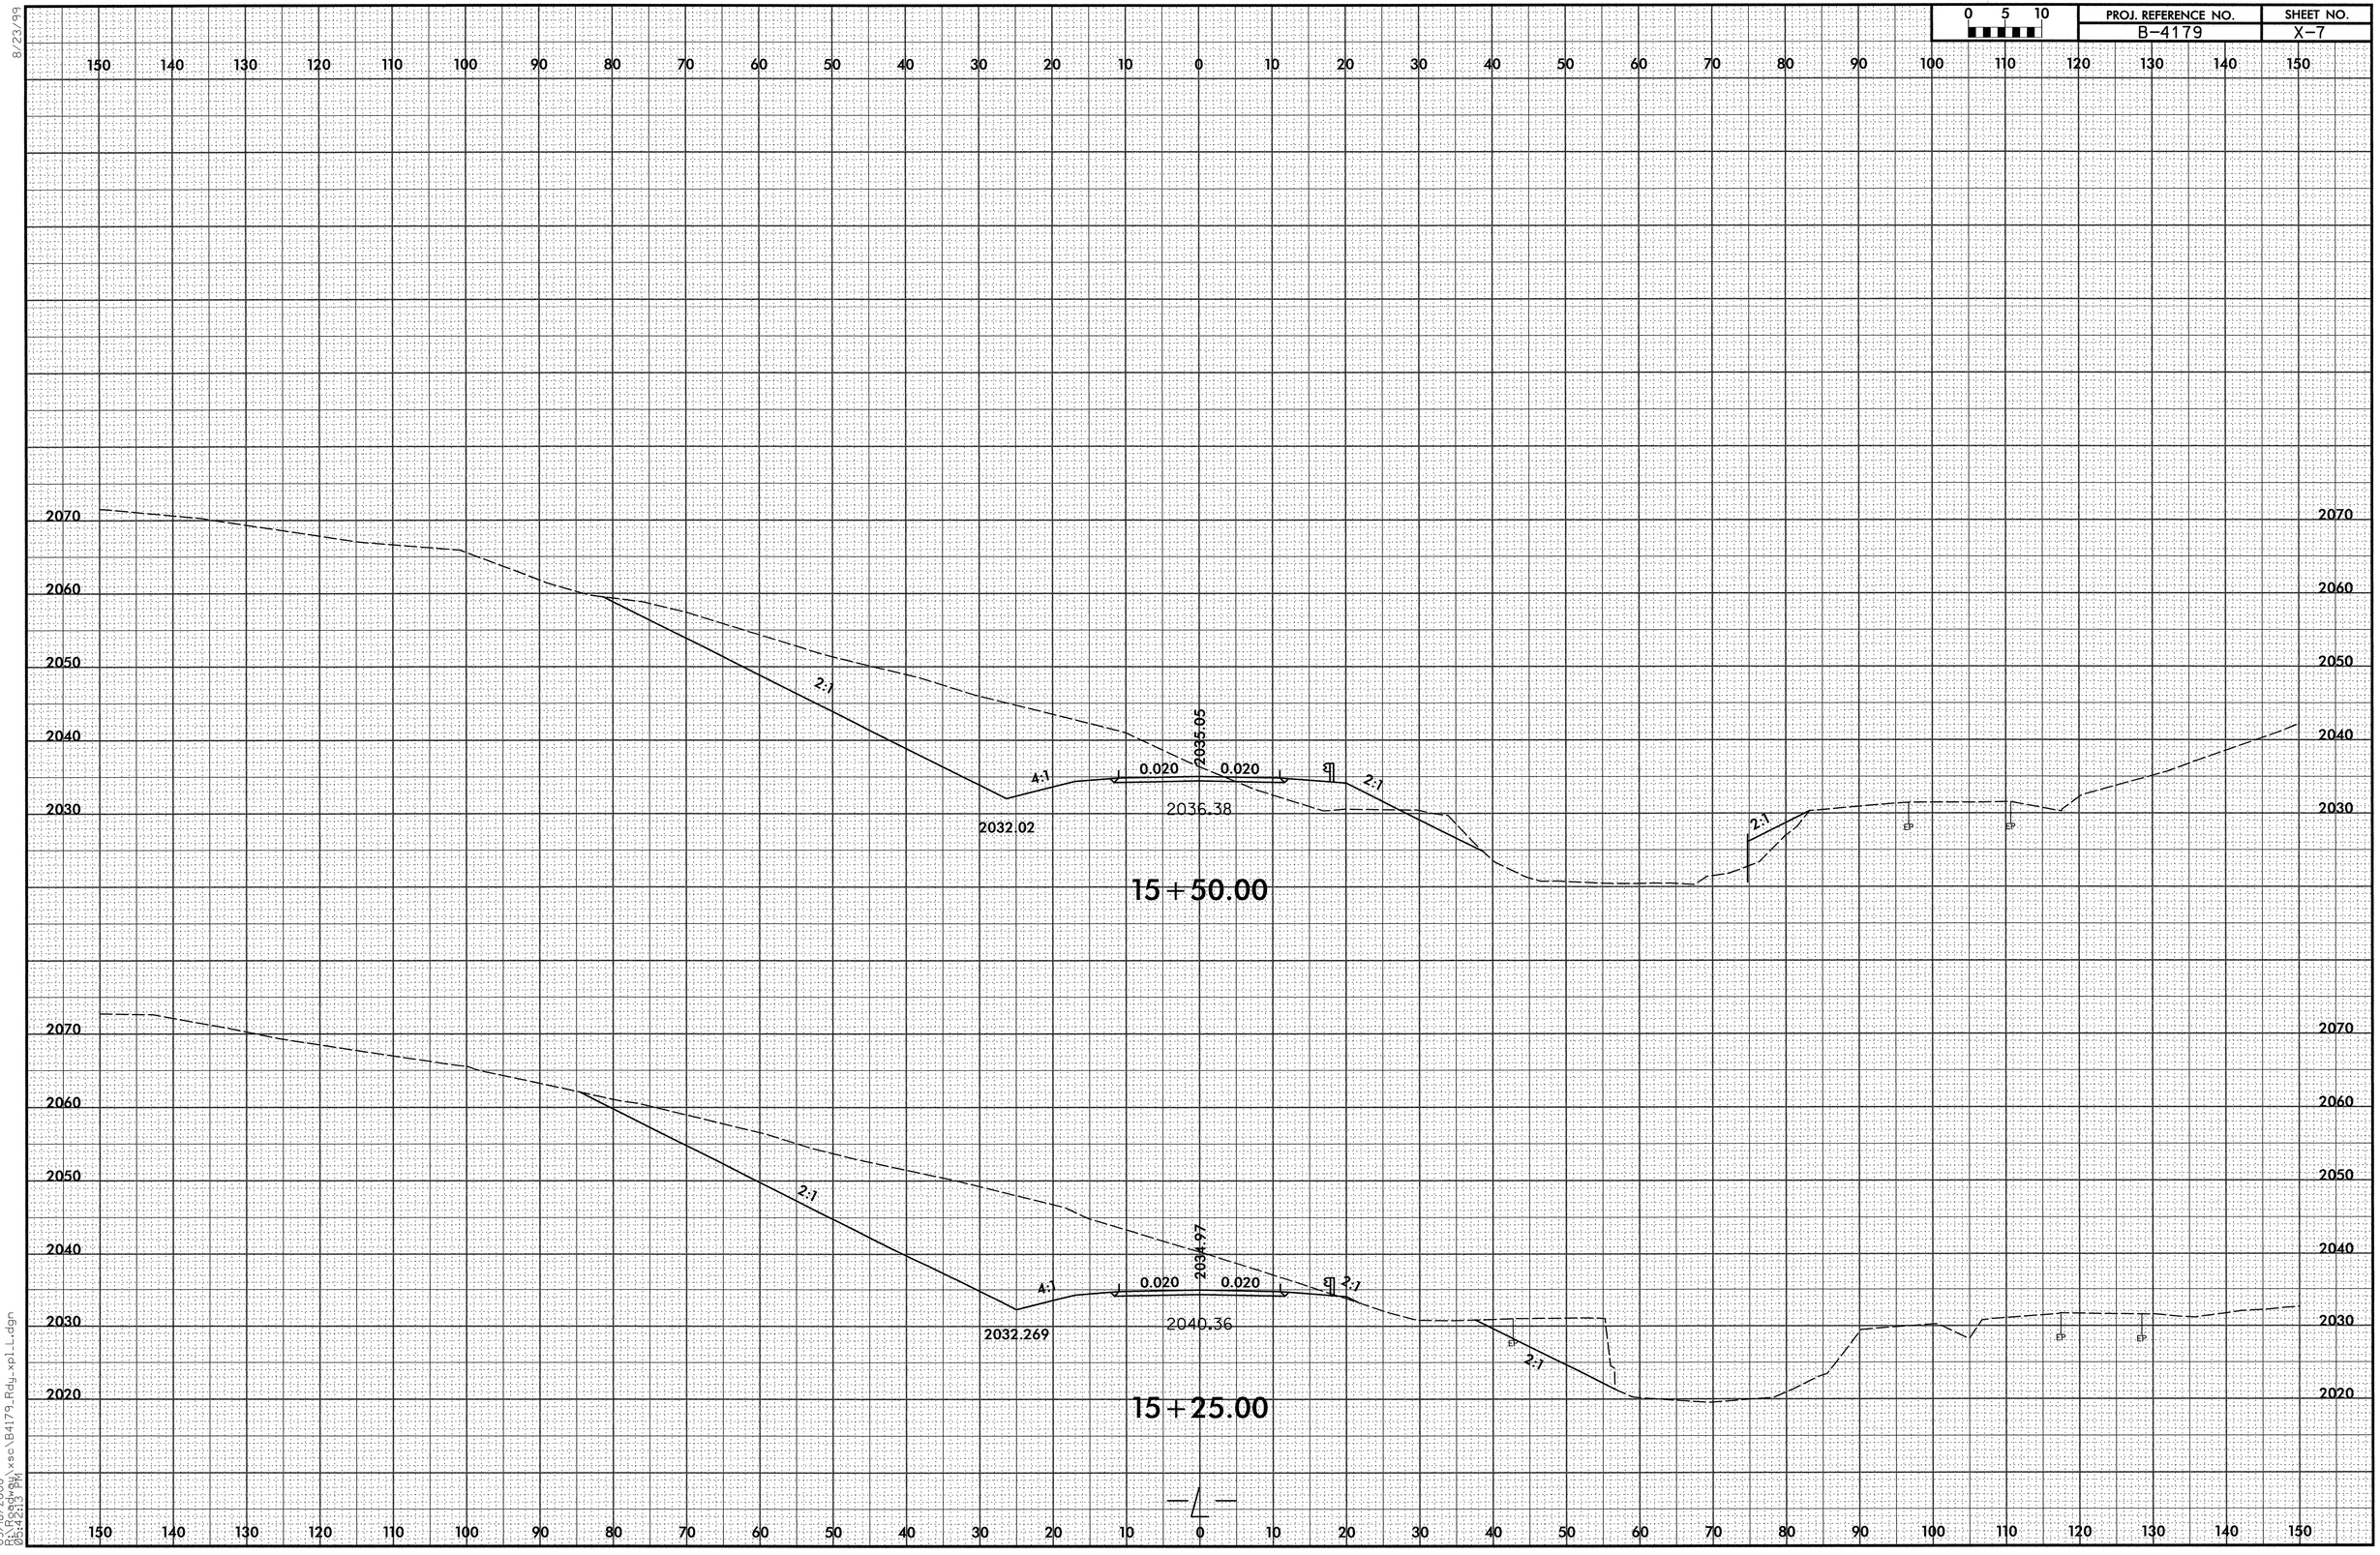

8/23/99

09/18/2008
R:\Roadway\xsc\B4179_Rdy_xpl_L.dgn
05:42:13 PM

0 5 10	PROJ. REFERENCE NO.	SHEET NO.
	B-4179	X-8

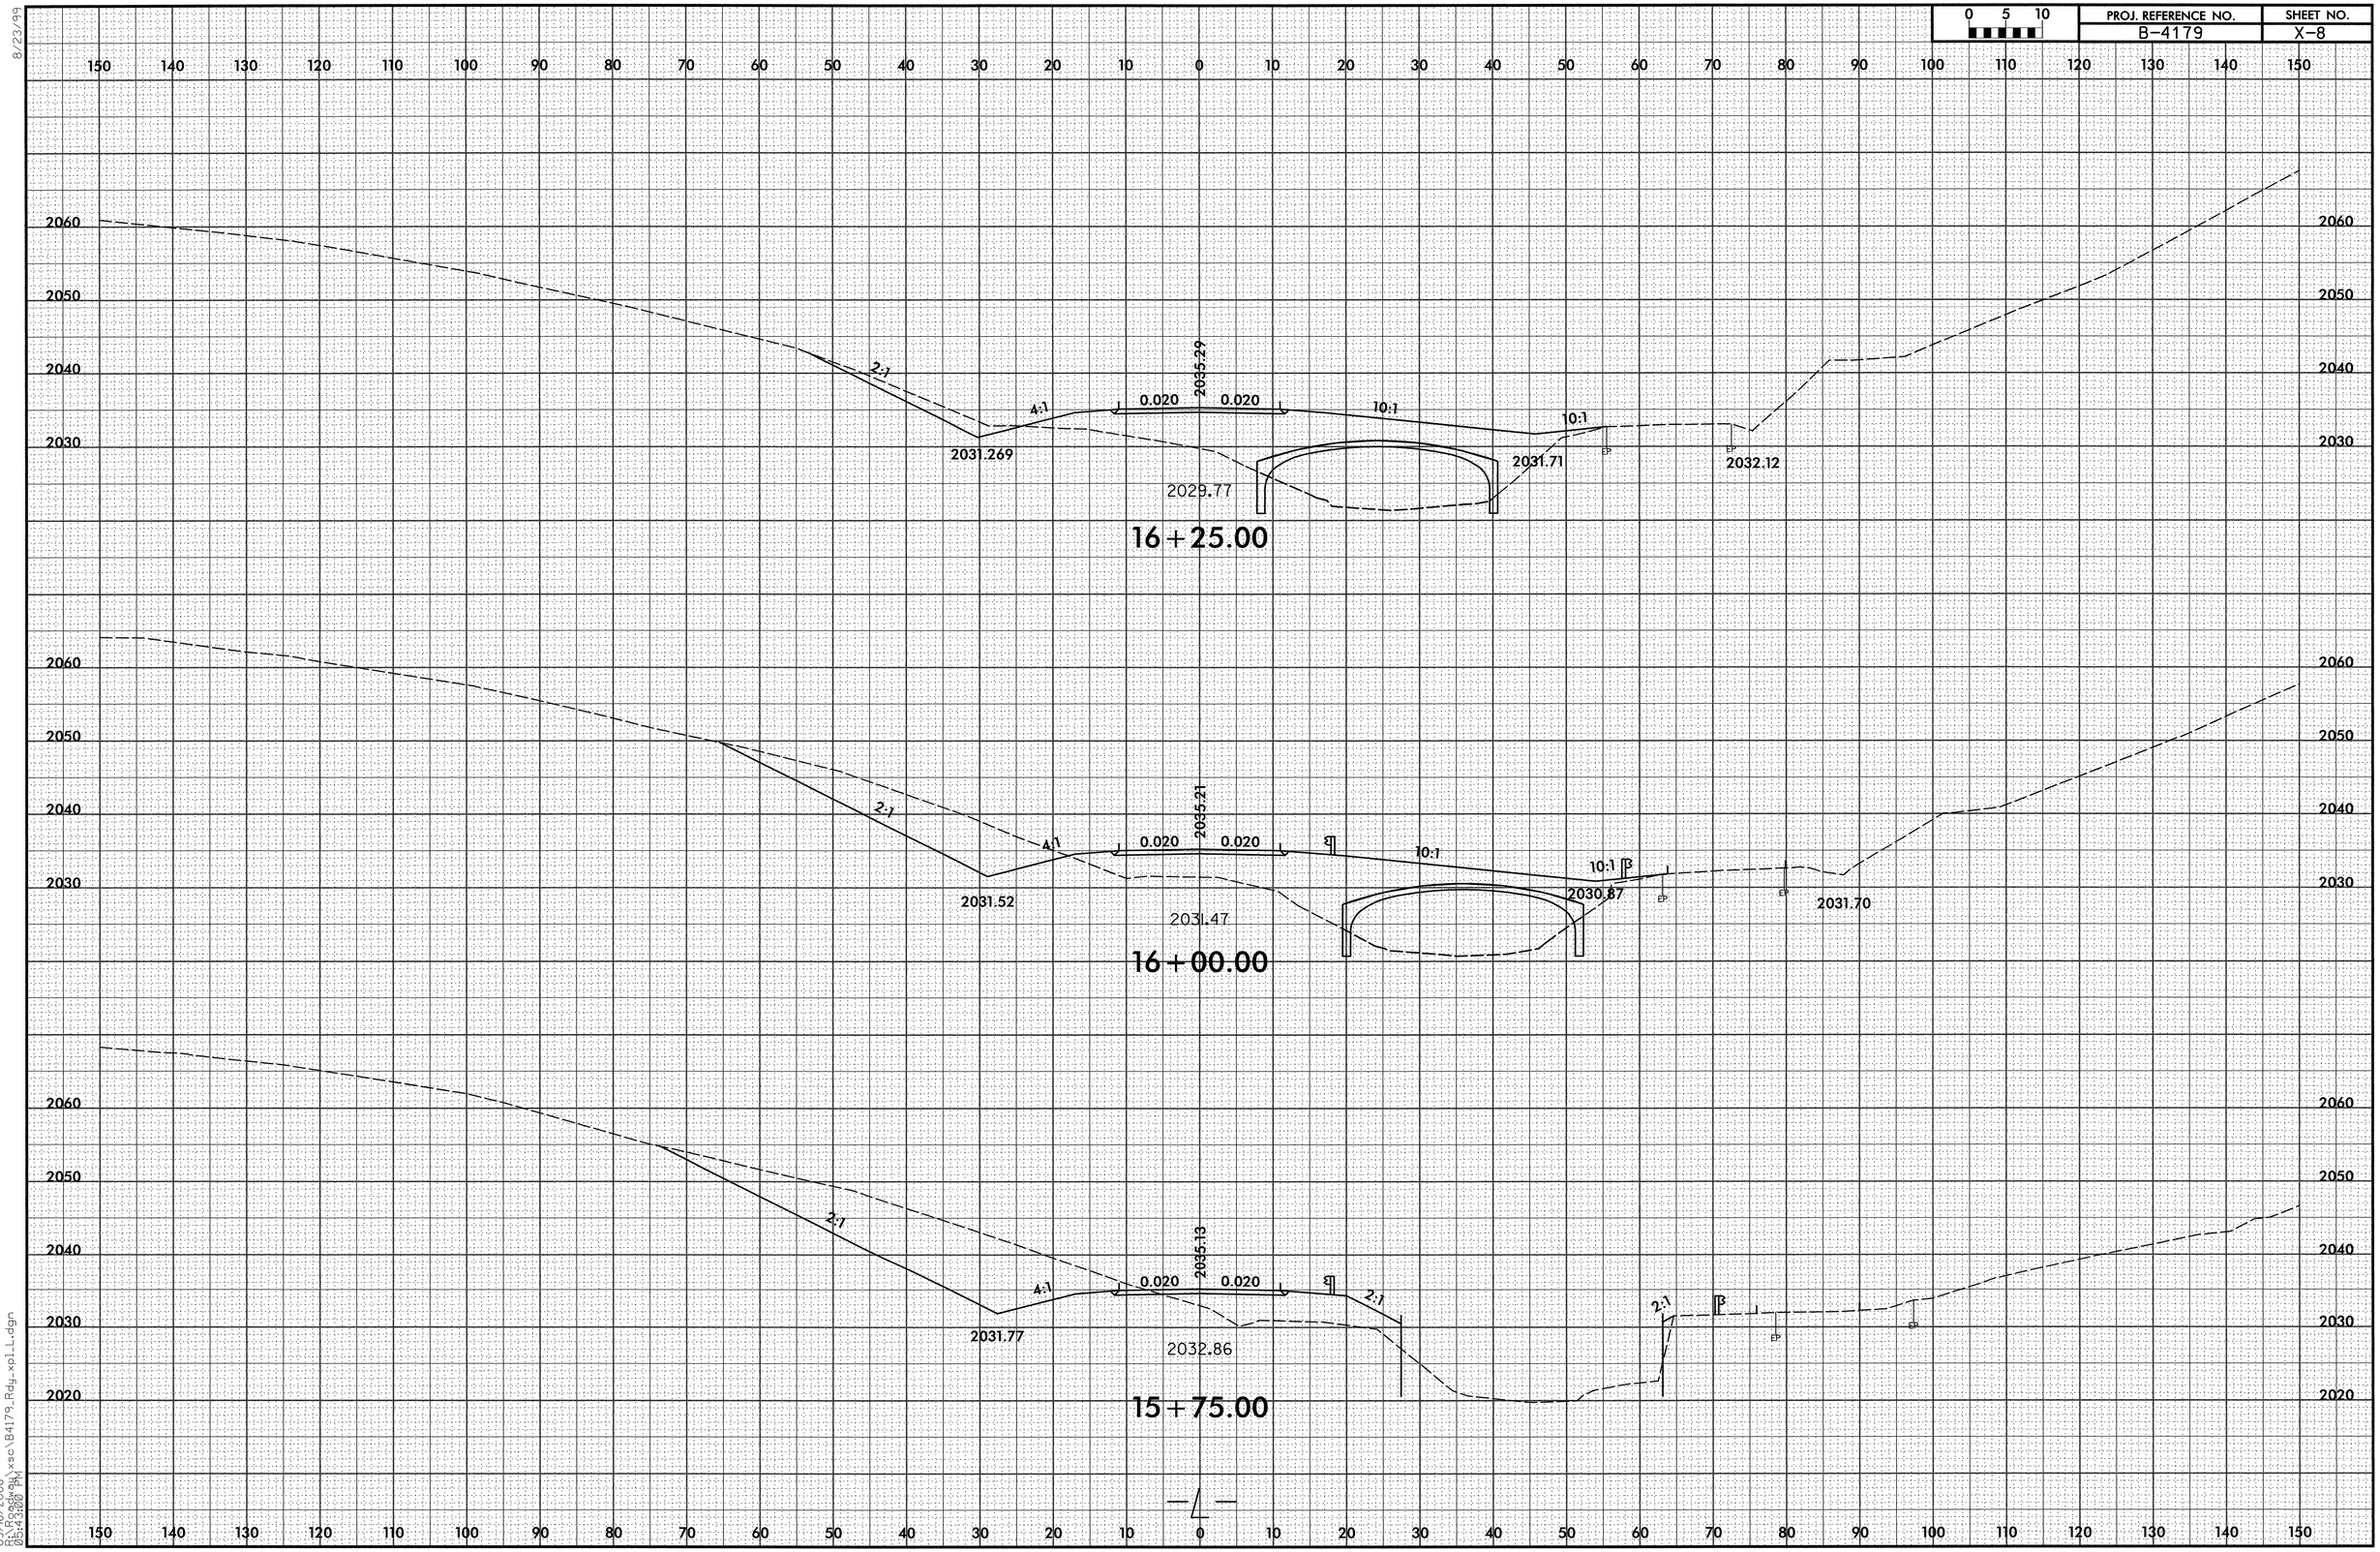

8/23/99
09/18/2008
R:\Roadway\xse\B4179_Rdy_xpl_L.dgn
05:43:00 PM

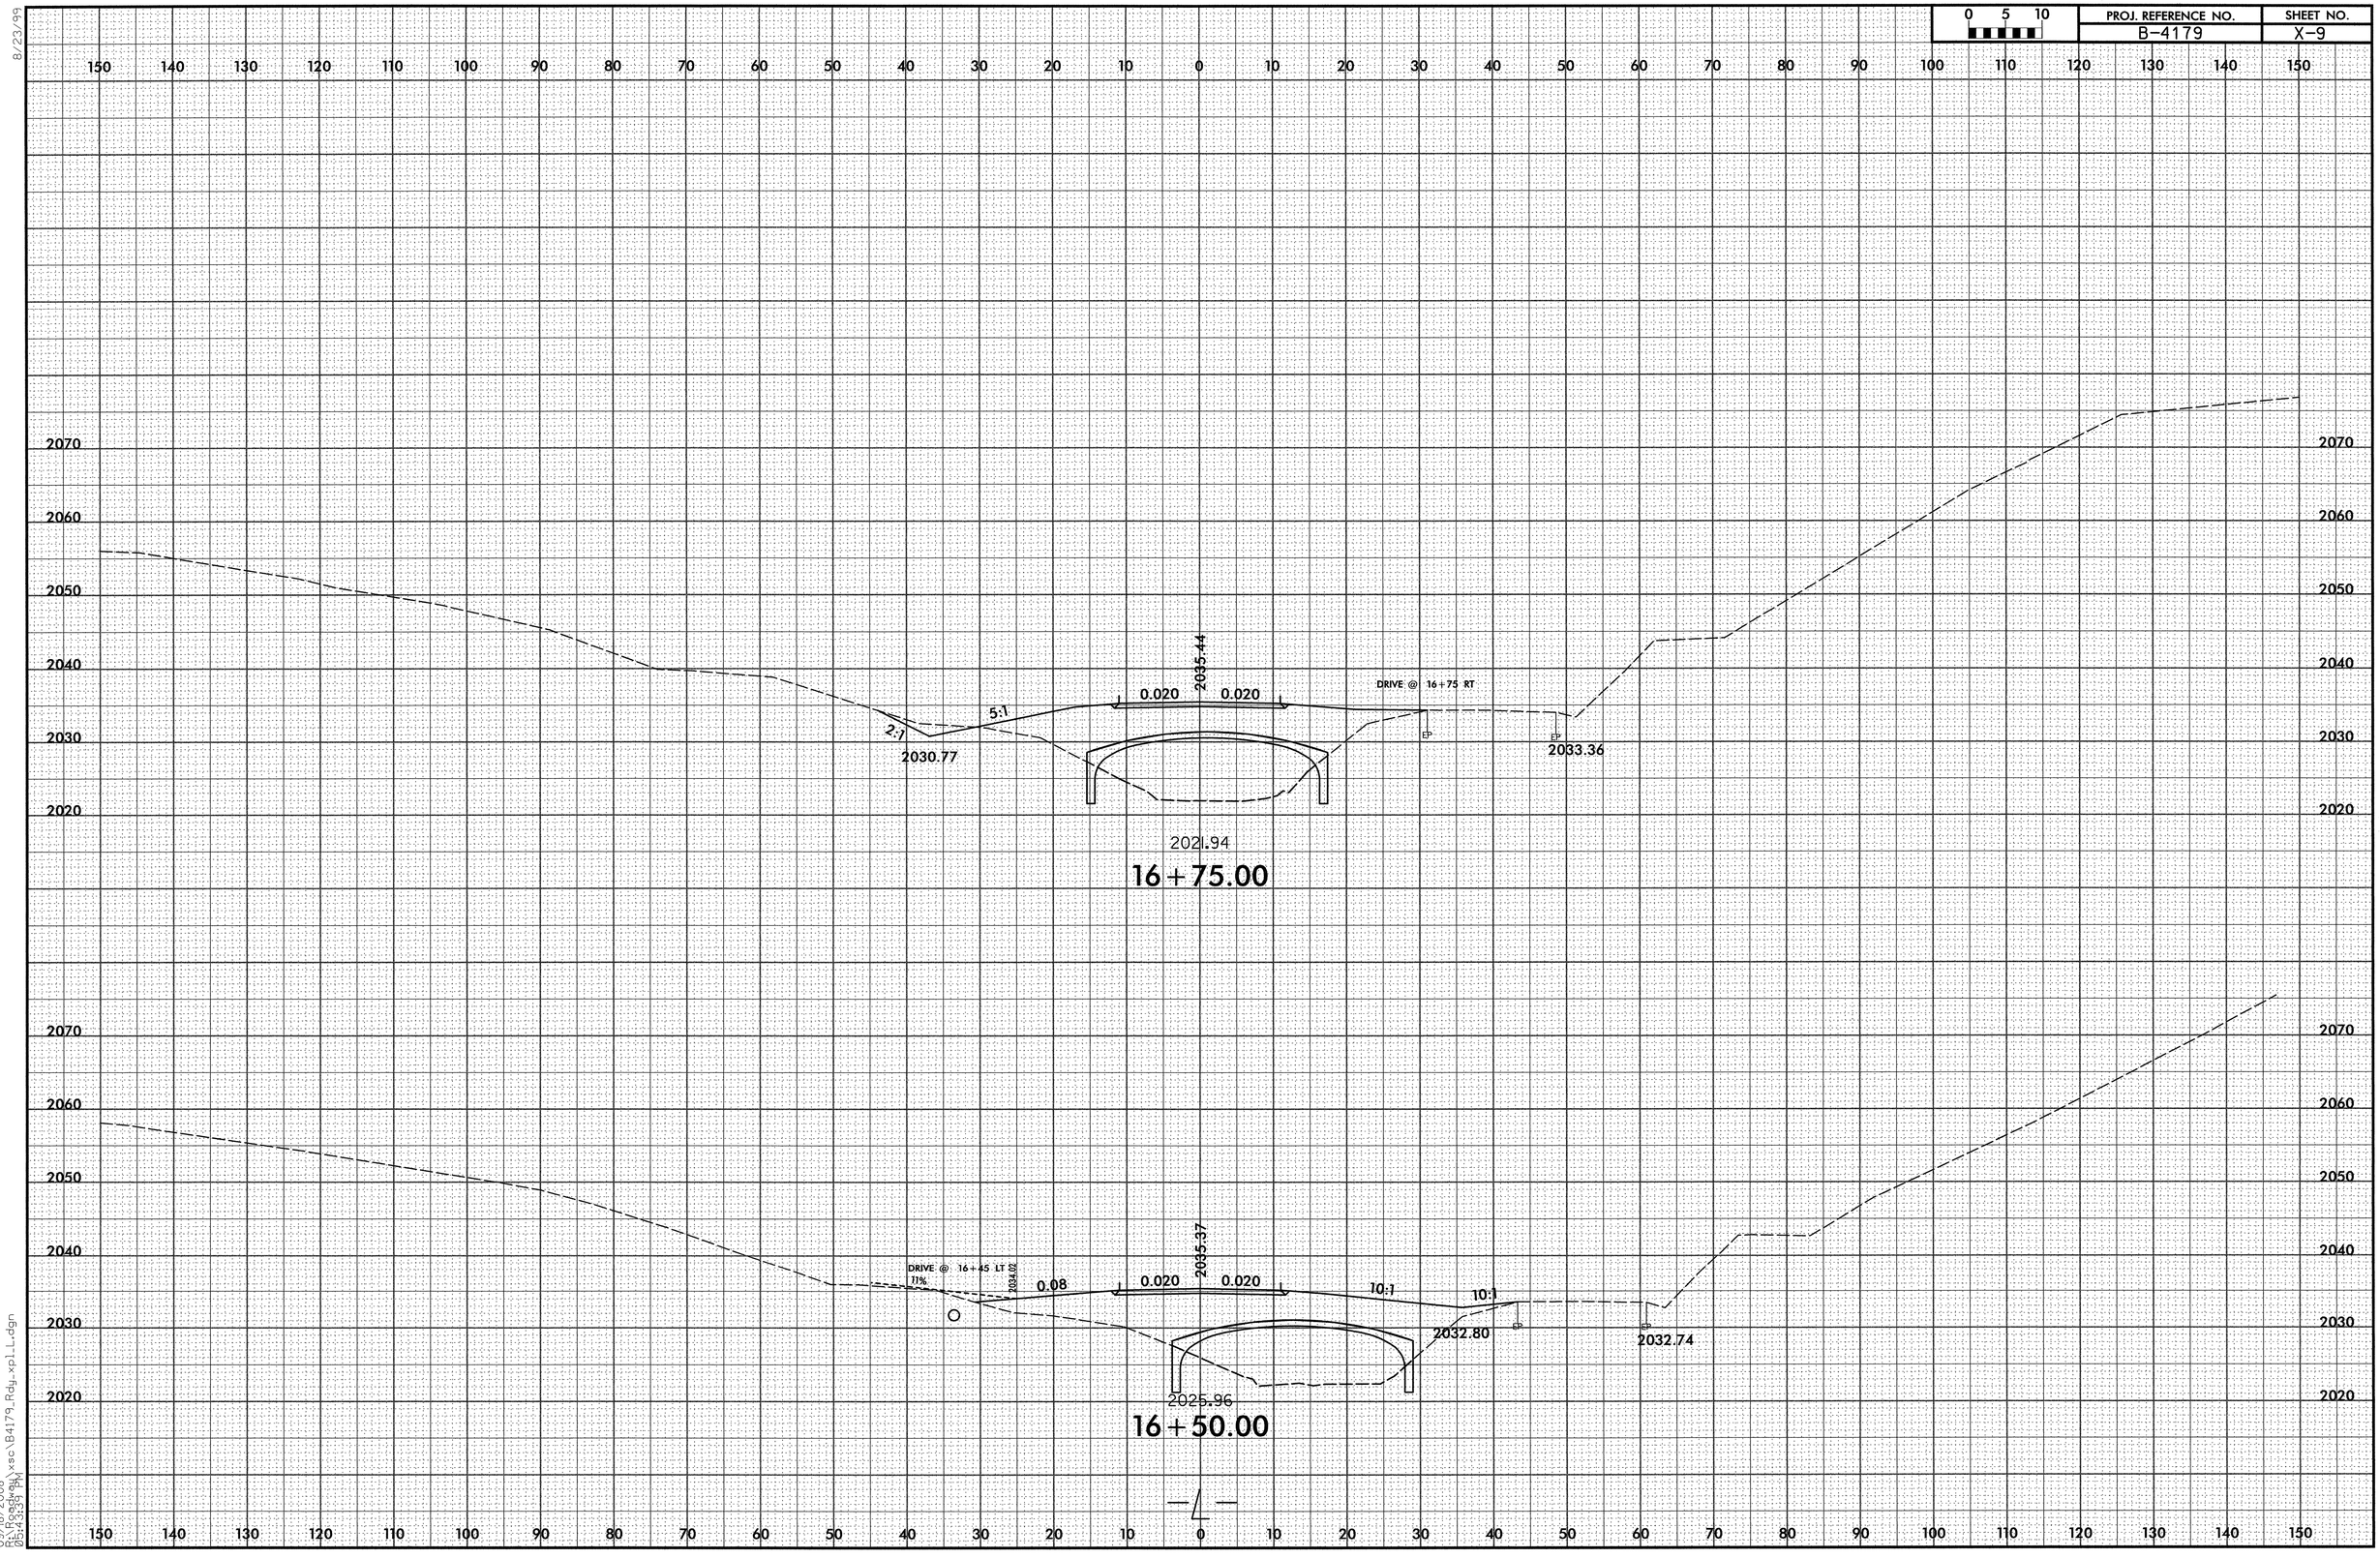

8/23/99

09/18/2008
R:\Roadway\xsc\B4179_Rdy_xpl_L.dgn
05:43:39 PM

PROJ. REFERENCE NO.	SHEET NO.
B-4179	X-10

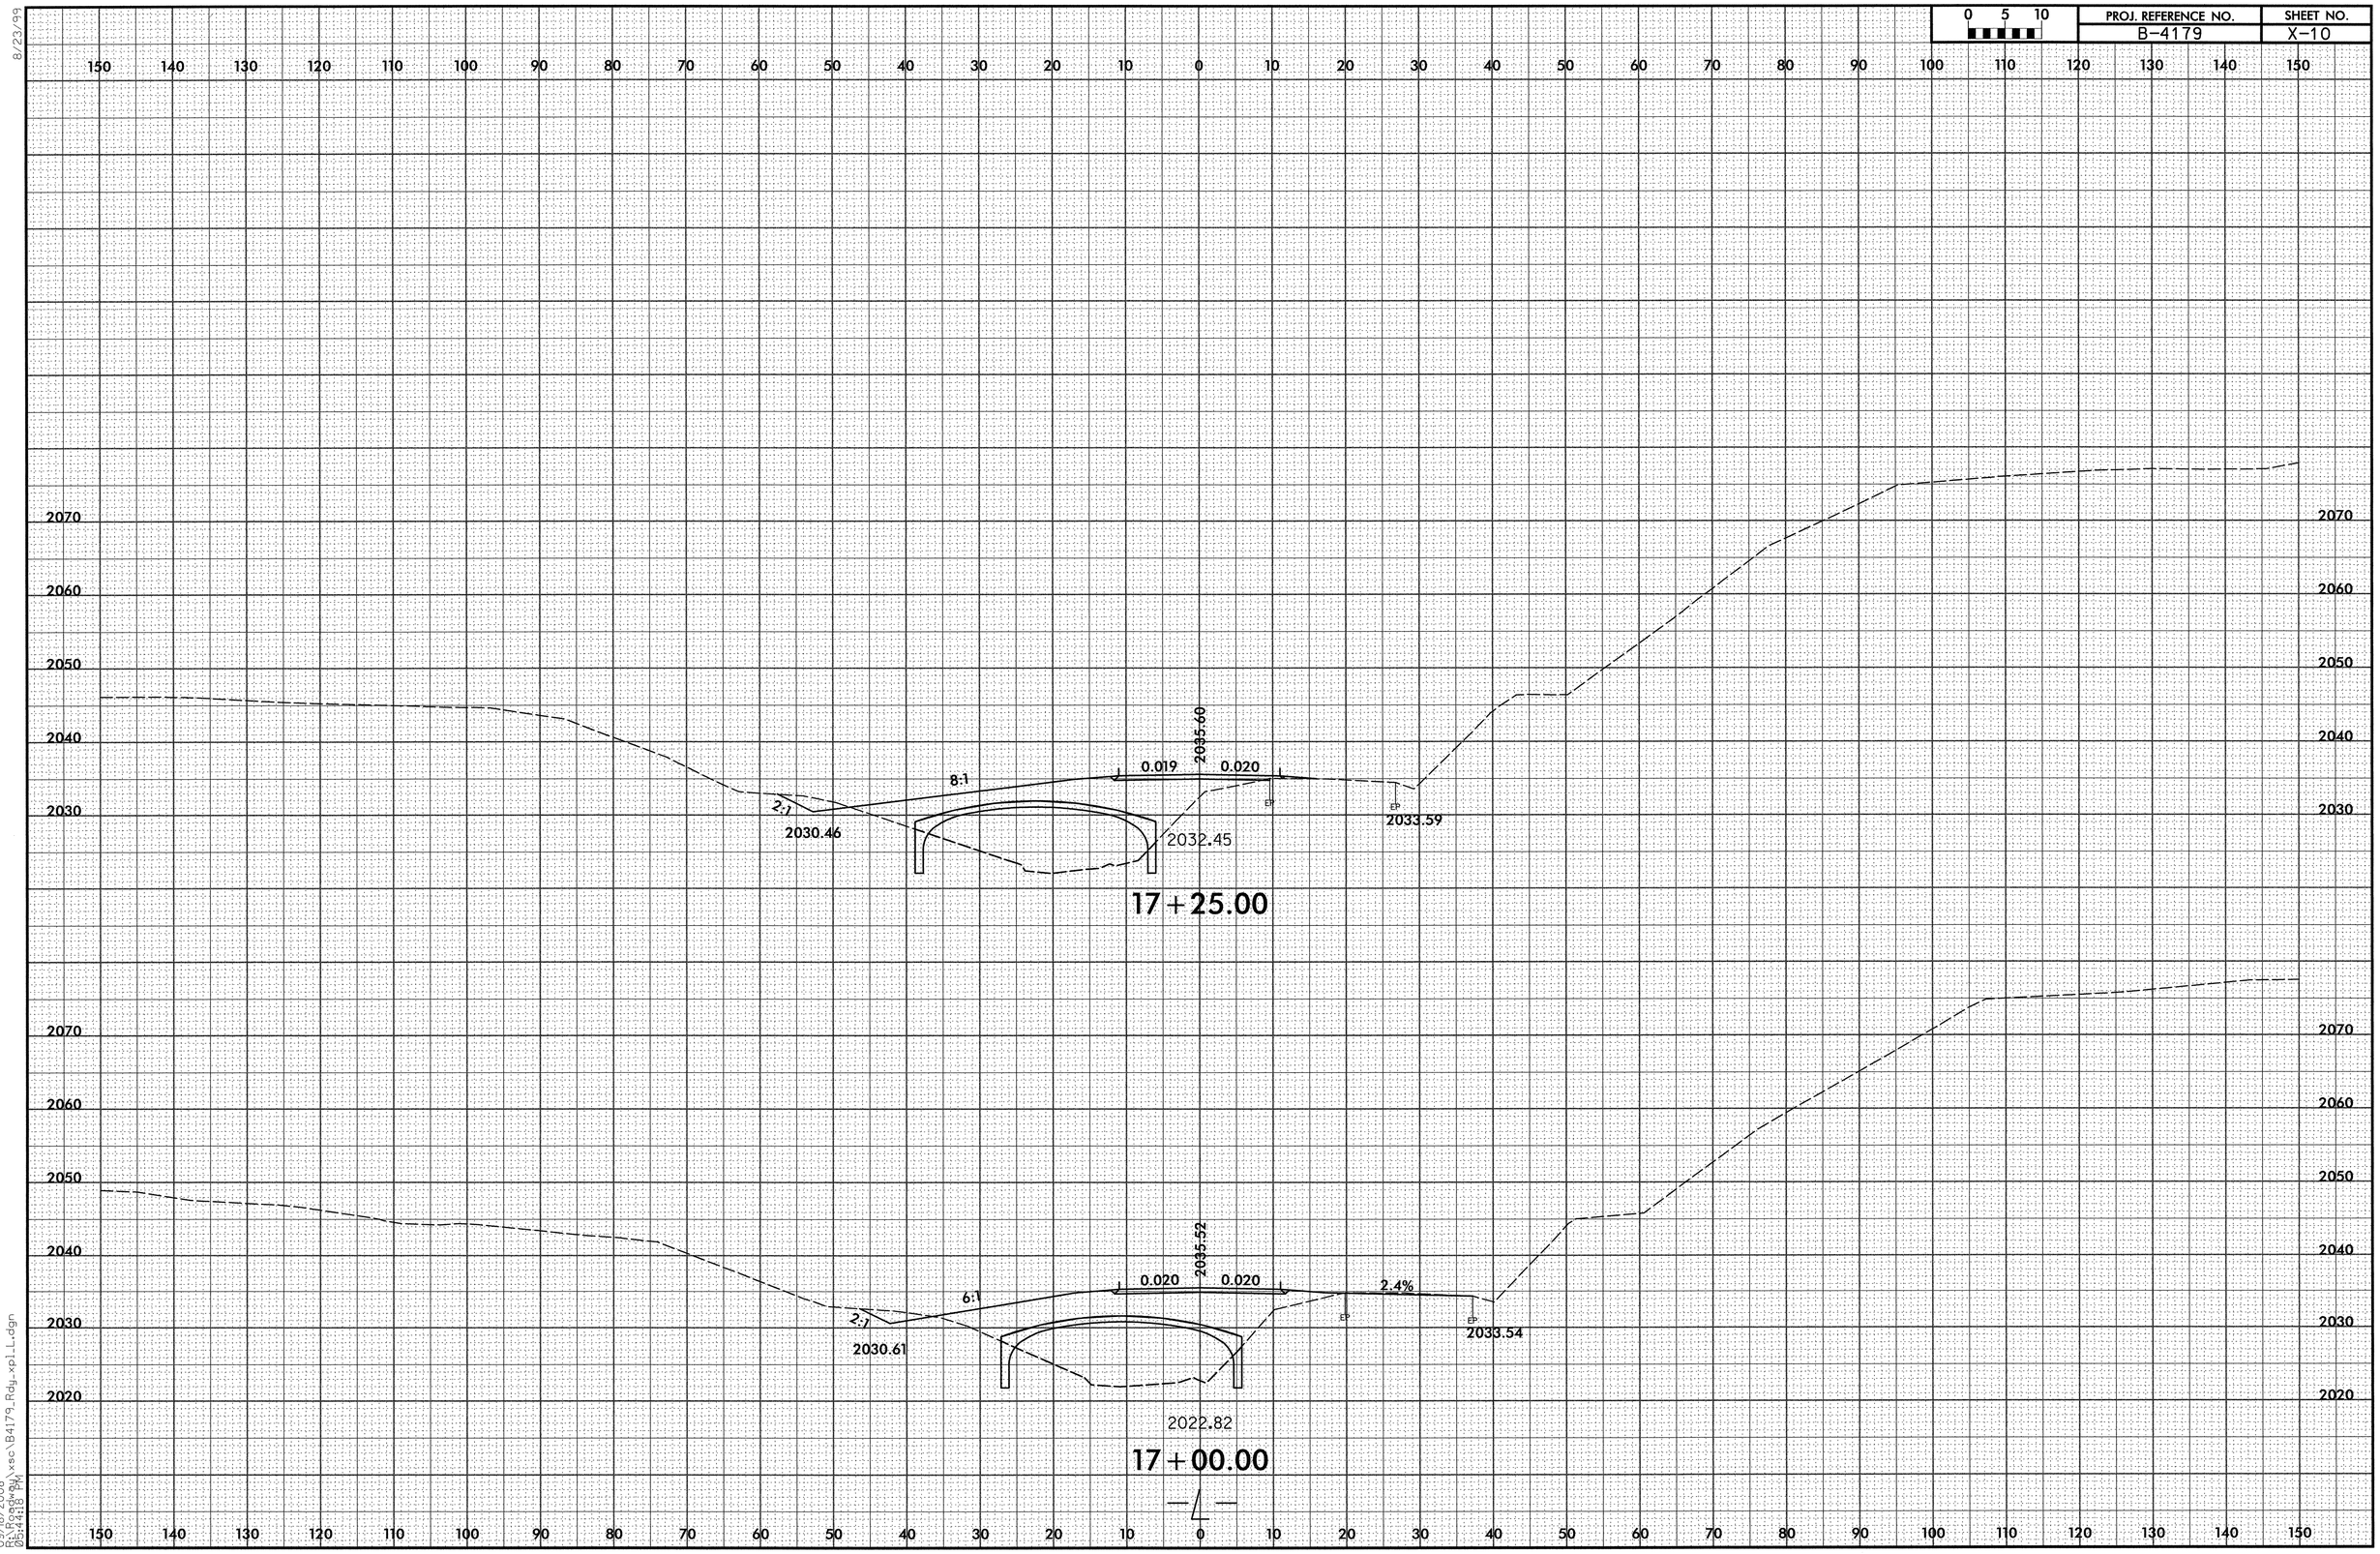

8/23/99

09/18/2008
R:\Roadway\xsc\B4179_Rdy_xpl_L.dgn
05:44:18 PM

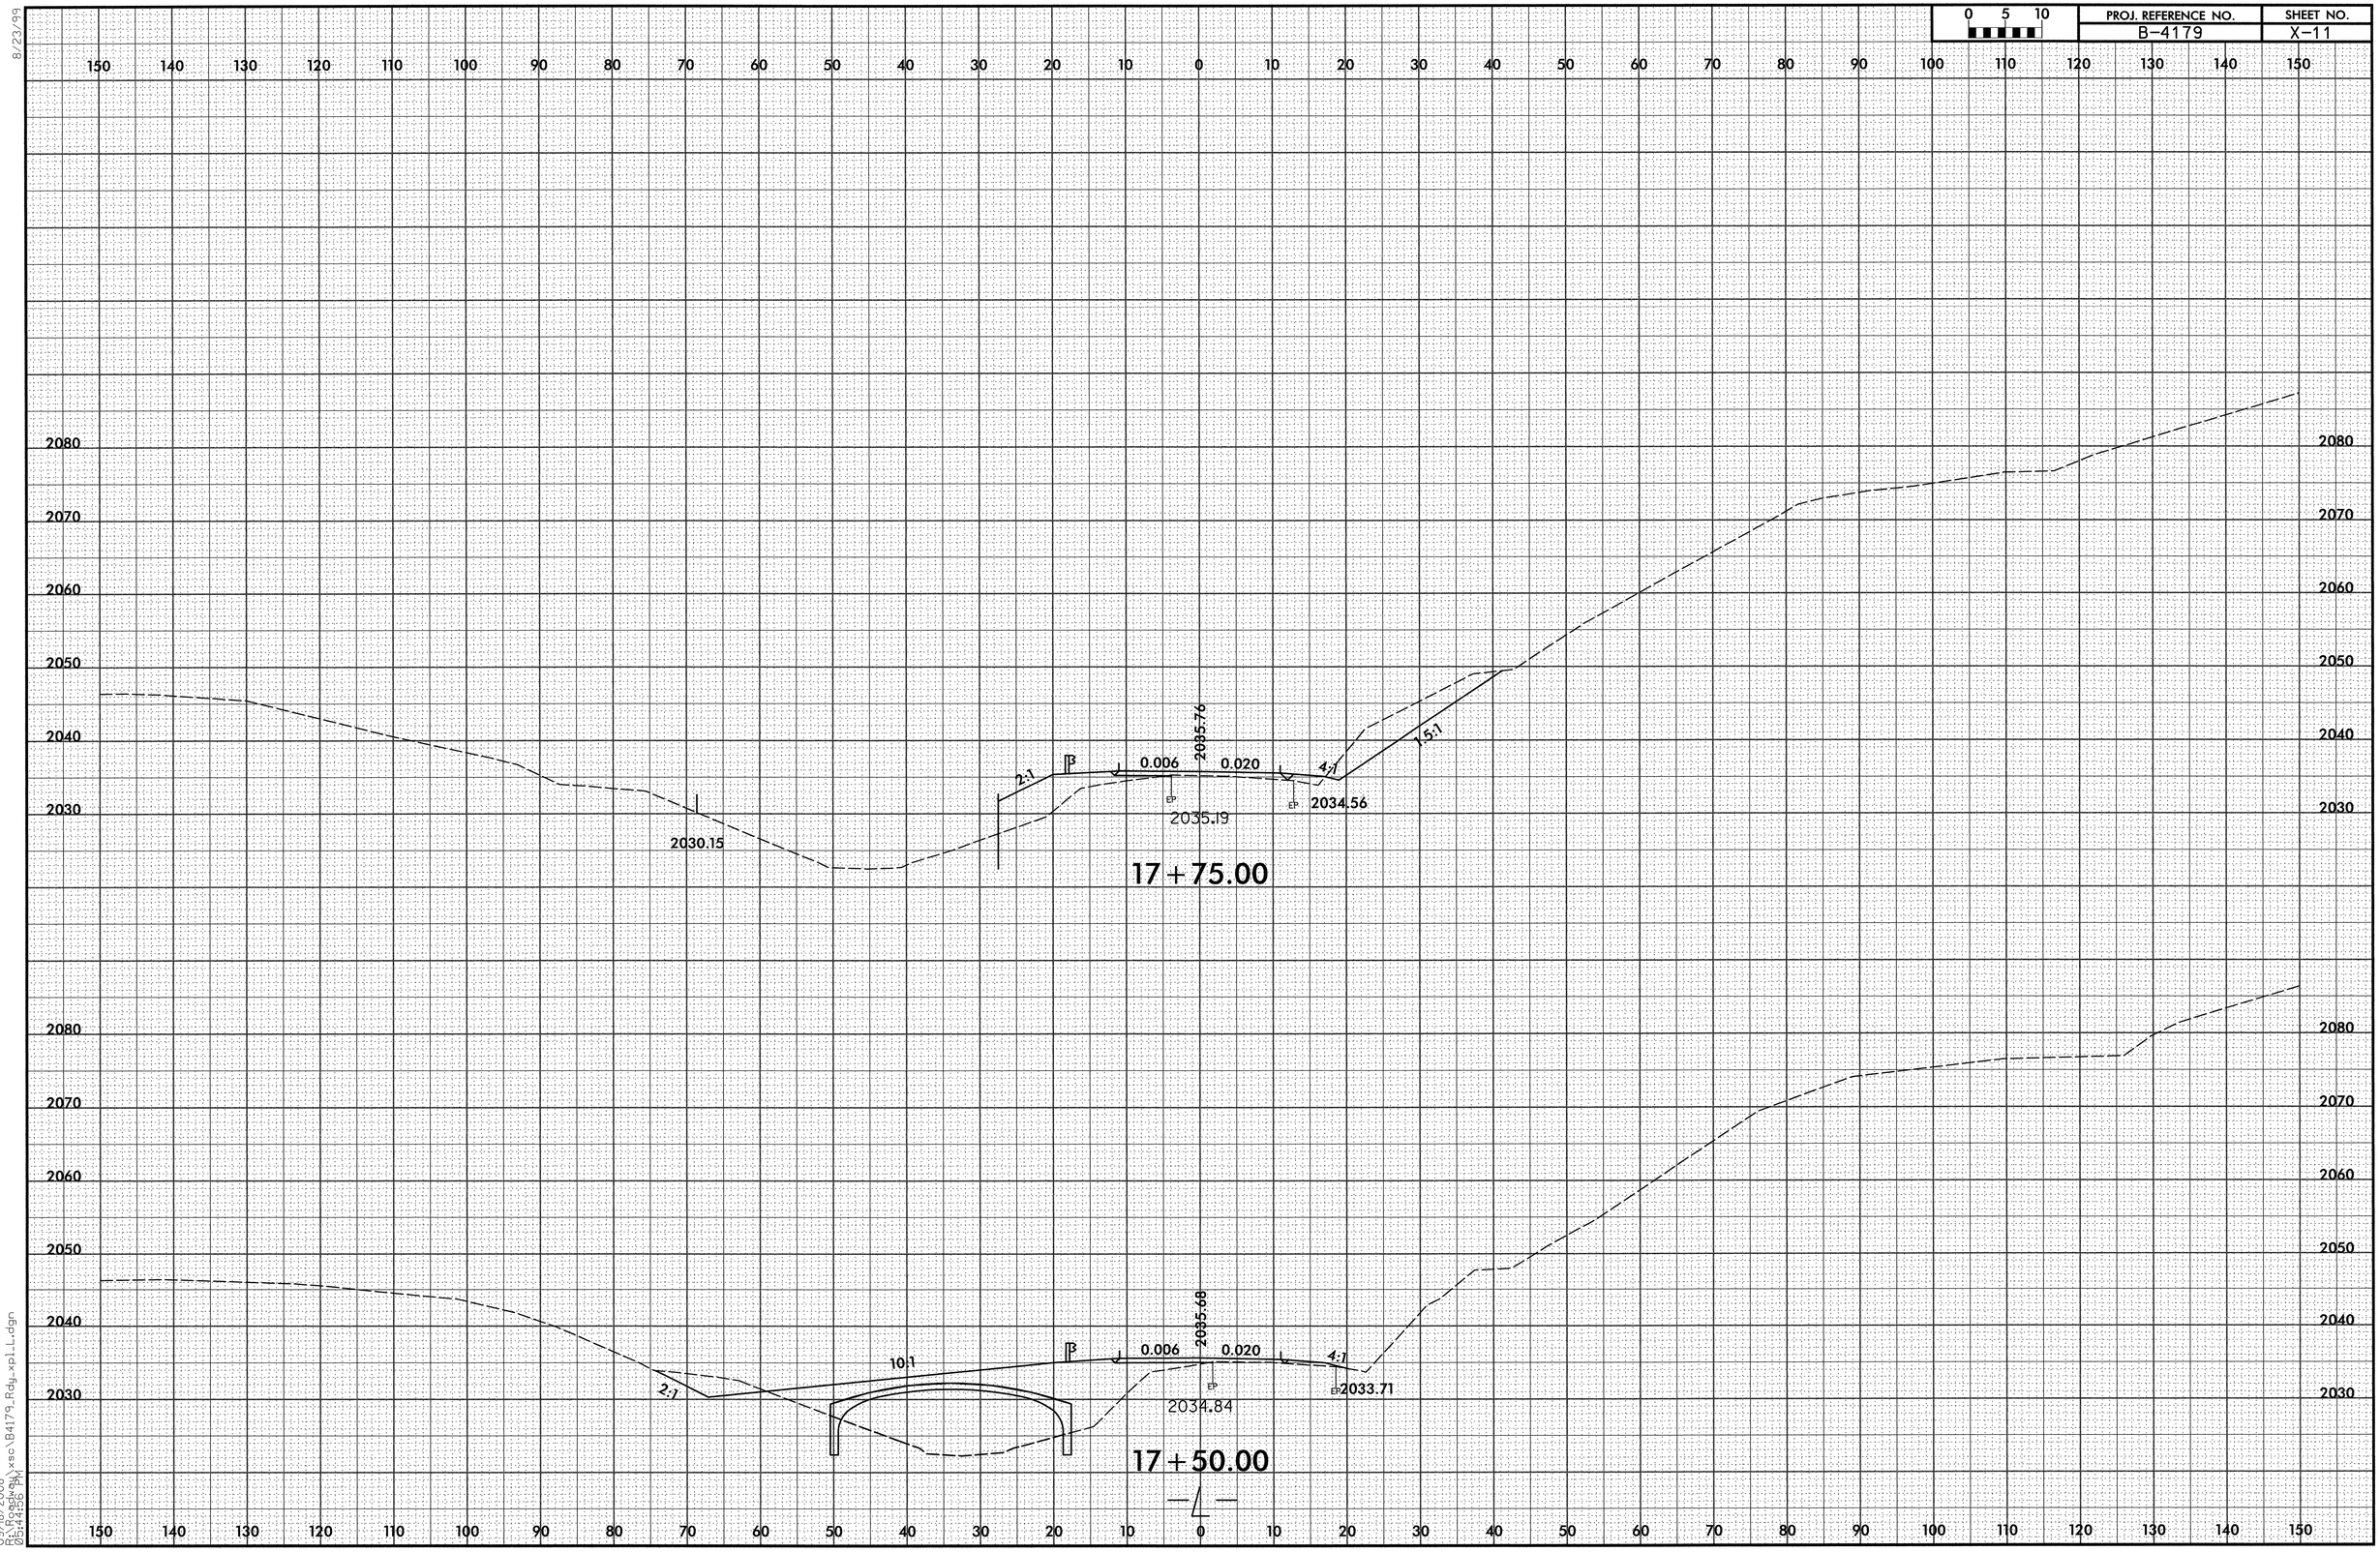

8/23/99

09/18/2008
R:\Roadway\xsc\B4179_Rdy_xpl_L.dgn
05:44:56 PM

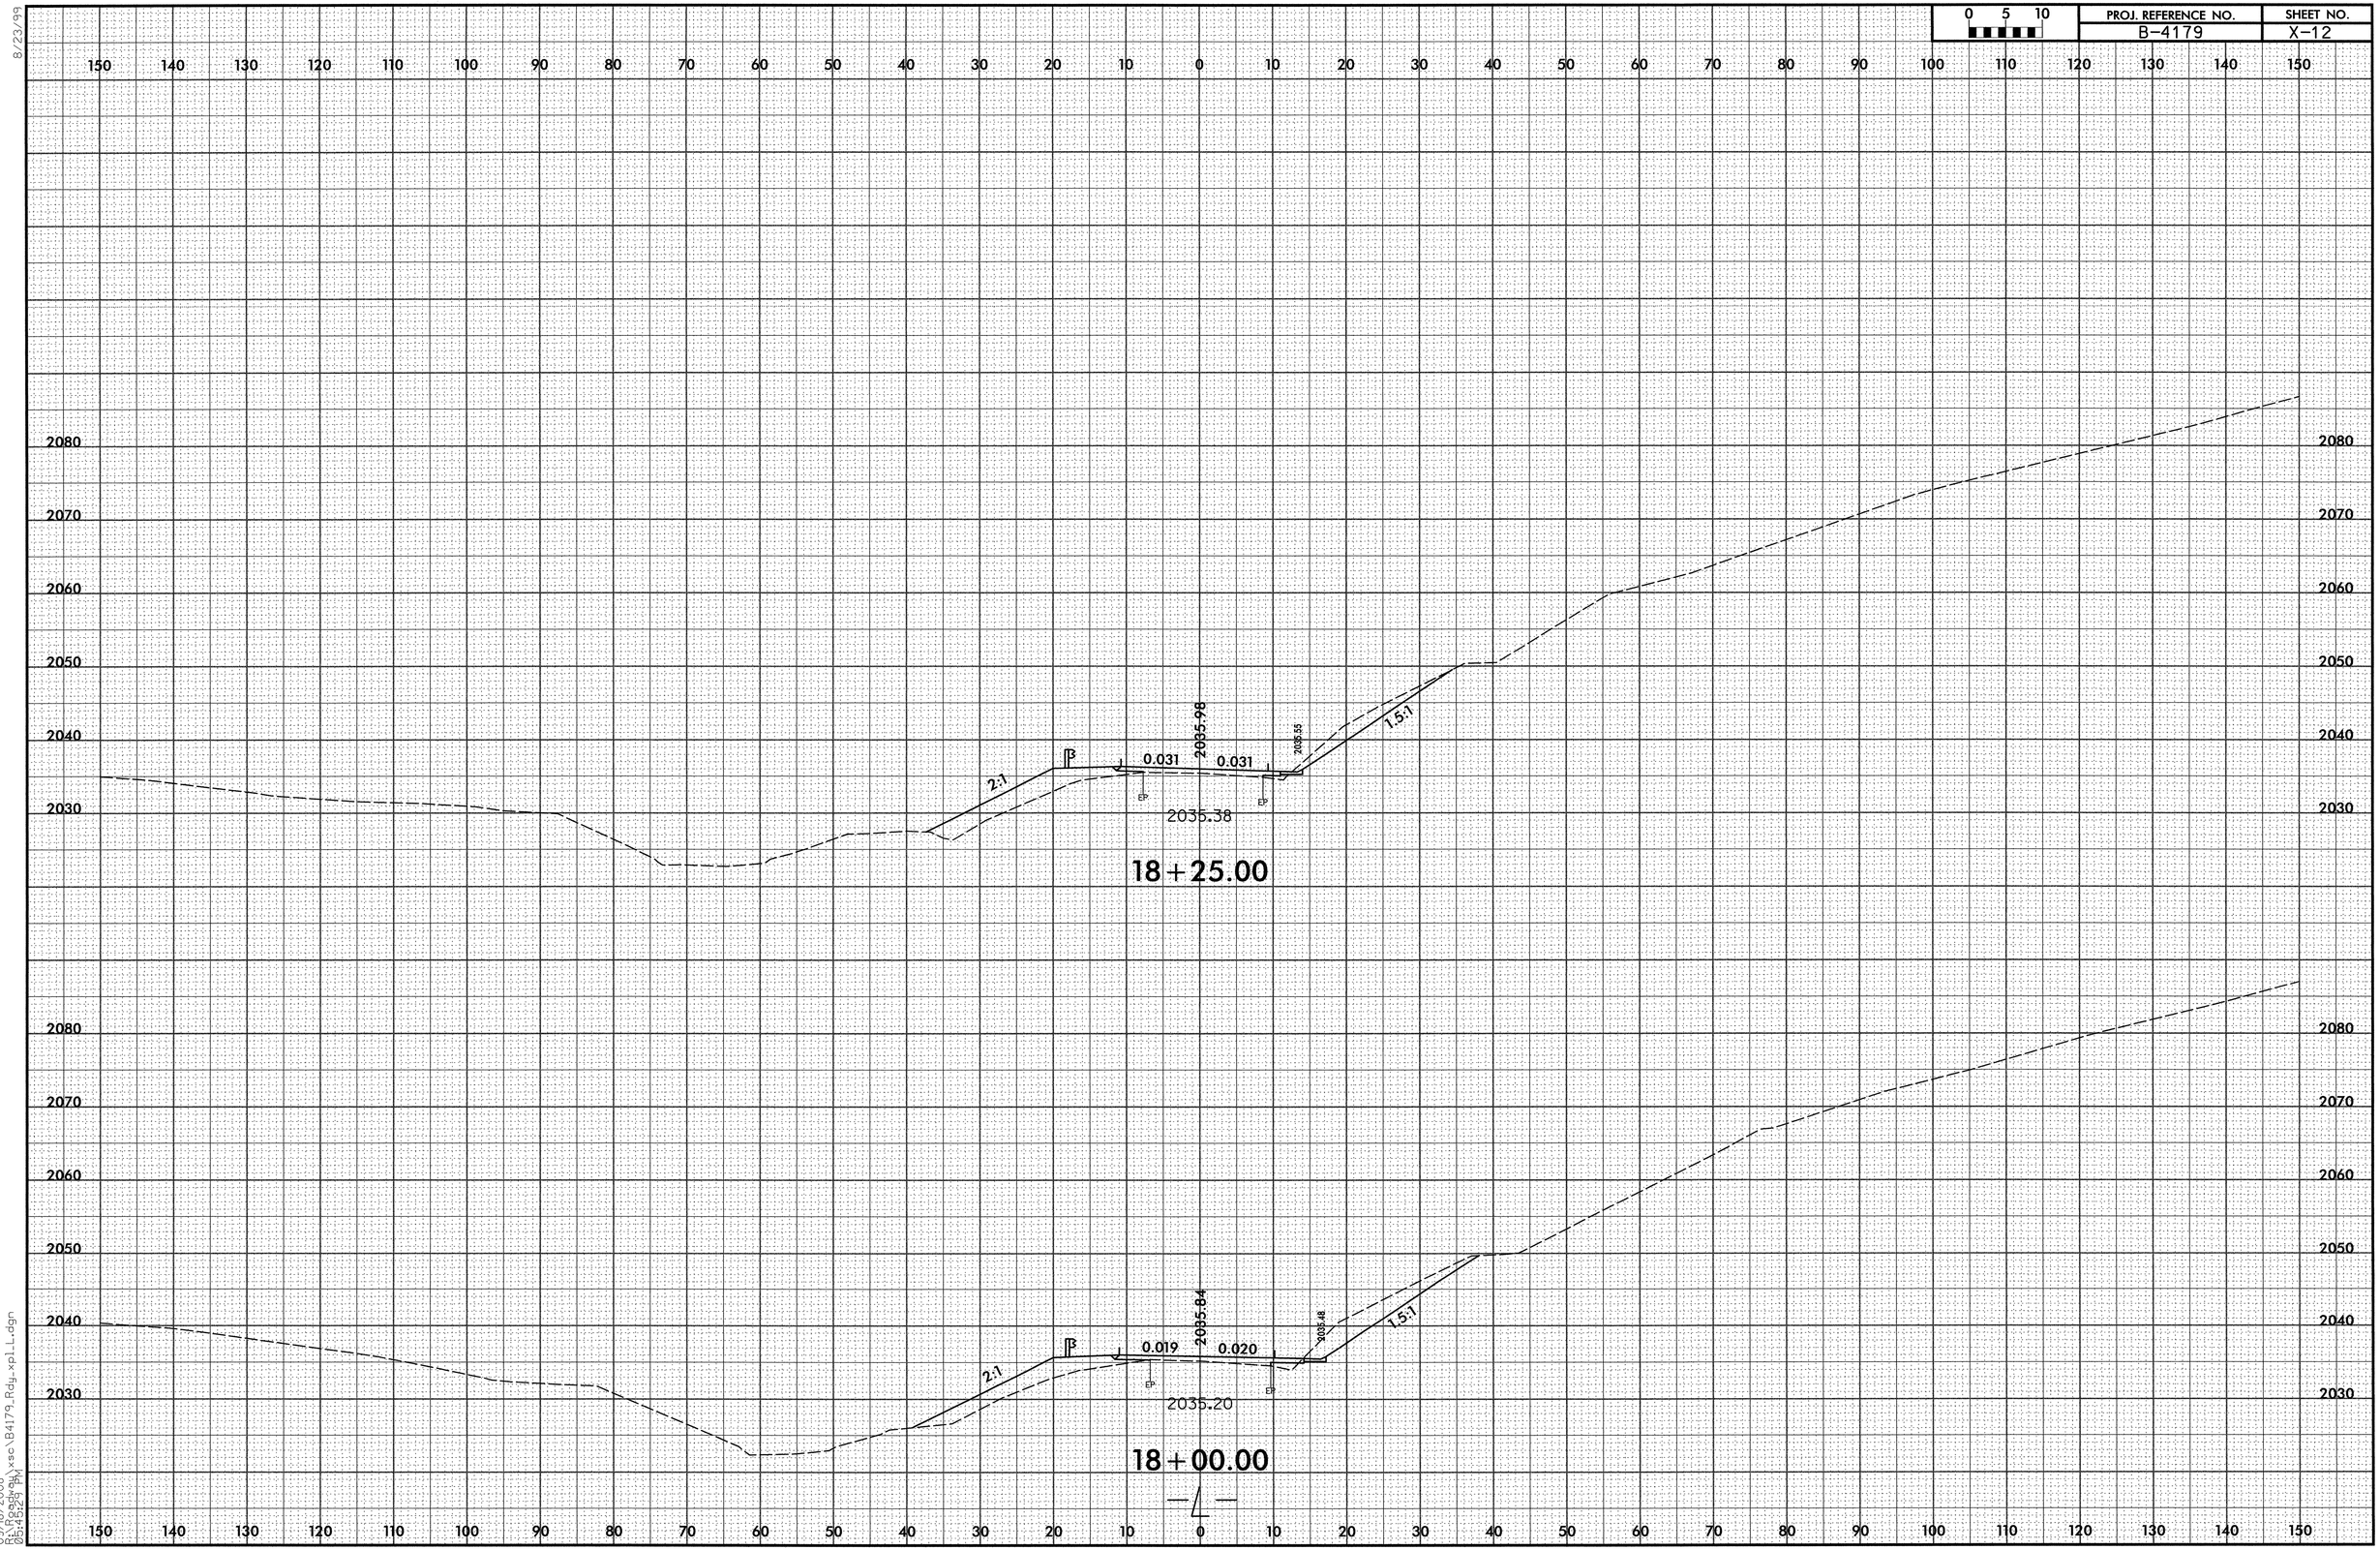

8/23/99

09/18/2008
R:\Roadway\xsc\B4179_Rdy_xpl_L.dgn
05:45:29 PM

0 5 10	PROJ. REFERENCE NO.	SHEET NO.
	B-4179	X-13

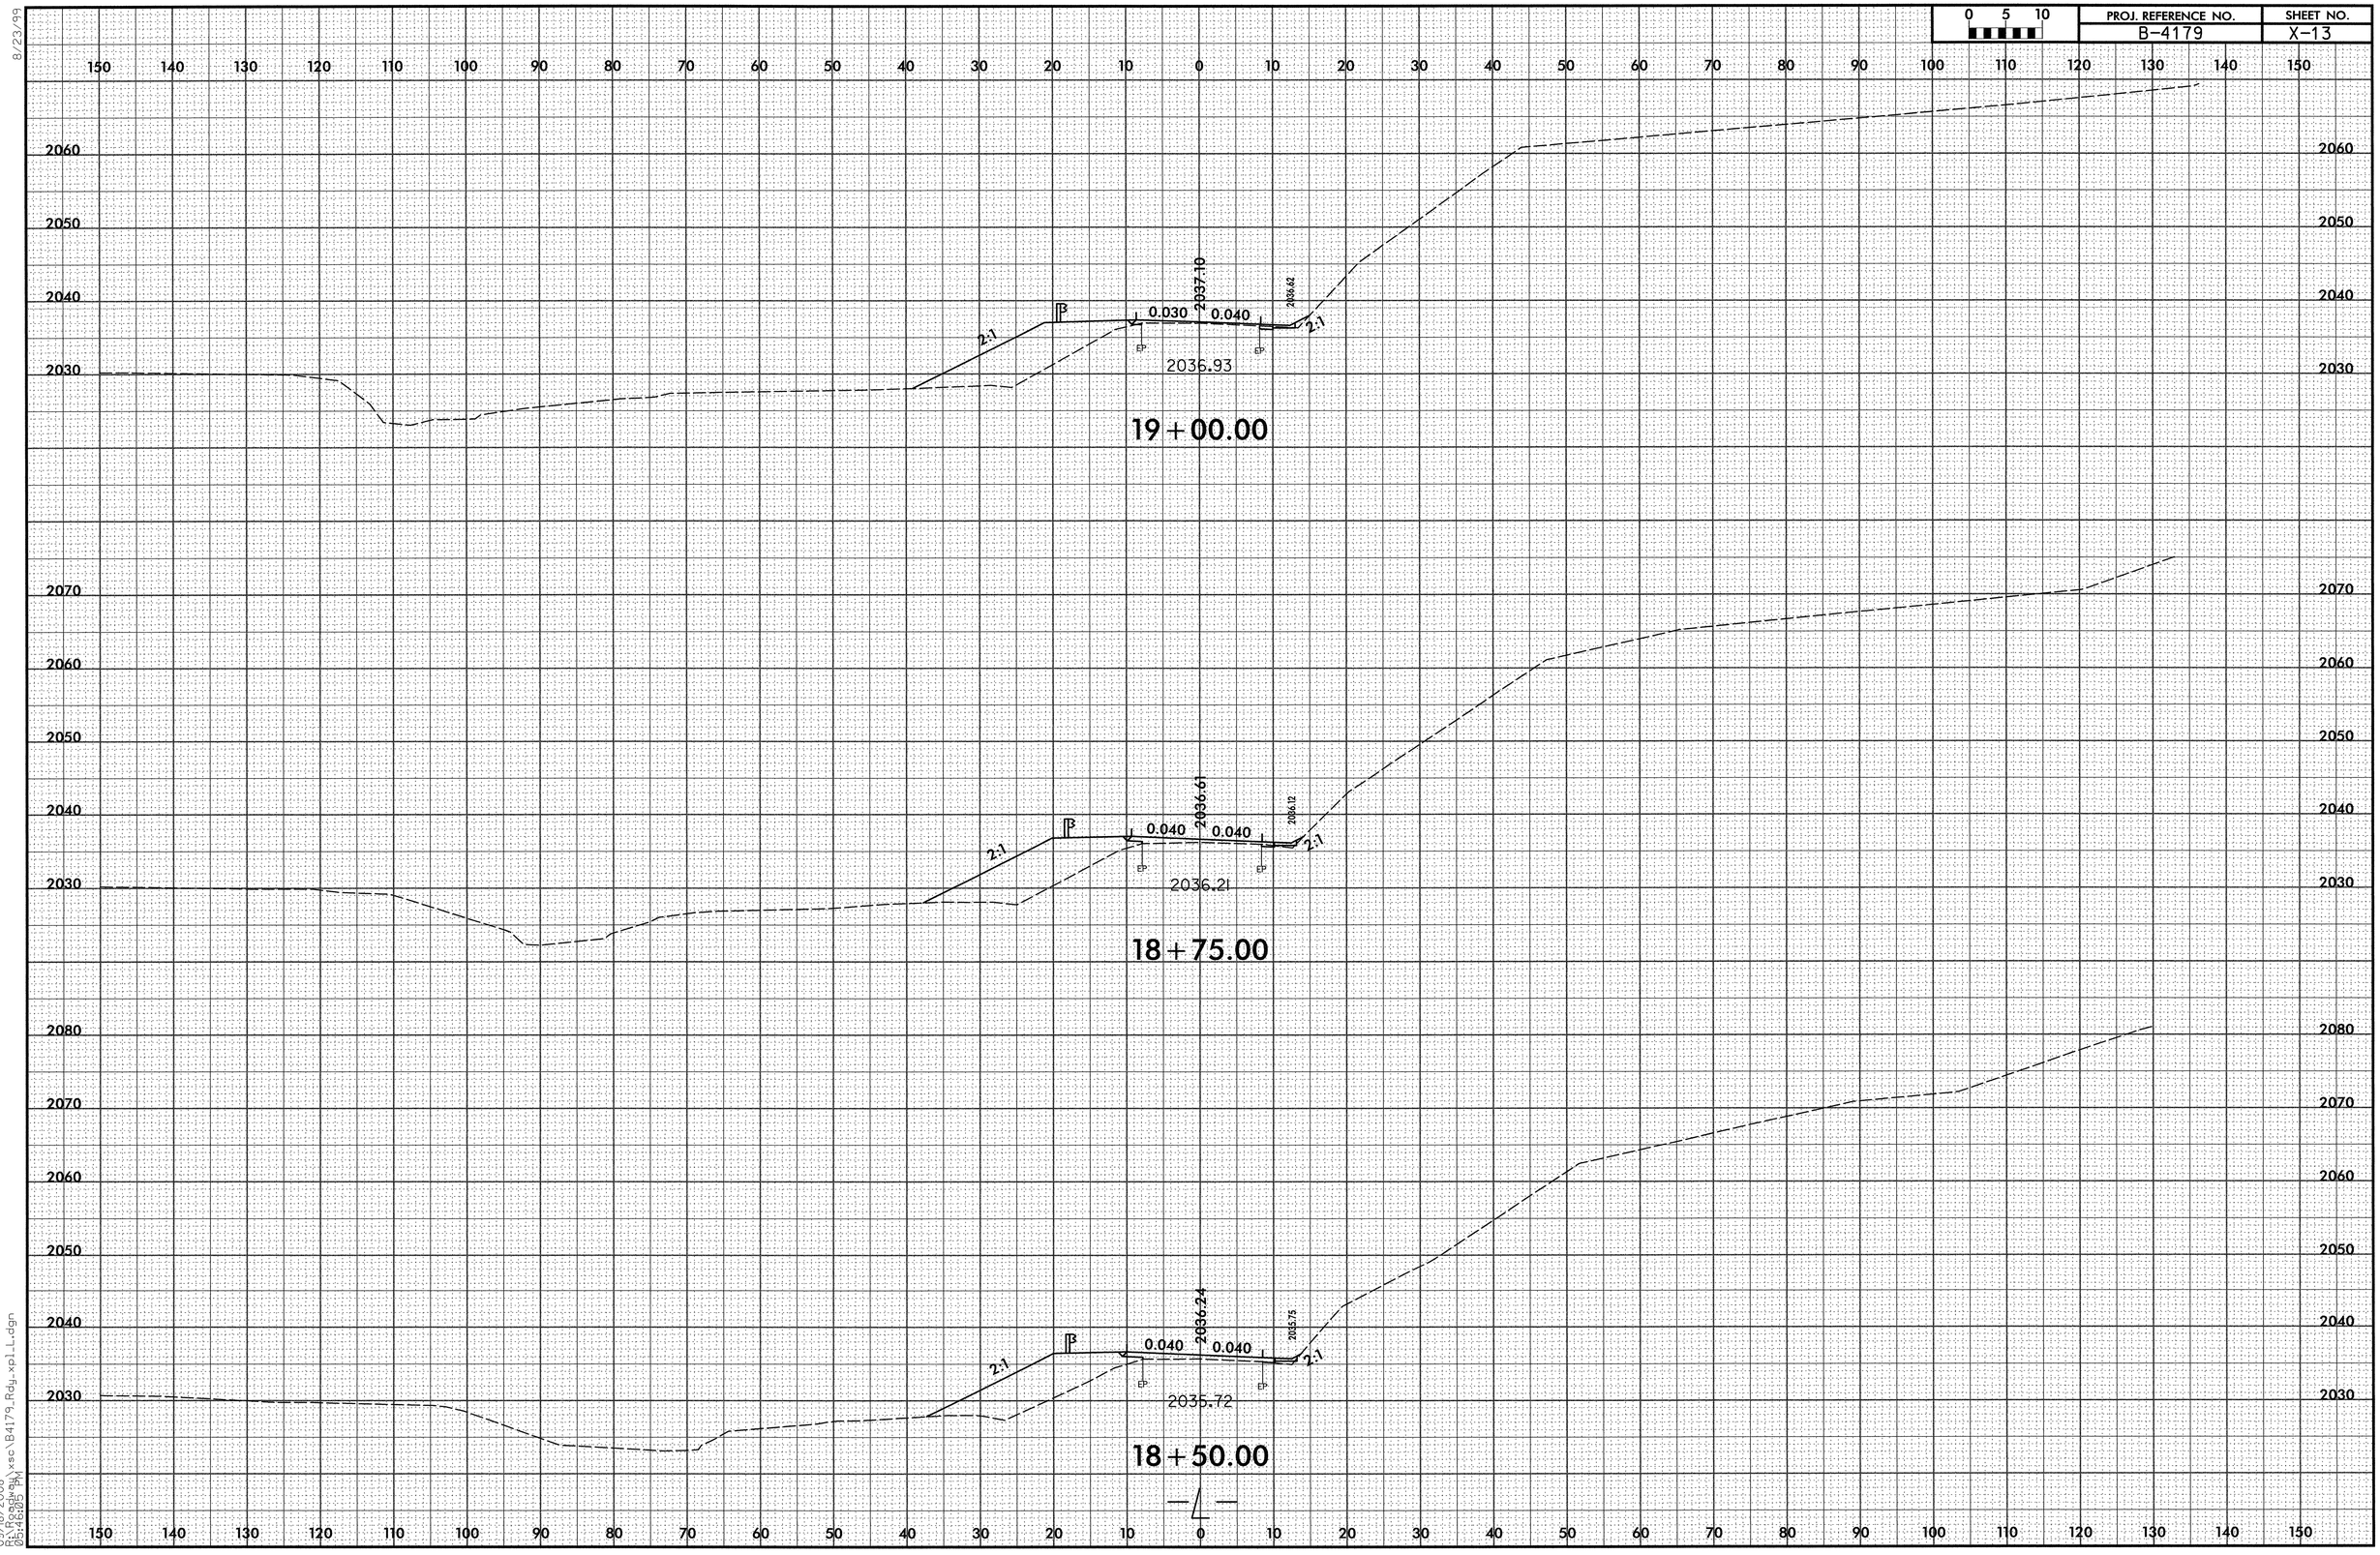

8/23/99

09/18/2008
R:\Roadway\xsc\B4179_Rdy_xpl_L.dgn
05:45:05 PM

0 5 10	PROJ. REFERENCE NO.	SHEET NO.
	B-4179	X-14

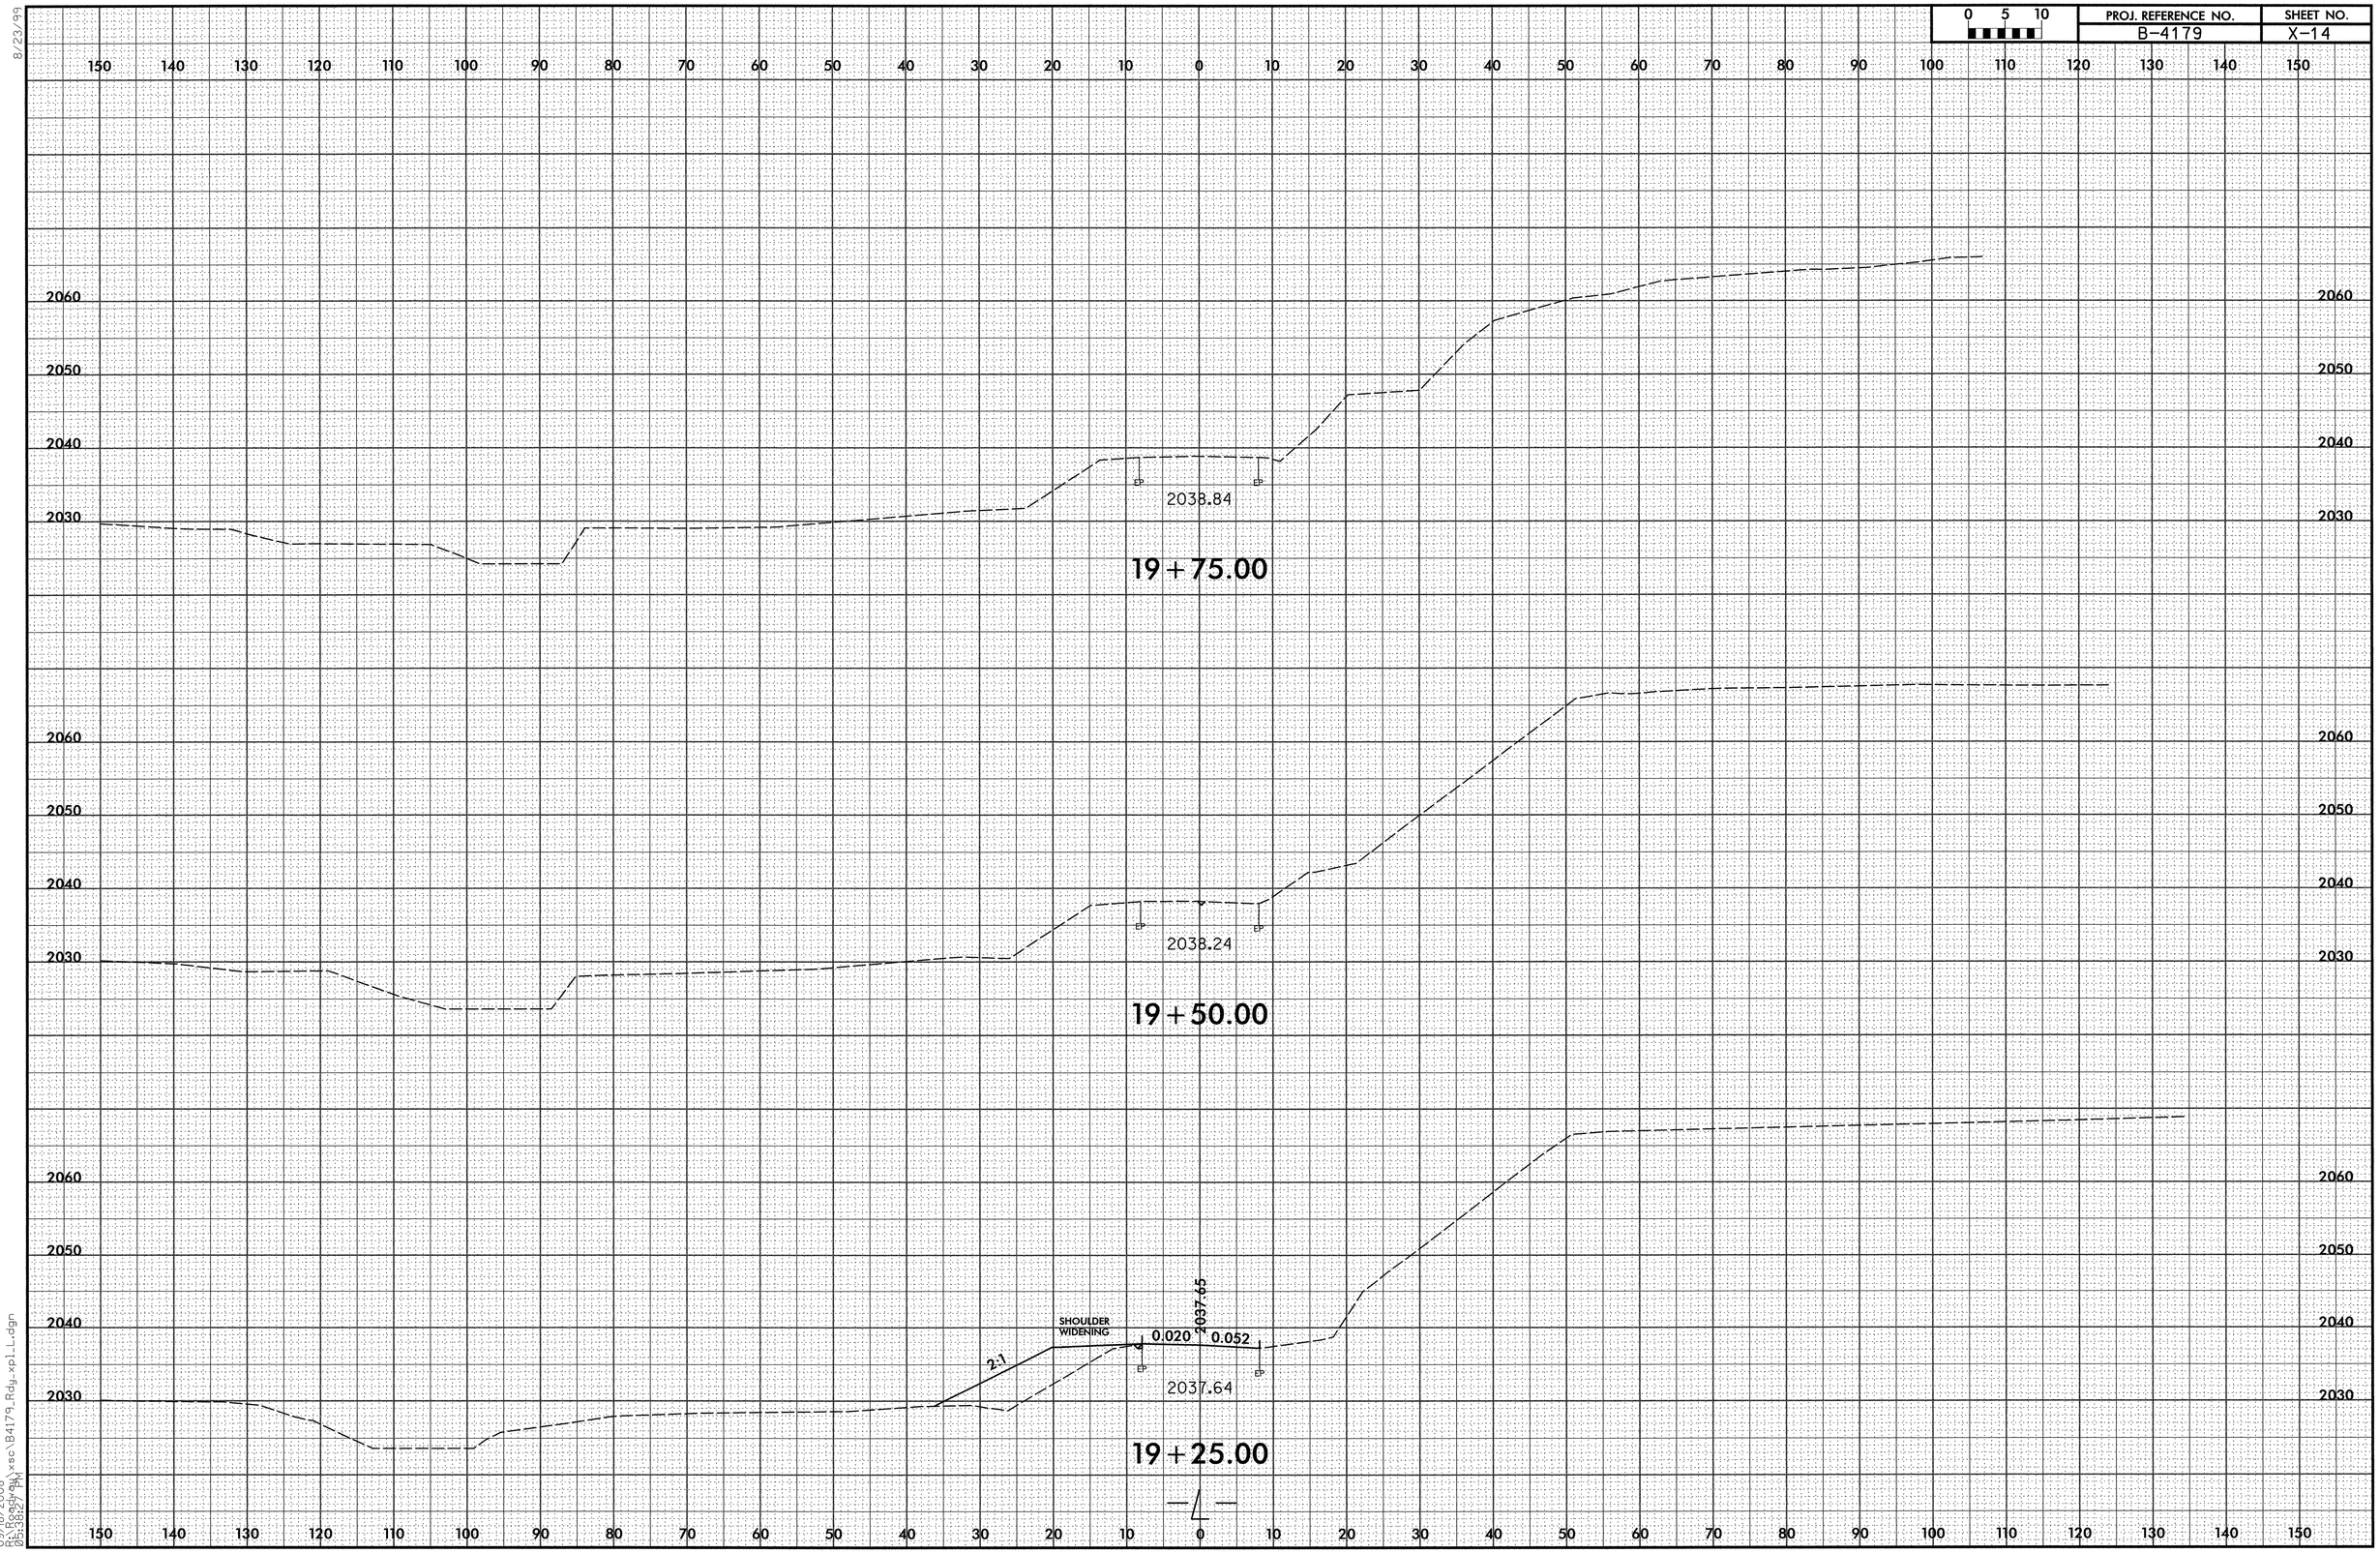

8/23/99

09/18/2008
09:39:27 PM
R:\Roadway\xsc\B4179_Rdy_xpl_L.dgn