S:\DDC\R2201\new earthwork\earthwork_L.log

PROJ. REFERENCE NO.	SHEET NO.
R-2201	X-1A

STATE OF NORTH CAROLINA
DIVISION OF HIGHWAYS

CROSS-SECTION SUMMARY

Approximate quantities only. Unclassified excavation, borrow excavation, fine grading, clearing and grubbing, and removal of existing asphalt pavement will be paid for at the lump sum price for "Grading".

NOTE: EMBANKMENT COLUMN DOES NOT INCLUDE BACKFILL FOR UNDERCUT

Station Lrev	Uncl. Exc. (cu. meters)	Embt (cu. meters)
14+60.000	0	0
14+80.000	69	0
15+00.000	46	0
15+20.000	30	8
15+40.000	18	18
15+60.000	13	19
15+80.000	31	11
16+00.000	62	7
16+20.000	75	9
16+40.000	57	18
16+60.000	38	21
16+80.000	32	37
17+00.000	47	100
17+20.000	49	139
17+40.000	33	151
17+60.000	29	187
17+80.000	30	184
18+00.000	35	145
18+20.000	29	99
18+40.000	30	62
18+60.000	32	49
18+80.000	18	43
19+00.000	8	54
19+20.000	9	57
19+40.000	8	46
19+60.000	5	77
19+80.000	4	117
20+00.000	5	133
20+20.000	8	143
20+40.000	11	204
20+60.000	18	369
20+80.000	19	815
21+00.000	8	779
21+20.000	1	448
21+40.000	0	619
21+60.000	0	1410
21+80.000	0	2208
22+00.000	0	2600
22+60.000	0	4826
22+80.000	0	1435
23+00.000	0	2329
23+20.000	0	1772
23+40.000	0	1038
23+60.000	0	1452
23+80.000	0	1997
24+00.000	0	1208
24+20.000	0	525
24+40.000	6	319
24+60.000	13	179
25+00.000	84	136
25+20.000	65	6
25+40.000	53	2
25+60.000	71	2

Station Lrev	Uncl. Exc. (cu. meters)	Embt (cu. meters)
25+80.000	68	12
26+00.000	41	39
26+20.000	42	63
26+40.000	28	64
26+60.000	30	60
26+80.000	25	61
27+00.000	8	69
27+20.000	101	58
27+40.000	151	20
27+60.000	121	2
27+80.000	82	14
28+00.000	31	28
28+20.000	35	26
28+40.000	37	35
28+60.000	57	41
28+80.000	85	33
29+00.000	75	30
29+20.000	52	38
29+40.000	35	32
29+60.000	28	21
29+80.000	30	26
30+00.000	26	37
30+20.000	40	34
30+40.000	70	13
30+60.000	70	8
30+80.000	71	6
31+00.000	73	5
31+20.000	60	10
31+40.000	38	6
31+60.000	48	2
31+80.000	67	19
32+00.000	57	17
32+20.000	48	11
32+40.000	33	22
32+60.000	25	19
32+80.000	16	12
Total	3103	29605
Station Rampa	**Uncl. Exc. (cu. meters)**	**Embt (cu. meters)**
0+00.000	0	0
0+20.000	450	14
0+40.000	410	7
0+60.000	434	5
0+80.000	508	2
1+00.000	601	4
1+20.000	689	17
1+40.000	772	34
1+60.000	860	42
1+80.000	1006	36
2+00.000	1118	22
2+20.000	1174	11
2+40.000	1113	12

Station Rampa	Uncl. Exc. (cu. meters)	Embt (cu. meters)
2+60.000	687	44
2+80.000	213	266
3+00.000	27	725
3+20.000	0	1187
3+40.000	0	1640
3+60.000	0	2137
3+80.000	0	2580
Total	10062	8785
Station Rampb	**Uncl. Exc. (cu. meters)**	**Embt (cu. meters)**
0+00.000	0	0
0+20.000	169	45
0+40.000	224	35
0+60.000	227	13
0+80.000	196	0
1+00.000	237	0
1+40.000	768	0
1+60.000	503	6
1+80.000	413	6
2+00.000	282	3
2+20.000	233	20
2+40.000	227	20
2+60.000	156	31
2+80.000	48	143
3+00.000	9	301
3+20.000	0	370
3+40.000	0	443
3+60.000	0	615
3+80.000	0	778
4+00.000	0	947
4+20.000	0	1385
4+40.000	0	2261
4+60.000	0	3385
4+80.000	0	4228
5+00.000	0	4174
5+20.000	28	3353
5+40.000	34	2497
Total	3754	25059
Station Rampc	**Uncl. Exc. (cu. meters)**	**Embt (cu. meters)**
0+00.000	0	0
0+20.000	200	14
0+40.000	216	8
0+60.000	256	7
0+80.000	325	5
1+00.000	409	4
1+20.000	516	9
1+40.000	623	12
1+60.000	591	16
1+80.000	437	37
2+00.000	355	327

Station Rampc	Uncl. Exc. (cu. meters)	Embt (cu. meters)
2+20.000	362	809
2+40.000	434	852
2+60.000	439	601
2+80.000	375	433
3+00.000	343	300
3+20.000	285	299
3+40.000	204	399
3+60.000	100	514
3+80.000	145	451
Total	6615	5097
Station Rampd	**Uncl. Exc. (cu. meters)**	**Embt (cu. meters)**
0+00.000	0	0
0+20.000	669	12
0+40.000	1063	13
0+60.000	1493	8
0+80.000	1764	3
1+00.000	1953	2
1+20.000	2049	2
1+40.000	2025	1
1+60.000	2006	0
1+80.000	2254	0
2+00.000	2497	0
2+20.000	2412	0
2+40.000	1988	0
2+60.000	1388	0
2+80.000	829	0
3+00.000	400	7
3+20.000	106	100
3+40.000	0	250
3+60.000	0	450
3+80.000	0	743
4+00.000	0	902
4+20.000	0	699
4+40.000	0	592
4+60.000	0	626
4+80.000	64	488
5+00.000	158	446
5+20.000	176	580
Total	25294	5924
Station Y	**Uncl. Exc. (cu. meters)**	**Embt (cu. meters)**
11+20.000	0	0
Total	0	0
Station Y1	**Uncl. Exc. (cu. meters)**	**Embt (cu. meters)**
10+20.000	0	0
10+40.000	14	3
10+60.000	8	8
10+80.000	4	28
Total	26	39

Station Y2	Uncl. Exc. (cu. meters)	Embt (cu. meters)
10+00.35	0	0
10+20.00	61	51
10+40.00	156	35
10+60.00	243	36
10+80.00	293	47
11+00.00	290	53
11+20.00	304	43
11+40.00	399	41
11+60.00	561	40
11+80.00	742	22
12+00.00	515	16
13+40.00	894	72
13+60.00	40	0
13+80.00	35	0
14+00.00	38	0
14+20.00	51	0
14+40.00	61	0
14+60.00	42	0
18+20.00	401	0
18+40.00	39	0
18+60.00	75	0
18+80.00	114	1
19+00.00	133	2
19+20.00	120	1
19+40.00	99	0
19+60.00	90	0
19+80.00	75	0
21+00.00	1695	55
21+20.00	516	21
21+40.00	611	42
21+60.00	647	70
21+80.00	597	85
22+00.00	574	90
22+20.00	505	95
22+40.00	392	92
22+60.00	243	81
22+80.00	100	65
23+00.00	47	46
Total	11798	1202
Station Y4Rev	**Uncl. Exc. (cu. meters)**	**Embt (cu. meters)**
10+20.000	0	0
10+40.000	4	74
Total	4	74
Station Y5	**Uncl. Exc. (cu. meters)**	**Embt (cu. meters)**
10+20.000	0	0
10+40.000	22	7
10+60.000	12	2
Total	34	9

Station Y6	Uncl. Exc. (cu. meters)	Embt (cu. meters)
11+00.000	0	0
11+20.001	37	10
11+40.000	8	41
11+60.000	0	64
11+80.001	17	41
12+00.001	21	20
12+20.000	9	24
12+40.000	7	30
12+60.001	5	33
12+80.001	14	25
13+00.000	28	21
13+20.001	36	27
15+80.000	812	196
16+00.000	96	1
16+20.000	76	4
16+40.000	47	6
16+60.000	41	15
16+80.000	43	14
Total	1297	572
Station Y7Rev	**Uncl. Exc. (cu. meters)**	**Embt (cu. meters)**
10+20.000	0	0
10+40.000	75	19
10+60.000	86	3
10+80.000	59	2
11+00.000	33	0
11+20.000	11	8
Total	264	32
Station Y8Rev	**Uncl. Exc. (cu. meters)**	**Embt (cu. meters)**
10+20.000	0	0
10+40.000	90	1
10+60.000	90	2
10+80.000	97	3
11+00.000	83	4
11+20.000	49	11
11+40.000	21	16
11+60.000	11	30
11+80.000	9	35
12+00.000	18	17
12+20.000	27	8
Total	495	127
Station Y9Rev	**Uncl. Exc. (cu. meters)**	**Embt (cu. meters)**
10+00.000	0	0
10+20.000	72	2
10+40.000	83	1
10+60.000	78	1
Total	233	4

S:\DDC\R2201\new earthwork\earthwork_L.log

STATE OF NORTH CAROLINA
DIVISION OF HIGHWAYS

CROSS-SECTION SUMMARY

PROJ. REFERENCE NO.	SHEET NO.
R-2201	X-1B

Approximate quantities only. Unclassified excavation, borrow excavation, fine grading, clearing and grubbing, and removal of existing asphalt pavement will be paid for at the lump sum price for "Grading".

NOTE: EMBANKMENT COLUMN DOES NOT INCLUDE BACKFILL FOR UNDERCUT

Station Y11	Uncl. Exc. (cu. meters)	Embt (cu. meters)
10+40.001	0	0
10+60.001	41	82
10+80.000	0	72
11+00.001	2	65
11+20.001	183	28
11+40.001	379	0
11+60.001	280	18
11+80.001	82	85
12+00.000	0	170
12+20.000	0	230
12+40.001	0	273
12+60.000	0	335
12+80.000	0	390
13+00.001	0	259
13+20.000	9	68
13+40.000	9	111
13+60.000	0	216
13+80.001	44	116
14+00.001	59	2
Total	1088	2520
Grand Total	**64067**	**79049**

PROJECT REFERENCE NO.	SHEET NO.
R-2201	X-1

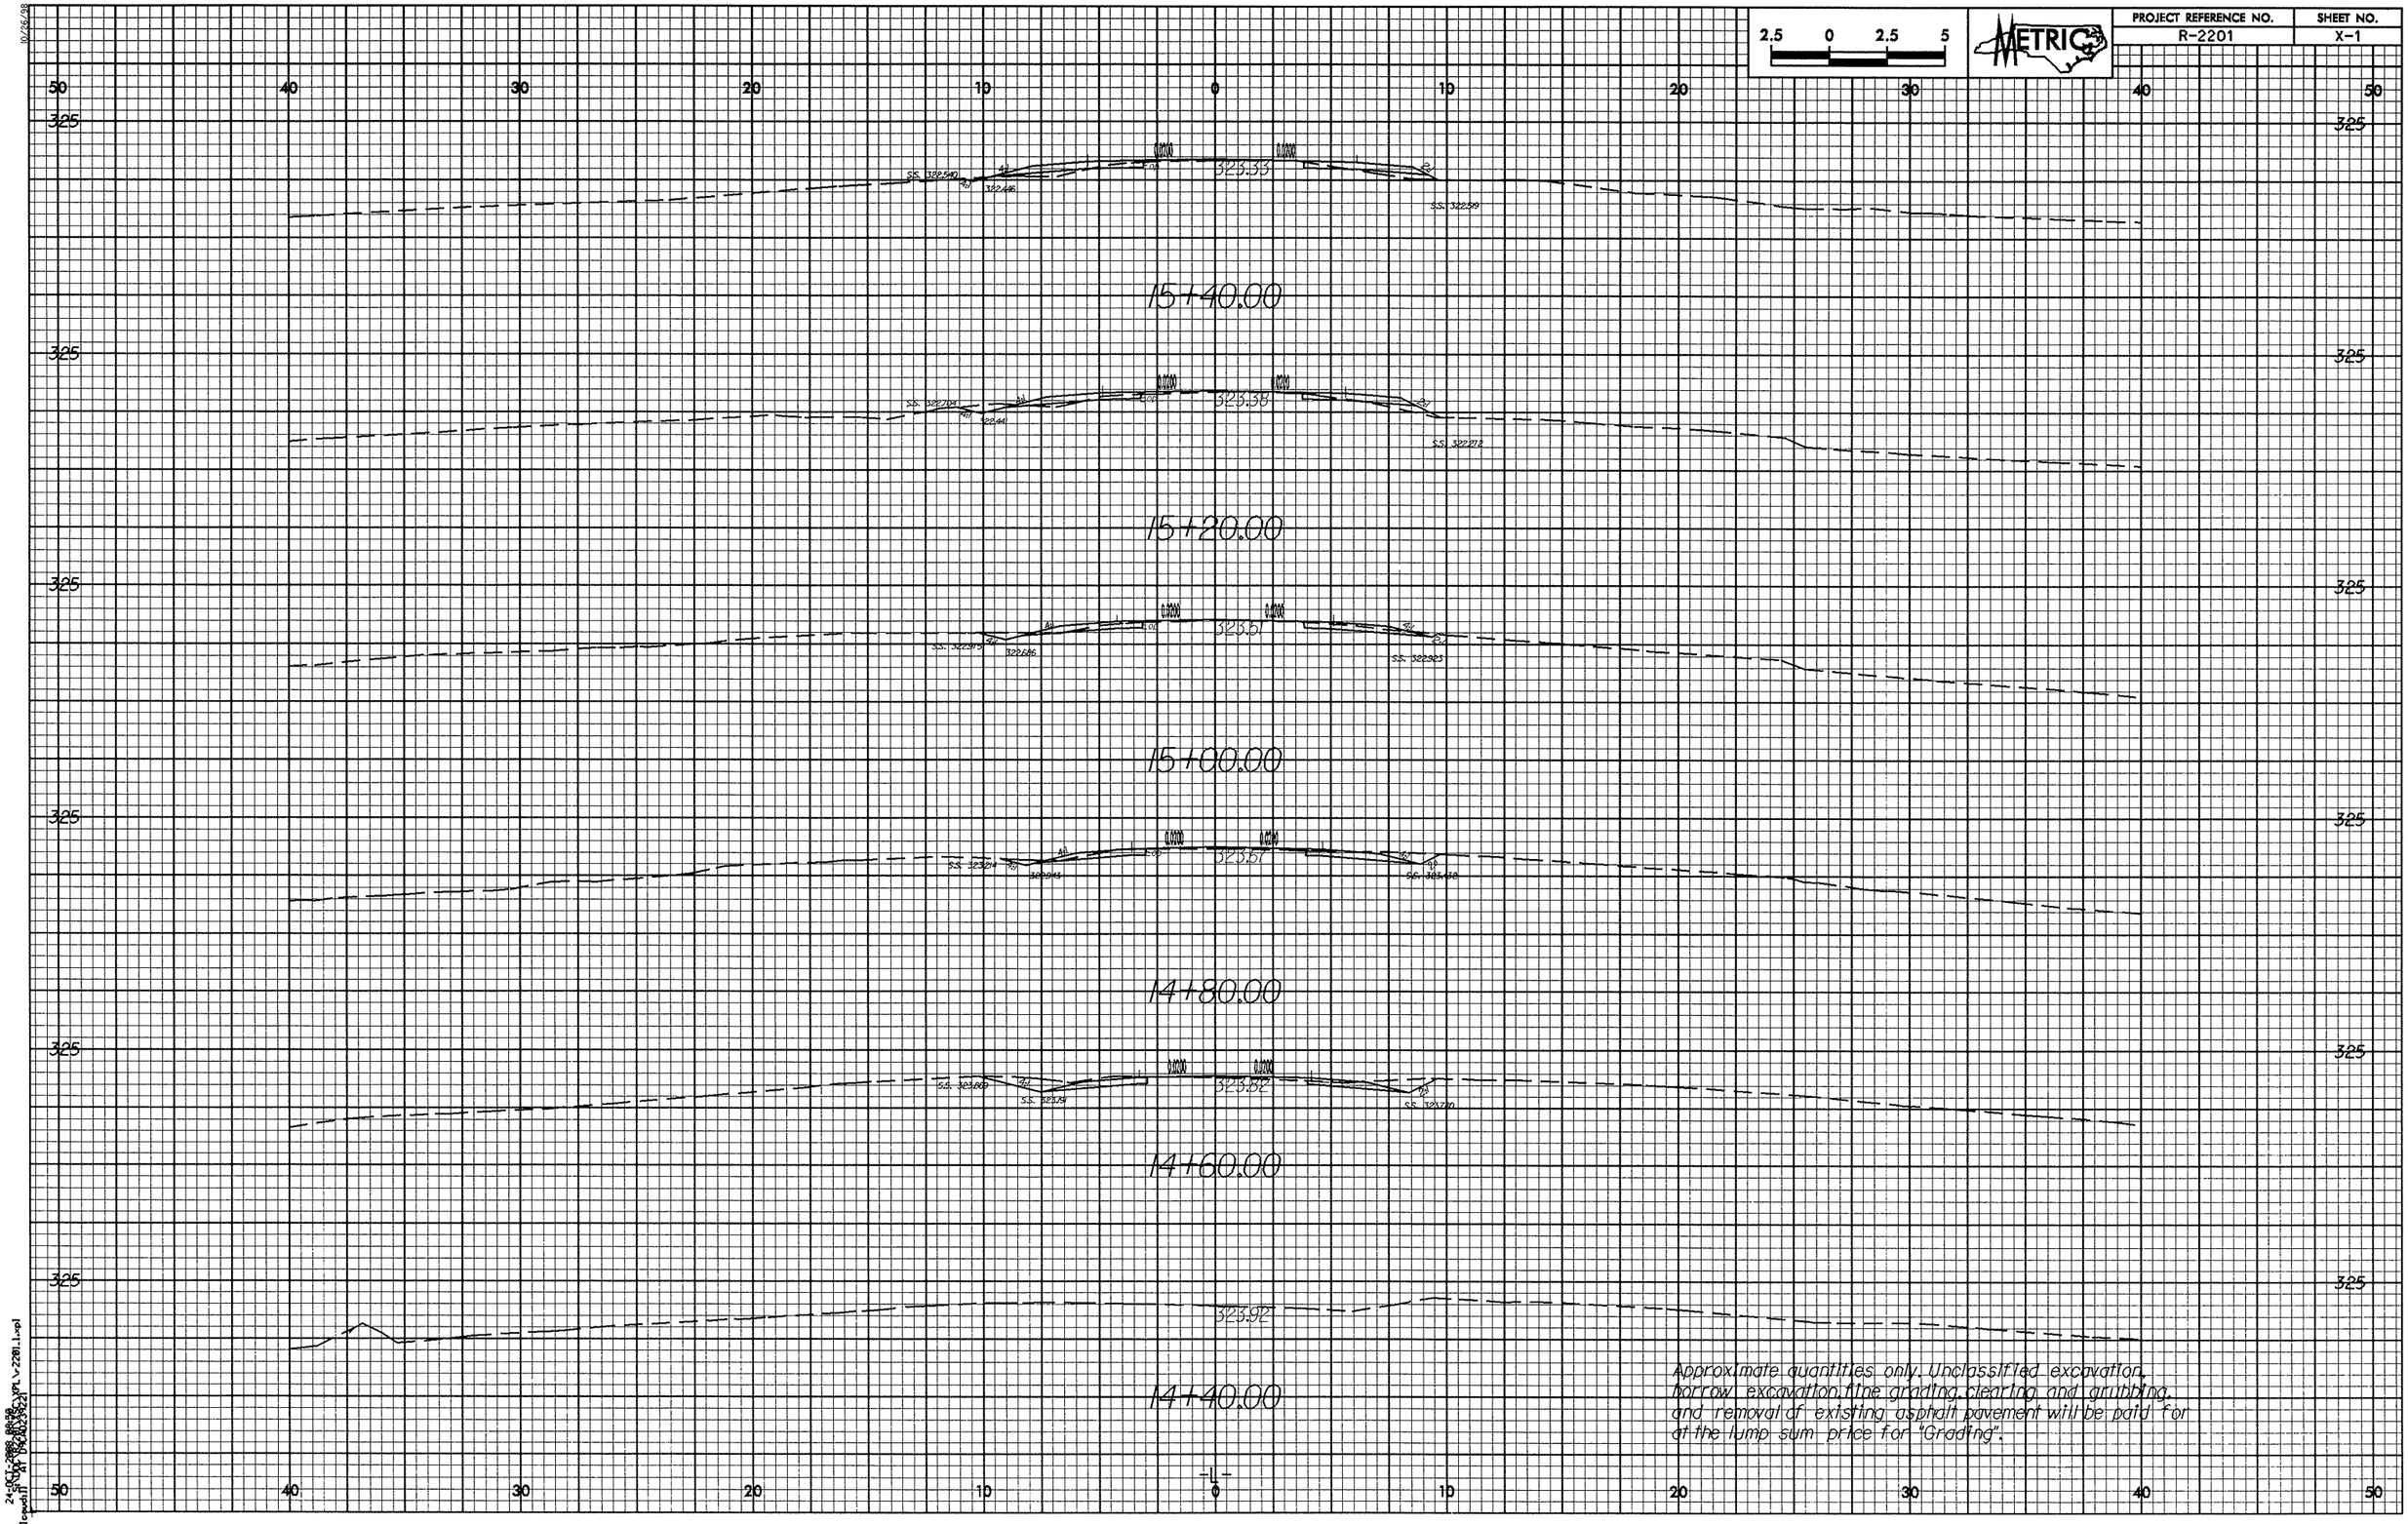

Approximate quantities only. Unclassified excavation, borrow excavation, fine grading, clearing and grubbing, and removal of existing asphalt pavement will be paid for at the lump sum price for "Grading".

PROJECT REFERENCE NO.	SHEET NO.
R-2201	X-2

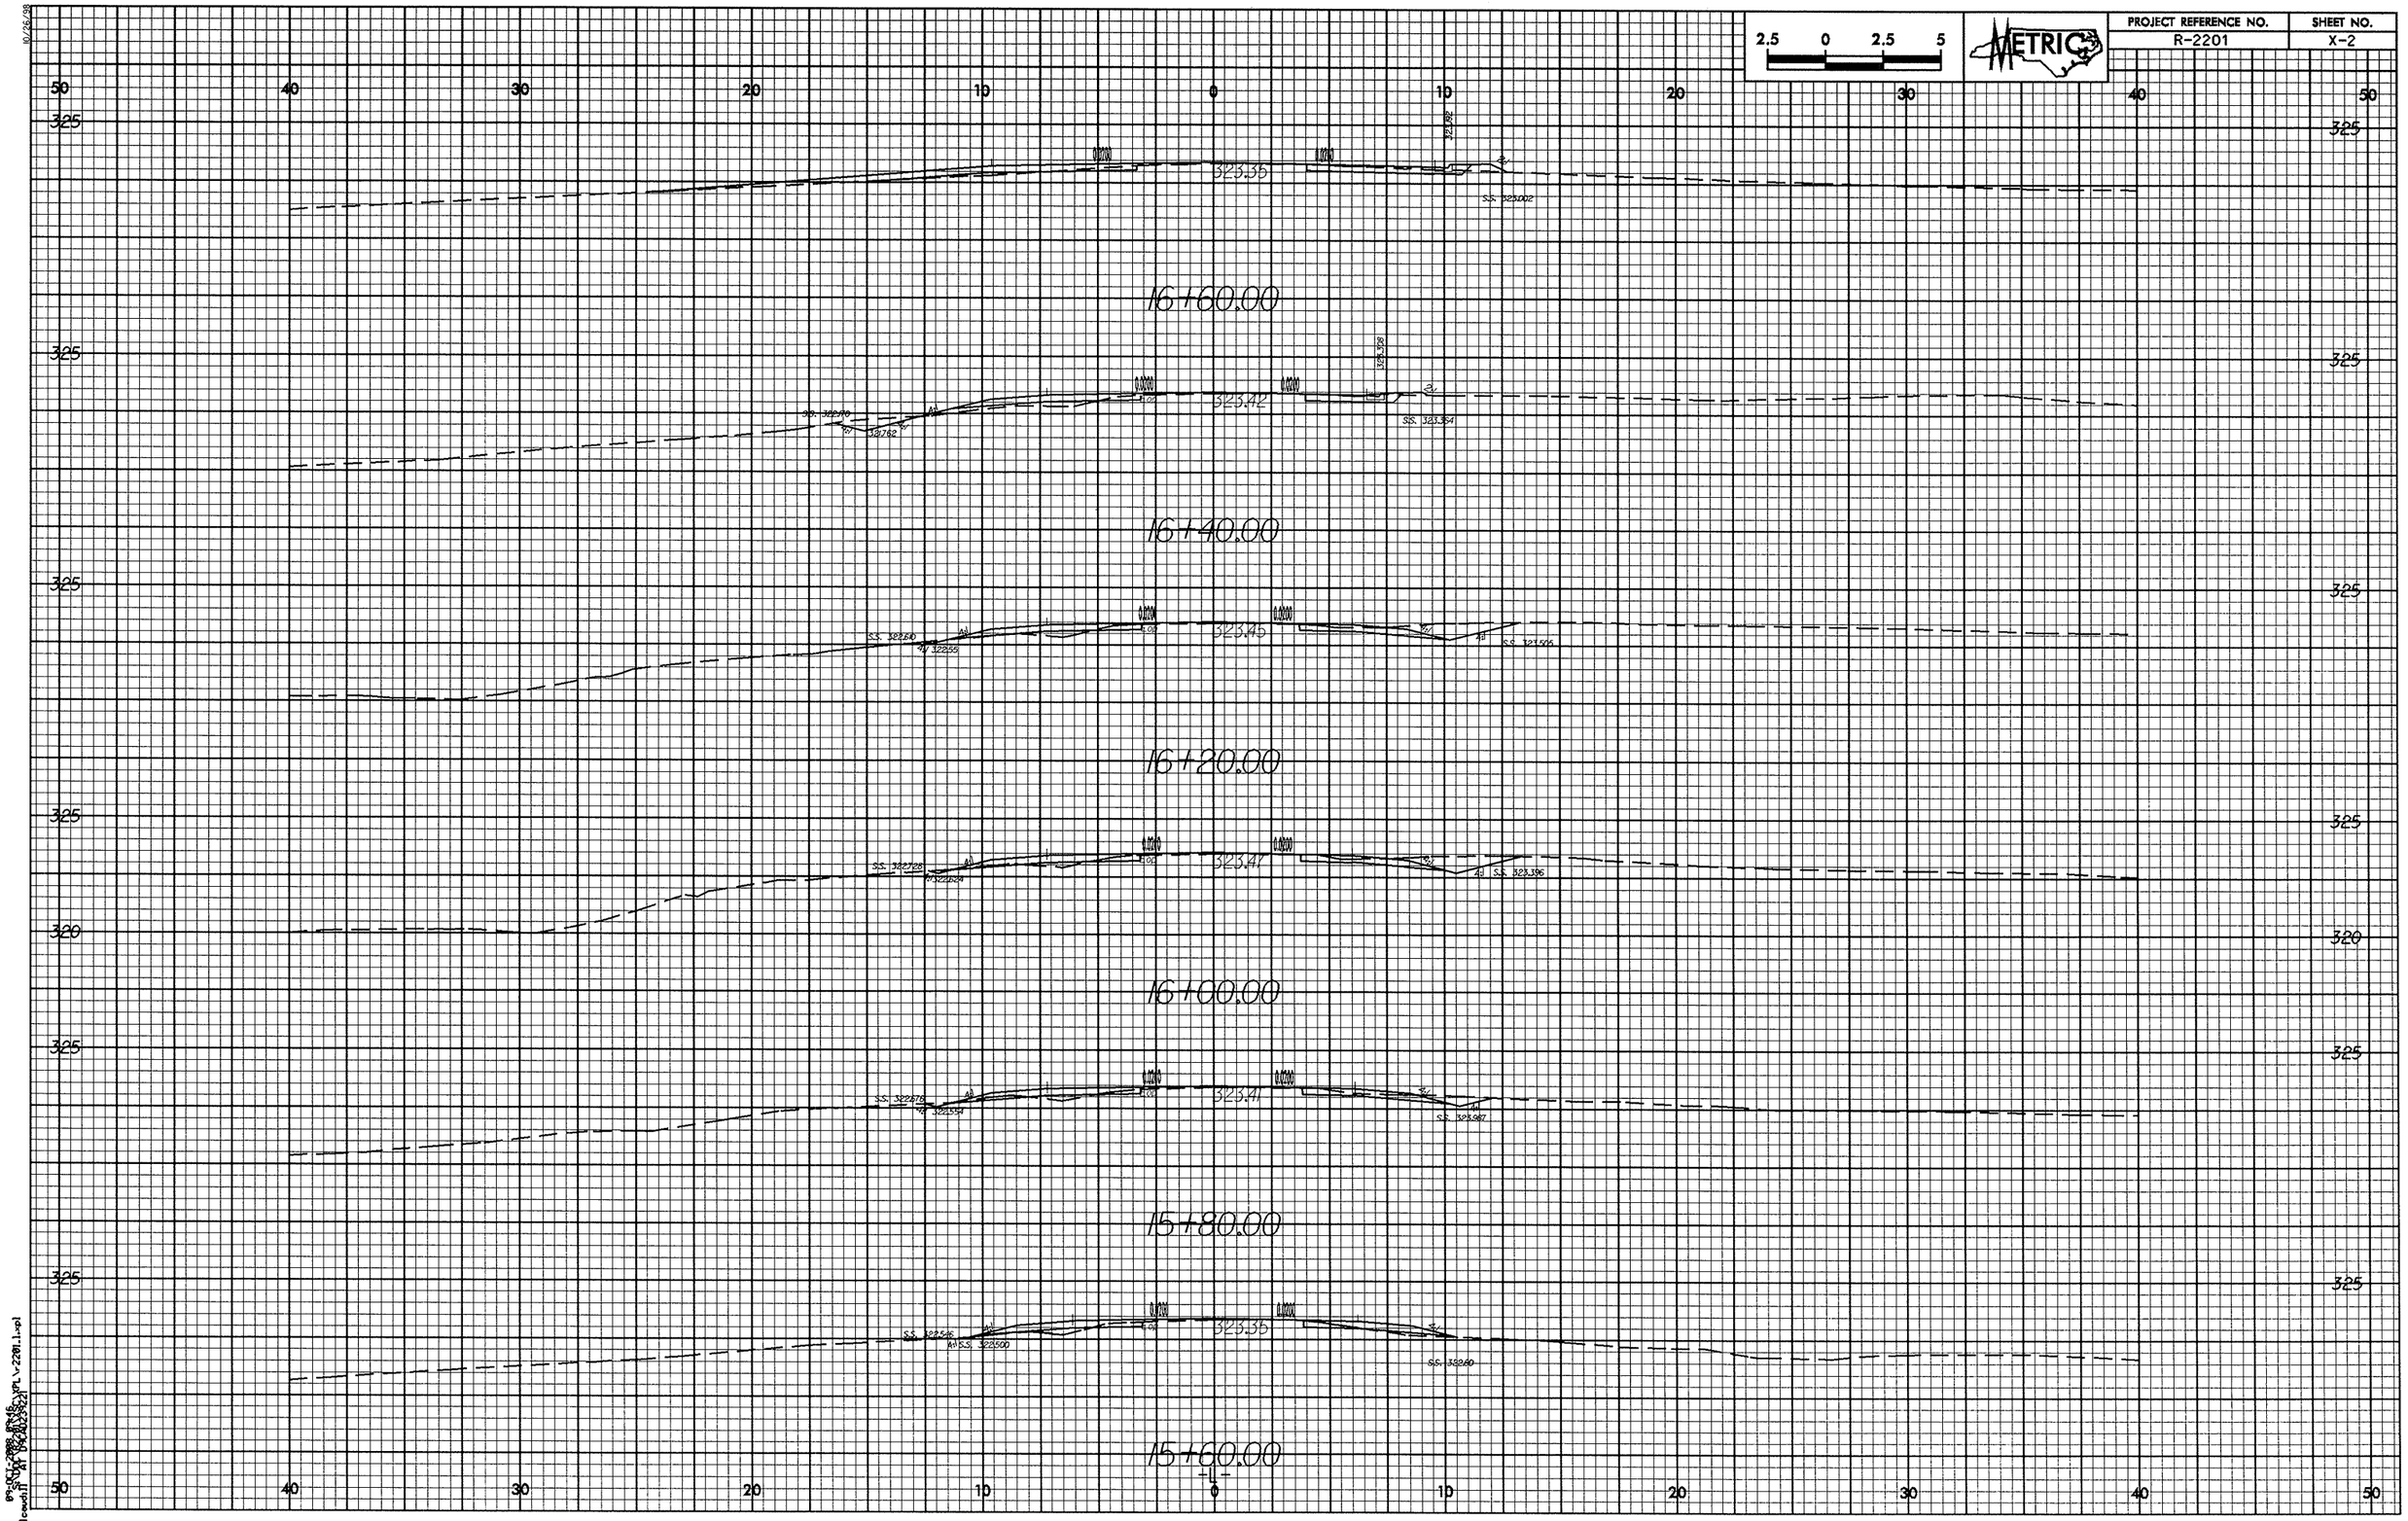

PROJECT REFERENCE NO.	SHEET NO.
R-2201	X-3

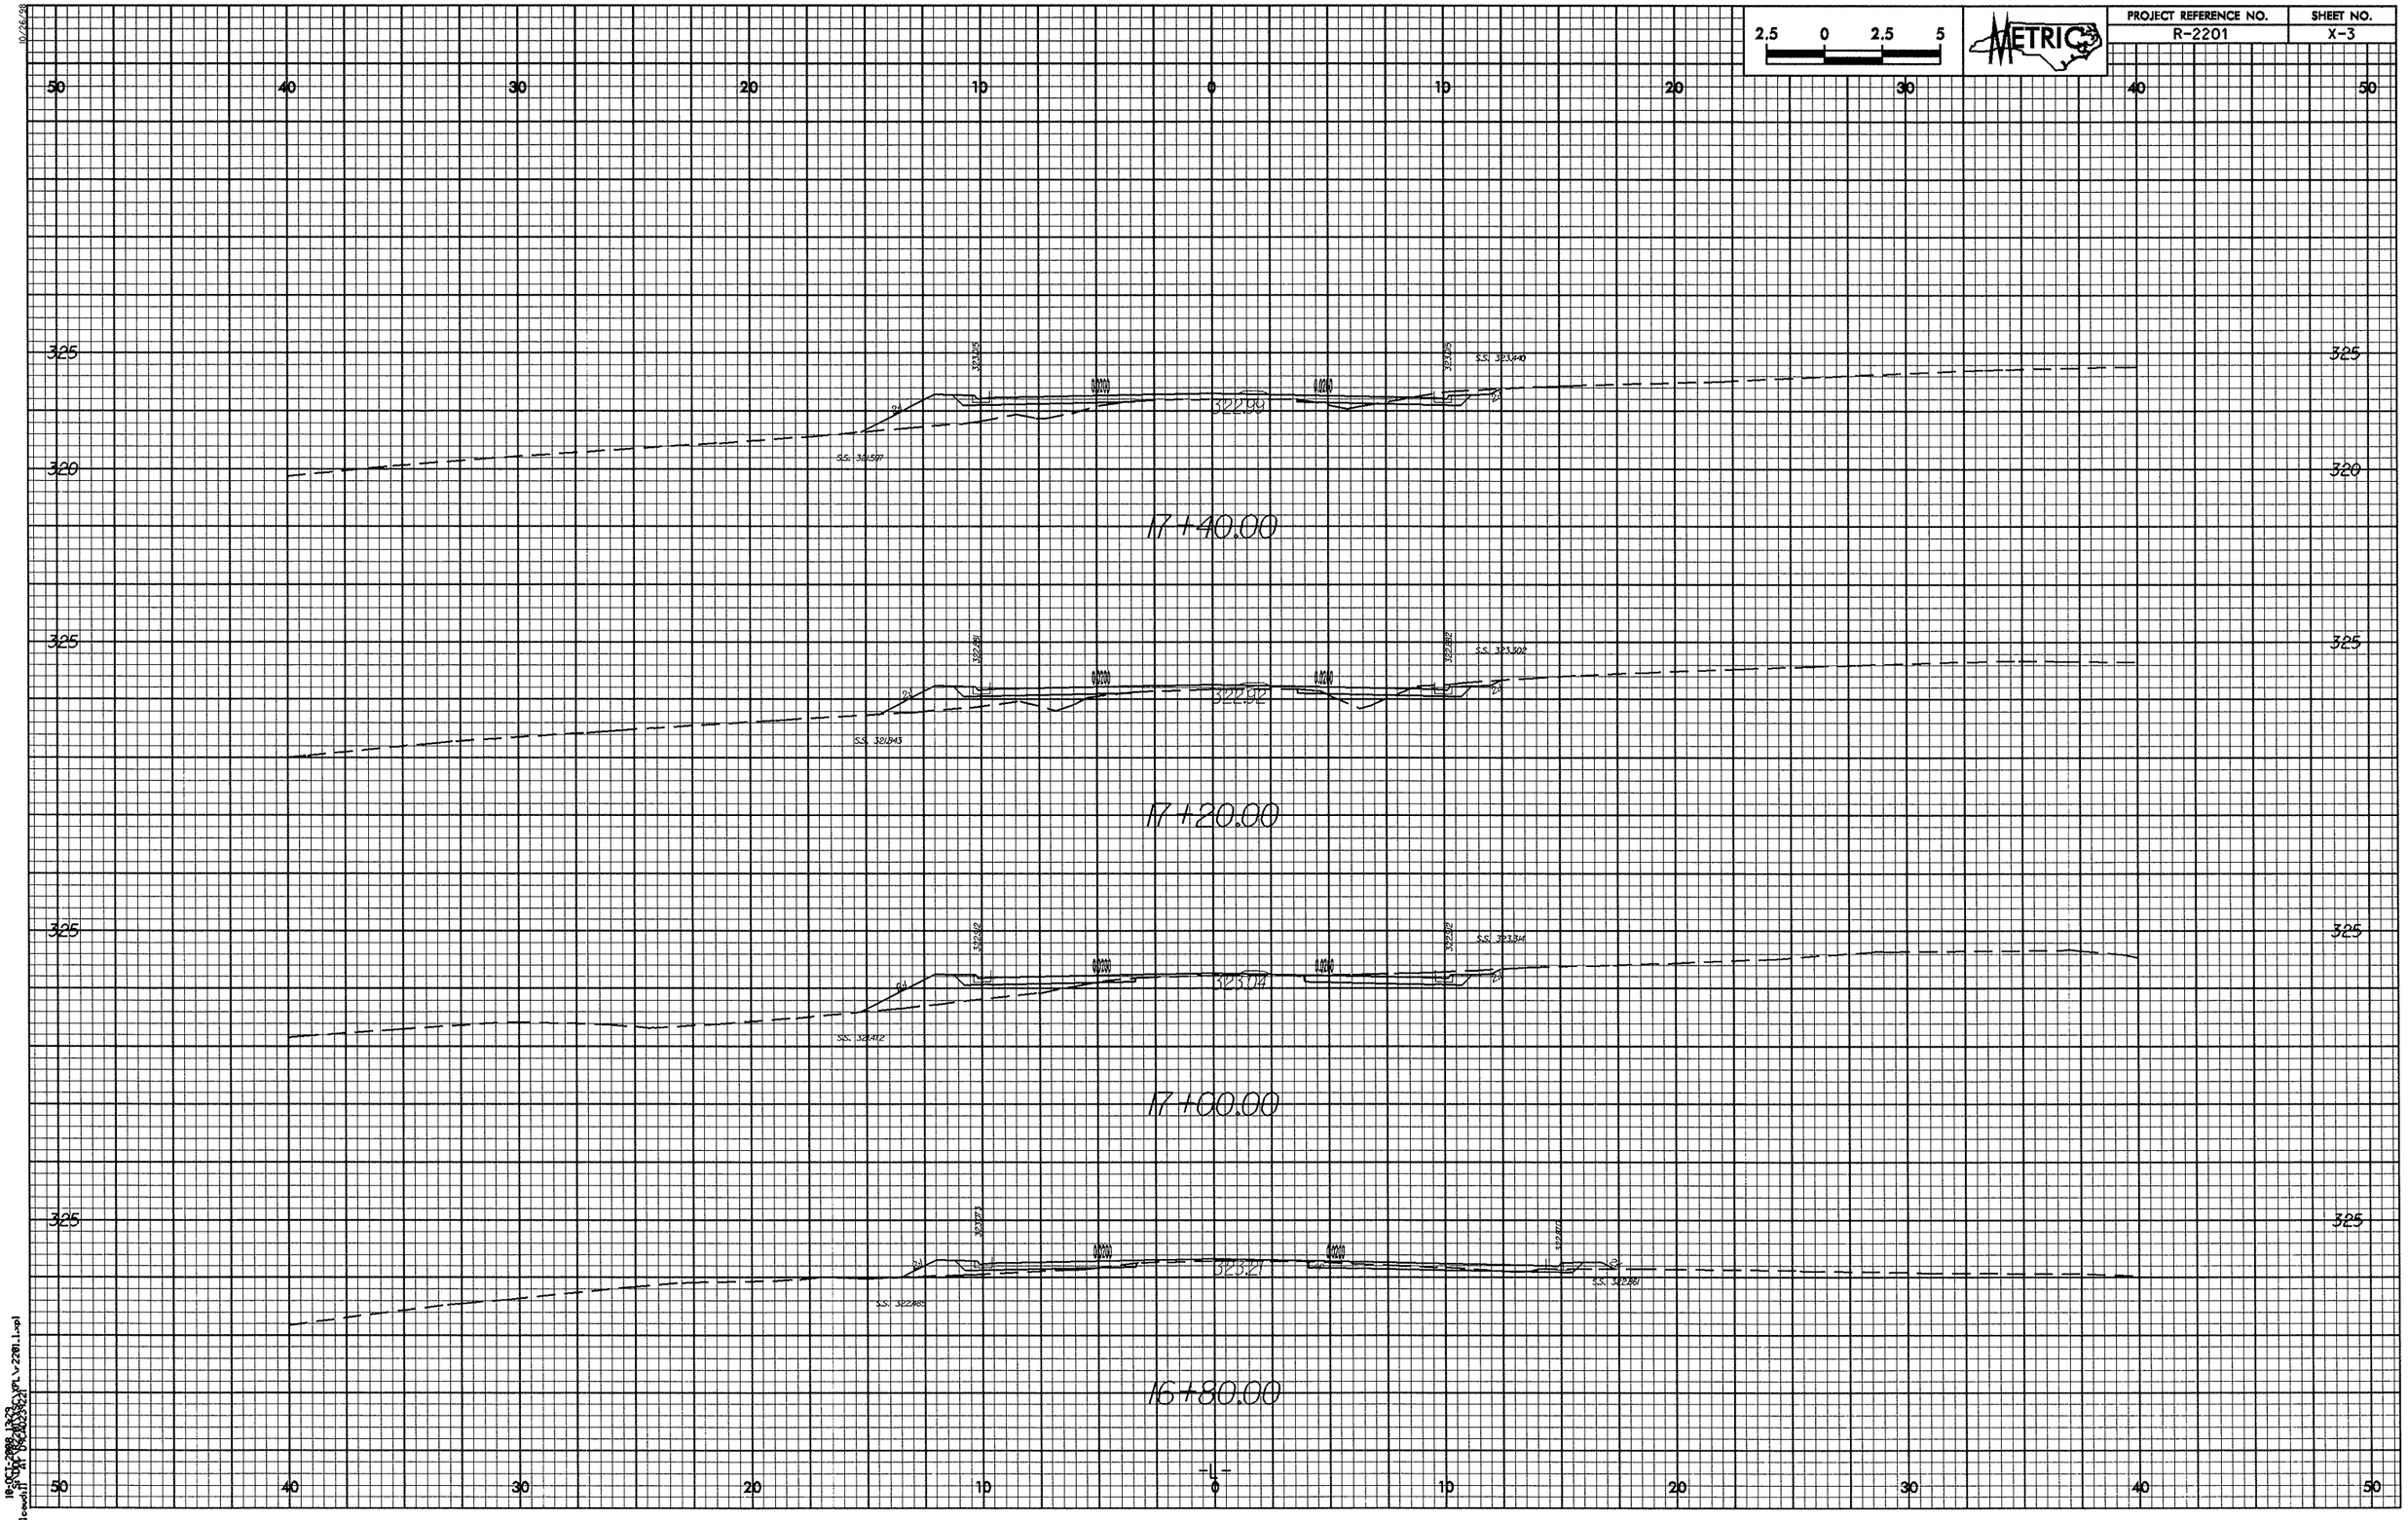

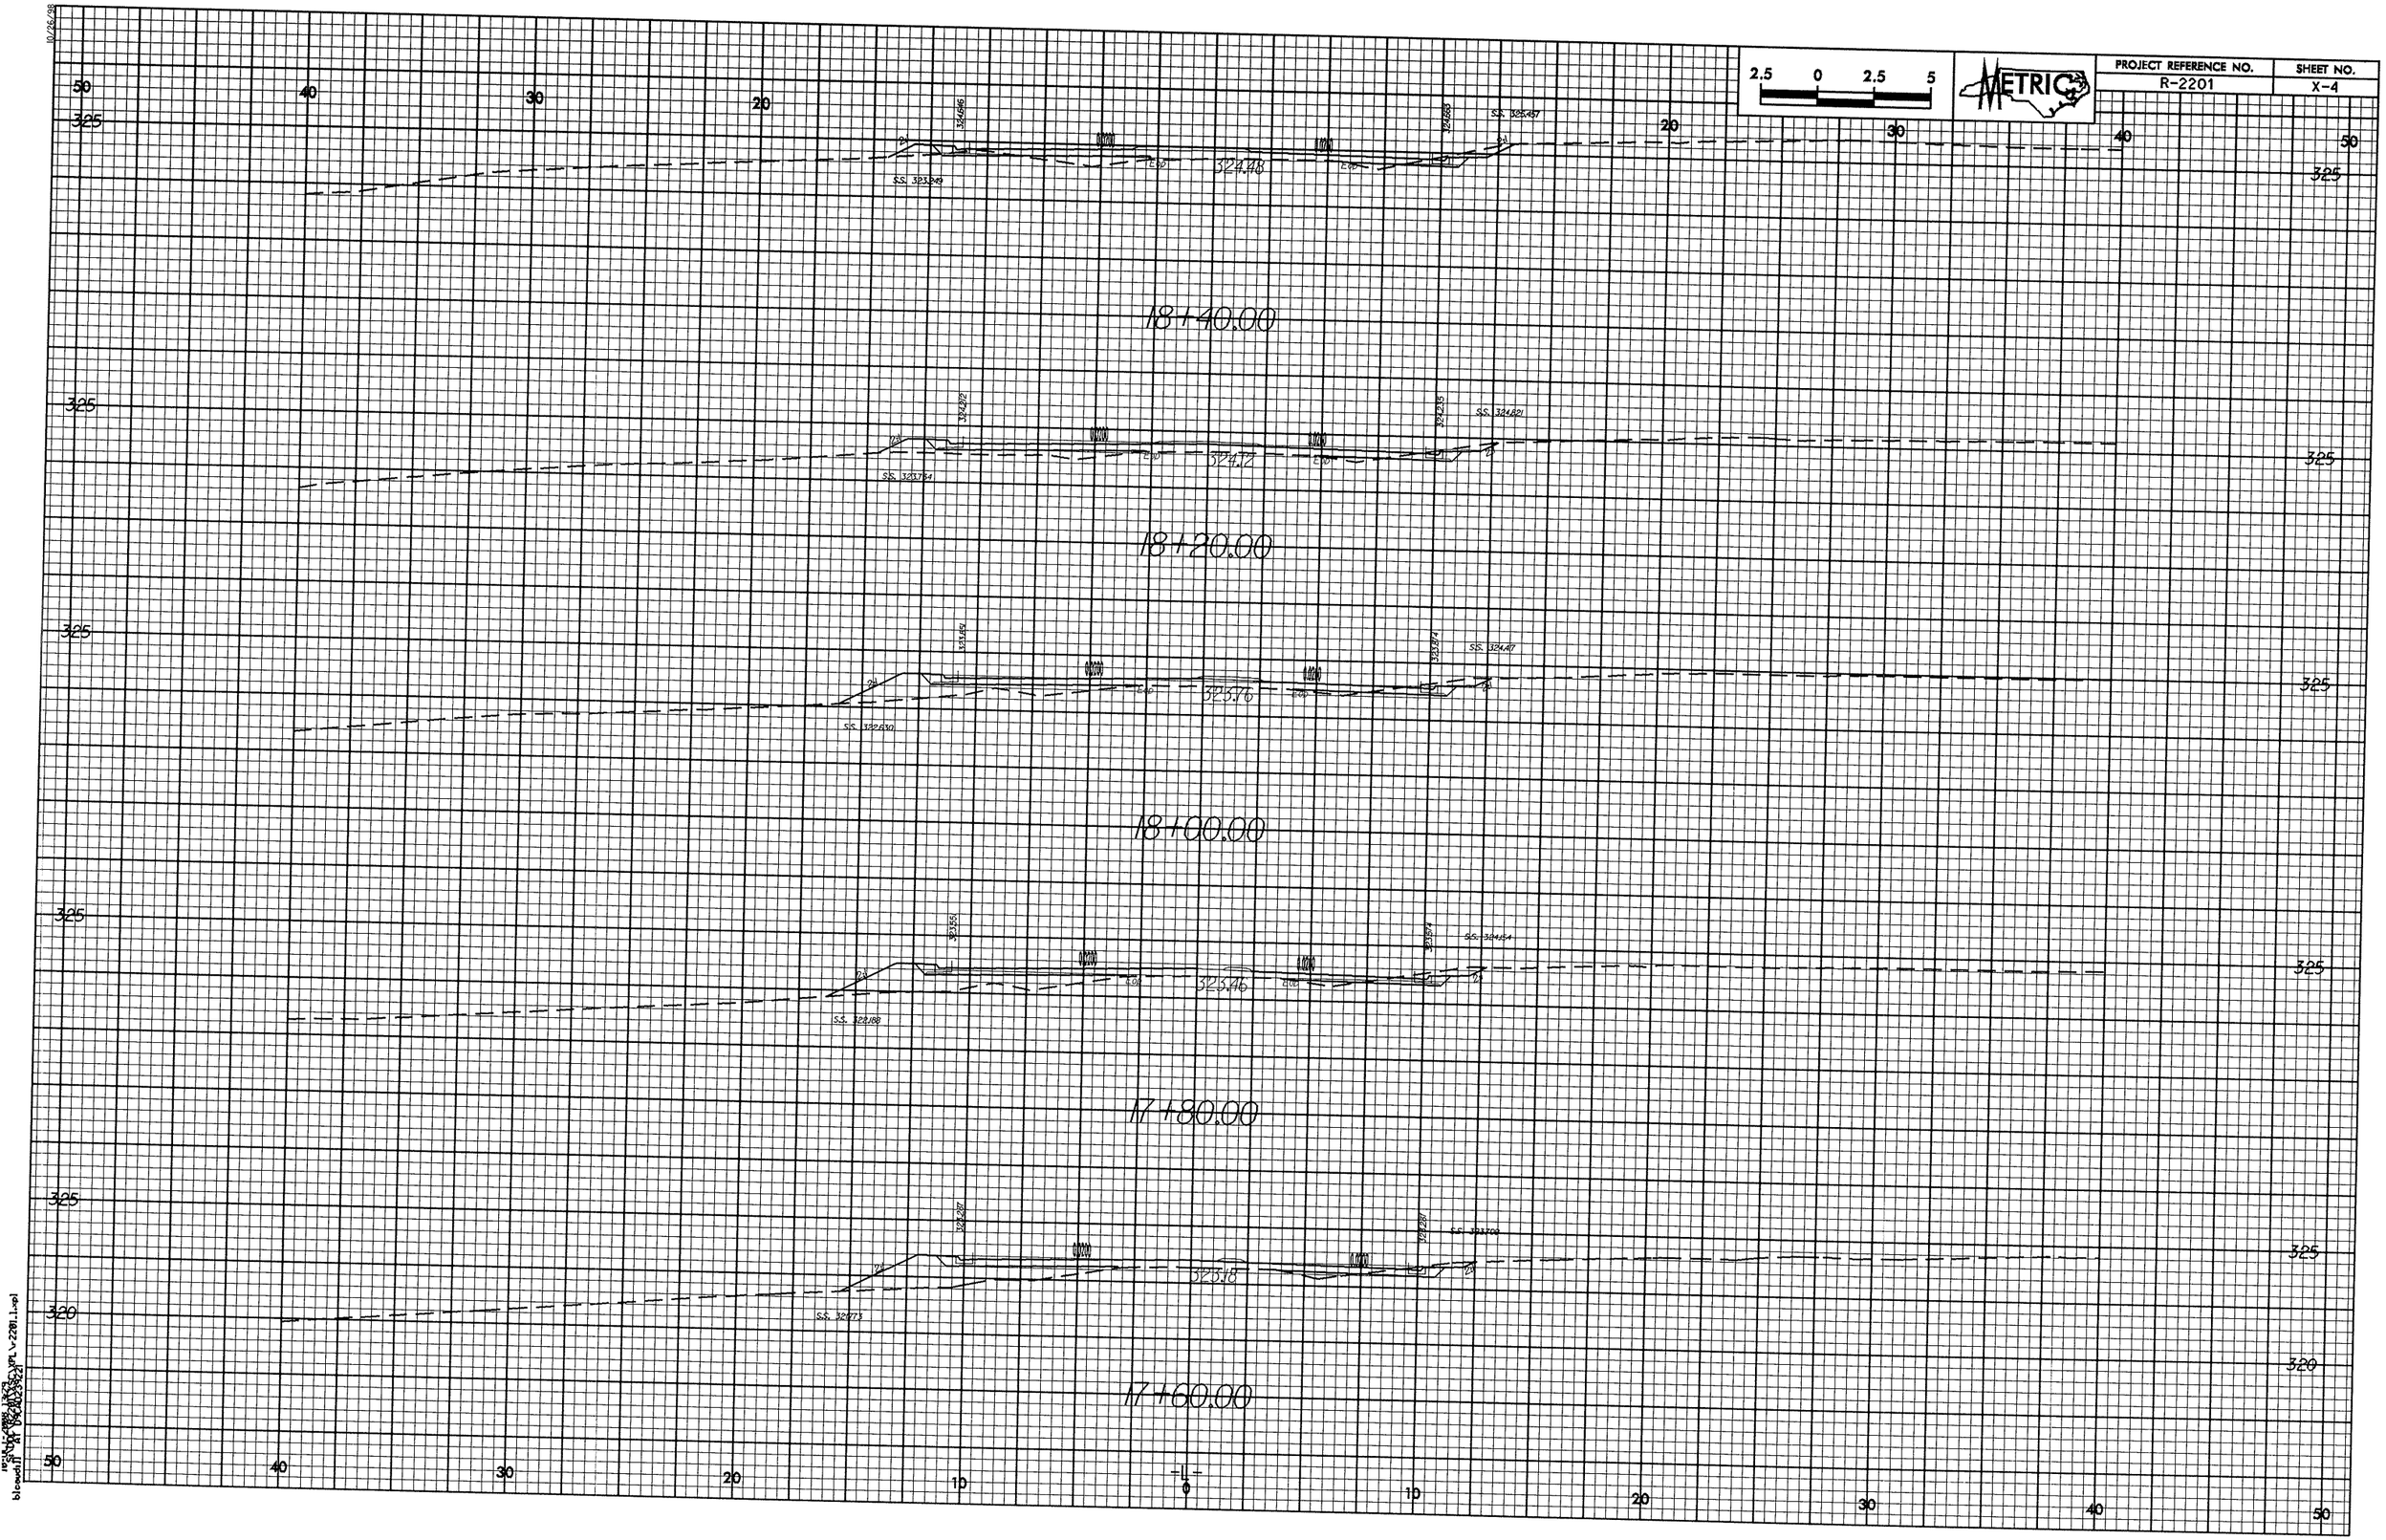
2.5 0 2.5 5
METRIC
PROJECT REFERENCE NO.
R-2201
SHEET NO.
X-4
18+40.00
324.48
18+20.00
324.12
18+00.00
323.76
17+80.00
323.46
17+60.00
323.18
325
320
50
40
30
20
10
0

PROJECT REFERENCE NO.	SHEET NO.
R-2201	X-5

2.5 0 2.5 5

METRIC

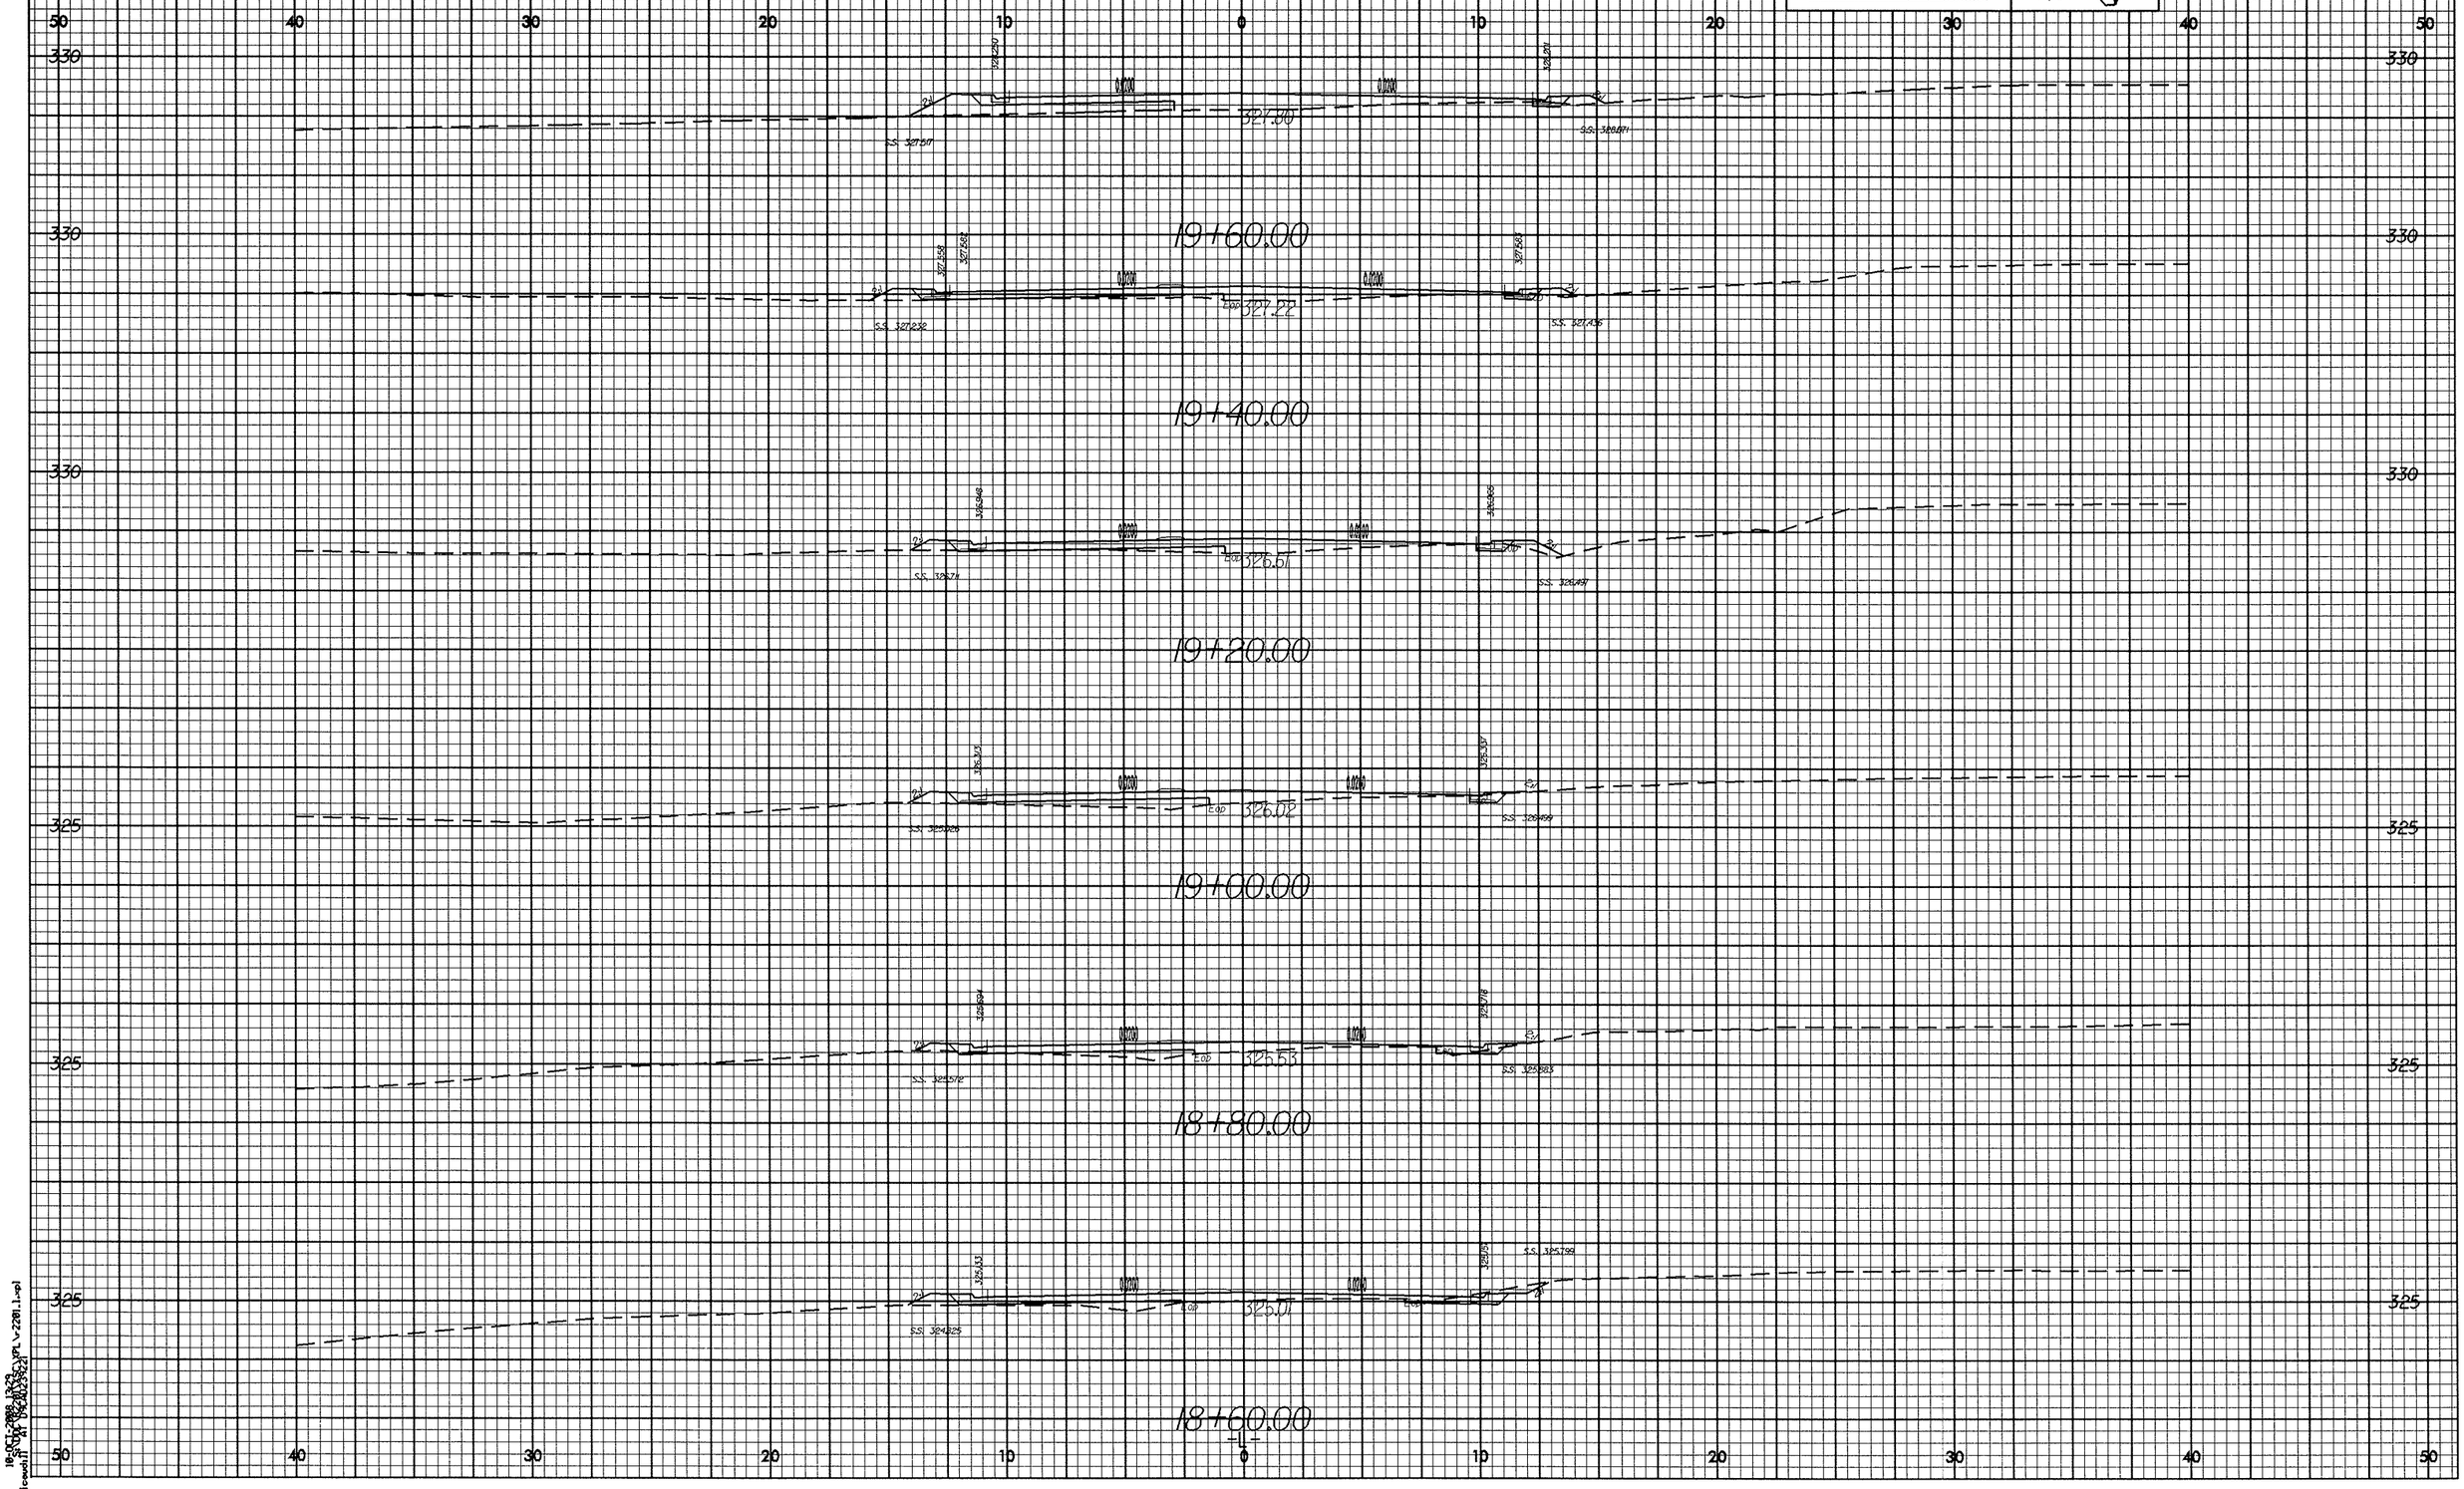

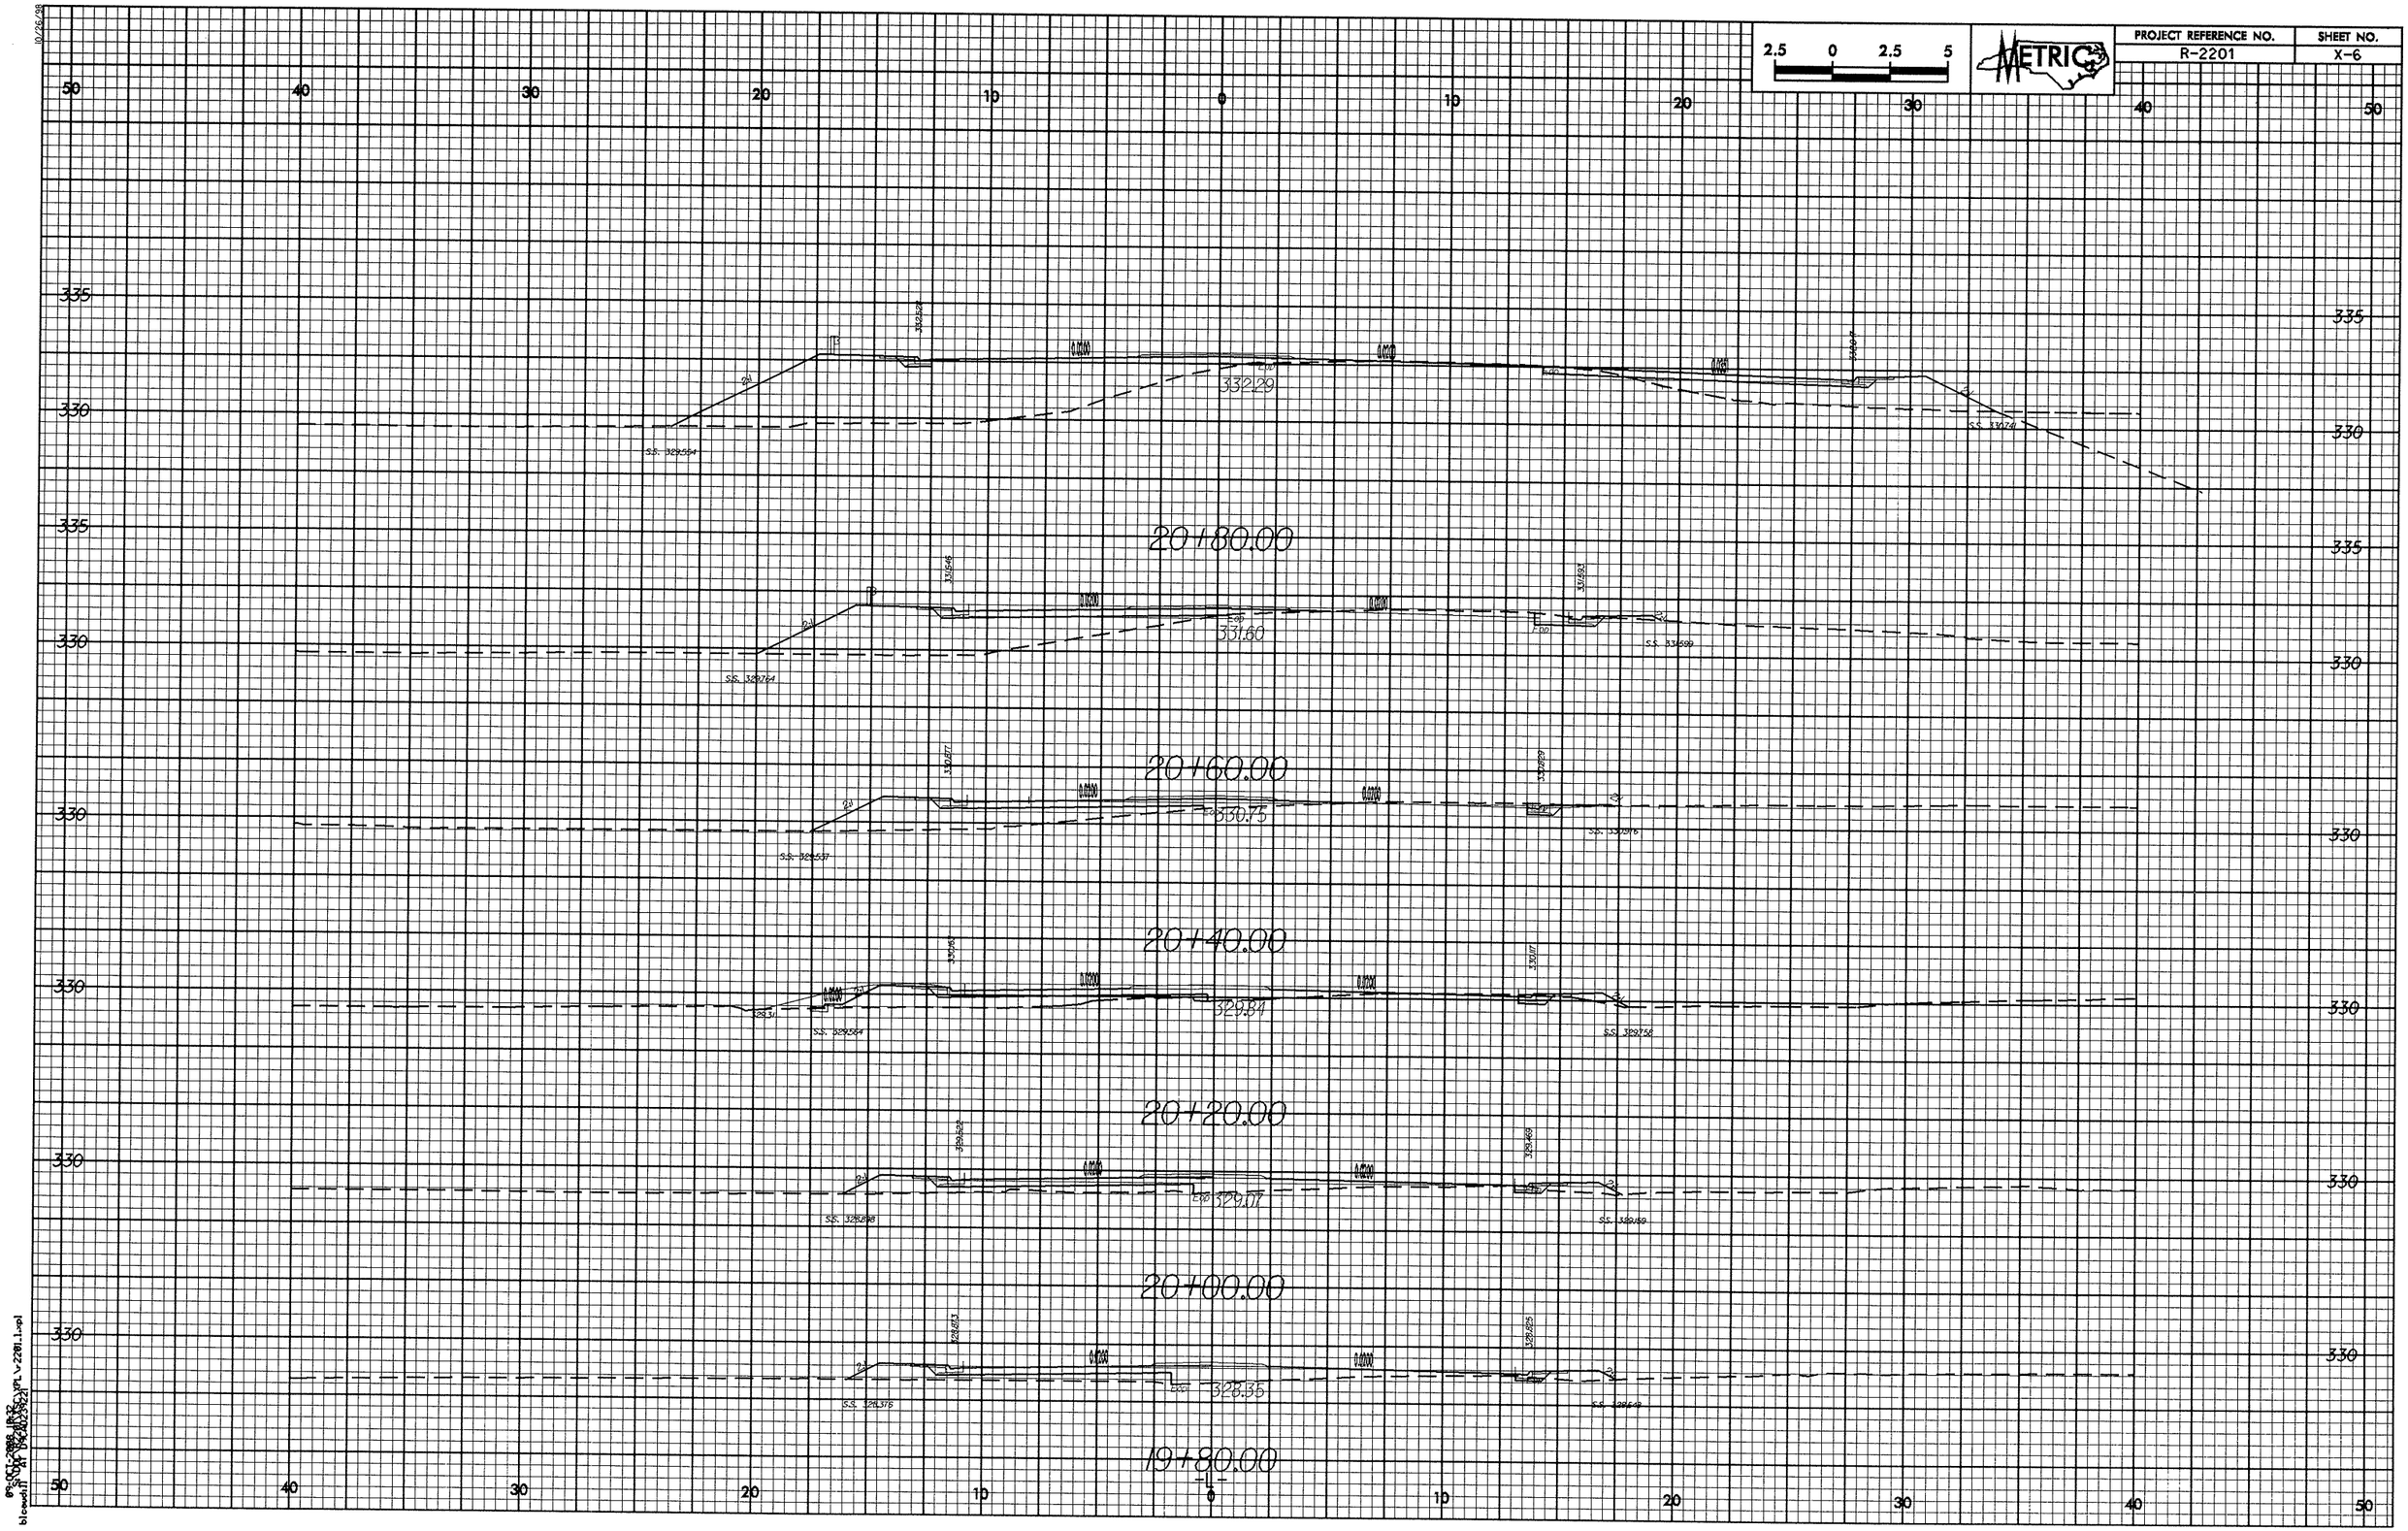

PROJECT REFERENCE NO.
R-2201
SHEET NO.
X-6
METRIC
2.5 0 2.5 5
20+80.00
332.29
20+60.00
331.60
20+40.00
330.75
20+20.00
329.84
20+00.00
329.07
19+80.00
328.35

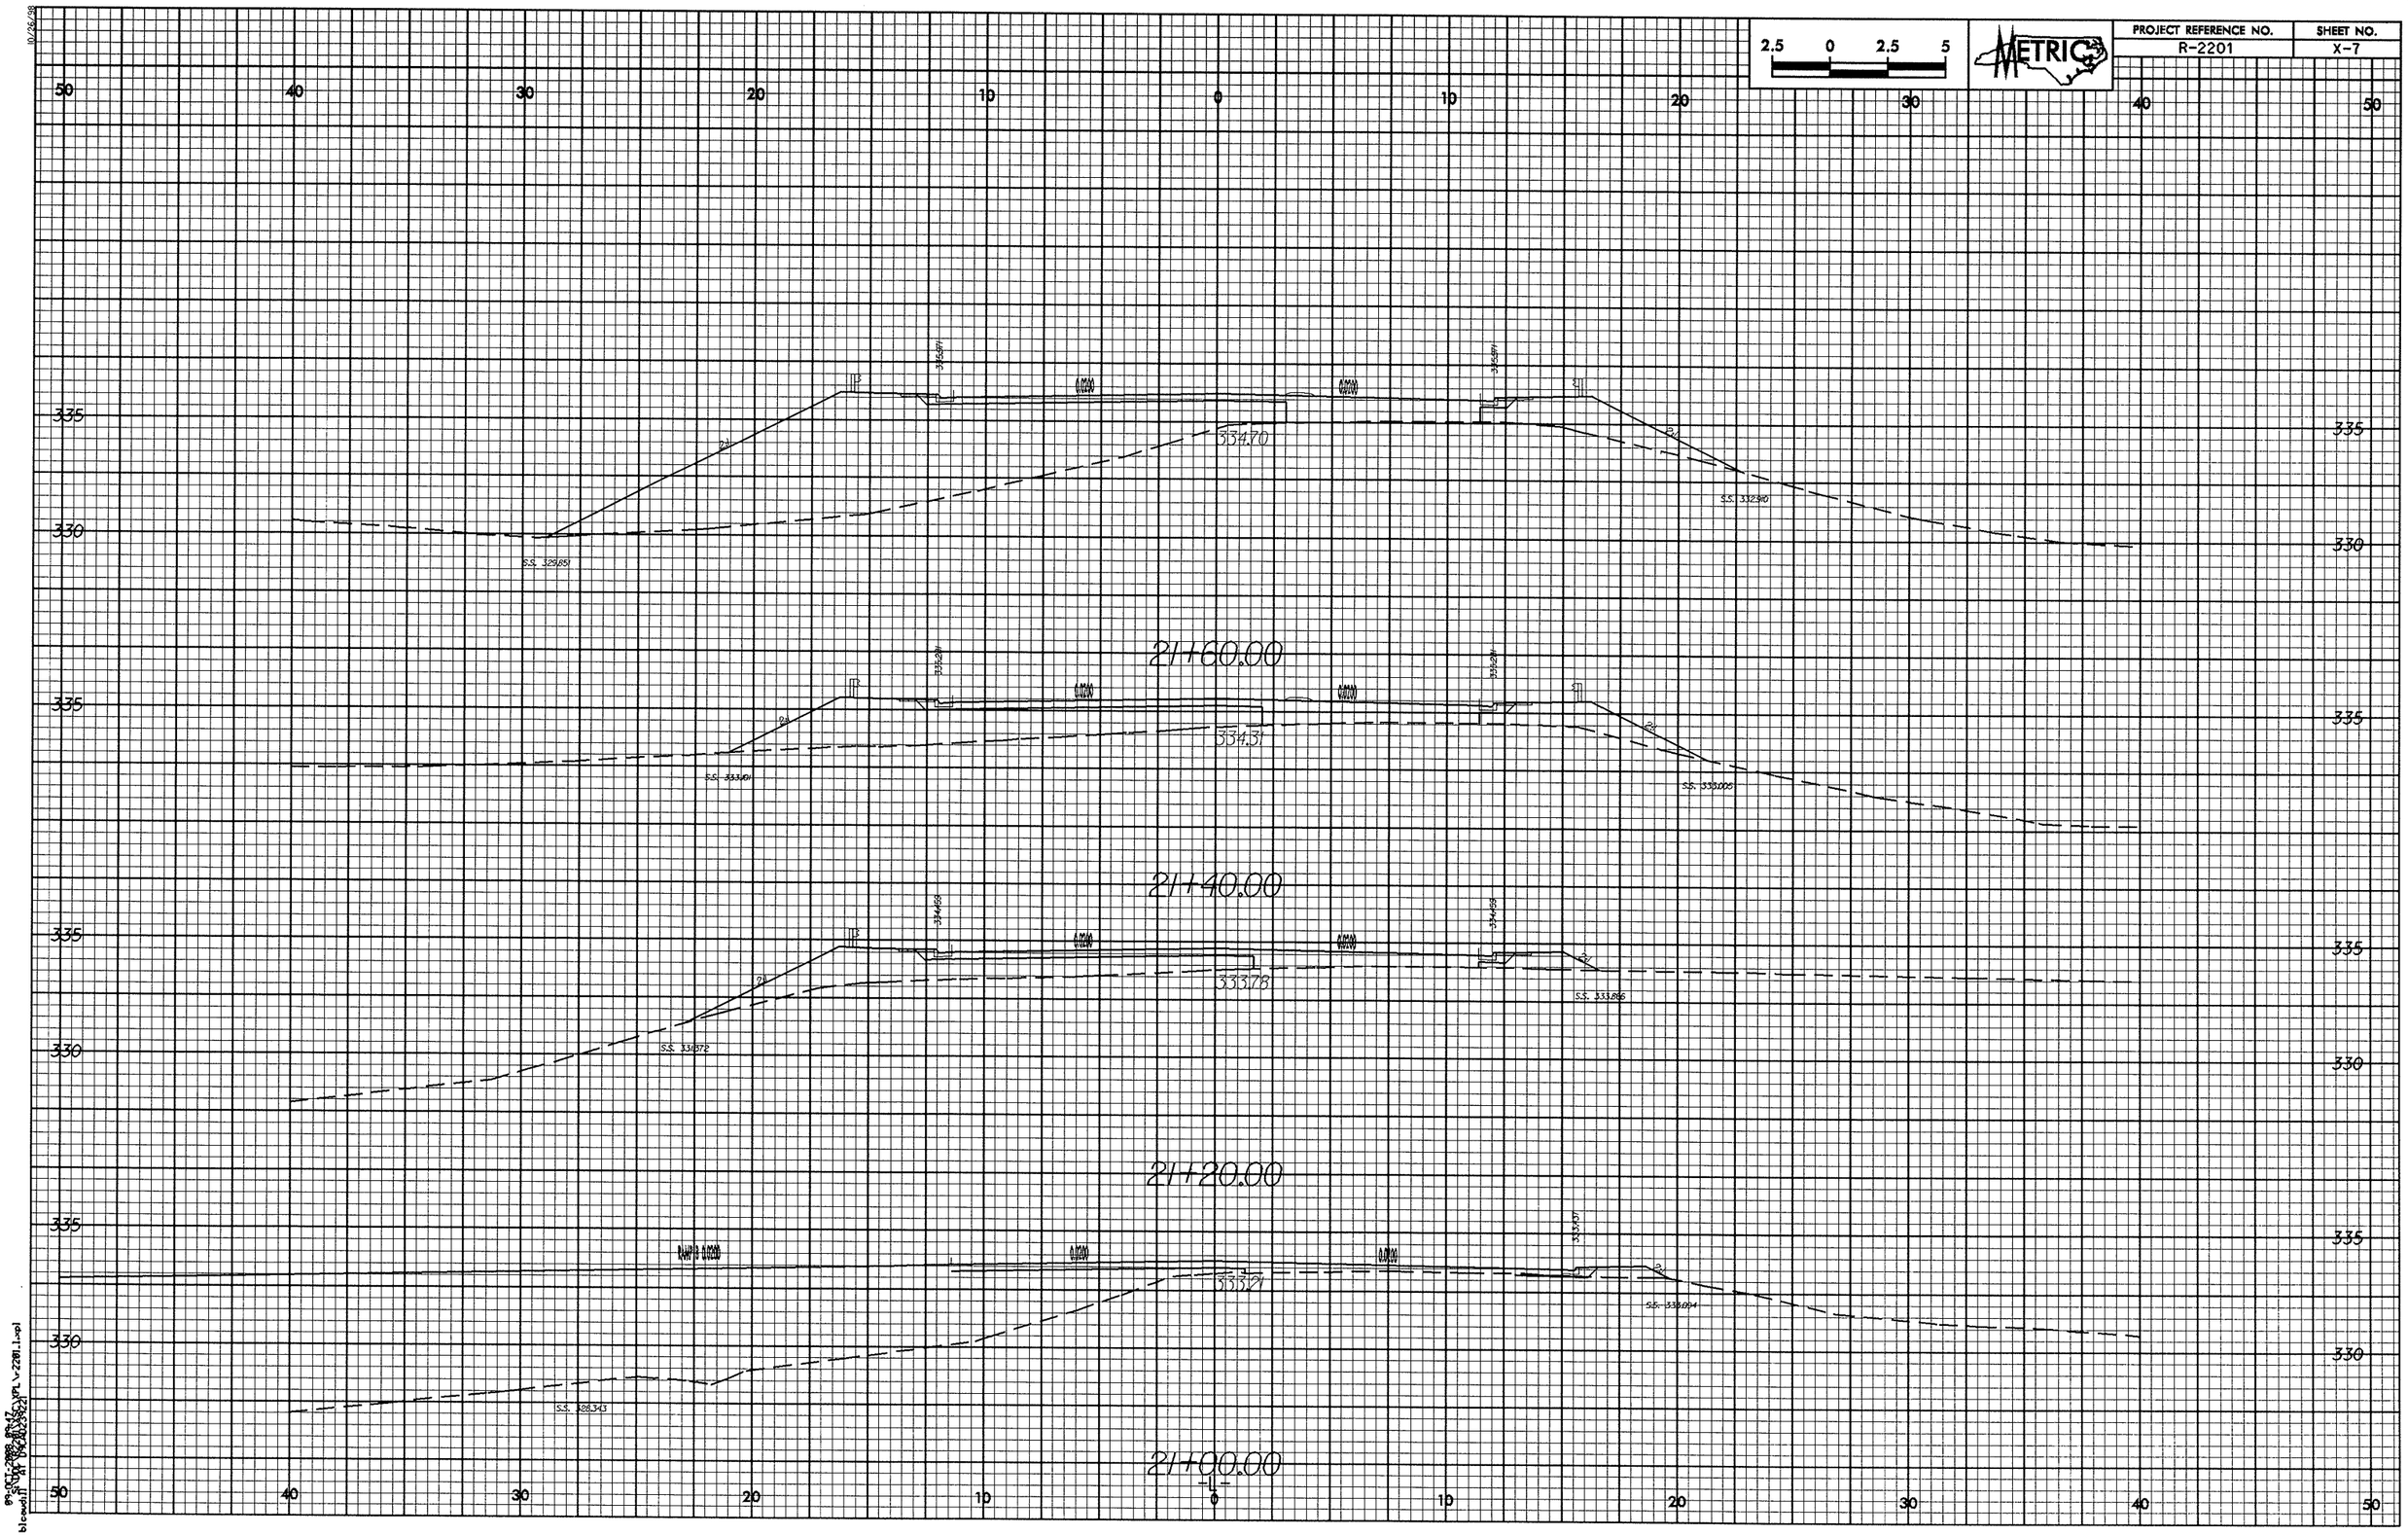
2.5 0 2.5 5
METRIC
PROJECT REFERENCE NO.
R-2201
SHEET NO.
X-7
50 40 30 20 10 0 10 20 30 40 50
335
330
334.70
S.S. 329.851
S.S. 332.910
21+60.00
334.31
S.S. 333.101
S.S. 333.005
21+40.00
333.78
S.S. 333.572
S.S. 333.866
21+20.00
333.21
S.S. 328.343
S.S. 333.094
21+00.00

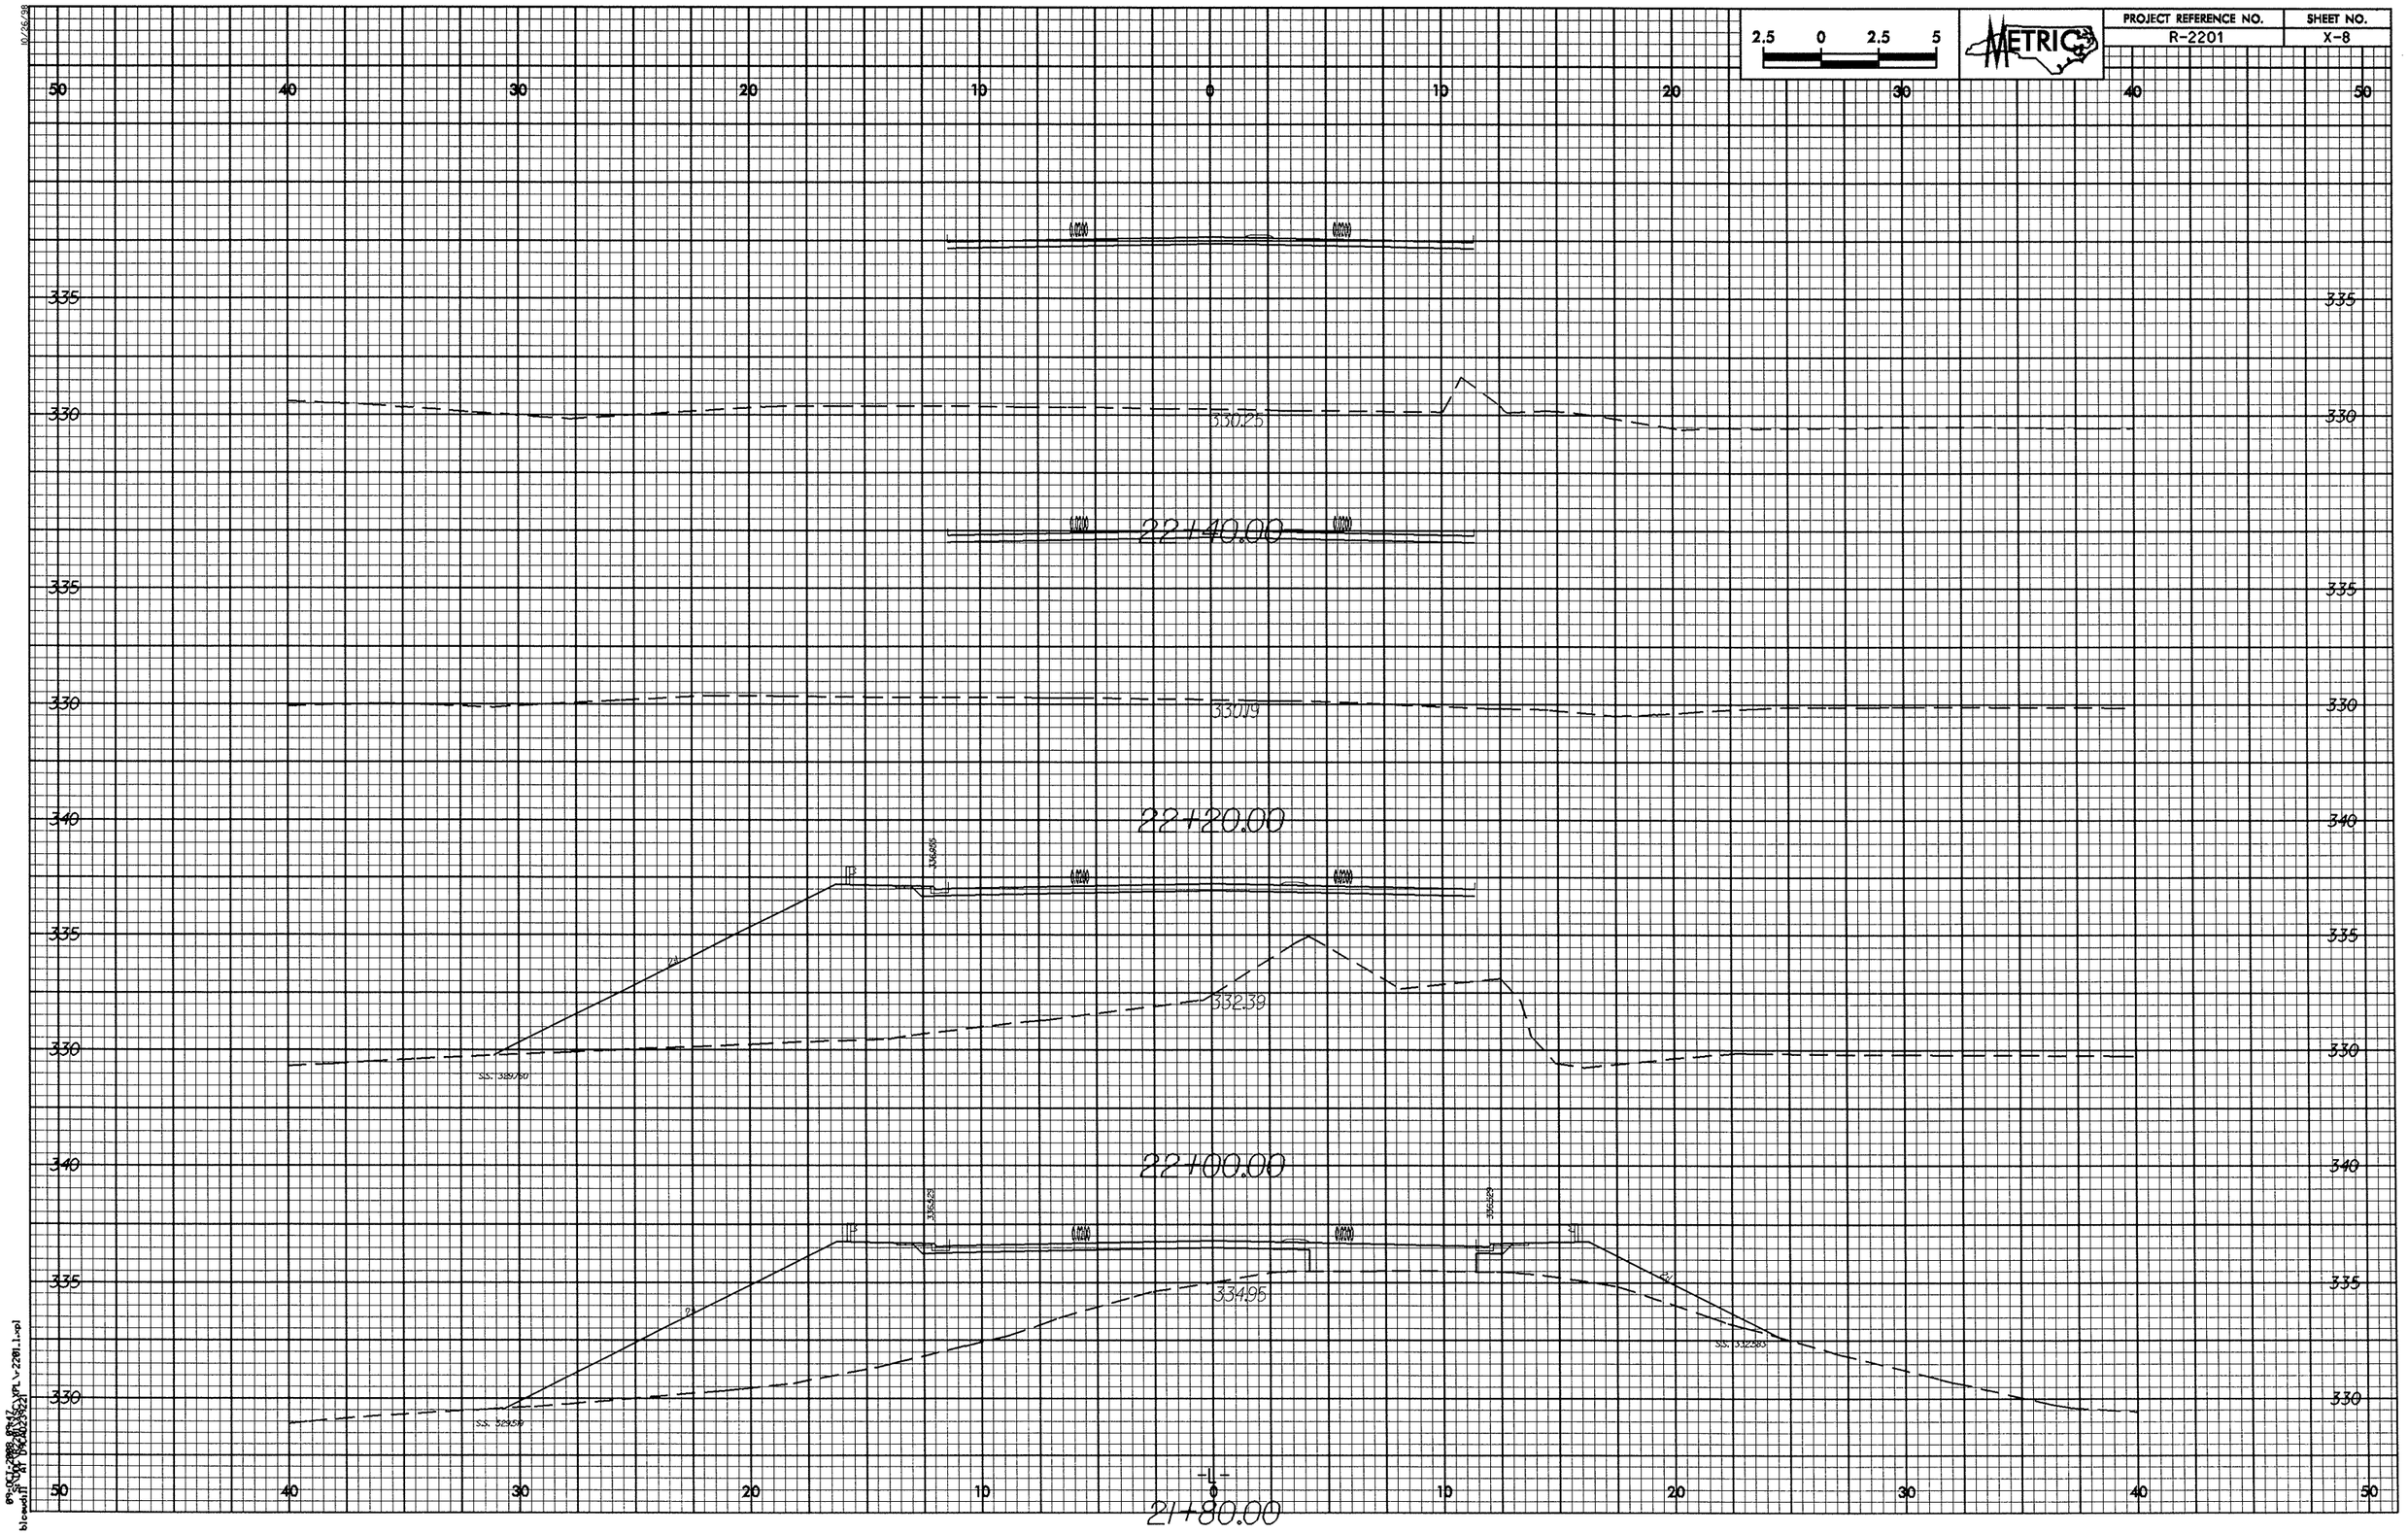

2.5 0 2.5 5
METRIC
PROJECT REFERENCE NO.
R-2201
SHEET NO.
X-8
50 40 30 20 10 0 10 20 30 40 50
335
330
330.25
22+40.00
330.19
340
22+20.00
332.39
22+00.00
334.95
-L-
21+80.00

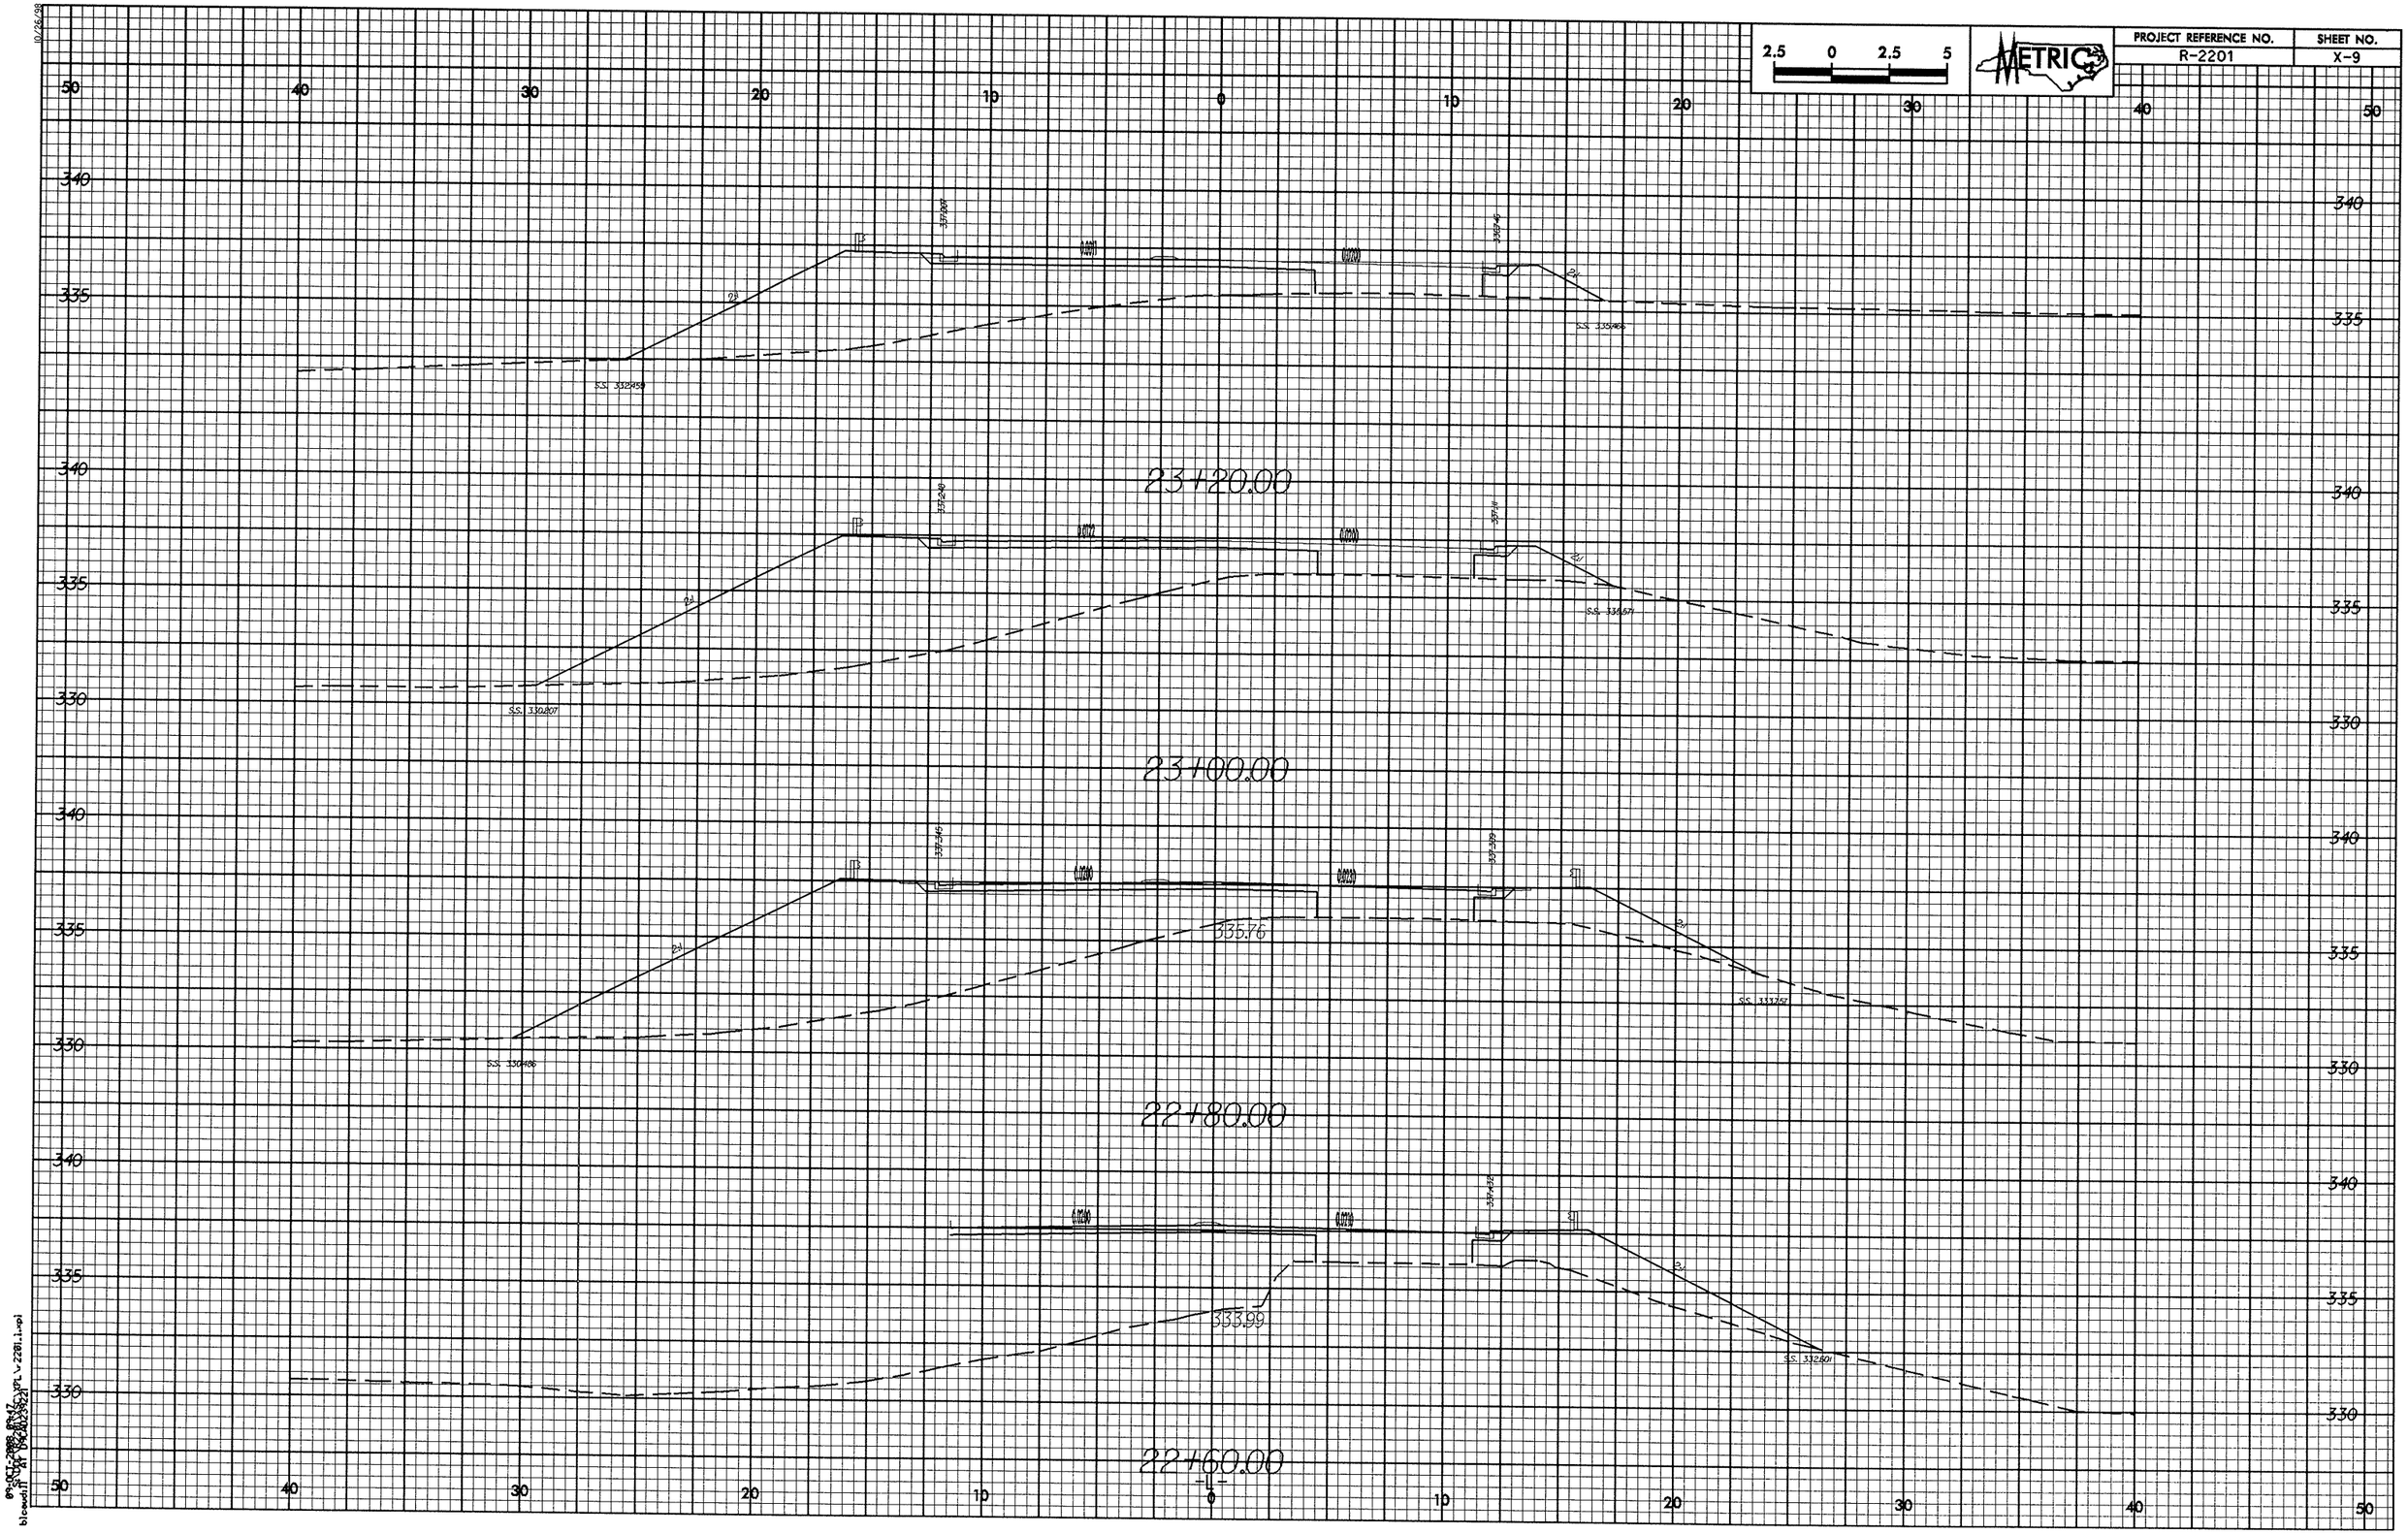

2.5 0 2.5 5
METRIC
PROJECT REFERENCE NO.
R-2201
SHEET NO.
X-9
23+20.00
23+00.00
335.76
22+80.00
333.99
22+60.00

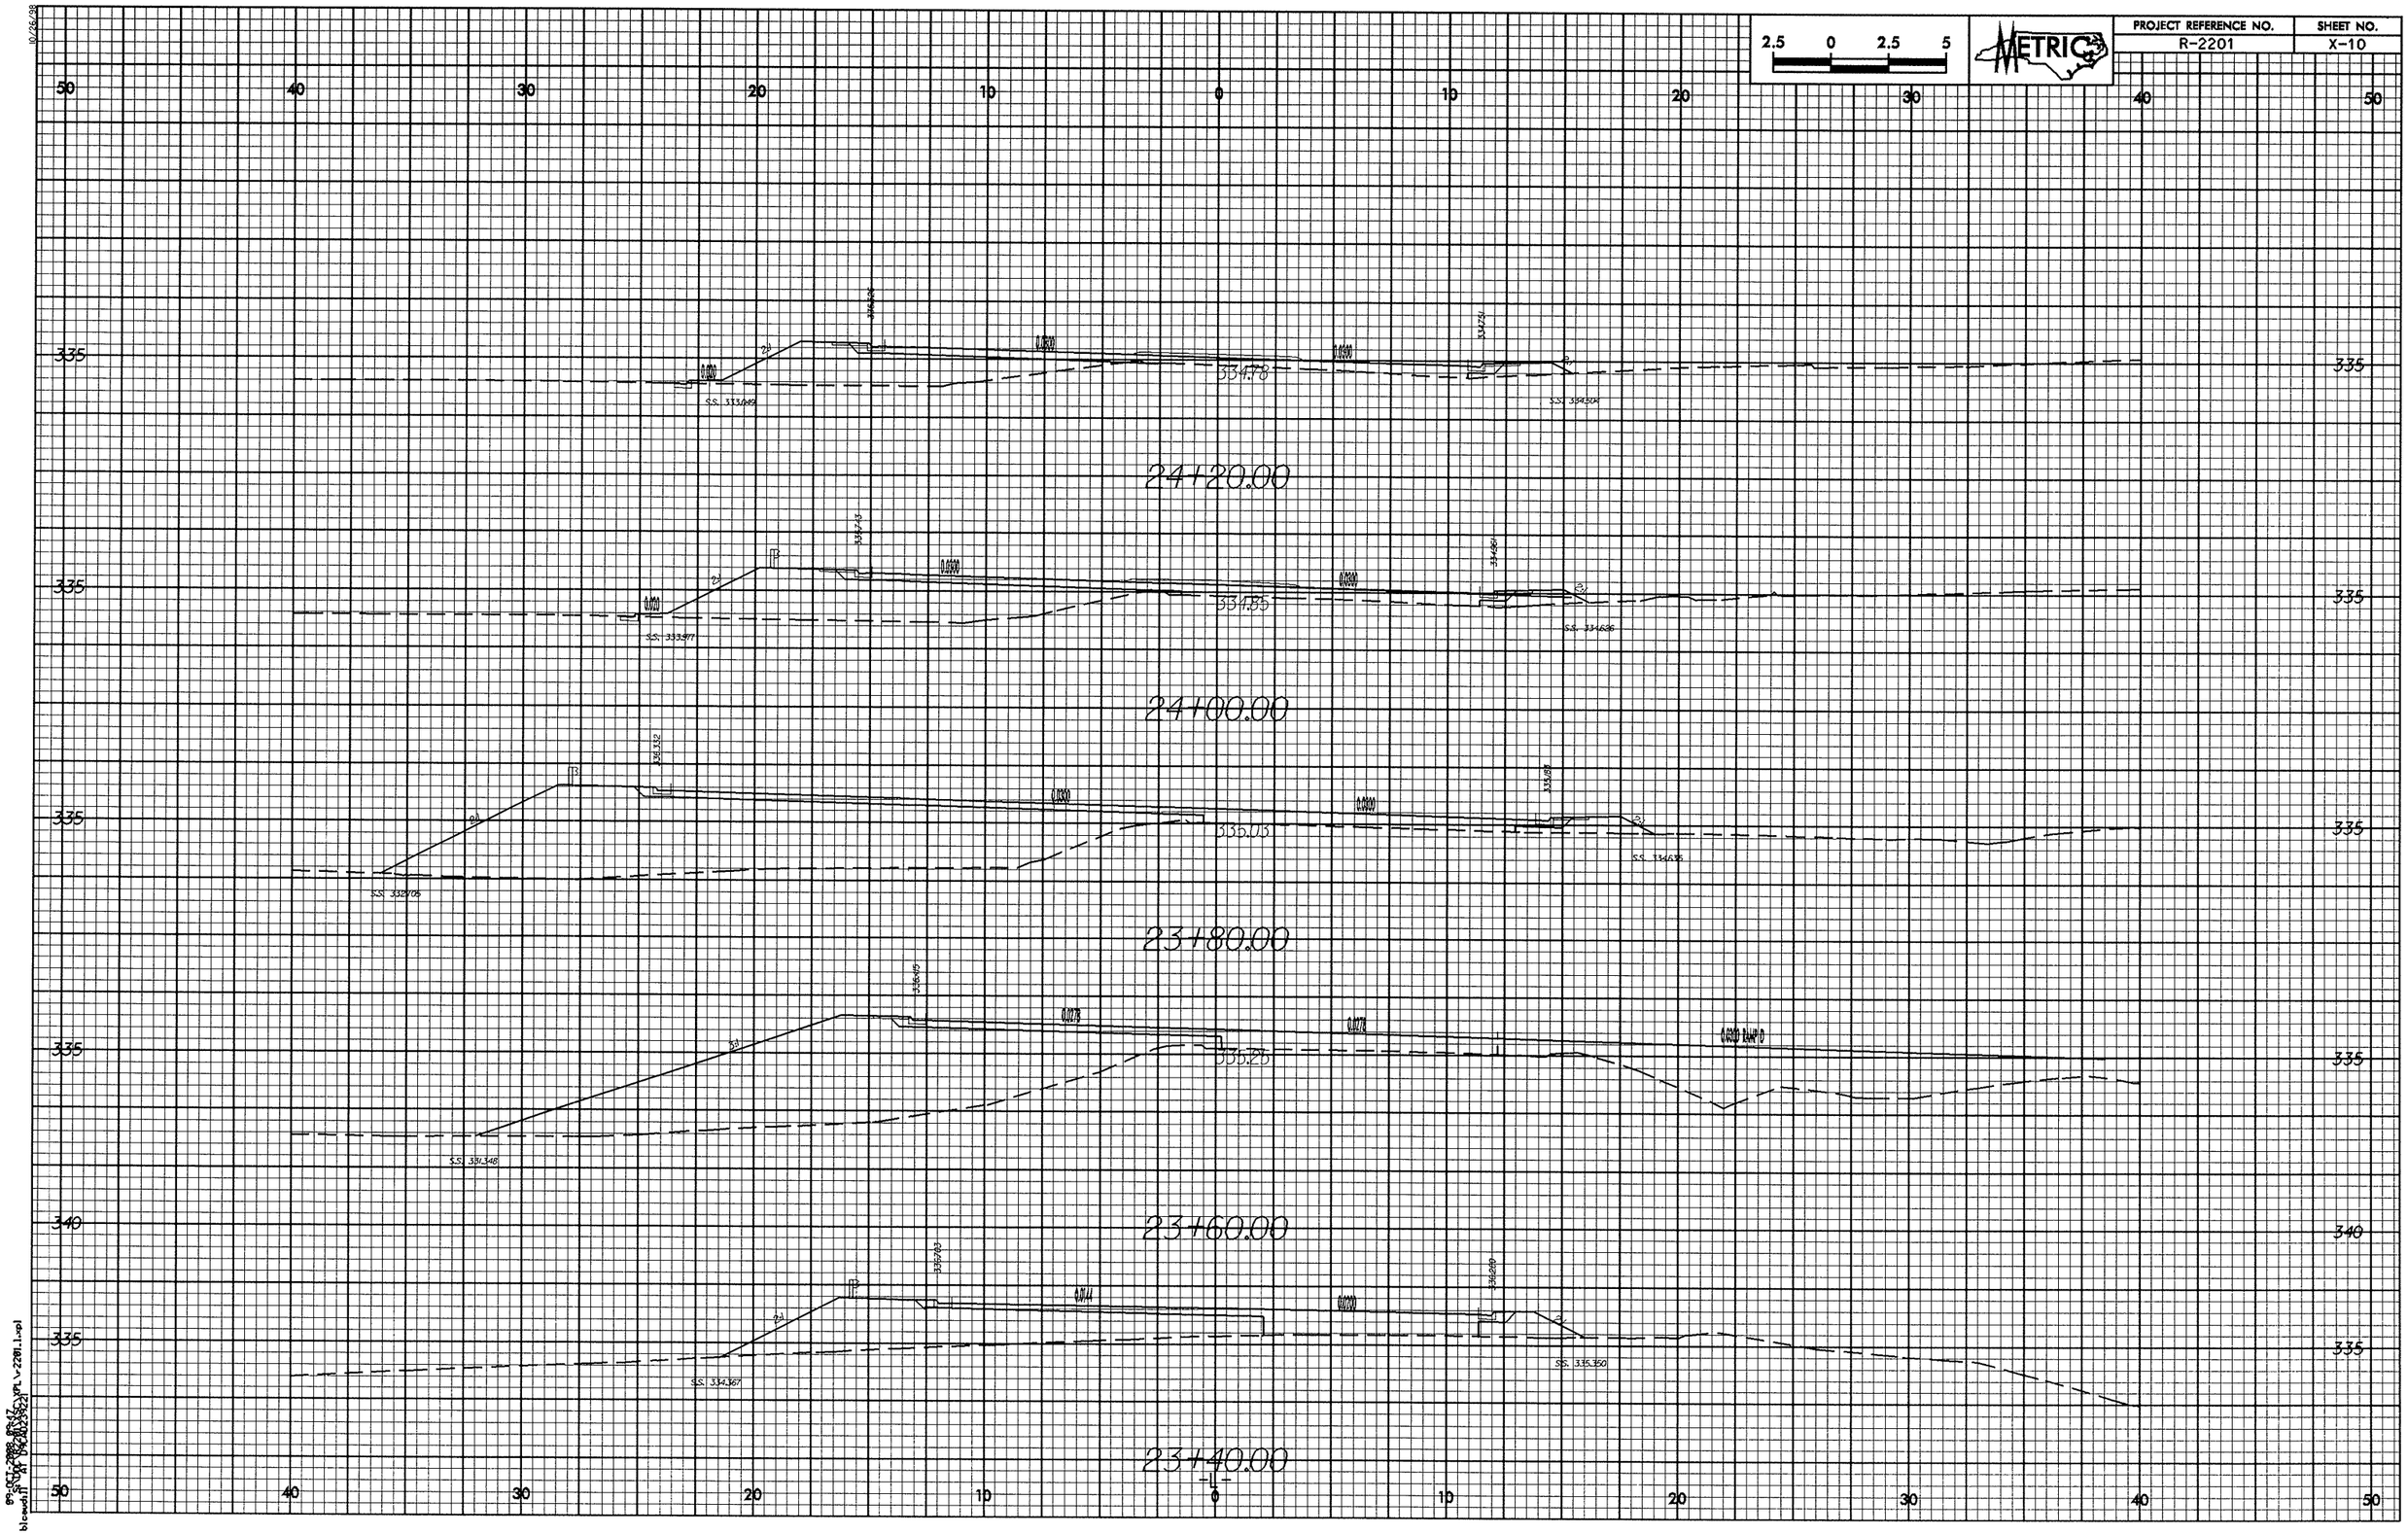

2.5 0 2.5 5
METRIC
PROJECT REFERENCE NO.
R-2201
SHEET NO.
X-10
50 40 30 20 10 0 10 20 30 40 50
335
334.78
24+20.00
334.85
24+00.00
335.03
23+80.00
335.25
23+60.00
340
23+40.00

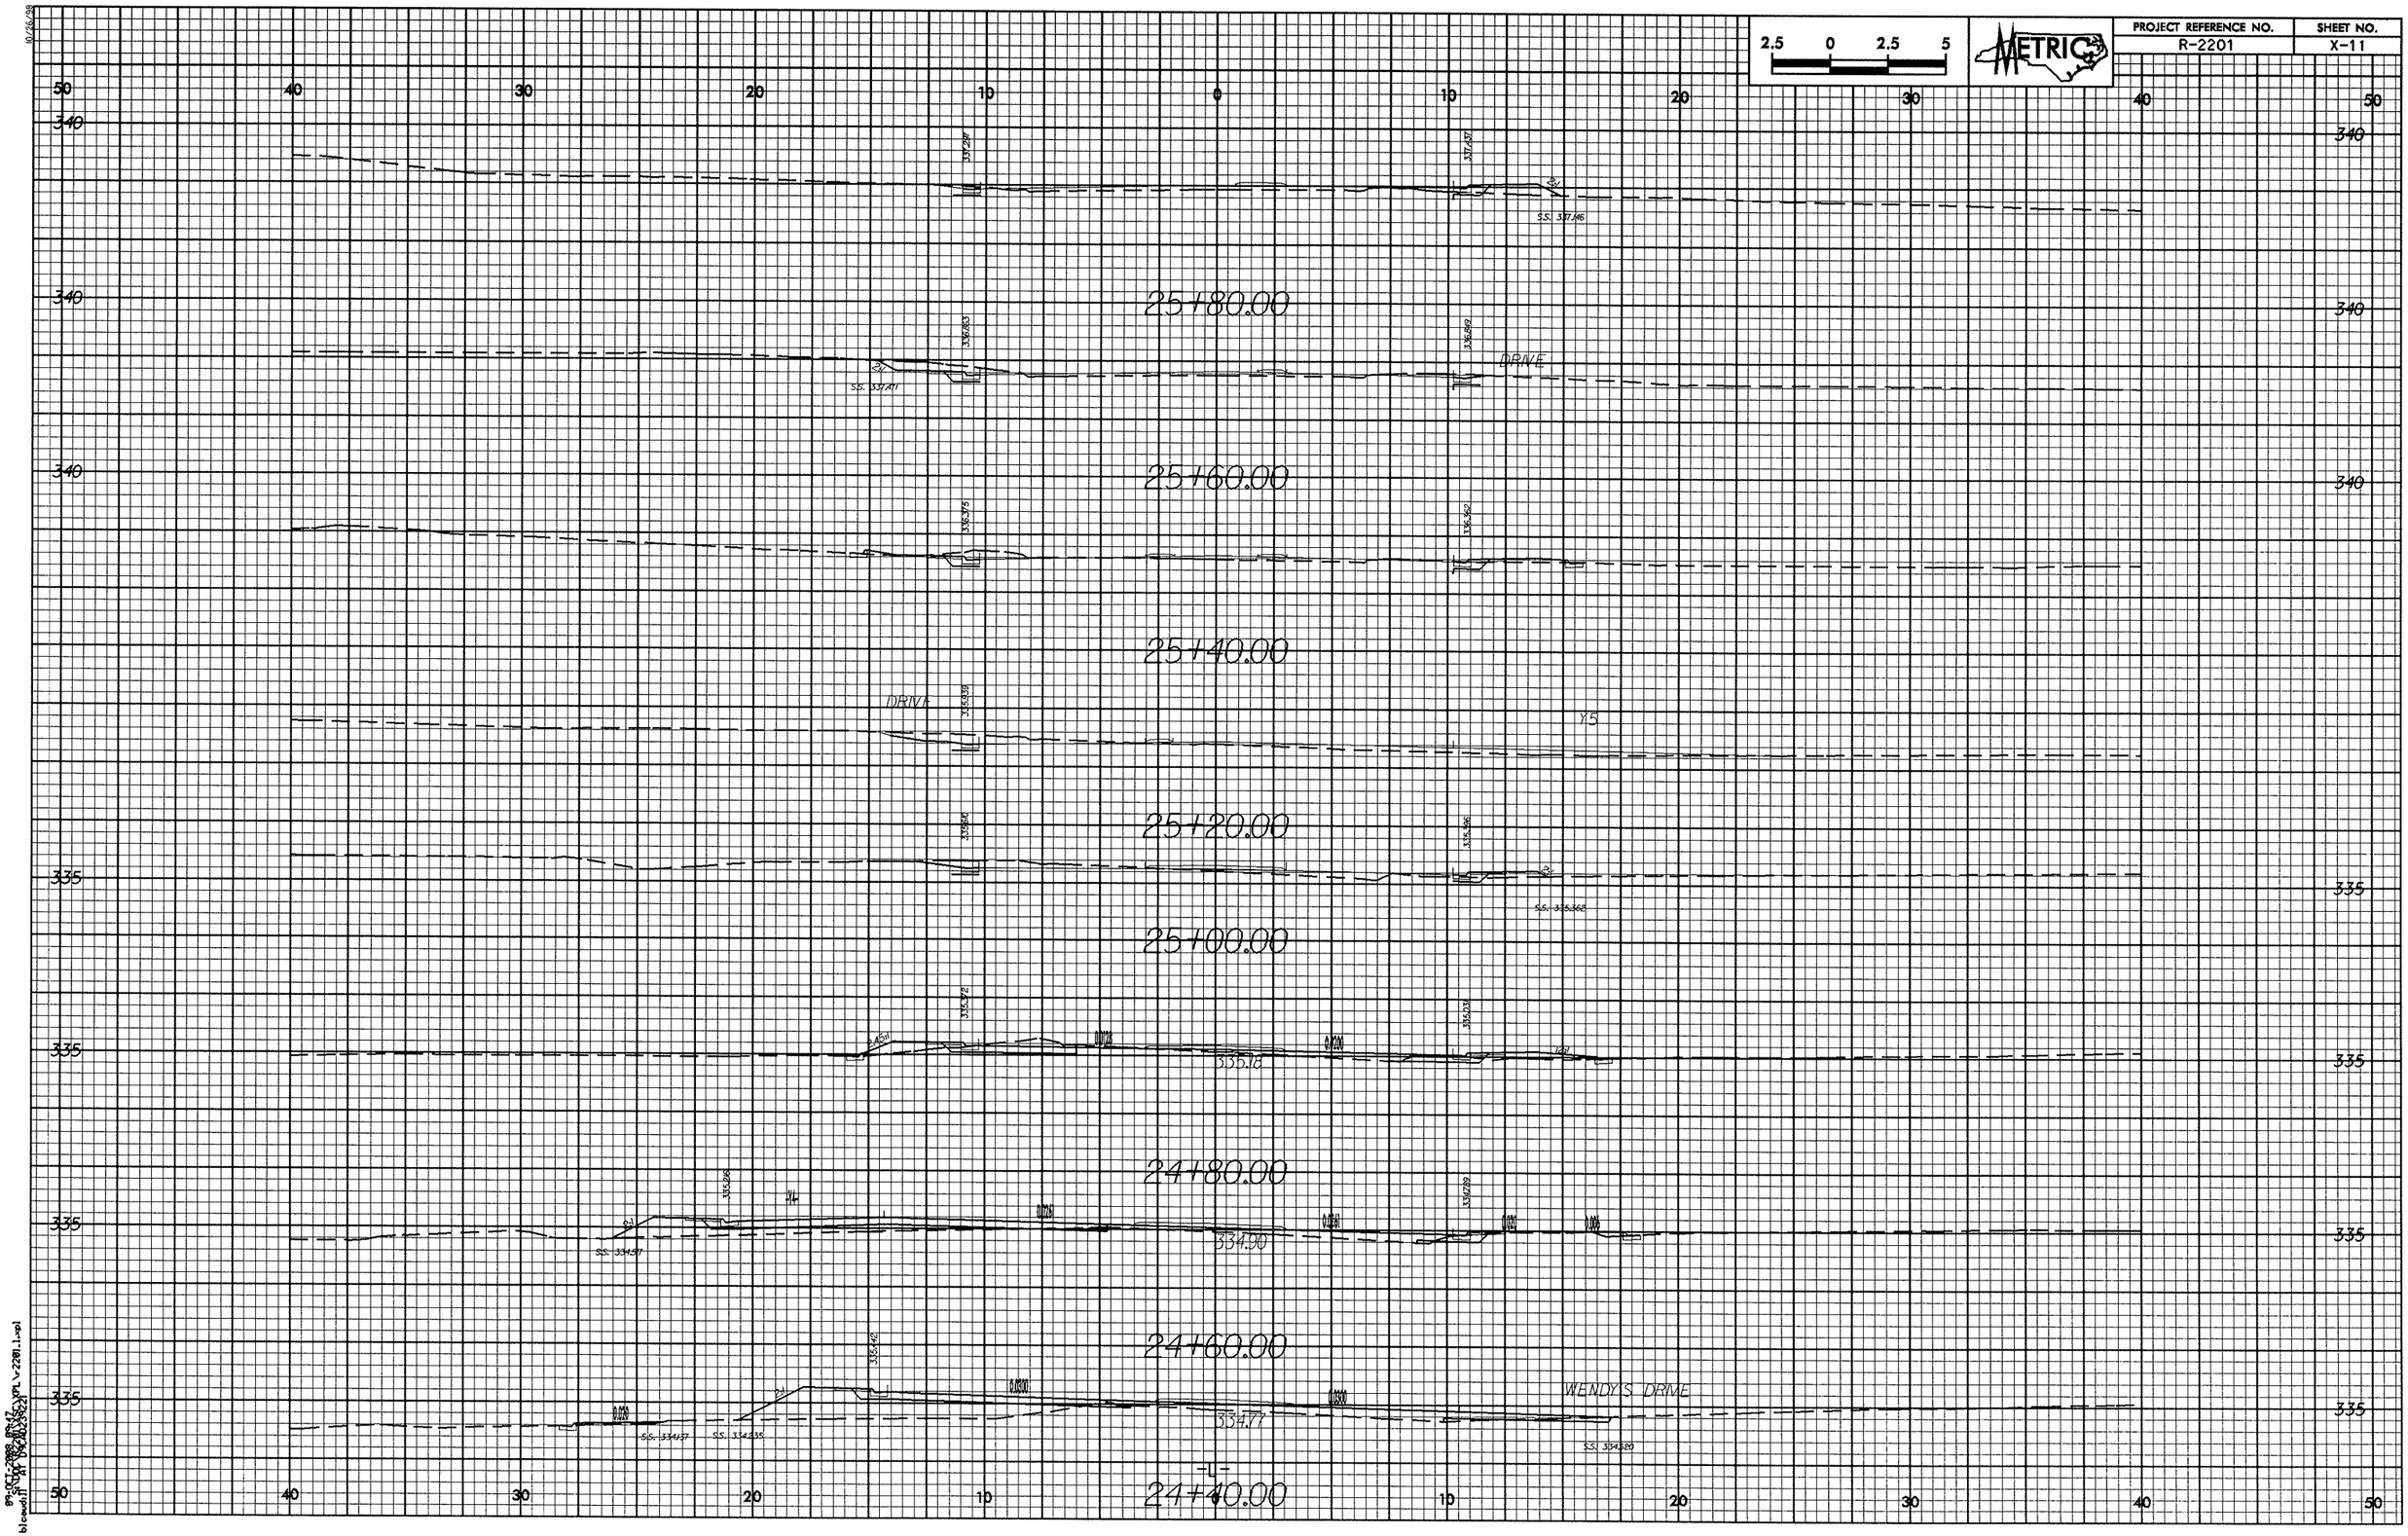

2.5 0 2.5 5
METRIC
PROJECT REFERENCE NO.
R-2201
SHEET NO.
X-11
25+80.00
DRIVE
25+60.00
25+40.00
DRIVE
Y5
25+20.00
25+00.00
335.18
24+80.00
334.90
24+60.00
WENDY'S DRIVE
334.77
24+40.00

PROJECT REFERENCE NO.	SHEET NO.
R-2201	X-12

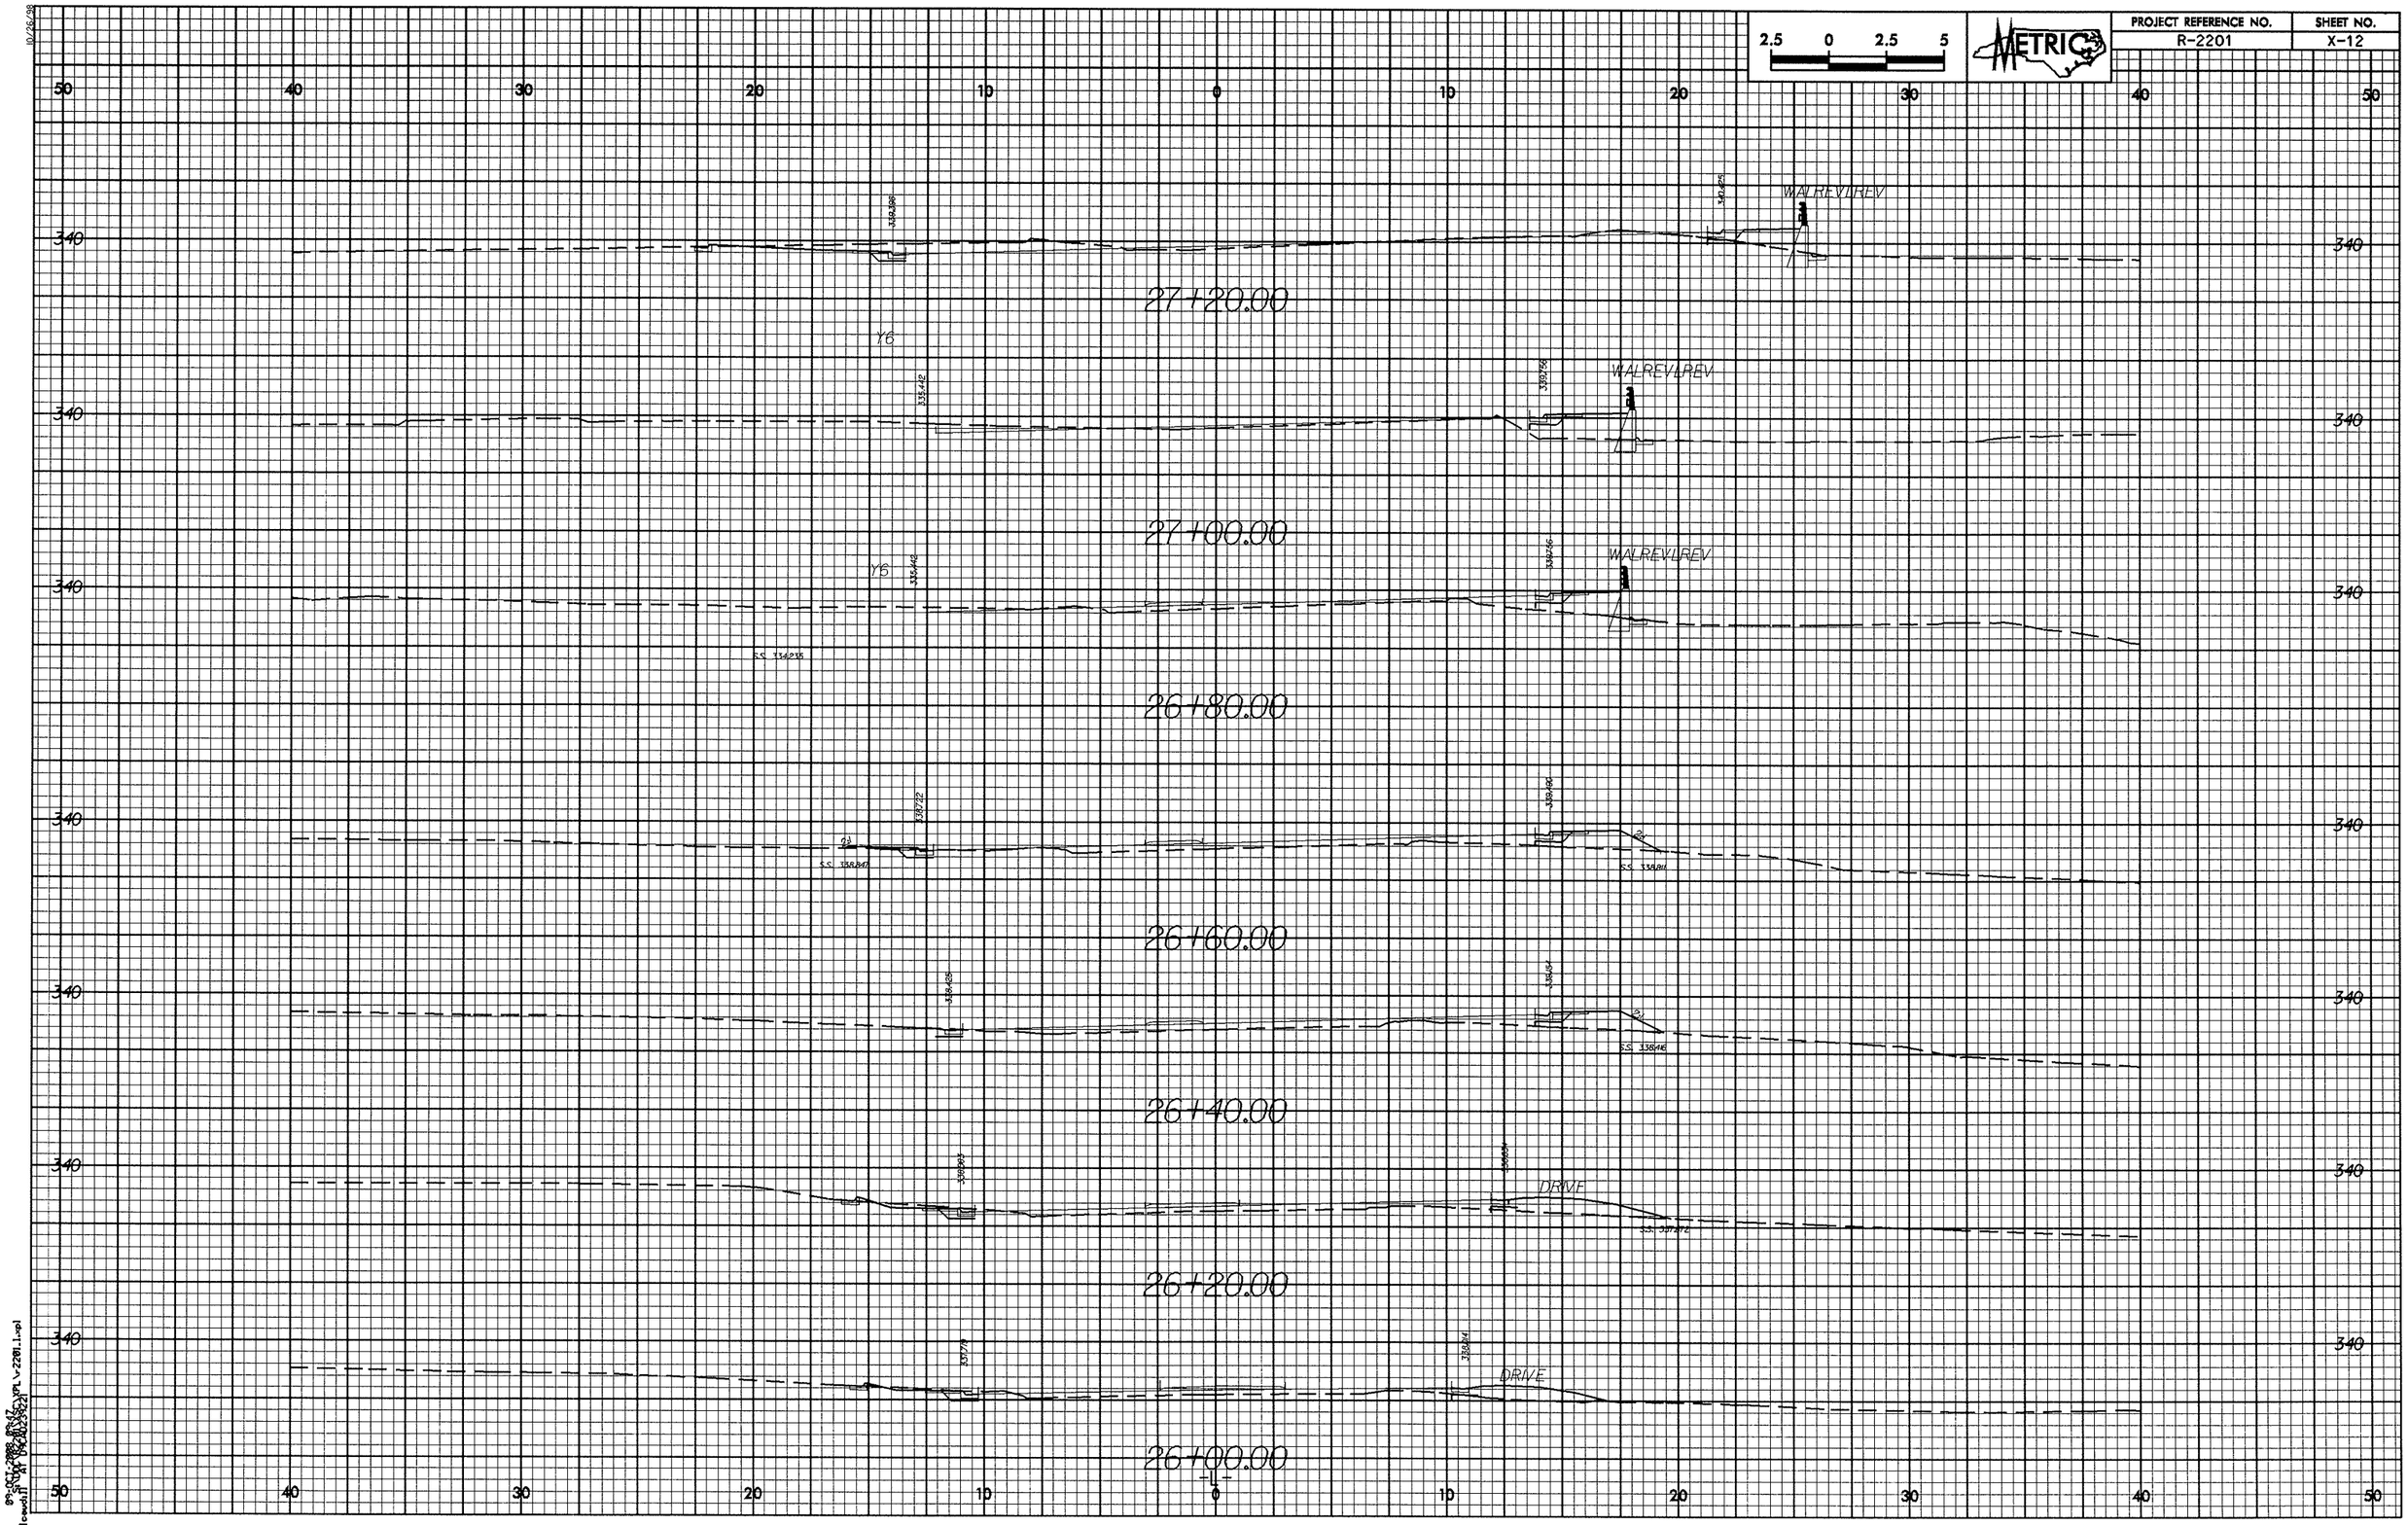

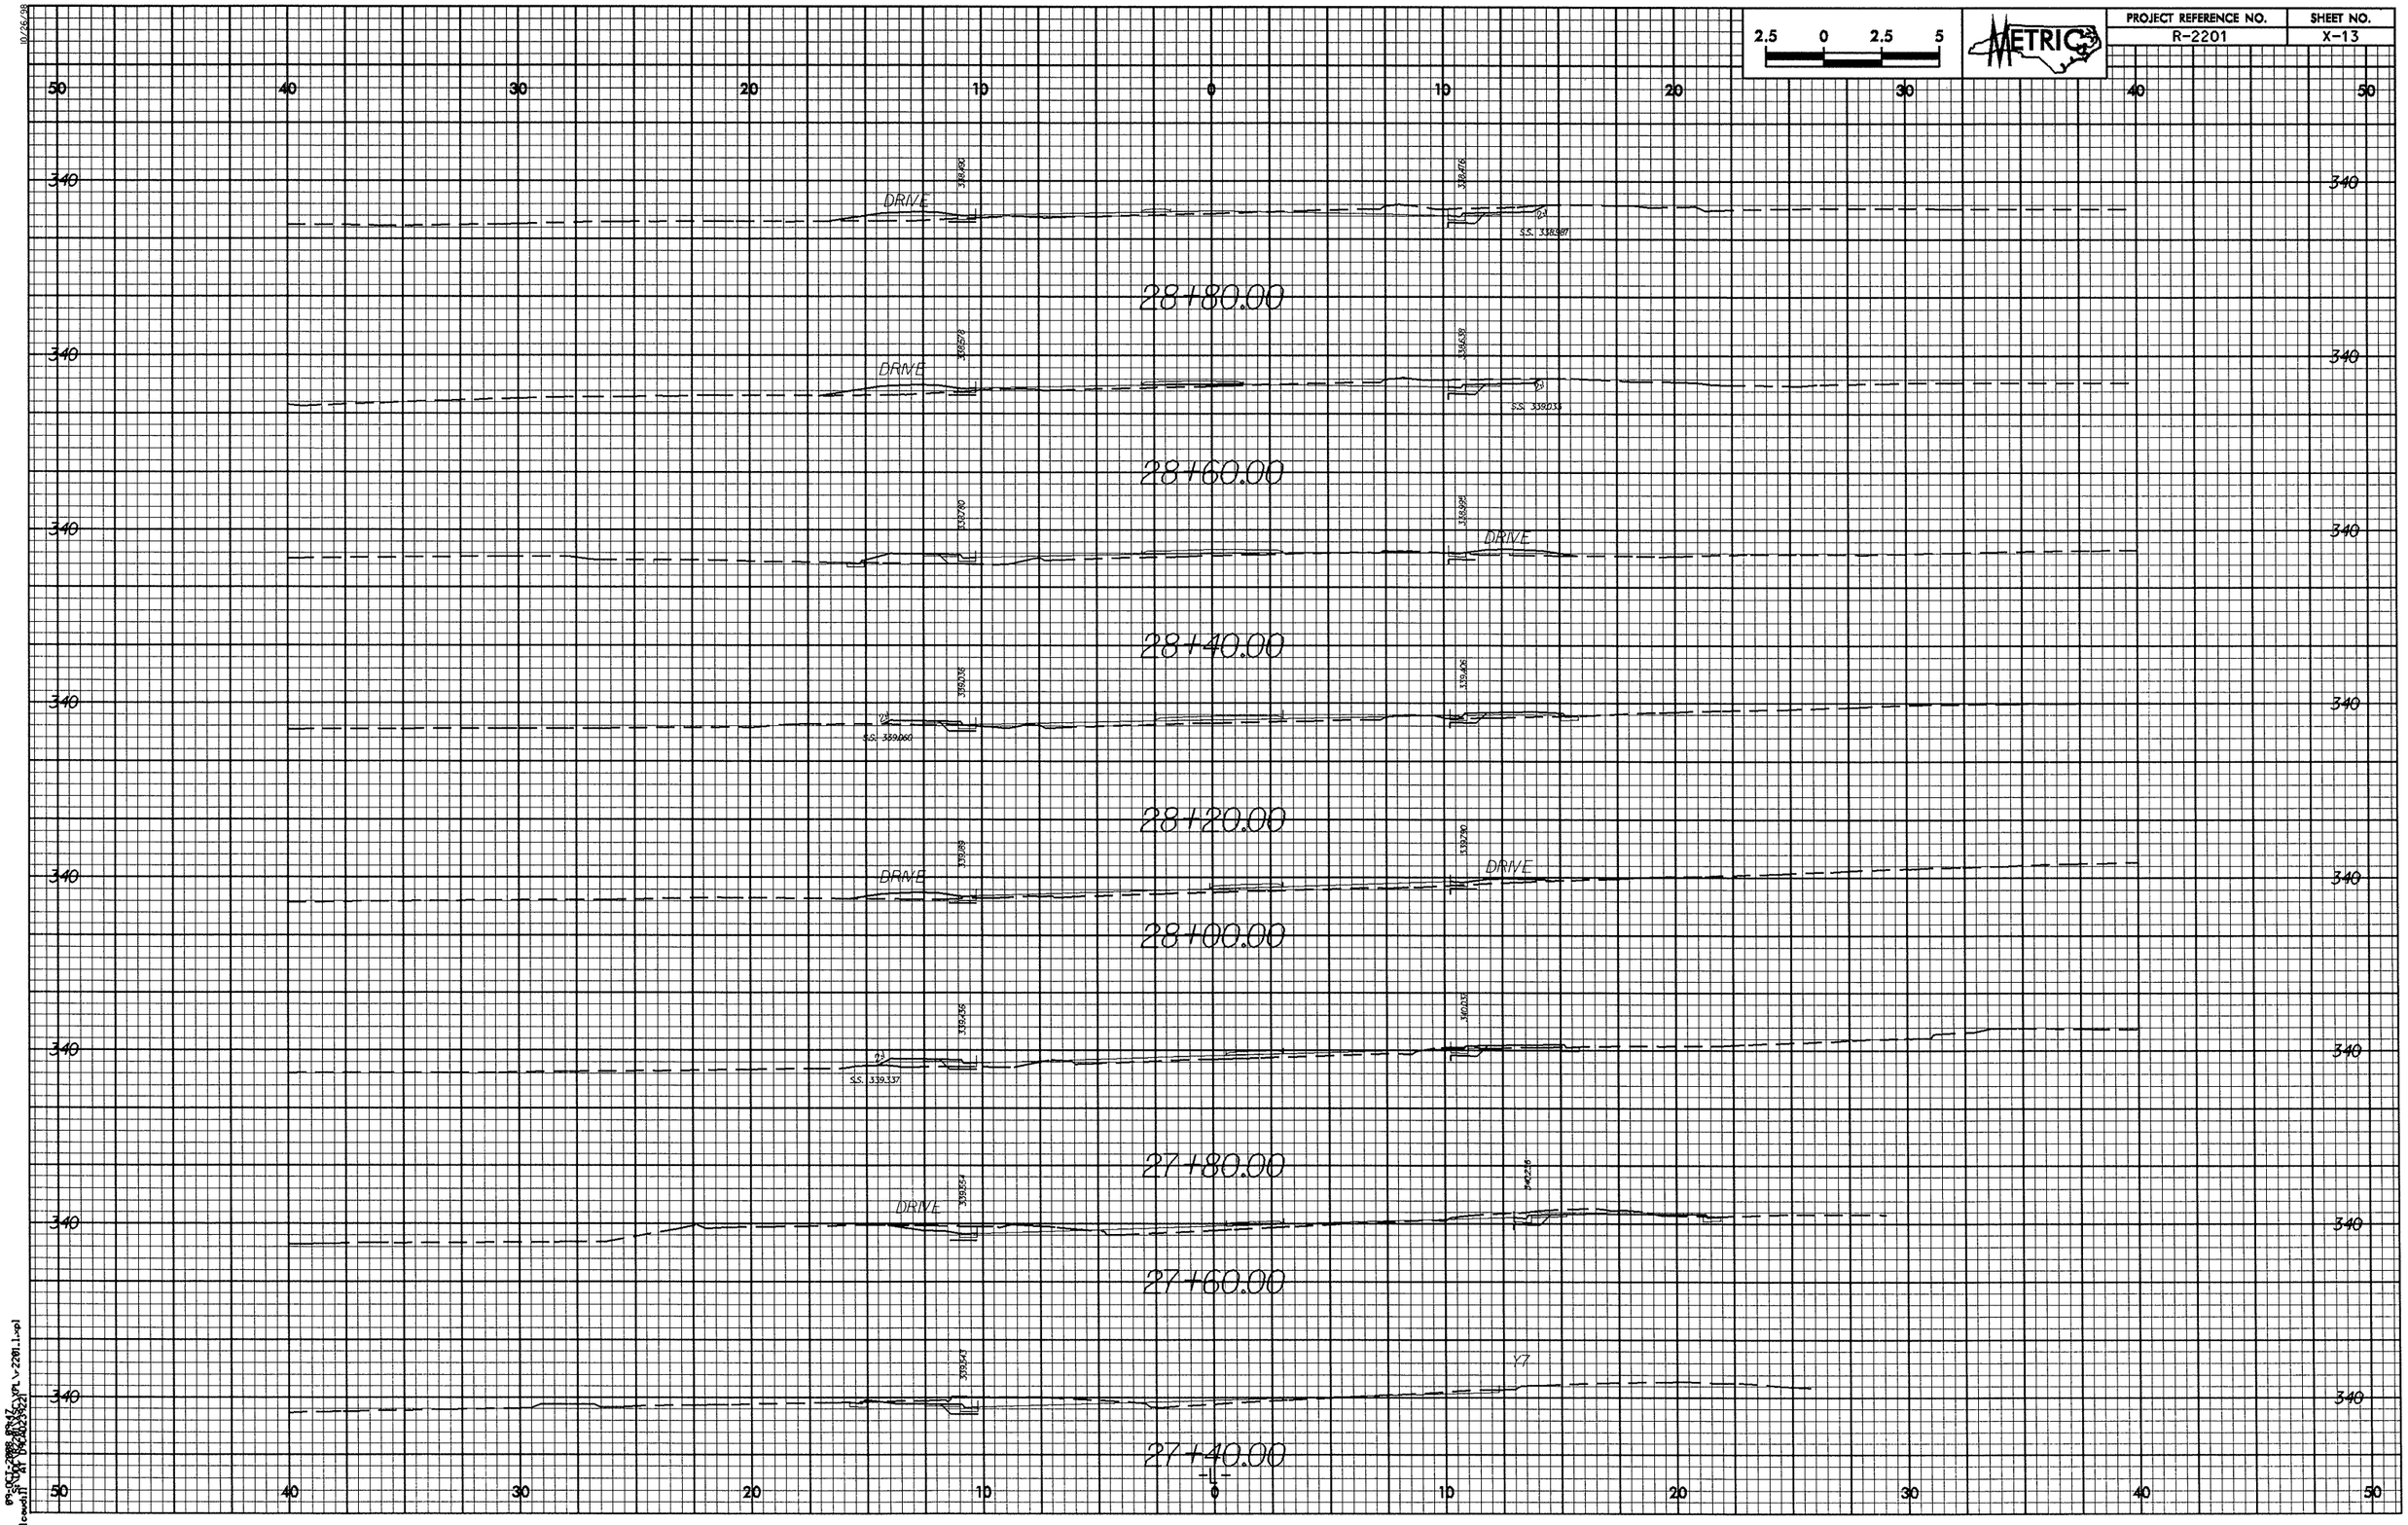

2.5 0 2.5 5
METRIC
PROJECT REFERENCE NO.
R-2201
SHEET NO.
X-13
50 40 30 20 10 0 10 20 30 40 50
340
DRIVE
S.S. 338987
28+80.00
S.S. 339033
28+60.00
28+40.00
S.S. 339060
28+20.00
28+00.00
S.S. 339337
27+80.00
27+60.00
27+40.00
-L-

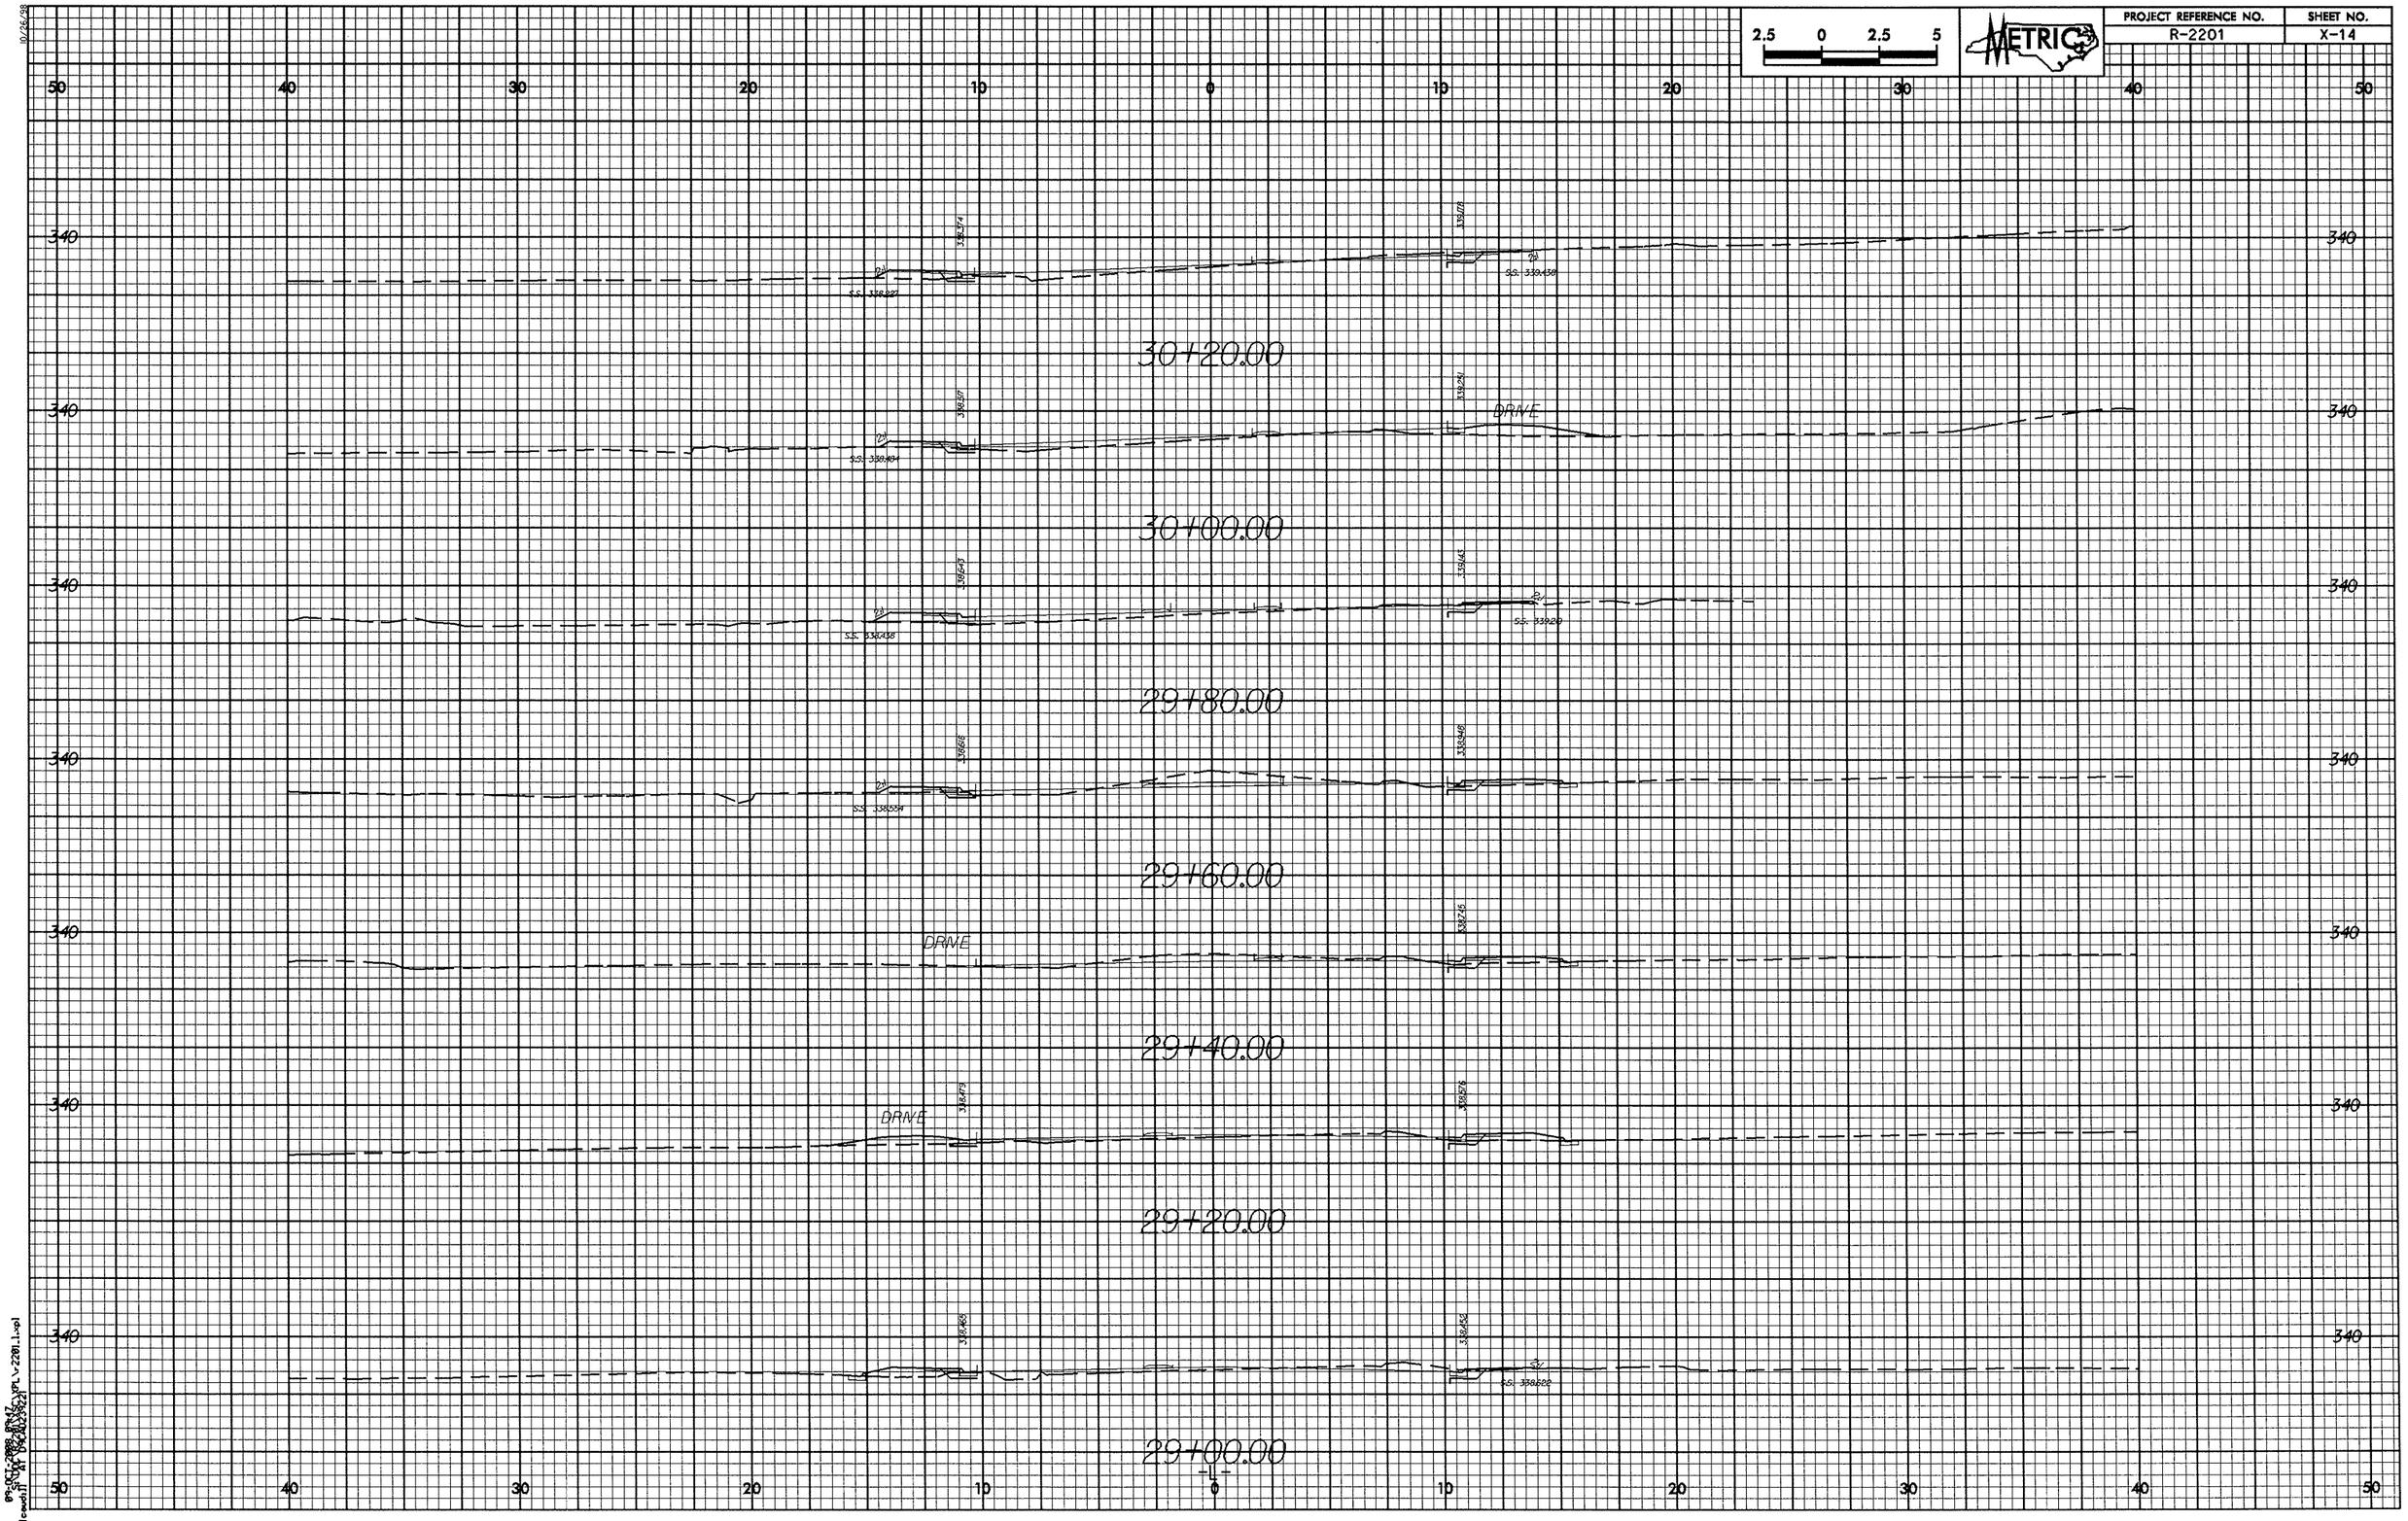

2.5 0 2.5 5
METRIC
PROJECT REFERENCE NO.
R-2201
SHEET NO.
X-14
50 40 30 20 10 0 10 20 30 40 50
340
30+20.00
DRIVE
30+00.00
29+80.00
29+60.00
DRIVE
29+40.00
DRIVE
29+20.00
29+00.00
-L-

PROJECT REFERENCE NO.	SHEET NO.
R-2201	X-15

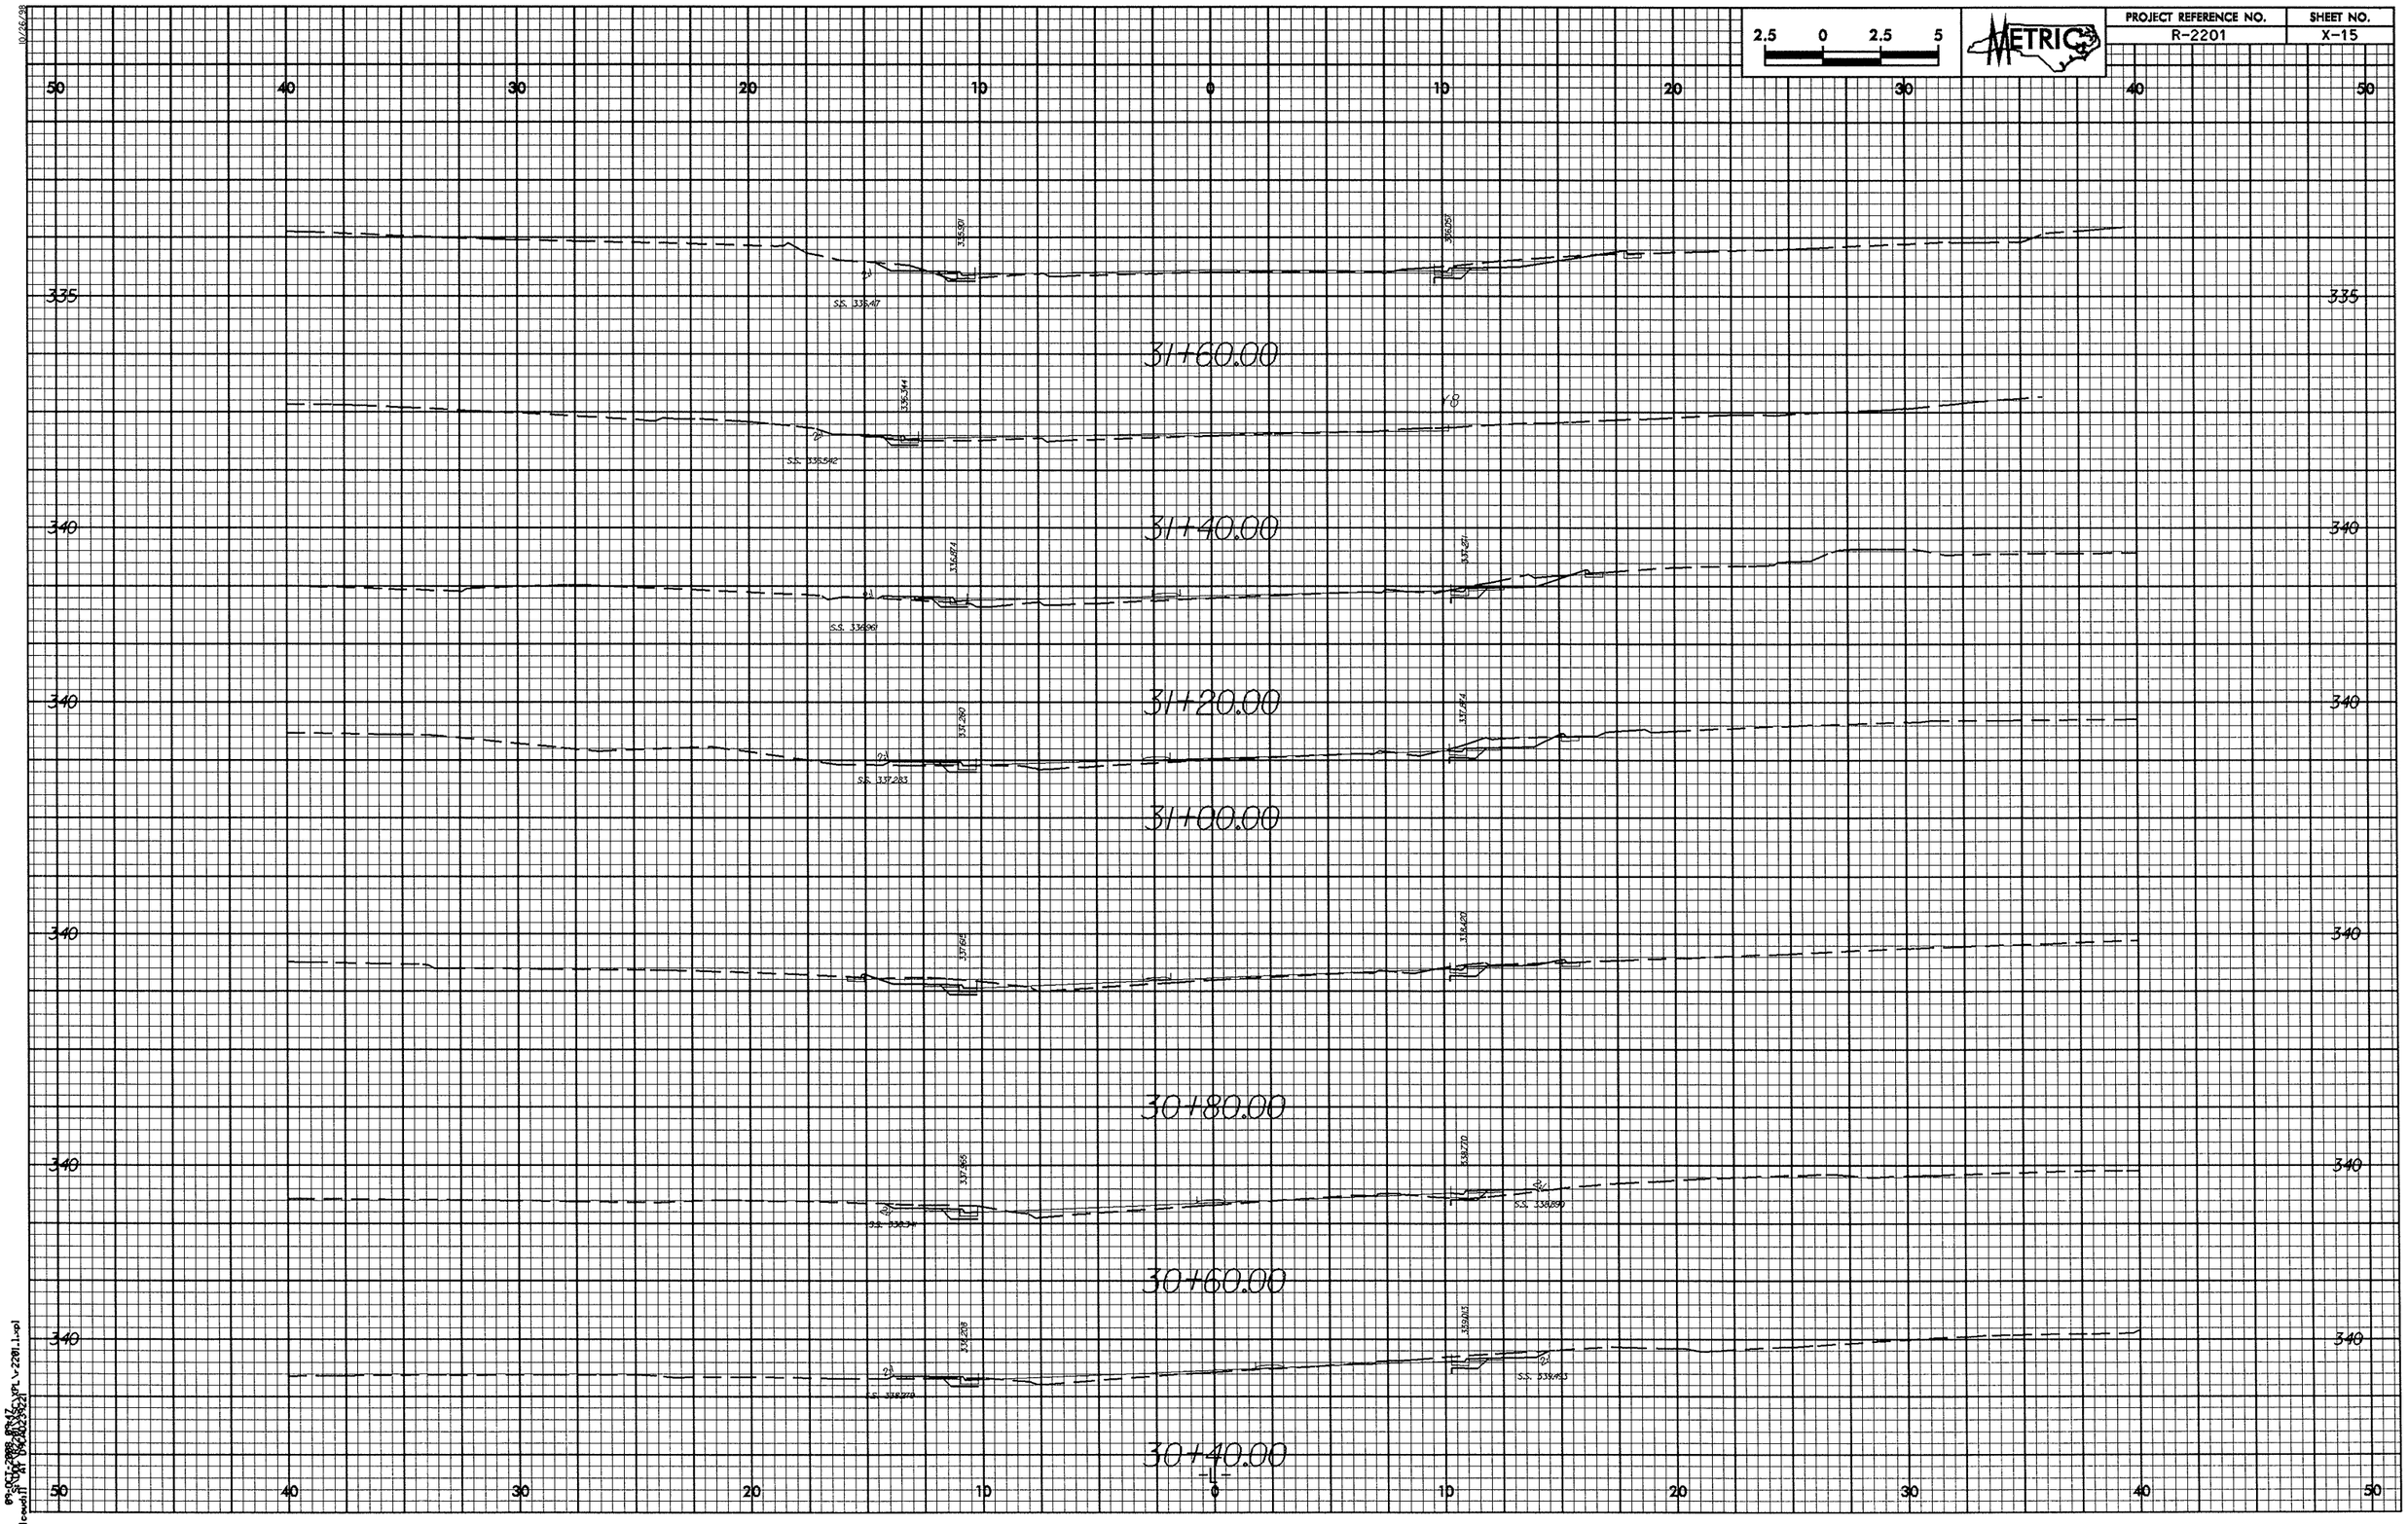

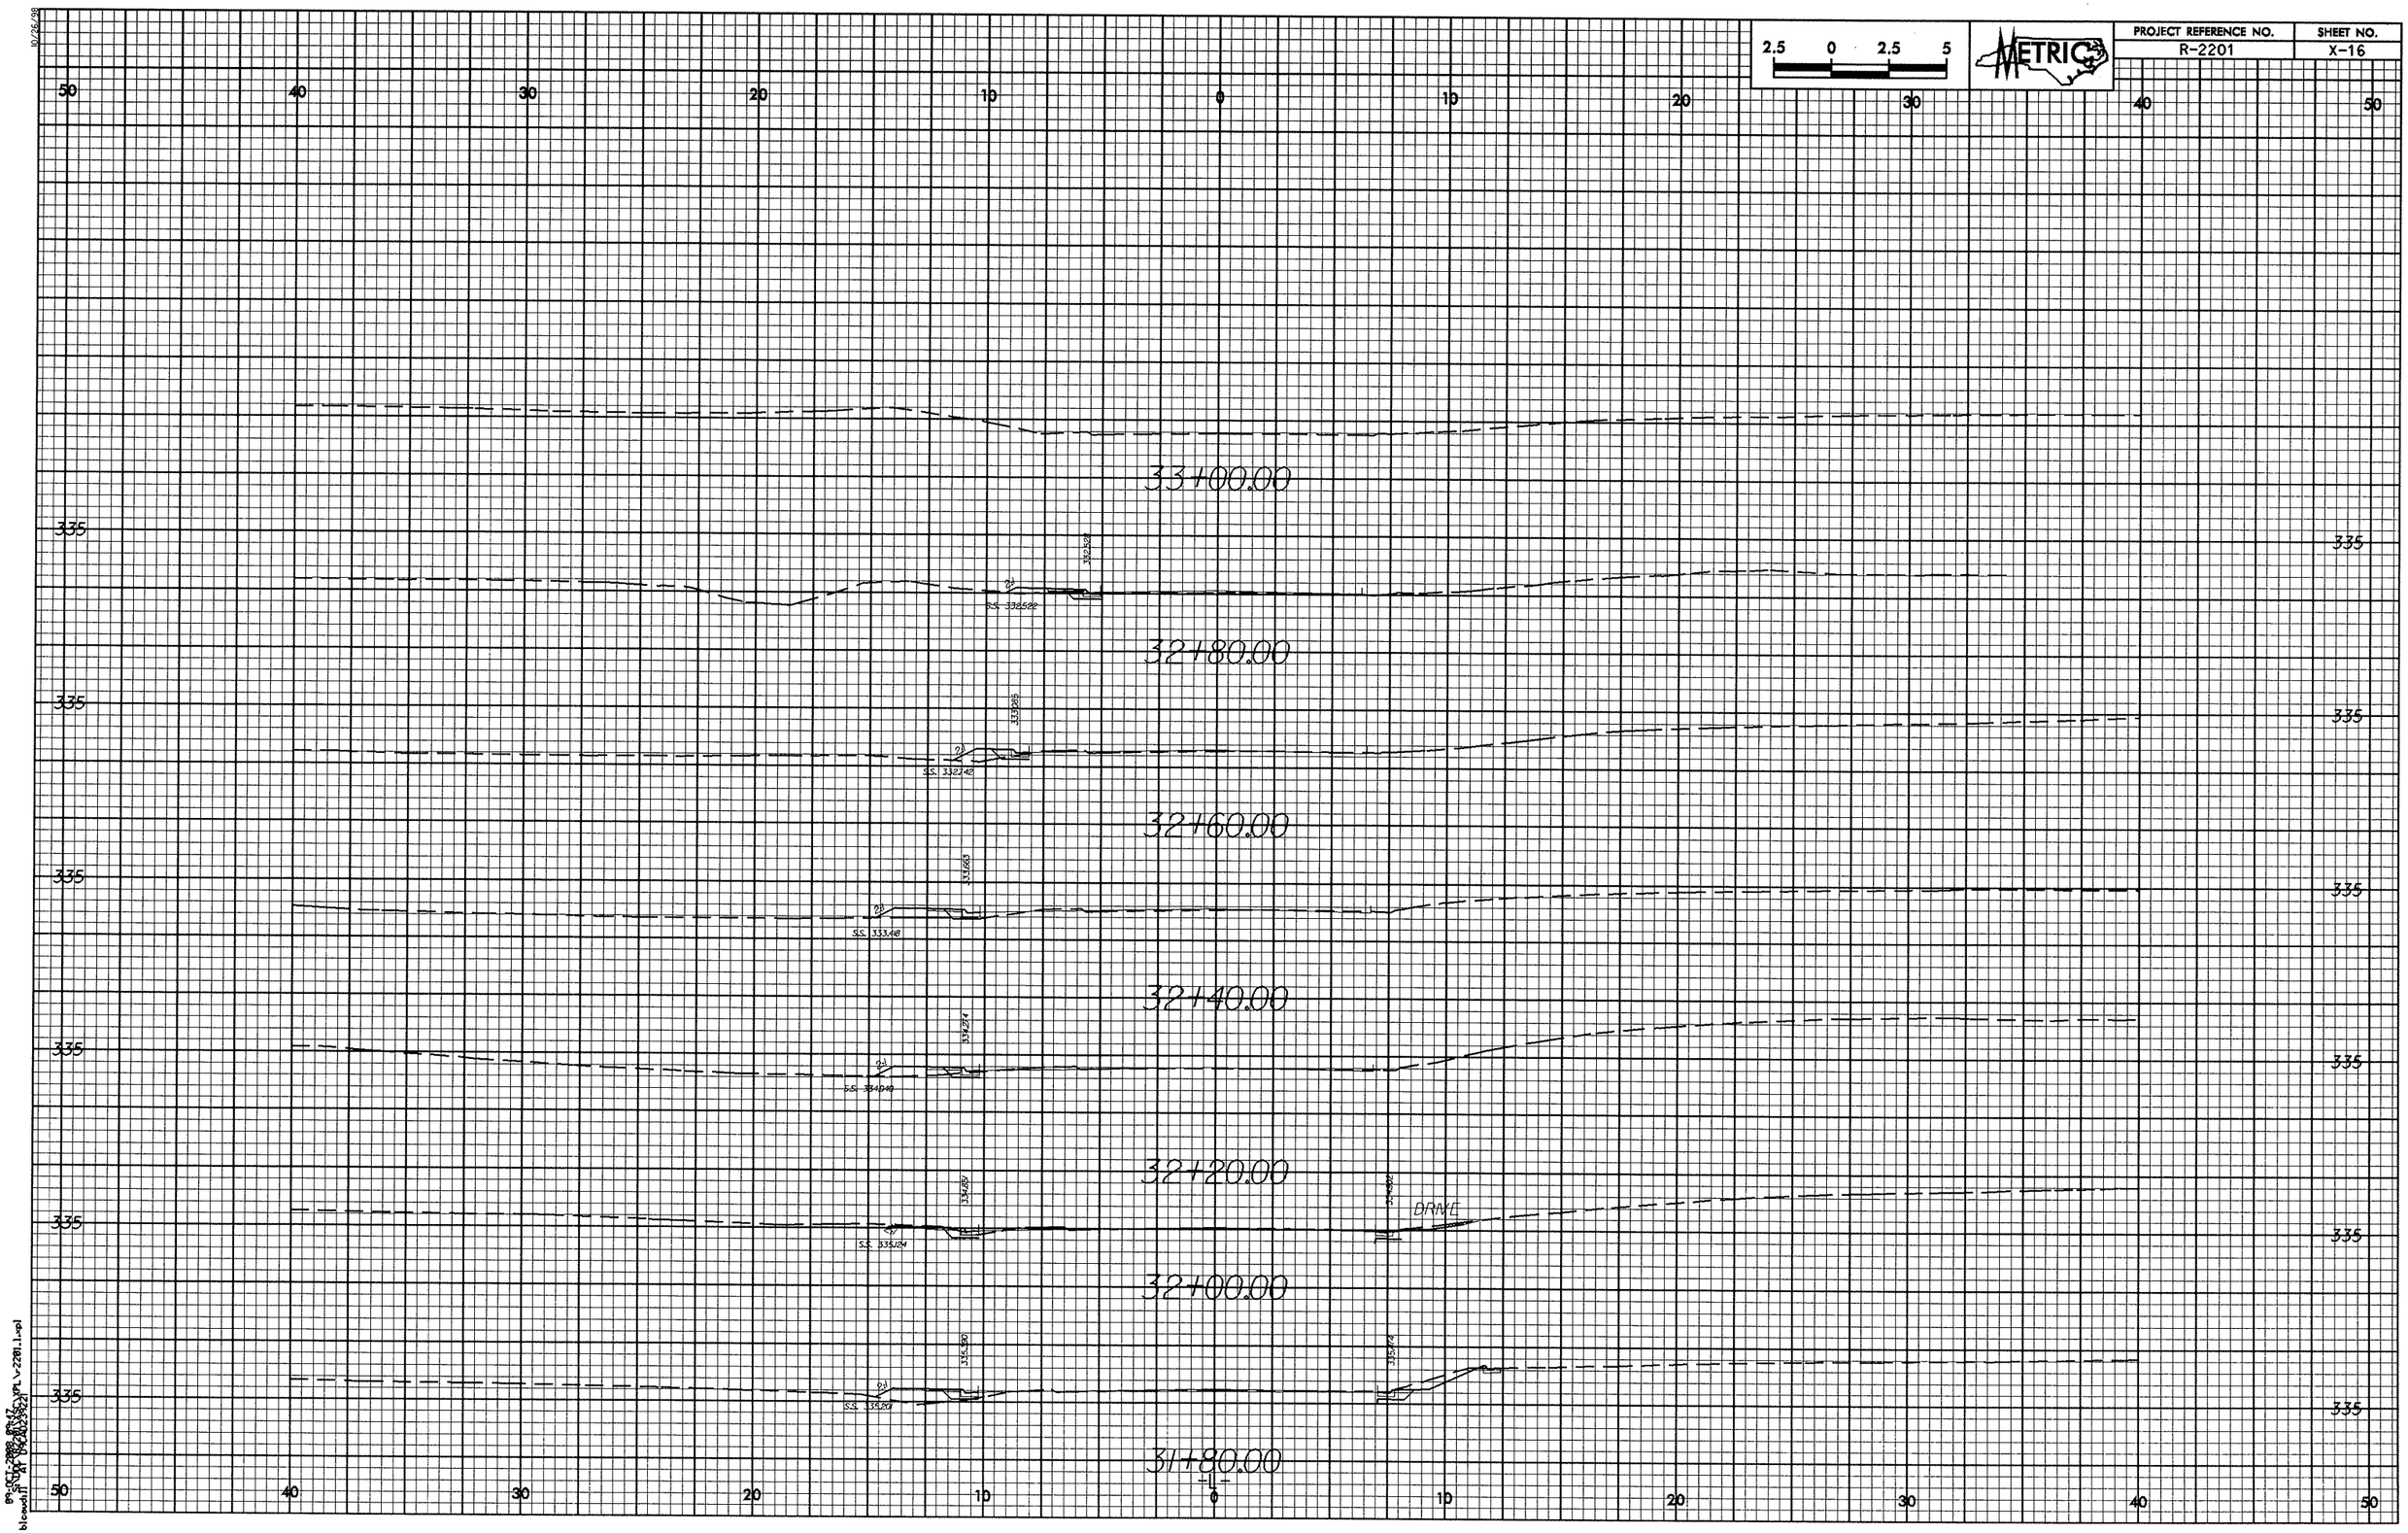

2.5 0 2.5 5
METRIC
PROJECT REFERENCE NO.
R-2201
SHEET NO.
X-16
50 40 30 20 10 0 10 20 30 40 50
335
33+00.00
32+80.00
32+60.00
32+40.00
32+20.00
32+00.00
31+80.00
DRIVE

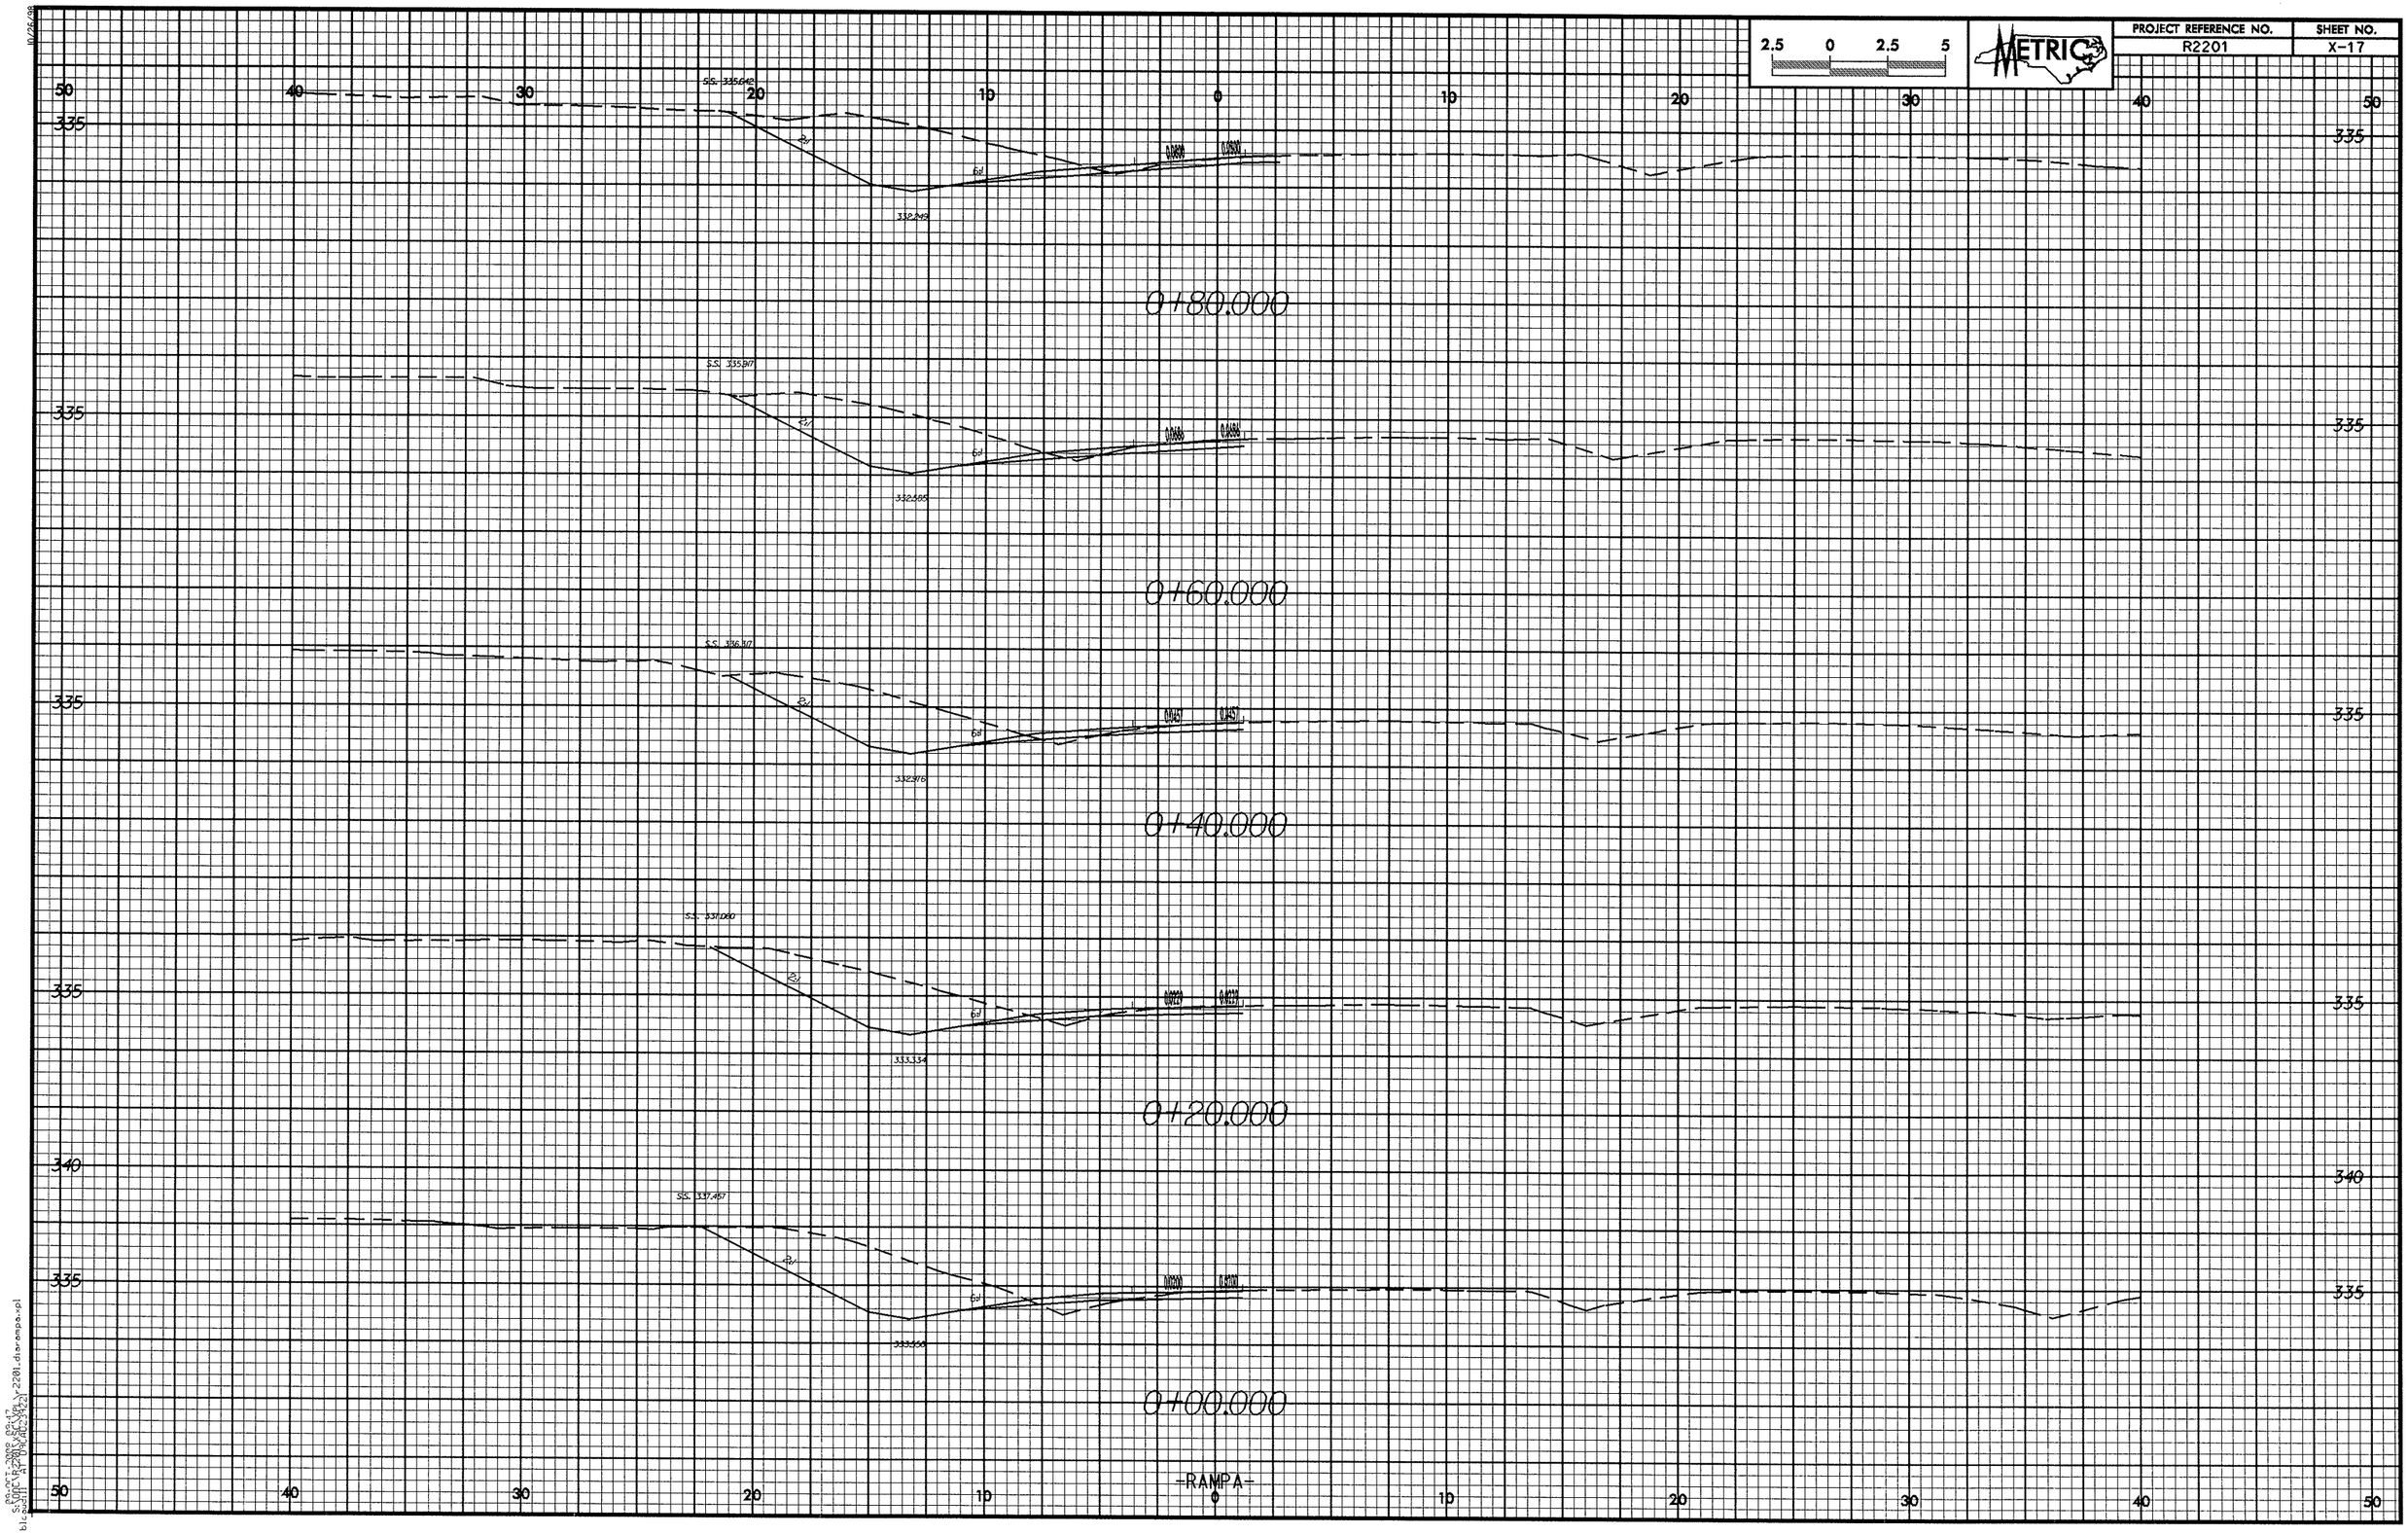

2.5 0 2.5 5
METRIC
PROJECT REFERENCE NO.
R2201
SHEET NO.
X-17
0+80.000
0+60.000
0+40.000
0+20.000
0+00.000
-RAMPA-

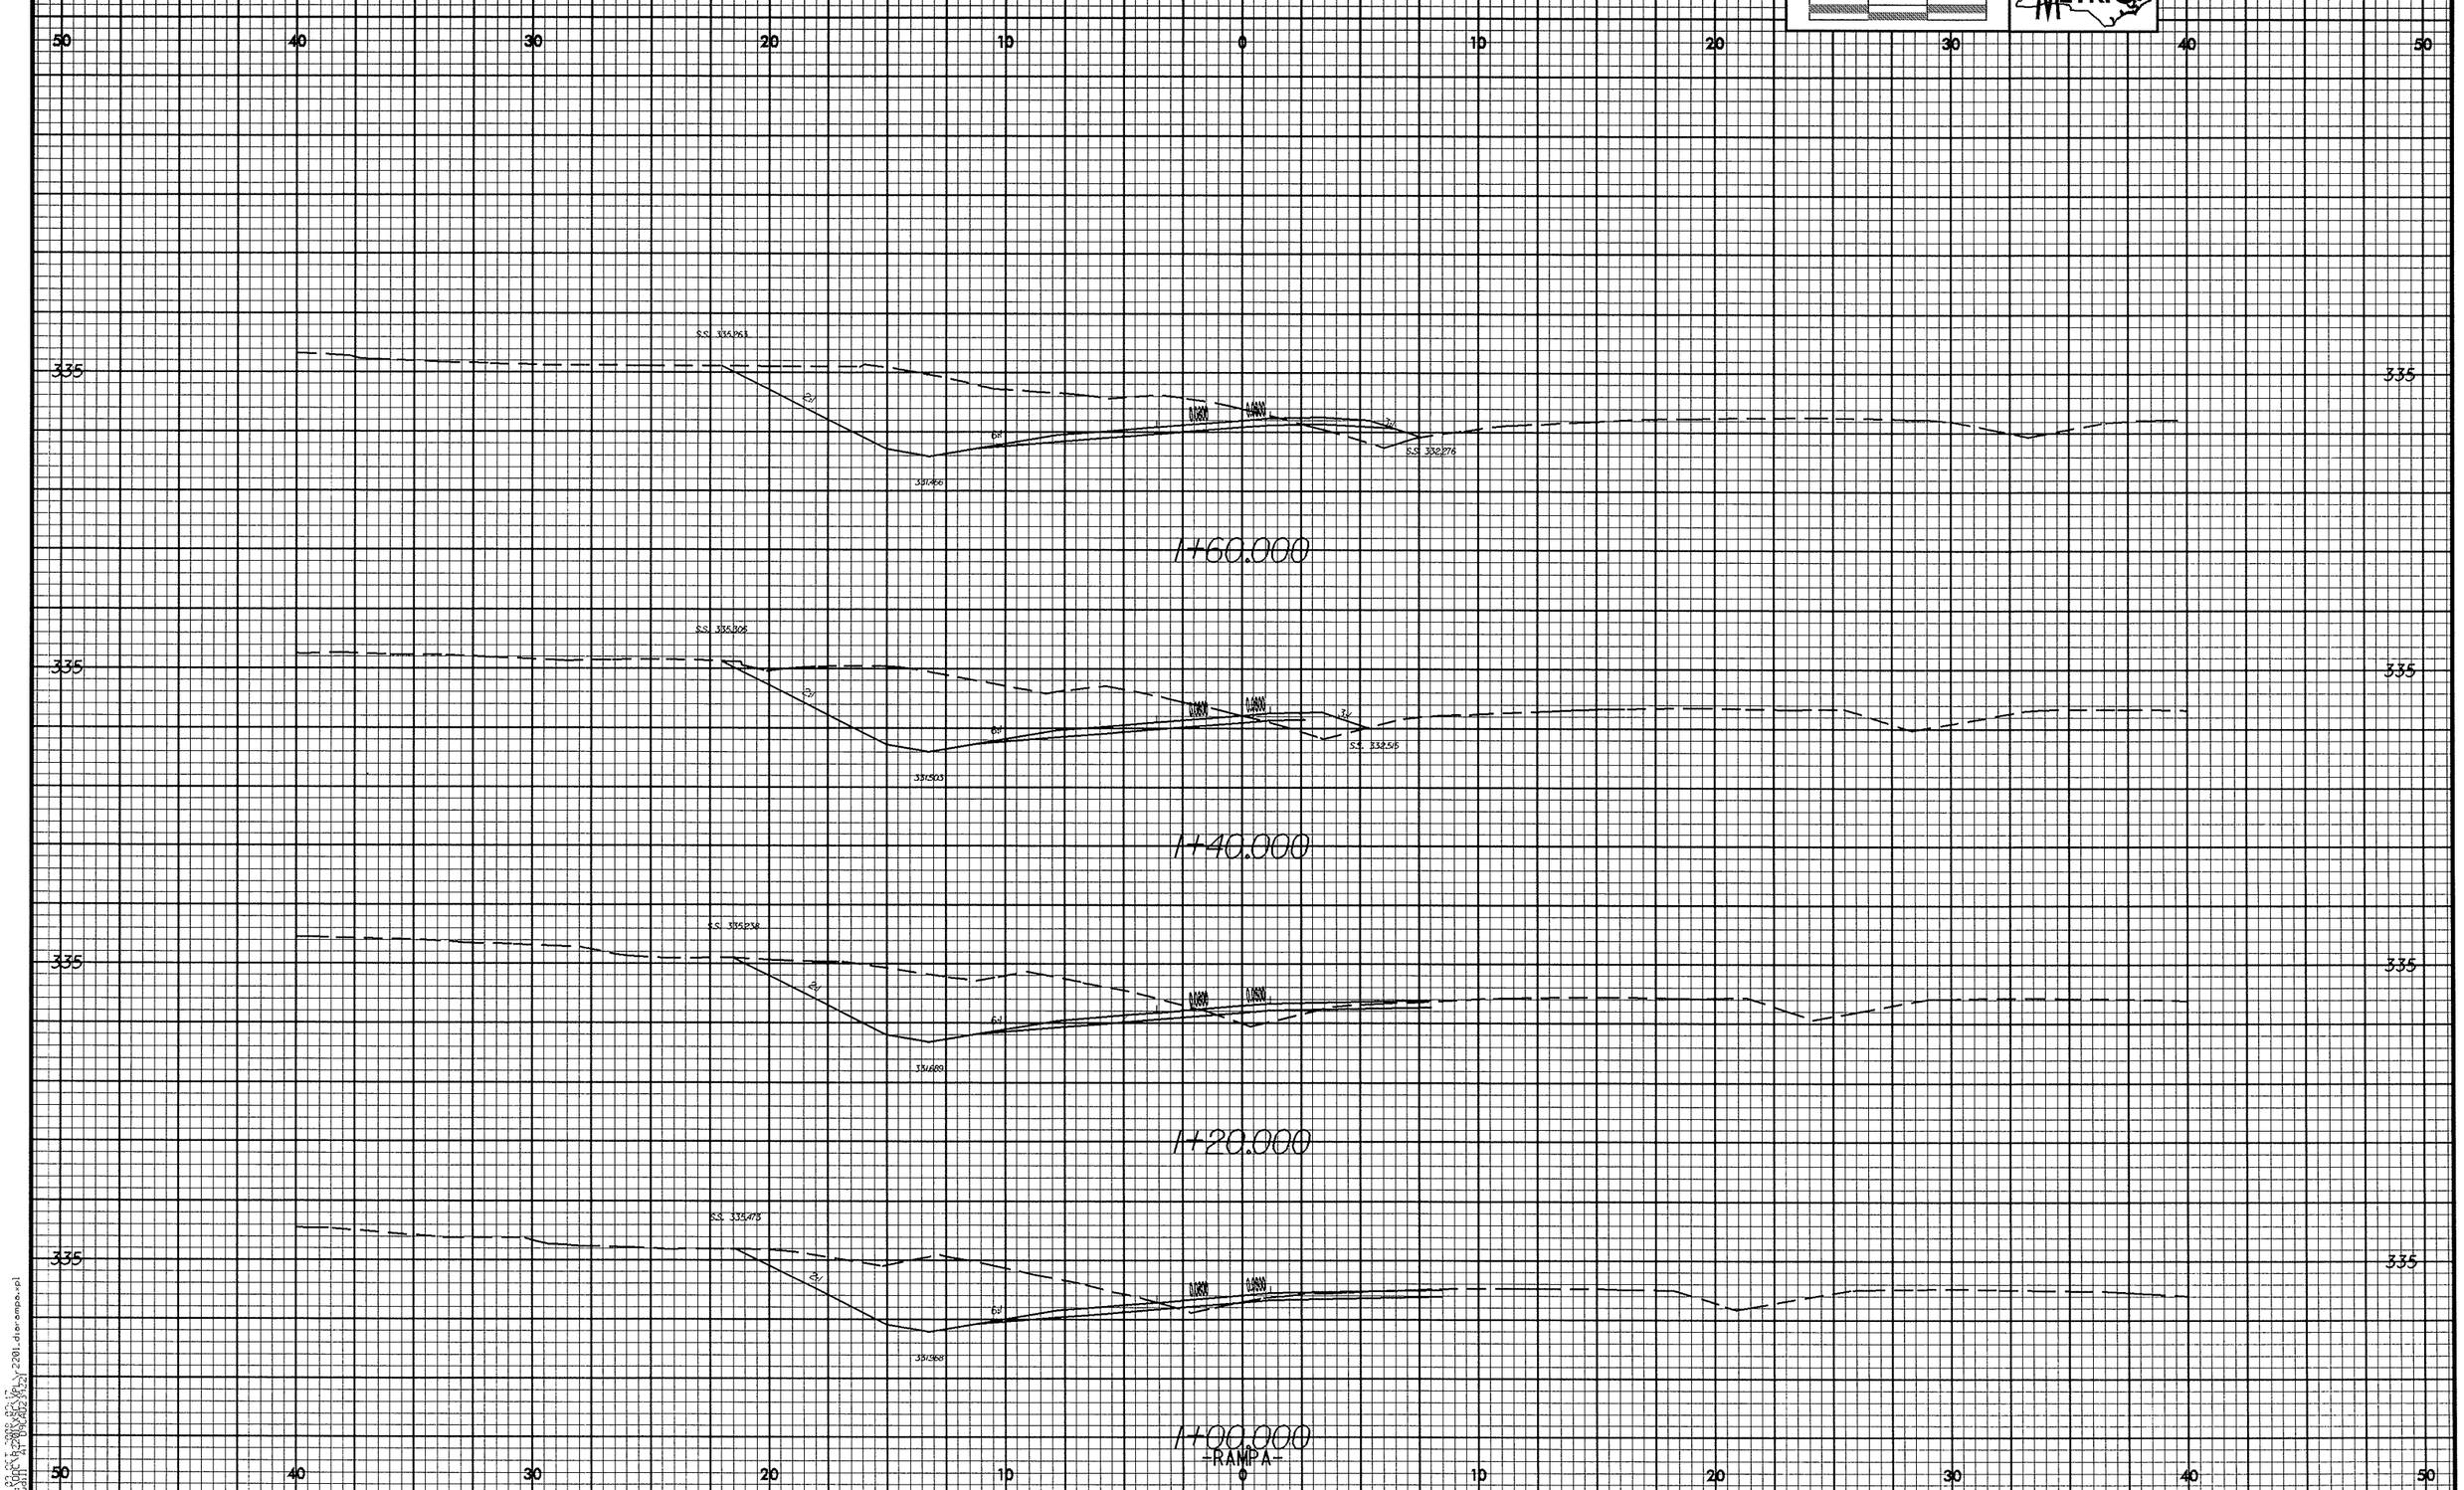

2.5 0 2.5 5
METRIC
PROJECT REFERENCE NO.
R2201
SHEET NO.
X-18
50 40 30 20 10 0 10 20 30 40 50
335
S.S. 335.263
2:1
6:1
0.0800
0.0800
3:1
S.S. 332.276
331.466
1+60.000
S.S. 335.306
331.503
S.S. 332.515
1+40.000
S.S. 335.238
331.689
1+20.000
S.S. 335.473
331.568
1+00.000
-RAMPA-

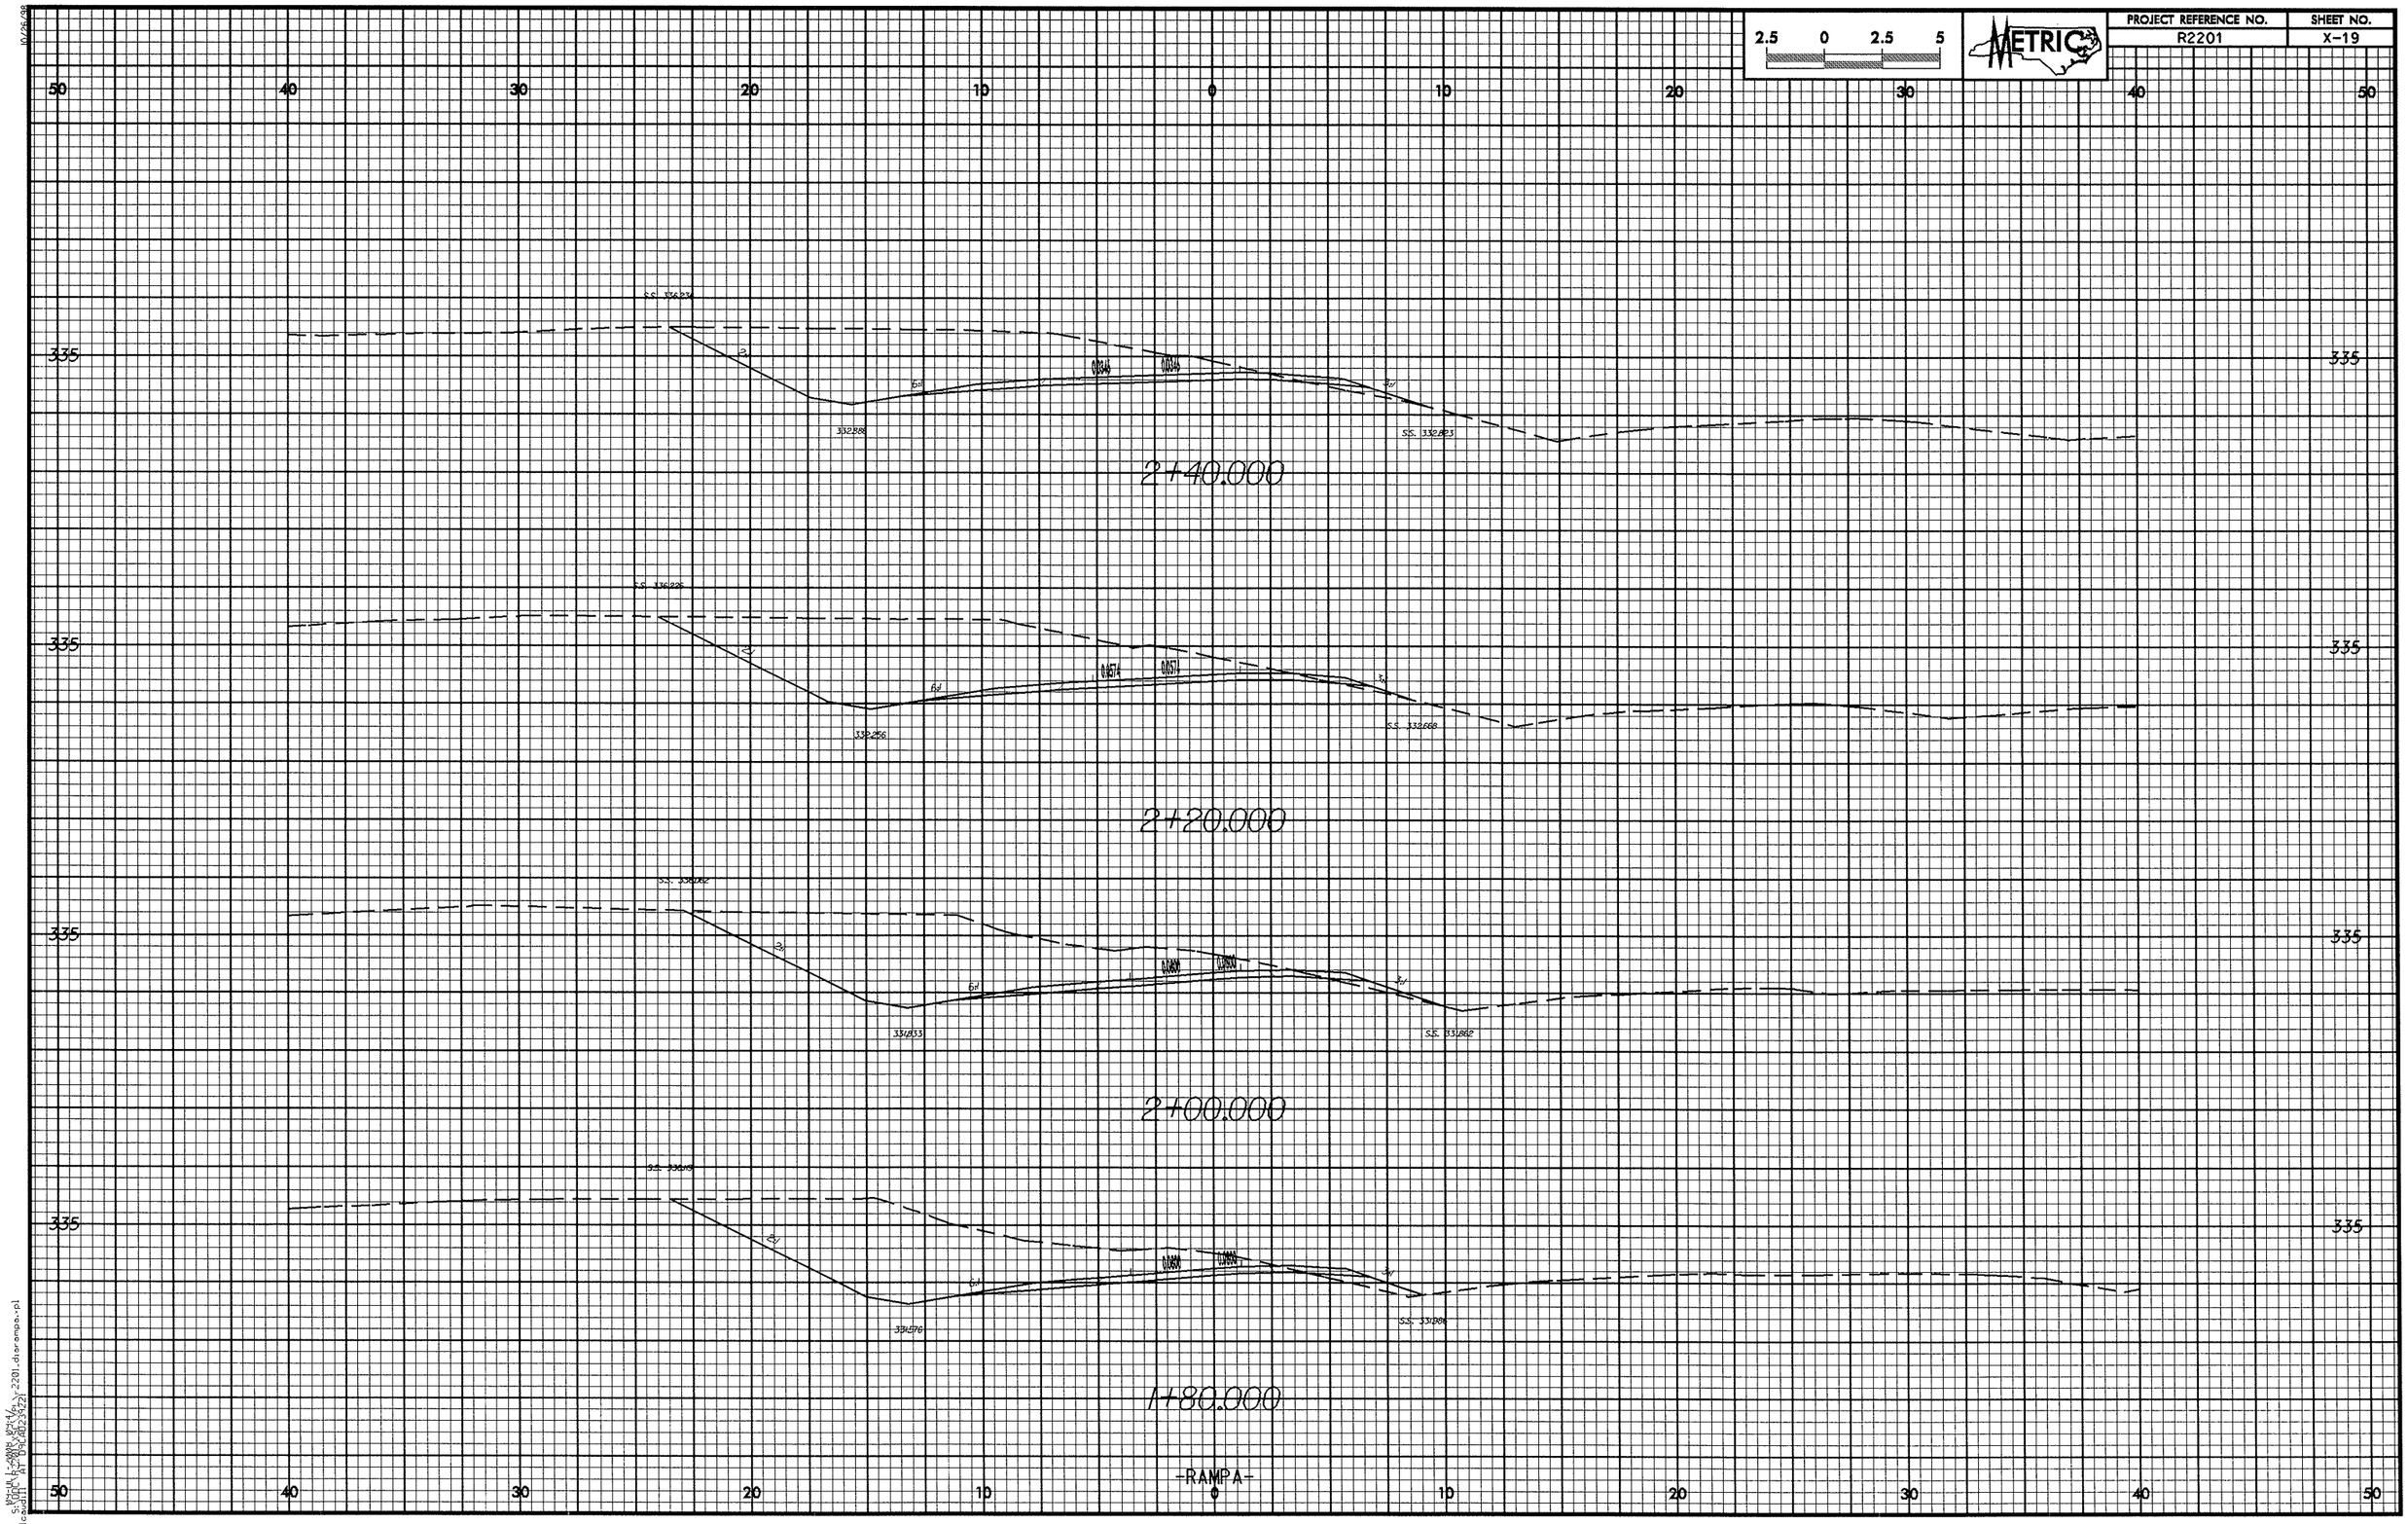

2.5 0 2.5 5
METRIC
PROJECT REFERENCE NO.
R2201
SHEET NO.
X-19
50 40 30 20 10 0 10 20 30 40 50
335
2+40.000
2+20.000
2+00.000
1+80.000
-RAMPA-

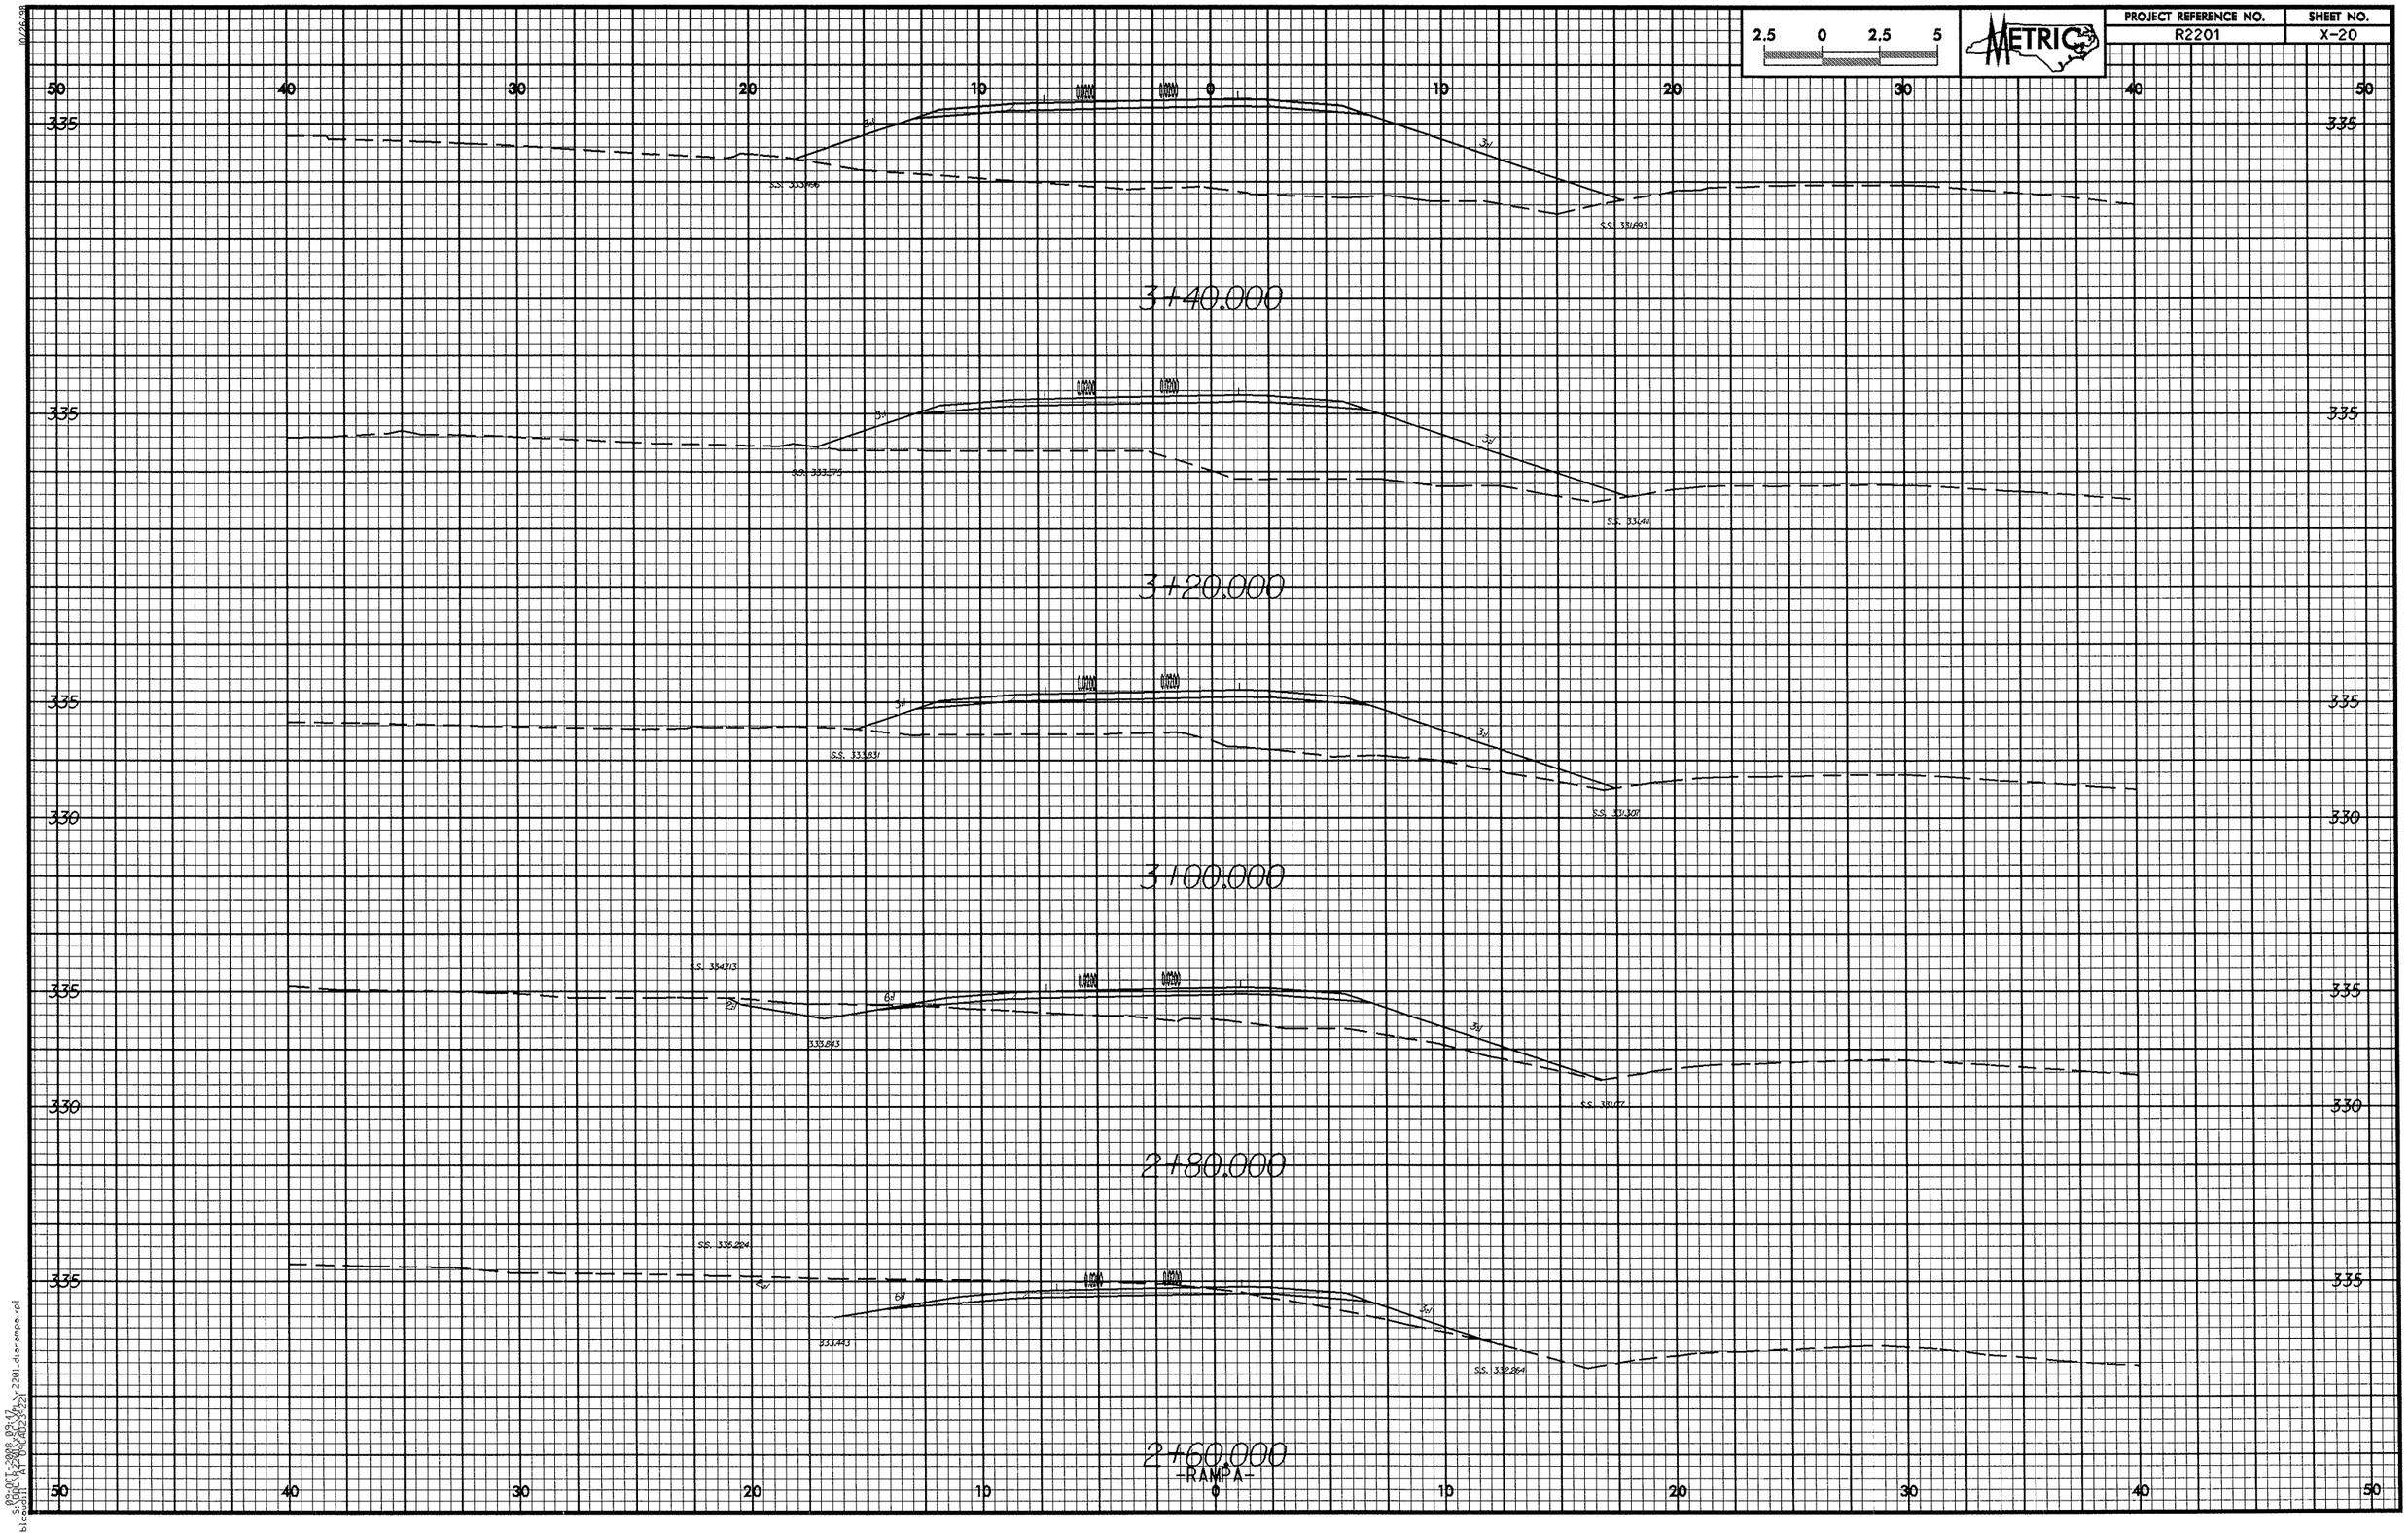

2.5 0 2.5 5
METRIC
PROJECT REFERENCE NO.
R2201
SHEET NO.
X-20
3+40.000
3+20.000
3+00.000
2+80.000
2+60.000
-RAMPA-
335
330
50
40
30
20
10
0

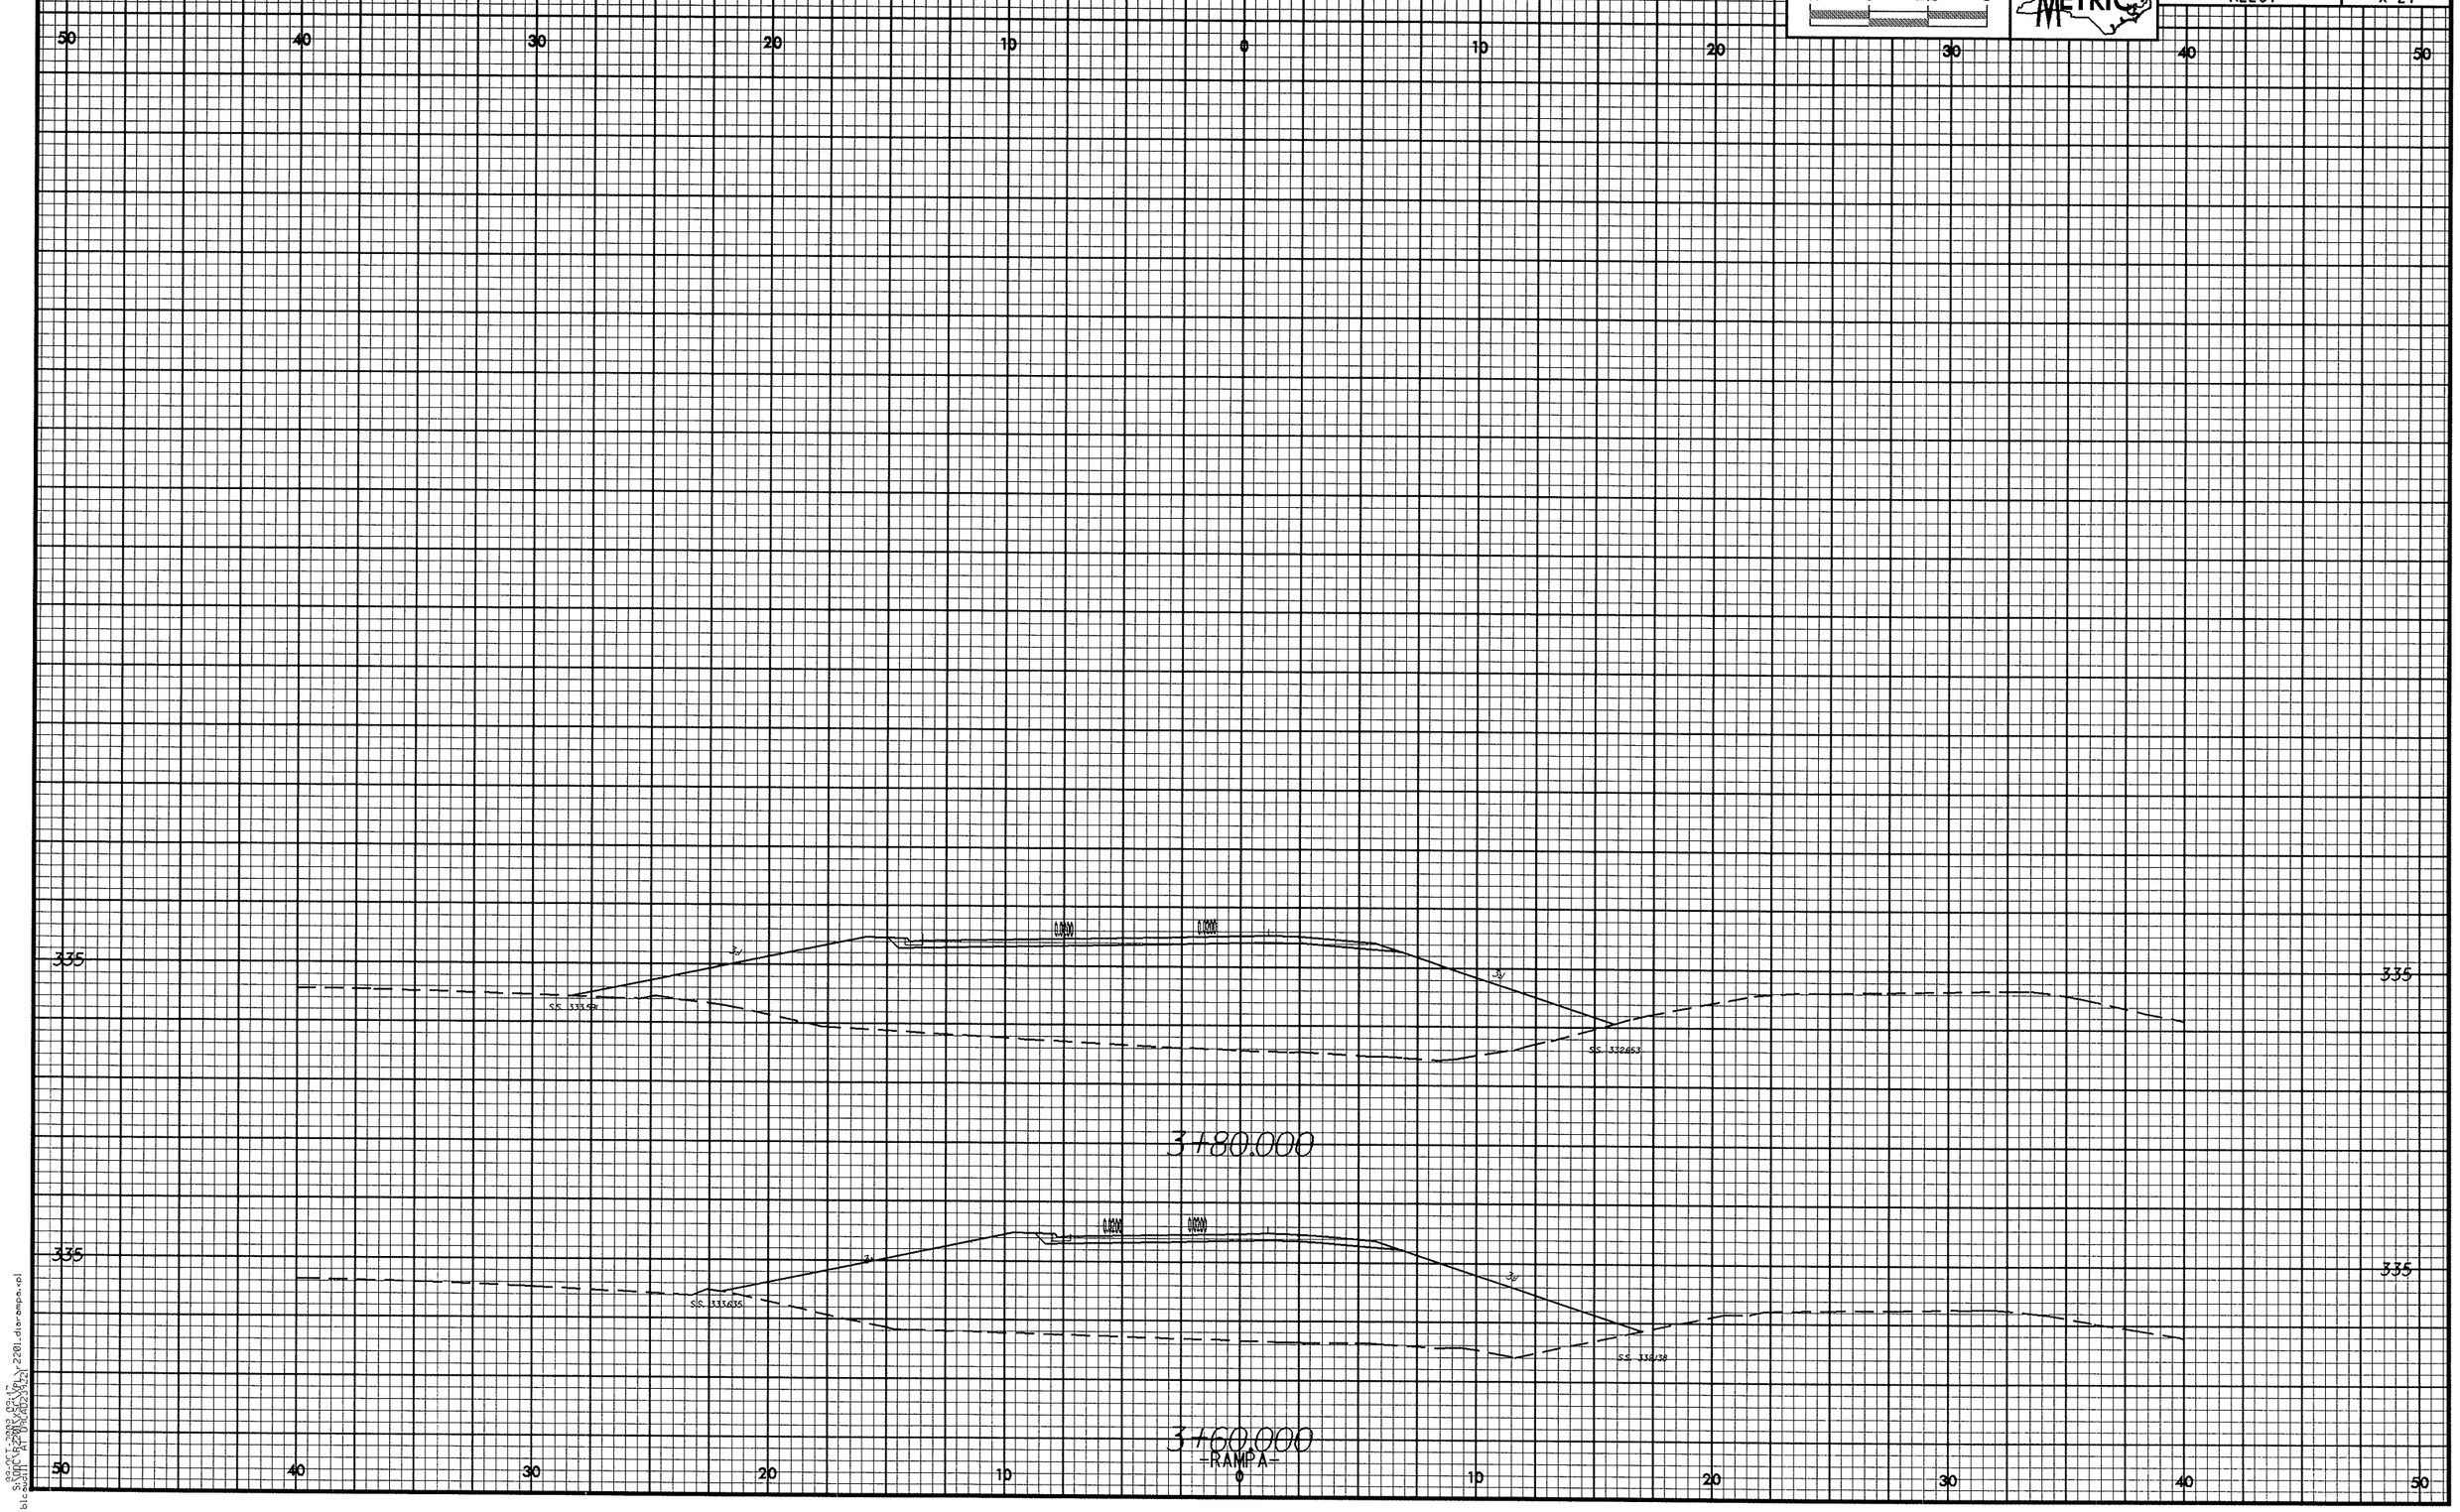

2.5 0 2.5 5
METRIC
PROJECT REFERENCE NO.
R2201
SHEET NO.
X-21
50 40 30 20 10 0 10 20 30 40 50
335
3+80.000
3+60.000
-RAMPA-

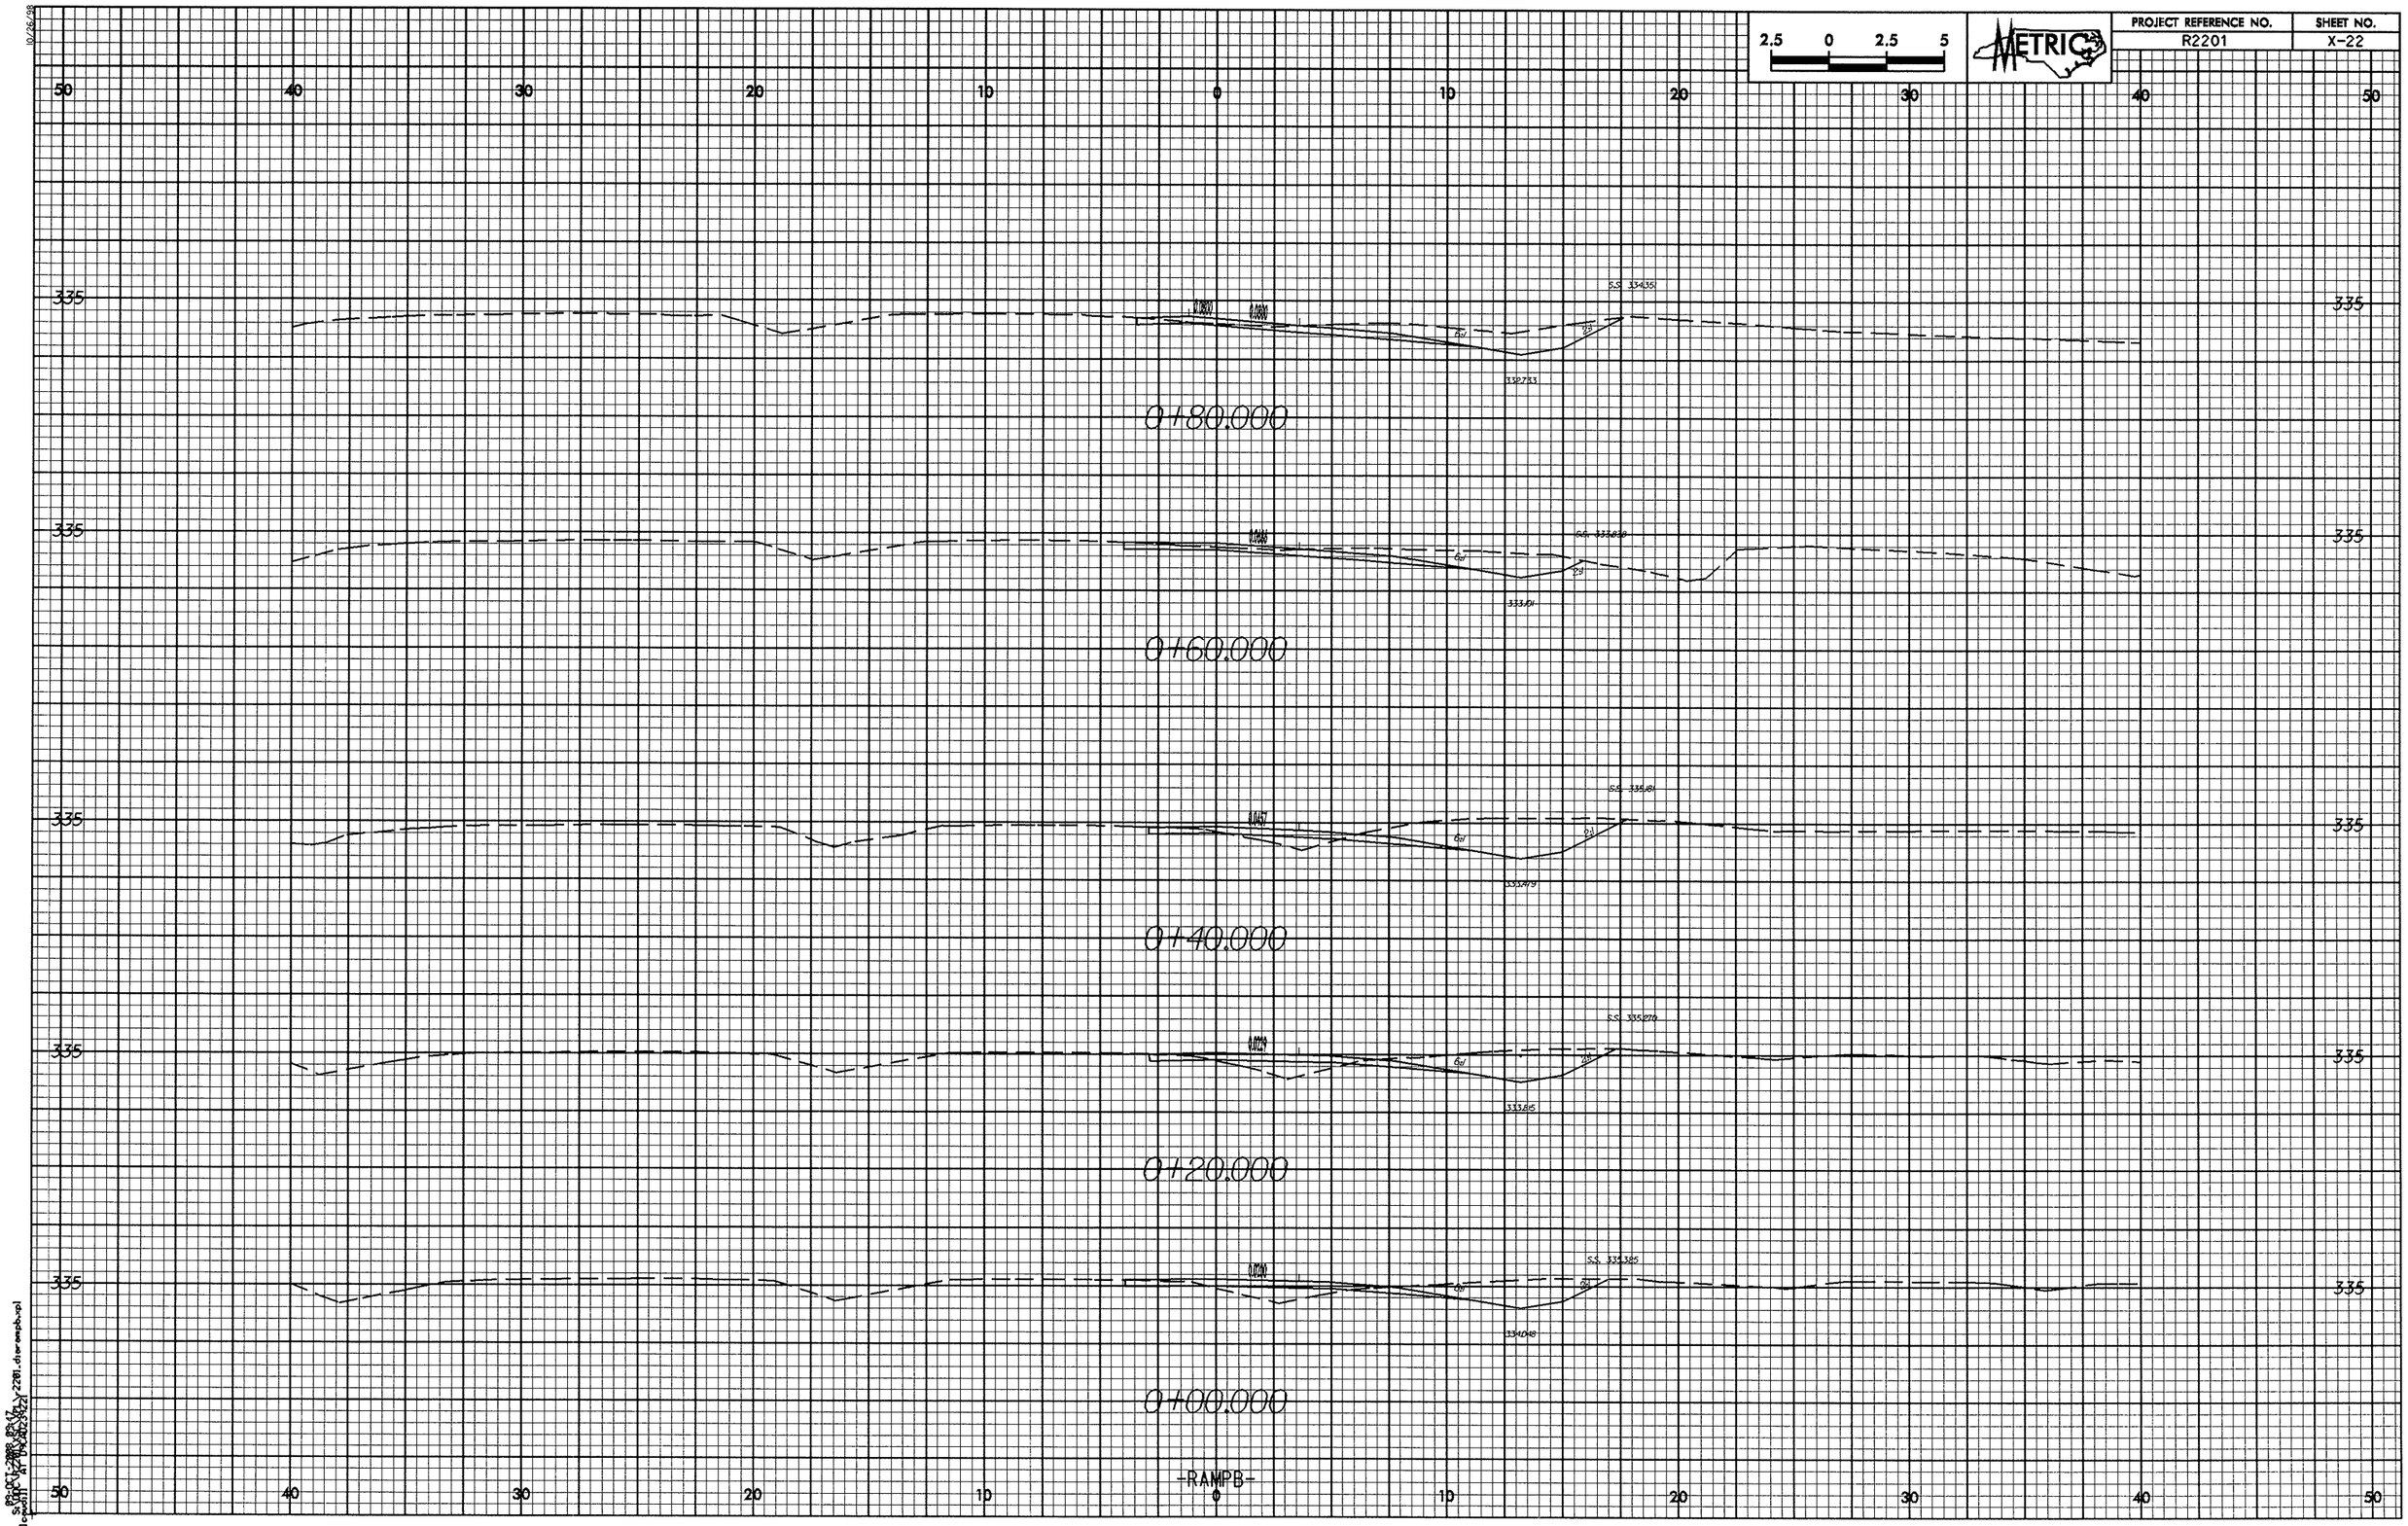

2.5 0 2.5 5
METRIC
PROJECT REFERENCE NO.
R2201
SHEET NO.
X-22
50 40 30 20 10 0 10 20 30 40 50
335
0+80.000
0+60.000
0+40.000
0+20.000
0+00.000
-RAMPB-

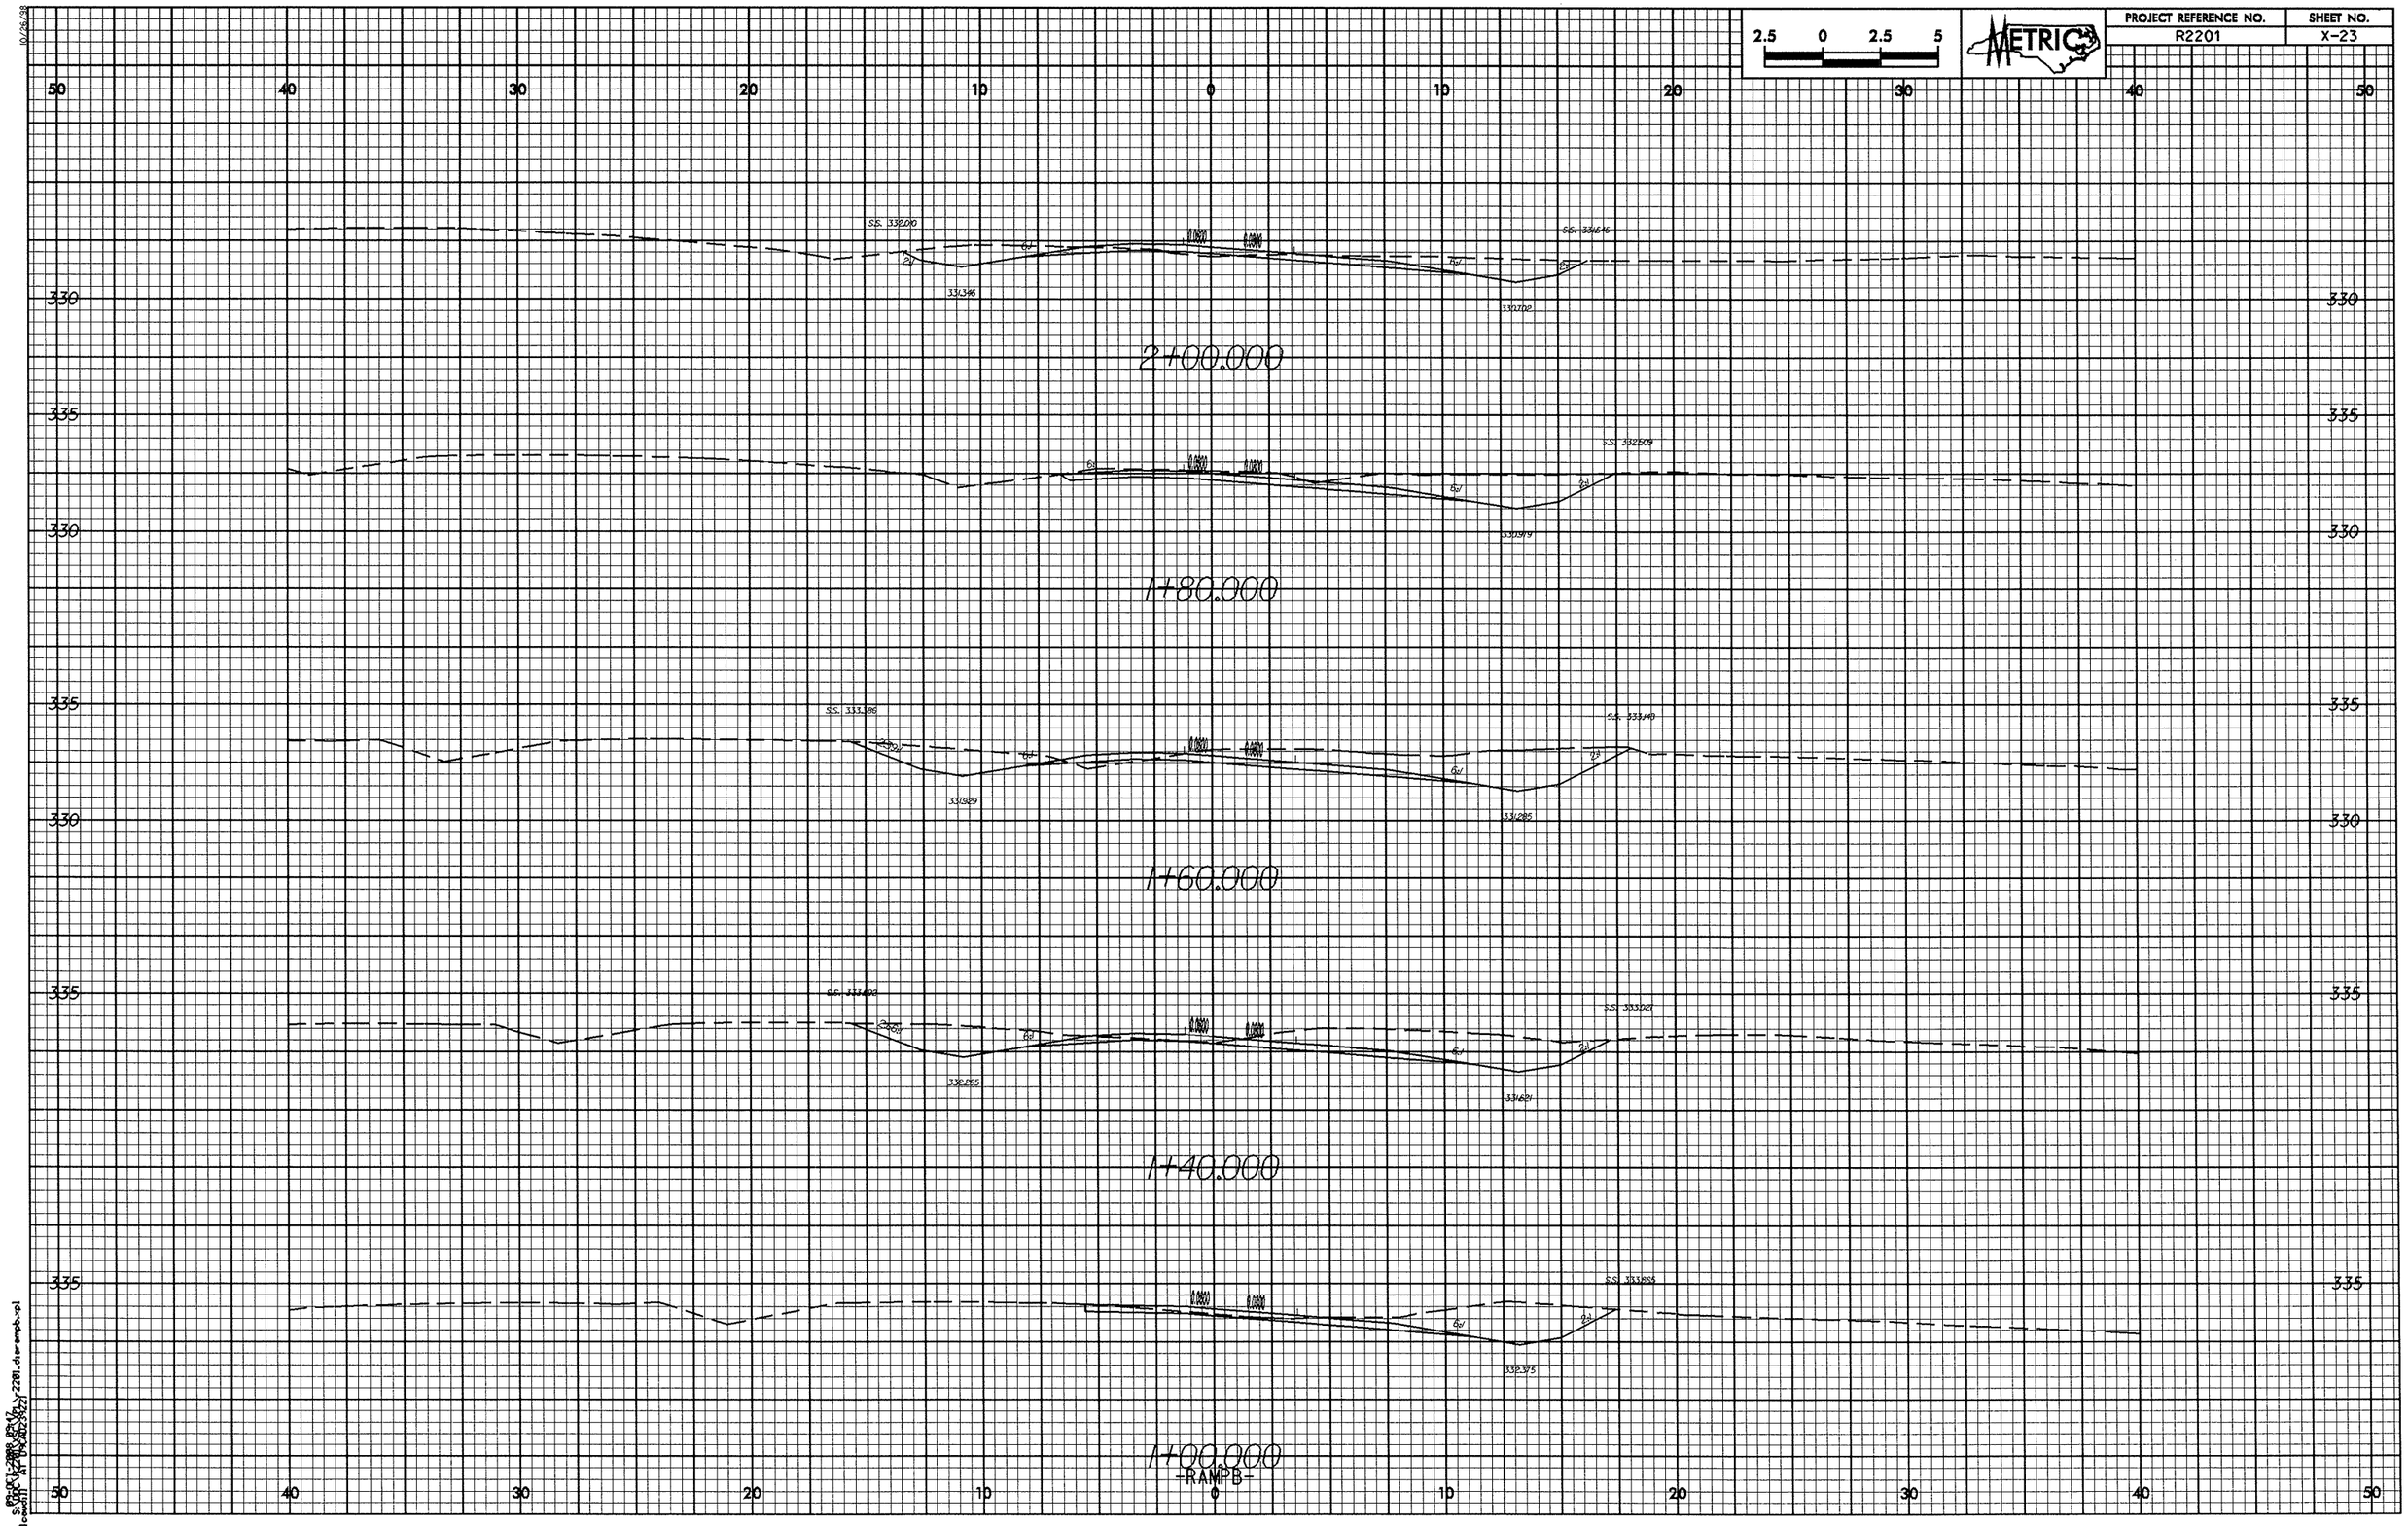

2.5 0 2.5 5
METRIC
PROJECT REFERENCE NO.
R2201
SHEET NO.
X-23
50 40 30 20 10 0 10 20 30 40 50
330
335
2+00.000
1+80.000
1+60.000
1+40.000
1+00.000
-RAMPB-

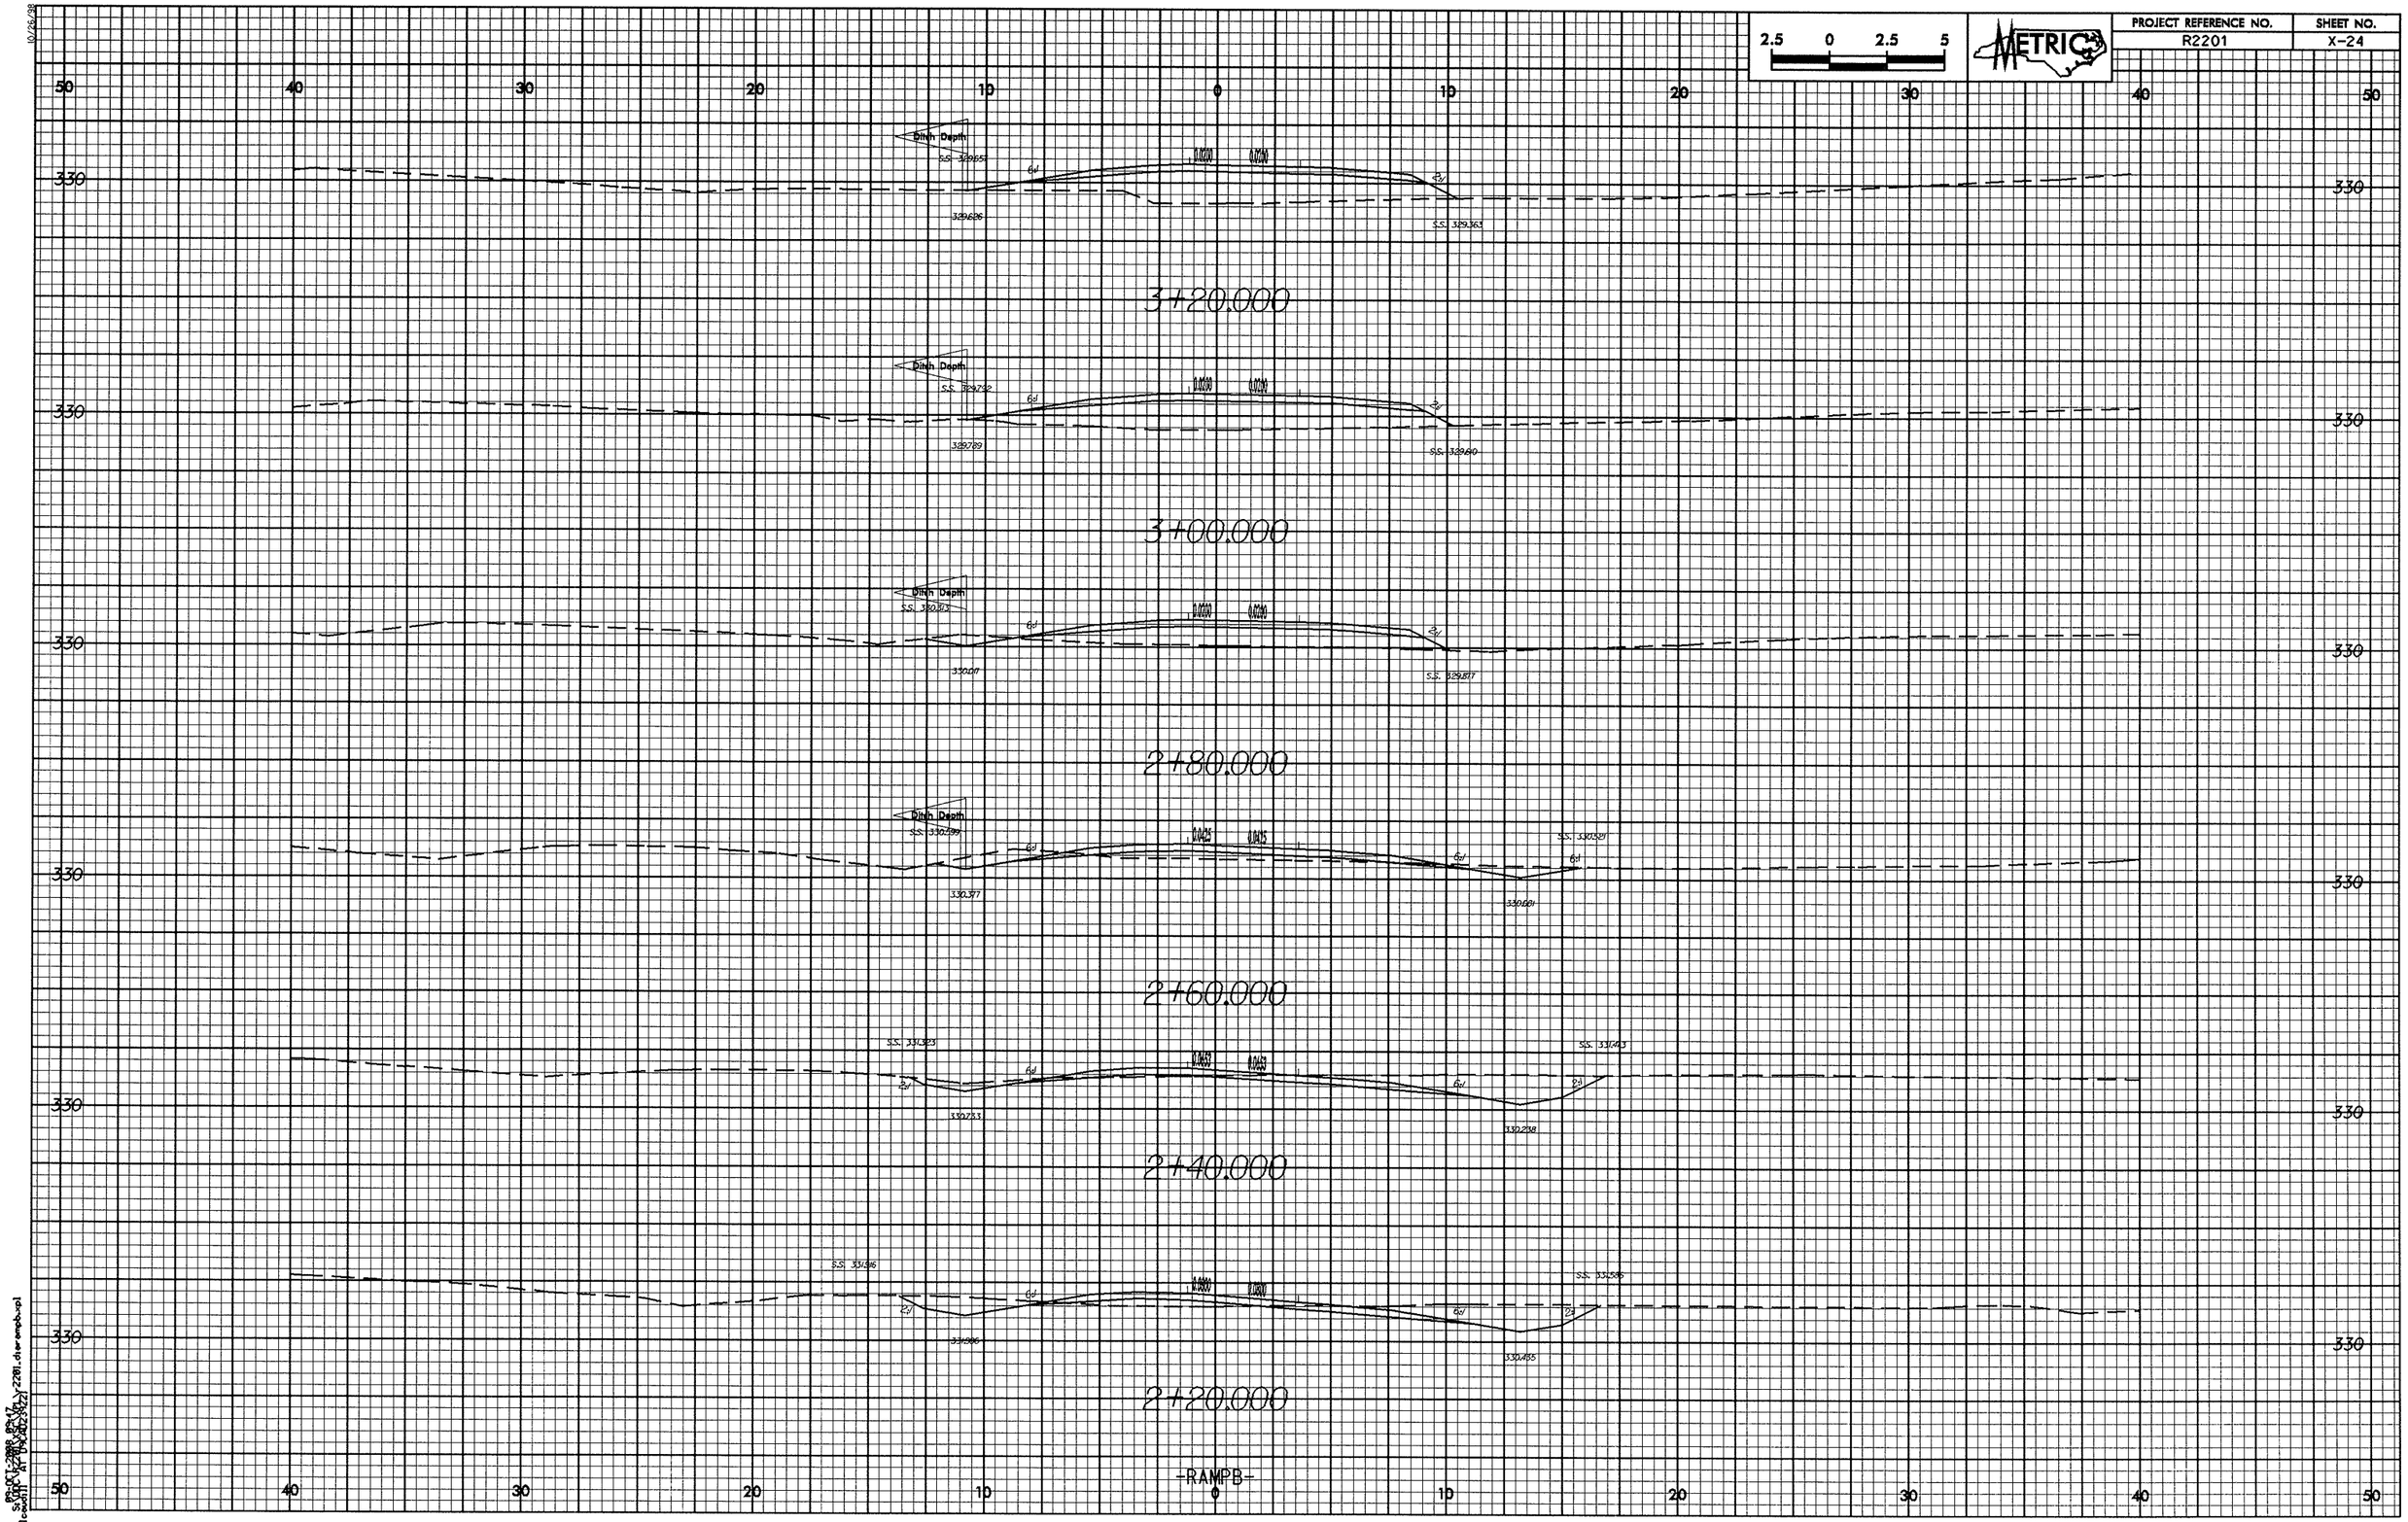

2.5 0 2.5 5
METRIC
PROJECT REFERENCE NO.
R2201
SHEET NO.
X-24
Ditch Depth
3+20.000
3+00.000
2+80.000
2+60.000
2+40.000
2+20.000
-RAMPB-

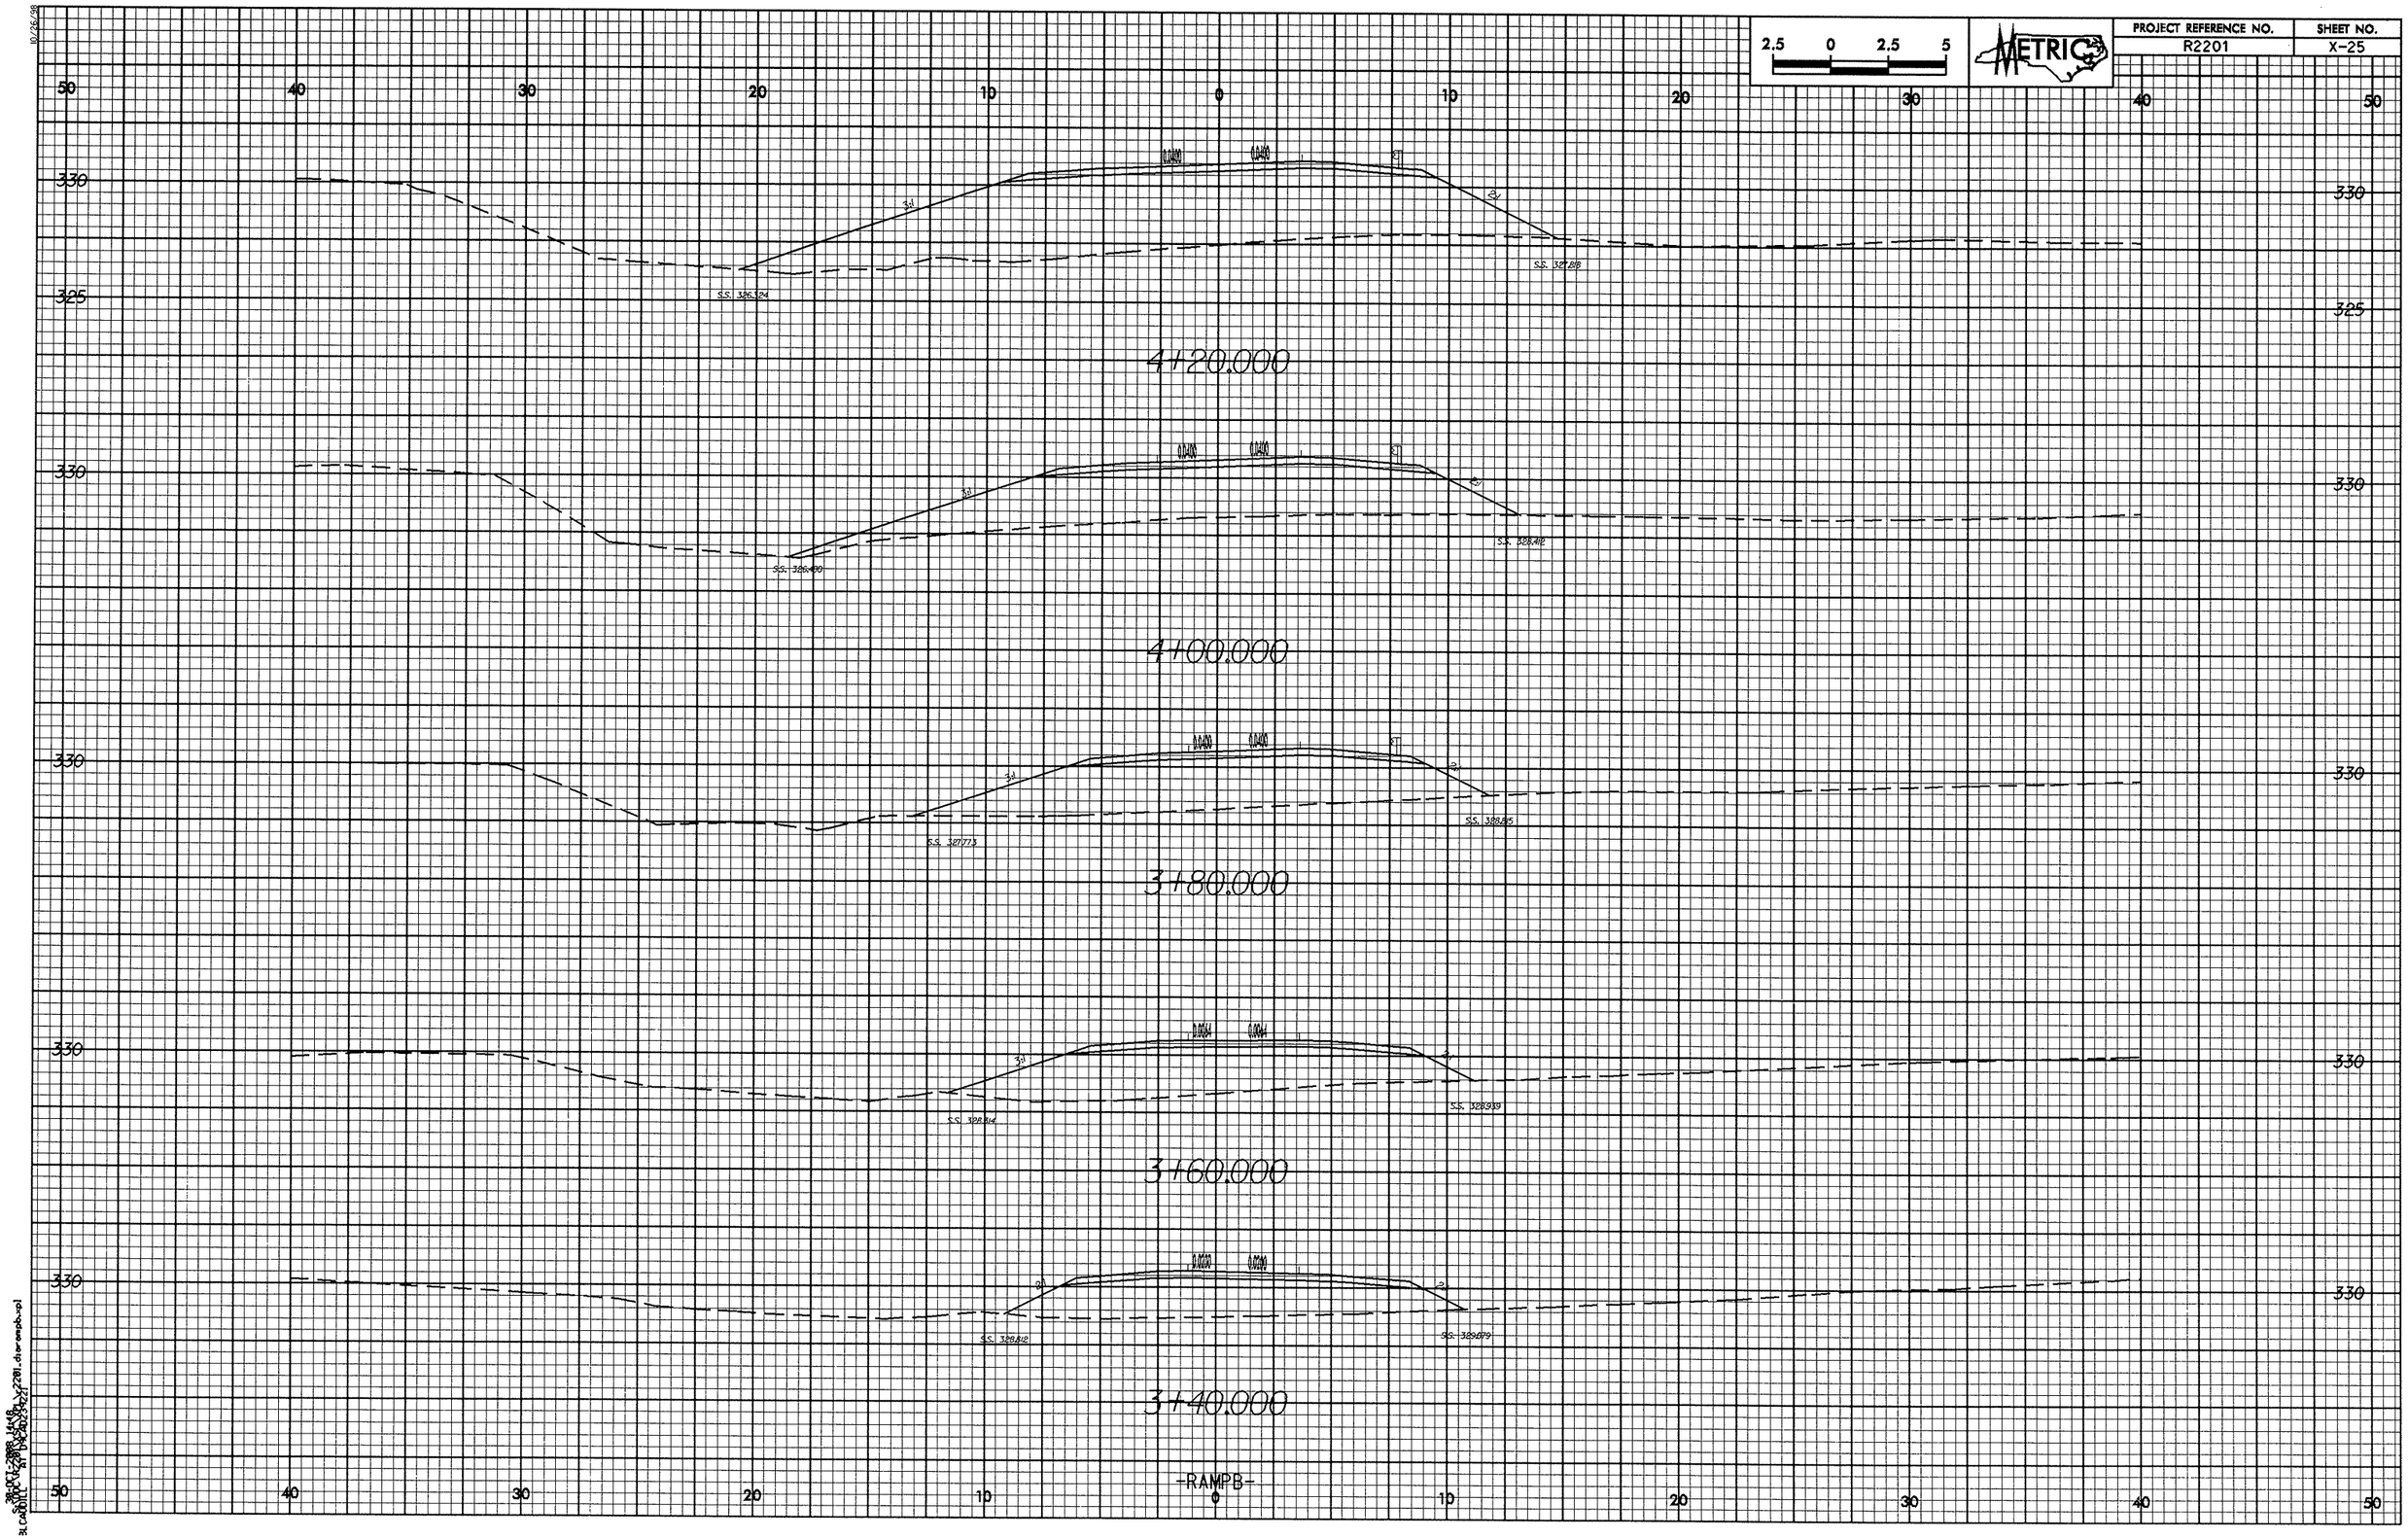

2.5 0 2.5 5
METRIC
PROJECT REFERENCE NO.
R2201
SHEET NO.
X-25
50 40 30 20 10 0 10 20 30 40 50
330
325
0.0400
0.0400
3:1
2:1
S.S. 326.324
S.S. 327.818
4+20.000
S.S. 326.400
S.S. 328.412
4+00.000
S.S. 327.773
S.S. 328.815
3+80.000
0.0044
0.0044
S.S. 328.314
S.S. 328.939
3+60.000
0.0200
0.0200
S.S. 328.812
S.S. 329.679
3+40.000
-RAMPB-

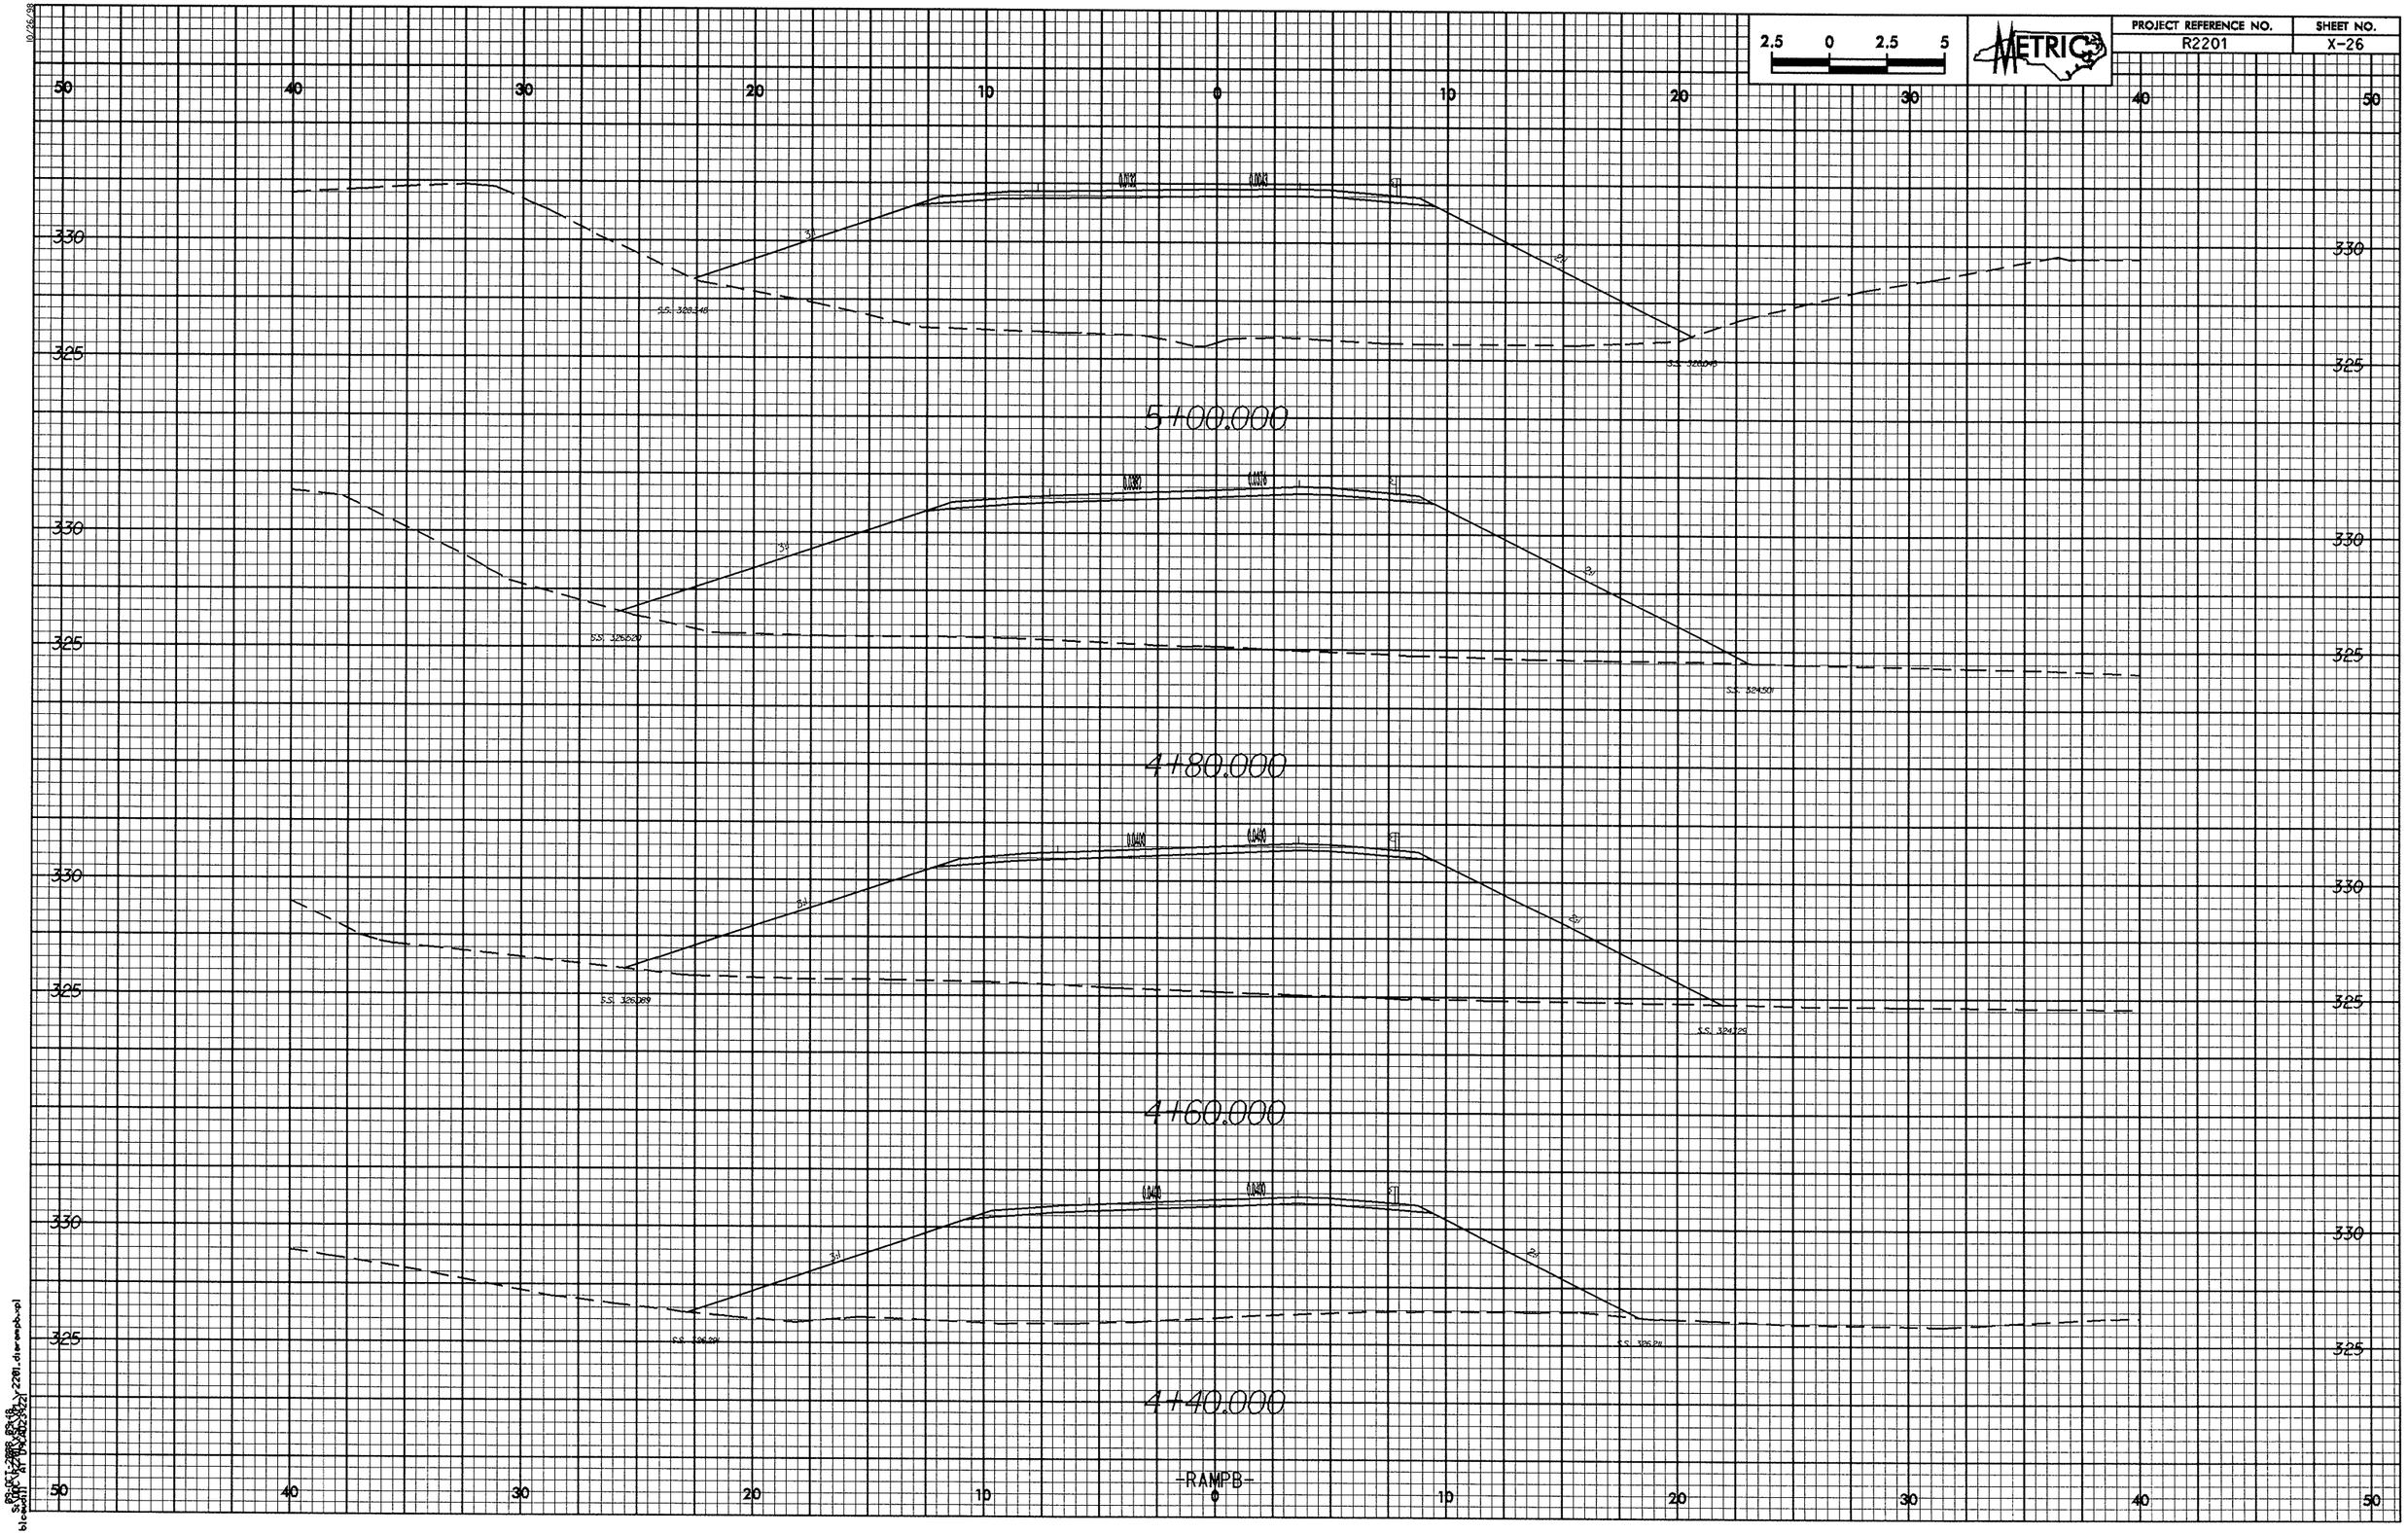

2.5 0 2.5 5
METRIC
PROJECT REFERENCE NO.
R2201
SHEET NO.
X-26
5+00.000
4+80.000
4+60.000
4+40.000
-RAMPB-

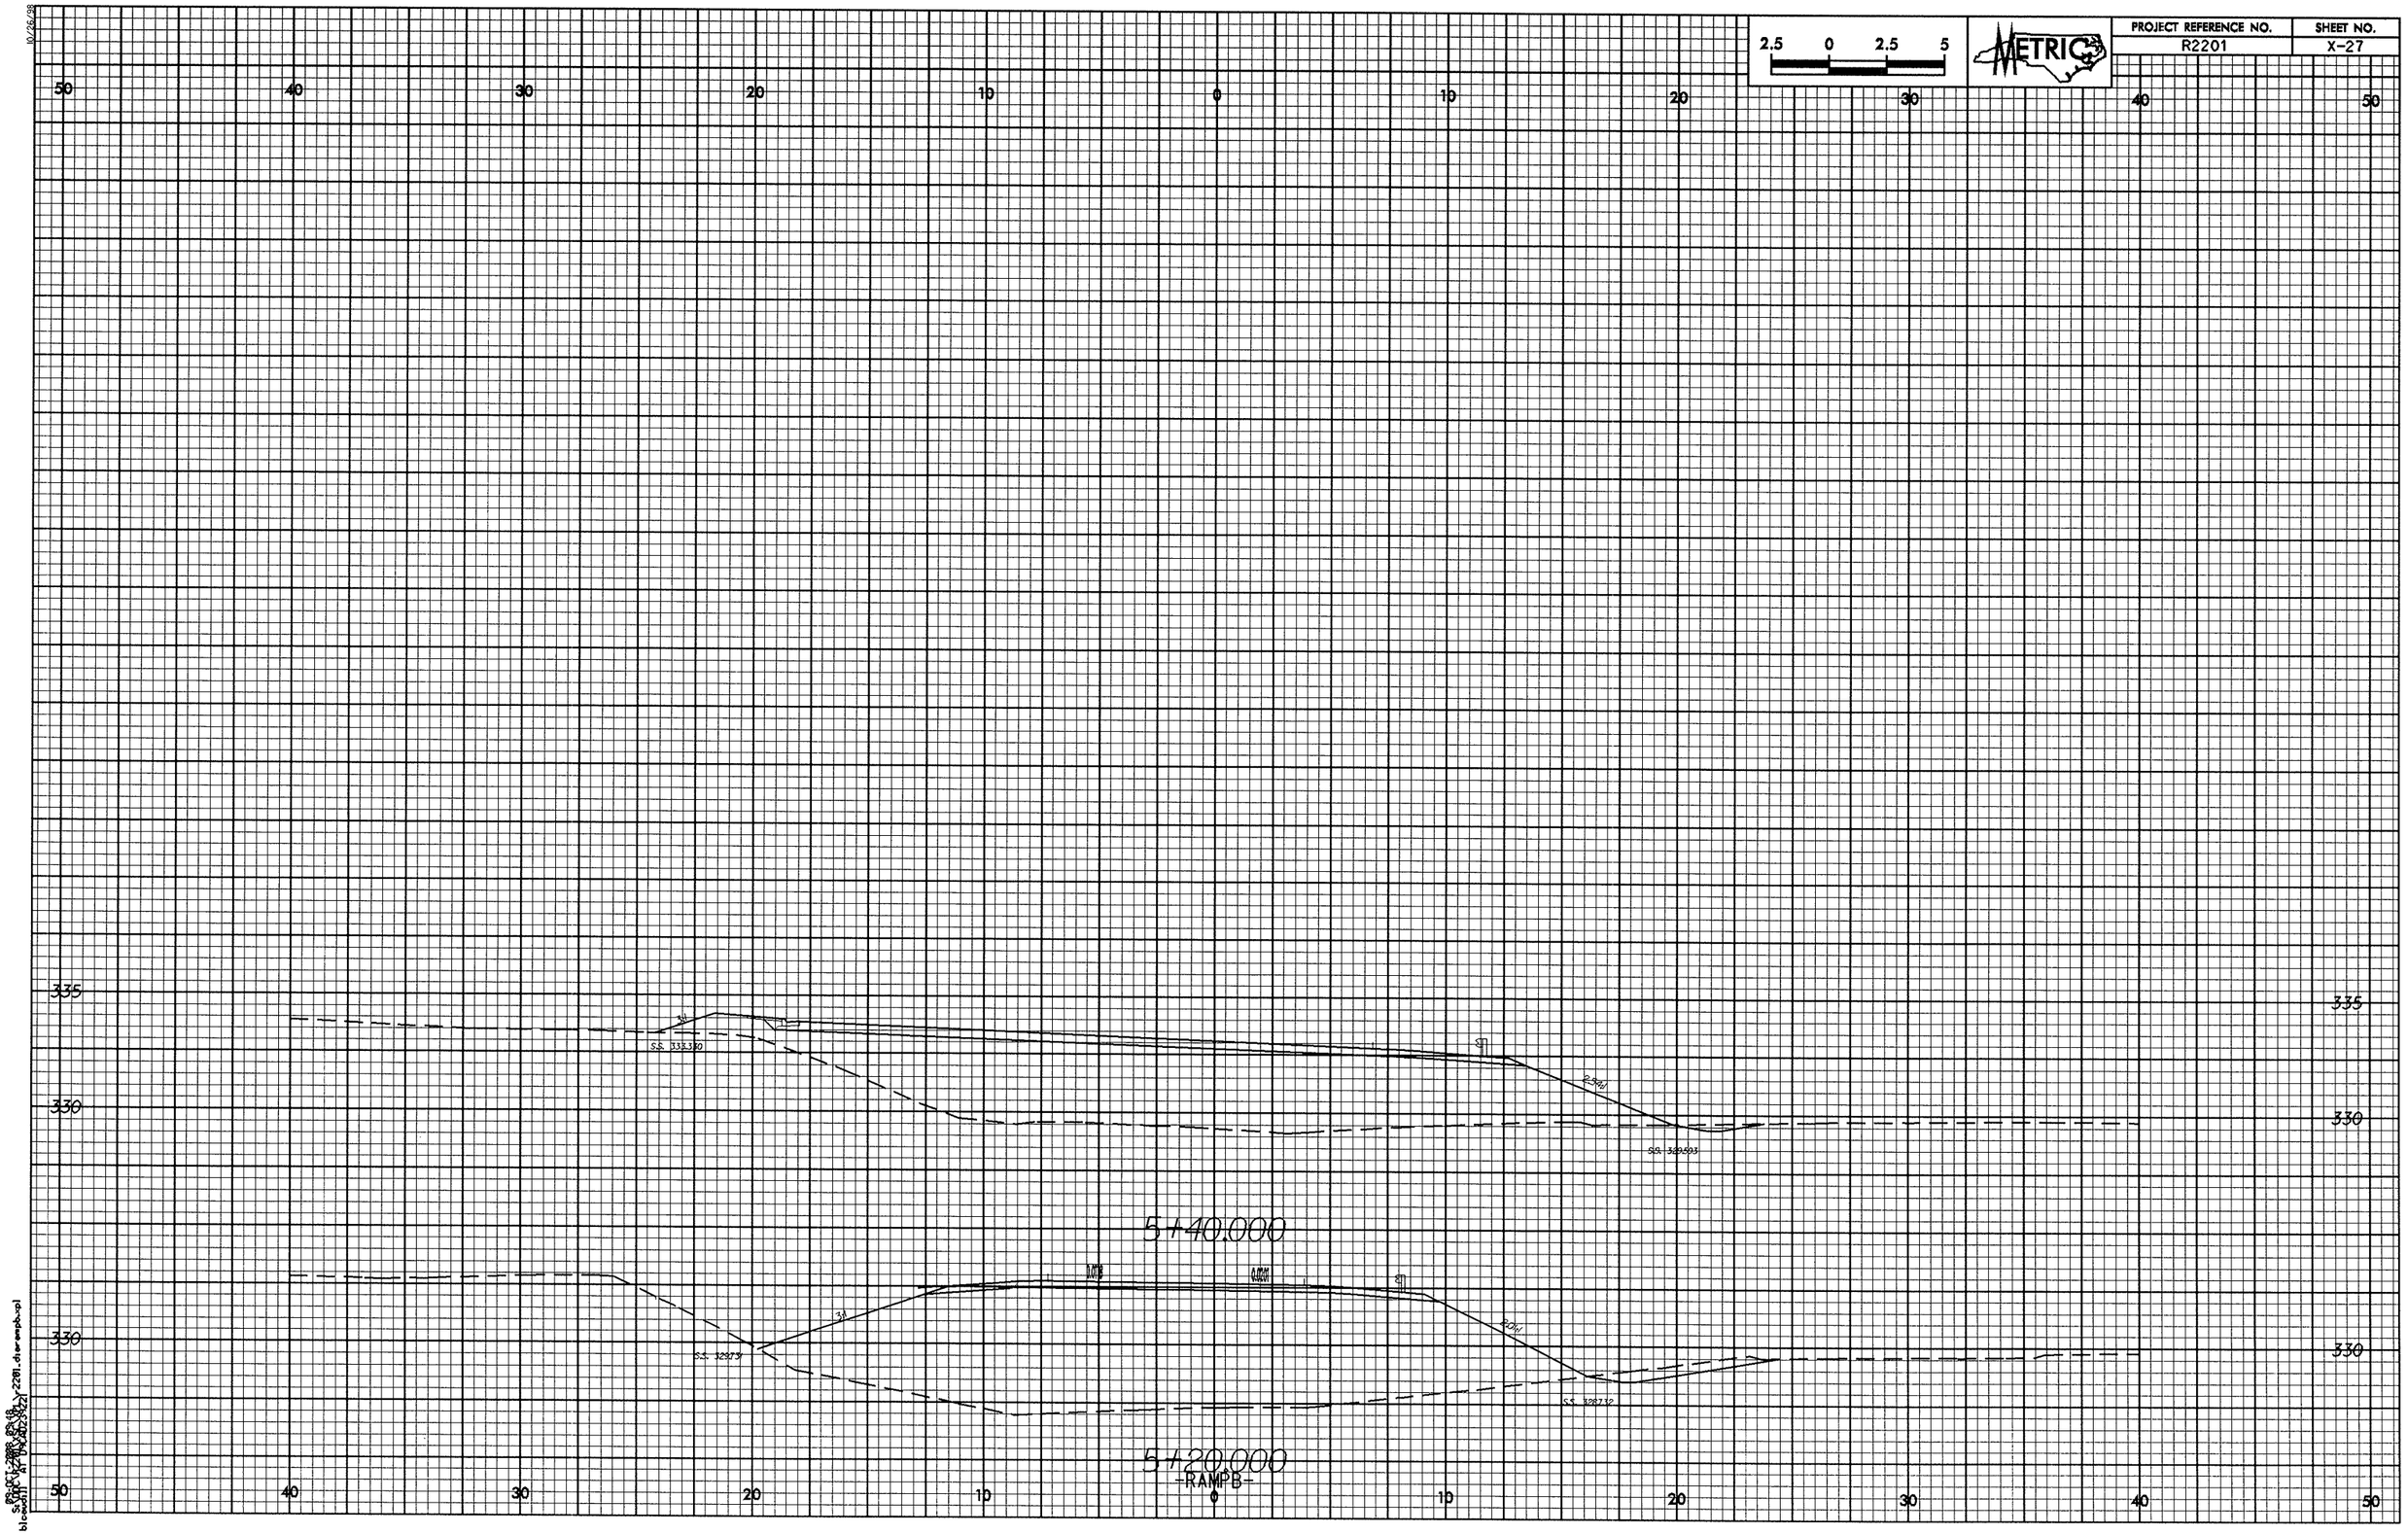

2.5 0 2.5 5
METRIC
PROJECT REFERENCE NO.
R2201
SHEET NO.
X-27
50
40
30
20
10
0
10
20
30
40
50
335
330
S.S. 333.330
2.5H
S.S. 329.593
5+40.000
3:1
2.0H
S.S. 329.731
S.S. 328.732
5+20.000
-RAMP B-

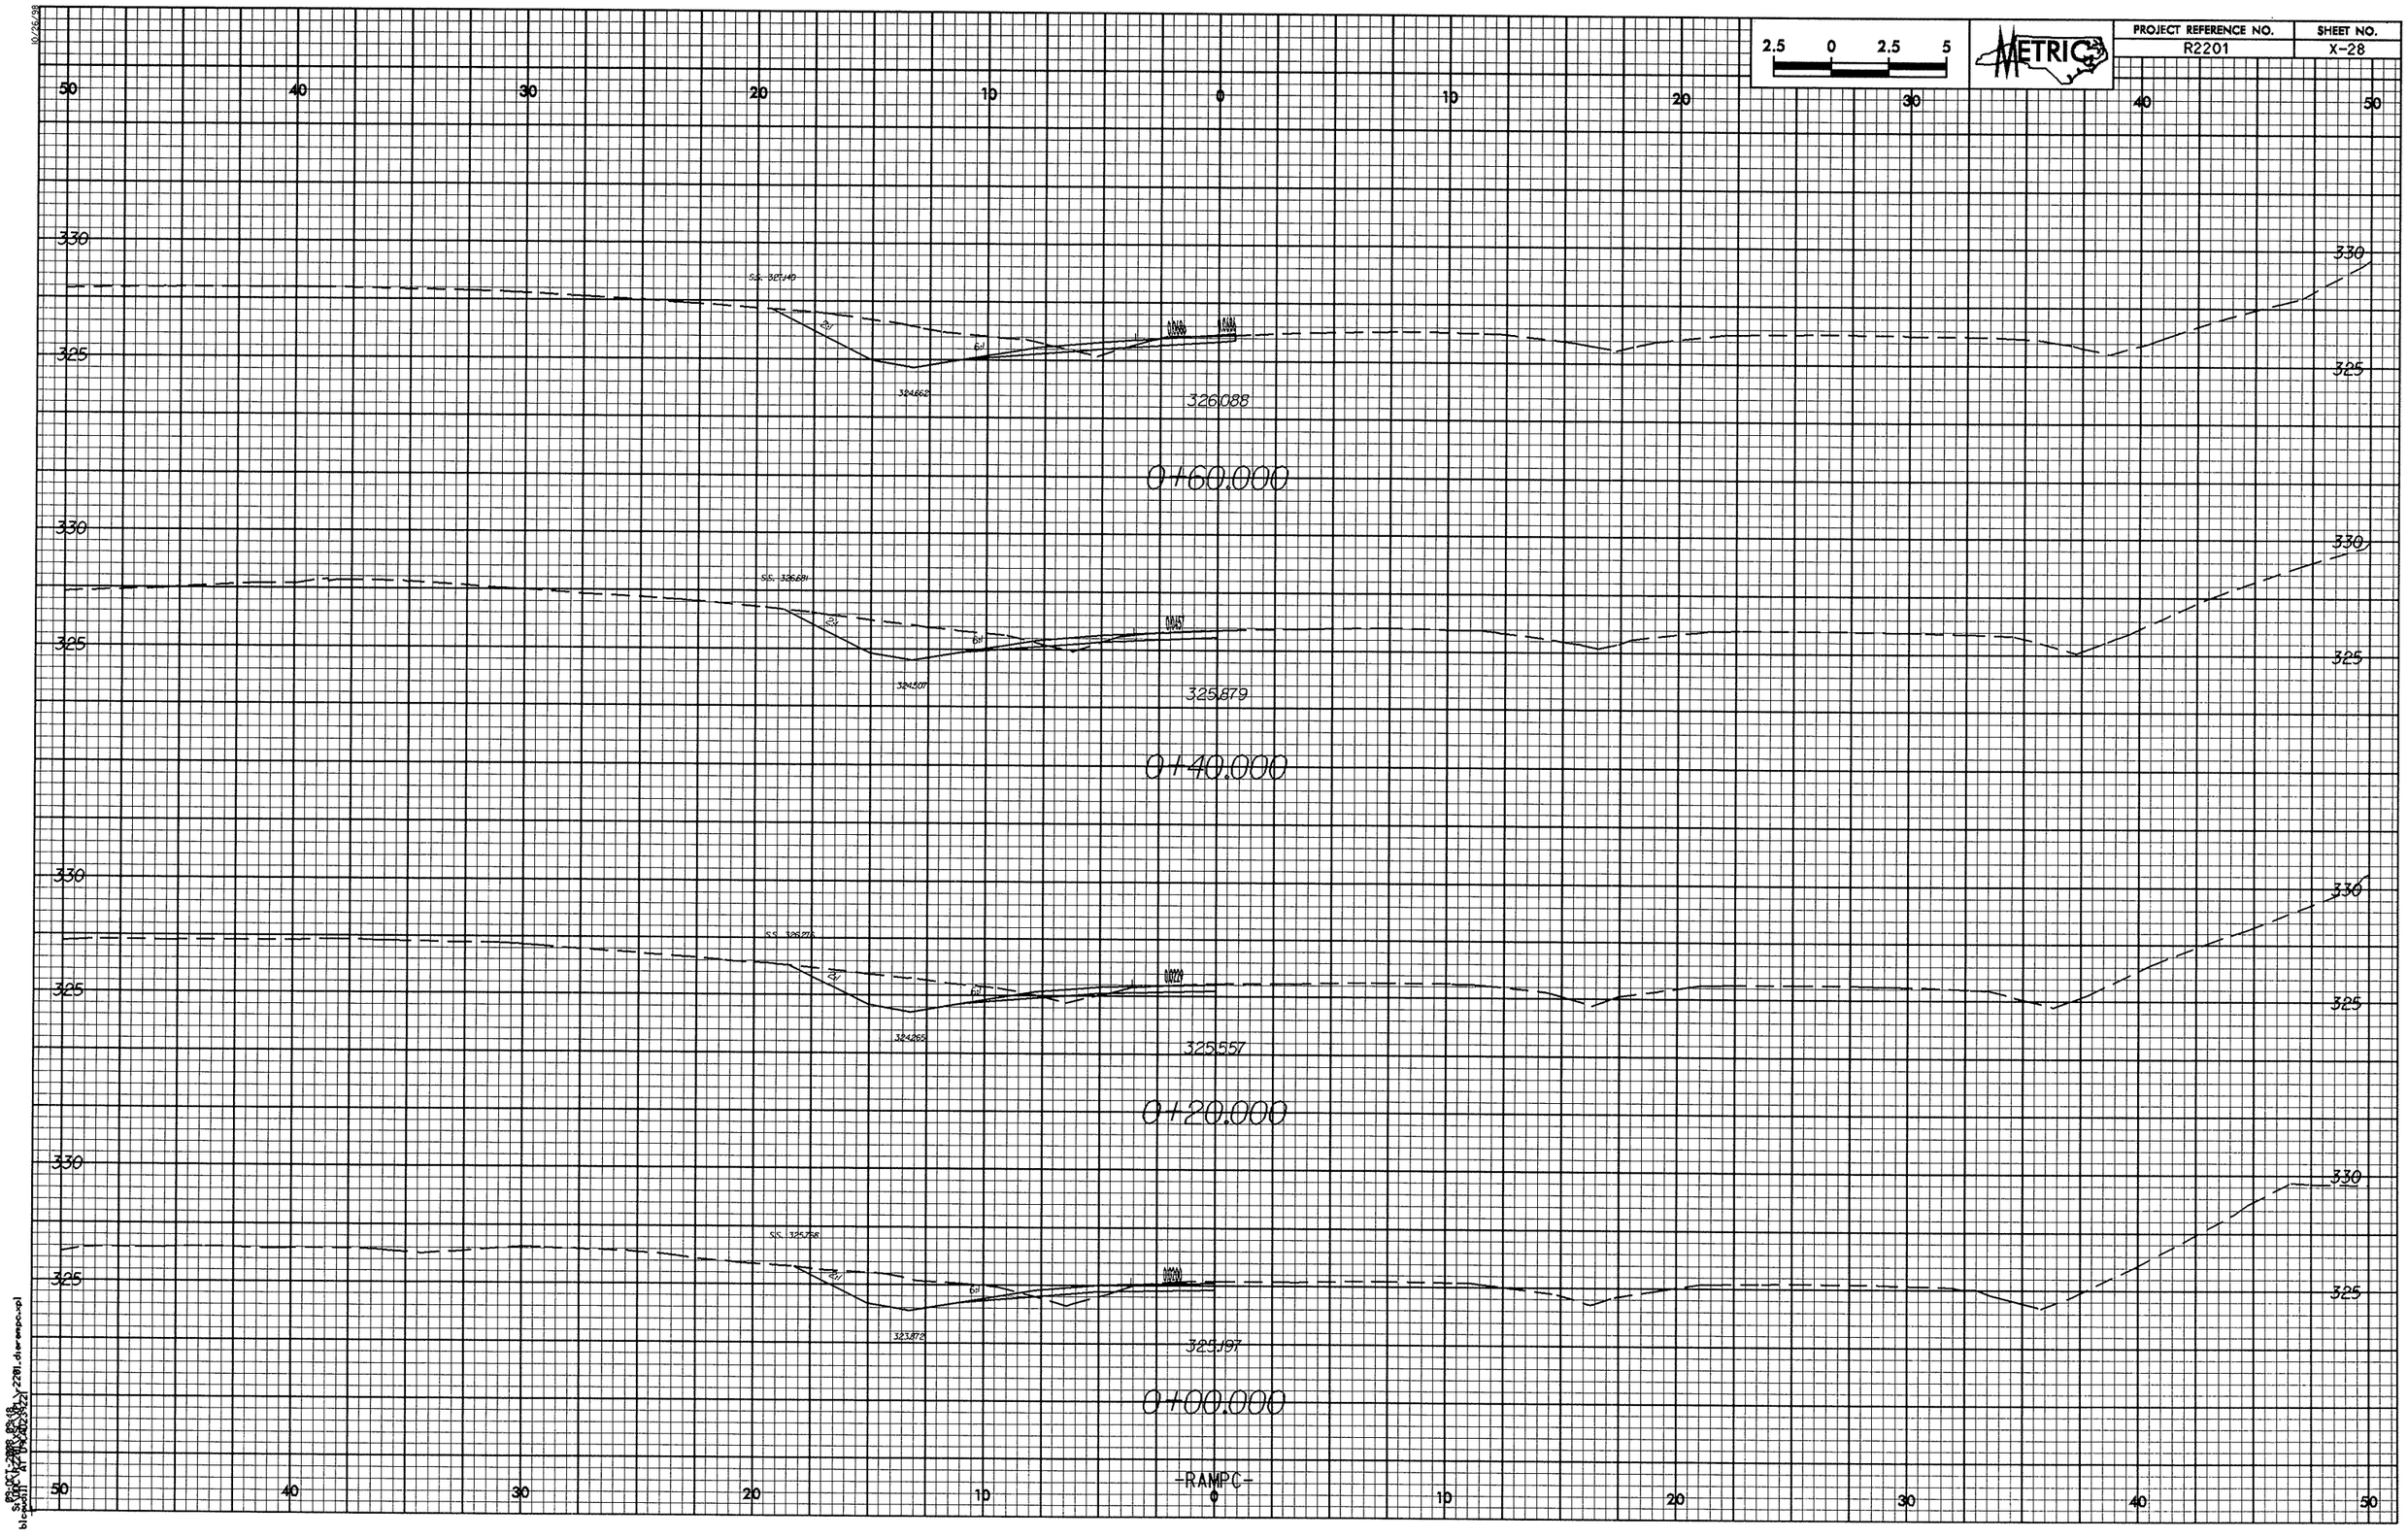

2.5 0 2.5 5
METRIC
PROJECT REFERENCE NO.
R2201
SHEET NO.
X-28
50 40 30 20 10 0 10 20 30 40 50
330
325
S.S. 327.140
324.662
326.088
0+60.000
S.S. 326.681
324.507
325.879
0+40.000
S.S. 326.276
324.265
325.557
0+20.000
S.S. 325.758
323.872
325.197
0+00.000
-RAMPC-

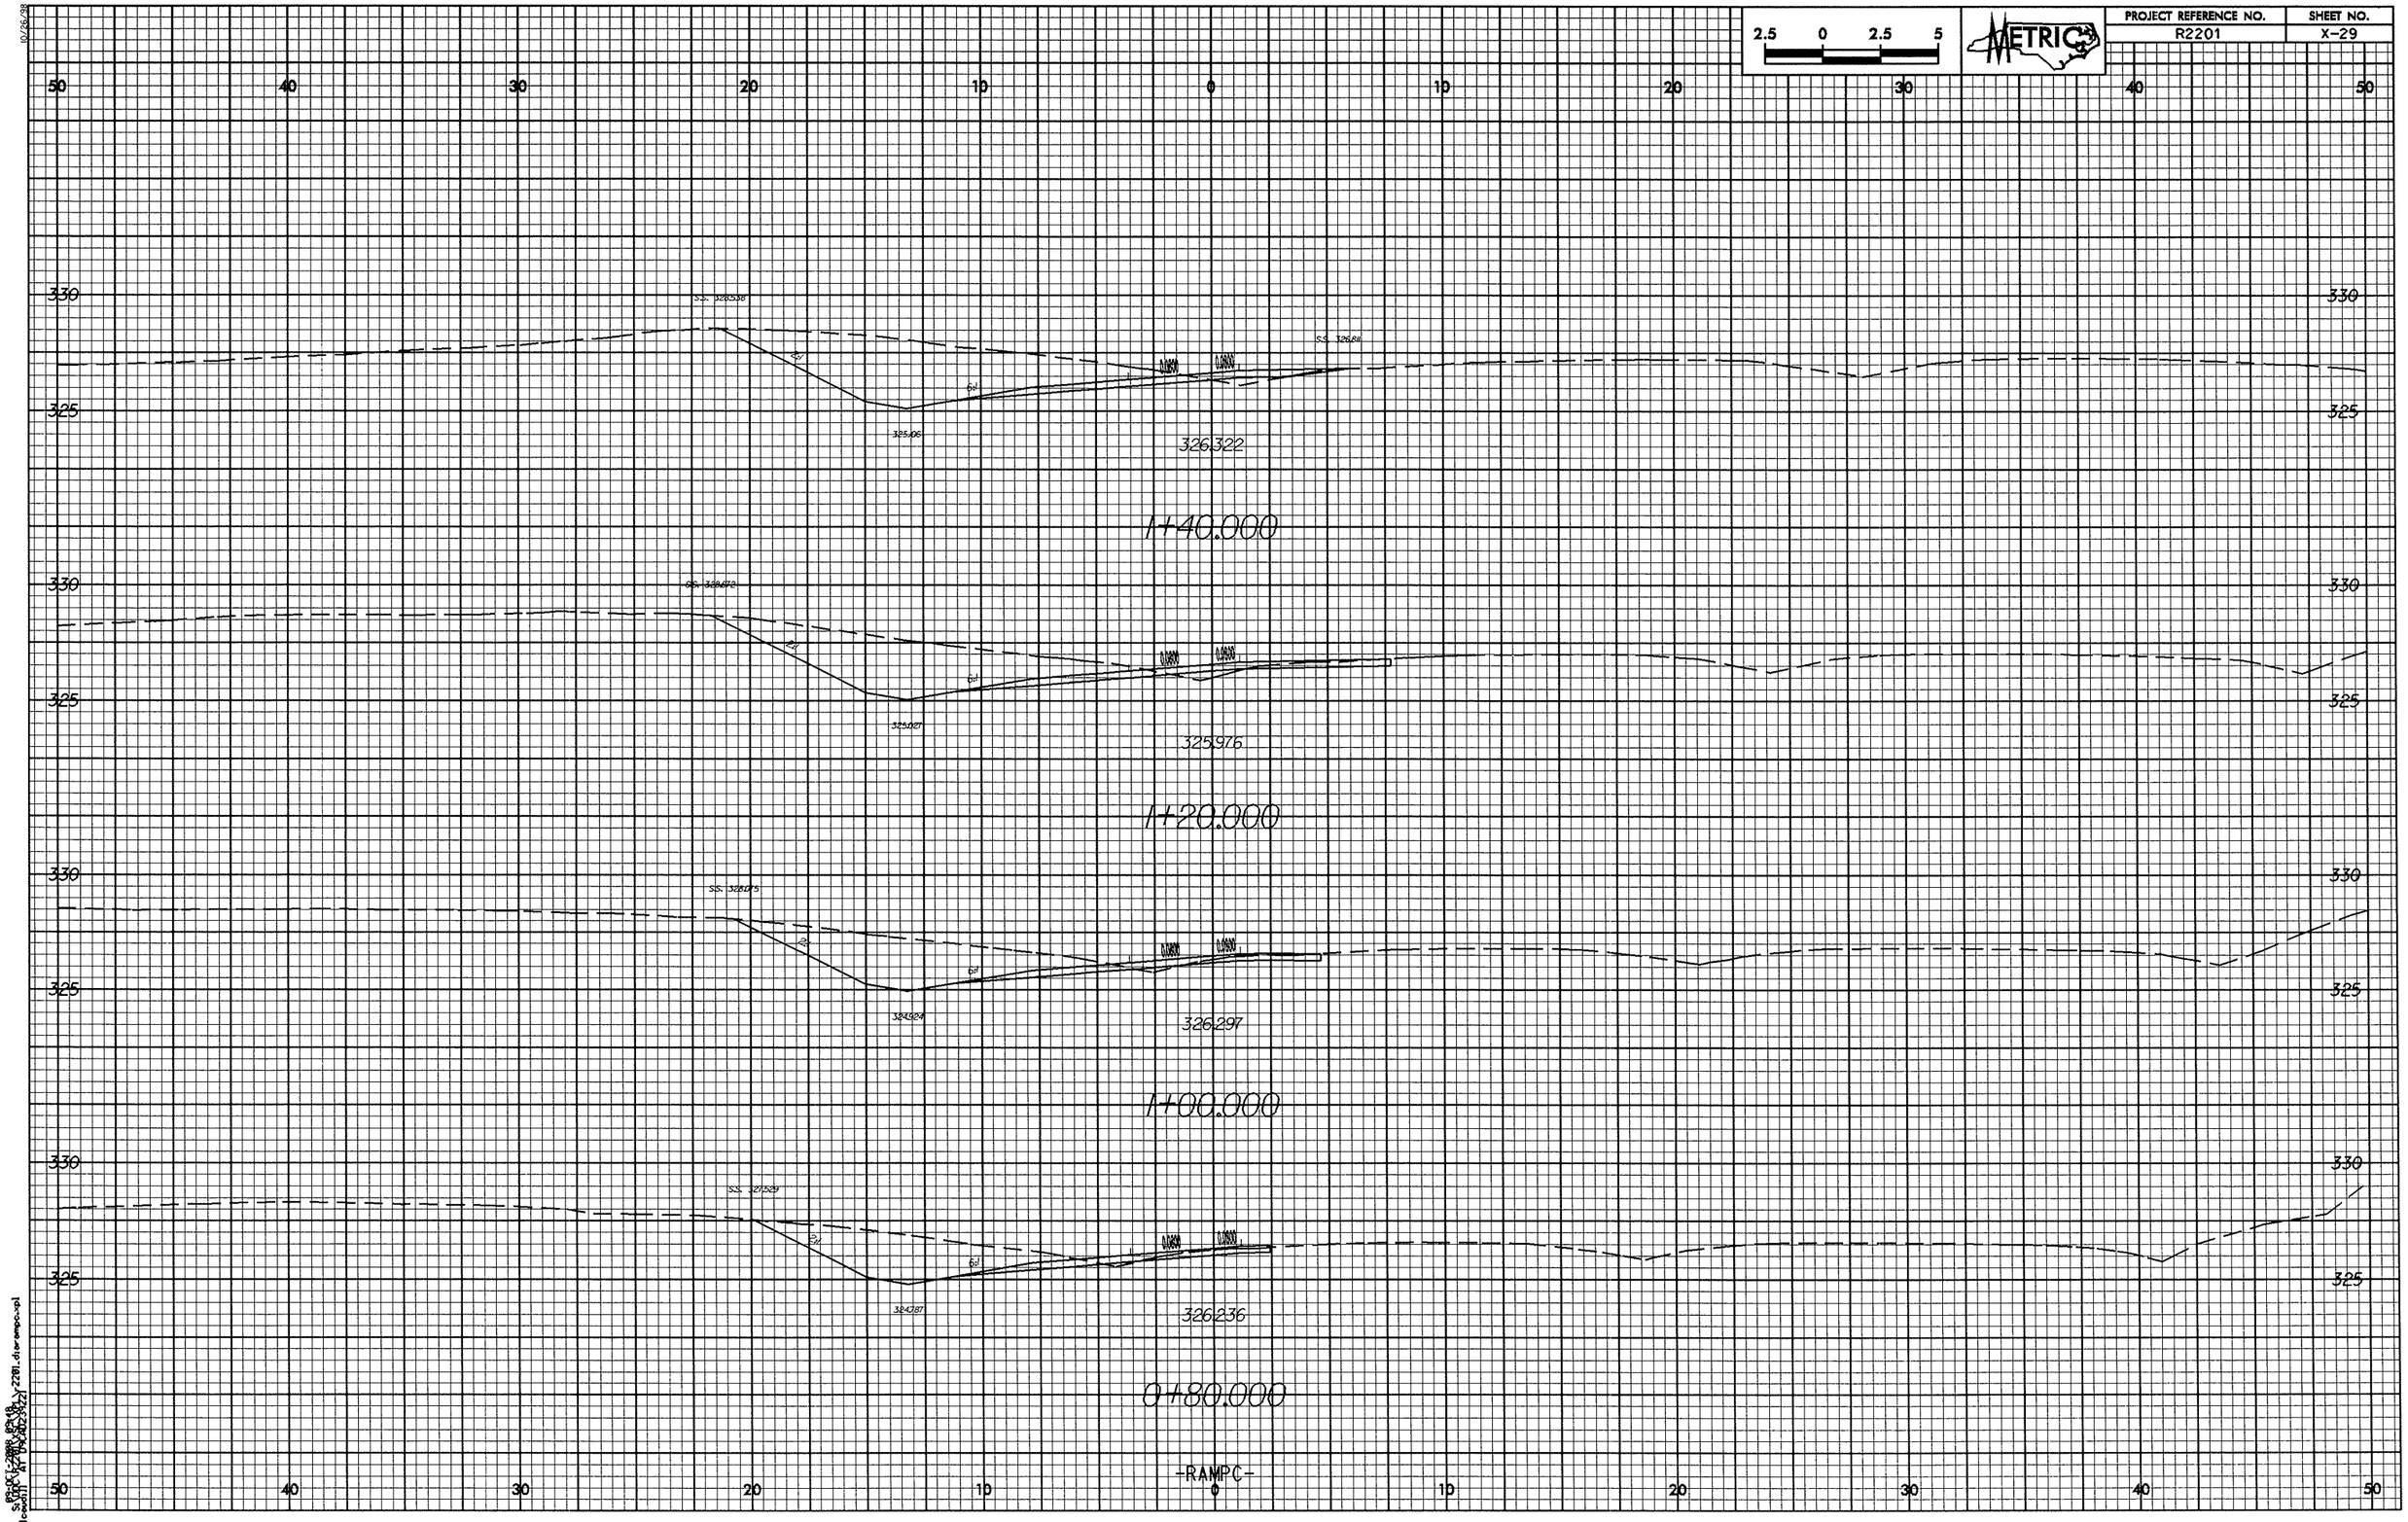

PROJECT REFERENCE NO.
R2201
SHEET NO.
X-29
METRIC
2.5 0 2.5 5
50 40 30 20 10 0 10 20 30 40 50
330
325
S.S. 326.538
S.S. 326.811
325.106
326.322
1+40.000
S.S. 326.872
325.027
325.976
1+20.000
S.S. 326.075
324.924
326.297
1+00.000
S.S. 327.529
324.787
326.236
0+80.000
-RAMPC-

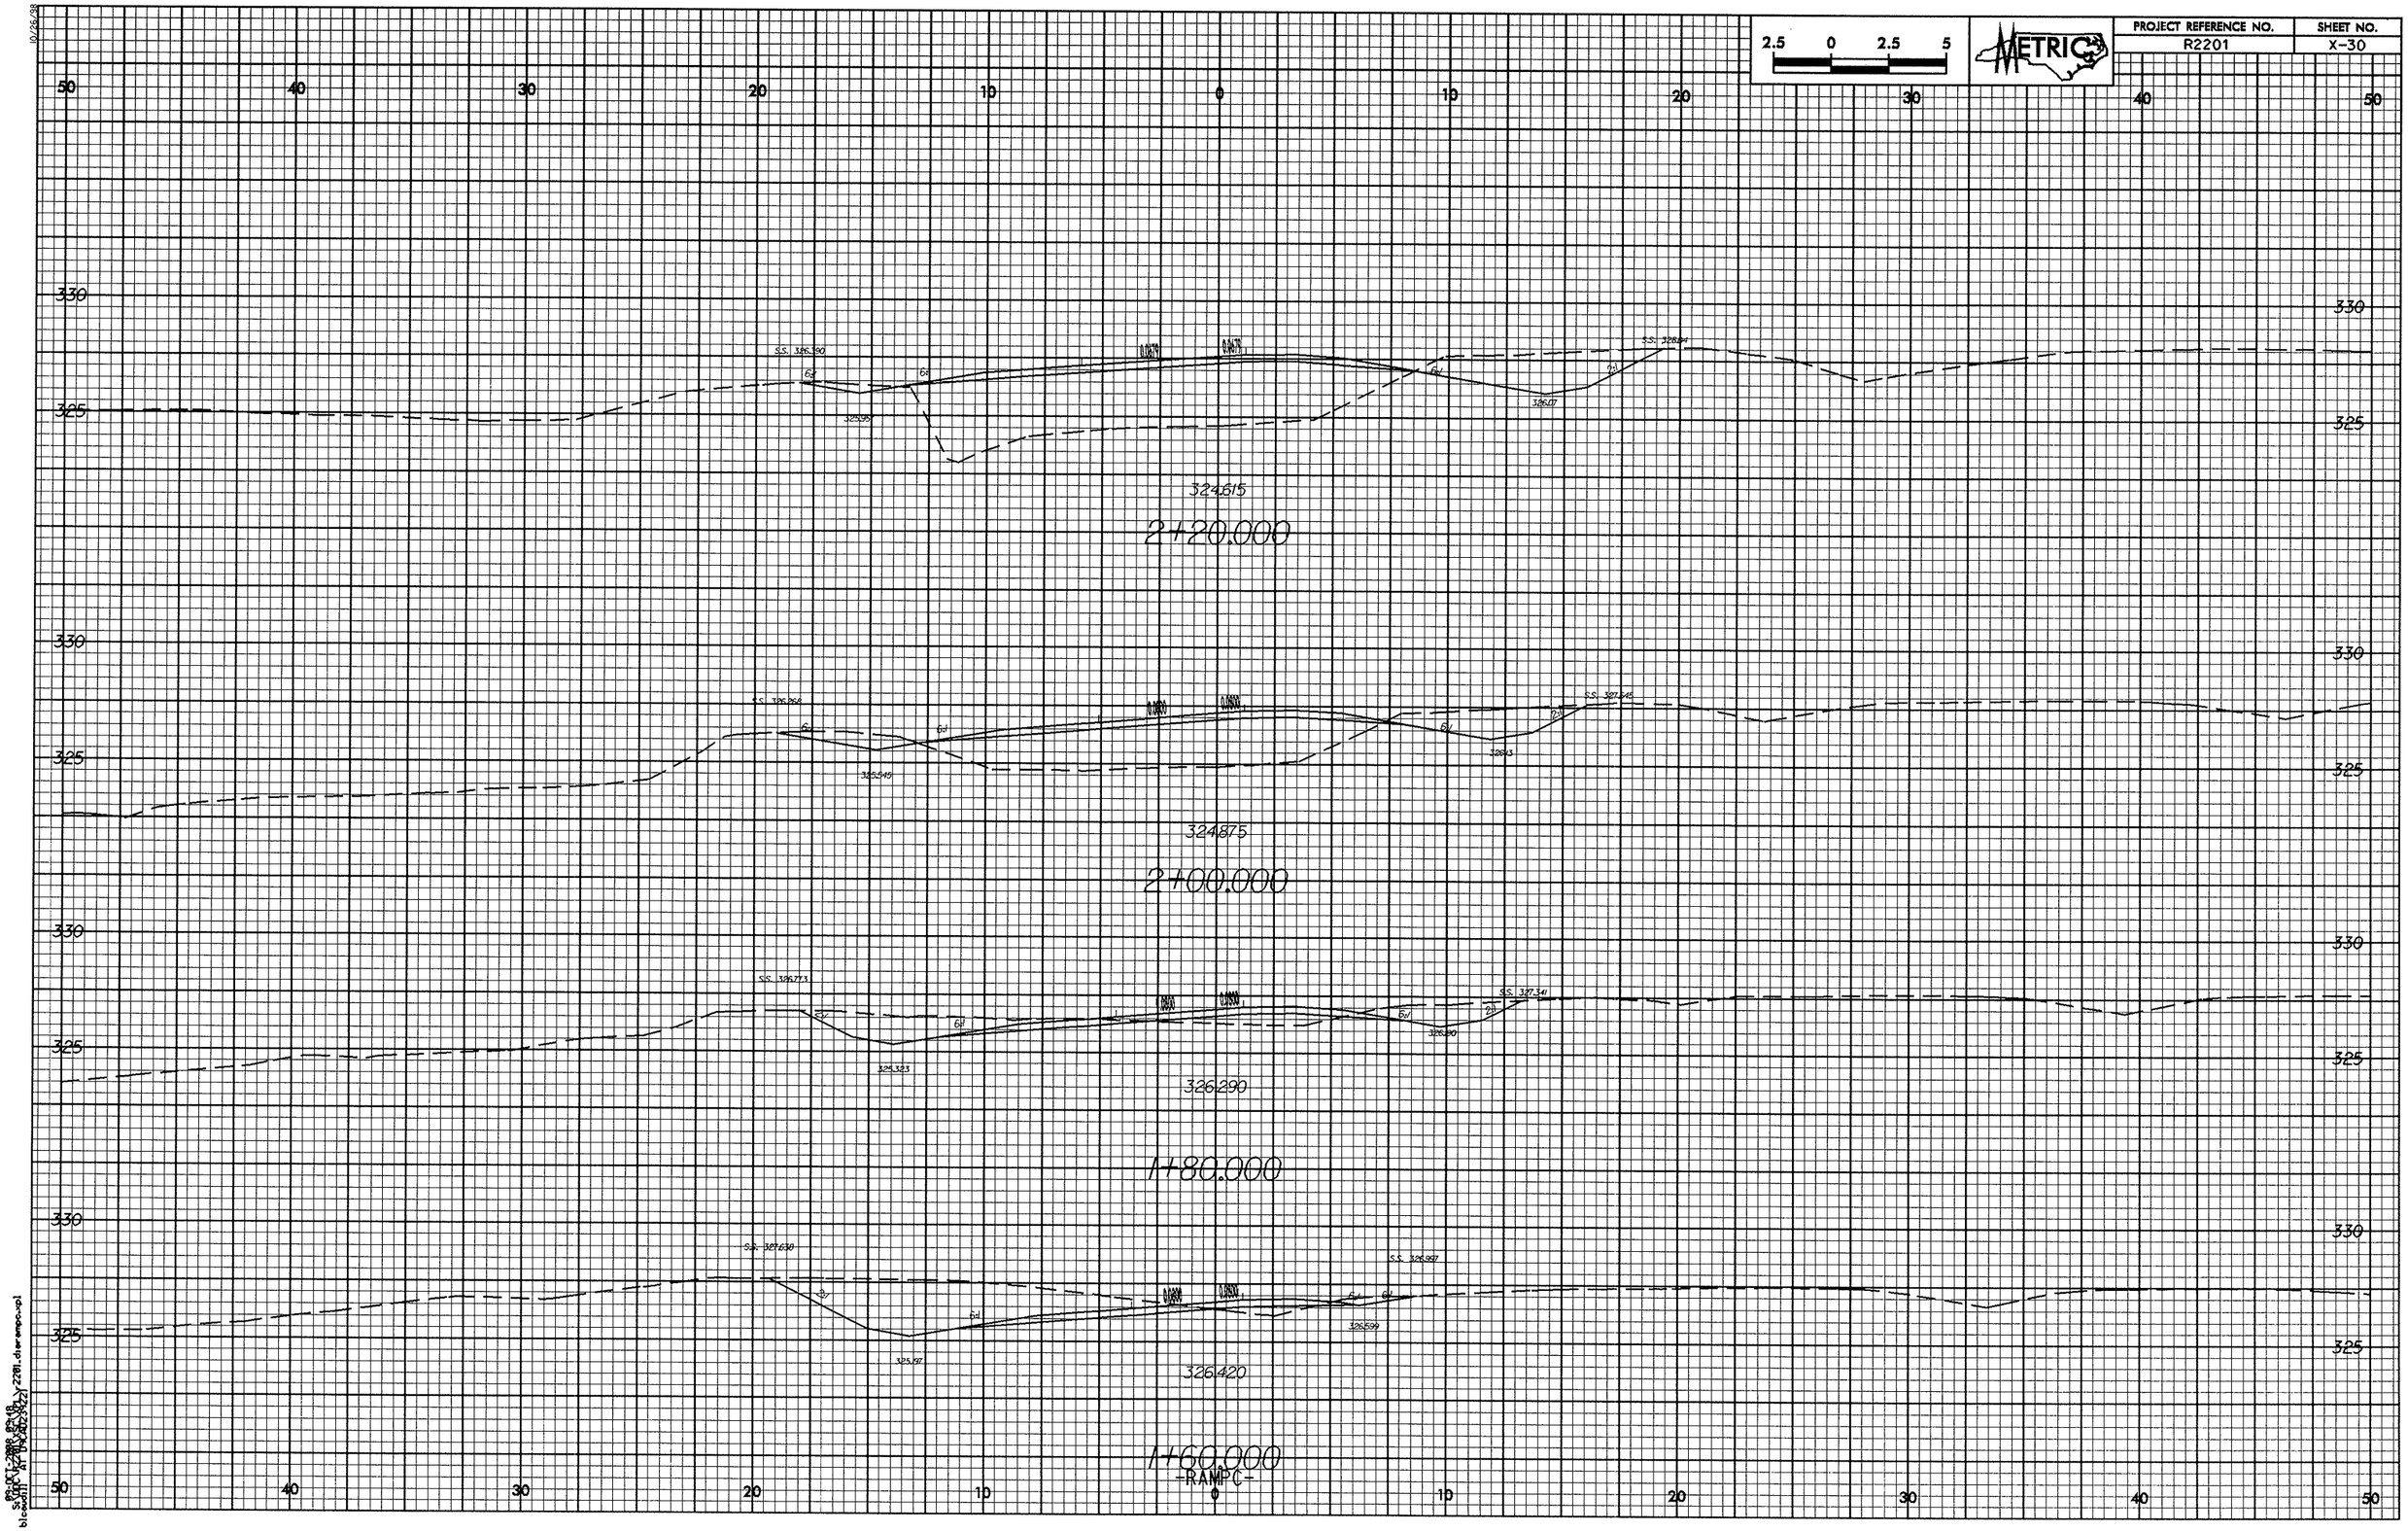

2.5 0 2.5 5
METRIC
PROJECT REFERENCE NO.
R2201
SHEET NO.
X-30
50 40 30 20 10 0 10 20 30 40 50
330
325
S.S. 326.390
325.95
326.07
324.615
2+20.000
S.S. 326.268
325.545
326.43
S.S. 327.645
324.875
2+00.000
S.S. 326.773
325.323
326.290
S.S. 327.341
1+80.000
S.S. 327.630
325.197
326.599
S.S. 326.997
326.420
1+60.000
-RAMPC-

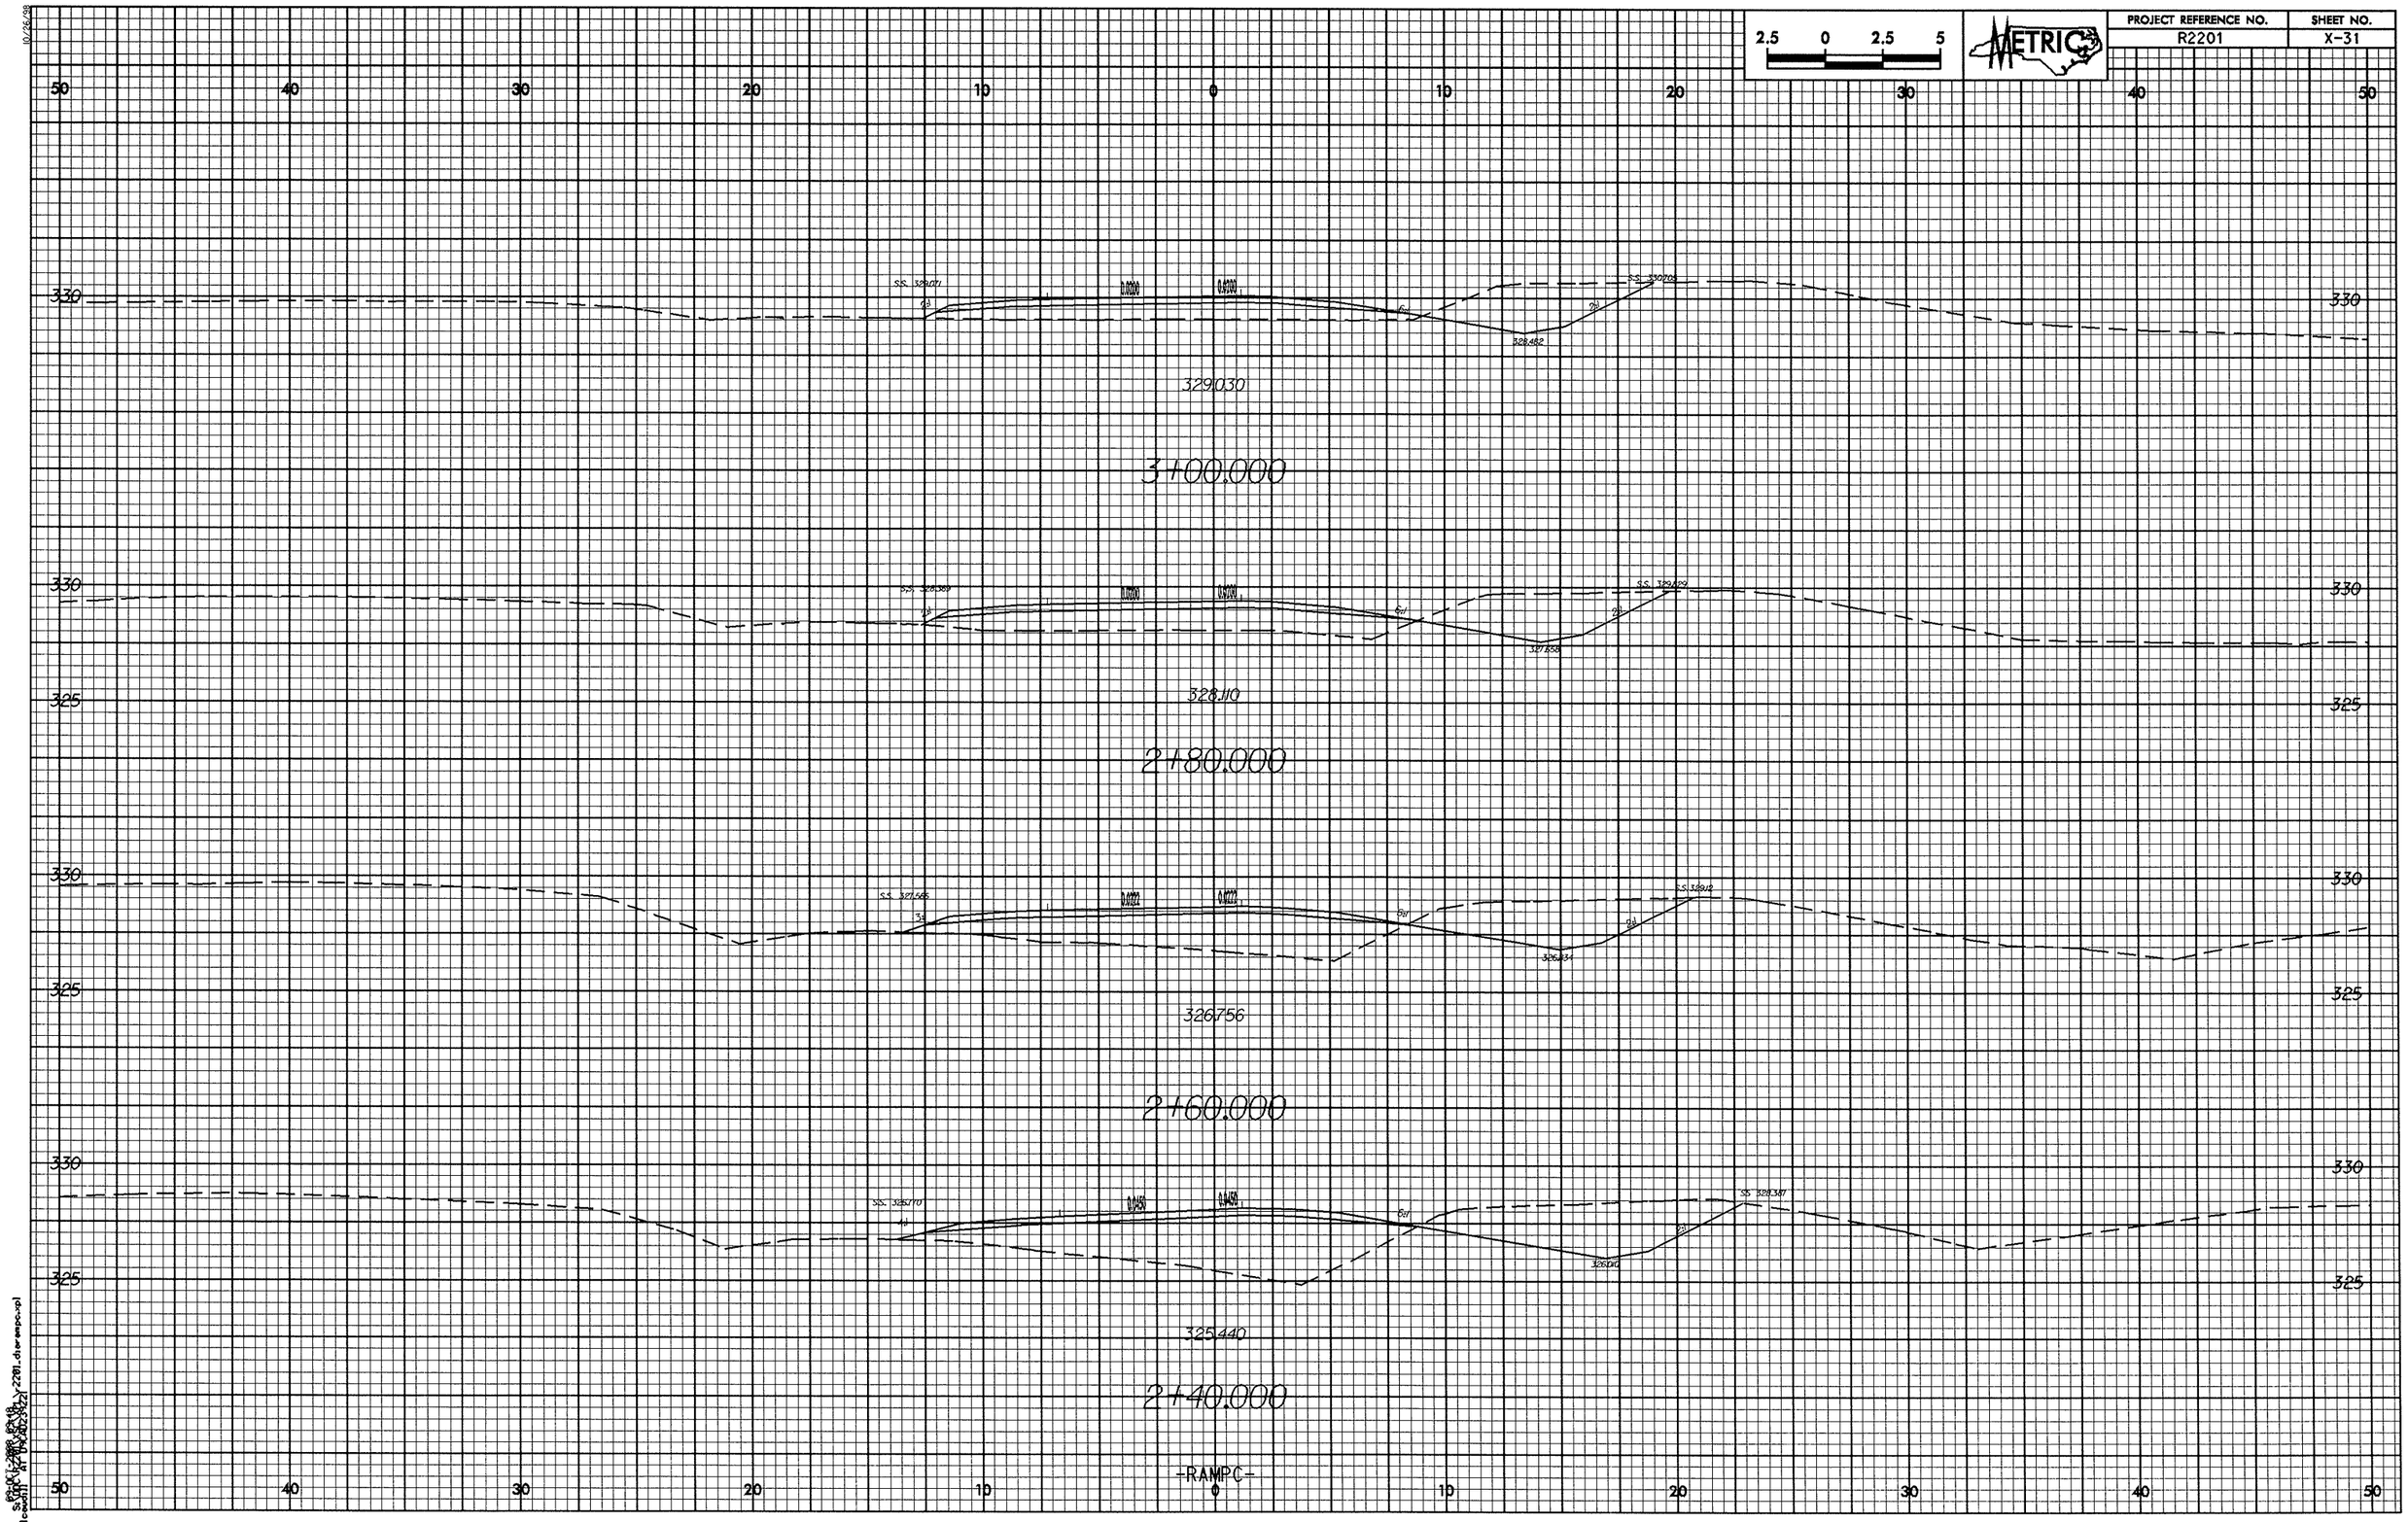

2.5 0 2.5 5
METRIC
PROJECT REFERENCE NO.
R2201
SHEET NO.
X-31
50 40 30 20 10 0 10 20 30 40 50
330
325
329.030
3+00.000
328.110
2+80.000
326.756
2+60.000
325.440
2+40.000
-RAMPC-

PROJECT REFERENCE NO.	SHEET NO.
R2201	X-32

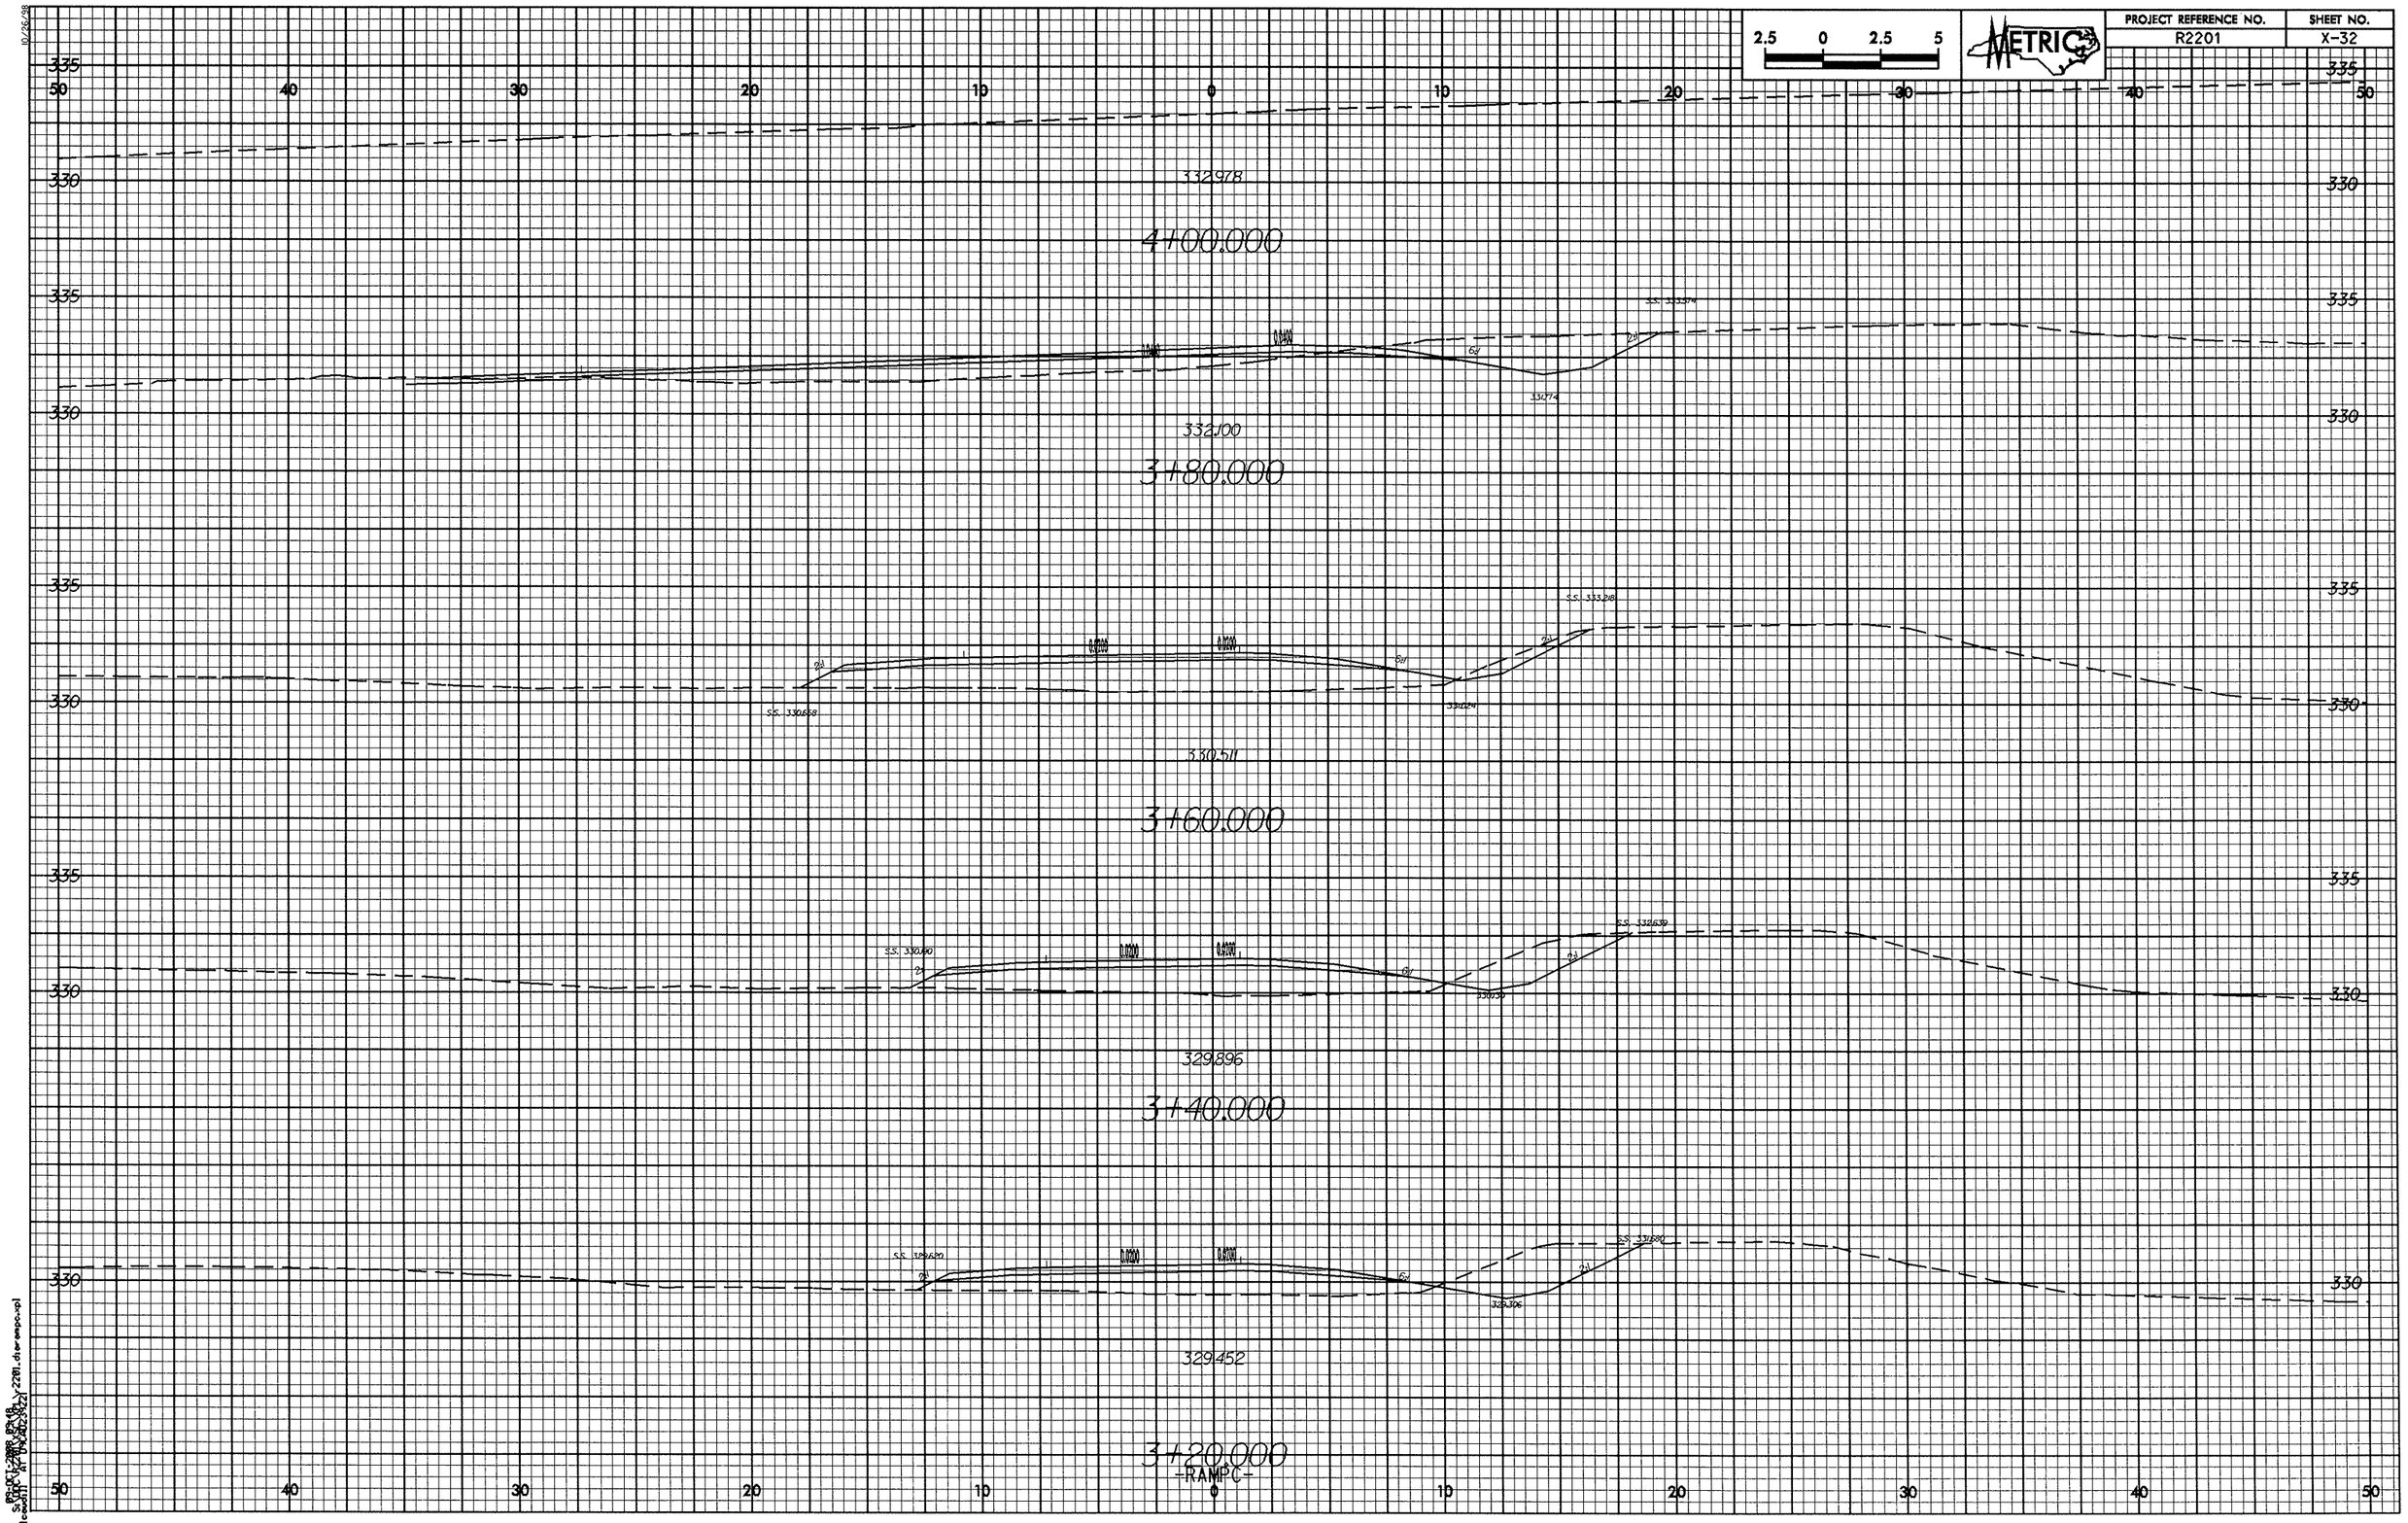

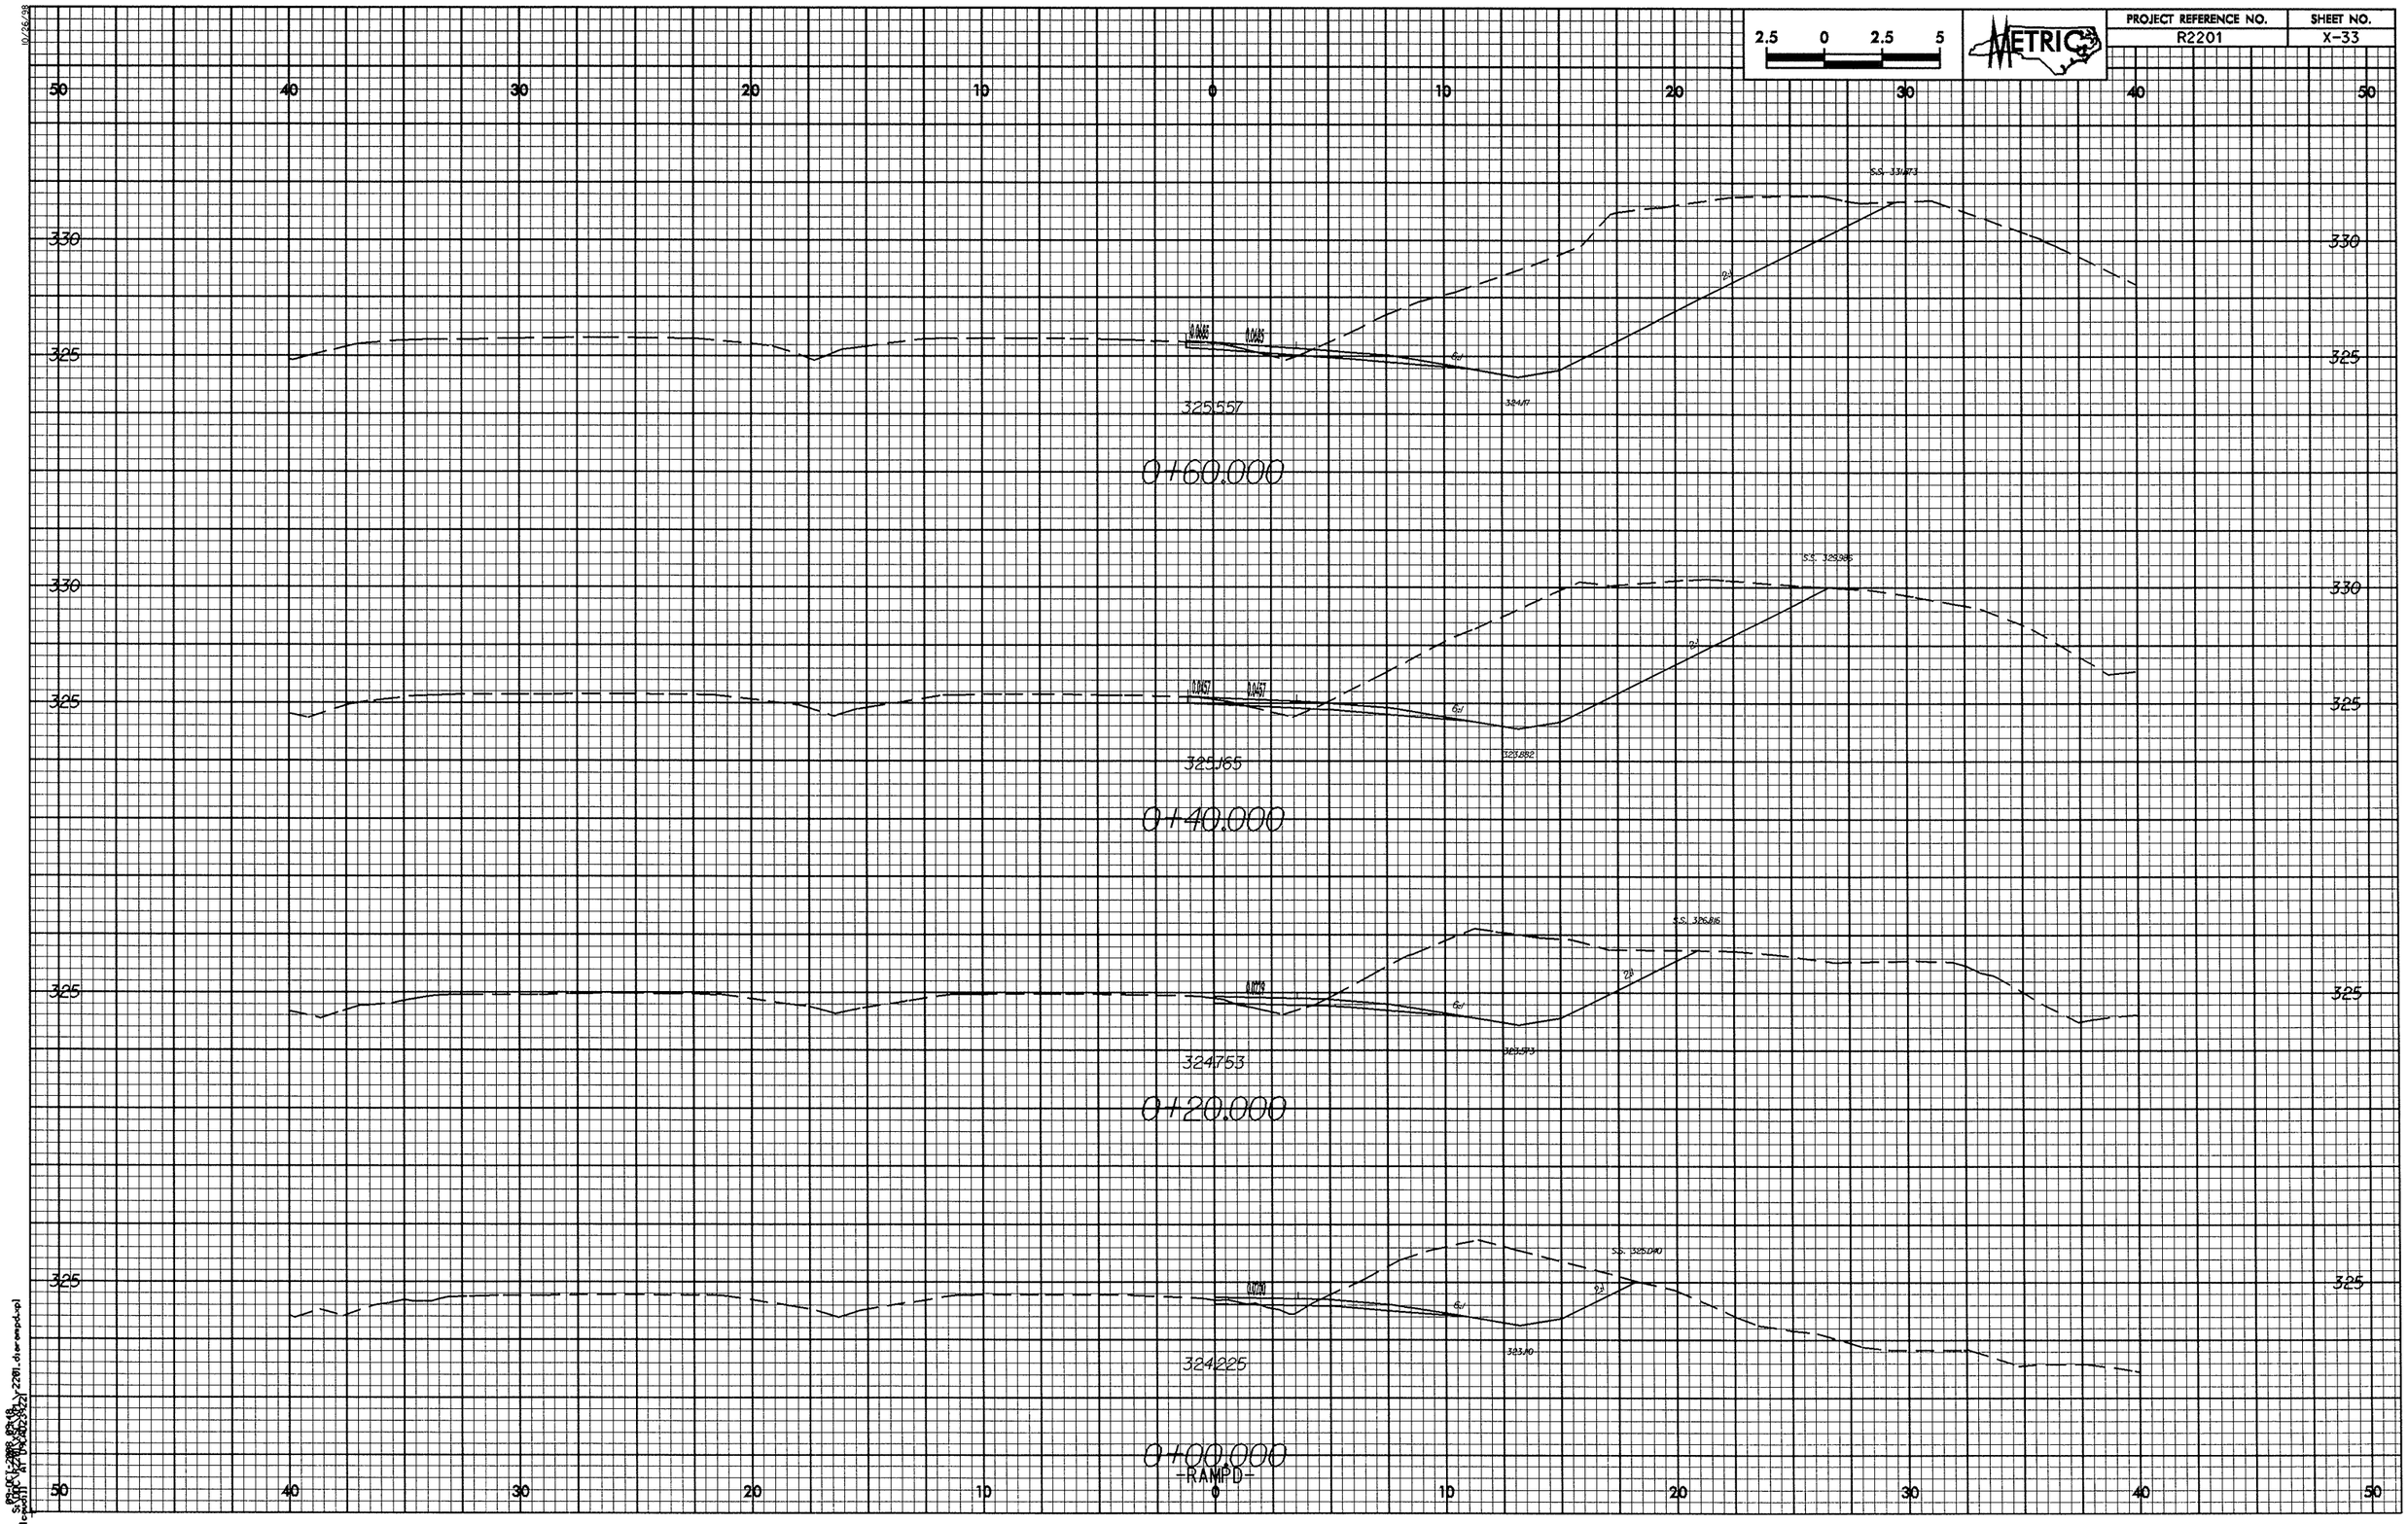

2.5 0 2.5 5
METRIC
PROJECT REFERENCE NO.
R2201
SHEET NO.
X-33
50 40 30 20 10 0 10 20 30 40 50
330
325
S.S. 331.73
325.557
0+60.000
S.S. 325.986
325.165
0+40.000
S.S. 326.816
324.753
0+20.000
S.S. 325.040
324.225
0+00.000
-RAMPD-

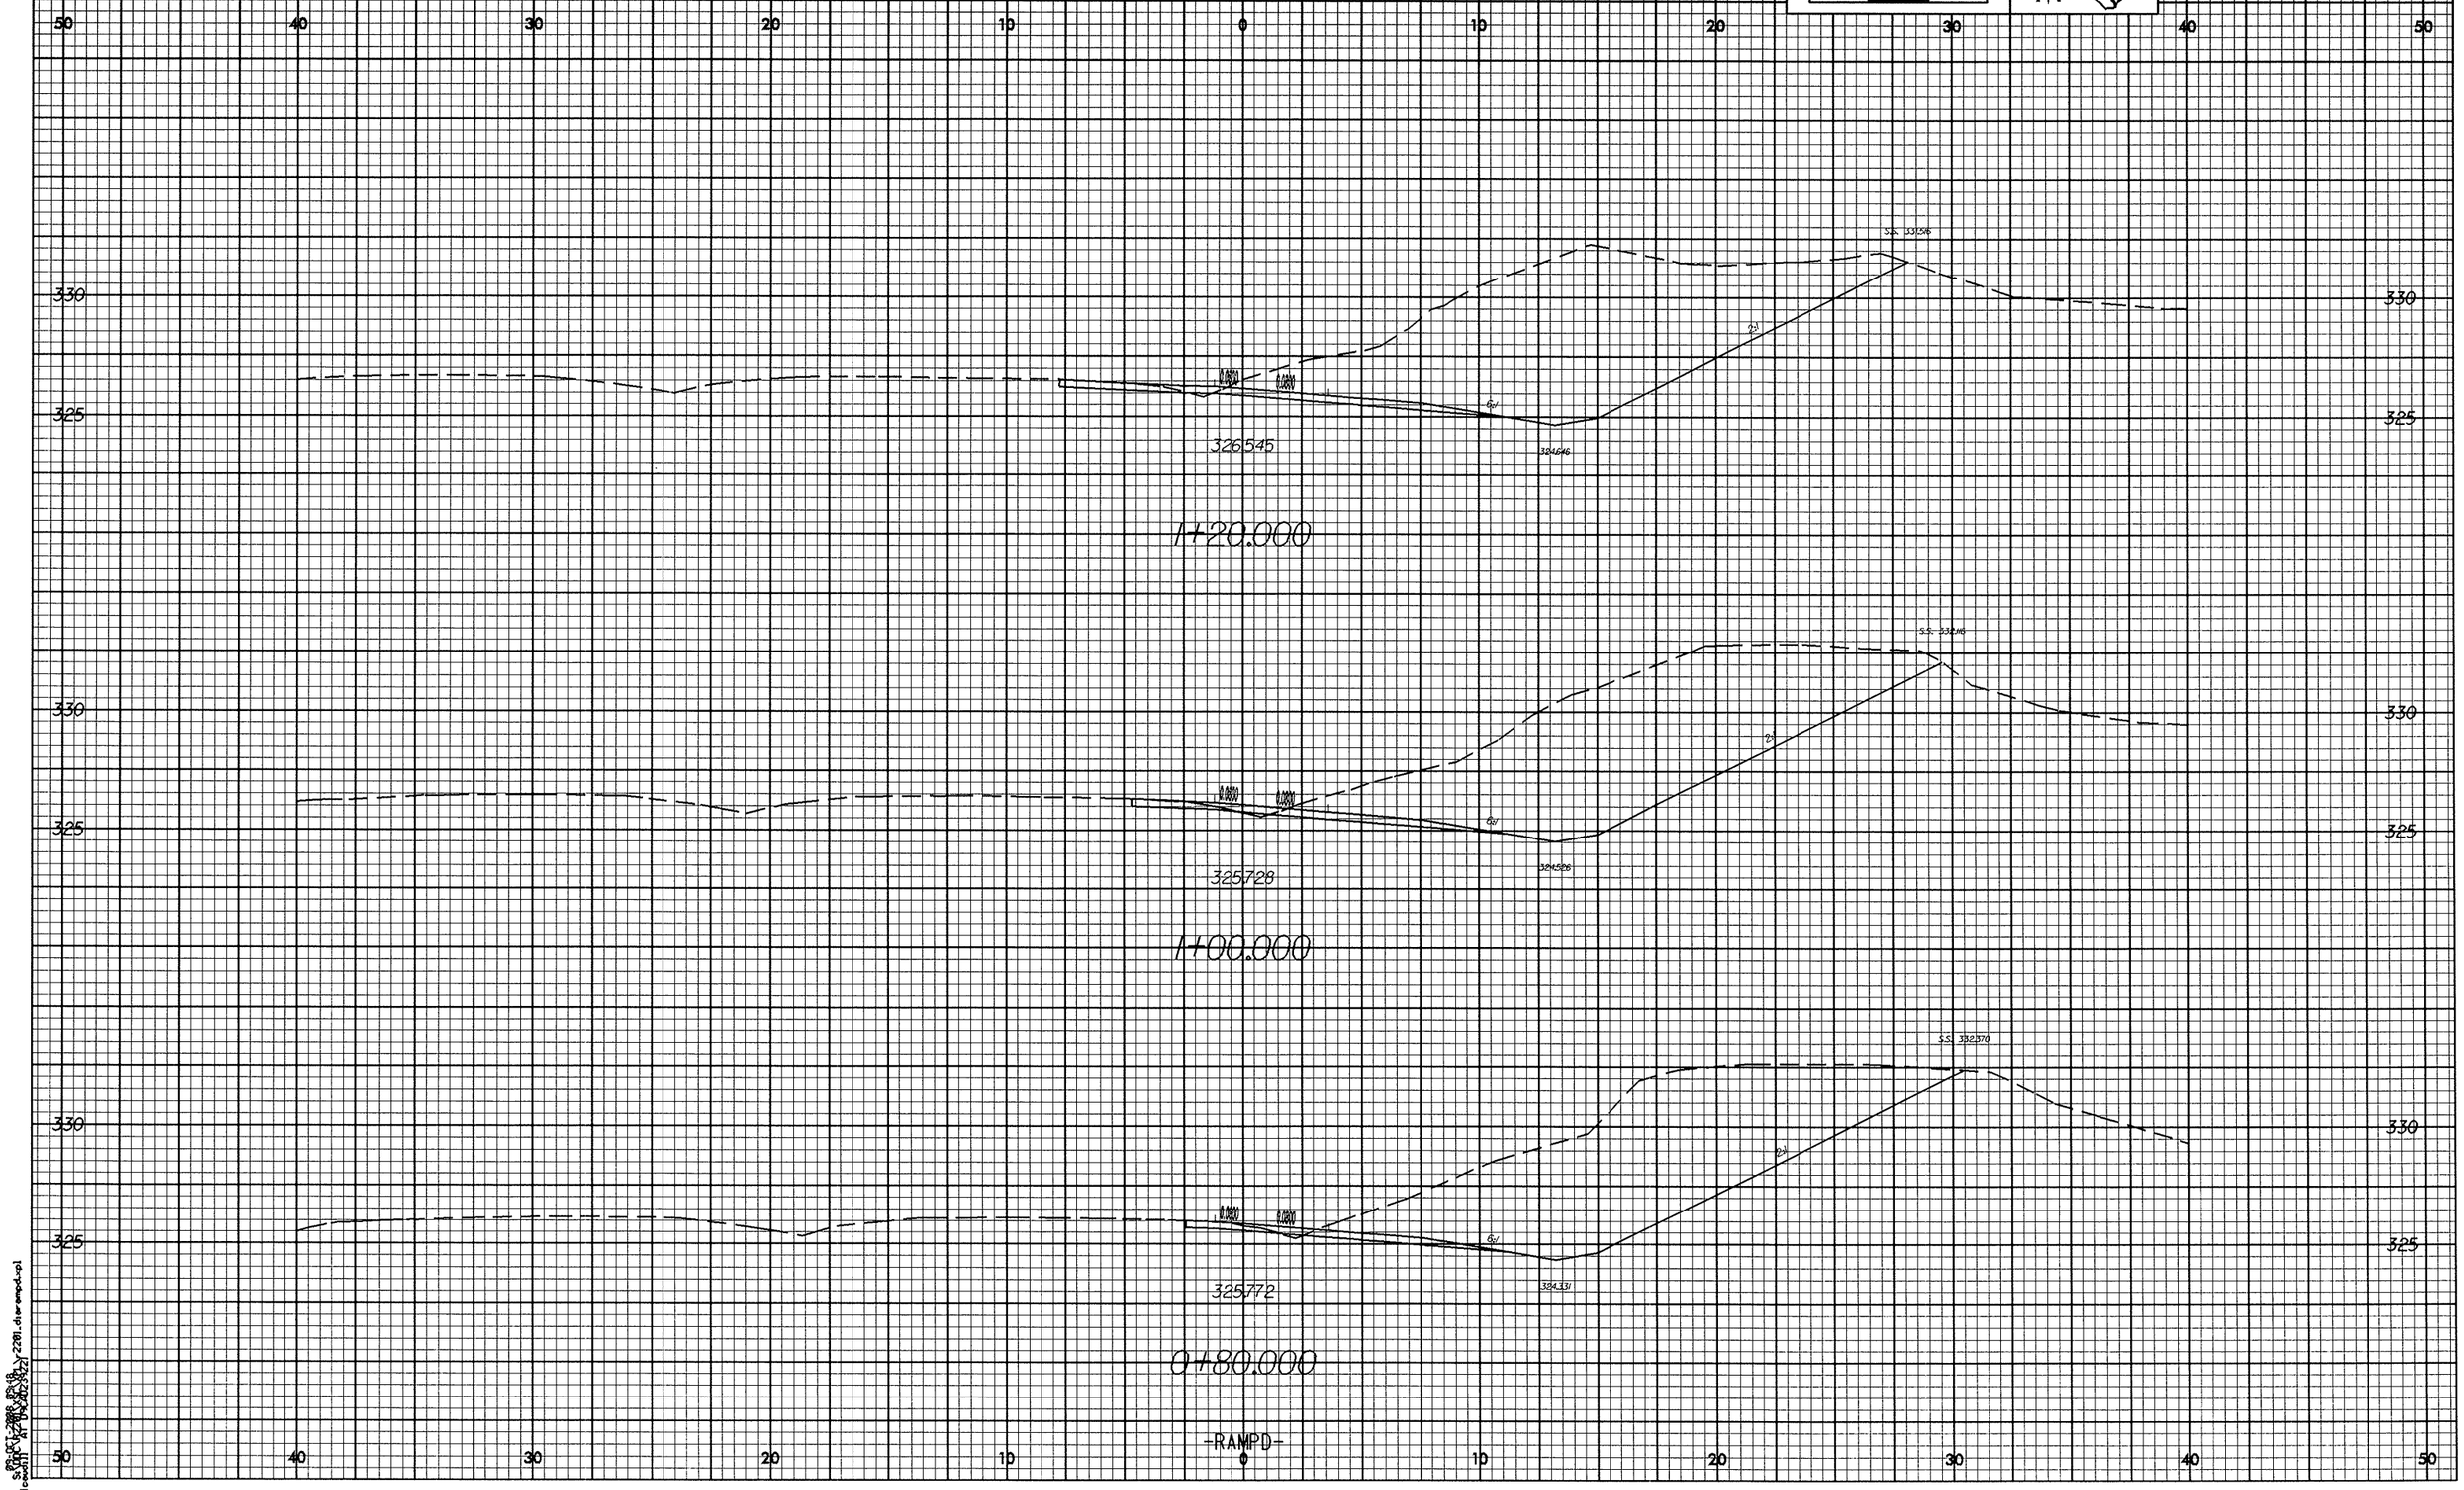

2.5 0 2.5 5
METRIC
PROJECT REFERENCE NO.
R2201
SHEET NO.
X-34
50 40 30 20 10 0 10 20 30 40 50
330
325
326.545
324.646
1+20.000
325.728
324.526
1+00.000
325.772
324.331
0+80.000
-RAMPD-

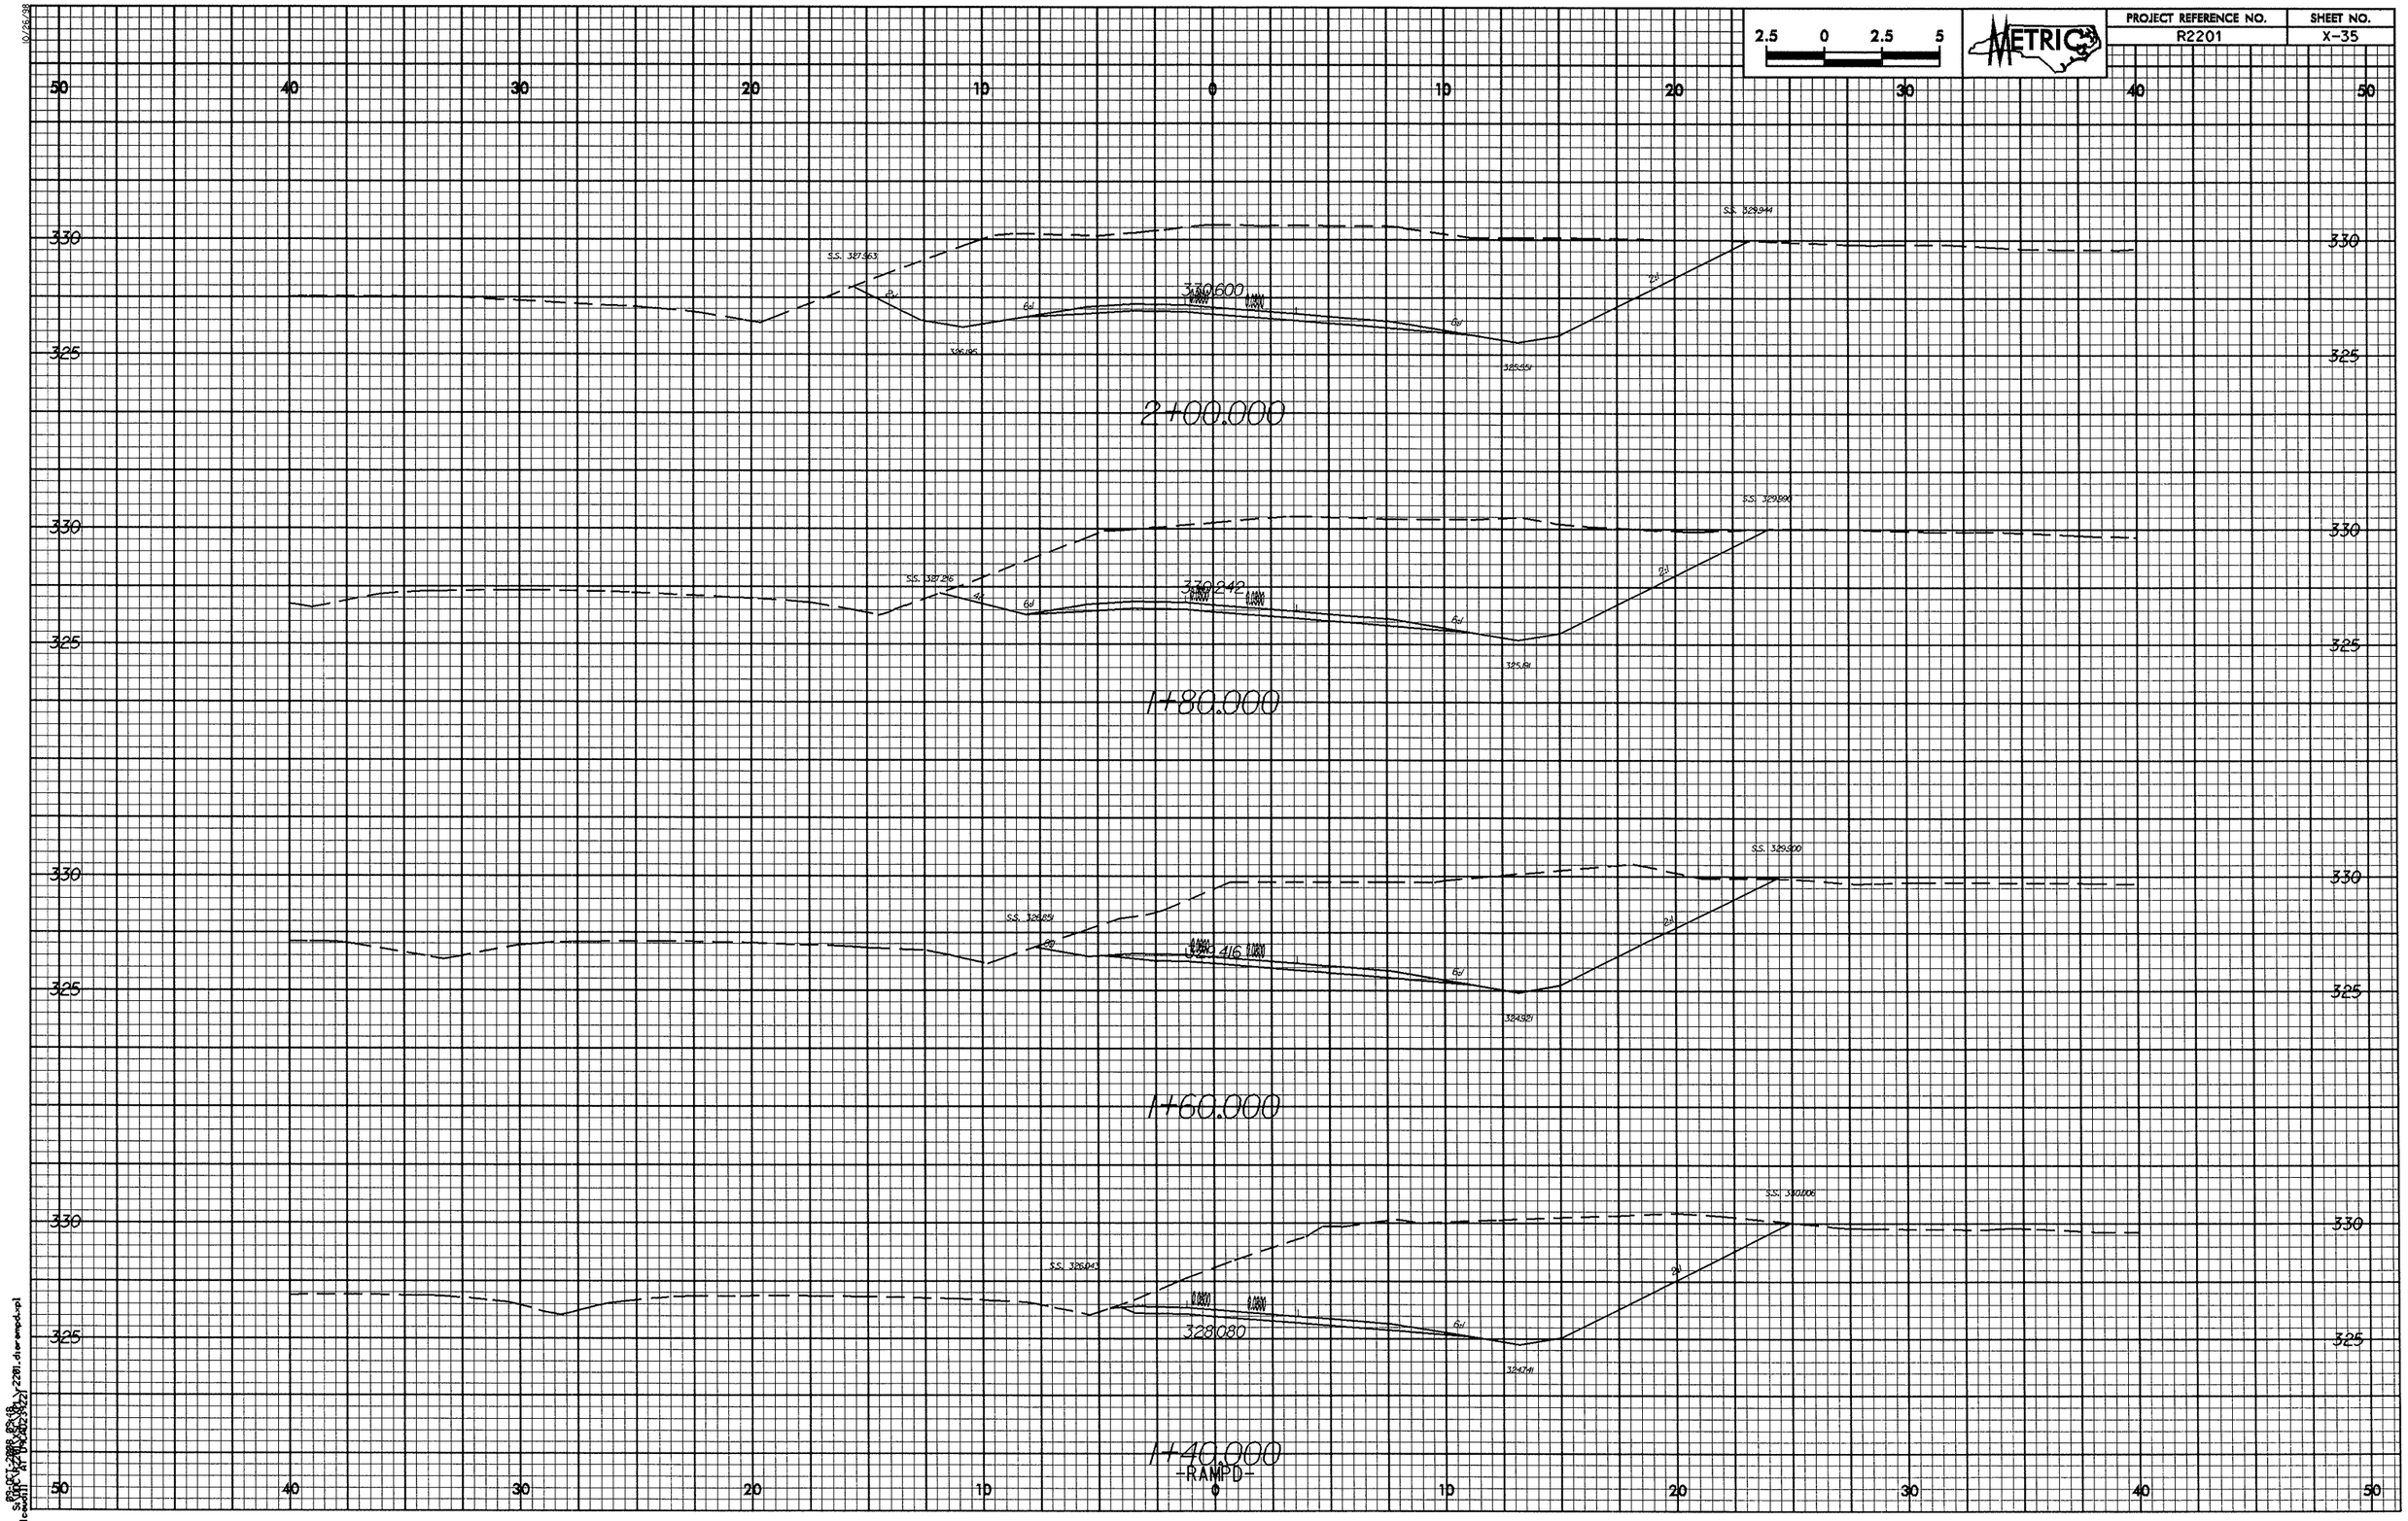

2.5 0 2.5 5
METRIC
PROJECT REFERENCE NO.
R2201
SHEET NO.
X-35
50 40 30 20 10 0 10 20 30 40 50
330
325
S.S. 327.563
S.S. 329.944
330.600
326.195
325.551
2+00.000
S.S. 327.216
S.S. 329.990
330.242
325.191
1+80.000
S.S. 326.851
S.S. 329.900
329.416
324.921
1+60.000
S.S. 326.043
S.S. 330.006
328.080
324.741
1+40.000
-RAMPD-

PROJECT REFERENCE NO.	SHEET NO.
R2201	X-36

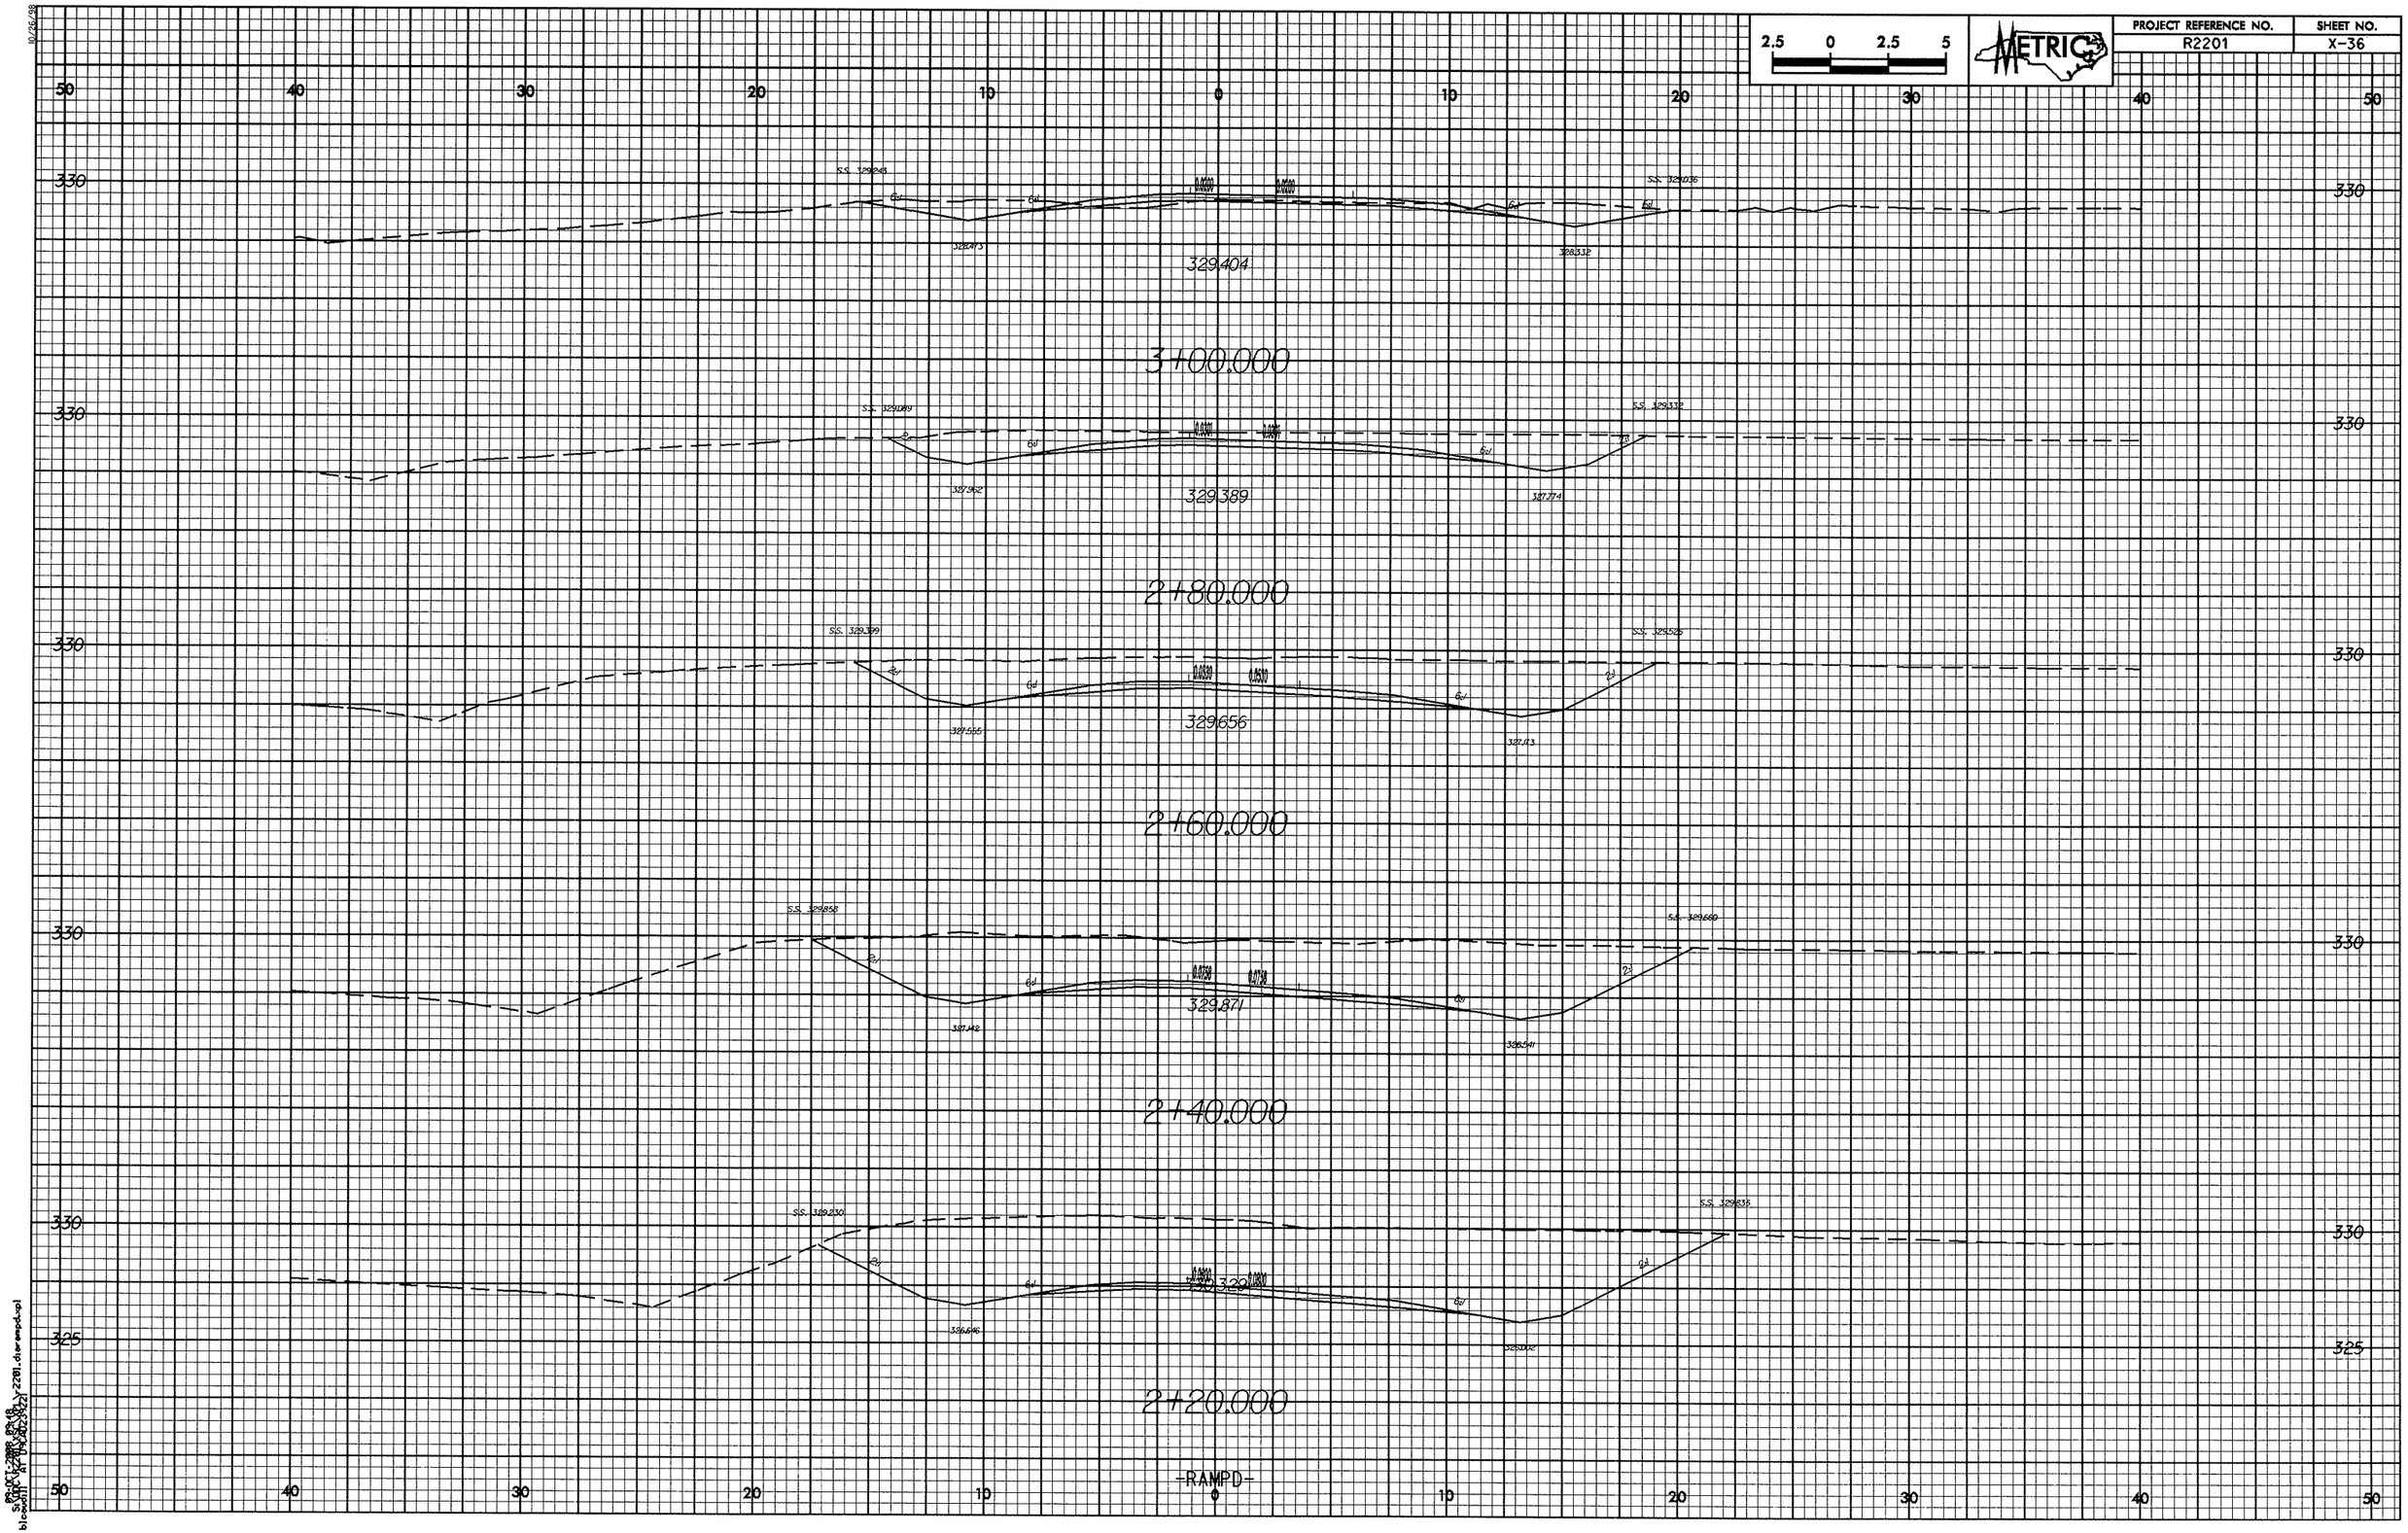

PROJECT REFERENCE NO.	SHEET NO.
R2201	X-37

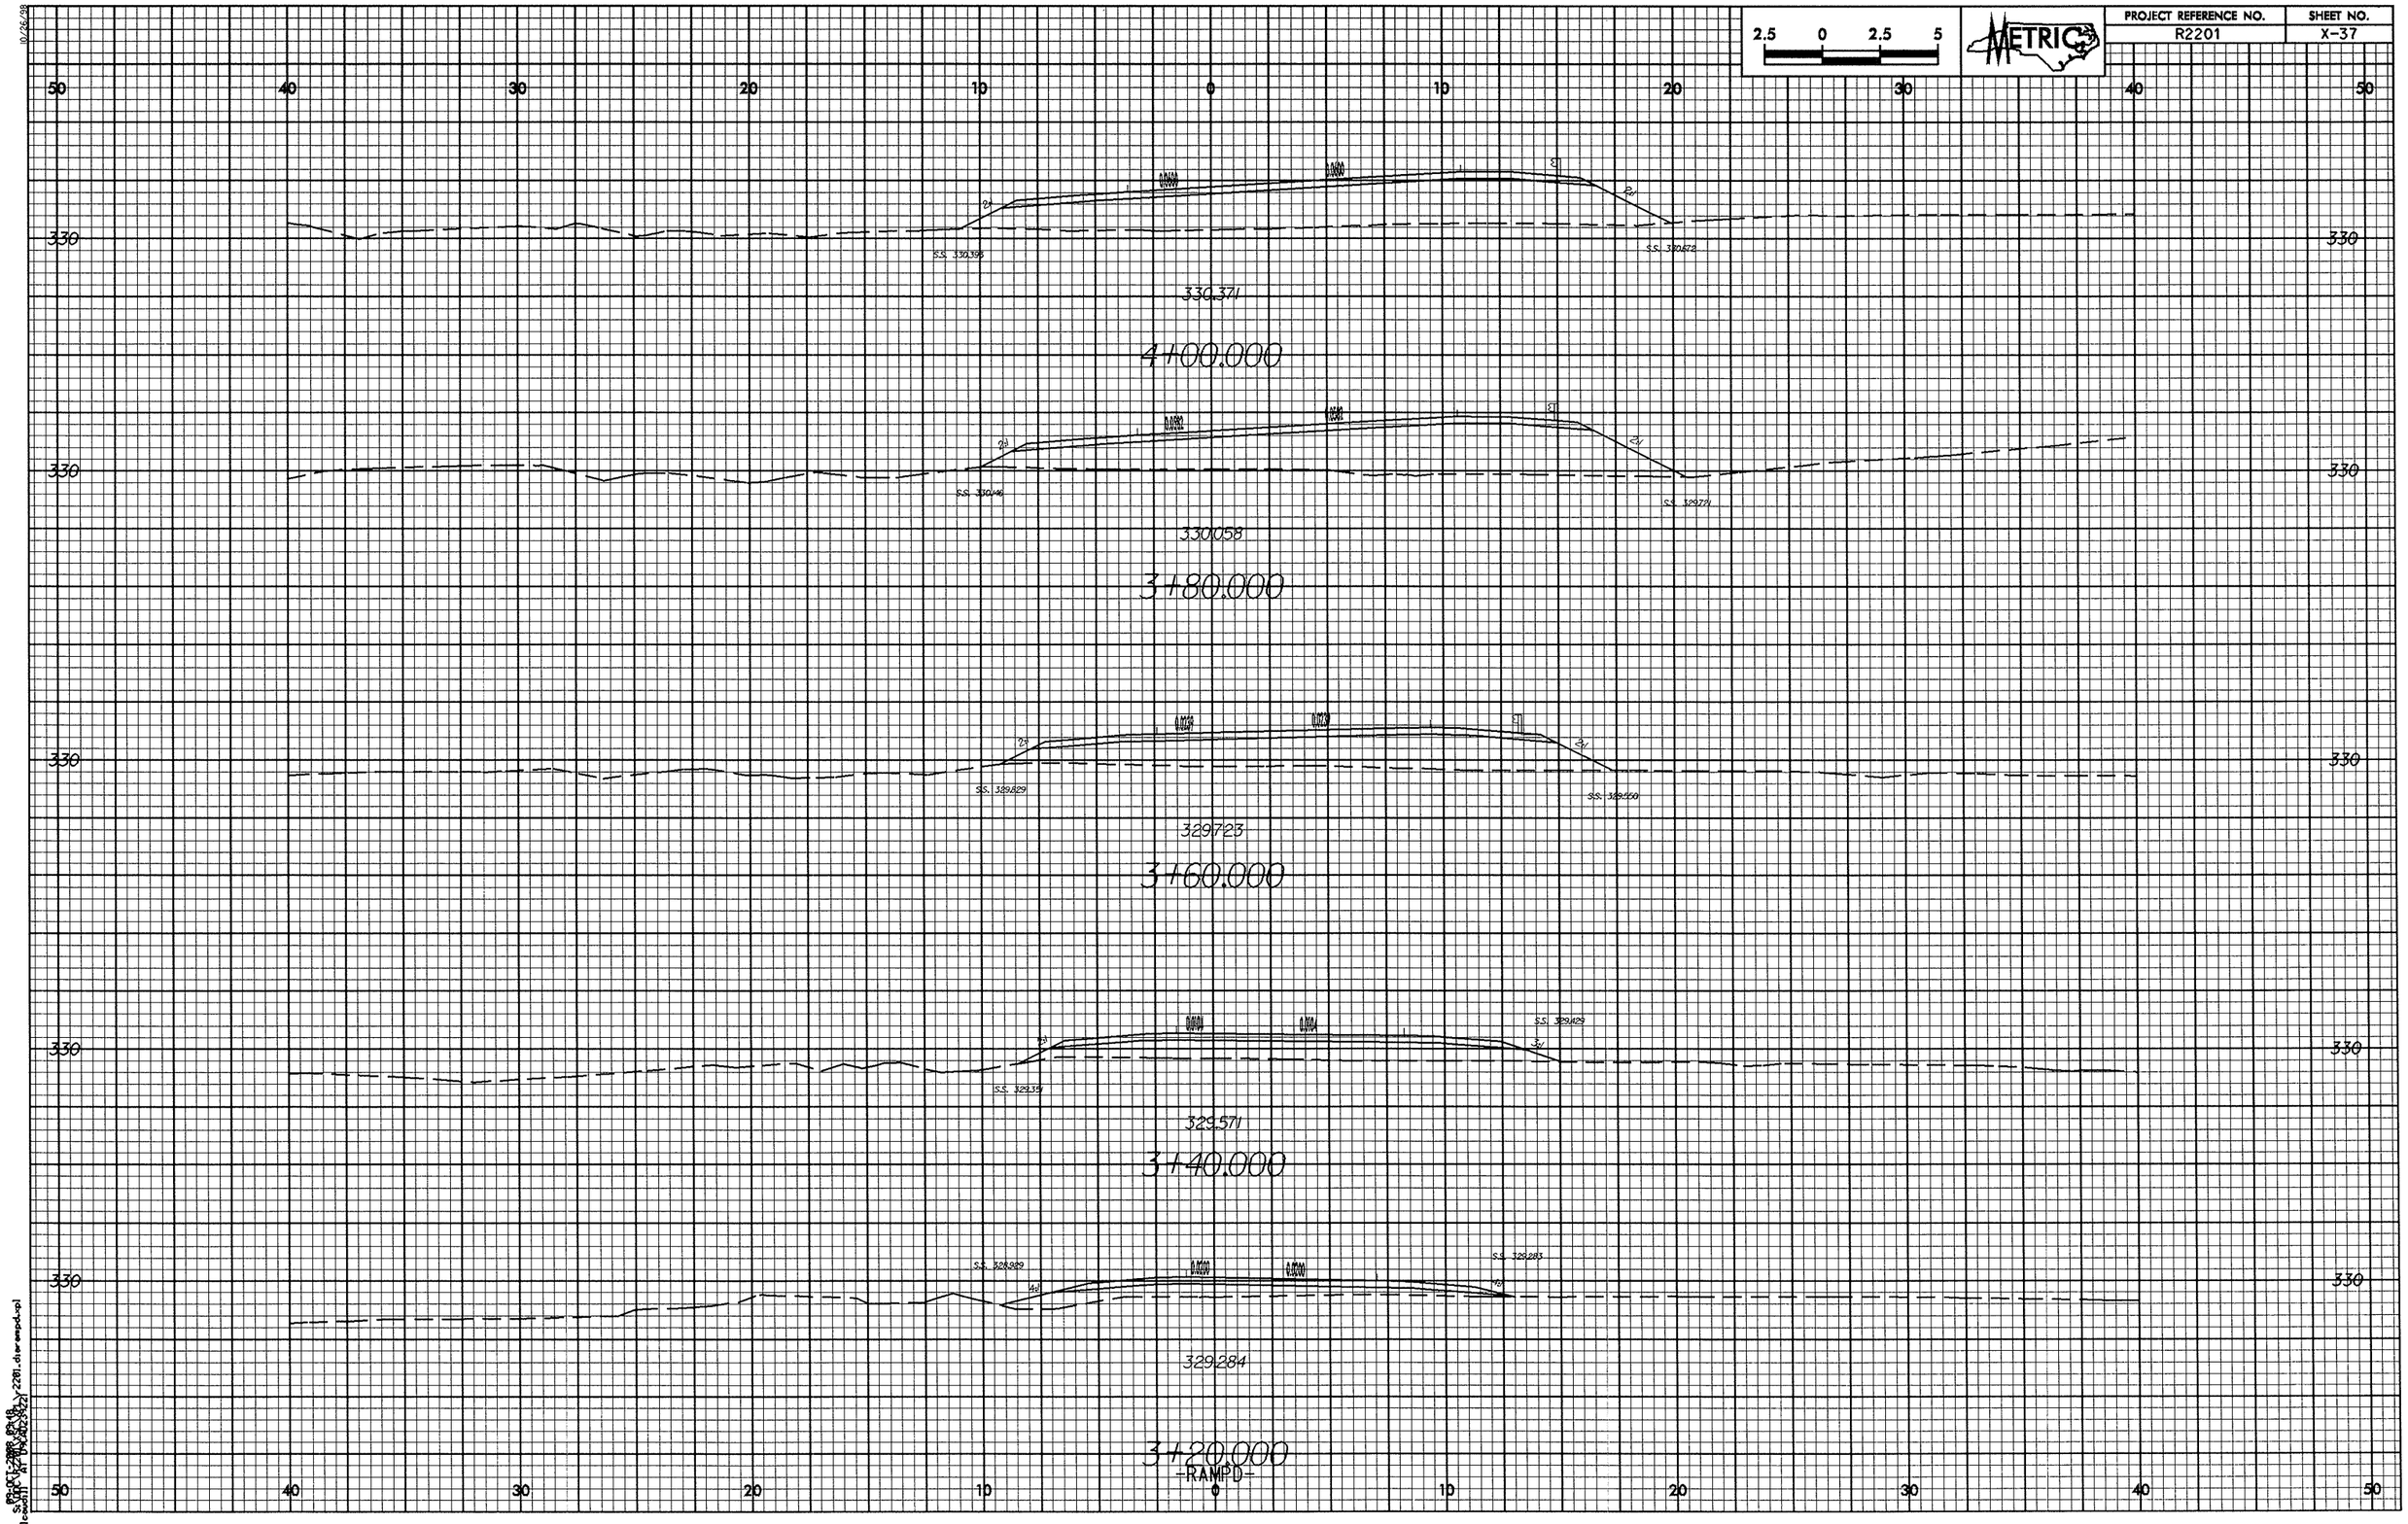

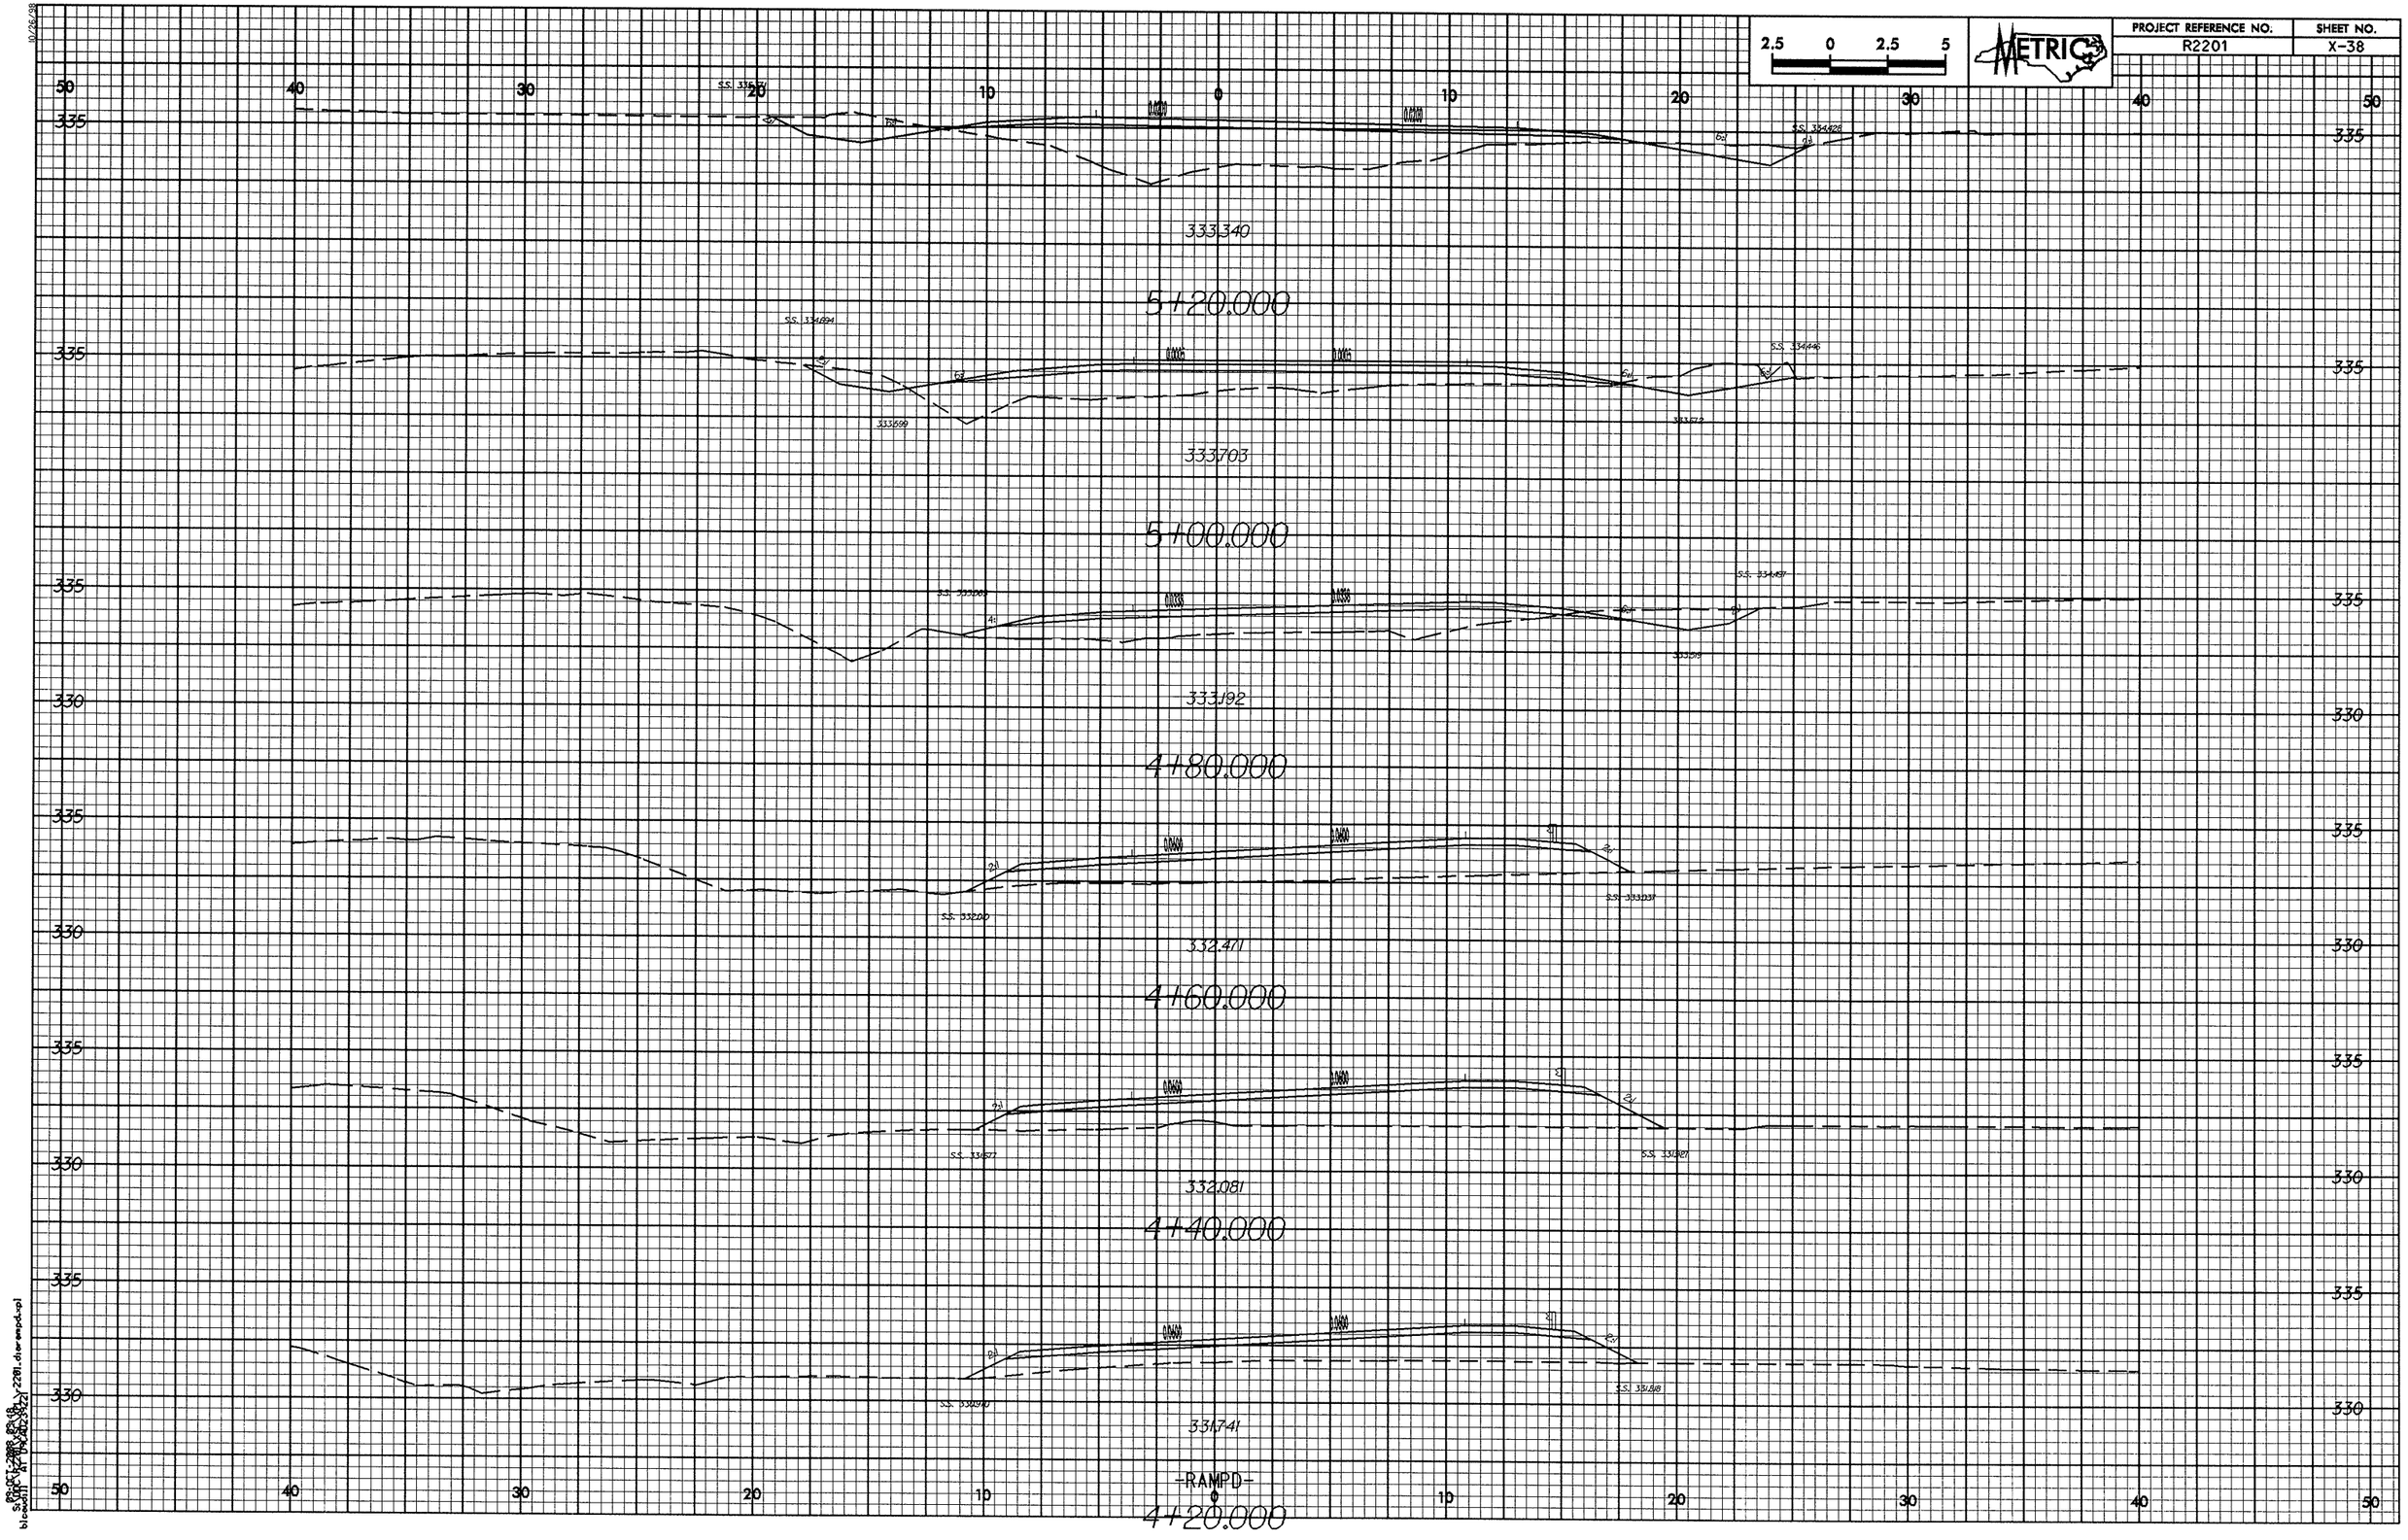

2.5 0 2.5 5
METRIC
PROJECT REFERENCE NO.
R2201
SHEET NO.
X-38
333.340
5+20.000
333.703
5+00.000
333.192
4+80.000
332.471
4+60.000
332.081
4+40.000
331.741
-RAMPD-
4+20.000

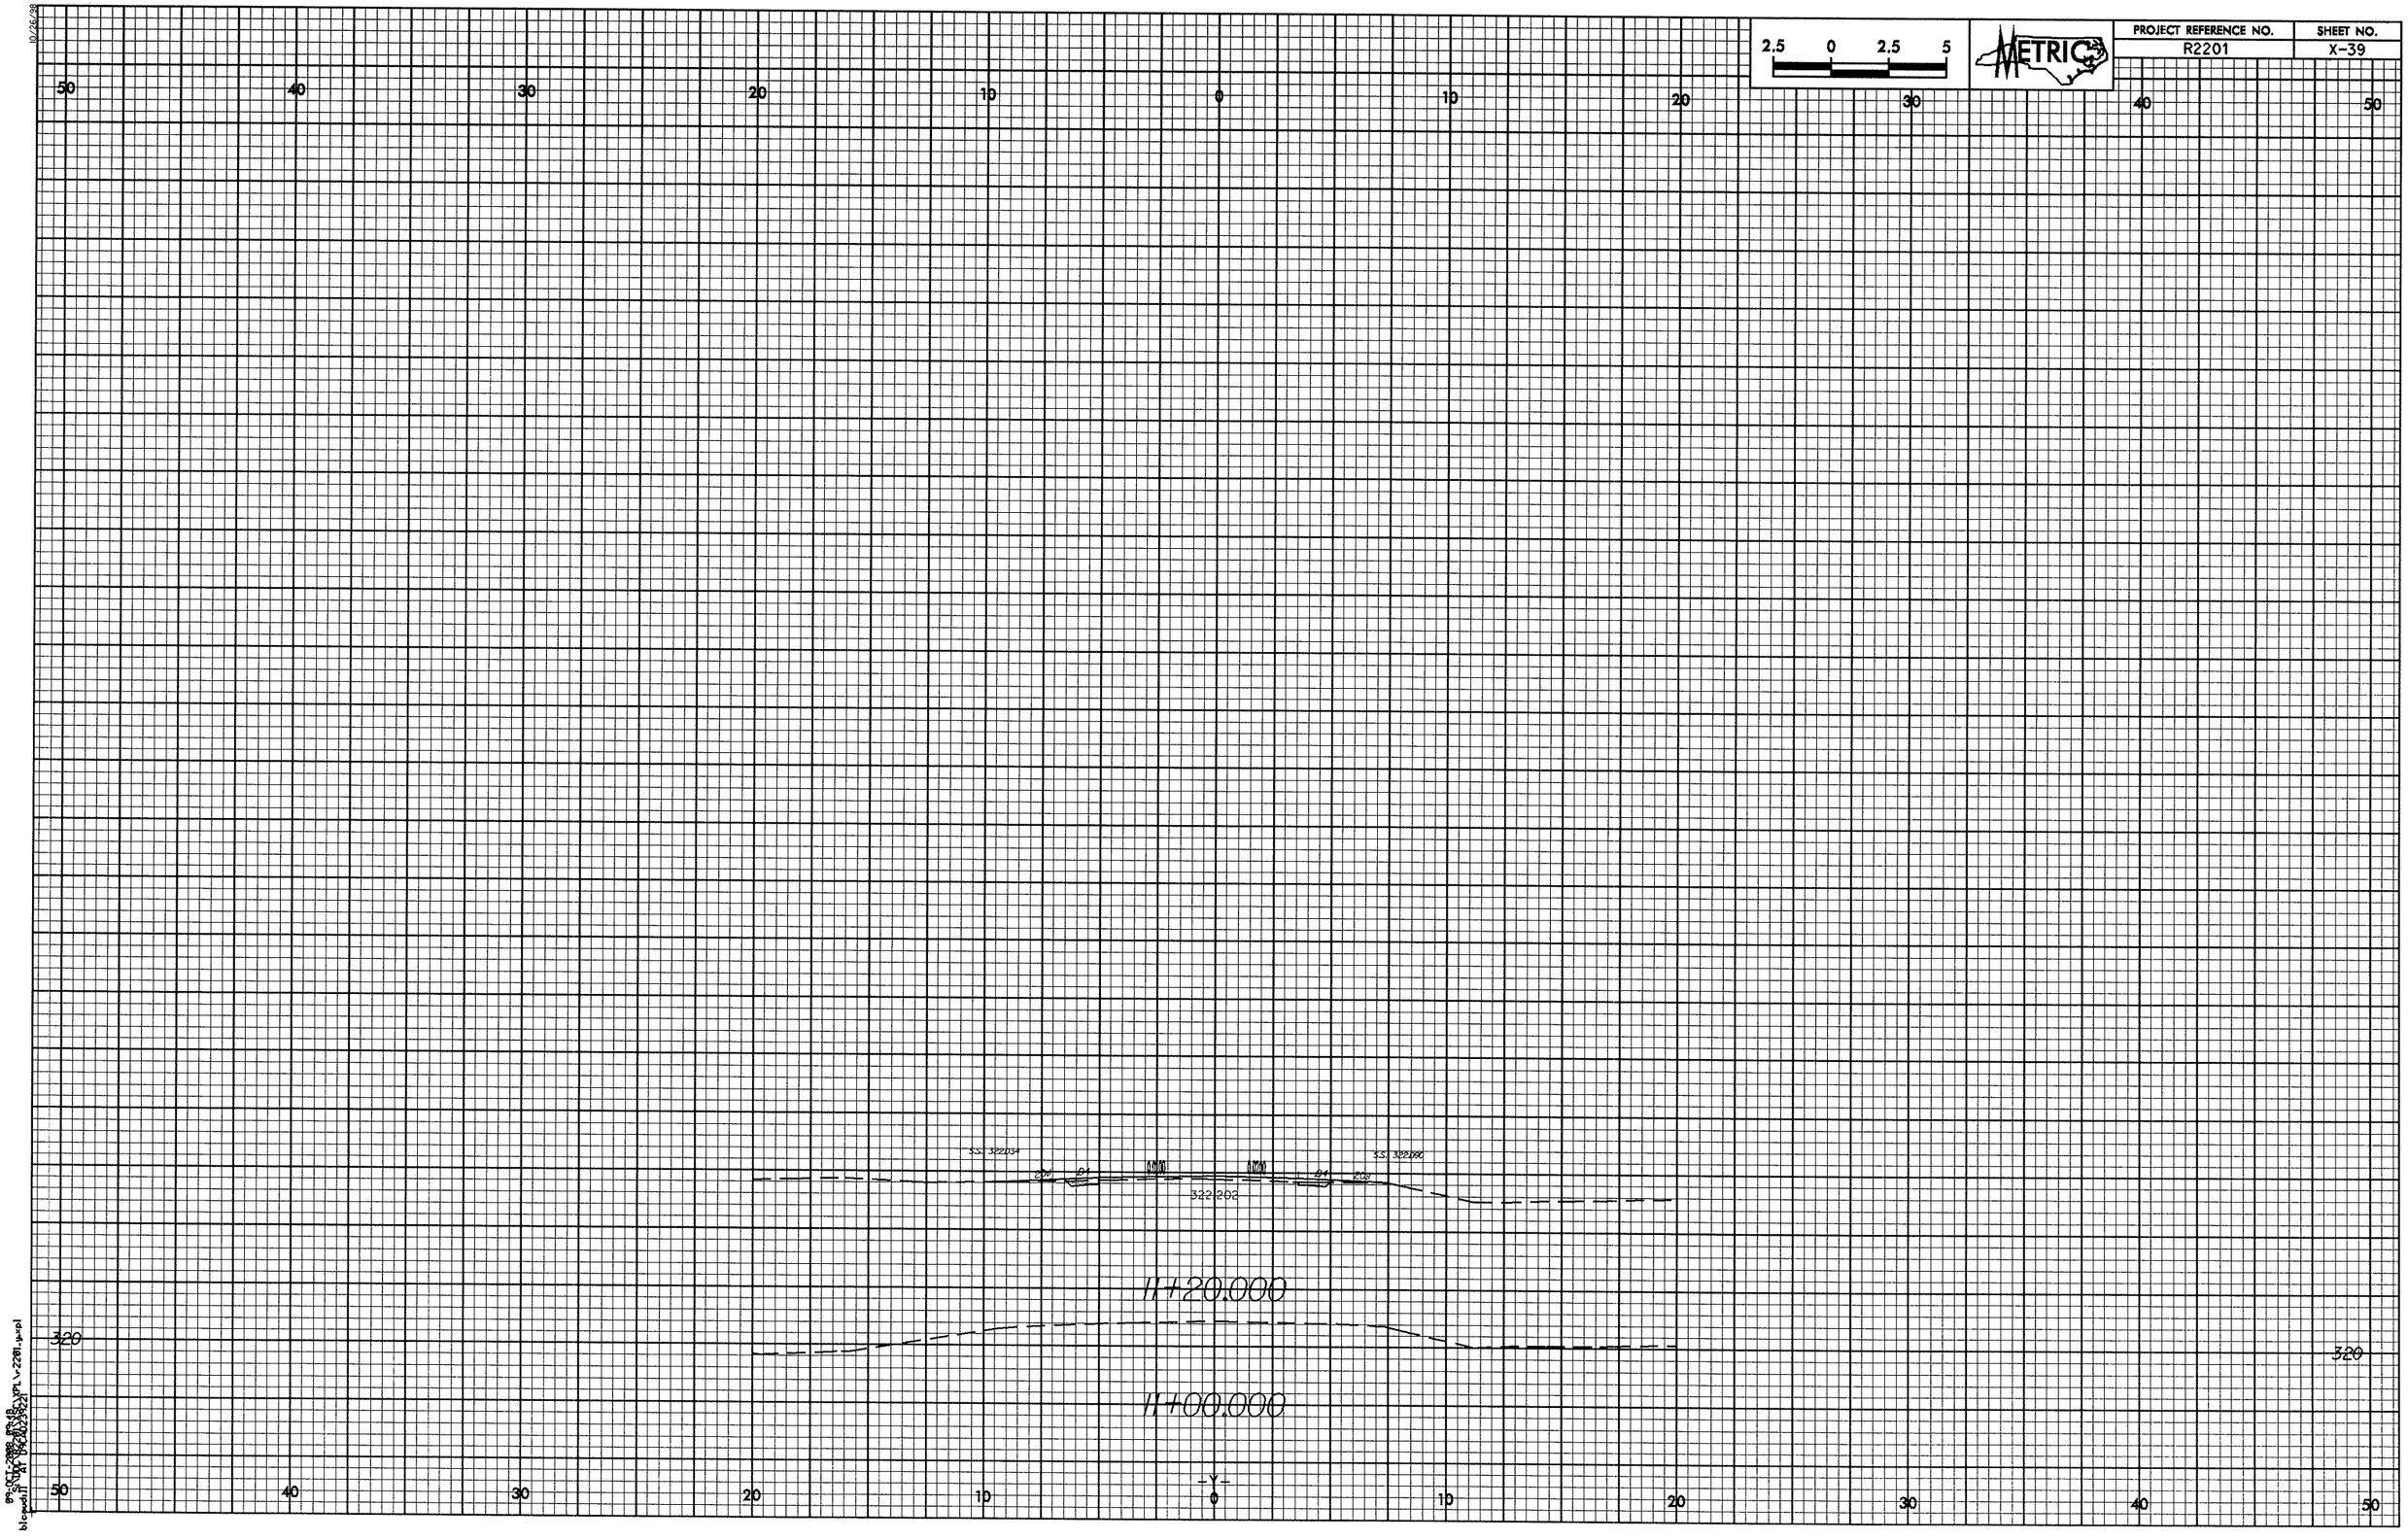

2.5 0 2.5 5
METRIC
PROJECT REFERENCE NO.
R2201
SHEET NO.
X-39
50 40 30 20 10 0 10 20 30 40 50
SS. 322034
SS. 322090
322-202
11+20.000
11+00.000
320
-Y-

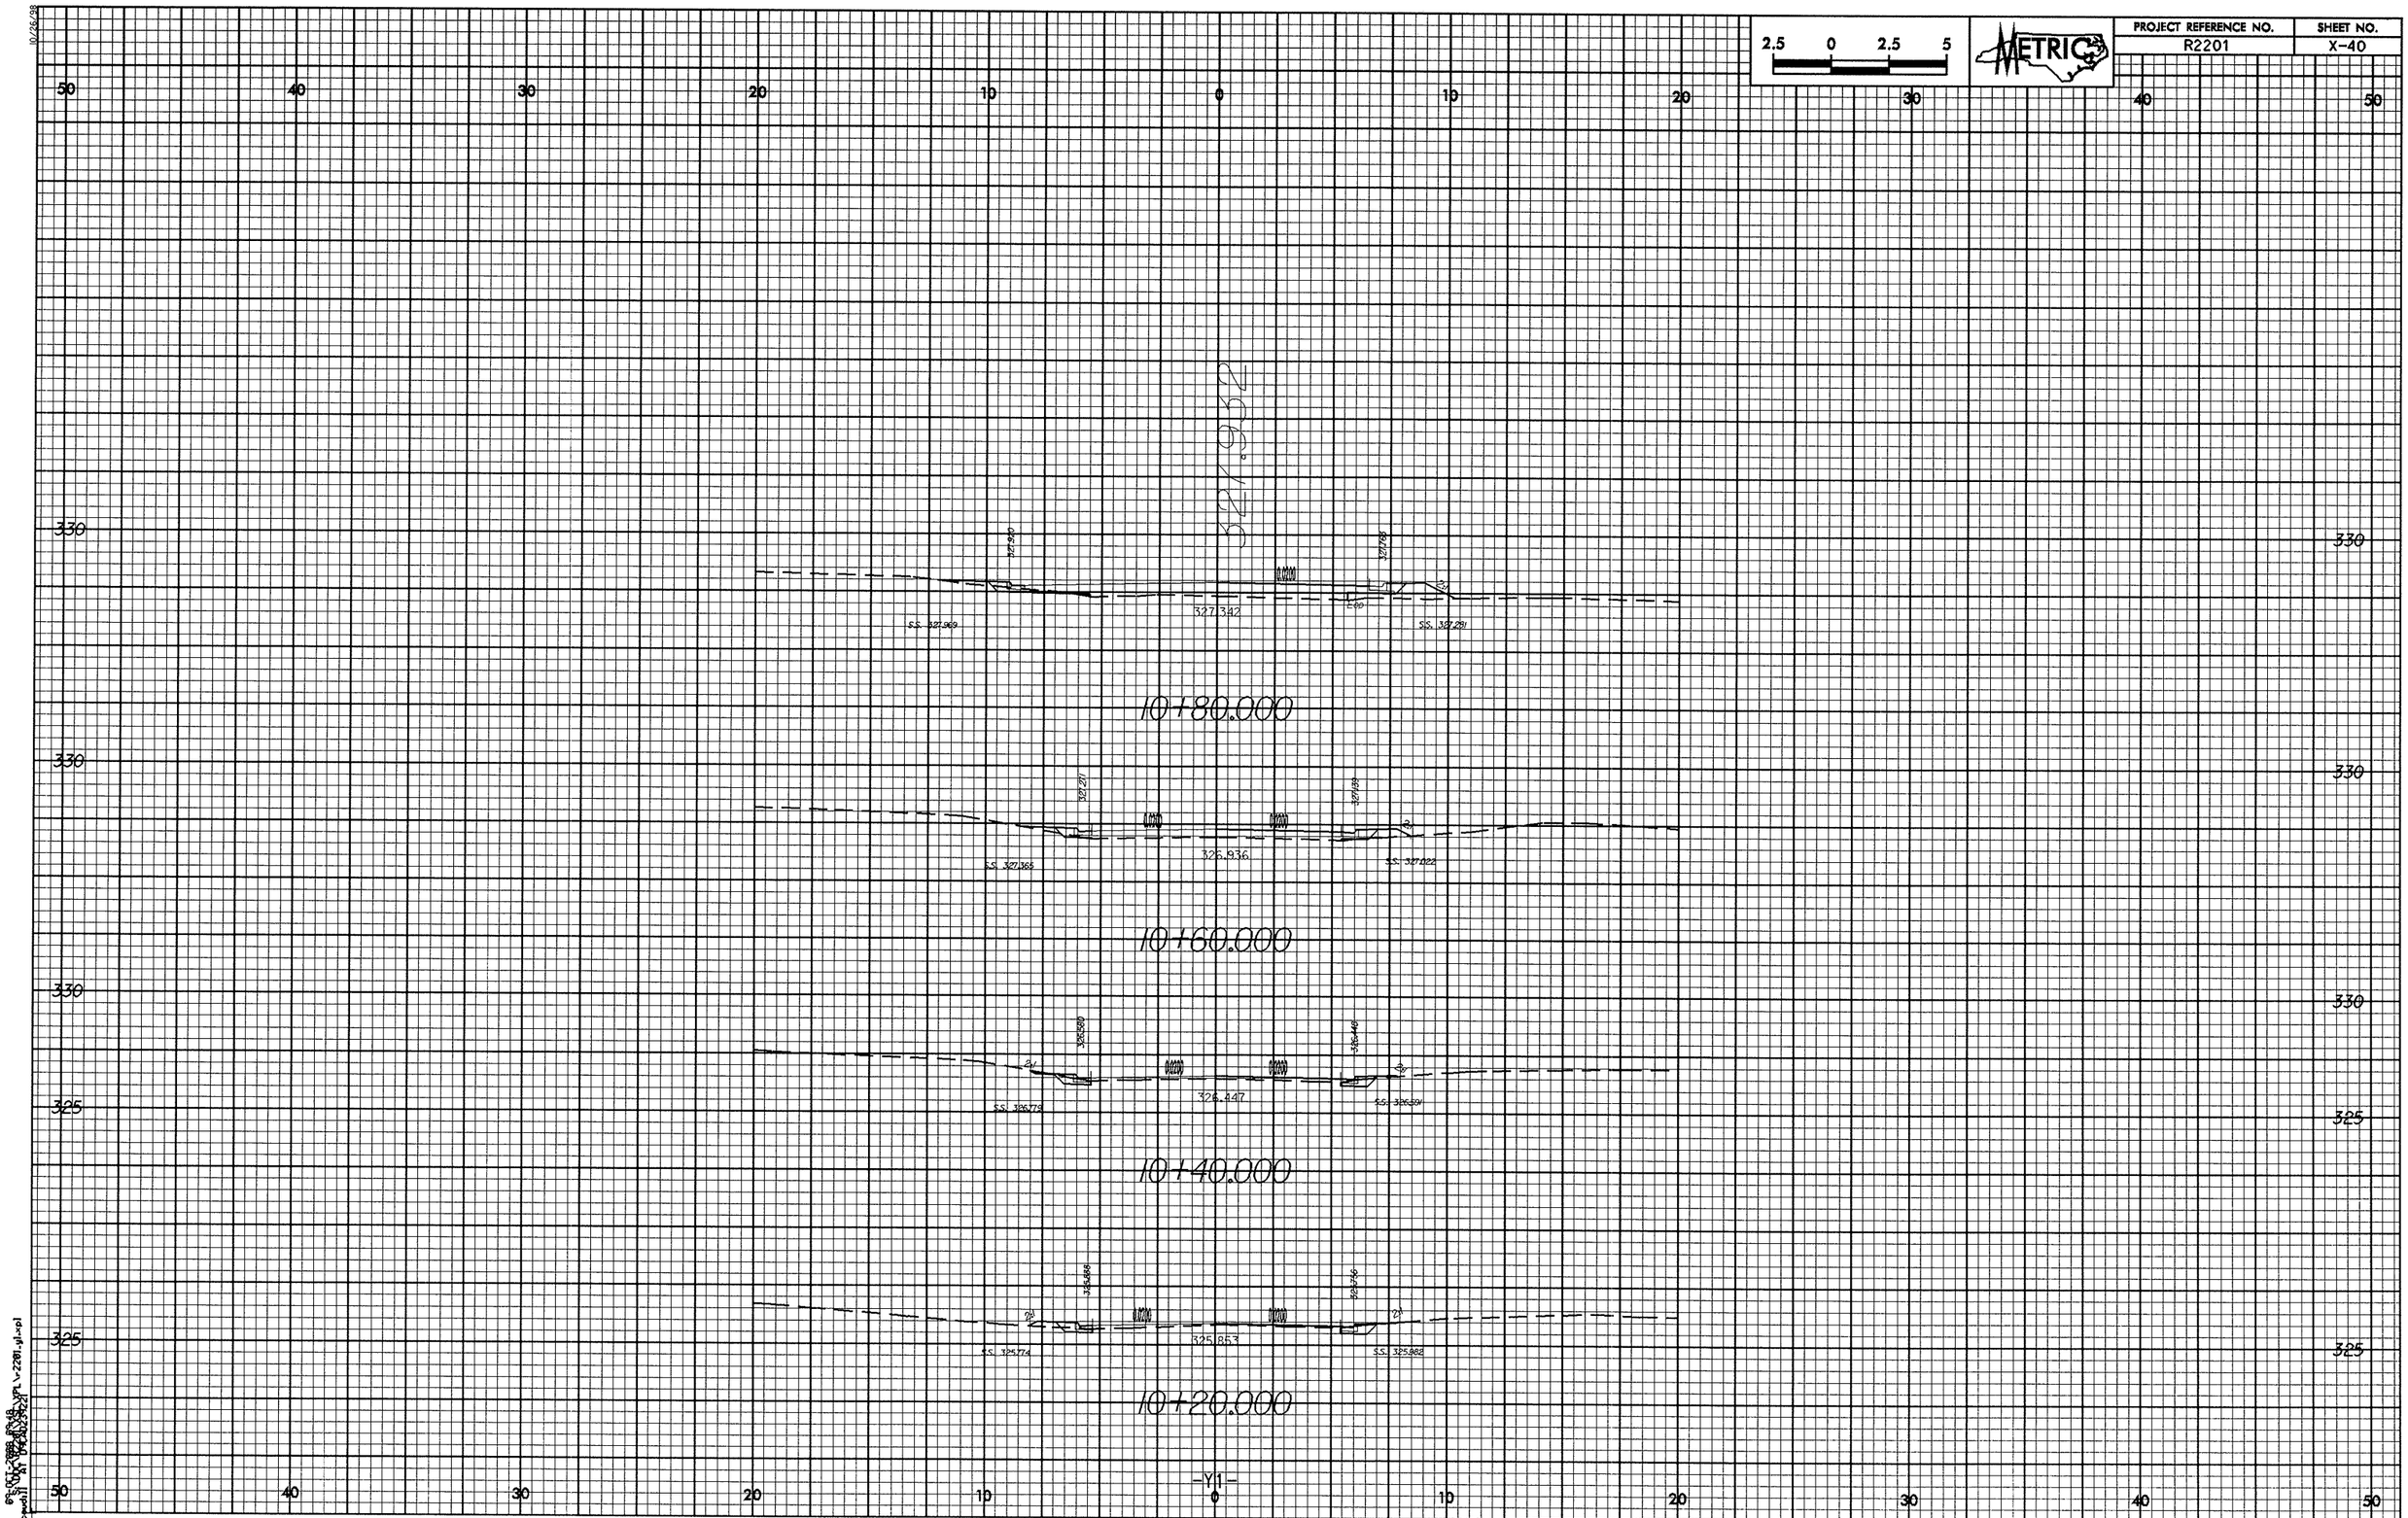

2.5 0 2.5 5
METRIC
PROJECT REFERENCE NO.
R2201
SHEET NO.
X-40
327.932
327.342
S.S. 327.969
S.S. 327.281
10+80.000
326.936
S.S. 327.365
S.S. 327.022
10+60.000
326.447
S.S. 326.779
S.S. 326.591
10+40.000
325.853
S.S. 325.774
S.S. 325.982
10+20.000
-Y1-

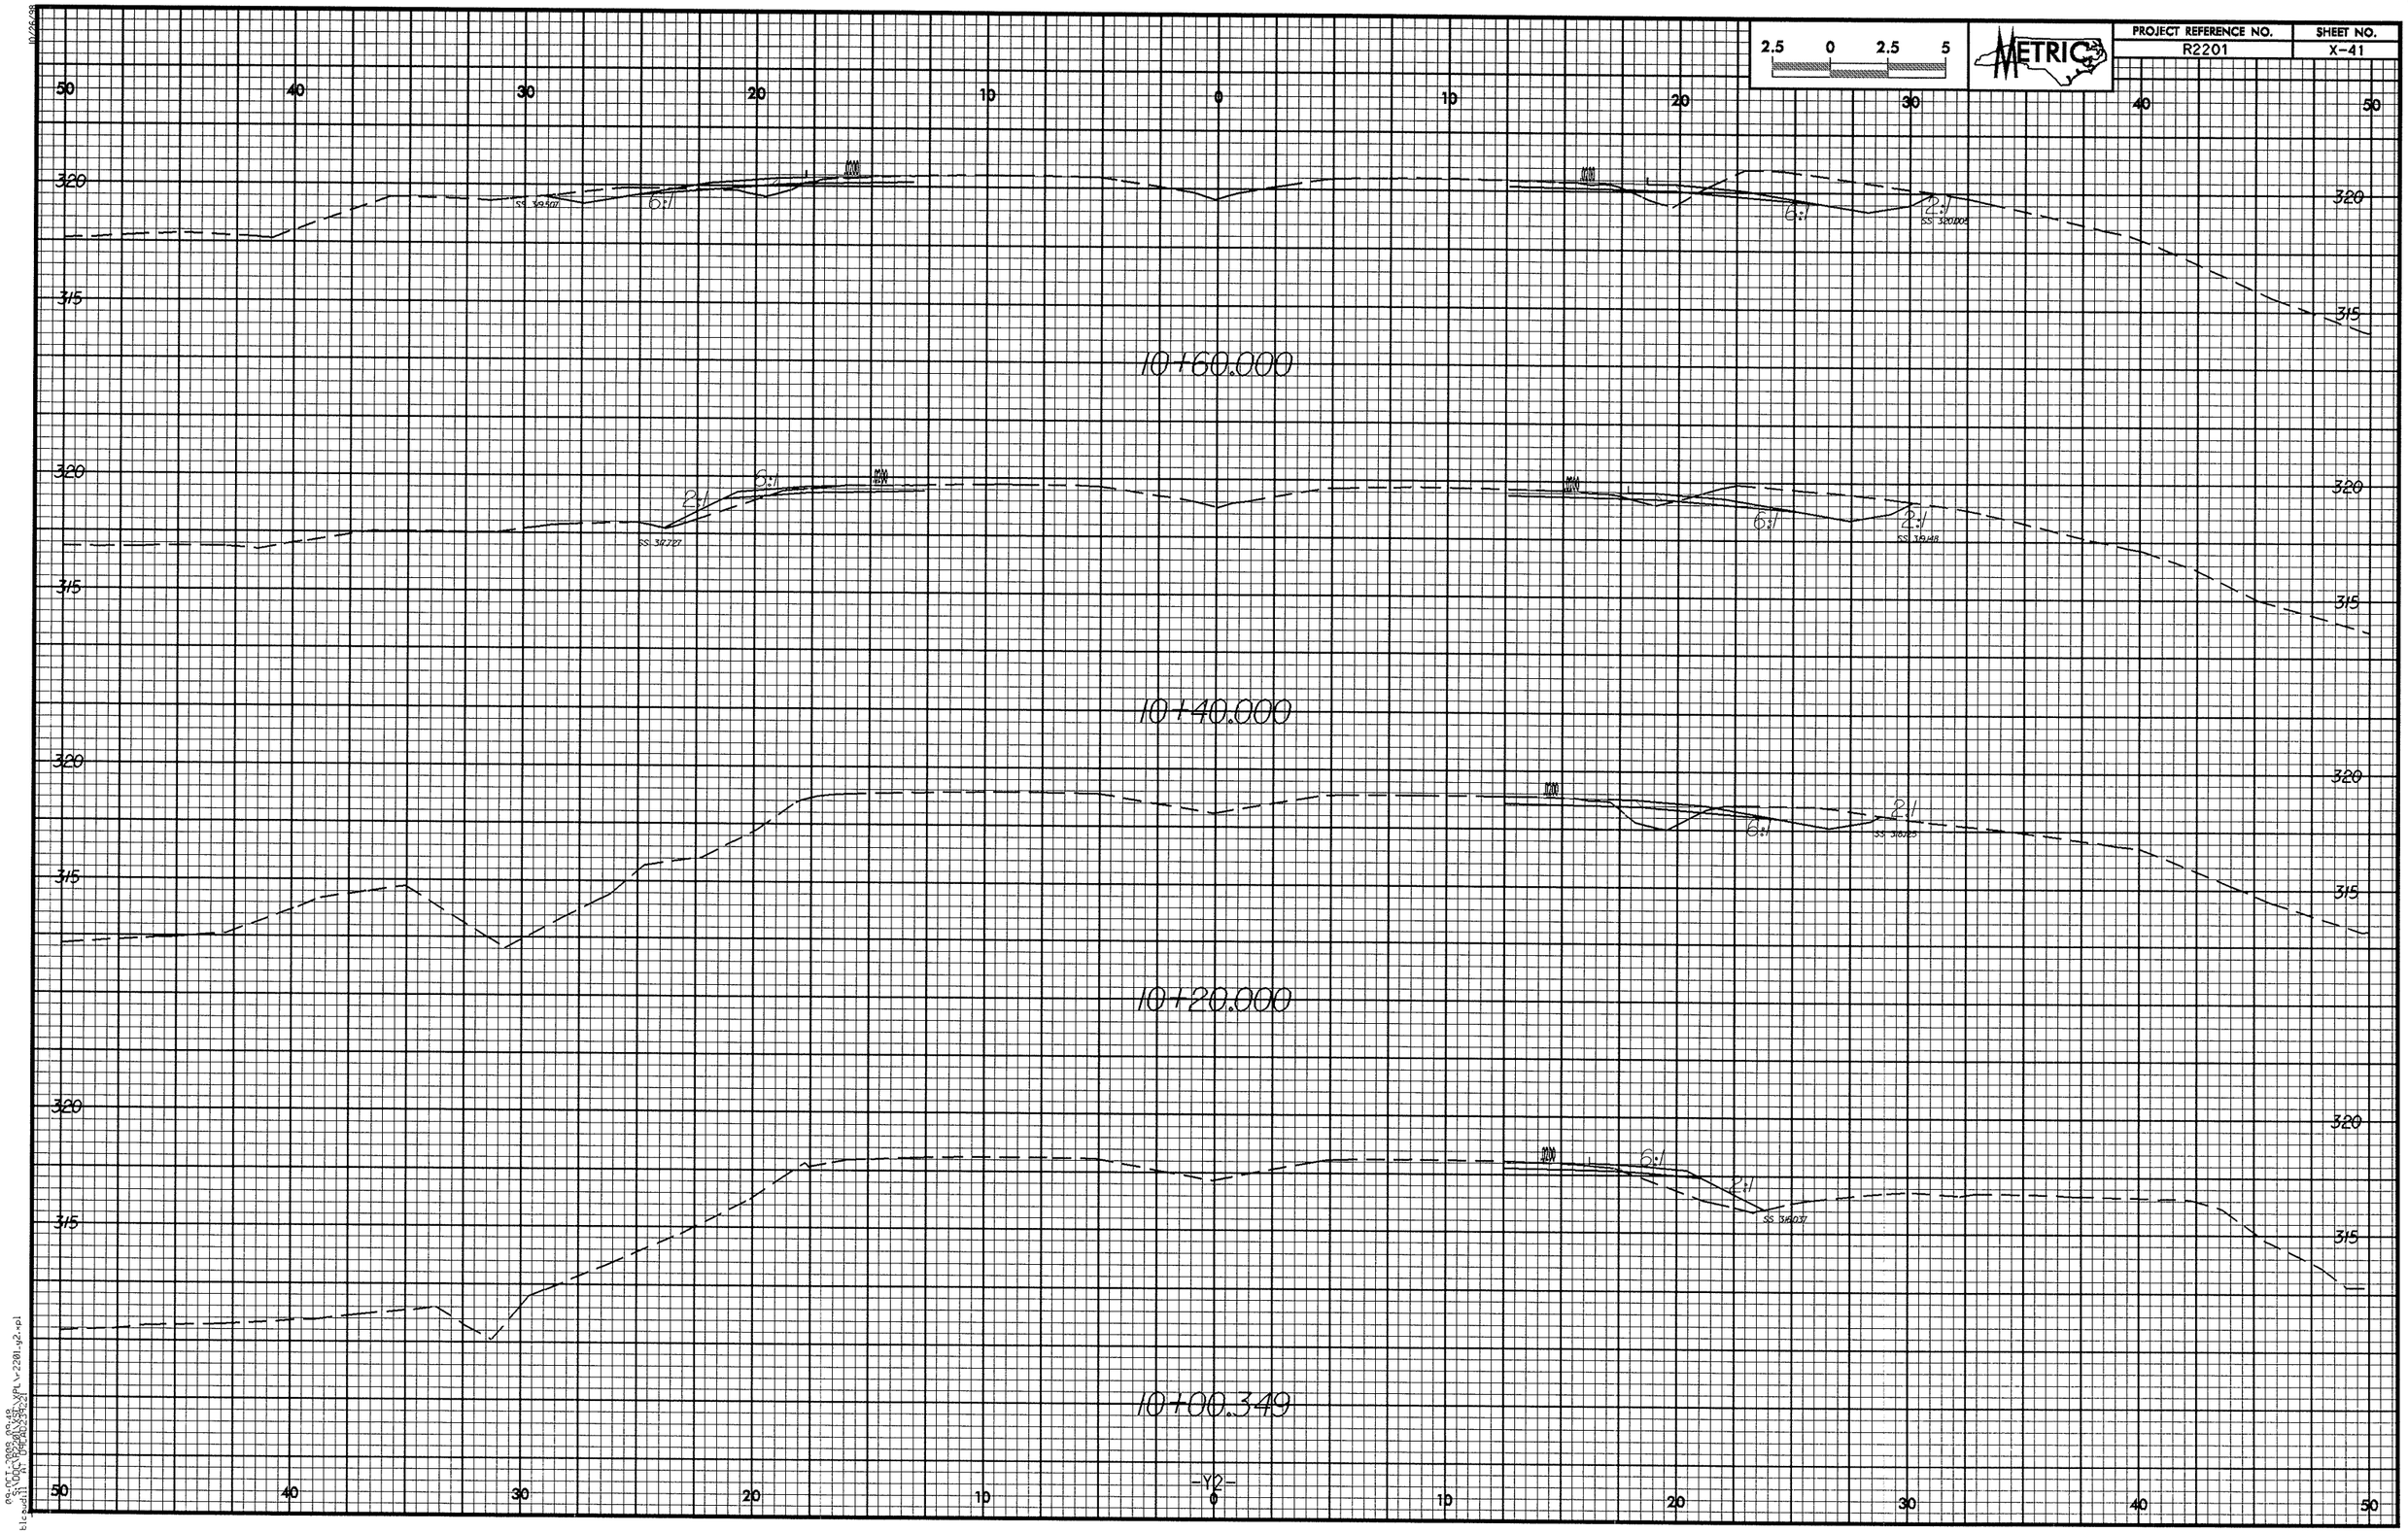

2.5 0 2.5 5
METRIC
PROJECT REFERENCE NO.
R2201
SHEET NO.
X-41
10+60.000
10+40.000
10+20.000
10+00.349
6:1
2:1
320
315
50
40
30
20
10
0
-Y2-

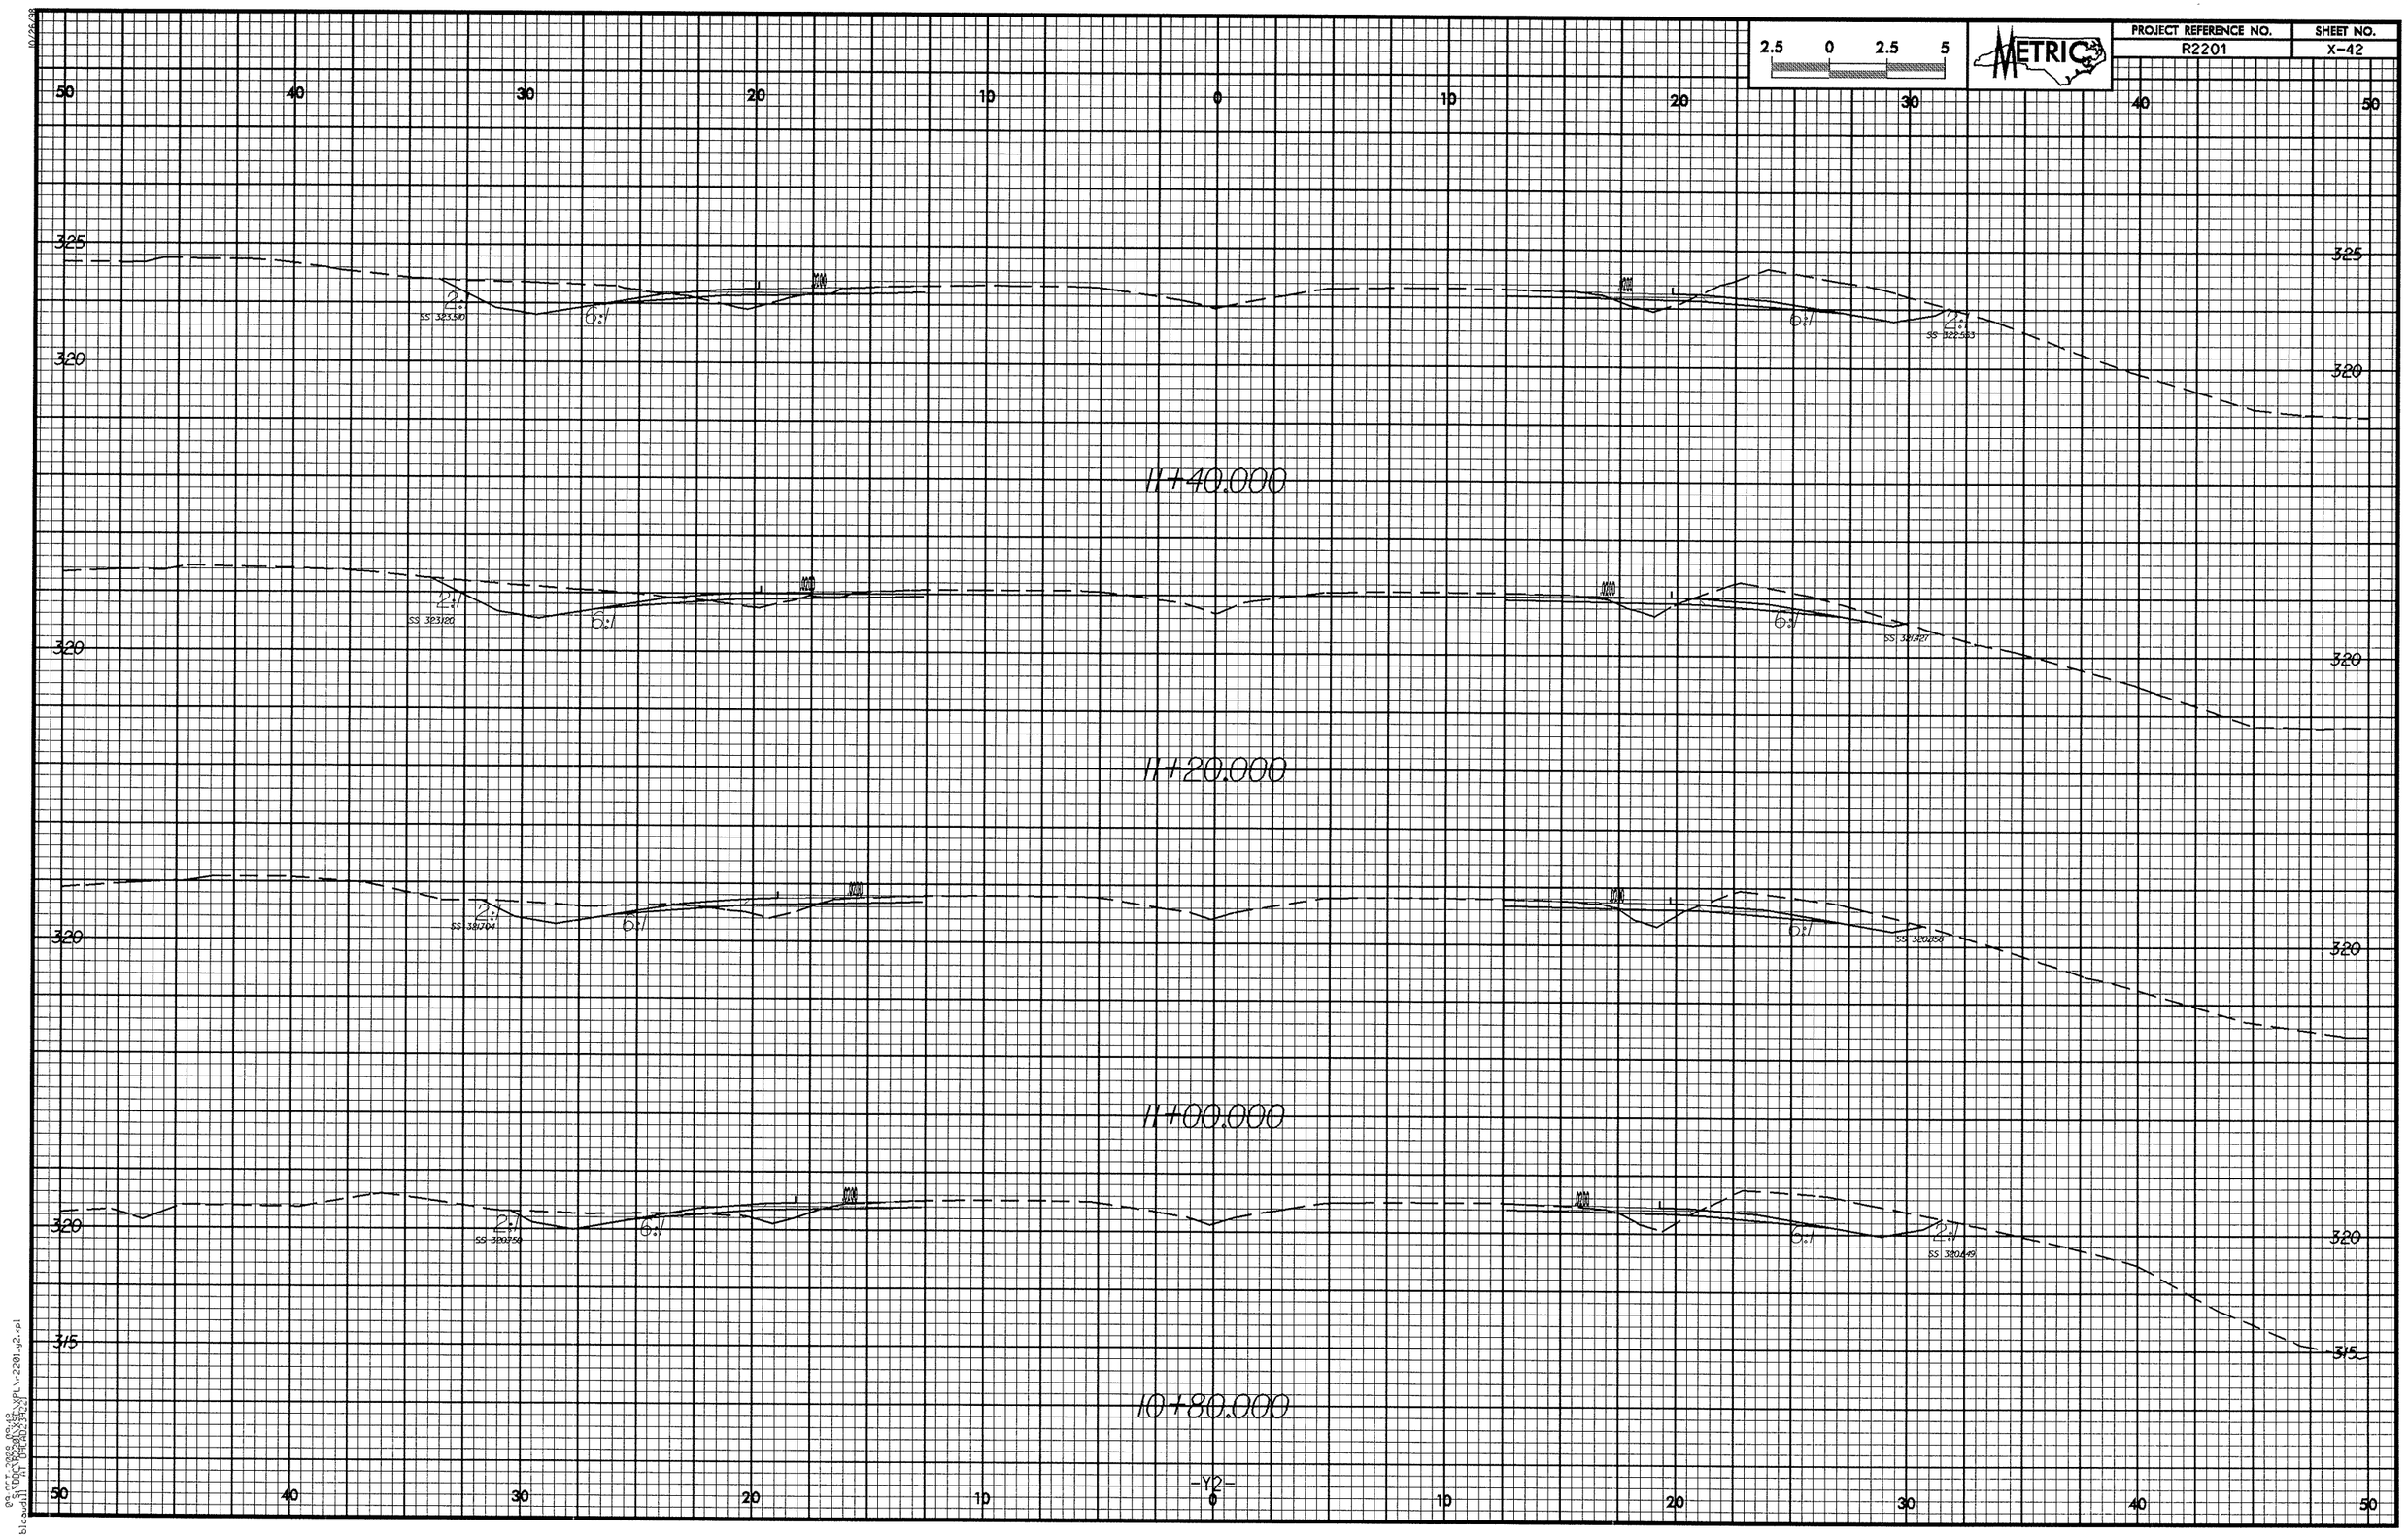

2.5 0 2.5 5
METRIC
PROJECT REFERENCE NO.
R2201
SHEET NO.
X-42
50 40 30 20 10 0 10 20 30 40 50
325
320
315
2:1
6:1
SS 323310
SS 322583
11+40.000
SS 323120
SS 321427
11+20.000
SS 321704
SS 320858
11+00.000
SS 320750
SS 320649
10+80.000
-Y2-

PROJECT REFERENCE NO.	SHEET NO.
R2201	X-43

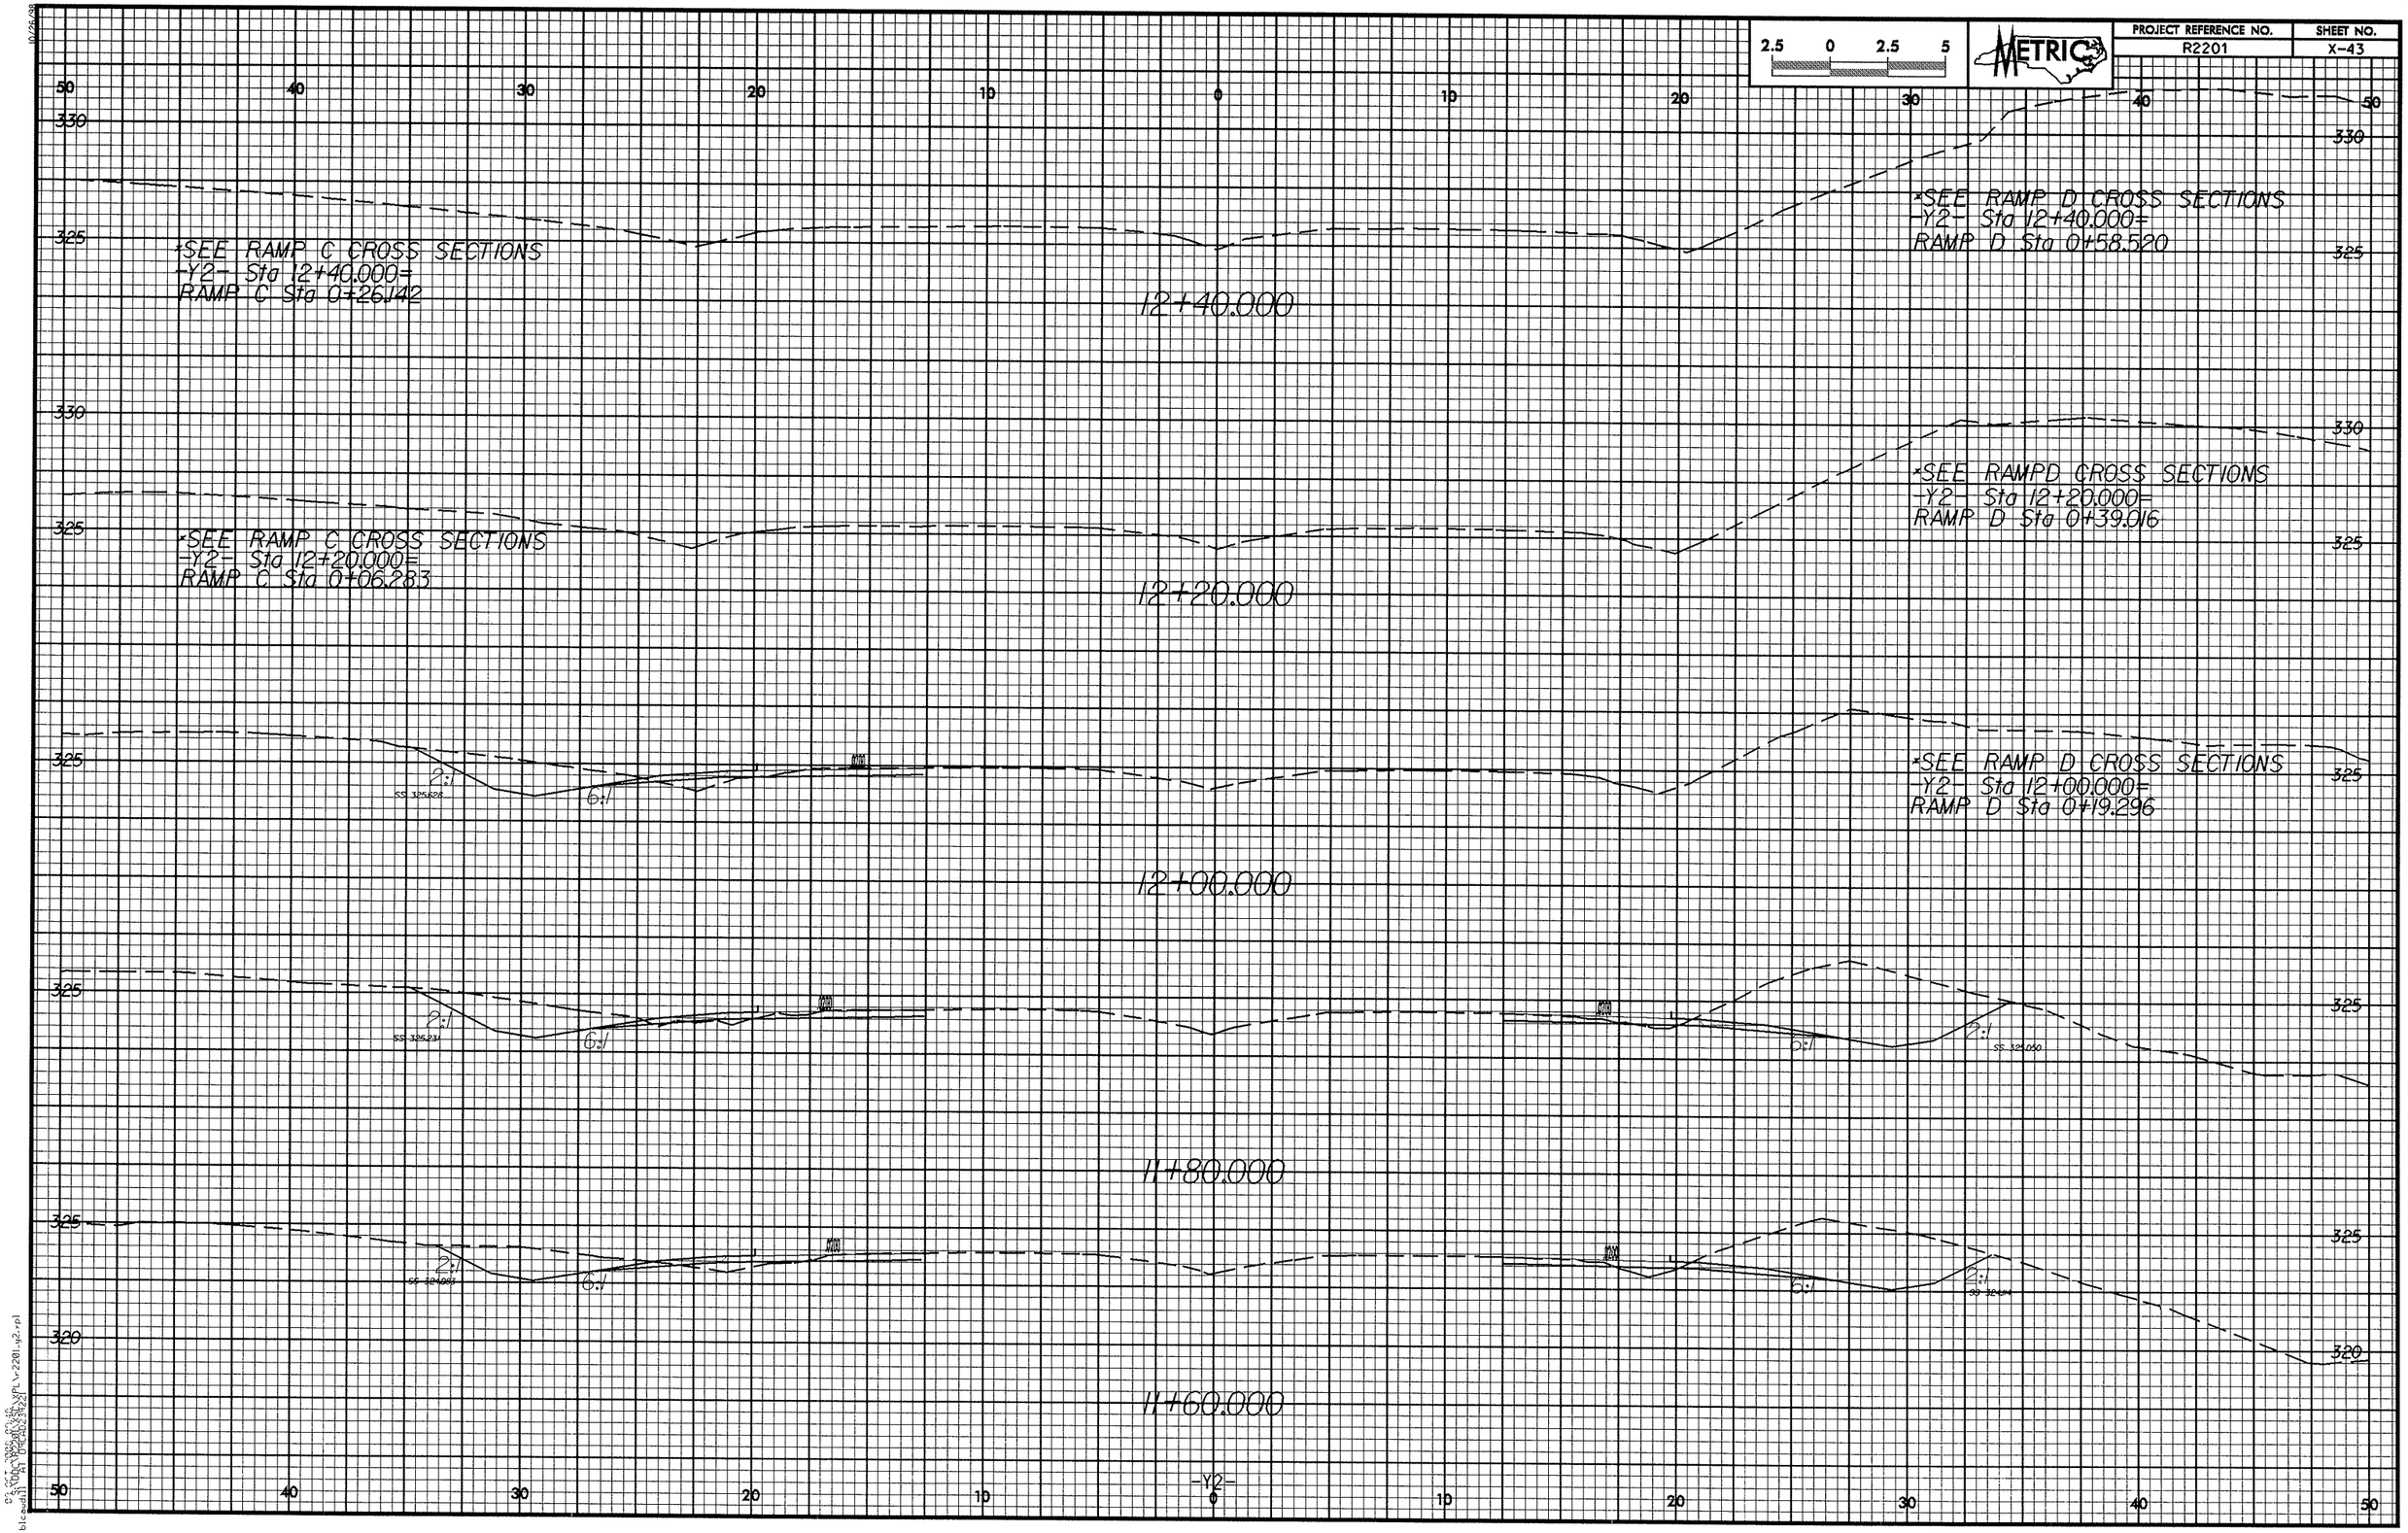

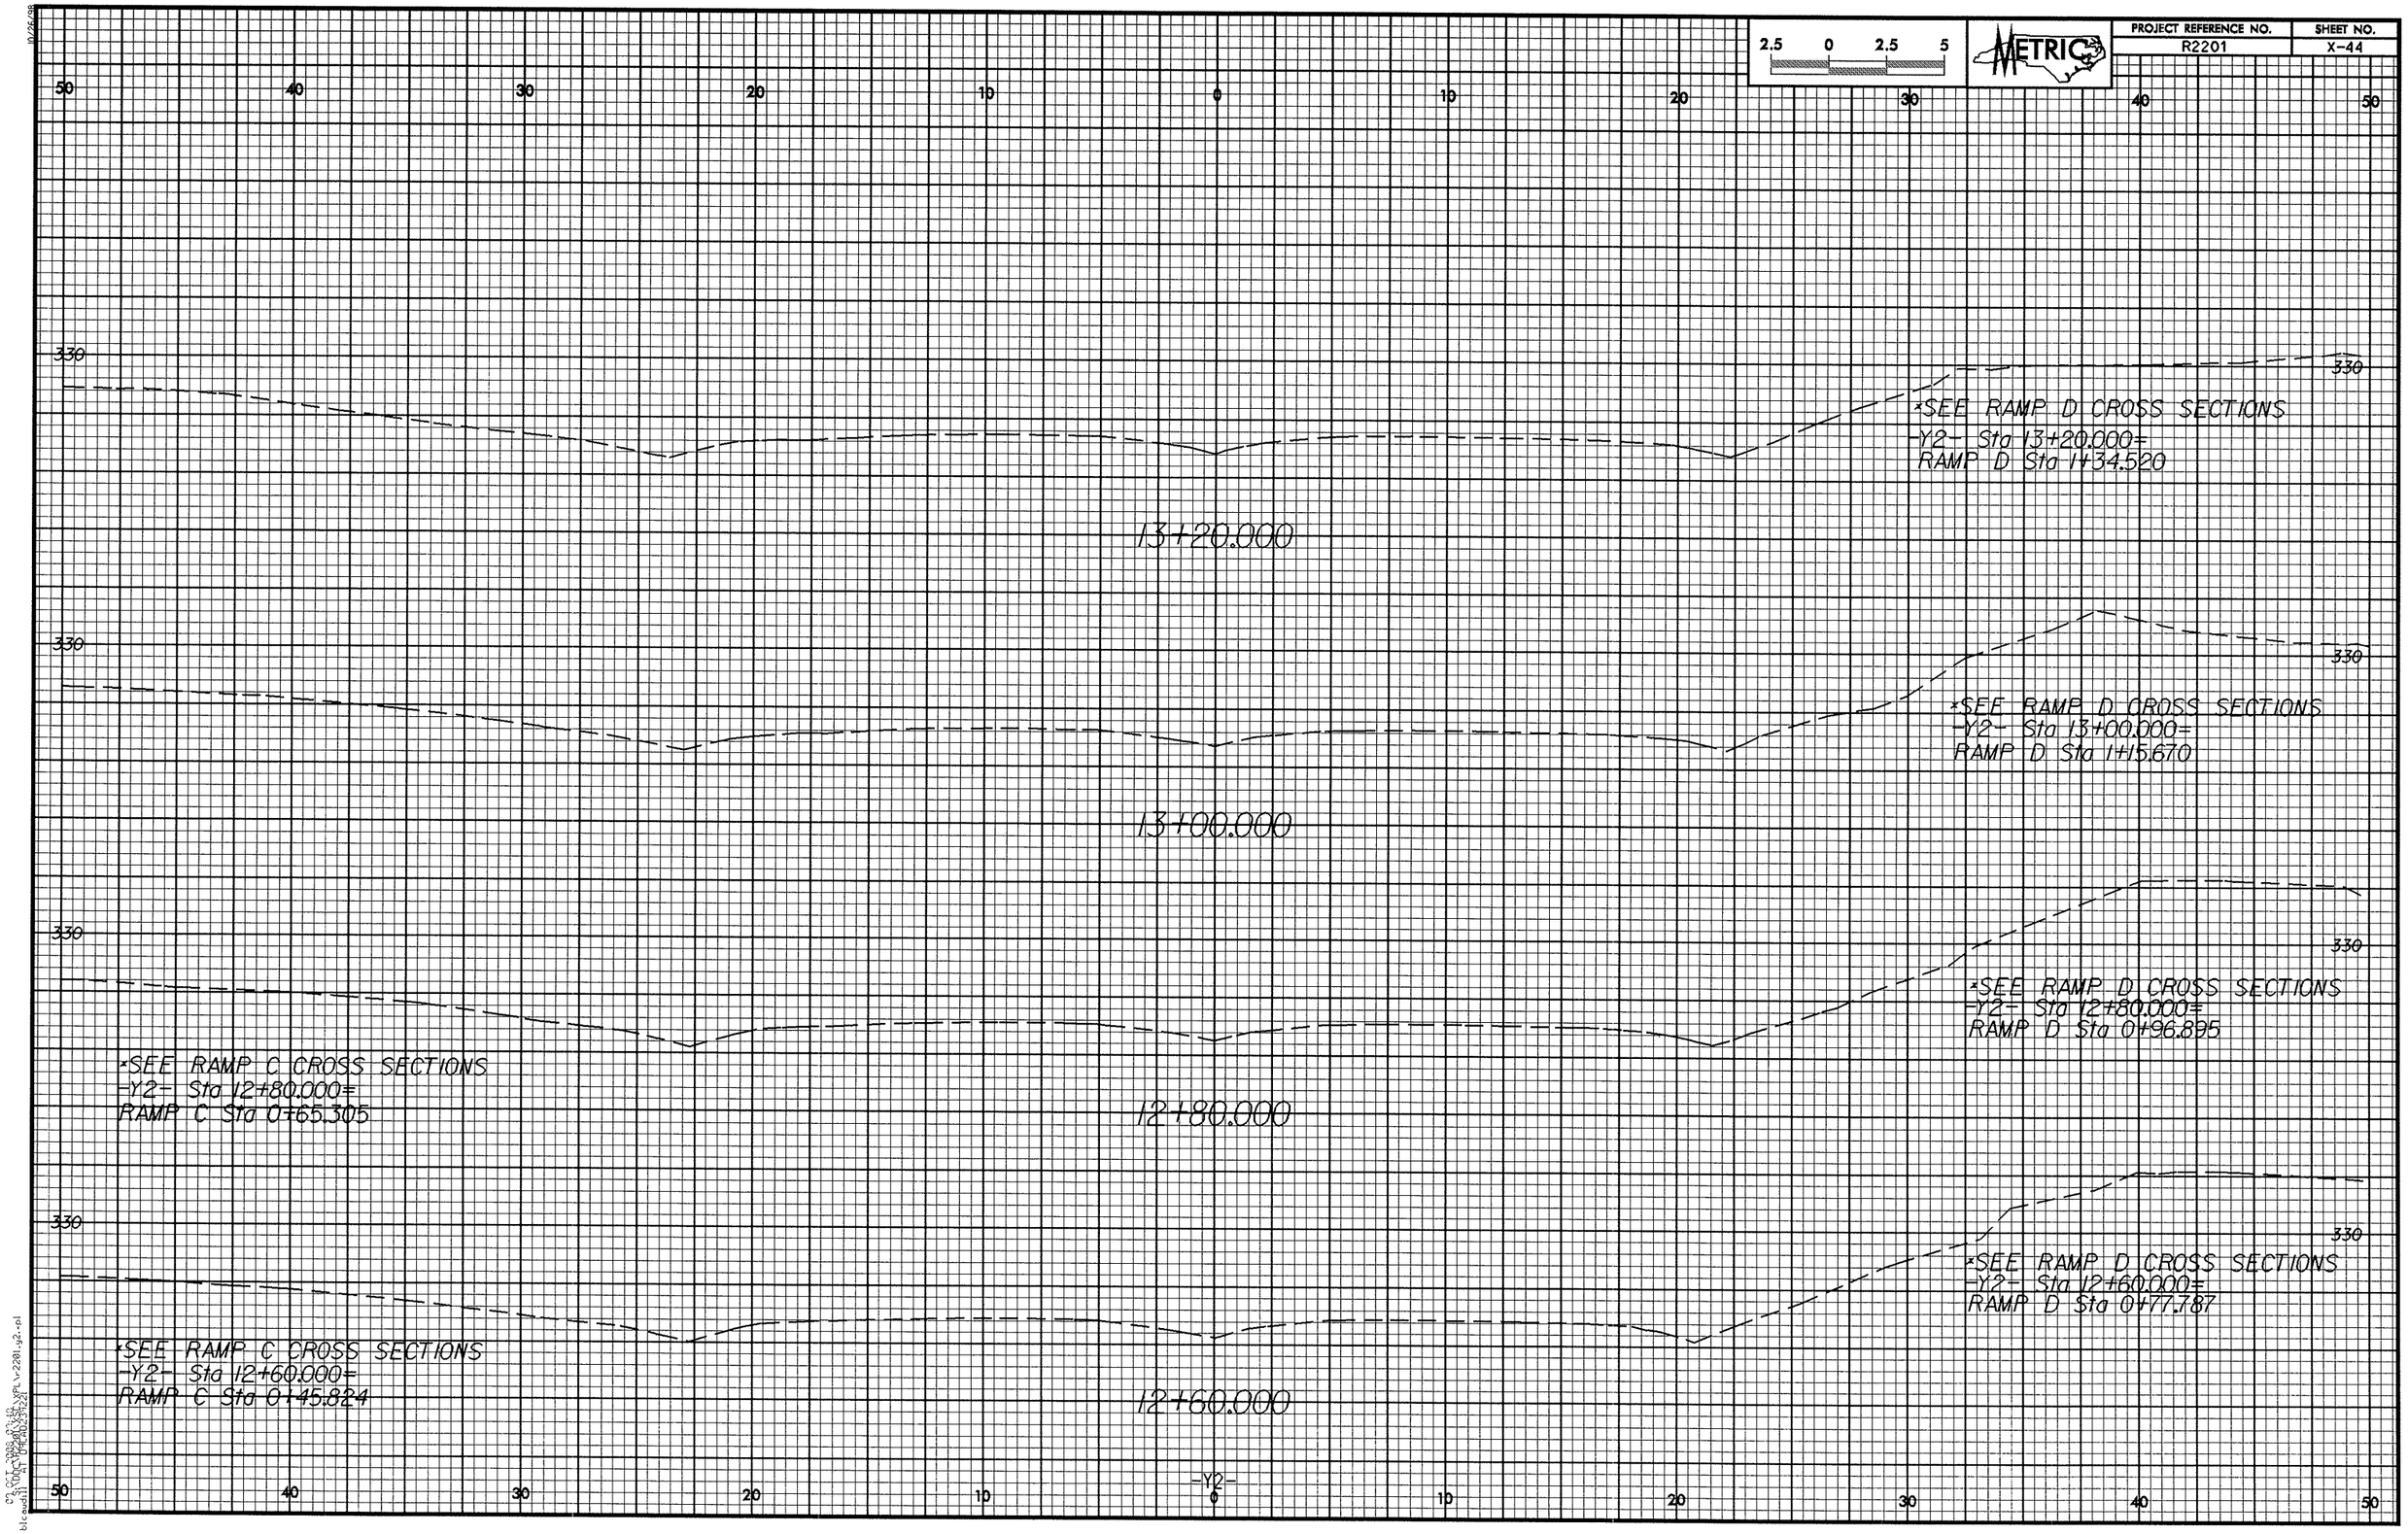
2.5 0 2.5 5
METRIC
PROJECT REFERENCE NO.
R2201
SHEET NO.
X-44
50 40 30 20 10 0 10 20 30 40 50
330
13+20.000
*SEE RAMP D CROSS SECTIONS
-Y2- Sta 13+20.000=
RAMP D Sta 1+34.520
13+00.000
*SEE RAMP D CROSS SECTIONS
-Y2- Sta 13+00.000=
RAMP D Sta 1+15.670
12+80.000
*SEE RAMP C CROSS SECTIONS
-Y2- Sta 12+80.000=
RAMP C Sta 0+65.305
*SEE RAMP D CROSS SECTIONS
-Y2- Sta 12+80.000=
RAMP D Sta 0+96.895
12+60.000
*SEE RAMP C CROSS SECTIONS
-Y2- Sta 12+60.000=
RAMP C Sta 0+45.824
*SEE RAMP D CROSS SECTIONS
-Y2- Sta 12+60.000=
RAMP D Sta 0+77.787
-Y2-

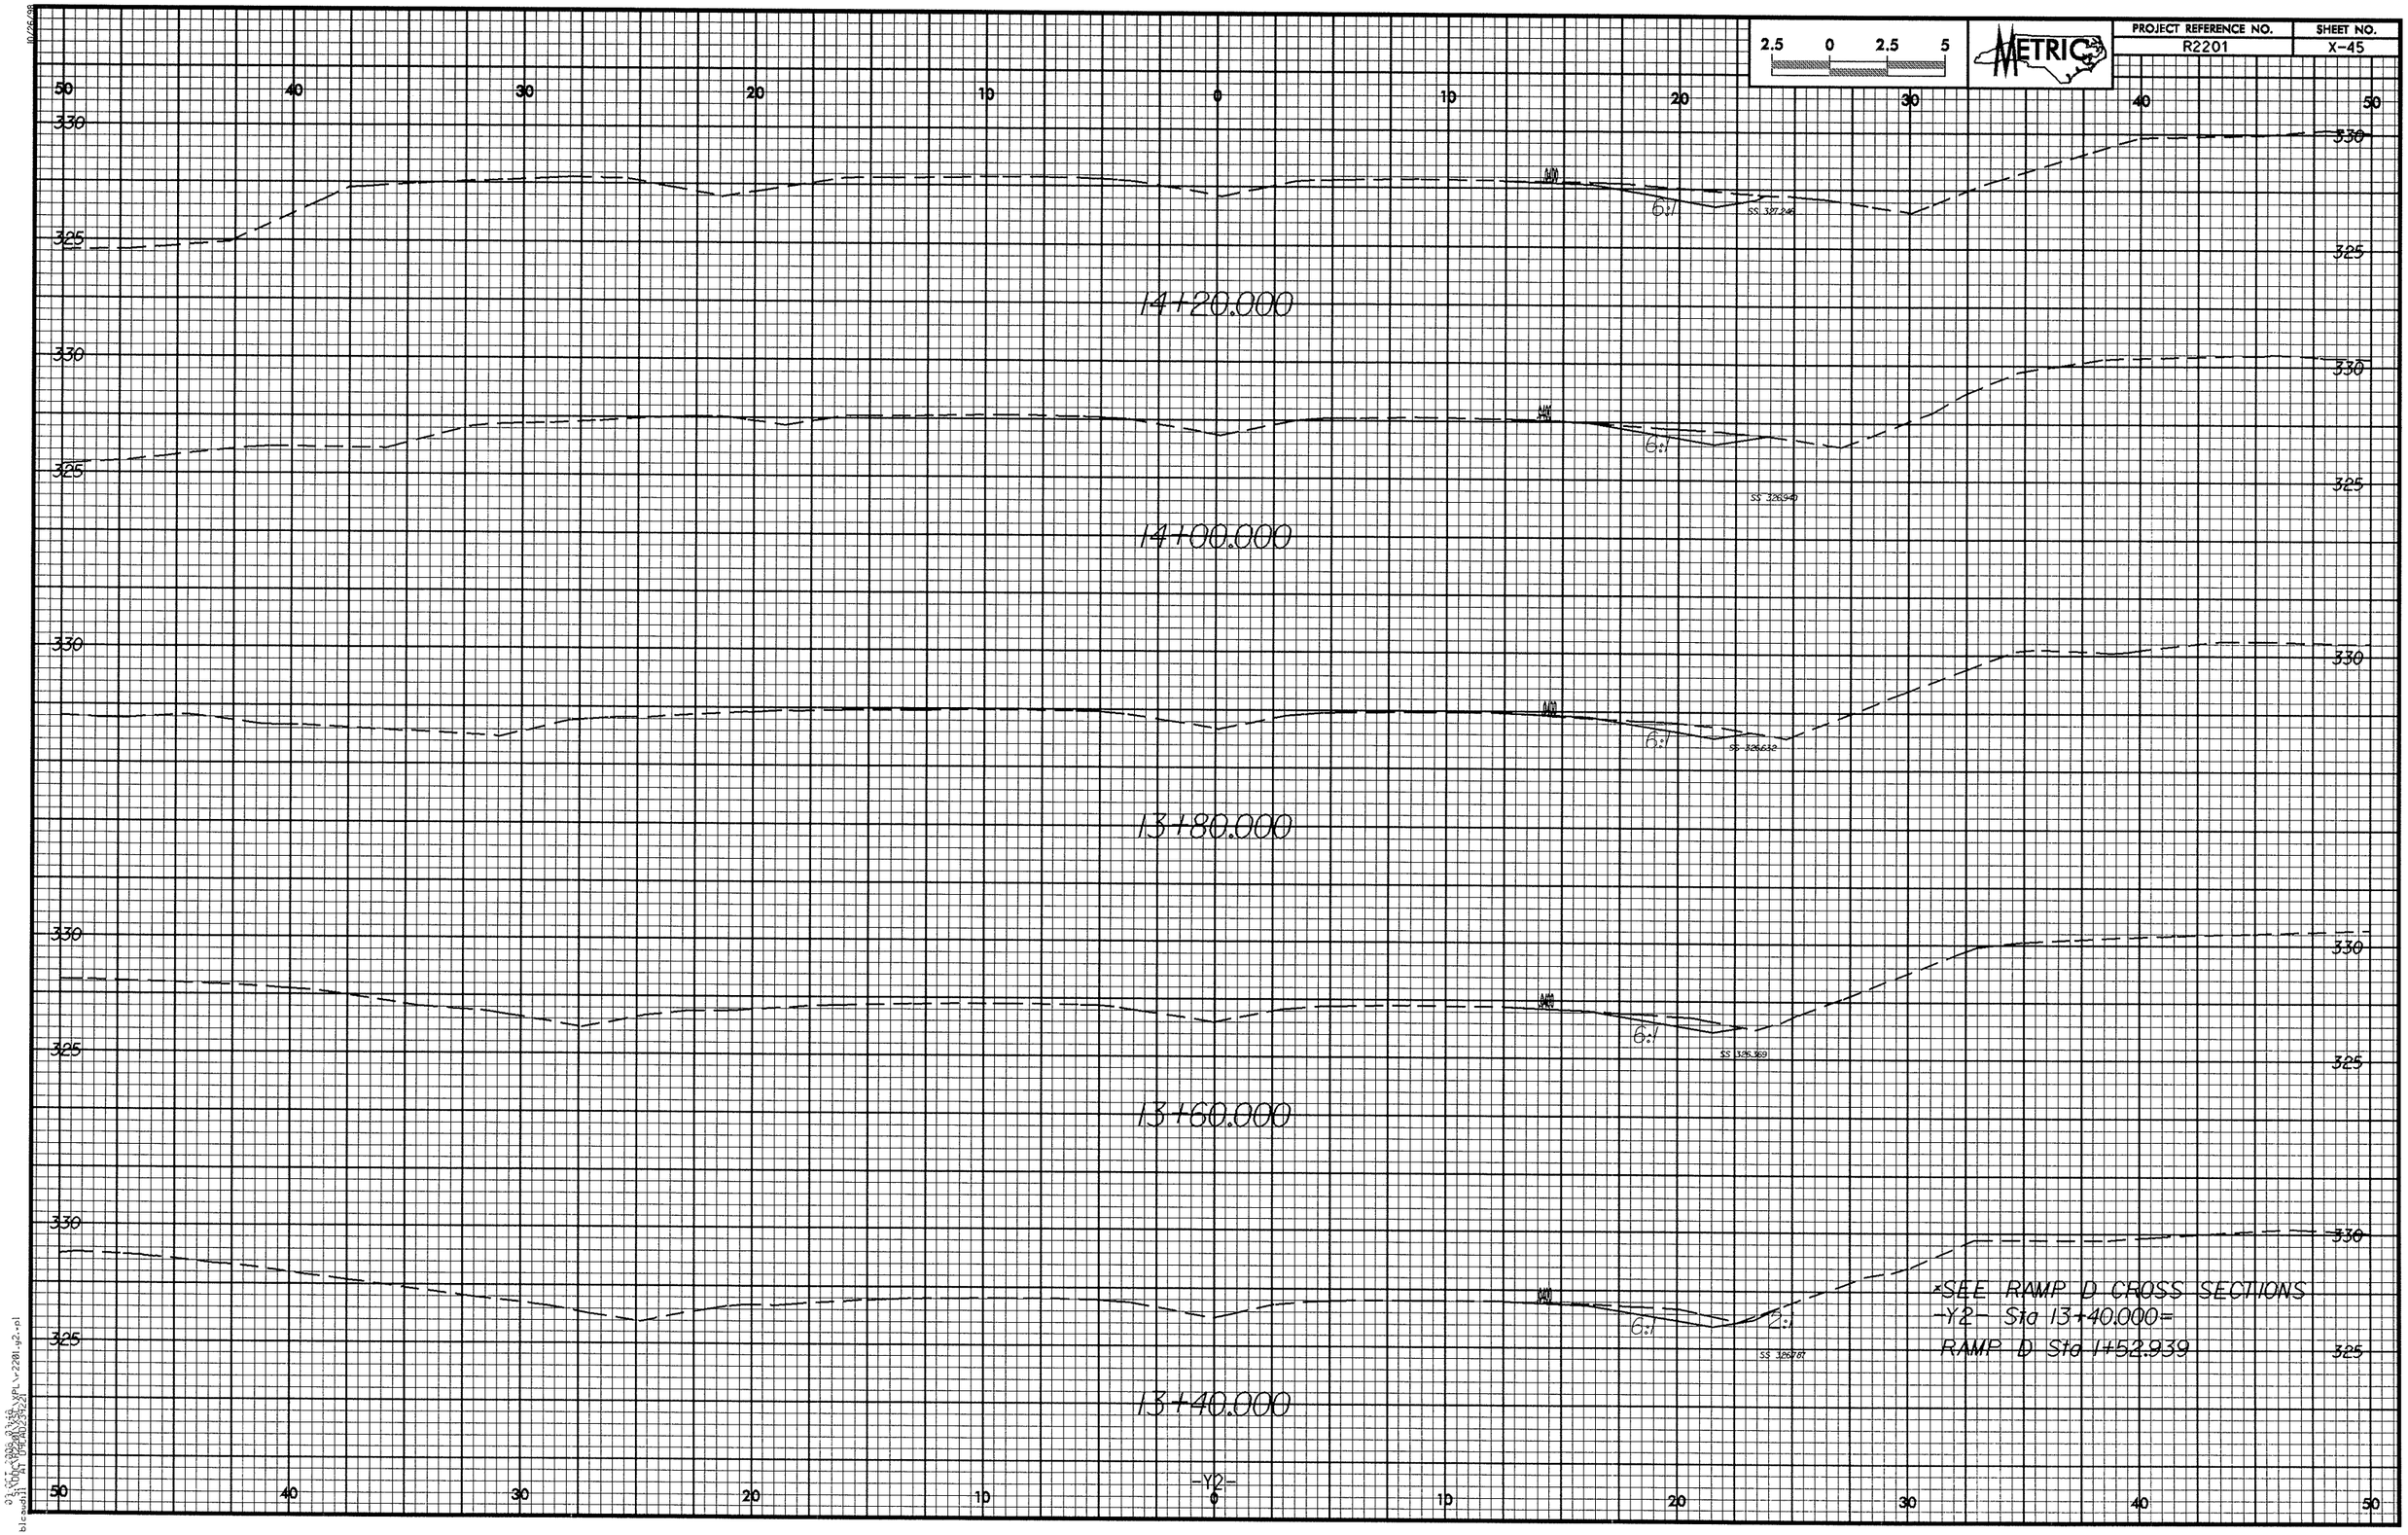

2.5 0 2.5 5
METRIC
PROJECT REFERENCE NO.
R2201
SHEET NO.
X-45
50 40 30 20 10 0 10 20 30 40 50
330
325
6:1
SS 327.246
14+20.000
SS 326.940
14+00.000
SS 326.632
13+80.000
SS 326.369
13+60.000
2:1
SS 326.787
13+40.000
*SEE RAMP D CROSS SECTIONS
-Y2- Sta 13+40.000=
RAMP D Sta 1+52.939
-Y2-

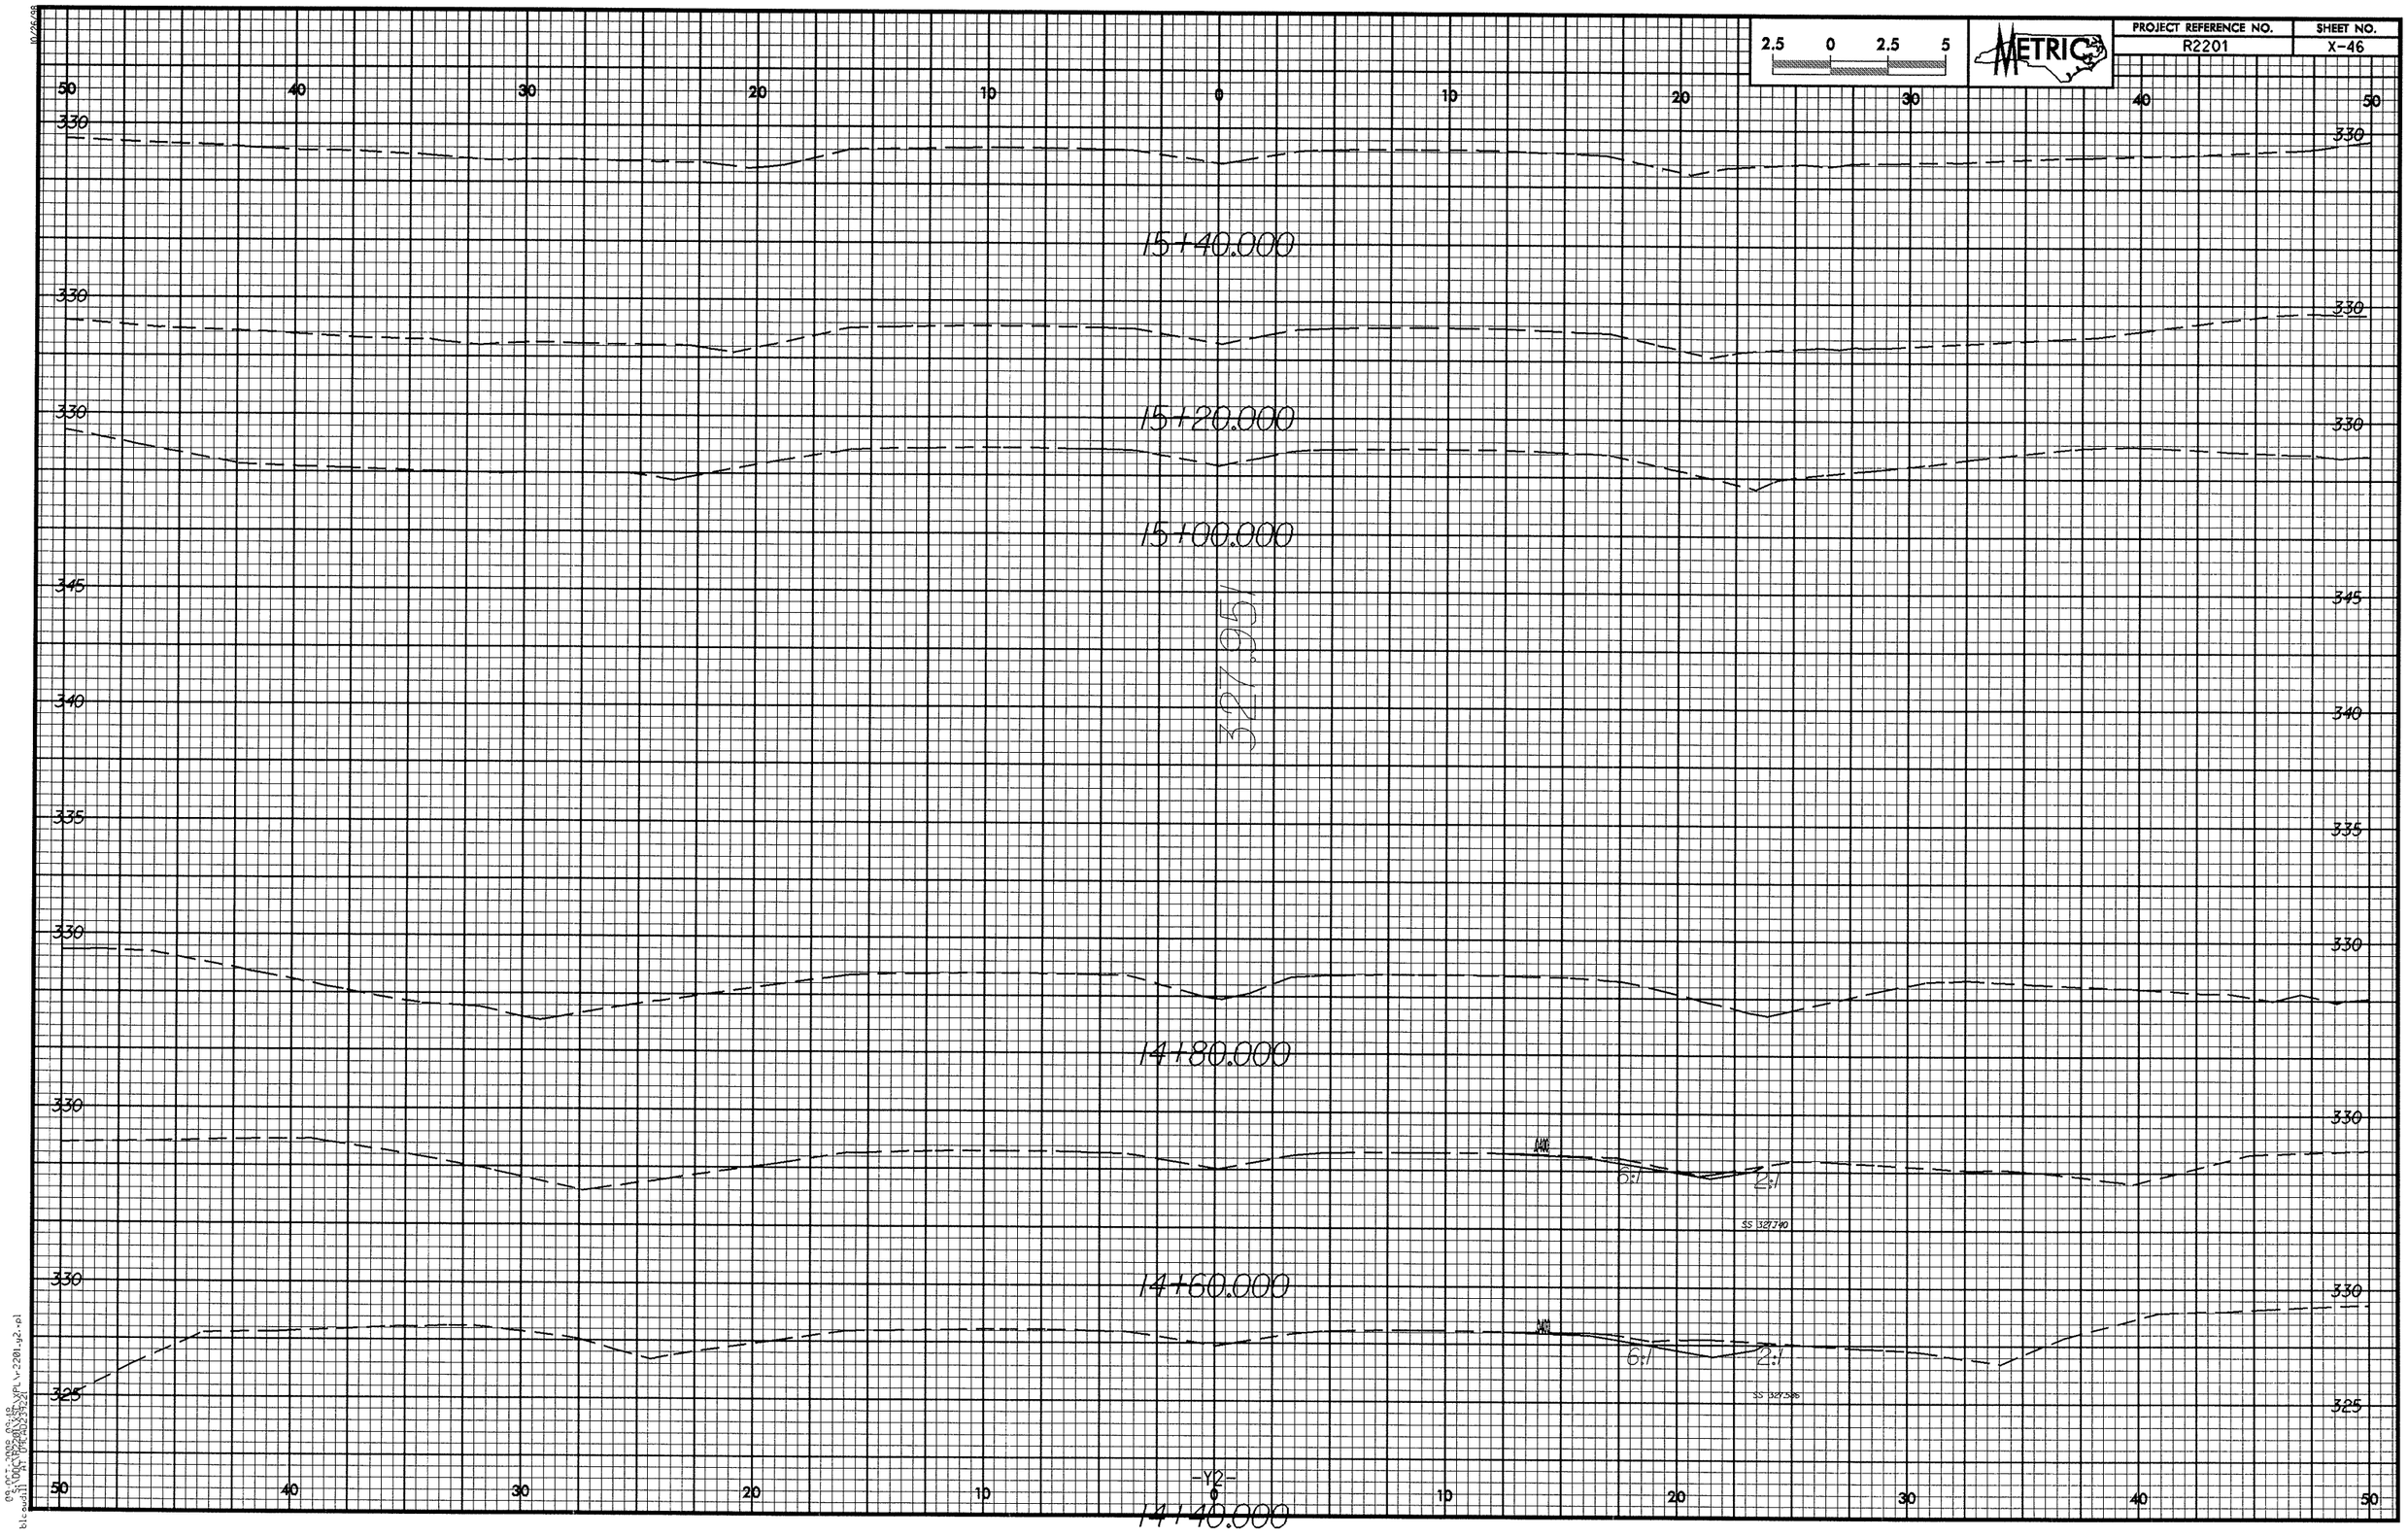

2.5 0 2.5 5
METRIC
PROJECT REFERENCE NO.
R2201
SHEET NO.
X-46
15+40.000
15+20.000
15+00.000
327.951
14+80.000
14+60.000
14+40.000
6:1
2:1
SS 327.740
-Y2-

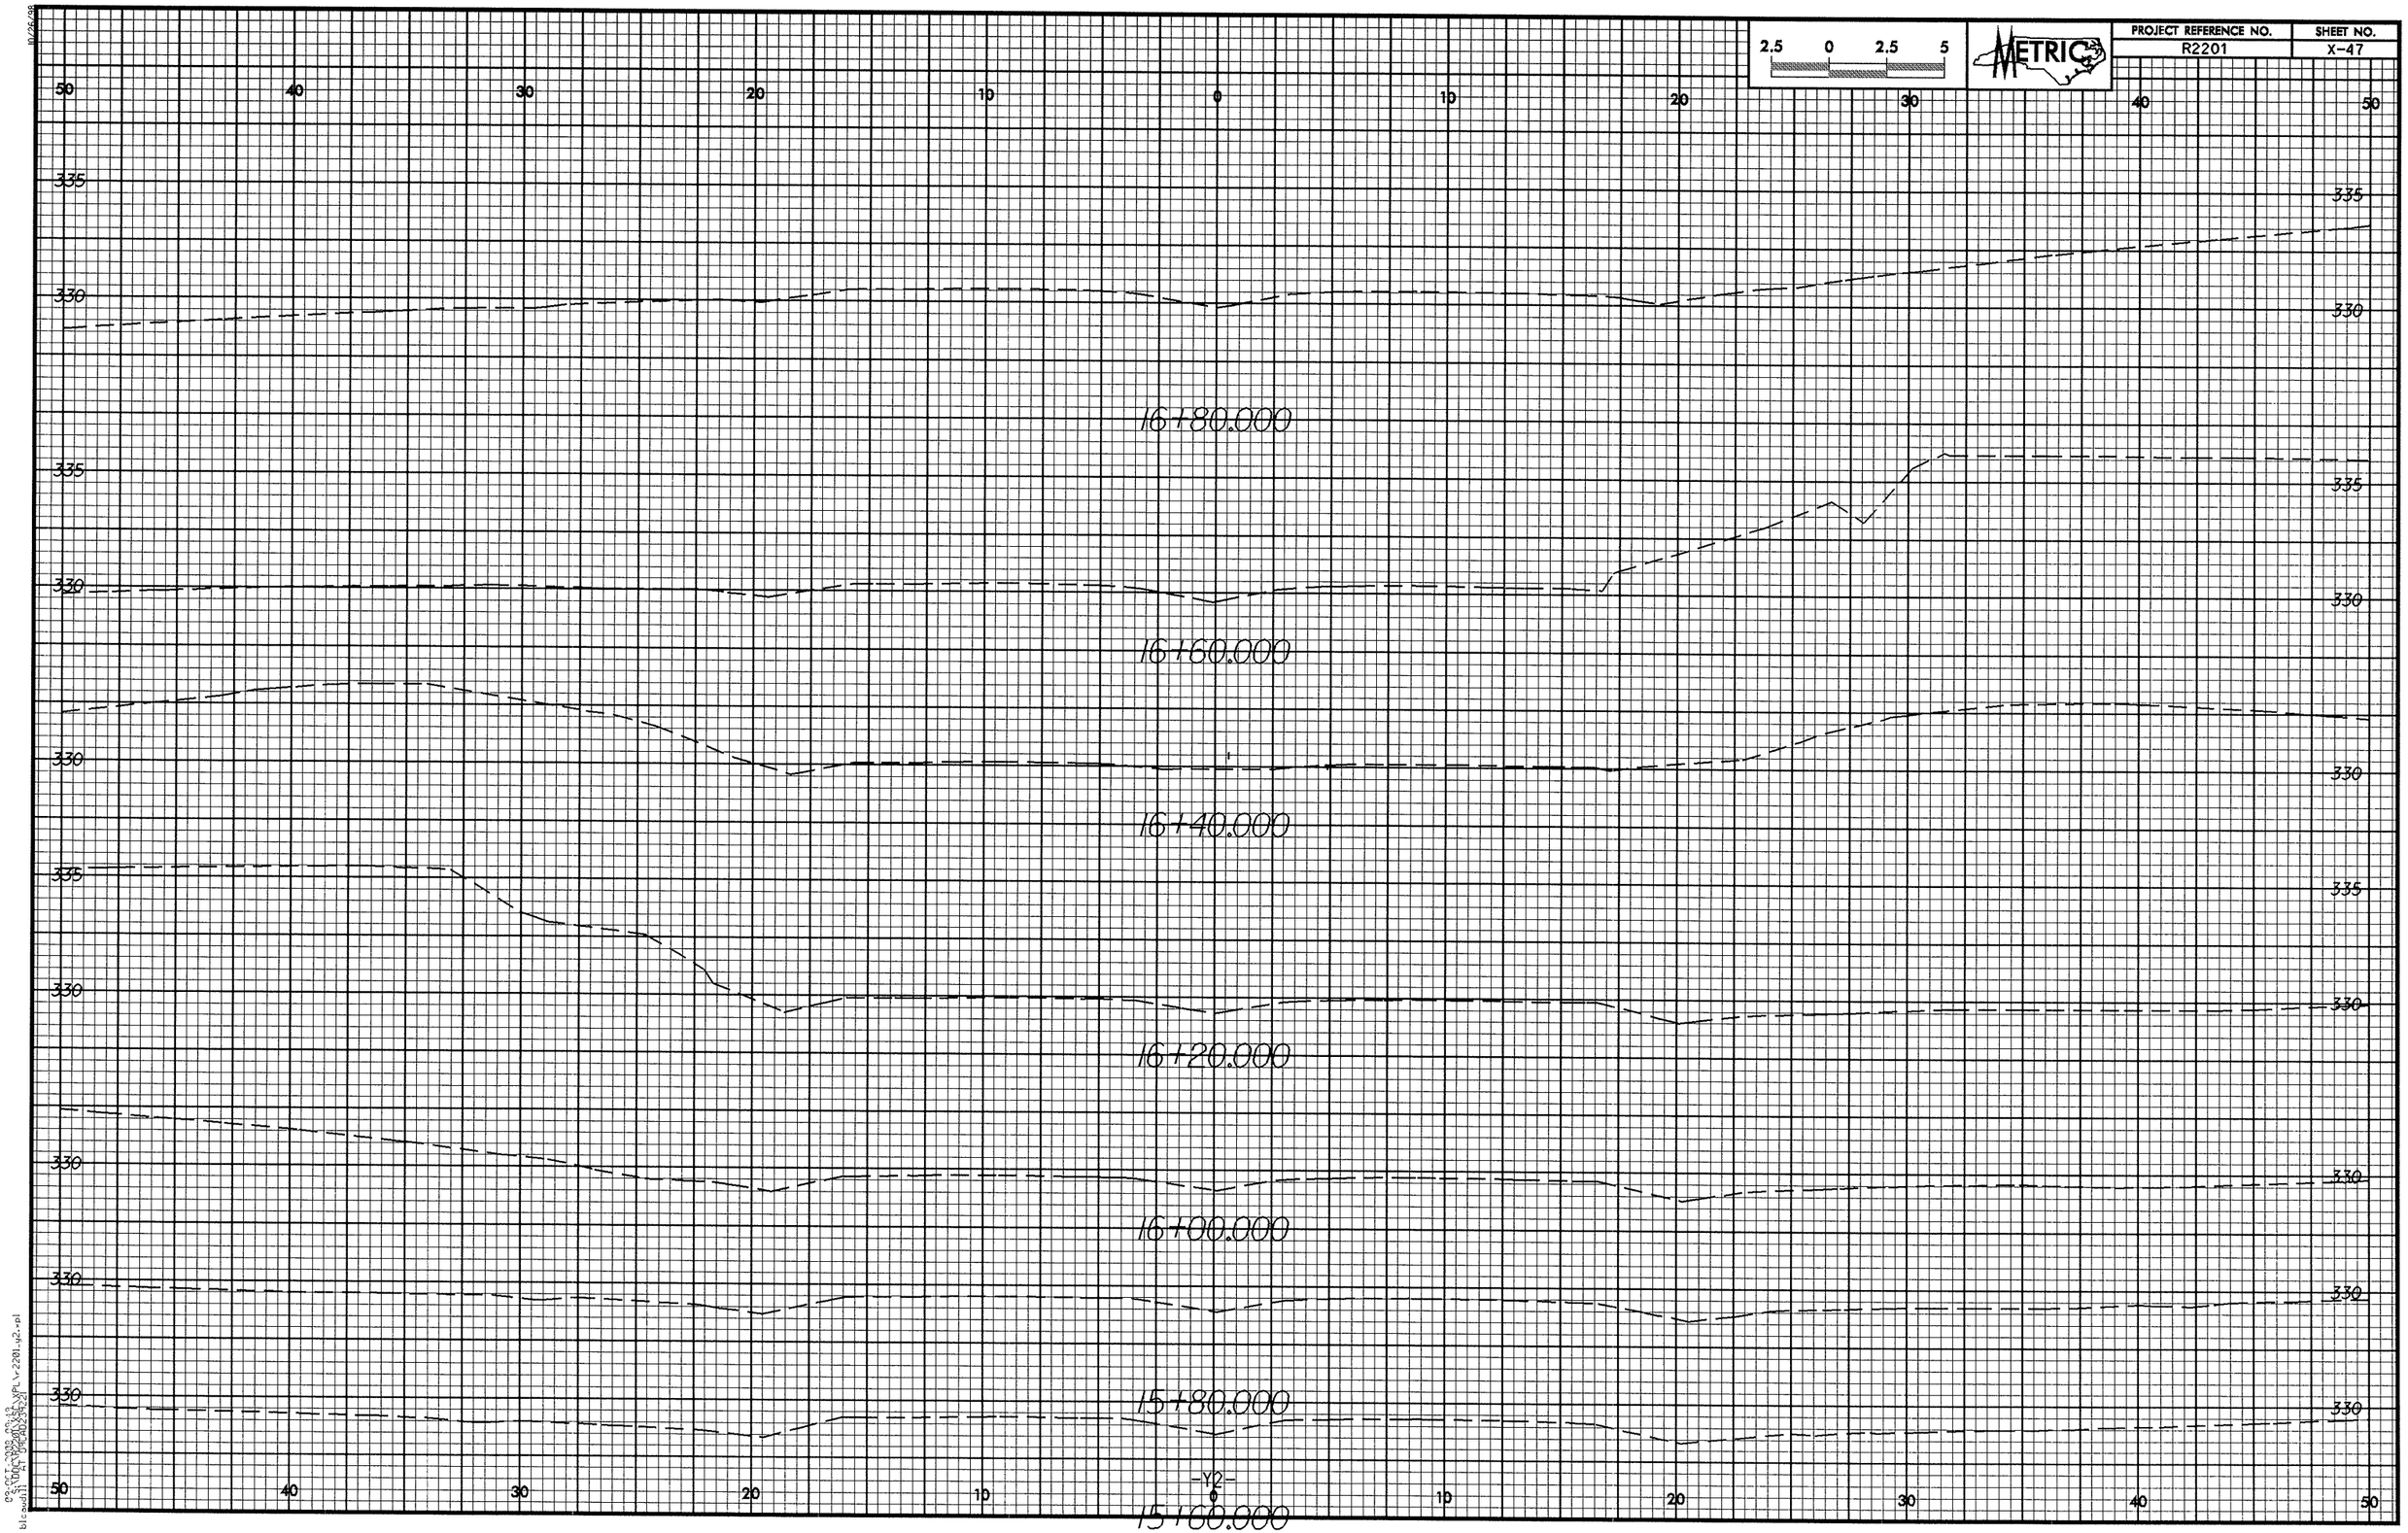

2.5 0 2.5 5
METRIC
PROJECT REFERENCE NO.
R2201
SHEET NO.
X-47
50 40 30 20 10 0 10 20 30 40 50
335
330
16+80.000
16+60.000
16+40.000
16+20.000
16+00.000
15+80.000
15+60.000
-Y2-

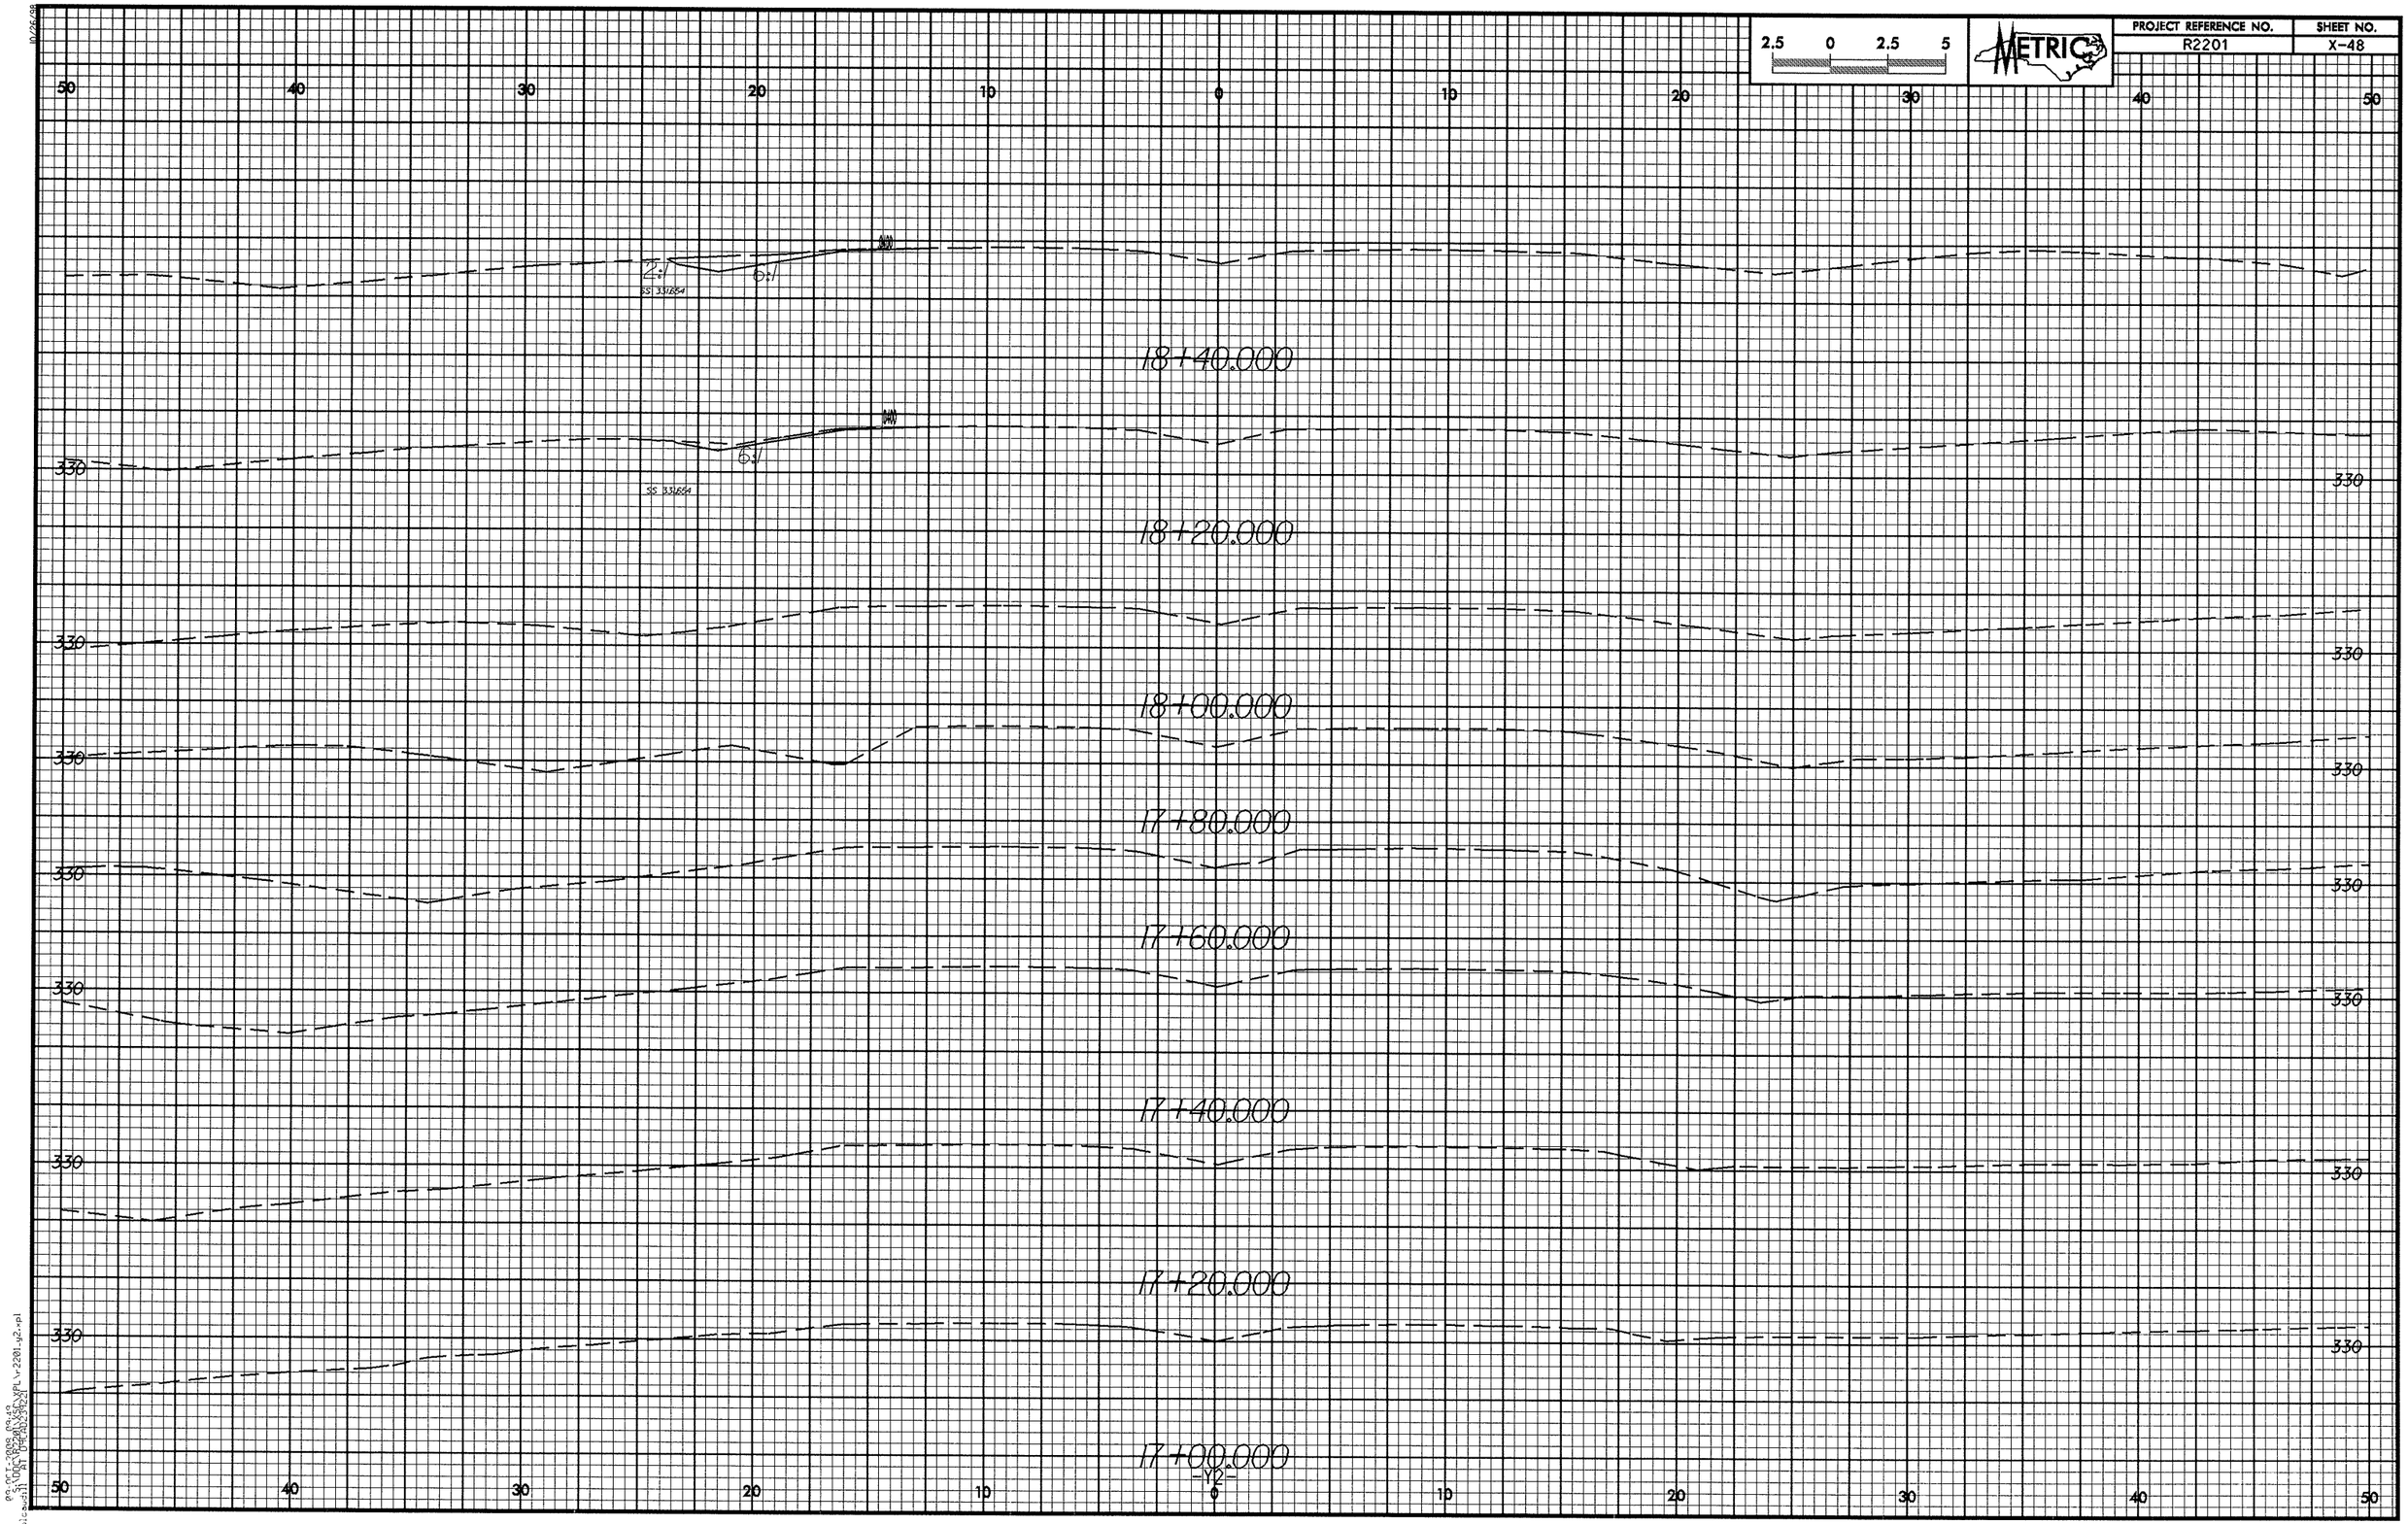

2.5 0 2.5 5
METRIC
PROJECT REFERENCE NO.
R2201
SHEET NO.
X-48
50 40 30 20 10 0 10 20 30 40 50
2:1
6:1
SS 331654
18+40.000
330
18+20.000
18+00.000
17+80.000
17+60.000
17+40.000
17+20.000
17+00.000
-Y2-

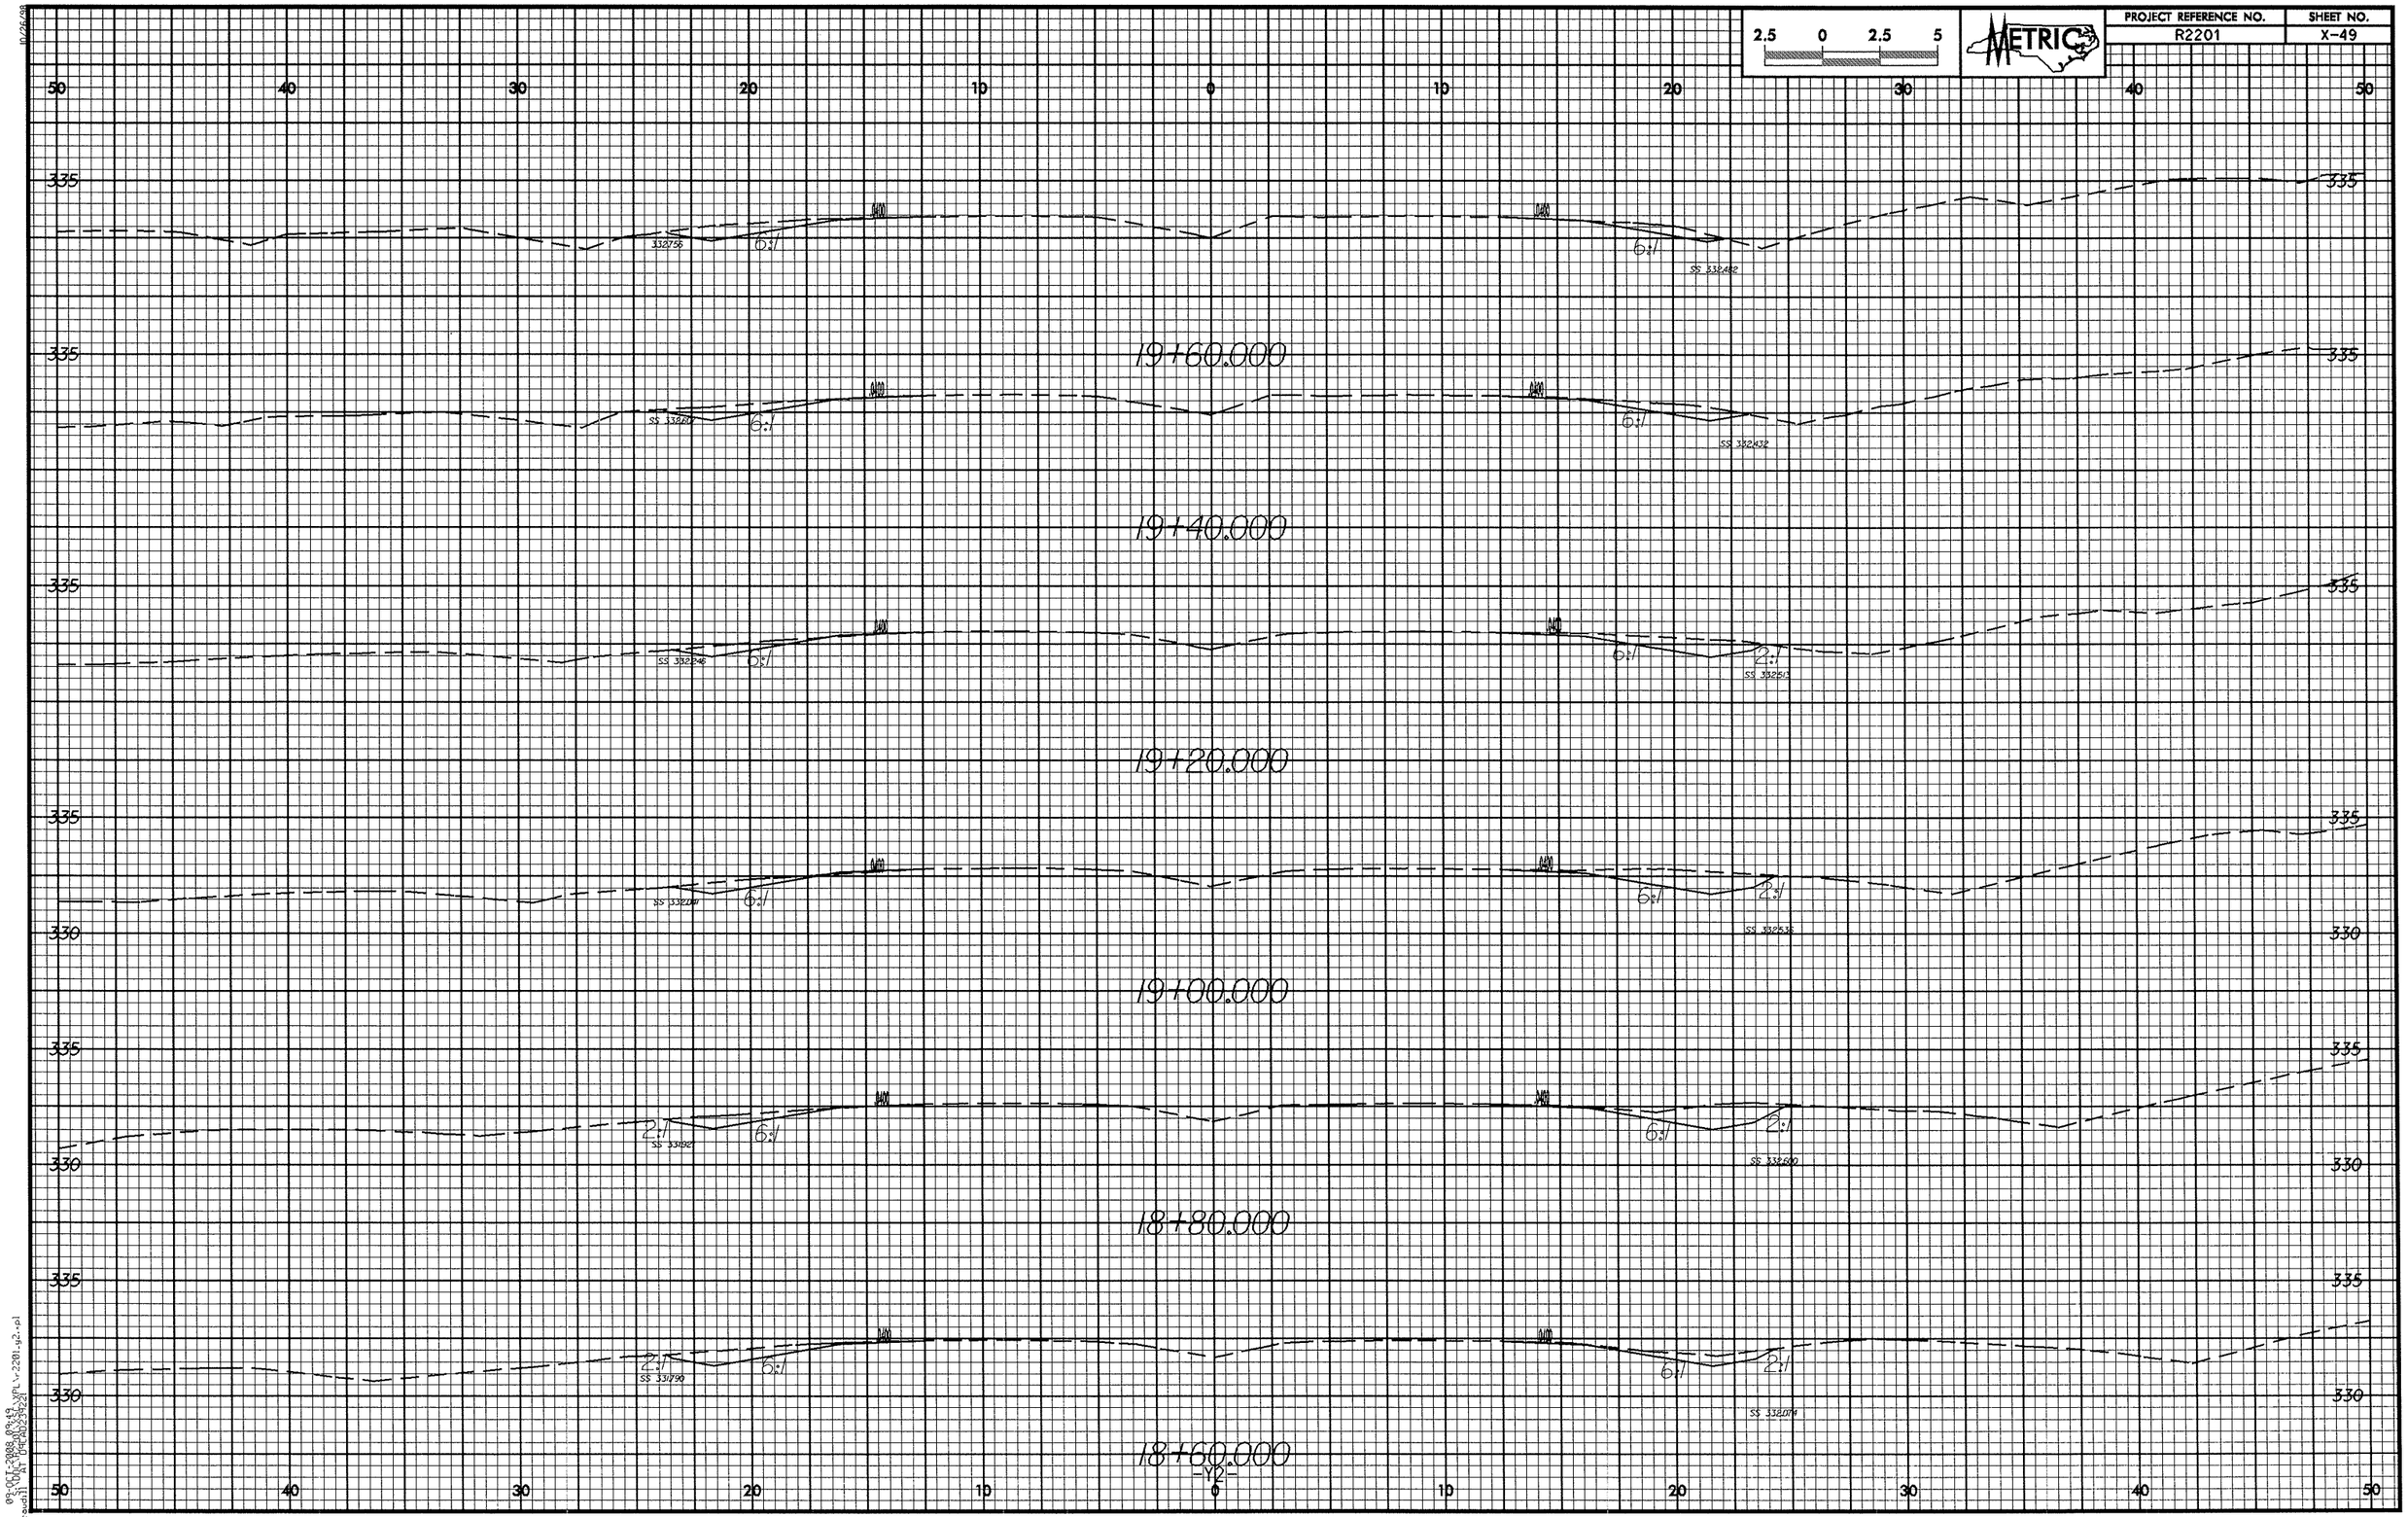

2.5 0 2.5 5
METRIC
PROJECT REFERENCE NO.
R2201
SHEET NO.
X-49
19+60.000
19+40.000
19+20.000
19+00.000
18+80.000
18+60.000
-Y2-

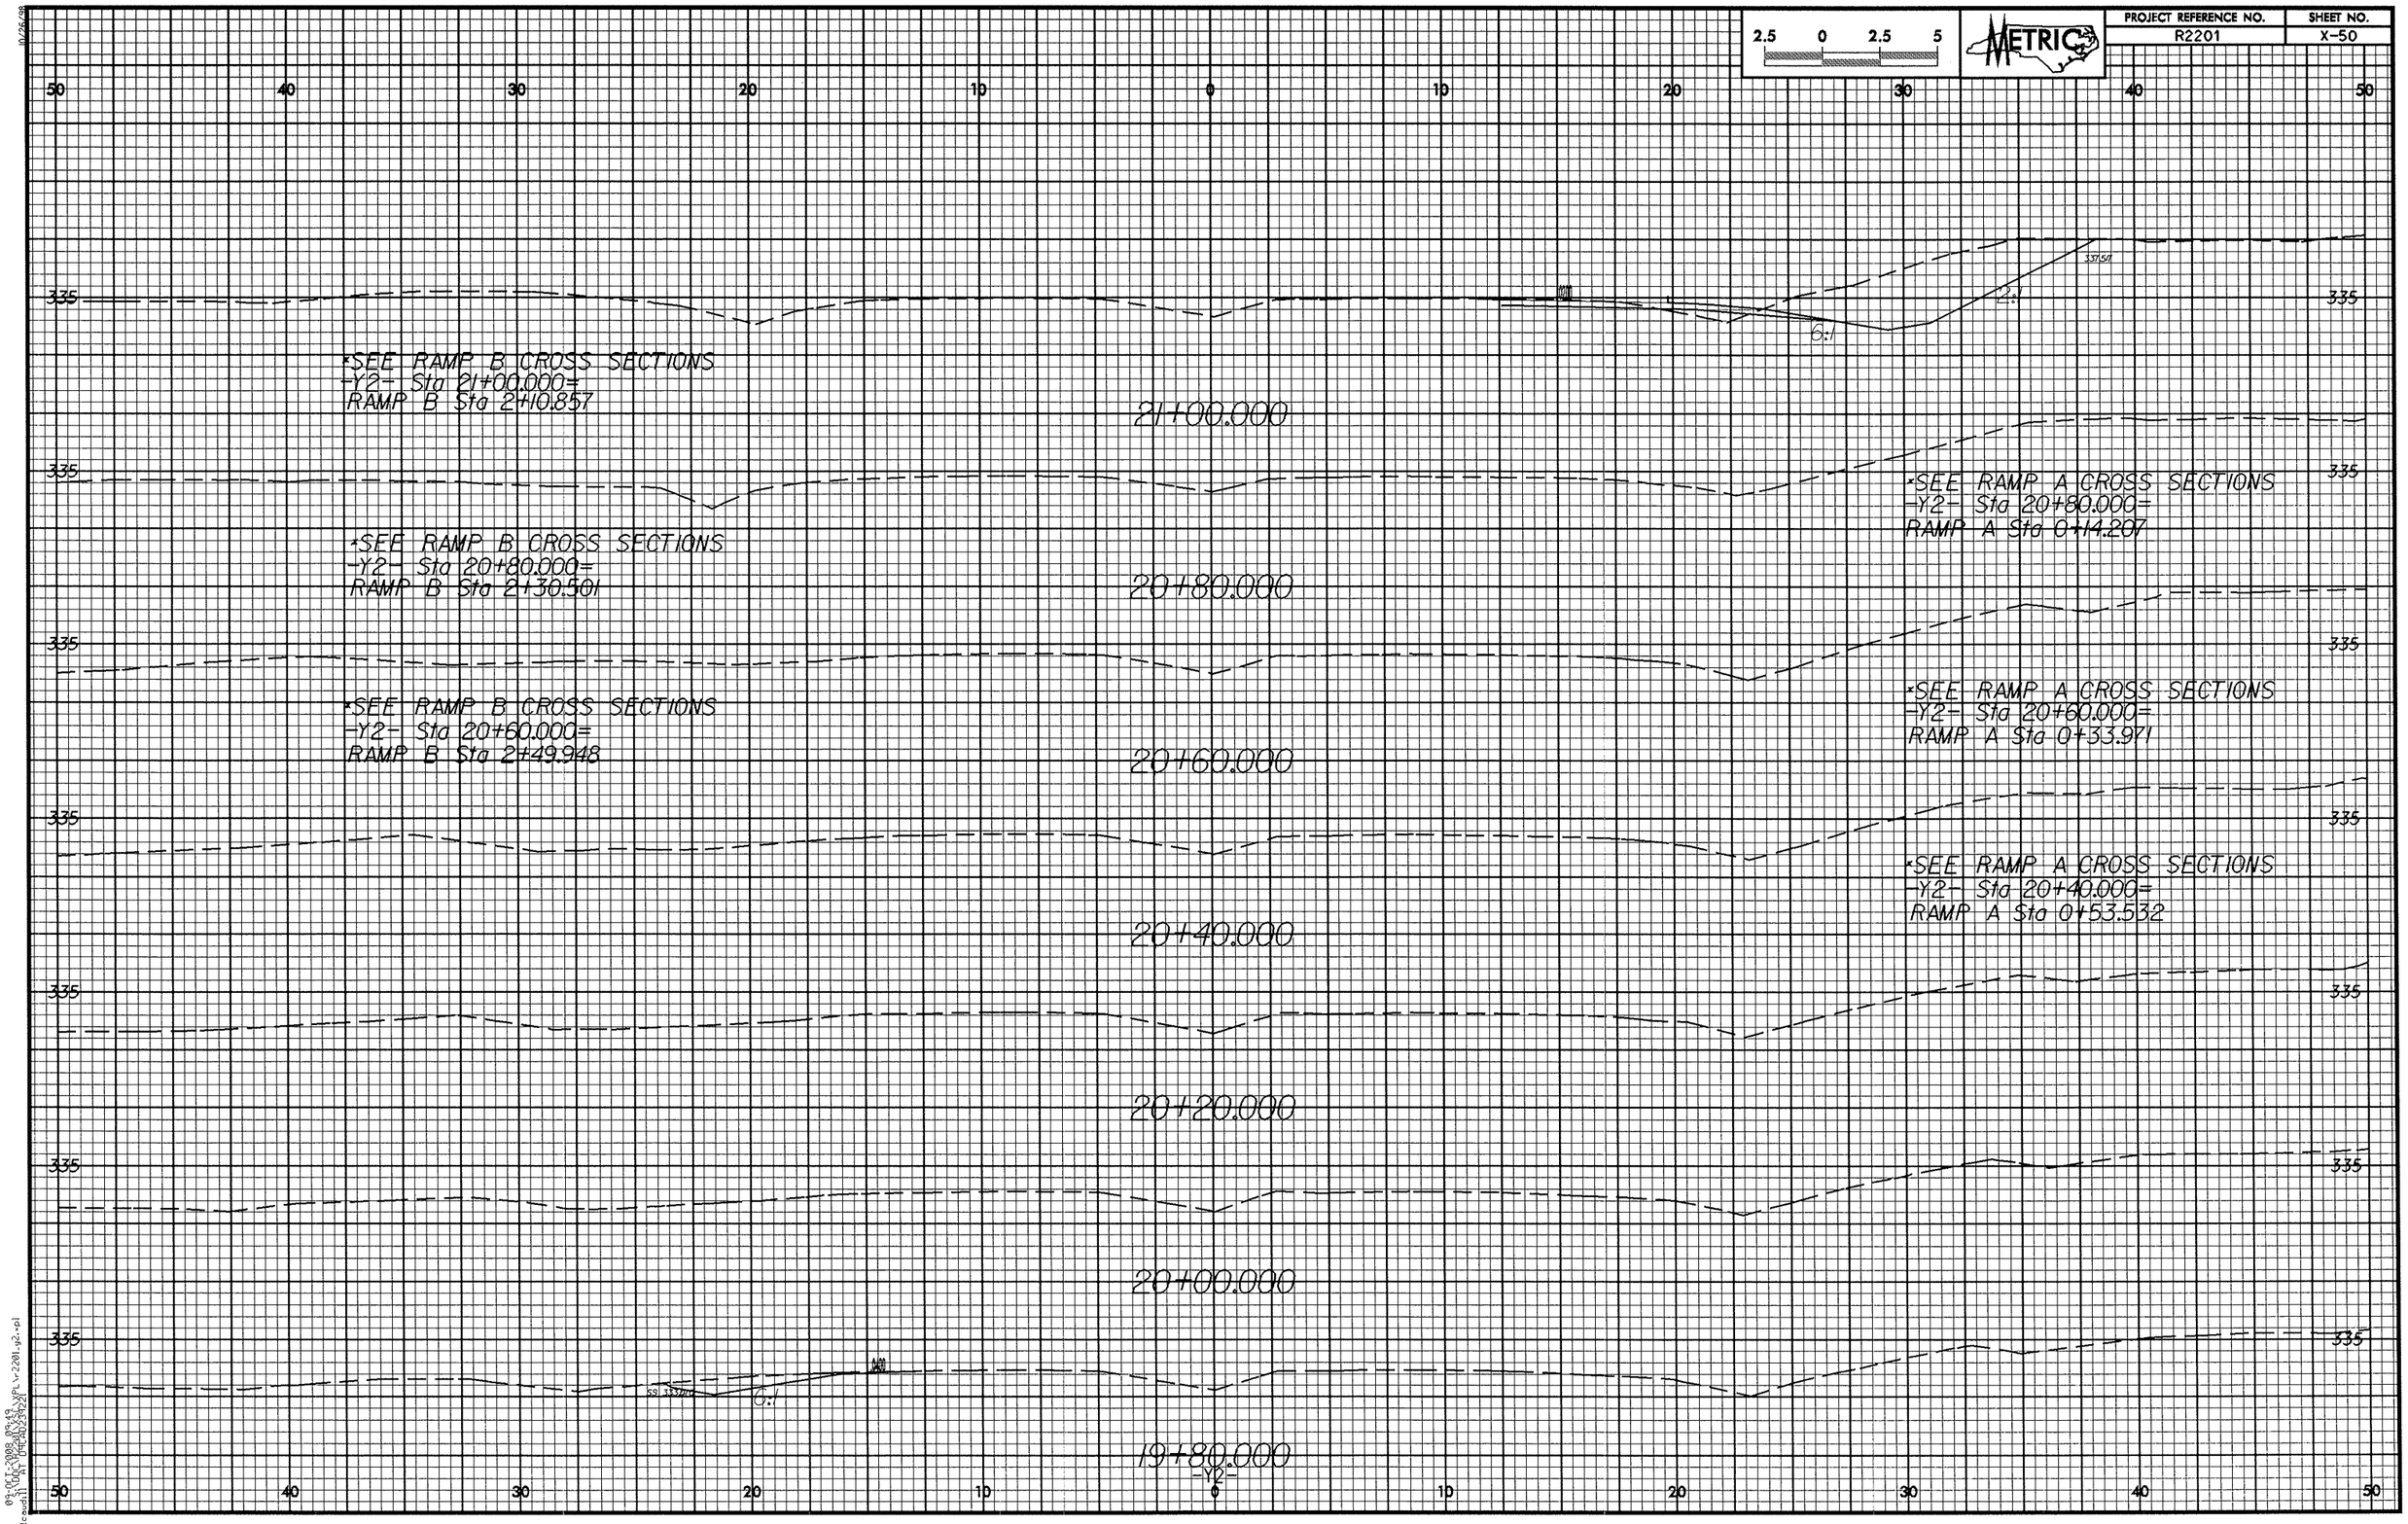

2.5 0 2.5 5
METRIC
PROJECT REFERENCE NO.
R2201
SHEET NO.
X-50
50 40 30 20 10 0 10 20 30 40 50
335
*SEE RAMP B CROSS SECTIONS
-Y2- Sta 21+00.000=
RAMP B Sta 2+10.857
21+00.000
*SEE RAMP B CROSS SECTIONS
-Y2- Sta 20+80.000=
RAMP B Sta 2+30.501
20+80.000
*SEE RAMP B CROSS SECTIONS
-Y2- Sta 20+60.000=
RAMP B Sta 2+49.948
20+60.000
20+40.000
20+20.000
20+00.000
19+80.000
-Y2-
*SEE RAMP A CROSS SECTIONS
-Y2- Sta 20+80.000=
RAMP A Sta 0+14.207
*SEE RAMP A CROSS SECTIONS
-Y2- Sta 20+60.000=
RAMP A Sta 0+33.971
*SEE RAMP A CROSS SECTIONS
-Y2- Sta 20+40.000=
RAMP A Sta 0+53.532
6:1
2:1

PROJECT REFERENCE NO.	SHEET NO.
R2201	X-51

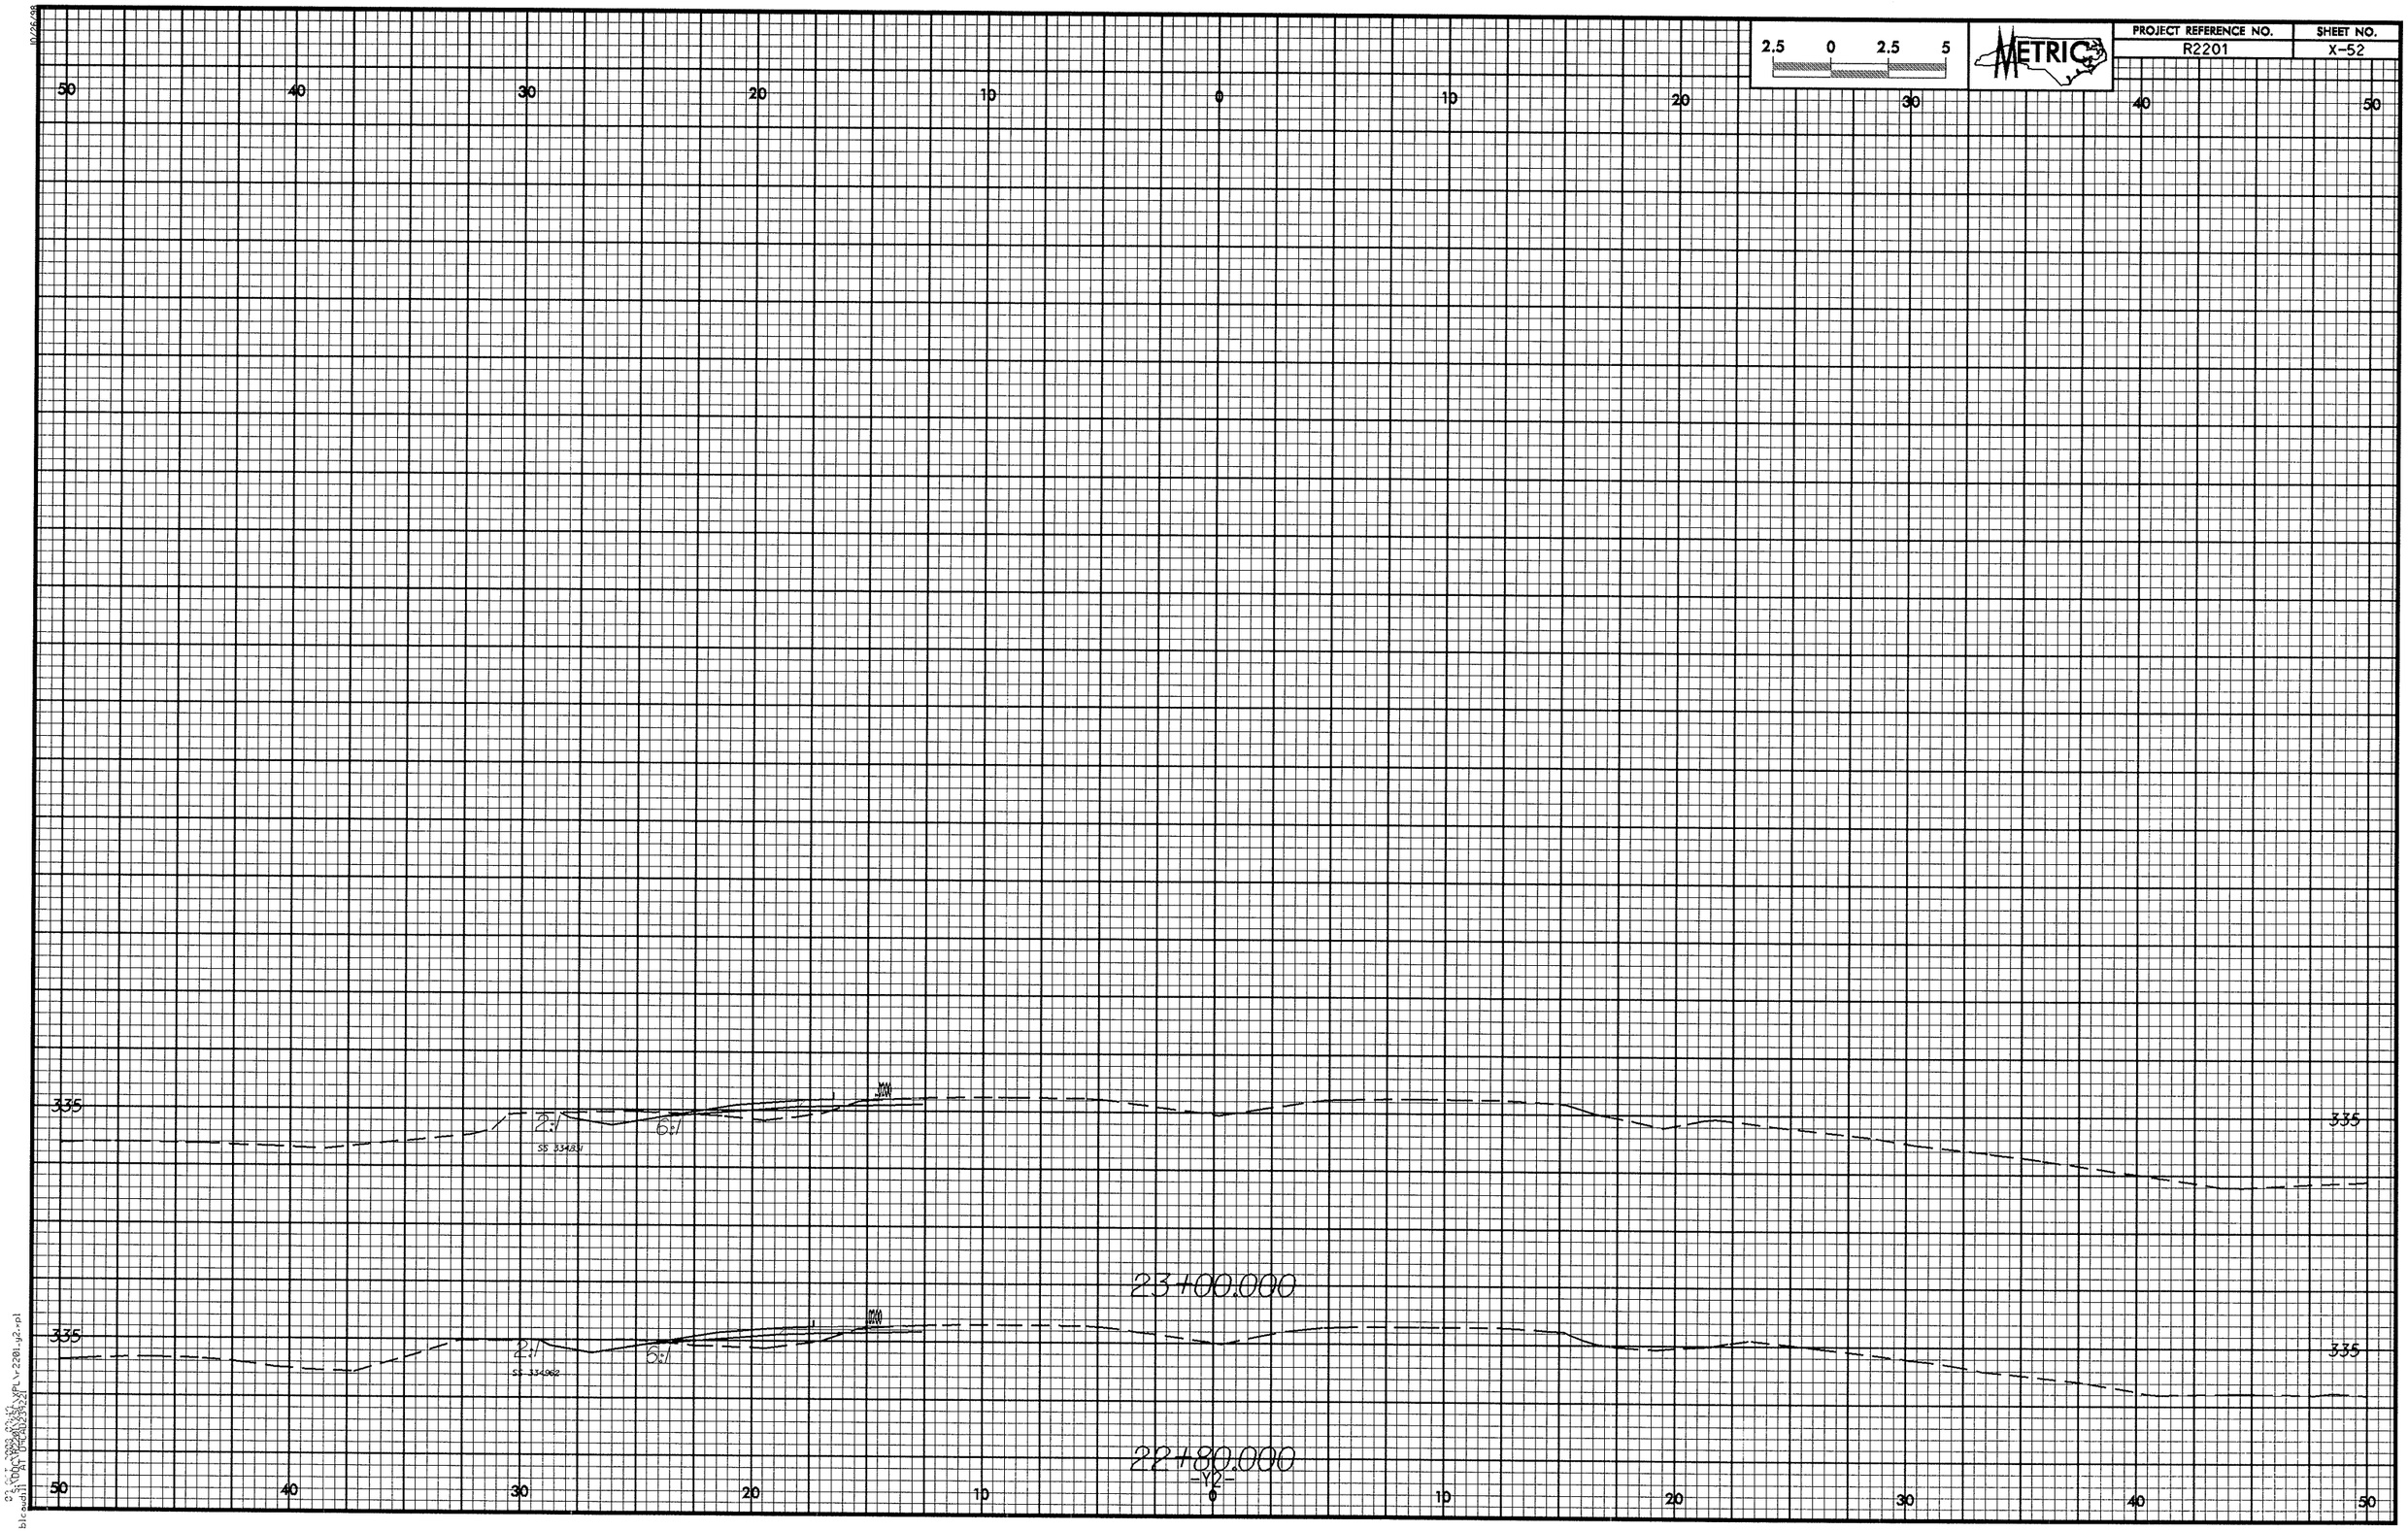

2.5 0 2.5 5
METRIC
PROJECT REFERENCE NO.
R2201
SHEET NO.
X-52
50 40 30 20 10 0 10 20 30 40 50
335
2:1
6:1
SS 334831
23+00.000
SS 334962
22+80.000
-Y2-

PROJECT REFERENCE NO.	SHEET NO.
R2201	X-53

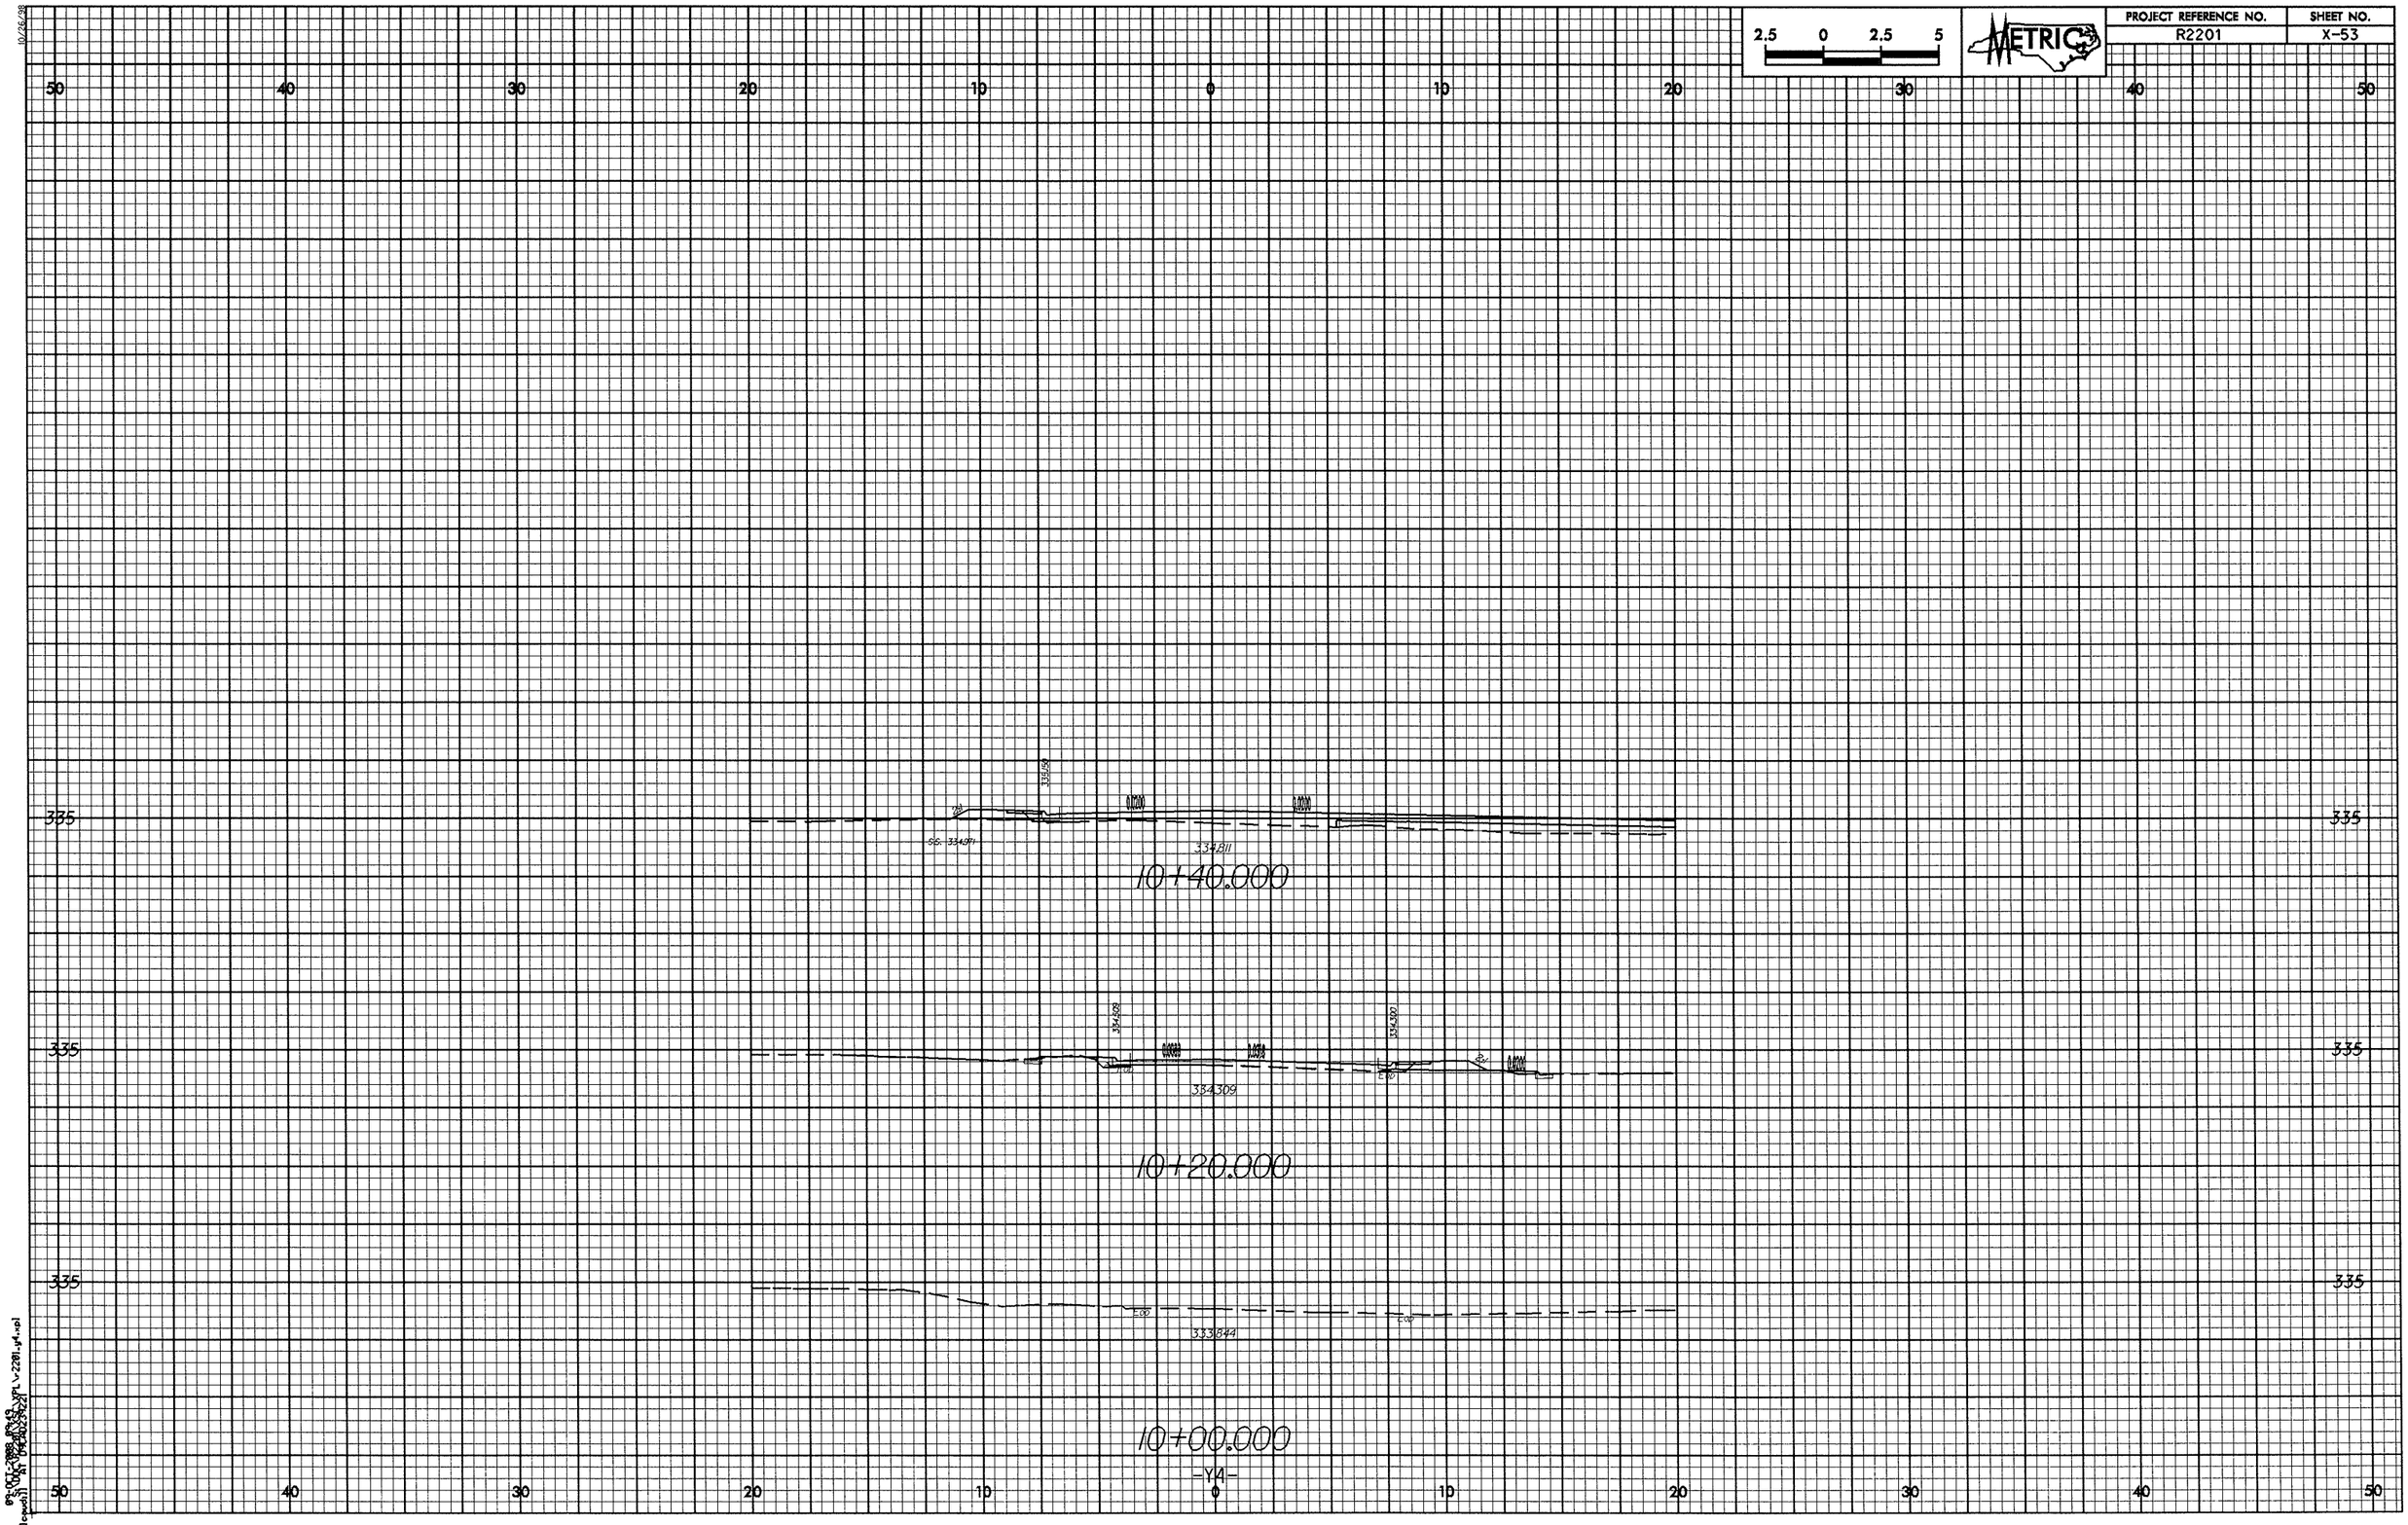

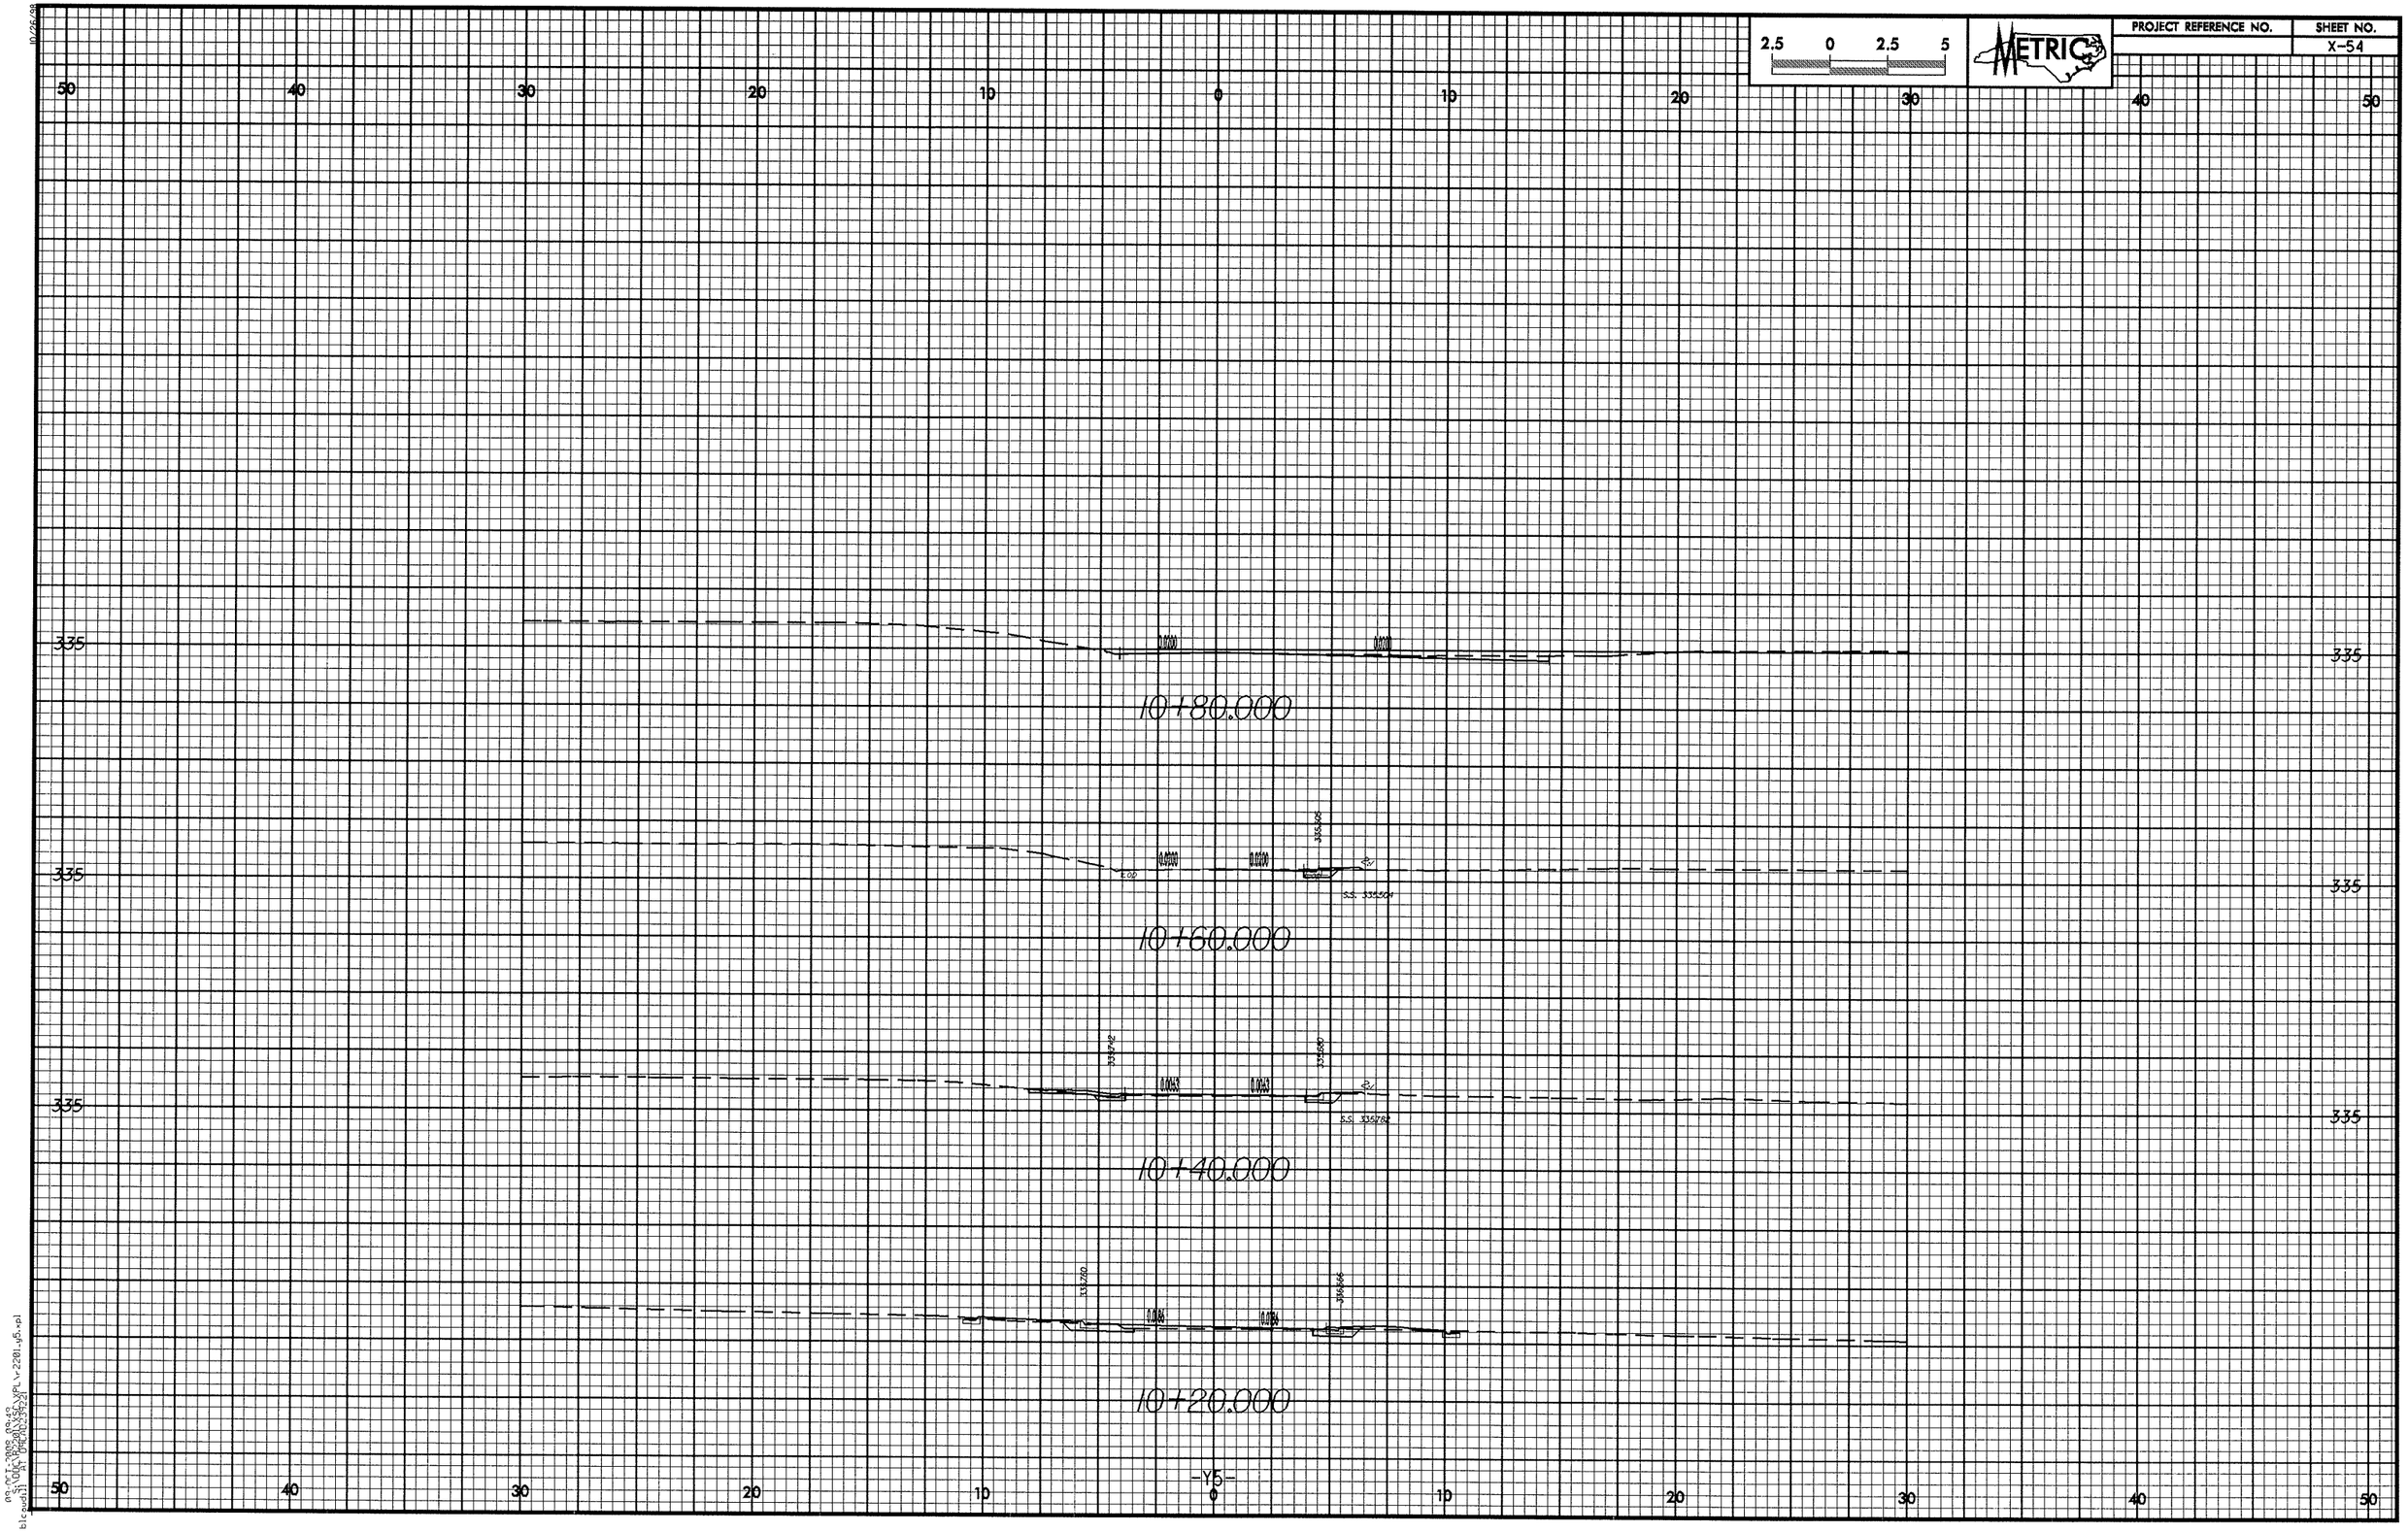
2.5 0 2.5 5
METRIC
PROJECT REFERENCE NO.
SHEET NO.
X-54
50 40 30 20 10 0 10 20 30 40 50
335
10+80.000
10+60.000
10+40.000
10+20.000
-Y5-

PROJECT REFERENCE NO.	SHEET NO.
R2201	X-55

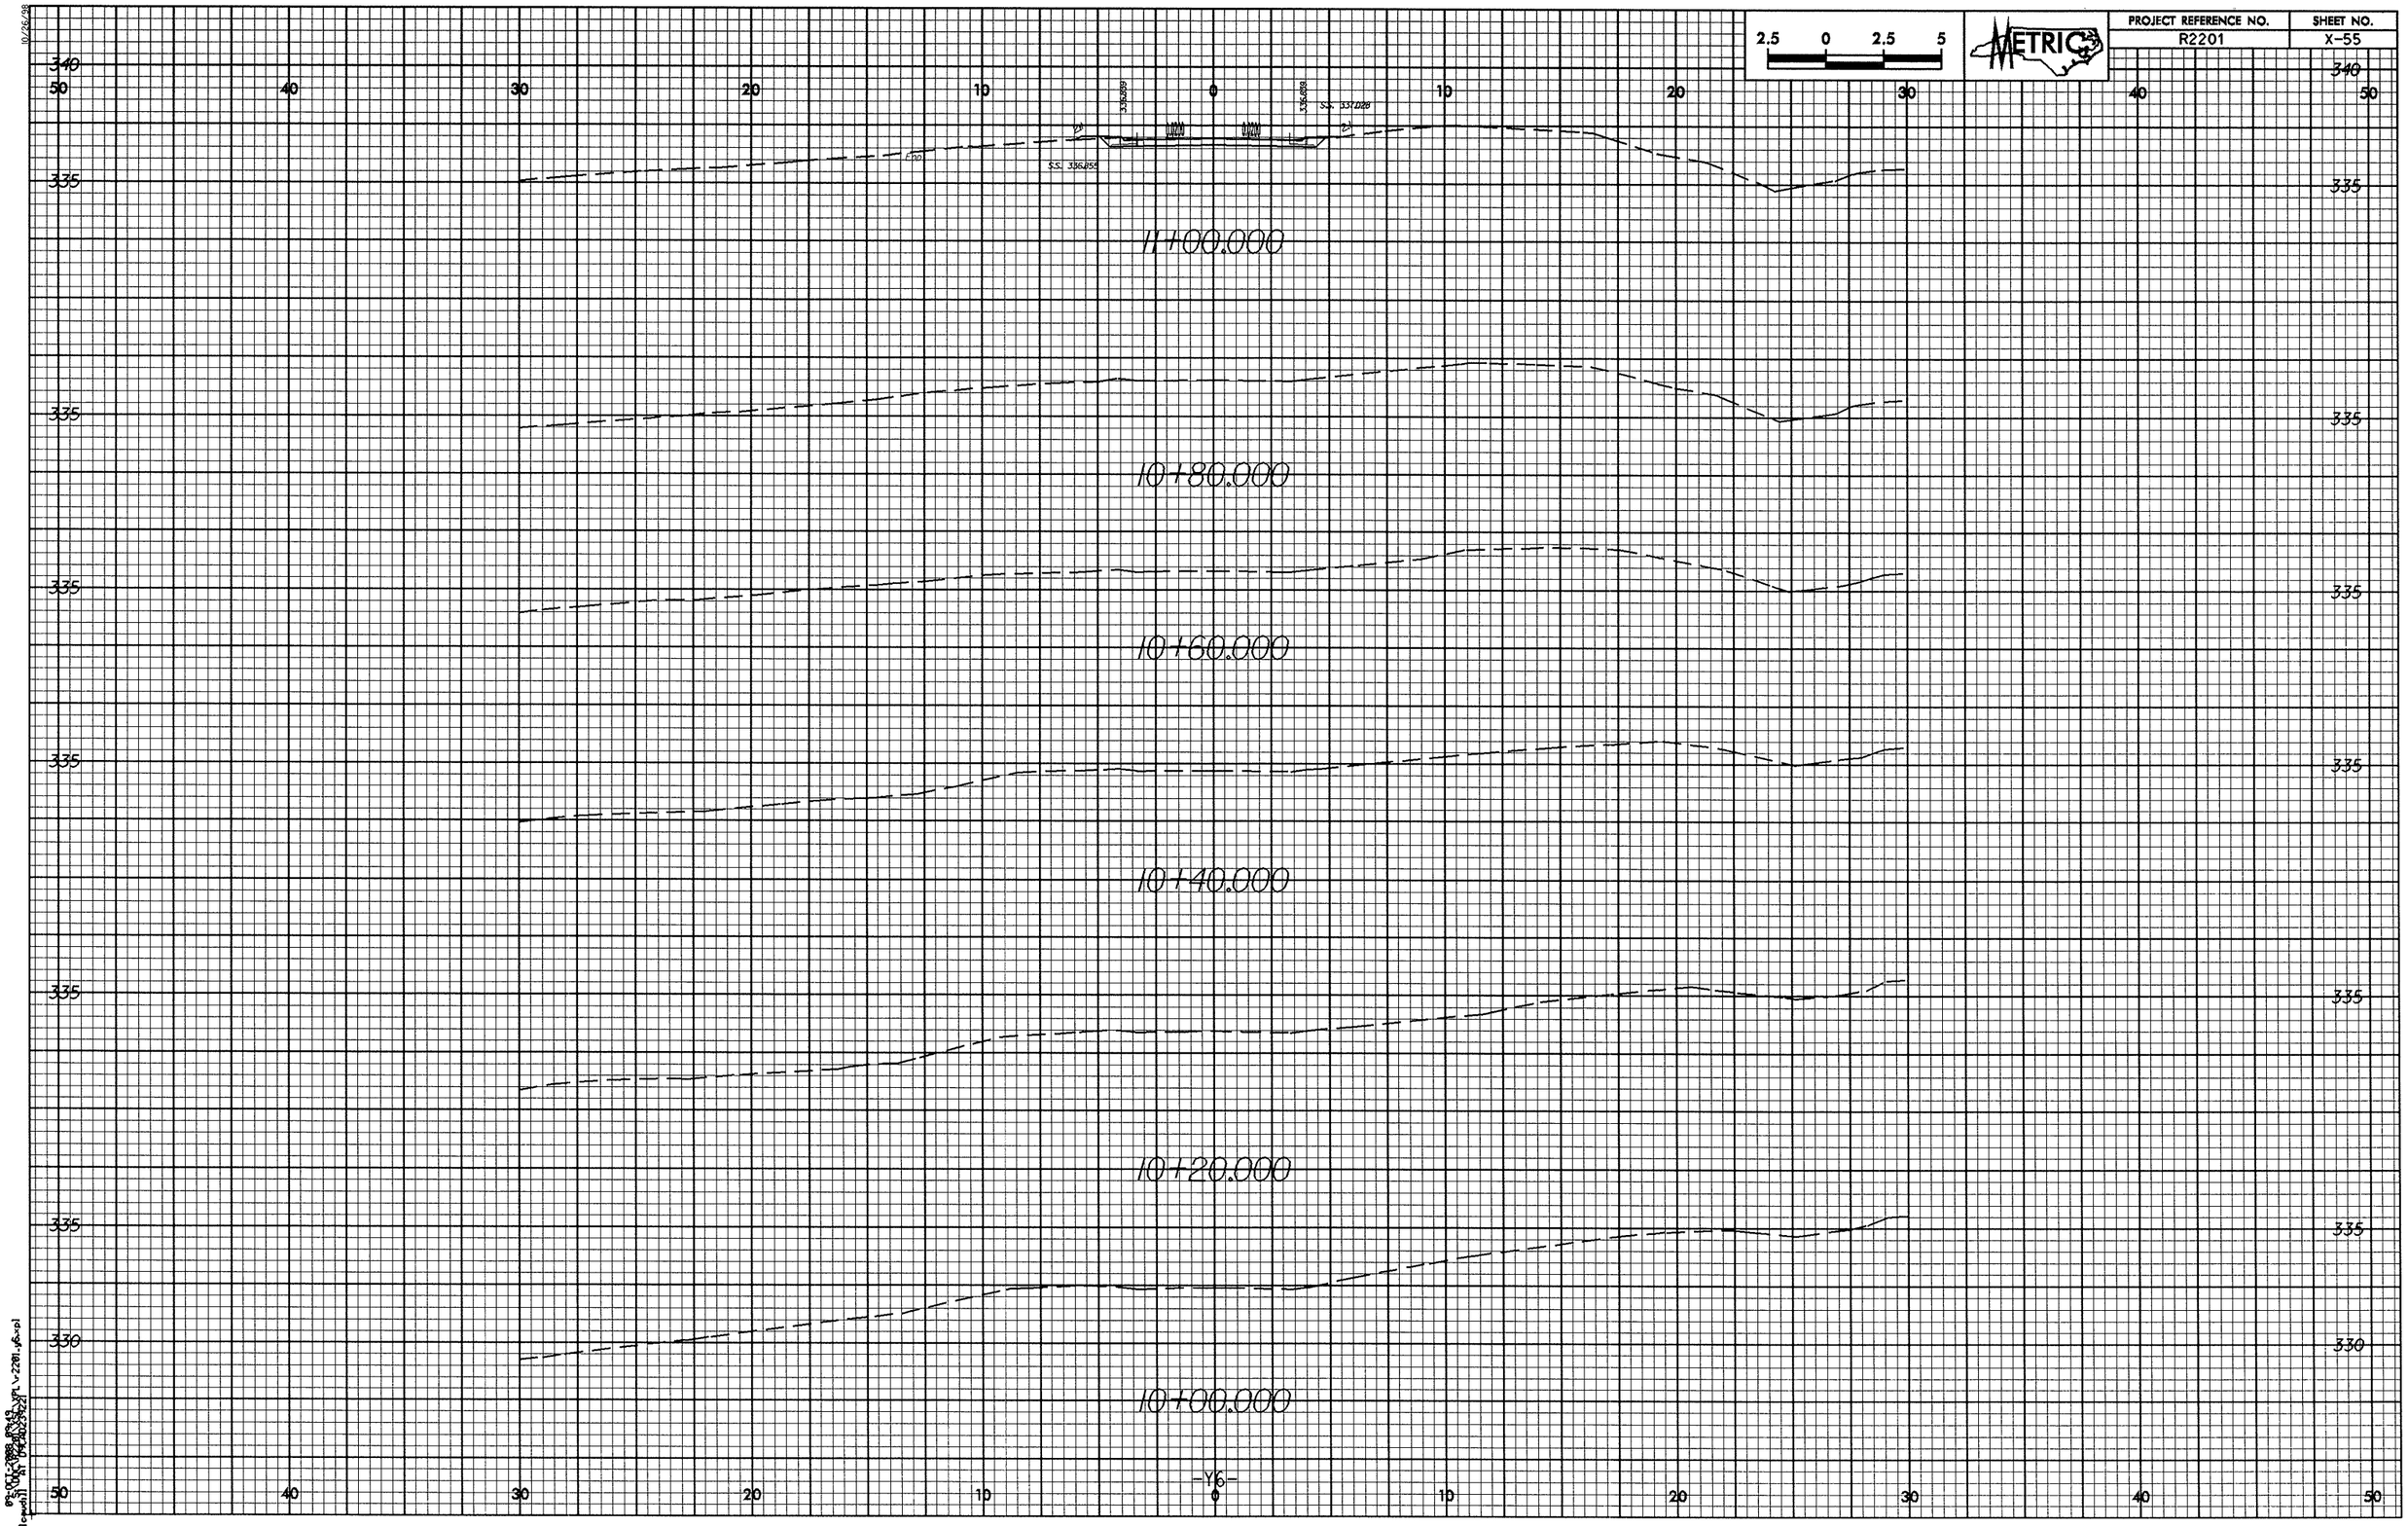

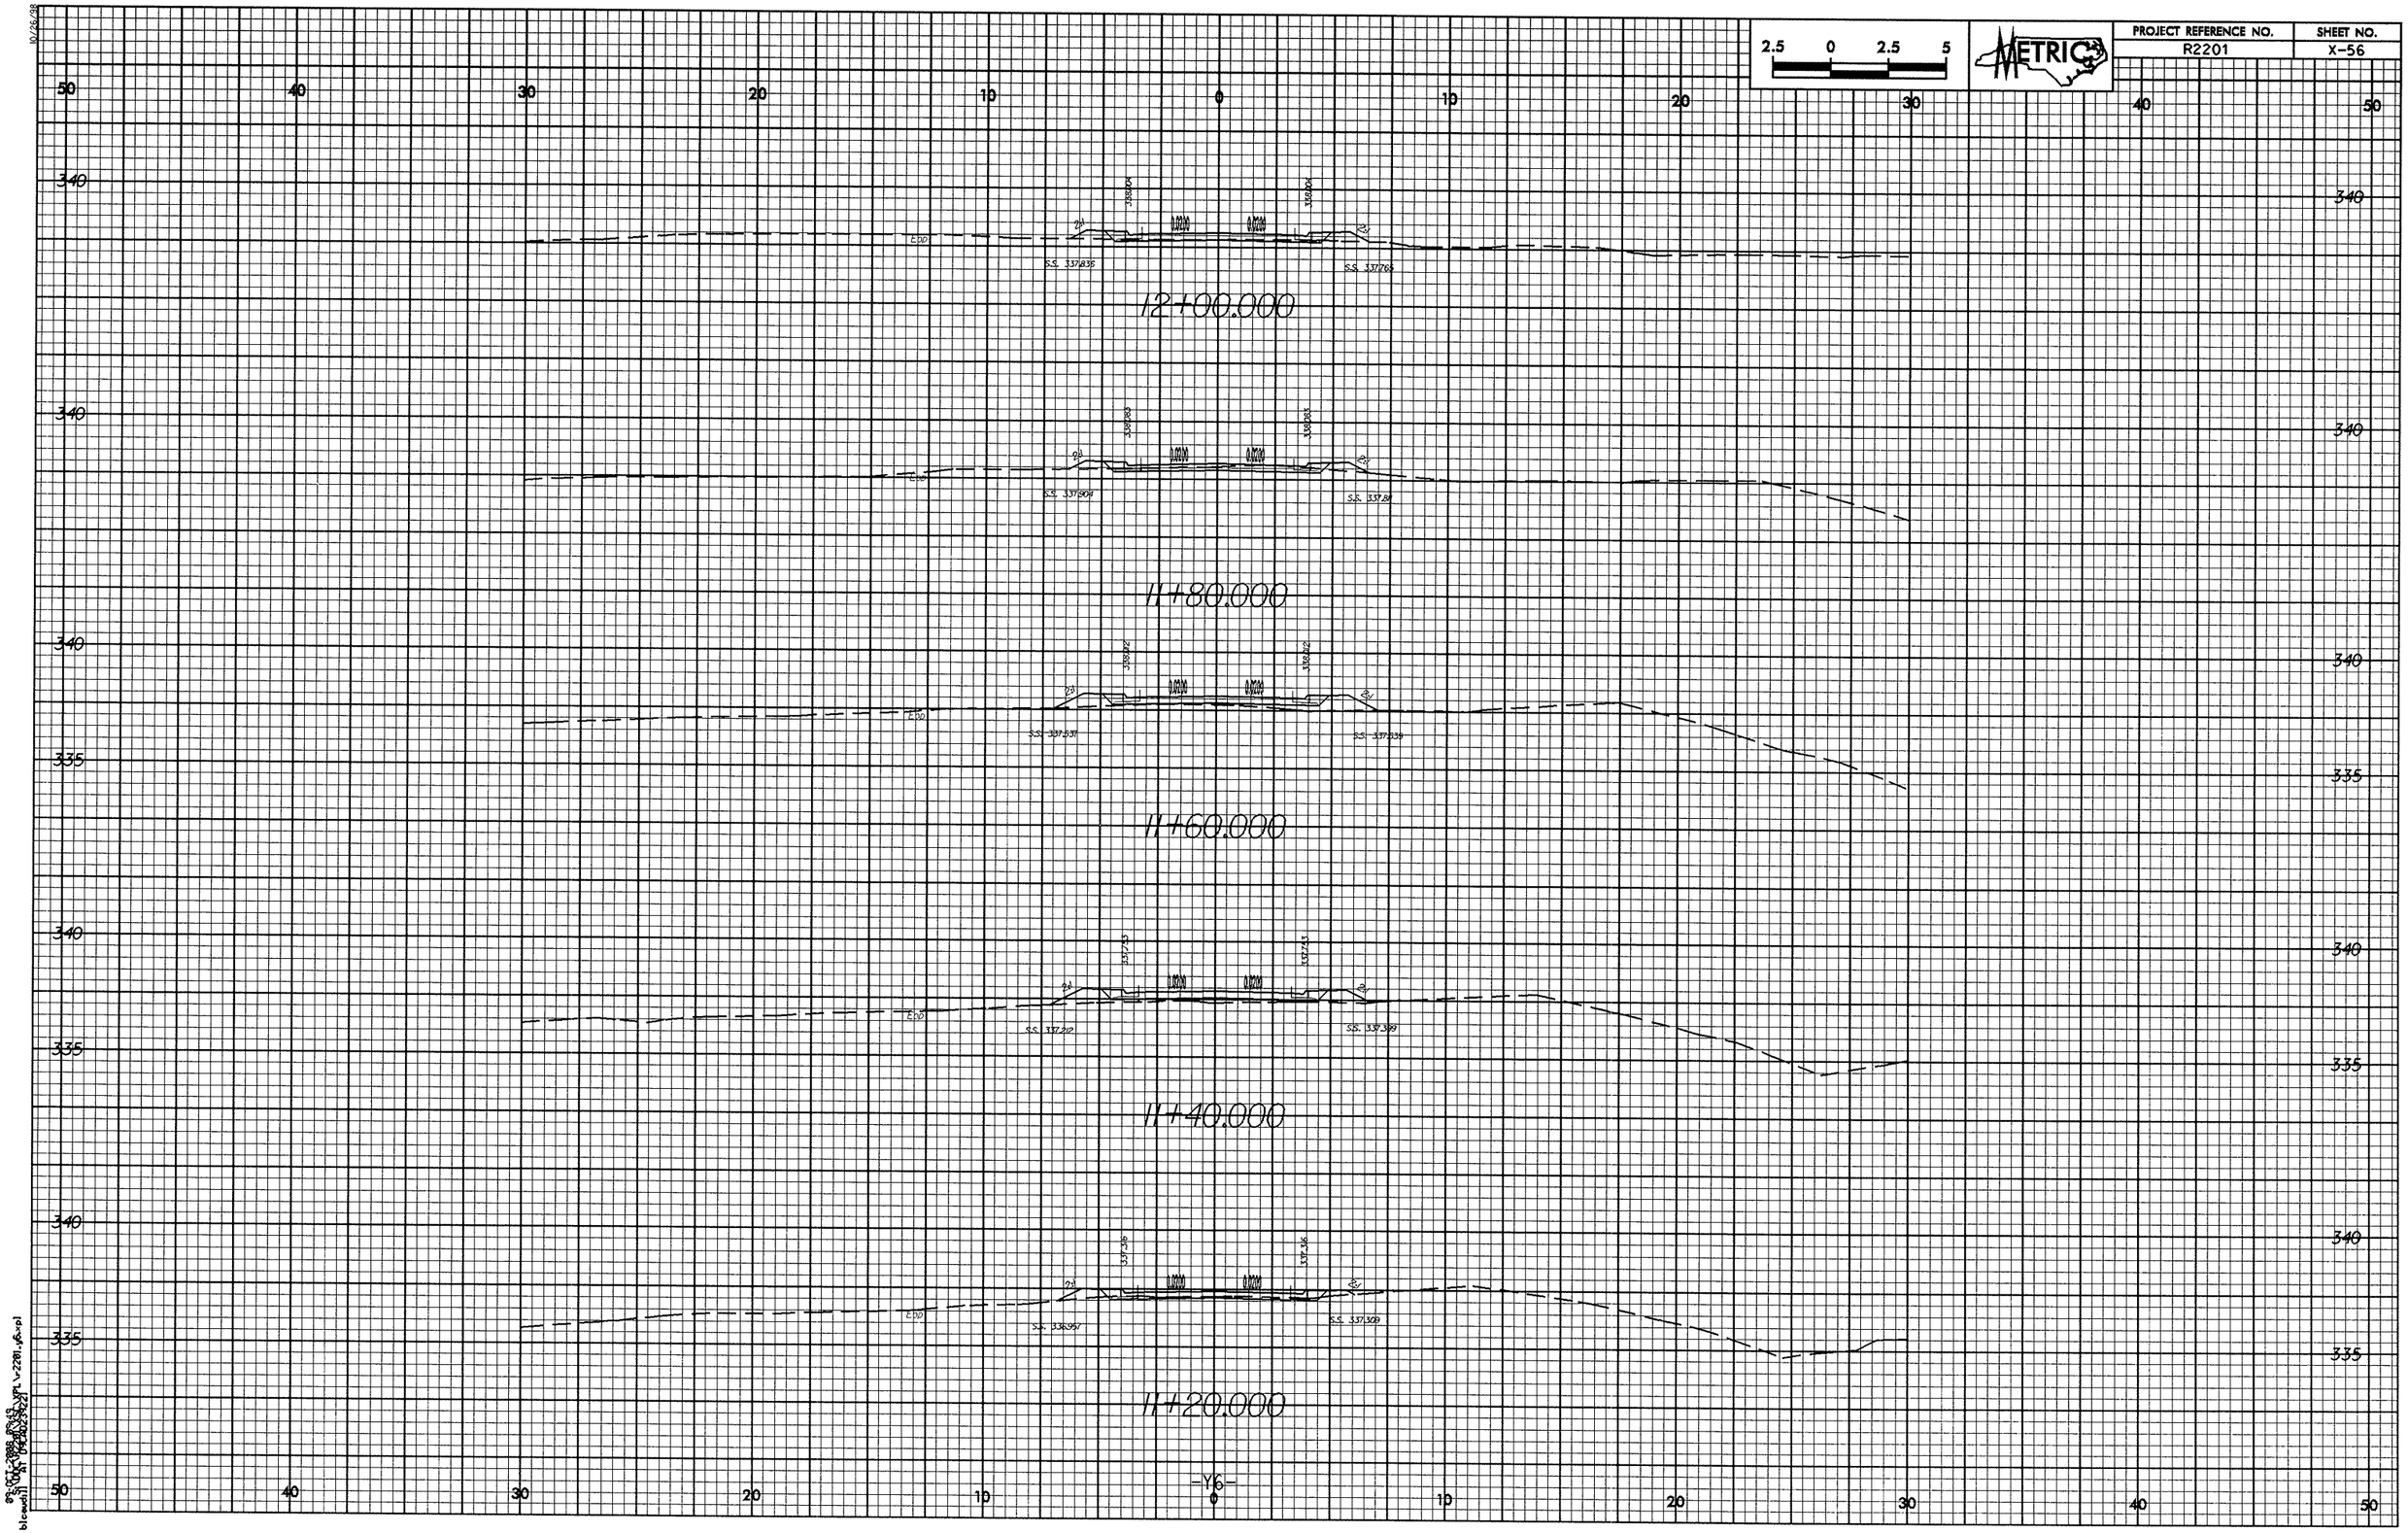

2.5 0 2.5 5
METRIC
PROJECT REFERENCE NO.
R2201
SHEET NO.
X-56
12+00.000
11+80.000
11+60.000
11+40.000
11+20.000
340
335
50
40
30
20
10
0
-Y6-

PROJECT REFERENCE NO.	SHEET NO.
R2201	X-57

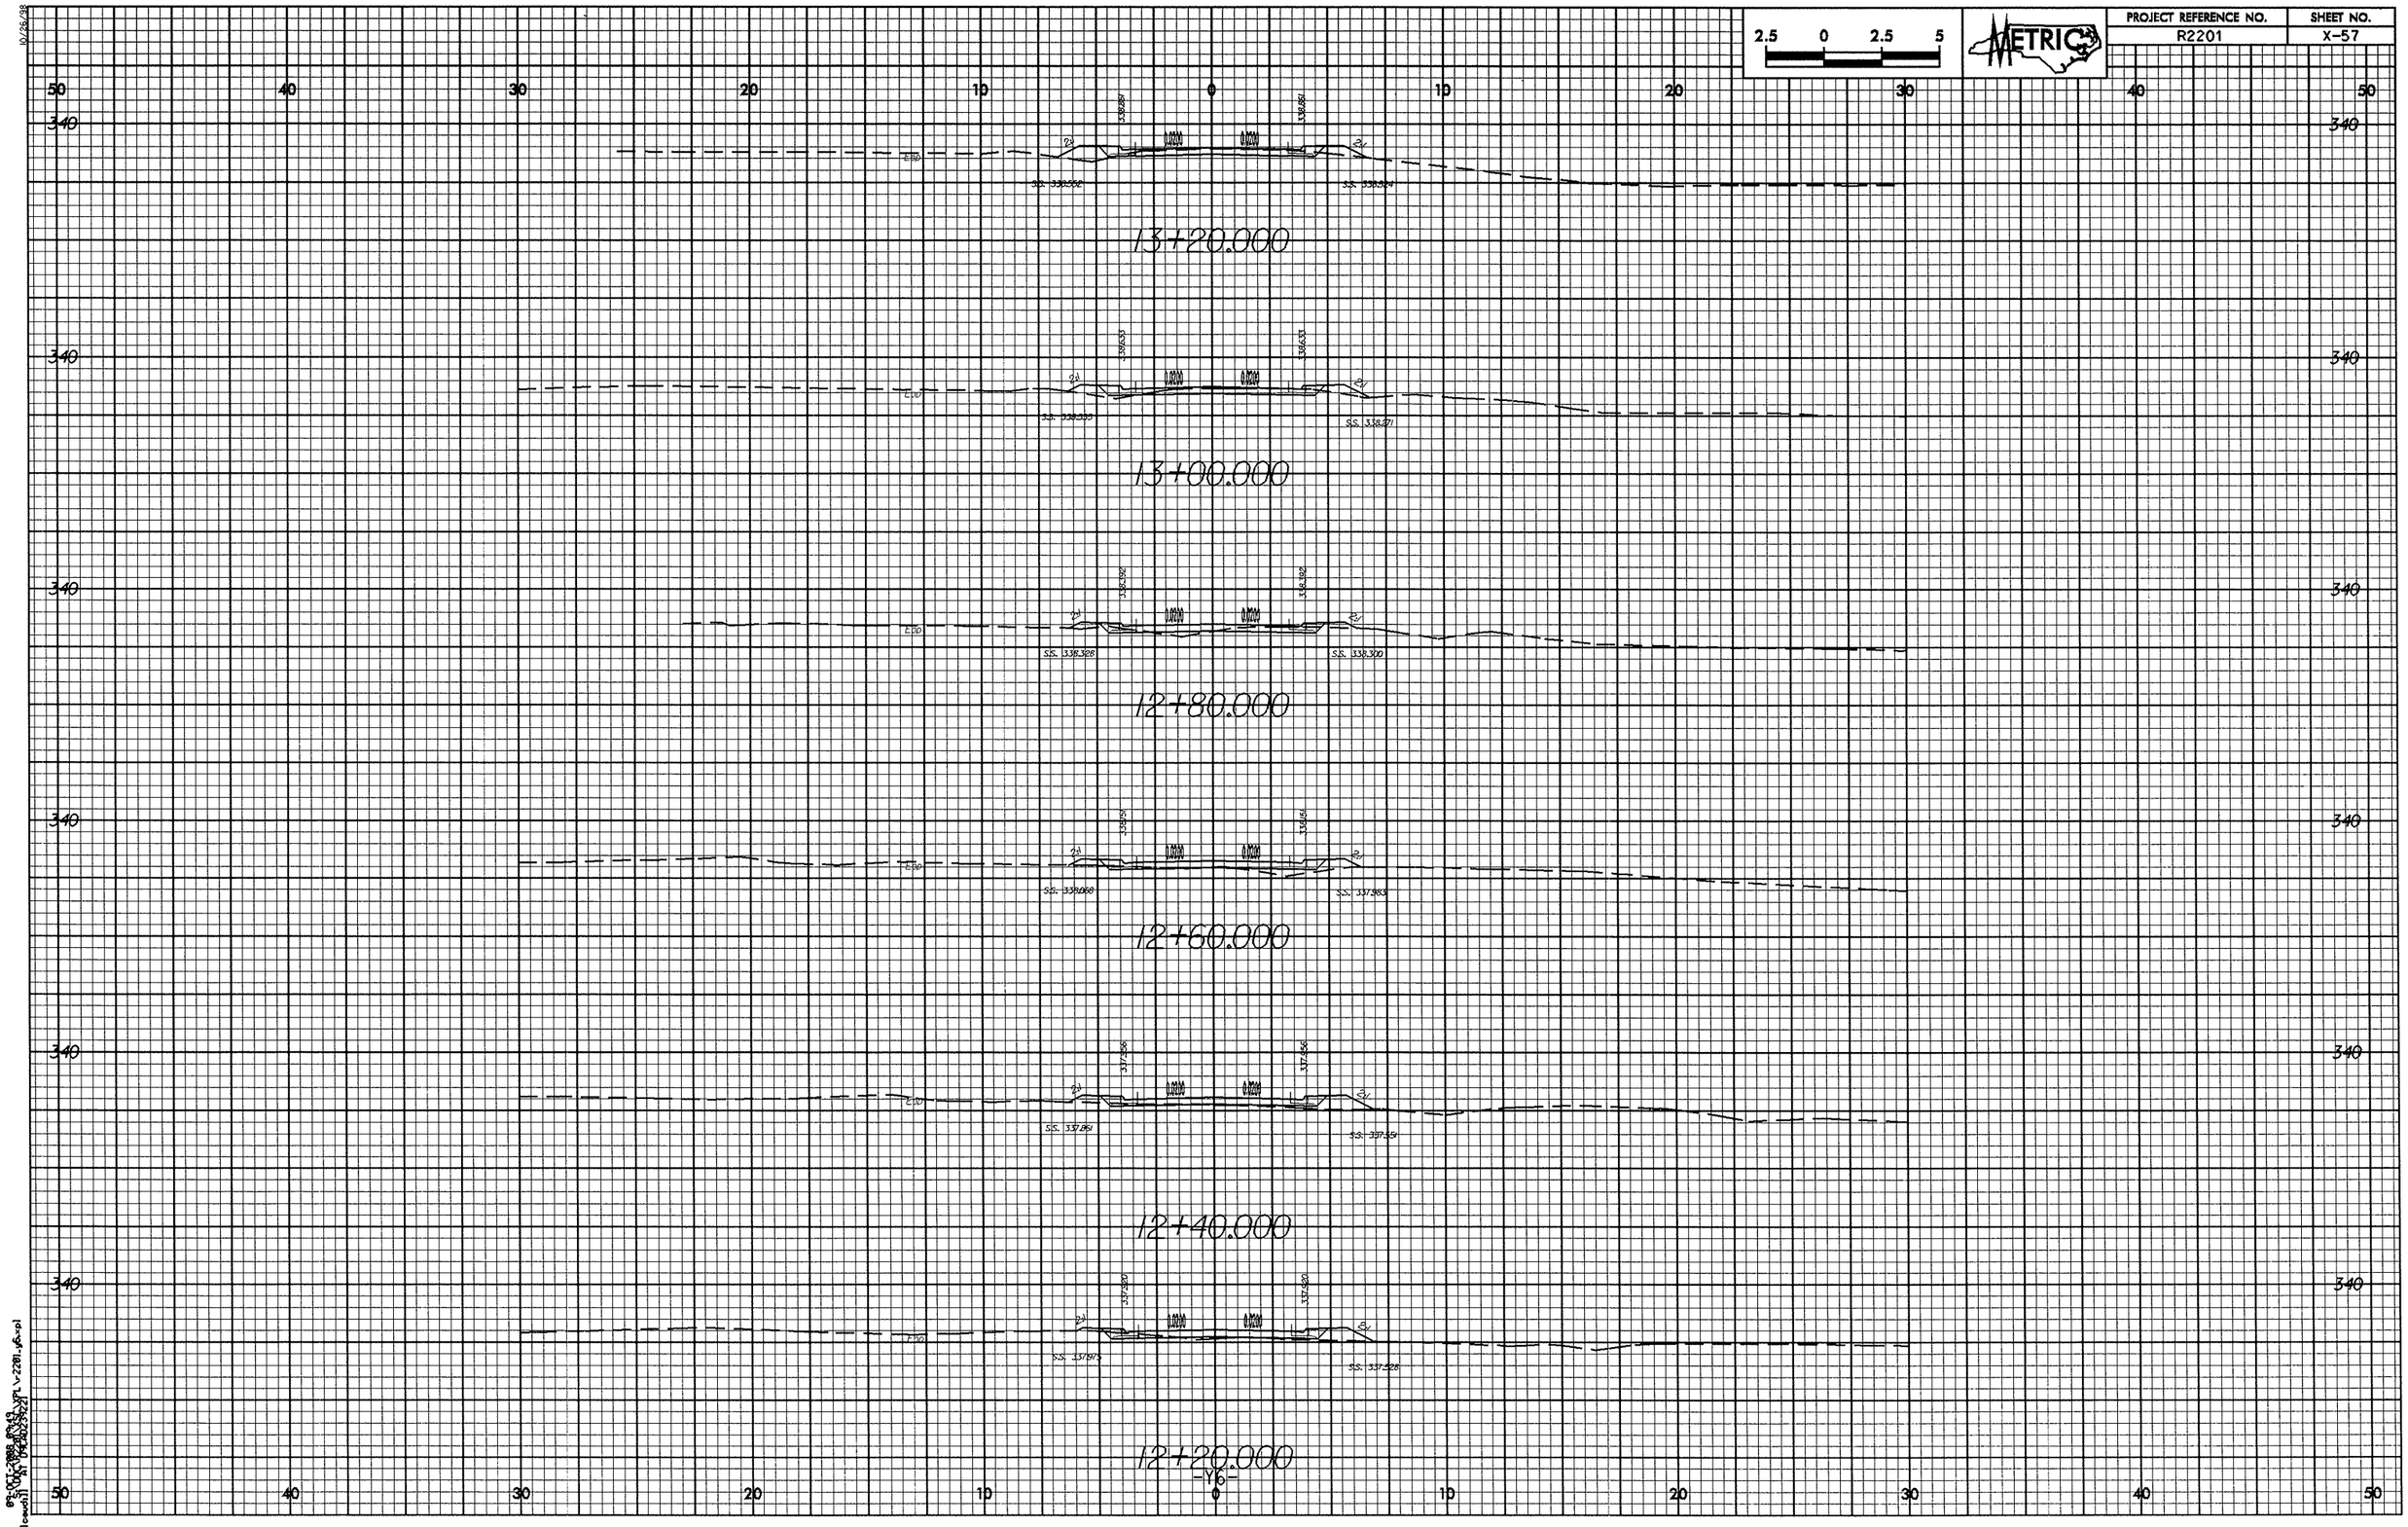

PROJECT REFERENCE NO.	SHEET NO.
R2201	X-58

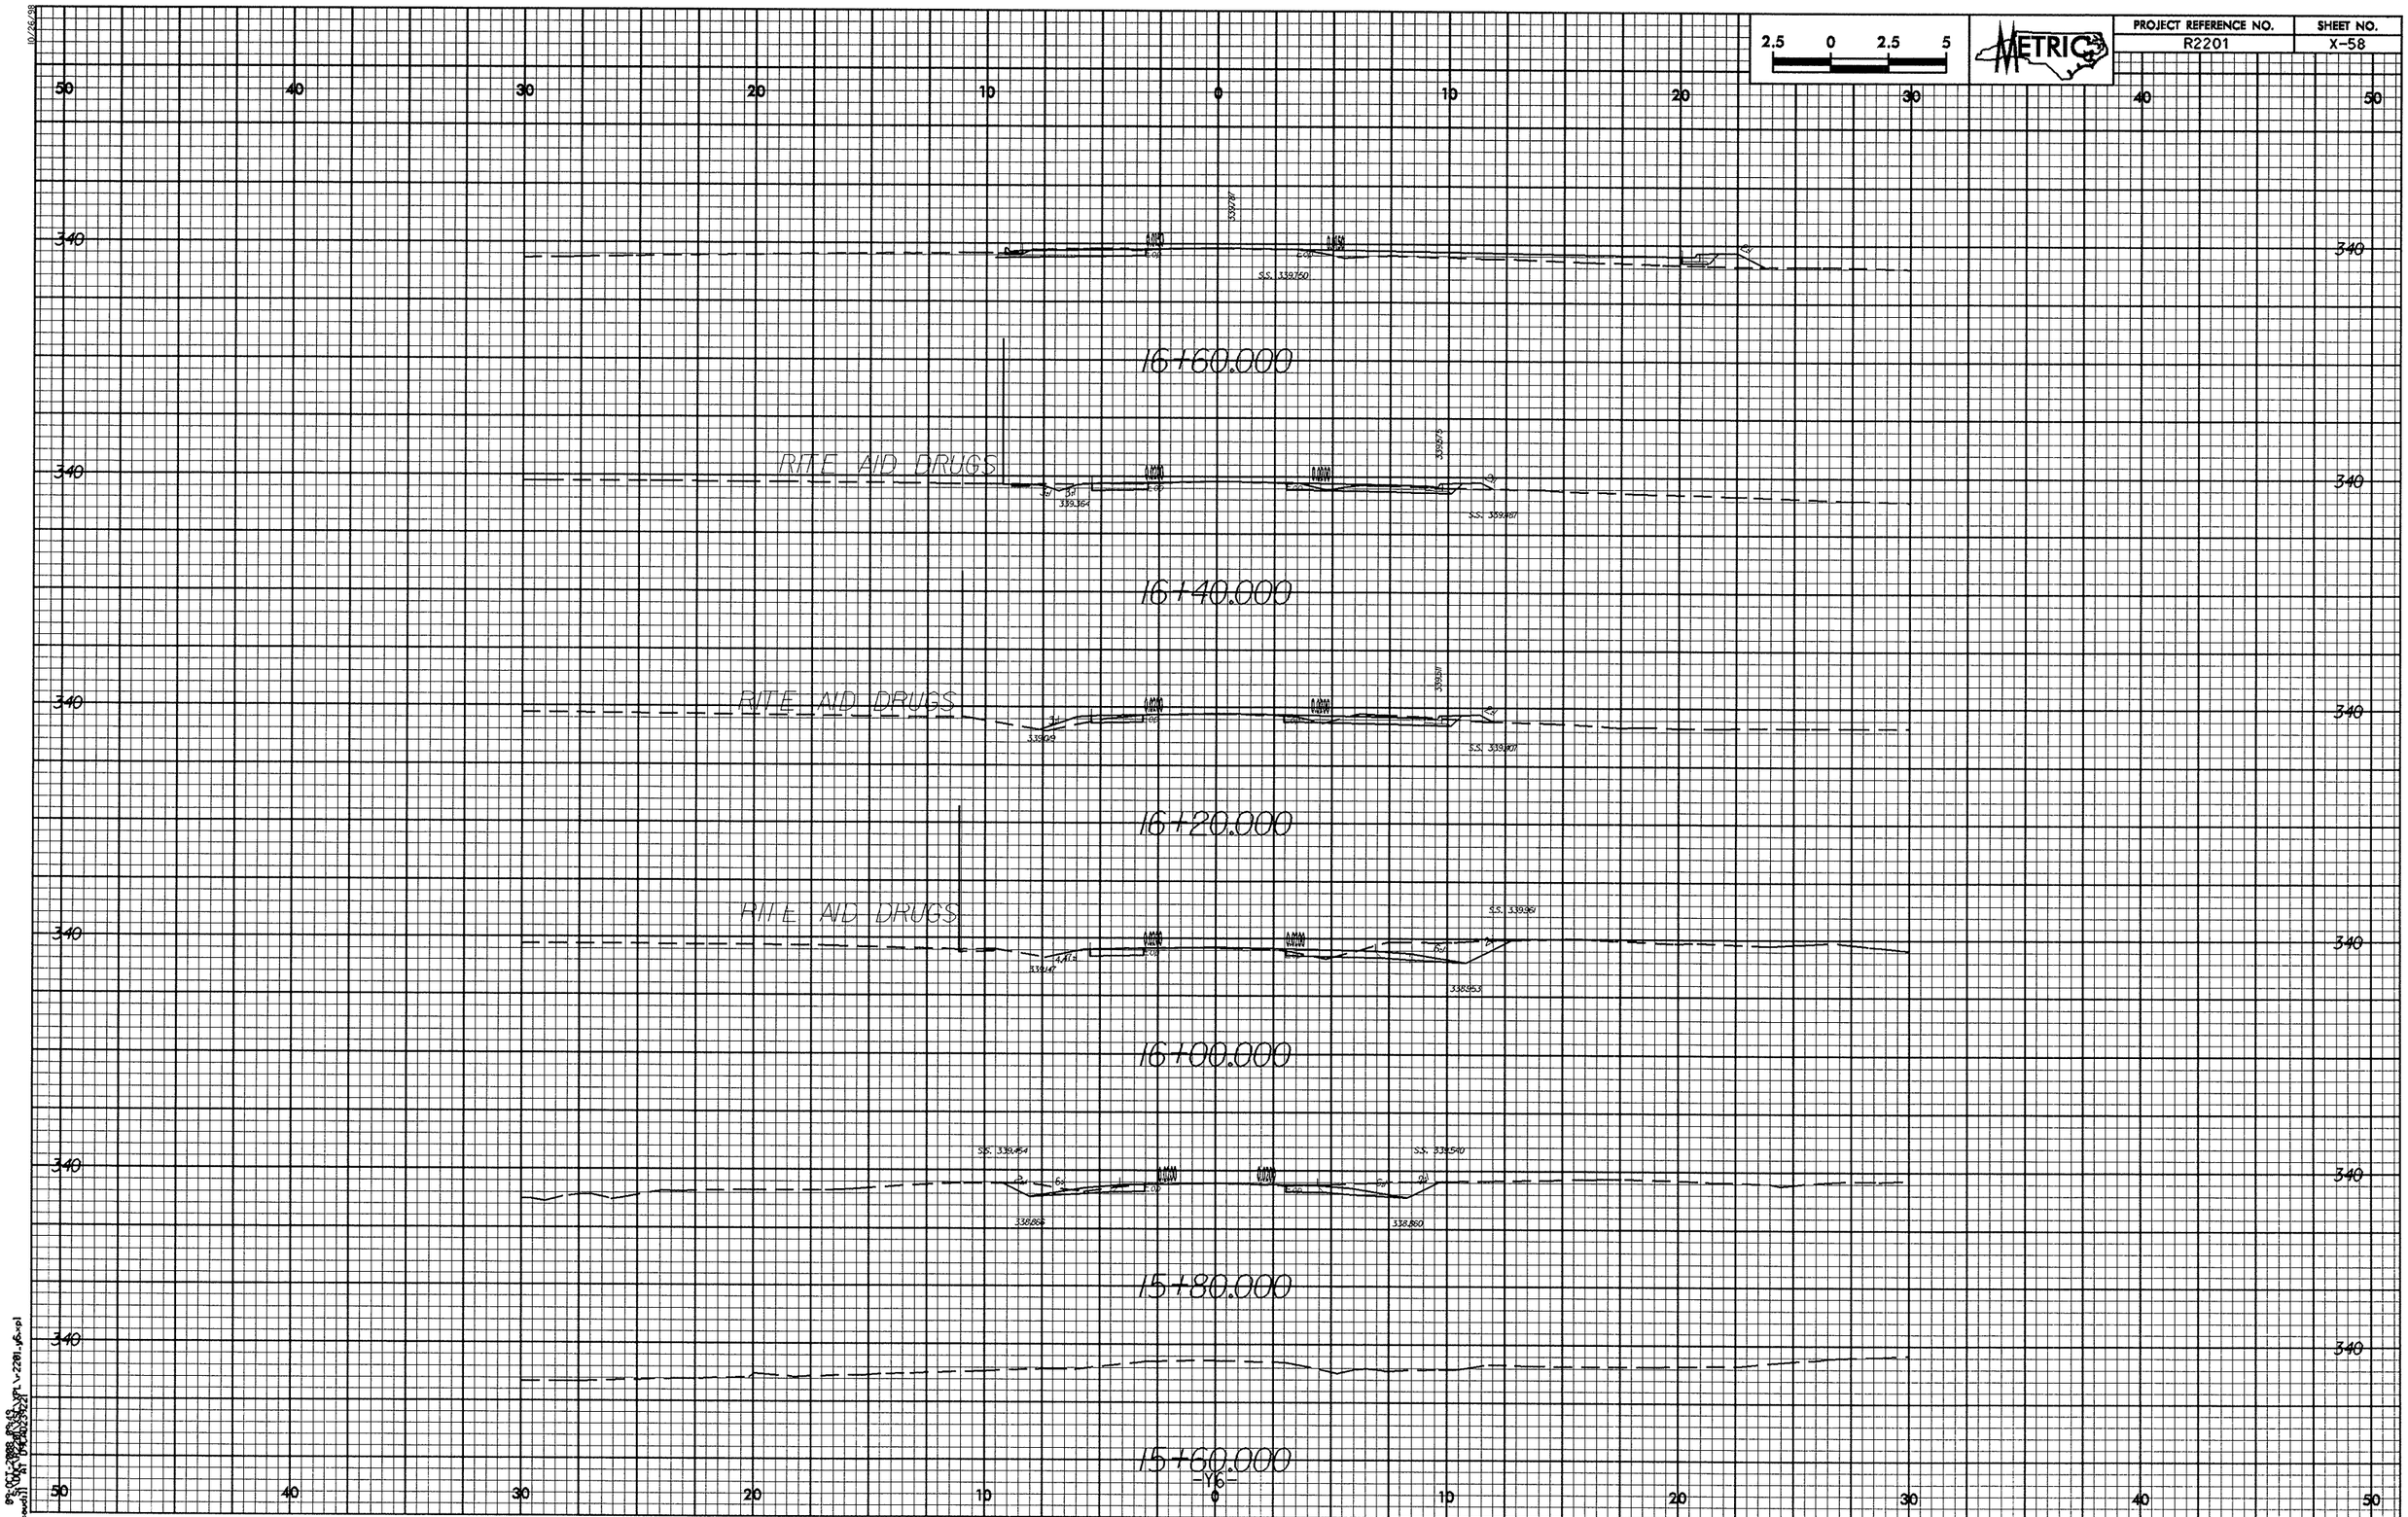

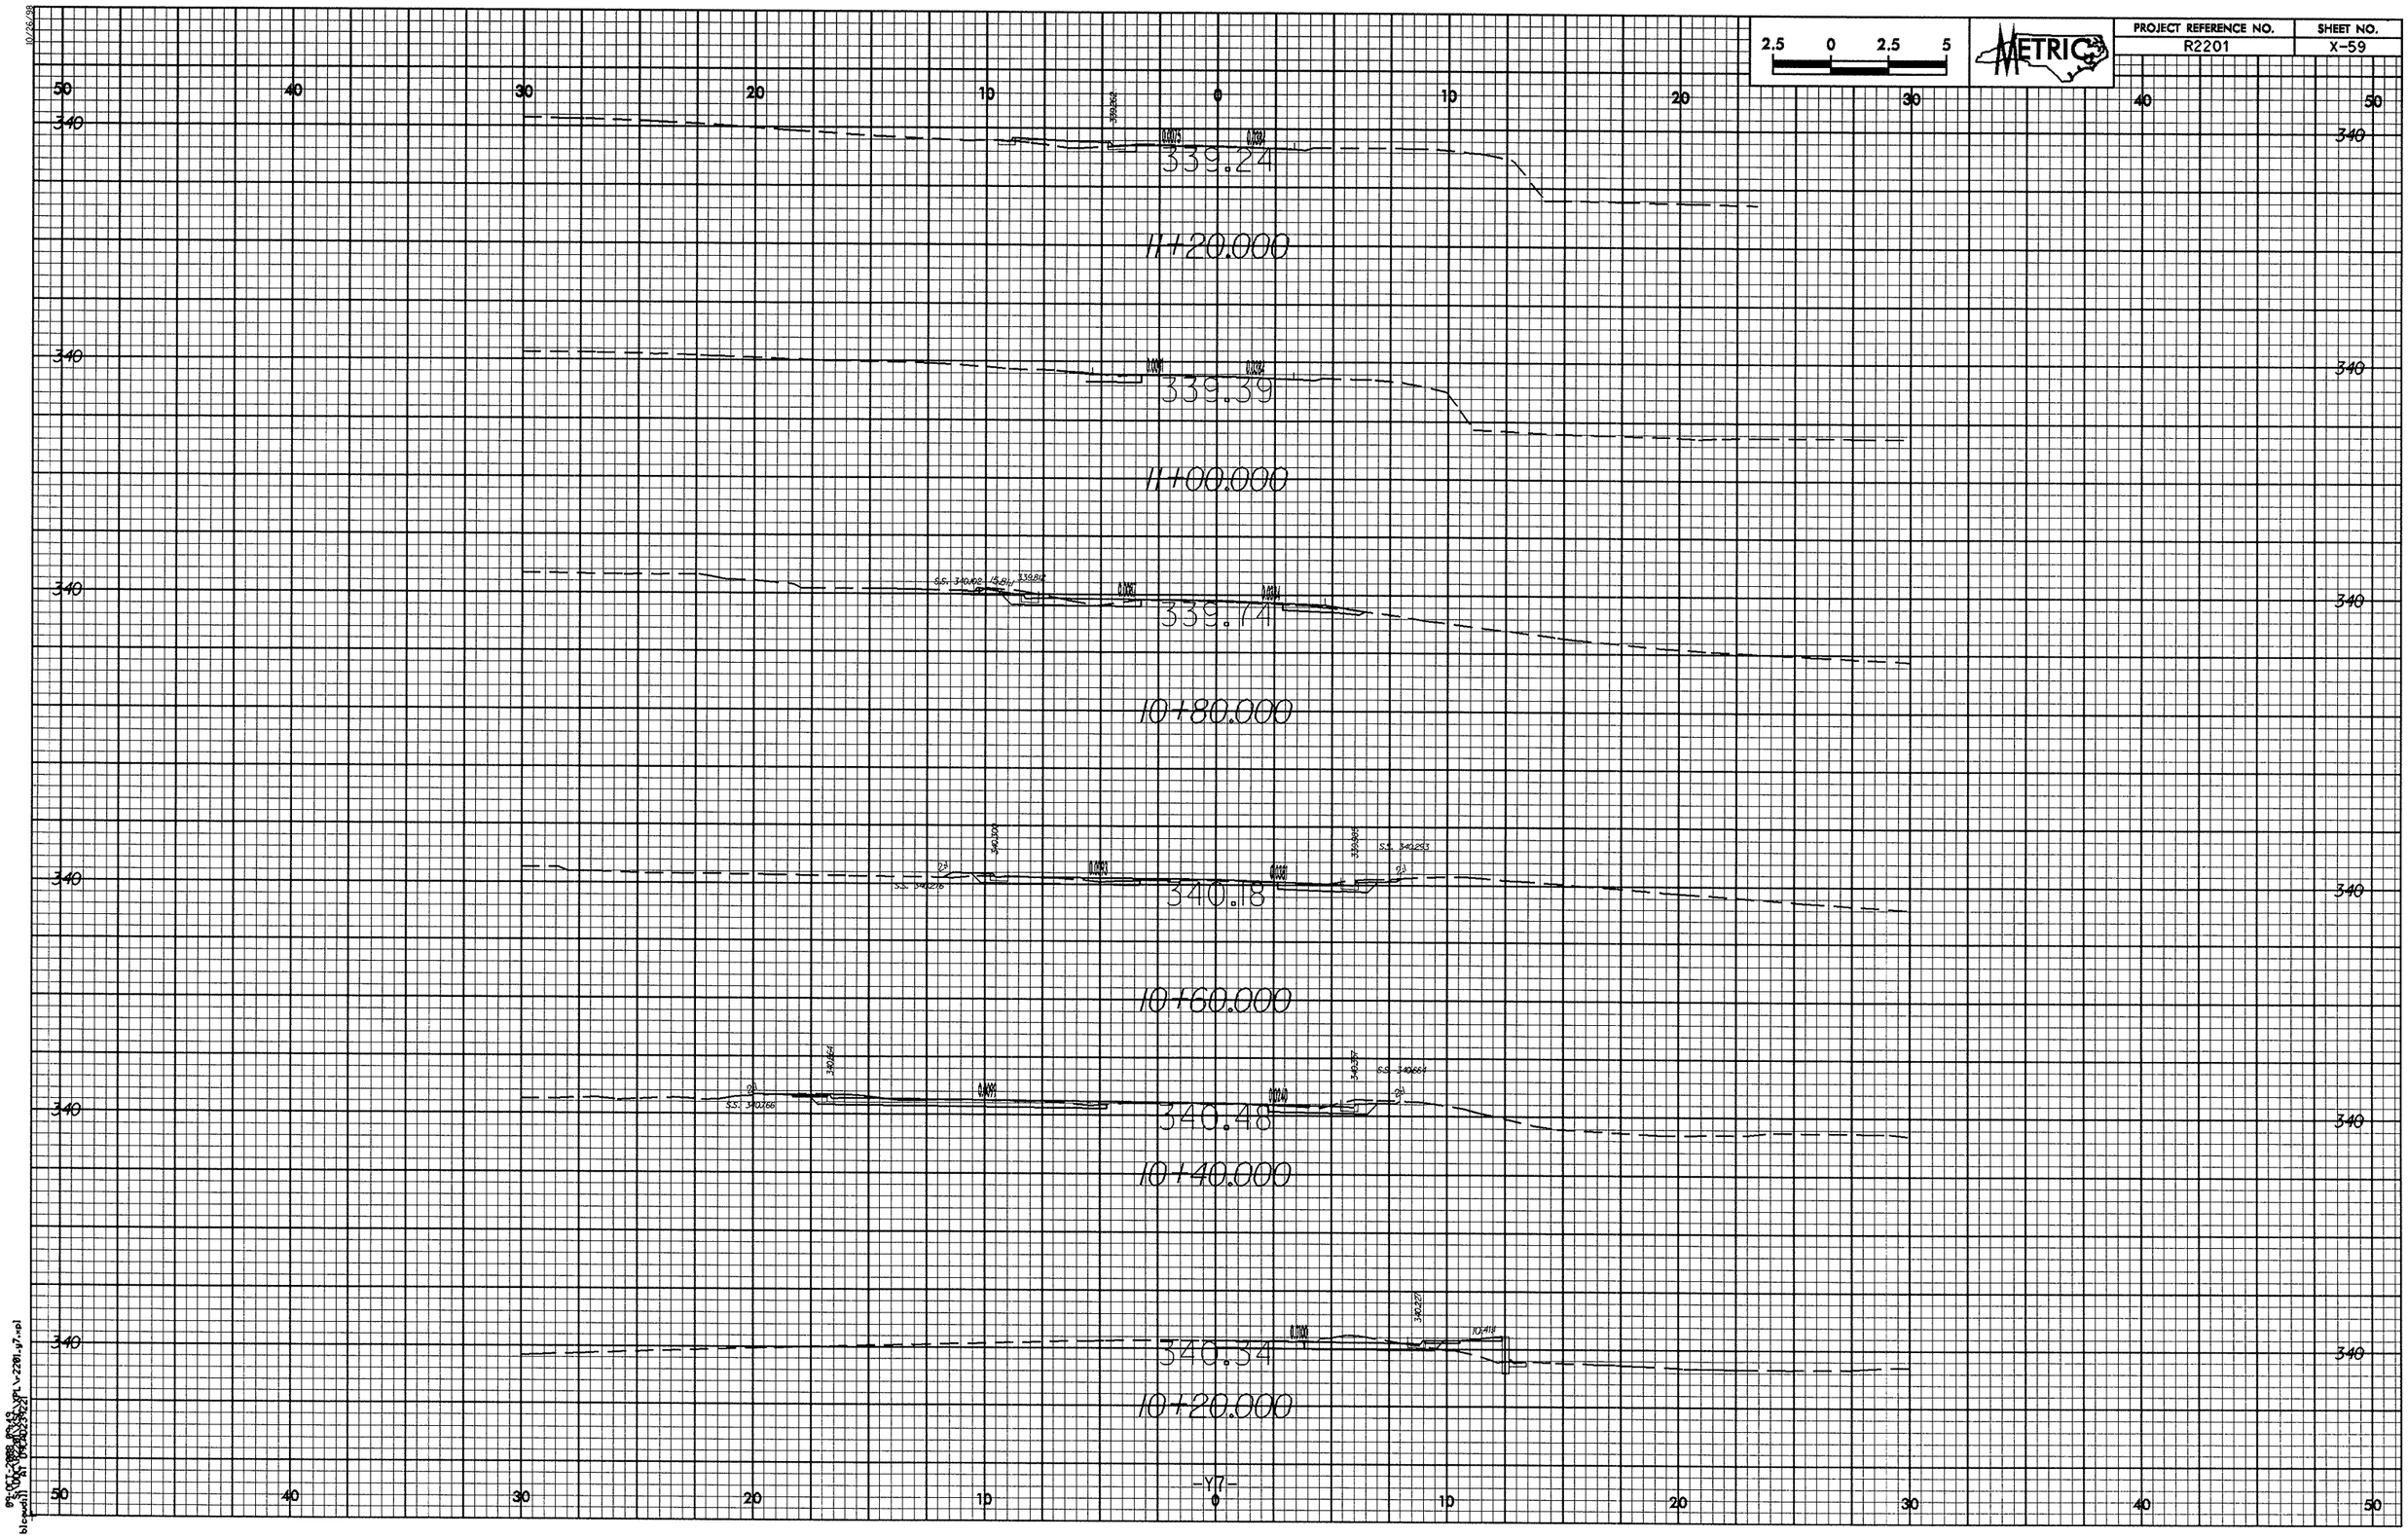

2.5 0 2.5 5
METRIC
PROJECT REFERENCE NO.
R2201
SHEET NO.
X-59
339.24
11+20.000
339.39
11+00.000
339.74
10+80.000
340.18
10+60.000
340.48
10+40.000
340.34
10+20.000
-Y7-

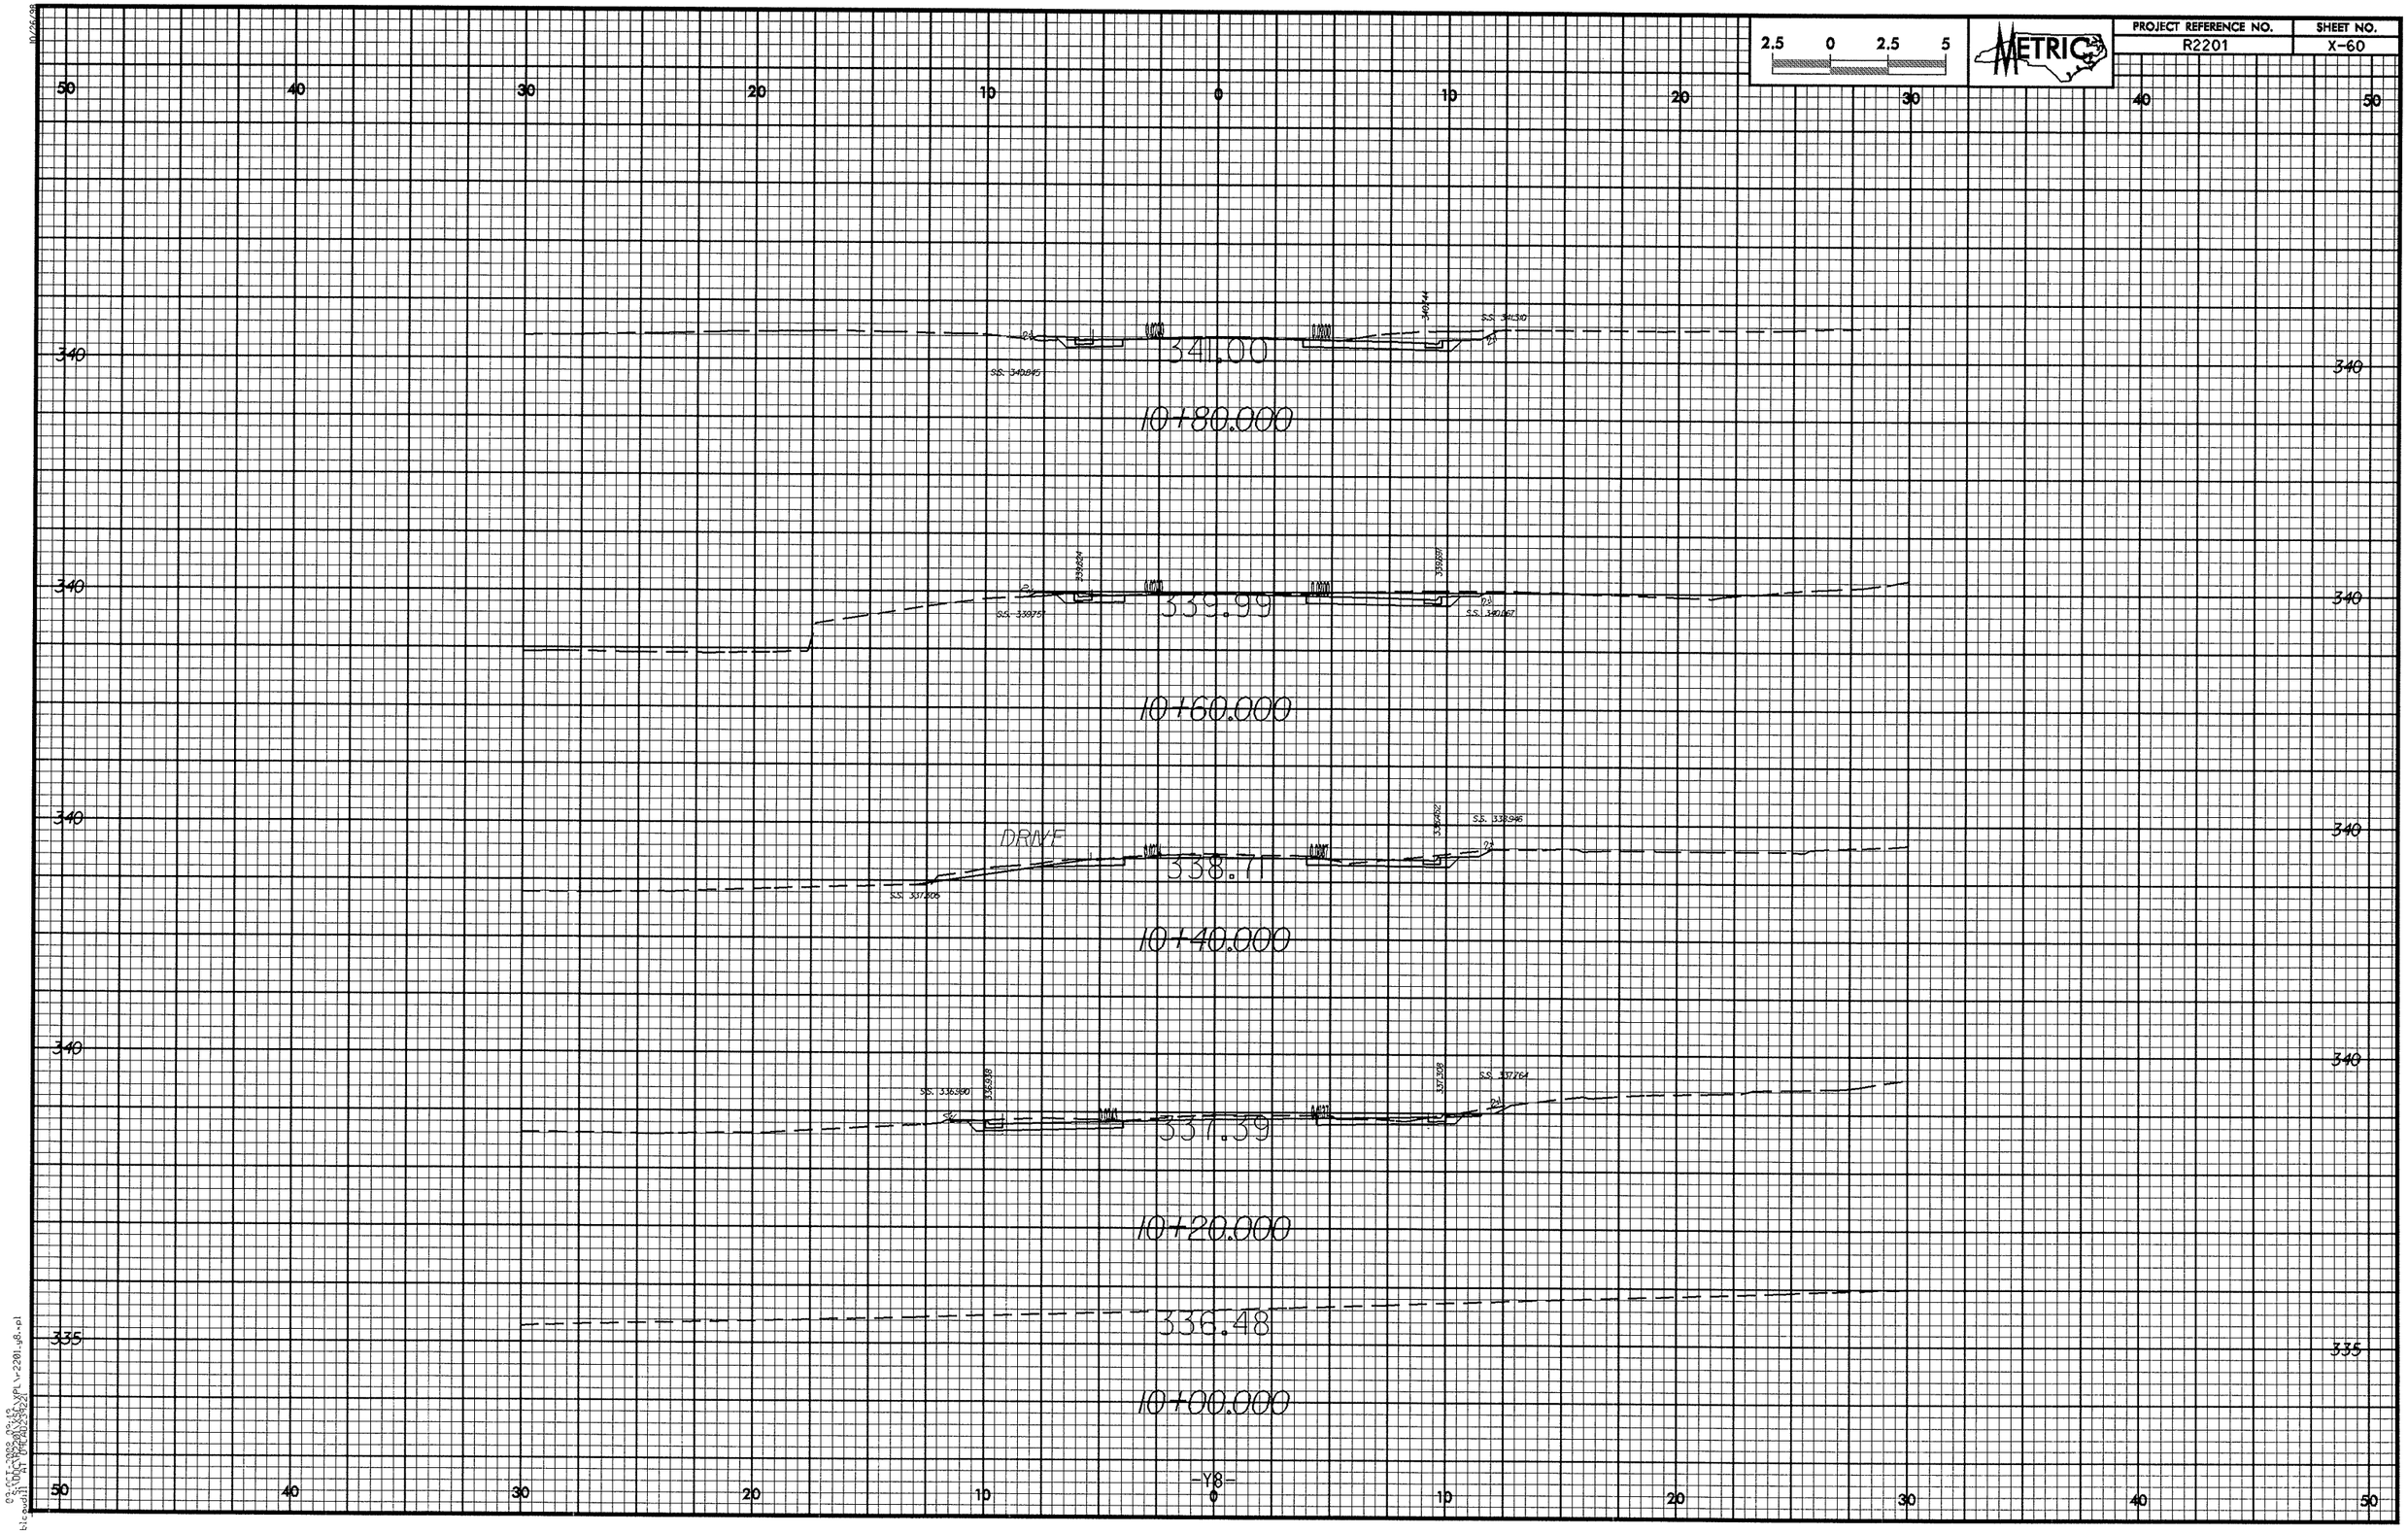

2.5 0 2.5 5
METRIC
PROJECT REFERENCE NO.
R2201
SHEET NO.
X-60
50 40 30 20 10 0 10 20 30 40 50
340
341.00
10+80.000
339.99
10+60.000
DRIVE
338.71
10+40.000
337.39
10+20.000
336.48
10+00.000
335
-Y8-

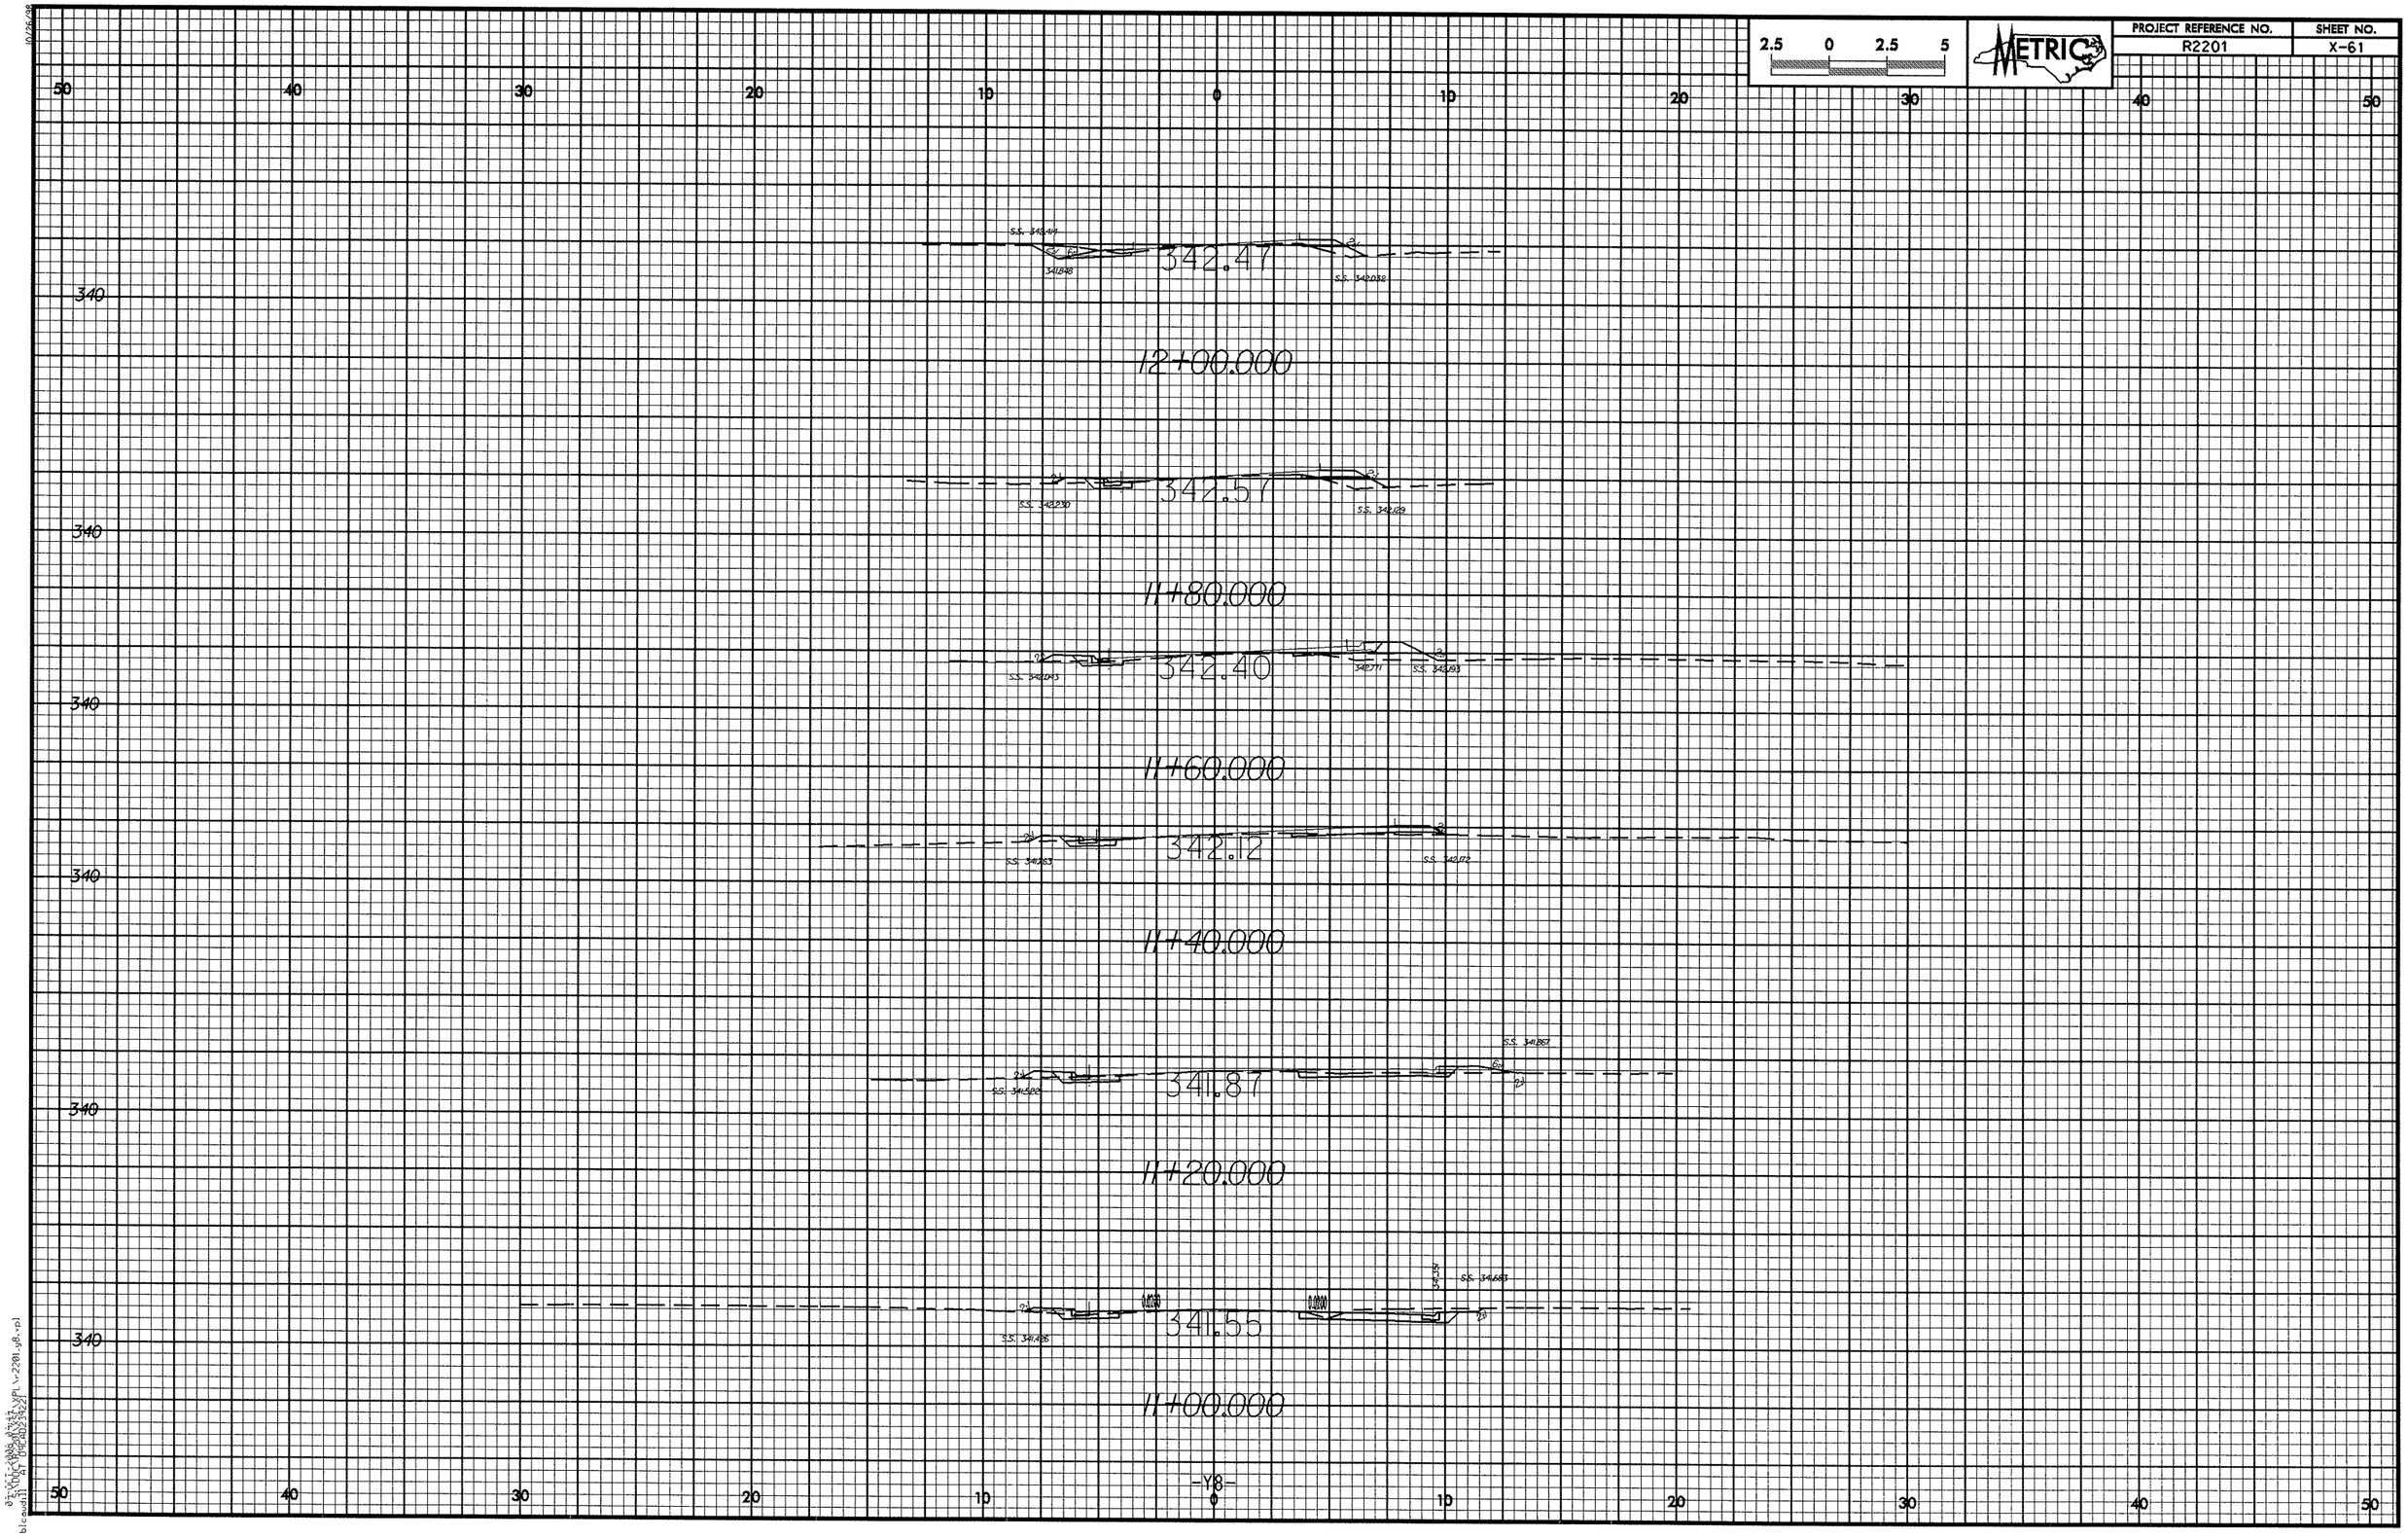

2.5 0 2.5 5
METRIC
PROJECT REFERENCE NO.
R2201
SHEET NO.
X-61
50 40 30 20 10 0 10 20 30 40 50
340
342.47
12+00.000
342.57
11+80.000
342.40
11+60.000
342.12
11+40.000
341.87
11+20.000
341.55
11+00.000
-Y8-

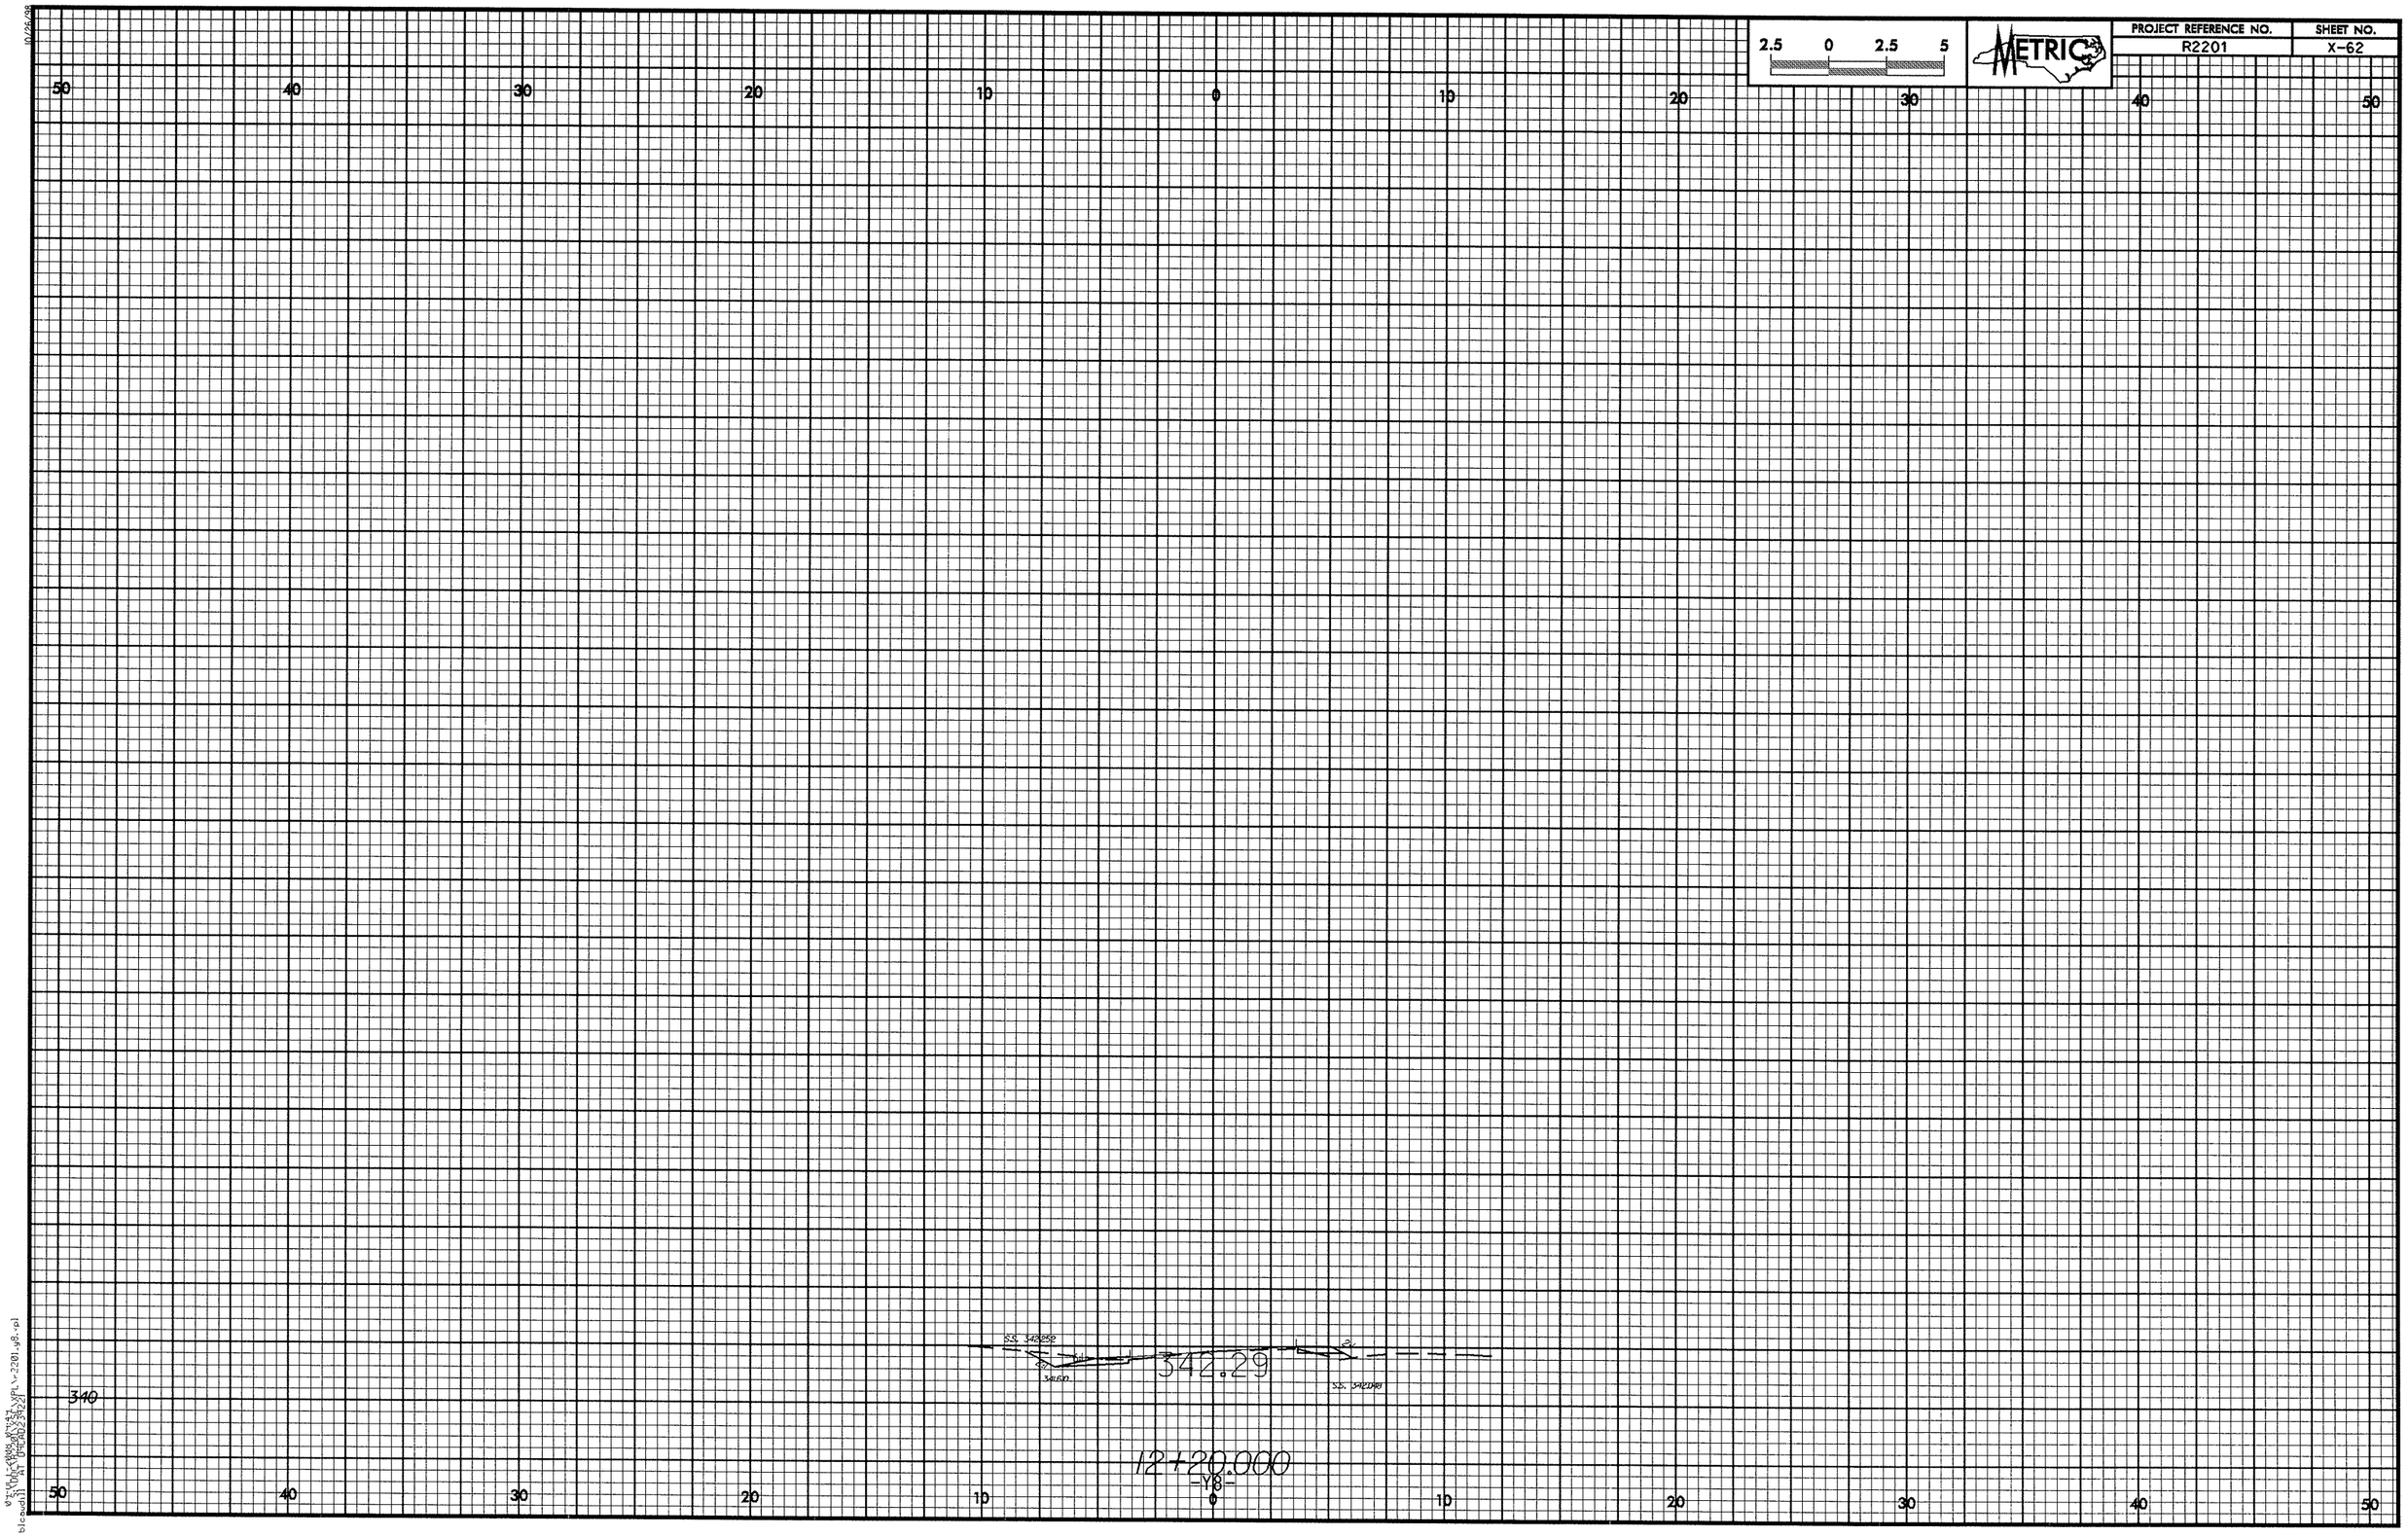

2.5 0 2.5 5
METRIC
PROJECT REFERENCE NO.
R2201
SHEET NO.
X-62
50 40 30 20 10 0 10 20 30 40 50
SS. 342.252
342.29
SS. 342.048
340
12+20.000
-Y8-

10/26/98

PROJECT REFERENCE NO.	SHEET NO.
R2201	X-63

2.5 0 2.5 5

METRIC

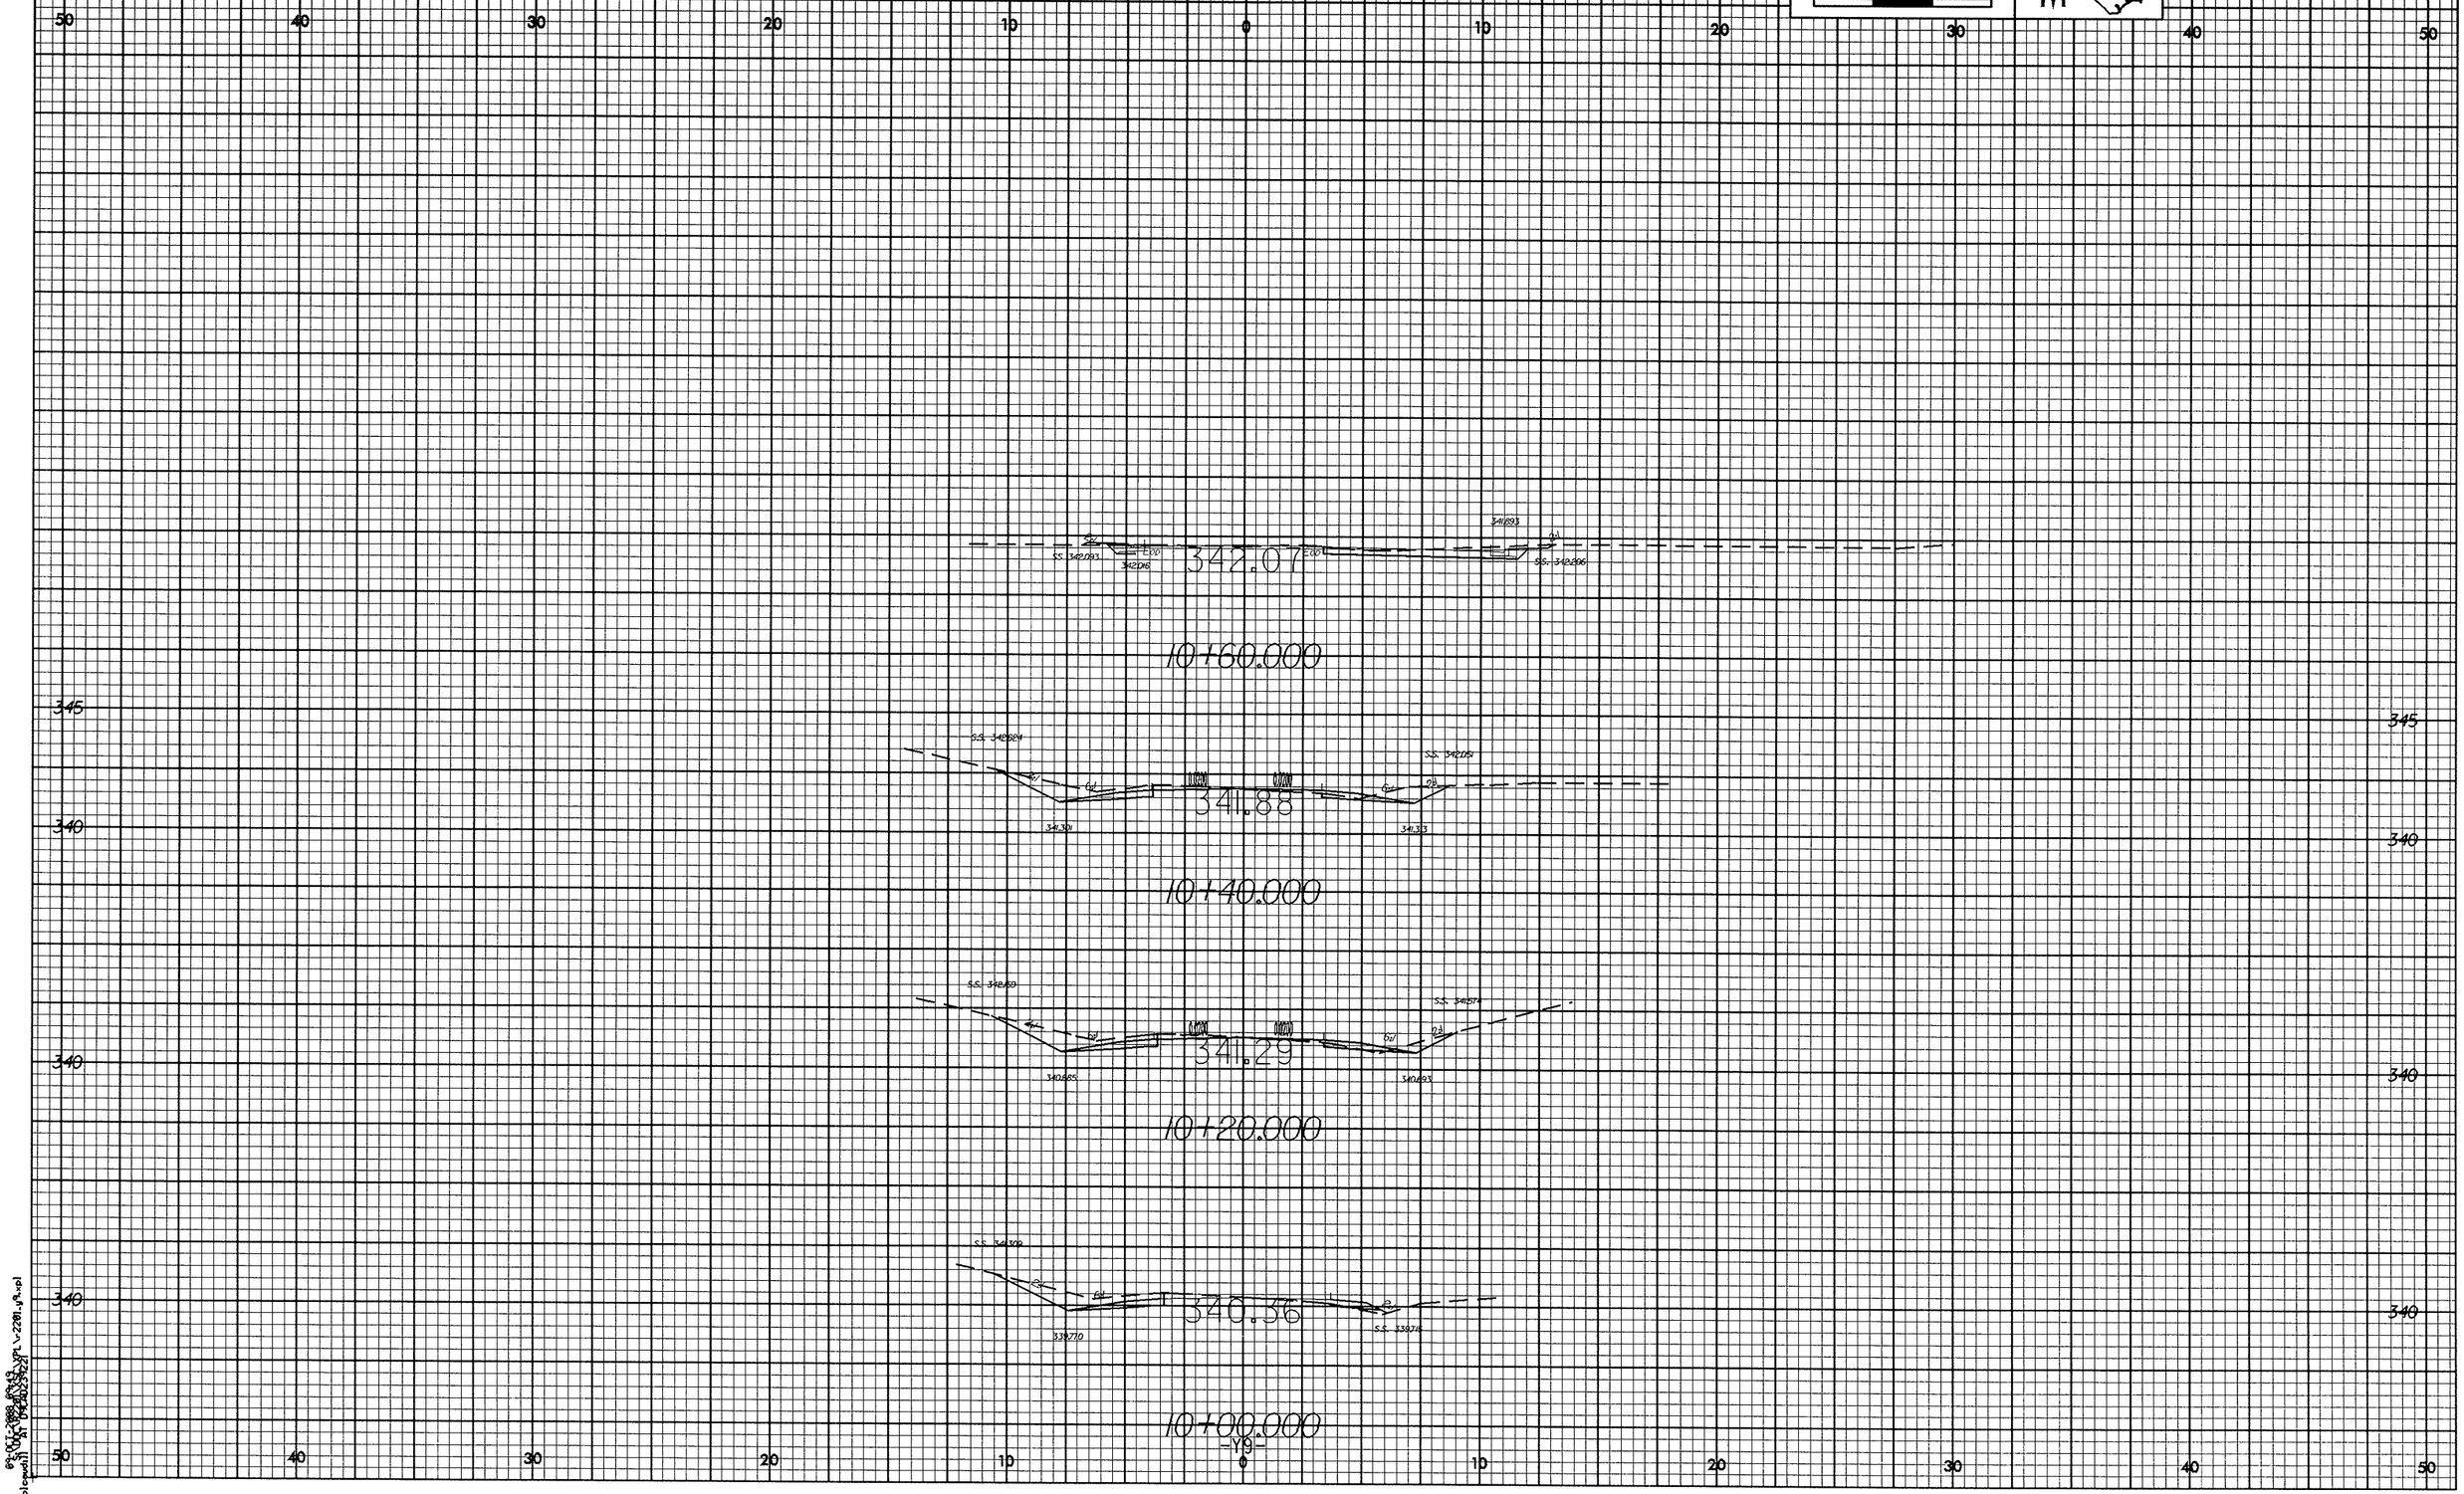

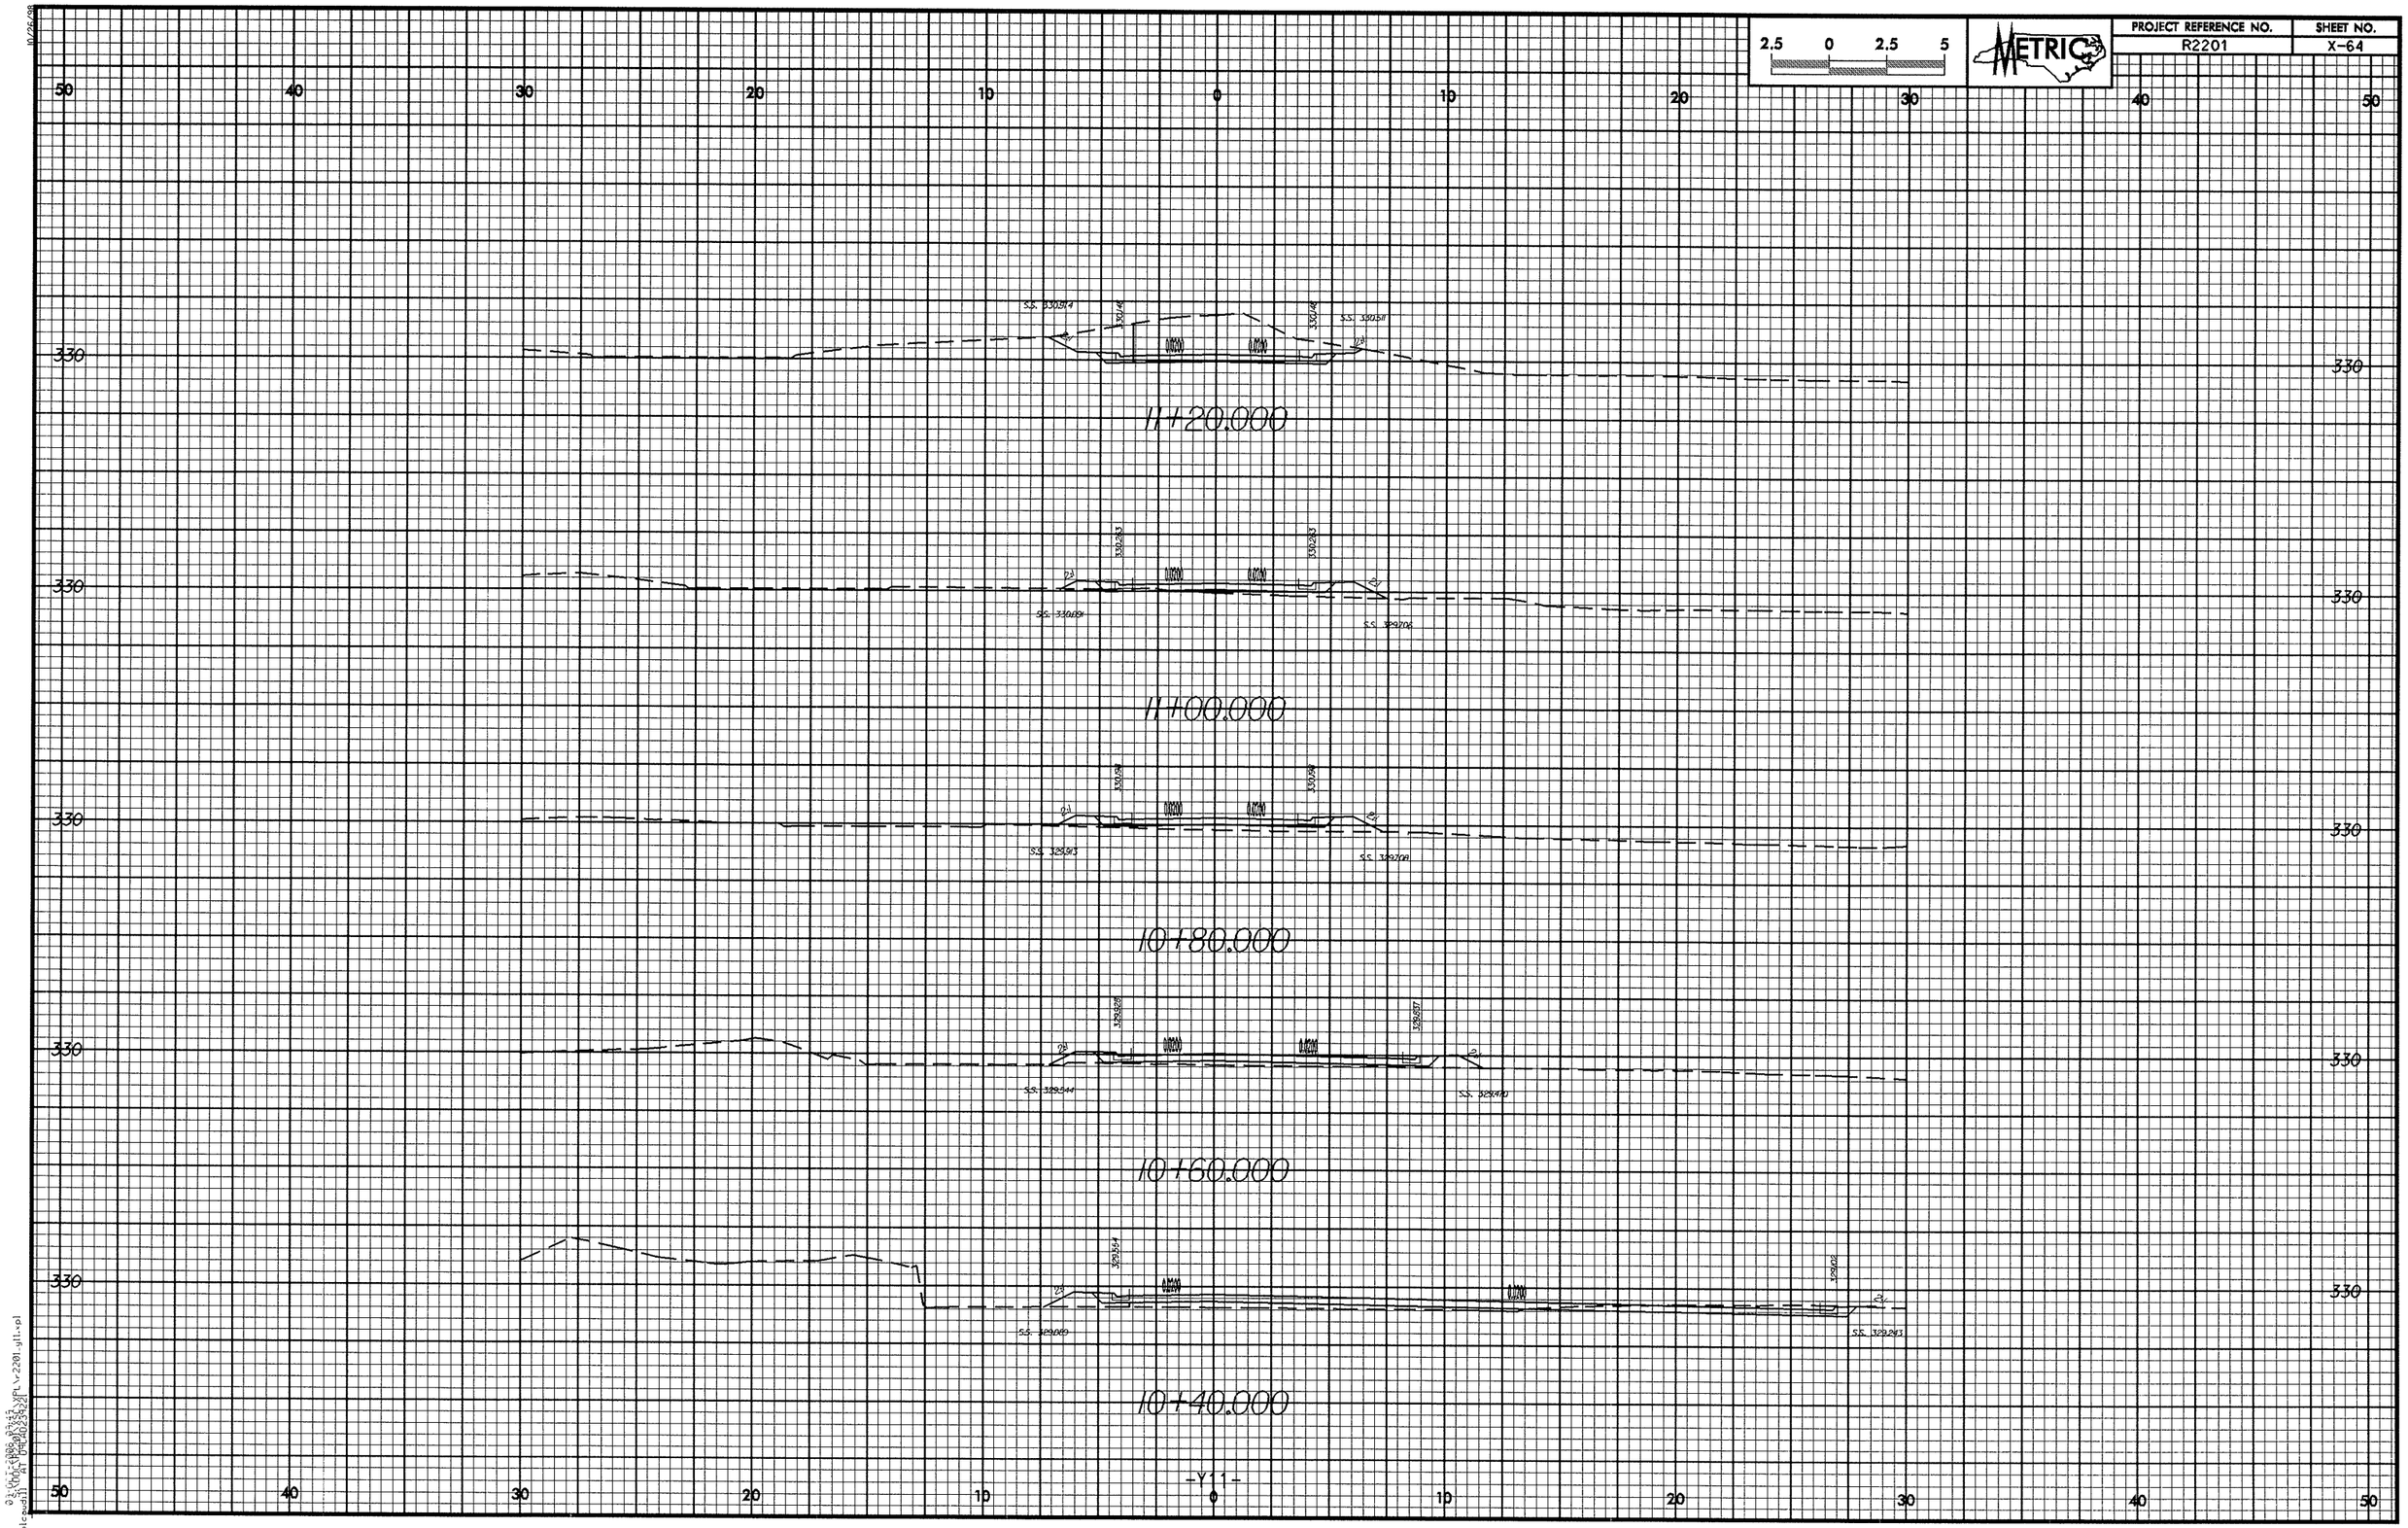

2.5 0 2.5 5
METRIC
PROJECT REFERENCE NO.
R2201
SHEET NO.
X-64
50 40 30 20 10 0 10 20 30 40 50
330
11+20.000
11+00.000
10+80.000
10+60.000
10+40.000
-Y11-

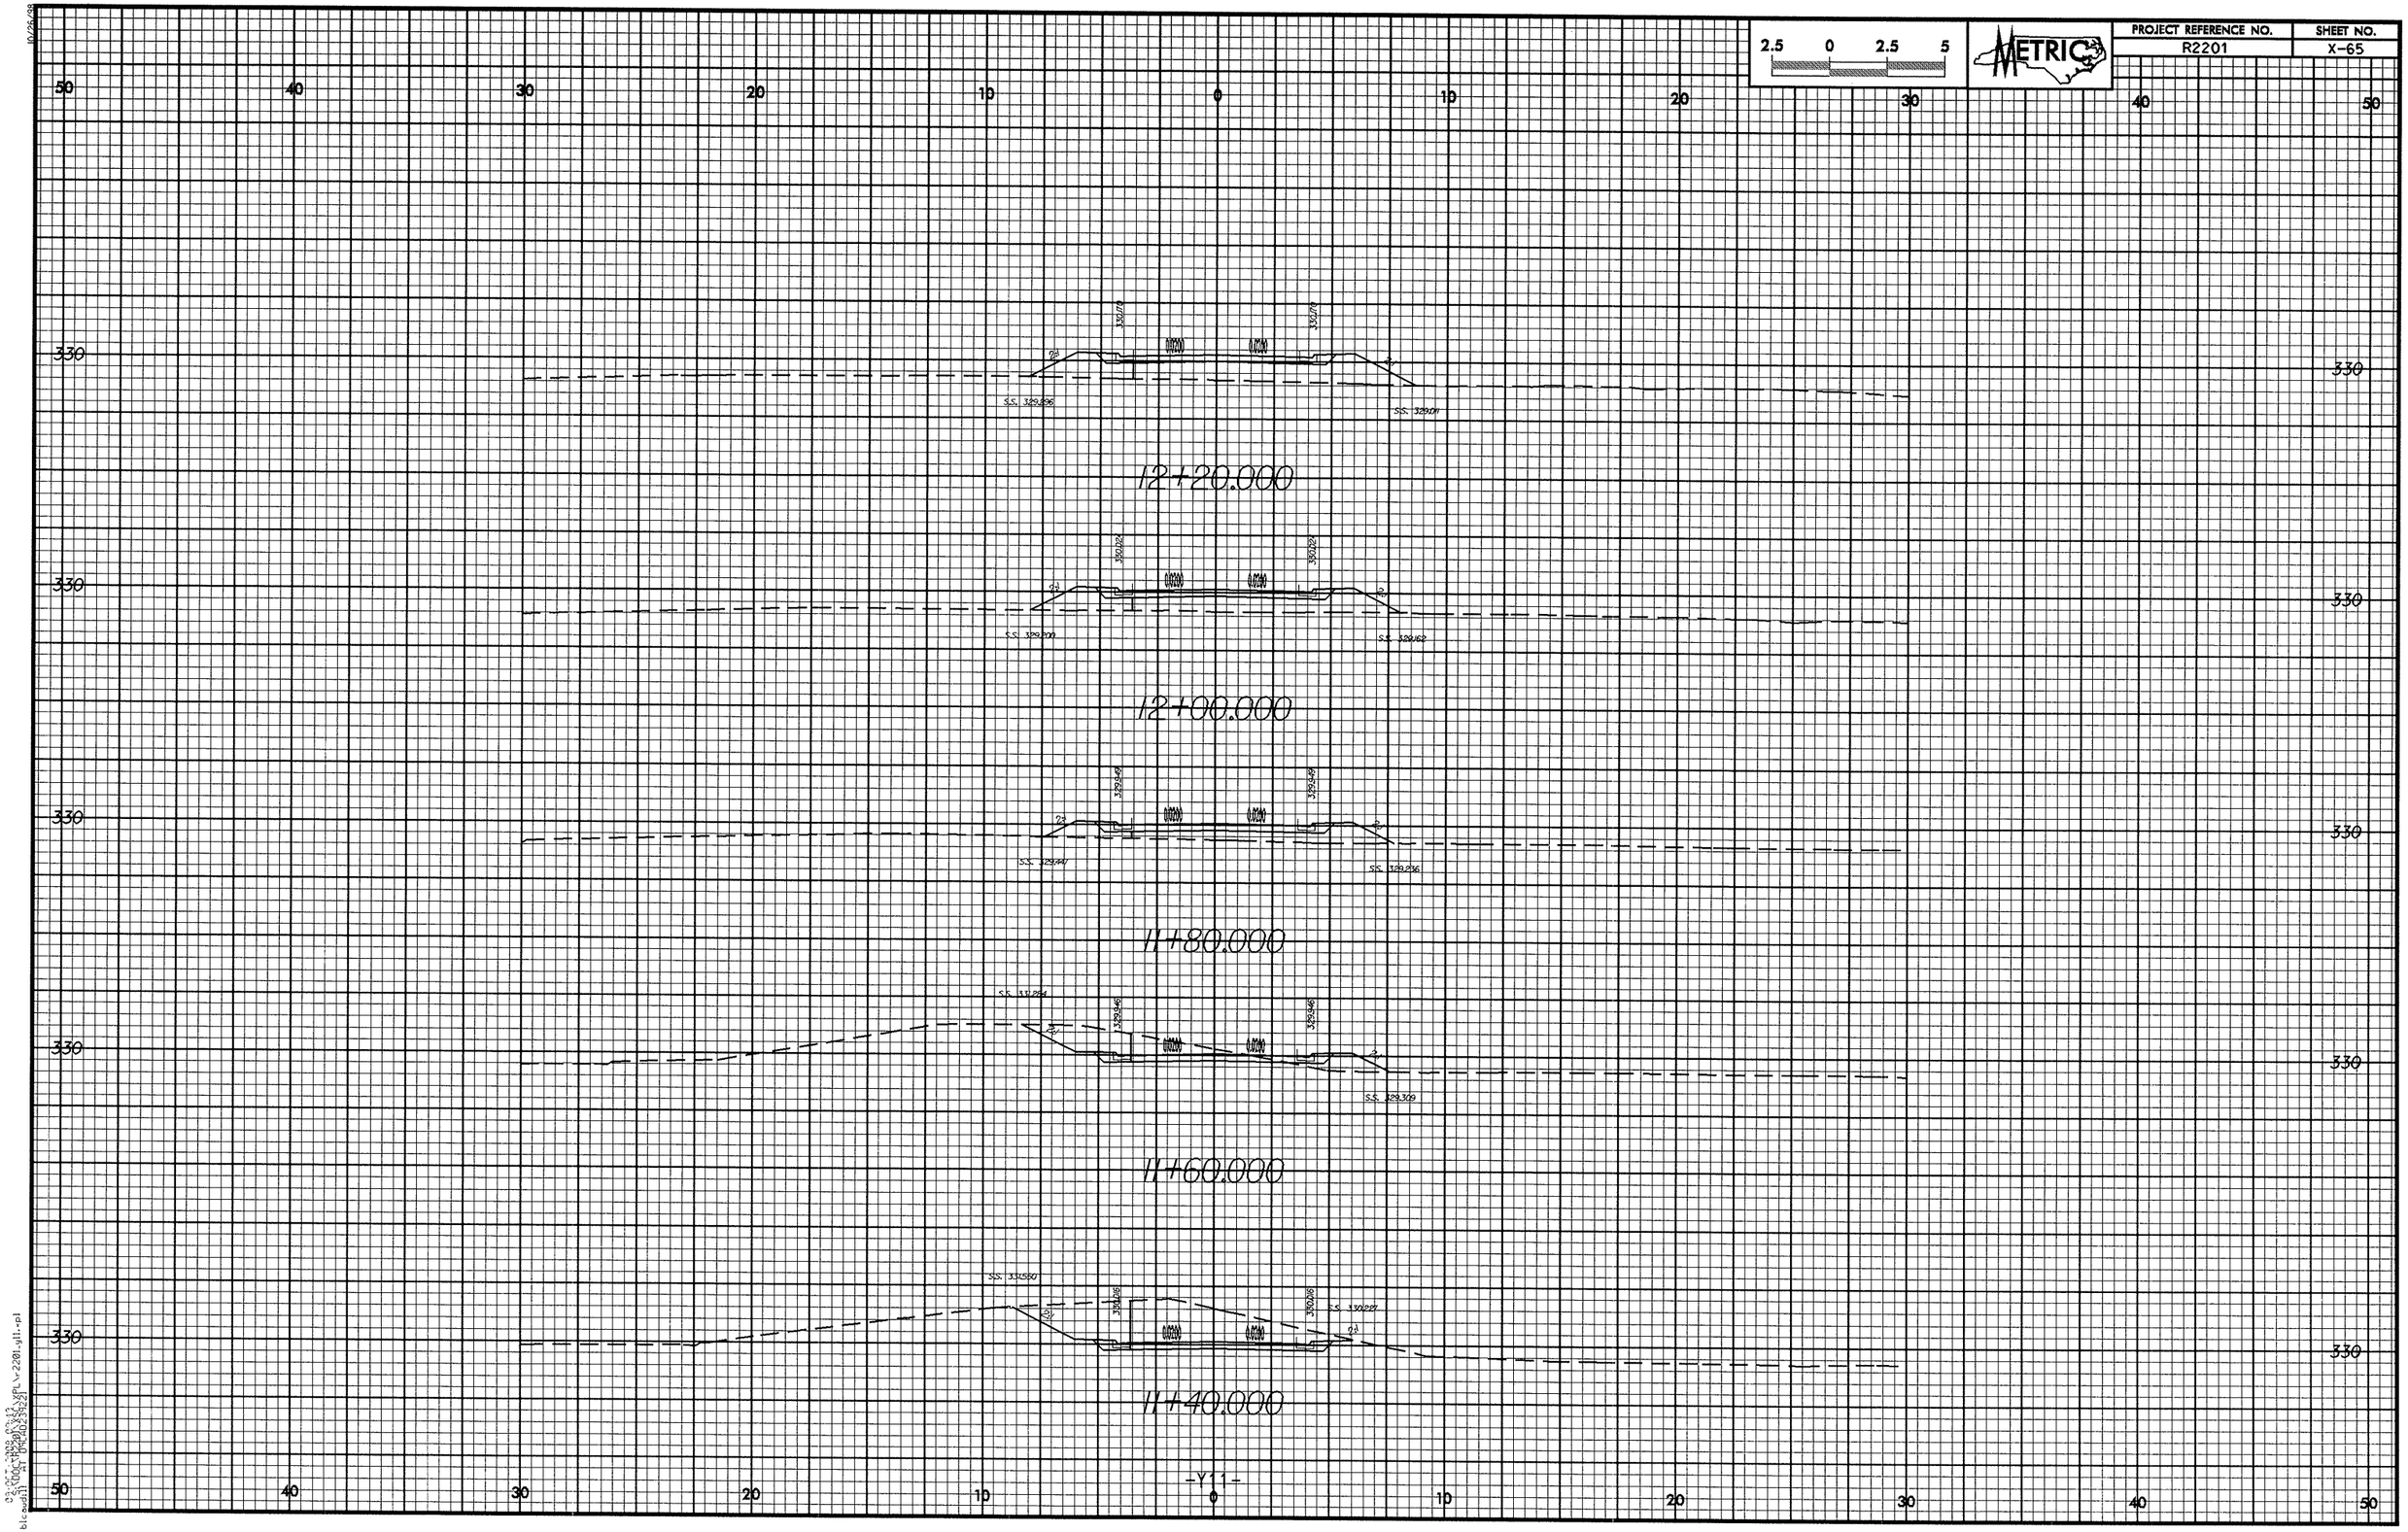

2.5 0 2.5 5
METRIC
PROJECT REFERENCE NO.
R2201
SHEET NO.
X-65
12+20.000
12+00.000
11+80.000
11+60.000
11+40.000
330
50
40
30
20
10
0
-Y11-

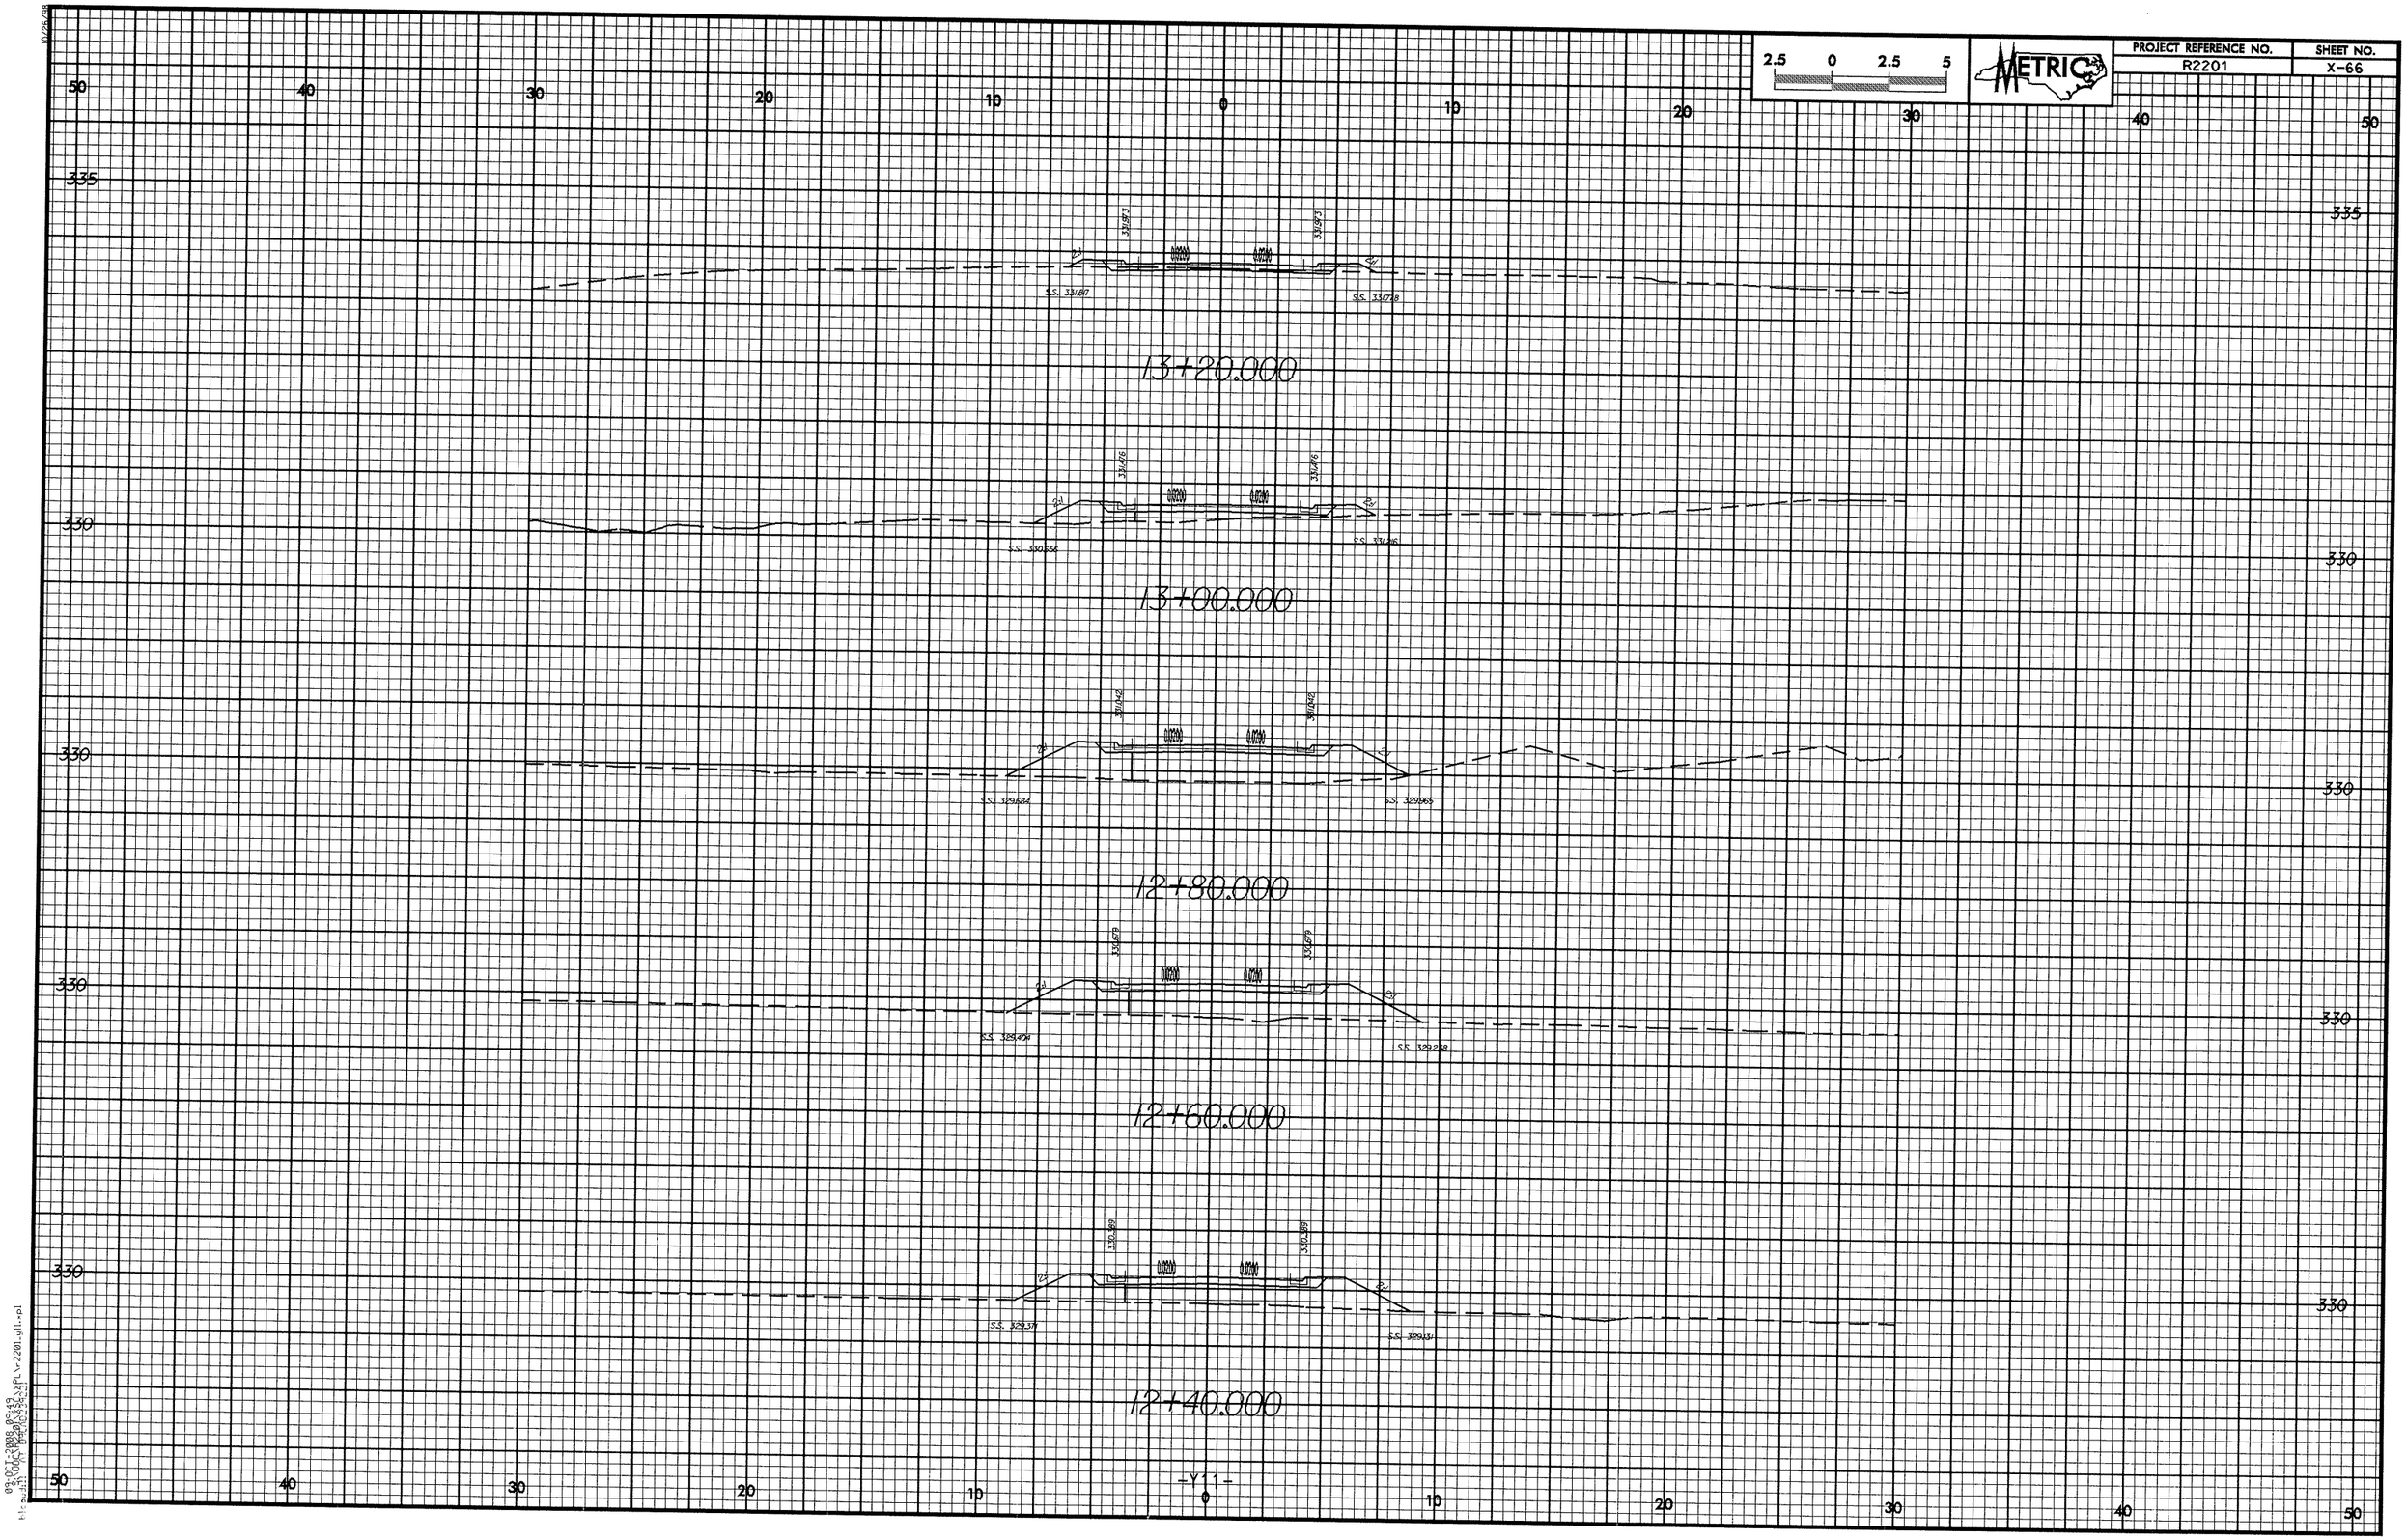

2.5 0 2.5 5
METRIC
PROJECT REFERENCE NO.
R2201
SHEET NO.
X-66
13+20.000
13+00.000
12+80.000
12+60.000
12+40.000
335
330
50
40
30
20
10
0
-Y11-

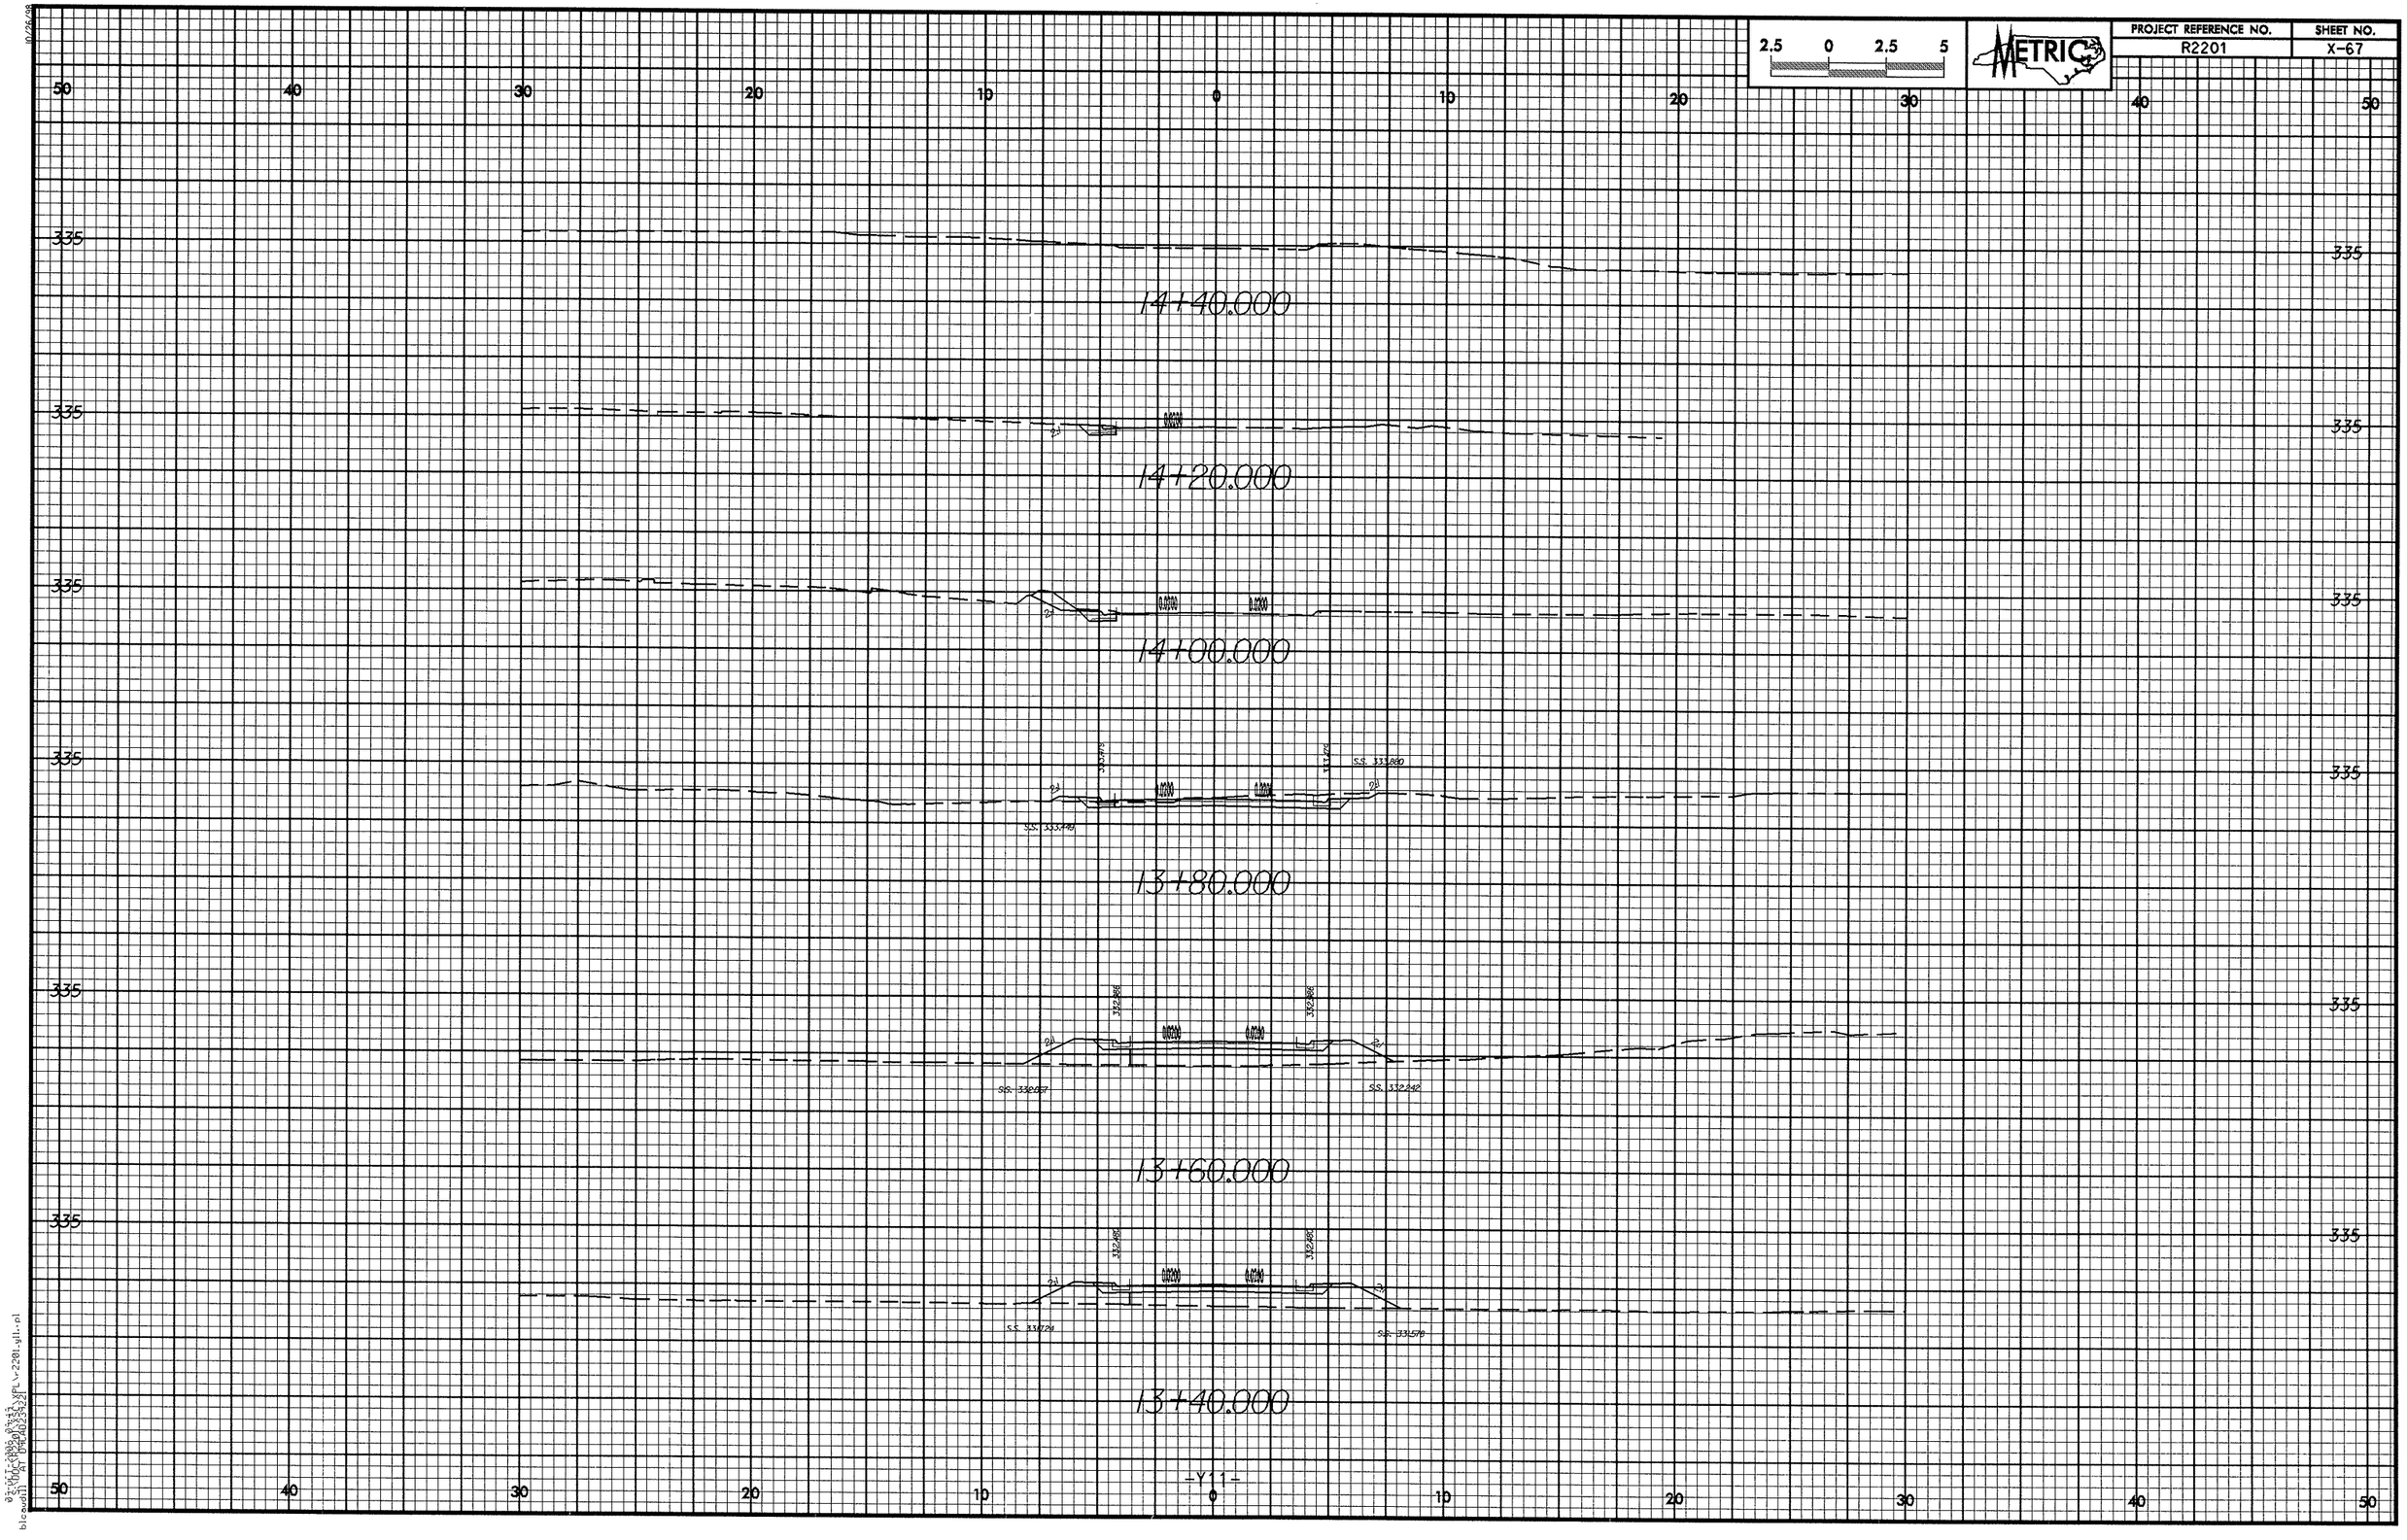

2.5 0 2.5 5
METRIC
PROJECT REFERENCE NO.
R2201
SHEET NO.
X-67
50 40 30 20 10 0 10 20 30 40 50
335
14+40.000
14+20.000
14+00.000
13+80.000
13+60.000
13+40.000
-Y11-

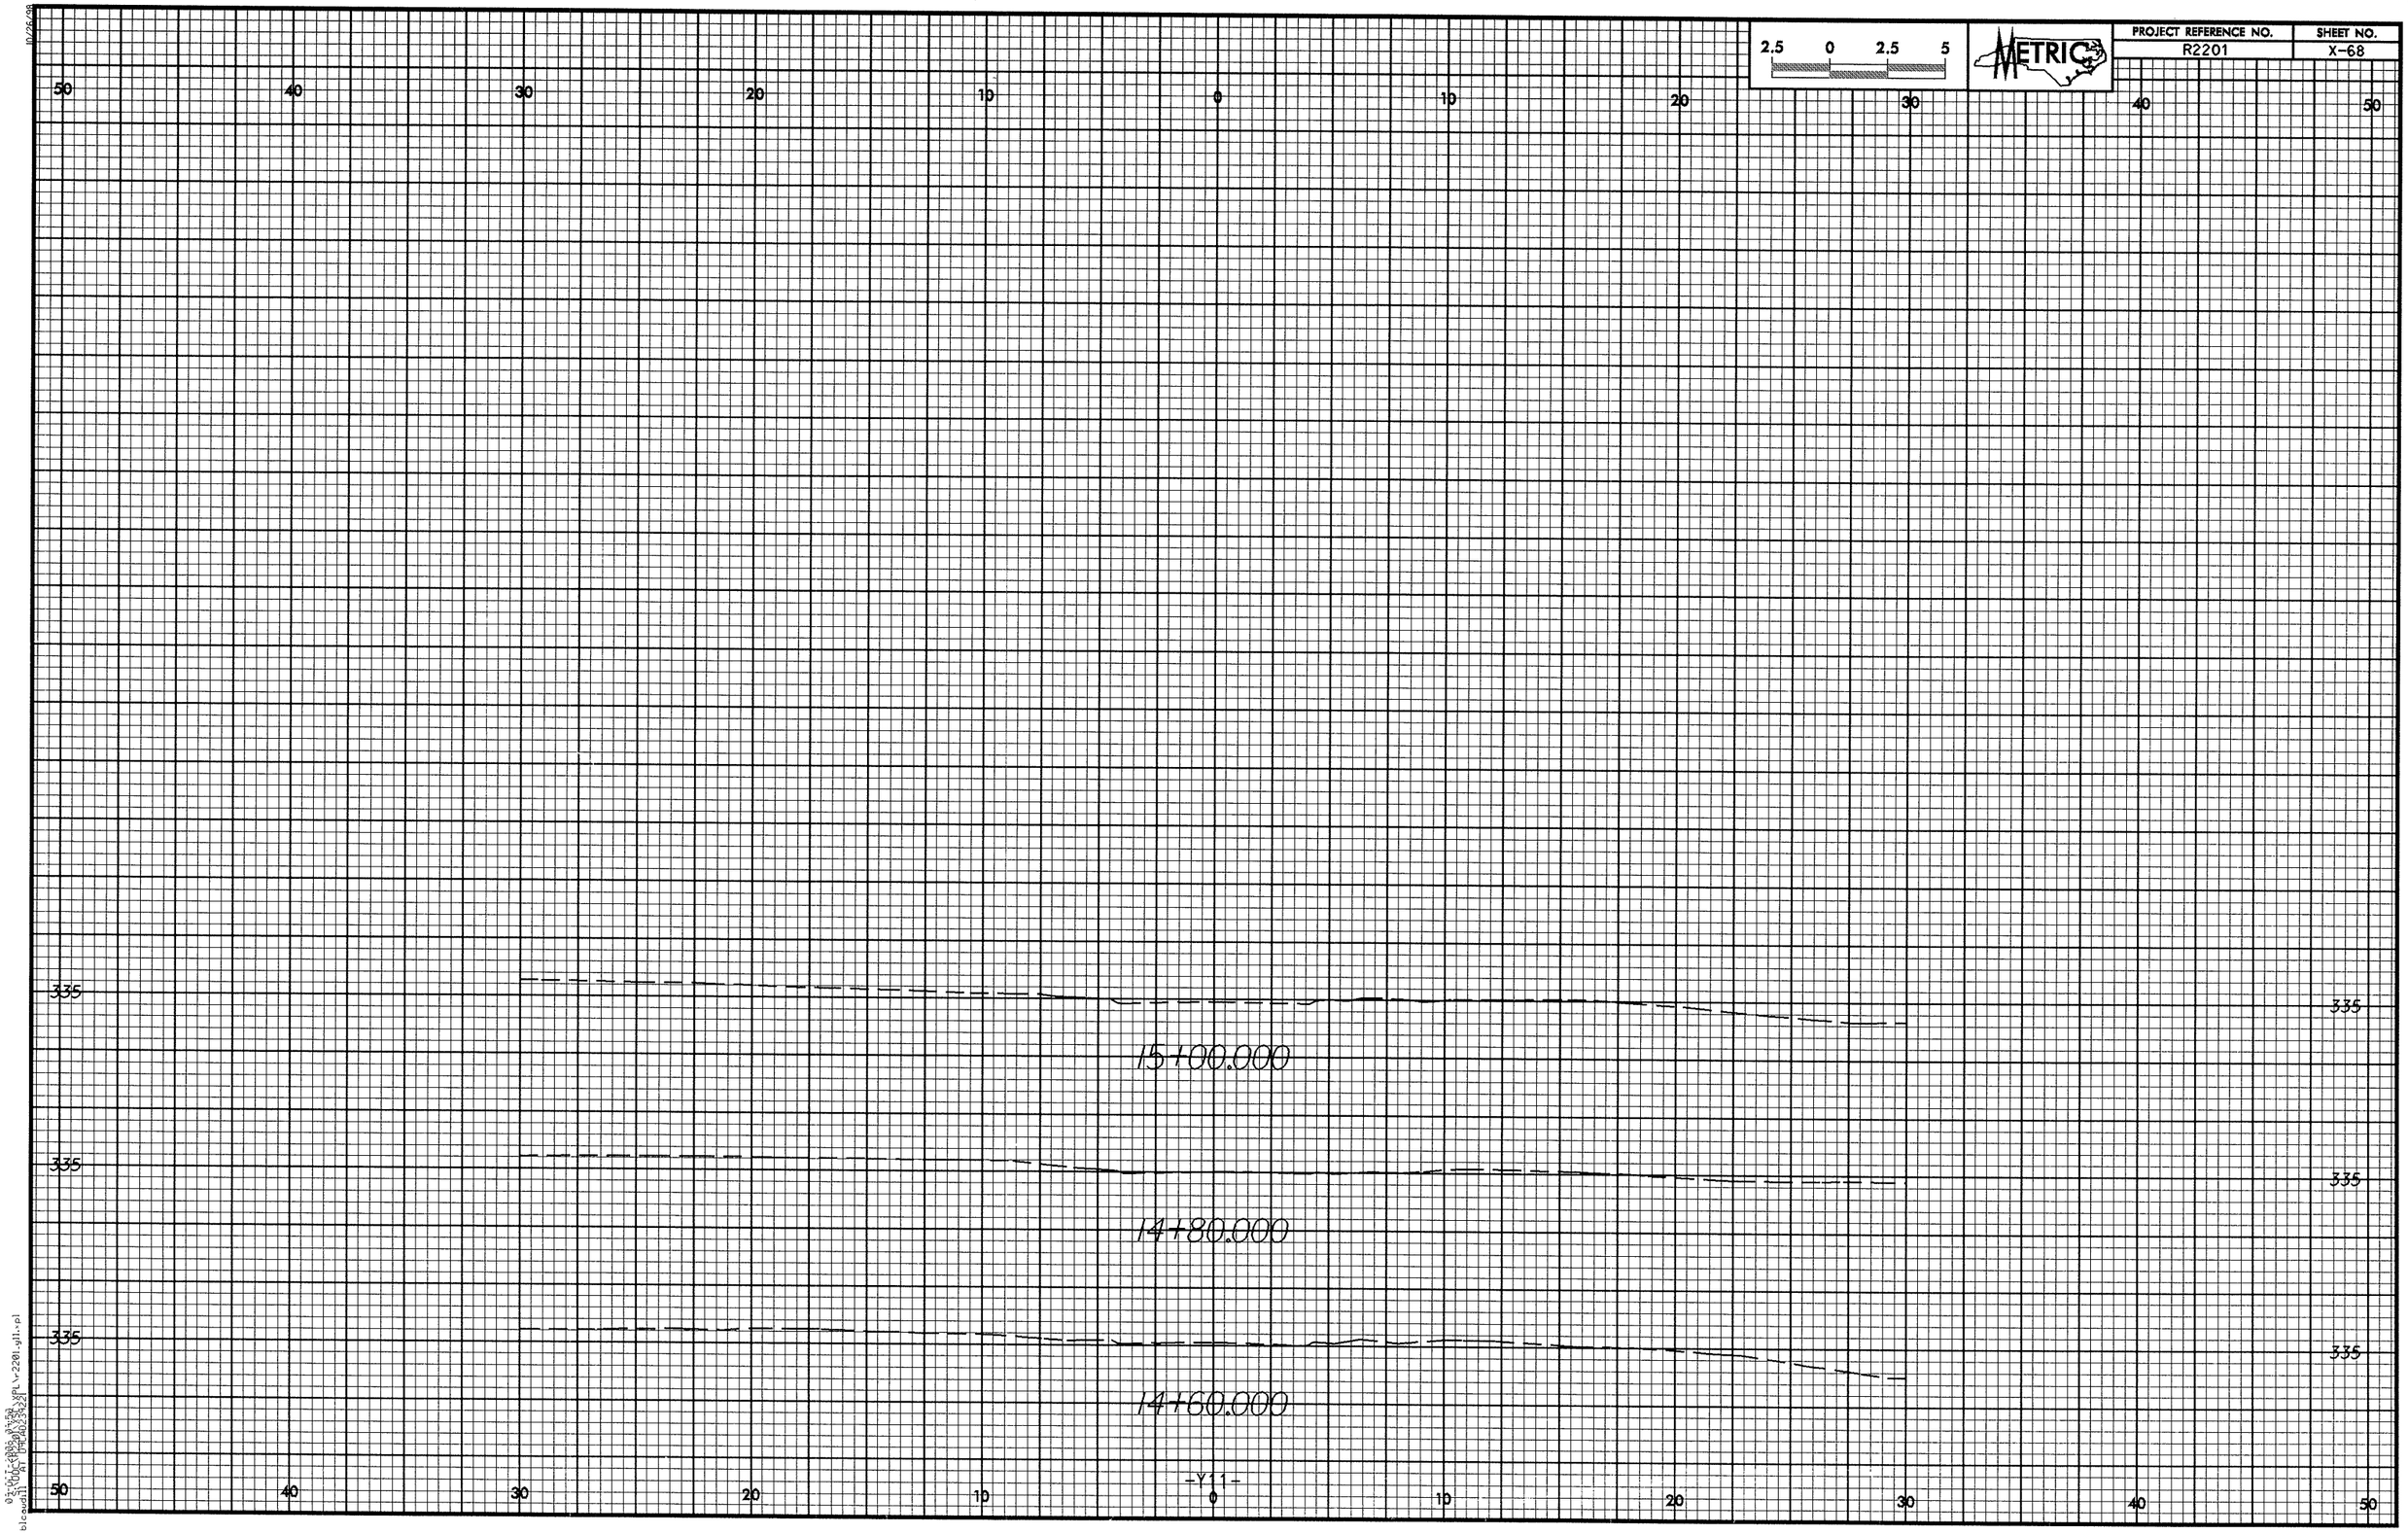

2.5 0 2.5 5
METRIC
PROJECT REFERENCE NO.
R2201
SHEET NO.
X-68
50 40 30 20 10 0 10 20 30 40 50
335
15+00.000
14+80.000
14+60.000
-Y11-