0 5 10	PROJ. REFERENCE NO.	SHEET NO.
	U-5018B	X-1

NOTE: Approximate quantities only. Unclassified excavation, Shoulder Borrow, Fine Grading, Clearing and Grubbing, and Removal of Existing Pavement will be paid for at the contract Lump Sum price for "Grading".

DIVISION OF HIGHWAYS
STATE OF NORTH CAROLINA

CROSS-SECTION SUMMARY

NOTE: EMBANKMENT COLUMN DOES NOT INCLUDE BACKFILL FOR UNDERCUT.
SELECT GRANULAR MATERIAL WILL BE USED TO BACKFILL UNDERCUT AS PER GEOTECHNICAL REPORT DATED APRIL 2, 2009.

IN CUBIC YARDS

LOCATION (-L-)	UNCLASSIFIED EXCAVATION	UNDERCUT	EMBANKMENT
60+50	0	0	0
61+00	0	0	0
61+50	0	0	0
62+00	0	0	0
62+50	0	0	0
63+00	724	56	3
63+50	914	245	0
64+00	999	490	0
64+50	648	490	0
65+00	227	263	11
65+50	187	4	20
66+00	143	0	20
66+50	104	0	29
67+00	114	0	36
67+50	123	81	45
68+00	119	260	50
68+50	98	351	41
69+00	94	171	31
69+50	86	0	43
70+00	75	0	60
70+50	95	0	53
71+00	99	0	49
71+50	85	43	59
72+00	85	151	57
72+50	98	194	48
73+00	105	131	45
73+50	102	147	48
74+00	91	103	44
74+50	82	0	41
75+00	80	14	53
75+50	81	14	54
76+00	92	0	41
76+50	94	0	40
77+00	92	0	32
77+50	92	0	23
78+00	93	0	34
78+50	83	12	48
79+00	62	25	60
79+50	60	121	61
80+00	71	207	48

LOCATION (-L-)	UNCLASSIFIED EXCAVATION	UNDERCUT	EMBANKMENT
80+50	99	186	34
81+00	123	161	37
81+50	87	109	31
82+00	48	54	18
82+50	44	6	9
83+00	38	0	0
83+50	38	0	0
84+00	32	0	0
84+50	13	0	0
85+00	0	0	0
85+50	0	0	0
86+00	0	0	0
86+50	0	0	0
87+00	48	0	0
87+50	64	0	0
88+00	33	0	0
88+50	33	0	0
89+00	32	0	0
89+50	32	0	0
90+00	32	0	0
90+50	32	0	0
91+00	32	0	0
91+50	28	0	0
92+00	12	0	0
92+50	0	0	0
93+00	0	0	0
93+50	4	0	7
94+00	30	0	34
94+50	29	0	15
95+00	7	0	2
95+50	0	0	0
96+00	0	0	0
96+50	0	0	0
97+00	0	0	0
97+50	0	0	0
98+00	0	0	0
98+50	0	0	0
99+00	0	0	0
99+50	0	0	0
100+00	0	0	0

LOCATION (-L-)	UNCLASSIFIED EXCAVATION	EMBANKMENT
100+50	0	0
101+00	0	0
101+50	0	0
102+00	0	0
102+50	0	0
103+00	0	0
103+50	0	0
104+00	0	0
104+50	0	0
105+00	0	0
105+50	12	0
106+00	28	0
106+50	33	0
107+00	33	0
107+50	33	0
108+00	33	0
108+50	33	0
109+00	32	0
109+50	27	0
110+00	9	0
110+50	0	0
111+00	0	0
111+50	0	0
112+00	3	0
112+50	31	6
113+00	68	0
113+50	0	0
114+00	0	0
114+50	0	0
115+00	0	0
115+50	0	0
116+00	11	0
116+50	27	0
117+00	33	0
117+50	33	0
118+00	47	0
118+50	74	0
119+00	111	0
119+50	202	0
120+00	190	0

LOCATION (-L-)	UNCLASSIFIED EXCAVATION	EMBANKMENT
120+50	100	0
121+00	77	0
121+50	60	0
122+00	53	0
122+50	0	0
123+00	0	0
123+50	0	0
124+00	0	0
124+50	0	0
125+00	0	0
125+50	0	0
126+00	0	0
126+50	0	0
127+00	0	0
127+50	12	0
128+00	28	0
128+50	33	0
129+00	33	0
129+50	0	0
130+00	0	0
130+50	0	0
131+00	0	0
131+50	0	0
132+00	0	0
132+50	0	0
133+00	0	0
133+50	0	0
134+00	0	0
134+50	0	0
135+00	0	0
135+50	0	0
136+00	33	0
136+50	33	0
137+00	33	0
137+50	33	0
138+00	33	0
138+50	33	0
139+00	33	0
139+50	28	0
140+00	11	0

LOCATION (-L-)	UNCLASSIFIED EXCAVATION	EMBANKMENT
140+50	0	0
141+00	0	0
141+50	0	0
142+00	0	0
142+50	0	0
143+00	0	0
143+50	0	0
144+00	0	0
144+50	0	0
145+00	0	0
145+50	0	0
145+84.09	0	0

Rev 3/6/01

4/28/2009
R:\Roadway\Xsc\U5018B\U5018B_RDY_L_XPL.DGN
2:48:42 PM

0 5 10	PROJ. REFERENCE NO.	SHEET NO.
	U-5018B	X-2

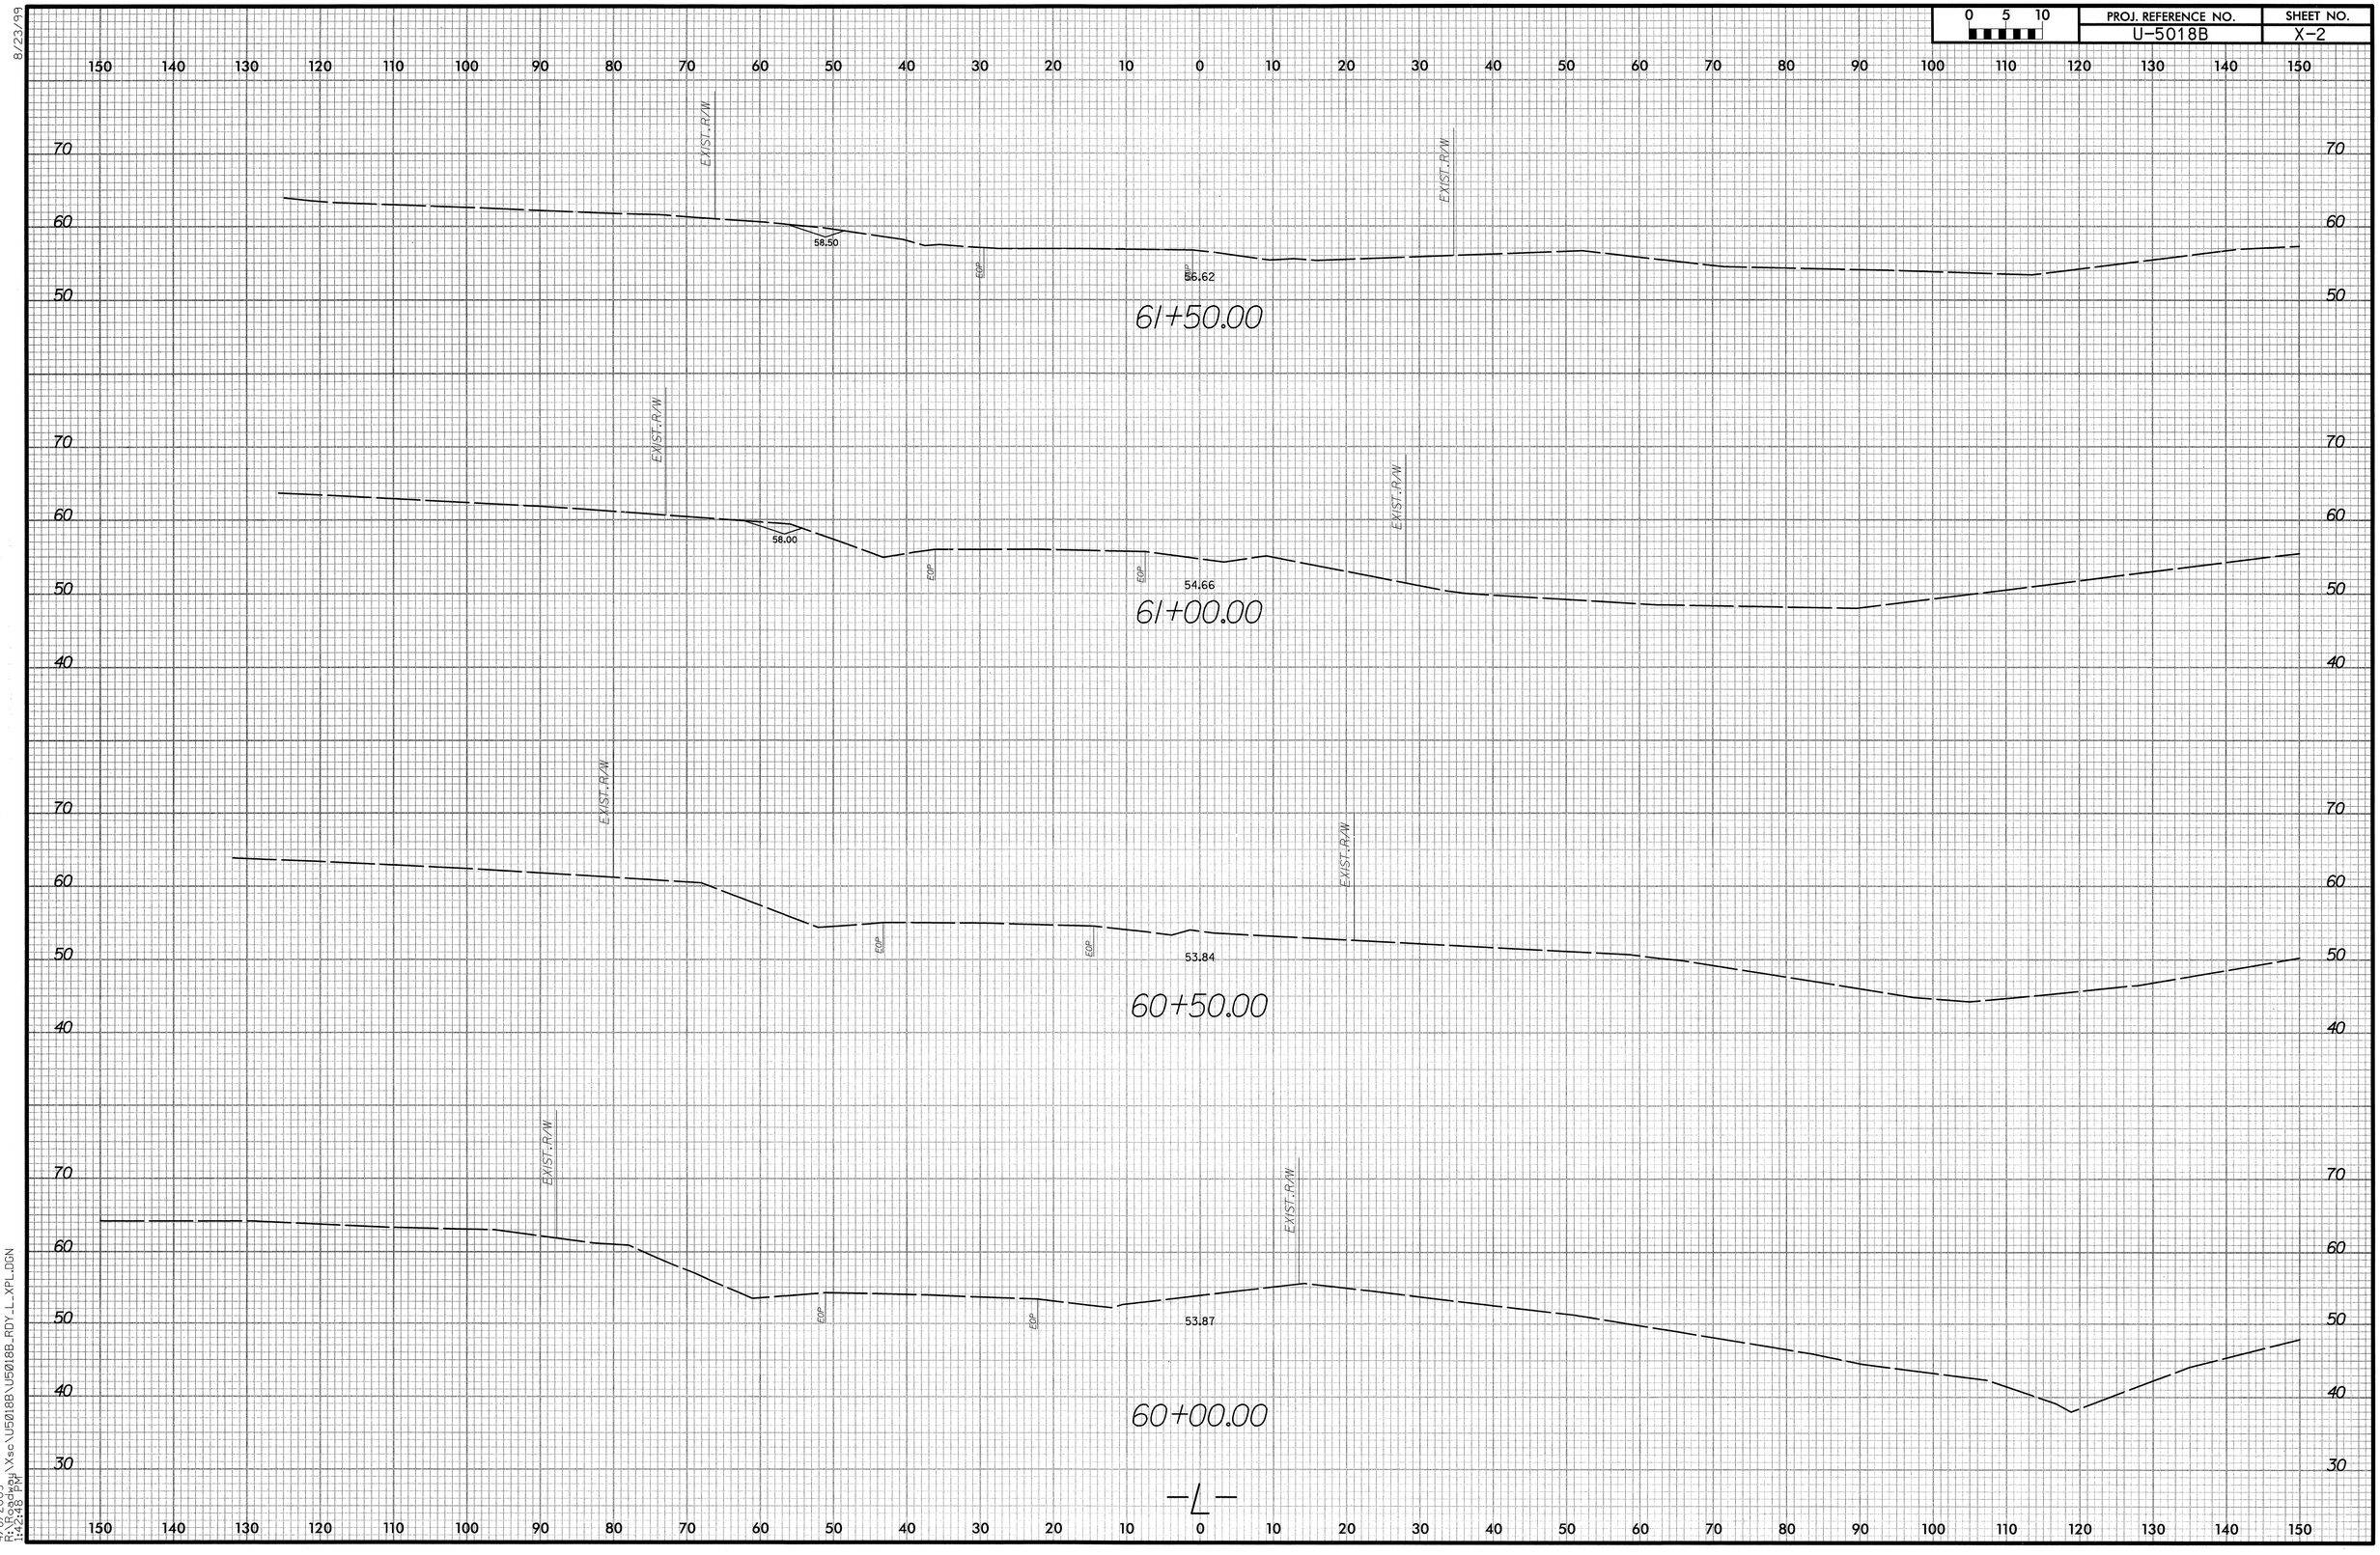

8/23/99

4/8/2009
R:\Roadway\Xsec\U5018B\U5018B_RDY_L_XPL.DGN
1:42:48 PM

0 5 10	PROJ. REFERENCE NO.	SHEET NO.
	U-5018B	X-3

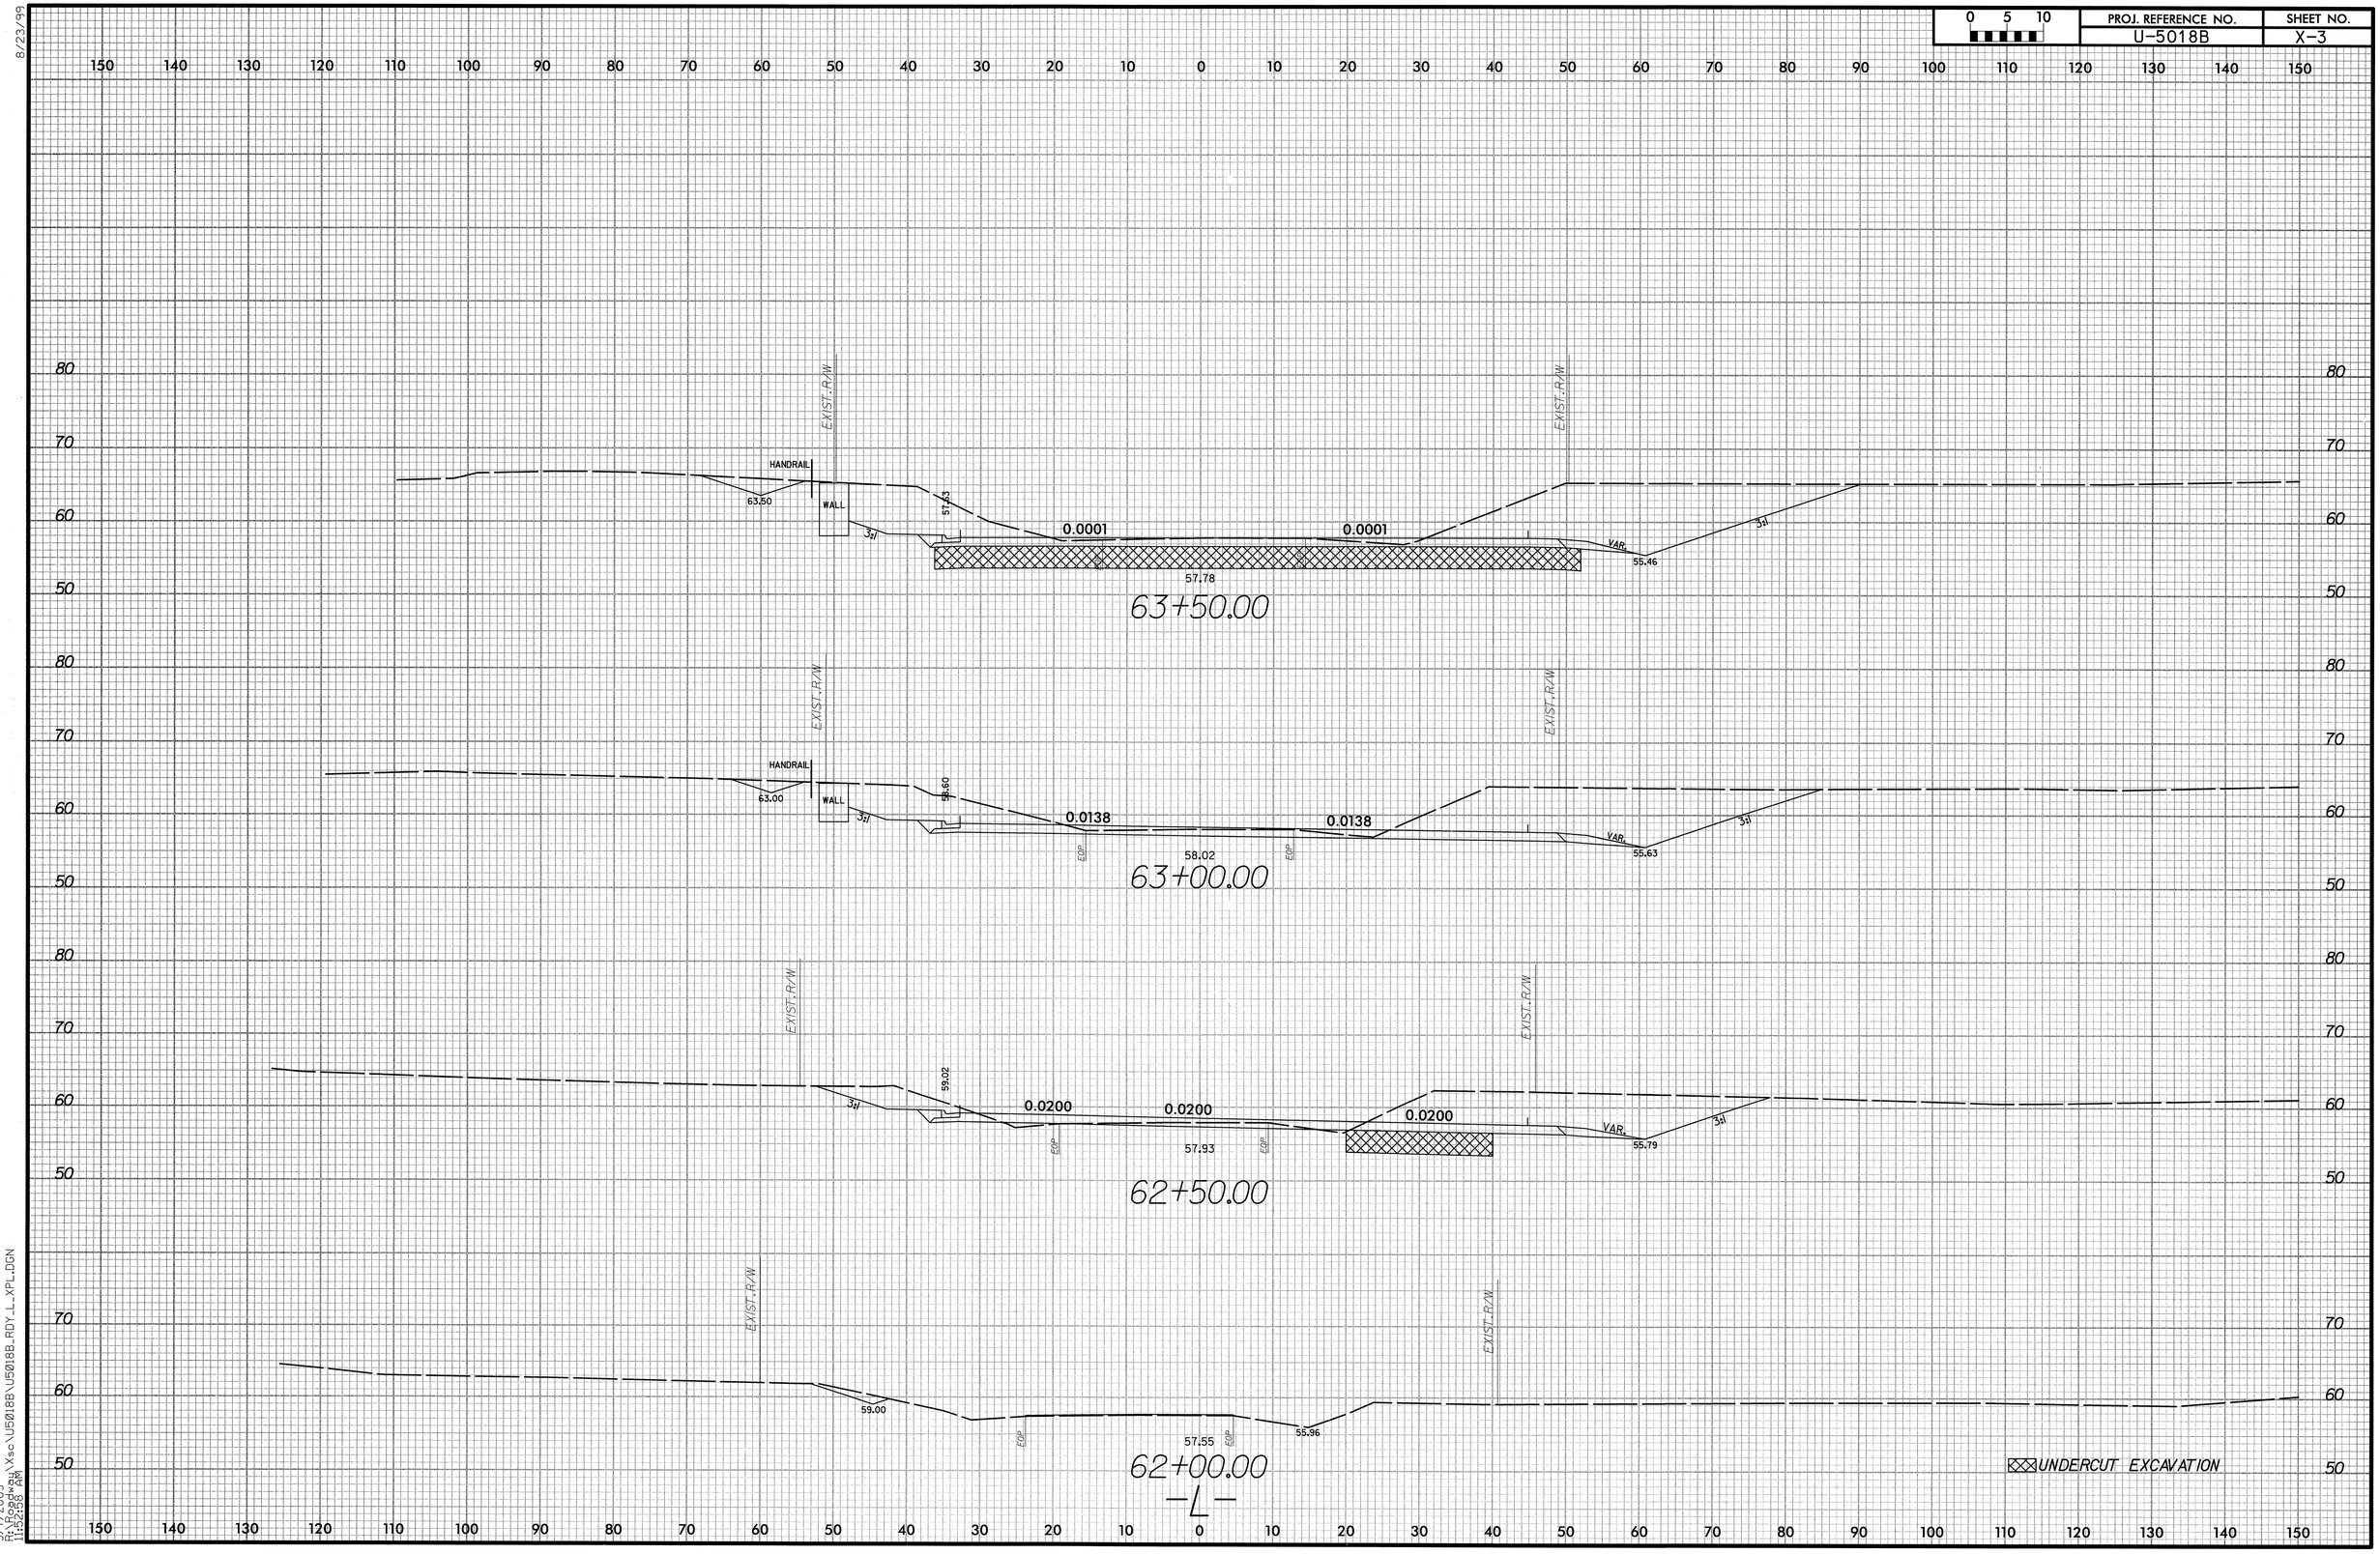

8/23/99

5/7/2009
R:\Roadway\Xsc\U5018B\U5018B_RDY_L_XPL.DGN
11:52:58 AM

0 5 10	PROJ. REFERENCE NO.	SHEET NO.
	U-5018B	X-4

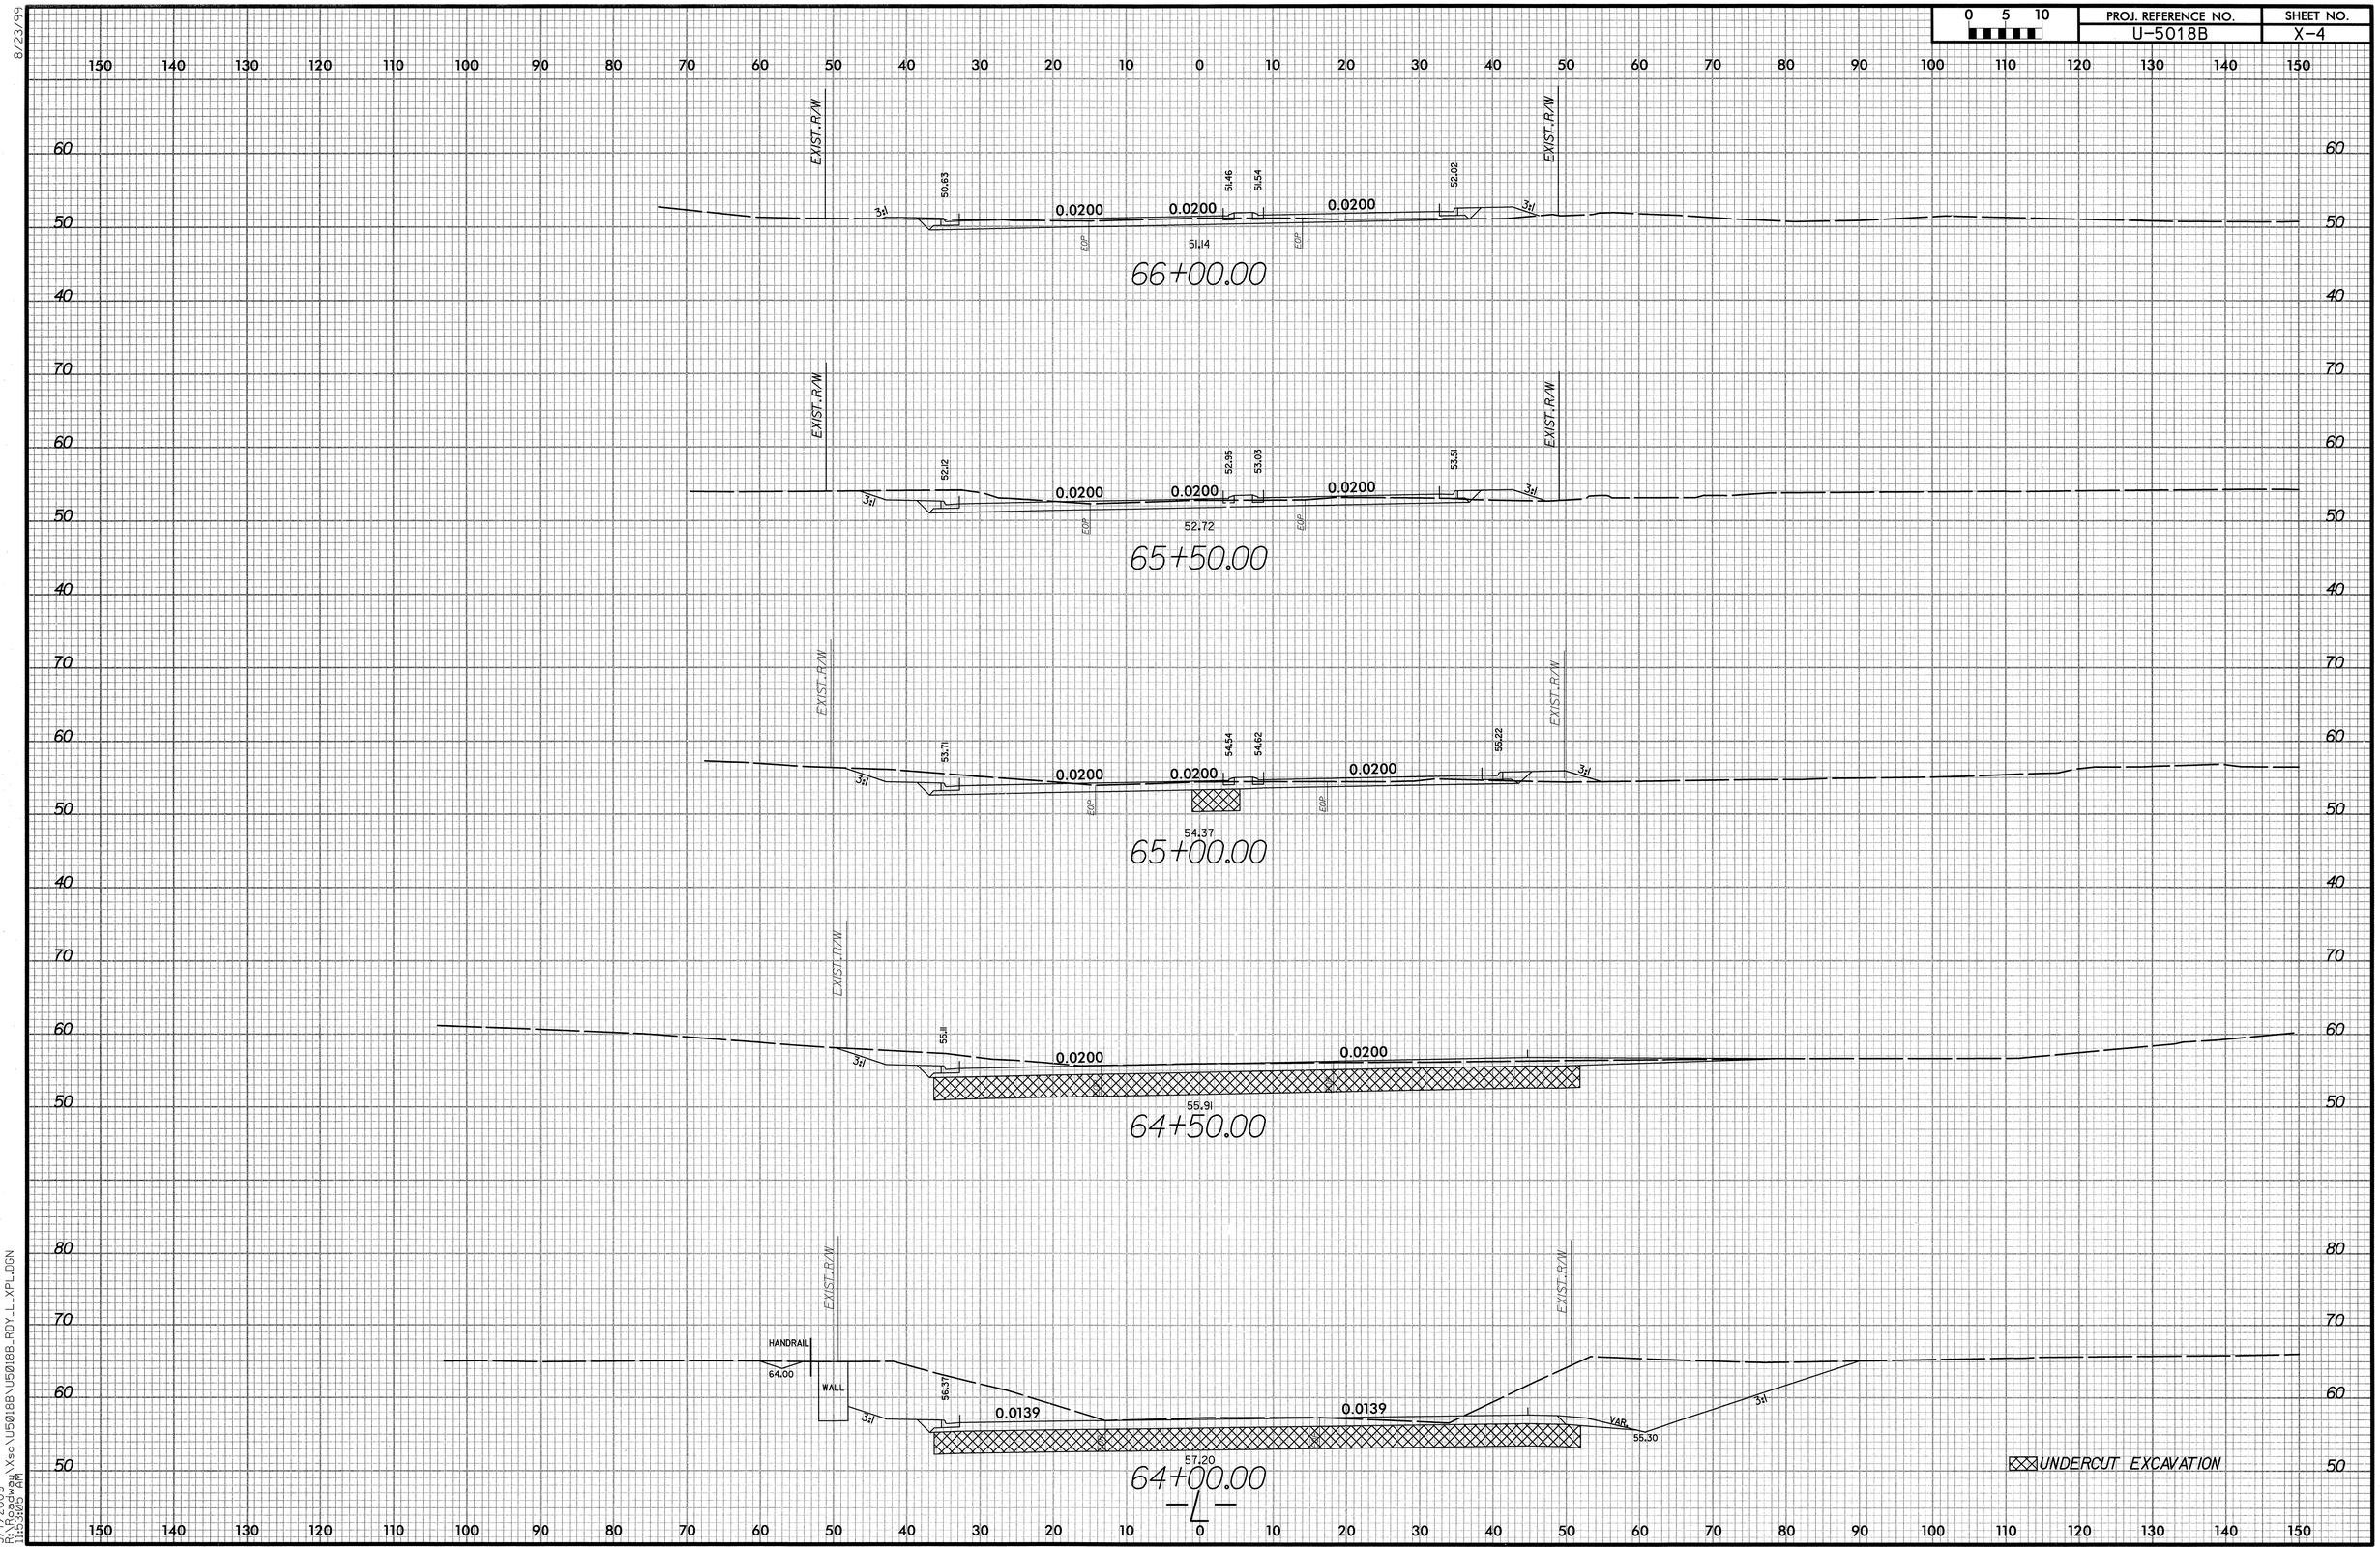

8/23/99

5/7/2009
R:\Roadway\Xsc\U5018B\U5018B_RDY_L_XPL.DGN
11:59:08 AM

0 5 10	PROJ. REFERENCE NO.	SHEET NO.
	U-5018B	X-5

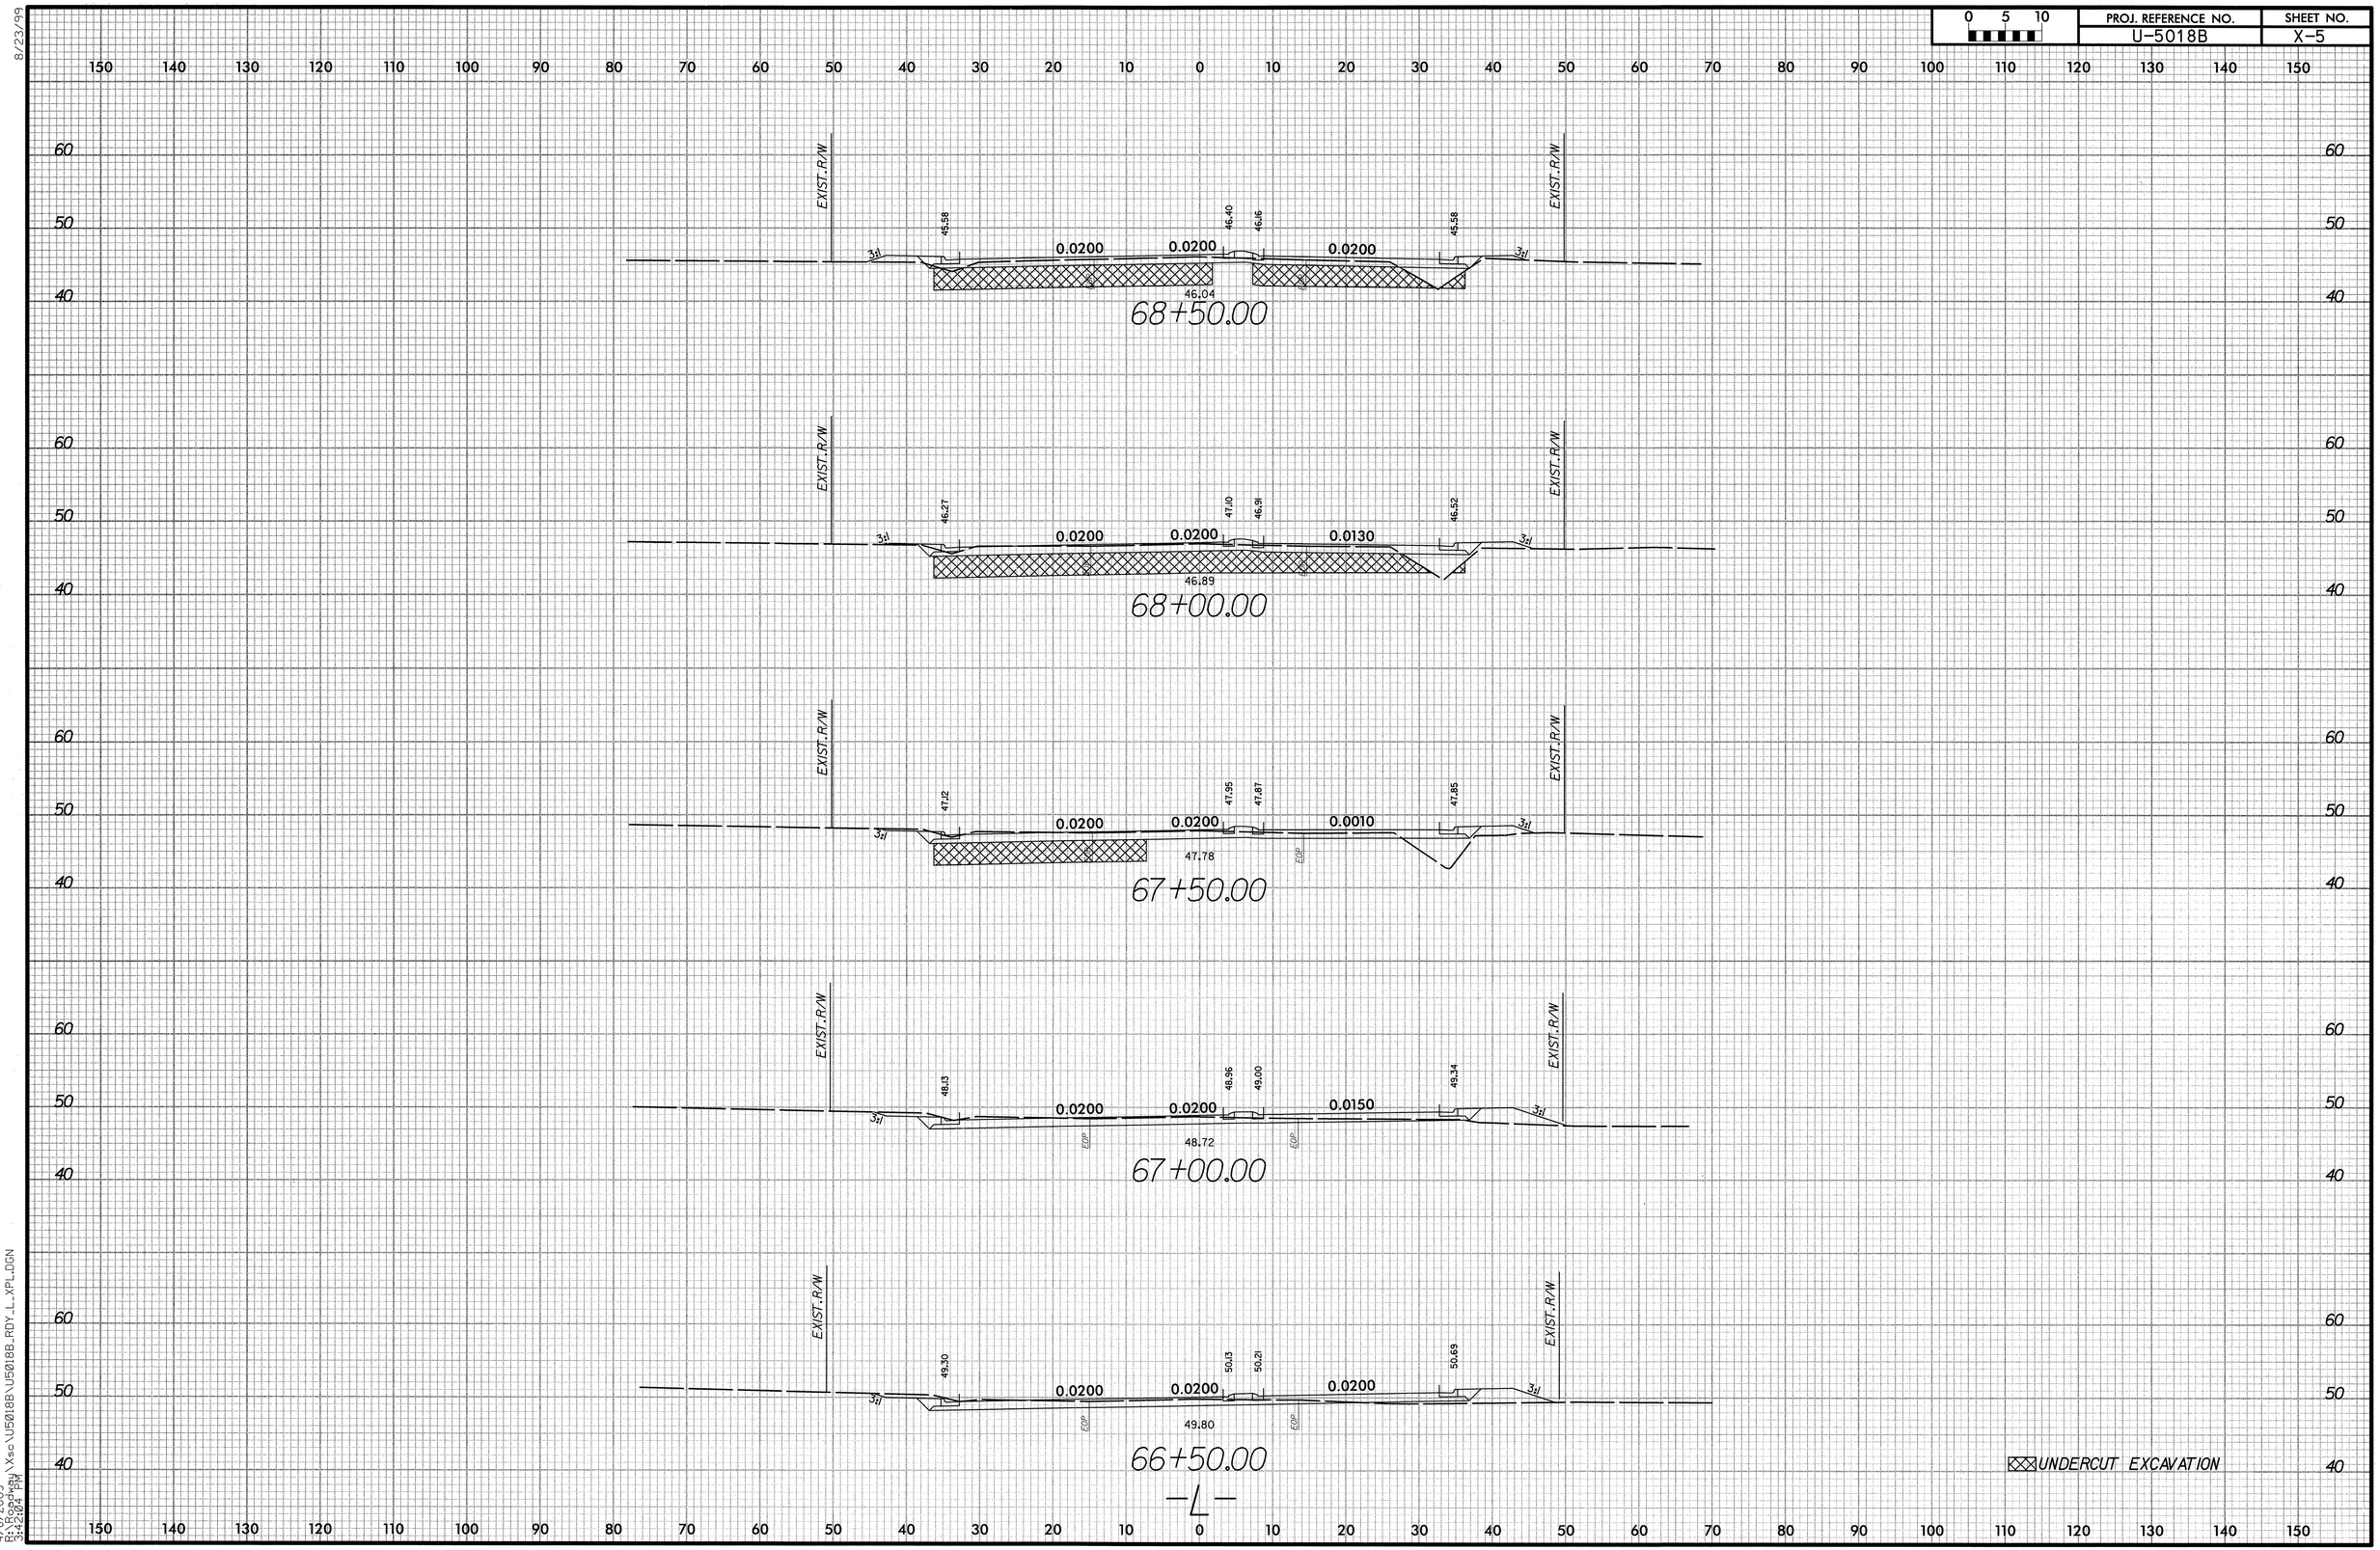

8/23/99

4/8/2009
R:\Roadway\Xsc\U5018B\U5018B_RDY_L_XPL.DGN
3:42:04 PM

0 5 10	PROJ. REFERENCE NO.	SHEET NO.
	U-5018B	X-6

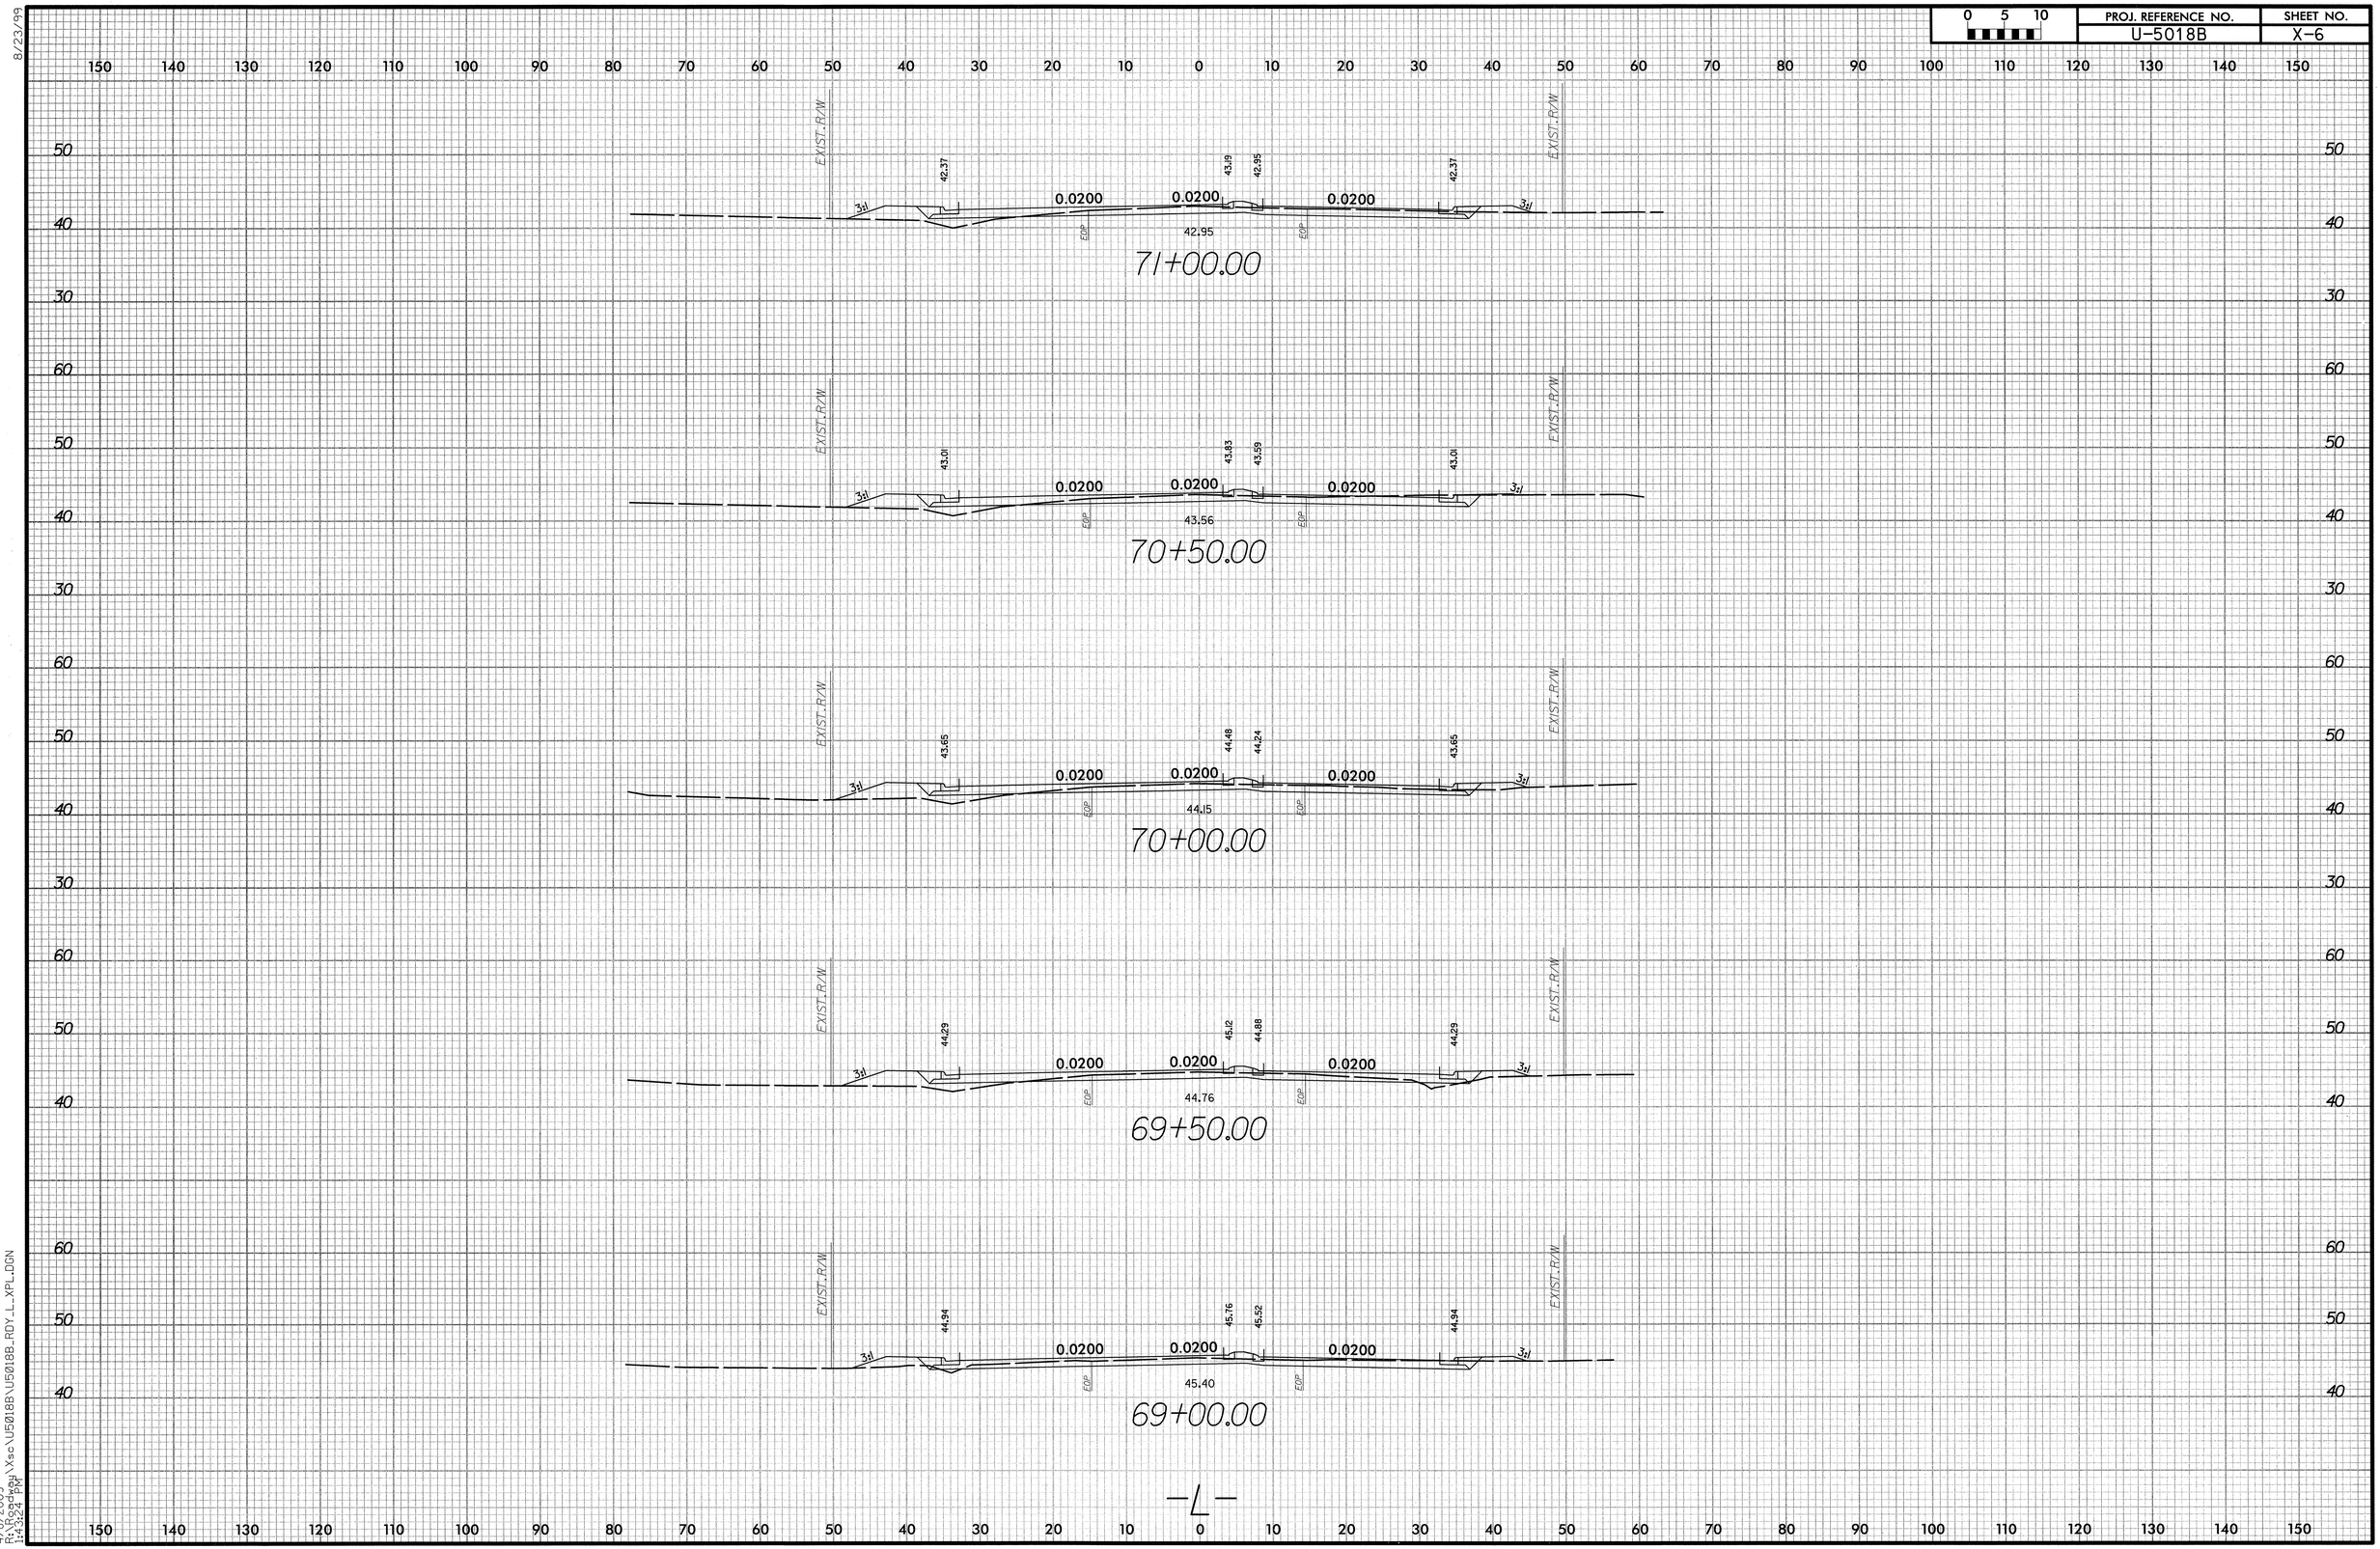

8/23/99

4/8/2009
R:\Roadway\Xsc\U5018B\U5018B_RDY_L_XPL.DGN
1:43:24 PM

0 5 10	PROJ. REFERENCE NO.	SHEET NO.
	U-5018B	X-7

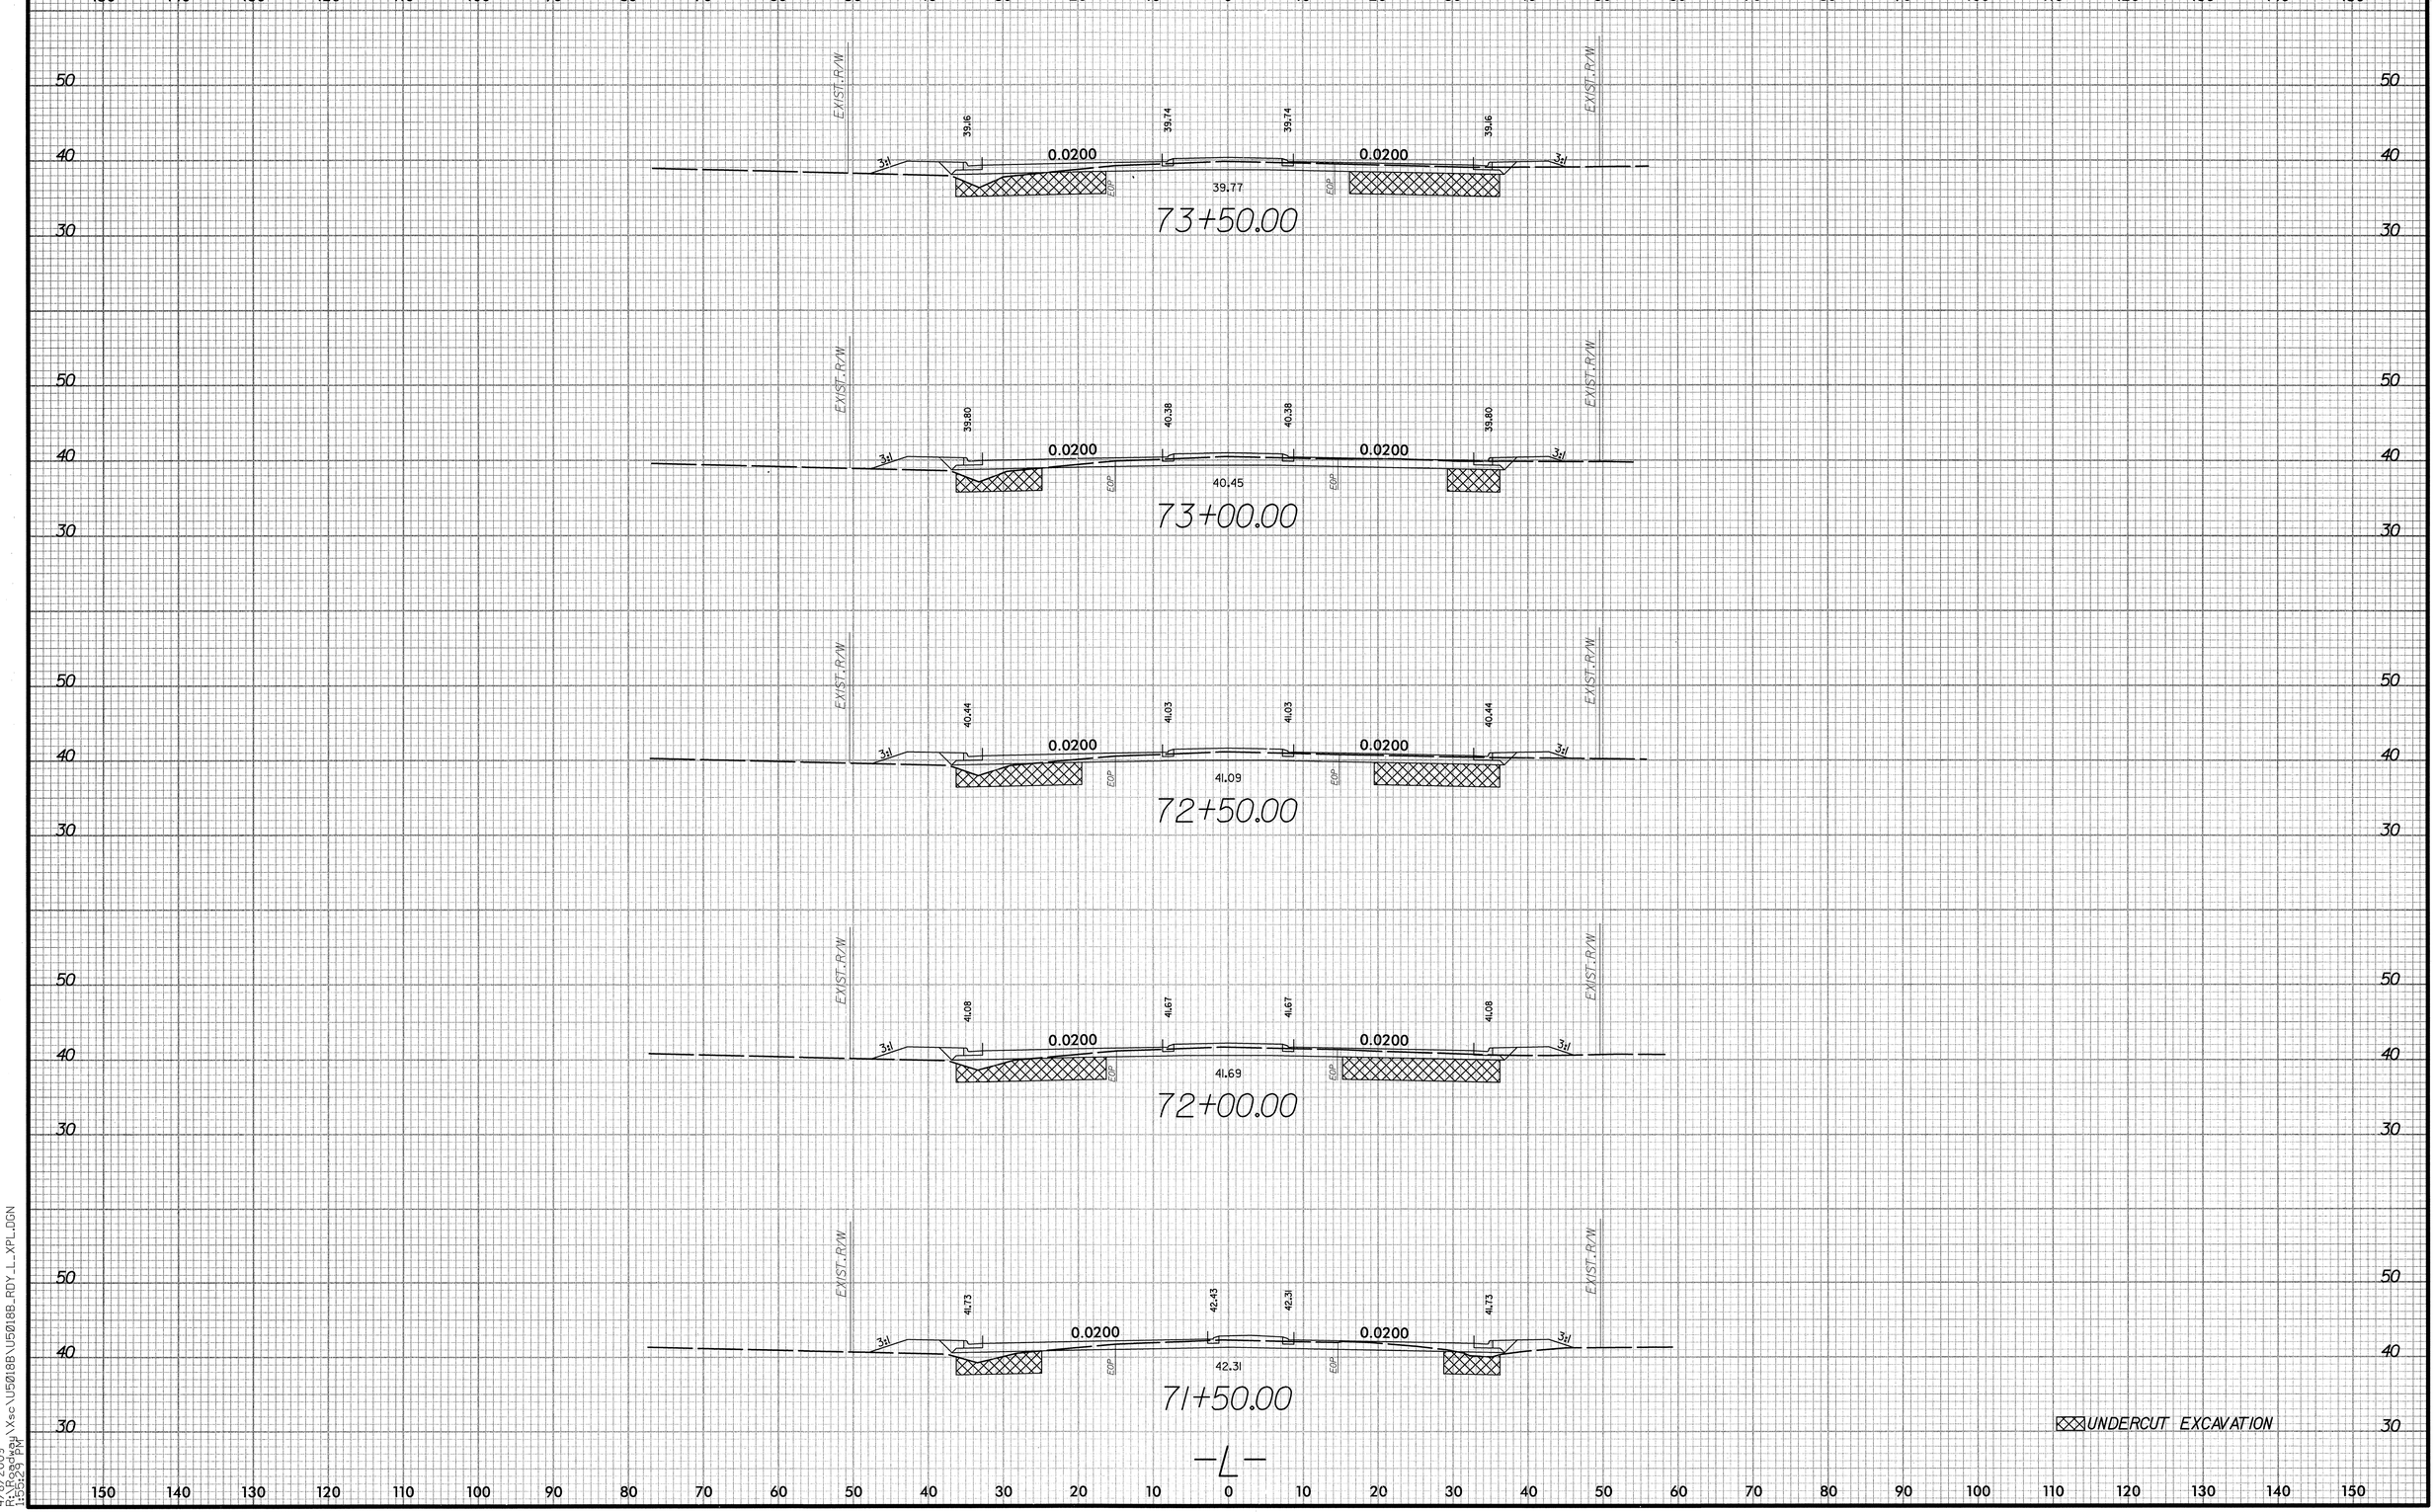

8/23/99

4/8/2009
R:\Roadway\Xsc\U5018B\U5018B_RDY_L_XPL.DGN
1:56:23 PM

0 5 10	PROJ. REFERENCE NO.	SHEET NO.
	U-5018B	X-8

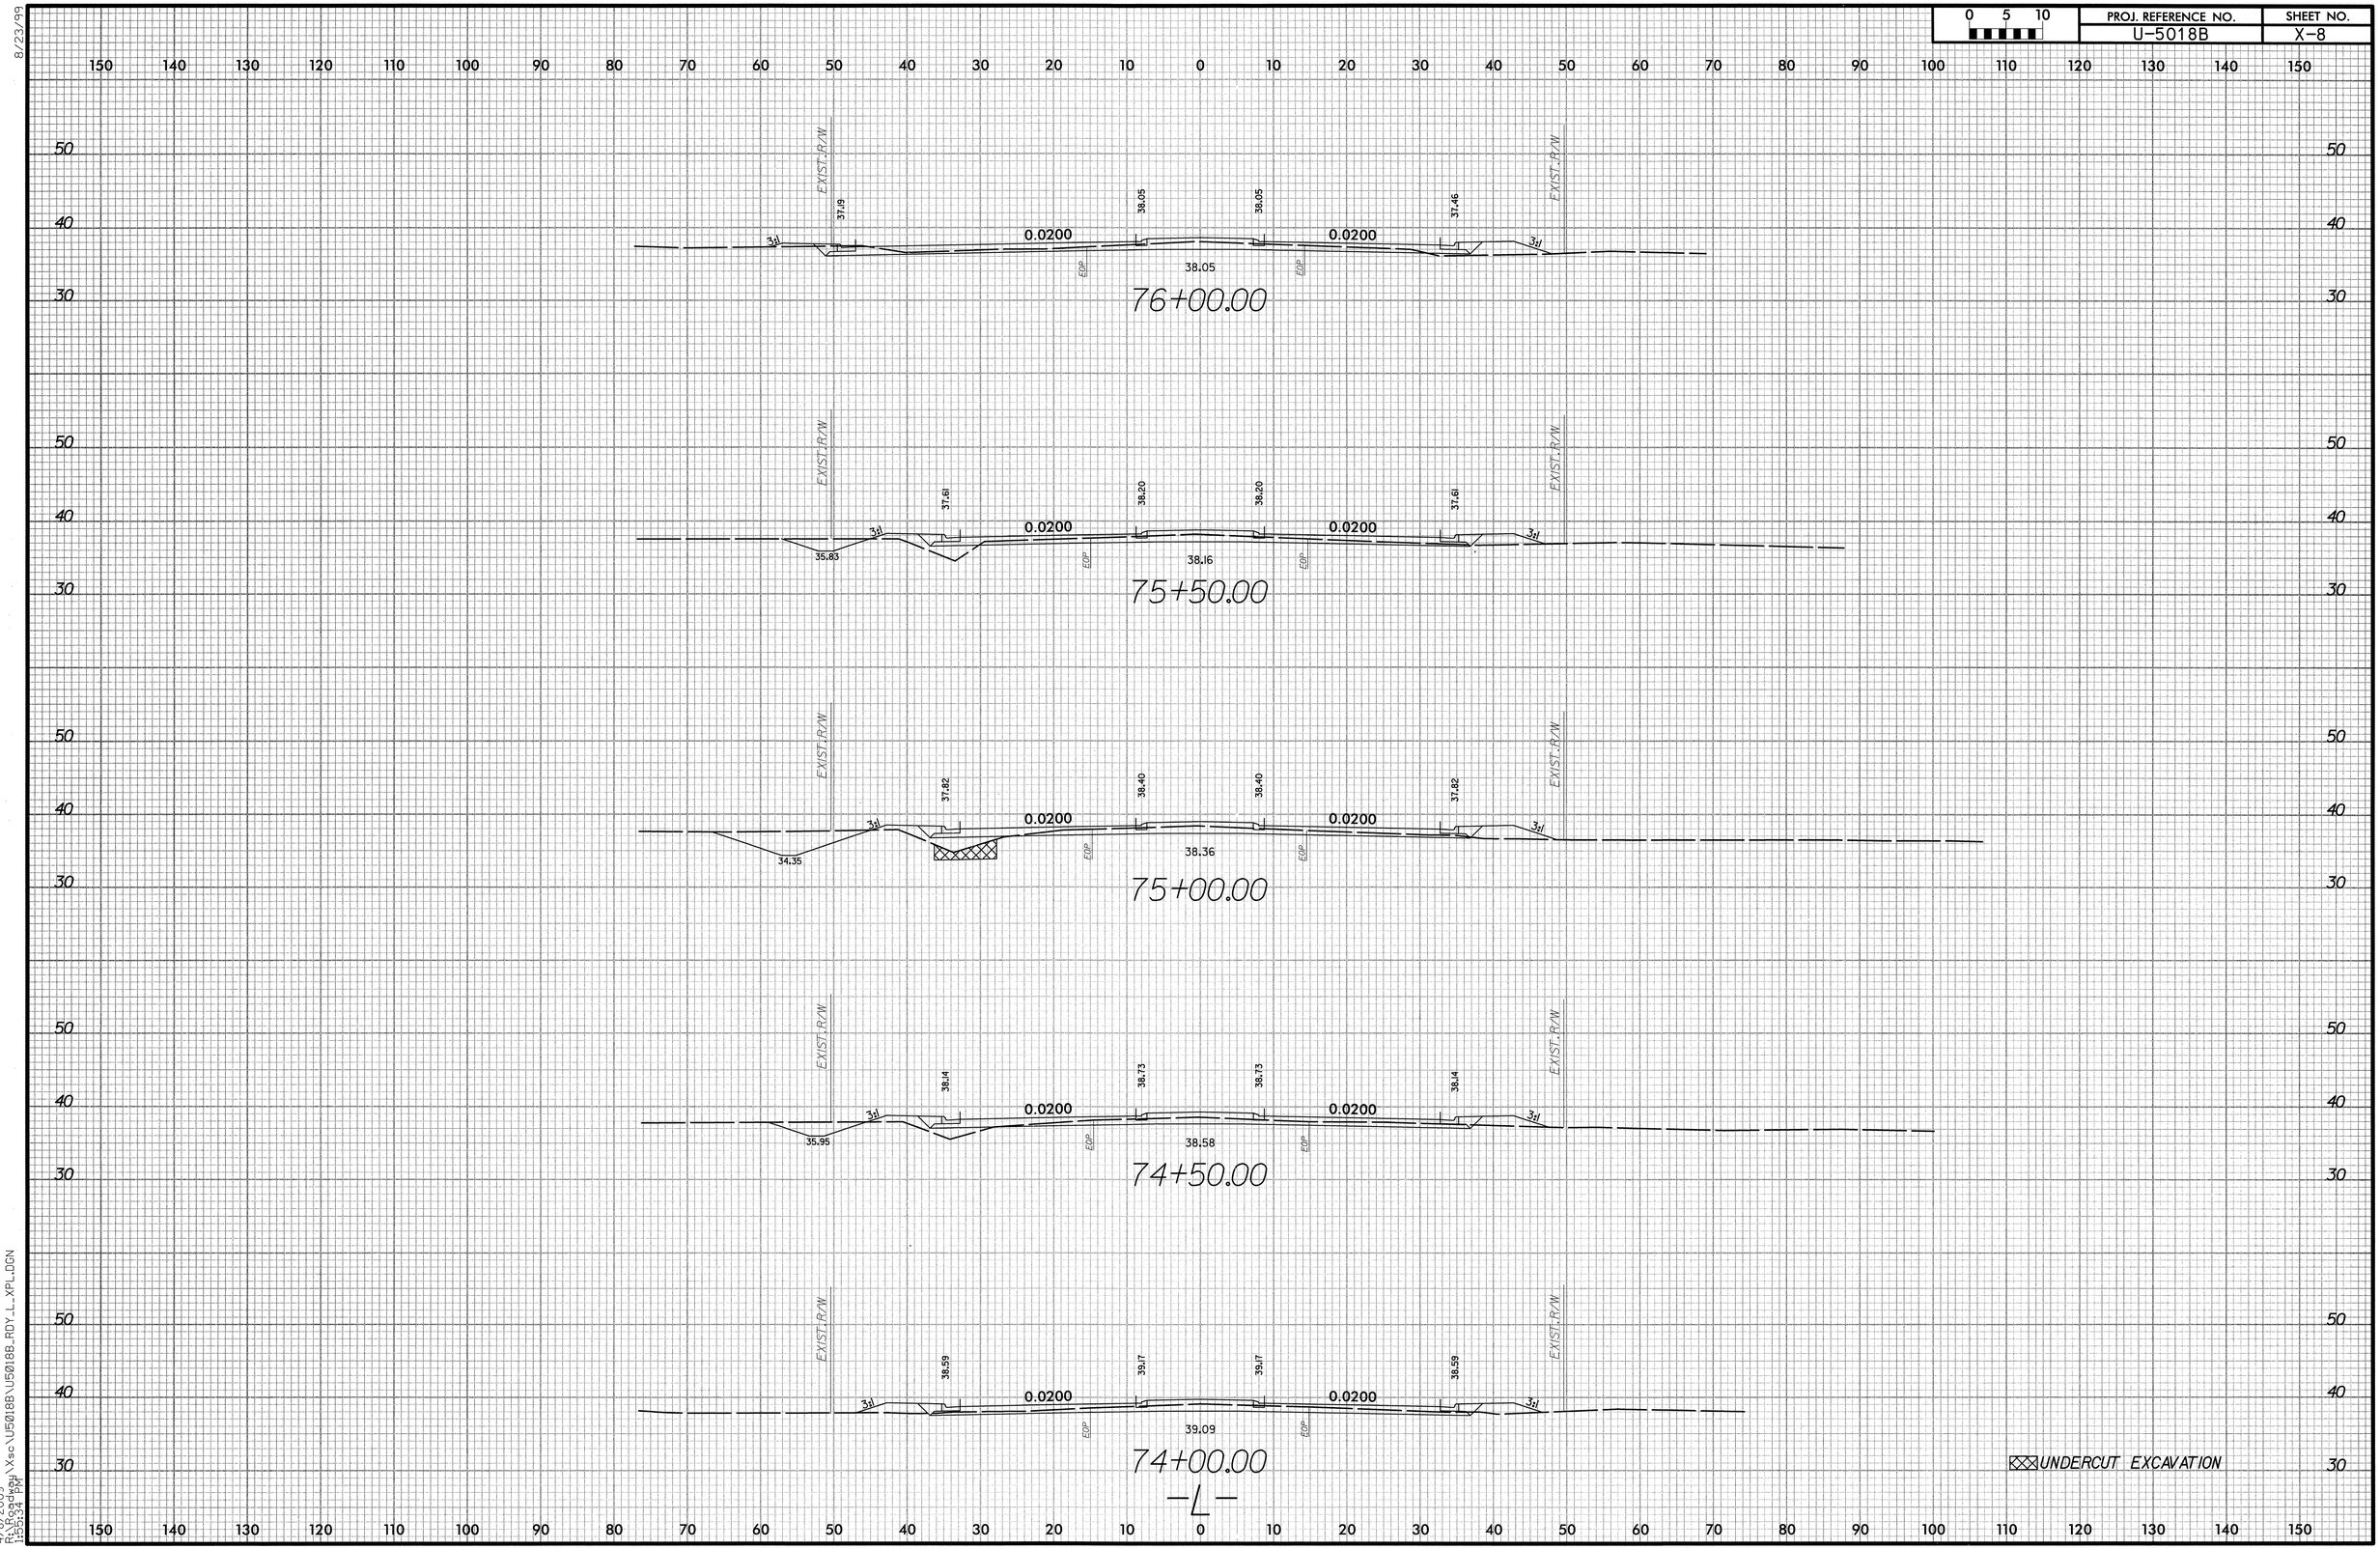

8/23/99

4/8/2009
R:\Roadway\Xsc\U5018B\U5018B_RDY_L_XPL.DGN
1:55:34 PM

0 5 10	PROJ. REFERENCE NO.	SHEET NO.
	U-5018B	X-9

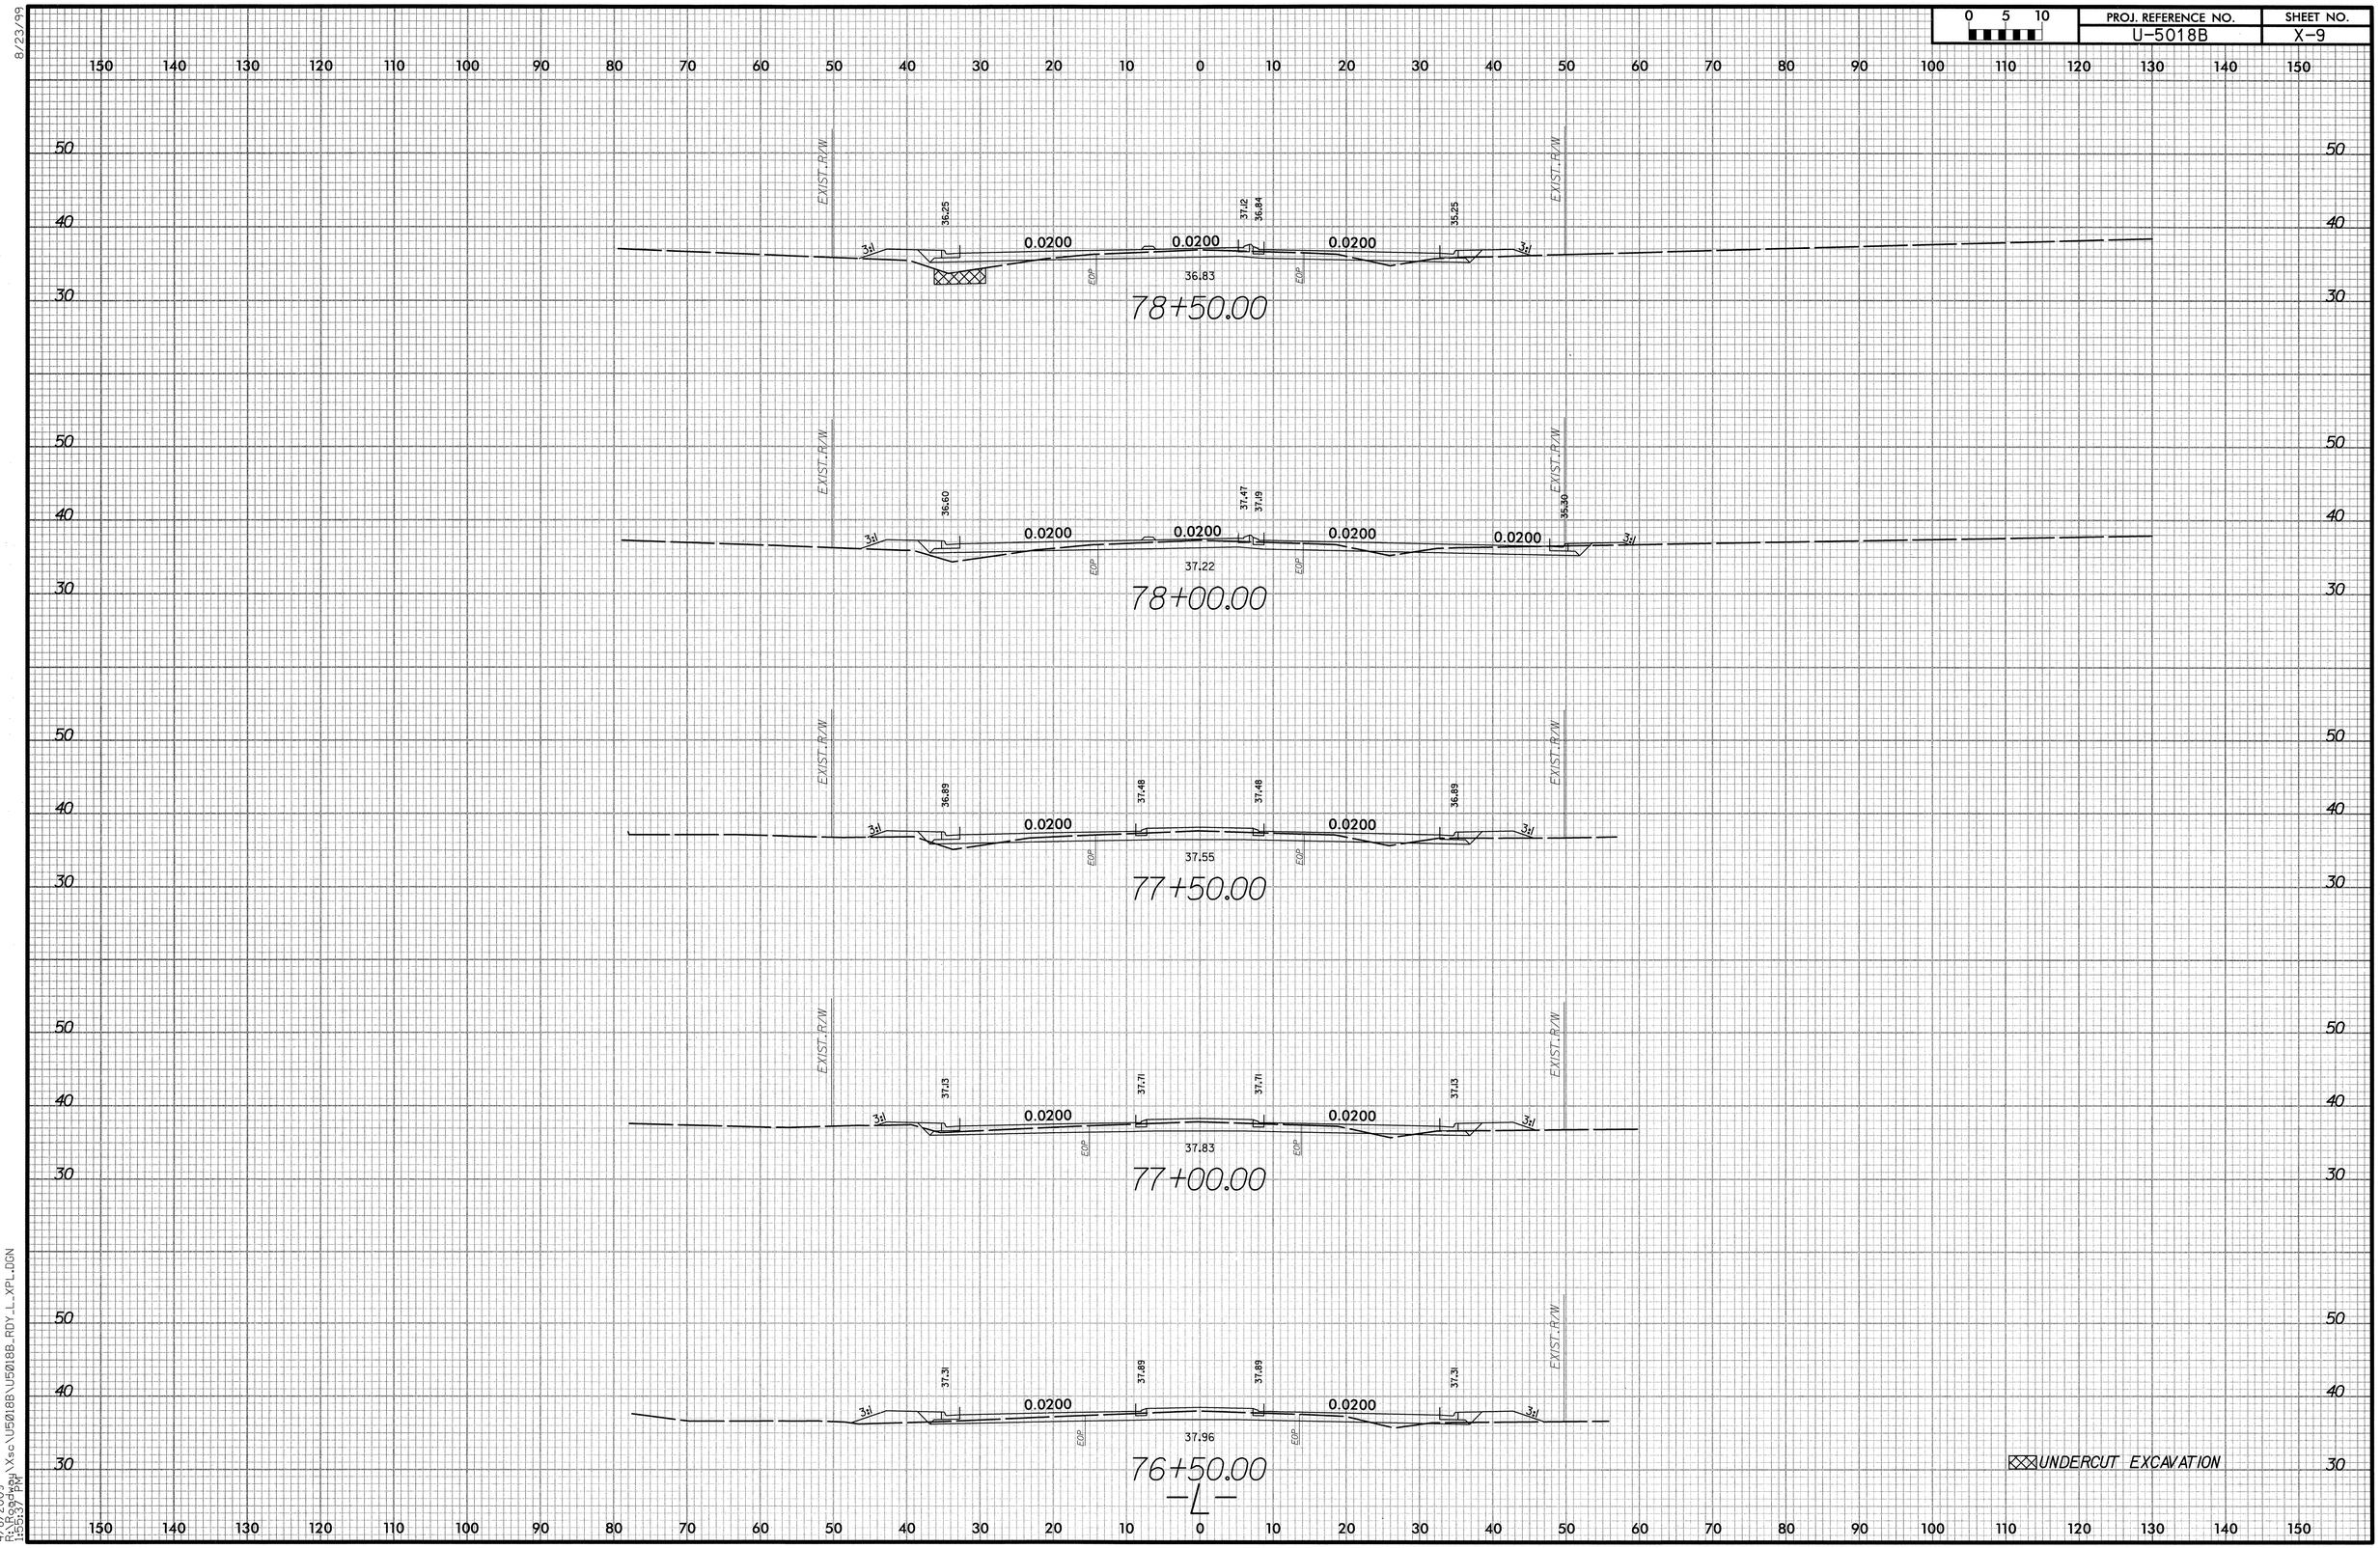

8/23/99

4/8/2009
R:\Roadway\Xsc\U5018B\U5018B_RDY_L_XPL.DGN
1:55:37 PM

0 5 10	PROJ. REFERENCE NO.	SHEET NO.
	U-5018B	X-10

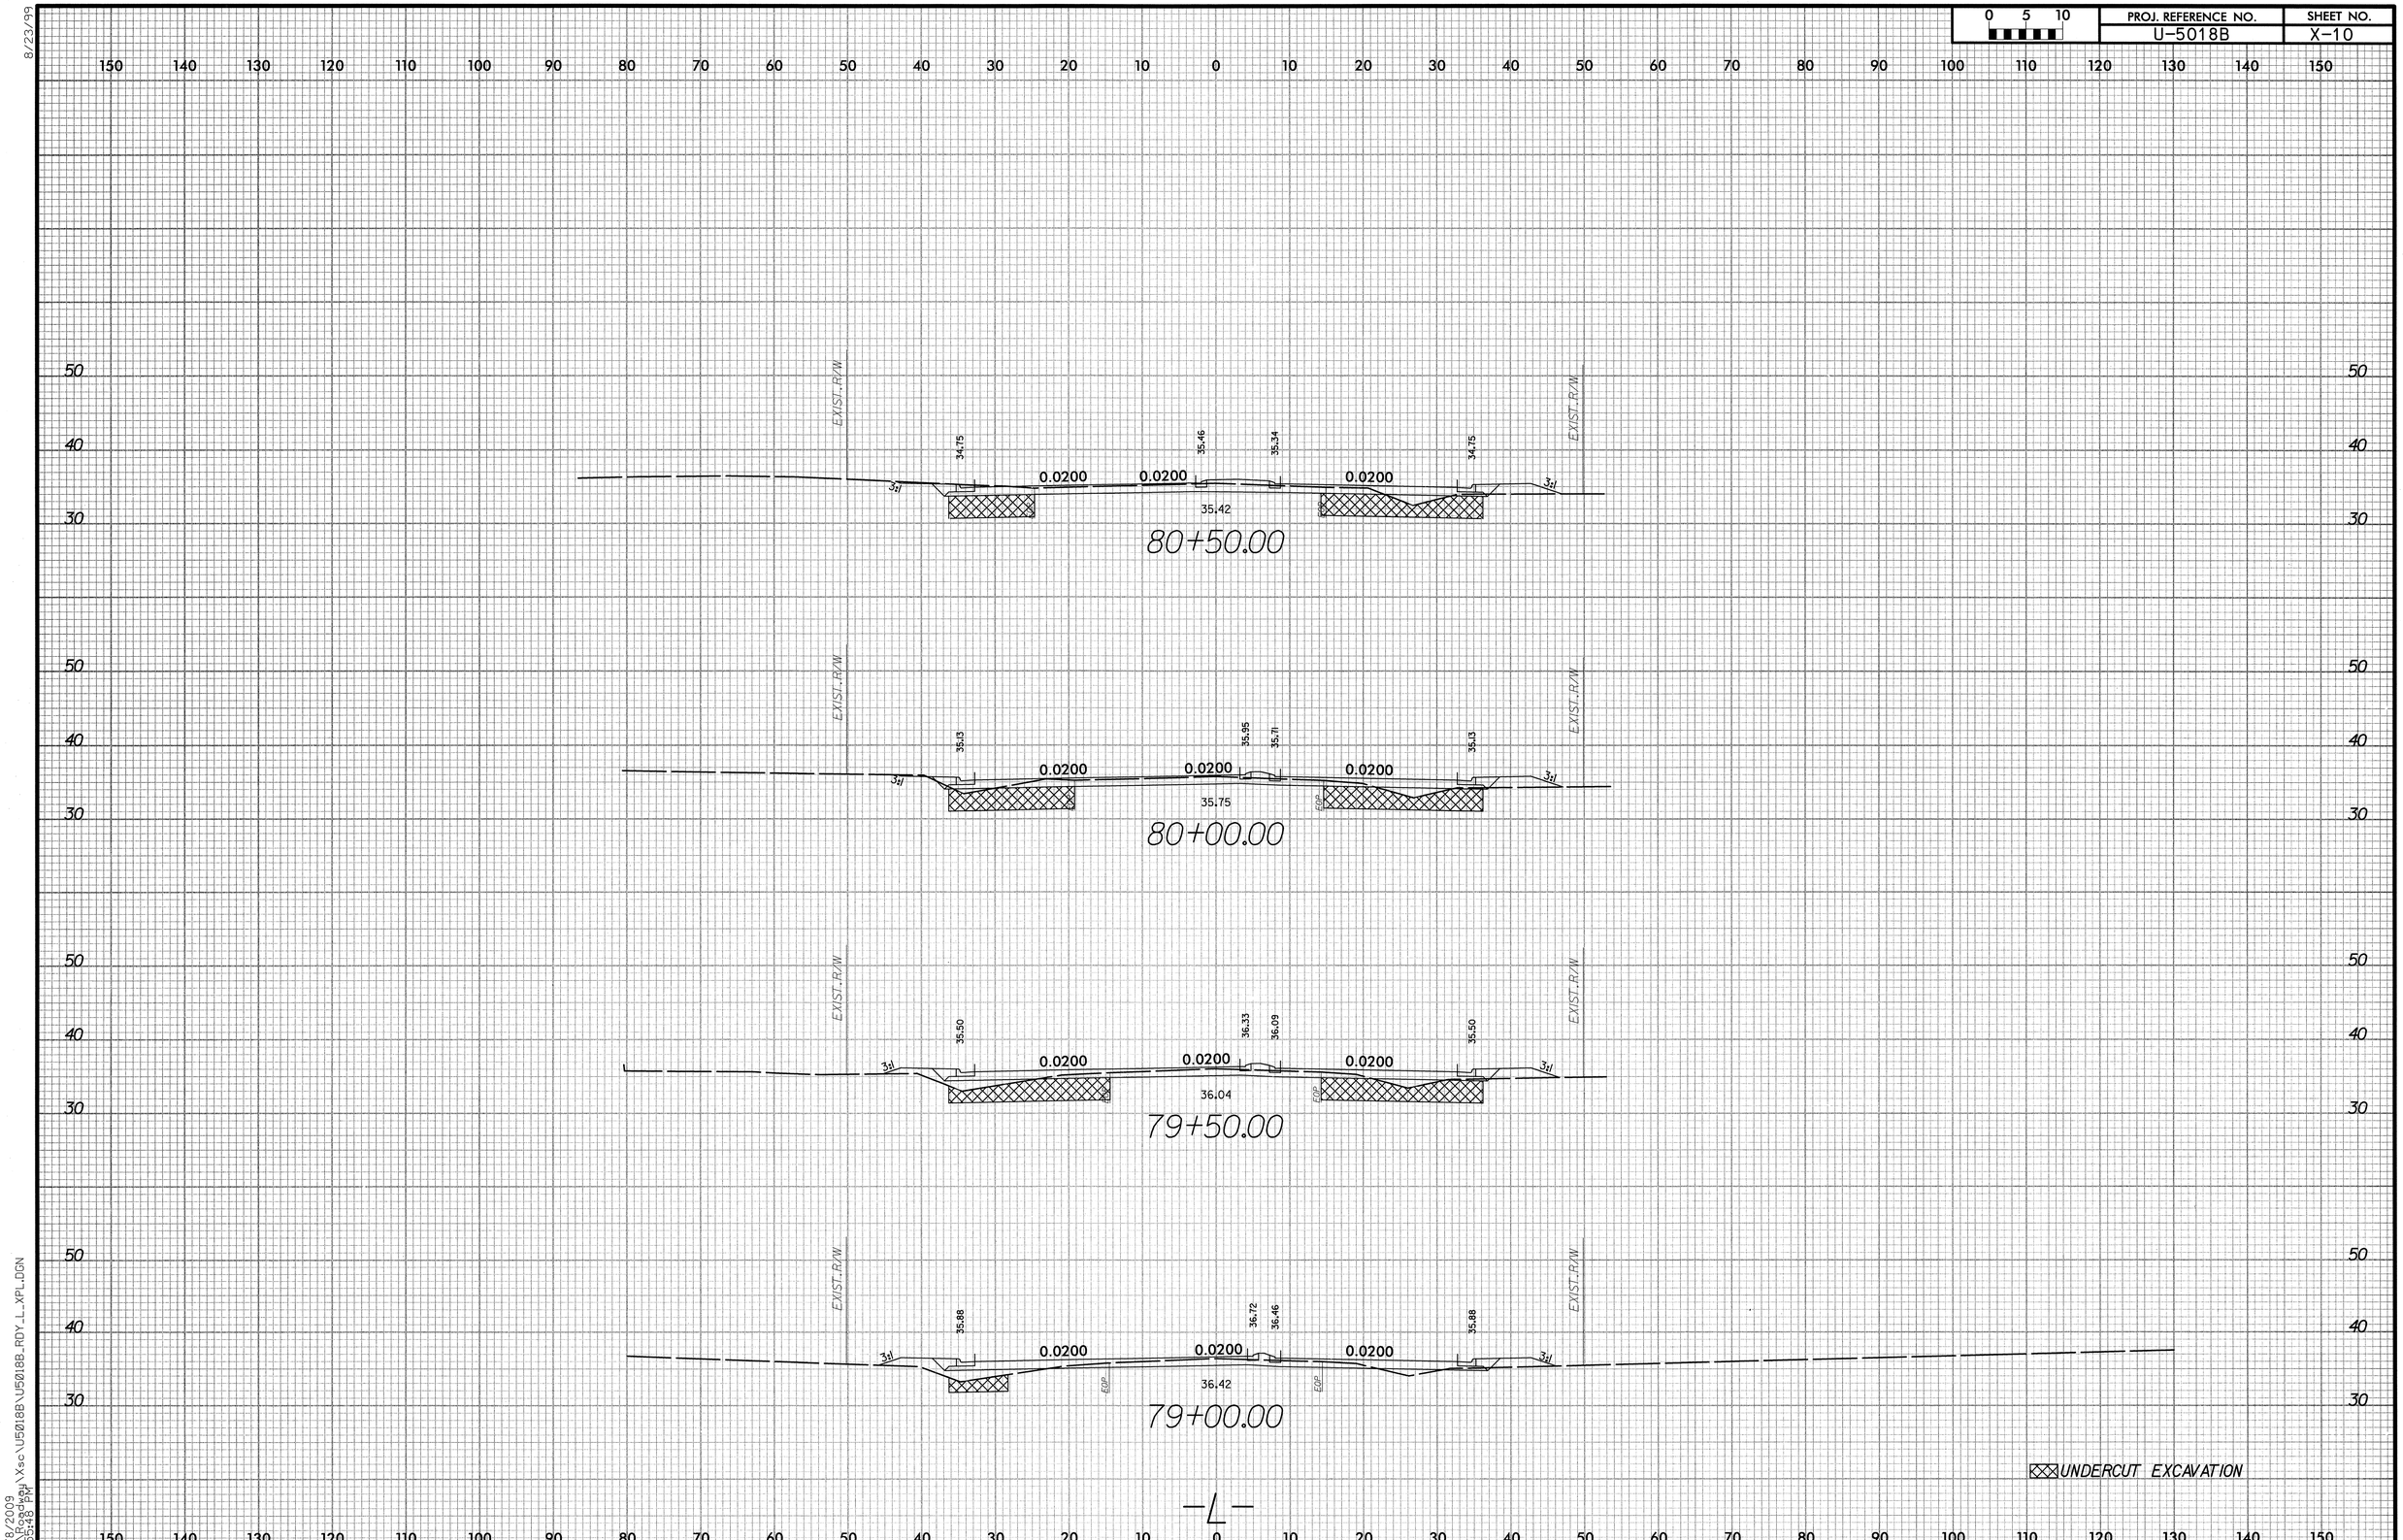

8/23/99

4/8/2009
R:\Roadway\Xsc\U5018B\U5018B_RDY_L_XPL.DGN
1:55:43 PM

0 5 10	PROJ. REFERENCE NO.	SHEET NO.
	U-5018B	X-11

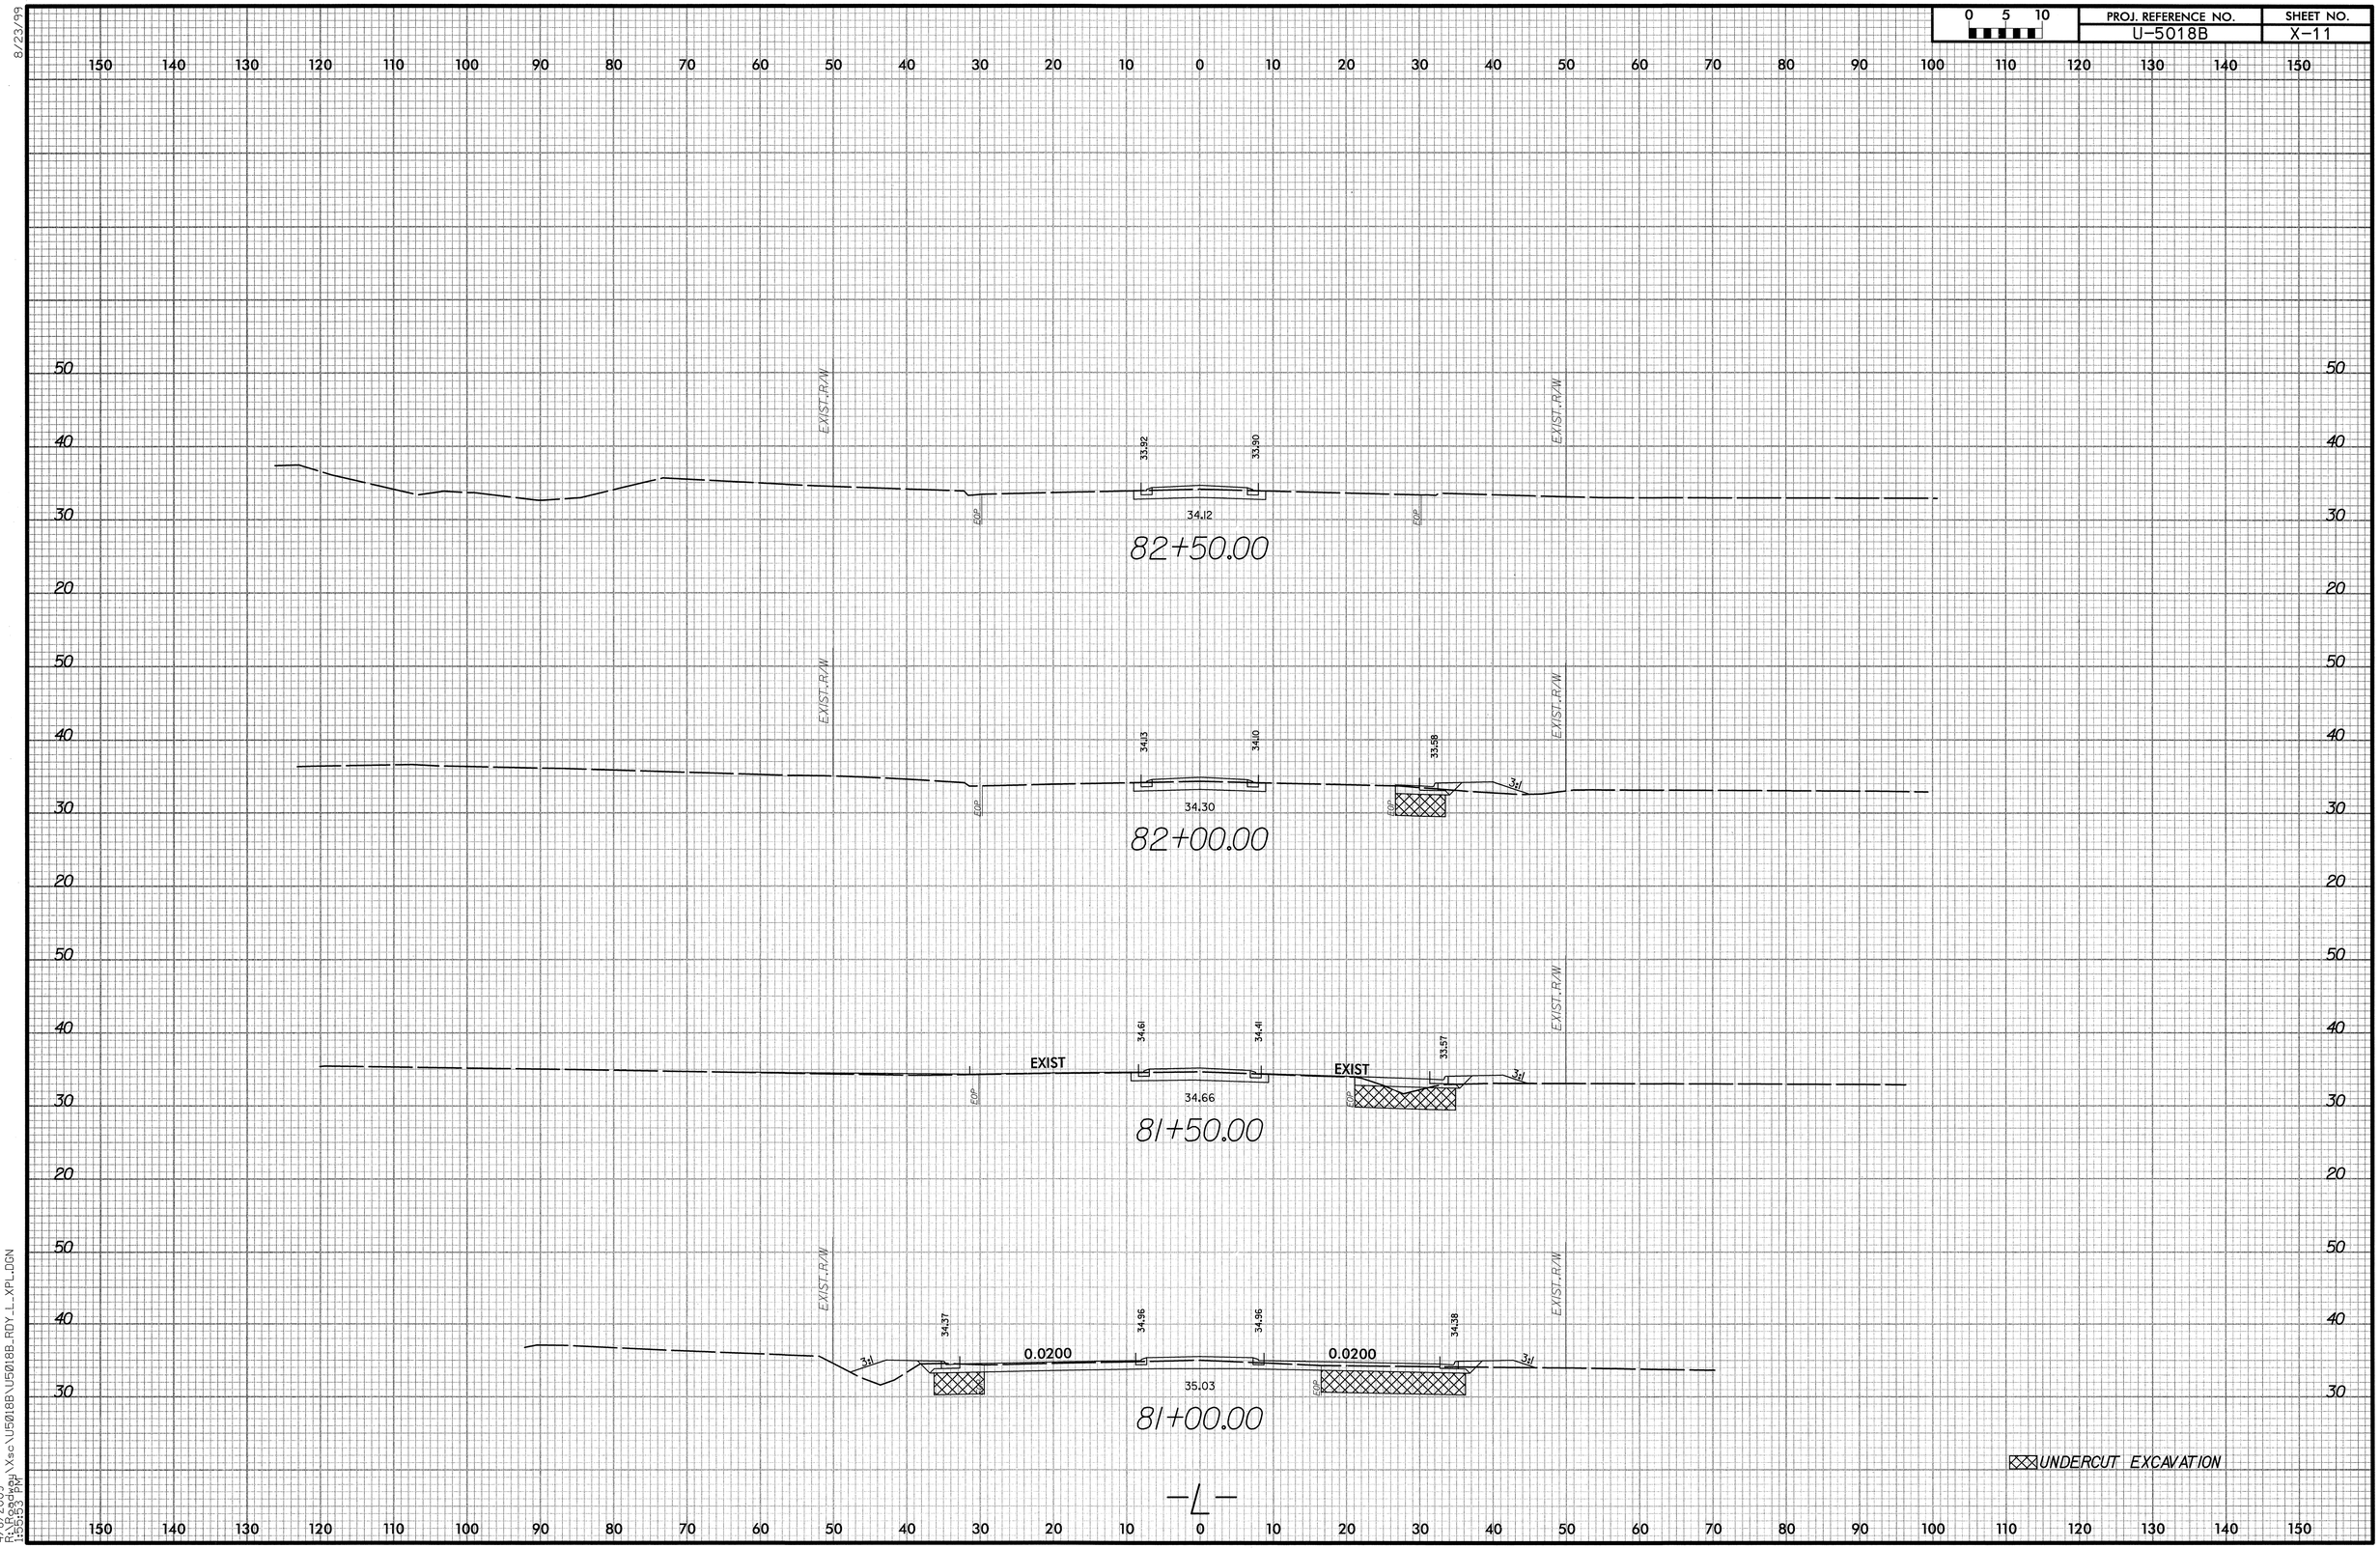

8/23/99

4/8/2009
R:\Roadway\Xsc\U5018B\U5018B_RDY_L_XPL.DGN
1:55:53 PM

8/23/99

0 5 10	PROJ. REFERENCE NO.	SHEET NO.
	U-5018B	X-12

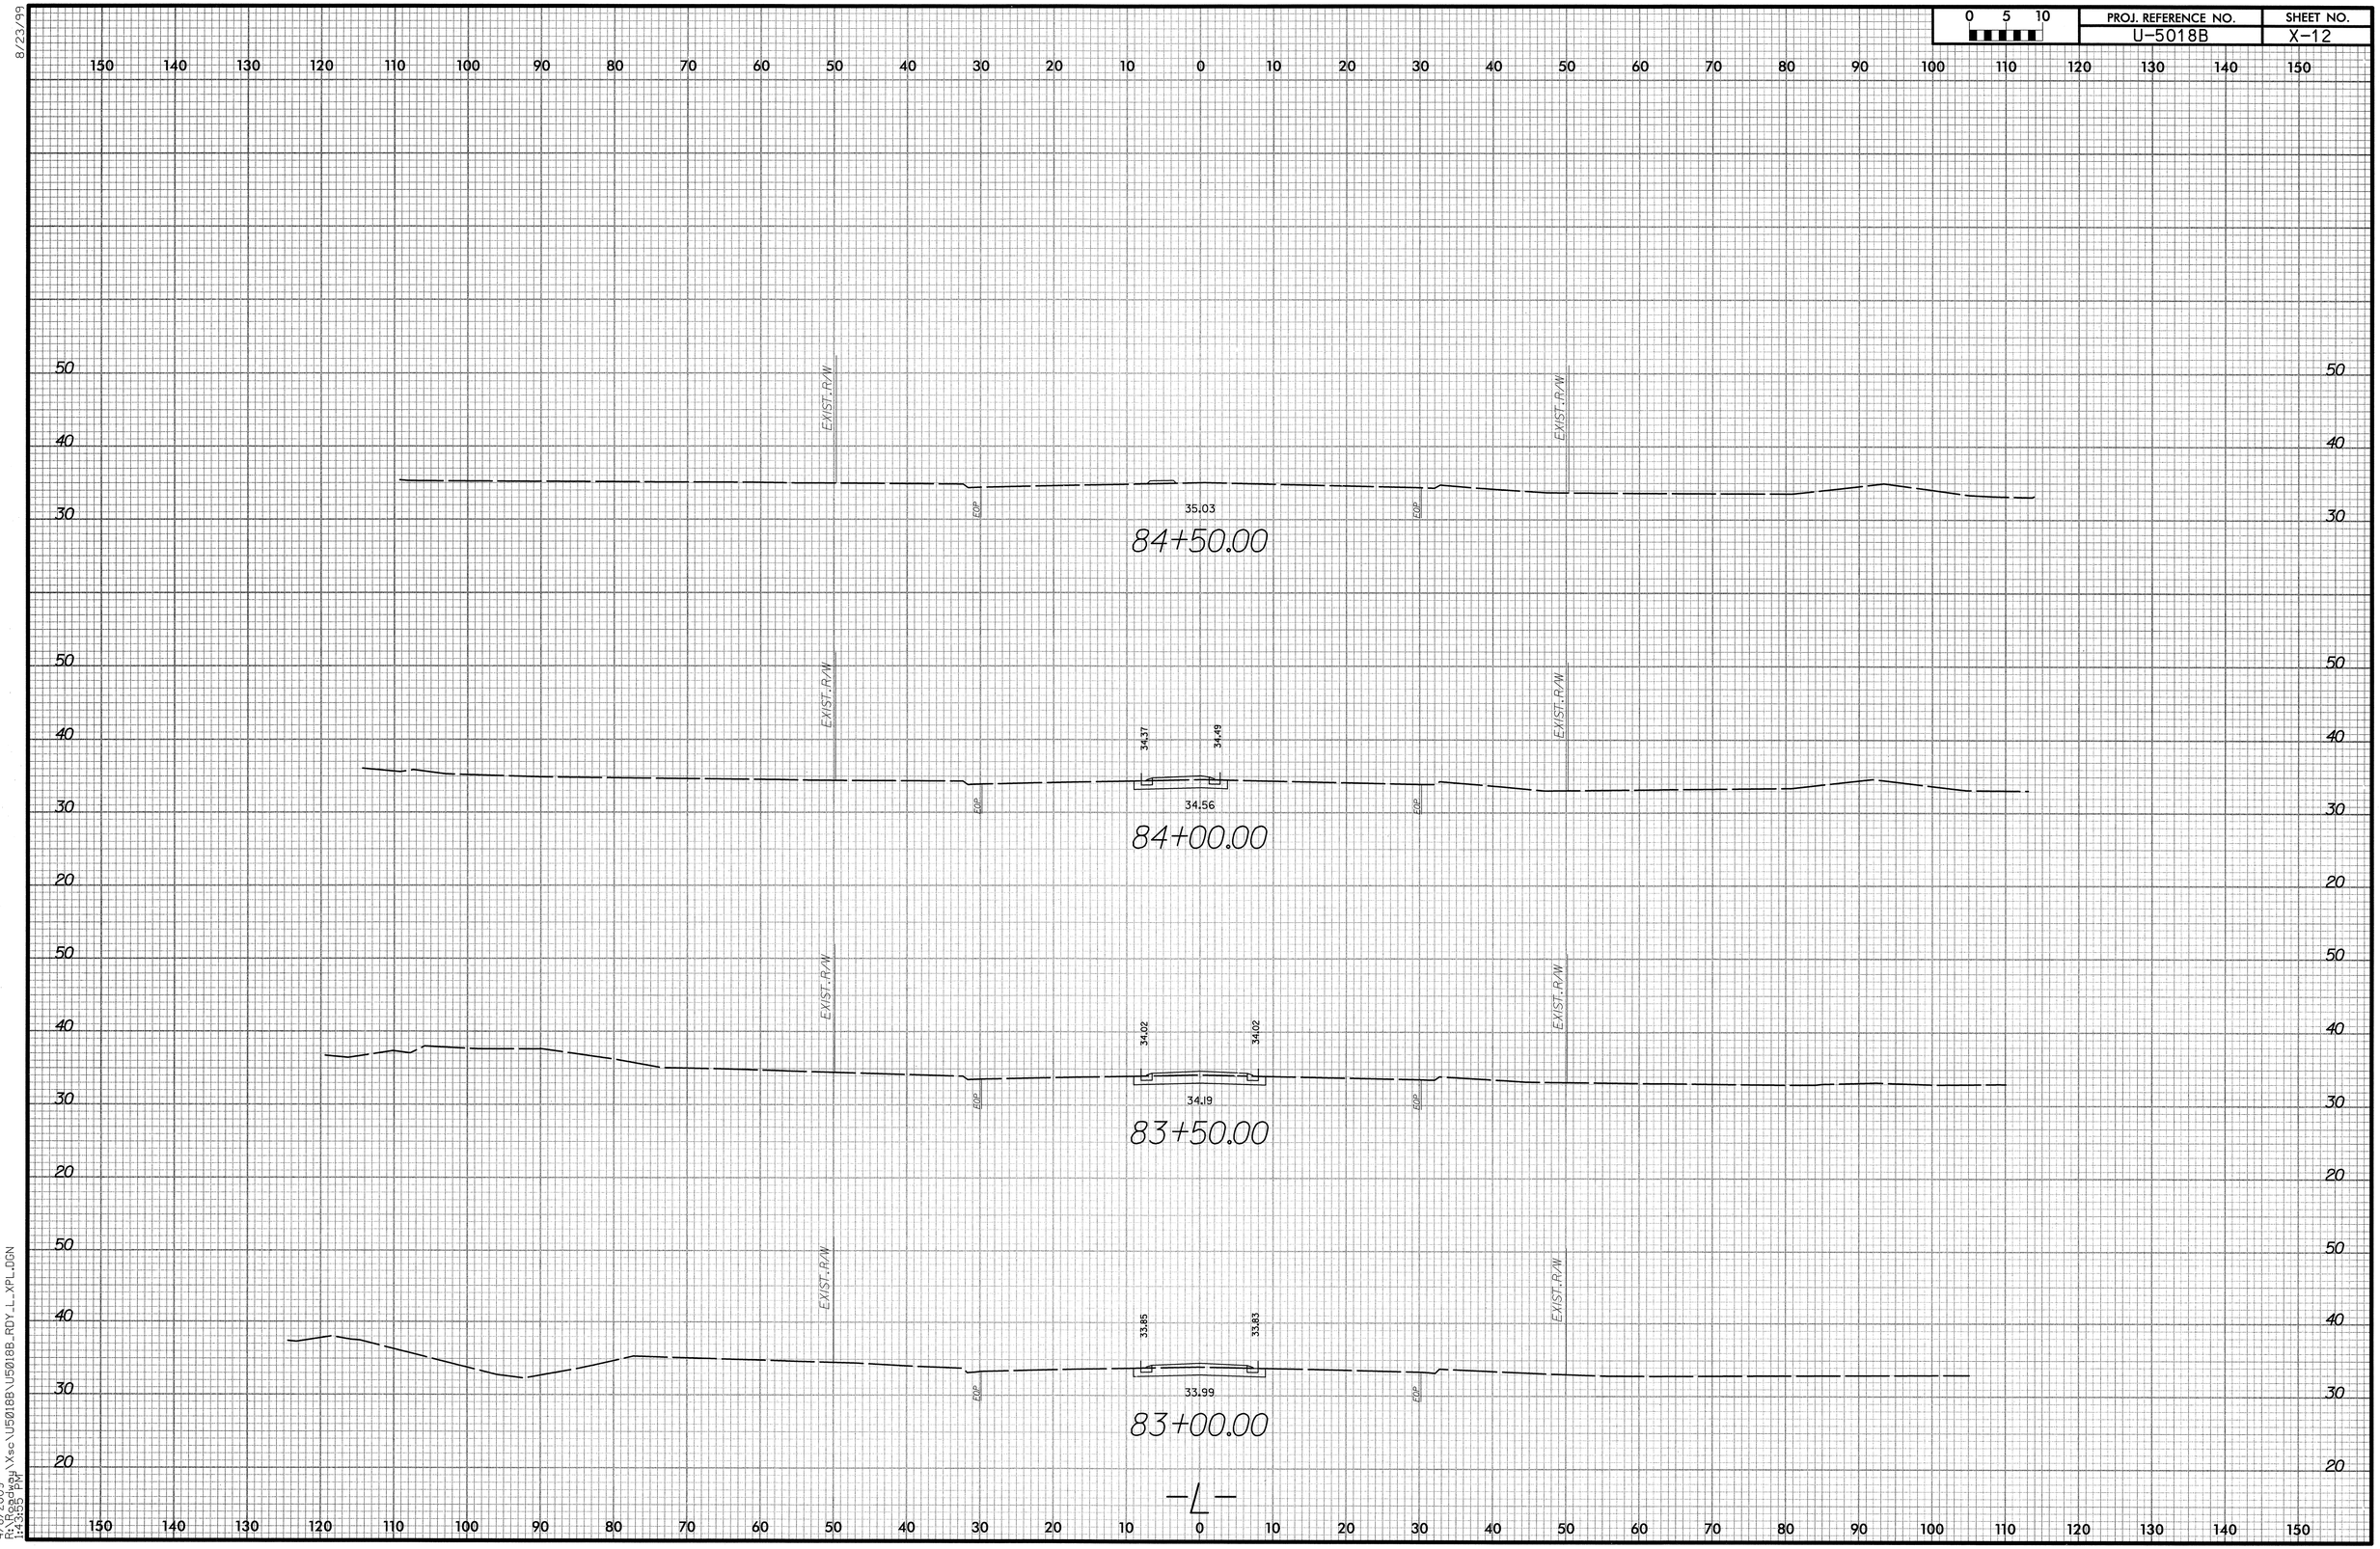

4/8/2009
R:\Roadway\Xsc\U5018B\U5018B_RDY_L_XPL.DGN
14:35 PM

8/23/99

0 5 10	PROJ. REFERENCE NO.	SHEET NO.
	U-5018B	X-13

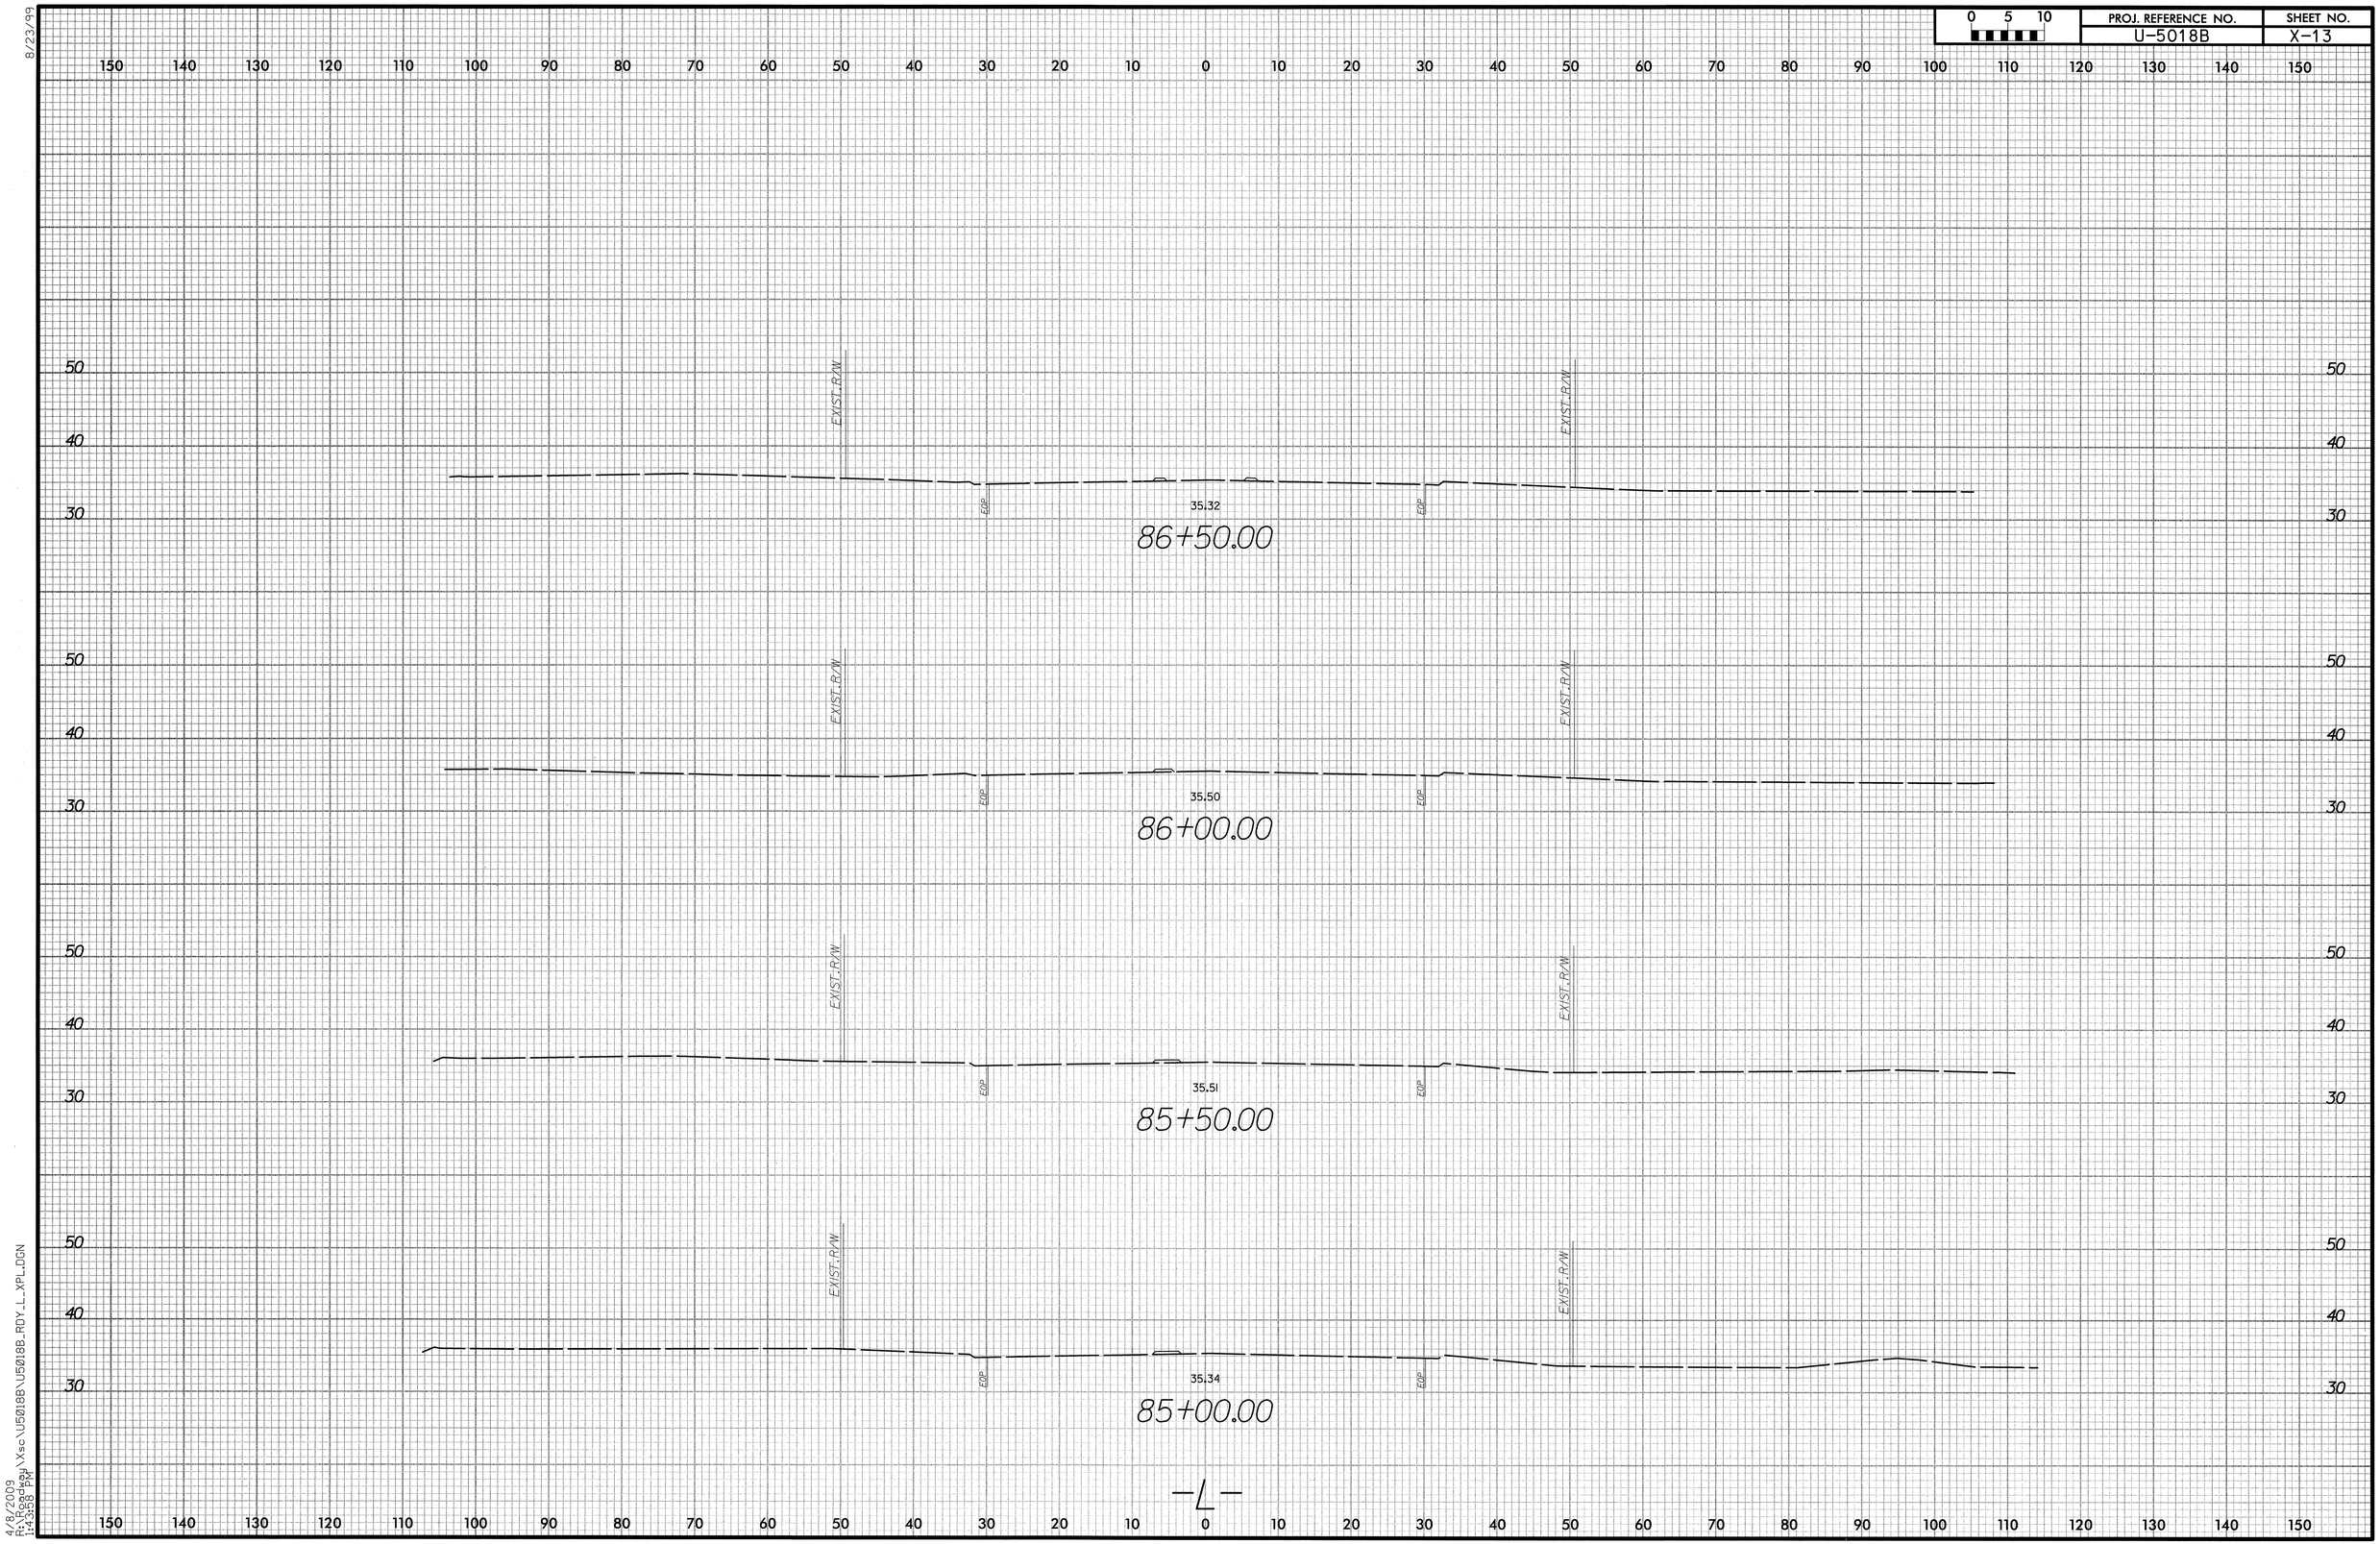

4/8/2009
R:\Roadway\Xsc\U5018B\U5018B_RDY_L_XPL.DGN
1:43:58 PM

0 5 10	PROJ. REFERENCE NO.	SHEET NO.
	U-5018B	X-14

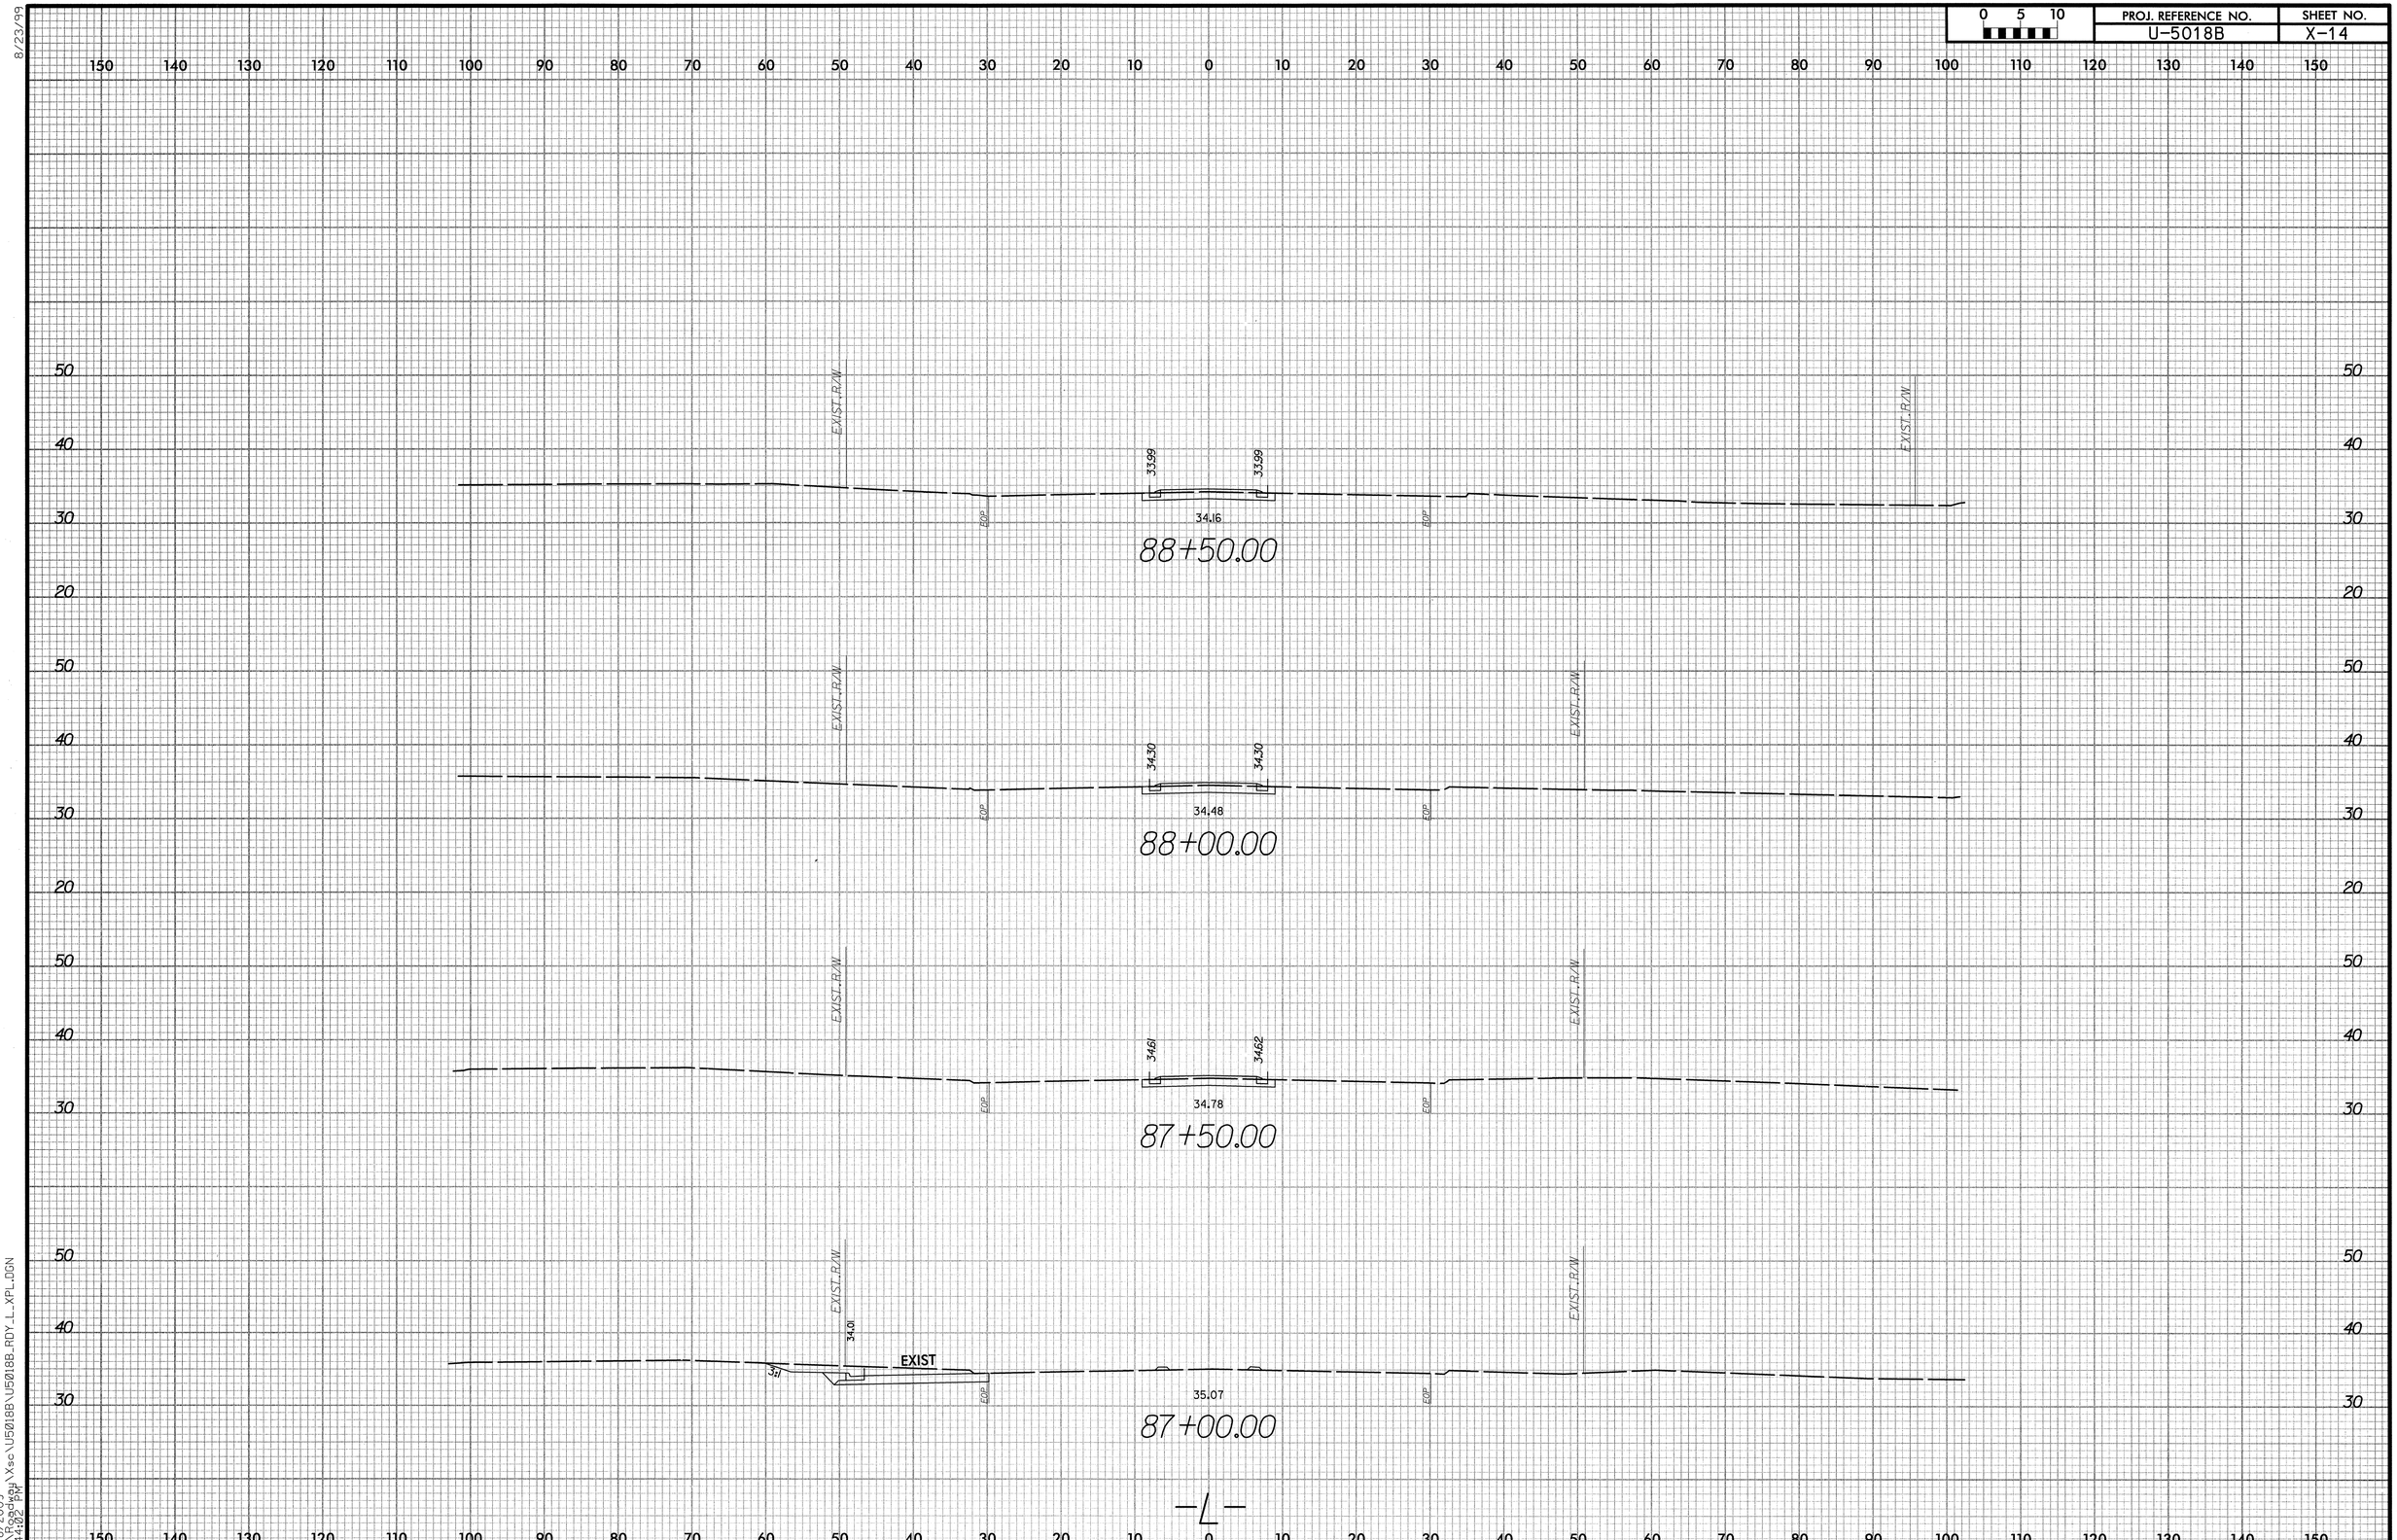

8/23/99

4/8/2009
R:\Roadway\Xsec\U5018B\U5018B_RDY_L_XPL.DGN
1:44:02 PM

0 5 10	PROJ. REFERENCE NO.	SHEET NO.
	U-5018B	X-15

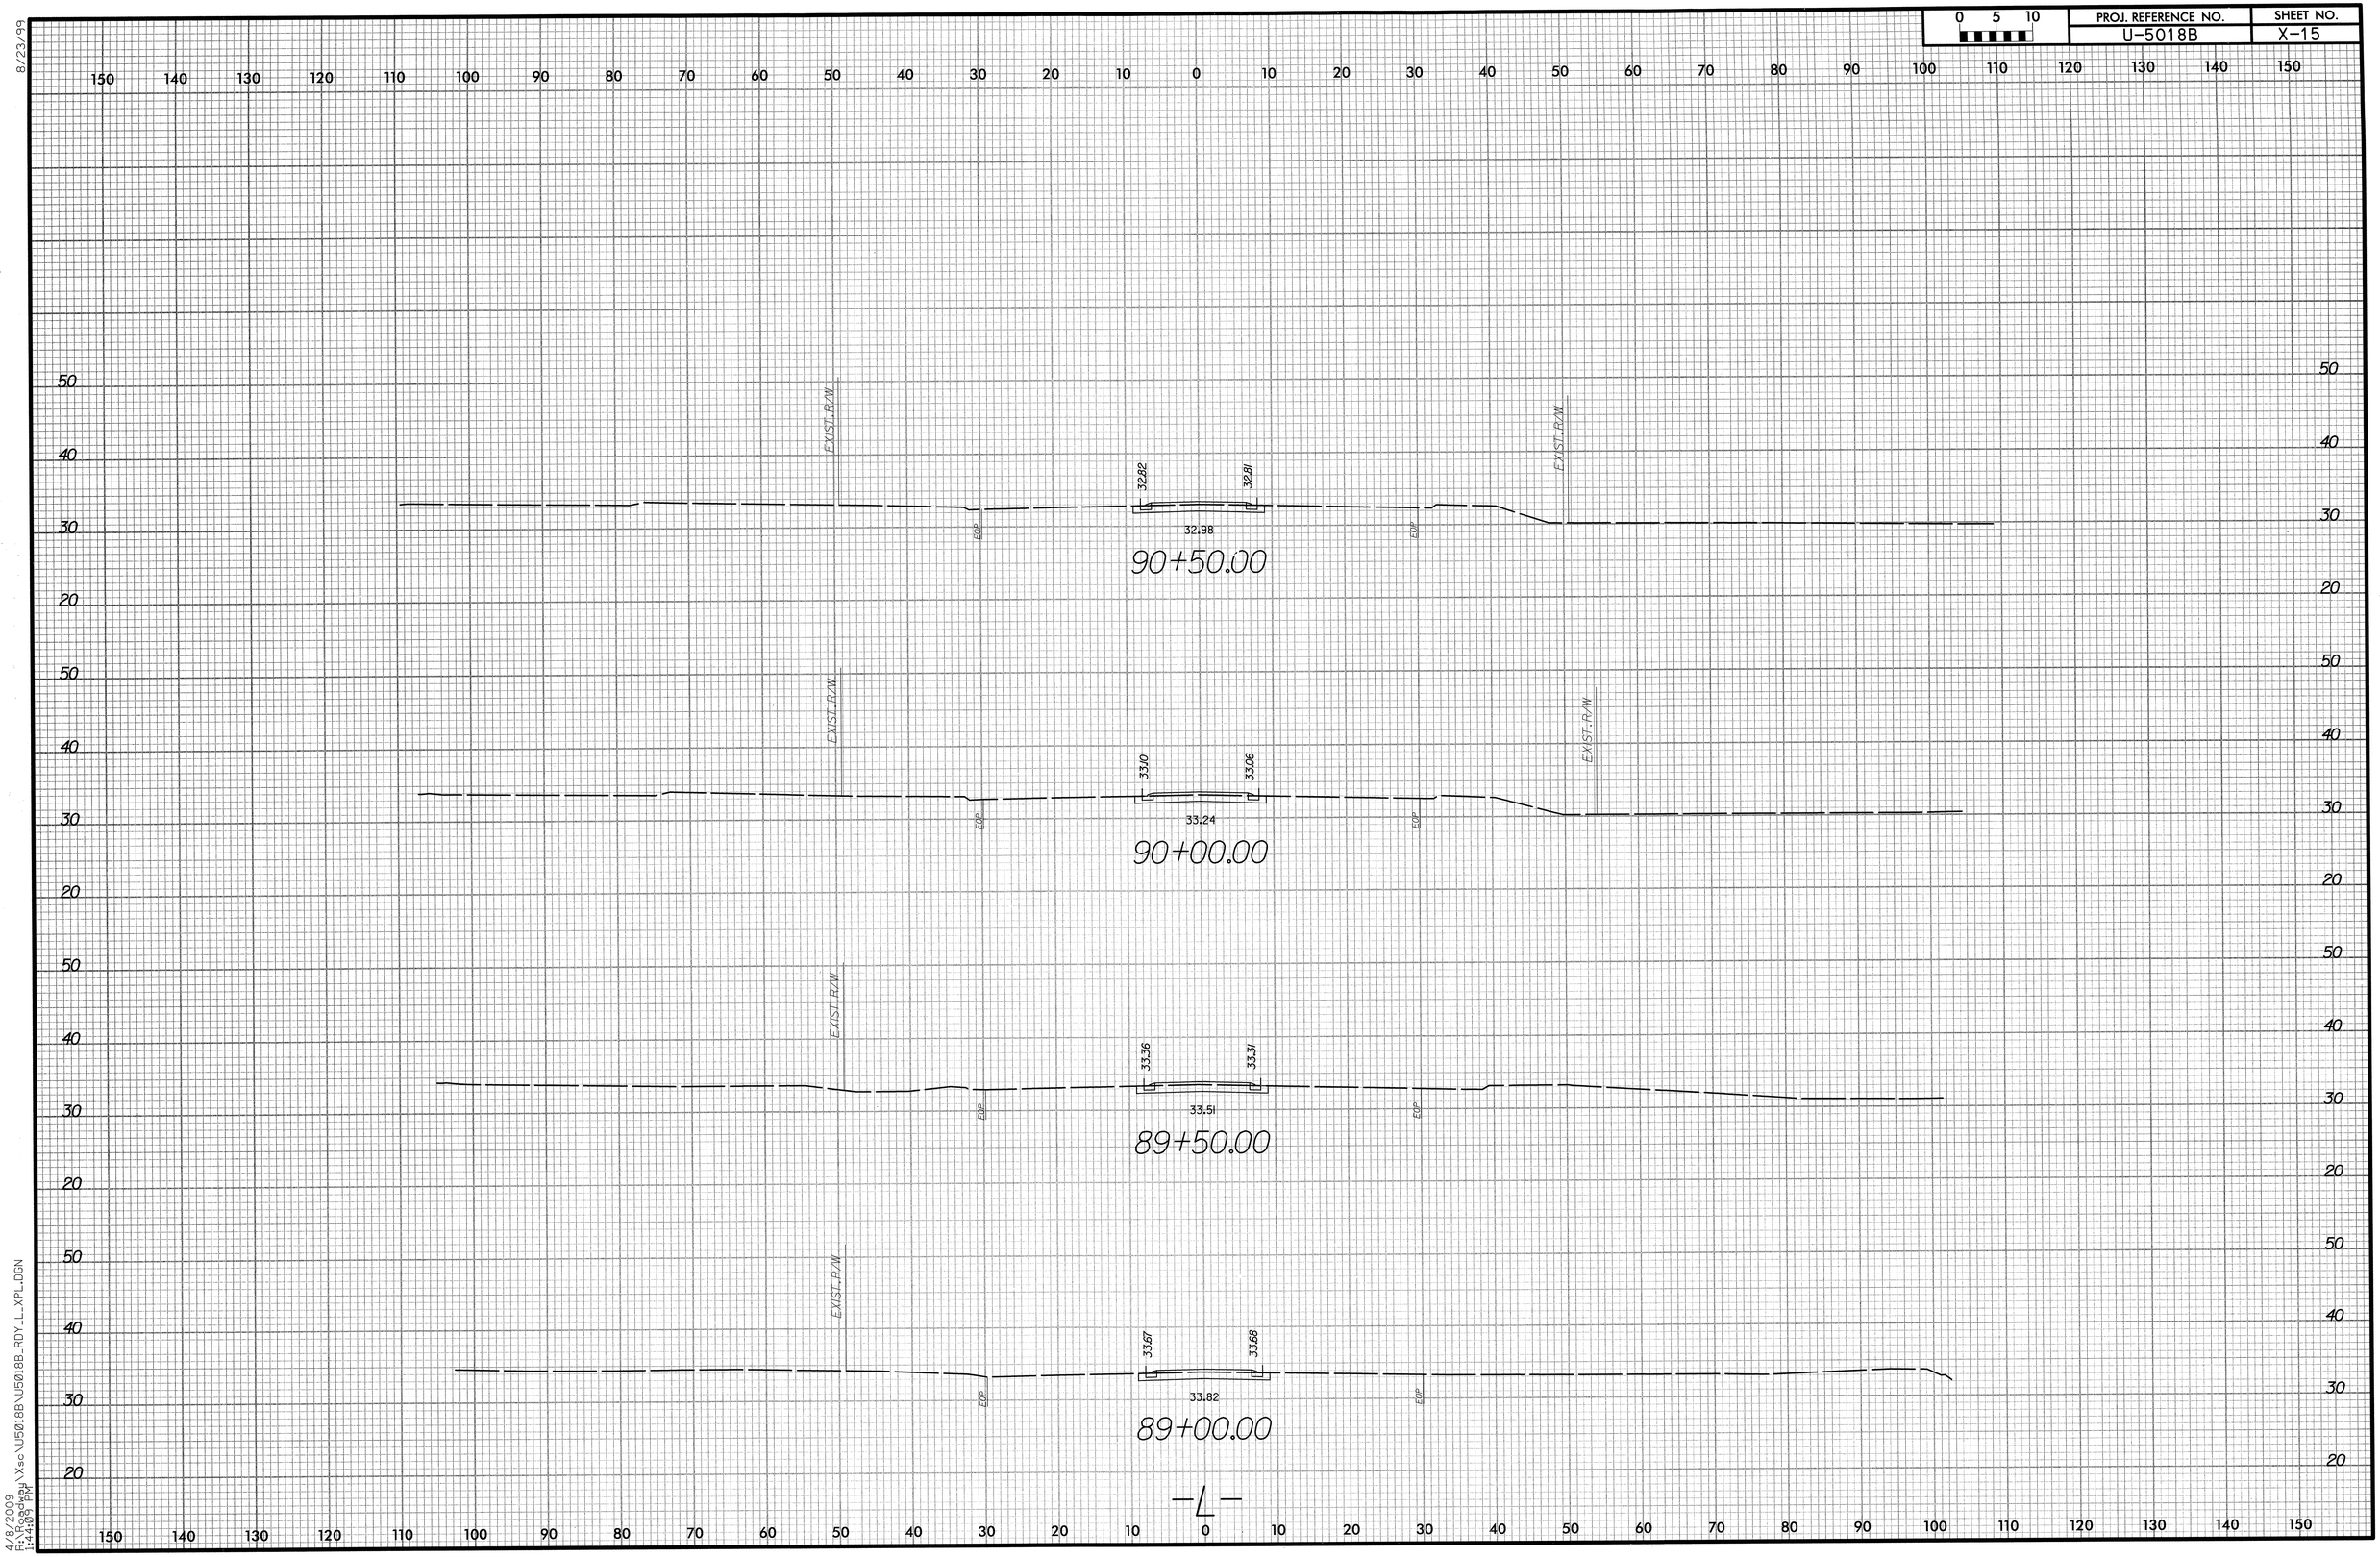

8/23/99

4/8/2009
R:\Roadway\Xsc\U5018B\U5018B_RDY_LL_XPL.DGN
1:44:09 PM

0 5 10	PROJ. REFERENCE NO.	SHEET NO.
	U-5018B	X-16

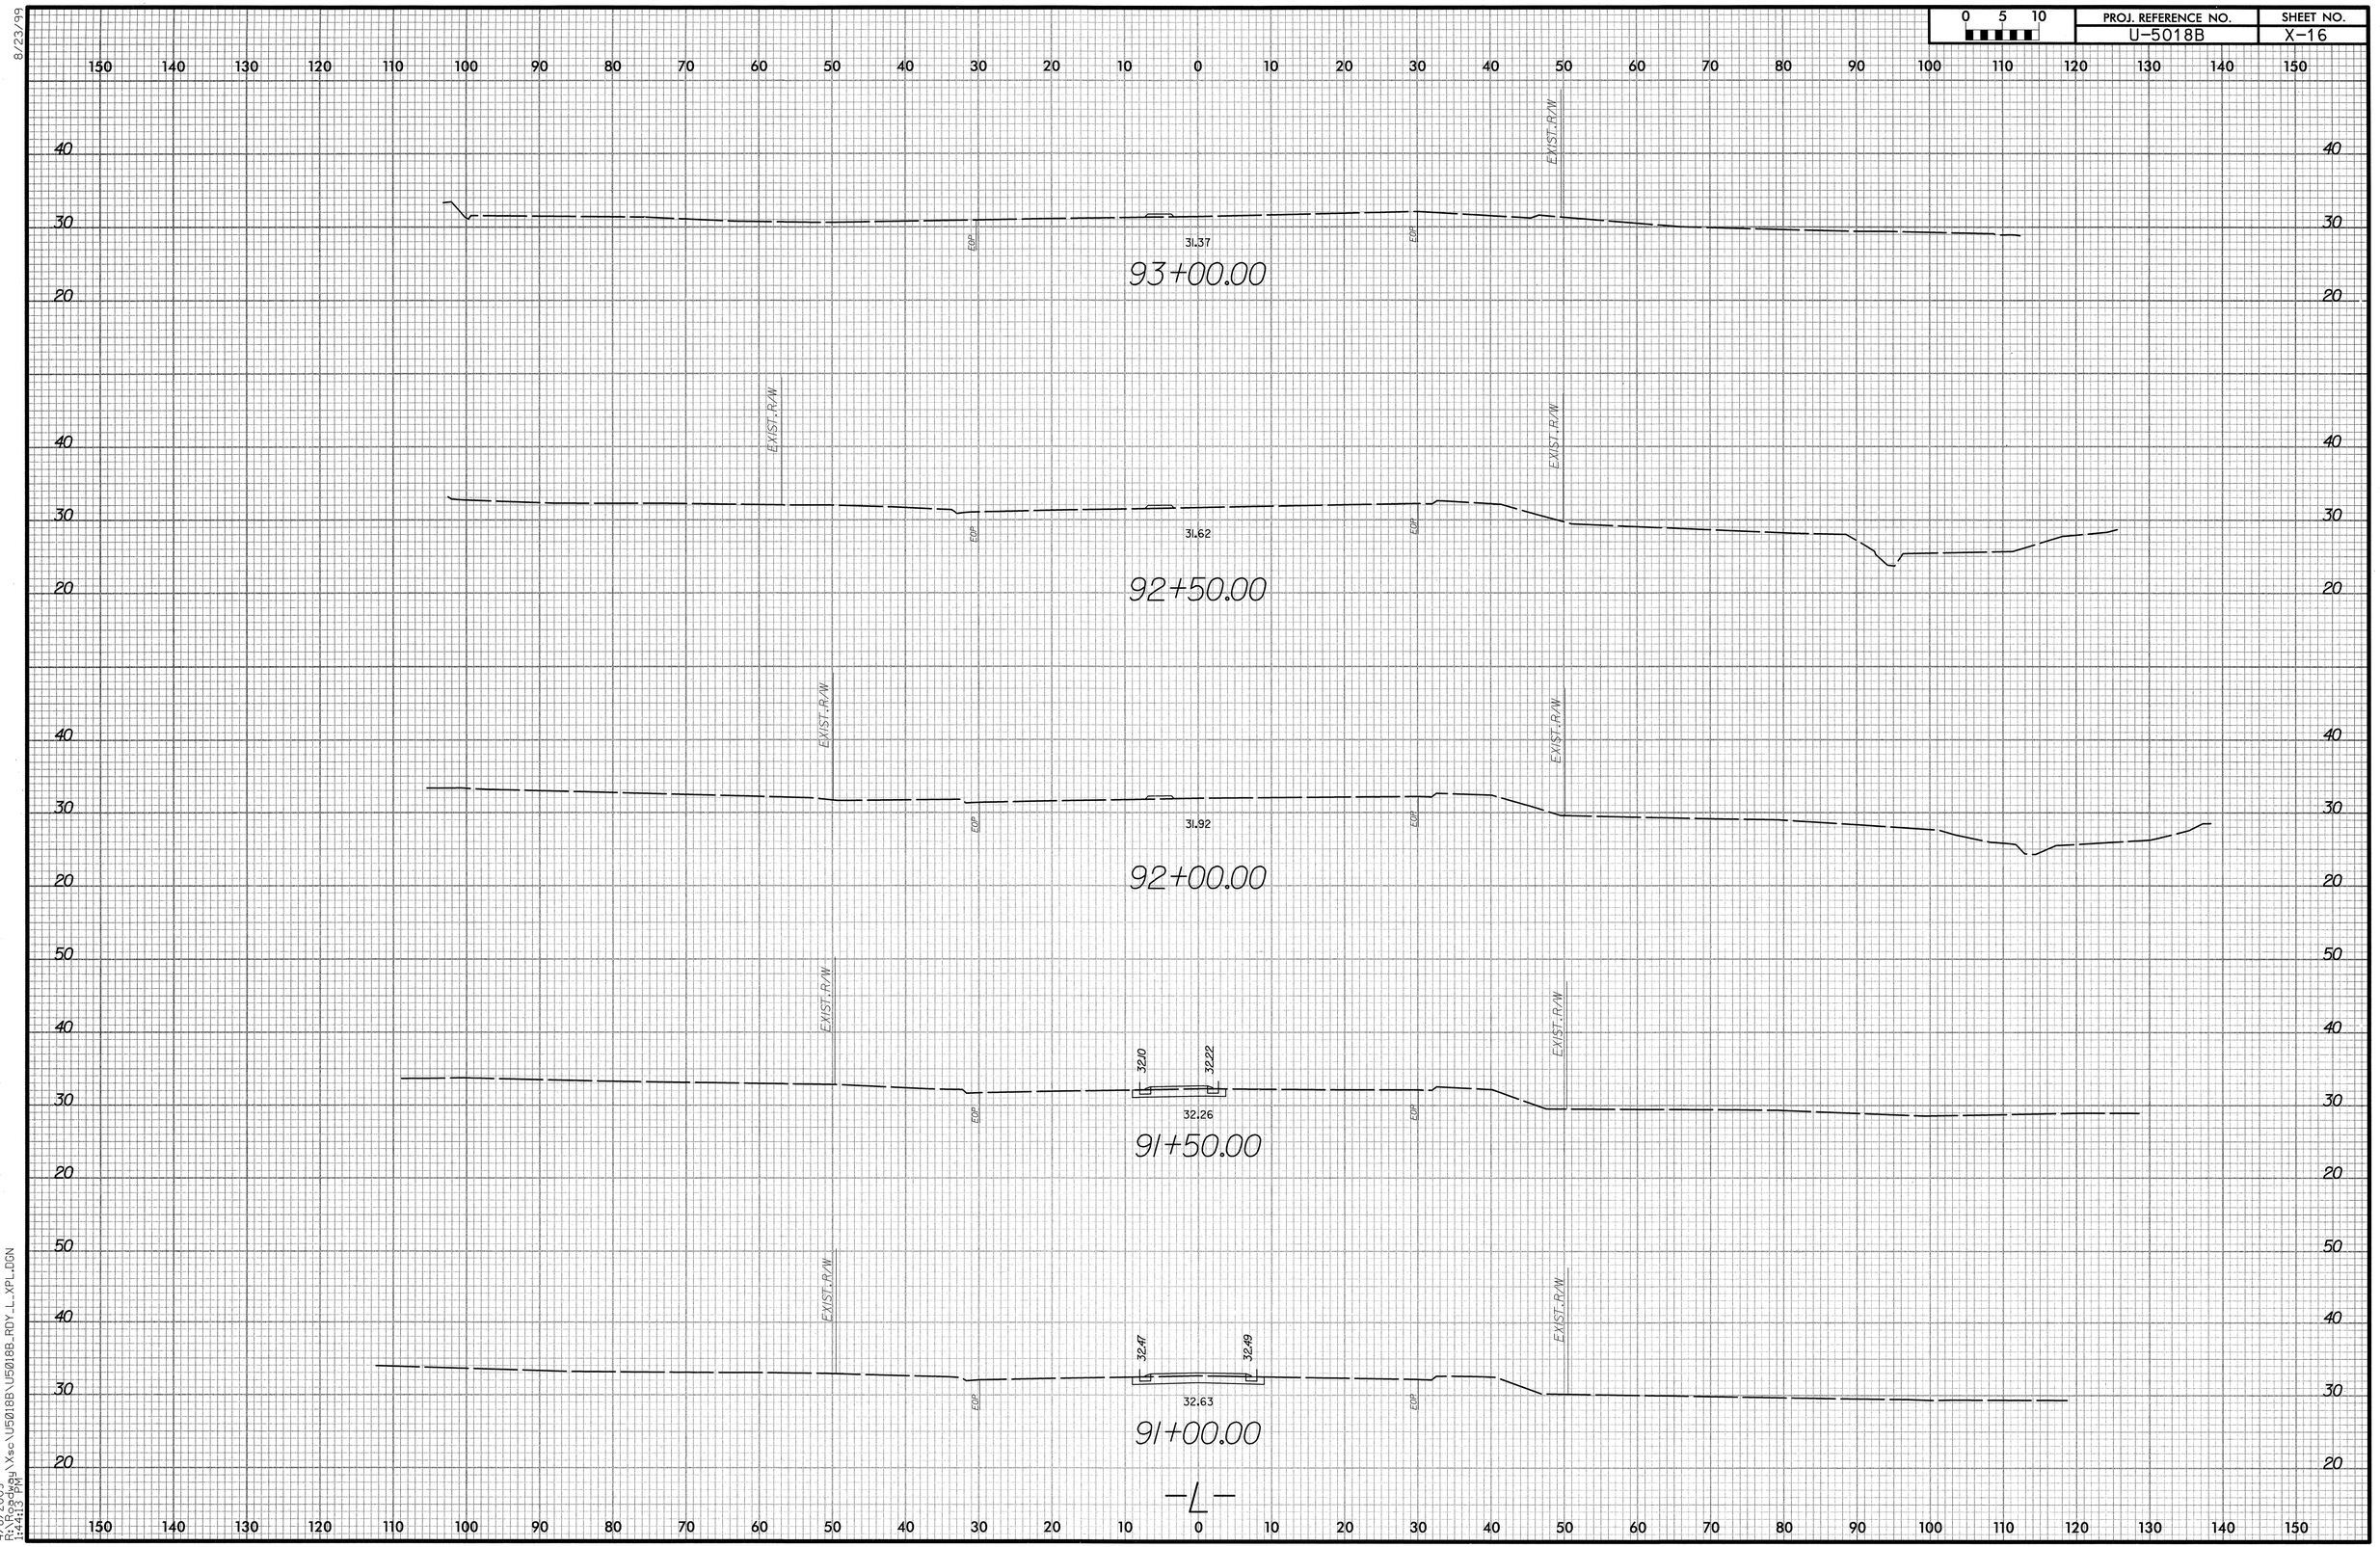

8/23/99

4/8/2009
R:\Roadway\Xsc\U5018B\U5018B_RDY_L_XPL.DGN
1:44:13 PM

0 5 10	PROJ. REFERENCE NO.	SHEET NO.
	U-5018B	X-17

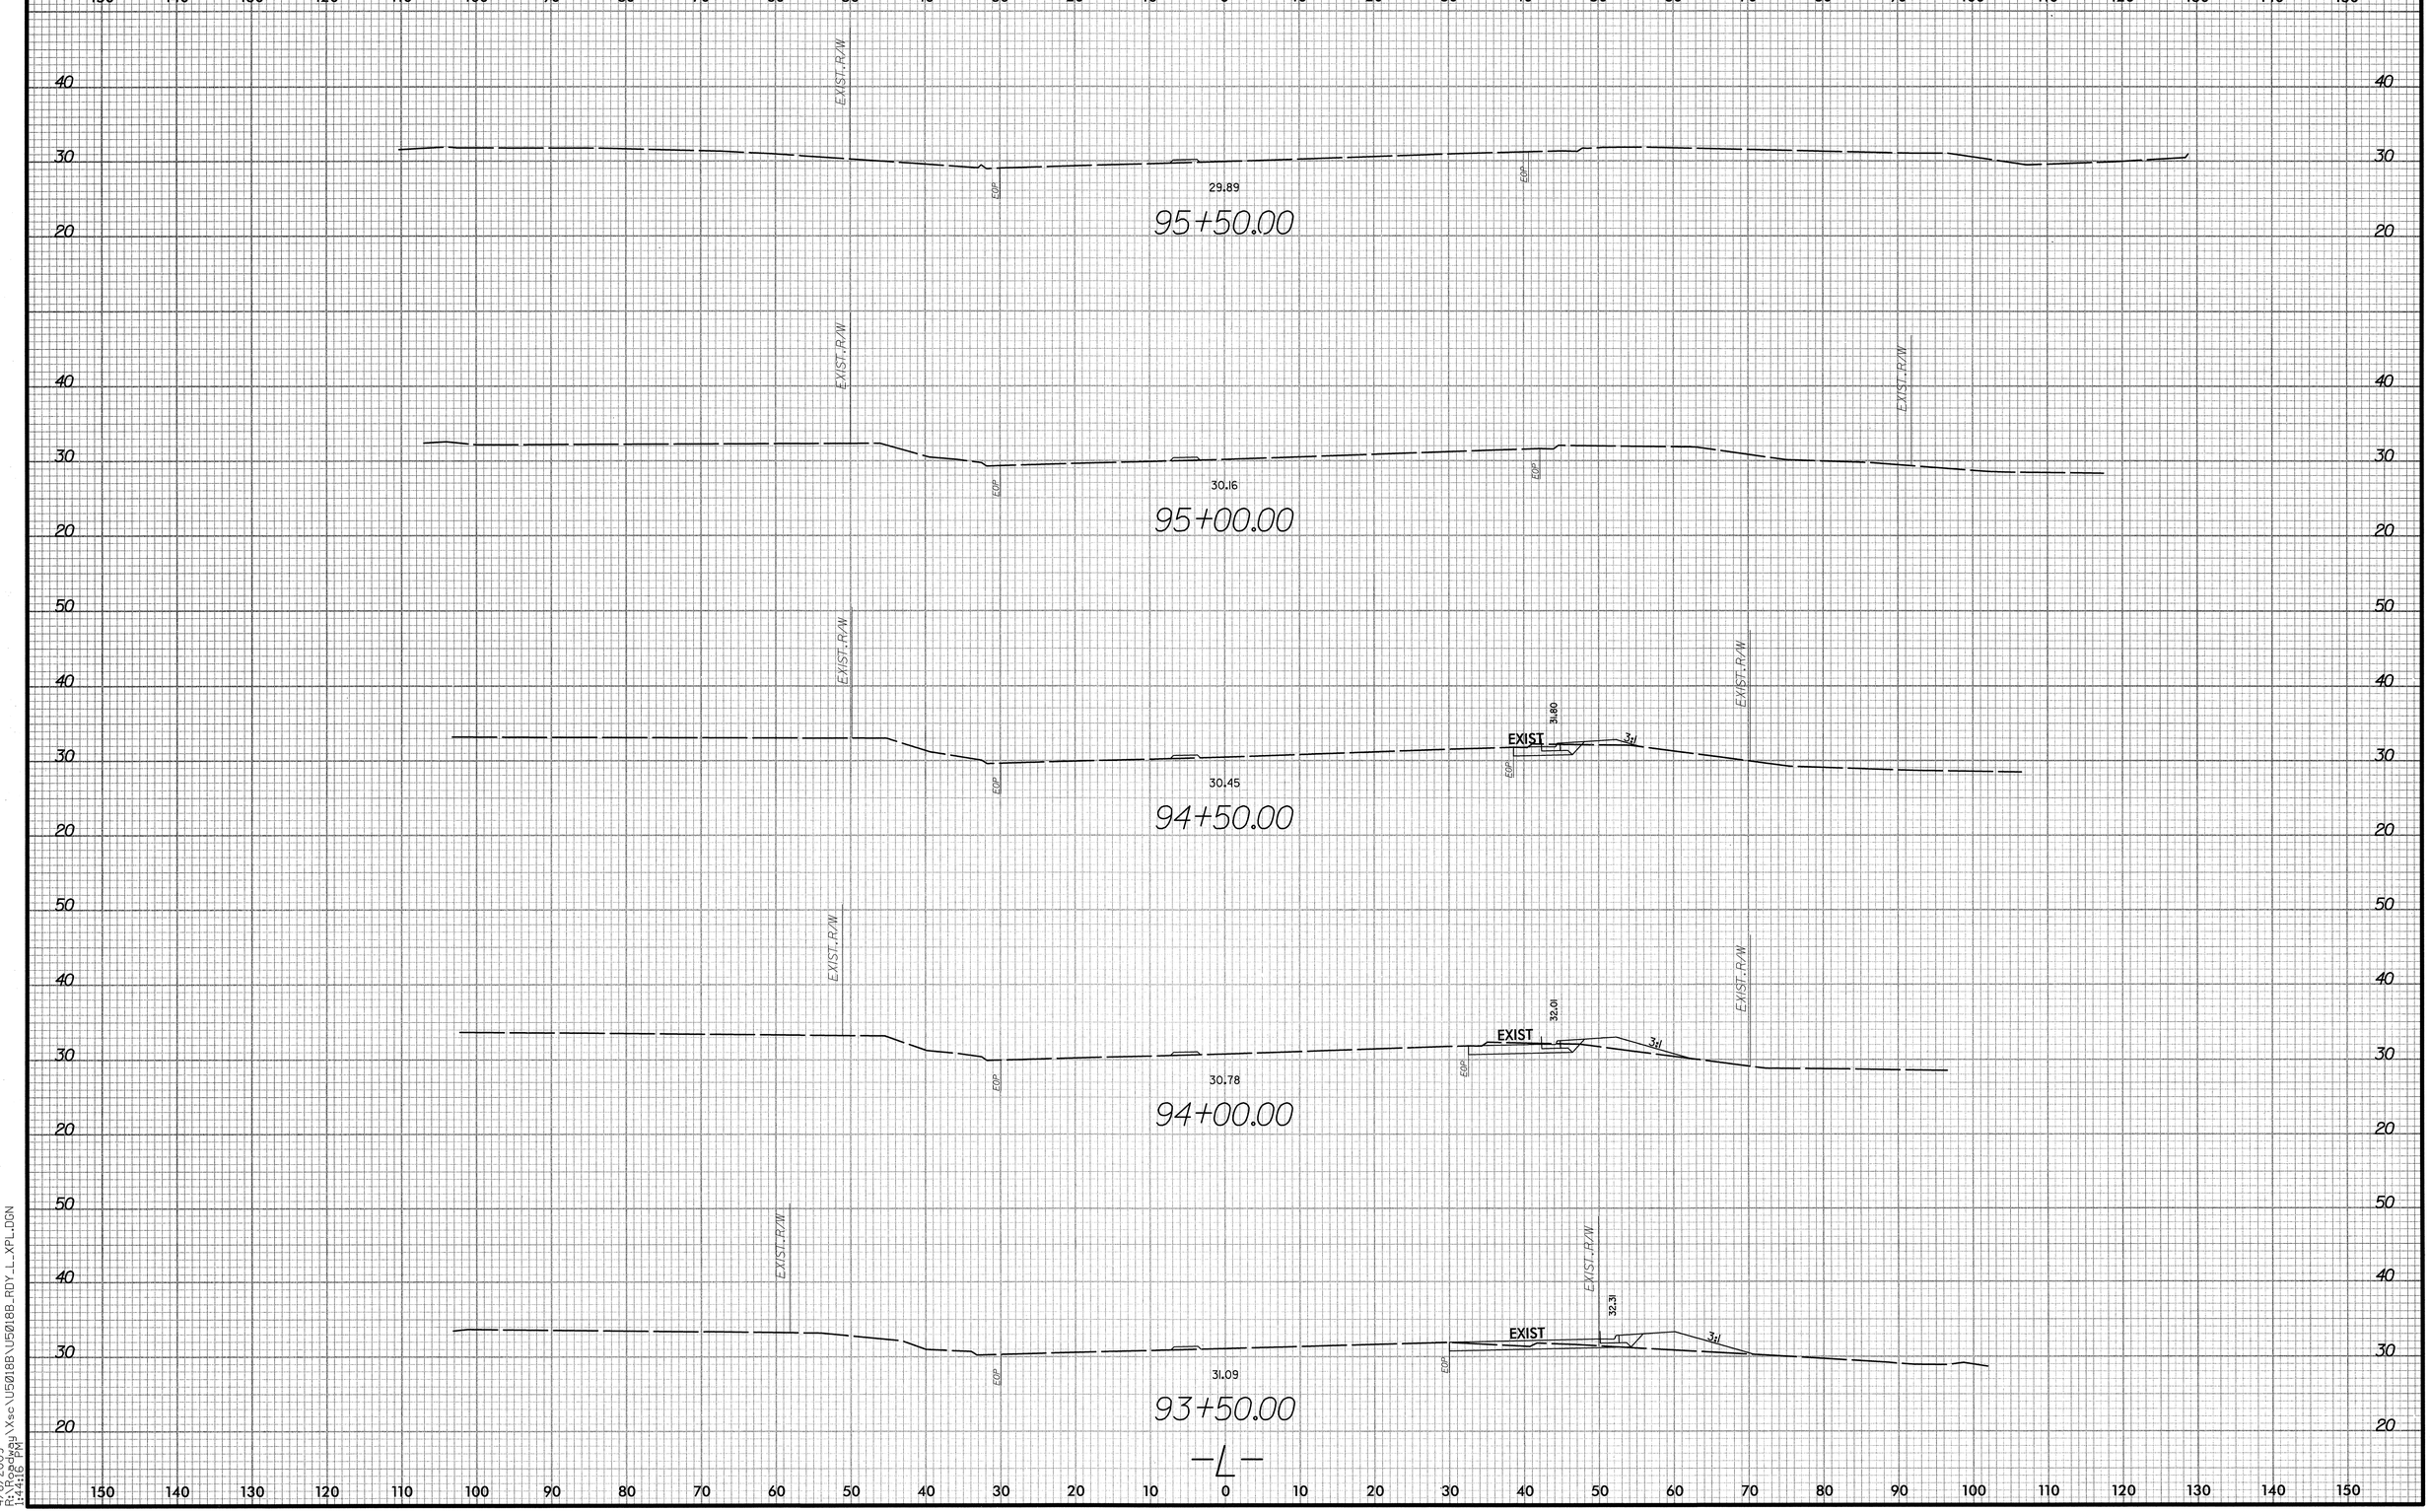

8/23/99

4/8/2009
R:\Roadway\Xsc\U5018B\U5018B_RDY_L_XPL.DGN
1:44:16 PM

0 5 10	PROJ. REFERENCE NO.	SHEET NO.
	U-5018B	X-18

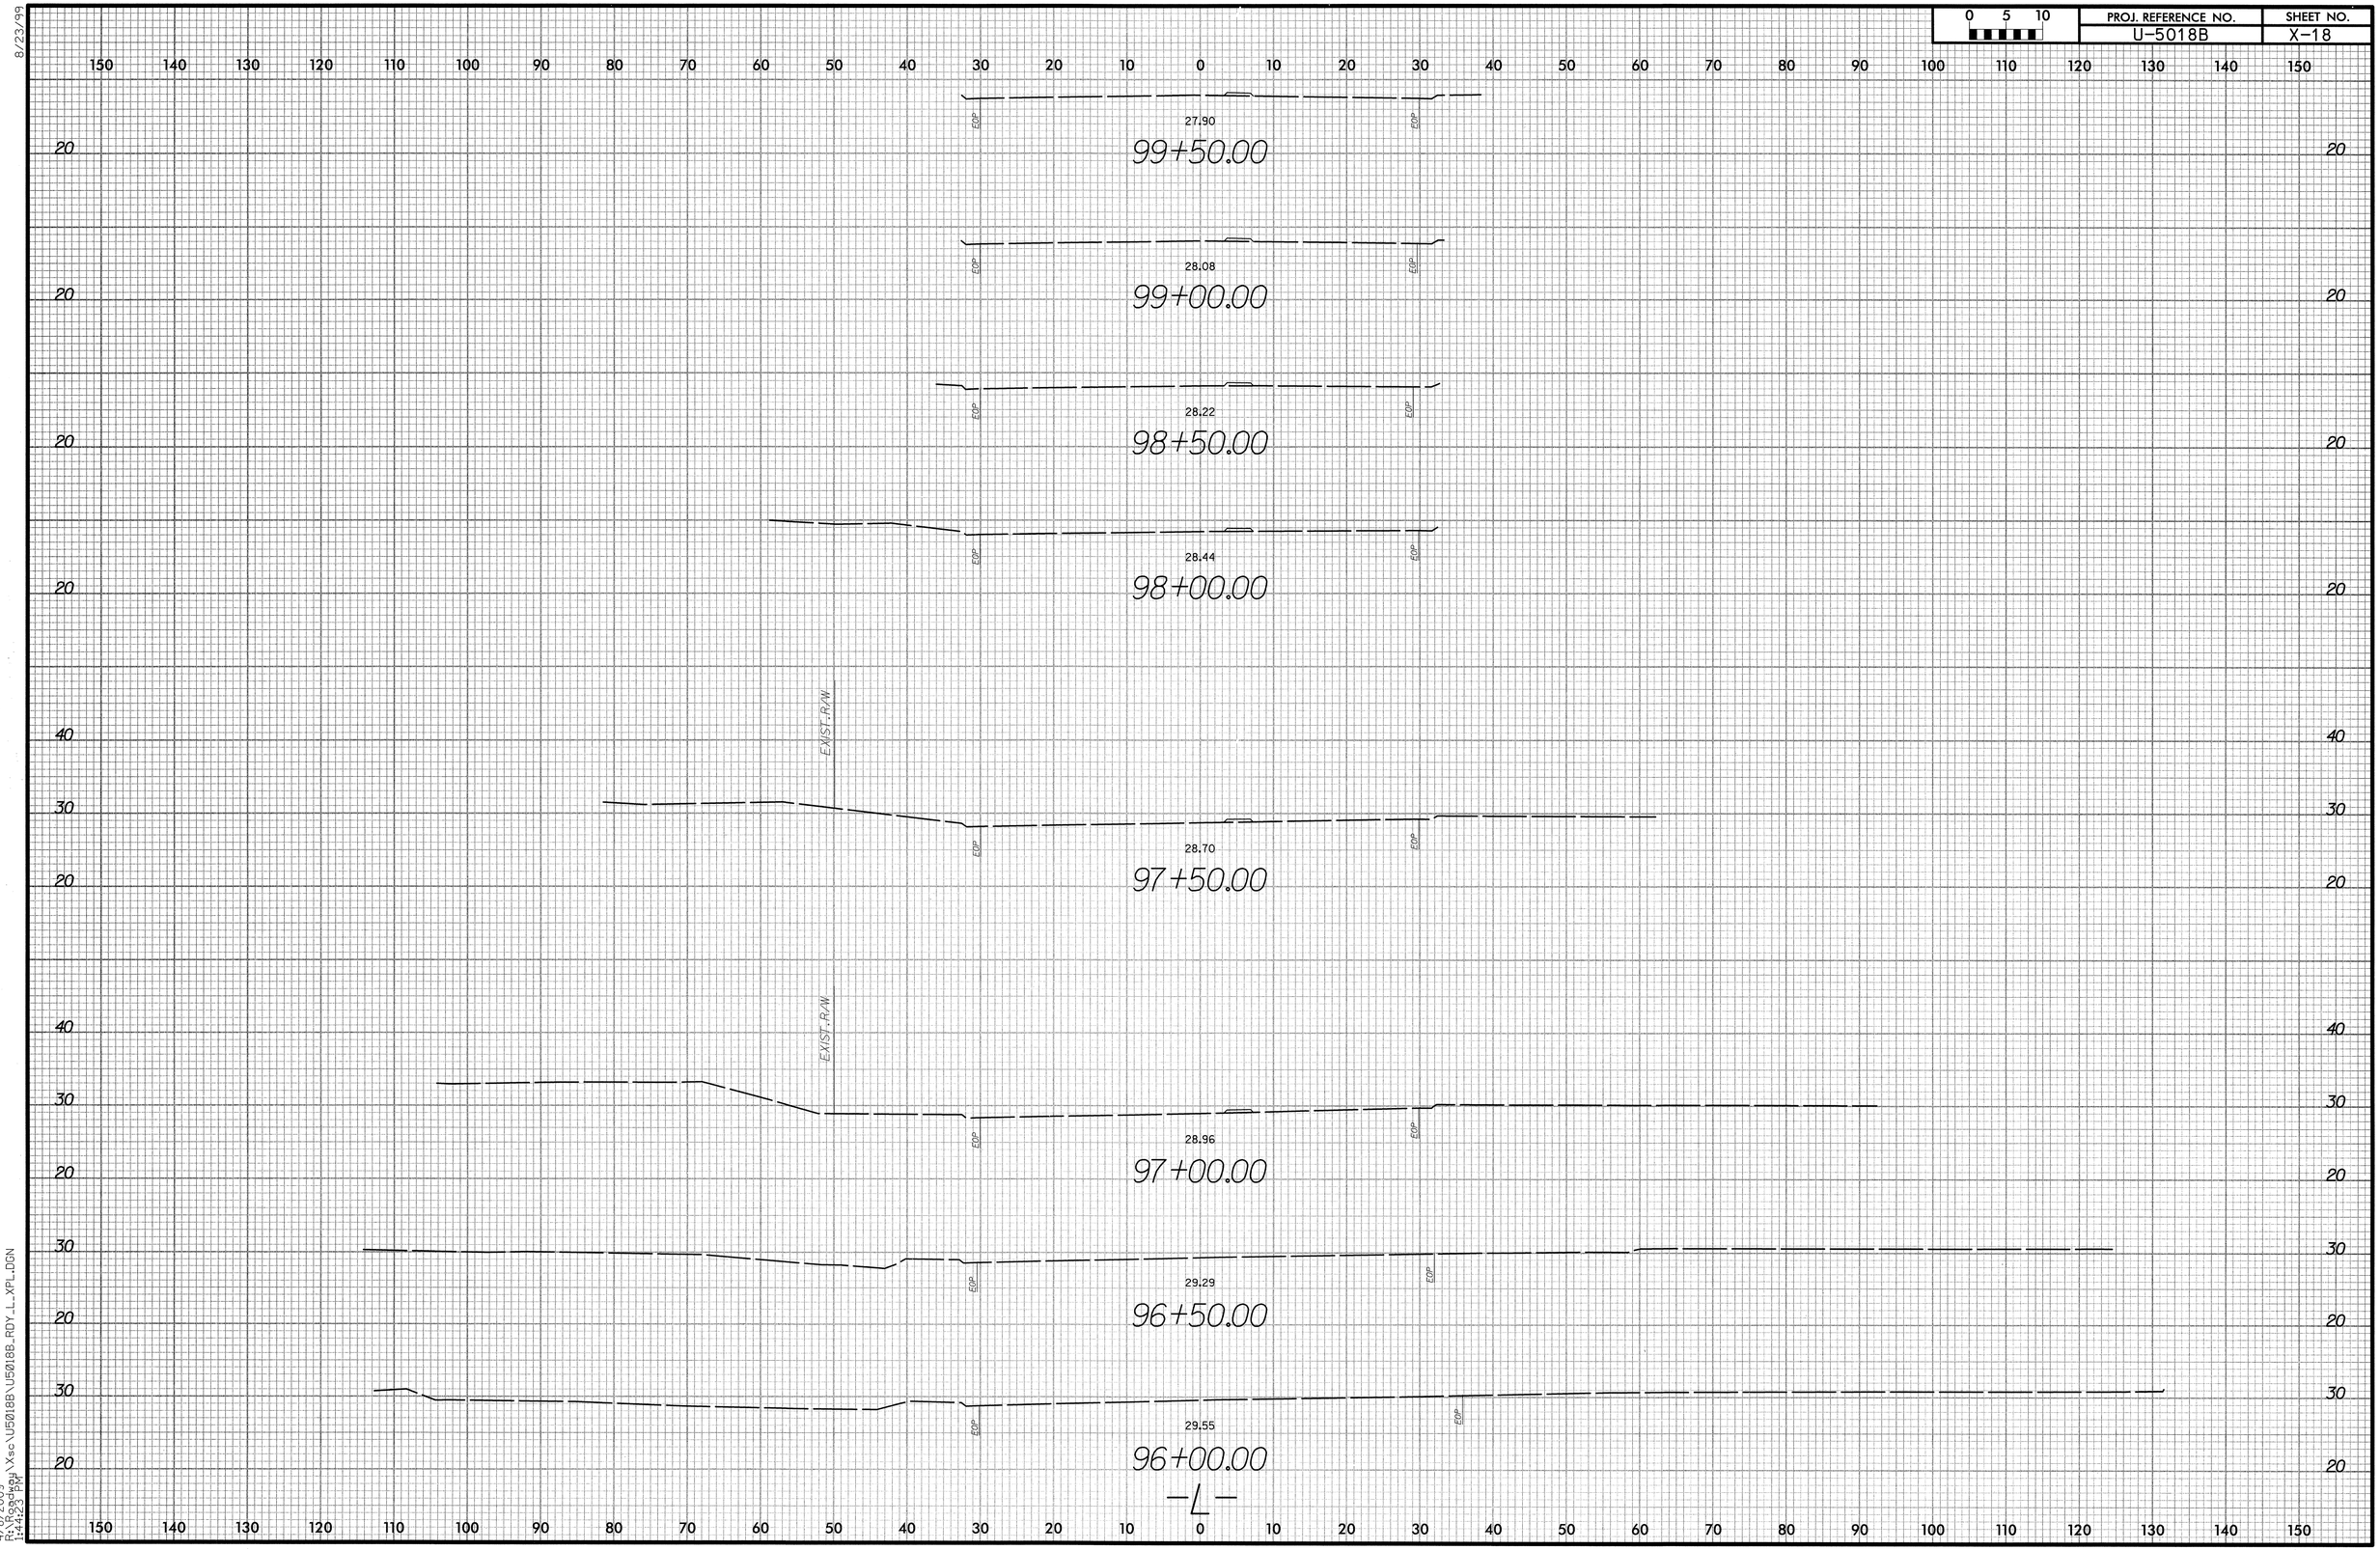

8/23/99

4/8/2009
R:\Roadway\Xsc\U5018B\U5018B_RDY_L_XPL.DGN
1:44:23 PM

0 5 10	PROJ. REFERENCE NO.	SHEET NO.
	U-5018B	X-19

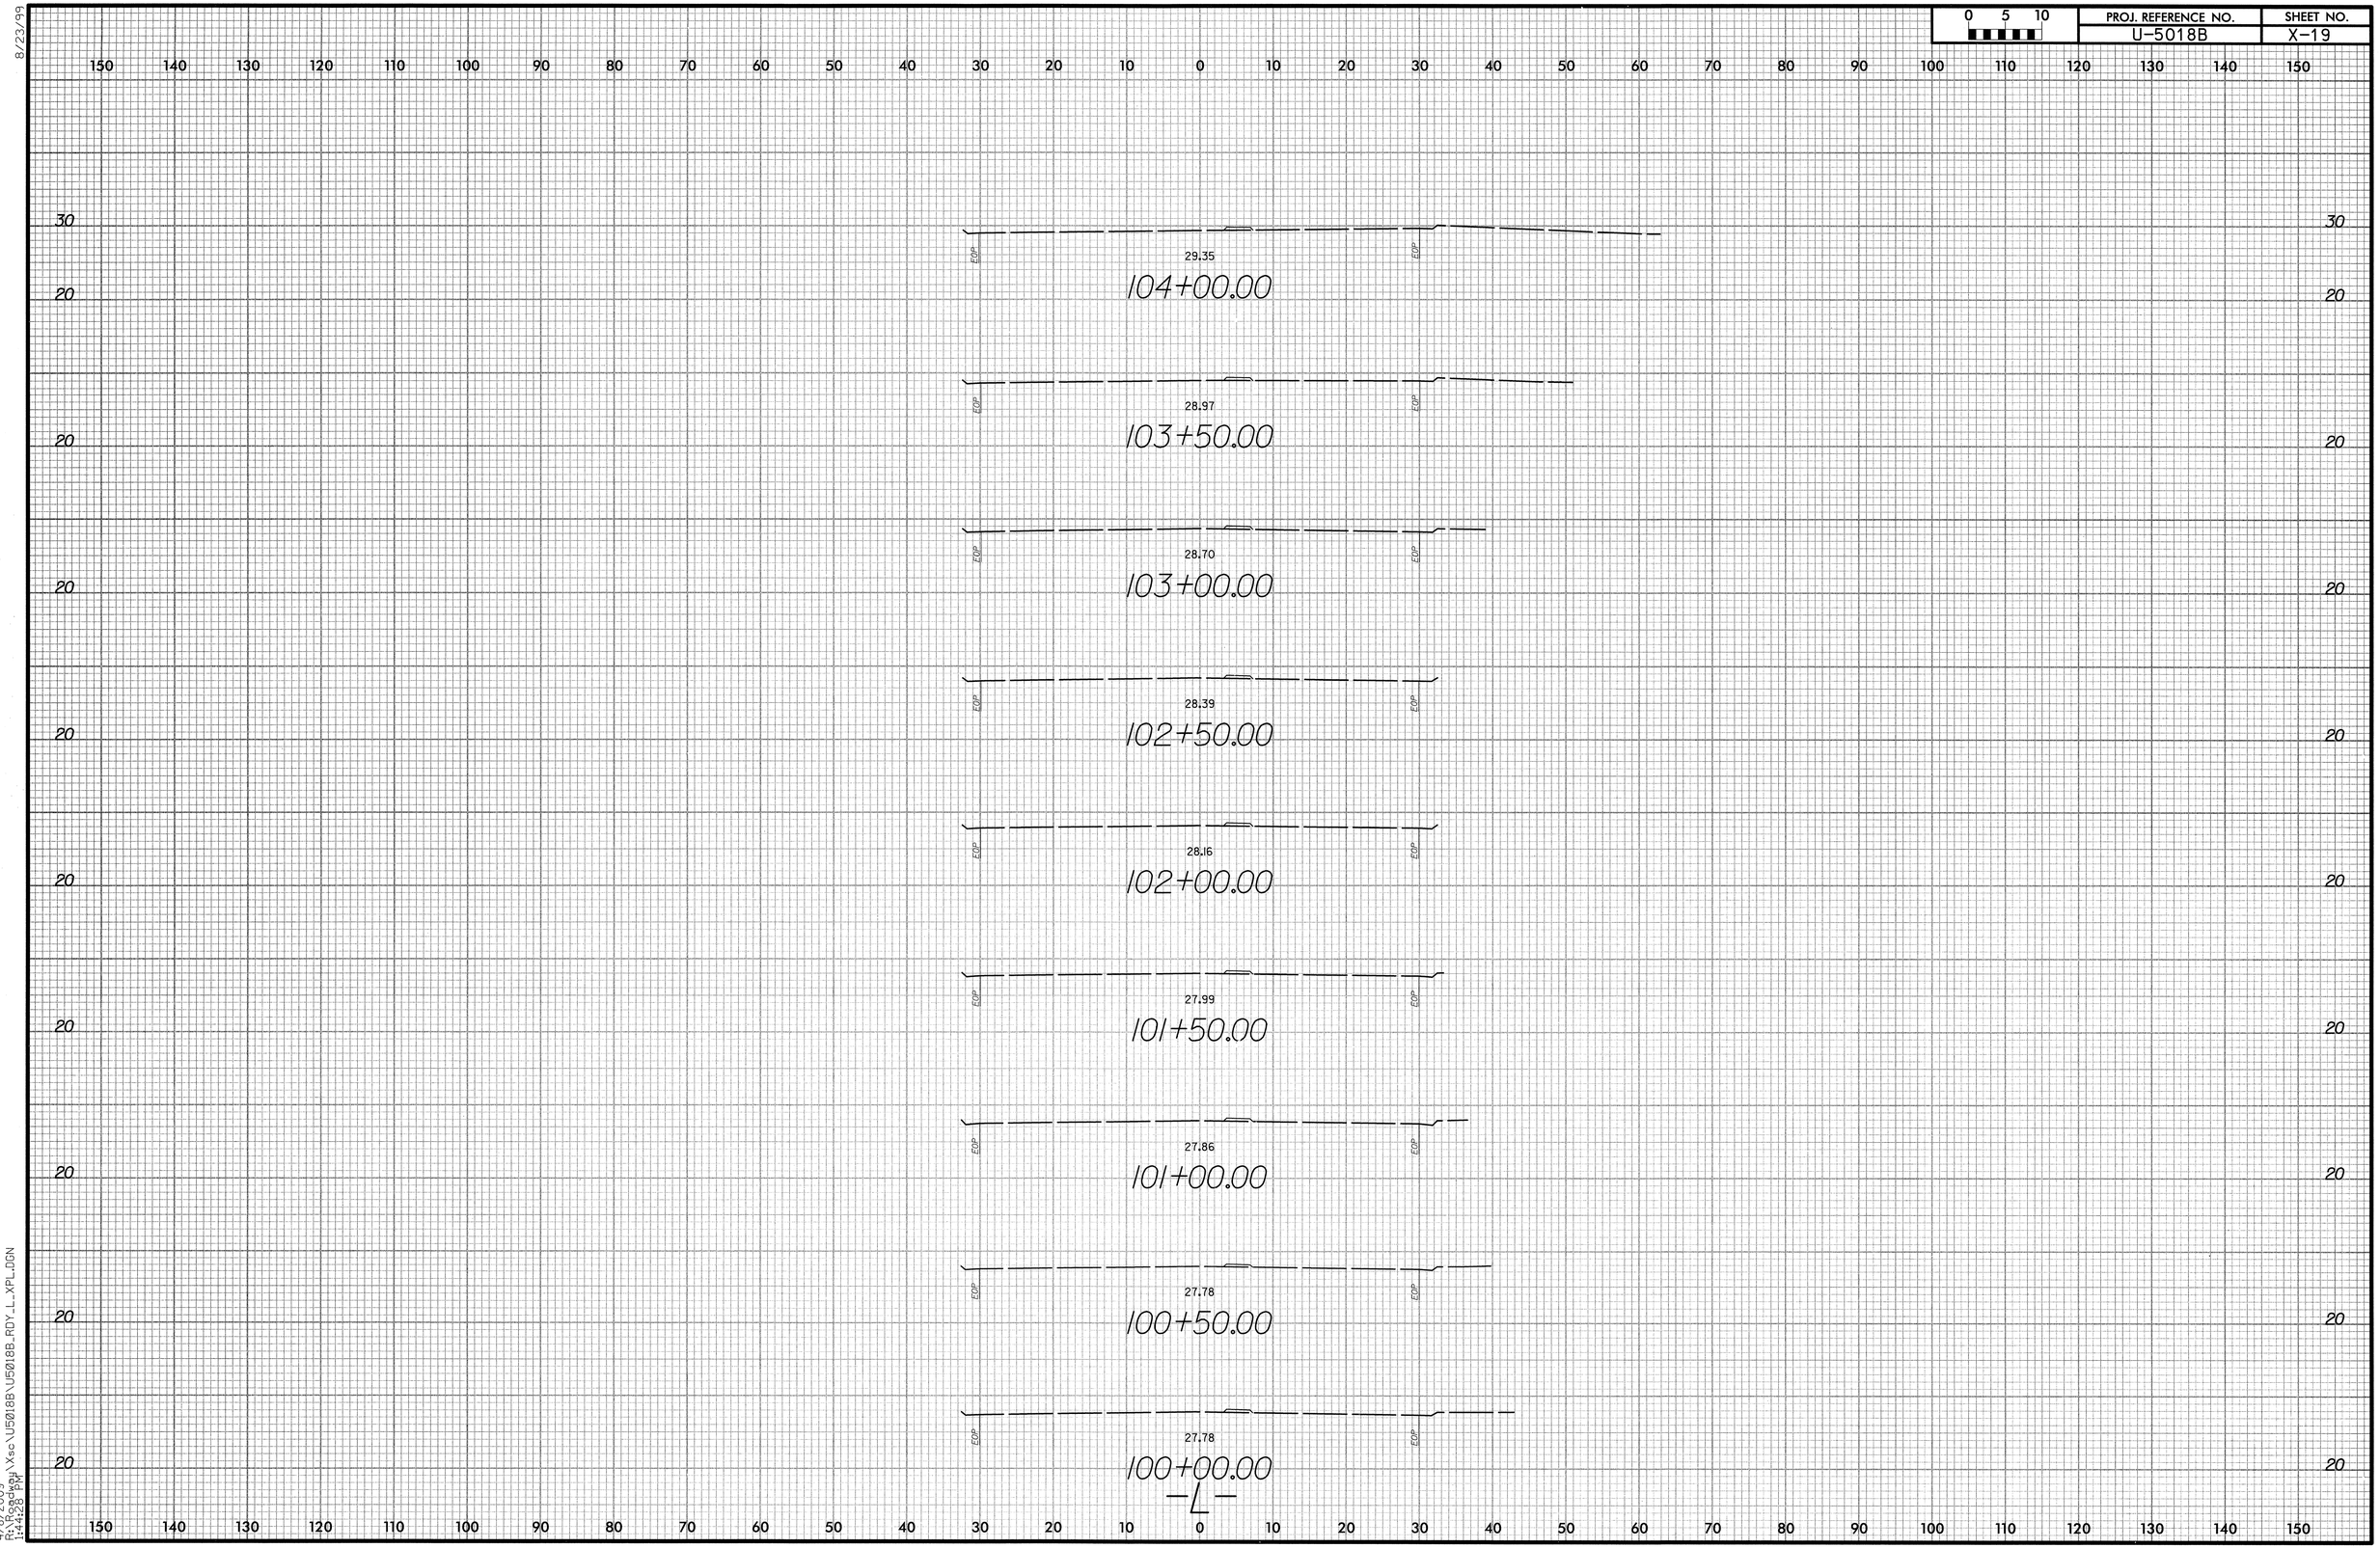

8/23/99

4/8/2009
R:\Roadway\Xsc\U5018B\U5018B_RDY_L_XPL.DGN
1:44:28 PM

0 5 10	PROJ. REFERENCE NO.	SHEET NO.
	U-5018B	X-20

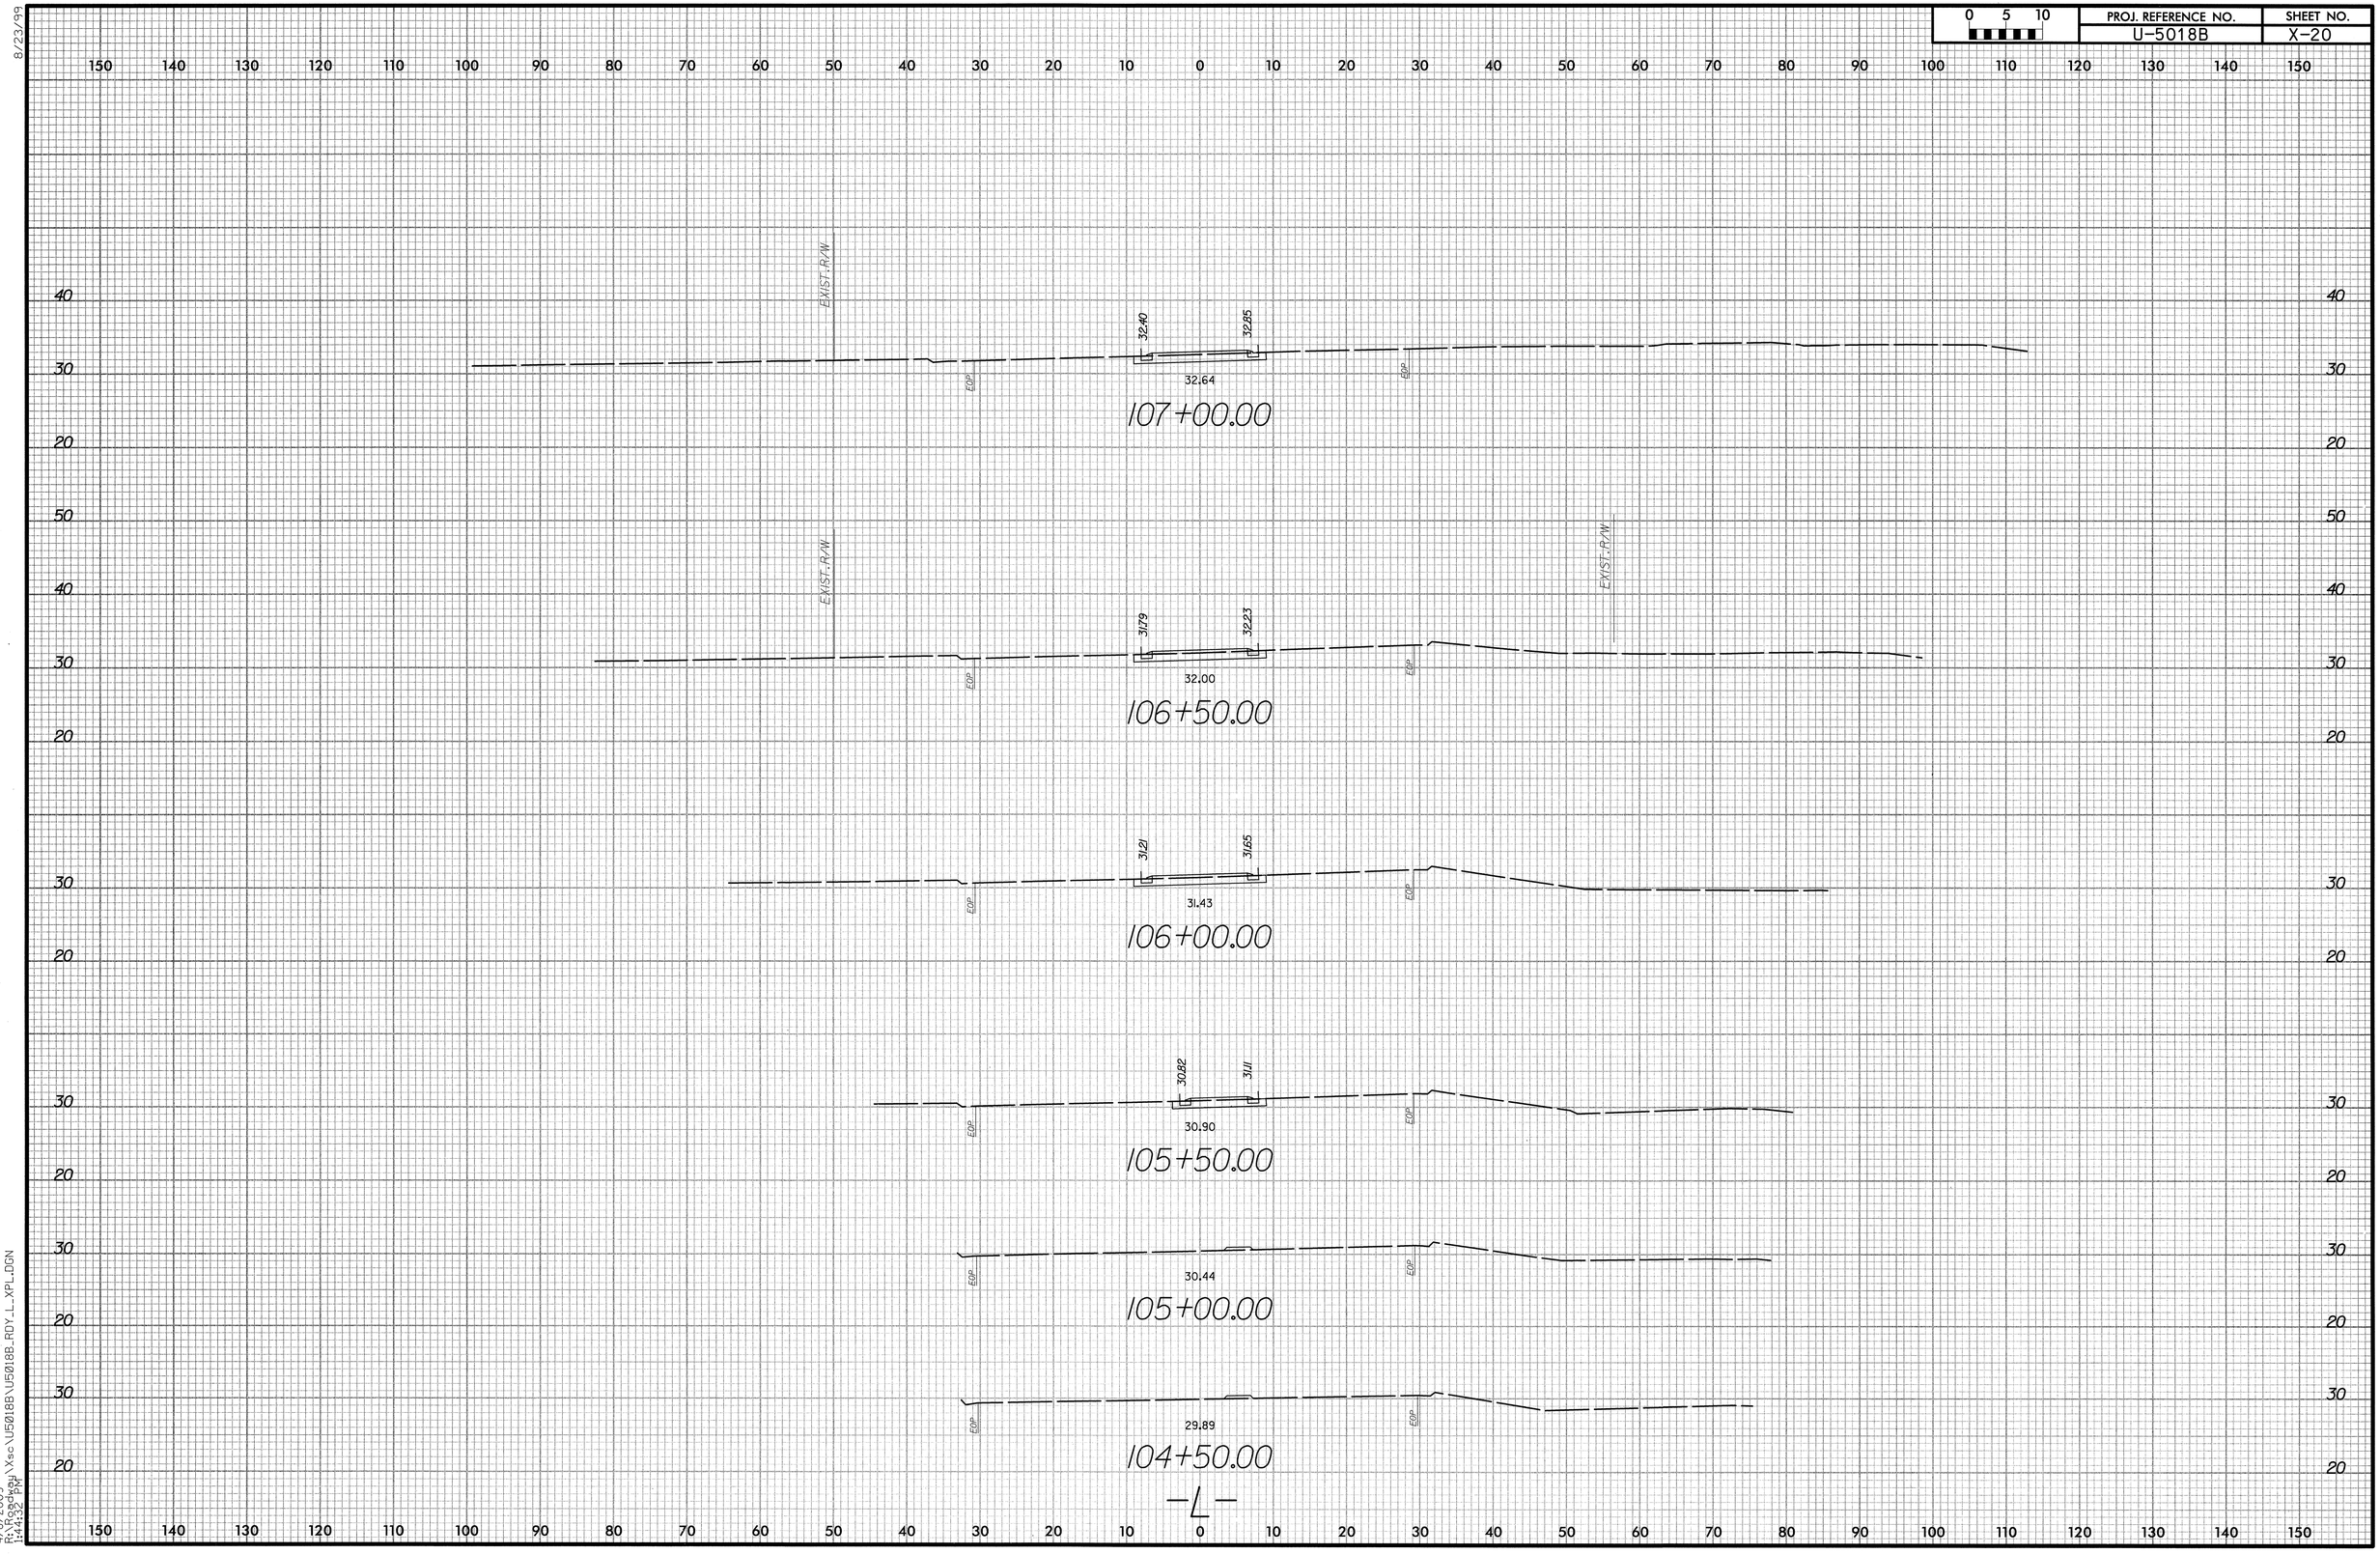

8/23/99

4/8/2009
R:\Roadway\Xsc\U5018B\U5018B_RDY_L_XPL.DGN
11:44:32 PM

0 5 10	PROJ. REFERENCE NO.	SHEET NO.
	U-5018B	X-21

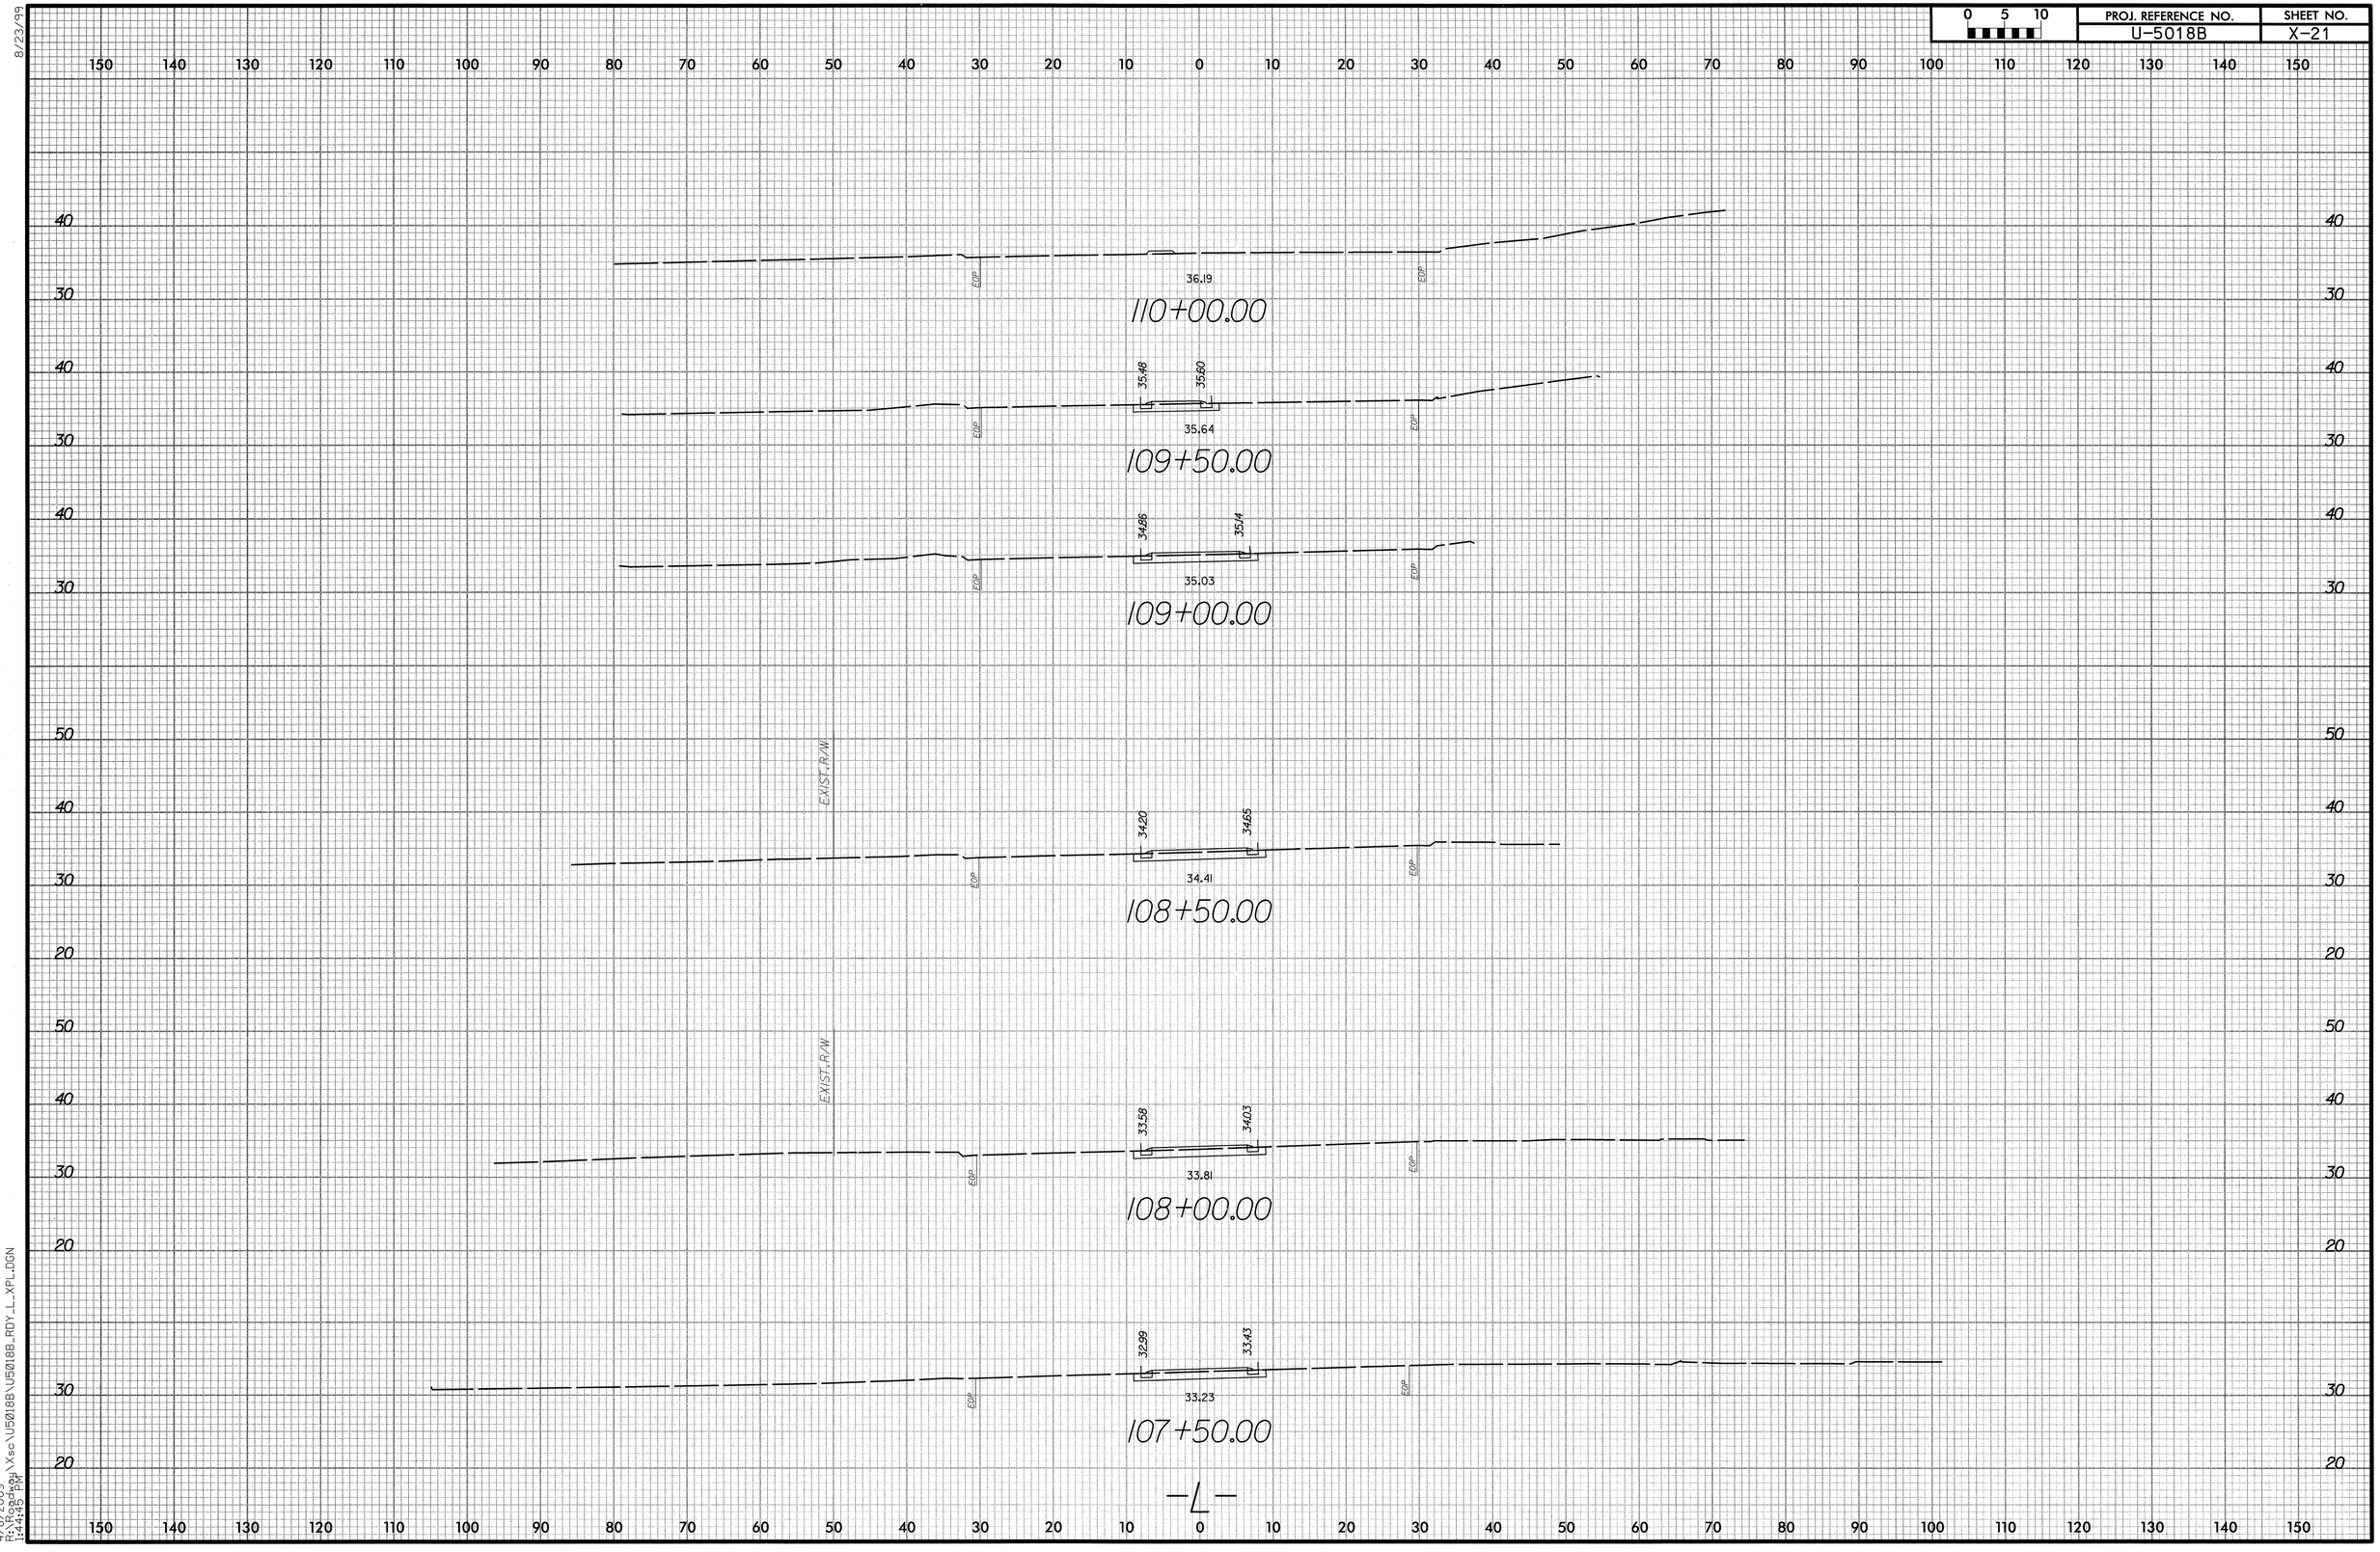

8/23/99

4/8/2009
R:\Roadway\Xsc\U5018B\U5018B_RDY_L_XPL.DGN
1:44:45 PM

0 5 10	PROJ. REFERENCE NO.	SHEET NO.
	U-5018B	X-22

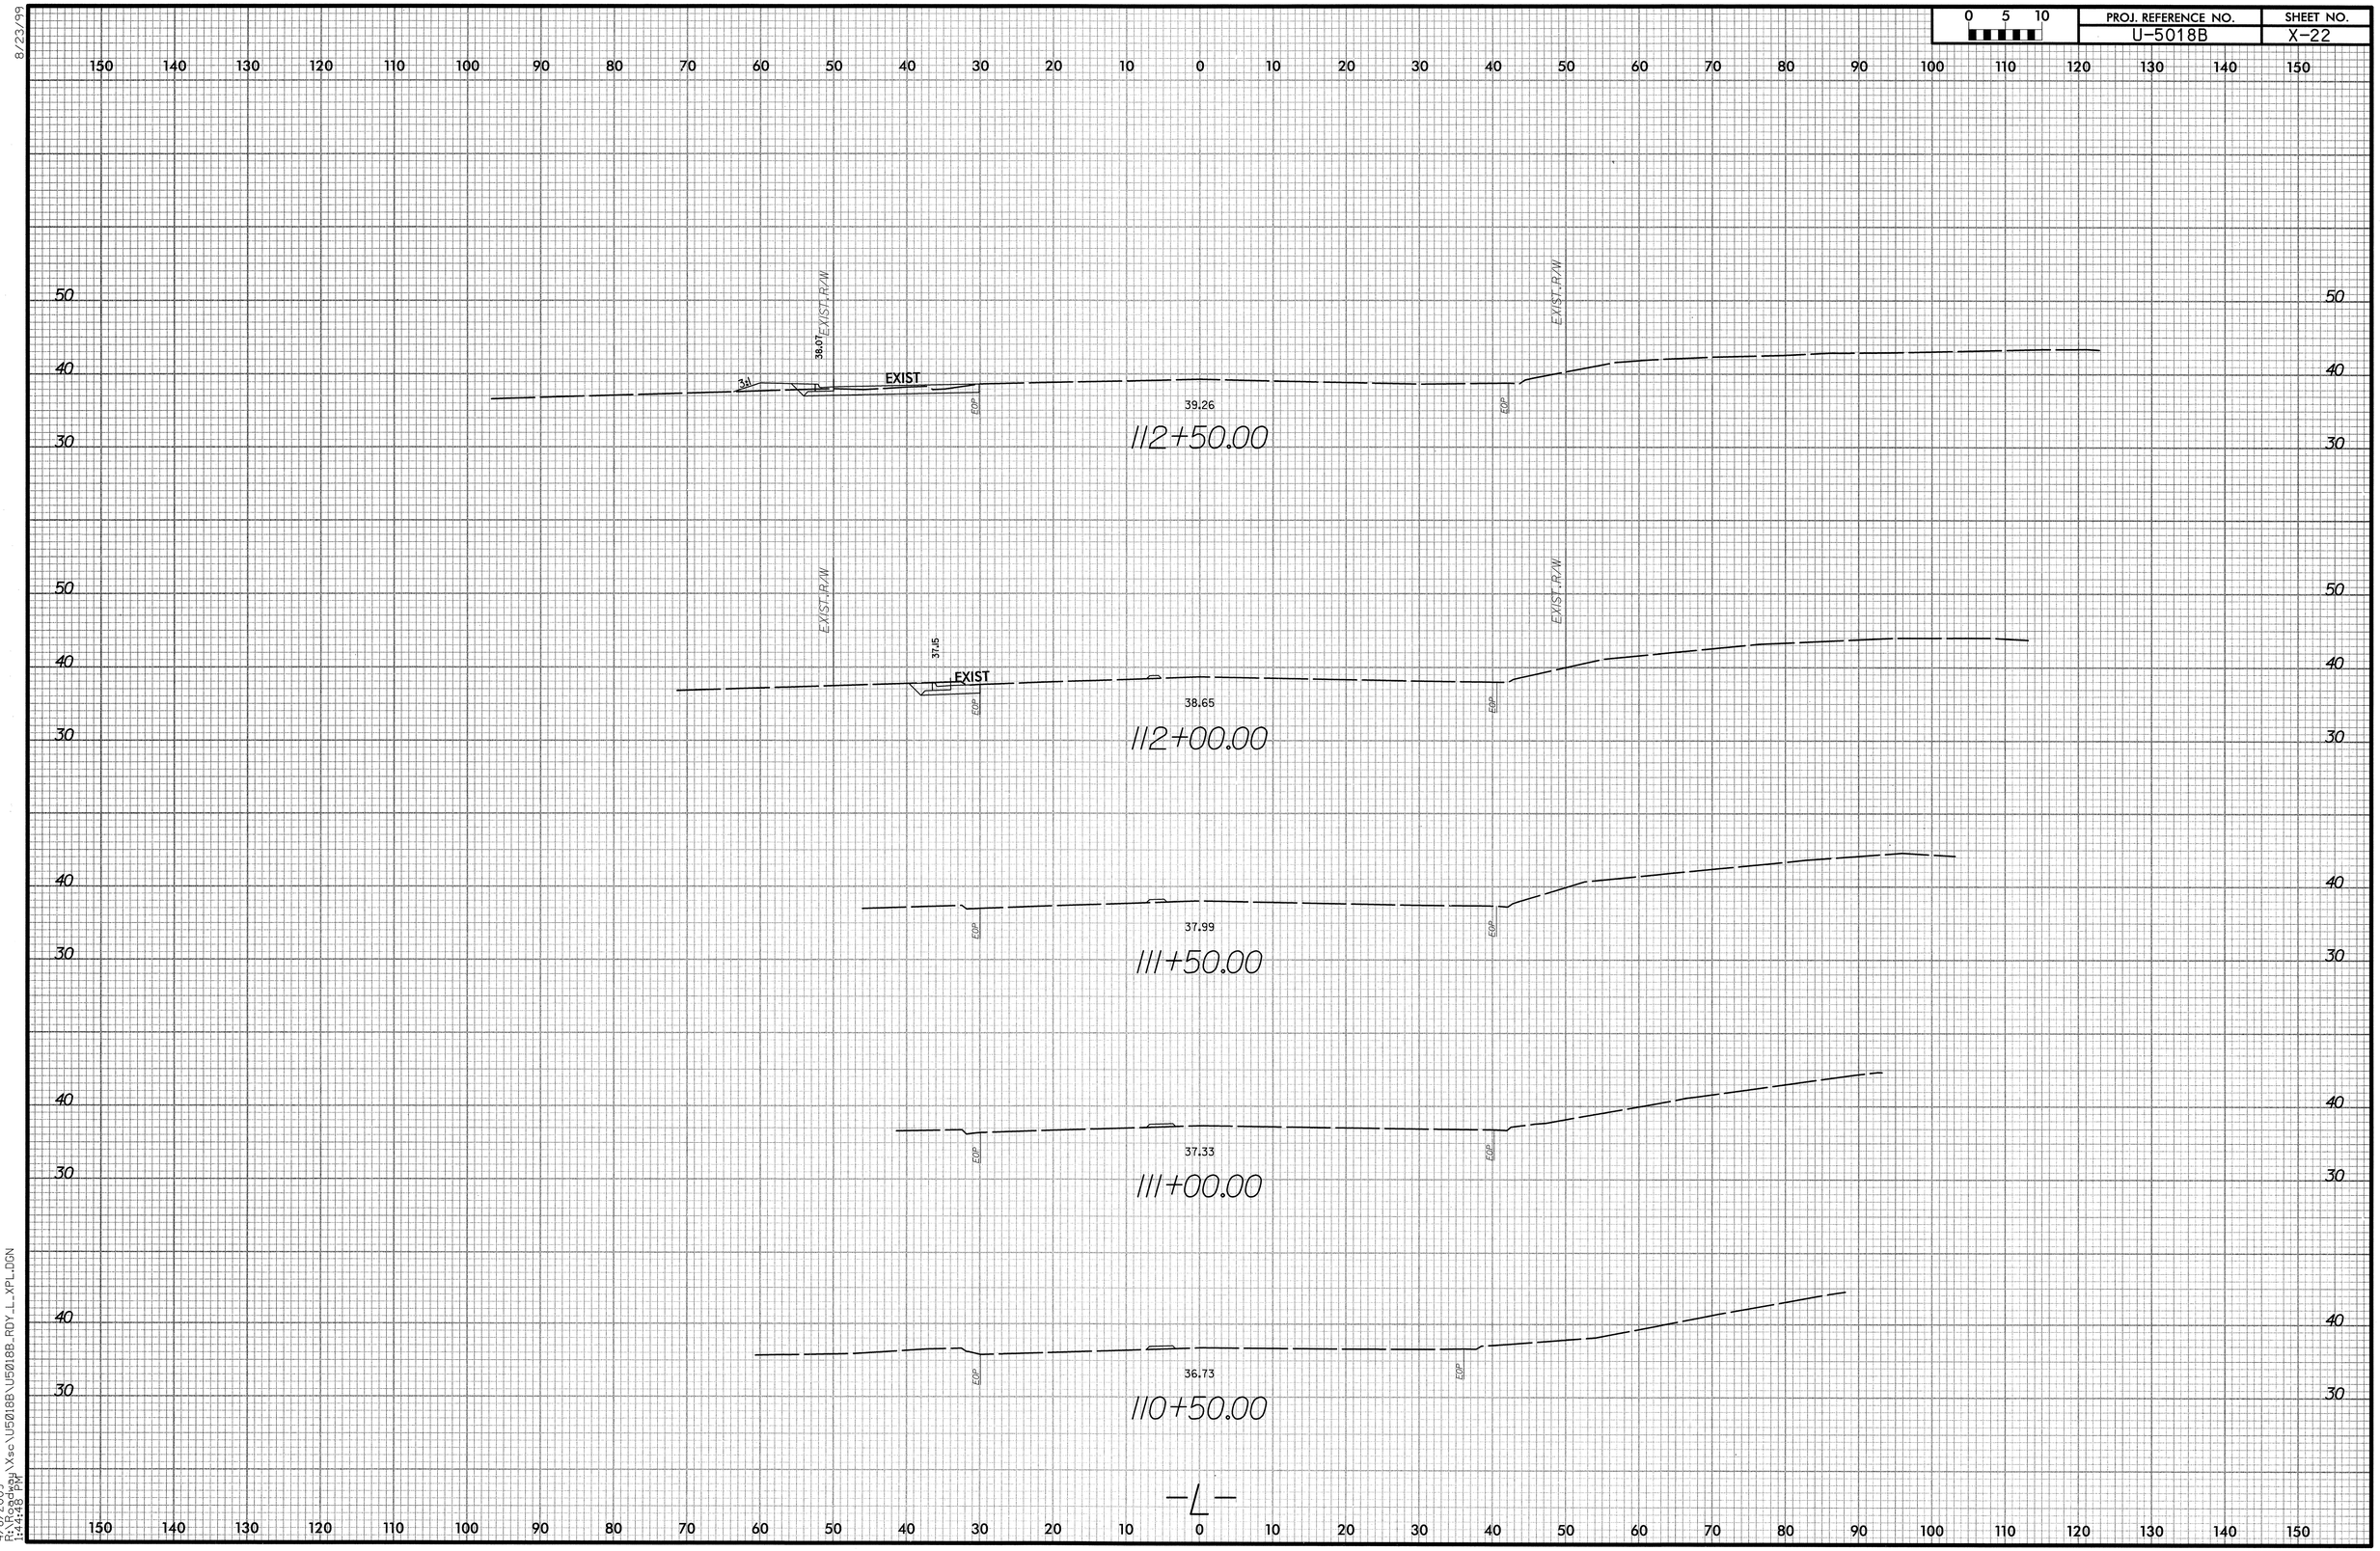

8/23/99

4/8/2009
R:\Roadway\Xsc\U5018B\U5018B_RDY_L_XPL.DGN
1:44:48 PM

0 5 10	PROJ. REFERENCE NO.	SHEET NO.
	U-5018B	X-23

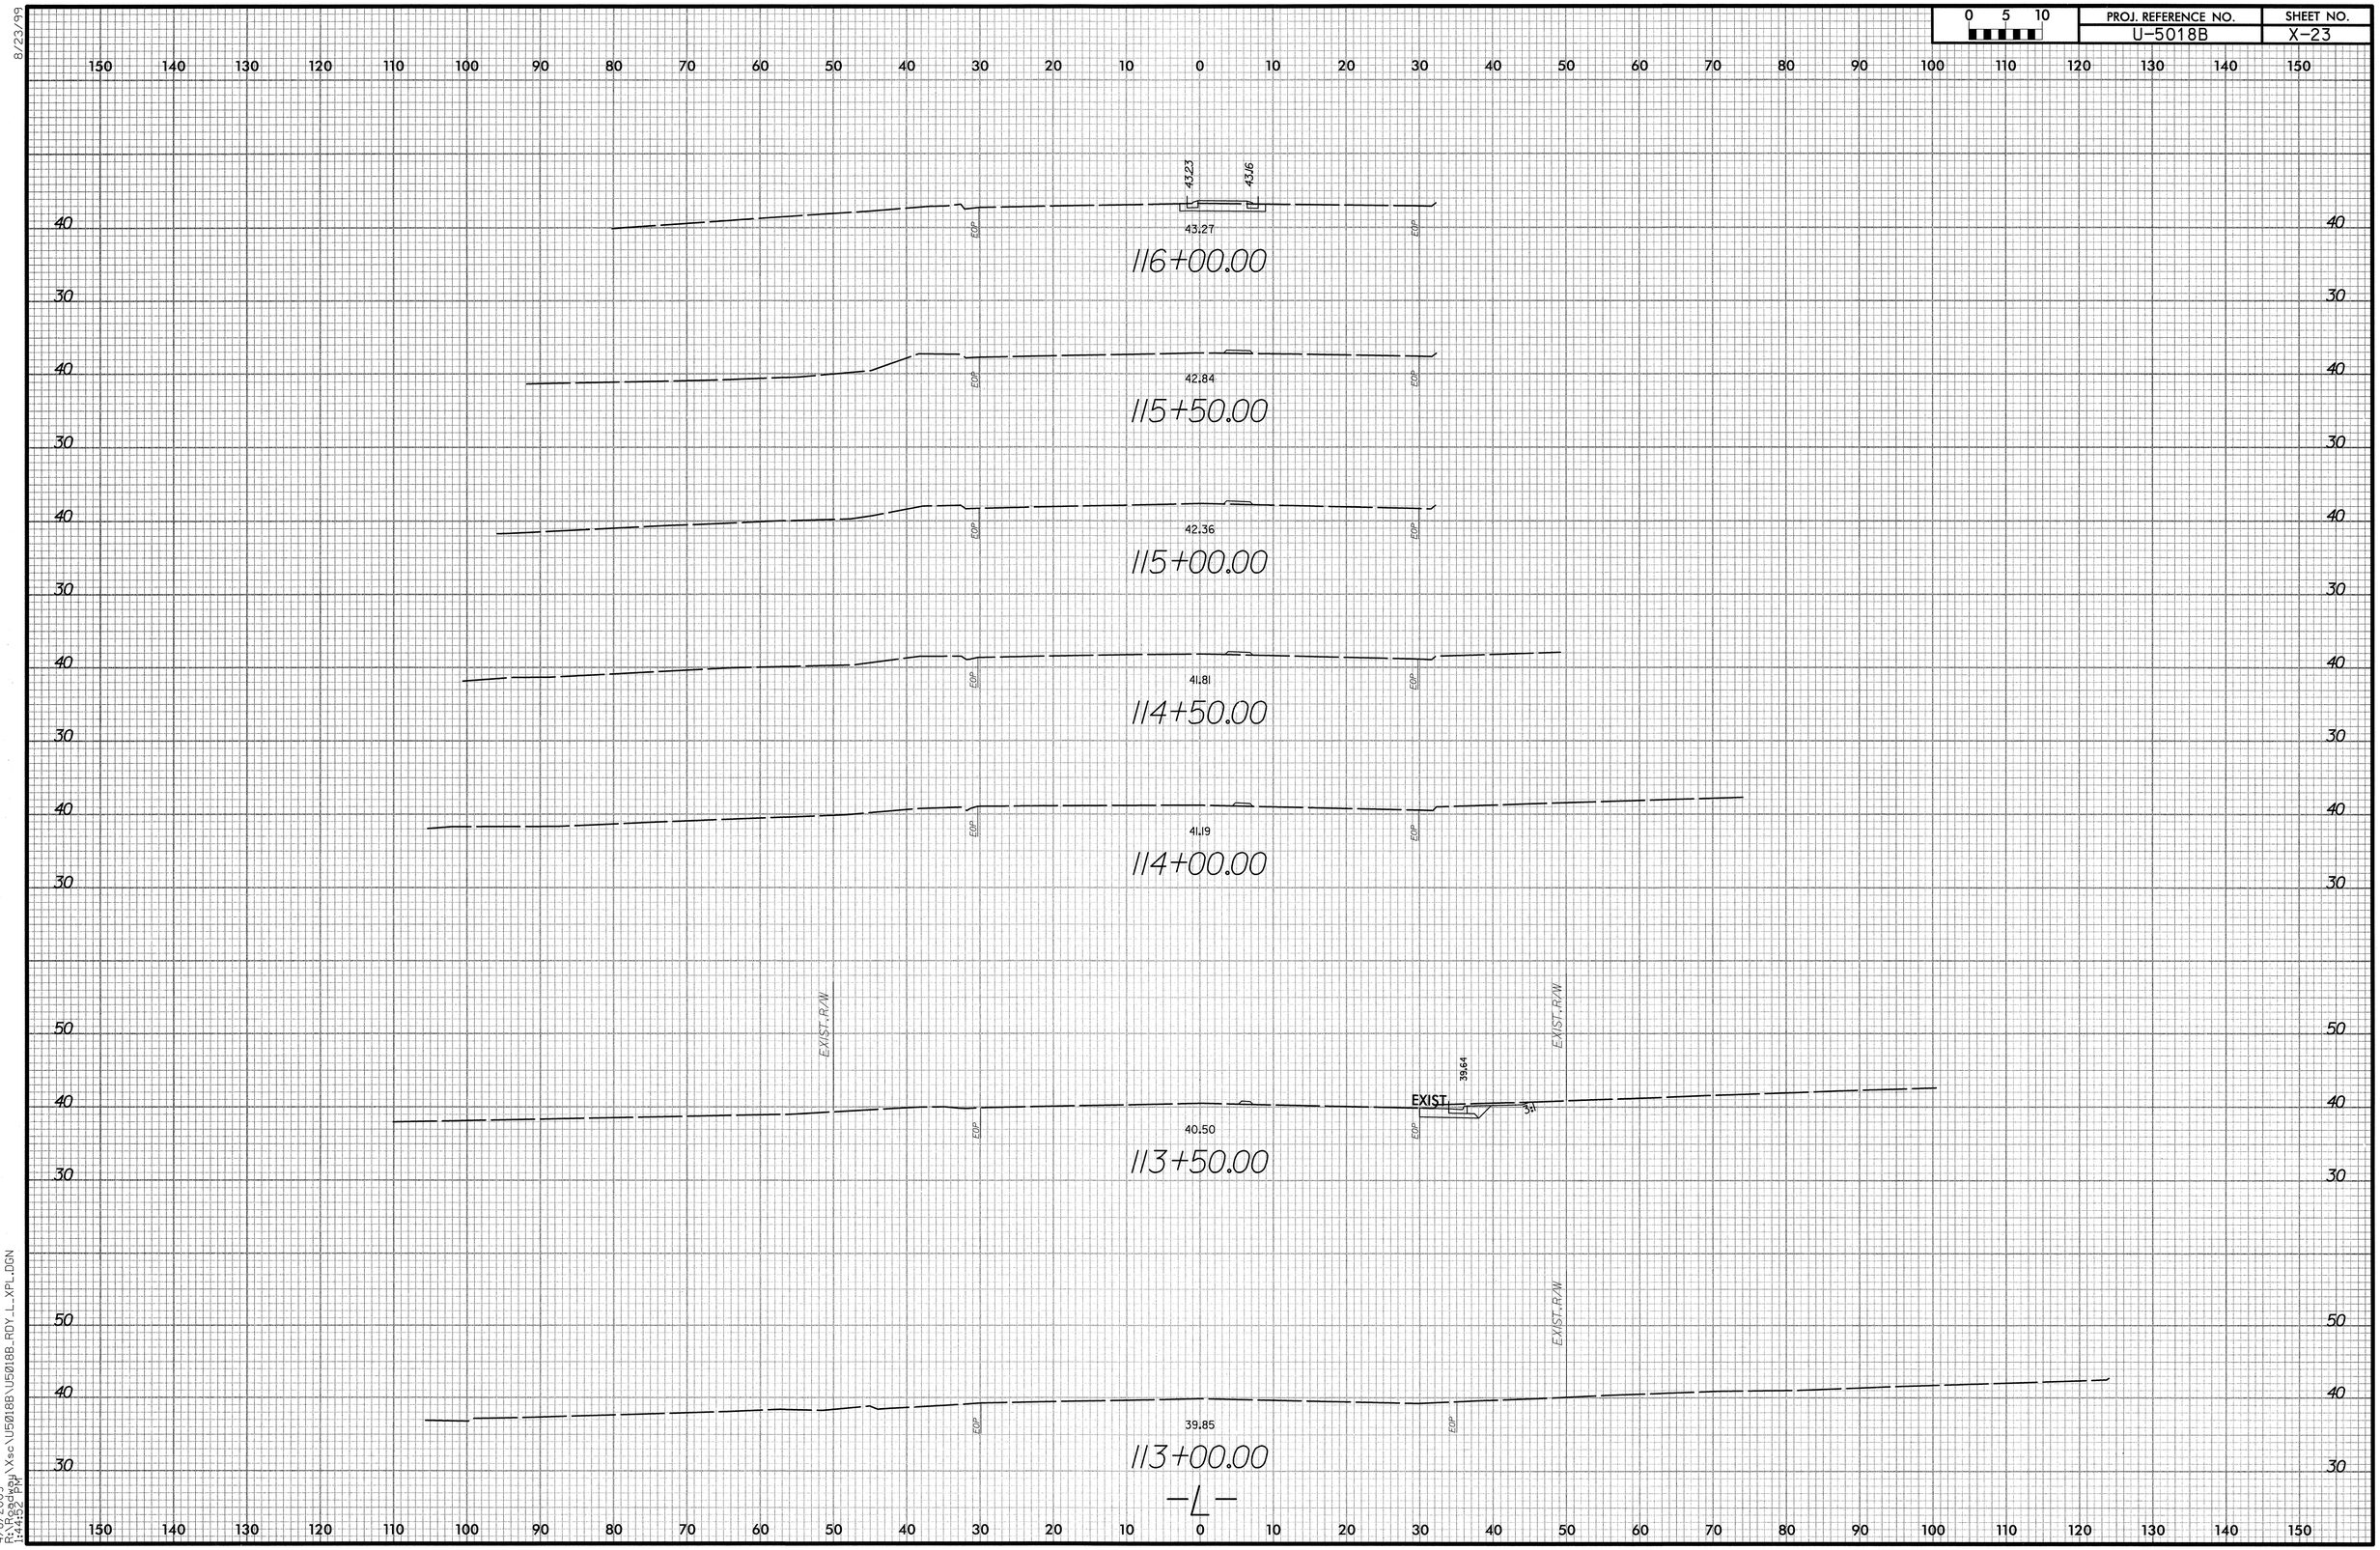

8/23/99

4/8/2009
R:\Roadway\Xsec\U5018B\U5018B_RDY_L_XPL.DGN
1:44:52 PM

0 5 10	PROJ. REFERENCE NO.	SHEET NO.
	U-5018B	X-24

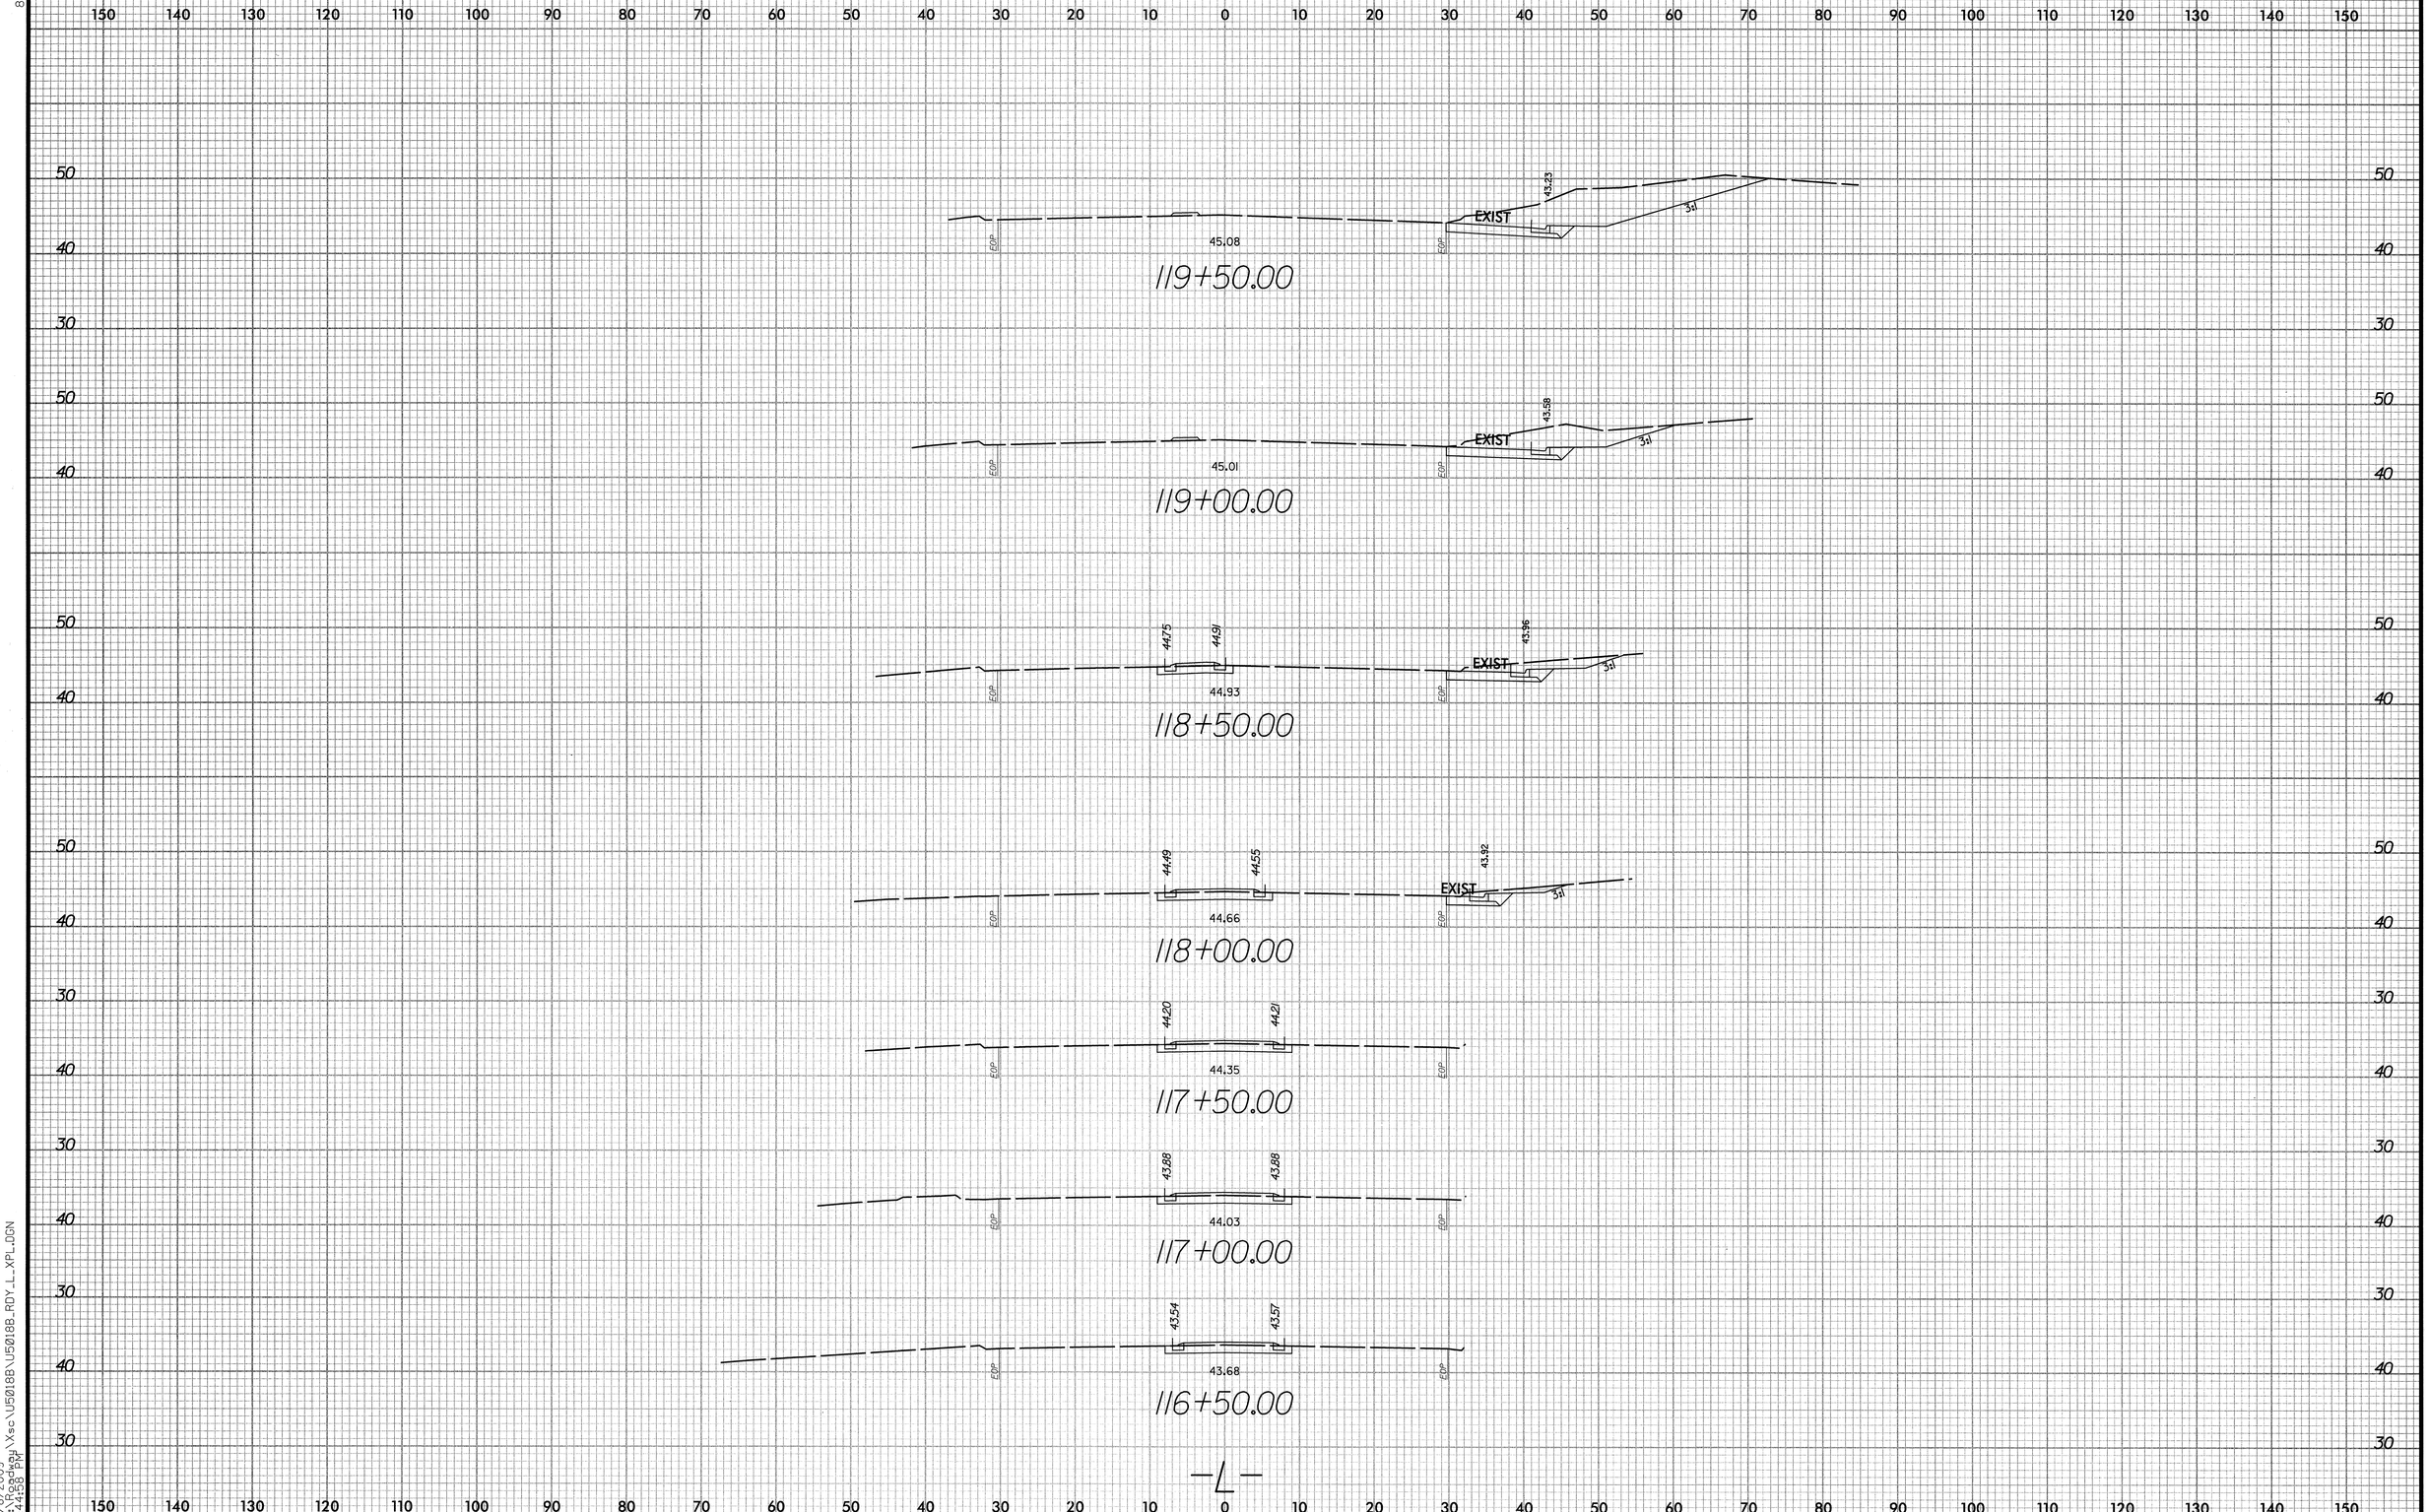

8/23/99

4/8/2009
R:\Roadway\Xsc\U5018B\U5018B_RDY_L_XPL.DGN
1:44:58 PM

0 5 10	PROJ. REFERENCE NO.	SHEET NO.
	U-5018B	X-25

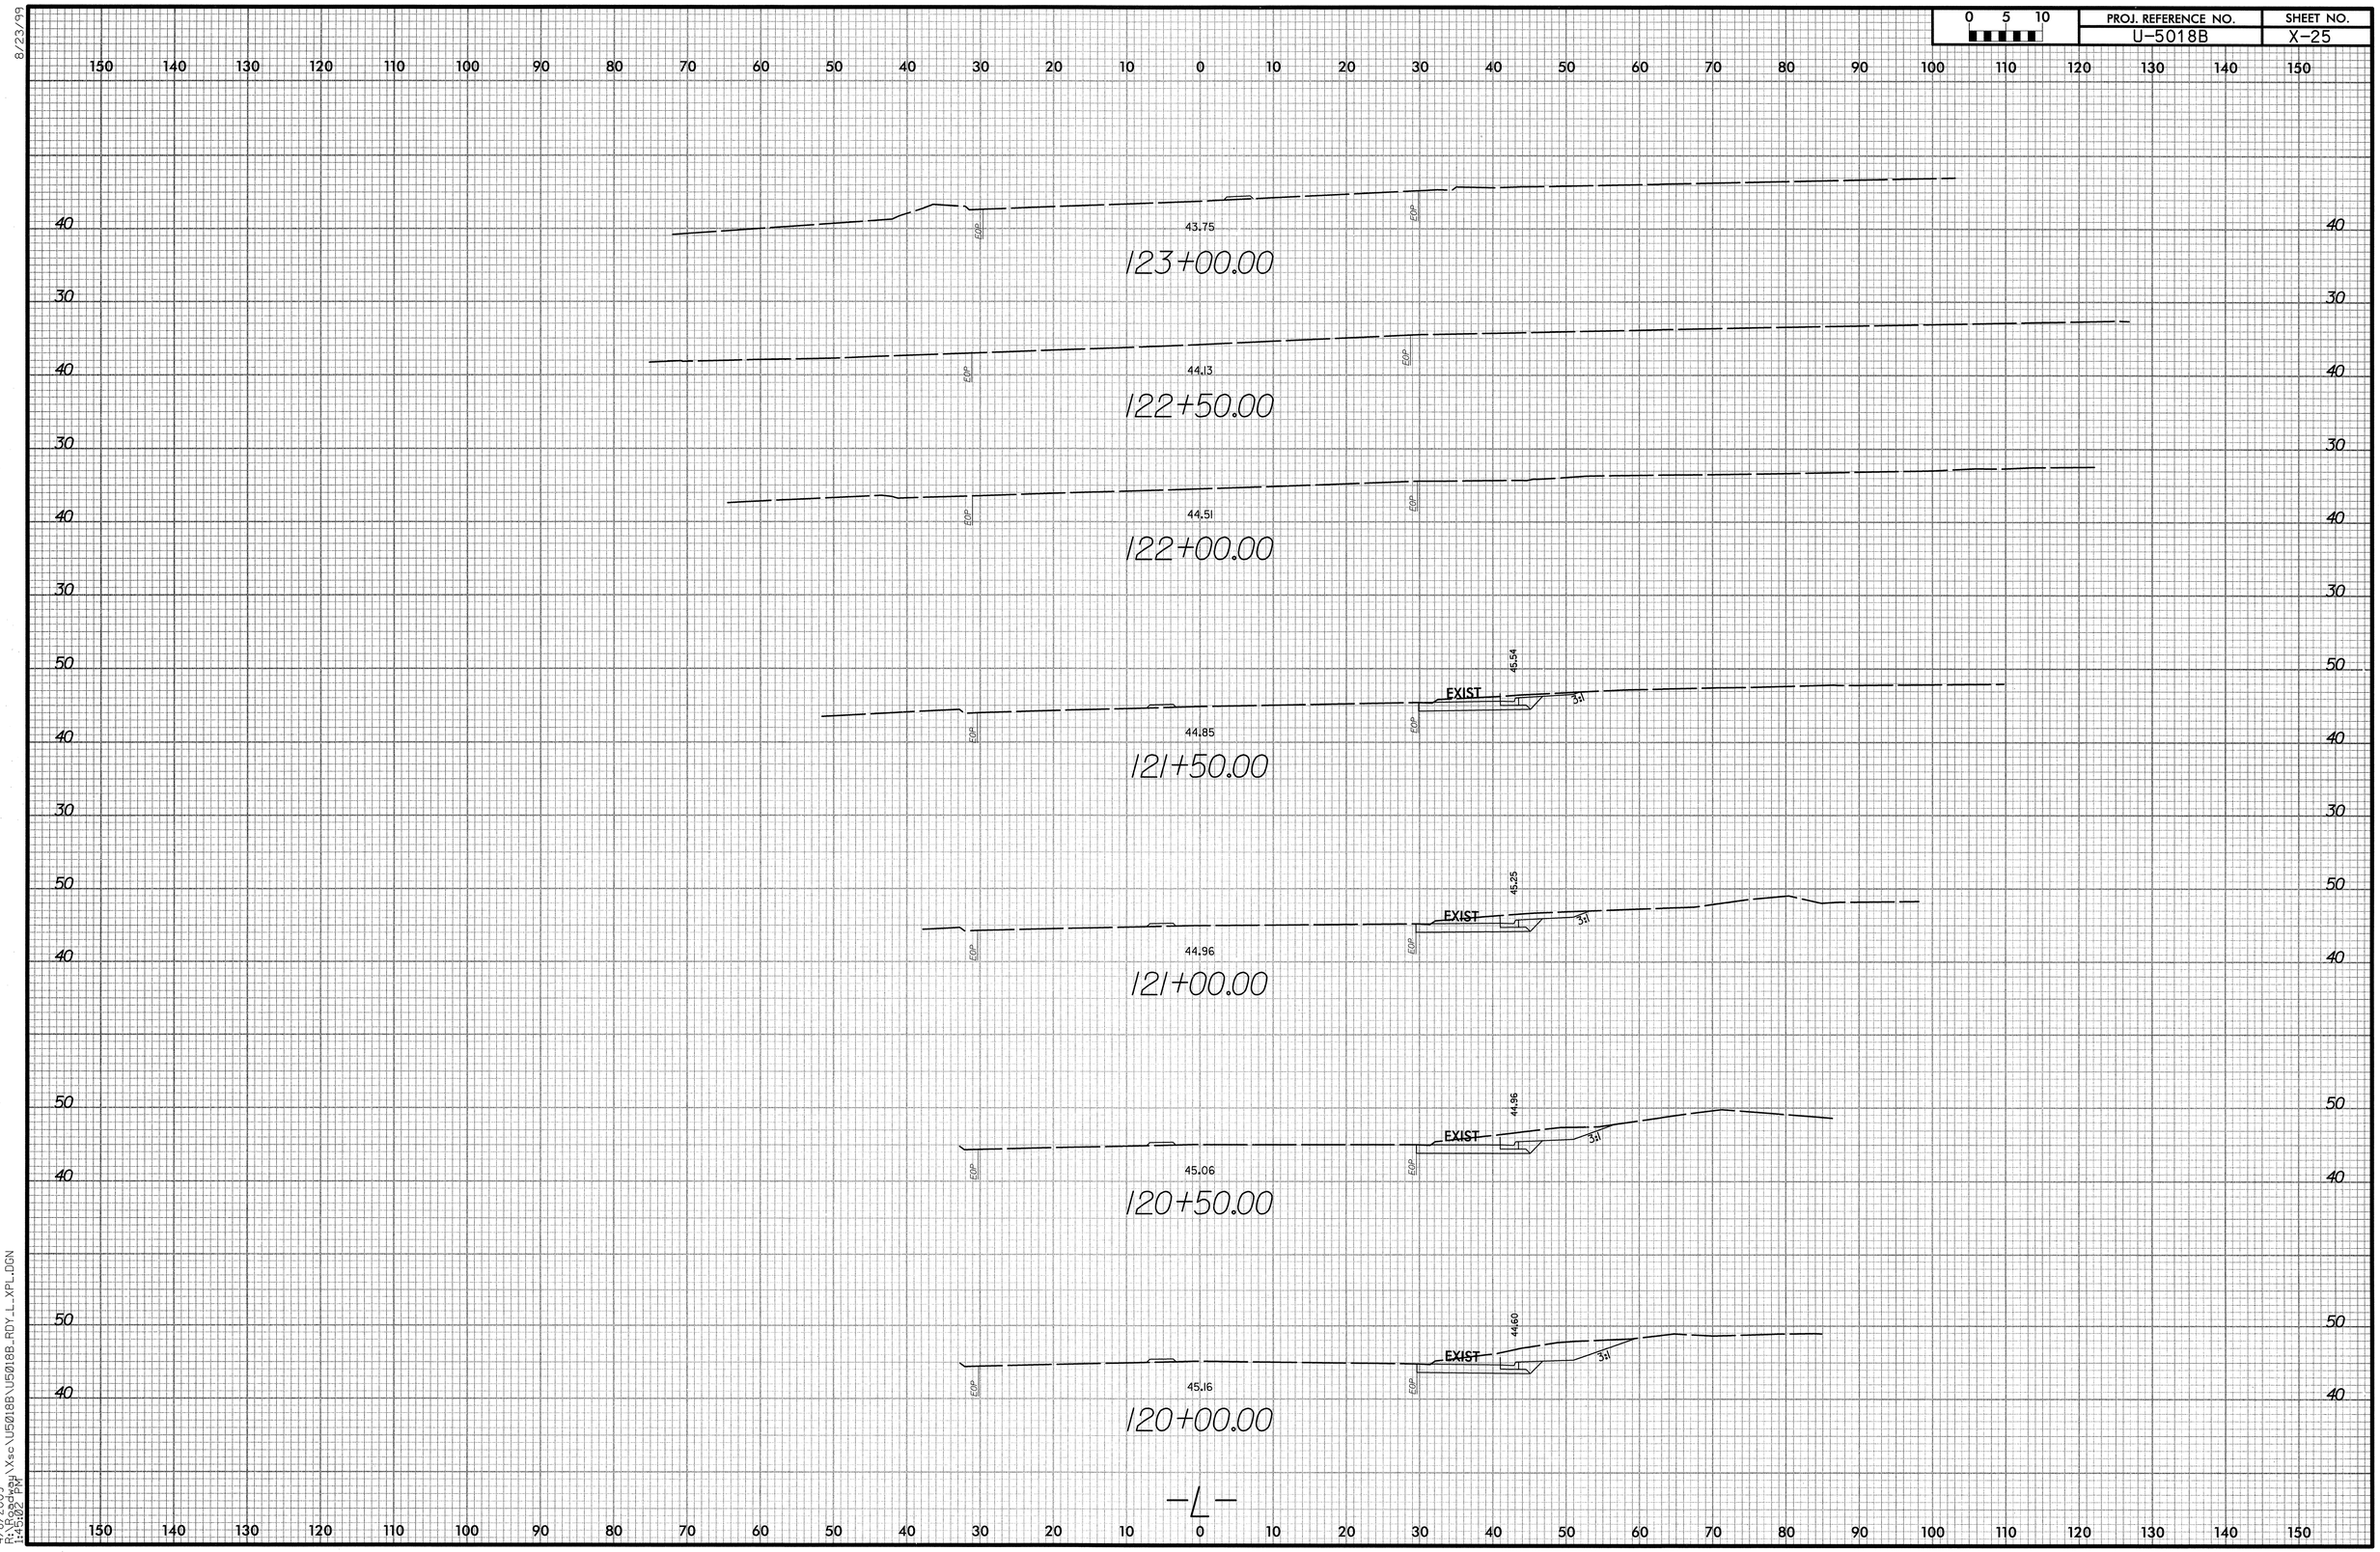

8/23/99

4/8/2009
R:\Roadway\Xsc\U5018B\U5018B_RDY_L_XPL.DGN
11:45:02 PM

0 5 10	PROJ. REFERENCE NO.	SHEET NO.
	U-5018B	X-26

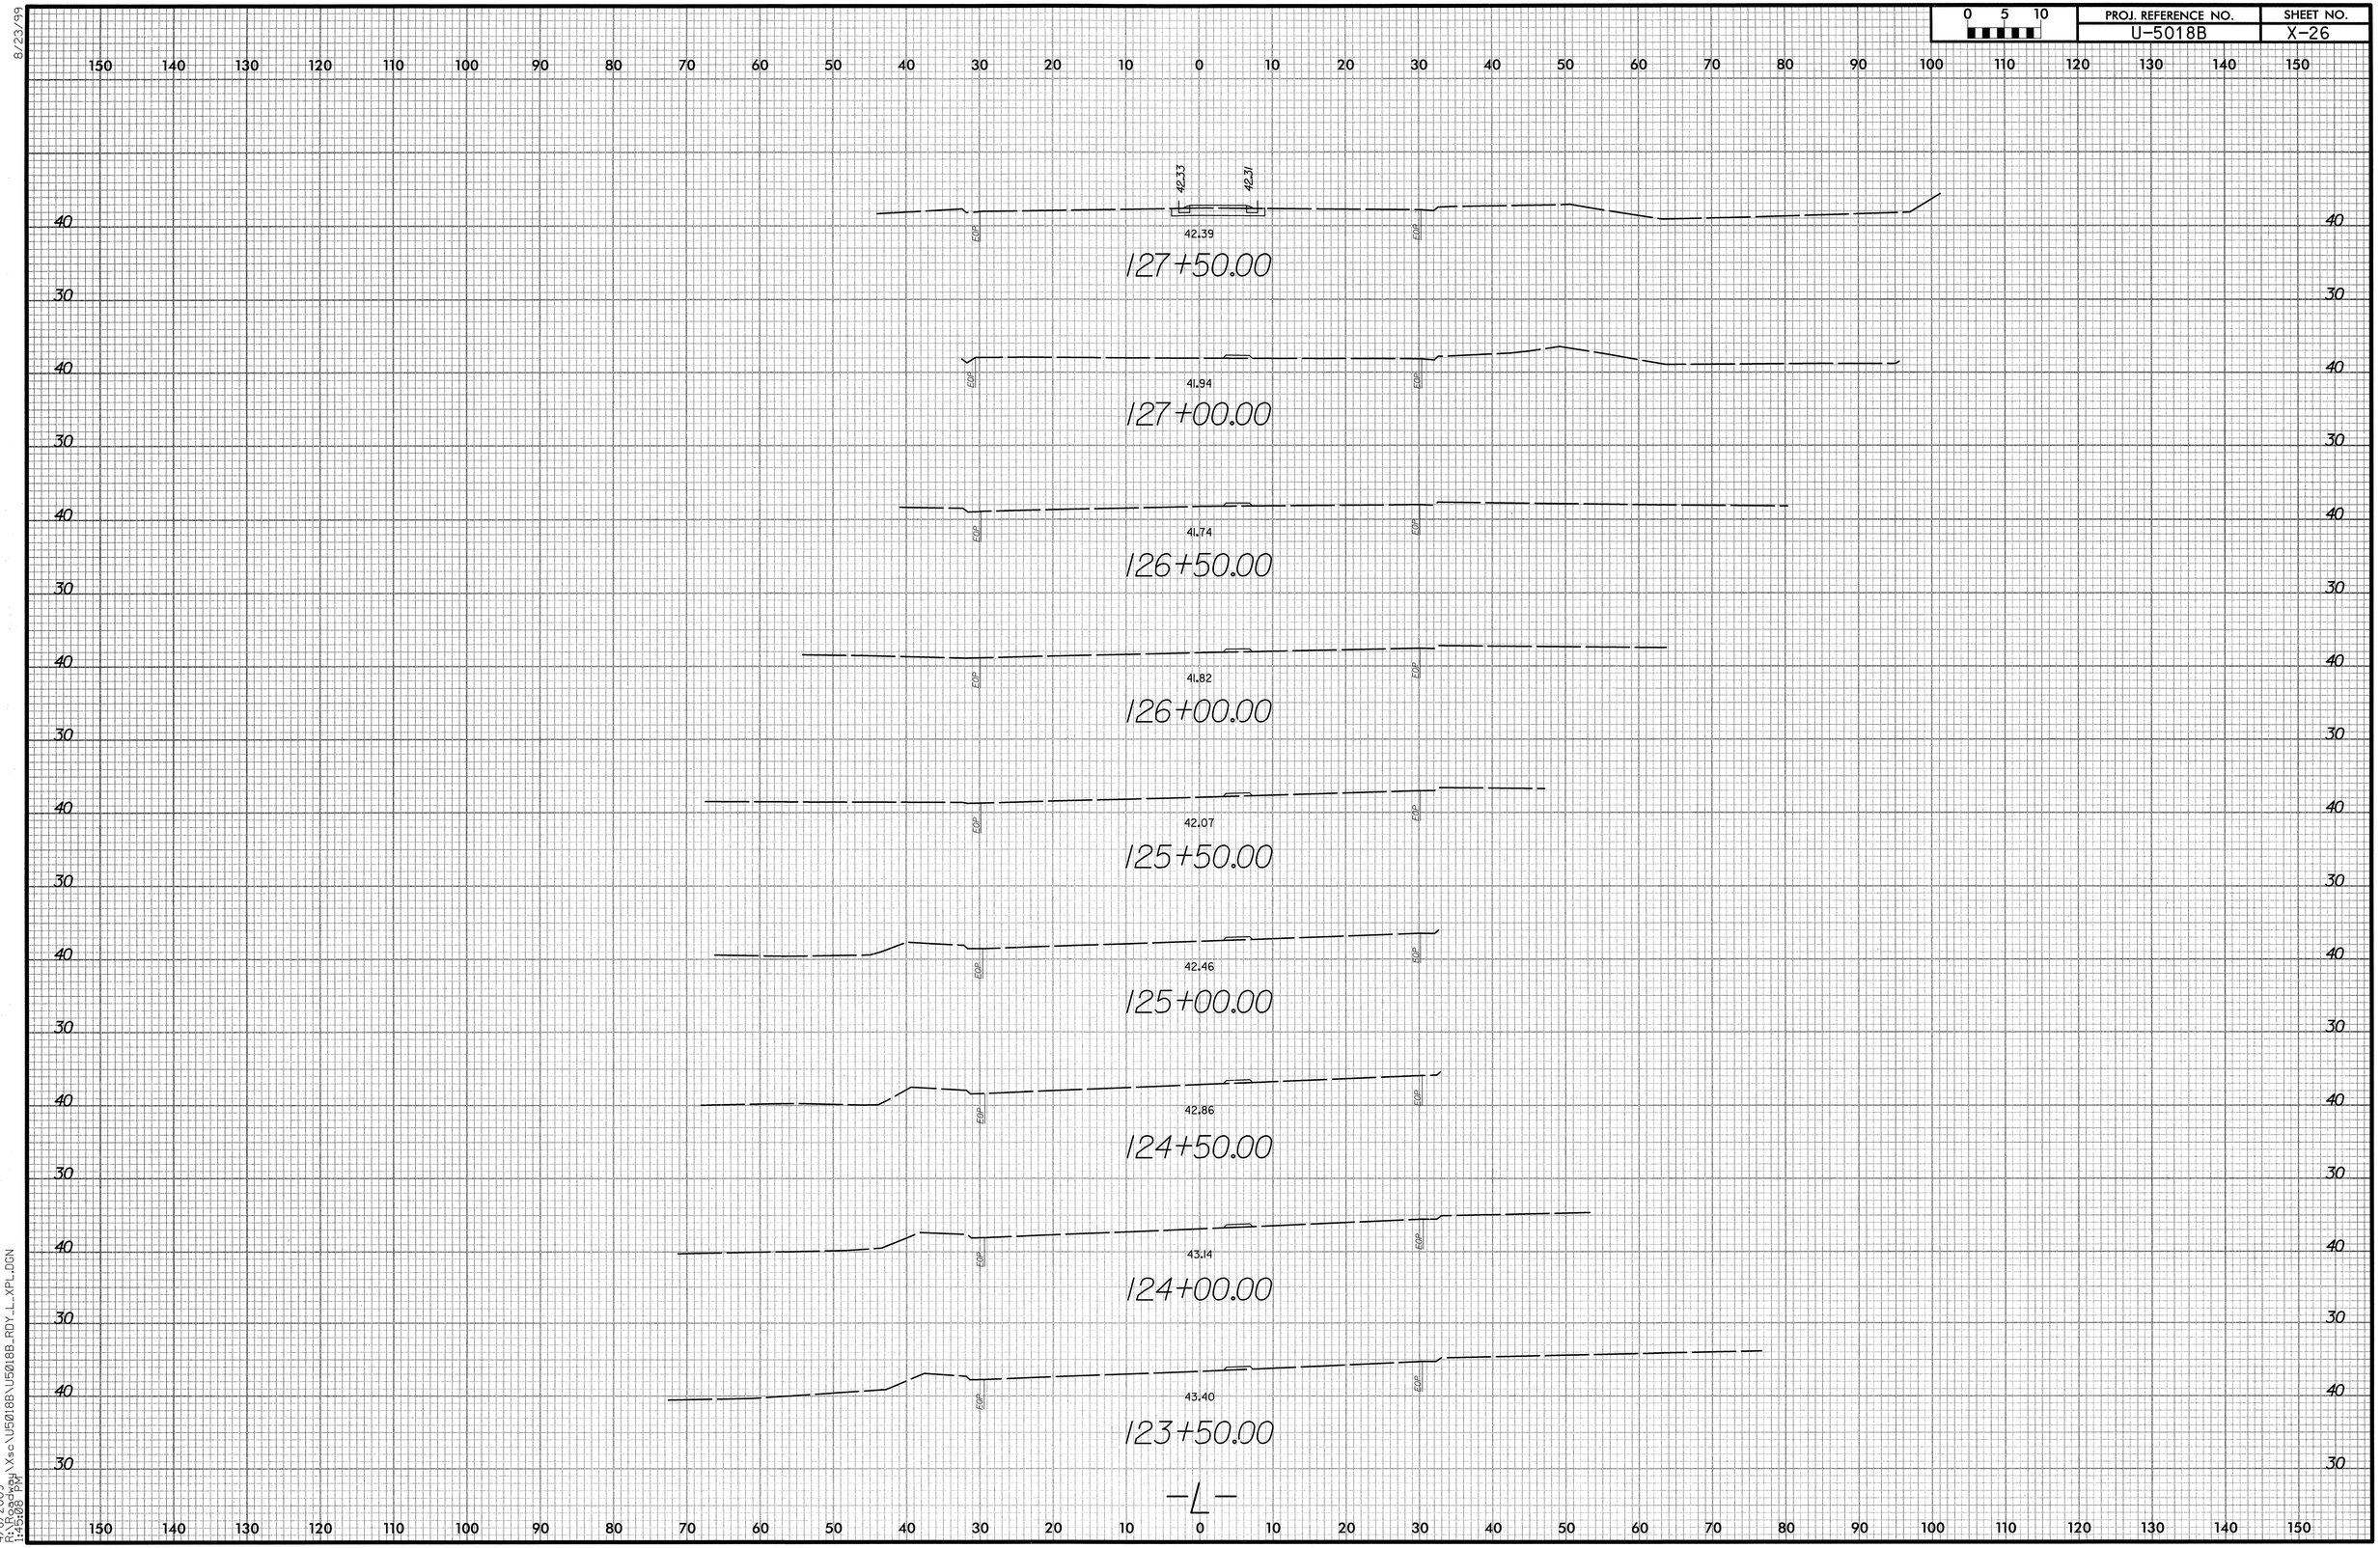

8/23/99

4/8/2009
R:\Roadway\Xsc\U5018B\U5018B_RDY_L_XPL.DGN
1:45:08 PM

0 5 10	PROJ. REFERENCE NO.	SHEET NO.
	U-5018B	X-27

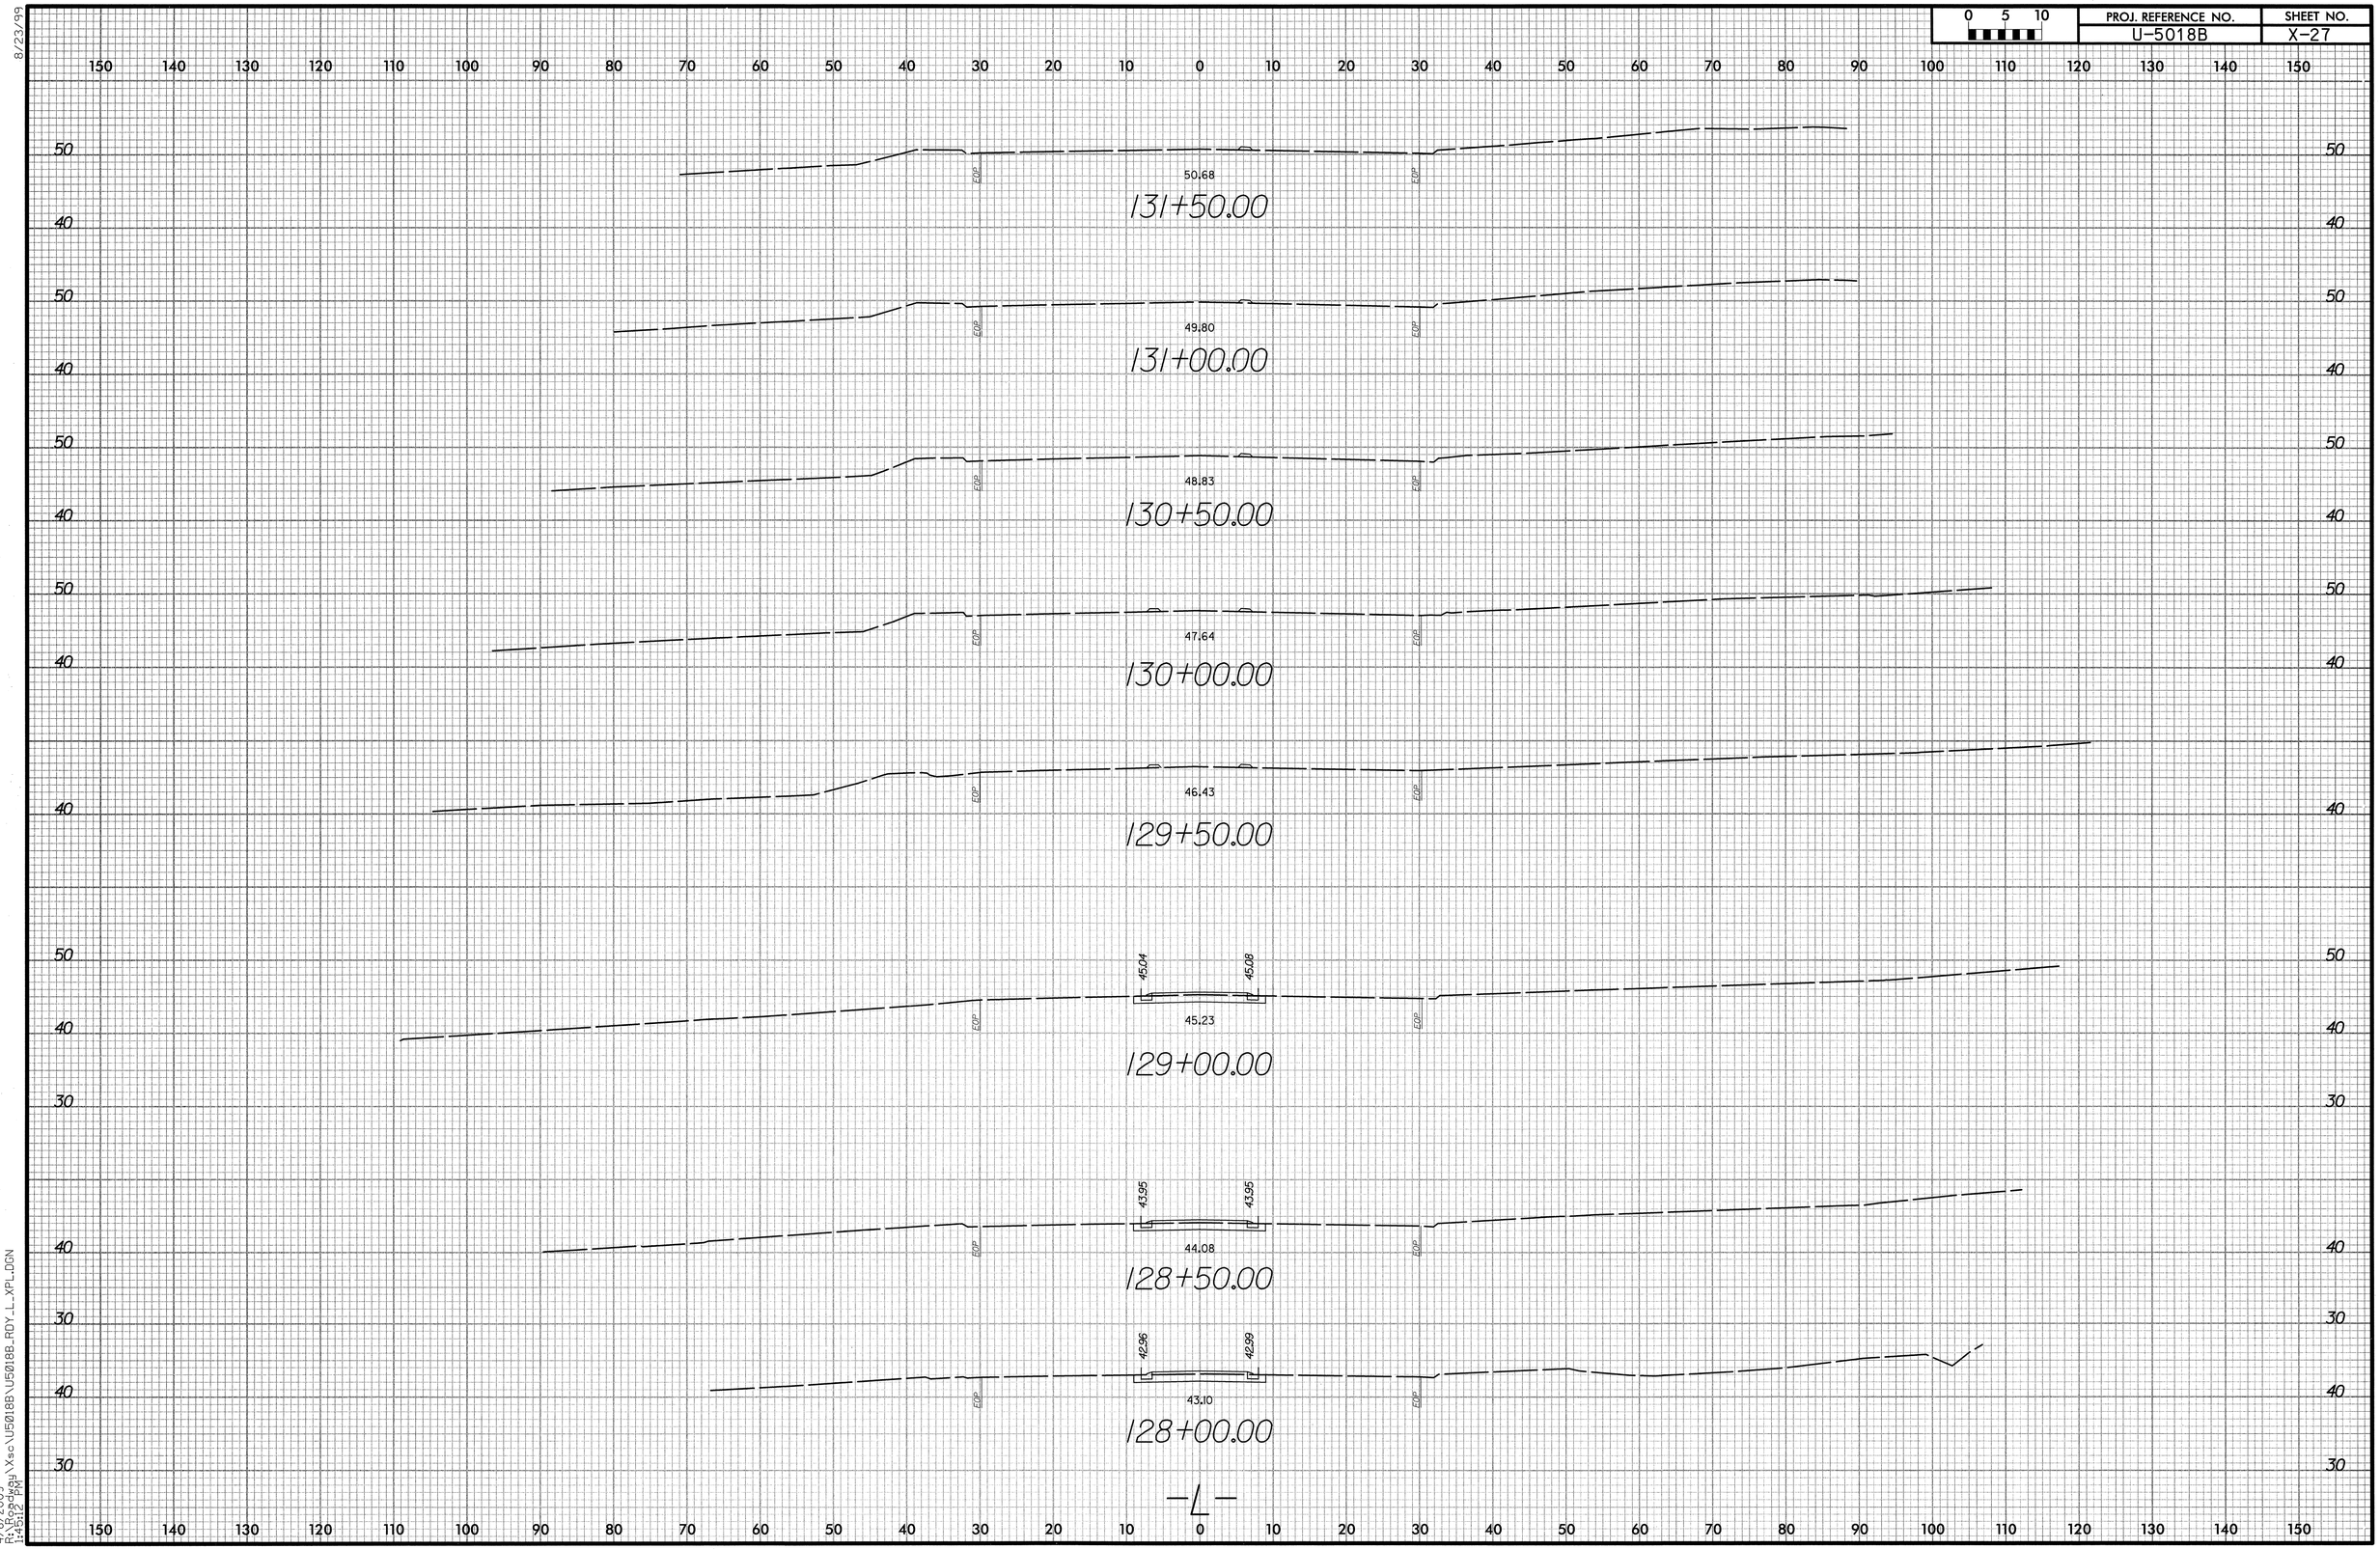

8/23/99

4/8/2009
R:\Roadway\Xsc\U5018B\U5018B_RDY_L_XPL.DGN
1:45:12 PM

0 5 10	PROJ. REFERENCE NO.	SHEET NO.
	U-5018B	X-28

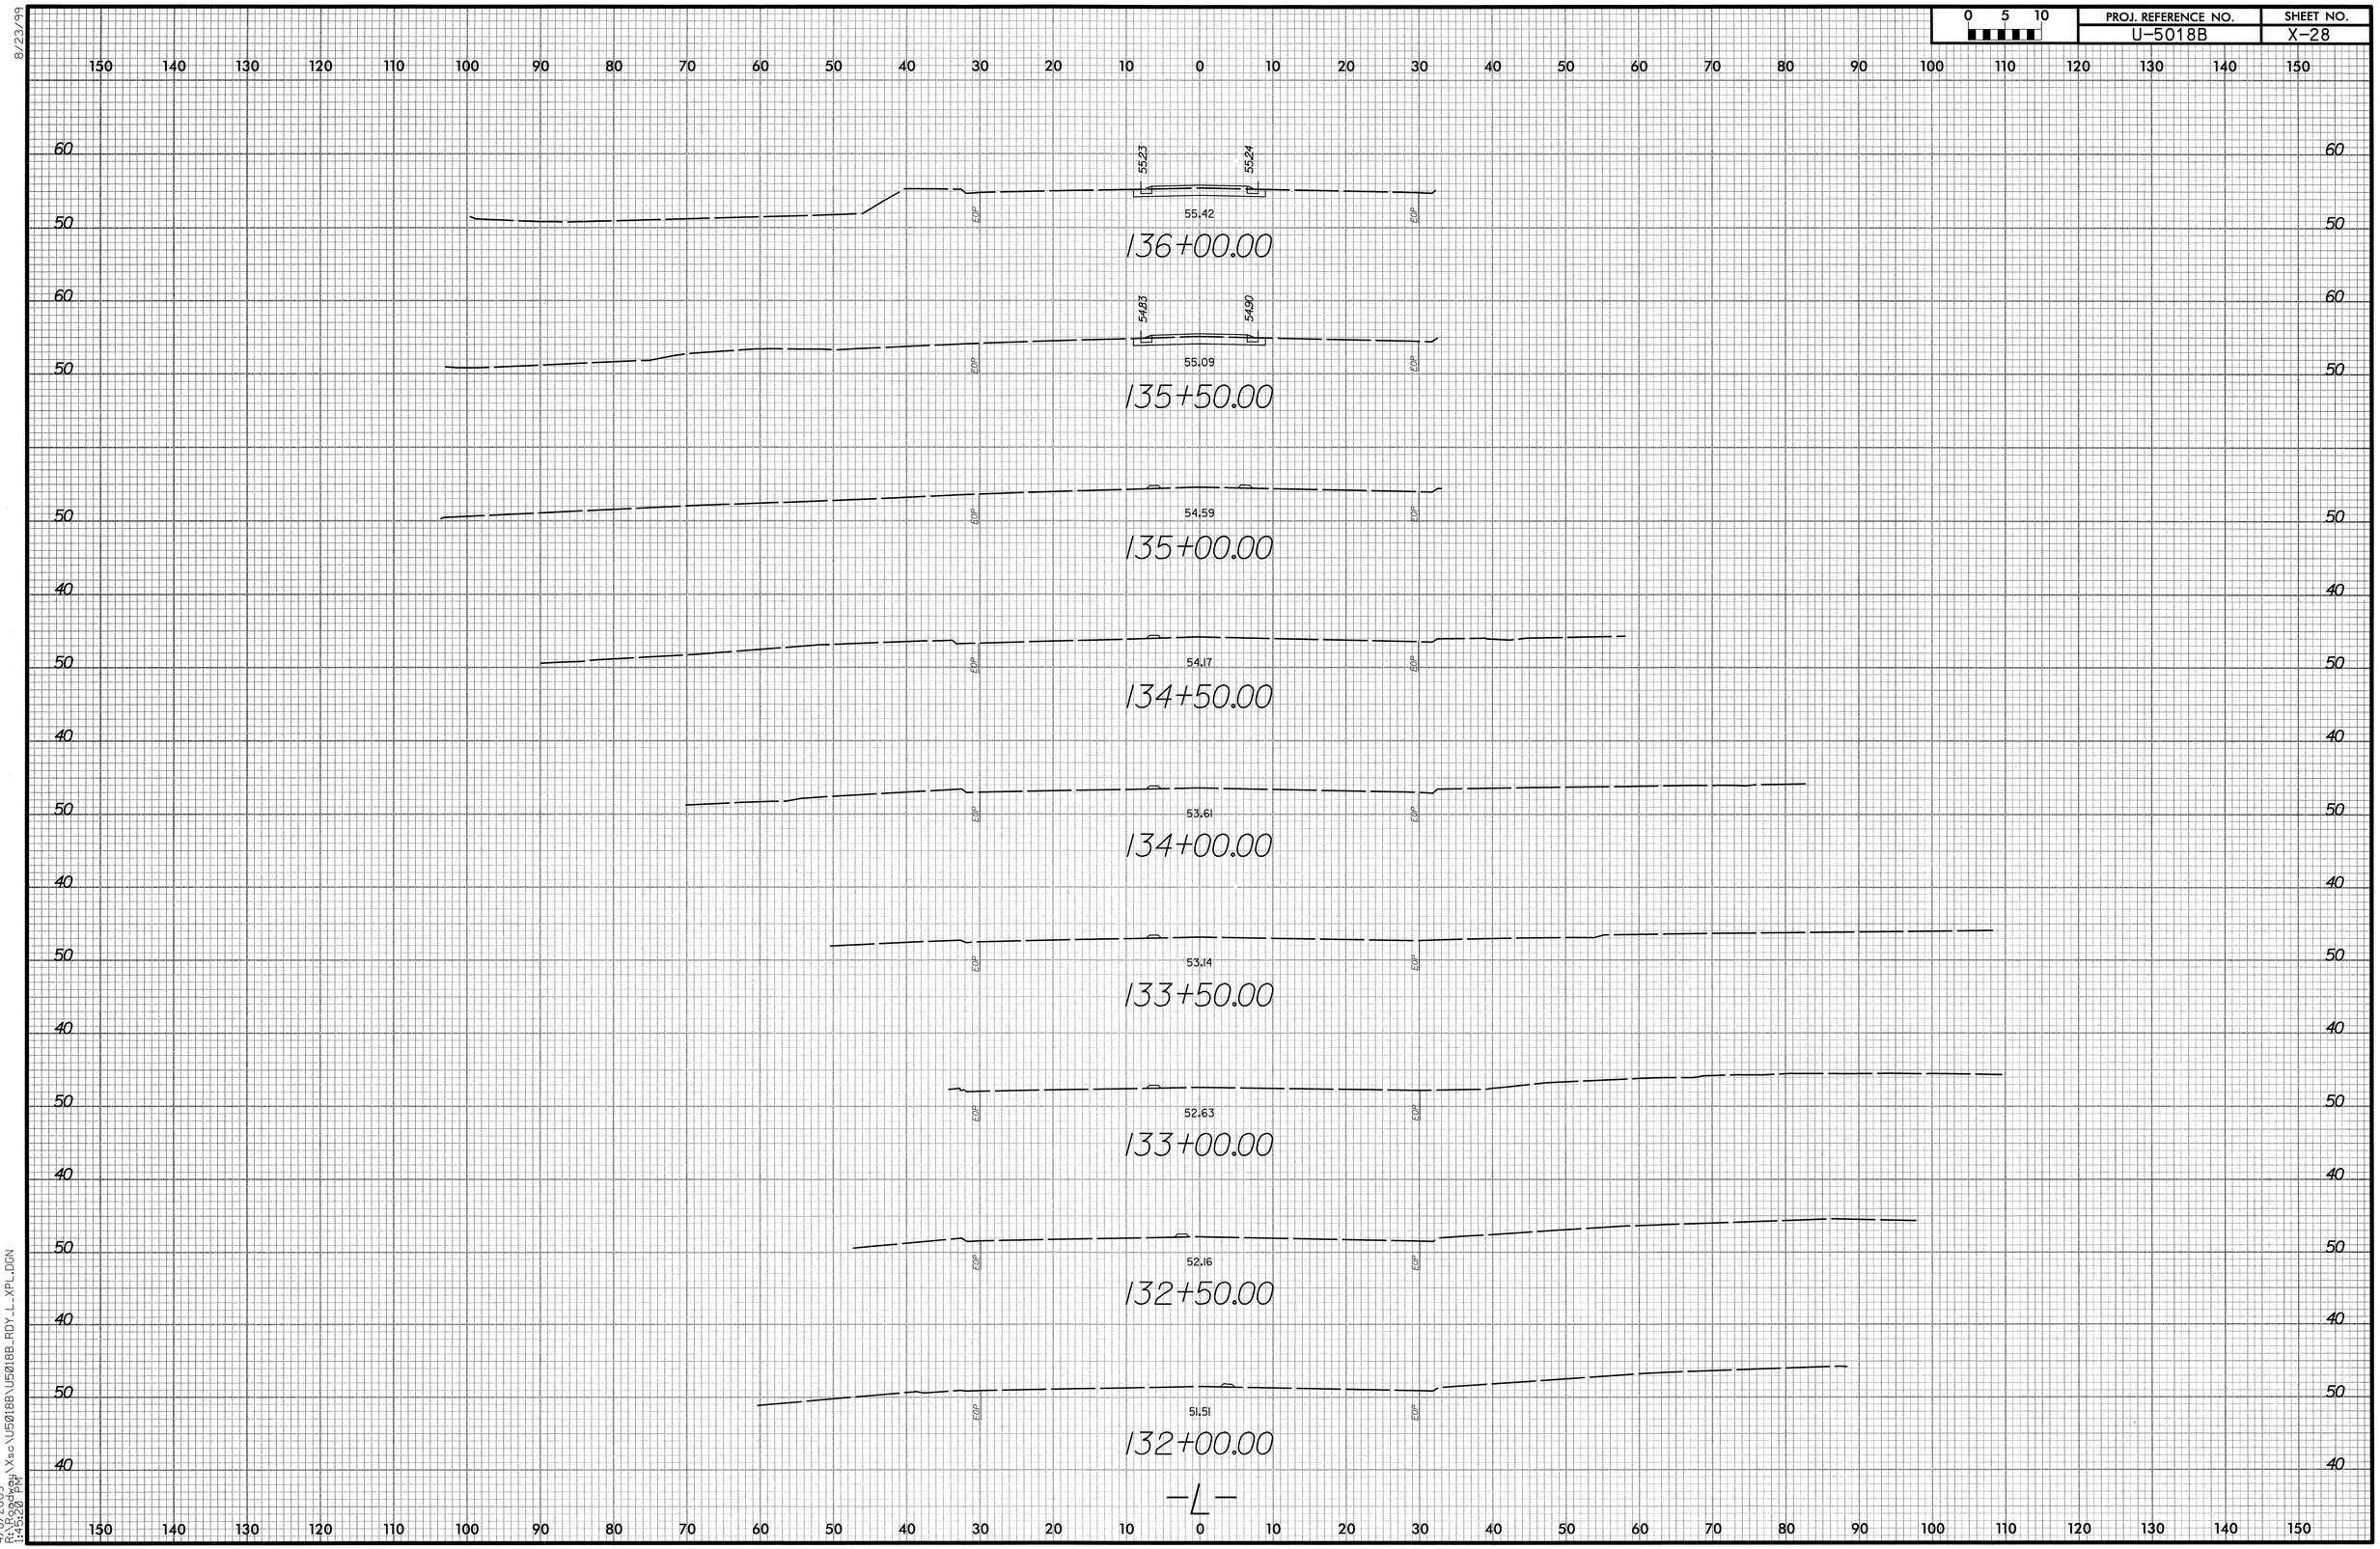

8/23/99

4/8/2009
R:\Roadway\Xsc\U5018B\U5018B_RDY_L_XPL.DGN
1:45:20 PM

0 5 10	PROJ. REFERENCE NO.	SHEET NO.
	U-5018B	X-29

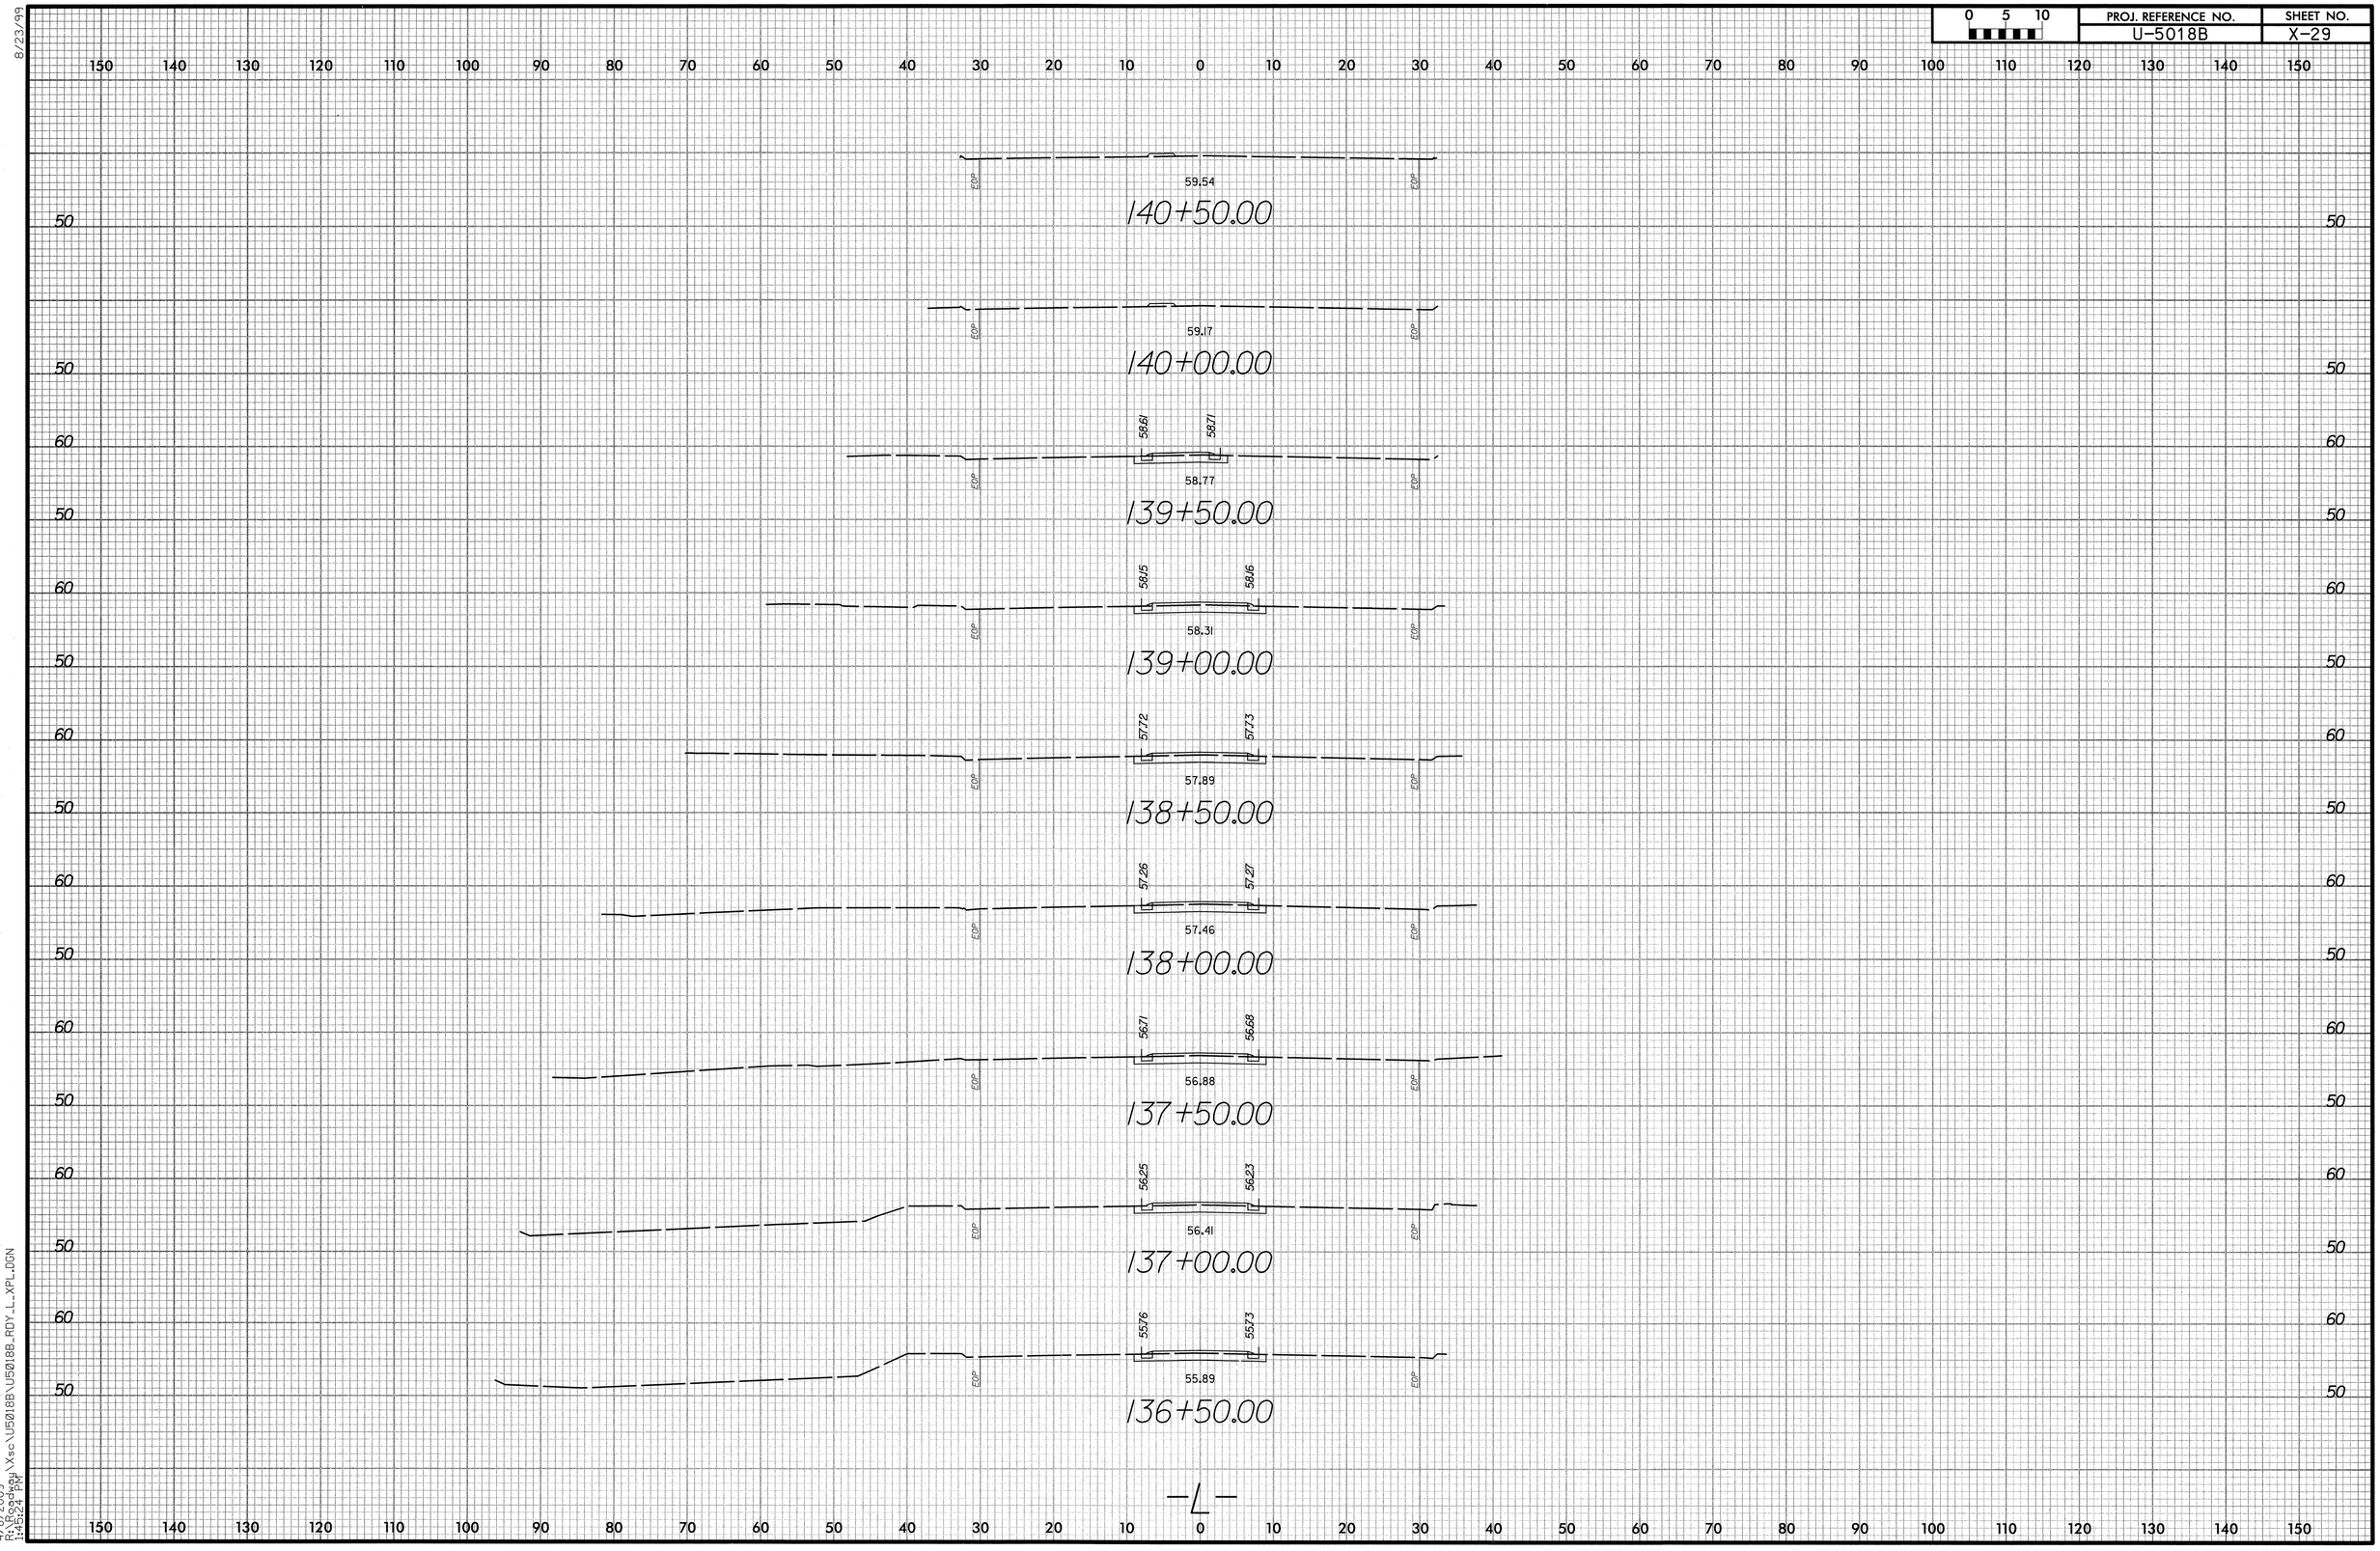

8/23/99

4/8/2009
R:\Roadway\Xsc\U5018B\U5018B_RDY_L_XPL.DGN
1:45:24 PM

8/23/99

0 5 10	PROJ. REFERENCE NO.	SHEET NO.
	U-5018B	X-30

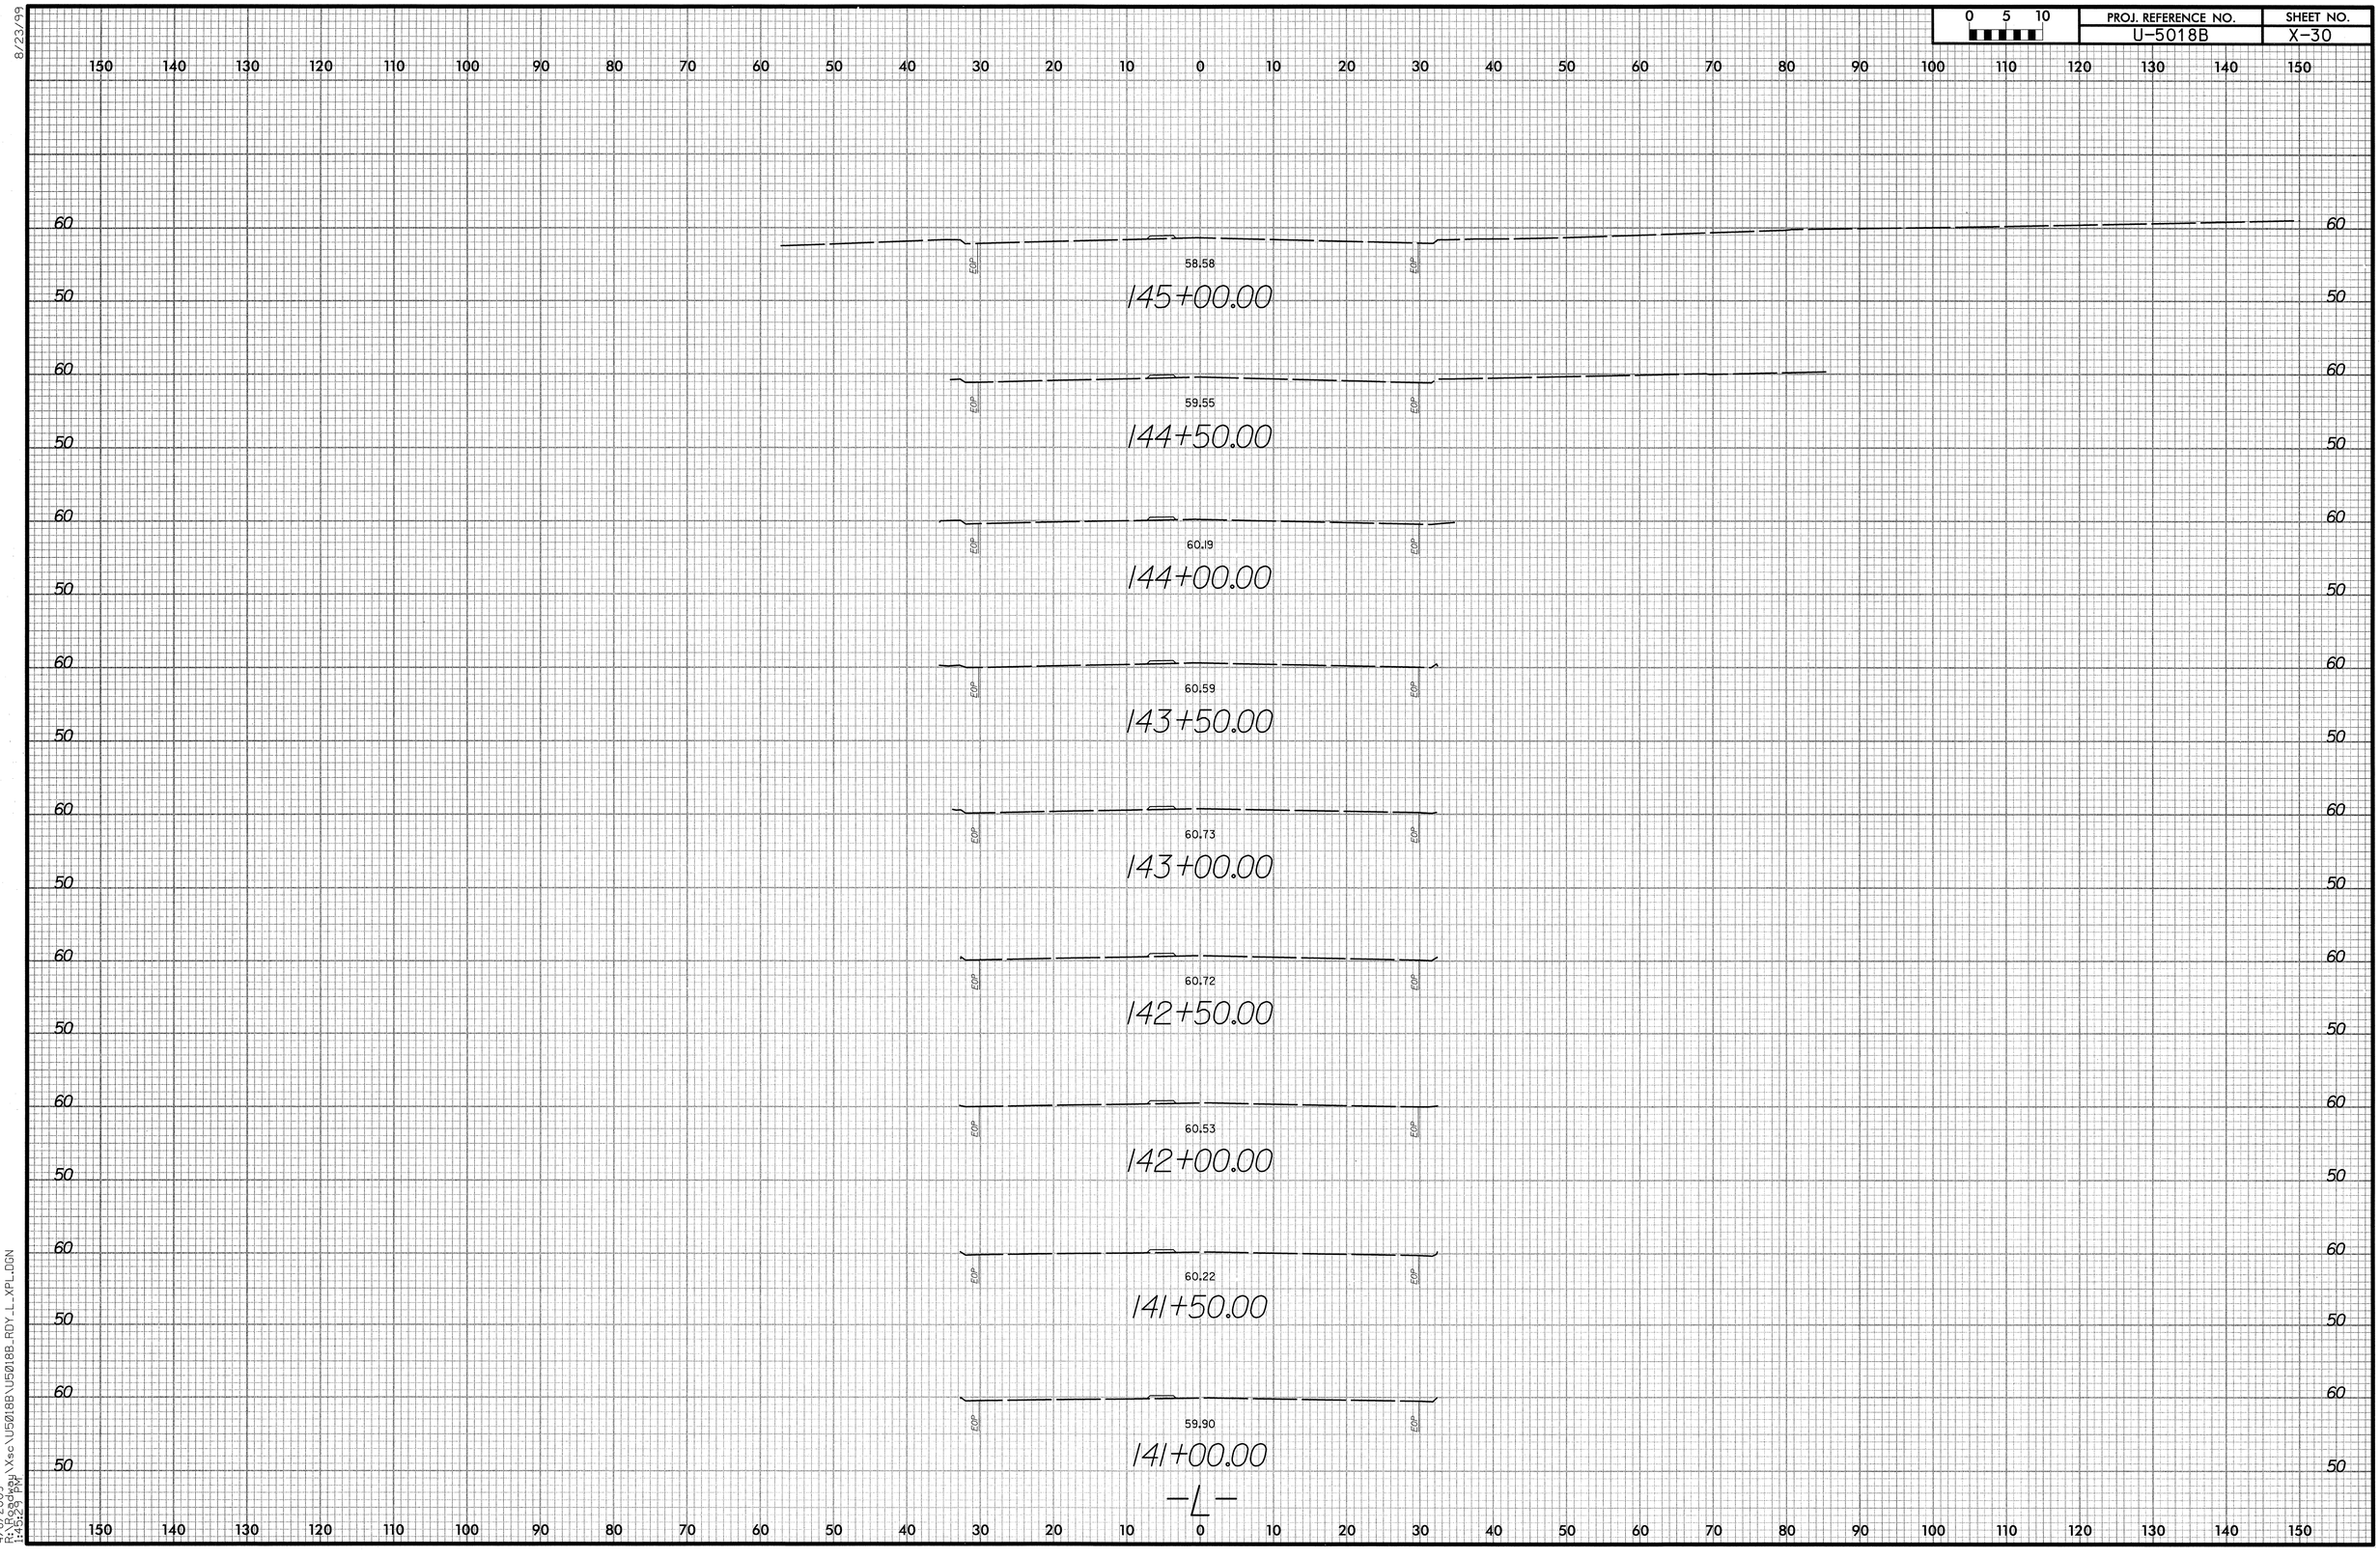

4/8/2009
R:\Roadway\Xsc\U5018B\U5018B_RDY_L_XPL.DGN
1:45:23 PM

0 5 10	PROJ. REFERENCE NO.	SHEET NO.
	U-5018B	X-31

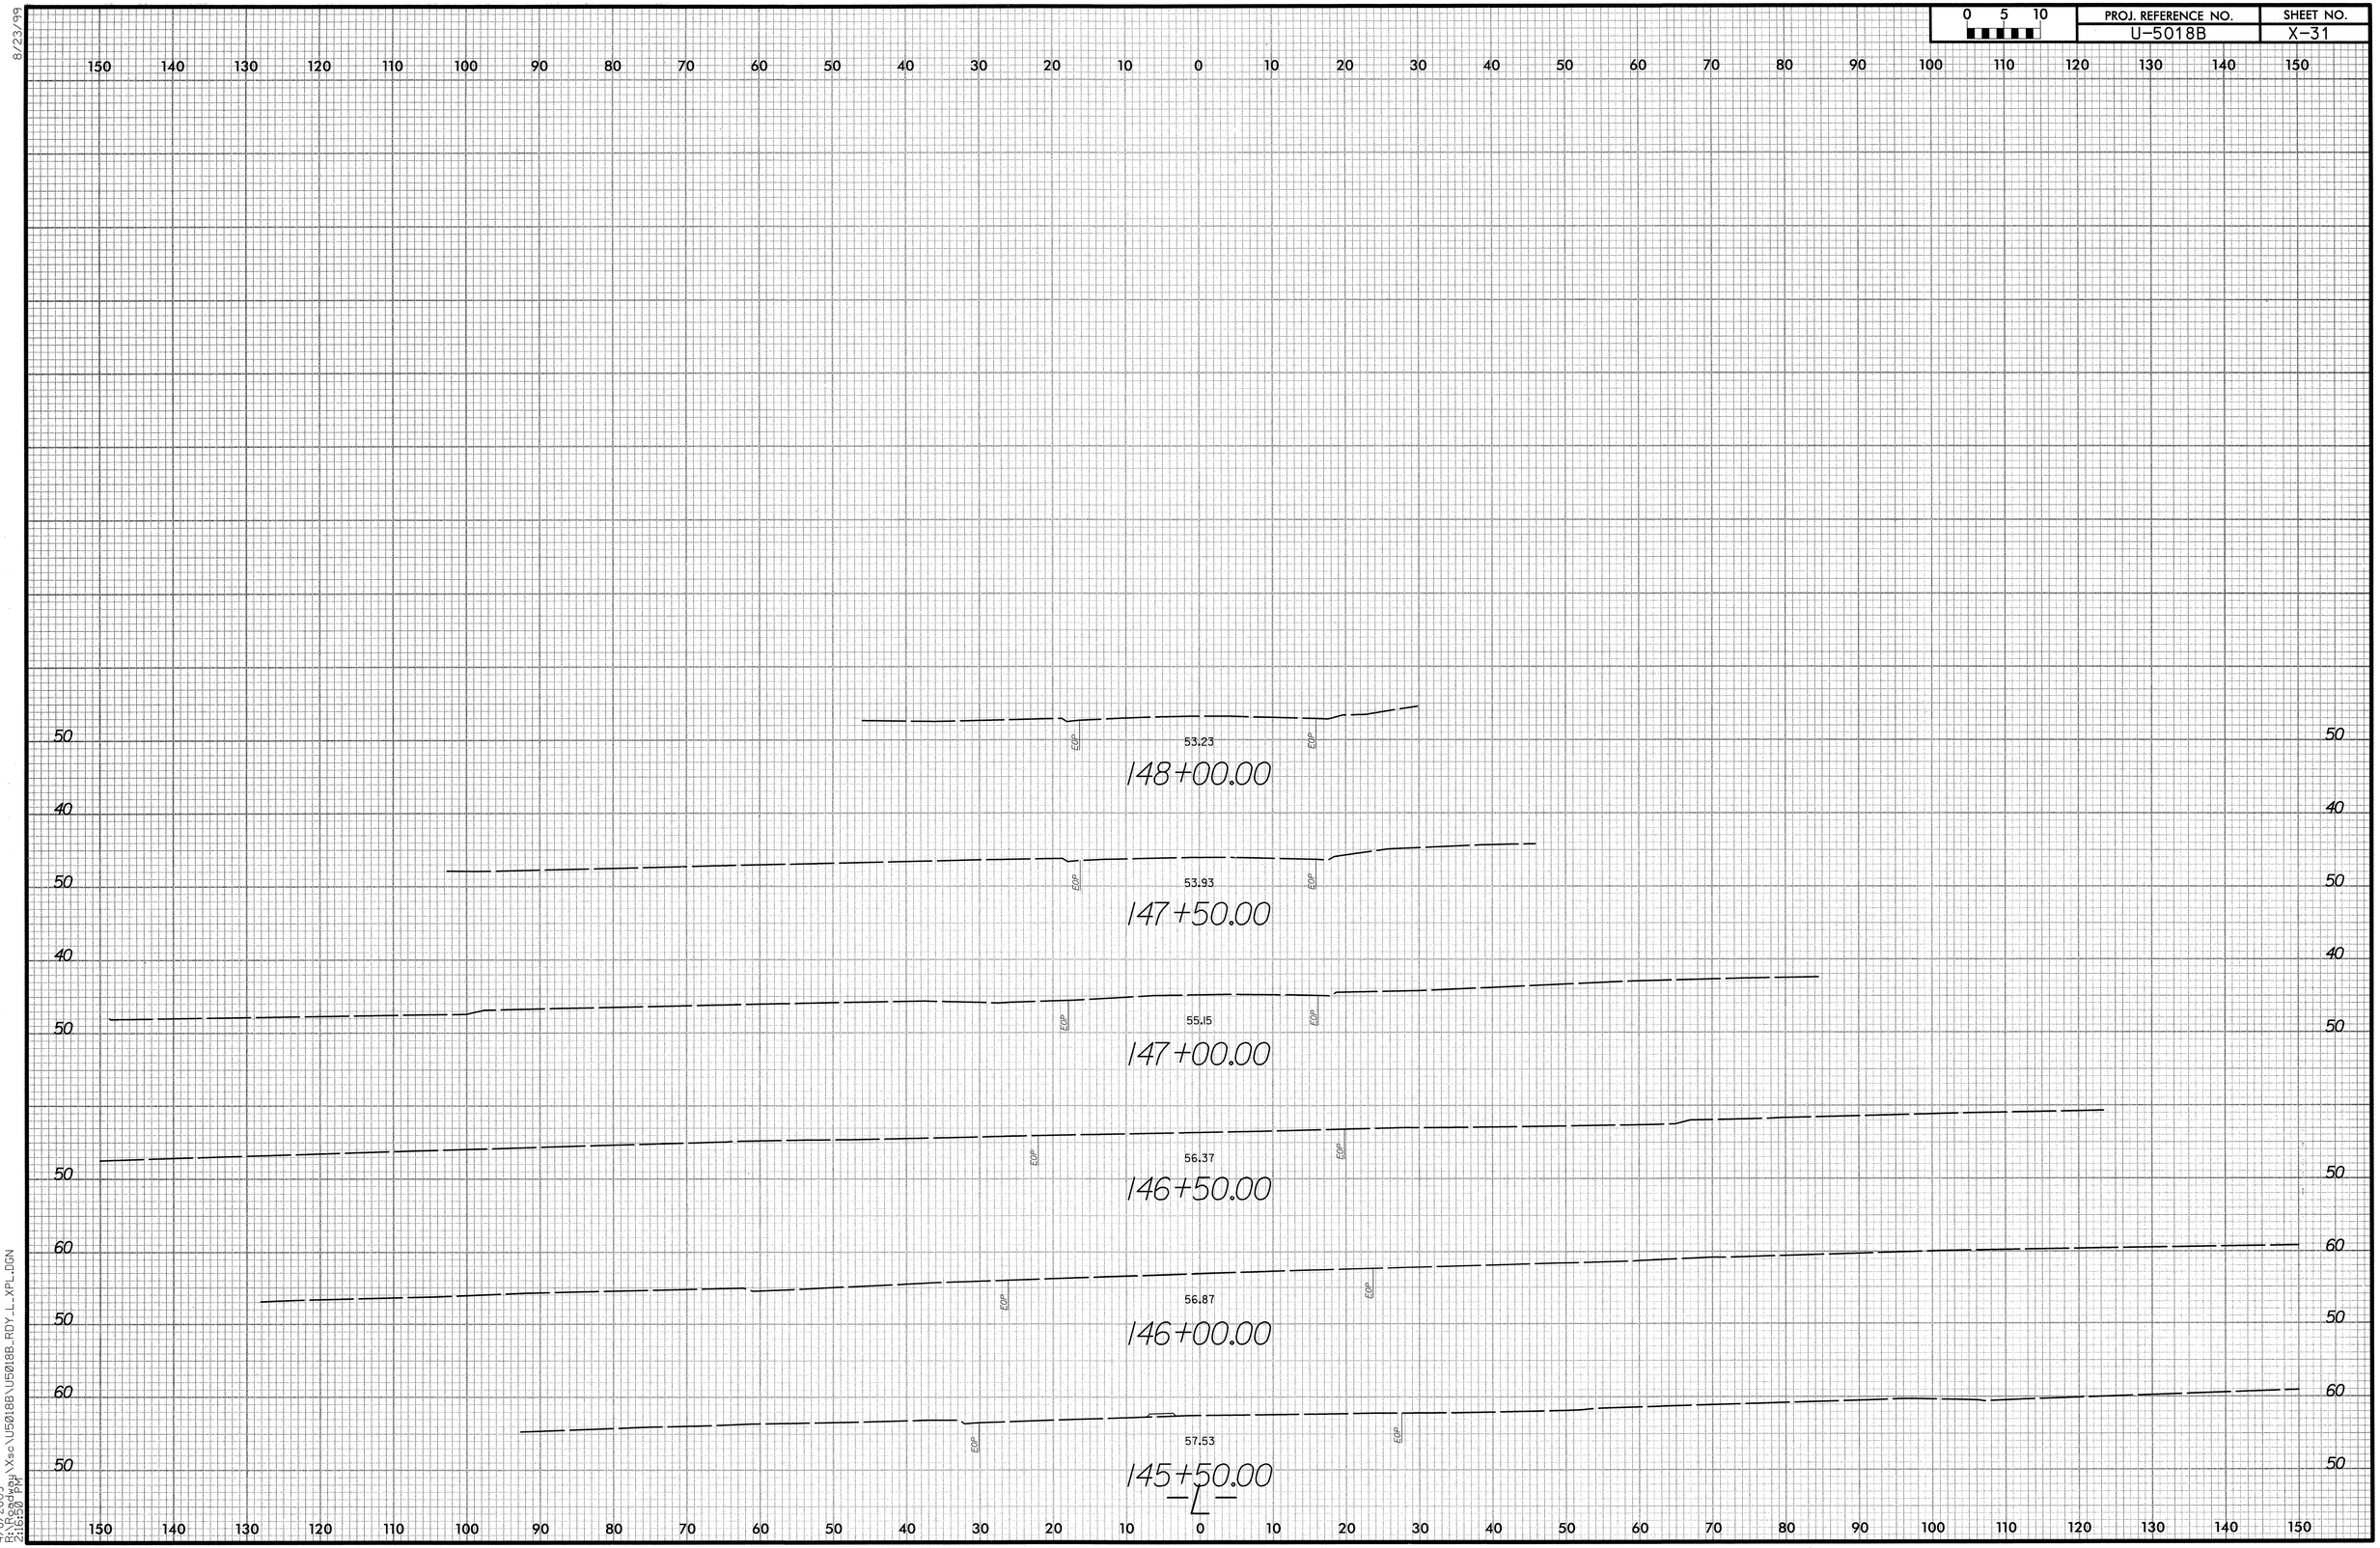

8/23/99

4/8/2009
R:\Roadway\Xsc\U5018B\U5018B_RDY_L_XPL.DGN
2:16:50 PM