# EROSION PROTECTION, NC 12 ( "S" CURVES )
# PROPOSED TYPICAL SECTION

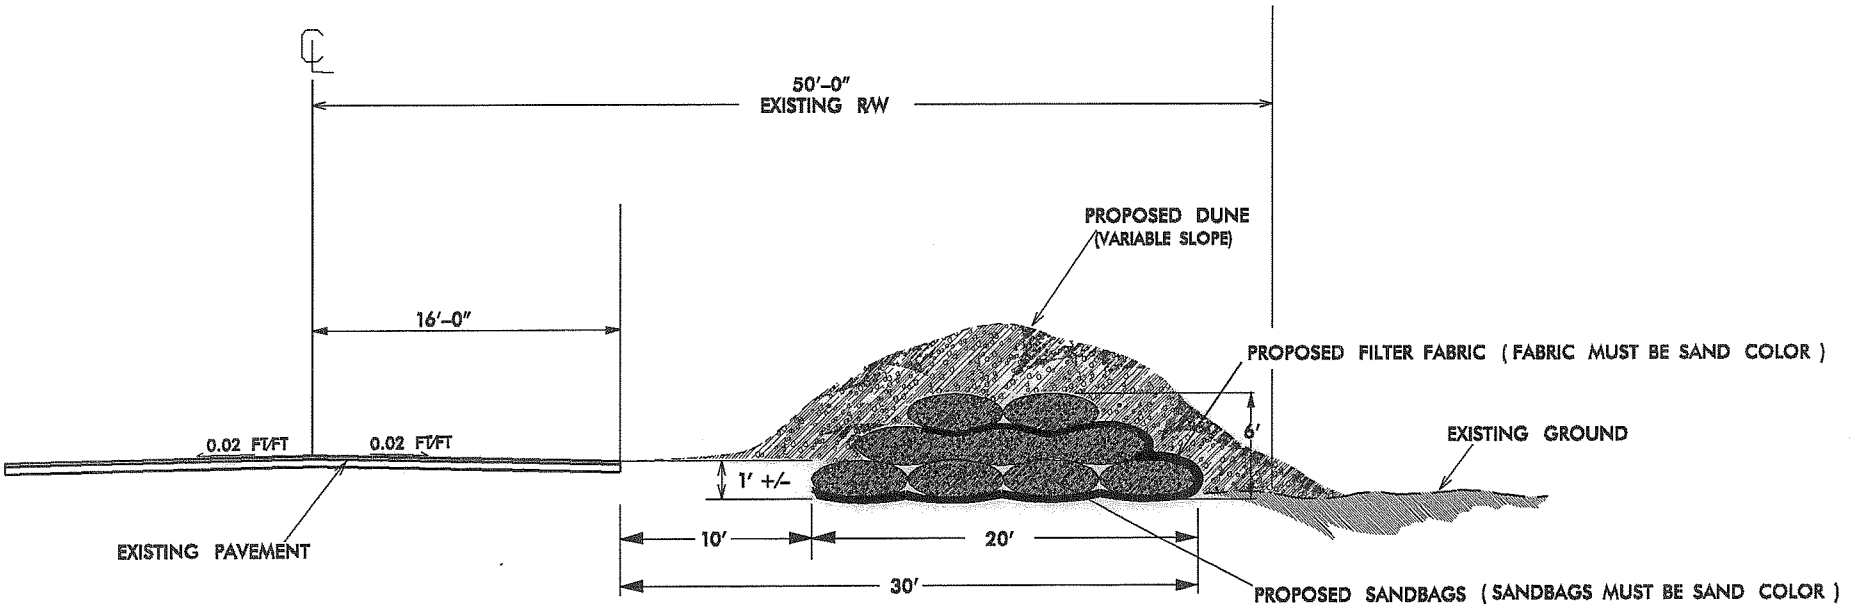


## SEQUENCE FOR BAG PLACEMENT

1) BOTTOM ROW WILL CONSIST OF FOUR BAGS PLACED PARALLEL TO THE EDGE OF PAVEMENT.
2) MIDDLE ROW WILL CONSIST OF BAGS PLACED PERPENDICULAR TO THE EDGE OF PAVEMENT.
3) TOP ROW WILL CONSIST OF TWO BAGS PLACED PARALLEL TO THE EDGE OF PAVEMENT.

NOTES:

- BAGS (FILLED) SHOULD BE 5' WIDE, 15' LONG AND 2' HIGH.
- FILTER FABRIC MUST BE SAND COLOR.
- SANDBAGS MUST BE SAND COLOR.

*Prepared in the Office of:*

***DIVISION OF HIGHWAYS***

*113 Airport Dr., Edenton, NC 27932*

***GRAPHIC SCALES***

5 2.5 0 5 10

PLANS

***DATE:*** 01/04/07

***SHEET NO:*** 1 OF 1

10-AUG-2009 16:07