NOTE: APPROXIMATE QUANTITIES ONLY. UNCLASSIFIED EXCAVATION, BORROW EXCAVATION, FINE GRADING, CLEARING AND GRUBBING, AND REMOVAL OF EXISTING PAVEMENT WILL BE PAID FOR AT THE CONTRACT LUMP SUM PRICE FOR "GRADING."

| PROJECT REFERENCE NO. | SHEET NO. |
|---|---|
| B-4261 | X-1A |

DIVISION OF HIGHWAYS
STATE OF NORTH CAROLINA

# CROSS-SECTION SUMMARY

Note: Embankment Column Does Not Include Backfill For Undercut.

| STATION | UNCLASSIFIED EXCAVATION AREAS (SQ. FT.) | EMBANKMENT AREAS (SQ. FT.) | UNCLASSIFIED EXCAVATION VOLUMES (CU. YARDS) | EMBANKMENT VOLUMES (CU. YARDS) | STATION | UNCLASSIFIED EXCAVATION AREAS (SQ. FT.) | EMBANKMENT AREAS (SQ. FT.) | UNCLASSIFIED EXCAVATION VOLUMES (CU. YARDS) | EMBANKMENT VOLUMES (CU. YARDS) | STATION | UNCLASSIFIED EXCAVATION AREAS (SQ. FT.) | EMBANKMENT AREAS (SQ. FT.) | UNCLASSIFIED EXCAVATION VOLUMES (CU. YARDS) | EMBANKMENT VOLUMES (CU. YARDS) |
|---|---|---|---|---|---|---|---|---|---|---|---|---|---|---|
| -L- | | | | | | | | | | | | | | |
| 13+03 | 0.00 | 0.00 | 0 | 0 | | | | | | | | | | |
| 13+50 | 253.90 | 1.23 | 221 | 1 | | | | | | | | | | |
| 14+00 | 206.59 | 10.15 | 426 | 11 | | | | | | | | | | |
| 14+50 | 62.42 | 24.76 | 249 | 32 | | | | | | | | | | |
| 15+00 | 0.00 | 146.68 | 58 | 159 | | | | | | | | | | |
| 15+50 | 0.00 | 216.22 | 0 | 336 | | | | | | | | | | |
| 16+00 | 0.00 | 214.52 | 0 | 399 | | | | | | | | | | |
| 16+50 | 0.00 | 281.75 | 0 | 460 | | | | | | | | | | |
| 16+57.06 | 0.00 | 264.76 | 0 | 81 | | | | | | | | | | |
| | | | | | | | | | | | | | | |
| 18+38.92 | 0.00 | 230.10 | 0 | 0 | | | | | | | | | | |
| 18+50 | 0.00 | 243.77 | 0 | 105 | | | | | | | | | | |
| 19+00 | 0.00 | 265.45 | 0 | 472 | | | | | | | | | | |
| 19+50 | 0.00 | 204.97 | 0 | 436 | | | | | | | | | | |
| 20+00 | 0.18 | 196.78 | 0 | 372 | | | | | | | | | | |
| 20+50 | 1.18 | 173.66 | 1 | 343 | | | | | | | | | | |
| 21+00 | 1.99 | 137.75 | 3 | 288 | | | | | | | | | | |
| 21+50 | 3.47 | 97.89 | 5 | 218 | | | | | | | | | | |
| 22+00 | 0.00 | 0.00 | 3 | 91 | | | | | | | | | | |
| | | | | | | | | | | | | | | |
| 27+26 | 0.00 | 0.00 | 0 | 0 | | | | | | | | | | |
| 27+50 | 8.23 | 48.01 | 4 | 21 | | | | | | | | | | |
| 28+00 | 25.19 | 12.83 | 31 | 56 | | | | | | | | | | |
| 28+50 | 26.36 | 59.58 | 48 | 67 | | | | | | | | | | |
| 29+00 | 0.00 | 711.54 | 24 | 714 | | | | | | | | | | |
| 29+50 | 0.00 | 178.27 | 0 | 824 | | | | | | | | | | |
| 29+85 | 15.88 | 200.88 | 10 | 246 | | | | | | | | | | |
| 30+00 | 8.14 | 169.74 | 7 | 103 | | | | | | | | | | |
| 30+50 | 2.63 | 179.04 | 10 | 323 | | | | | | | | | | |
| 31+00 | 7.18 | 36.61 | 9 | 200 | | | | | | | | | | |
| 31+50 | 80.82 | 48.67 | 81 | 79 | | | | | | | | | | |
| 32+00 | 67.61 | 10.23 | 137 | 55 | | | | | | | | | | |
| 32+30 | 0 | 0 | 38 | 6 | | | | | | | | | | |

K:\RAL_Roadway\011036123\Roadway\Xsc\b4261_rdy_xpl_1.dgn

11/2/2009

| 0 5 10 | PROJ. REFERENCE NO. | SHEET NO. |
|---|---|---|
| | B-4261 | X-1 |

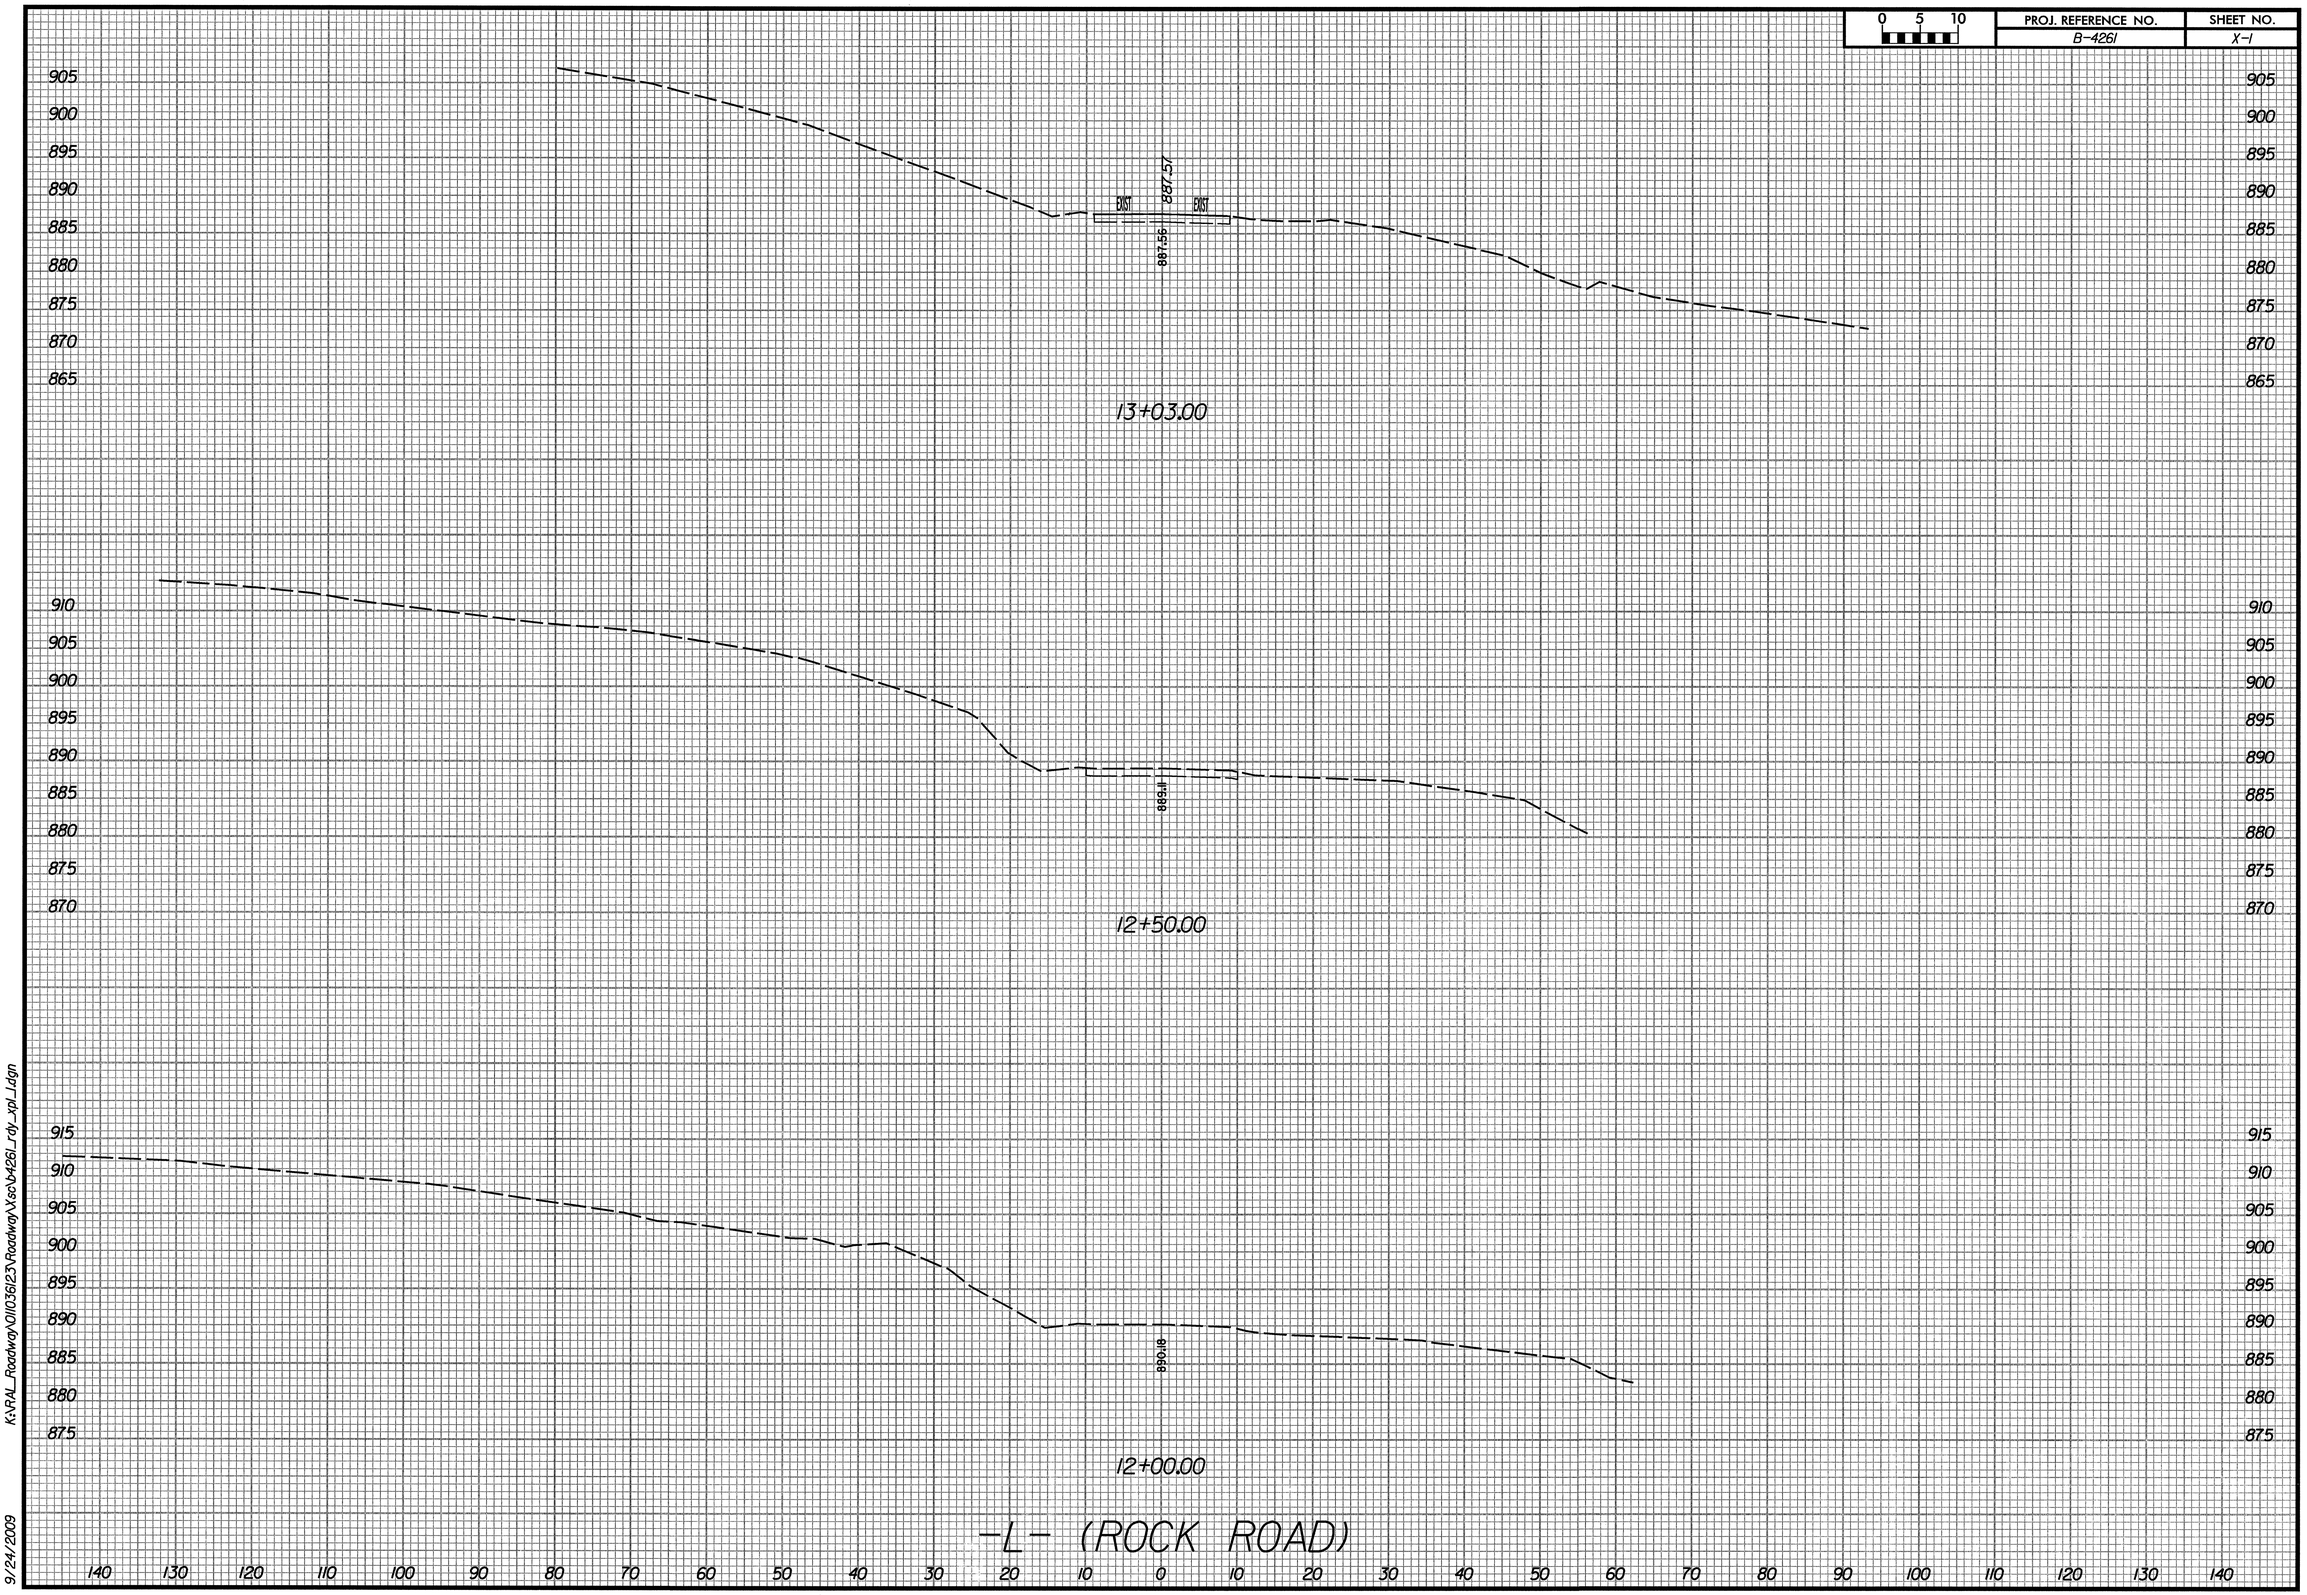


K:\RAL_Roadwy\Oll0361231\Roadwy\Xsc\b4261_rdy_xpl_1.dgn

9/24/2009

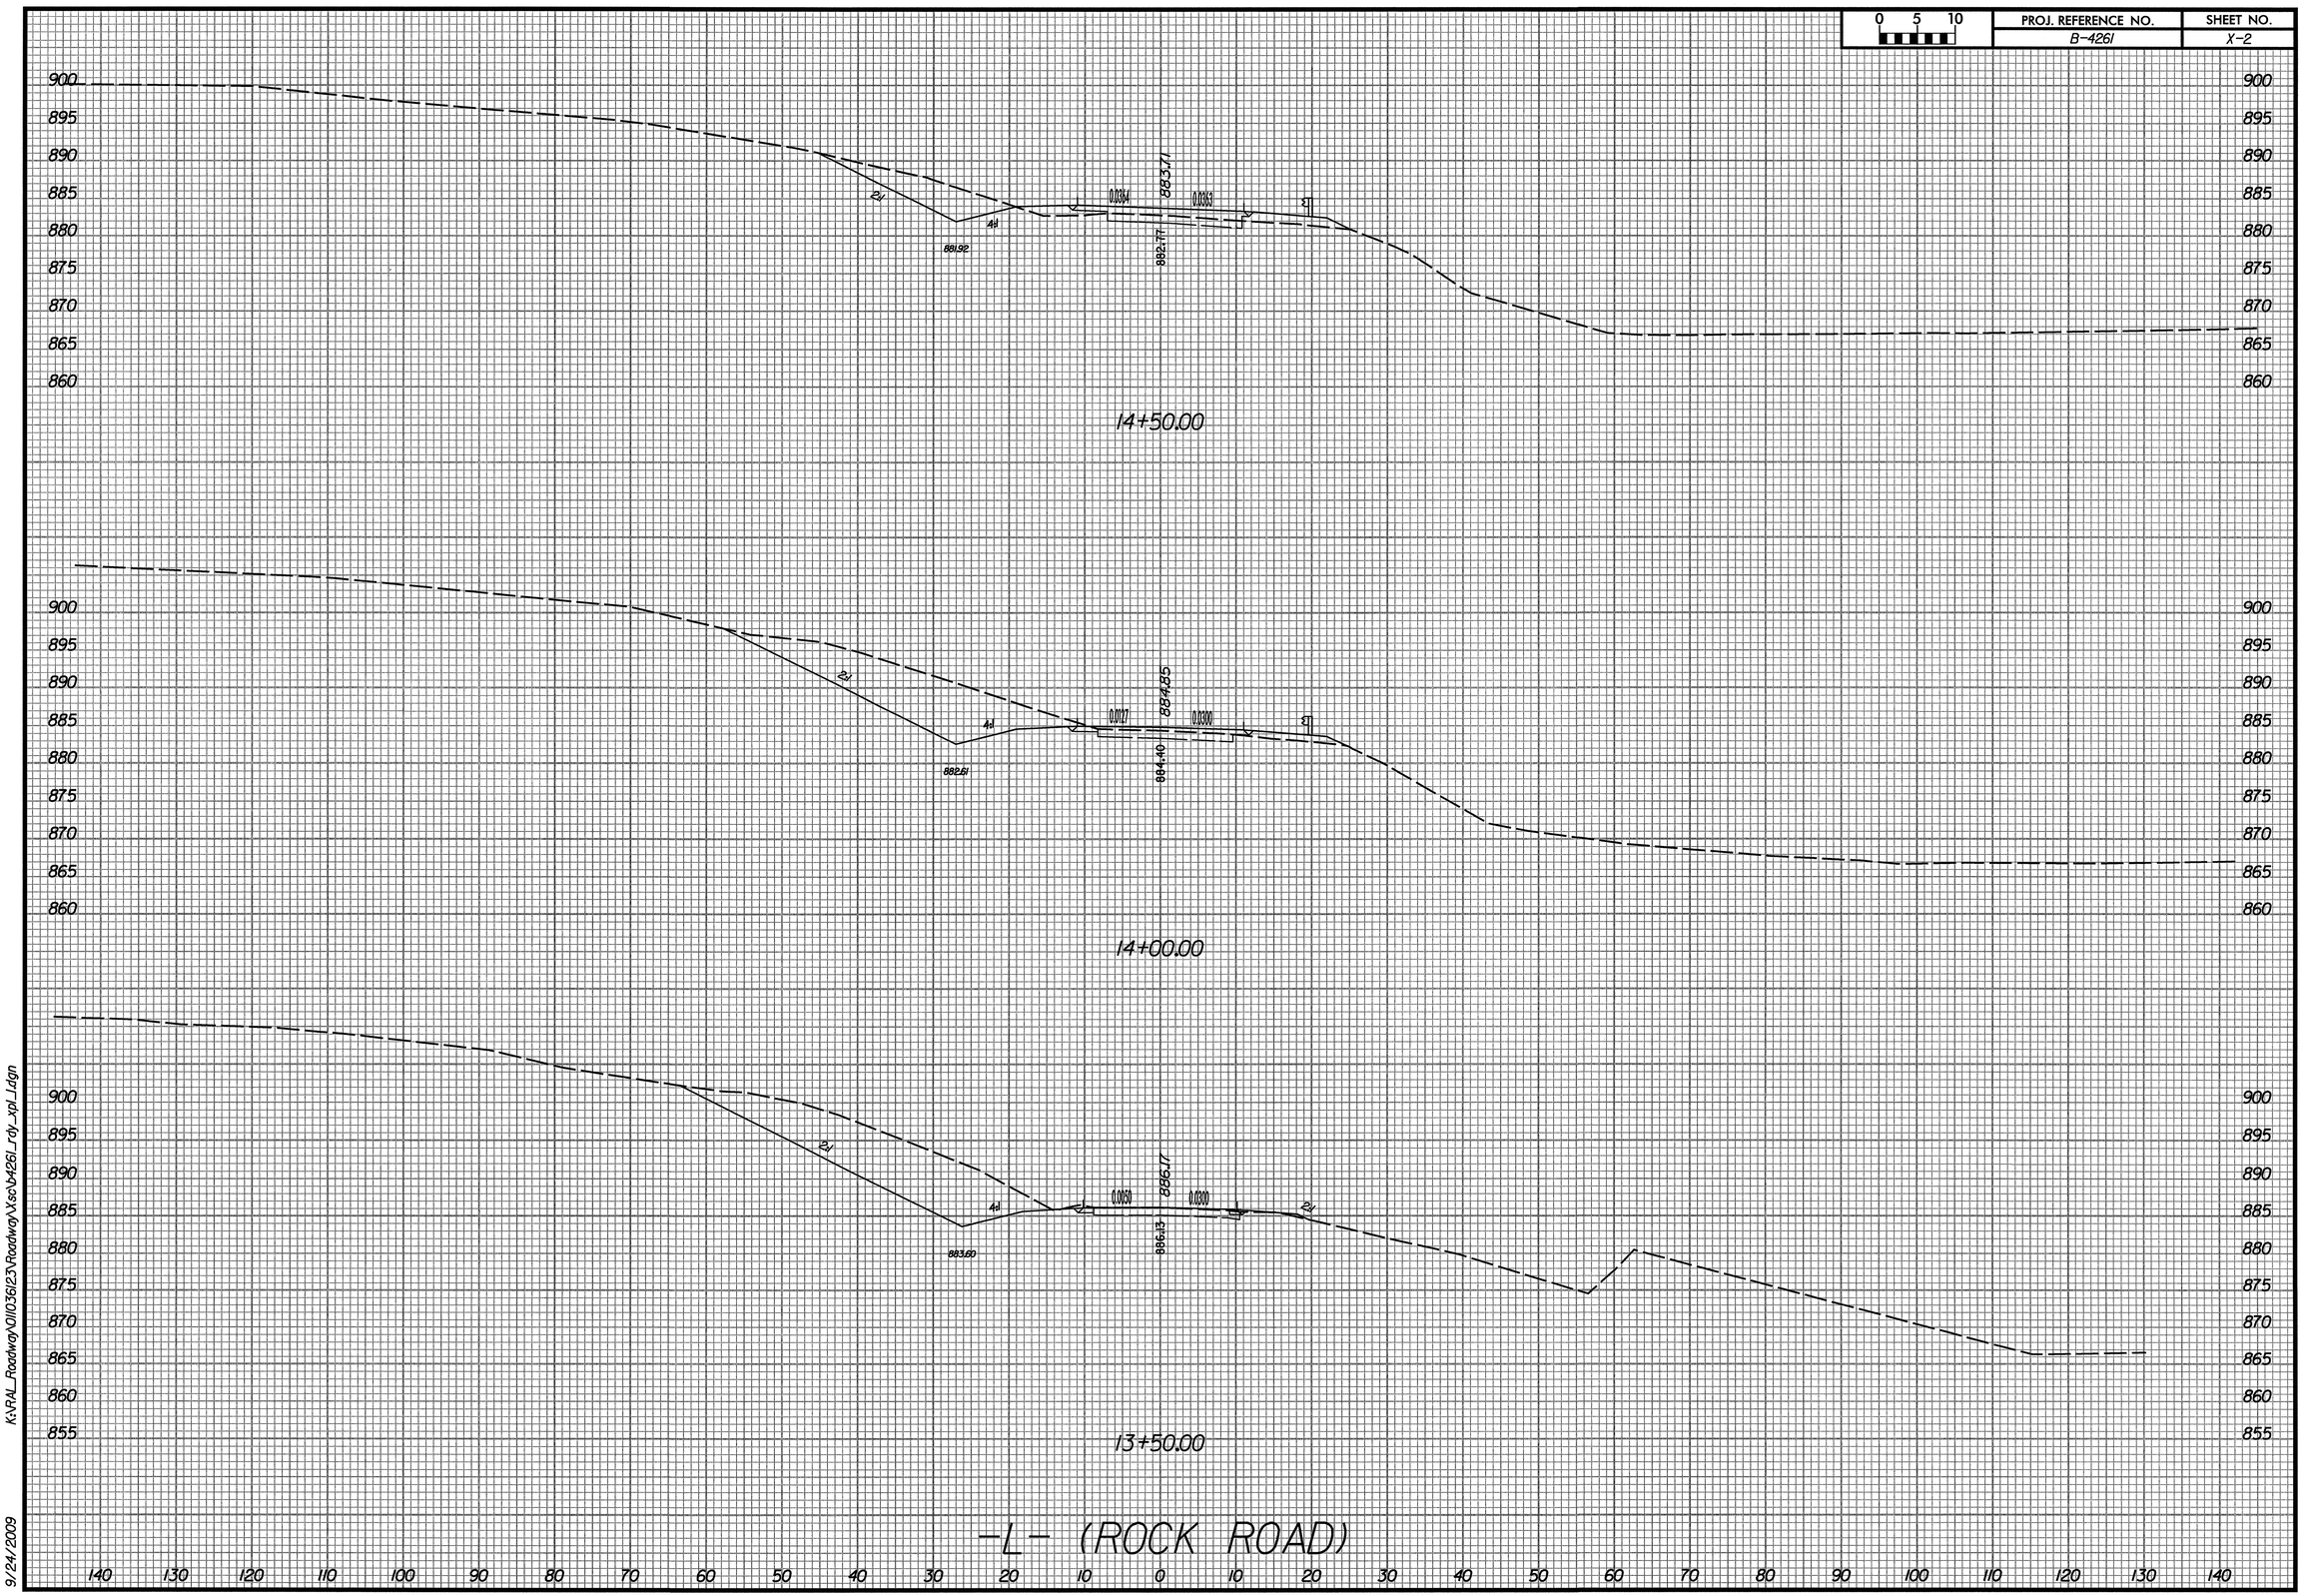


K:\RAL_Roadway\011036123\Roadway\Xsc\b4261_rdy_xpl_1.dgn

9/24/2009

| 0 5 10 | PROJ. REFERENCE NO. | SHEET NO. |
|---|---|---|
| | B-4261 | X-3 |

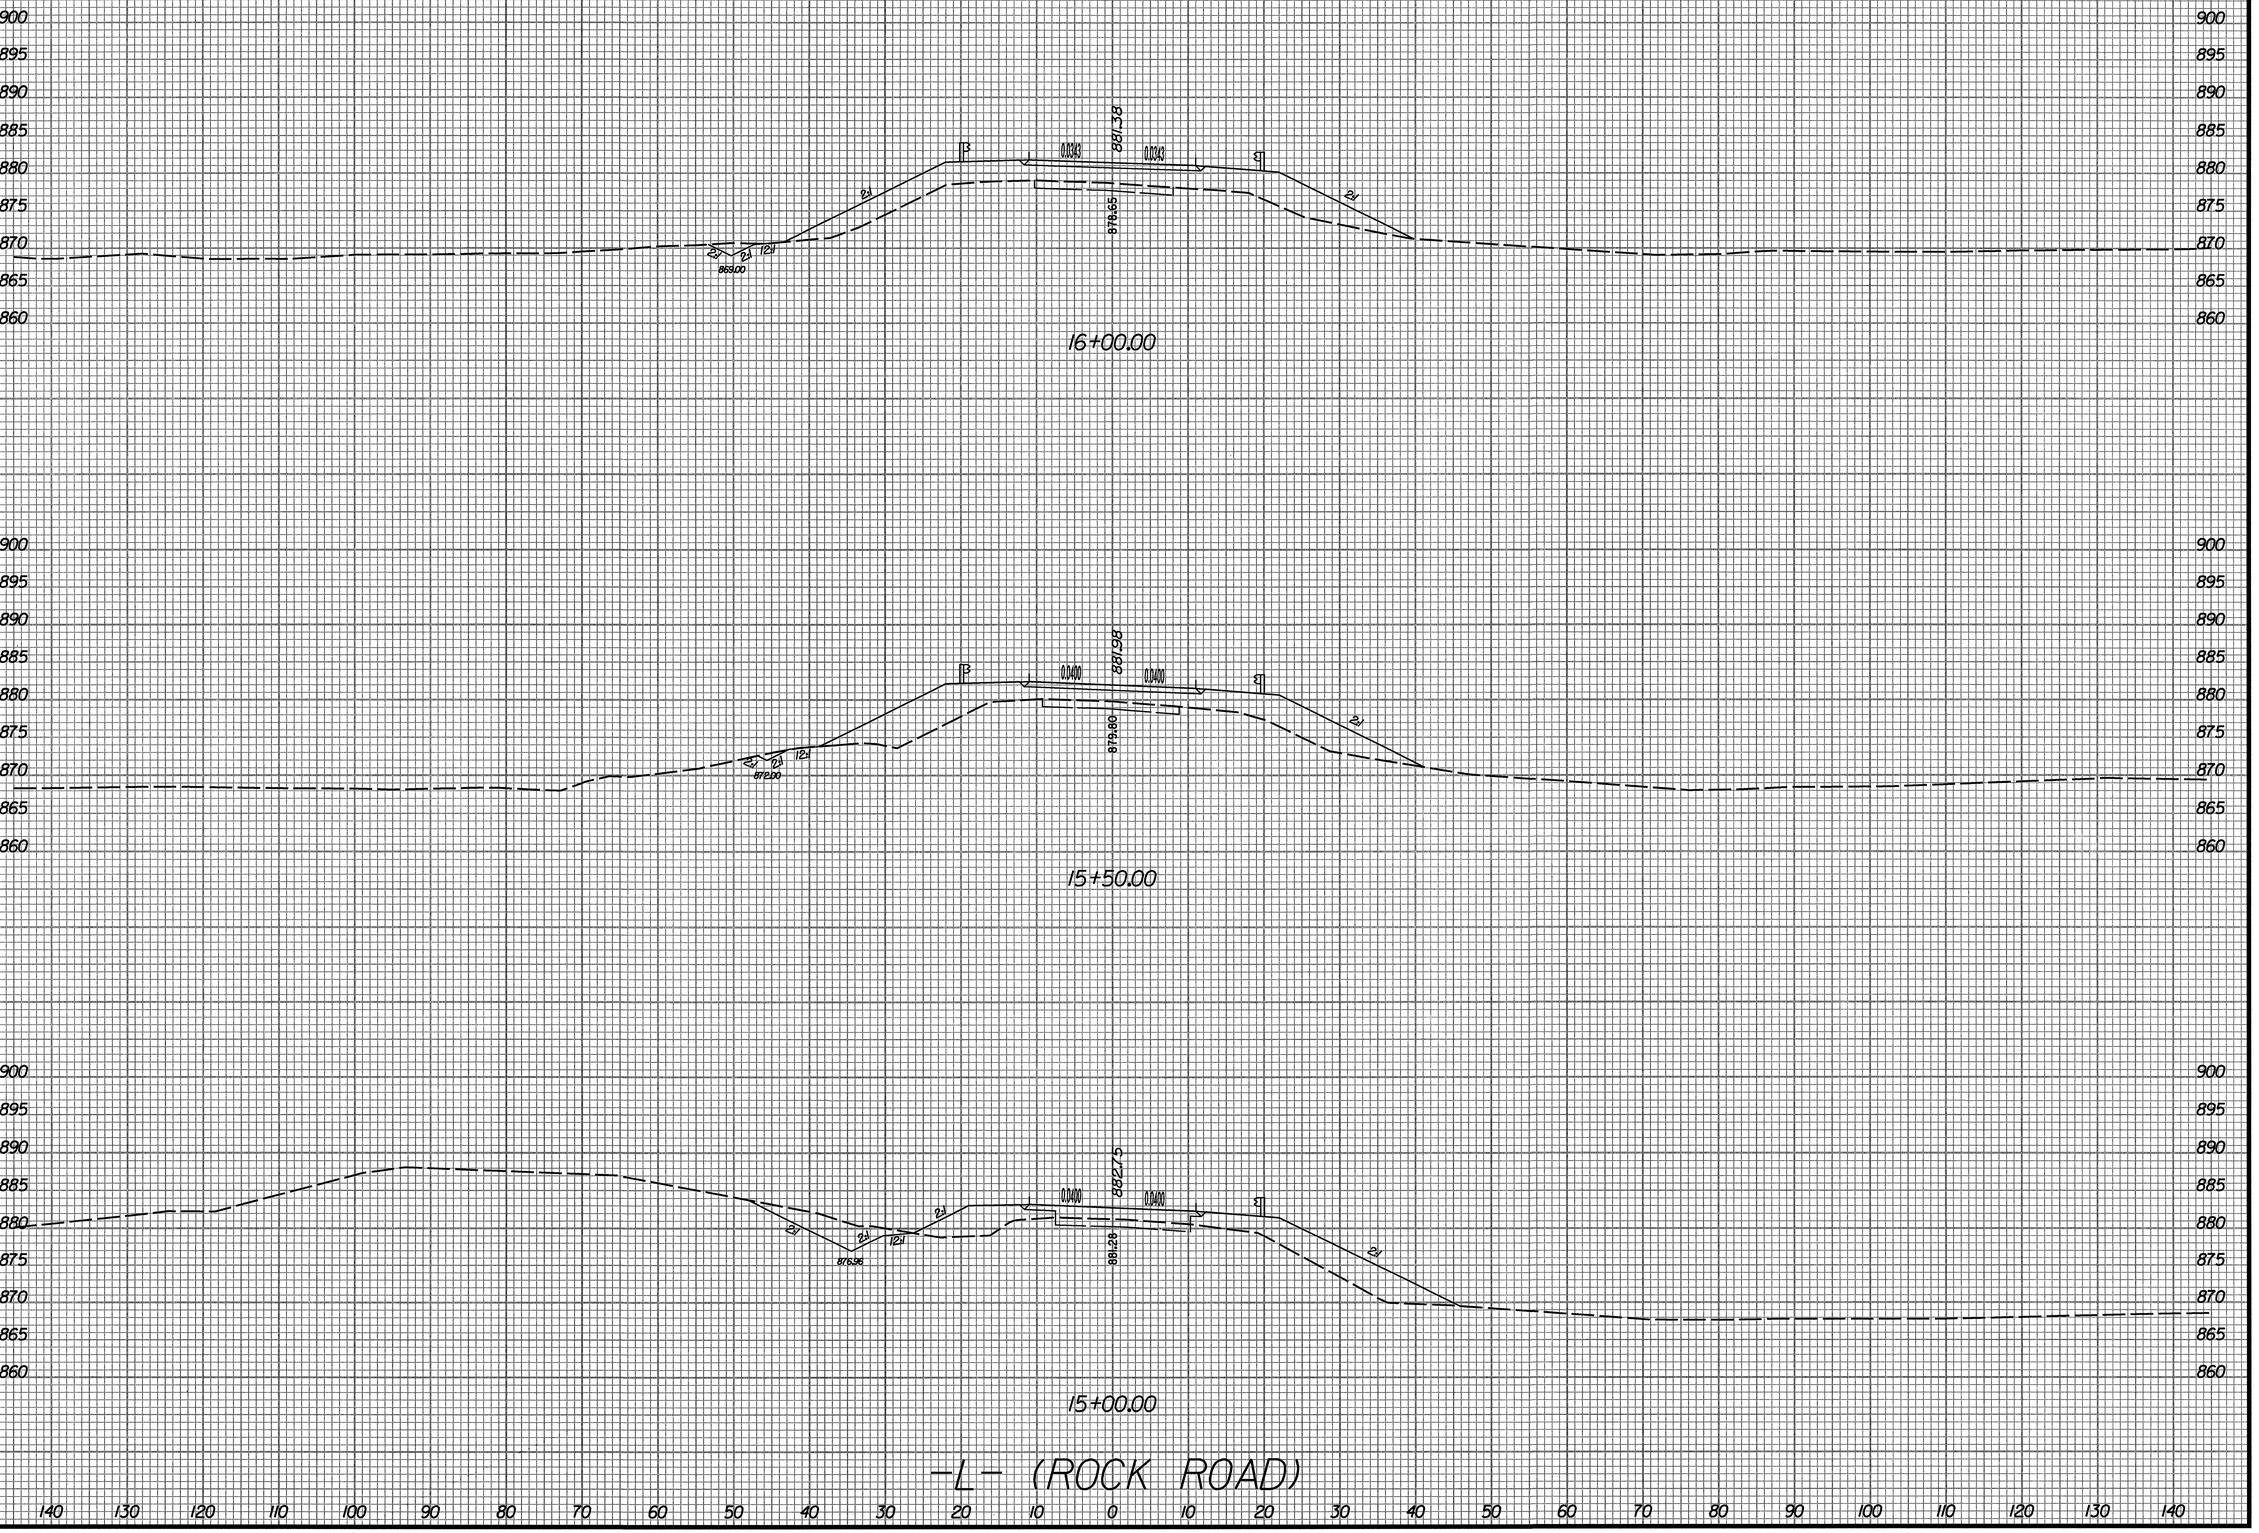


K:\RAL_Roadway\Oil\036123\Roadway\Xsec\b4261_rdy_xpl.dgn

9/24/2009

| PROJ. REFERENCE NO. | SHEET NO. |
|---|---|
| B-4261 | X-4 |

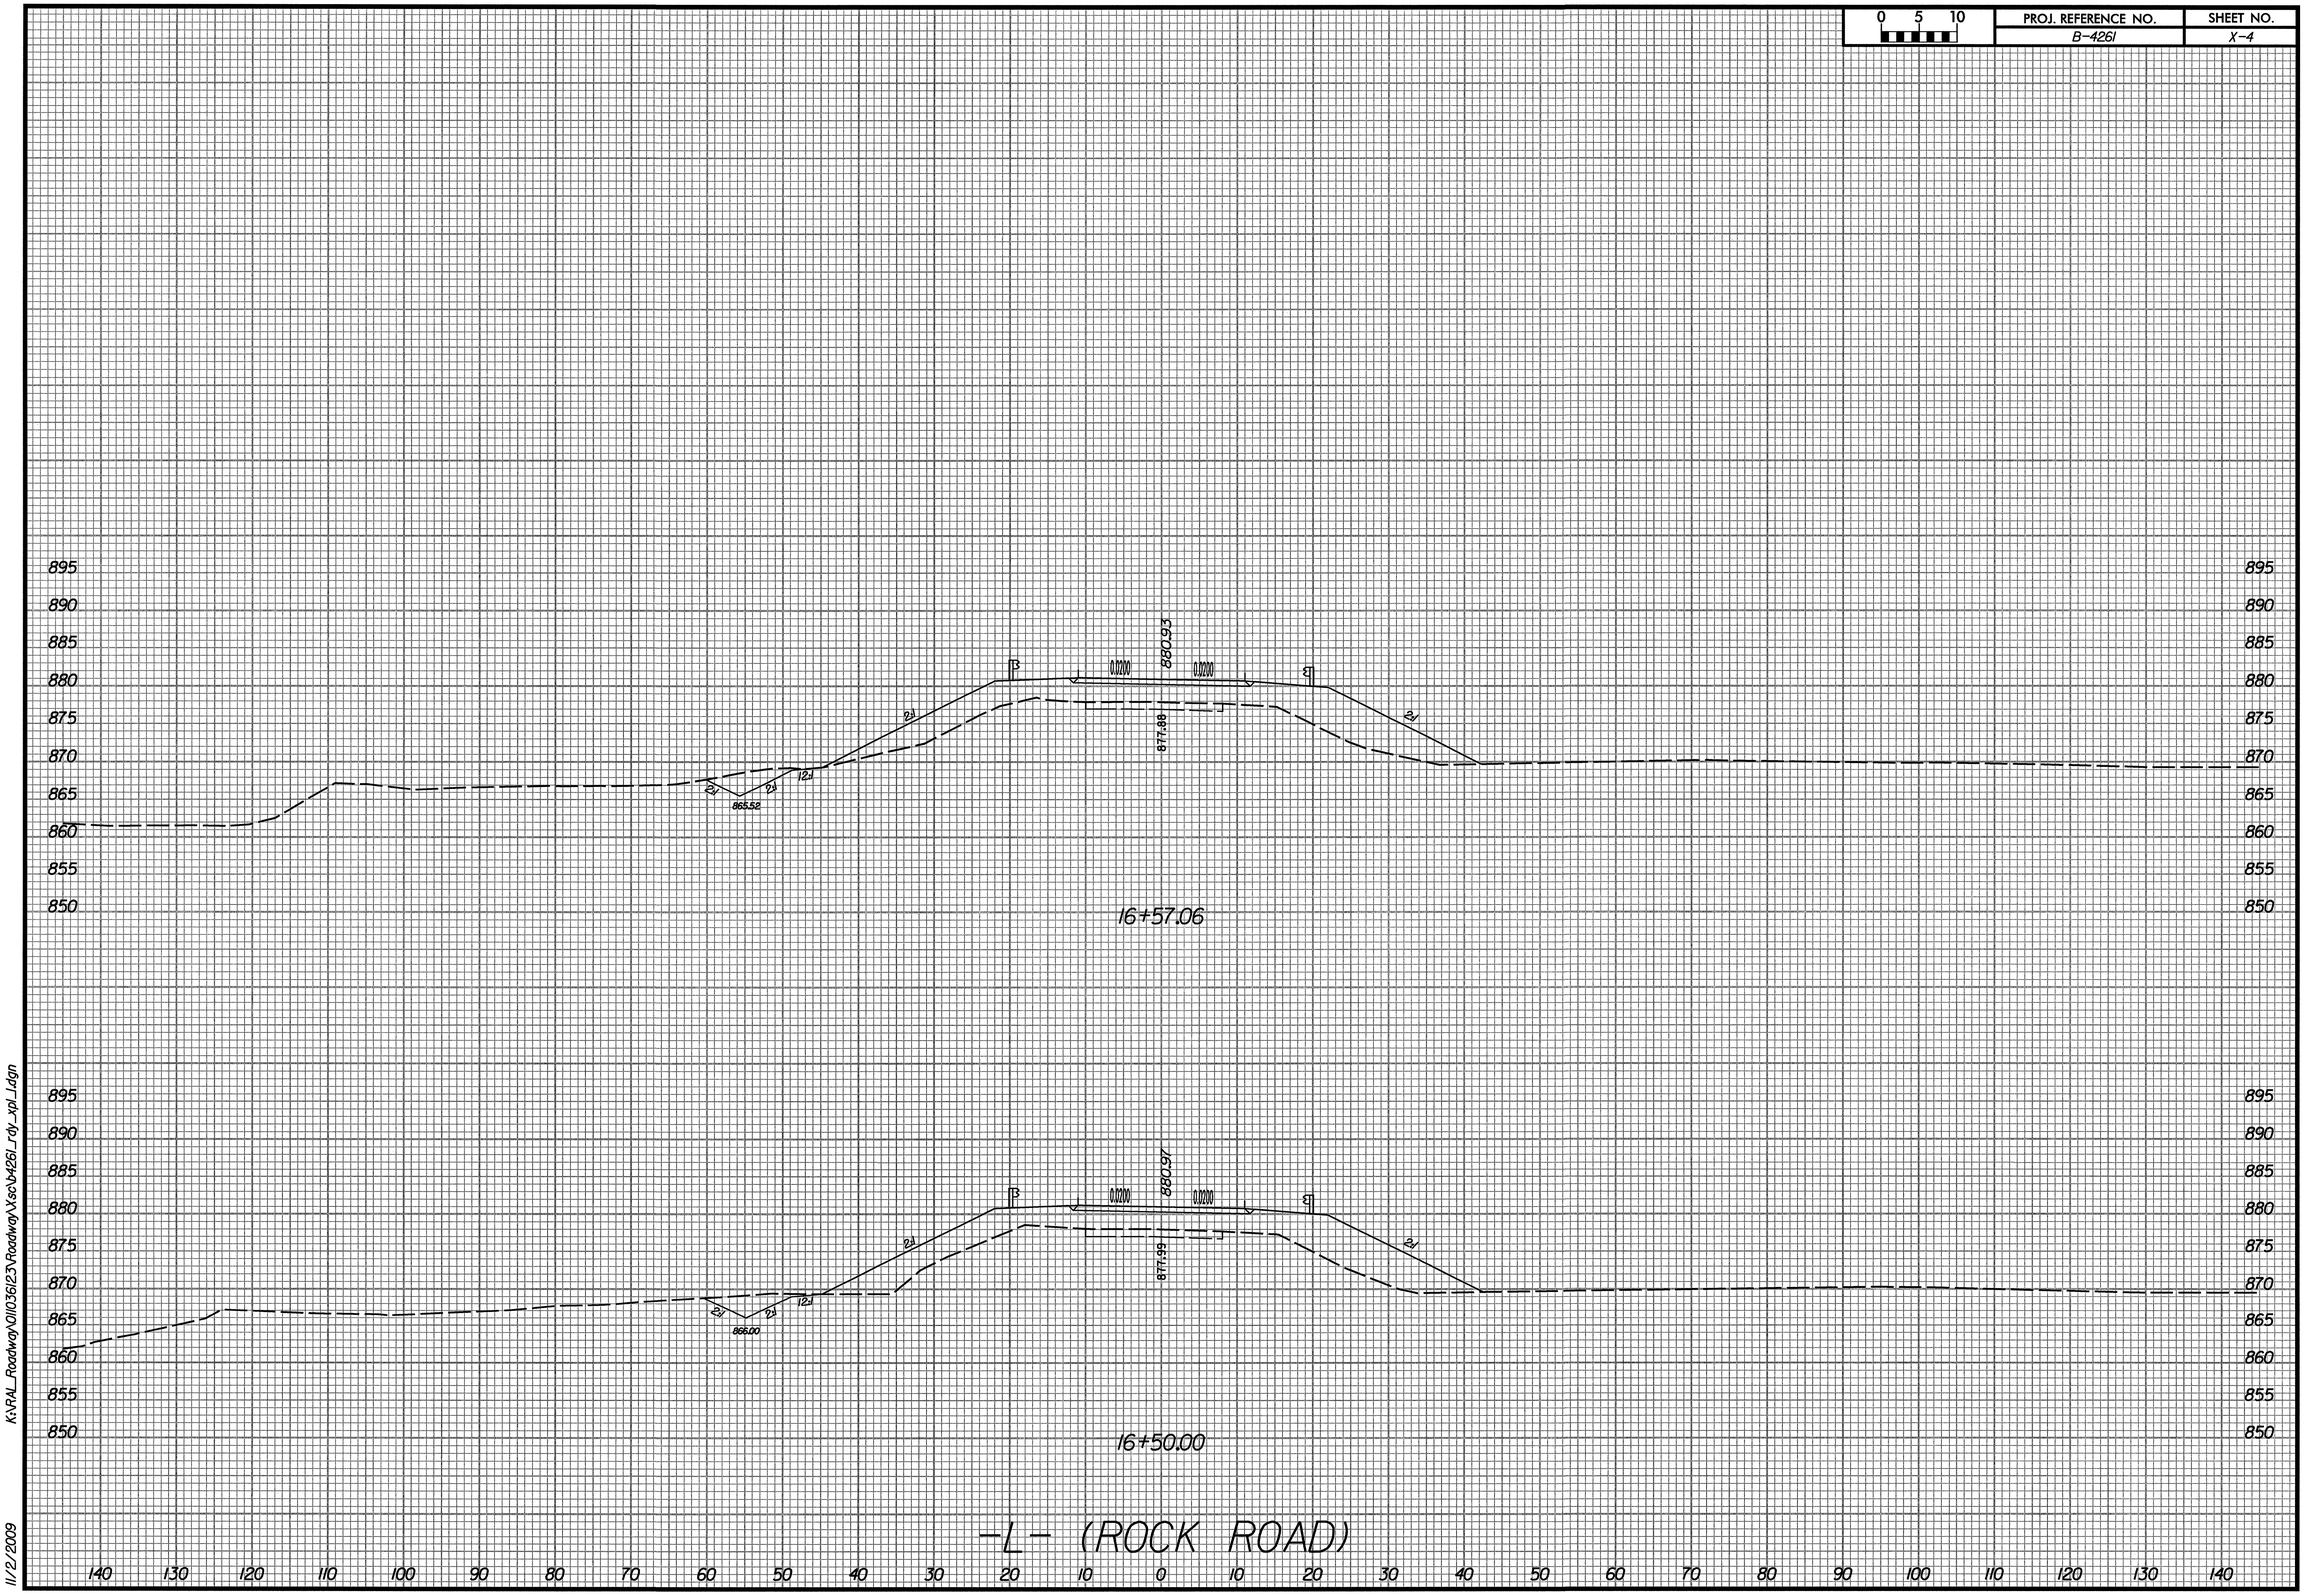


K:\RAL_Roadway\0110361 23\Roadway\Xsc\b4261_rdy_xpl_1.dgn

11/2/2009

| PROJ. REFERENCE NO. | SHEET NO. |
|---|---|
| B-4261 | X-5 |

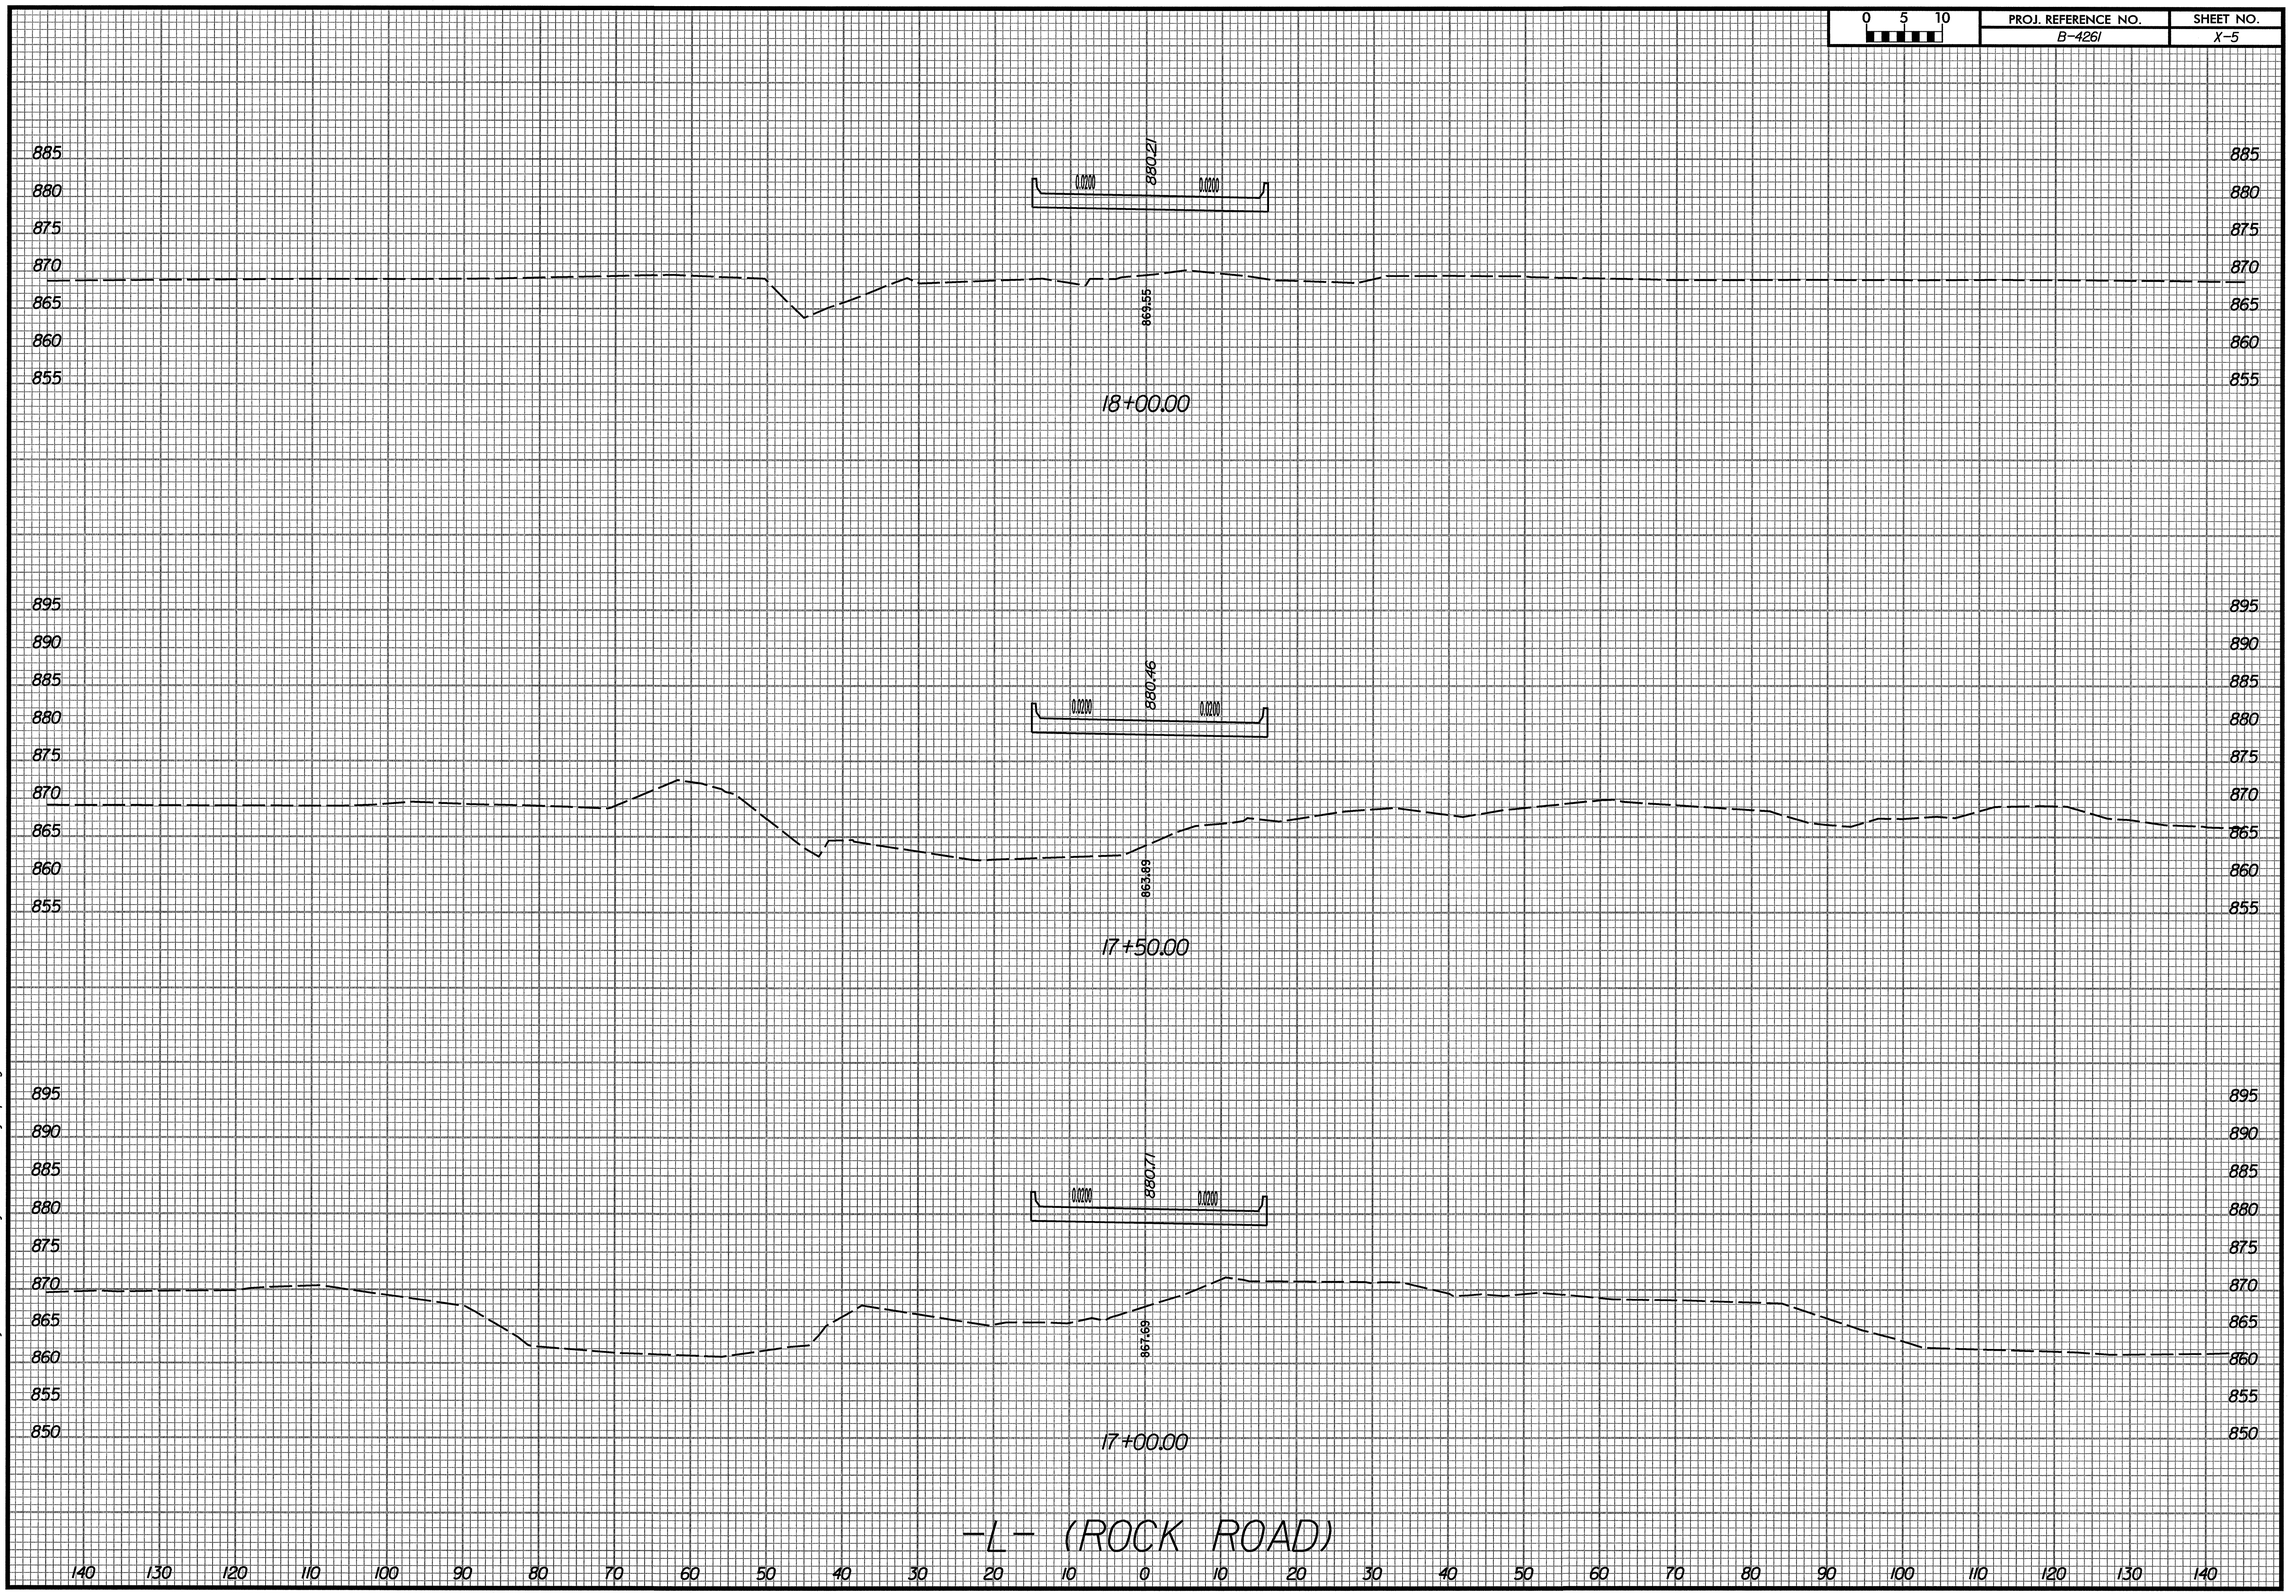


K:\RAL_Roadway\011036123\Roadway\Xsc\b4261_rdy_xpl_1.dgn

9/24/2009

| PROJ. REFERENCE NO. | SHEET NO. |
|---|---|
| B-4261 | X-6 |

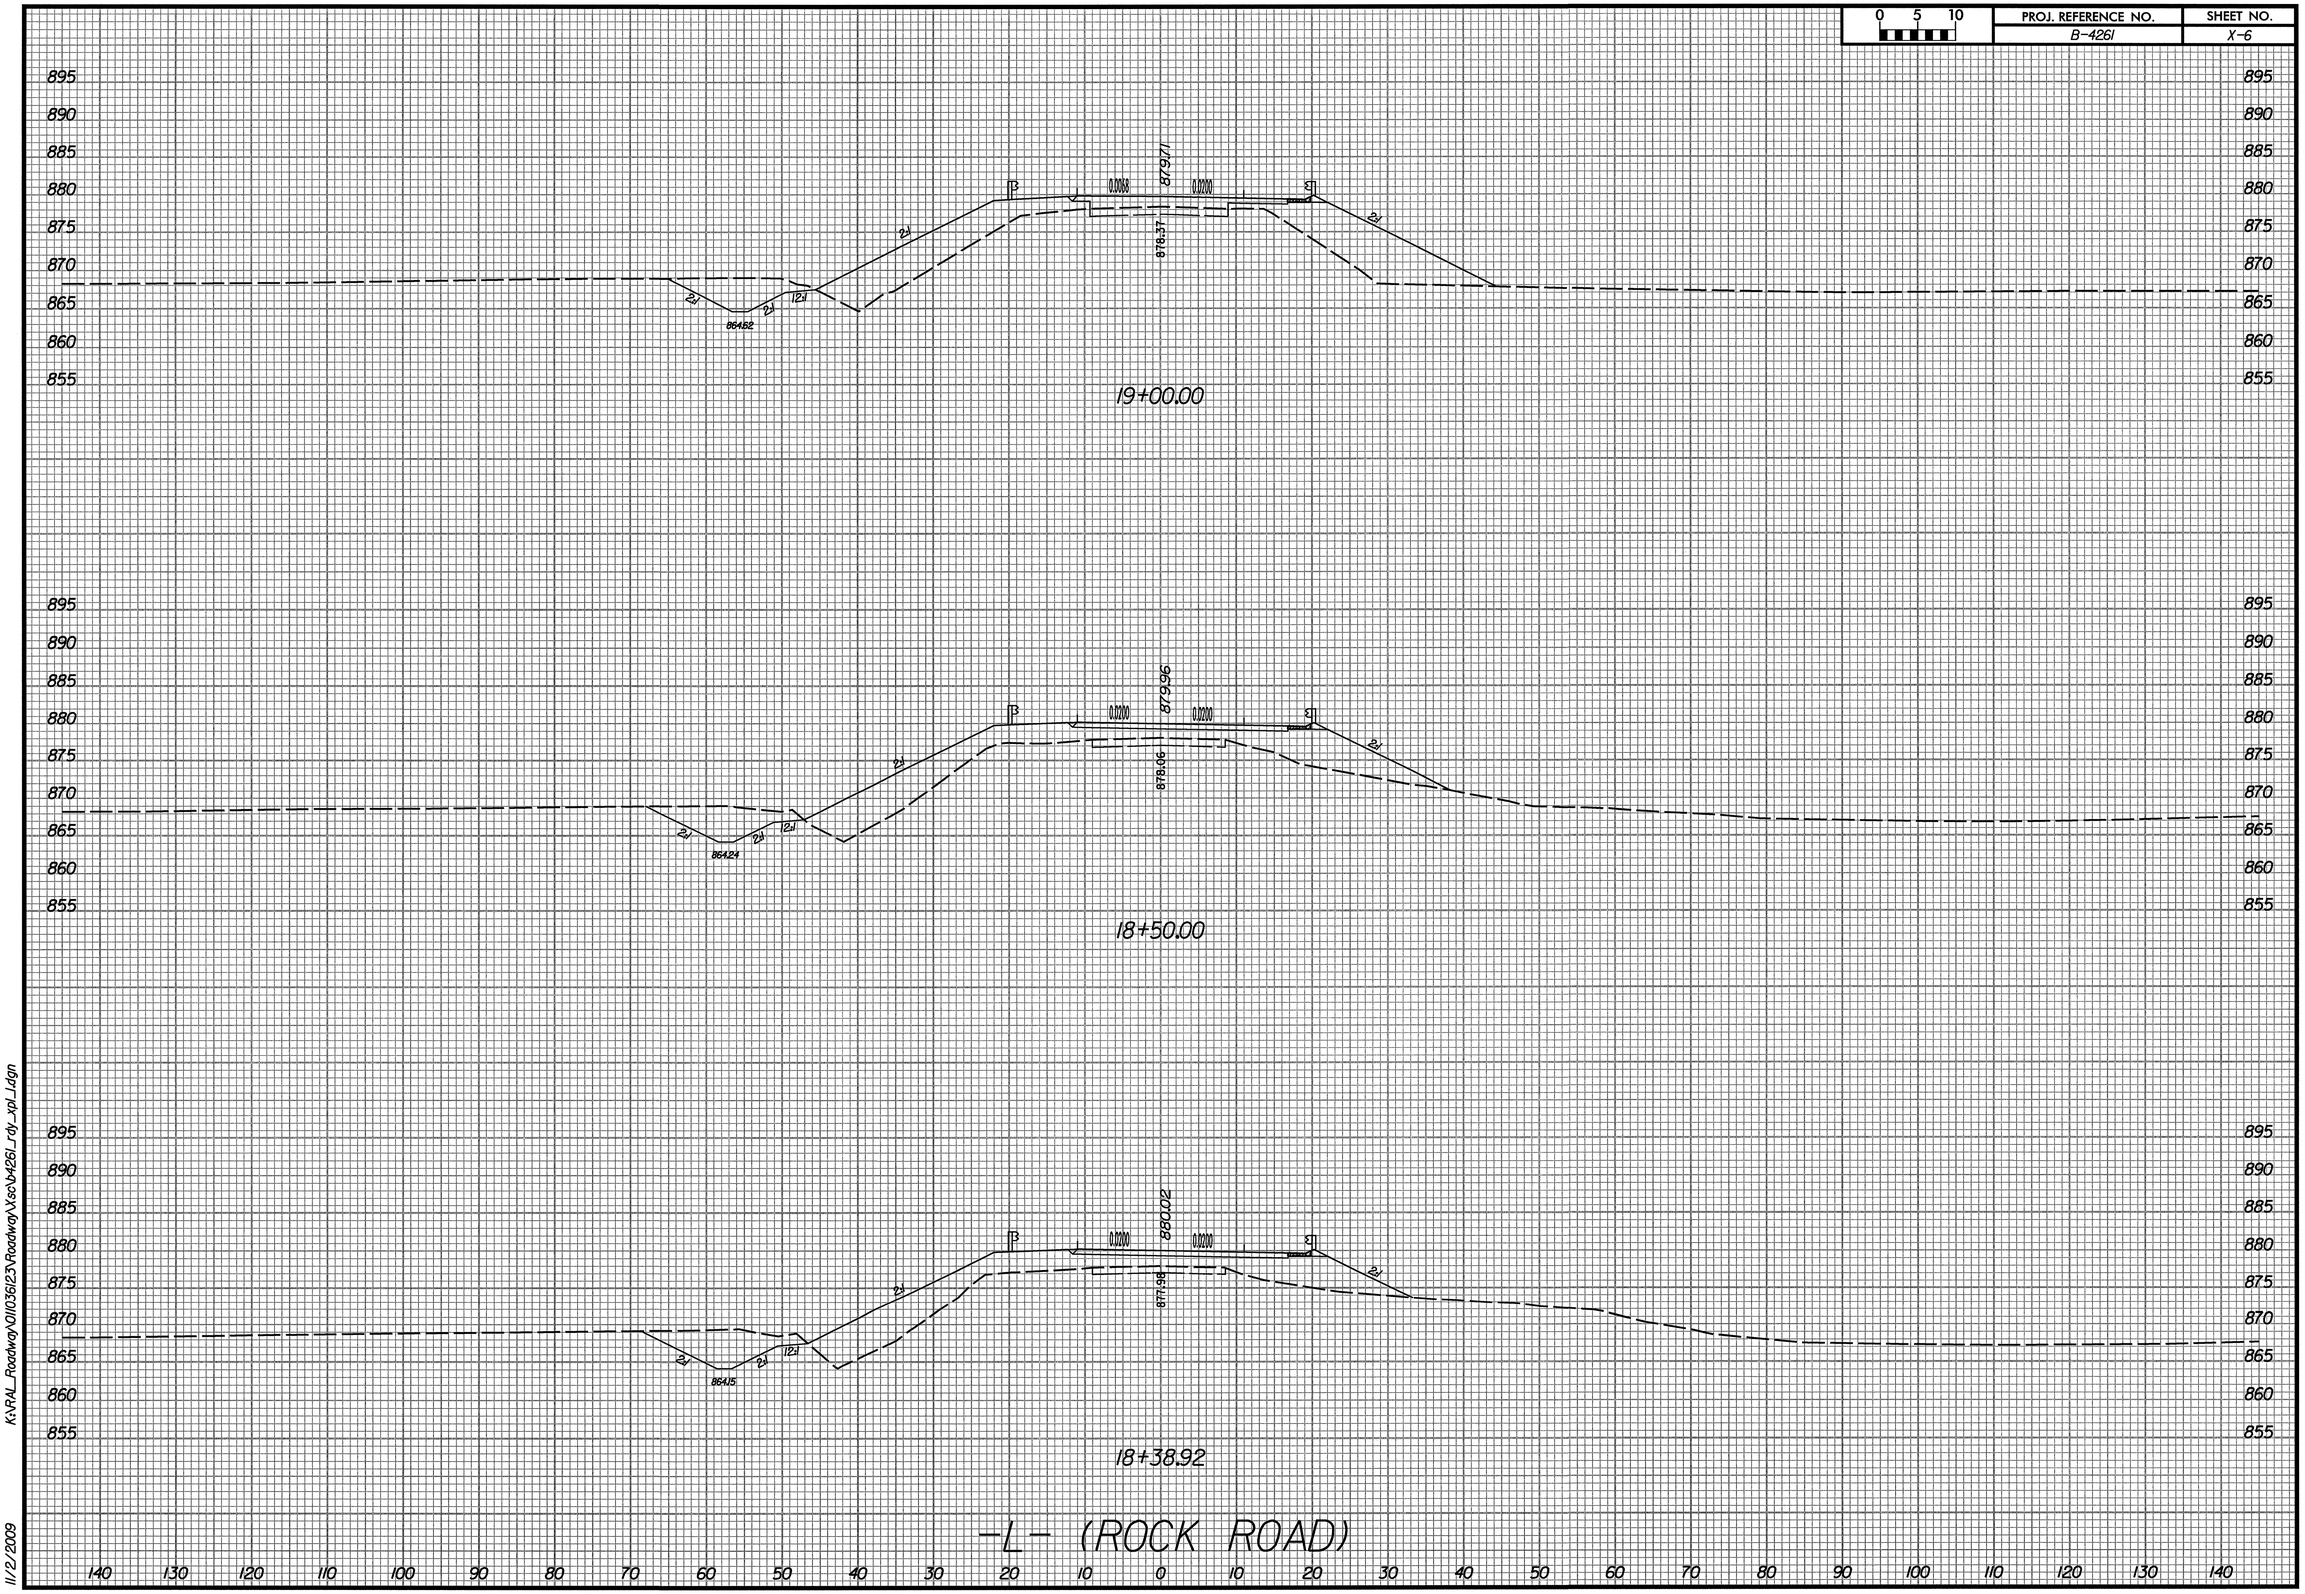


K:\RAL_Roadway\011036123\Roadway\Xsc\b4261_rdy_xpl_1.dgn

11/2/2009

| 0 5 10 | PROJ. REFERENCE NO. | SHEET NO. |
|---|---|---|
| | B-4261 | X-7 |

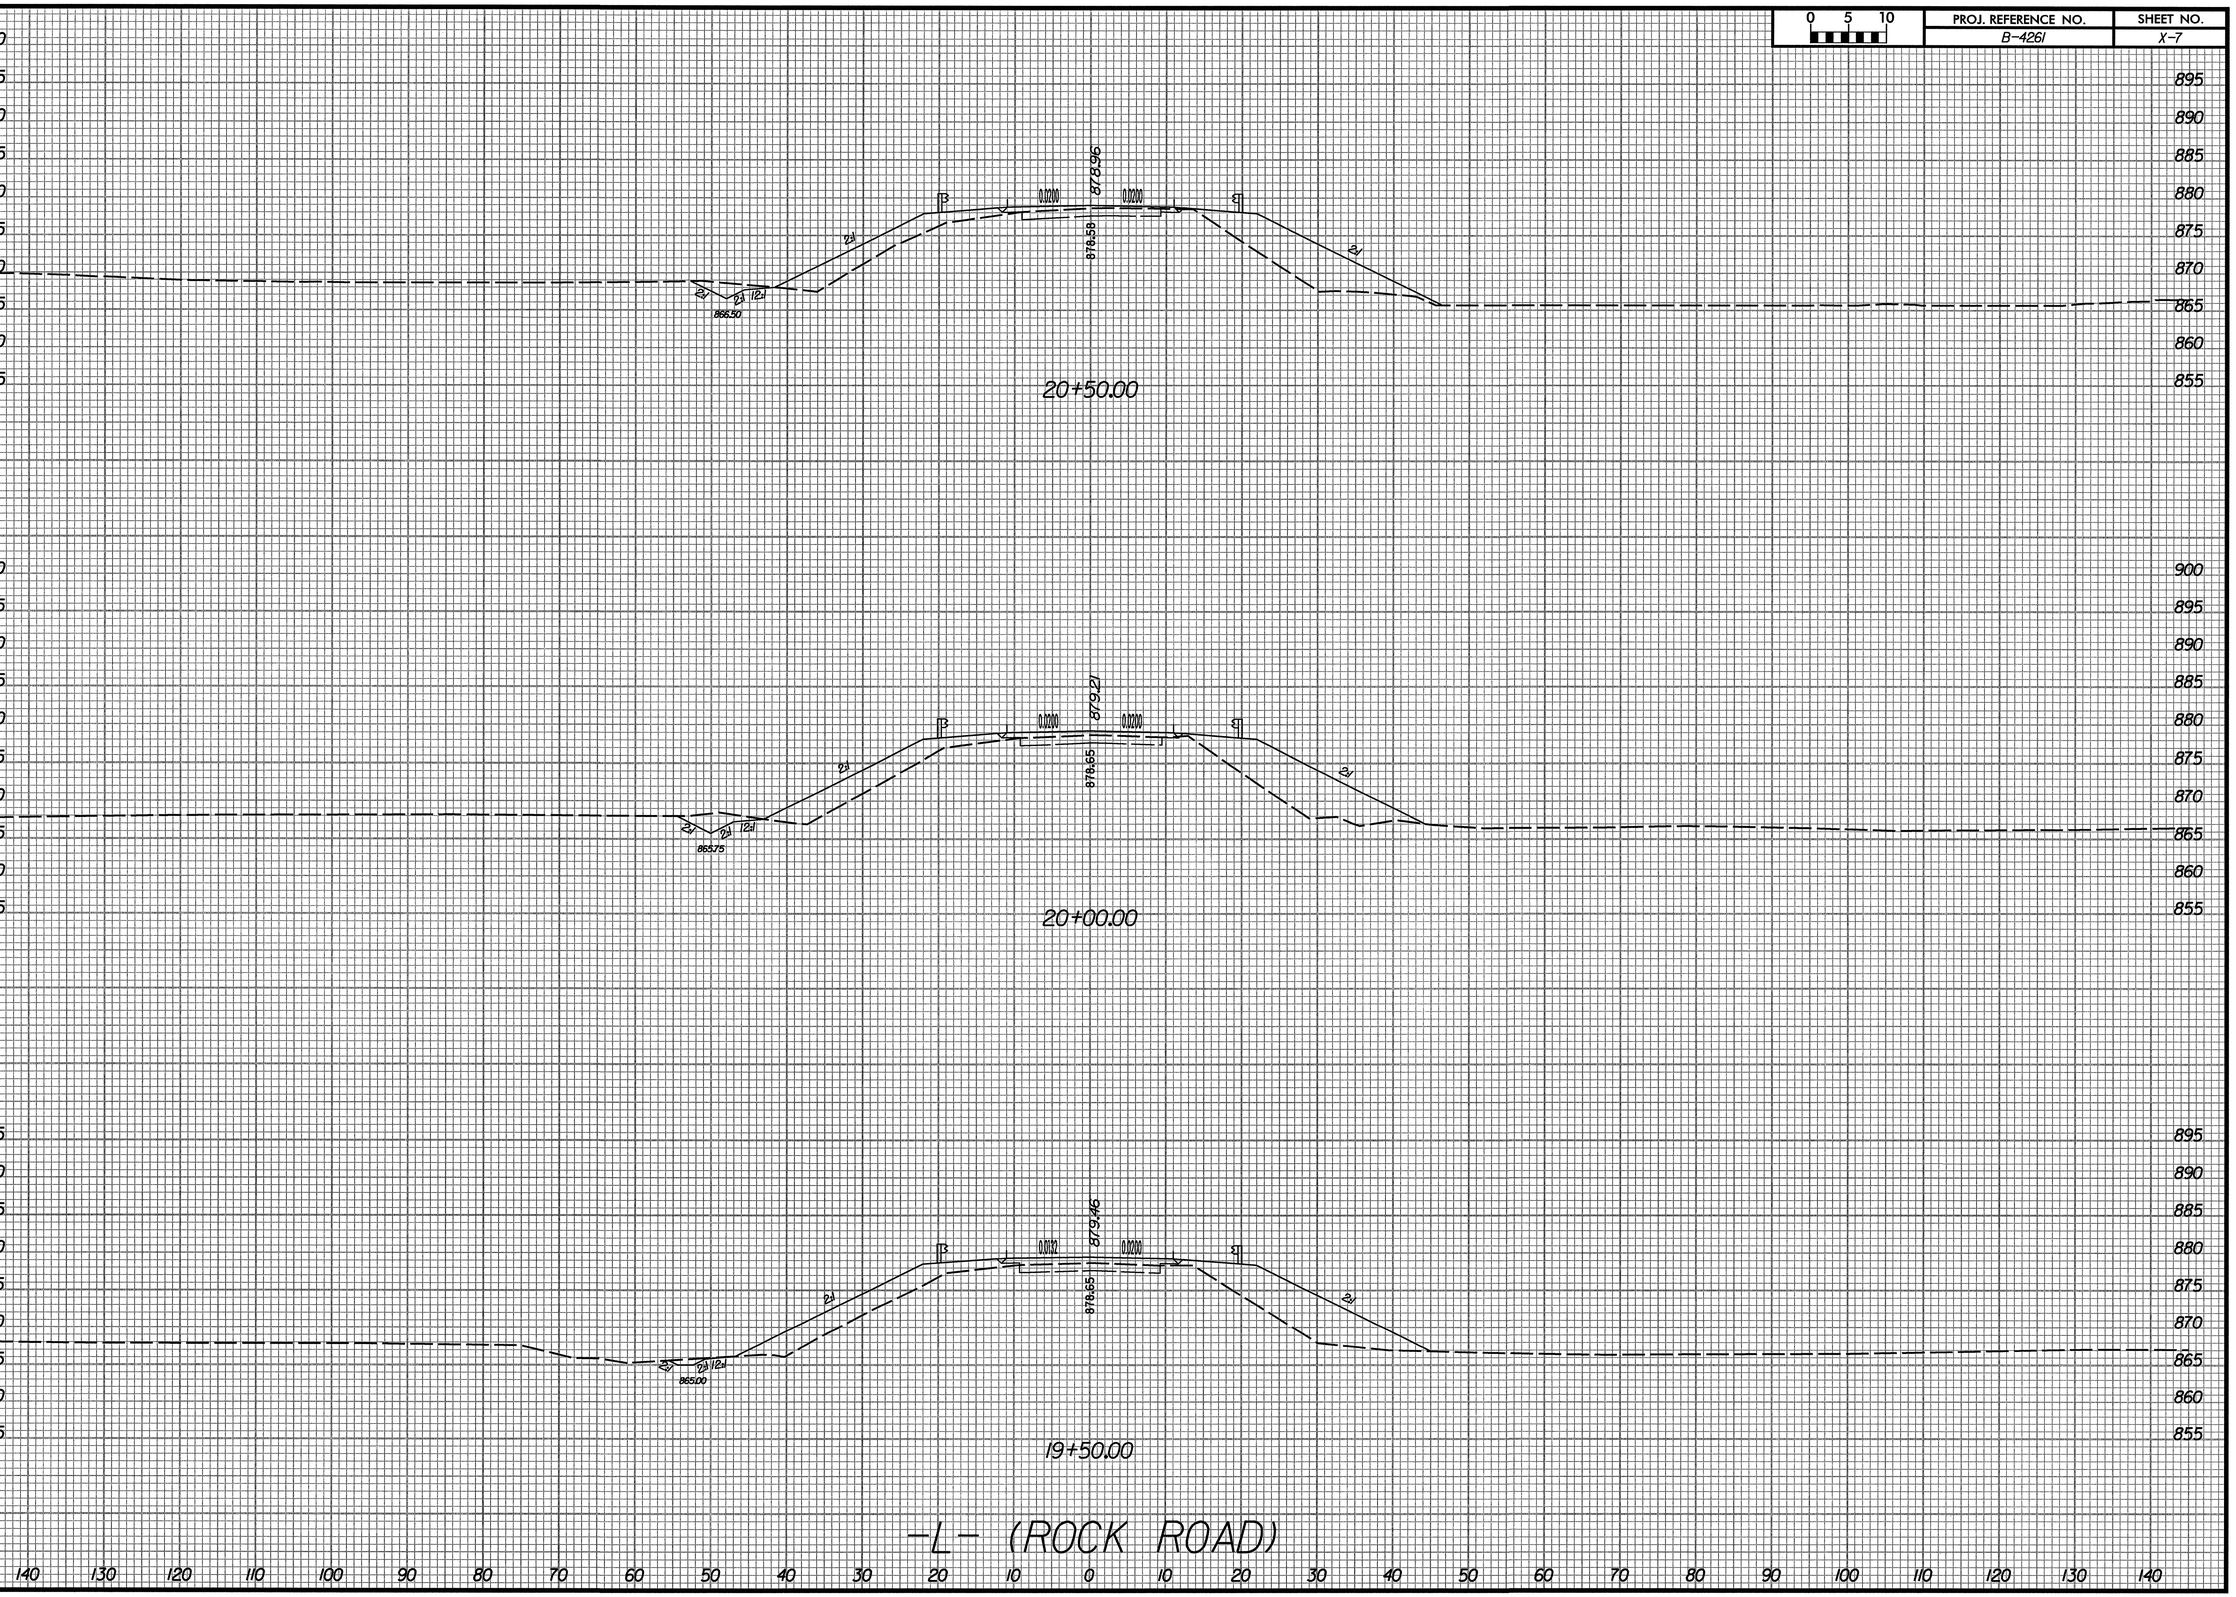


K:\RAL_Roadway\Dll\0361123\Roadway\Xsec\b4261_rdy_xpl.dgn

9/24/2009

| 0 5 10 | PROJ. REFERENCE NO. | SHEET NO. |
|---|---|---|
| | B-4261 | X-8 |

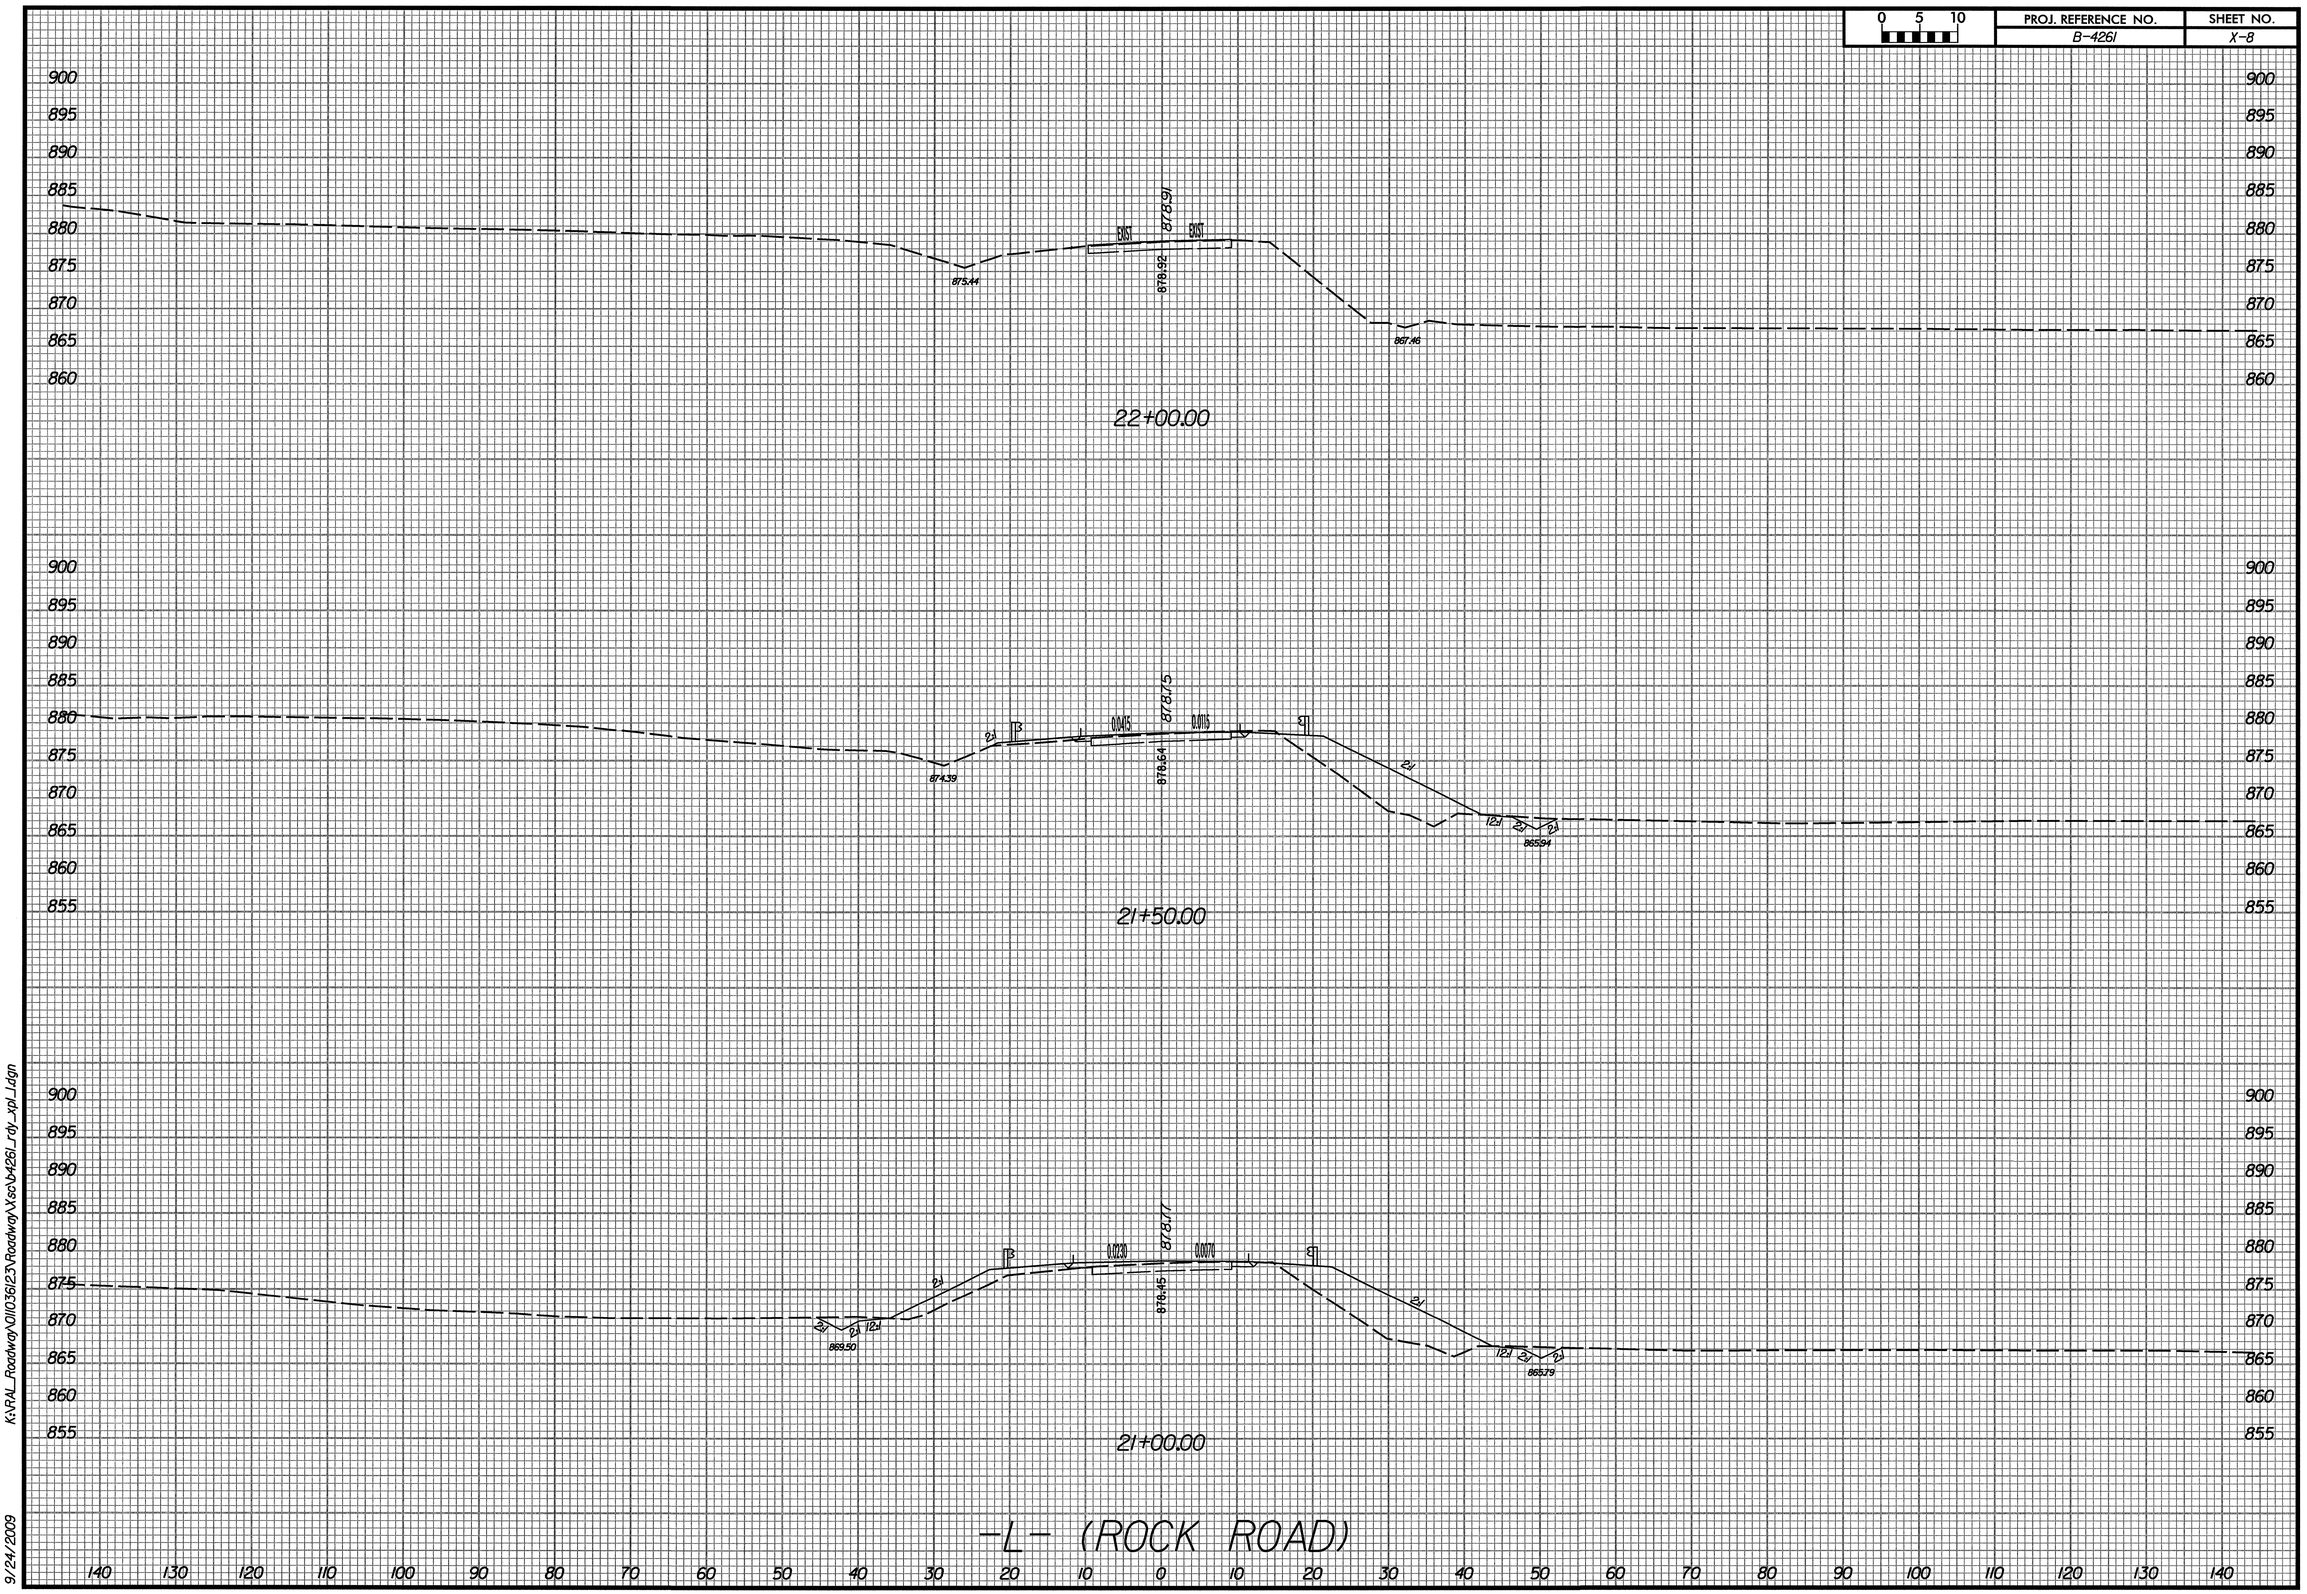


K:\RAL_Roadway\01I0336I23\Roadway\Xsc\b4261_rdy_xpl_1.dgn

9/24/2009

| 0 5 10 | PROJ. REFERENCE NO. | SHEET NO. |
|---|---|---|
| | B-4261 | X-9 |

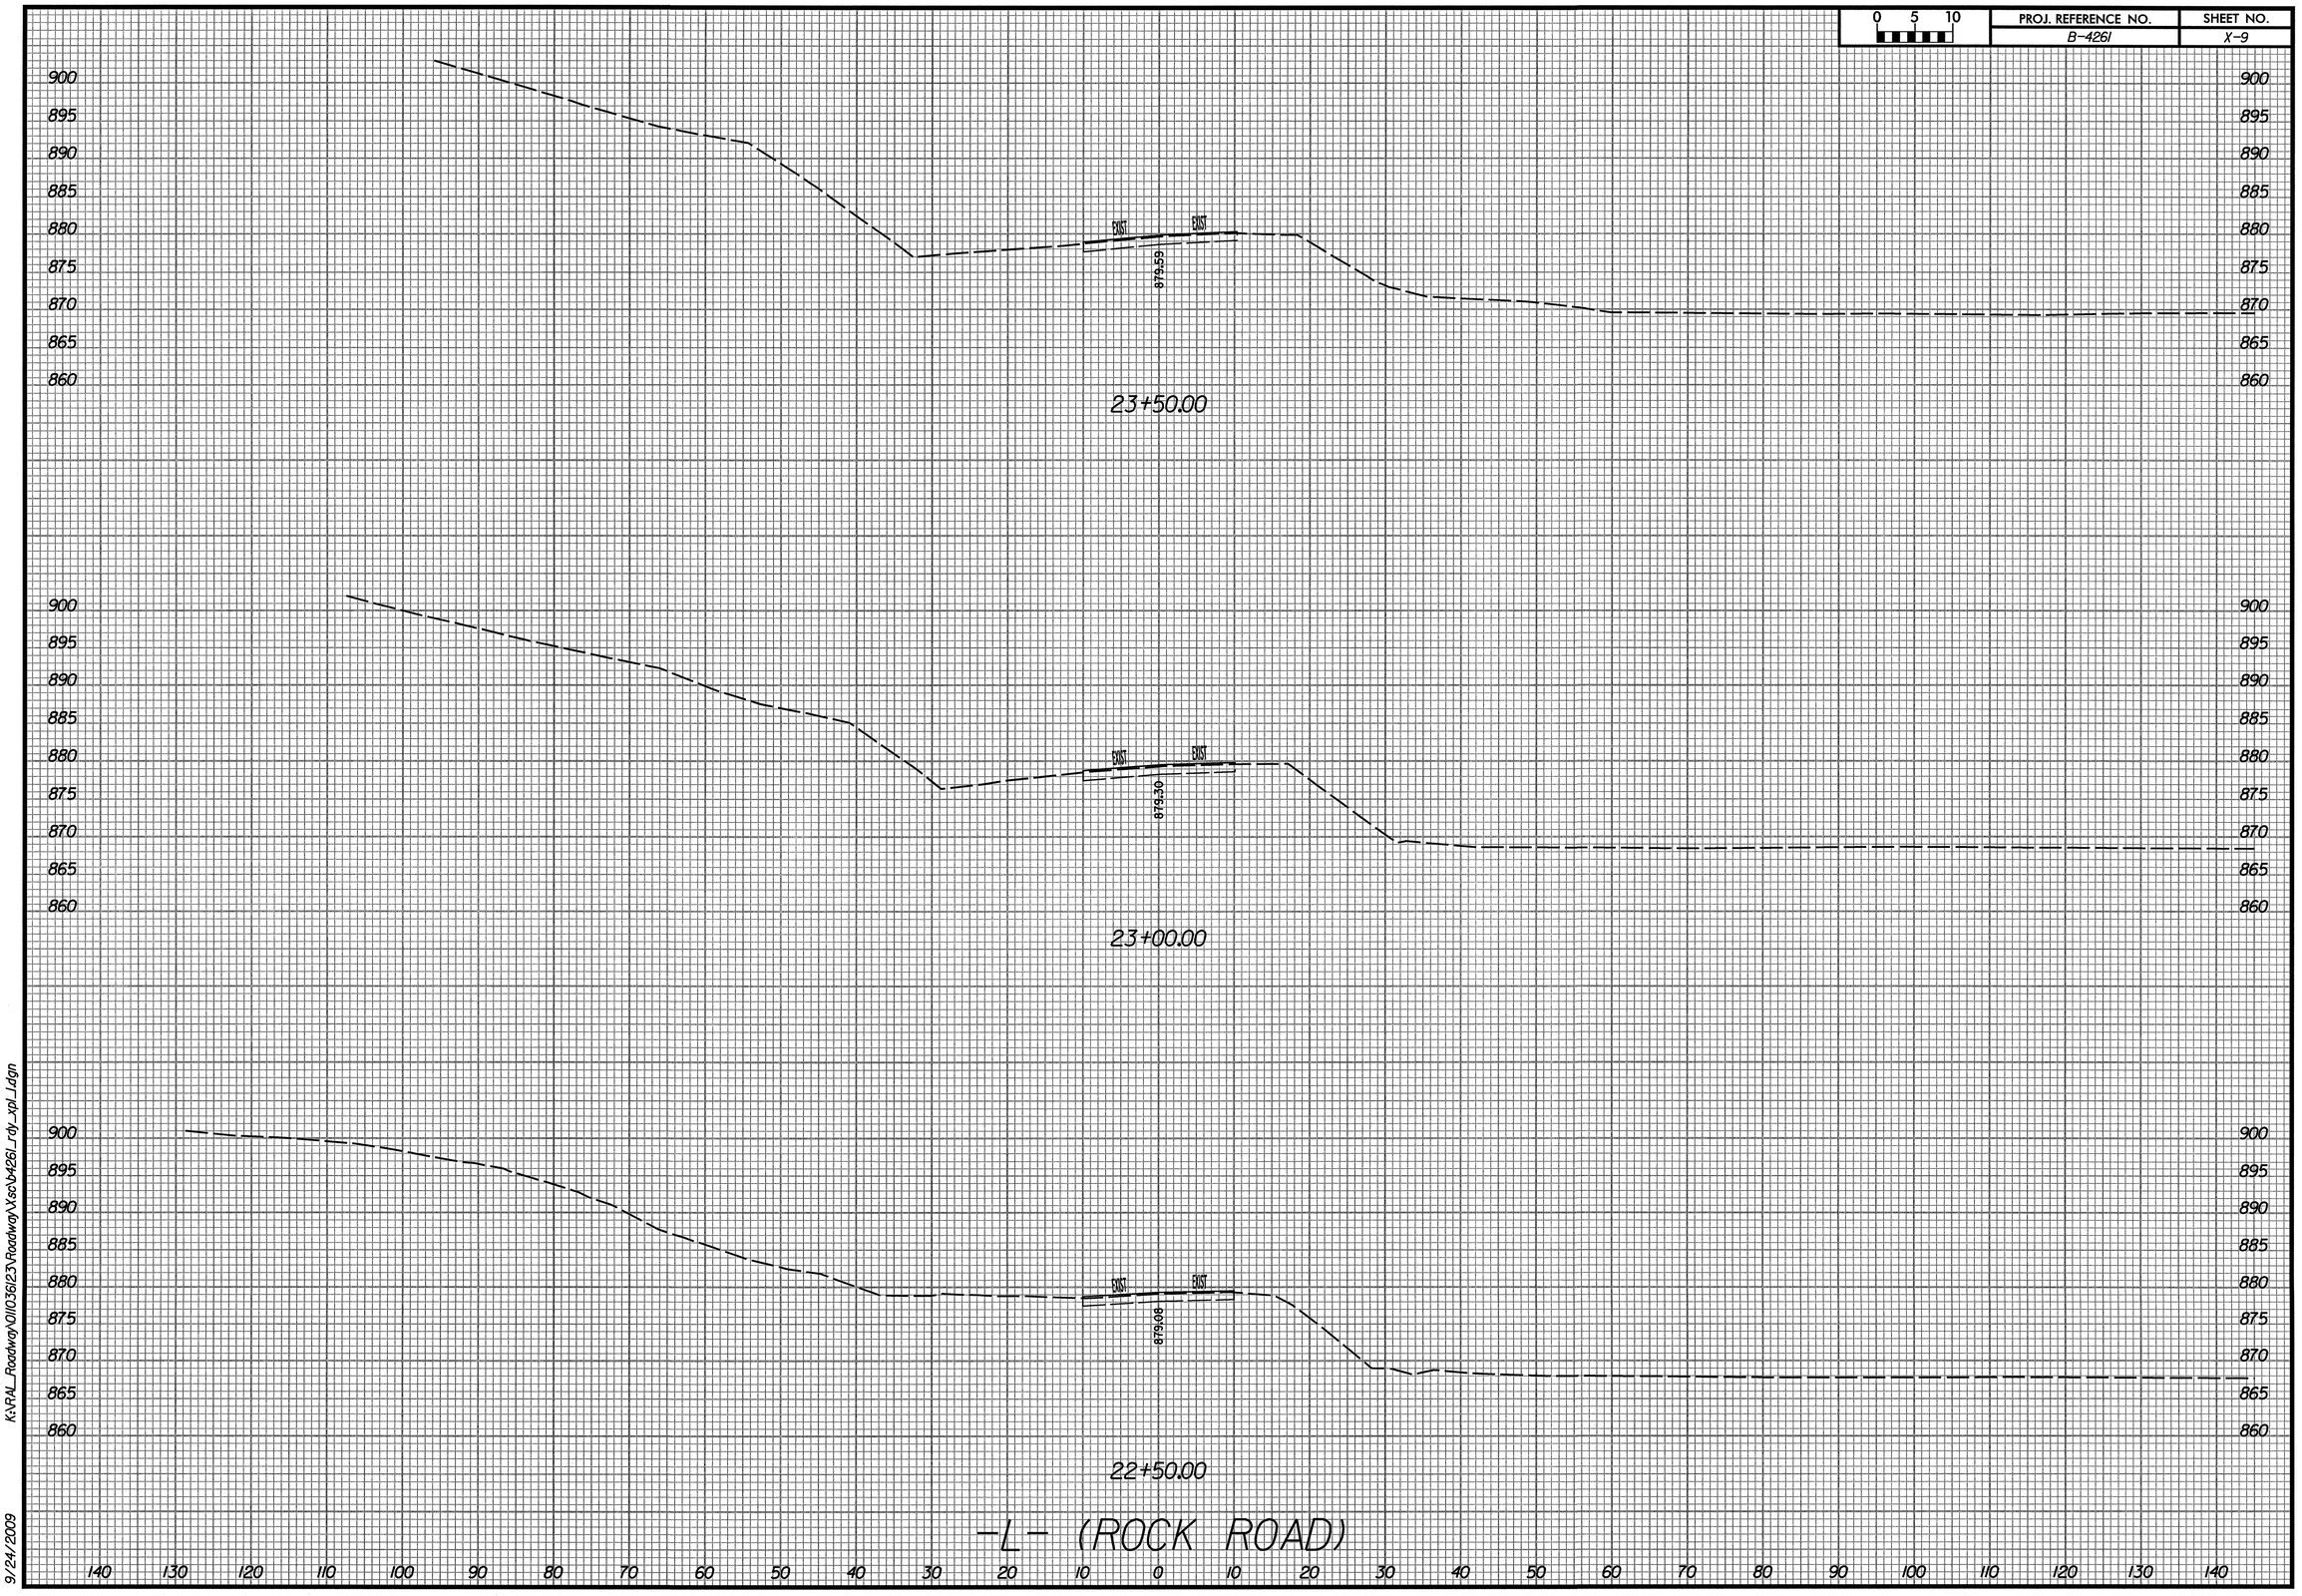


K:\RAL_Roadway\OII0361231\Roadway\Vso\b4261_rdy_xpL1.dgn

9/24/2009

| 0 5 10 | PROJ. REFERENCE NO. | SHEET NO. |
|---|---|---|
| | B-4261 | X-10 |

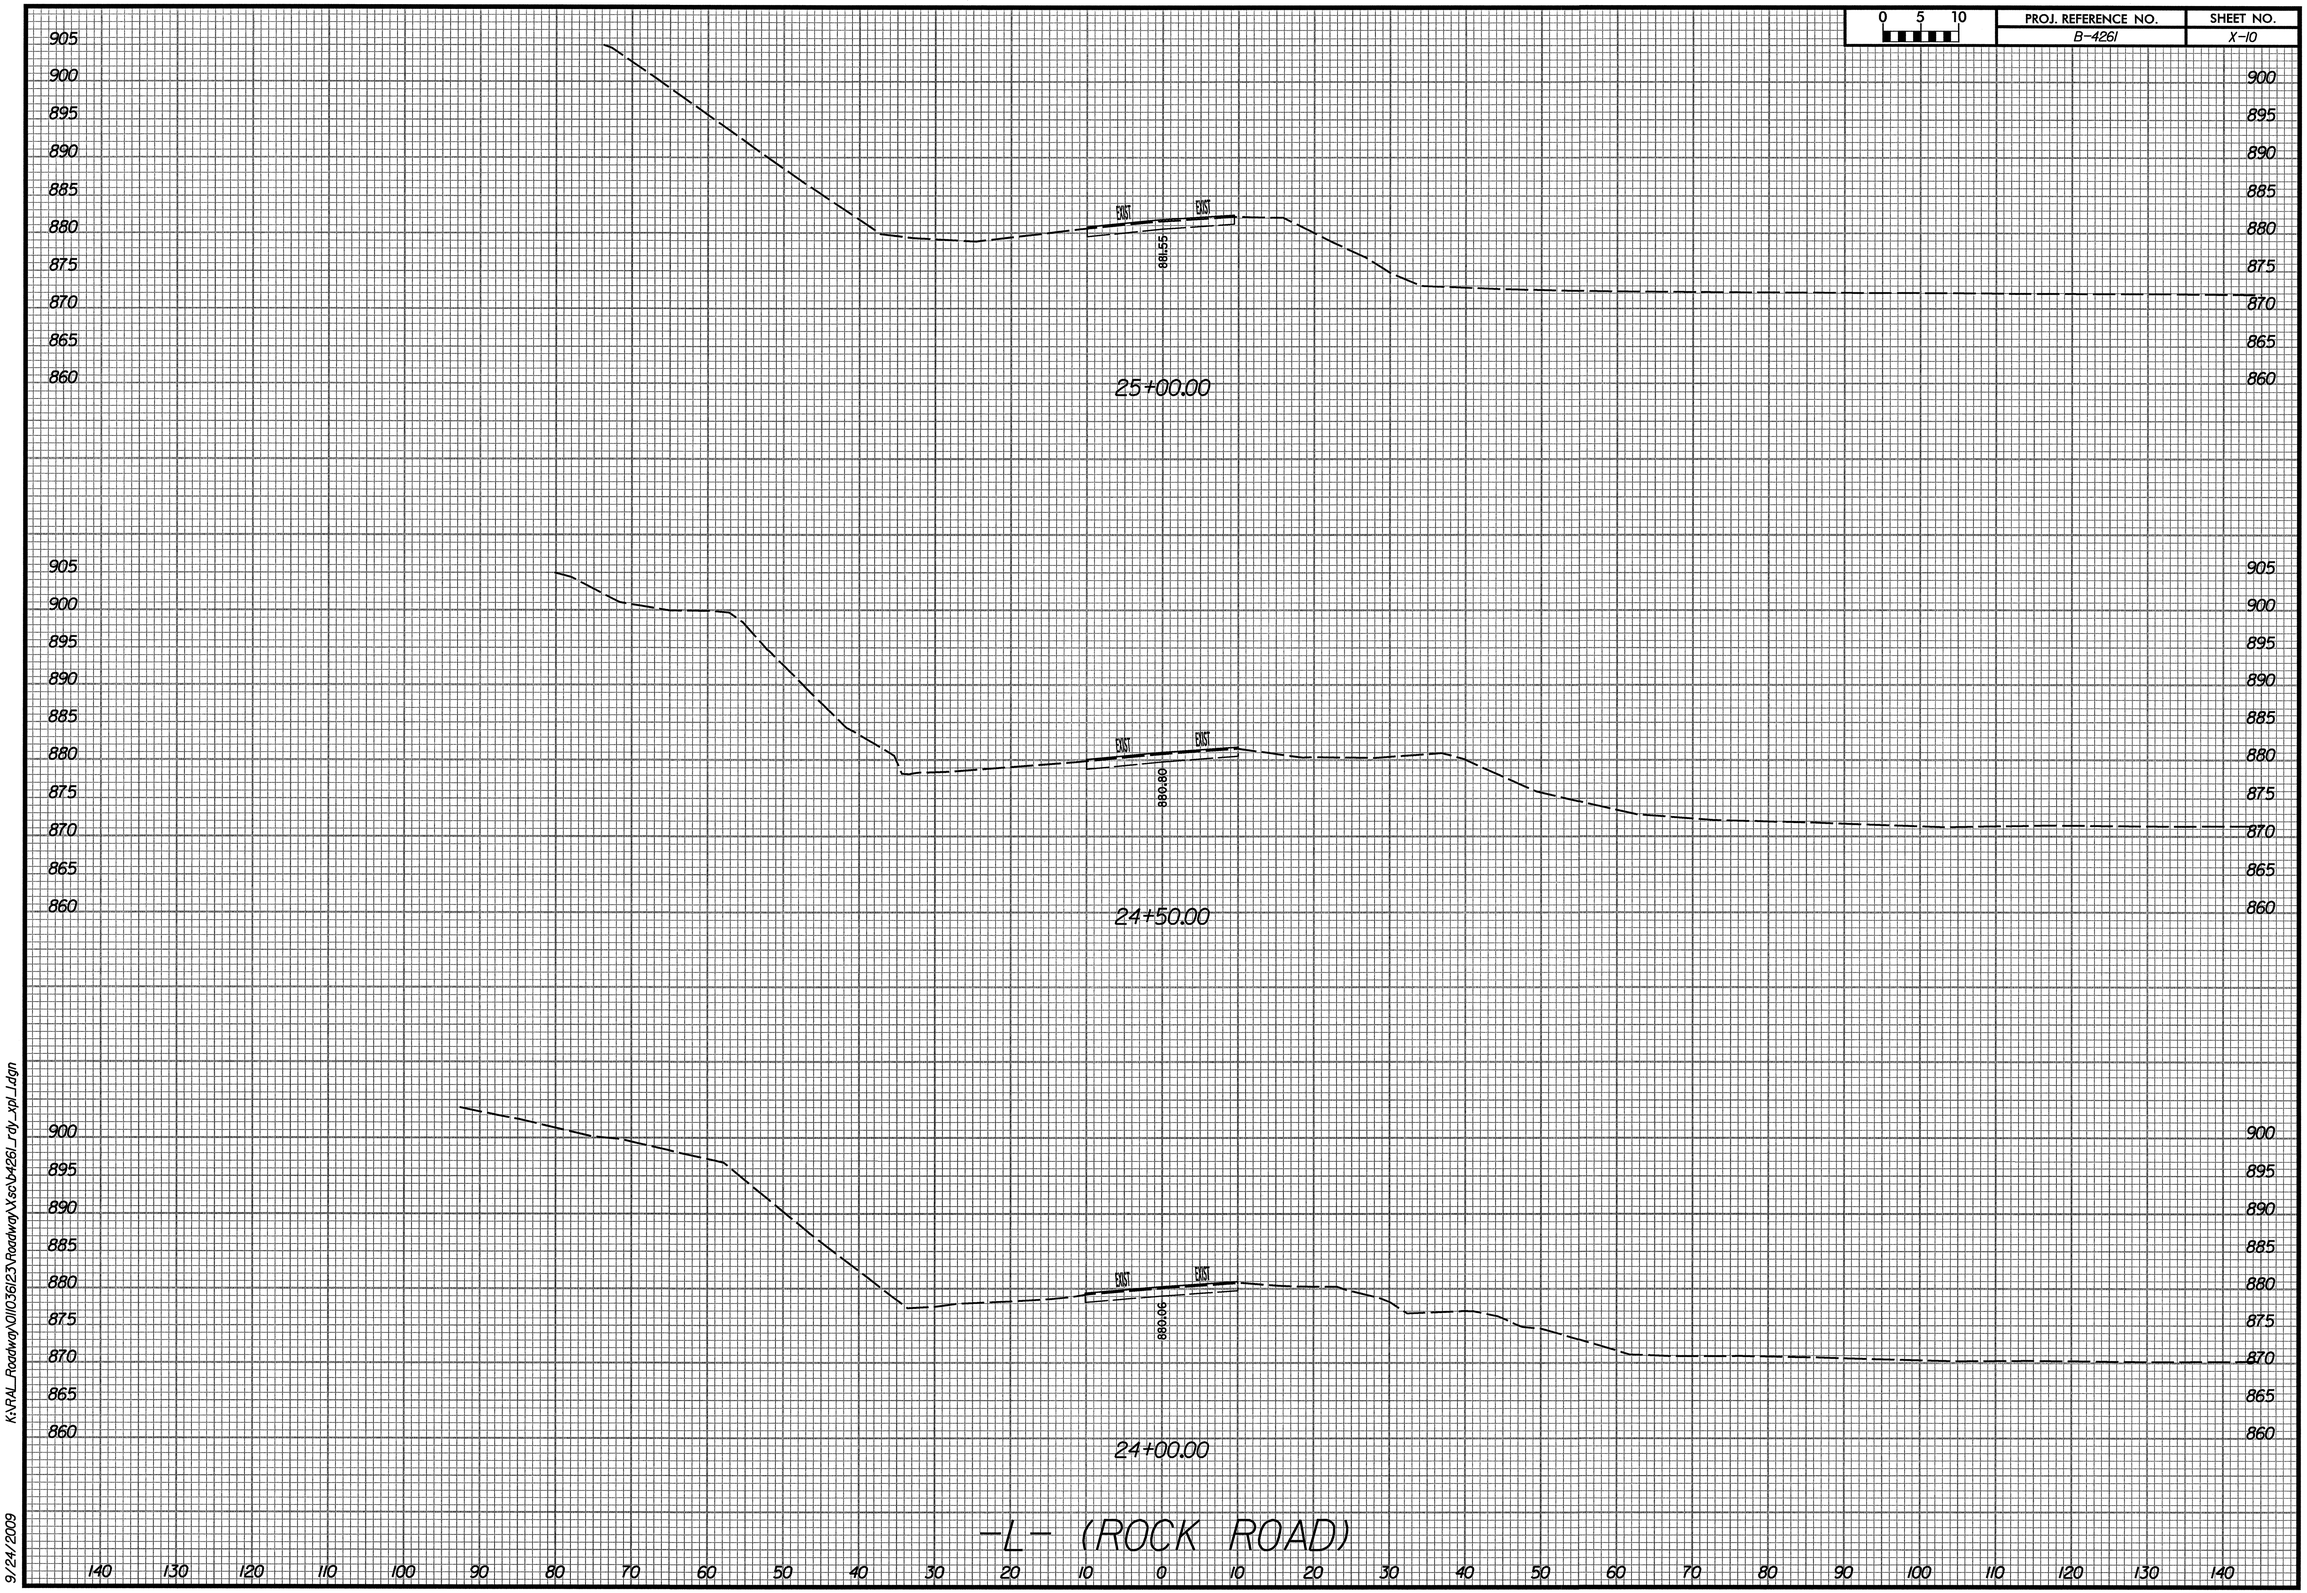


K:\RAL_Roadway\DII0361123\Roadway\Xsec\b4261_rdy_xpl_1.dgn

9/24/2009

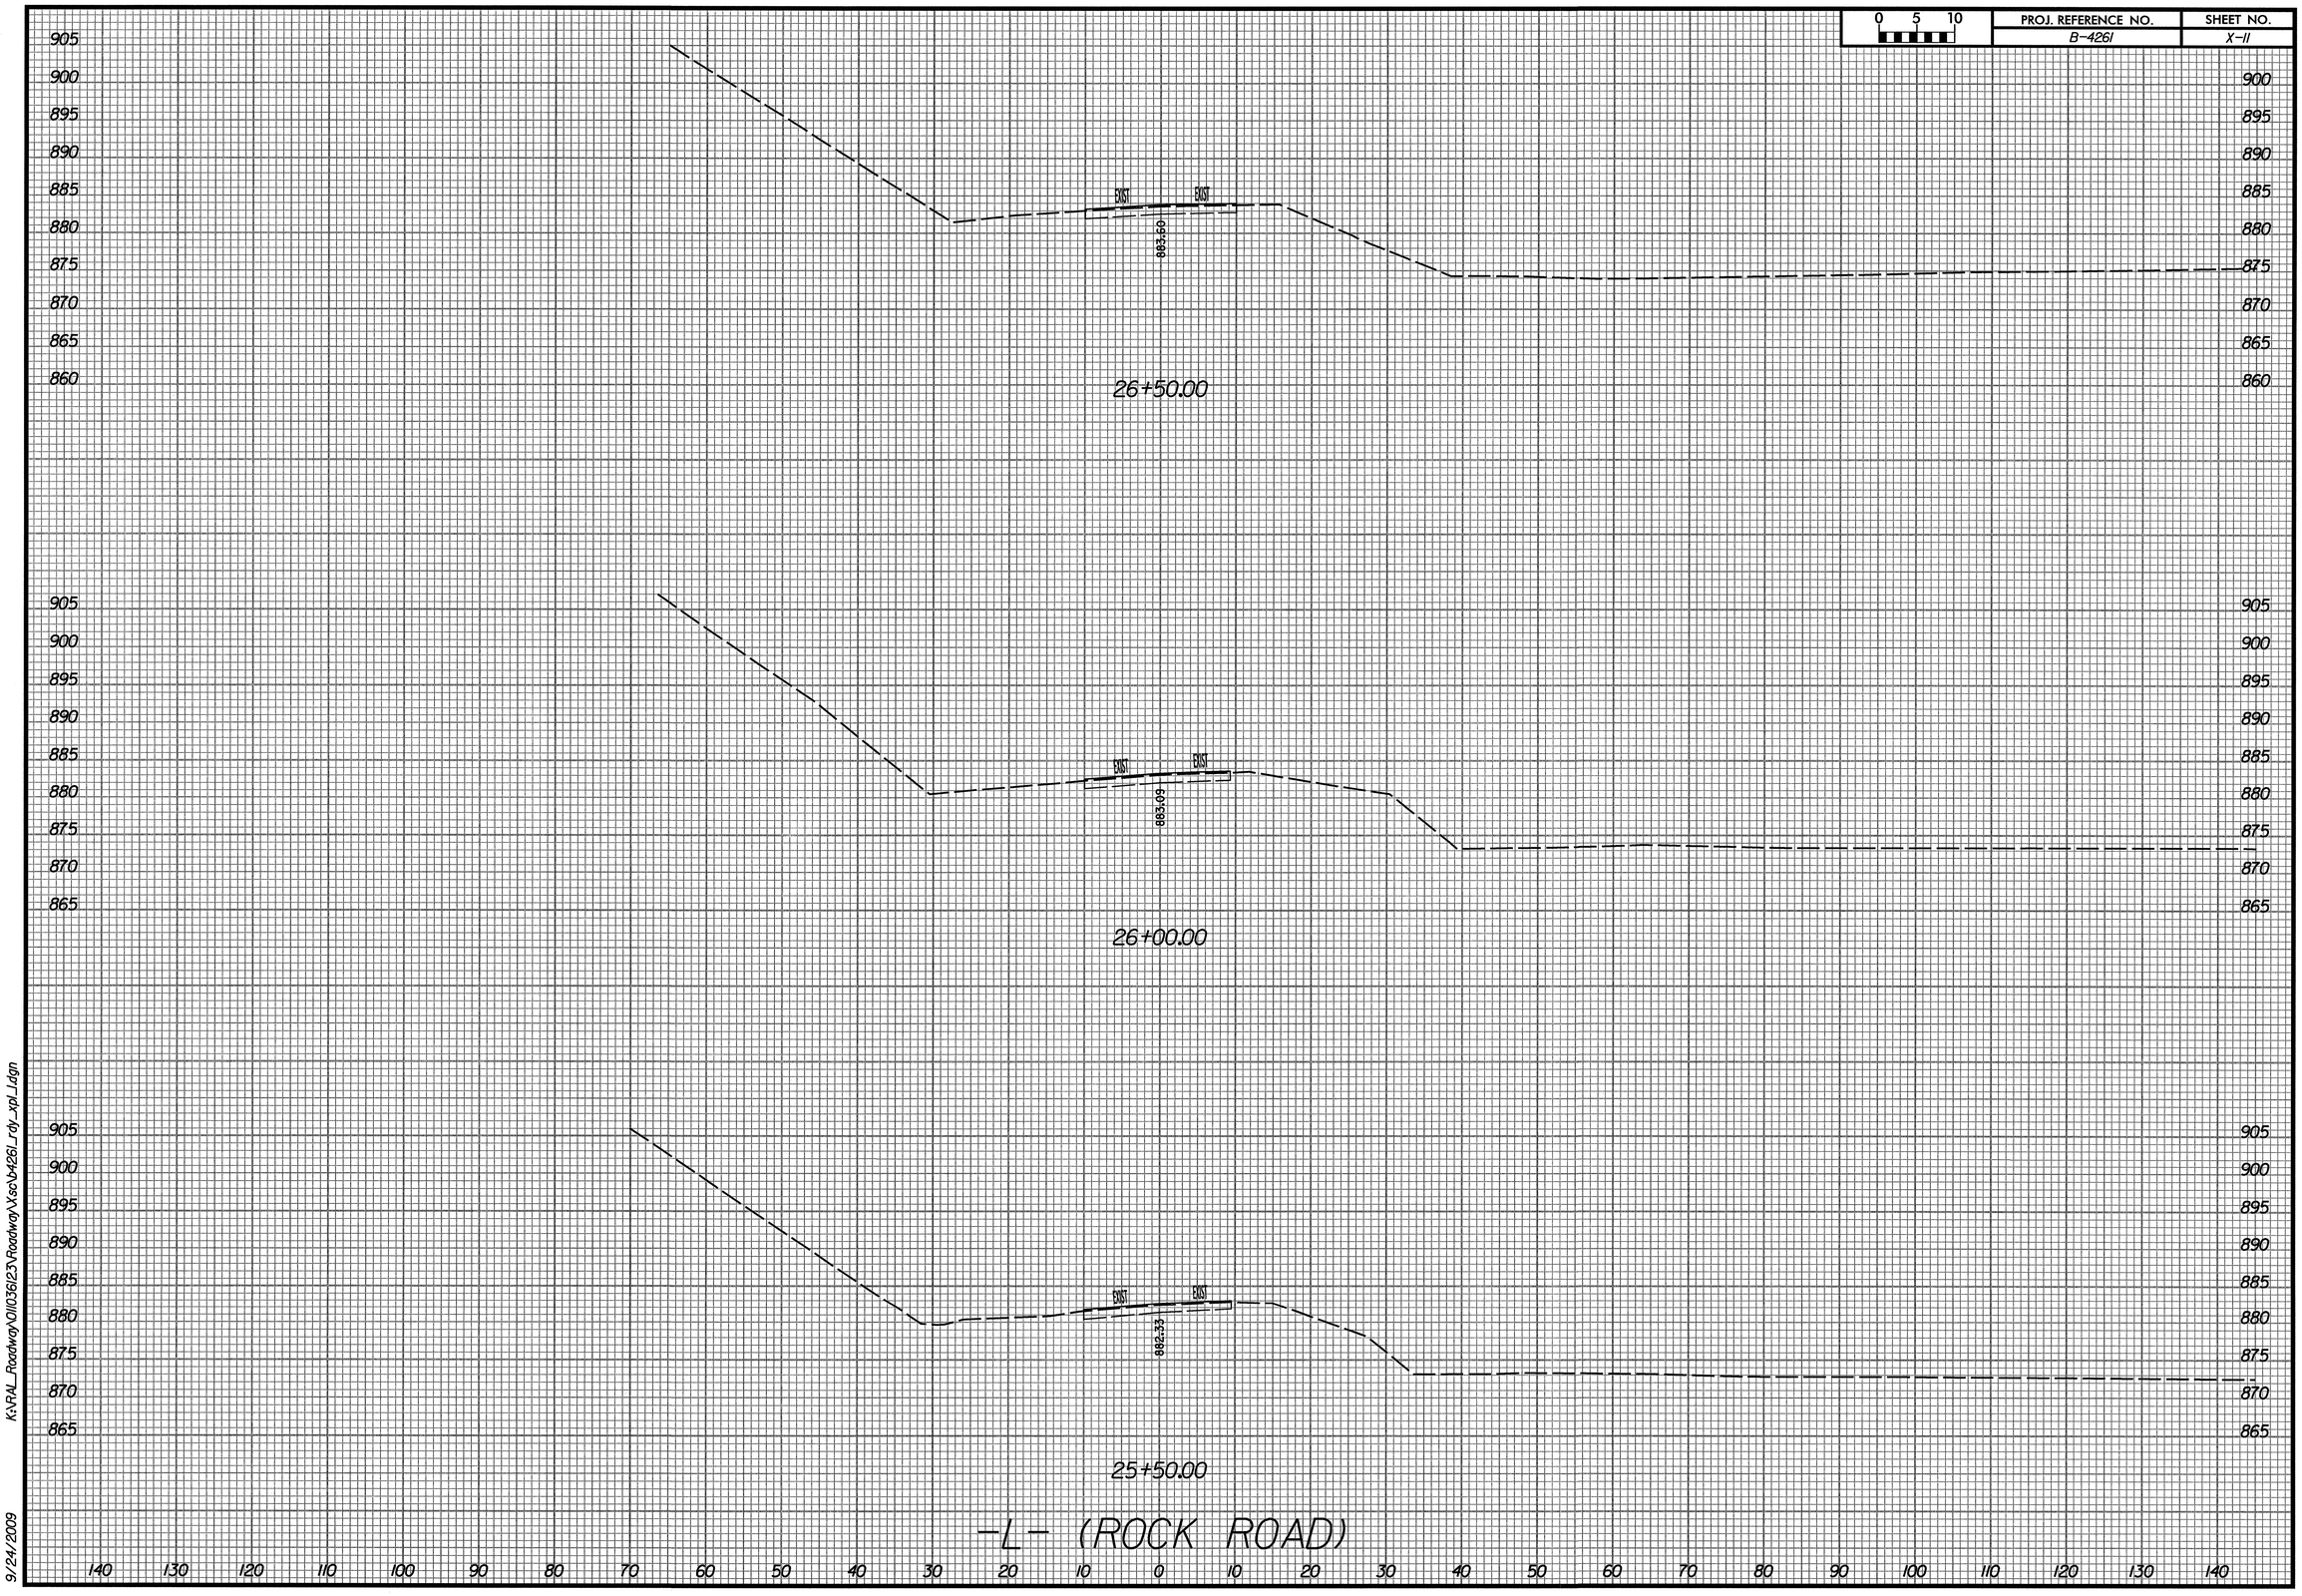

0 5 10
PROJ. REFERENCE NO.
B-4261
SHEET NO.
X-11
905
900
895
890
885
880
875
870
865
860
EXIST
EXIST
883.60
26+50.00
EXIST
EXIST
883.09
26+00.00
EXIST
EXIST
882.33
25+50.00
-L- (ROCK ROAD)
140 130 120 110 100 90 80 70 60 50 40 30 20 10 0 10 20 30 40 50 60 70 80 90 100 110 120 130 140
K:\RAL_Roadway\011036123\Roadway\Xsc\b4261_rdy_xpl_1.dgn
9/24/2009

| 0 5 10 | PROJ. REFERENCE NO. | SHEET NO. |
|---|---|---|
| | B-4261 | X-12 |

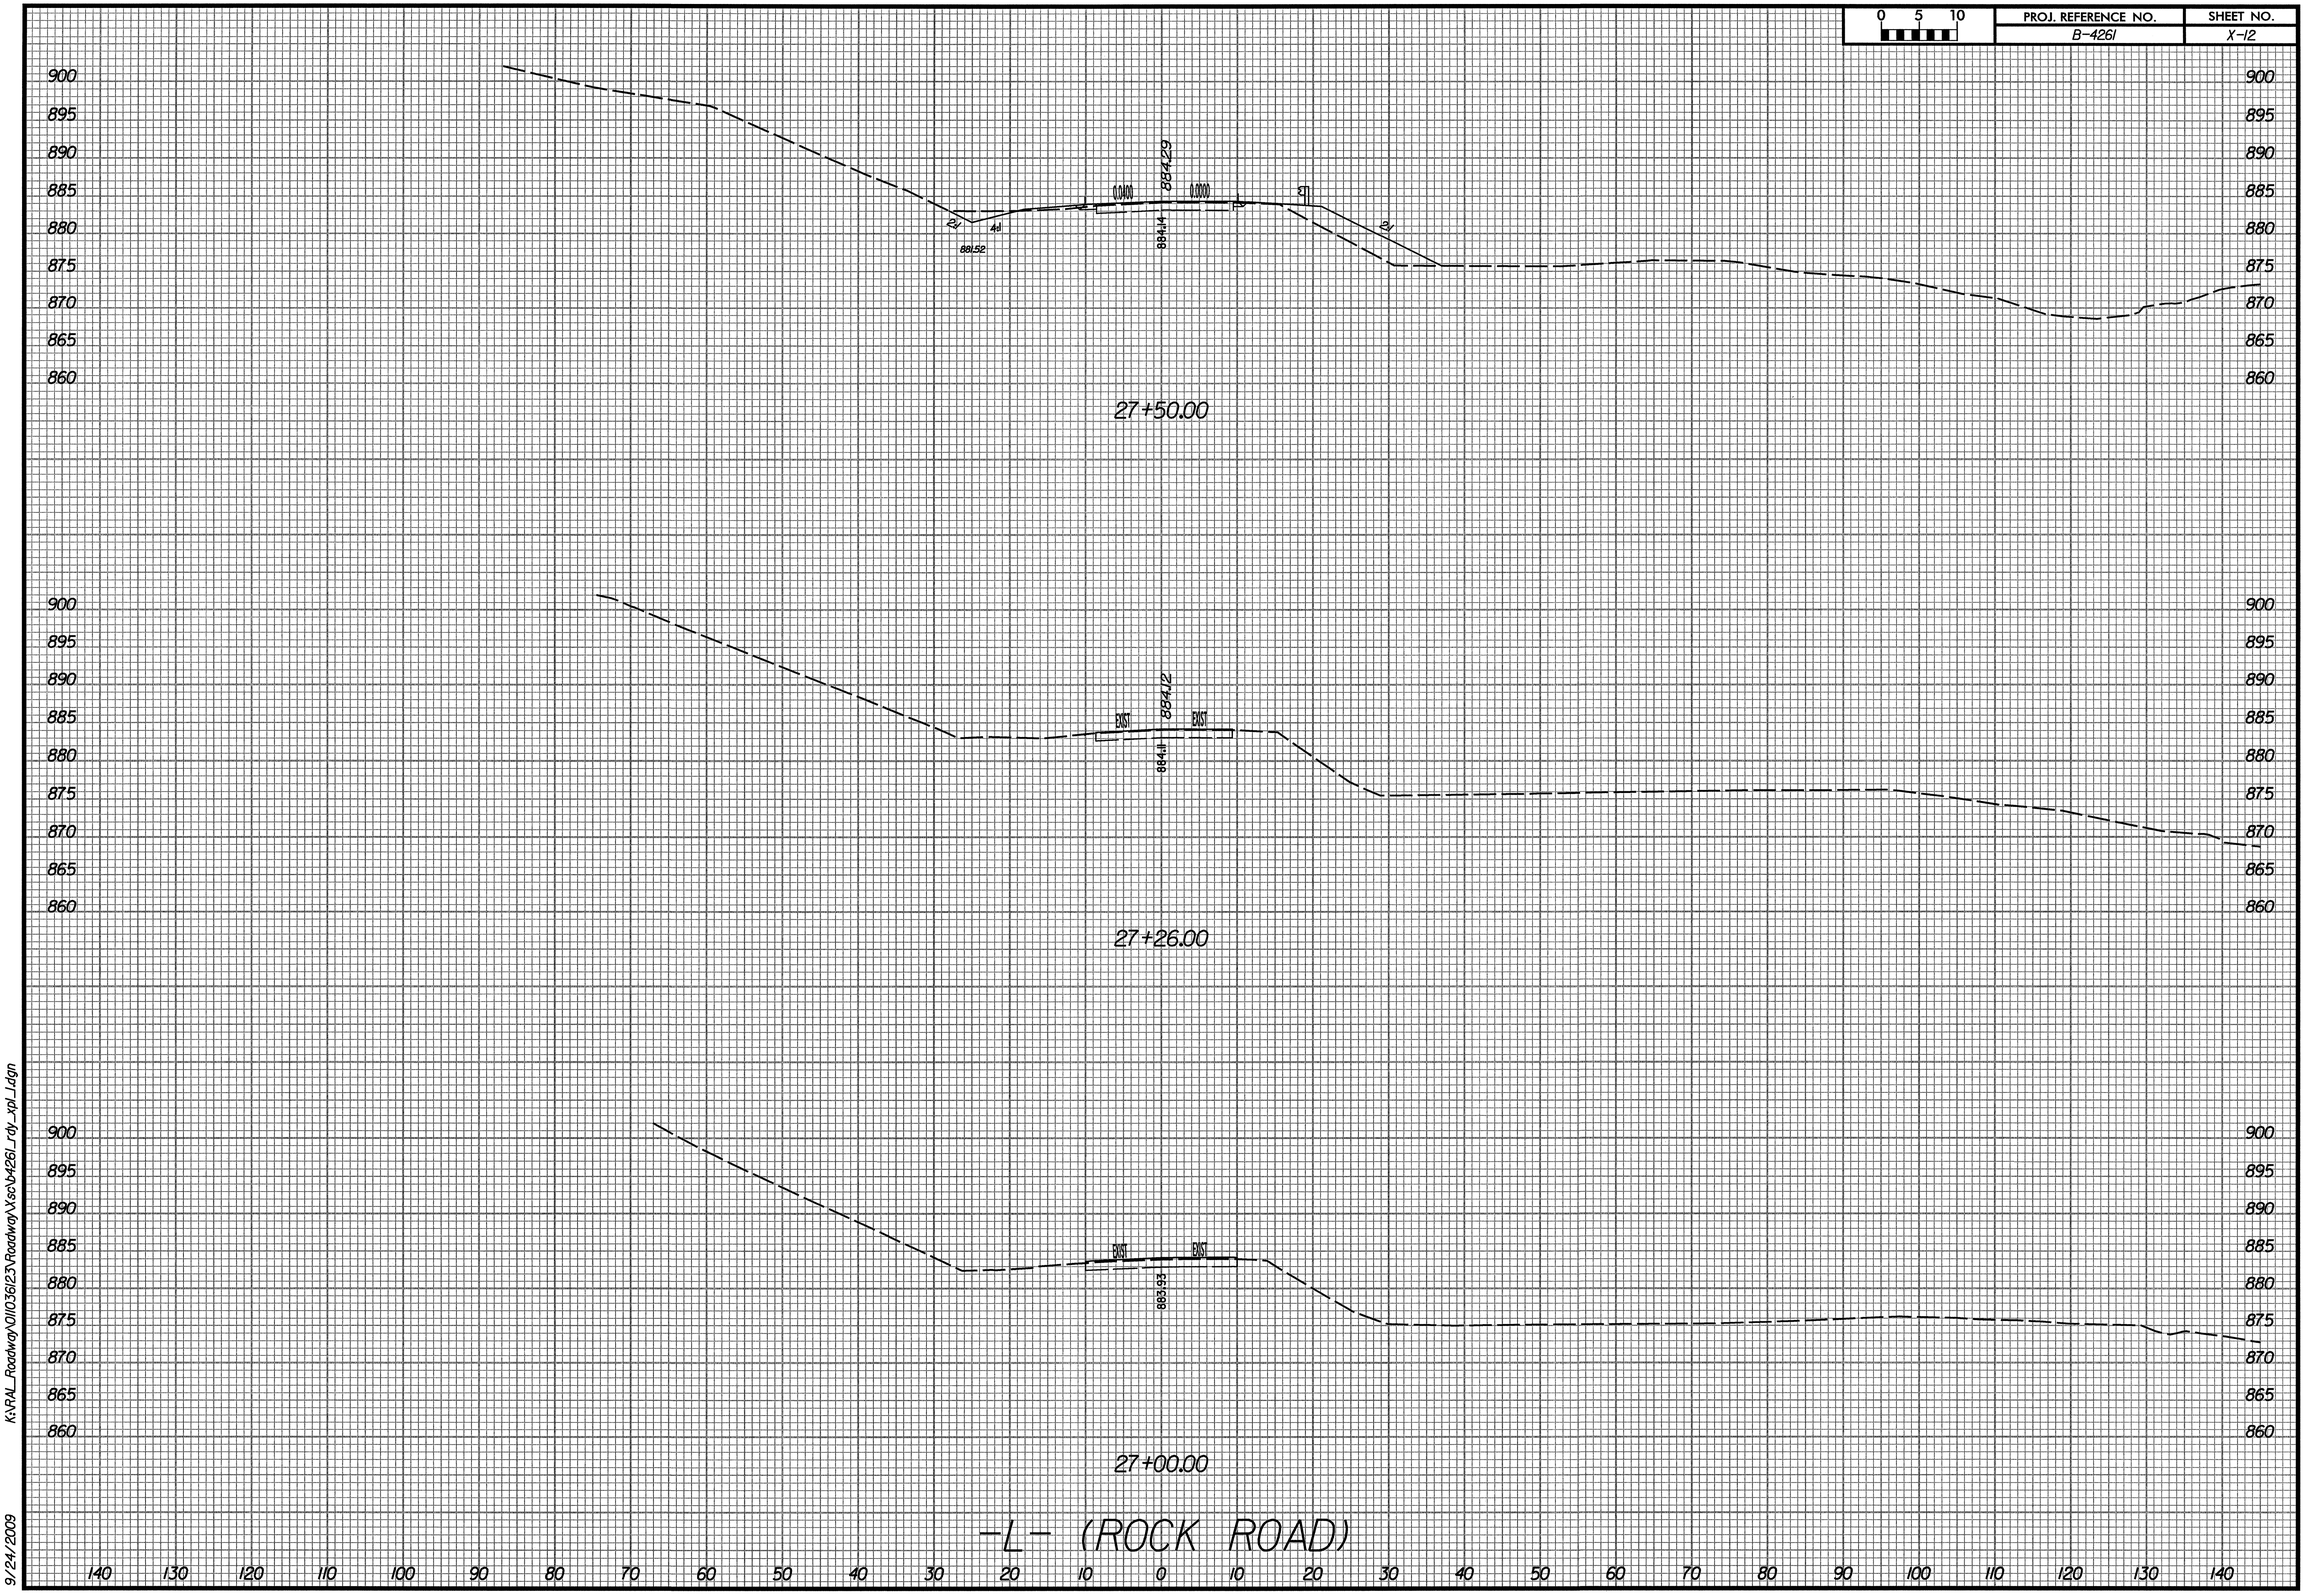


K:\RAL_Roadway\Dll\0361123\Roadway\Xsec\B4261_rdy_xpl_1.dgn

9/24/2009

| 0 5 10 | PROJ. REFERENCE NO. | SHEET NO. |
|---|---|---|
| | B-4261 | X-13 |

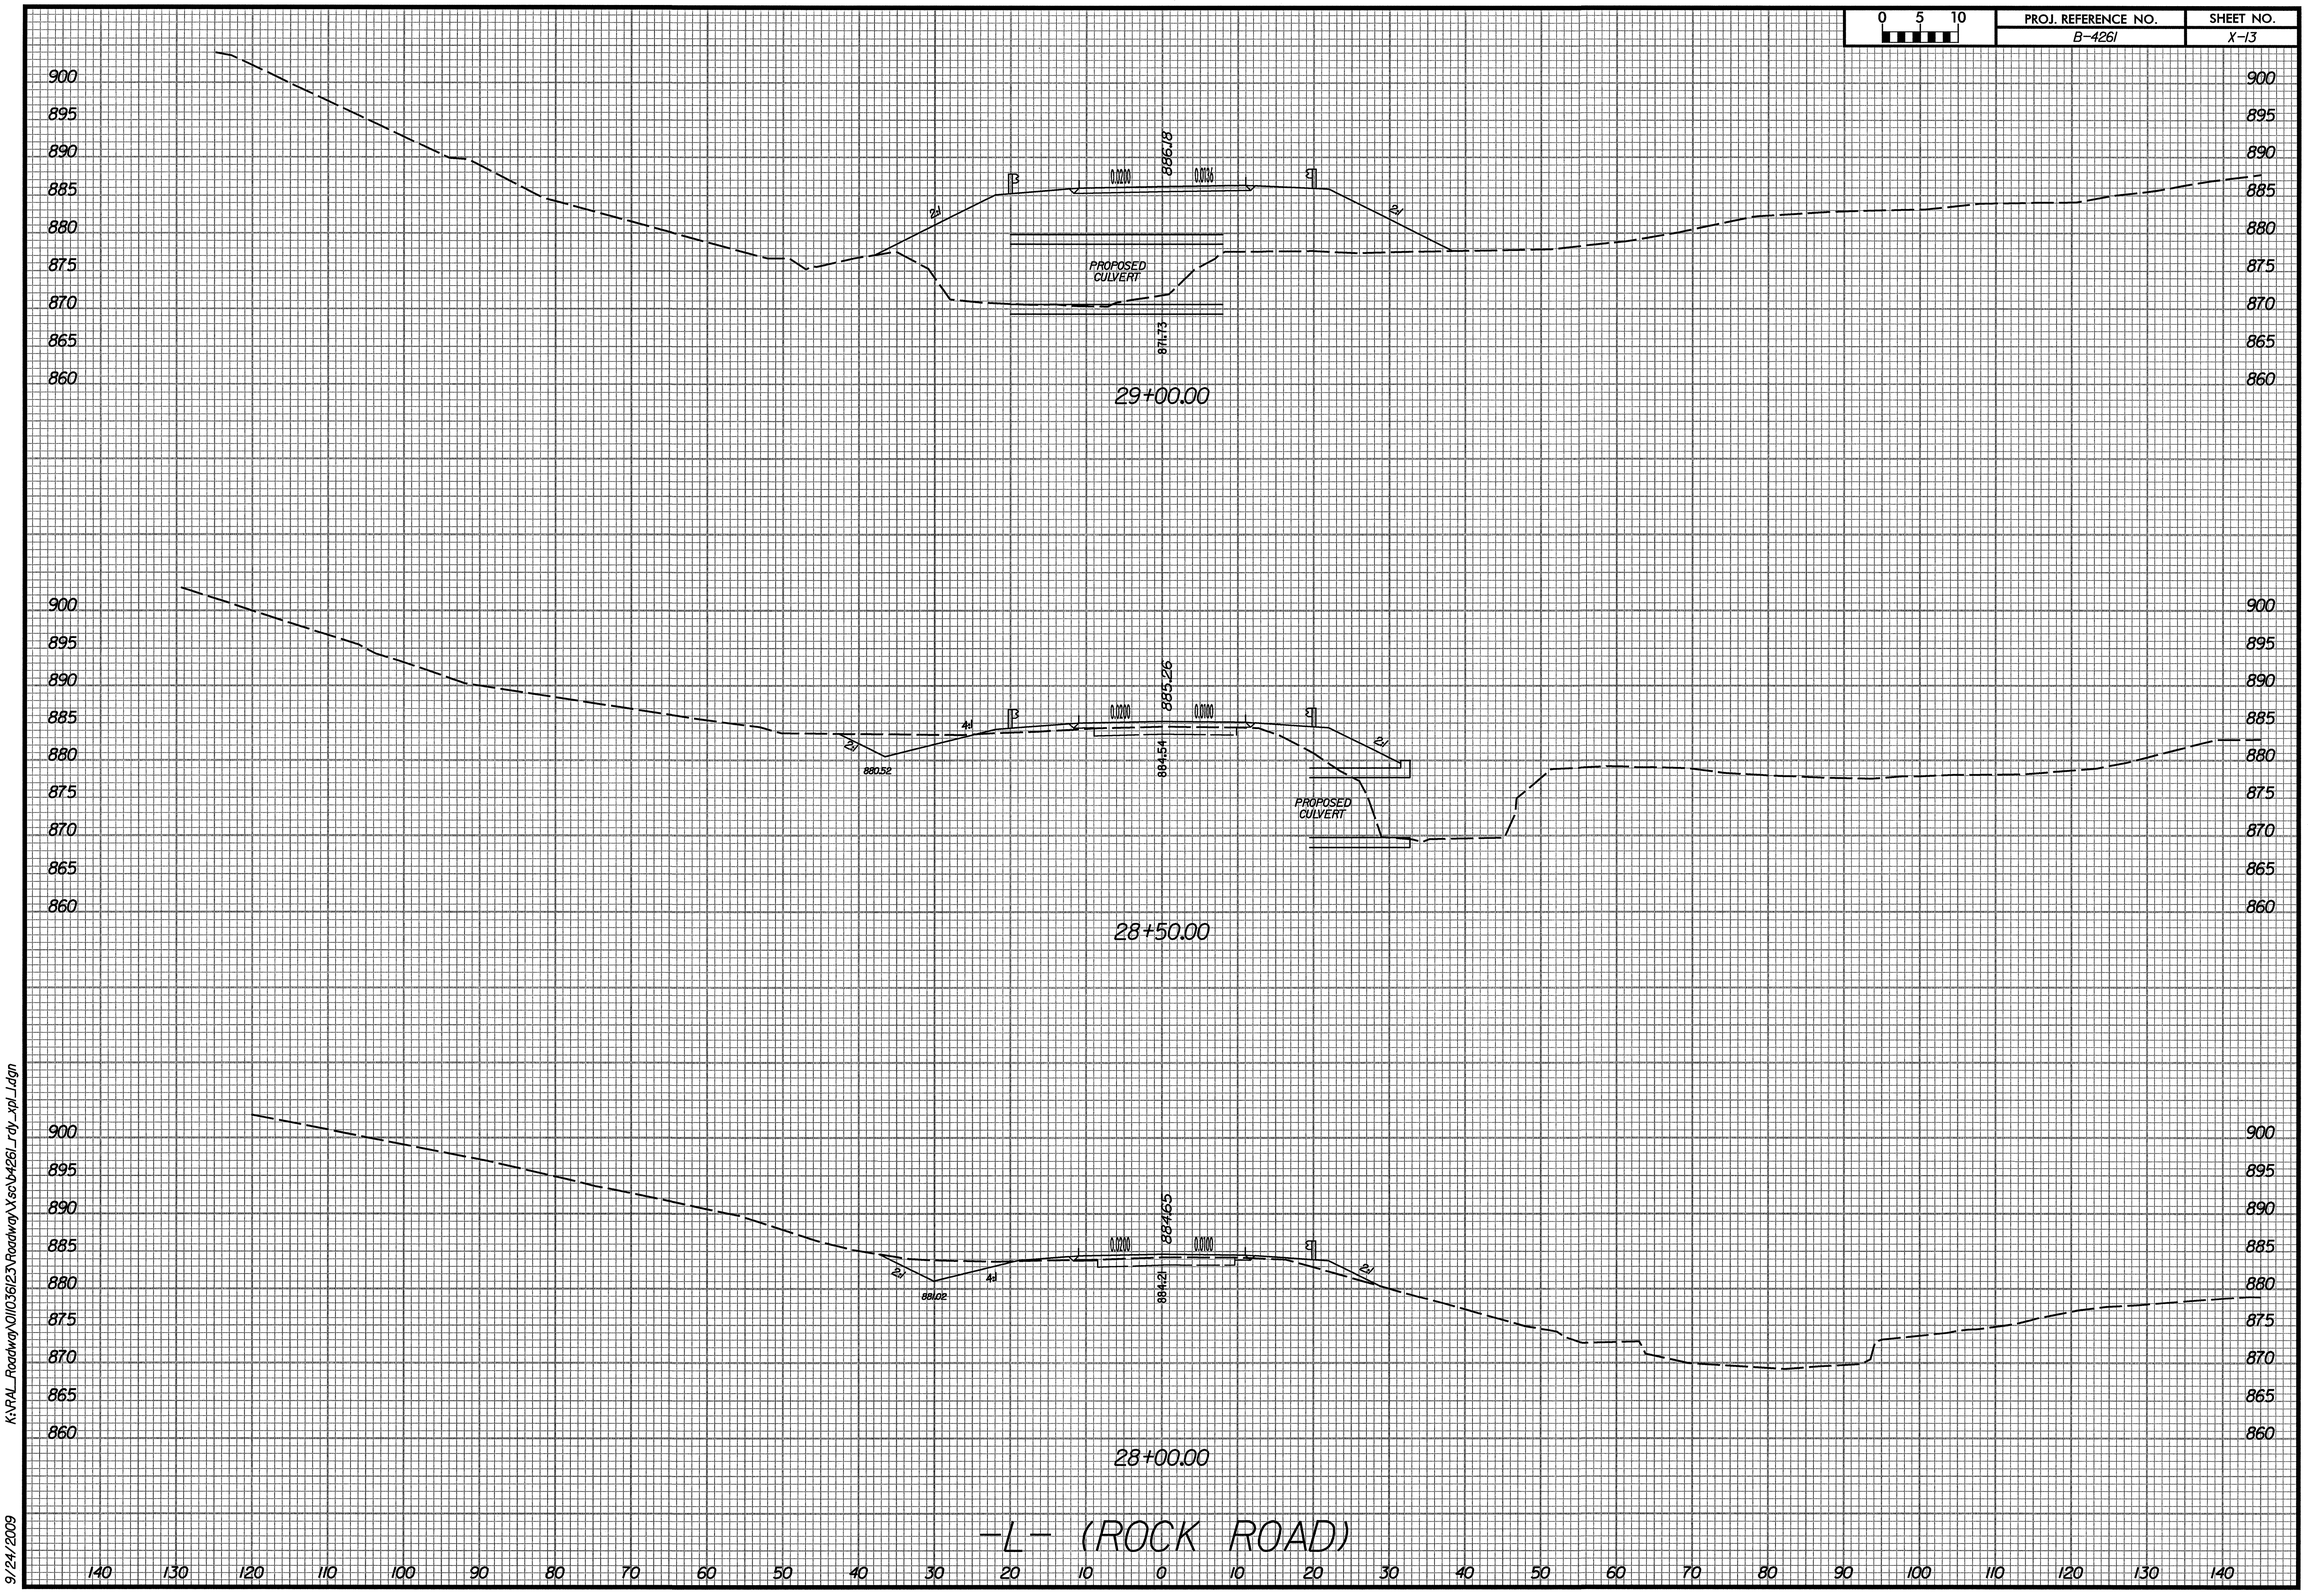


K:\RAL_Roadway\DII0361213\Roadway\Xsc\B4261_rdy_xpl_1.dgn

9/24/2009

| PROJ. REFERENCE NO. | SHEET NO. |
|---|---|
| B-4261 | X-14 |

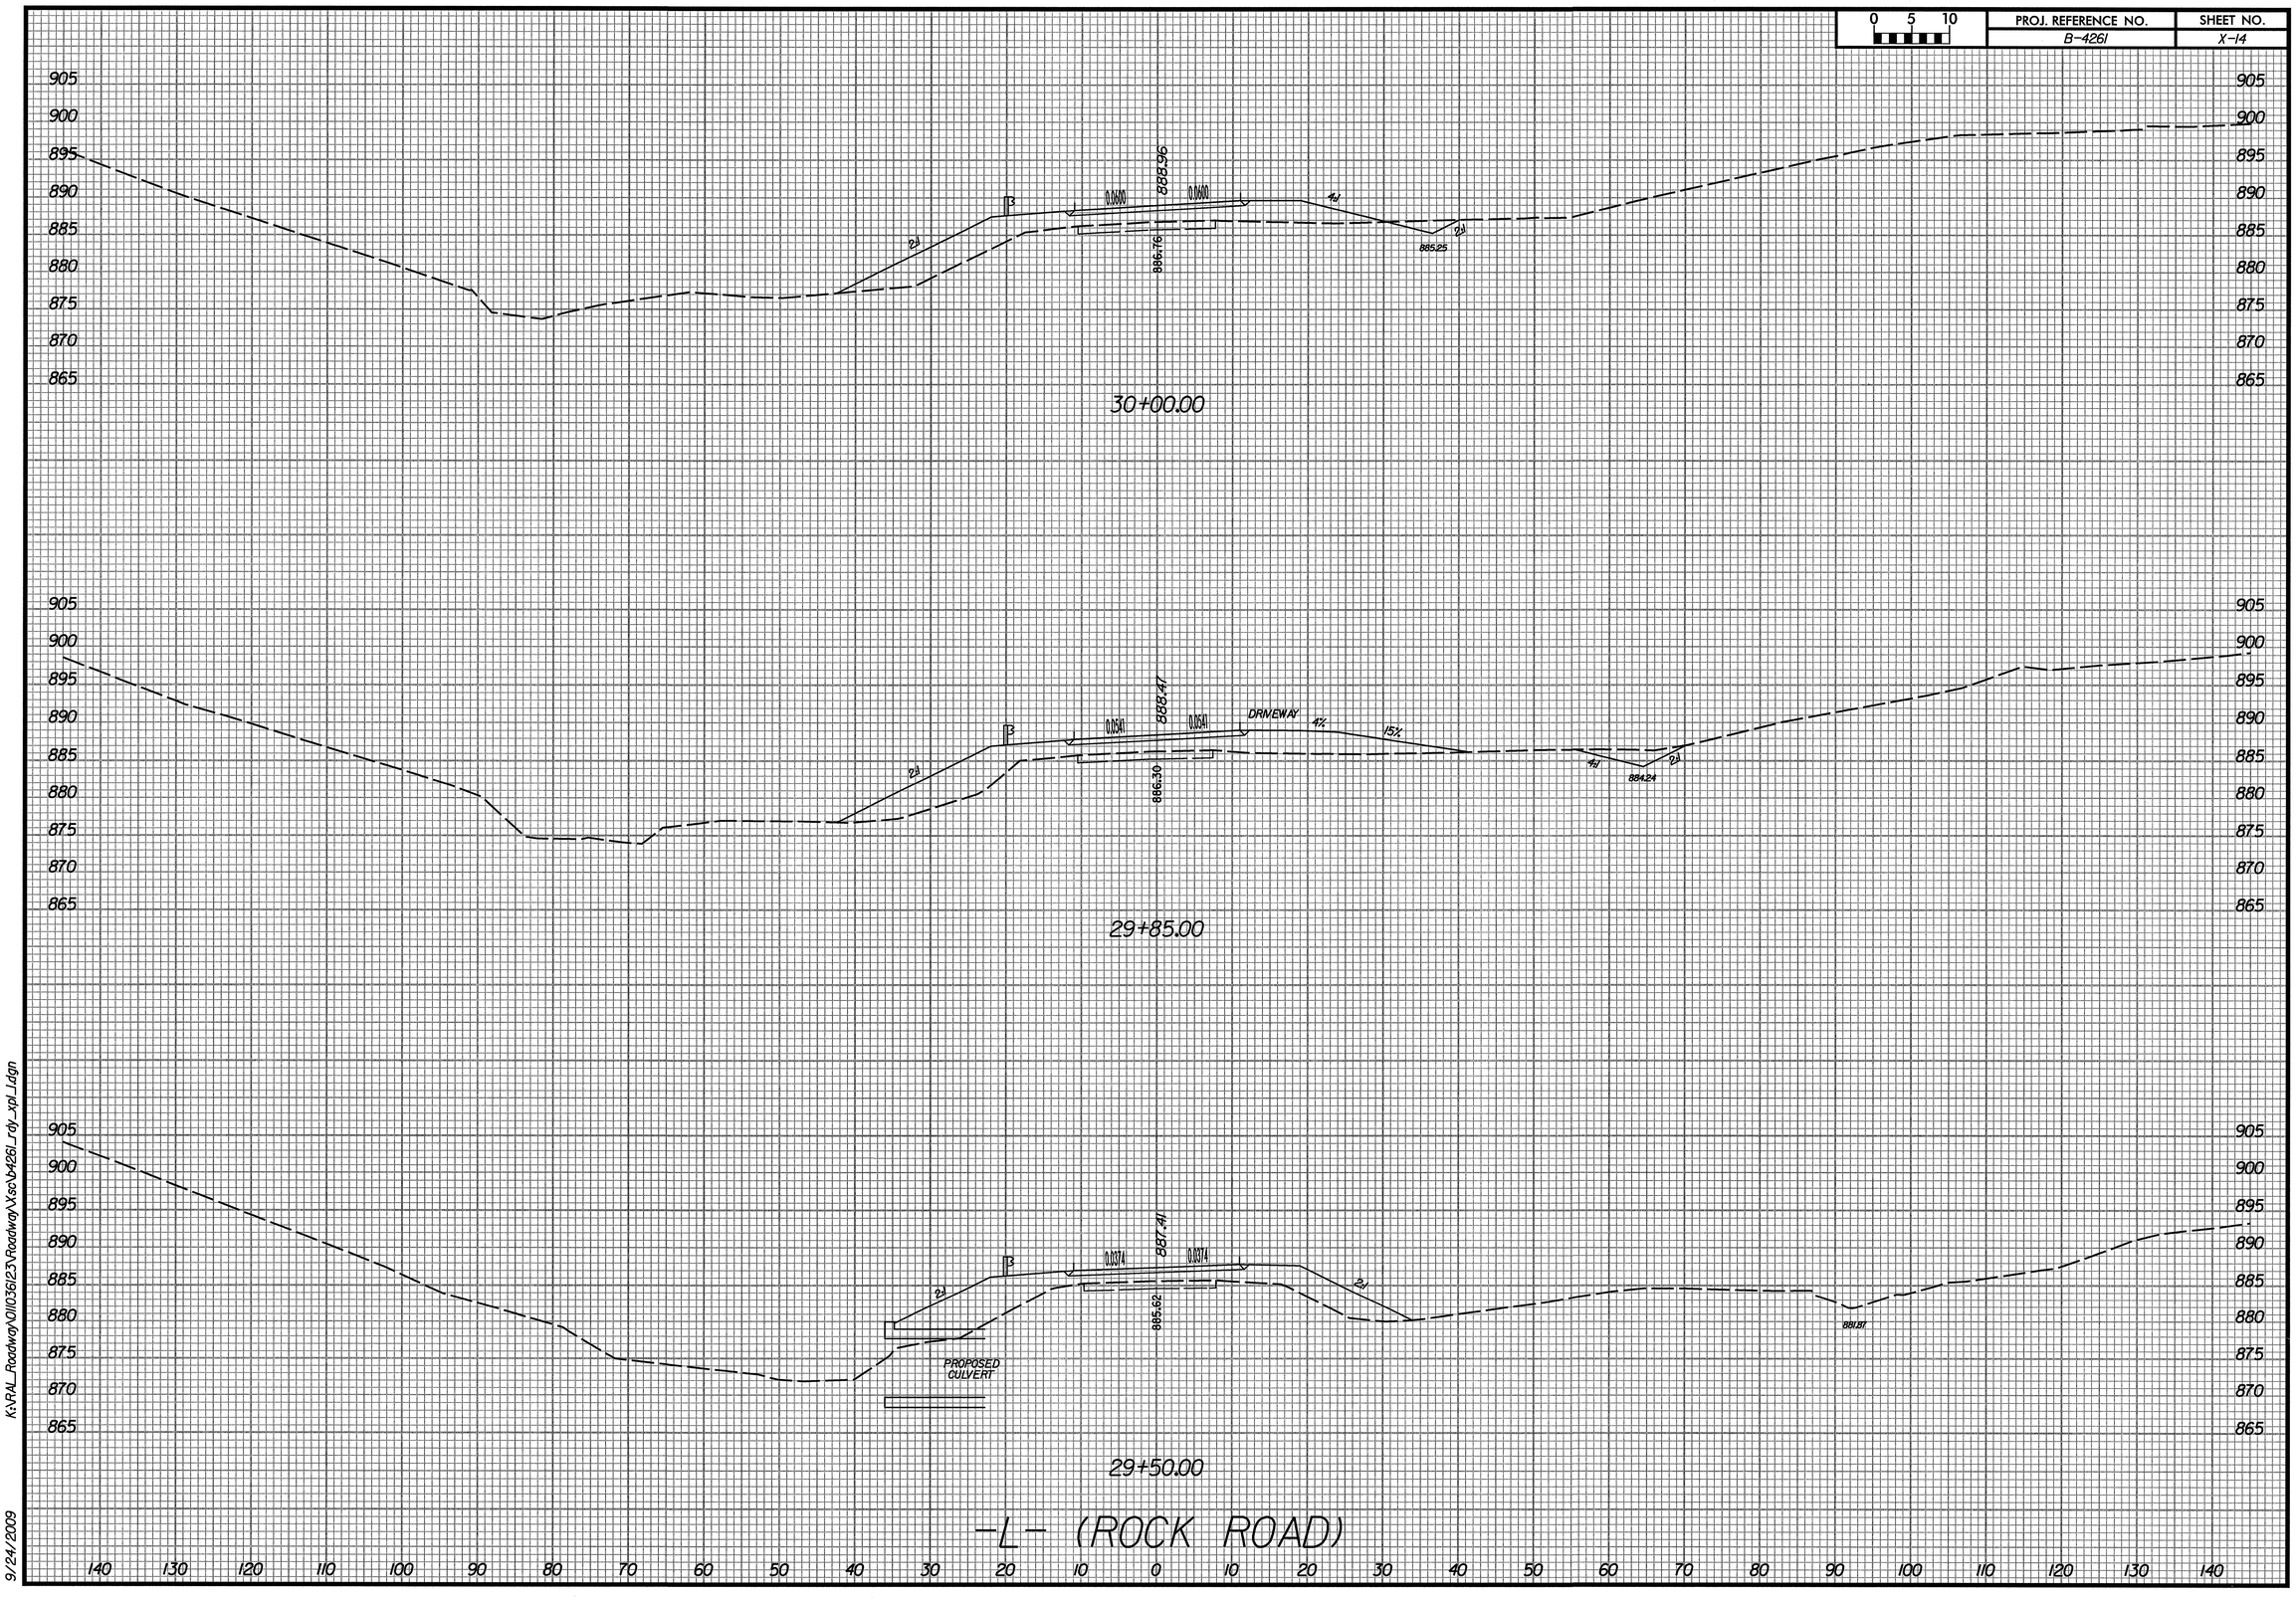


K:\RAL_Roadway\011036123\Roadway\Xsc\b4261_rdy_xpl_1.dgn

9/24/2009

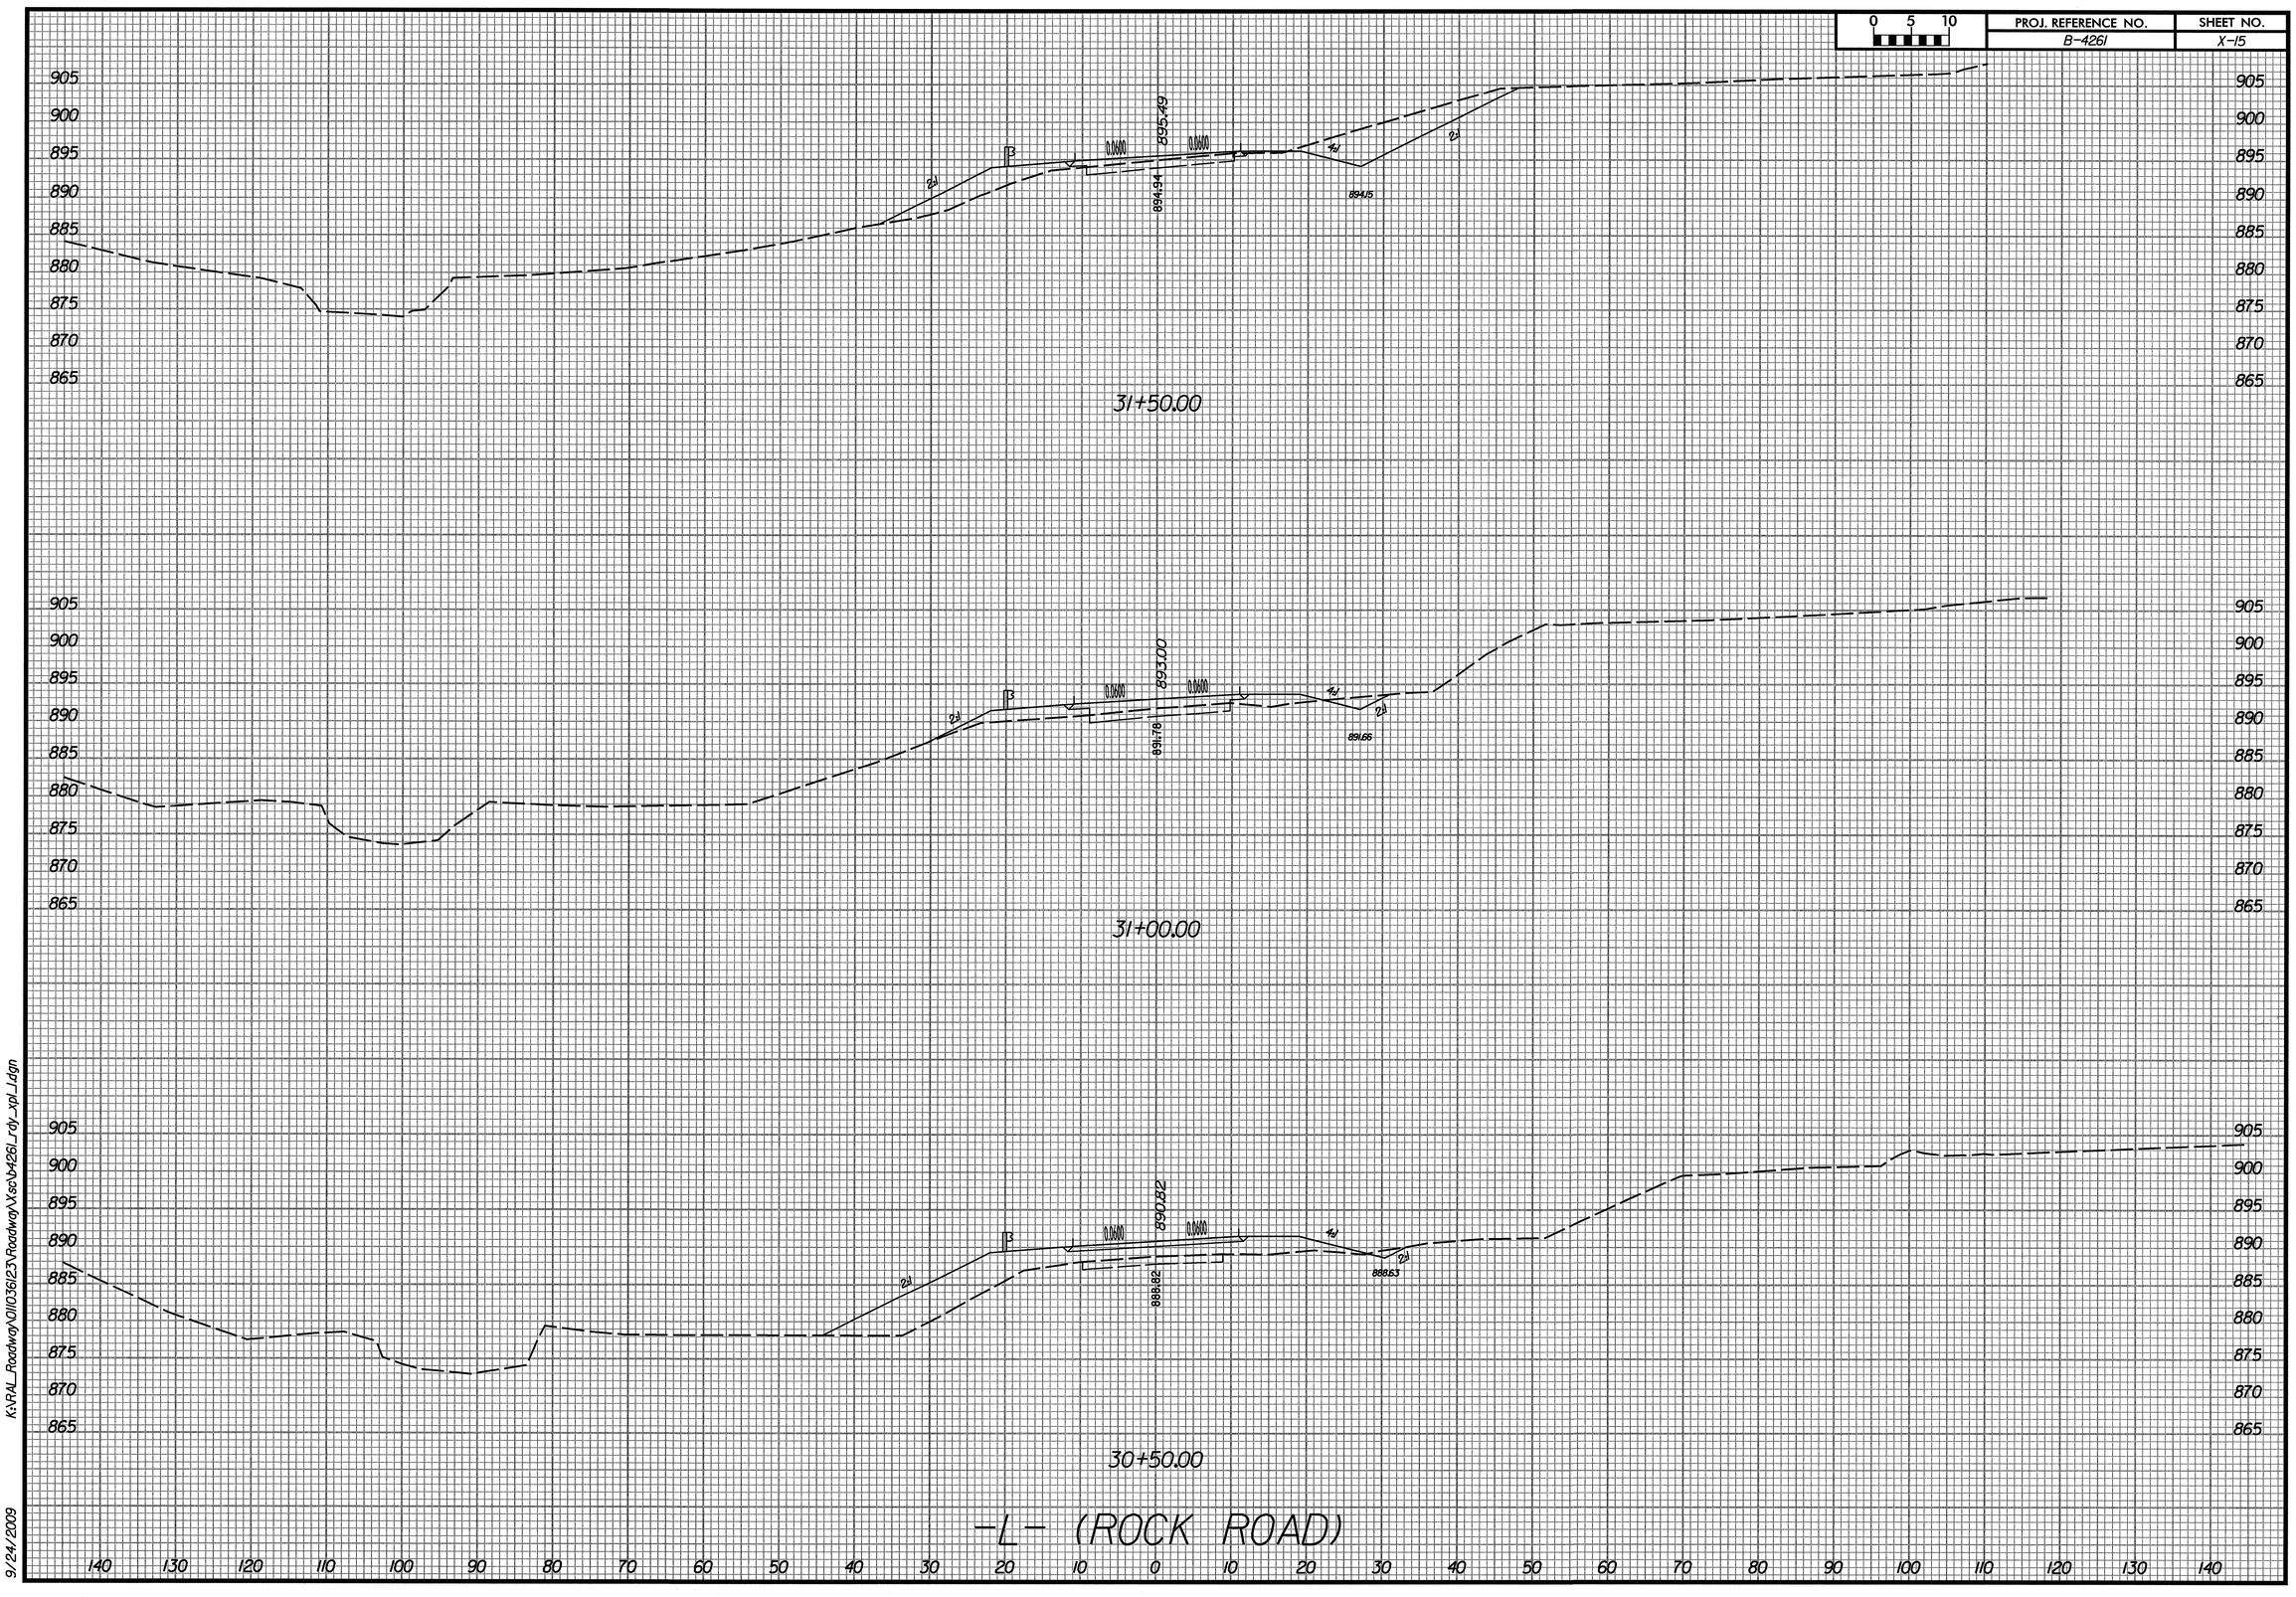

0 5 10
PROJ. REFERENCE NO.
B-4261
SHEET NO.
X-15
31+50.00
895.49
894.94
894.15
31+00.00
893.00
891.78
891.66
30+50.00
890.82
888.82
888.63
-L- (ROCK ROAD)
K:\RAL_Roadway\011036123\Roadway\Xsc\b4261_rdy_xpl_1.dgn
9/24/2009

| 0 5 10 | PROJ. REFERENCE NO. | SHEET NO. |
|---|---|---|
| | B-4261 | X-16 |

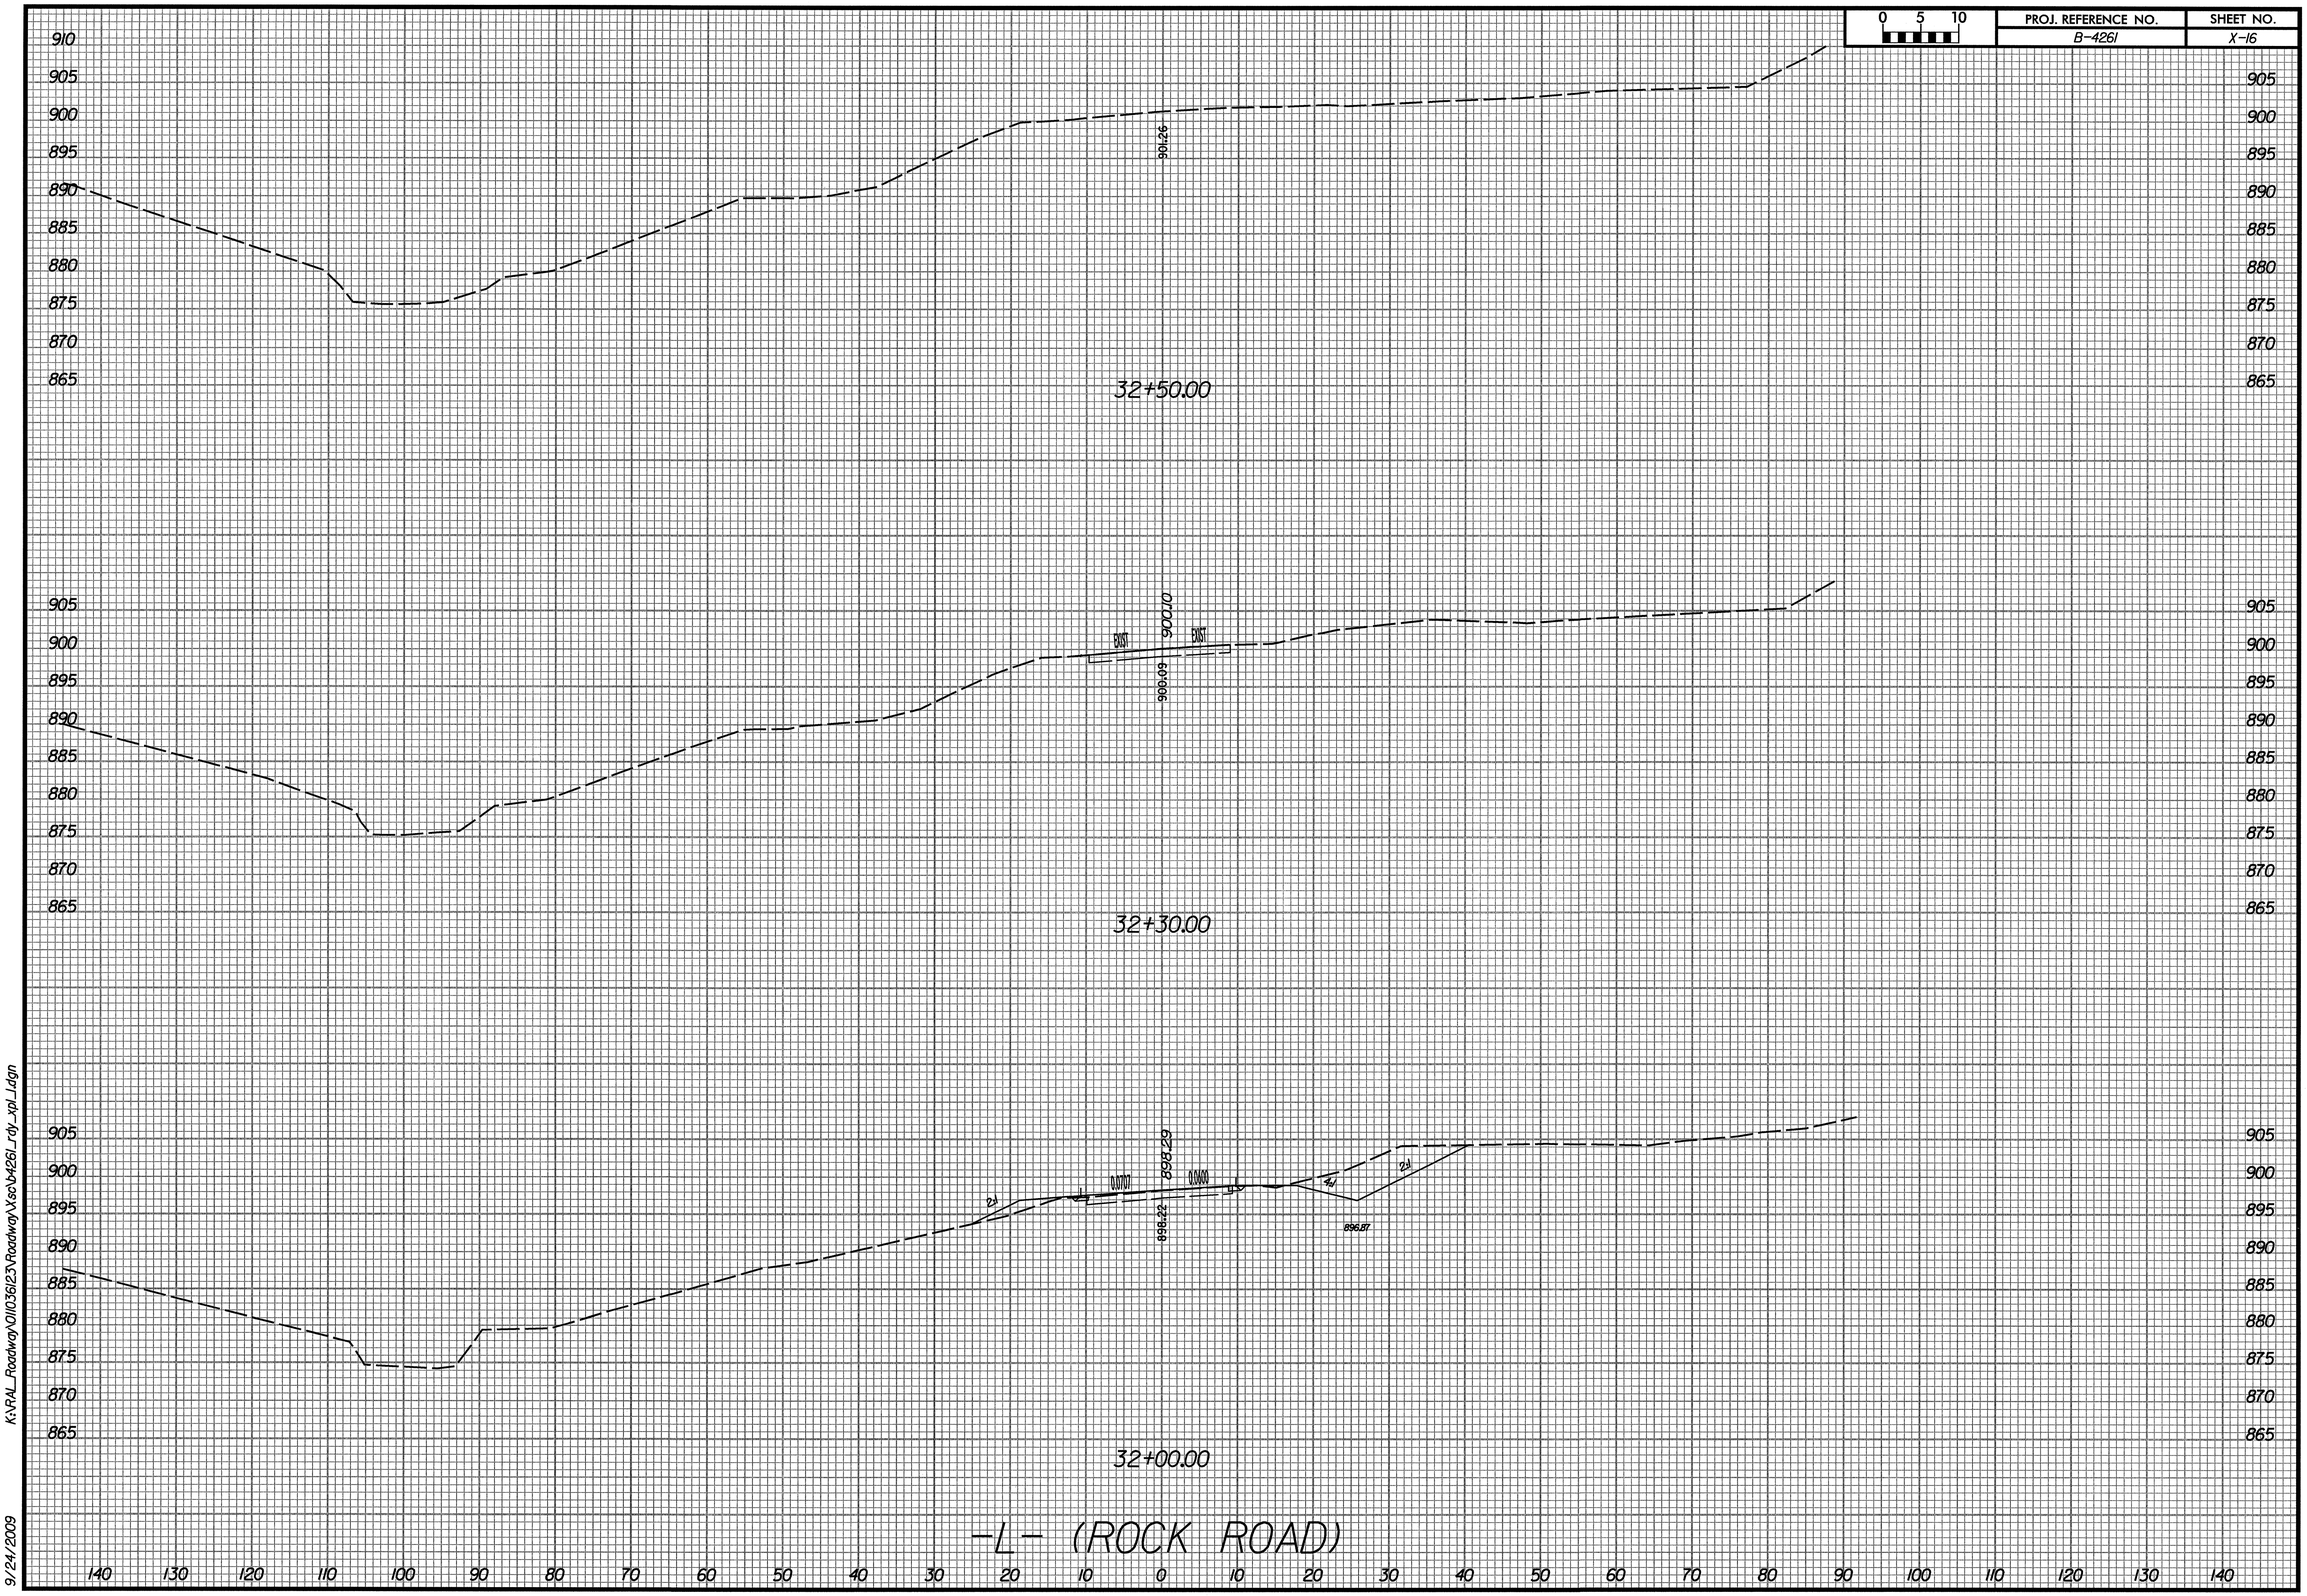


K:\RAL_Roadway\01I036\23\Roadway\Xsc\b4261_rdy_xpl_1.dgn

9/24/2009