Approximate quantities only. Unclassified excavation, fine grading, clearing and grubbing, and removal of existing pavement will be paid for at the lump sum price for "Grading".

NOTE: EMBANKMENT COLUMN DOES NOT INCLUDE BACKFILL FOR UNDERCUT

STATE OF NORTH CAROLINA
DIVISION OF HIGHWAYS

PROJ. REFERENCE NO.	SHEET NO.
U-4401	X-1A

CROSS-SECTION SUMMARY

Station L	Uncl. Exc. (cu. yd.)	Embt (cu. yd.)
10+00.00	0	0
10+50.00	11	0
11+00.00	5	17
11+50.00	2	68
12+00.00	11	95
12+50.00	110	44
13+00.00	386	0
13+50.00	636	0
14+00.00	486	0
14+50.00	232	0
15+00.00	123	58
15+50.00	32	262
16+00.00	10	606
16+50.00	9	999
17+00.00	7	1275
17+50.00	7	1273
18+00.00	8	1026
18+50.00	6	769
19+00.00	23	581
19+50.00	32	398
20+00.00	39	215
20+41.24	46	99

Station L	Uncl. Exc. (cu. yd.)	Embt (cu. yd.)
21+09.50	0	0
21+50.00	0	360
22+00.00	0	533
22+50.00	0	743
23+00.00	0	880
23+50.00	0	774
24+00.00	0	722
24+50.00	0	908
25+00.00	0	1181
25+50.00	0	1461
26+00.00	0	1656
26+50.00	0	1753
27+00.00	4	1757
27+50.00	8	1659
28+00.00	7	1530
28+50.00	3	1355
29+00.00	0	1291
29+50.00	0	1775
30+00.00	1	2494
30+50.00	3	2504
31+00.00	2	1389
31+50.00	84	331
32+00.00	274	75
32+50.00	245	42
33+00.00	95	26
33+50.00	89	9
34+00.00	68	4

Station L	Uncl. Exc. (cu. yd.)	Embt (cu. yd.)
34+39.97	16	1

Station Y1	Uncl. Exc. (cu. yd.)	Embt (cu. yd.)
10+12.00	0	0
10+50.00	44	0
11+00.00	51	12
11+50.00	26	13
12+00.00	10	1
12+50.00	15	0

Station Y2	Uncl. Exc. (cu. yd.)	Embt (cu. yd.)
19+60.00	0	0
20+00.00	16	0
20+50.00	48	0
21+00.00	145	0
21+50.00	233	0
22+00.00	225	0
22+50.00	259	0
23+00.00	300	0
23+50.00	264	1
24+00.00	233	2
24+50.00	234	3
25+00.00	244	2
25+50.00	243	0
26+00.00	149	0
26+50.00	71	0
27+00.00	71	0
27+50.00	96	0
28+00.00	118	0
28+50.00	94	0
29+00.00	78	3
29+50.00	66	5
30+00.00	48	3
30+50.00	29	2
31+00.00	20	1
31+50.00	25	1
32+00.00	26	0
32+50.00	21	0
33+00.00	19	0
33+03.80	1	0

Station Y3	Uncl. Exc. (cu. yd.)	Embt (cu. yd.)
10+20.00	0	0
10+50.00	0	438
11+00.00	0	516
11+50.00	11	178
12+00.00	47	38
12+46.43	67	22

Station DR1	Uncl. Exc. (cu. yd.)	Embt (cu. yd.)
10+15.97	0	0
10+50.00	32	0
11+00.00	119	0
11+12.15	18	0

Station DDE RT L	D.D. Exc. (cu. yd.)
29+35.00	0
29+50.00	5
30+00.00	62
30+50.00	132
31+00.00	84
31+45.00	10

Station DDE RT Y3A	D.D. Exc. (cu. yd.)
8+50.00	0
9+00.00	25
9+50.00	28
10+00.00	23
10+50.00	20
11+00.00	20
11+50.00	22
12+00.00	26
12+50.00	27
13+00.00	27
13+26.00	14

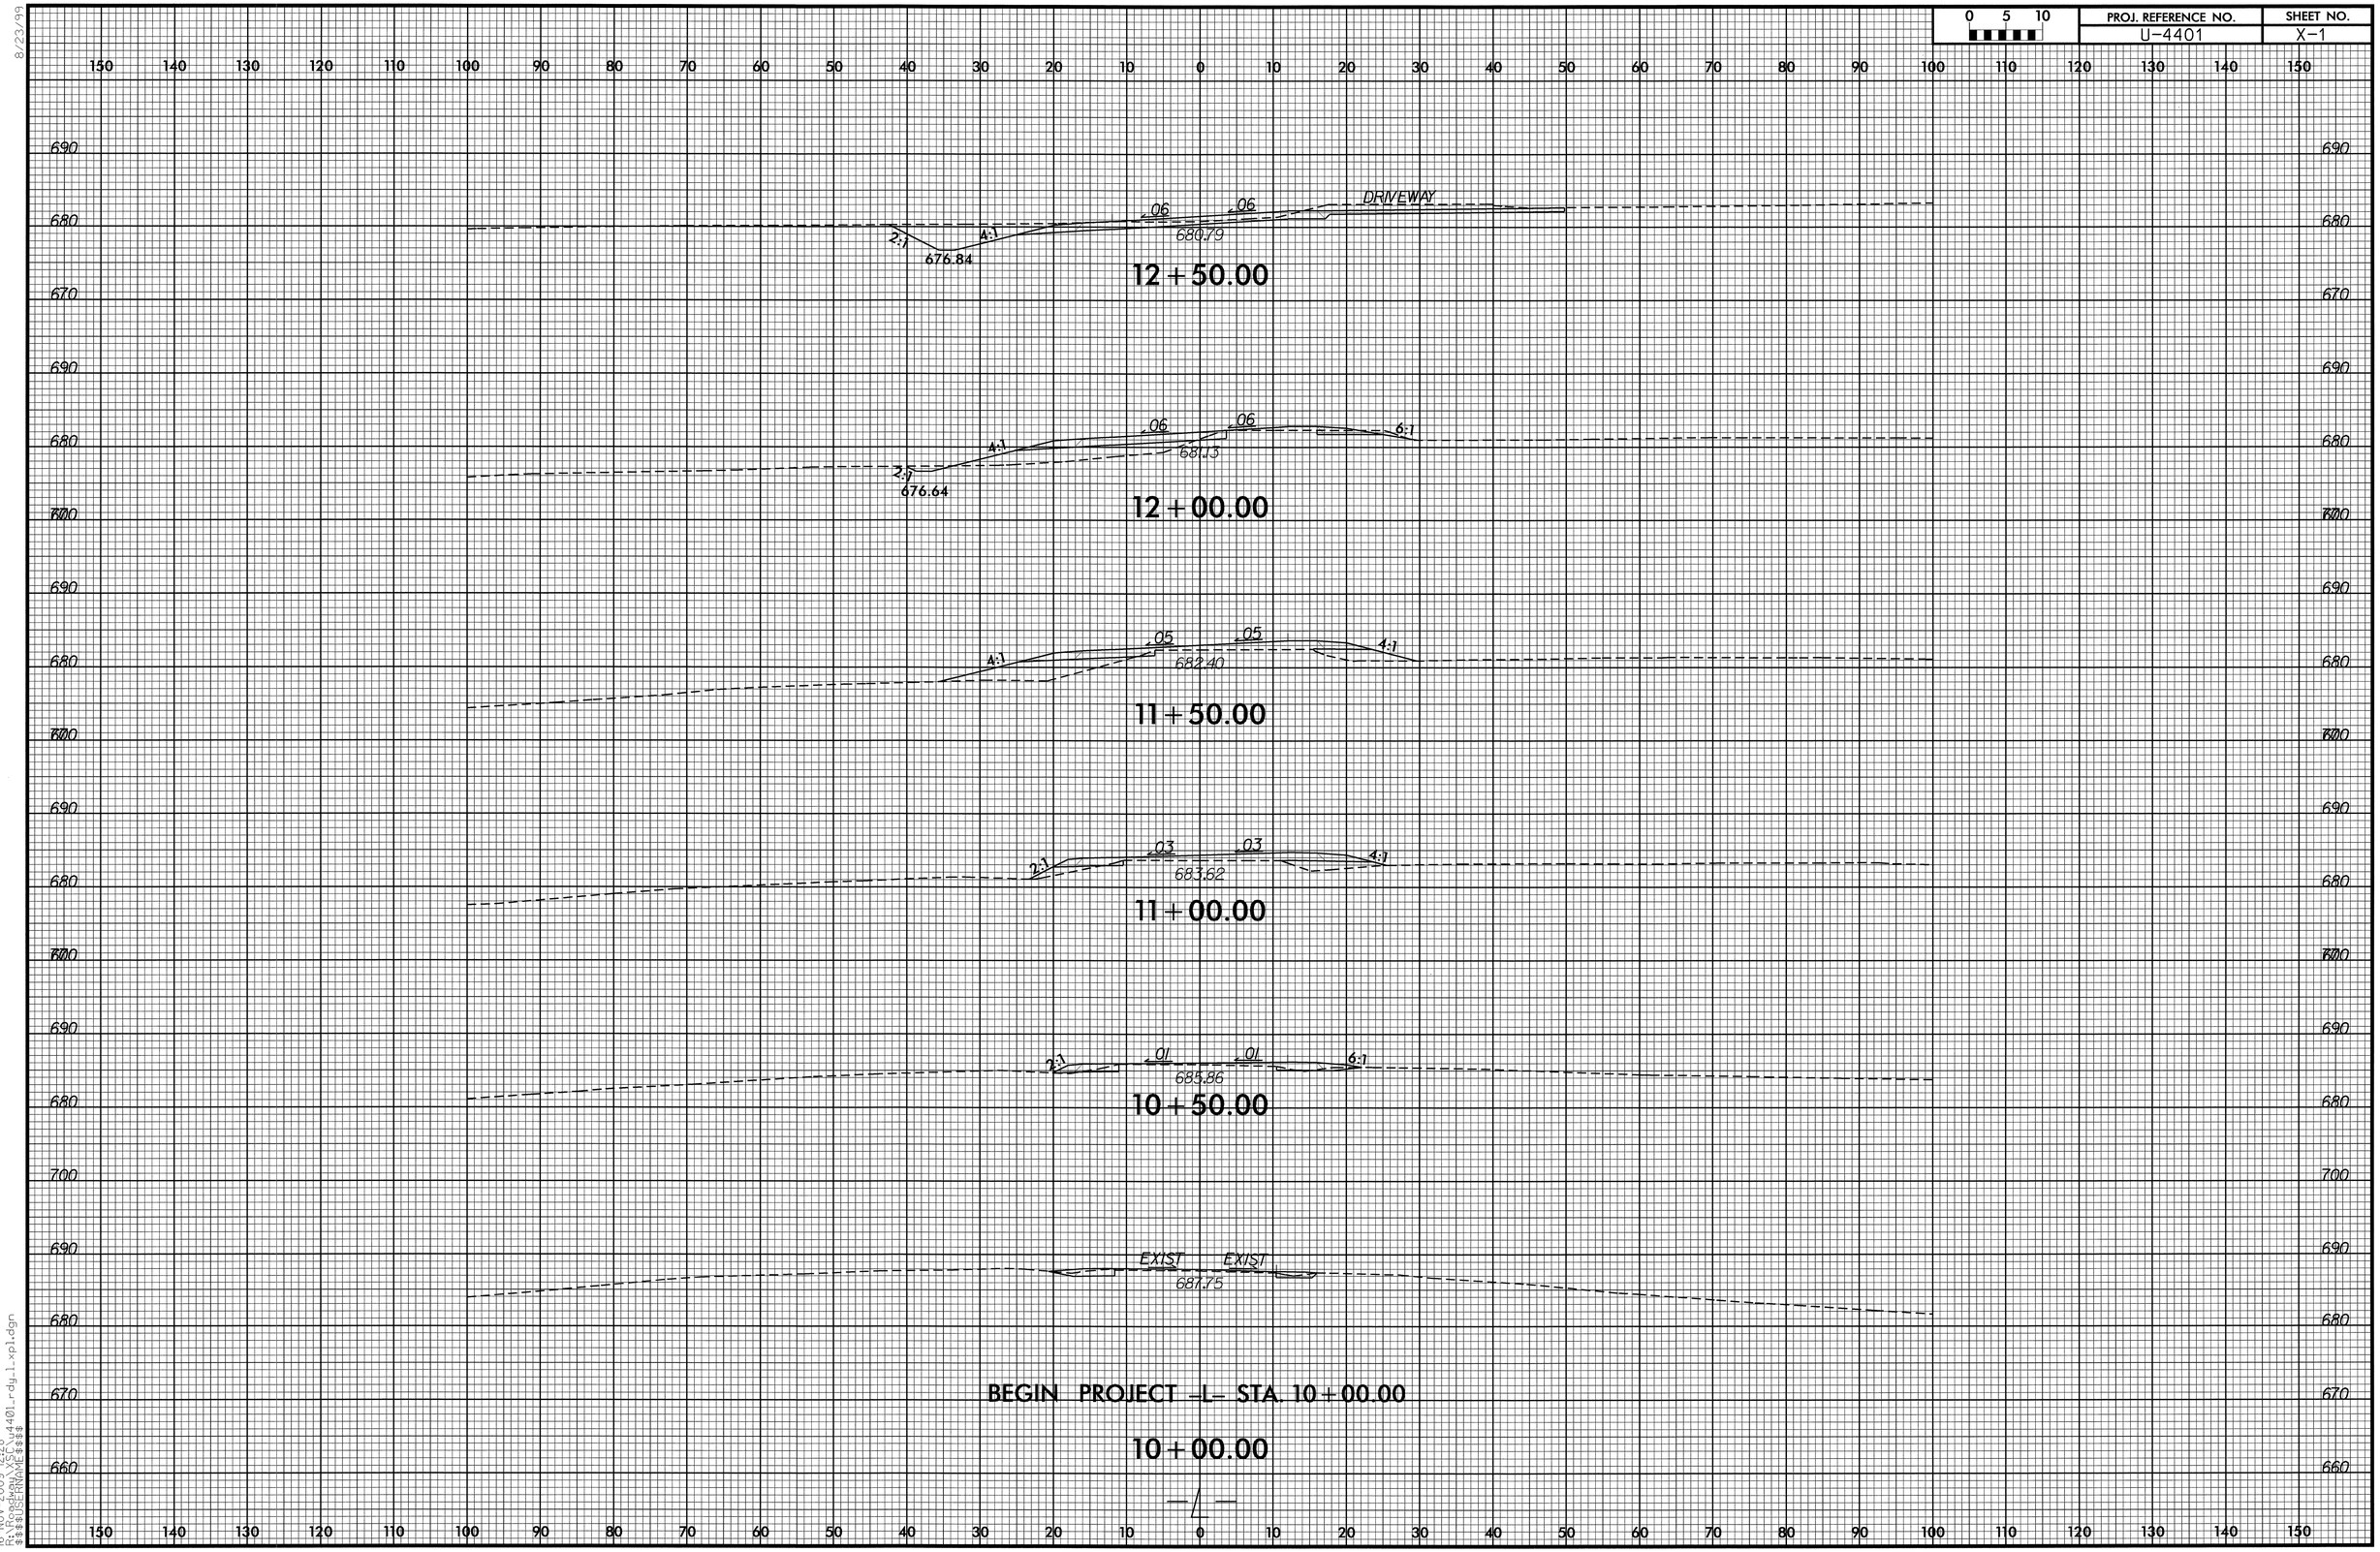

8/23/99

16-NOV-2009 12:28
R:\Roadway\XSC\u4401_rdy_l_xpl.dgn
$$$$USERNAME$$$$

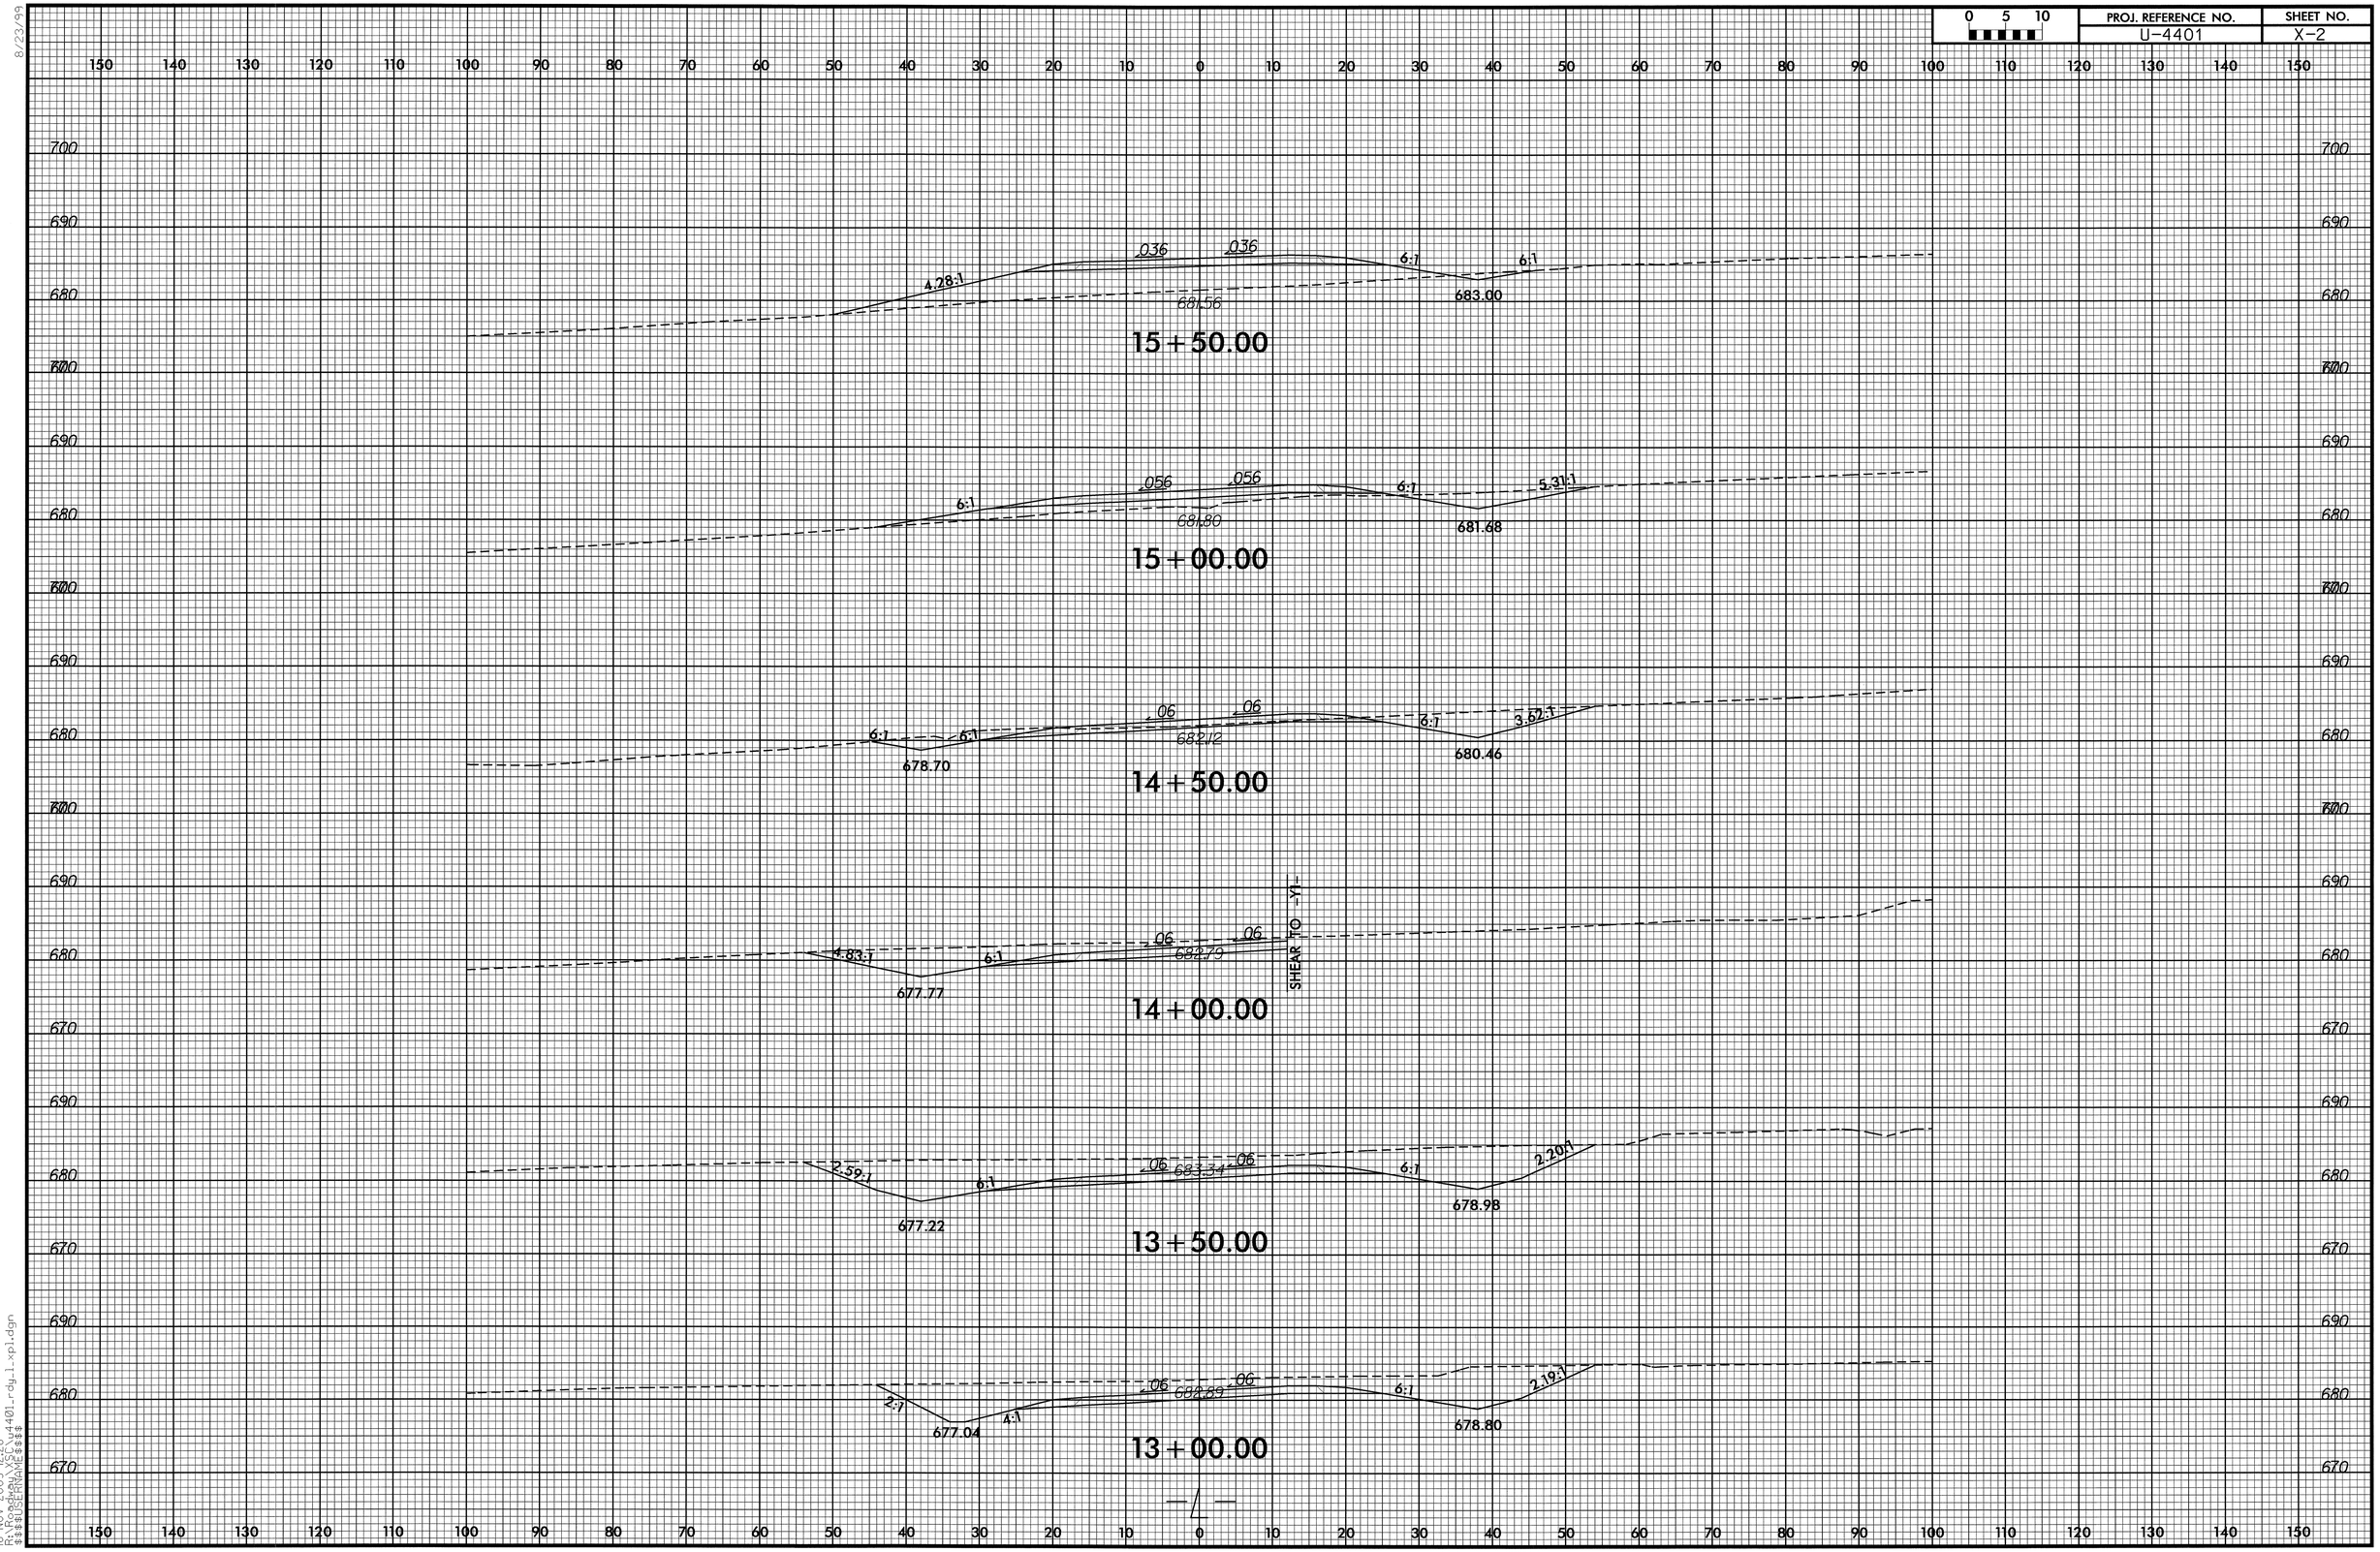

8/23/99

16-NOV-2009 12:28
R:\Roadway\XSC\u4401_rdy_l_xpl.dgn
$$$$USERNAME$$$$

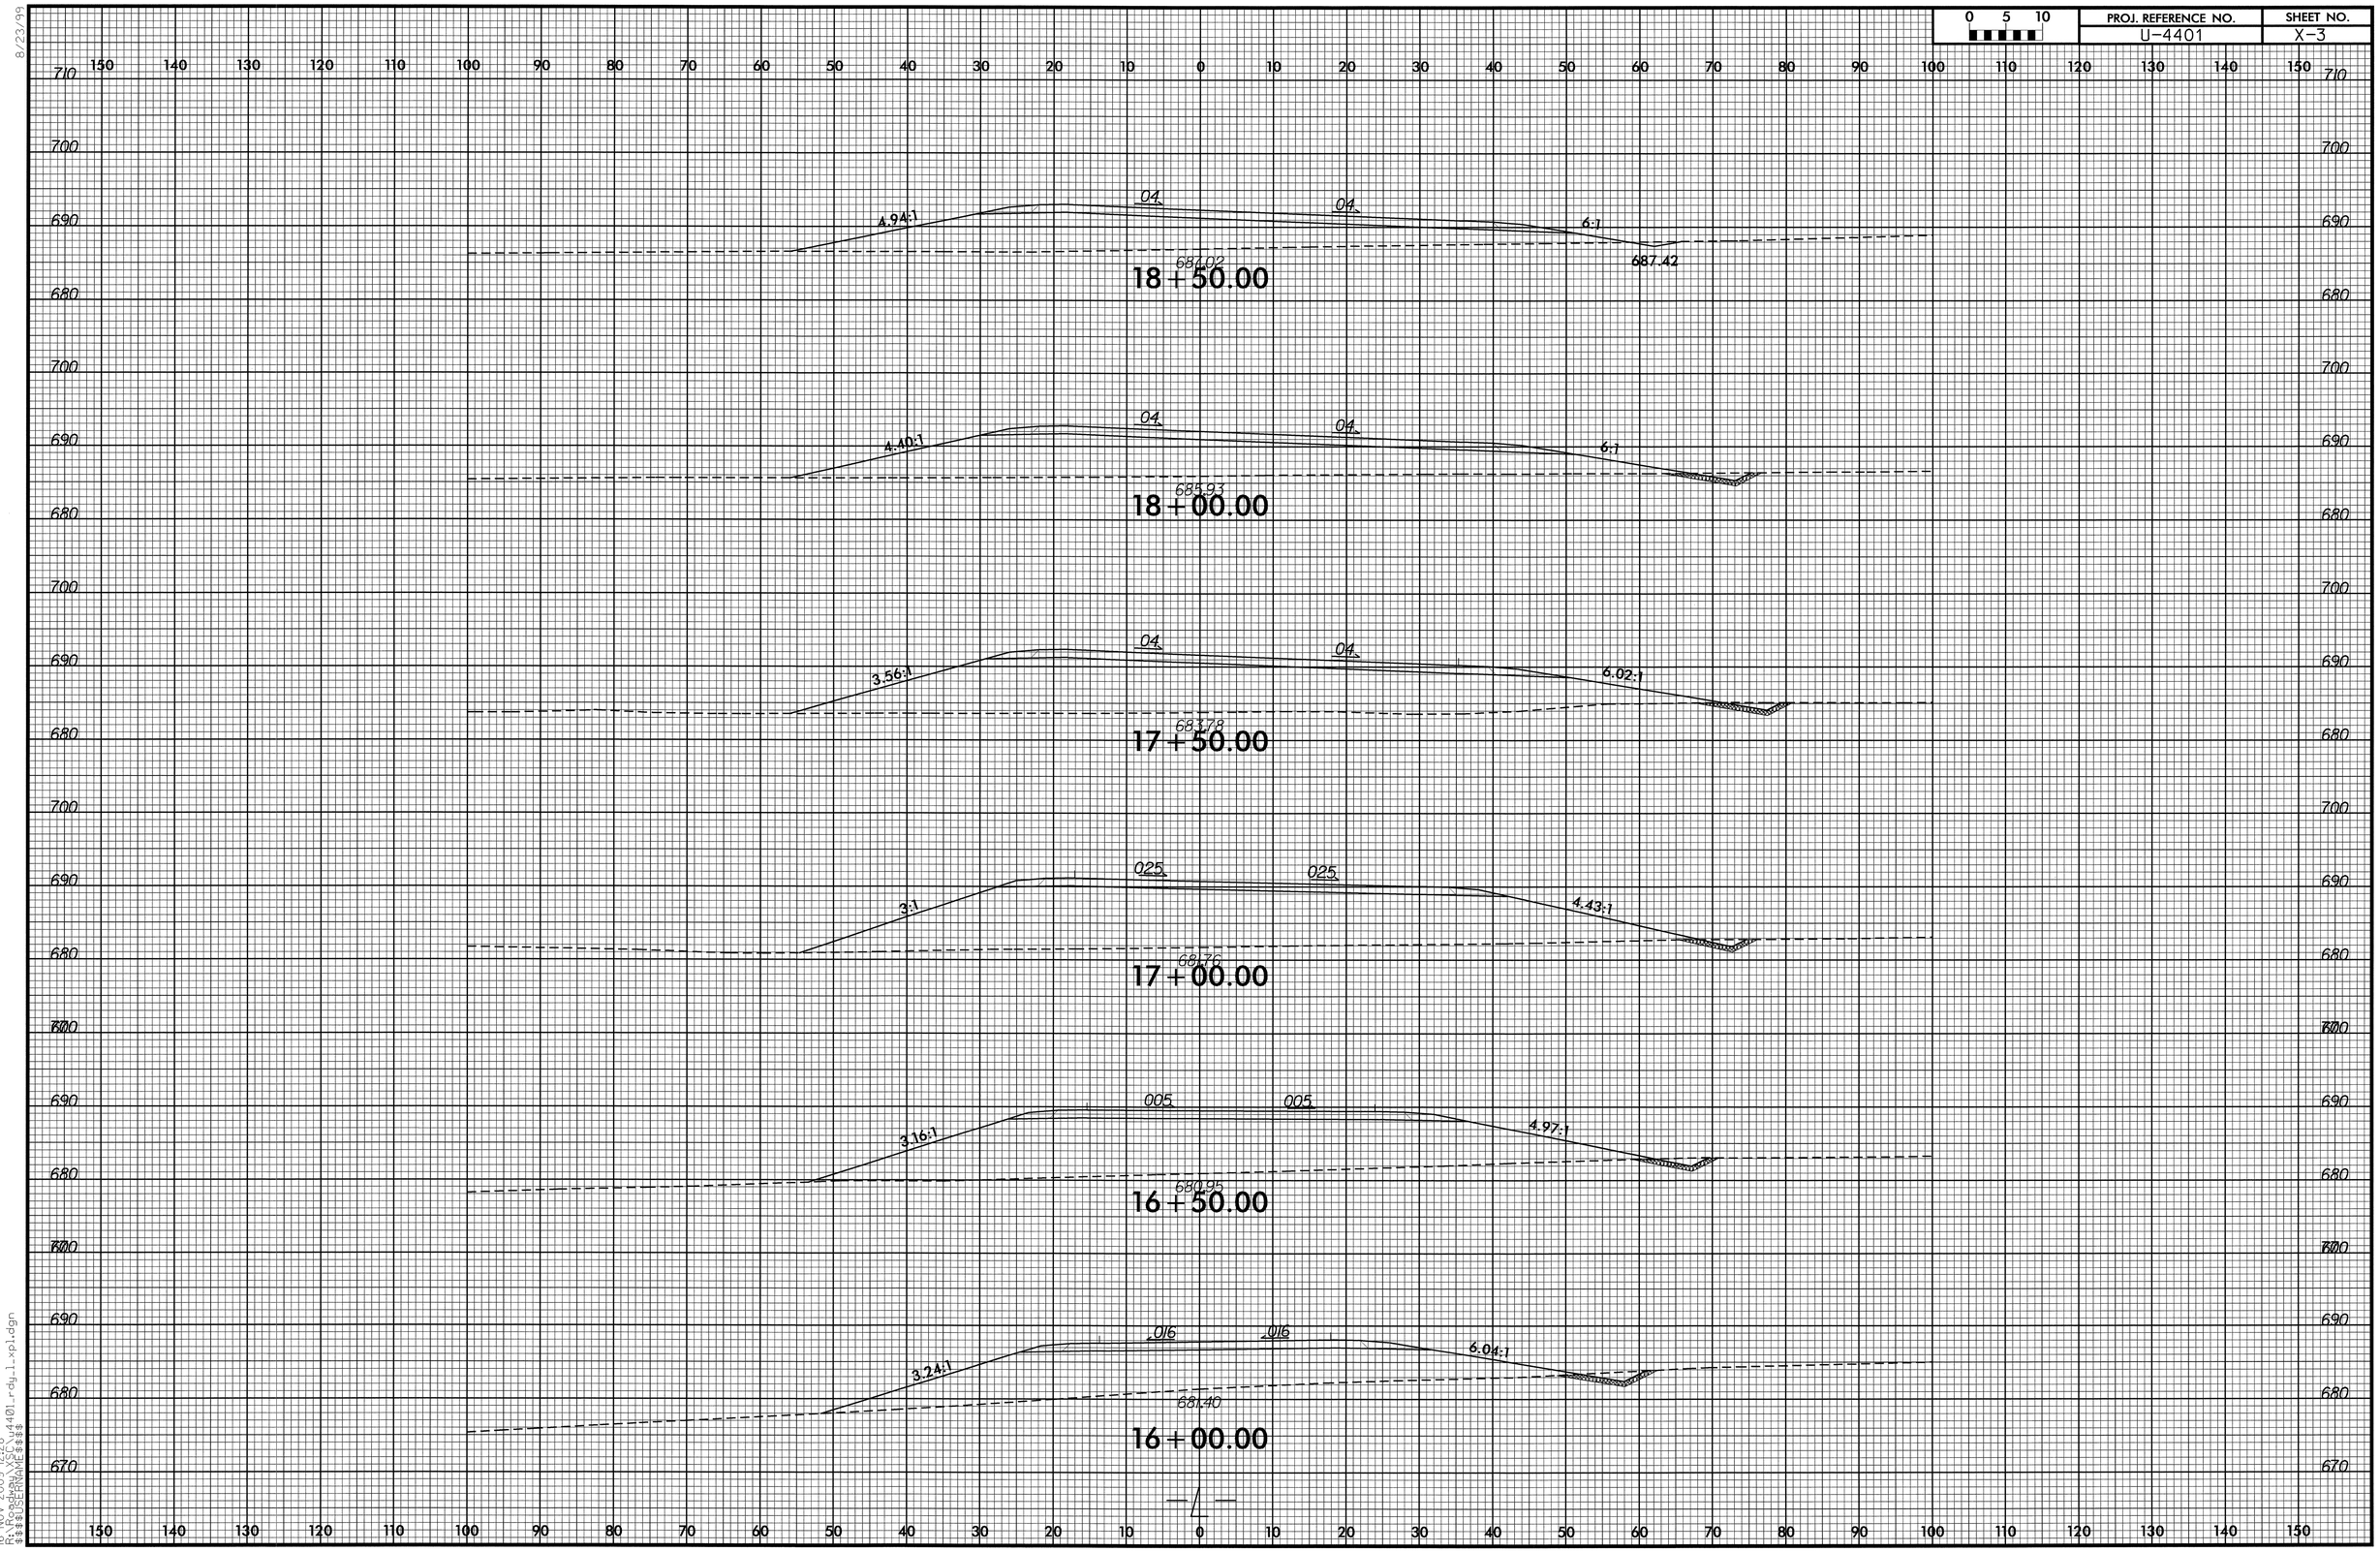

8/23/99

16-NOV-2009 12:28
R:\Roadway\XSC\u4401_rdy_l_xpl.dgn
$$$$USERNAME$$$$

0 5 10	PROJ. REFERENCE NO.	SHEET NO.
	U-4401	X-4

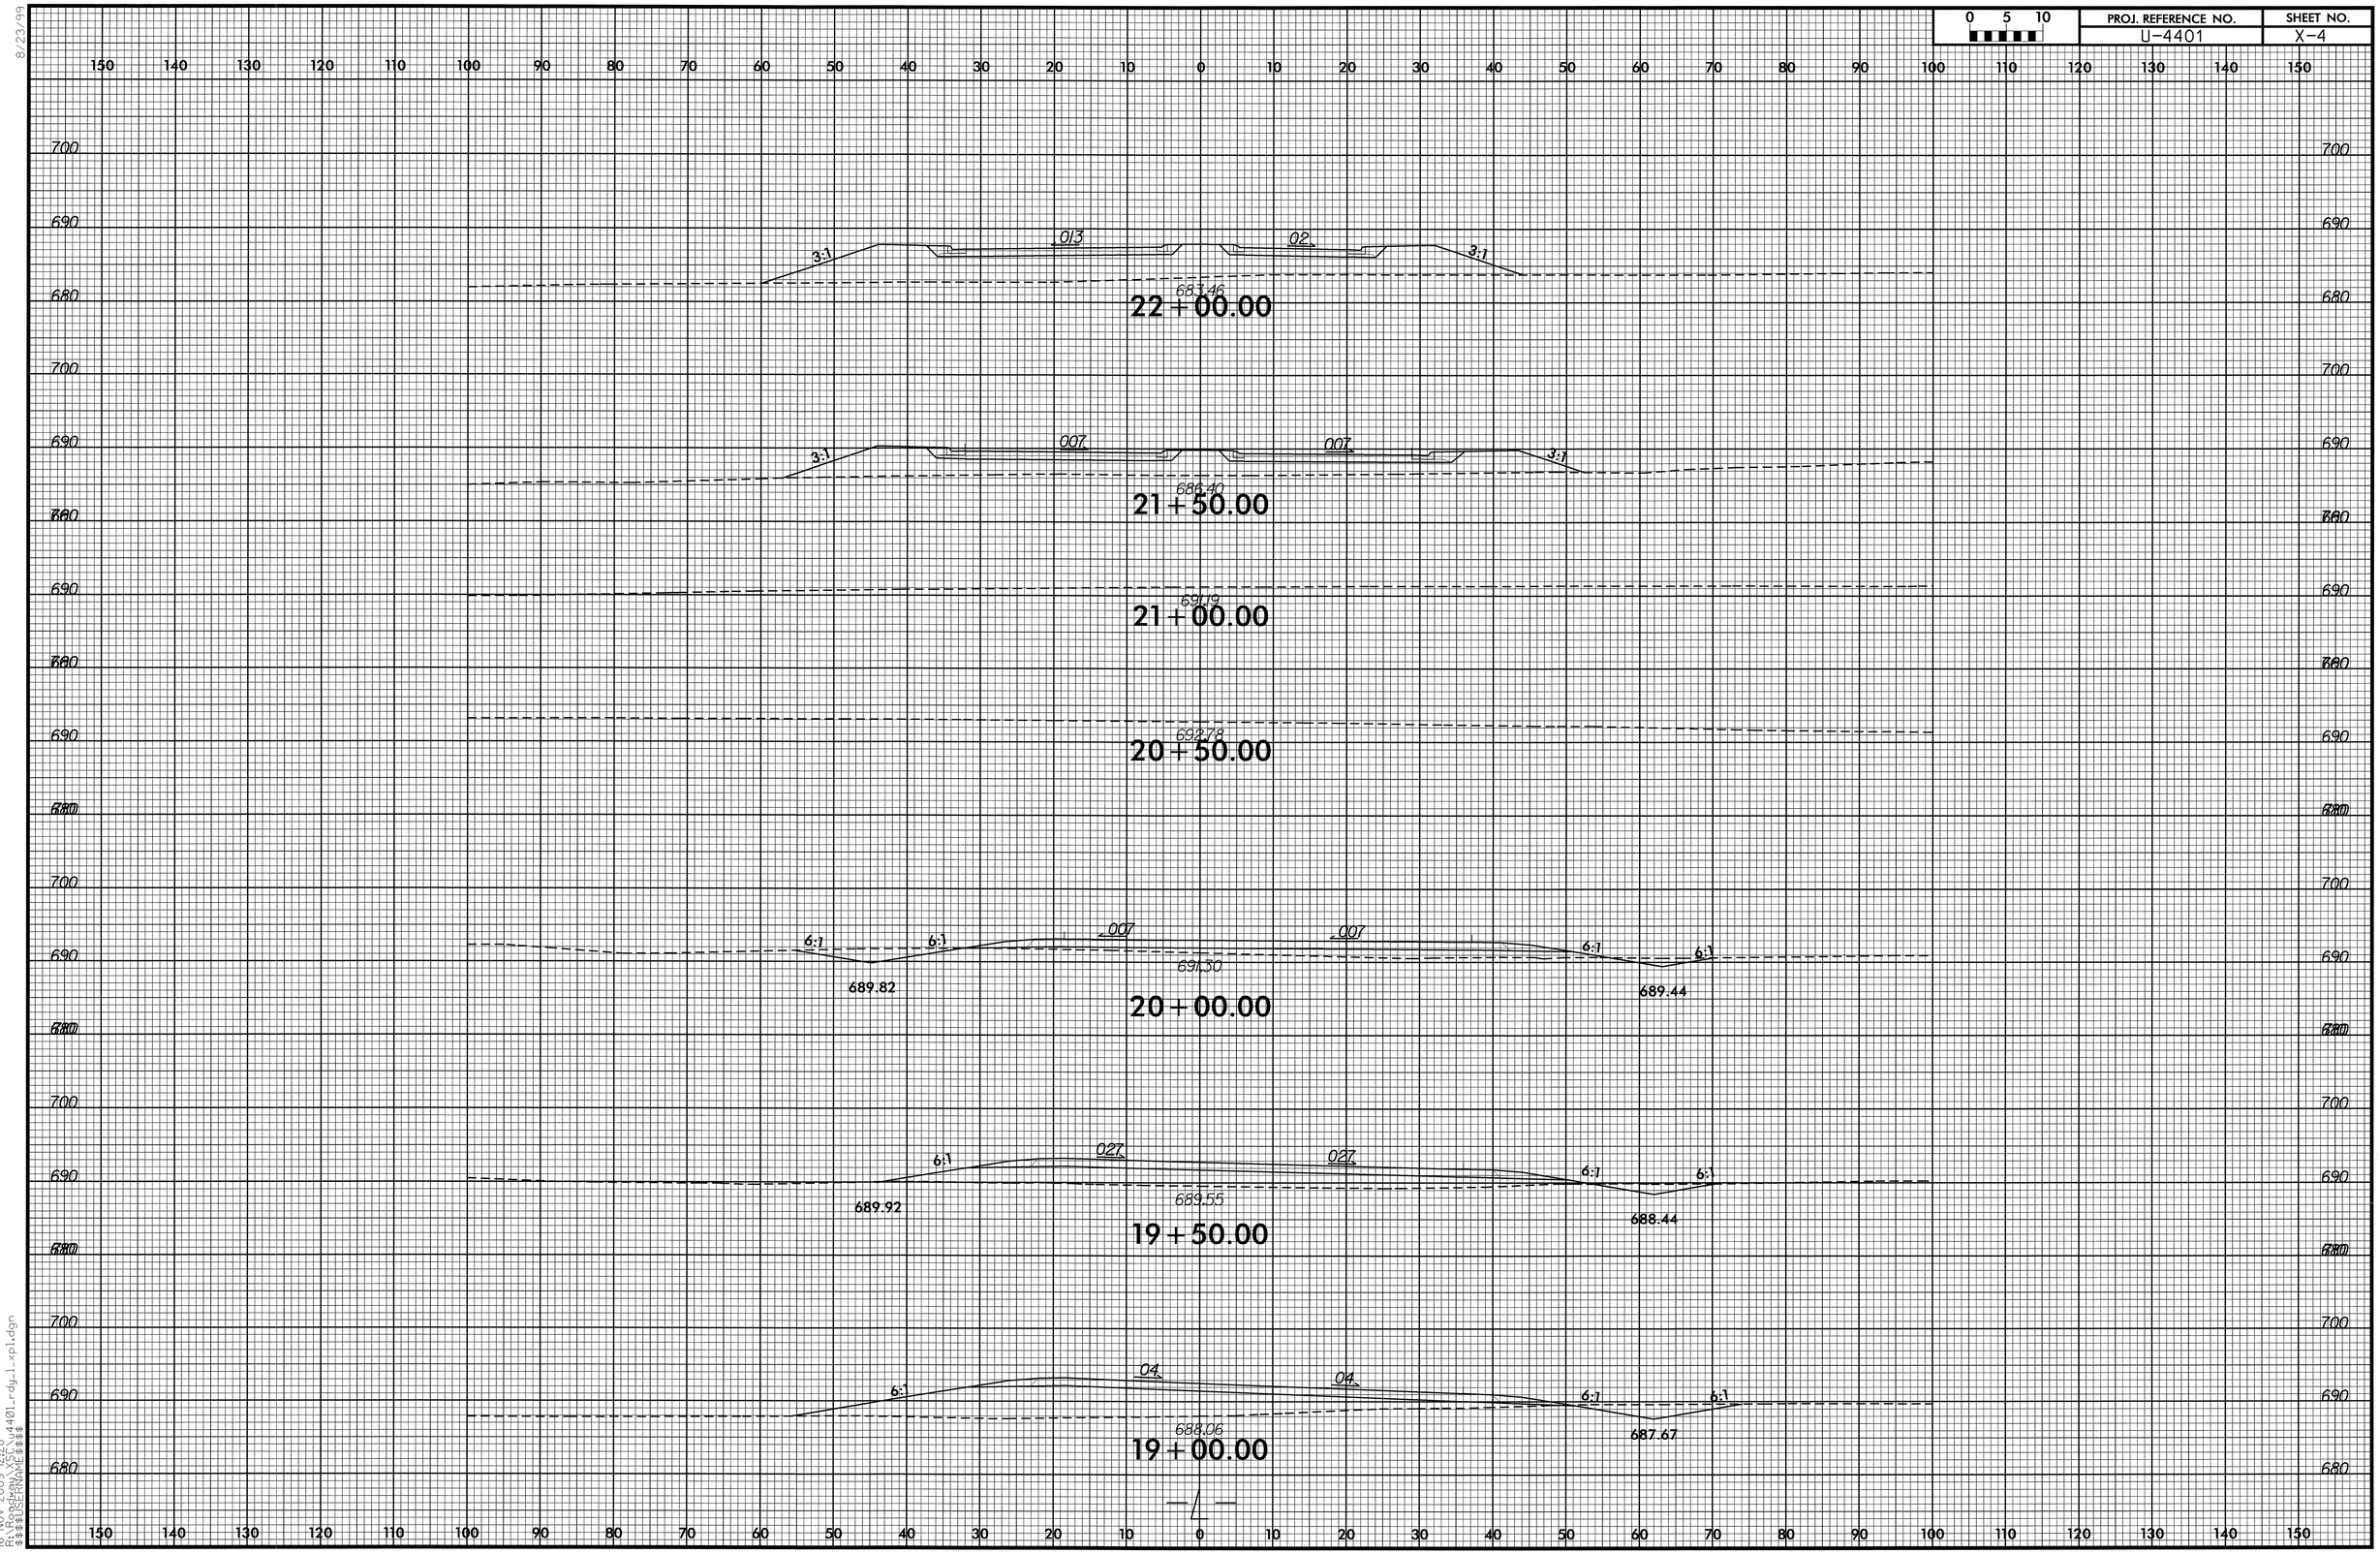

8/23/99

15-NOV-2009 12:28
R:\STATEWIDE\U4401_rdy_1_xp1.dgn
$$$$USERNAME$$$$

PROJ. REFERENCE NO.	SHEET NO.
U-4401	X-5

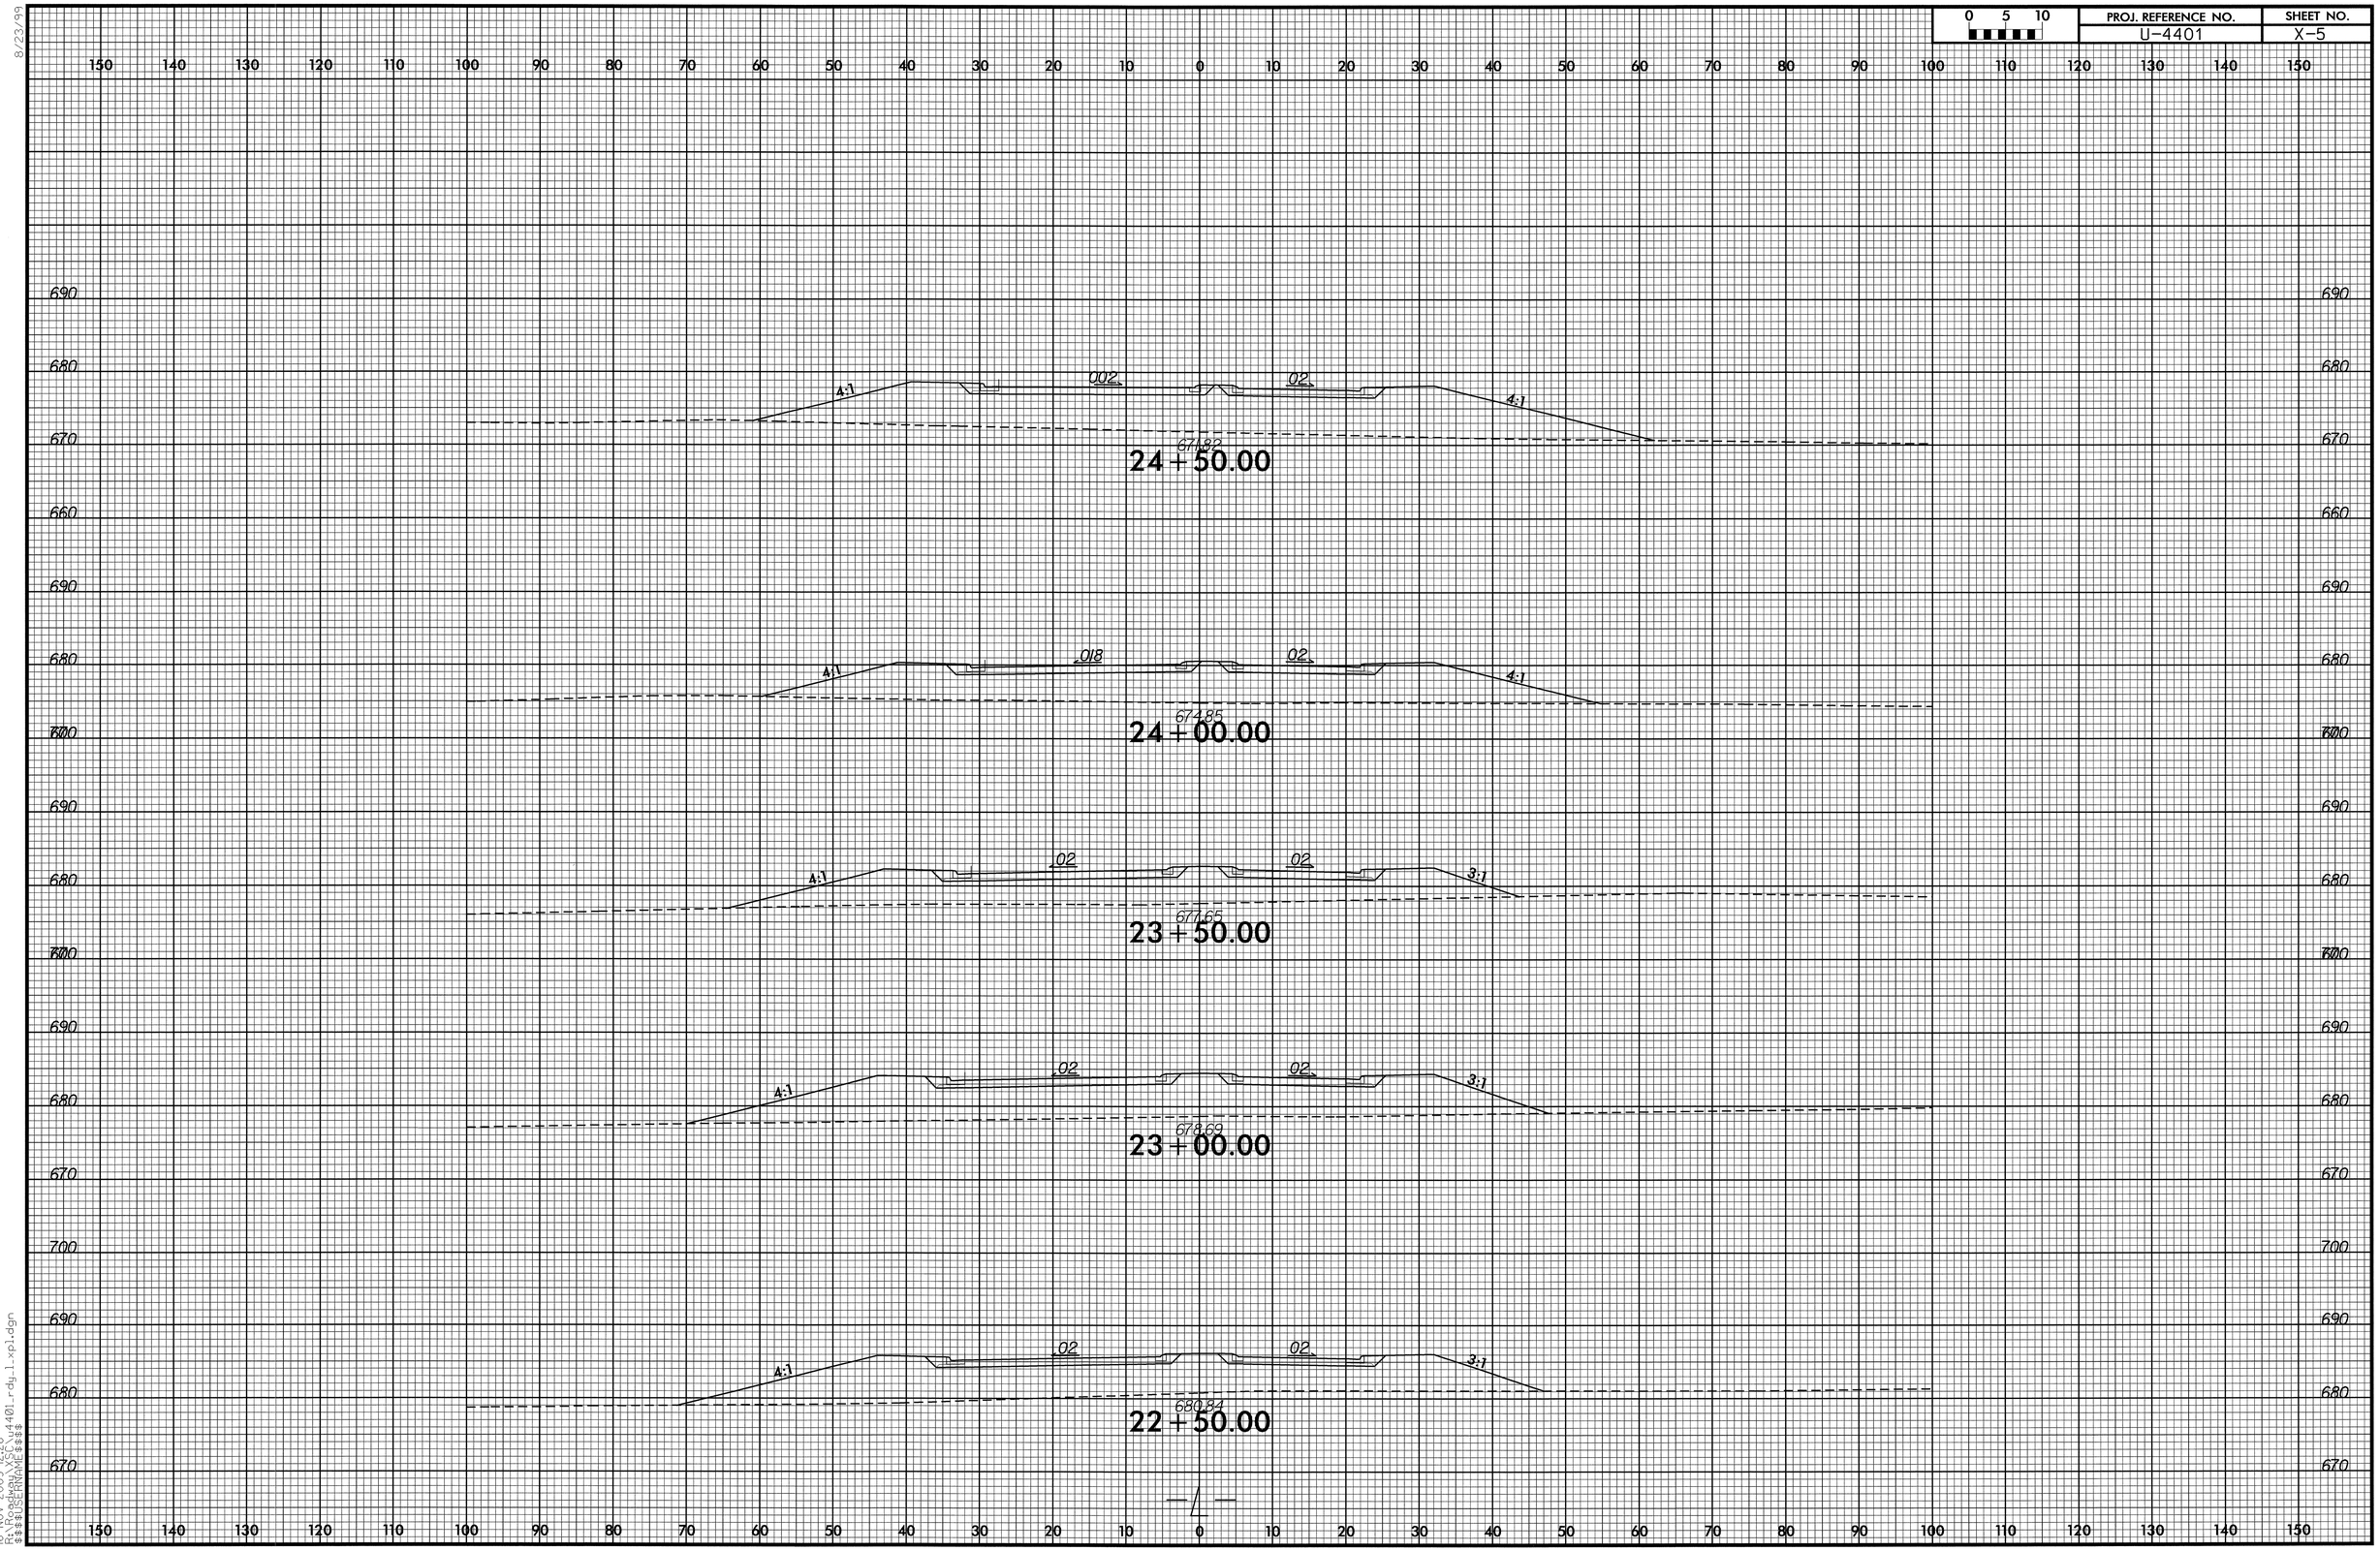

8/23/99

16-NOV-2009 12:28
R:\Roadway\XSC\u4401_rdy_l_xpl.dgn
$$$$USERNAME$$$$

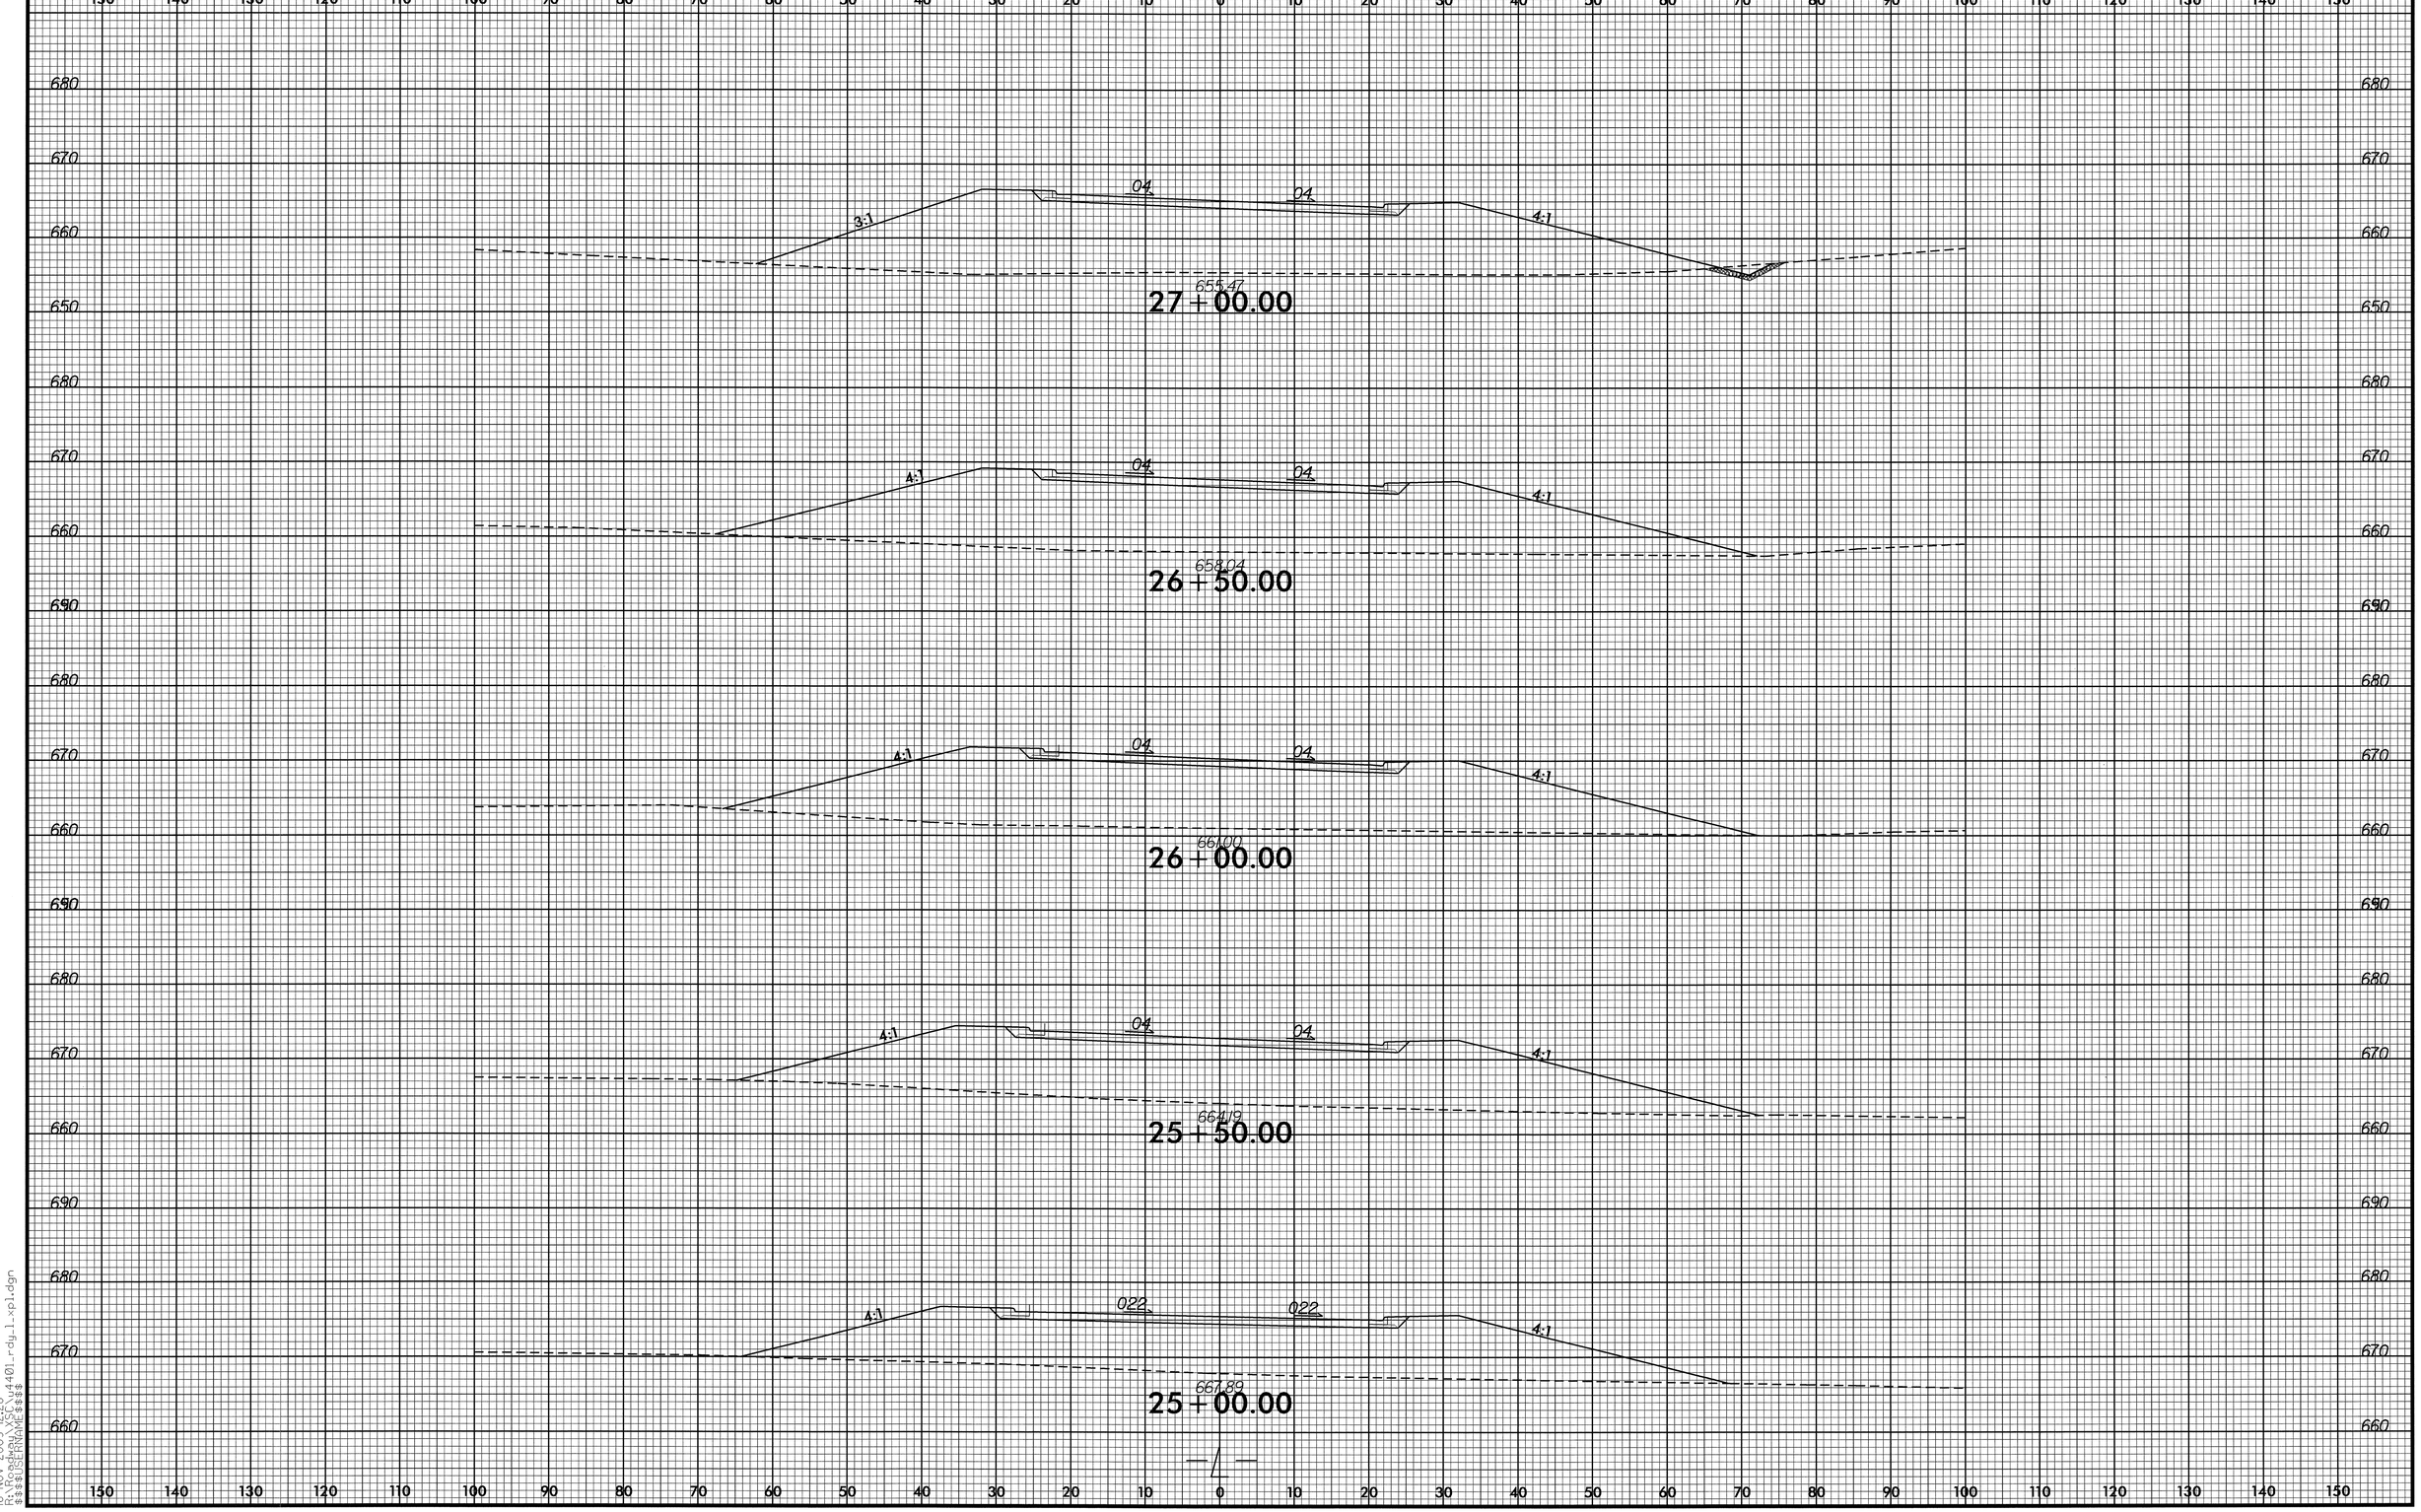

8/23/99

16-NOV-2009 12:28
R:\Roadway\XSC\u4401_rdy_1_xpl.dgn
$$$$USERNAME$$$$

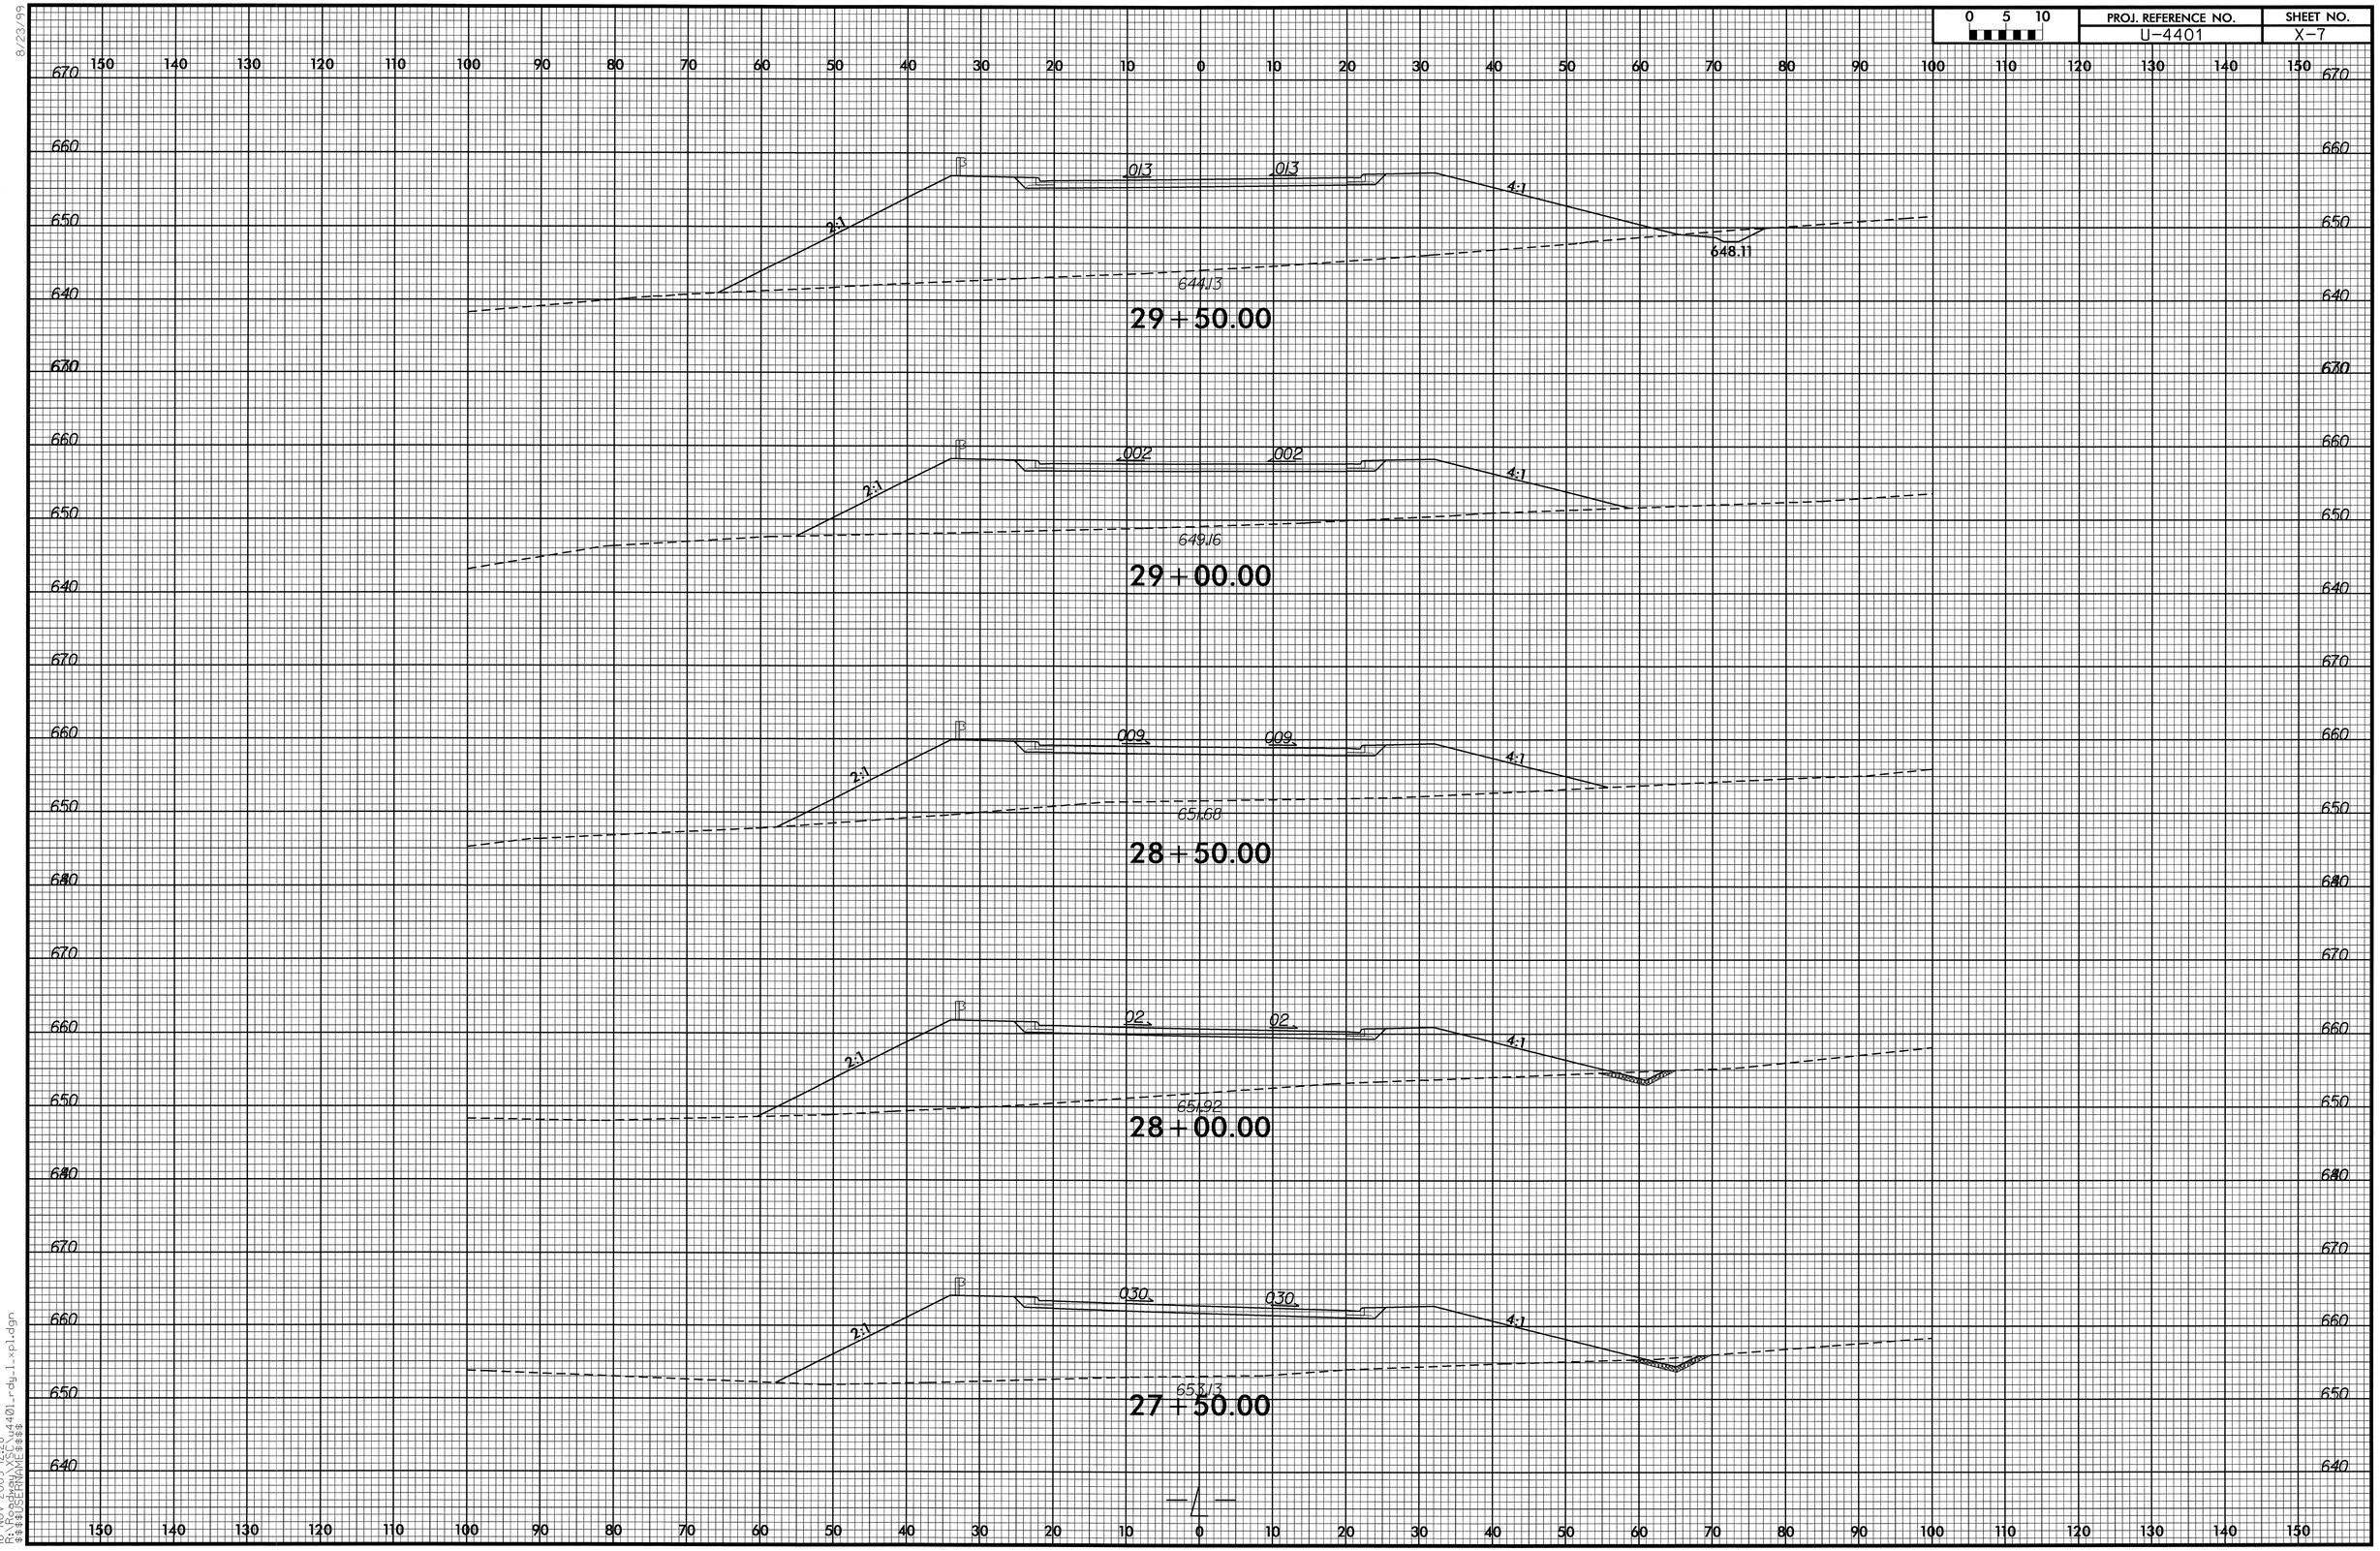

8/23/99

16-NOV-2009 12:28
R:\Roadway\XSC\u4401_rdy_l_xpl.dgn
$$$$USERNAME$$$$

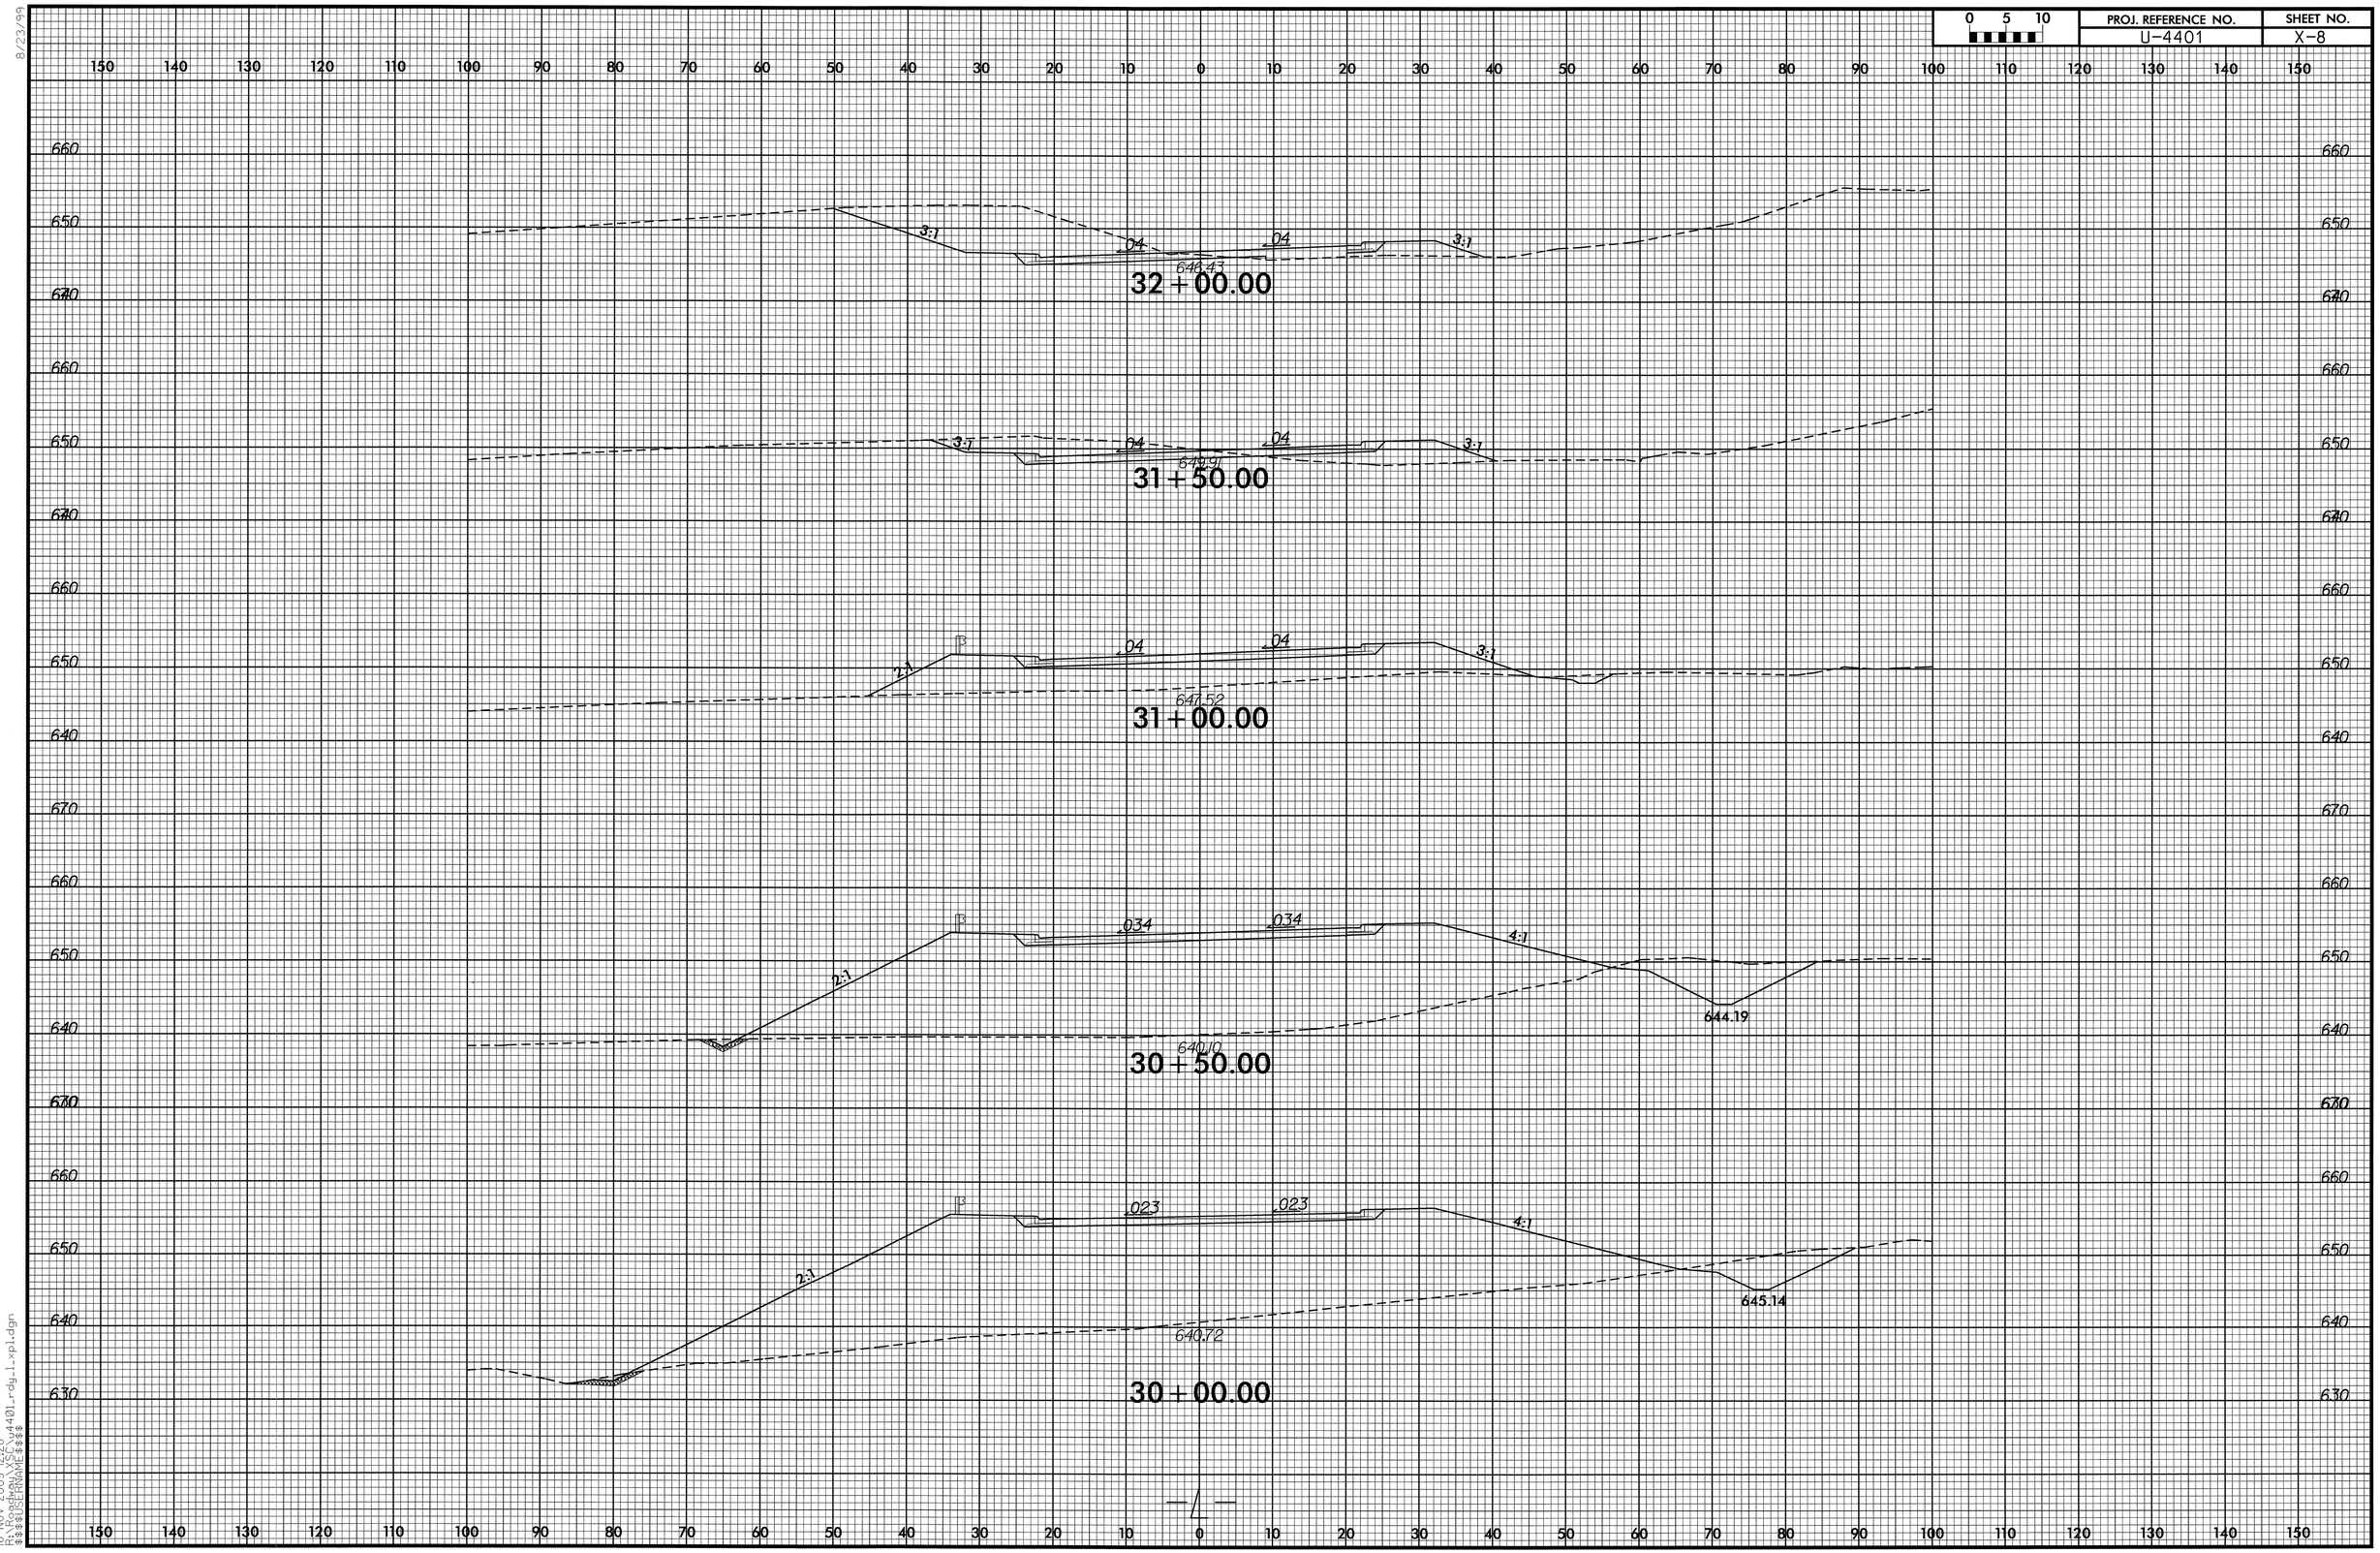

8/23/99

16-NOV-2009 12:28
R:\Roadway\XSC\u4401_rdy_1_xpl.dgn
$$$$USERNAME$$$$

0 5 10	PROJ. REFERENCE NO.	SHEET NO.
	U-4401	X-9

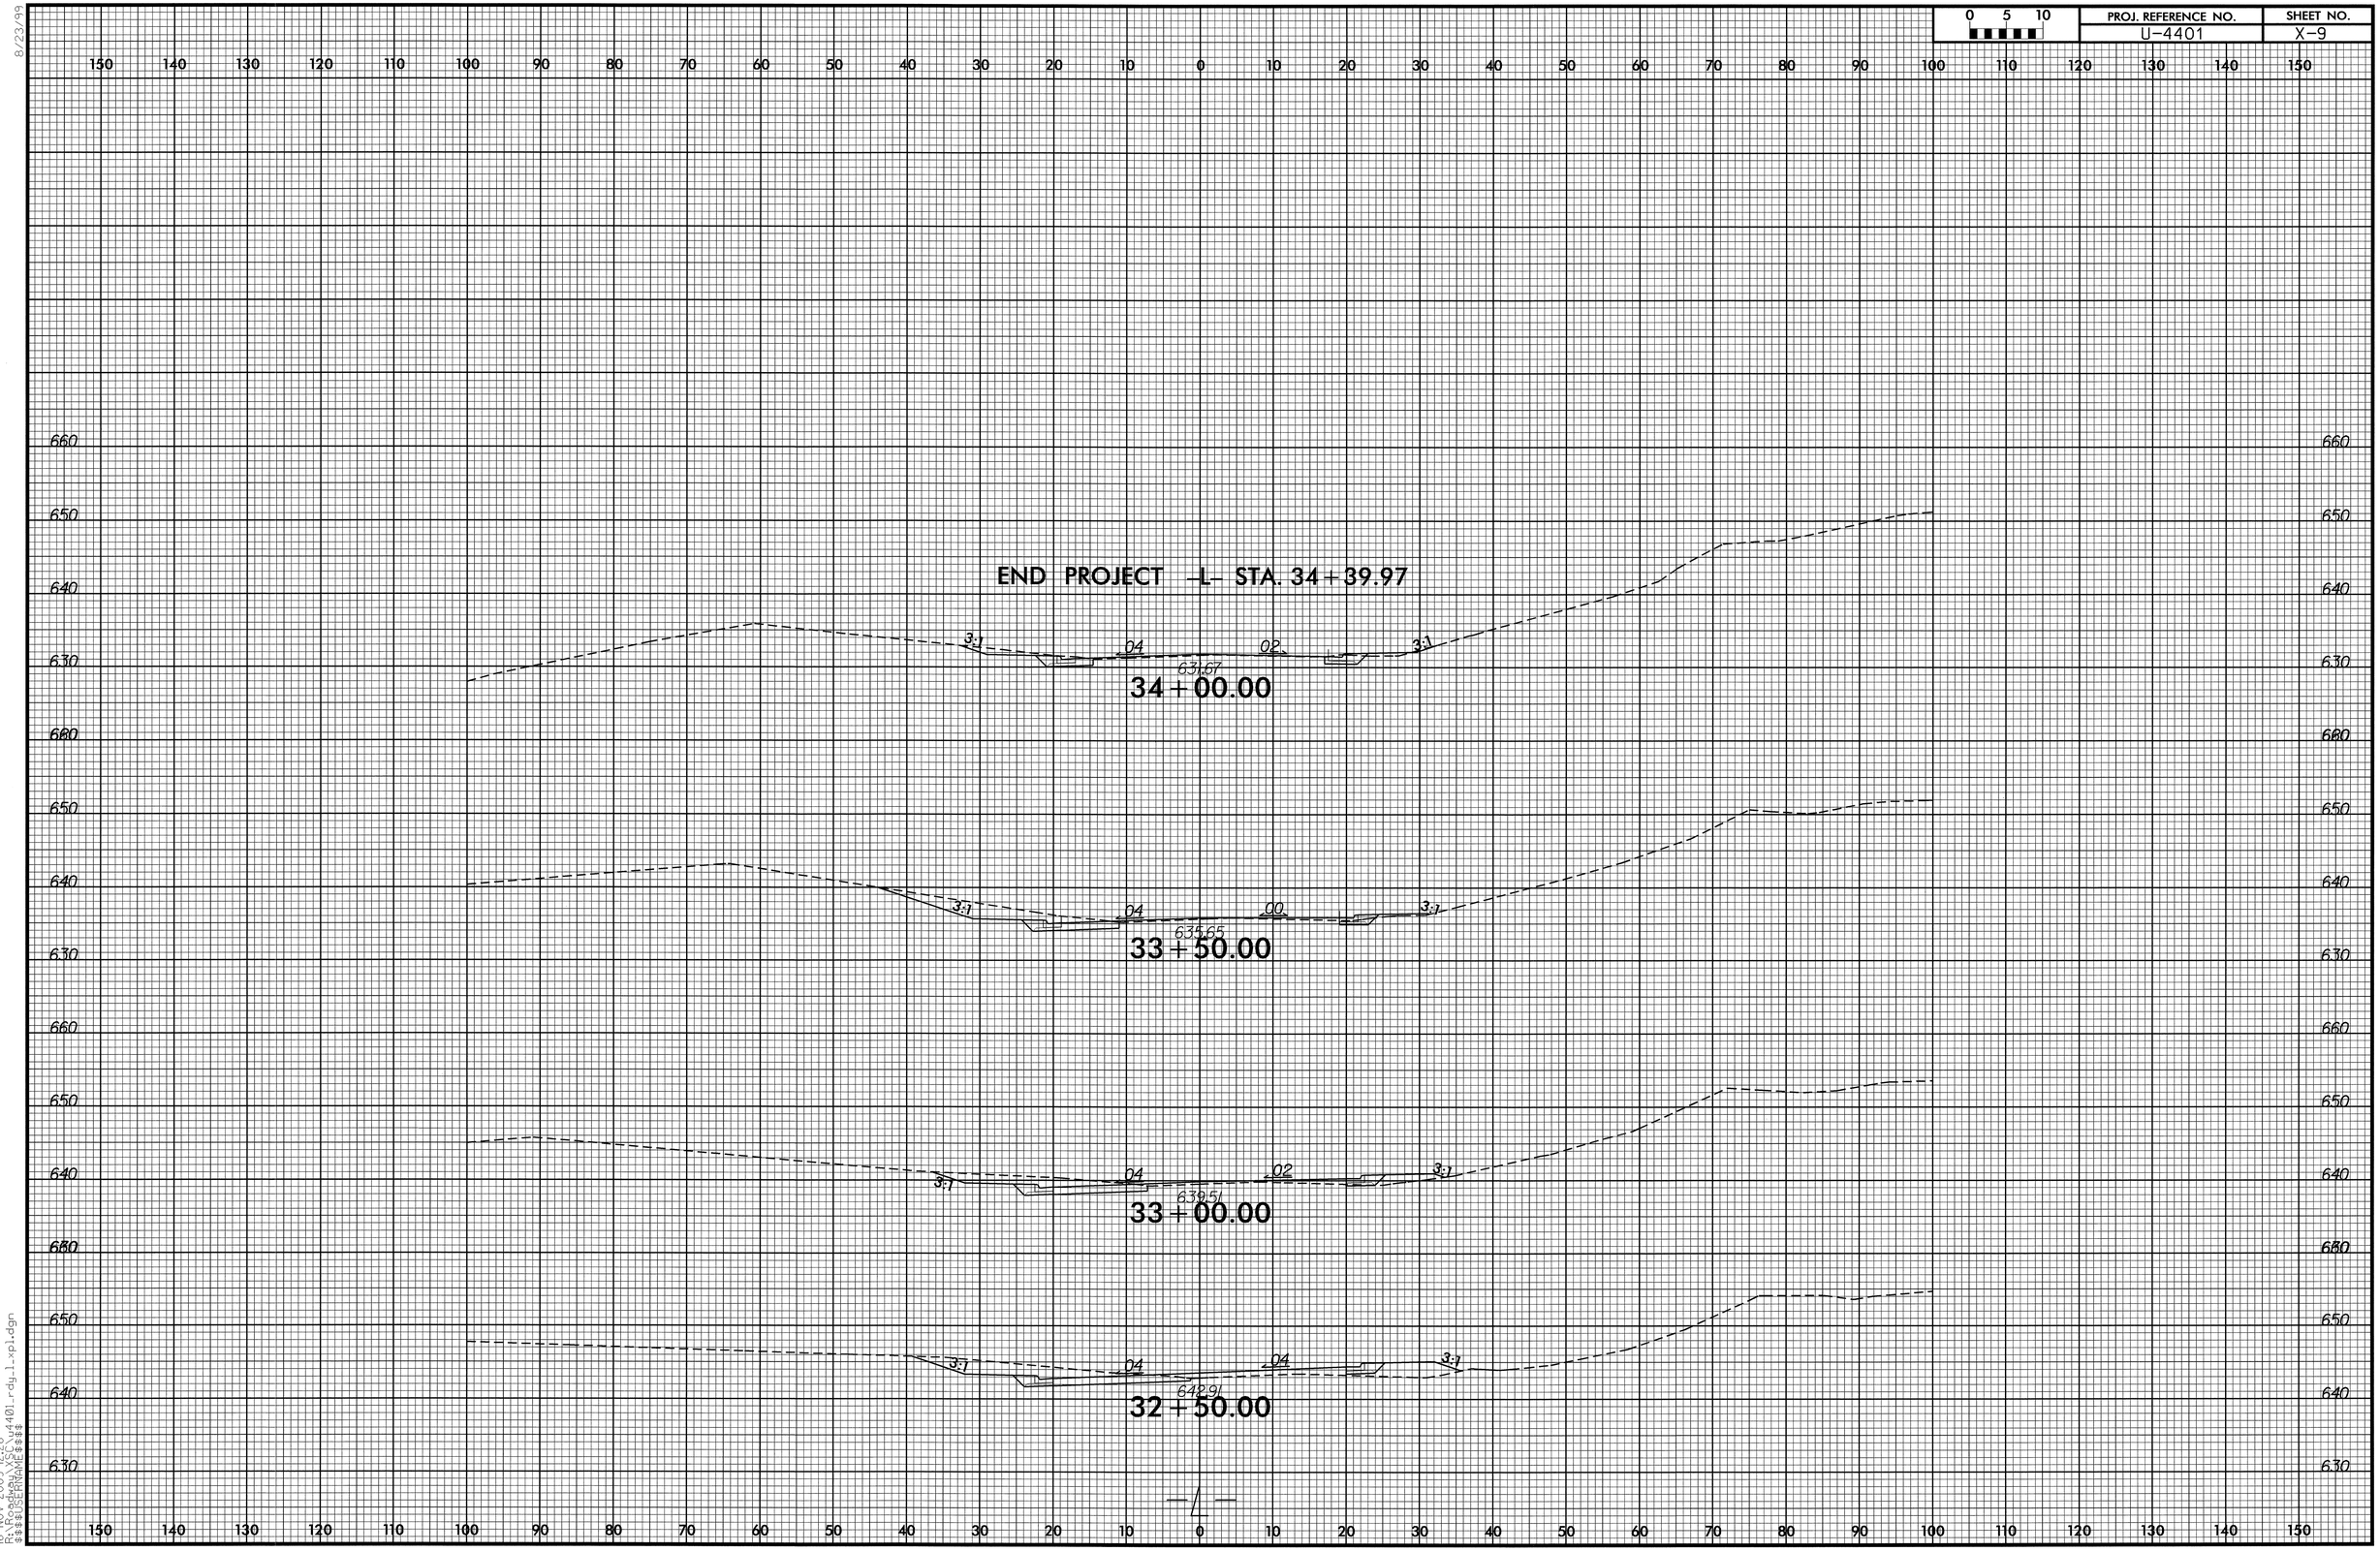

8/23/99

15-NOV-2009 12:28
R:\Roadway\Proj\4401_rdy_1_xpl.dgn
$$$$USERNAME$$$$

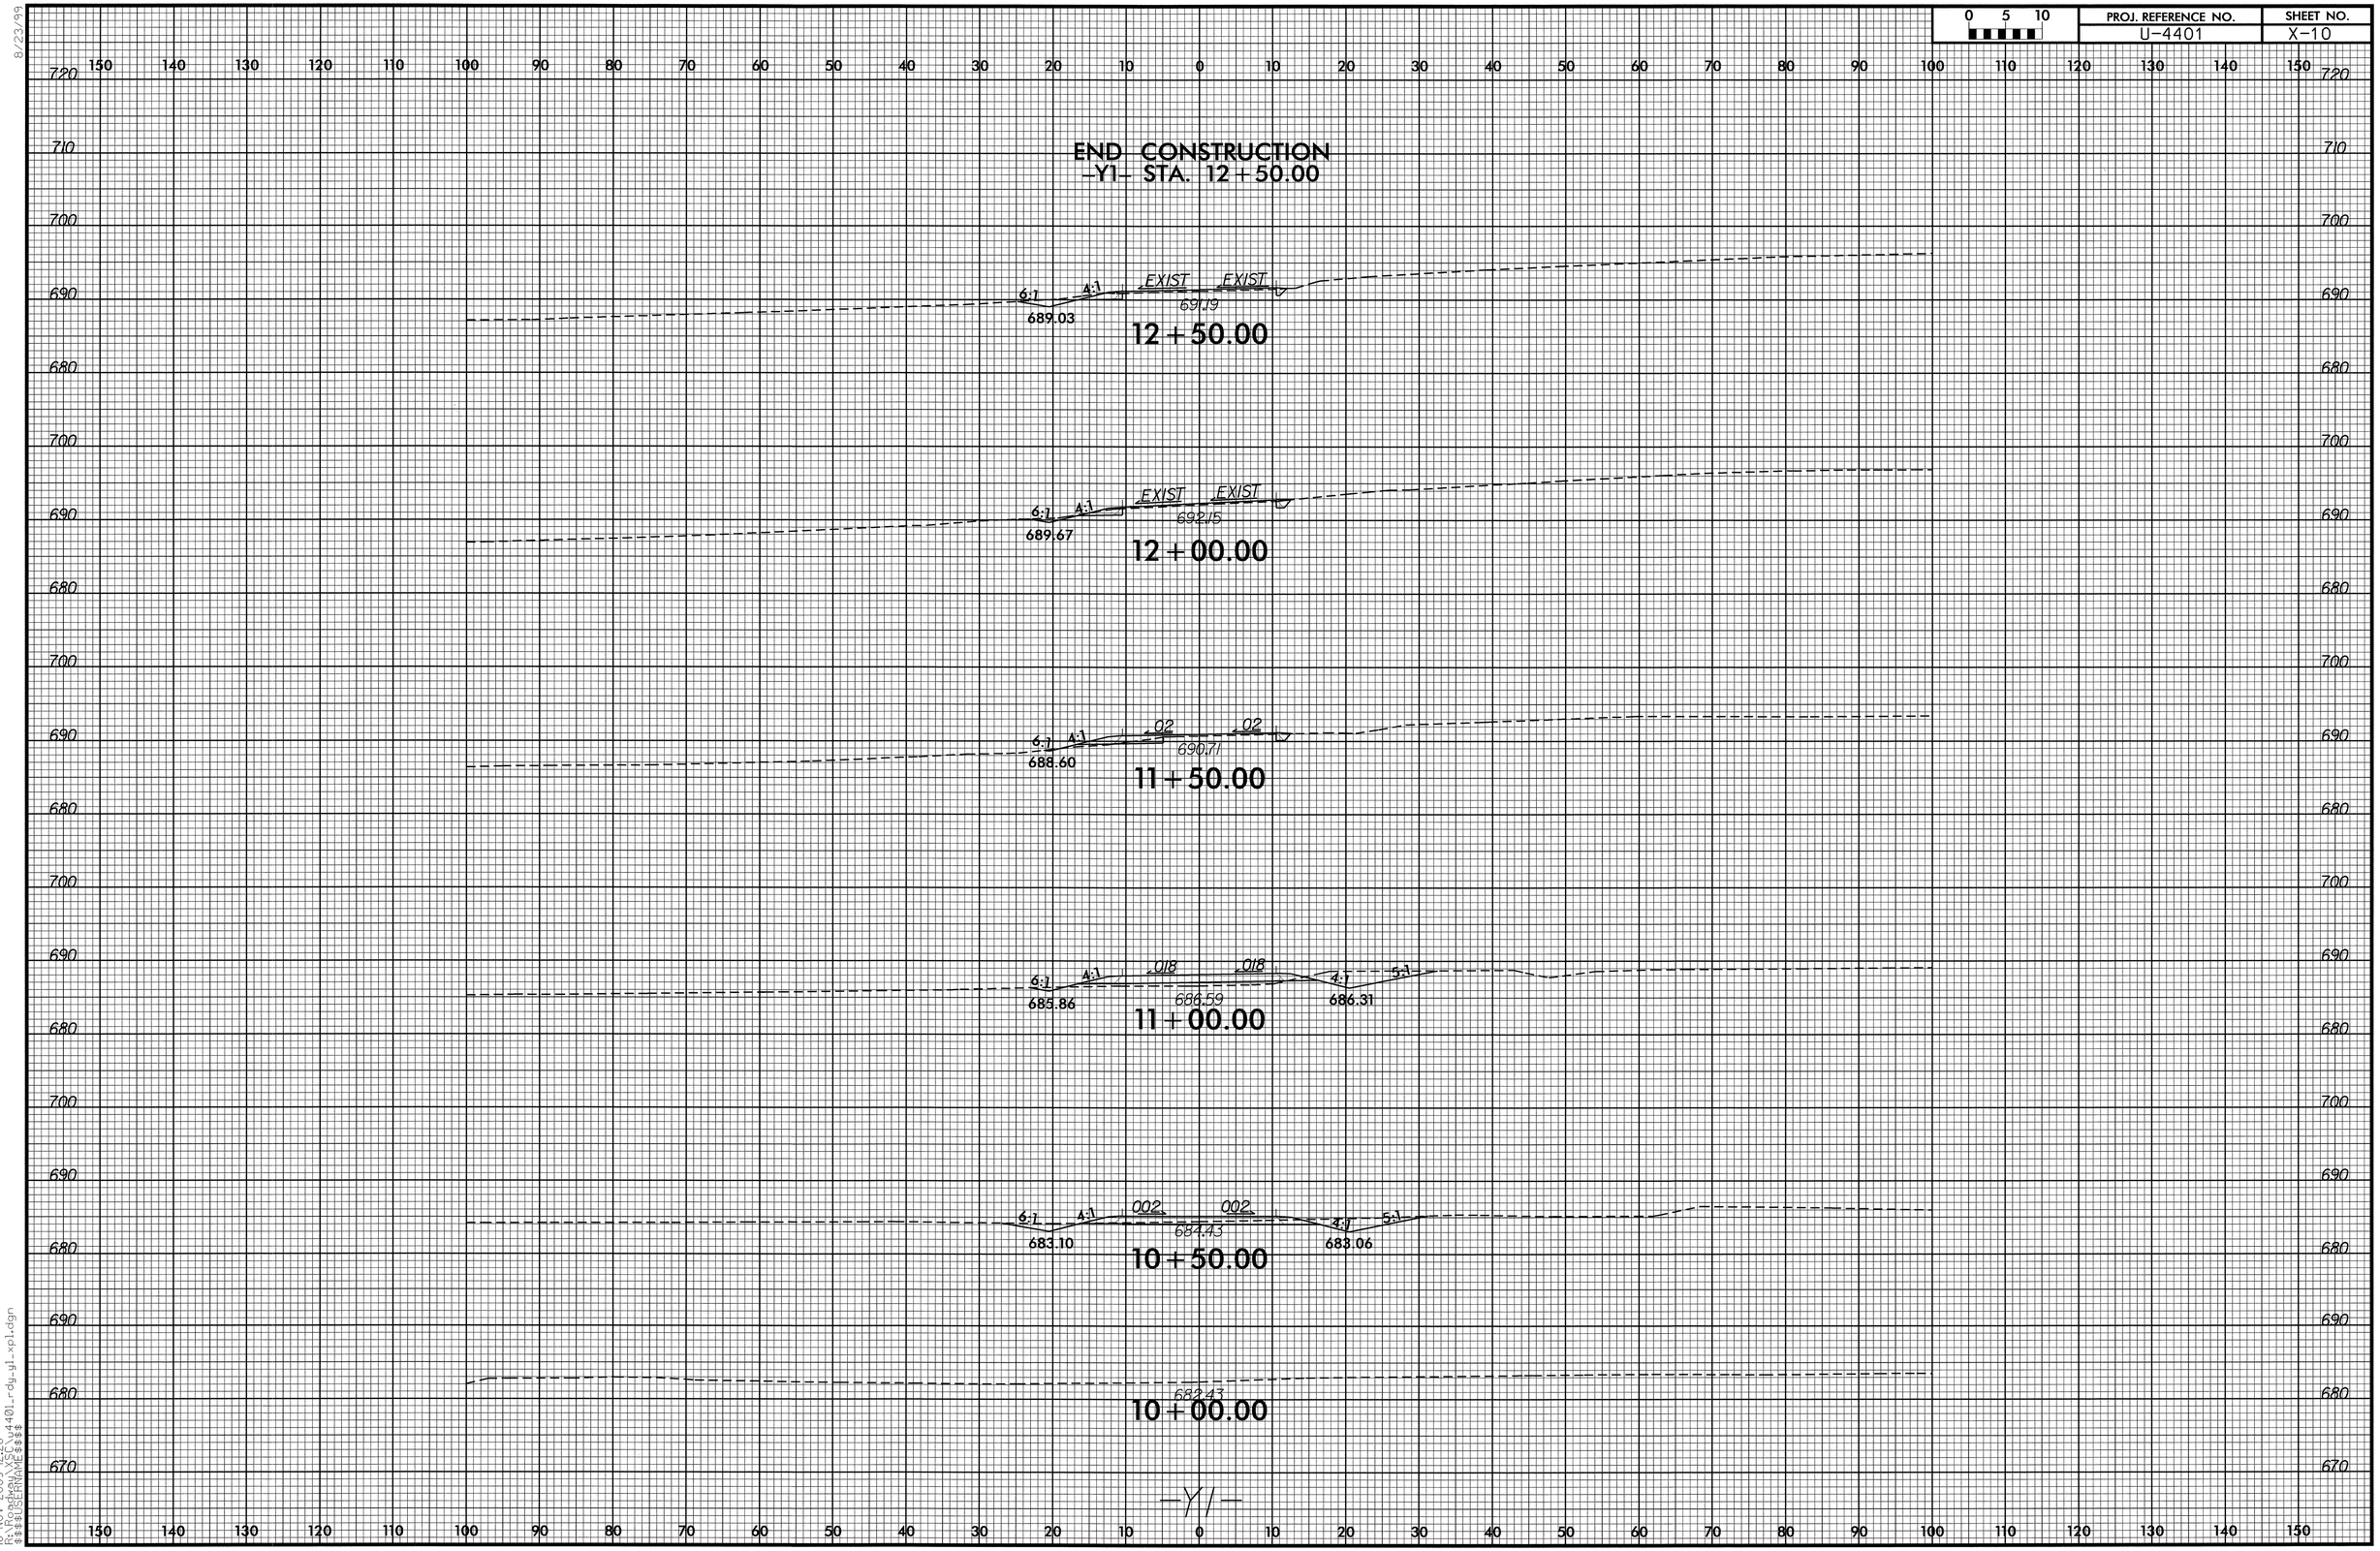

8/23/99

16-NOV-2009 12:28
R:\Roadway\XSC\u4401_rdy_y1_xpl.dgn
$$$$USERNAME$$$$

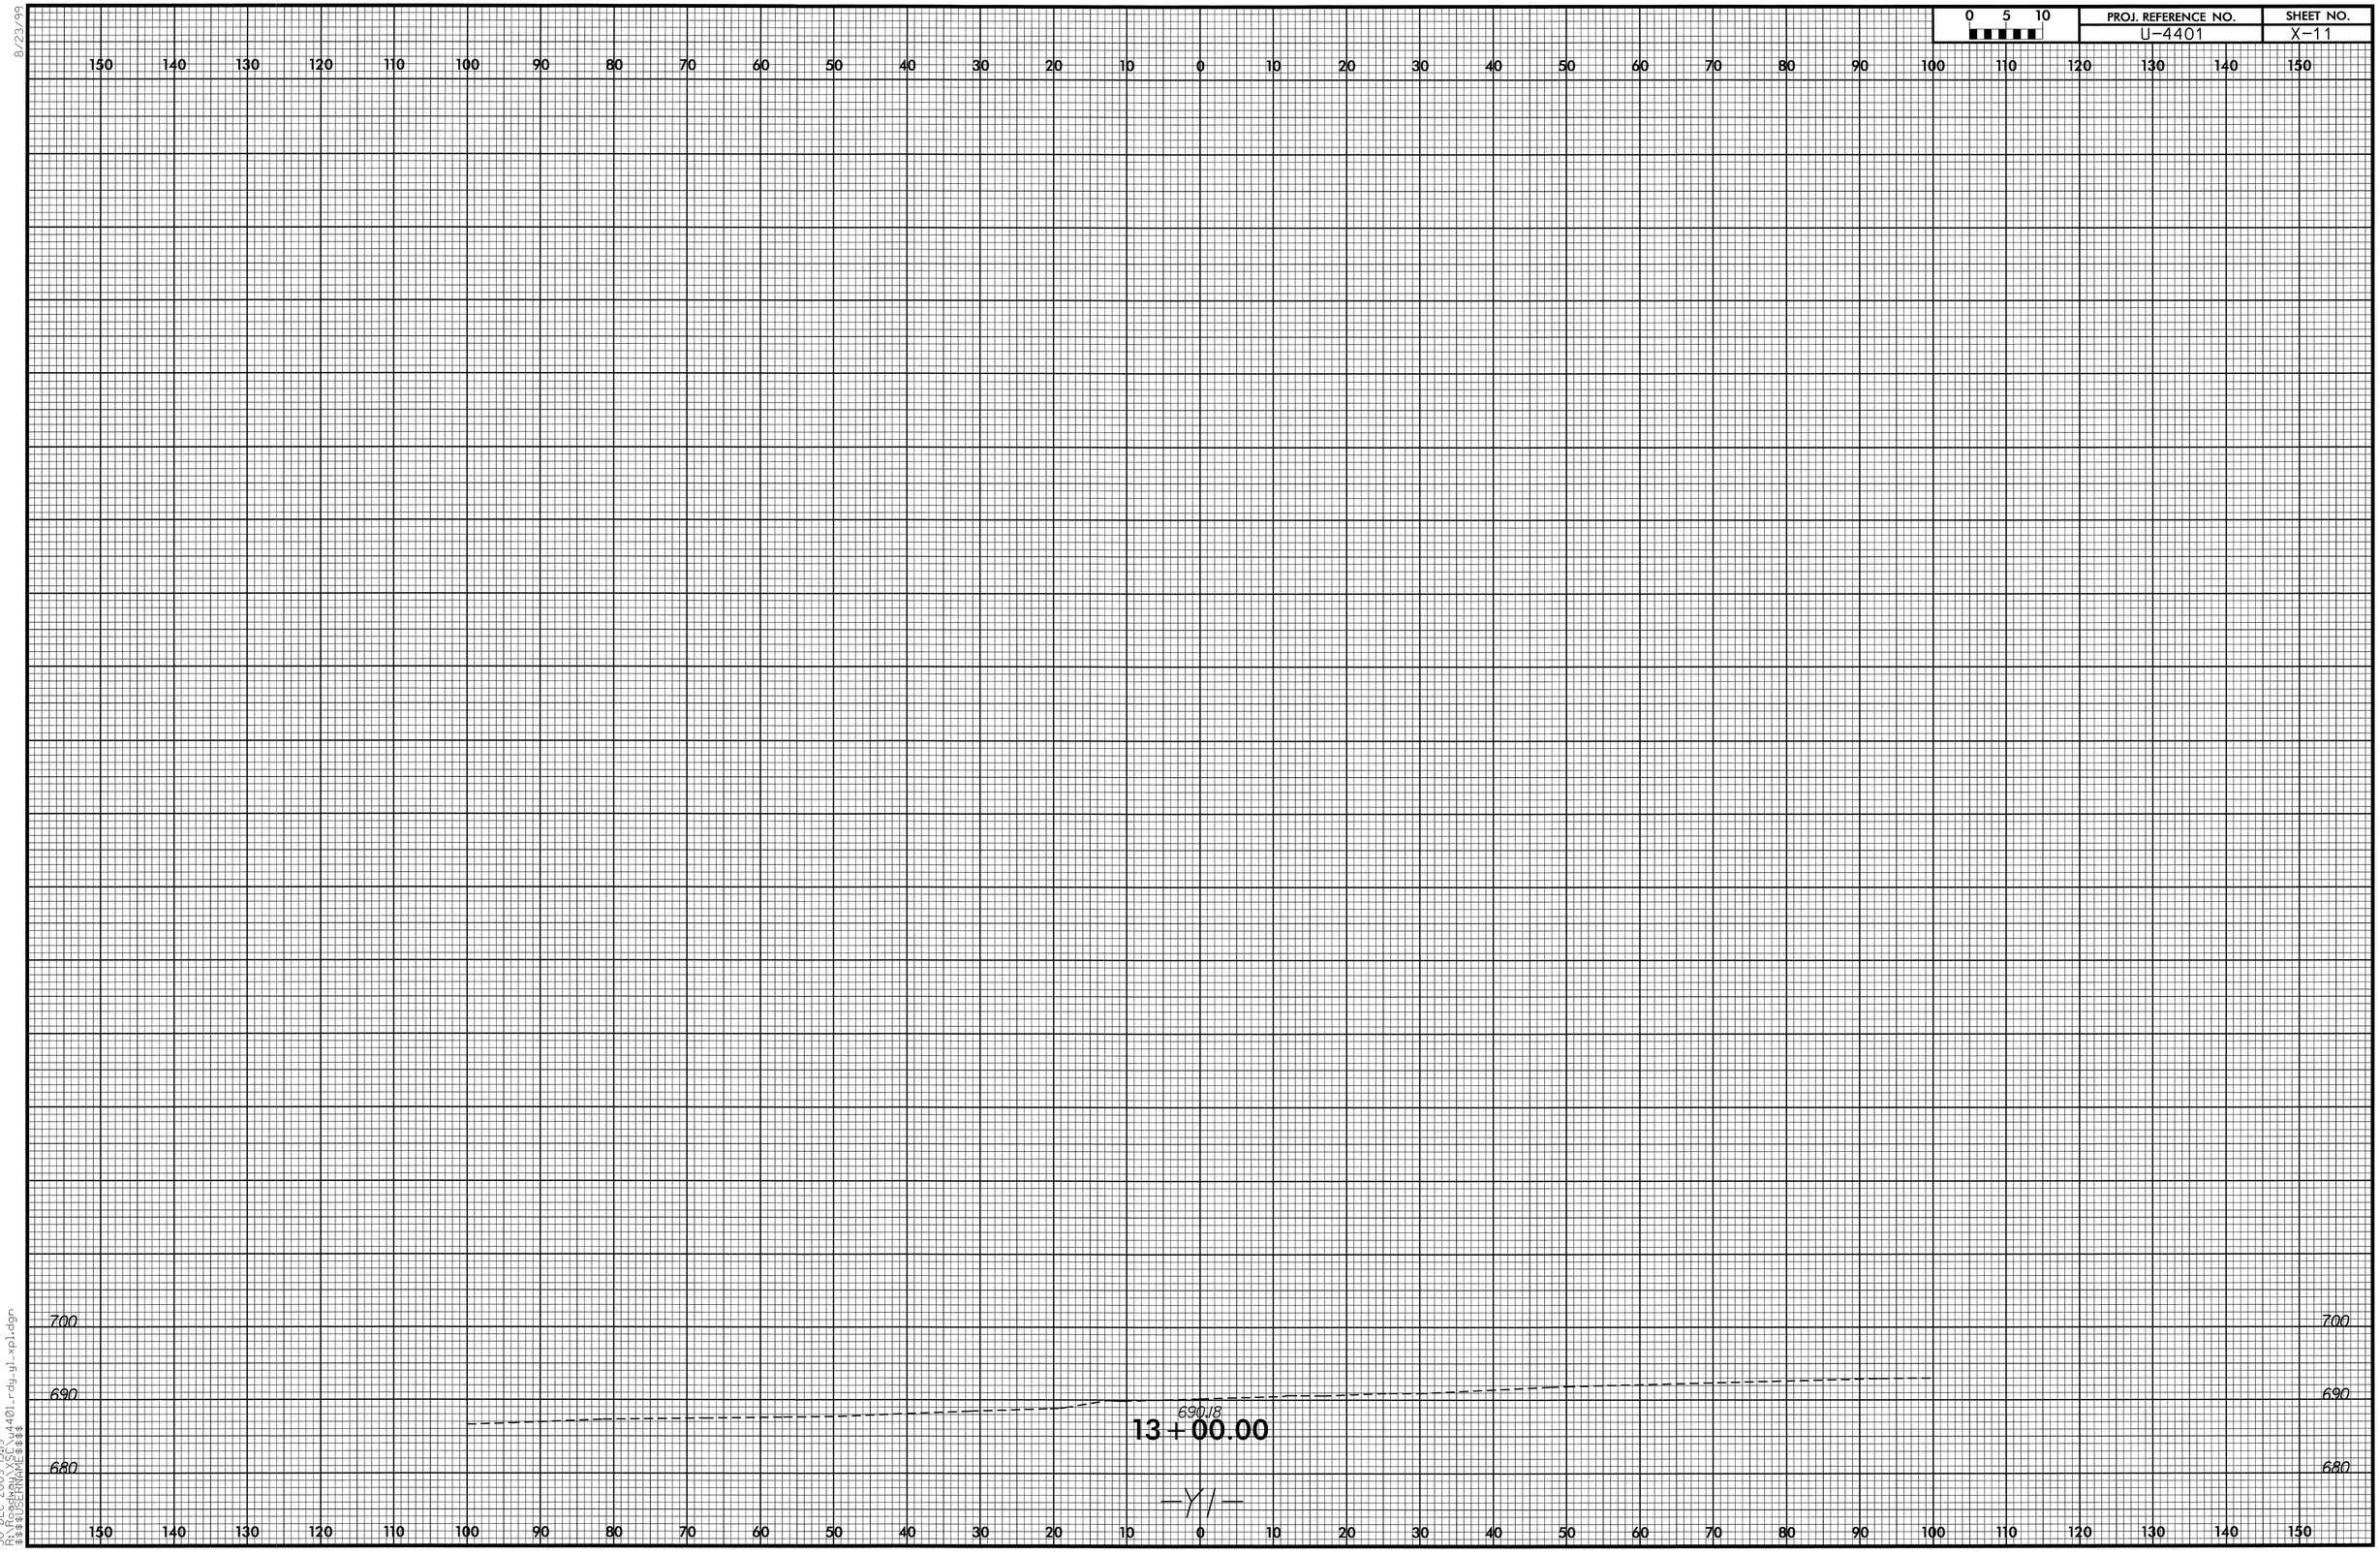

8/23/99

30-DEC-2009 15:19
R:\Roadway\XSC\u4401_rdy_y1_xp1.dgn
$$$$USERNAME$$$$

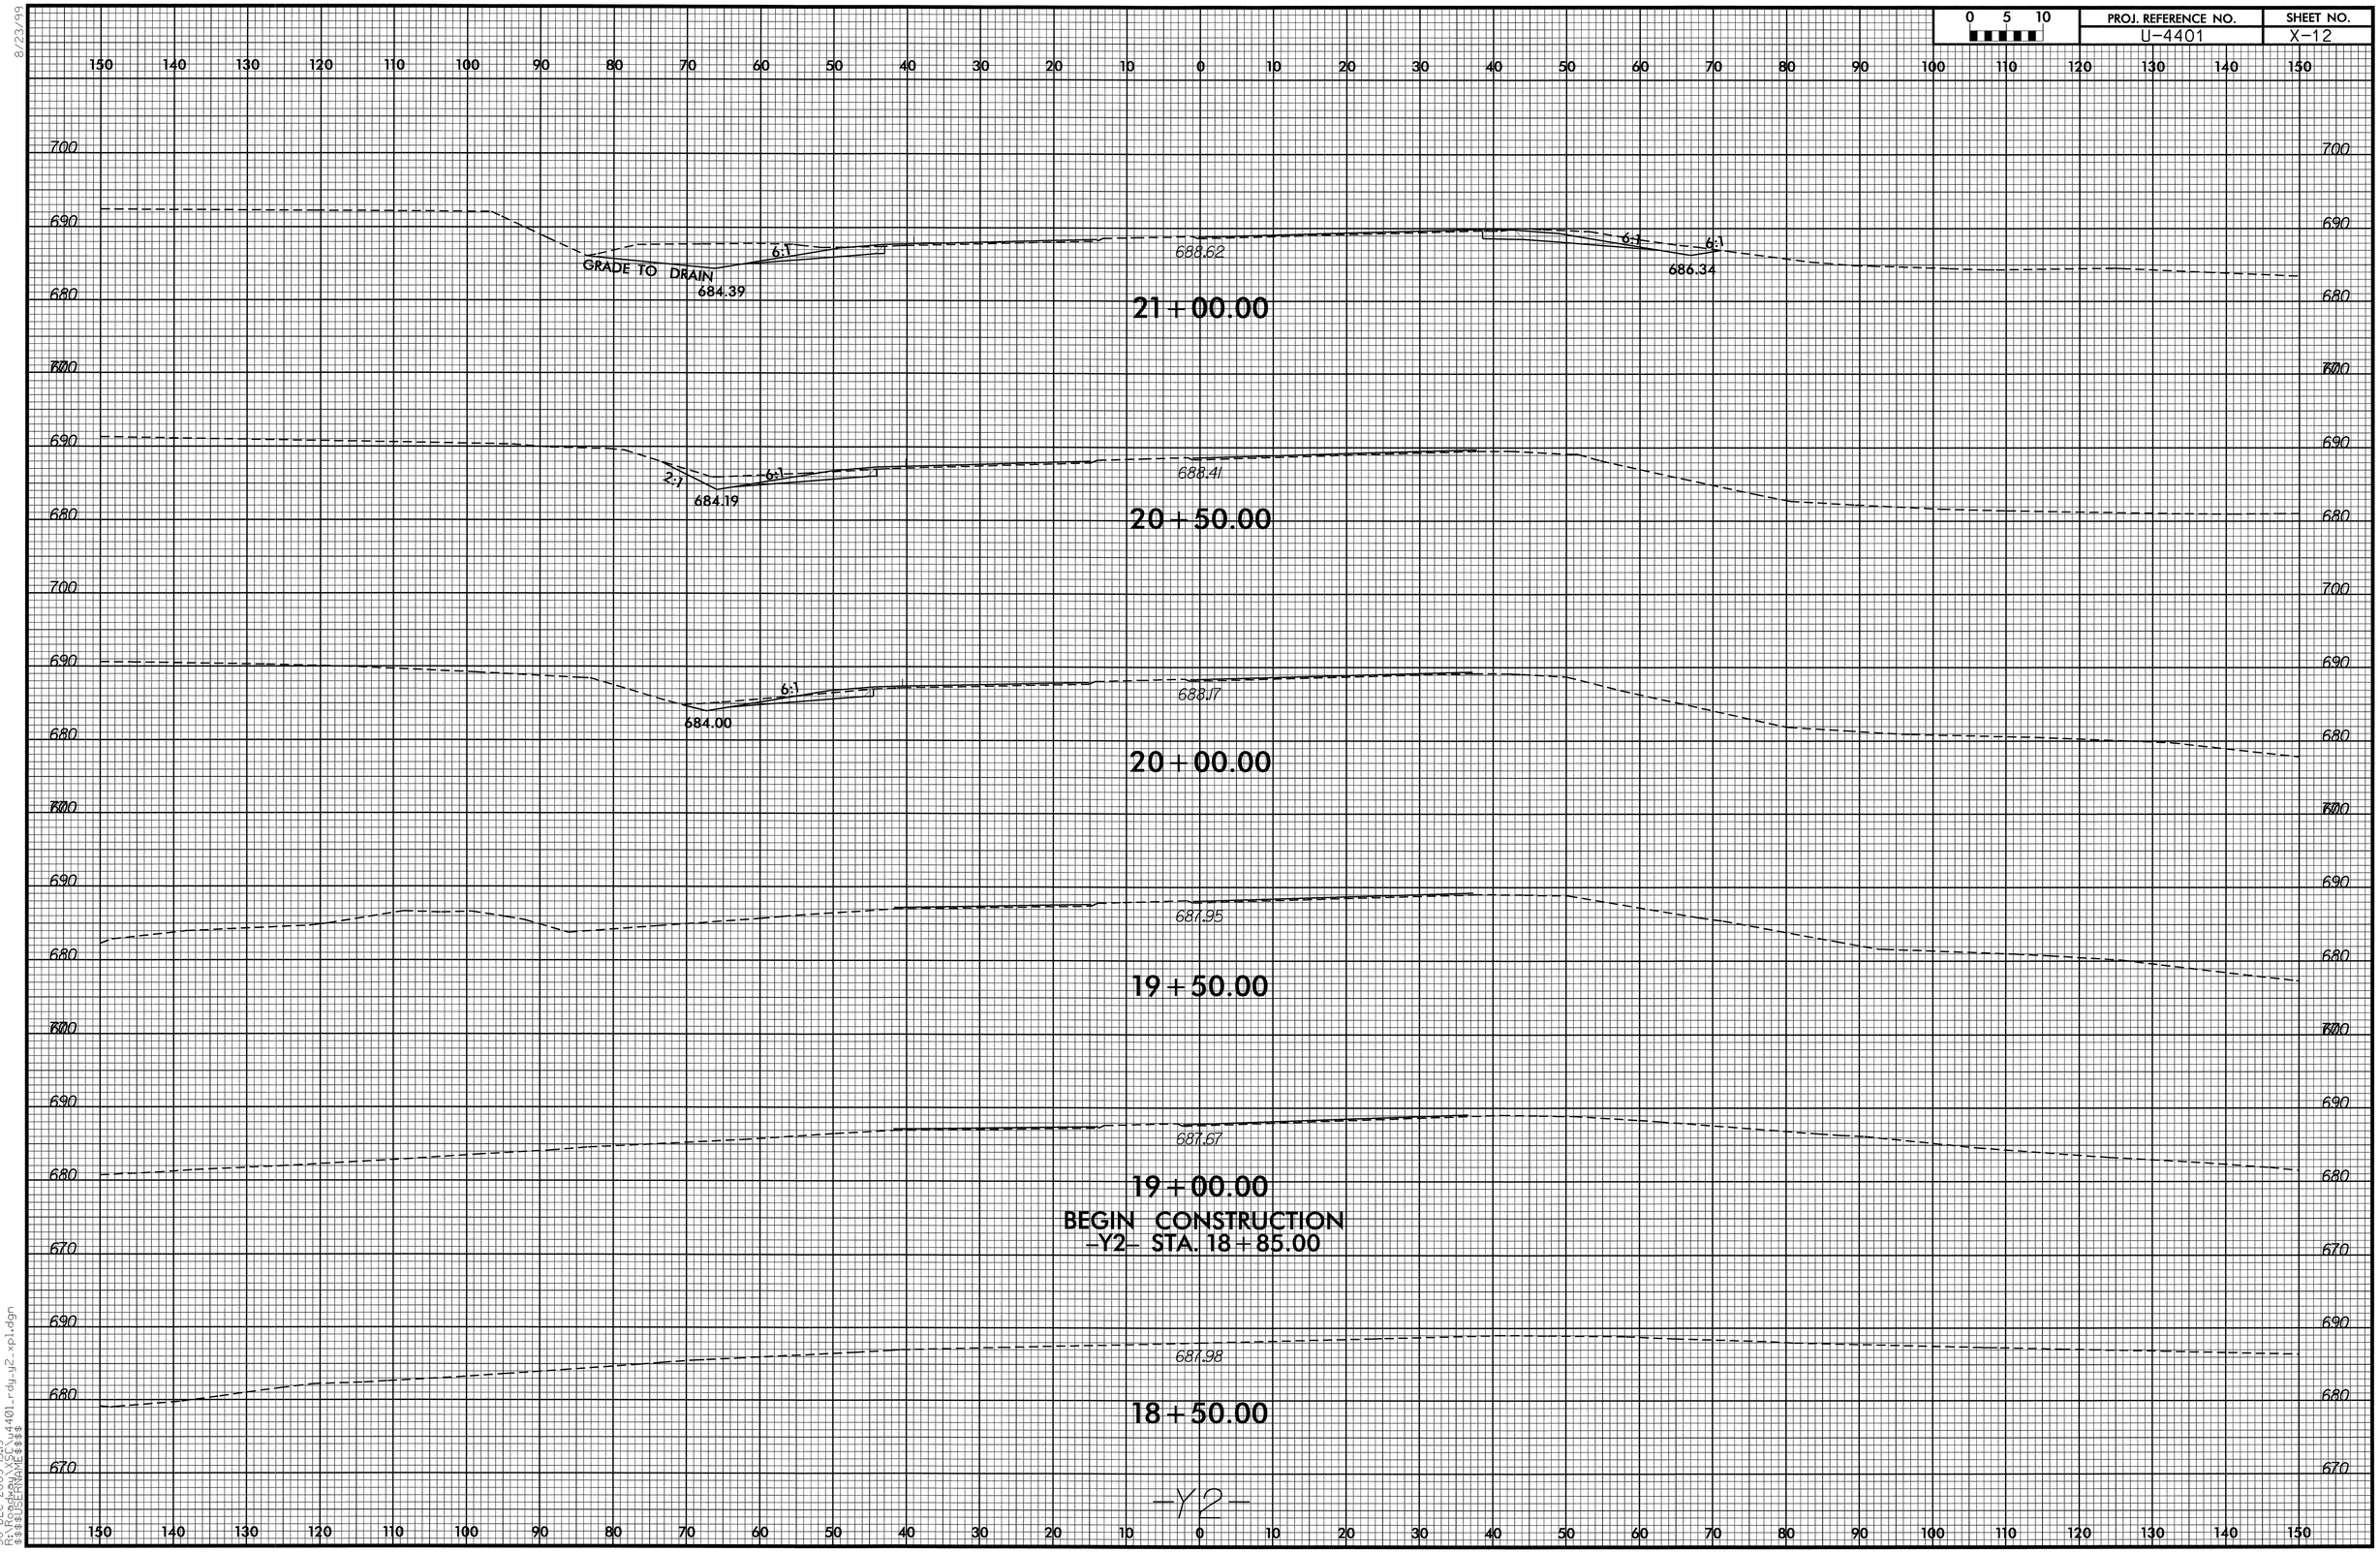

8/23/99

30-DEC-2009 15:19
R:\Roadway\XSC\u4401_rdy_y2_xpl.dgn
$$$$USERNAME$$$$

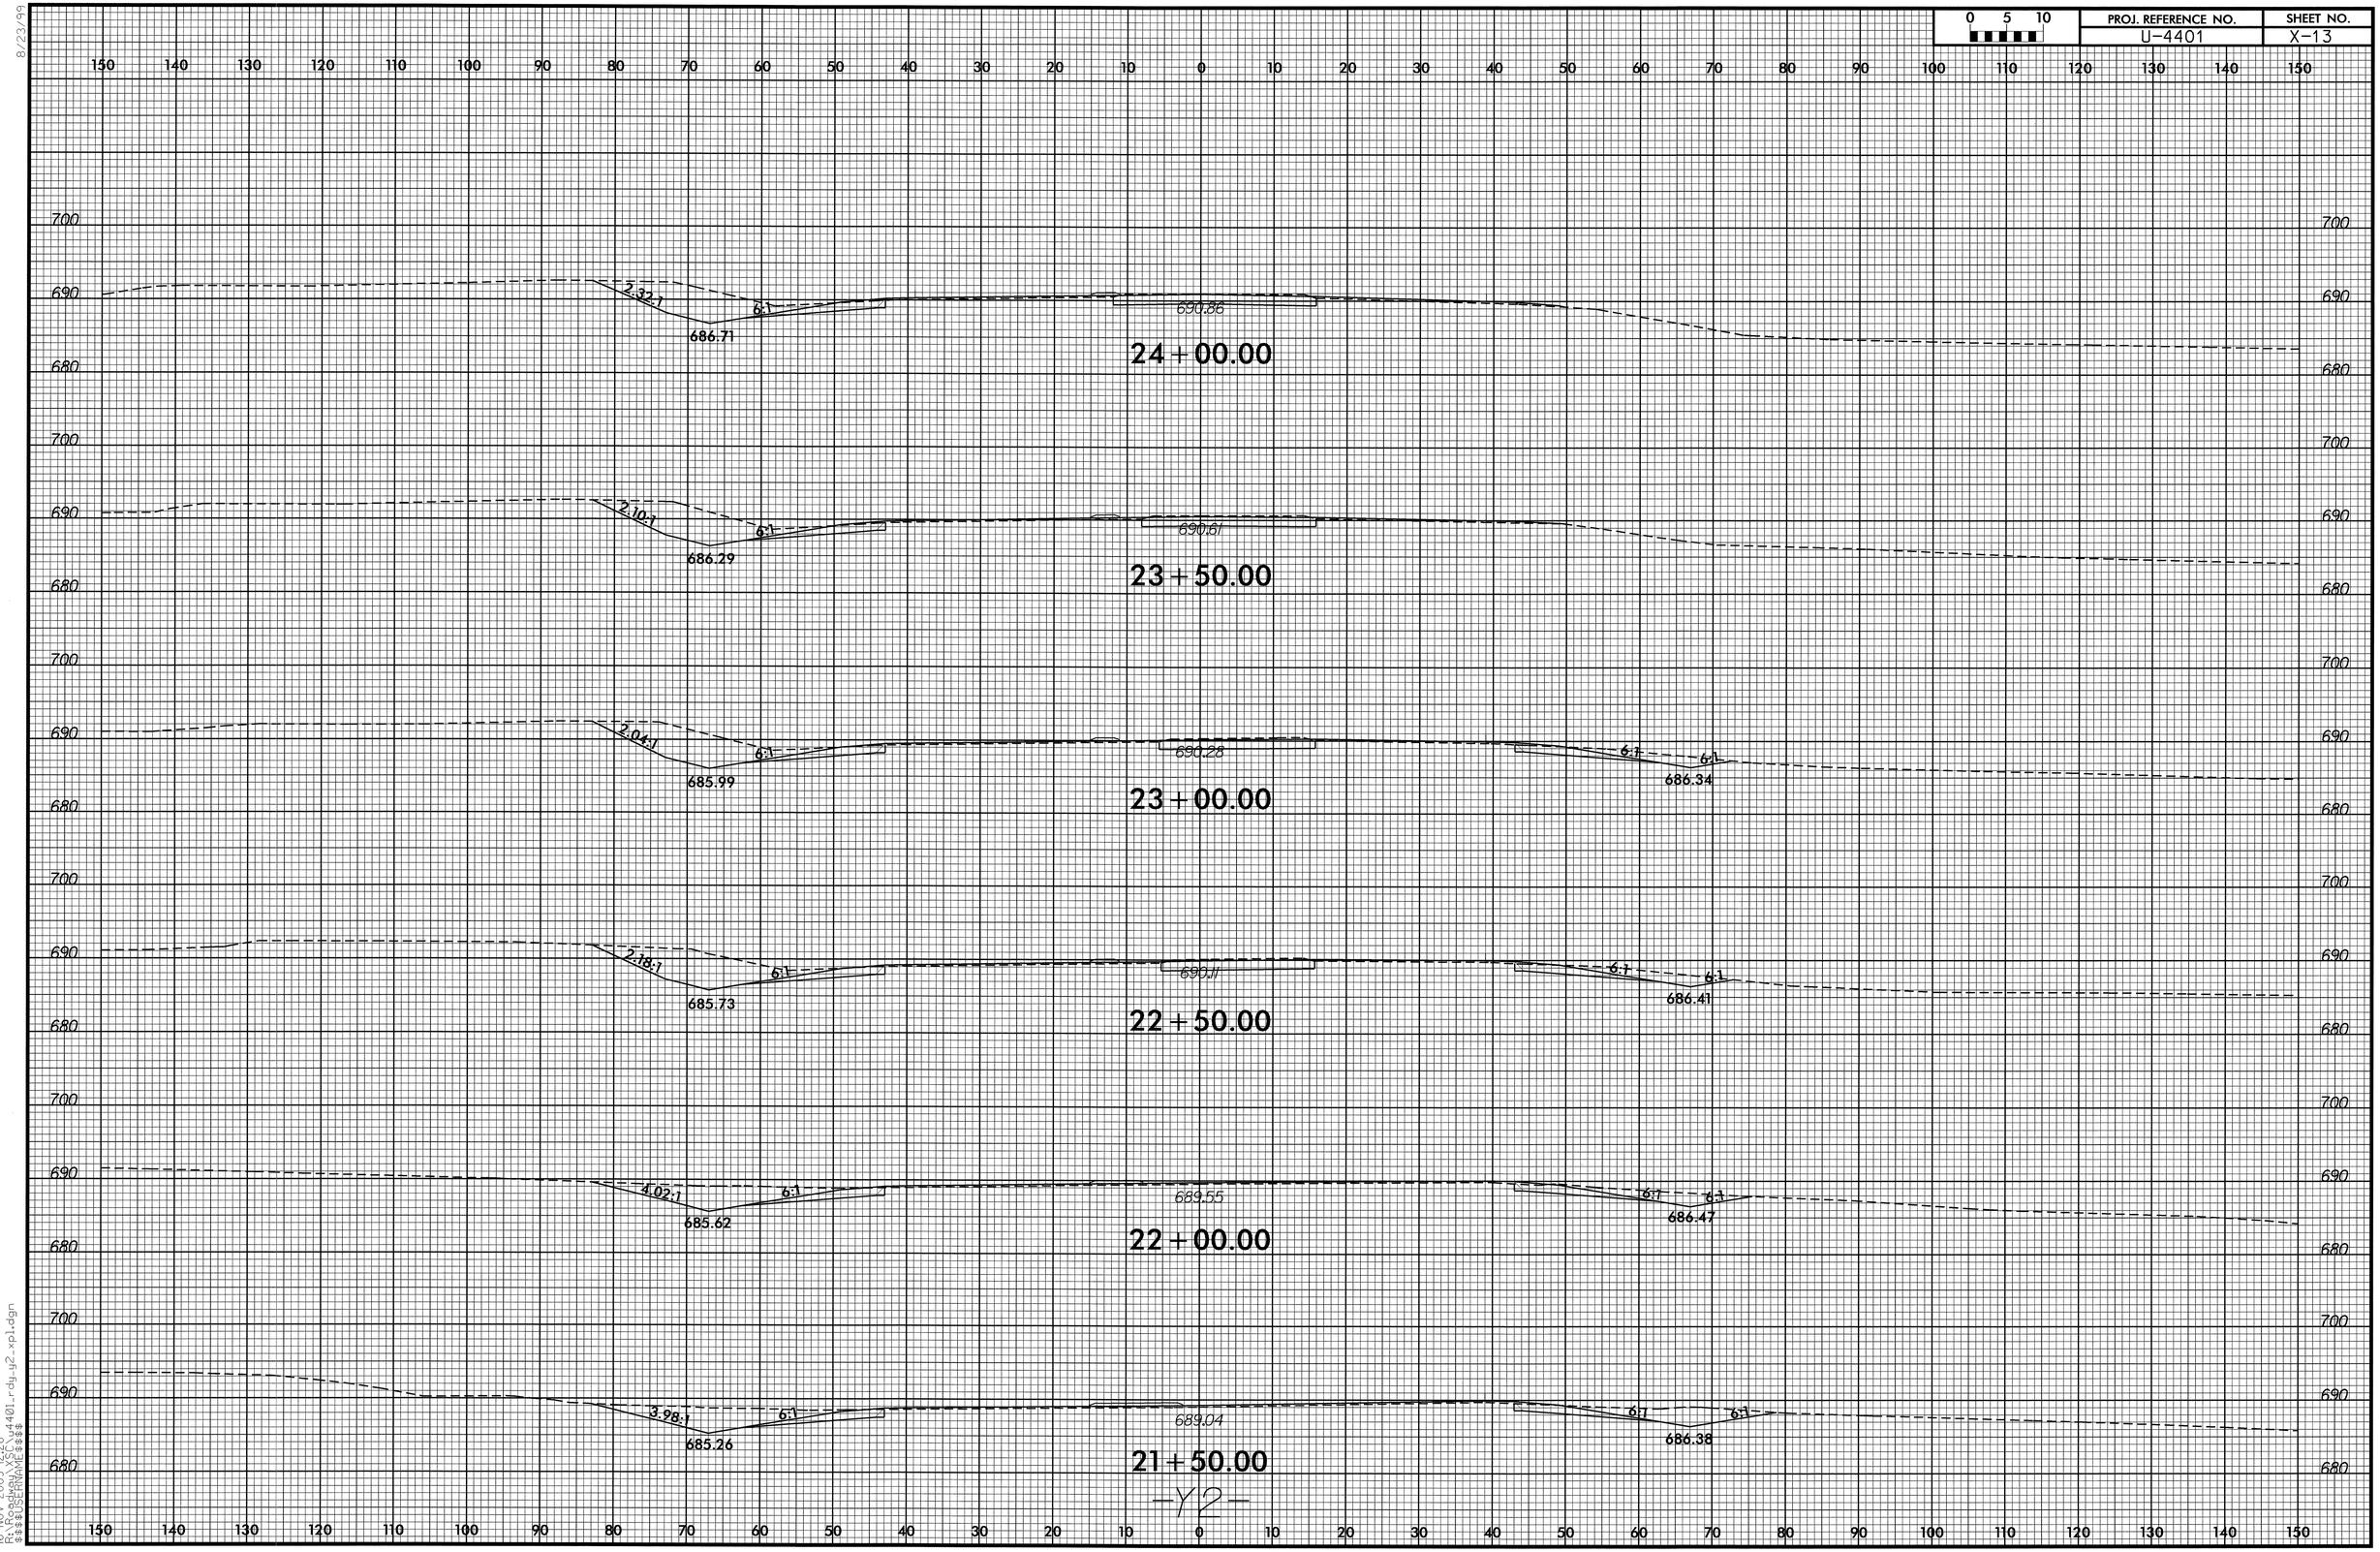

8/23/99

16-NOV-2009 12:28
R:\Roadway\XSC\u4401_rdy_y2_xpl.dgn
$$$$USERNAME$$$$

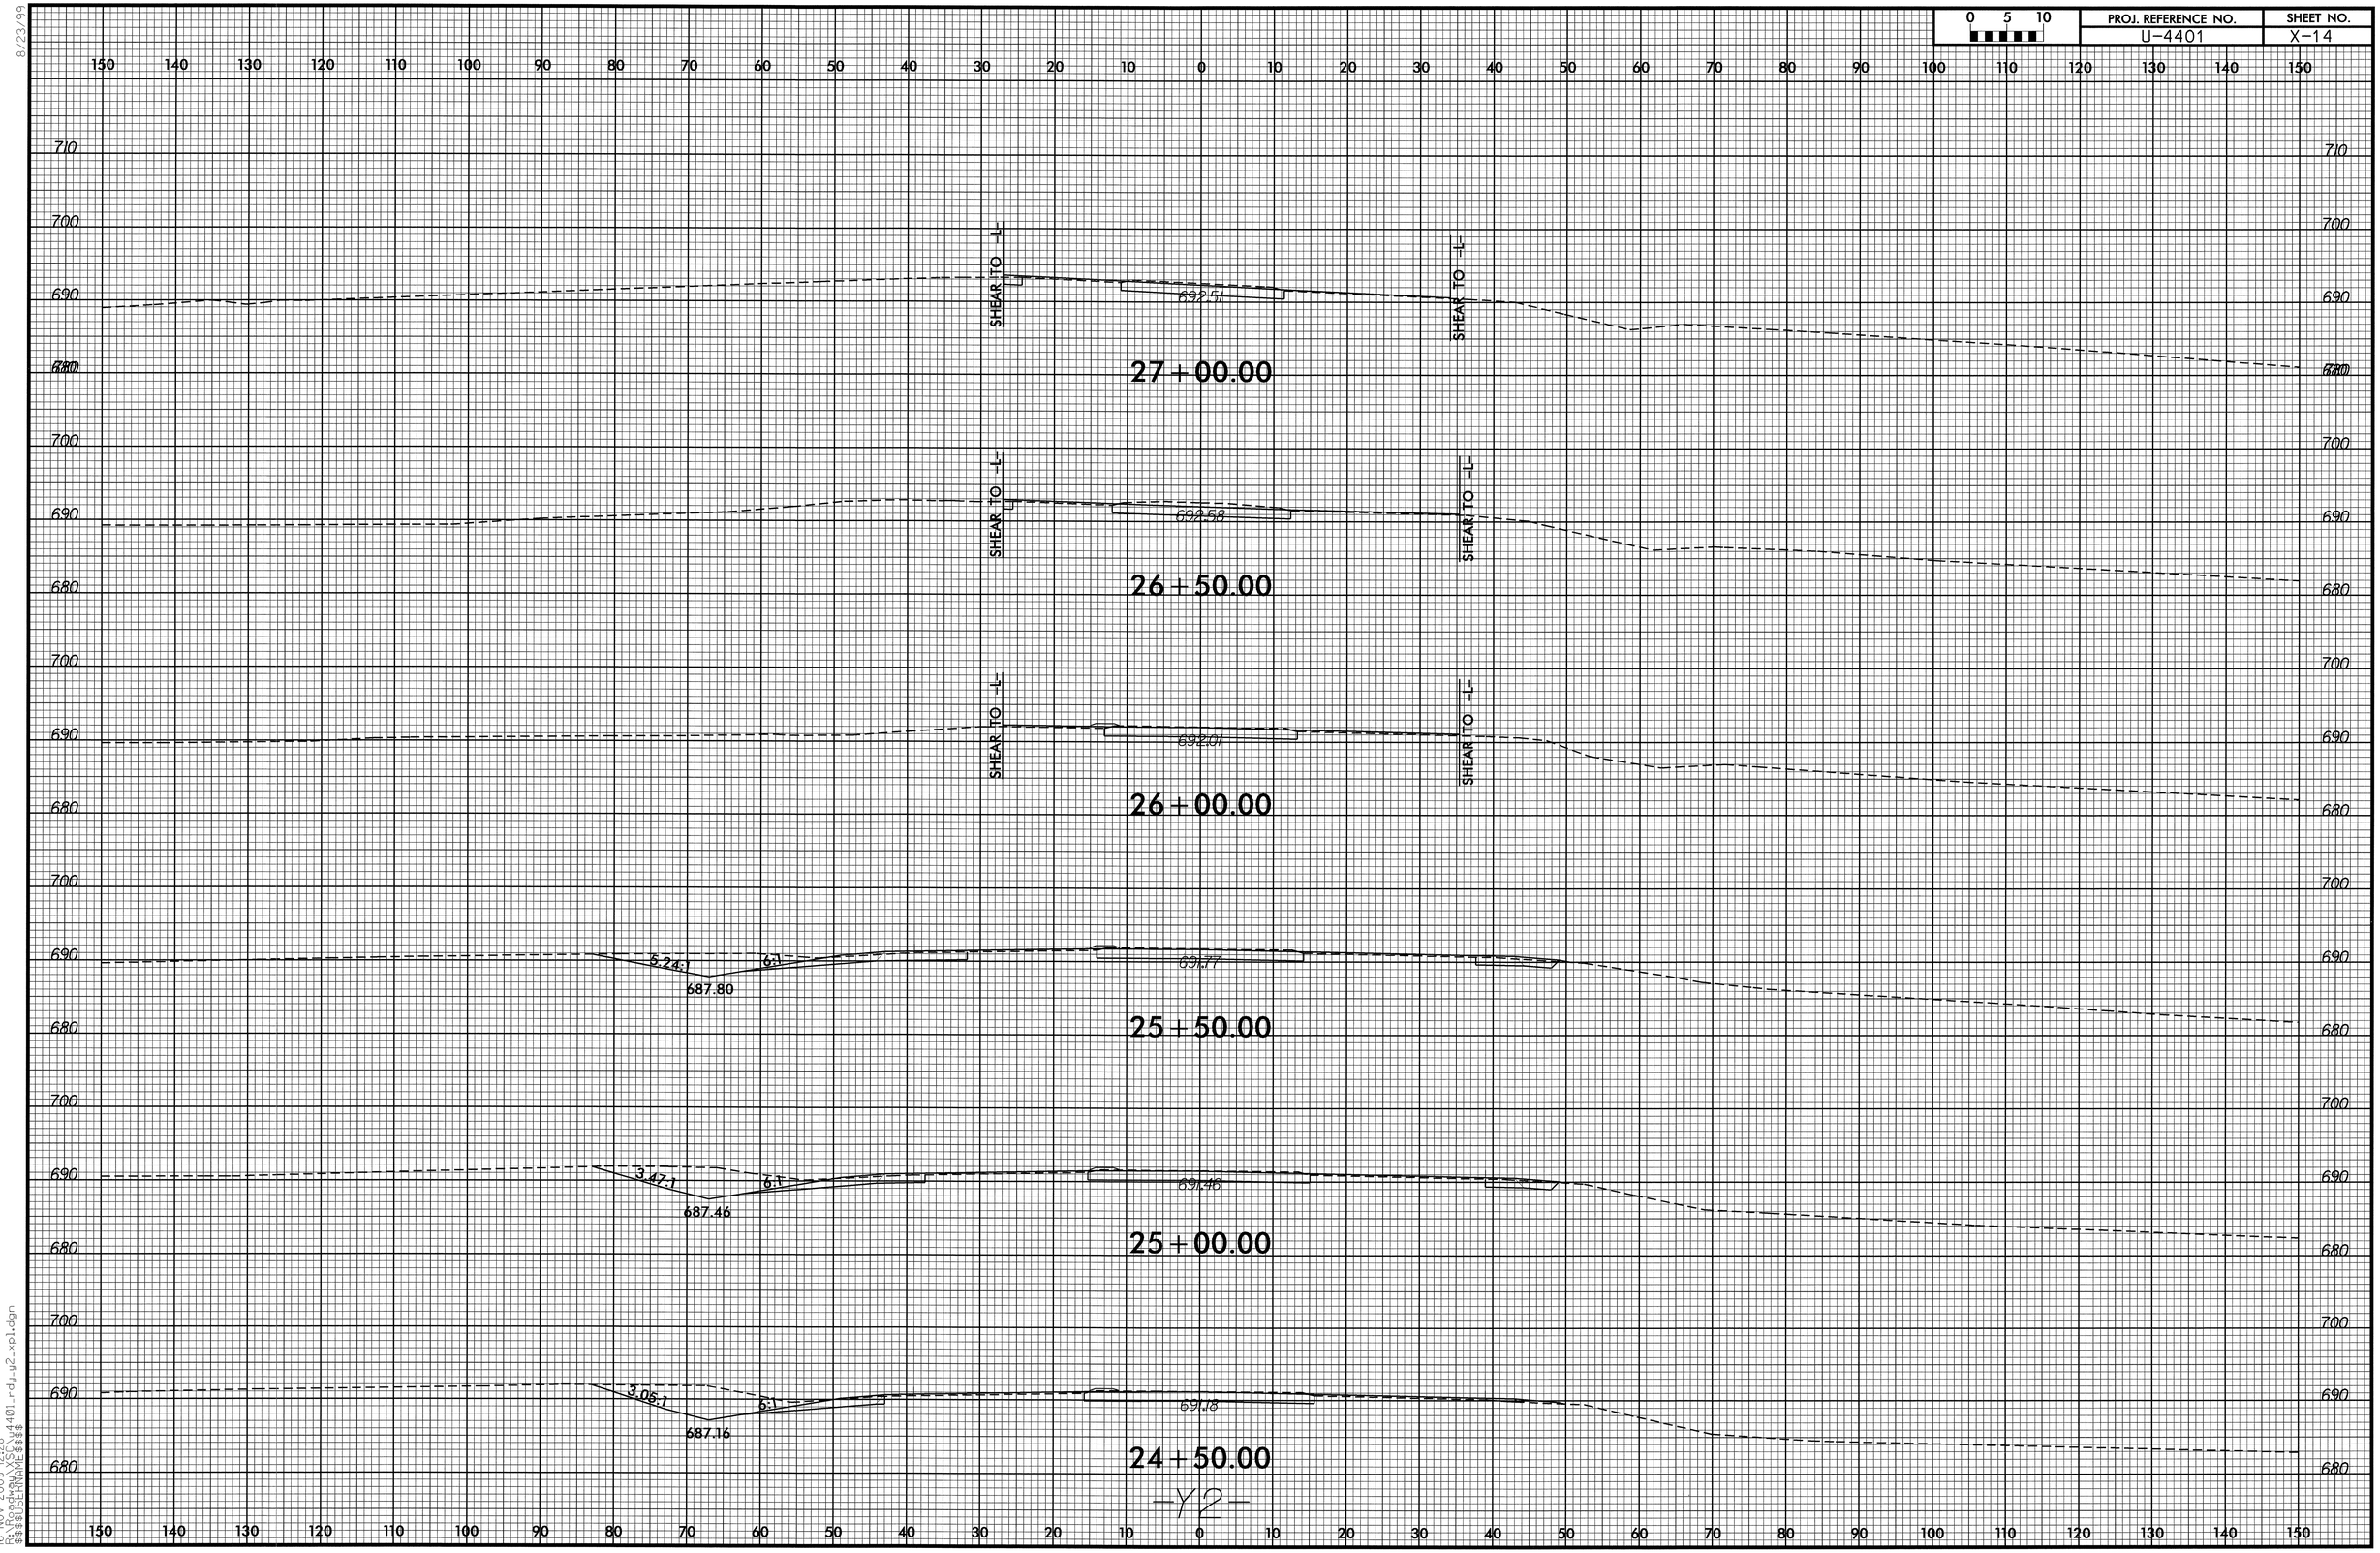

8/23/99
16-NOV-2009 12:28
R:\roadway\proj\4401_rdy_g2_xp1.dgn
$$$$USERNAME$$$$

PROJ. REFERENCE NO.	SHEET NO.
U-4401	X-15

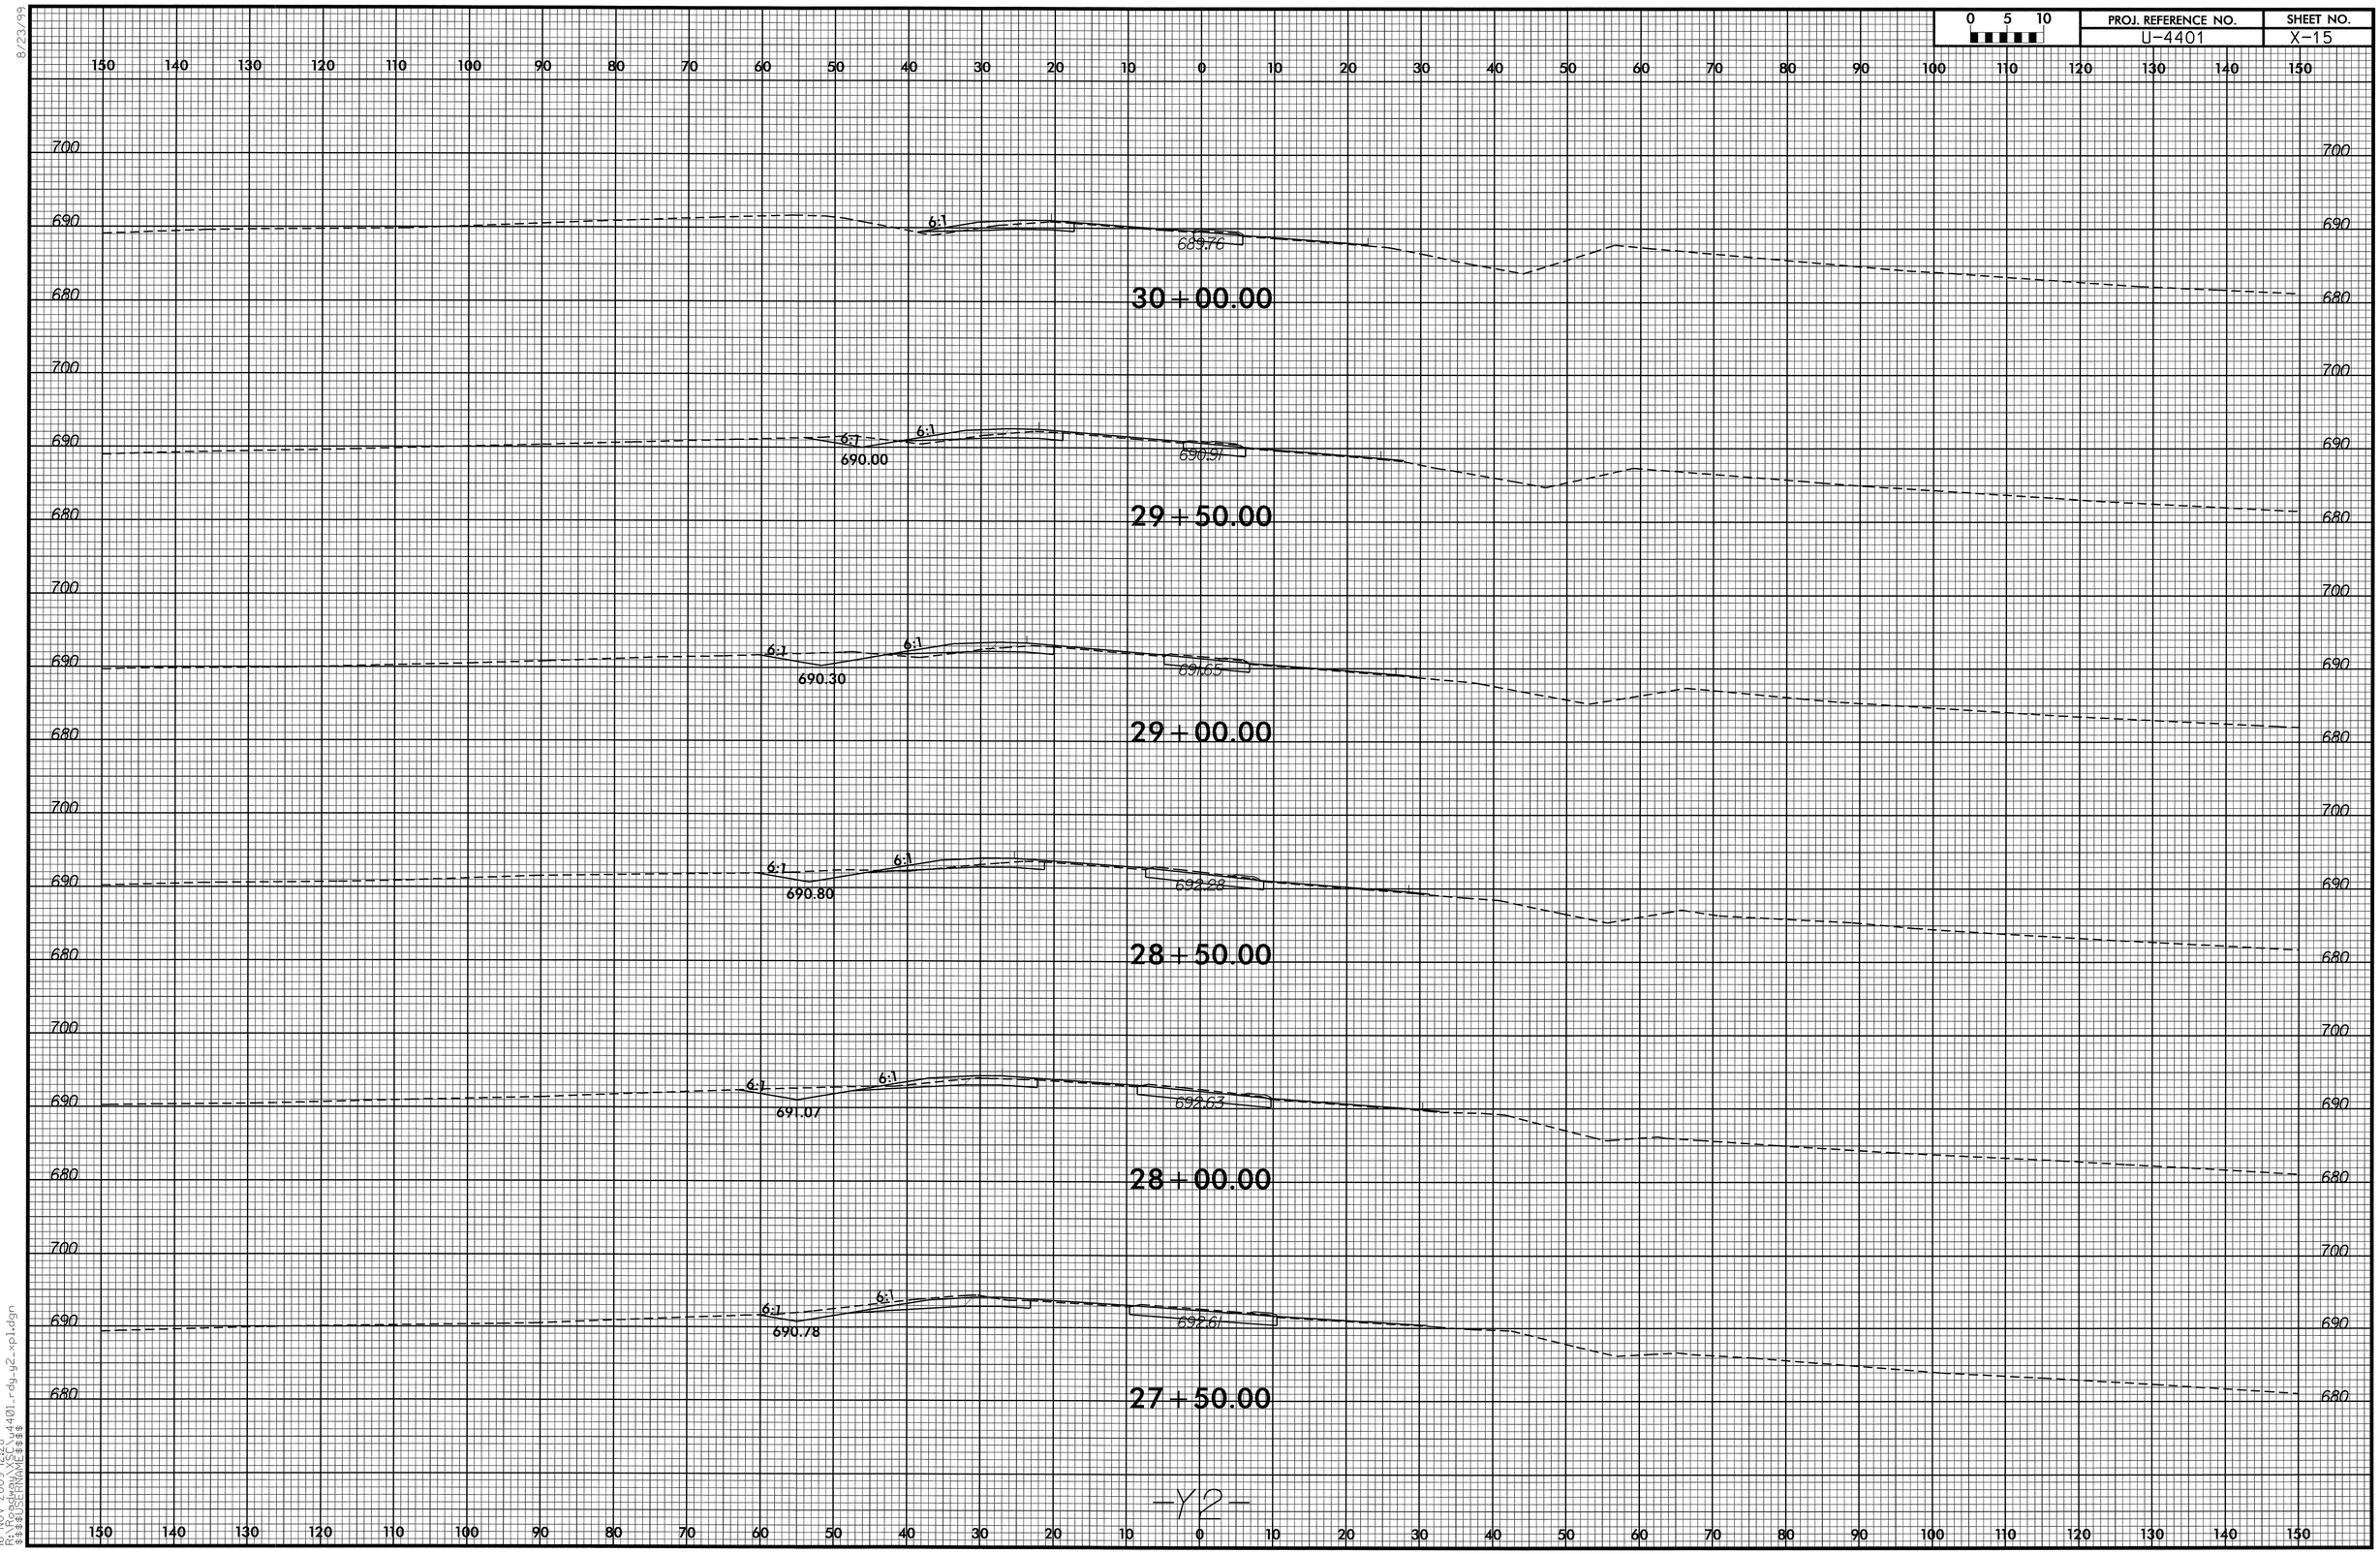

8/23/99
15-NOV-2009 12:28
C:\PROJECTS\U4401_rdy_y2_xpl.dgn
$$$$USERNAME$$$$

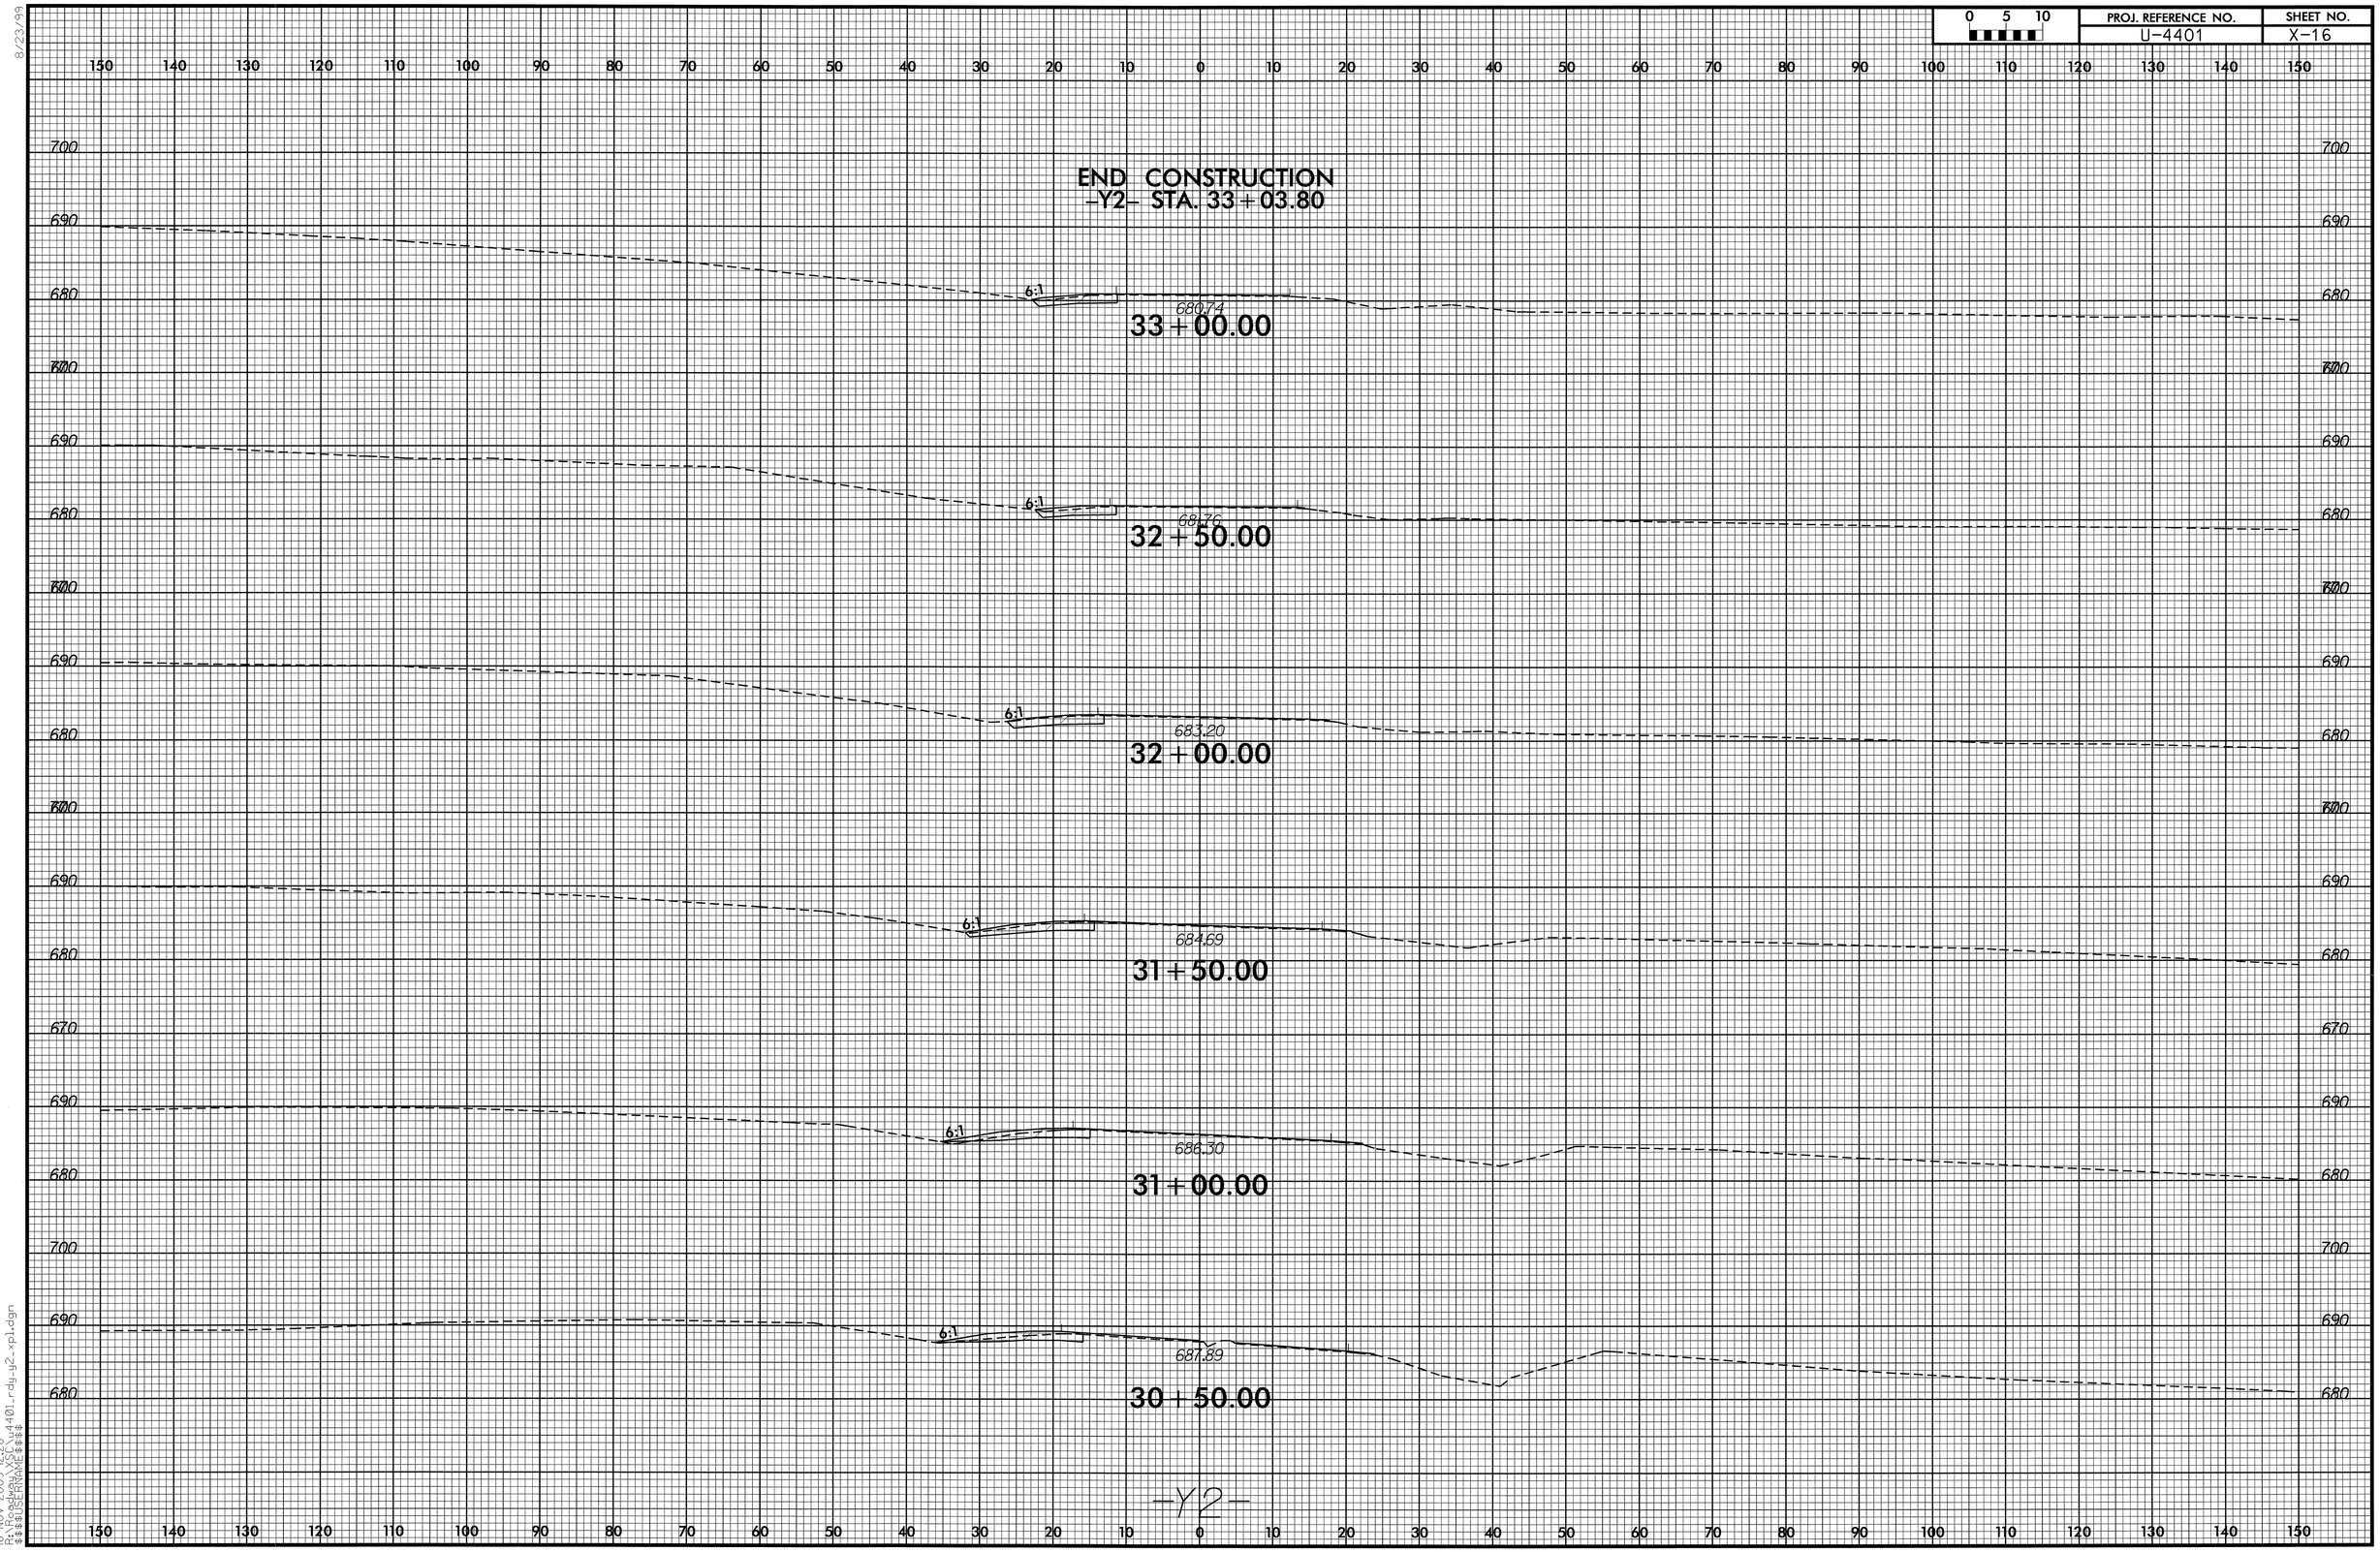

8/23/99

16-NOV-2009 12:28
R:\Roadway\XSC\u4401_rdy_y2_xpl.dgn
$$$$USERNAME$$$$

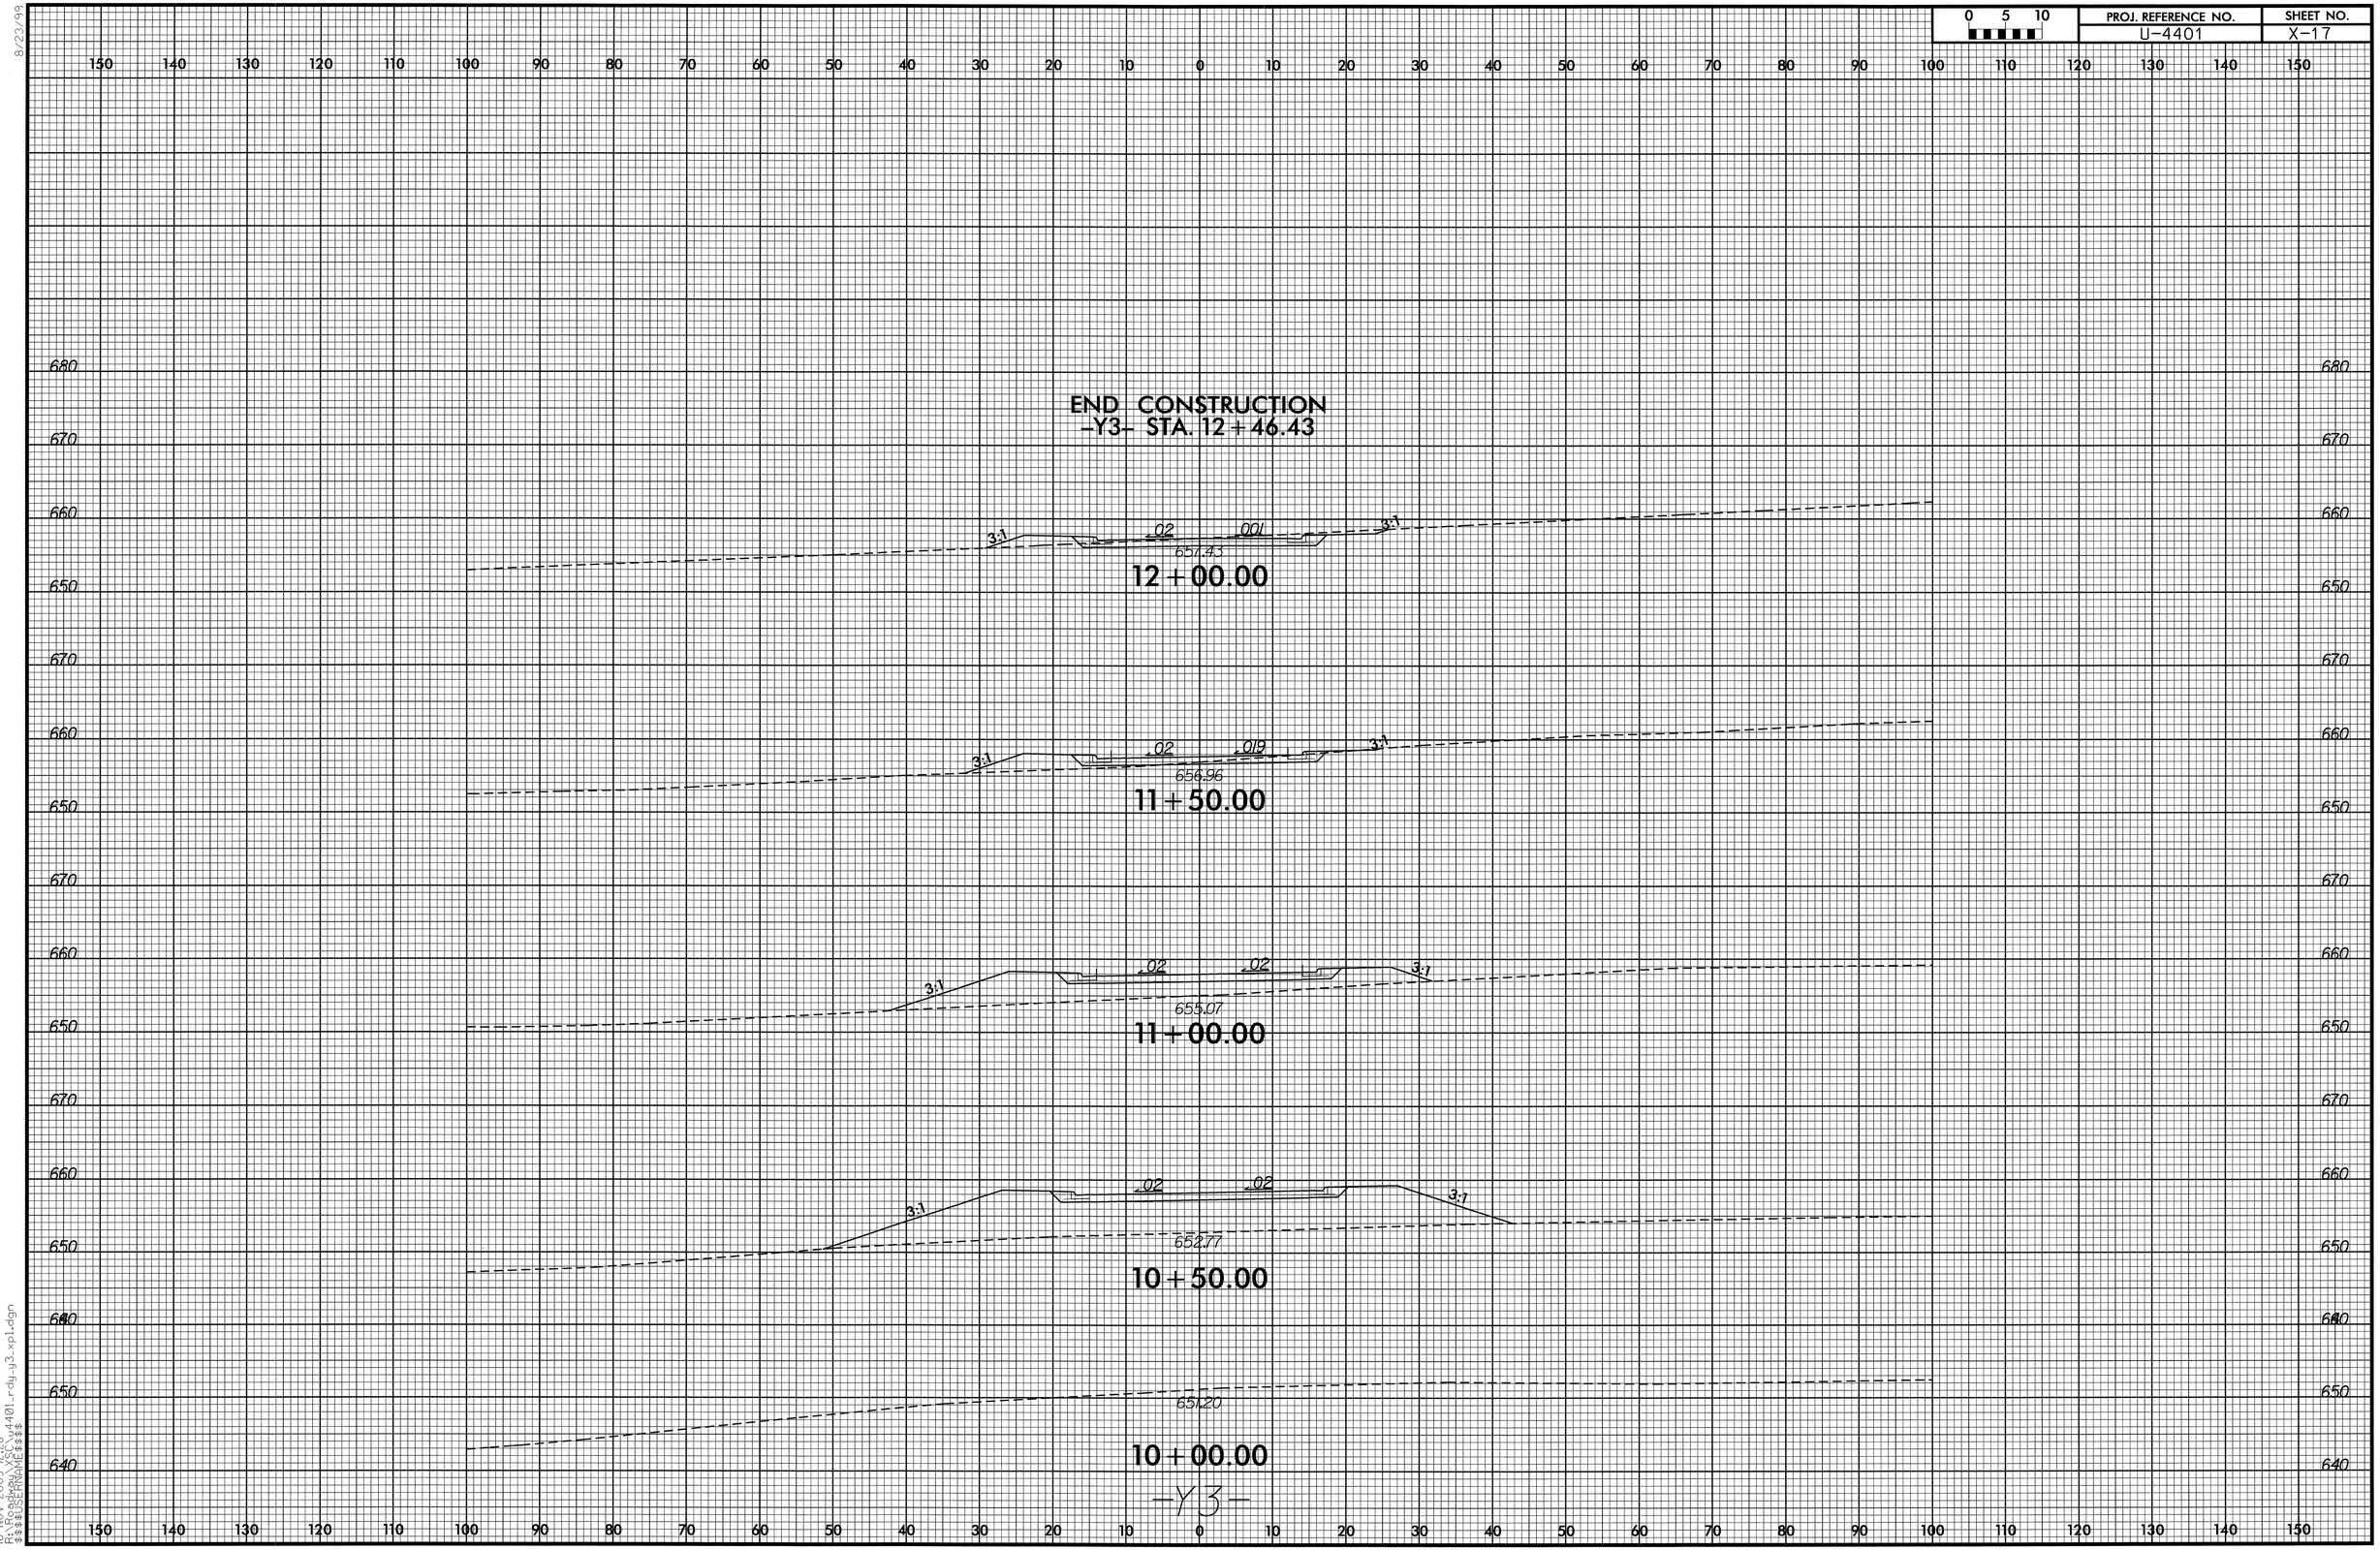

8/23/99

16-NOV-2009 12:28
R:\Roadway\XSC\u4401_rdy_y3_xpl.dgn
$$$$USERNAME$$$$

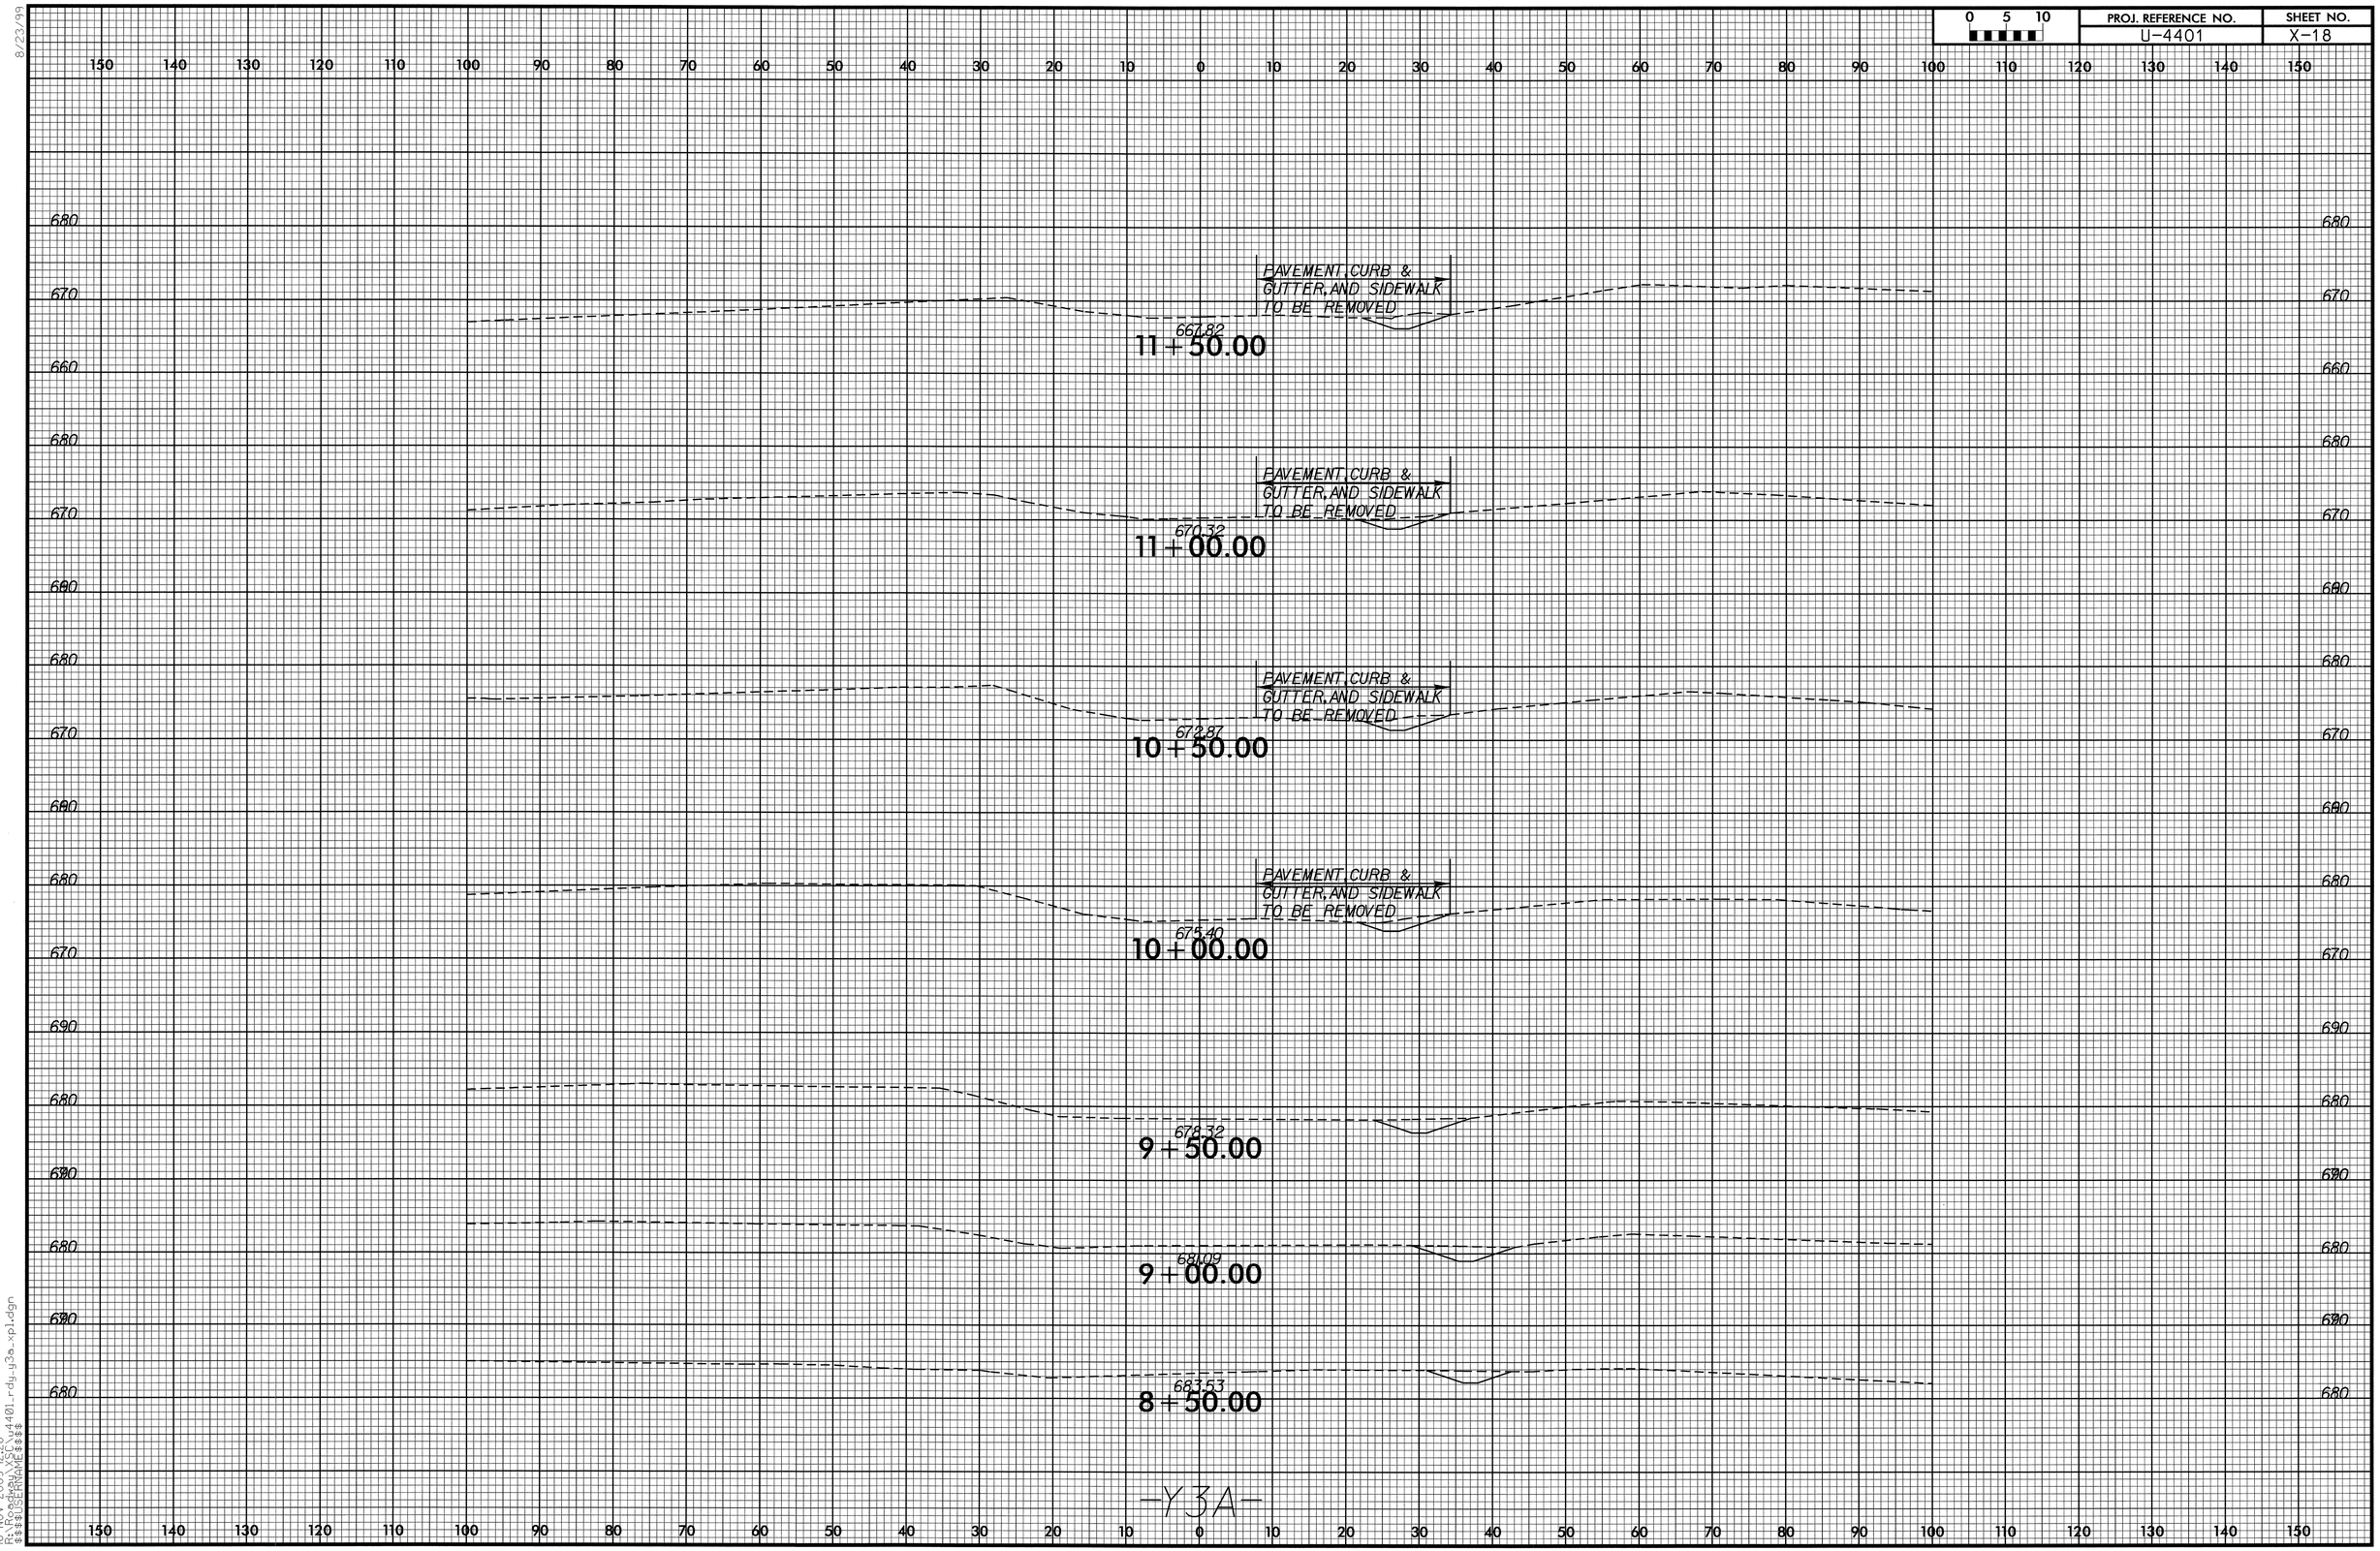

8/23/99

16-NOV-2009 12:28
R:\Roadway\XSC\u4401_rdy_y3a_xpl.dgn
$$$$USERNAME$$$$

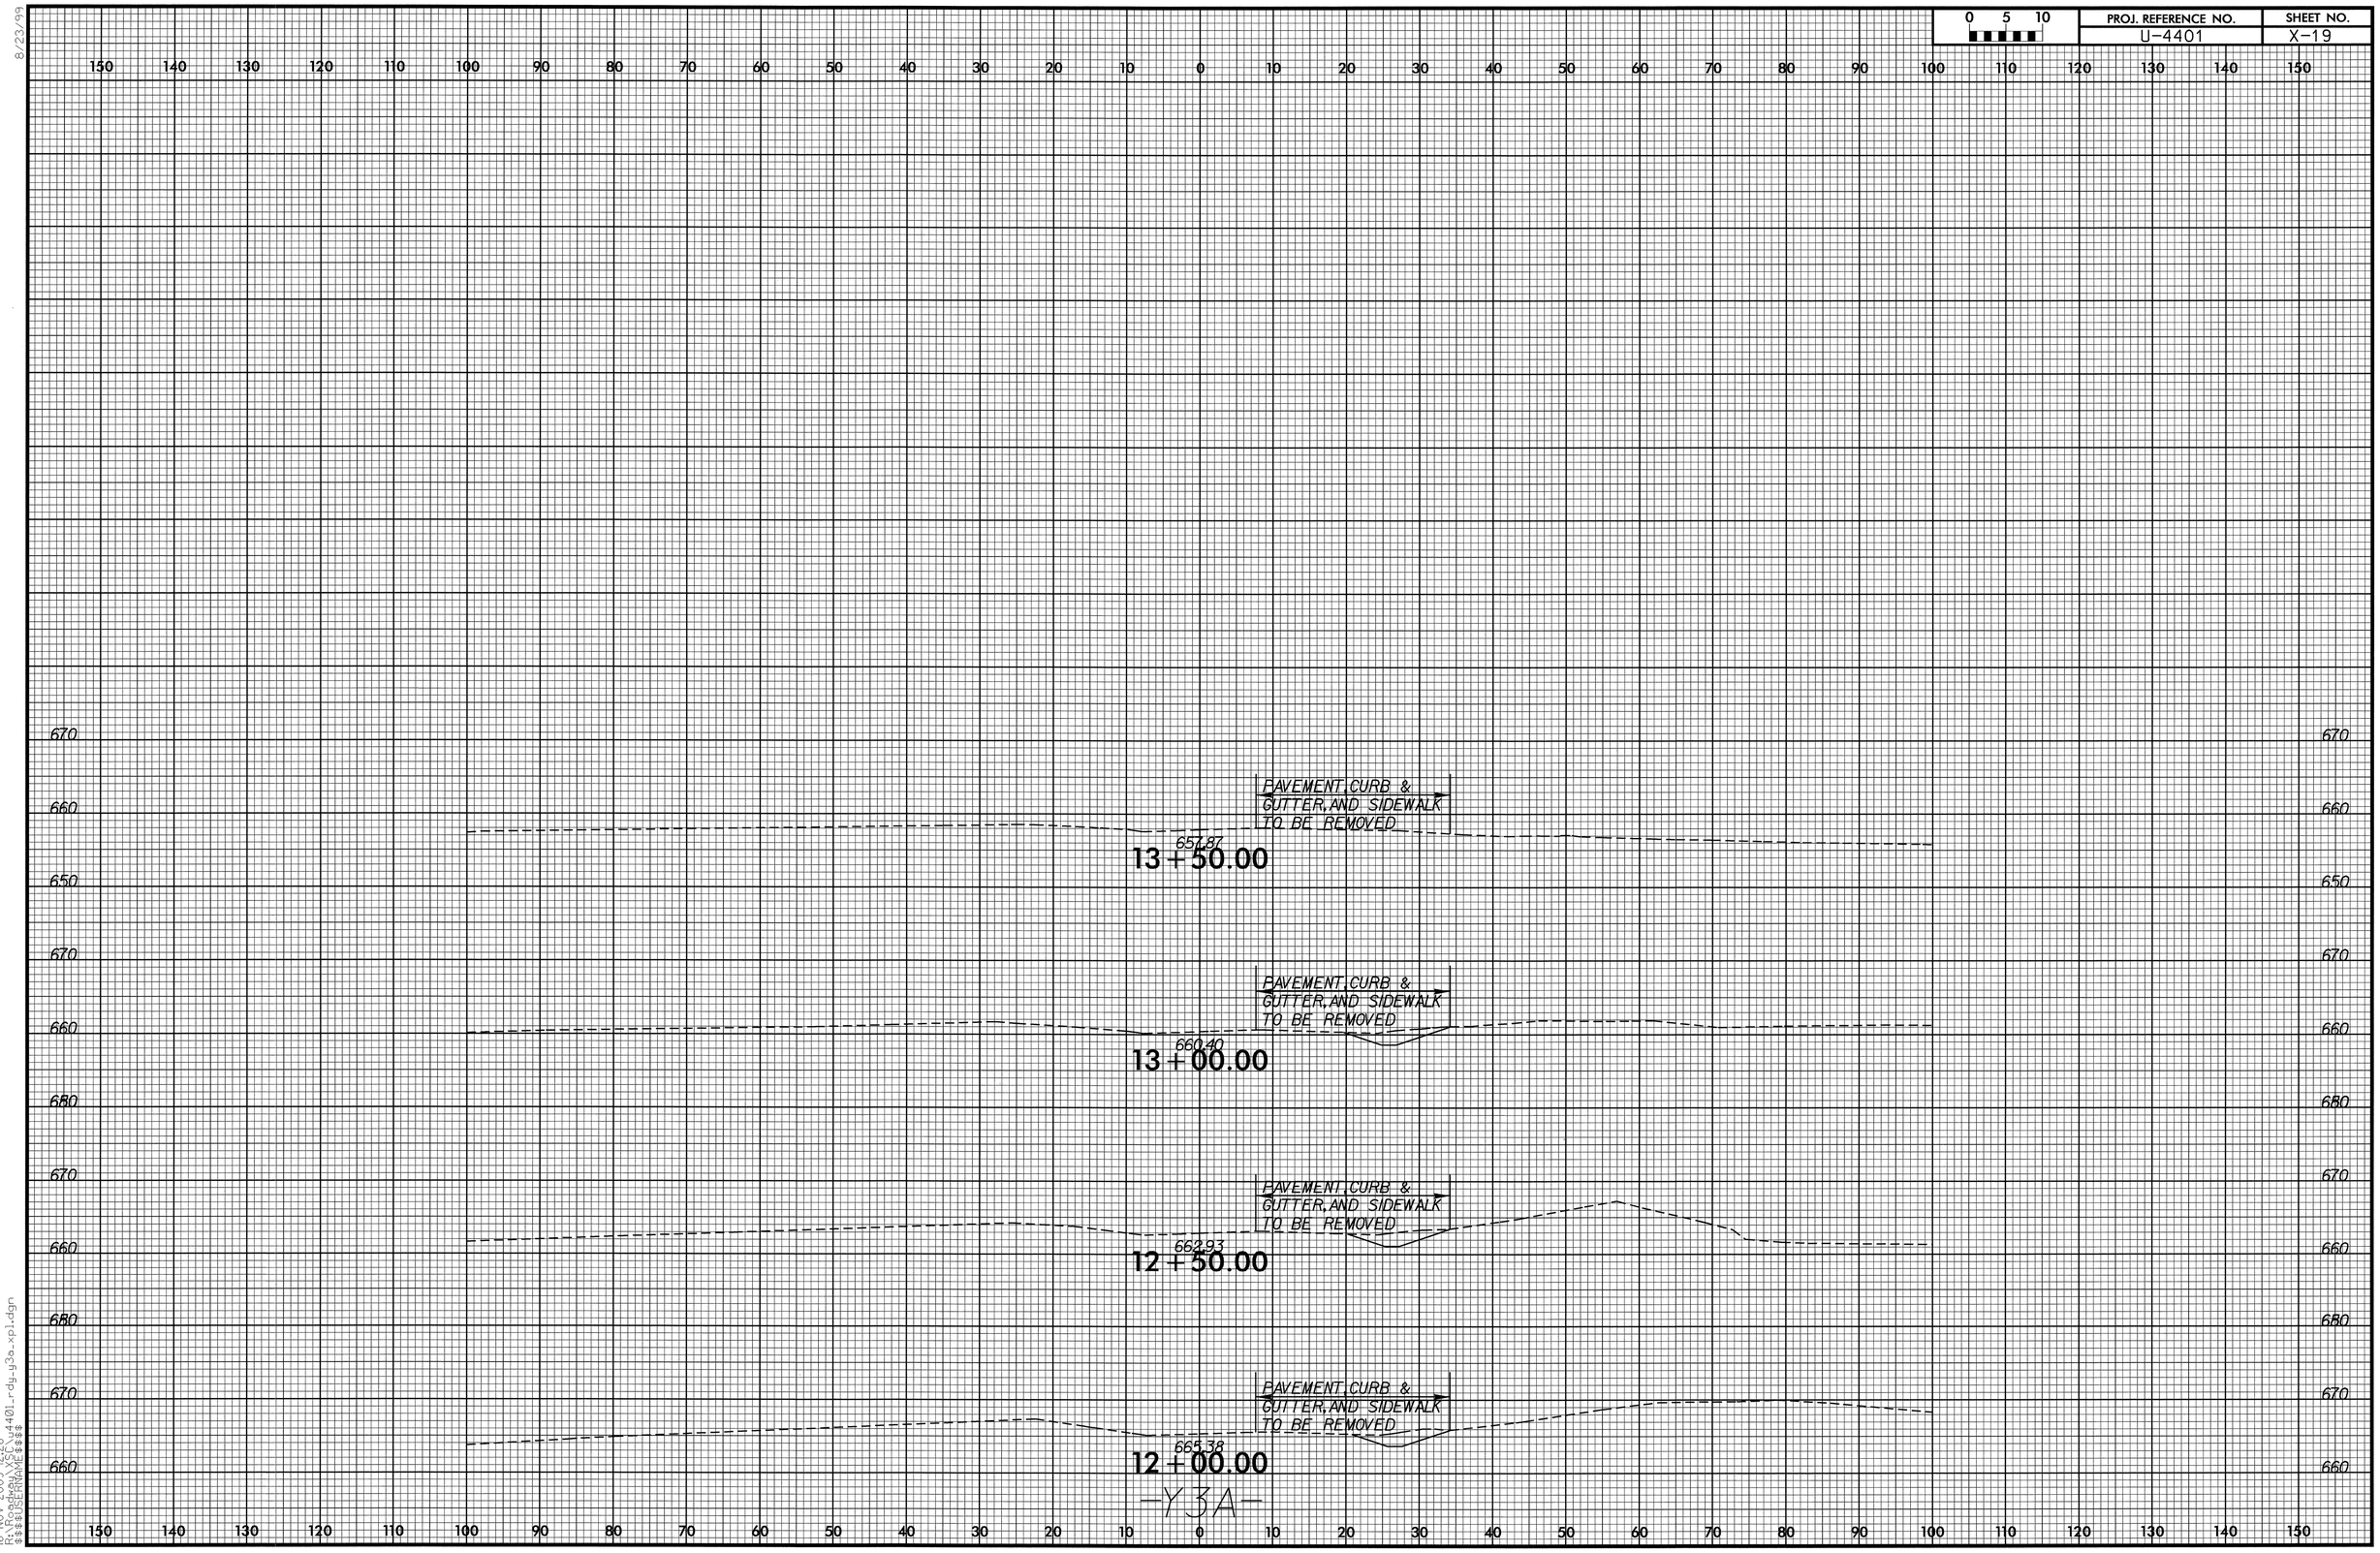

8/23/99

16-NOV-2009 12:28
R:\Roadway\XSC\u4401_rdy_y3a_xpl.dgn
$$$$USERNAME$$$$

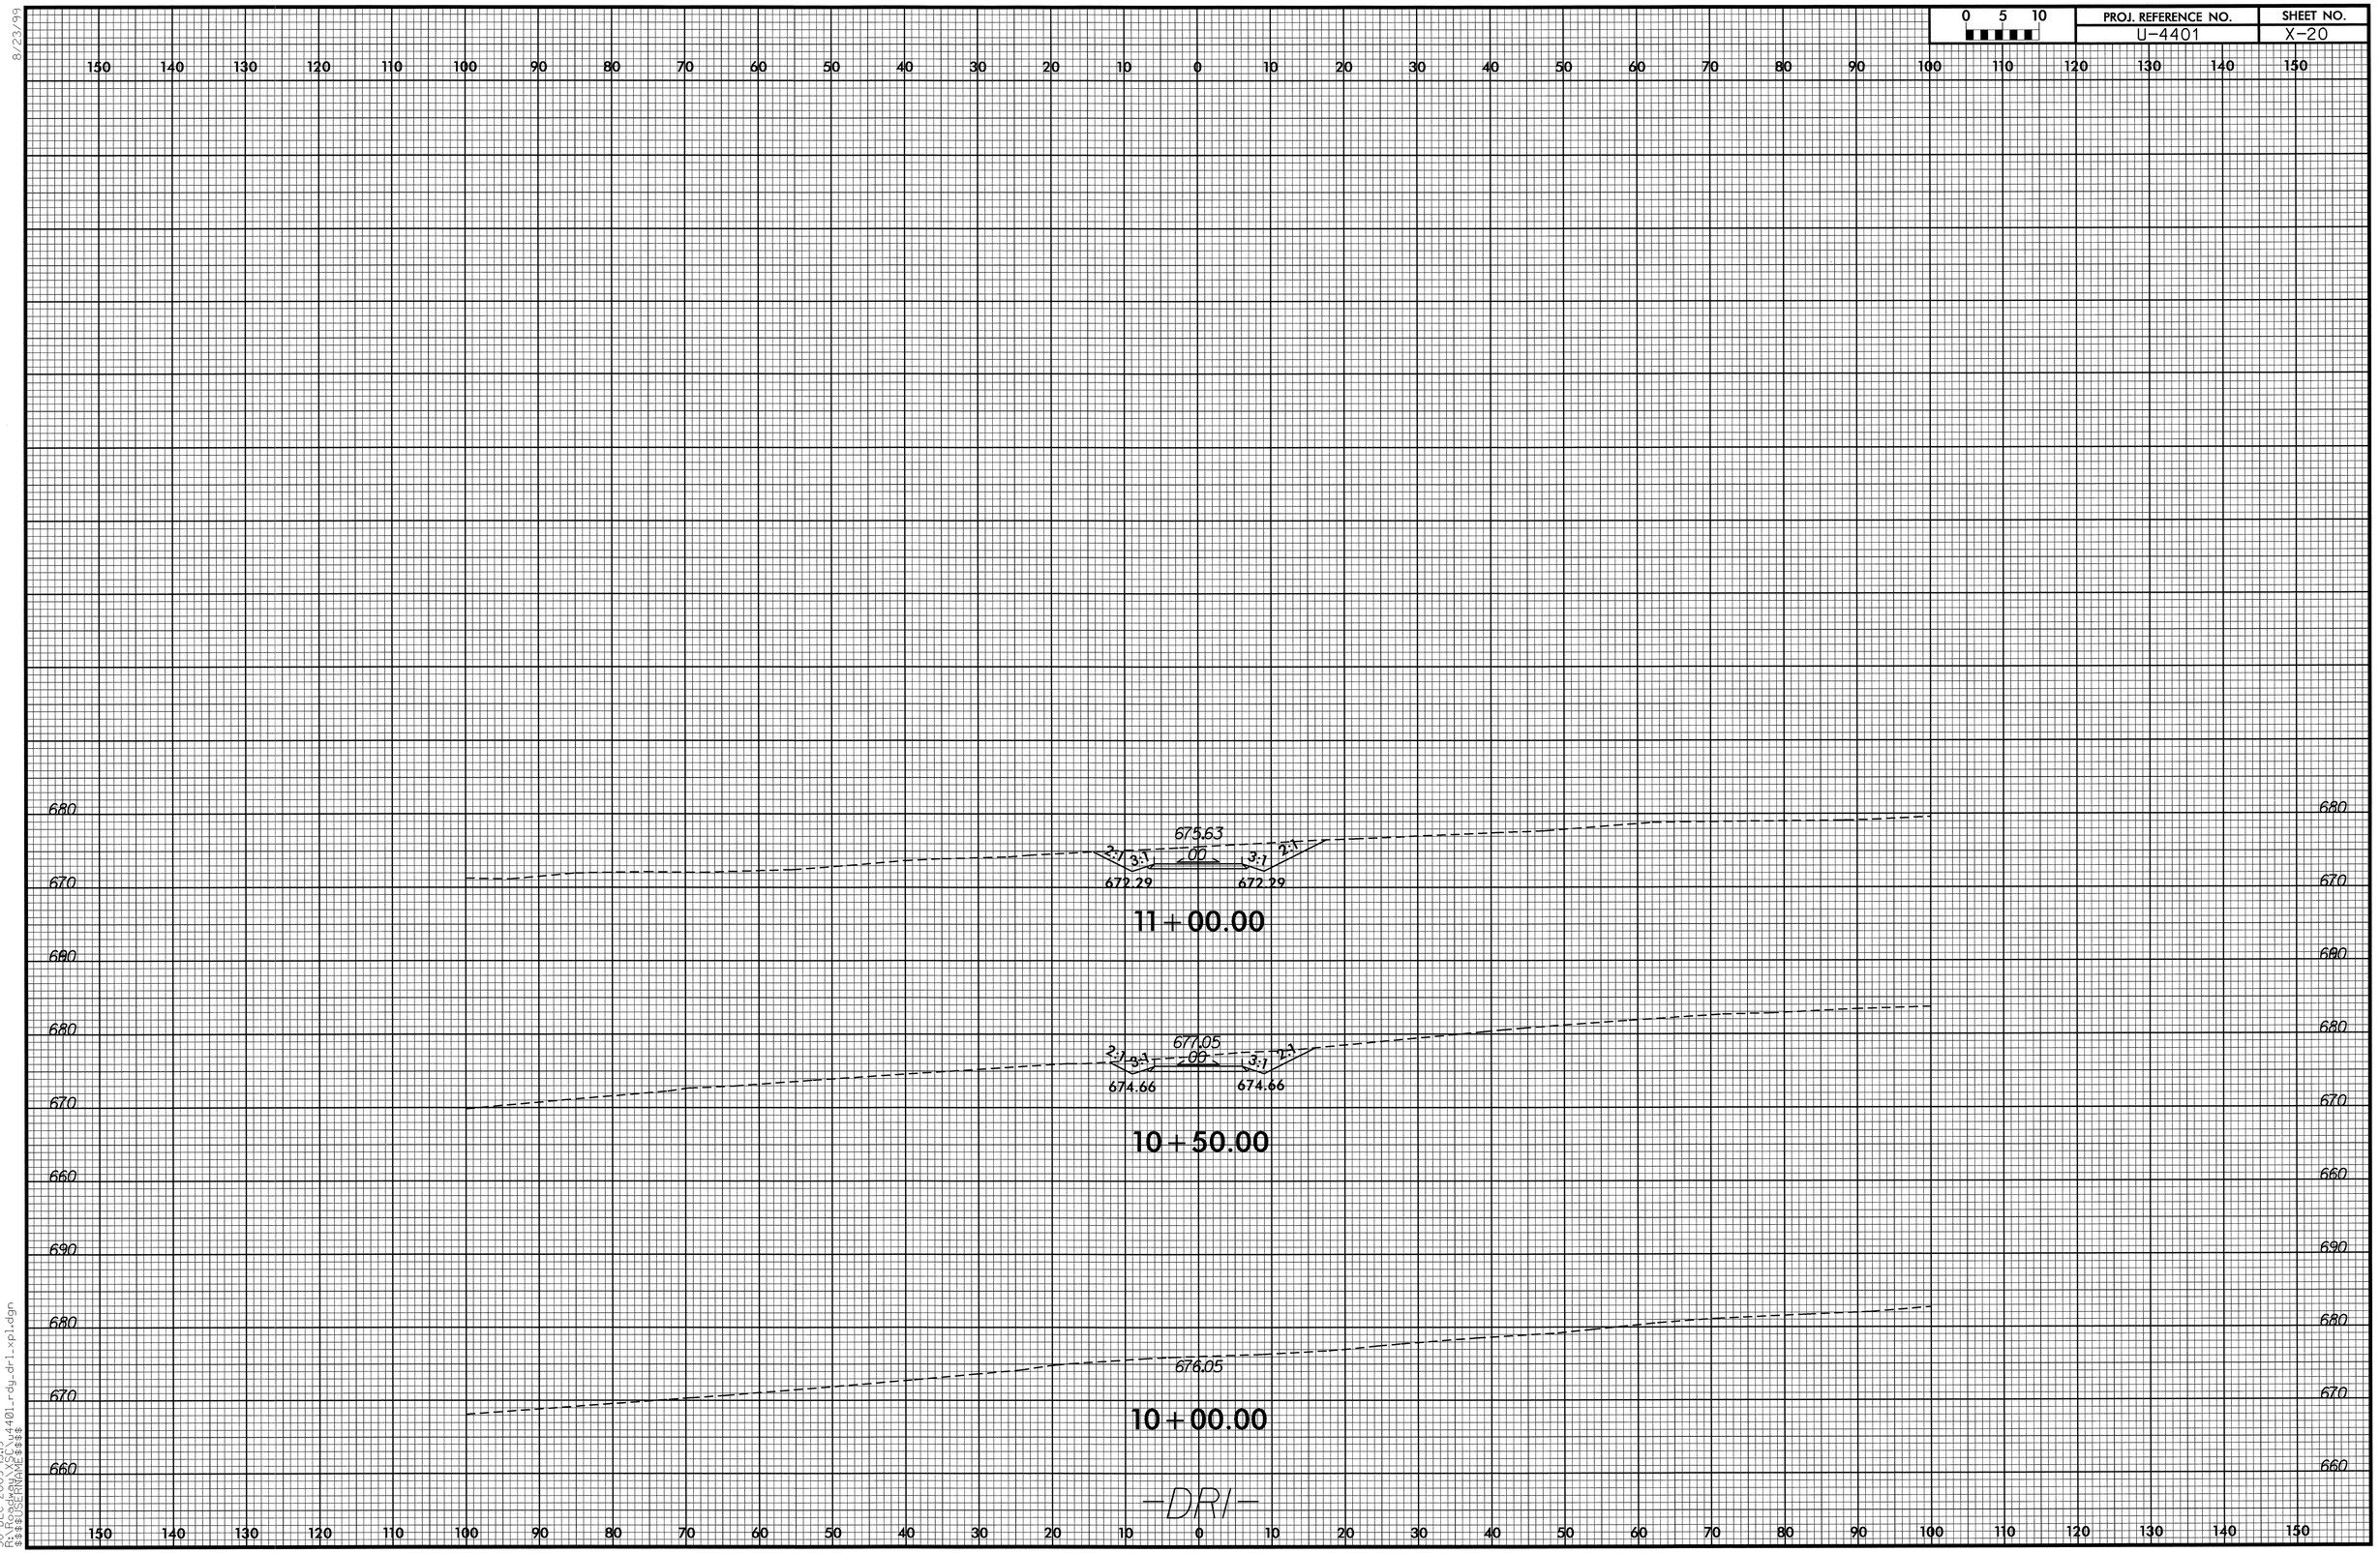

8/23/99

30-DEC-2009 15:19
R:\Roadway\XSC\u4401_rdy_dr1_xpl.dgn
$$$$USERNAME$$$$