INDEX OF CROSS-SECTIONS

ALIGNMENT & STATIONS				SHEET NUMBER
-L-	STA. 10+50.00	THRU	56+10.89	X-1 THRU X-31
-Y1-	STA. 10+00.00	THRU	13+65.00	X-32 THRU X-34
-Y2-	STA. 10+00.00	THRU	21+50.00	X-35 THRU X-42
-Y3-	STA. 10+00.00	THRU	26+50.00	X-43 THRU X-54
-Y4-	STA. 10+00.00	THRU	15+50.00	X-55 THRU X-58
-Y5-	STA. 10+50.00	THRU	21+50.00	X-59 THRU X-65
-Y6-	STA. 13+00.00	THRU	15+00.00	X-66 THRU X-67
-GW-	STA. 10+00.00	THRU	15+00.00	X-68 THRU X-73
-DR1-	STA. 10+00.00	THRU	11+51.22	X-74
-DR2-	STA. 11+00.00	THRU	12+00.00	X-75
-DR3-	STA. 10+50.00	THRU	12+00.00	X-76
-DR4-	STA. 10+00.00	THRU	11+46.46	X-77 THRU X-78
-DR5-	STA. 10+20.00	THRU	13+00.00	X-79 THRU X-82

5/14/99

20-MAY-2010 14:20
R:\Roadway\XSec\r4748_rdy_xsc_index.dgn
$$$$USERNAME$$$$

PROJ. REFERENCE NO.	SHEET NO.
R-4748	X-1B

STATE OF NORTH CAROLINA
DIVISION OF HIGHWAYS

CROSS-SECTION SUMMARY

Quantities are approximate only. The Resident Engineer will recross-section the work accurately when the project is staked out. These cross-section notes will be used in computing the final quantities for which the contractor will be paid.

NOTE: EMBANKMENT COLUMN DOES NOT INCLUDE BACKFILL FOR UNDERCUT

Station L	Uncl. Exc. (cu. yd.)	Embt (cu. yd.)	DDE (cu. yd.)
10+90.00	0	0	0
11+00.00	0	1	0
11+50.00	319	45	0
12+00.00	579	108	0
12+50.00	389	205	0
13+00.00	127	382	0
13+50.00	0	488	0
14+00.00	6	271	0
14+50.00	219	30	0
15+00.00	564	0	0
15+50.00	714	0	0
16+00.00	744	28	2
16+50.00	914	28	0
17+00.00	1312	0	0
17+50.00	1741	0	0
18+00.00	2311	0	0
18+50.00	3469	0	0
19+00.00	4529	0	0
19+50.00	5624	0	0
20+00.00	6520	0	0
20+50.00	6466	0	0
21+00.00	6318	0	0
21+50.00	6699	0	0
22+00.00	6491	0	0
22+50.00	5658	0	0
23+00.00	6658	0	0
23+50.00	8228	0	0
24+00.00	7614	0	0
24+50.00	5867	0	0
25+00.00	5319	0	0
25+50.00	6932	0	0
26+00.00	9111	0	0
26+50.00	9462	0	0
27+00.00	8490	0	0
27+50.00	7949	0	0
28+00.00	6991	0	0
28+50.00	4402	0	0
29+00.00	1533	25	0
29+50.00	374	385	0
30+00.00	234	1454	0
30+50.00	24	4729	0
30+65.00	0	8870	0
31+15.00	0	0	0
31+50.00	0	0	32
32+00.00	0	0	32
32+50.00	0	0	24
32+92.00	0	0	26

Station L	Uncl. Exc. (cu. yd.)	Embt (cu. yd.)
35+95.00	0	5941
36+00.00	0	883
36+50.00	0	8024
37+00.00	0	6711
37+50.00	0	5921
38+00.00	0	5359
38+50.00	0	4753
39+00.00	0	4049
39+50.00	0	3442
40+00.00	0	3086
40+50.00	0	2613
41+00.00	0	2820
41+50.00	0	2394
42+00.00	2444	707
42+50.00	3971	0
43+00.00	3026	0
43+50.00	2631	0
44+00.00	1925	0
44+50.00	1355	0
45+00.00	947	0
45+50.00	621	0
46+00.00	387	0
46+50.00	222	0
47+00.00	98	17
47+50.00	34	44
48+00.00	13	71
48+50.00	11	104
49+00.00	21	125
49+50.00	33	108
50+00.00	36	70
50+50.00	43	48
51+00.00	51	60
51+50.00	59	75
52+00.00	73	69
52+50.00	73	48
53+00.00	68	32
53+50.00	135	16
54+00.00	352	0
54+50.00	649	0
55+00.00	1363	0
55+45.89	1774	0

Station Y1	Uncl. Exc. (cu. yd.)	Embt (cu. yd.)
10+18.04	0	0
10+50.00	2323	0
11+00.00	2683	0
11+50.00	1220	3
12+00.00	422	16
12+50.00	232	22
13+00.00	281	14
13+50.00	159	10
13+65.00	13	1

Station Y2	Uncl. Exc. (cu. yd.)	Embt (cu. yd.)
10+45.00	0	0
10+50.00	3	0
11+00.00	144	4
11+50.00	312	4
12+00.00	632	0
12+50.00	1388	0
13+00.00	2547	0
13+50.00	4026	0
14+00.00	5676	0
14+50.00	7093	0
15+00.00	8683	0
15+50.00	8386	0
16+00.00	8270	0
16+50.00	7293	0
17+00.00	4062	0
17+50.00	1931	50
18+00.00	625	378
18+50.00	195	1278
19+00.00	0	2232
19+50.00	0	1608
20+00.00	44	383
20+50.00	58	96
21+00.00	35	78
21+18.43	16	29

Station Y3_EB	Uncl. Exc. (cu. yd.)	Embt (cu. yd.)
10+33.00	0	0
10+50.00	10	2
11+00.00	53	12
11+50.00	111	16
12+00.00	369	21
12+50.00	934	26
13+00.00	1365	23
13+50.00	1205	11
14+00.00	742	3
14+50.00	337	1
15+00.00	106	0
15+50.00	51	0

Station Y3_EB	Uncl. Exc. (cu. yd.)	Embt (cu. yd.)
16+00.00	24	0
17+00.00	32	3
17+50.00	20	2
17+77.64	2	0

Station Y3_MED	Uncl. Exc. (cu. yd.)	Embt (cu. yd.)
10+33.00	0	0
10+50.00	3	0
11+00.00	8	1
11+50.00	8	5
12+00.00	7	8
12+50.00	7	9
13+00.00	8	8
13+50.00	8	7
14+00.00	10	5
14+50.00	11	2
15+00.00	10	0
15+50.00	9	0
16+00.00	14	0

Station Y3_MED	Uncl. Exc. (cu. yd.)	Embt (cu. yd.)
17+50.00	0	0
18+00.00	19	0
18+50.00	8	0
19+00.00	8	0
19+50.00	7	2
20+00.00	7	4
20+50.00	8	9
21+00.00	6	22
21+50.00	5	32
22+00.00	5	34
22+50.00	5	38
23+00.00	5	38
23+50.00	5	32
24+00.00	5	35
24+50.00	4	42
25+00.00	4	27
25+50.00	5	8
26+00.00	8	2
26+10.00	2	0

PROJ. REFERENCE NO.	SHEET NO.
R-4748	X-1C

STATE OF NORTH CAROLINA
DIVISION OF HIGHWAYS

CROSS-SECTION SUMMARY

Quantities are approximate only. The Resident Engineer will recross-section the work accurately when the project is staked out. These cross-section notes will be used in computing the final quantities for which the contractor will be paid.

NOTE: EMBANKMENT COLUMN DOES NOT INCLUDE BACKFILL FOR UNDERCUT

Station Y3_WB	Uncl. Exc. (cu. yd.)	Embt (cu. yd.)
15+71.05	0	0
16+00.00	2	0
17+00.00	8	0
17+50.00	2	0
18+00.00	2	0
18+50.00	3	0
19+00.00	3	0
19+50.00	4	0
20+00.00	3	0
20+50.00	4	0
21+00.00	4	0
21+50.00	3	0
22+00.00	3	0
22+50.00	3	0
23+00.00	4	0
23+50.00	4	0
24+00.00	4	0
24+50.00	3	0
25+00.00	4	0
25+50.00	3	0
26+00.00	3	0
26+10.00	1	0

Station Y4	Uncl. Exc. (cu. yd.)	Embt (cu. yd.)
11+00.00	0	0
11+50.00	3	17
12+00.00	12	29
12+50.00	16	148
13+00.00	11	371
13+50.00	11	596
14+00.00	5	608
14+50.00	99	249
15+00.00	658	0
15+50.00	2796	0
15+59.27	829	0

Station Y5	Uncl. Exc. (cu. yd.)	Embt (cu. yd.)
10+65.00	0	0
11+00.00	9505	0
11+50.00	10034	0
12+00.00	3279	255
12+50.00	67	570
13+00.00	188	593
13+50.00	314	462
14+00.00	361	250
14+50.00	1207	74
15+00.00	1127	8
15+50.00	413	0
16+00.00	804	0

Station Y5	Uncl. Exc. (cu. yd.)	Embt (cu. yd.)
16+50.00	1618	0
17+00.00	2499	0
17+50.00	3272	0
18+00.00	3681	3
18+50.00	1843	20
19+00.00	209	26
19+50.00	337	85
20+00.00	294	100
20+50.00	202	44
21+00.00	172	48
21+42.00	81	23

Station Y6	Uncl. Exc. (cu. yd.)	Embt (cu. yd.)
13+28.89	0	0
13+50.00	159	4
14+00.00	912	35
14+50.00	1347	116
14+98.45	1570	168

Station GW	Uncl. Exc. (cu. yd.)	Embt (cu. yd.)
10+00.00	0	0
10+50.00	4	3
11+00.00	2	11
11+50.00	0	30
12+00.00	0	39
12+50.00	0	37
13+00.00	0	42
13+50.00	0	48
14+00.00	0	58
14+50.00	10	38
14+96.55	12	7

Station DR1	Uncl. Exc. (cu. yd.)	Embt (cu. yd.)
10+17.01	0	0
10+50.00	109	4
11+00.00	141	29
11+51.22	71	26

Station DR2	Uncl. Exc. (cu. yd.)	Embt (cu. yd.)
10+50.00	0	0
11+00.00	0	149
11+50.00	6	101
11+76.83	27	14

Station DR3	Uncl. Exc. (cu. yd.)	Embt (cu. yd.)
10+90.00	0	0
11+00.00	23	0
11+50.00	357	0
11+95.24	540	0

Station DR4	Uncl. Exc. (cu. yd.)	Embt (cu. yd.)
10+04.00	0	0
10+39.32	62	0
10+90.43	428	0
11+46.46	1226	0
11+88.02	1254	0

Station DR5	Uncl. Exc. (cu. yd.)	Embt (cu. yd.)
10+25.00	0	0
10+50.00	4	25
11+00.00	0	551
11+50.00	0	918
11+95.00	456	414
12+50.00	1736	47
13+00.00	2394	0
13+26.35	1394	0

8/23/99

0 5 10	PROJ. REFERENCE NO.	SHEET NO.
	R-4748	X-1

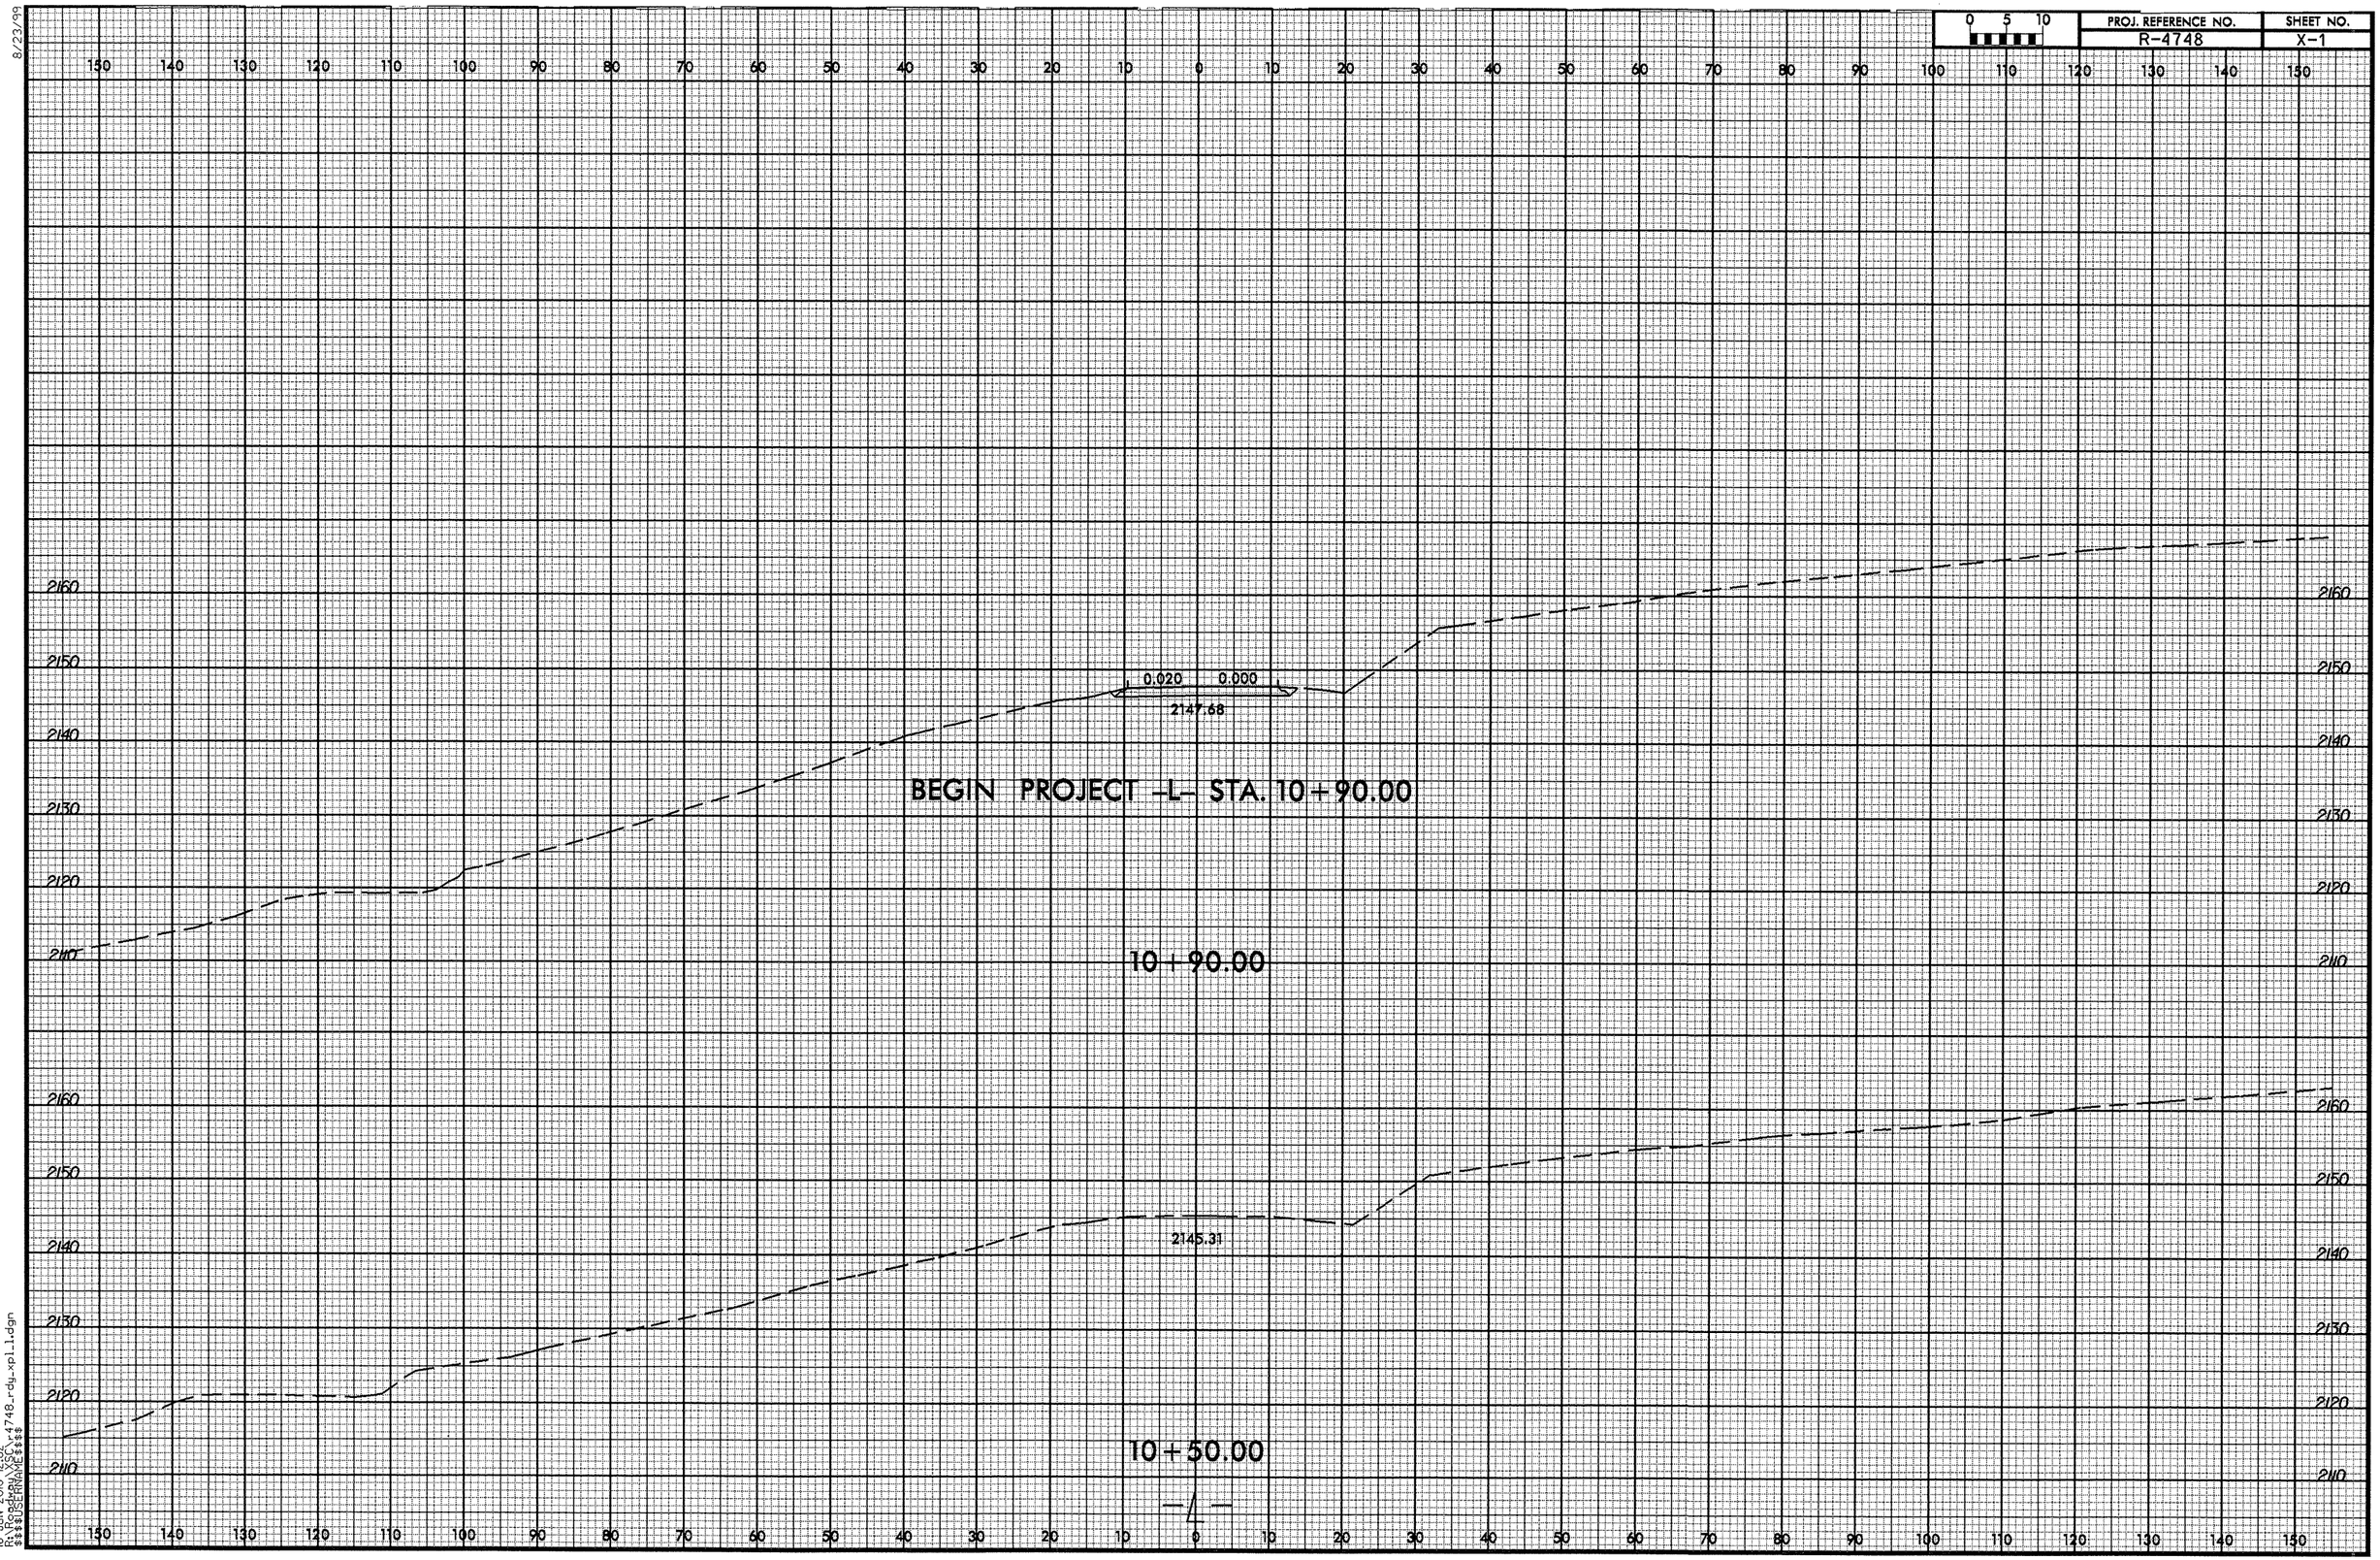

16-JUN-2010 12:02
R:\Roadway\Proj\r4748_rdy_xpl1.dgn
$$$$USERNAME$$$$

8/23/99

0 5 10	PROJ. REFERENCE NO.	SHEET NO.
	R-4748	X-2

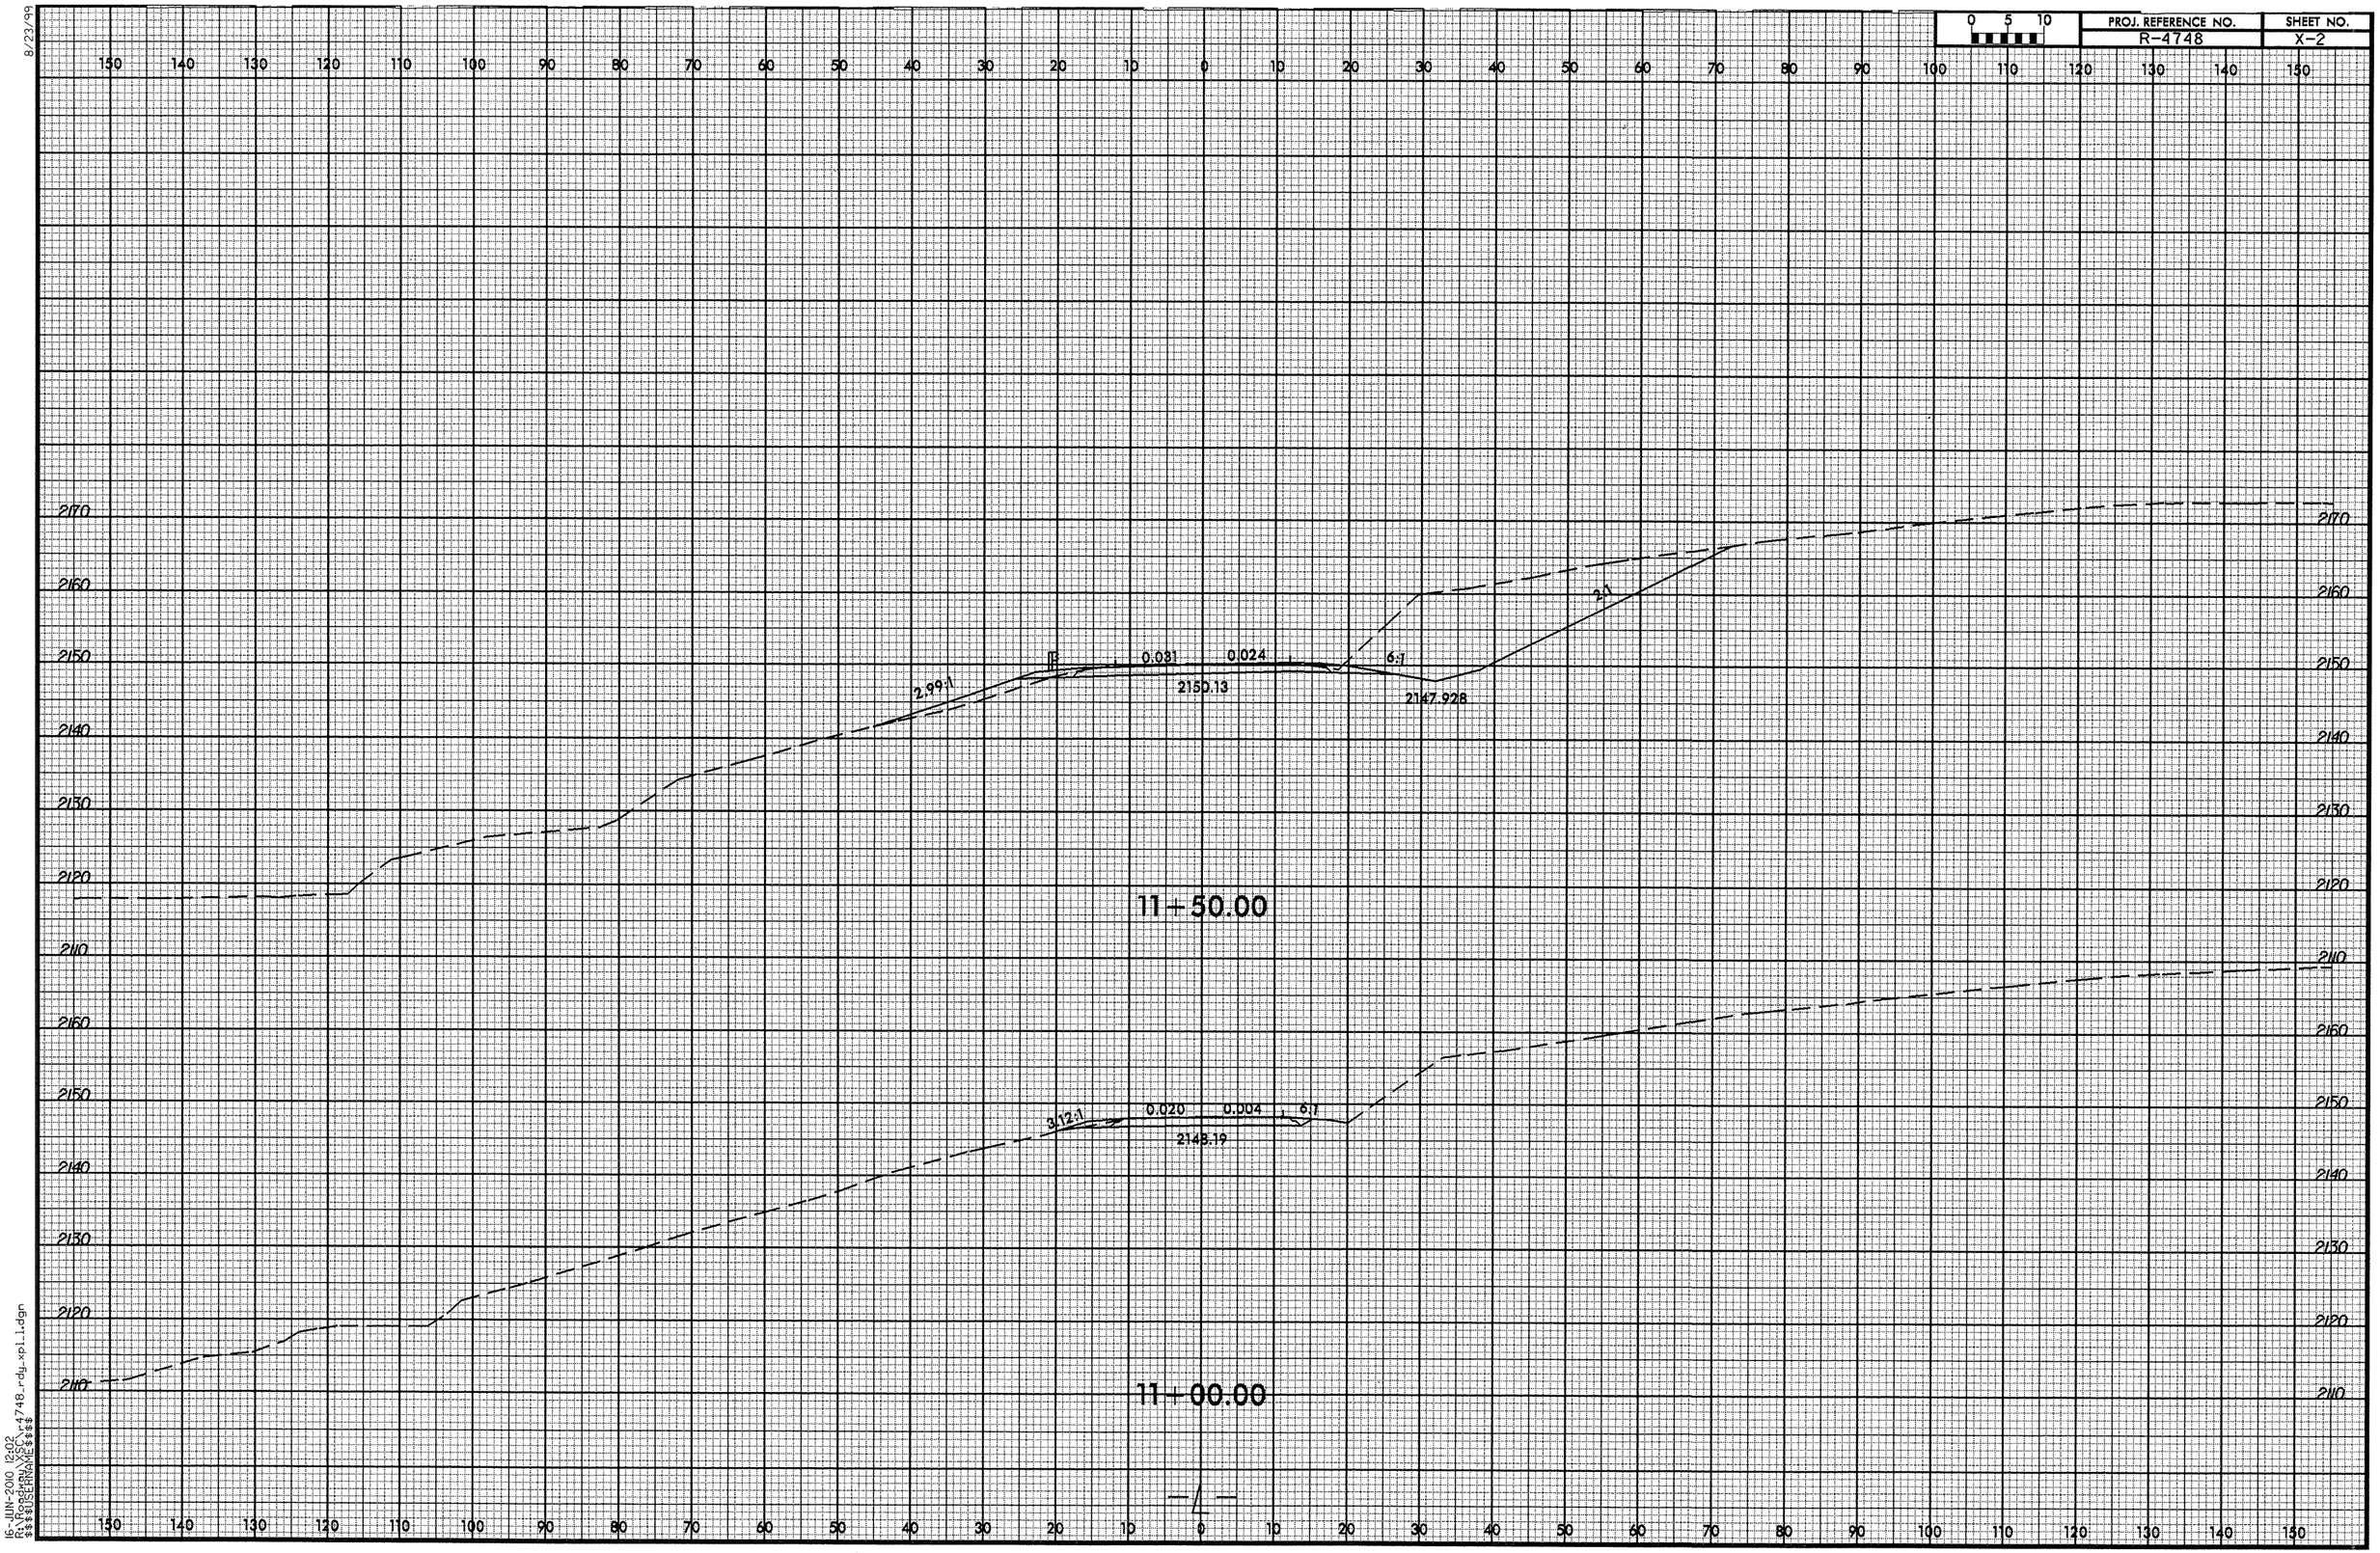

16-JUN-2010 12:02
R:\Roadway\SSC\r4748_rdy_xpl1.dgn
$$$$USERNAME$$$$

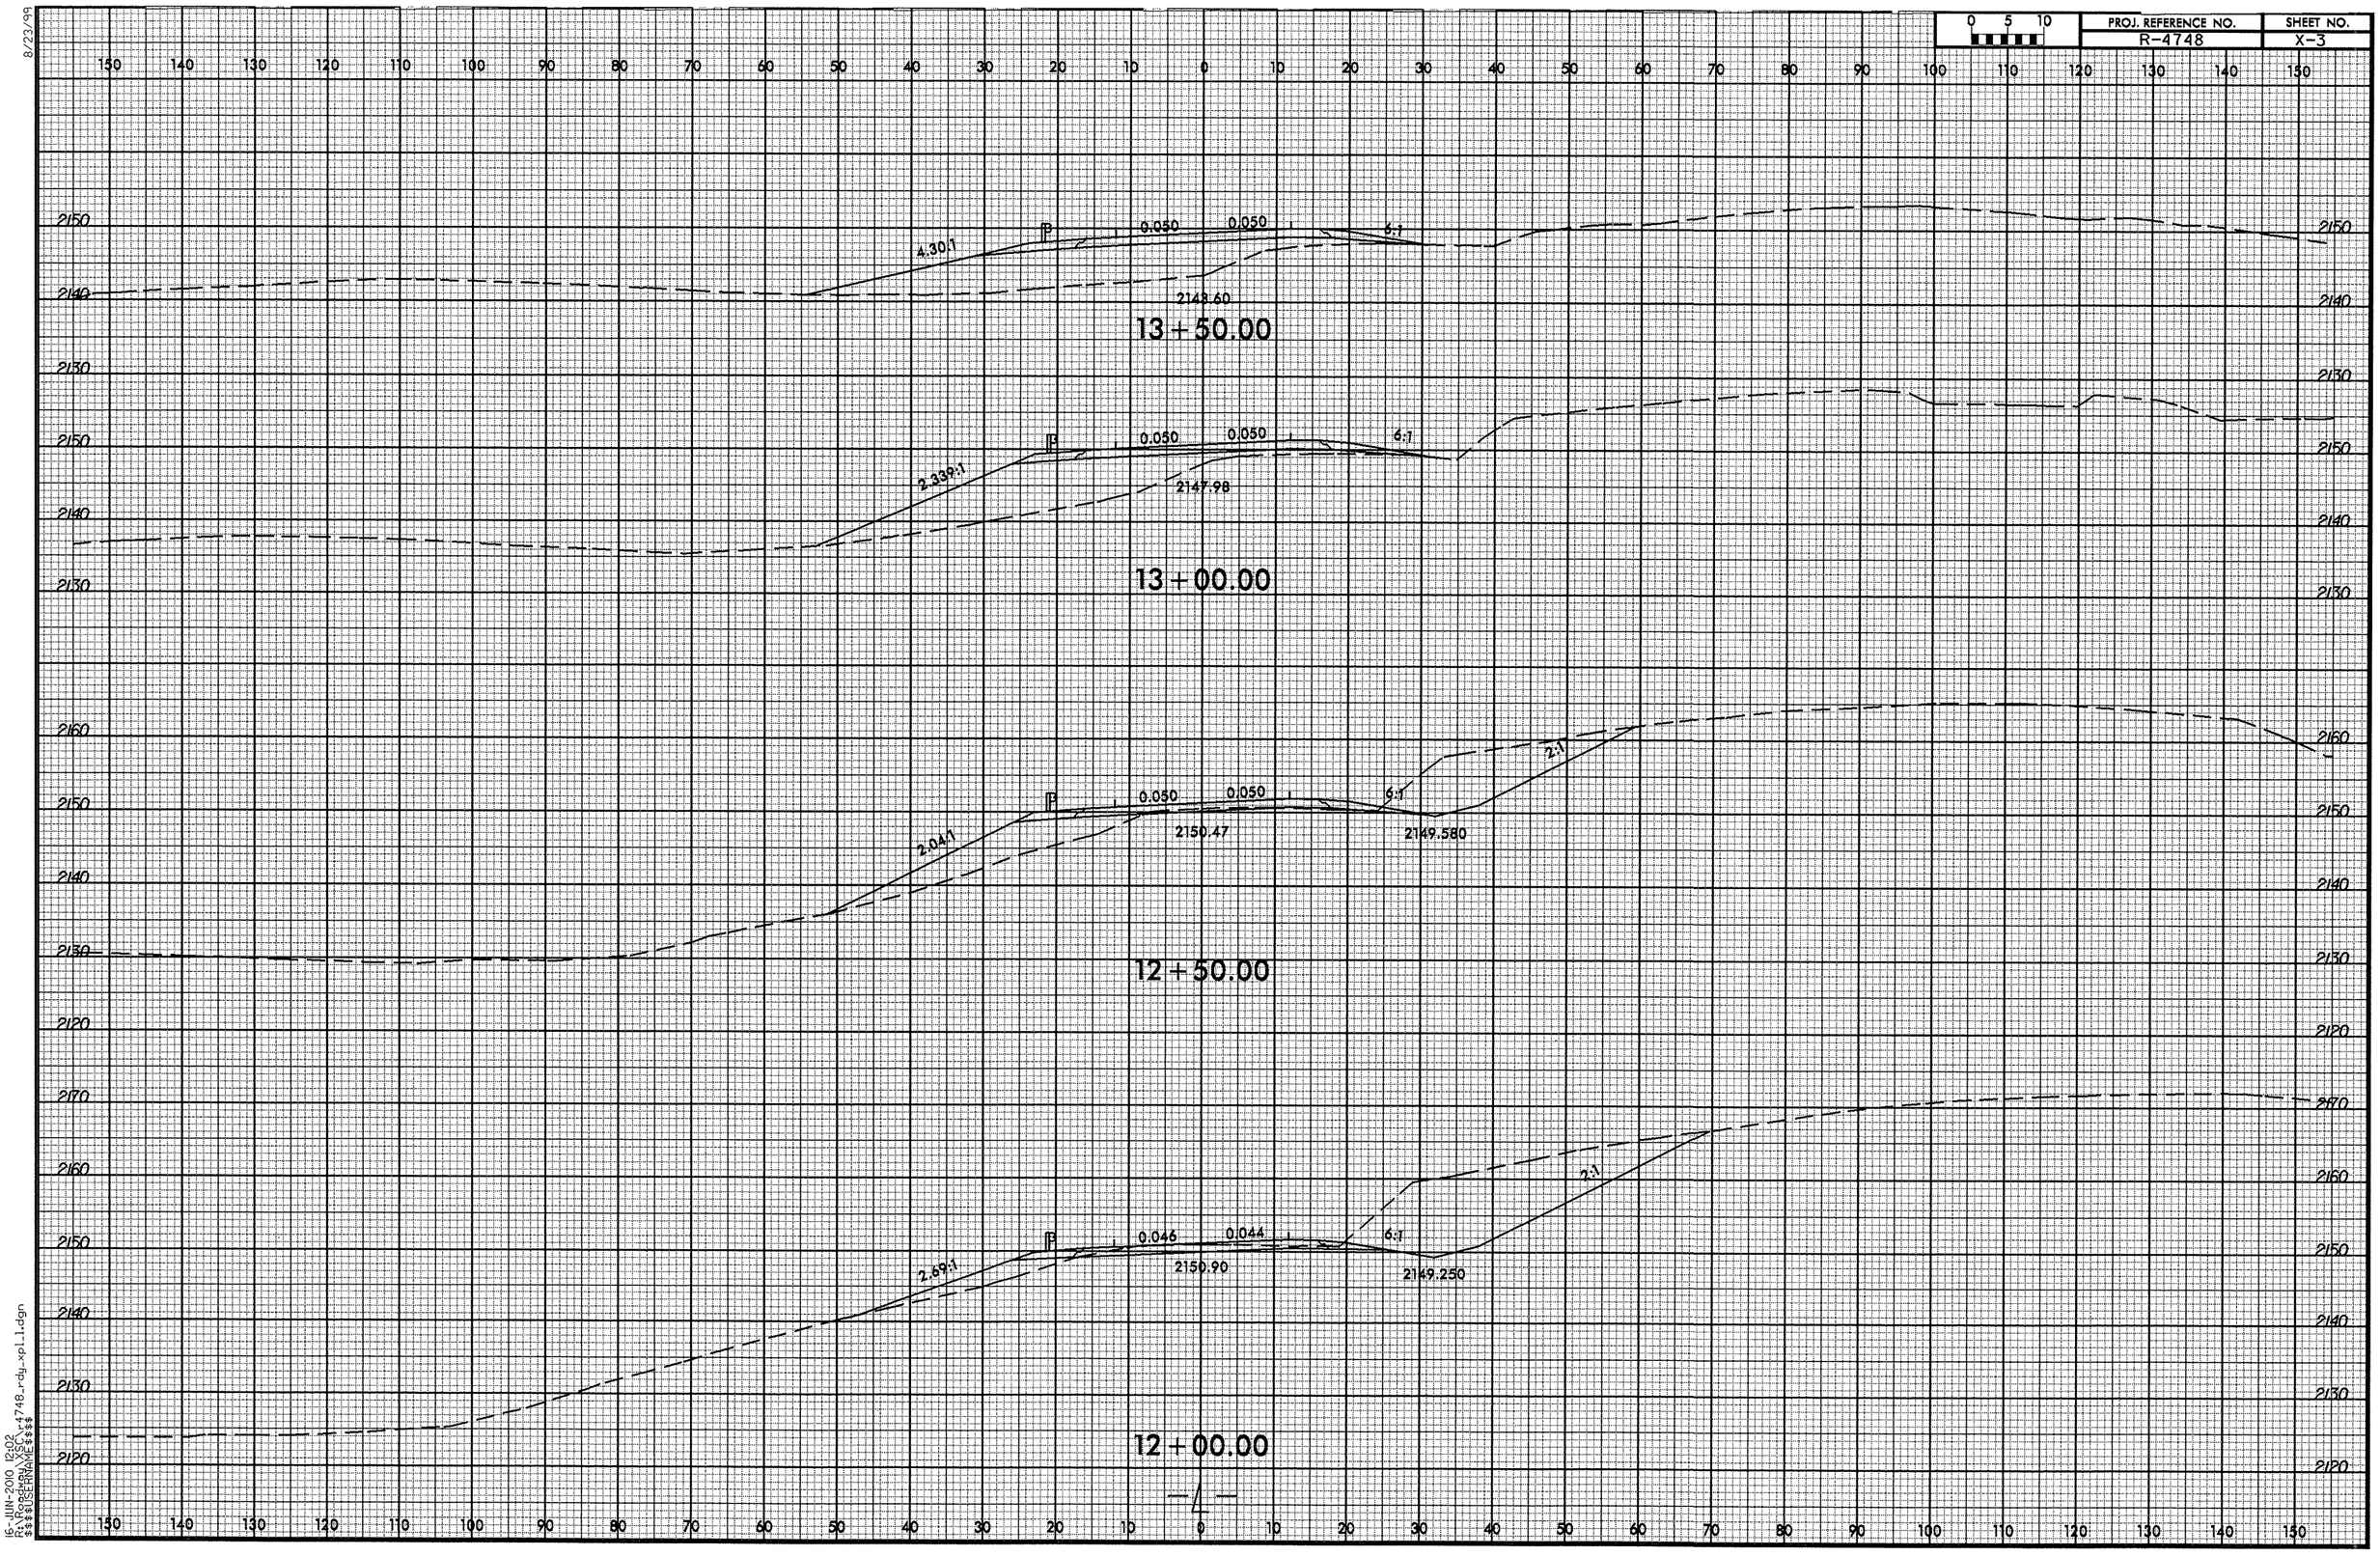

8/23/99

16-JUN-2010 12:02
R:\Roadway\XSC\r4748_rdy_xpl_1.dgn
$$$$USERNAME$$$$

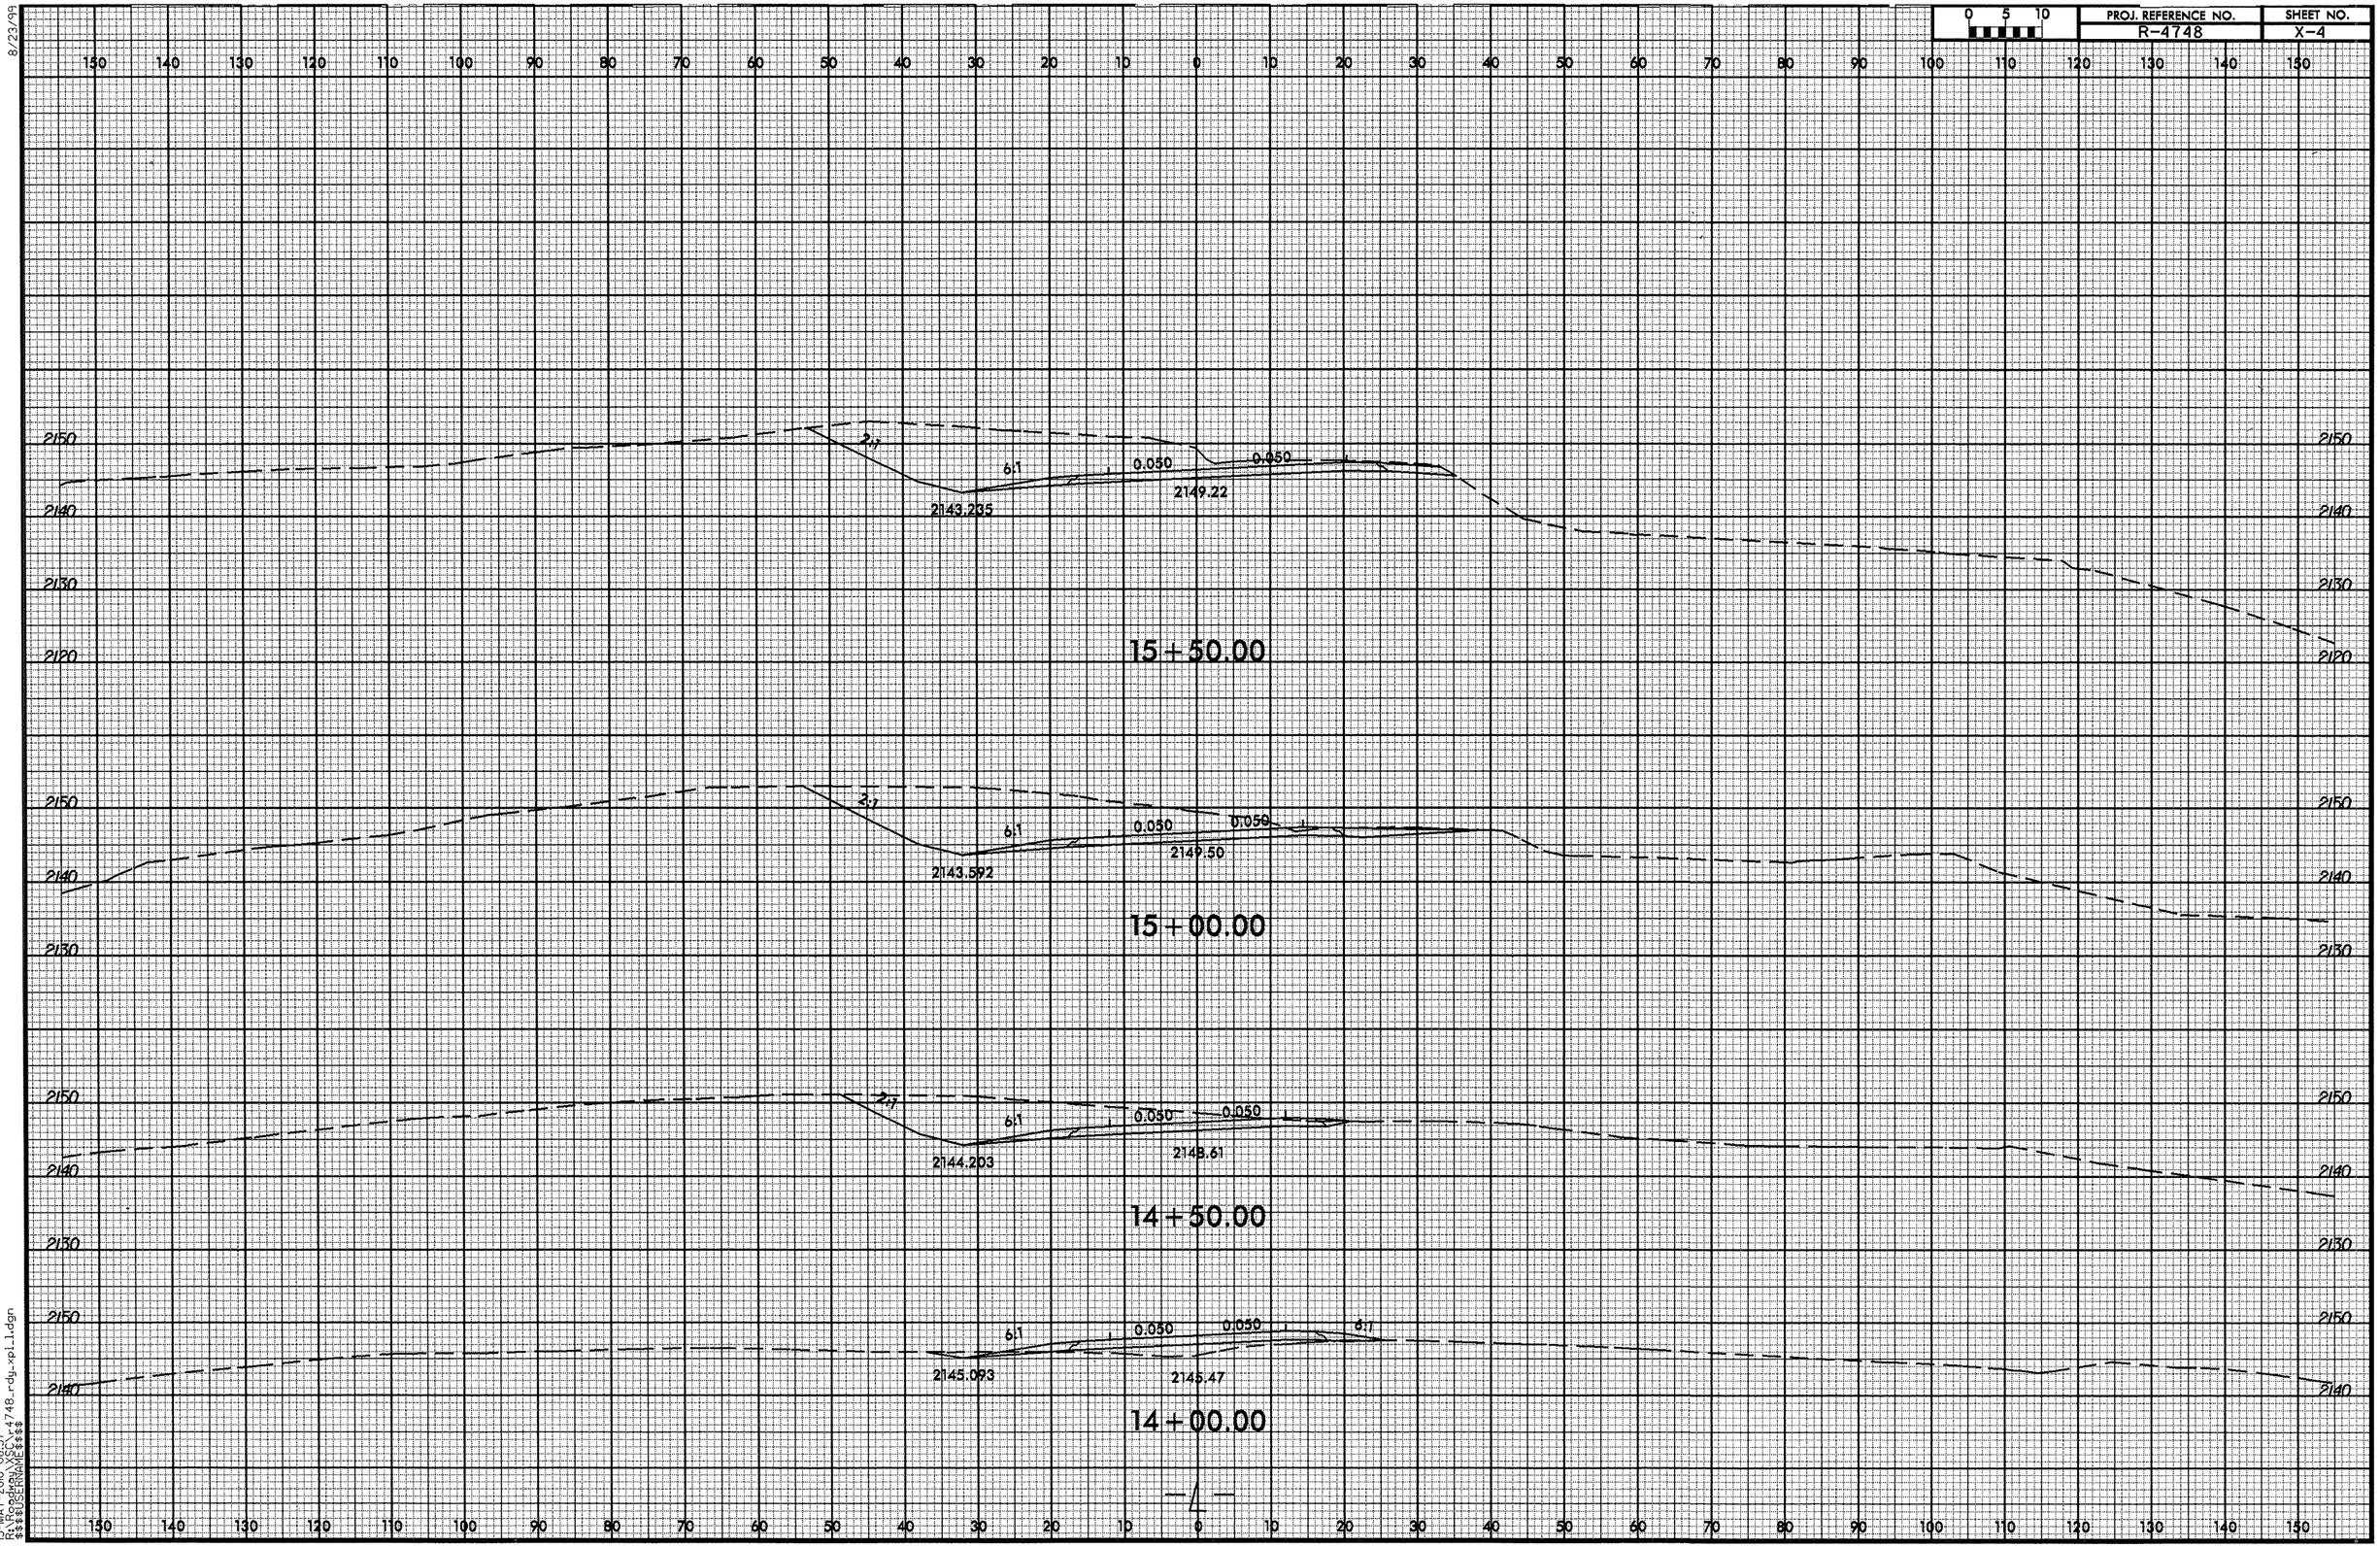

8/23/99

13-MAY-2010 08:37
R:\Roadway\XSC\r4748_rdy_xpl_1.dgn
$$$$USERNAME$$$$

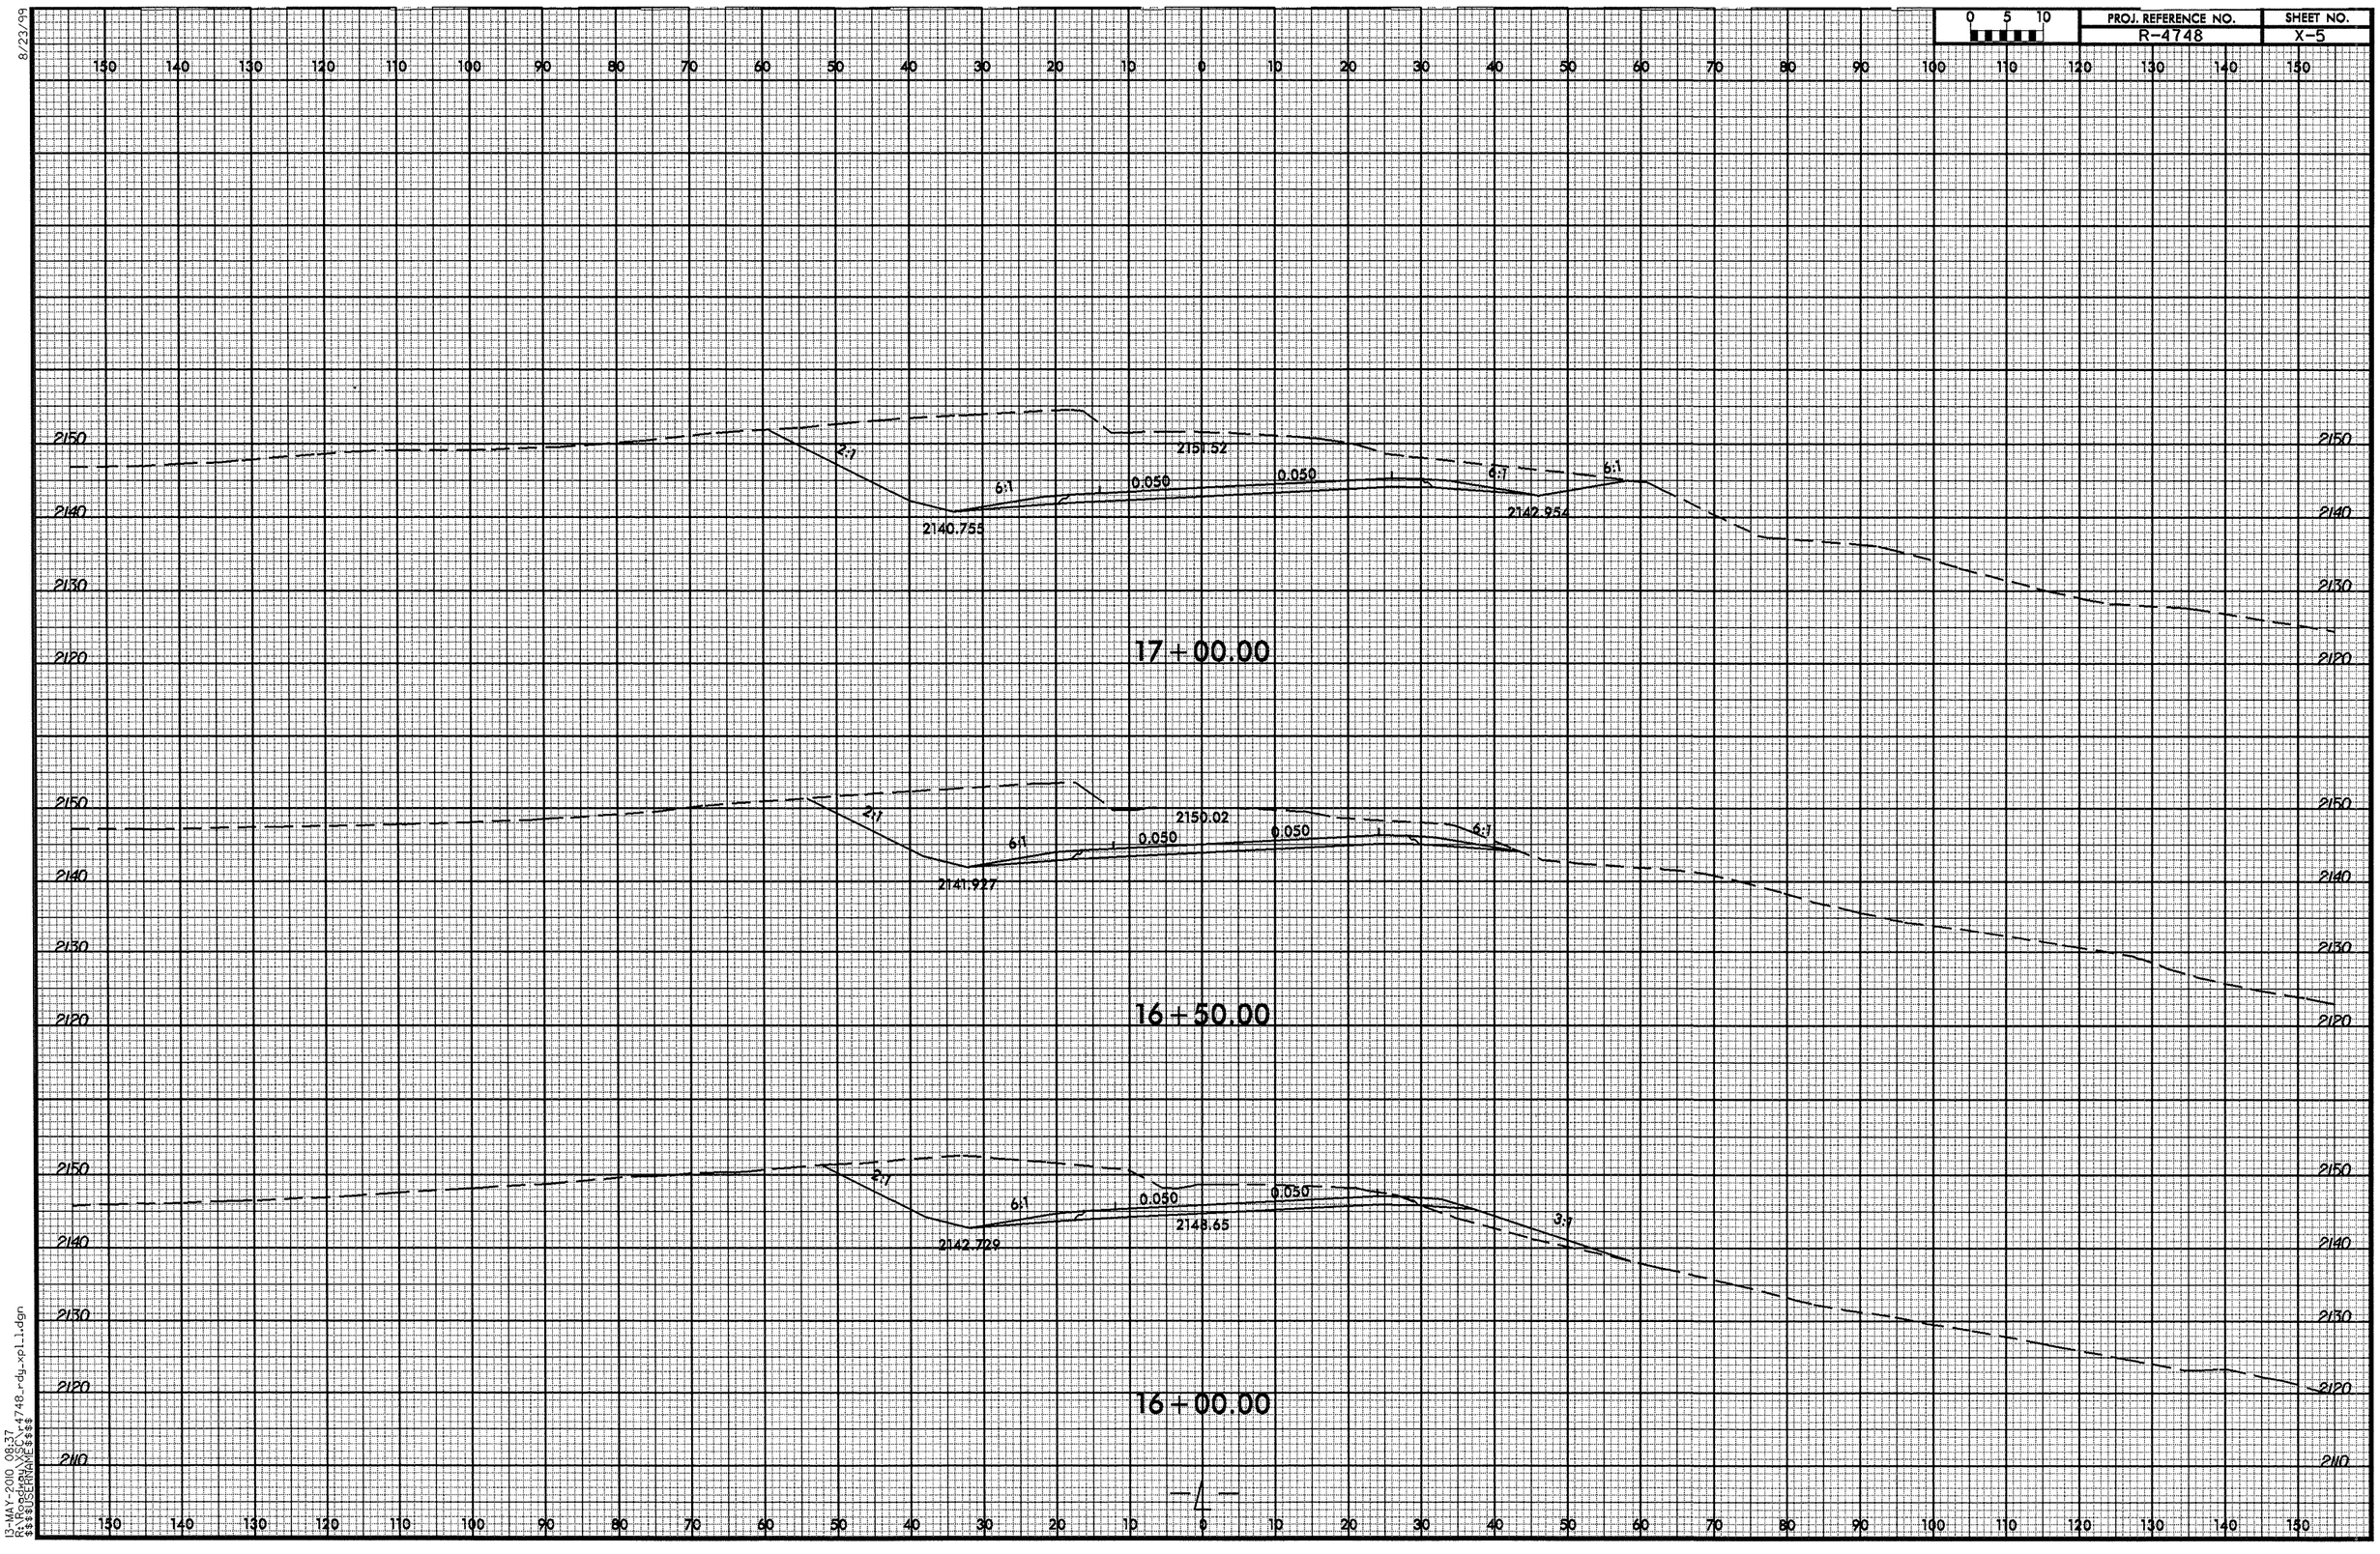

8/23/99

13-MAY-2010 08:37
R:\Roadway\XSC\r4748_rdy_xpl_1.dgn
$$$$USERNAME$$$$

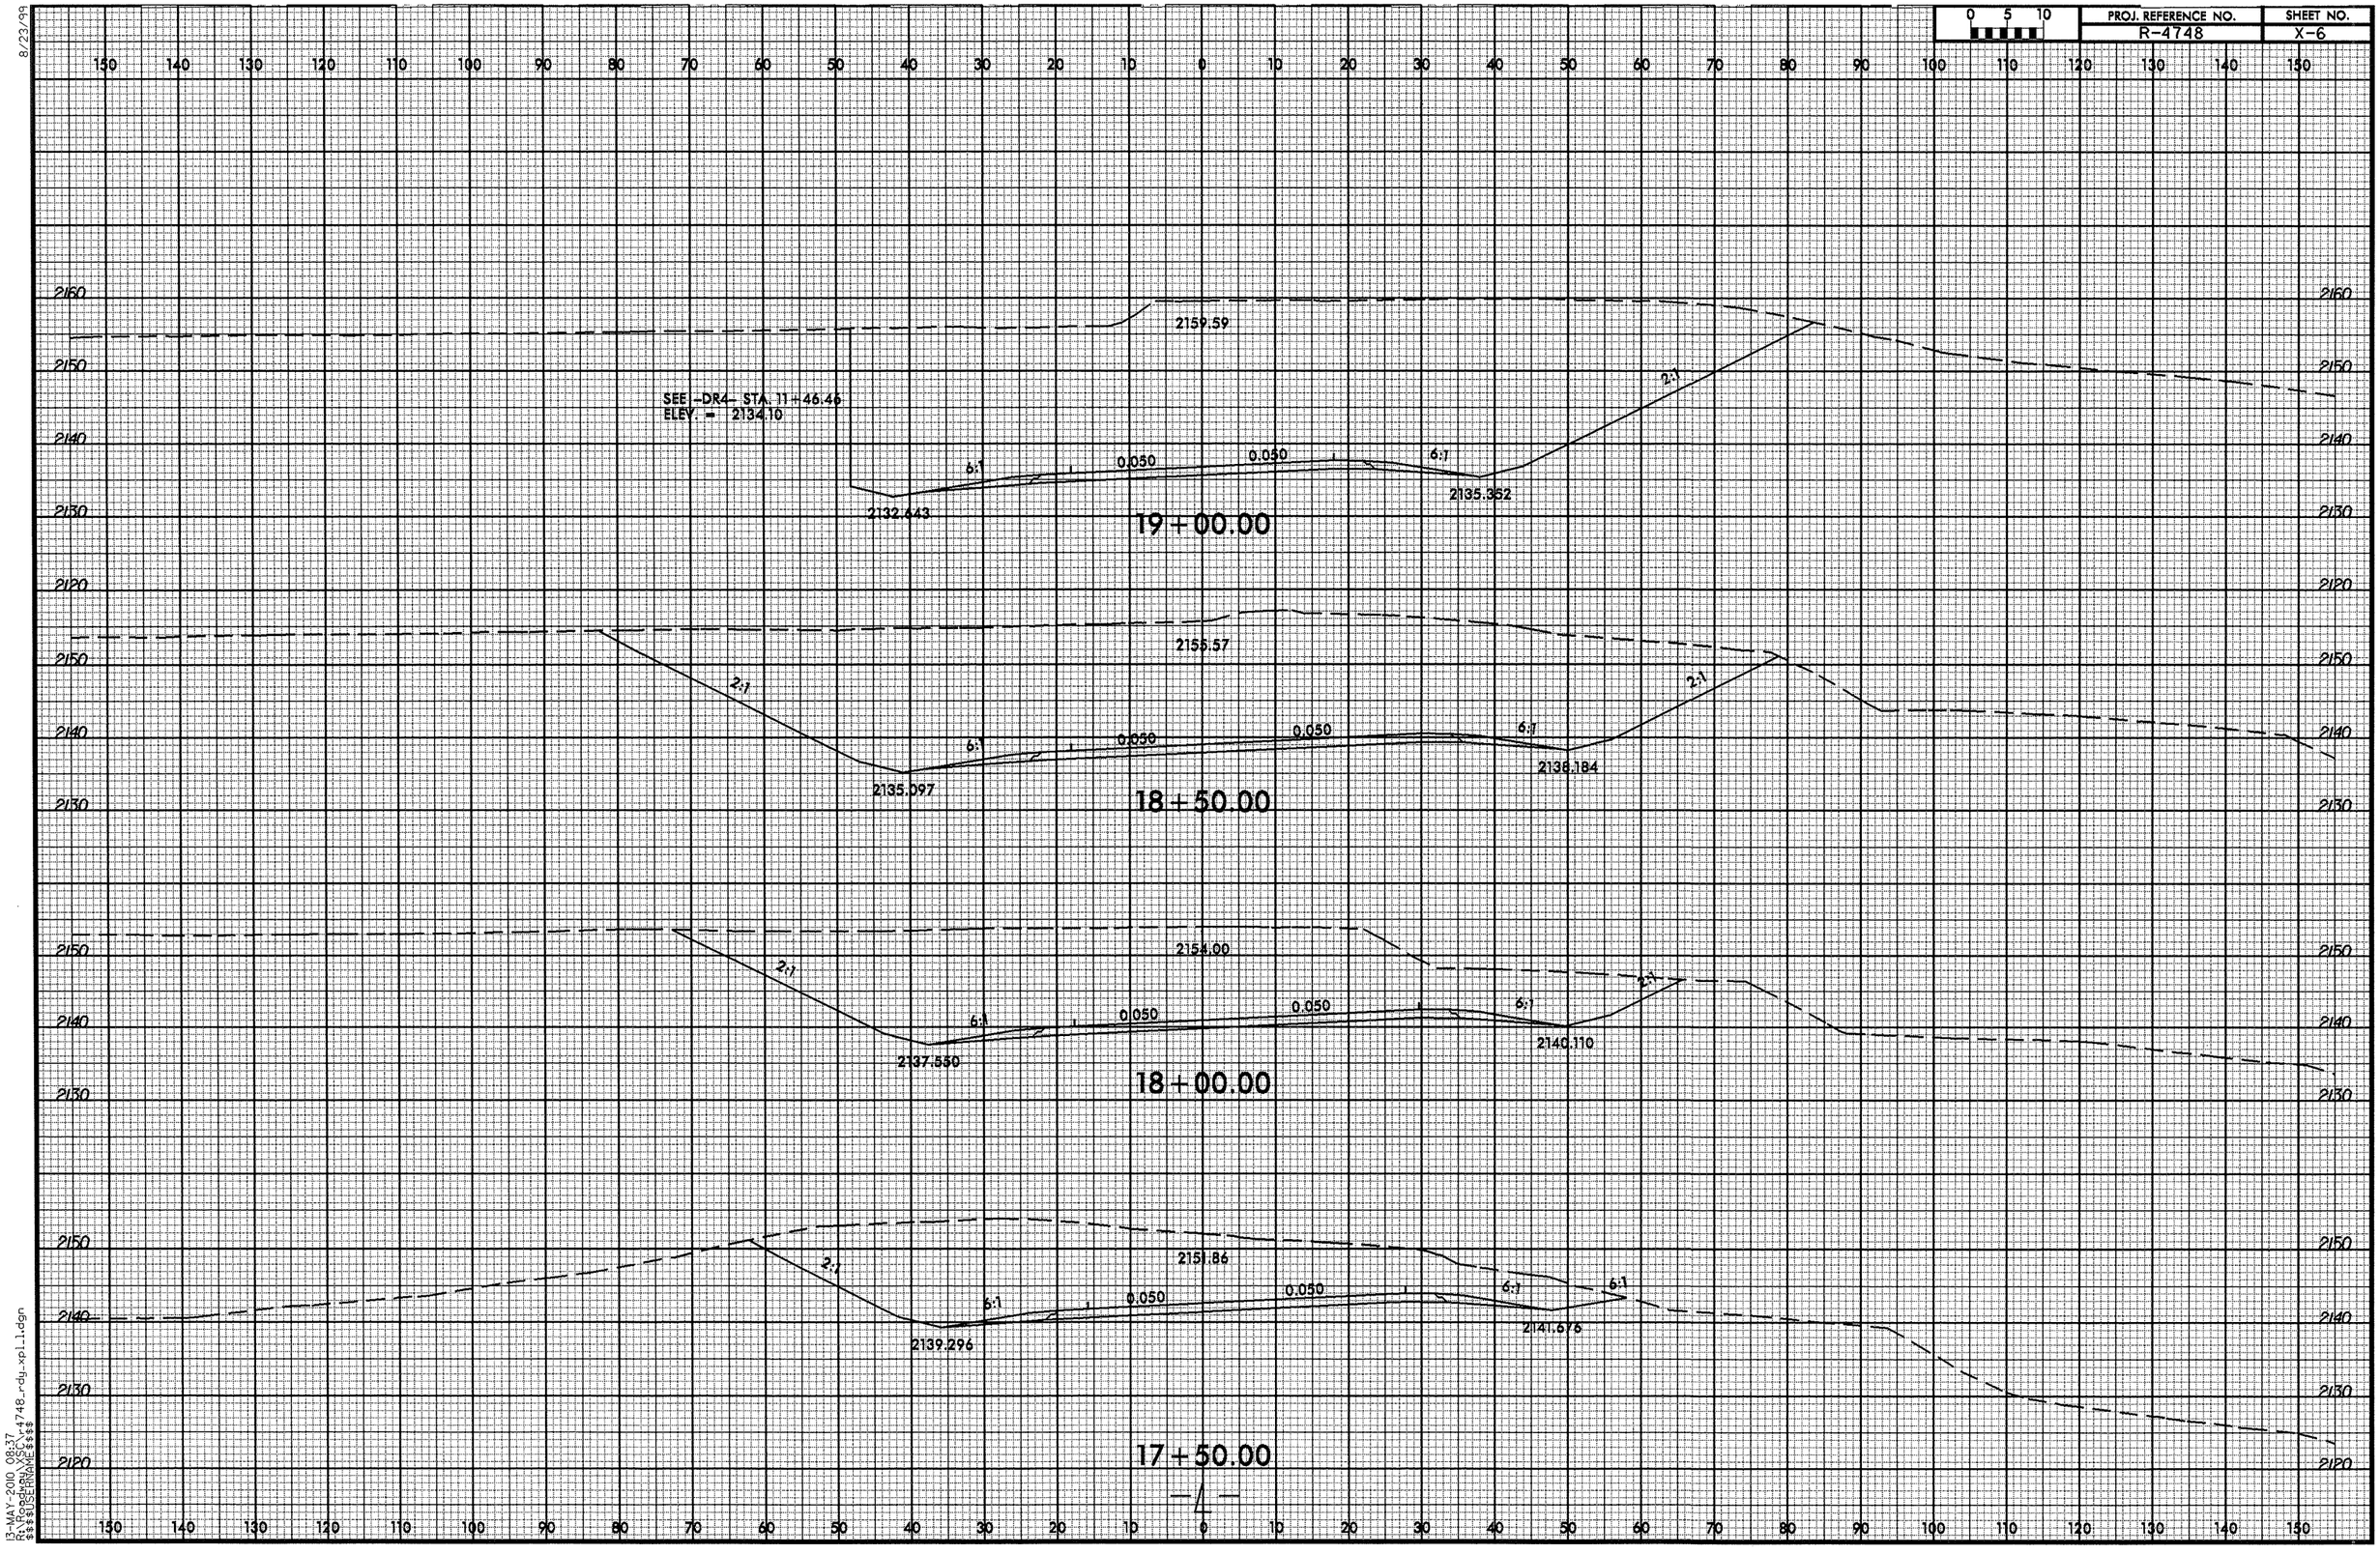

8/23/99

13-MAY-2010 08:37
R:\Roadway\XSC\r4748_rdy_xpl_1.dgn
$$$$USERNAME$$$$

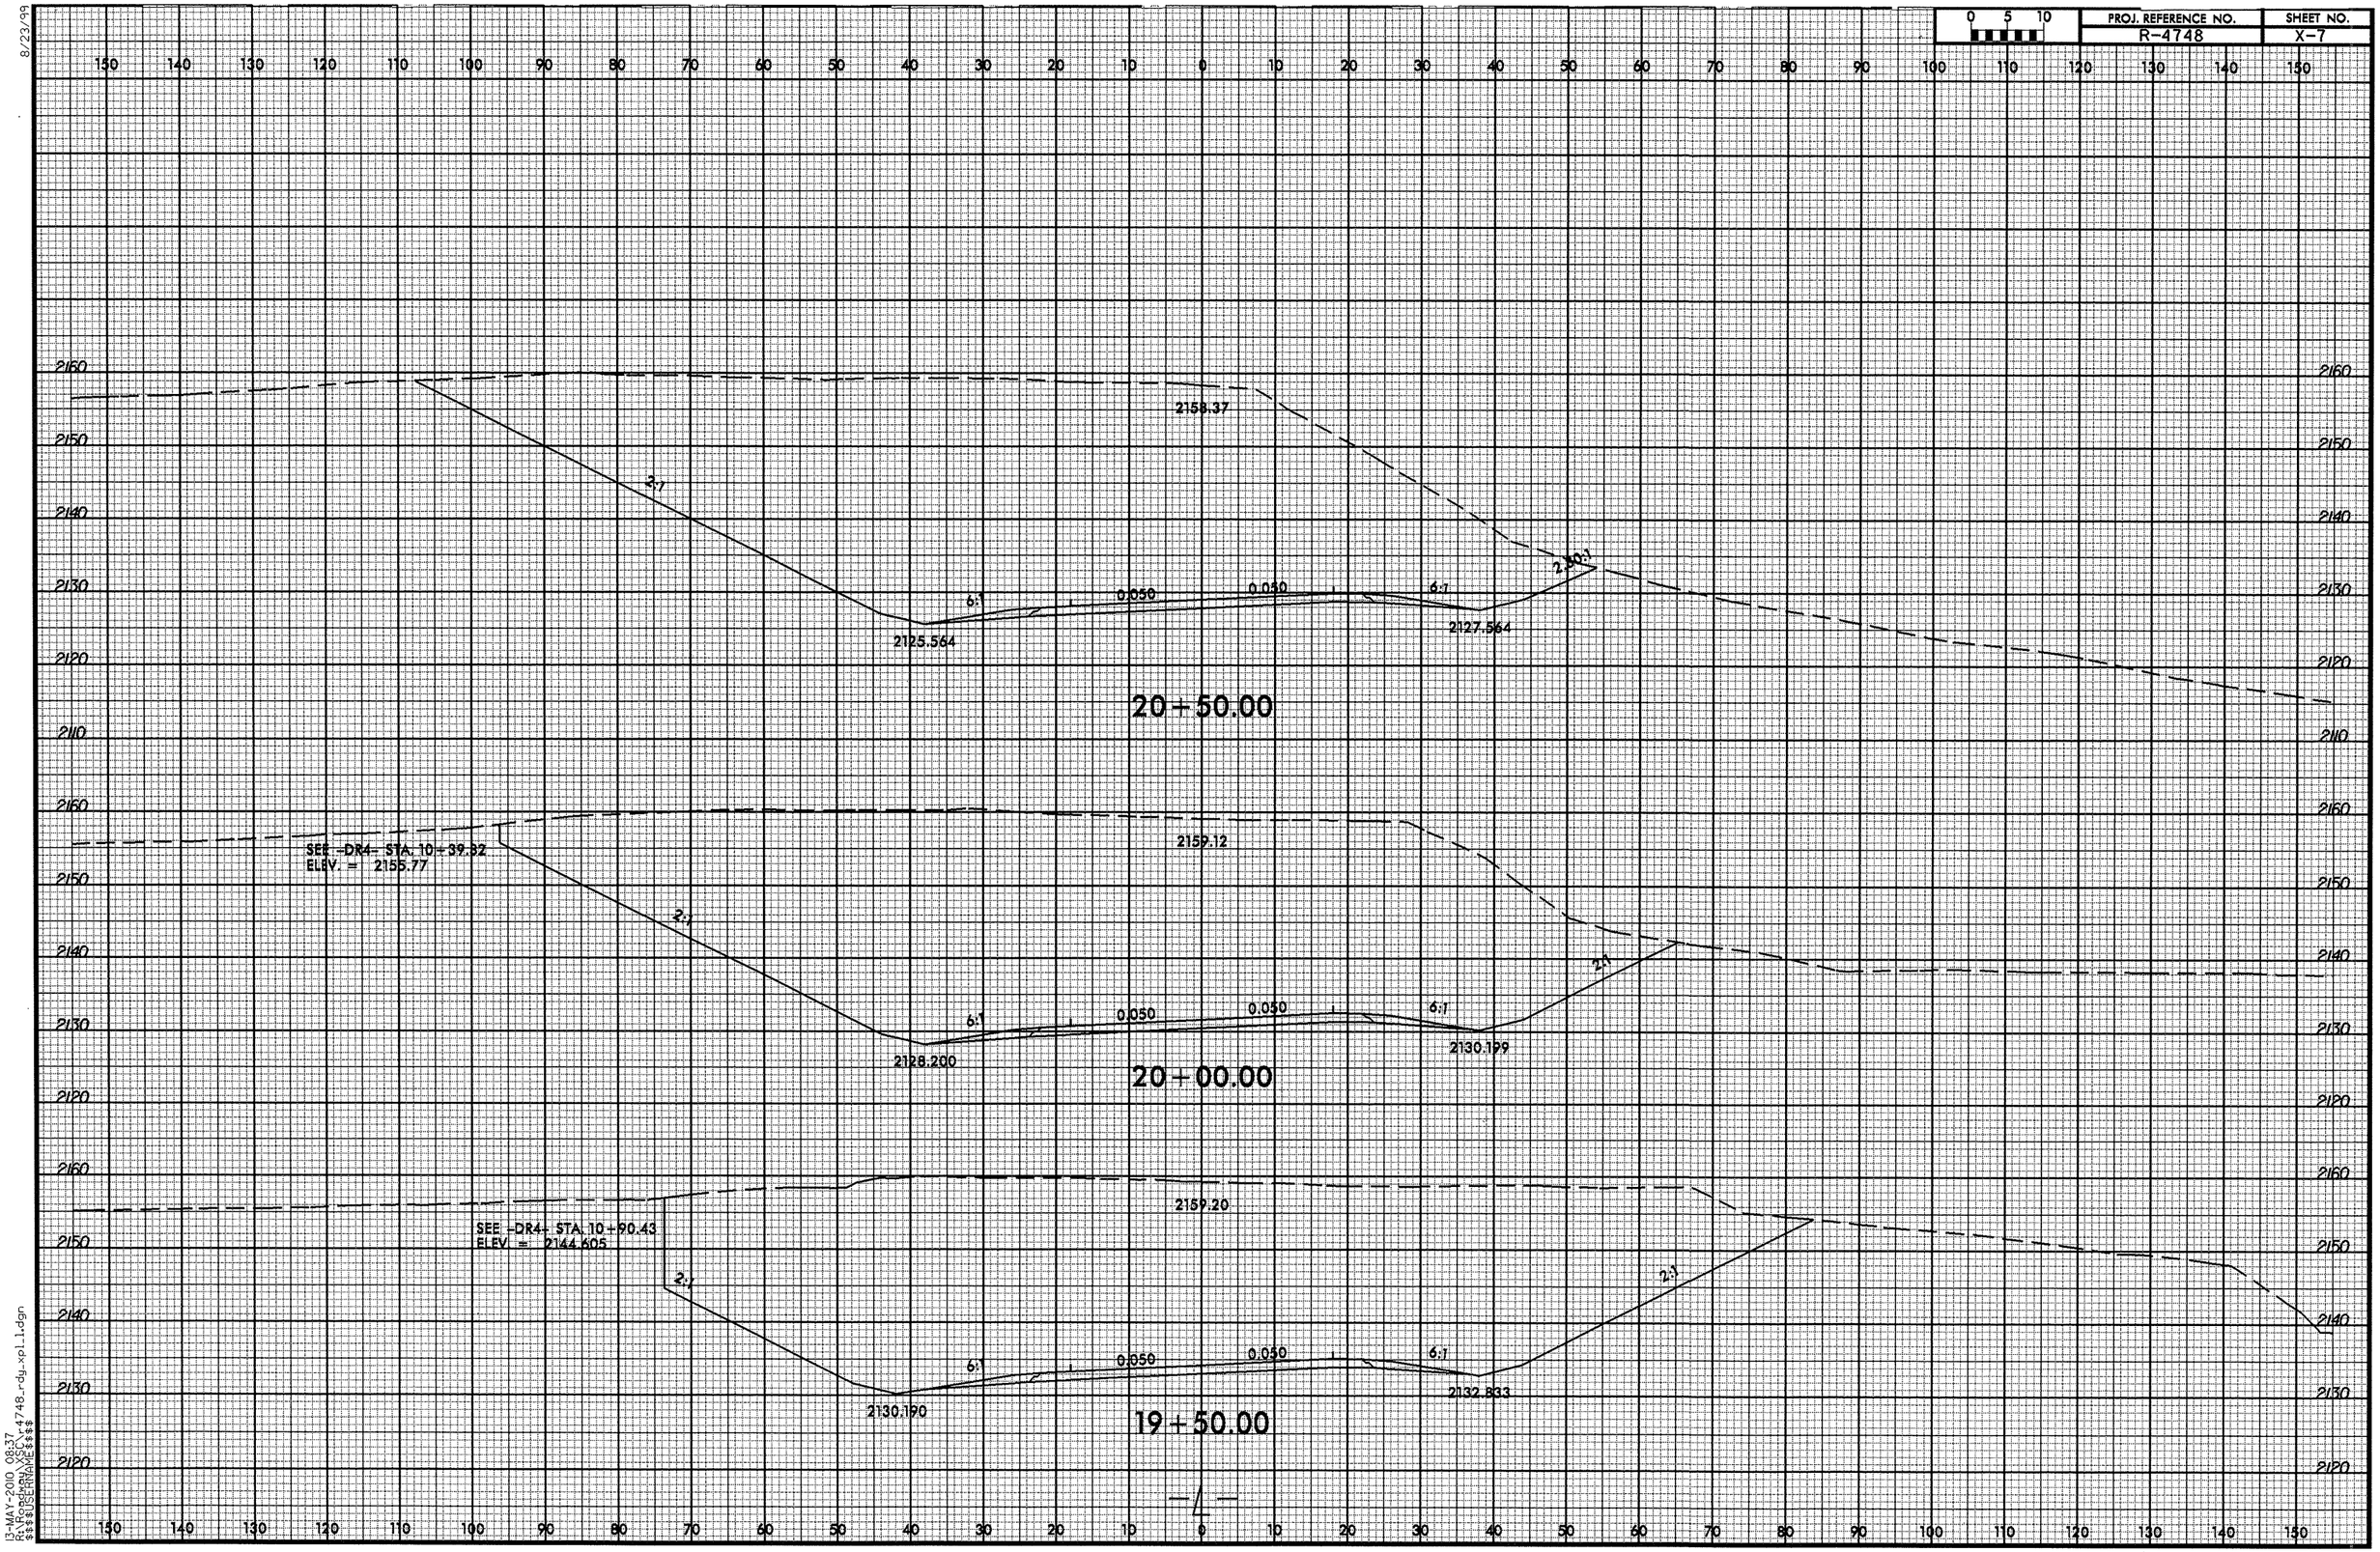

8/23/99

13-MAY-2010 08:37
R:\Roadway\XSC\r4748_rdy_xpl_1.dgn
$$$$USERNAME$$$$

8/23/99

0 5 10	PROJ. REFERENCE NO.	SHEET NO.
	R-4748	X-8

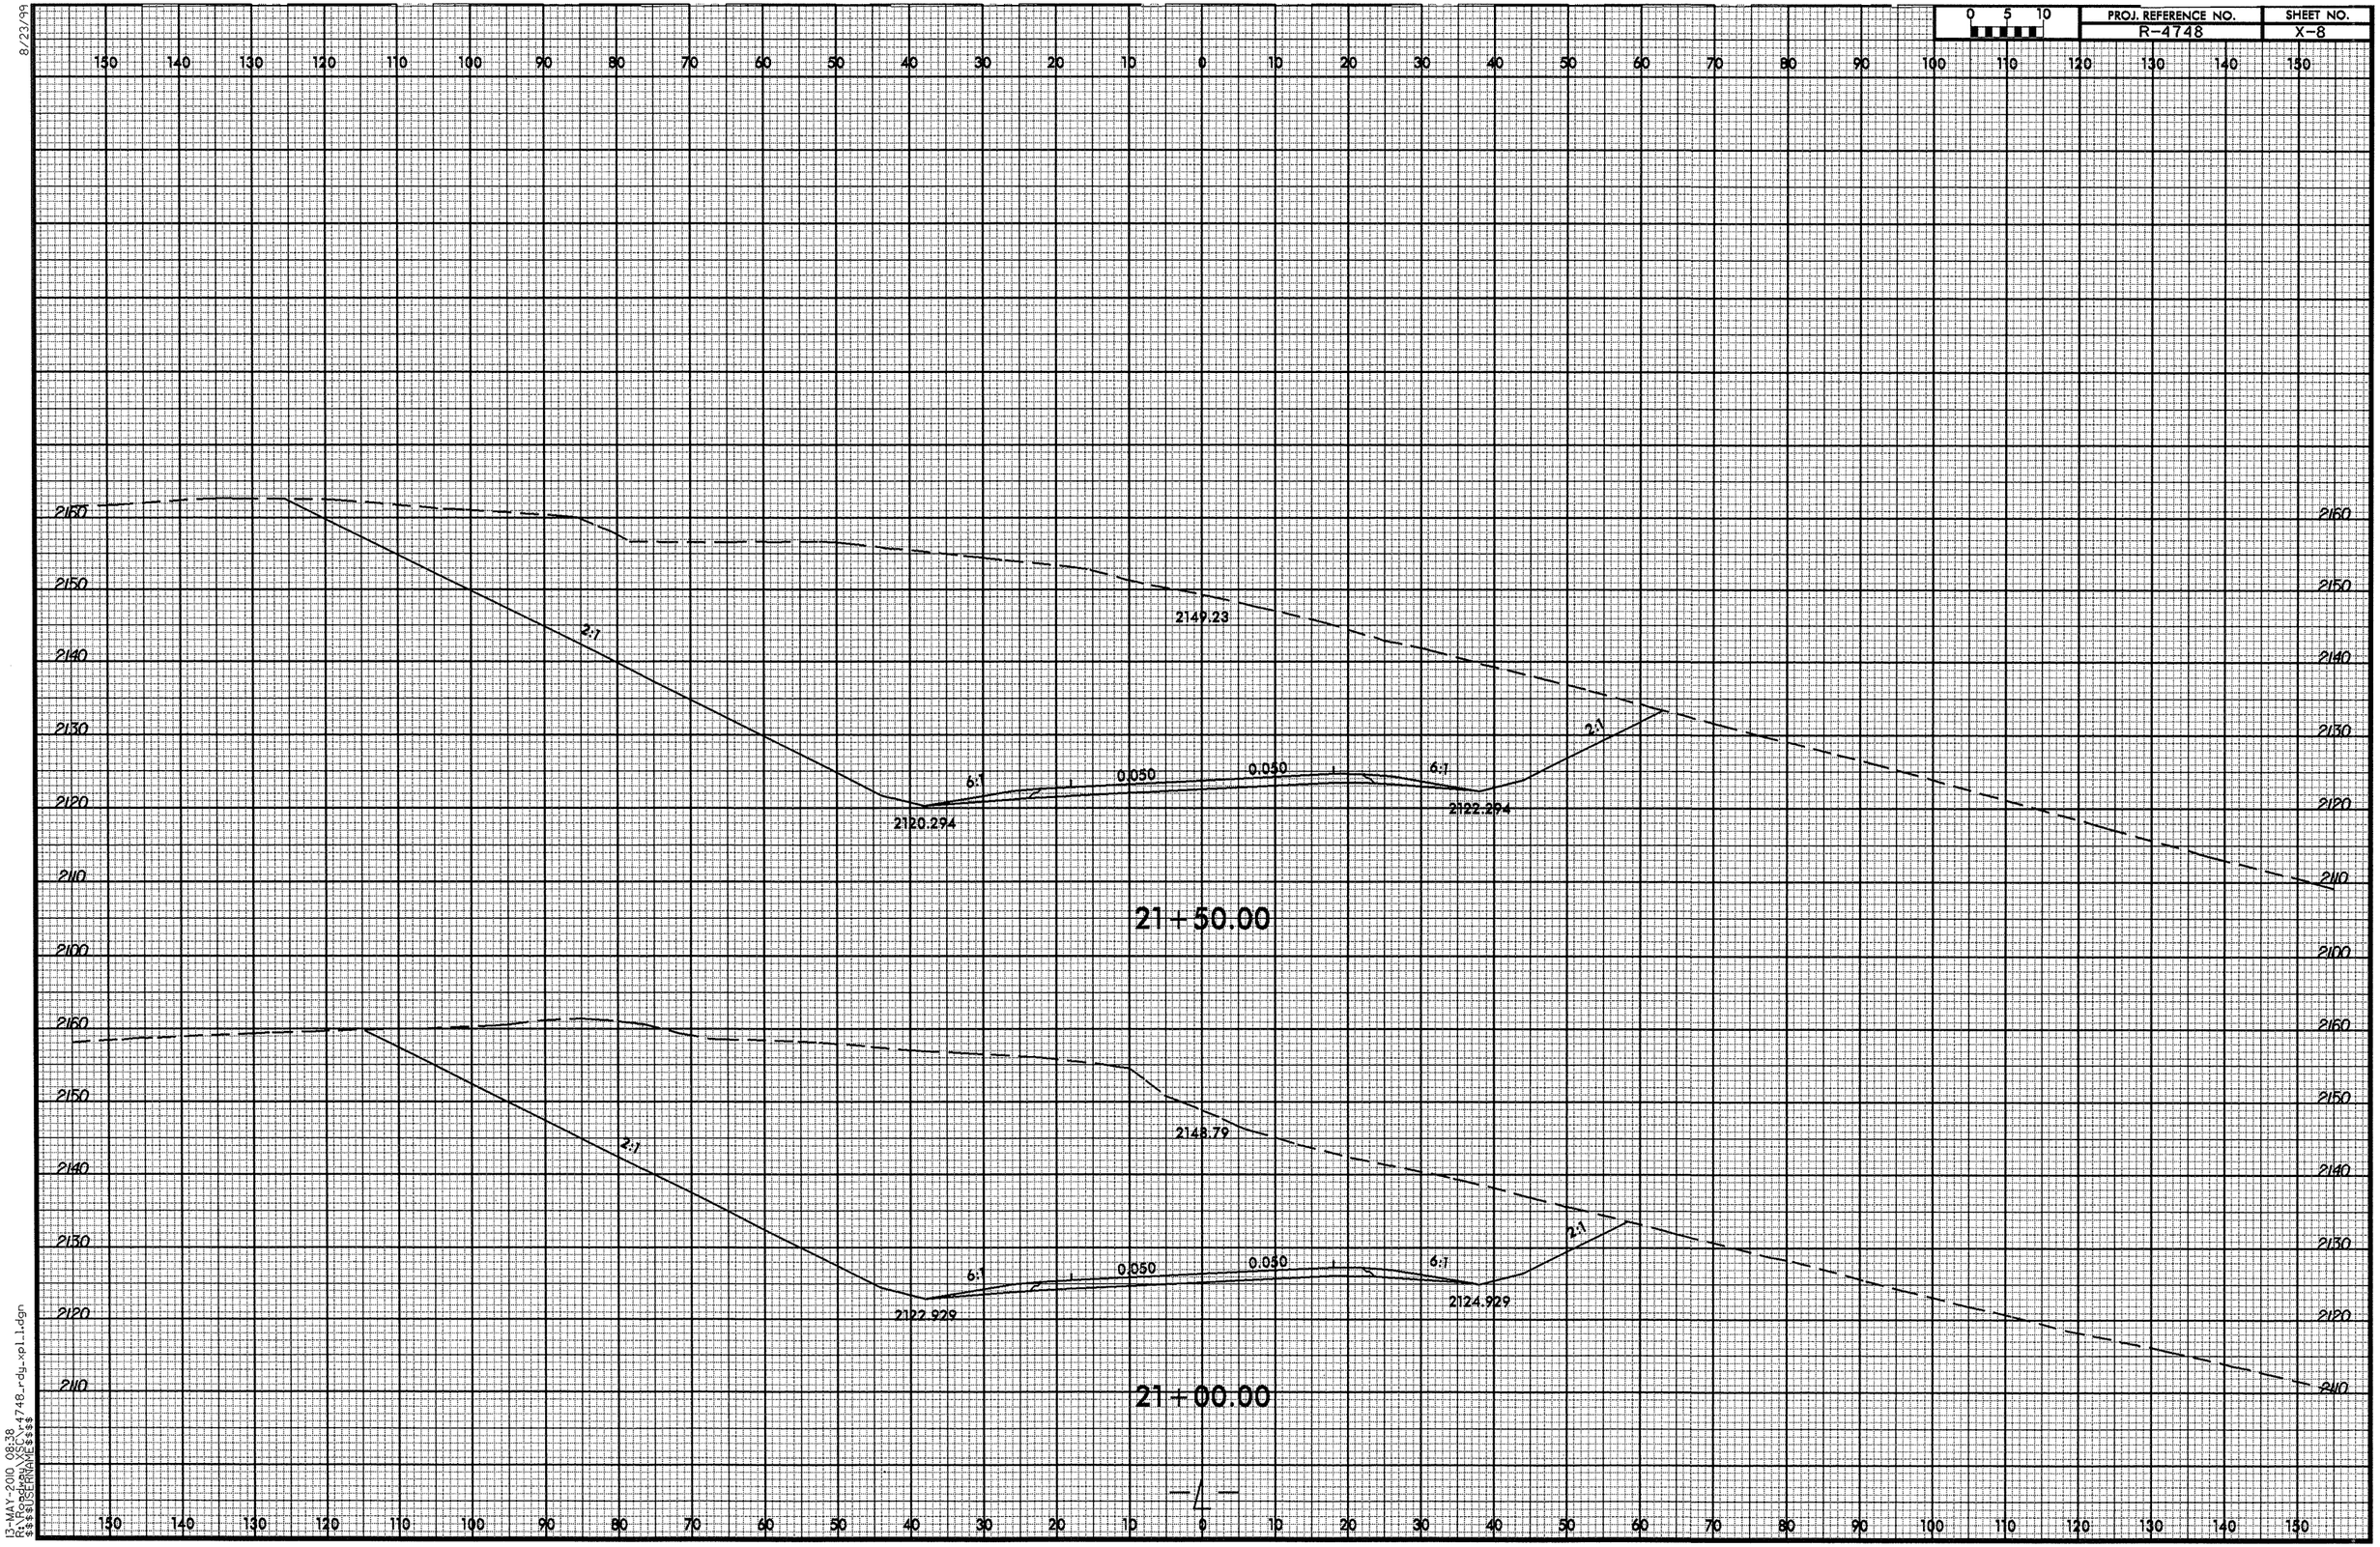

13-MAY-2010 08:38
R:\Proj\R4748_rdg_xpl1.dgn
$$$$USERNAME$$$$

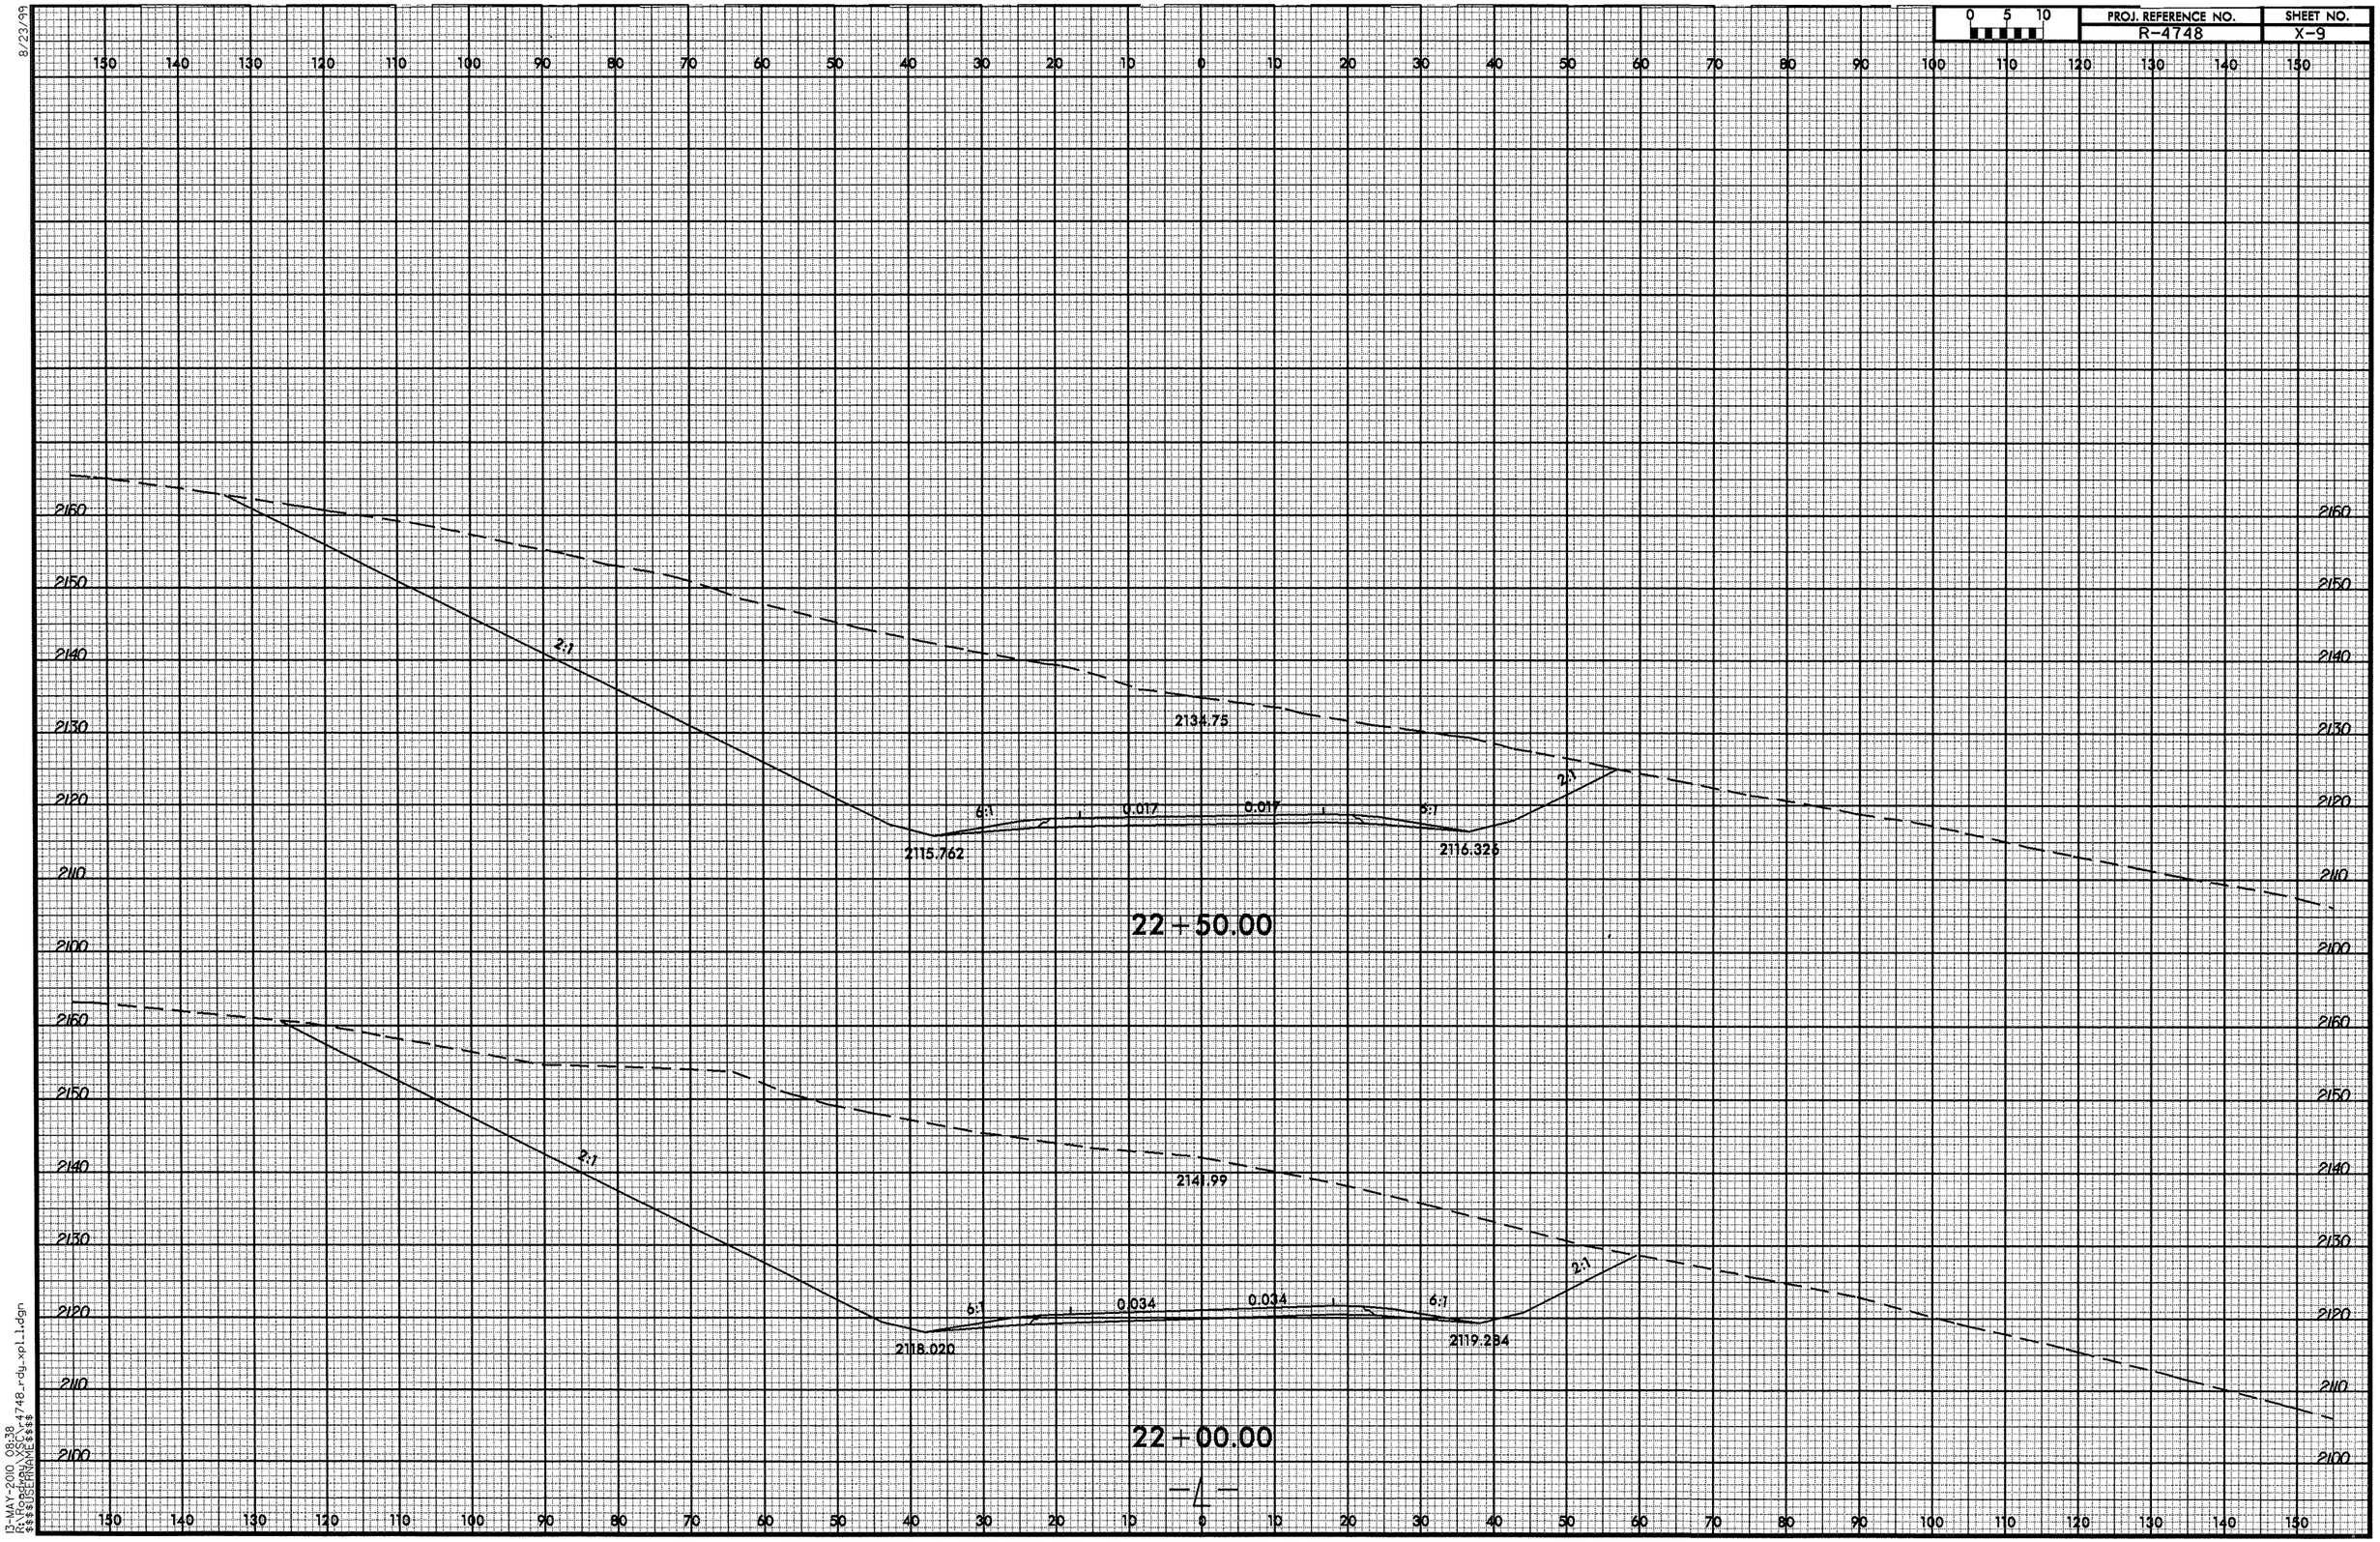

8/23/99

13-MAY-2010 08:38
R:\Roadway\XSC\r4748_rdy_xpl_1.dgn
$$$$USERNAME$$$$

8/23/99

0 5 10	PROJ. REFERENCE NO.	SHEET NO.
	R-4748	X-10

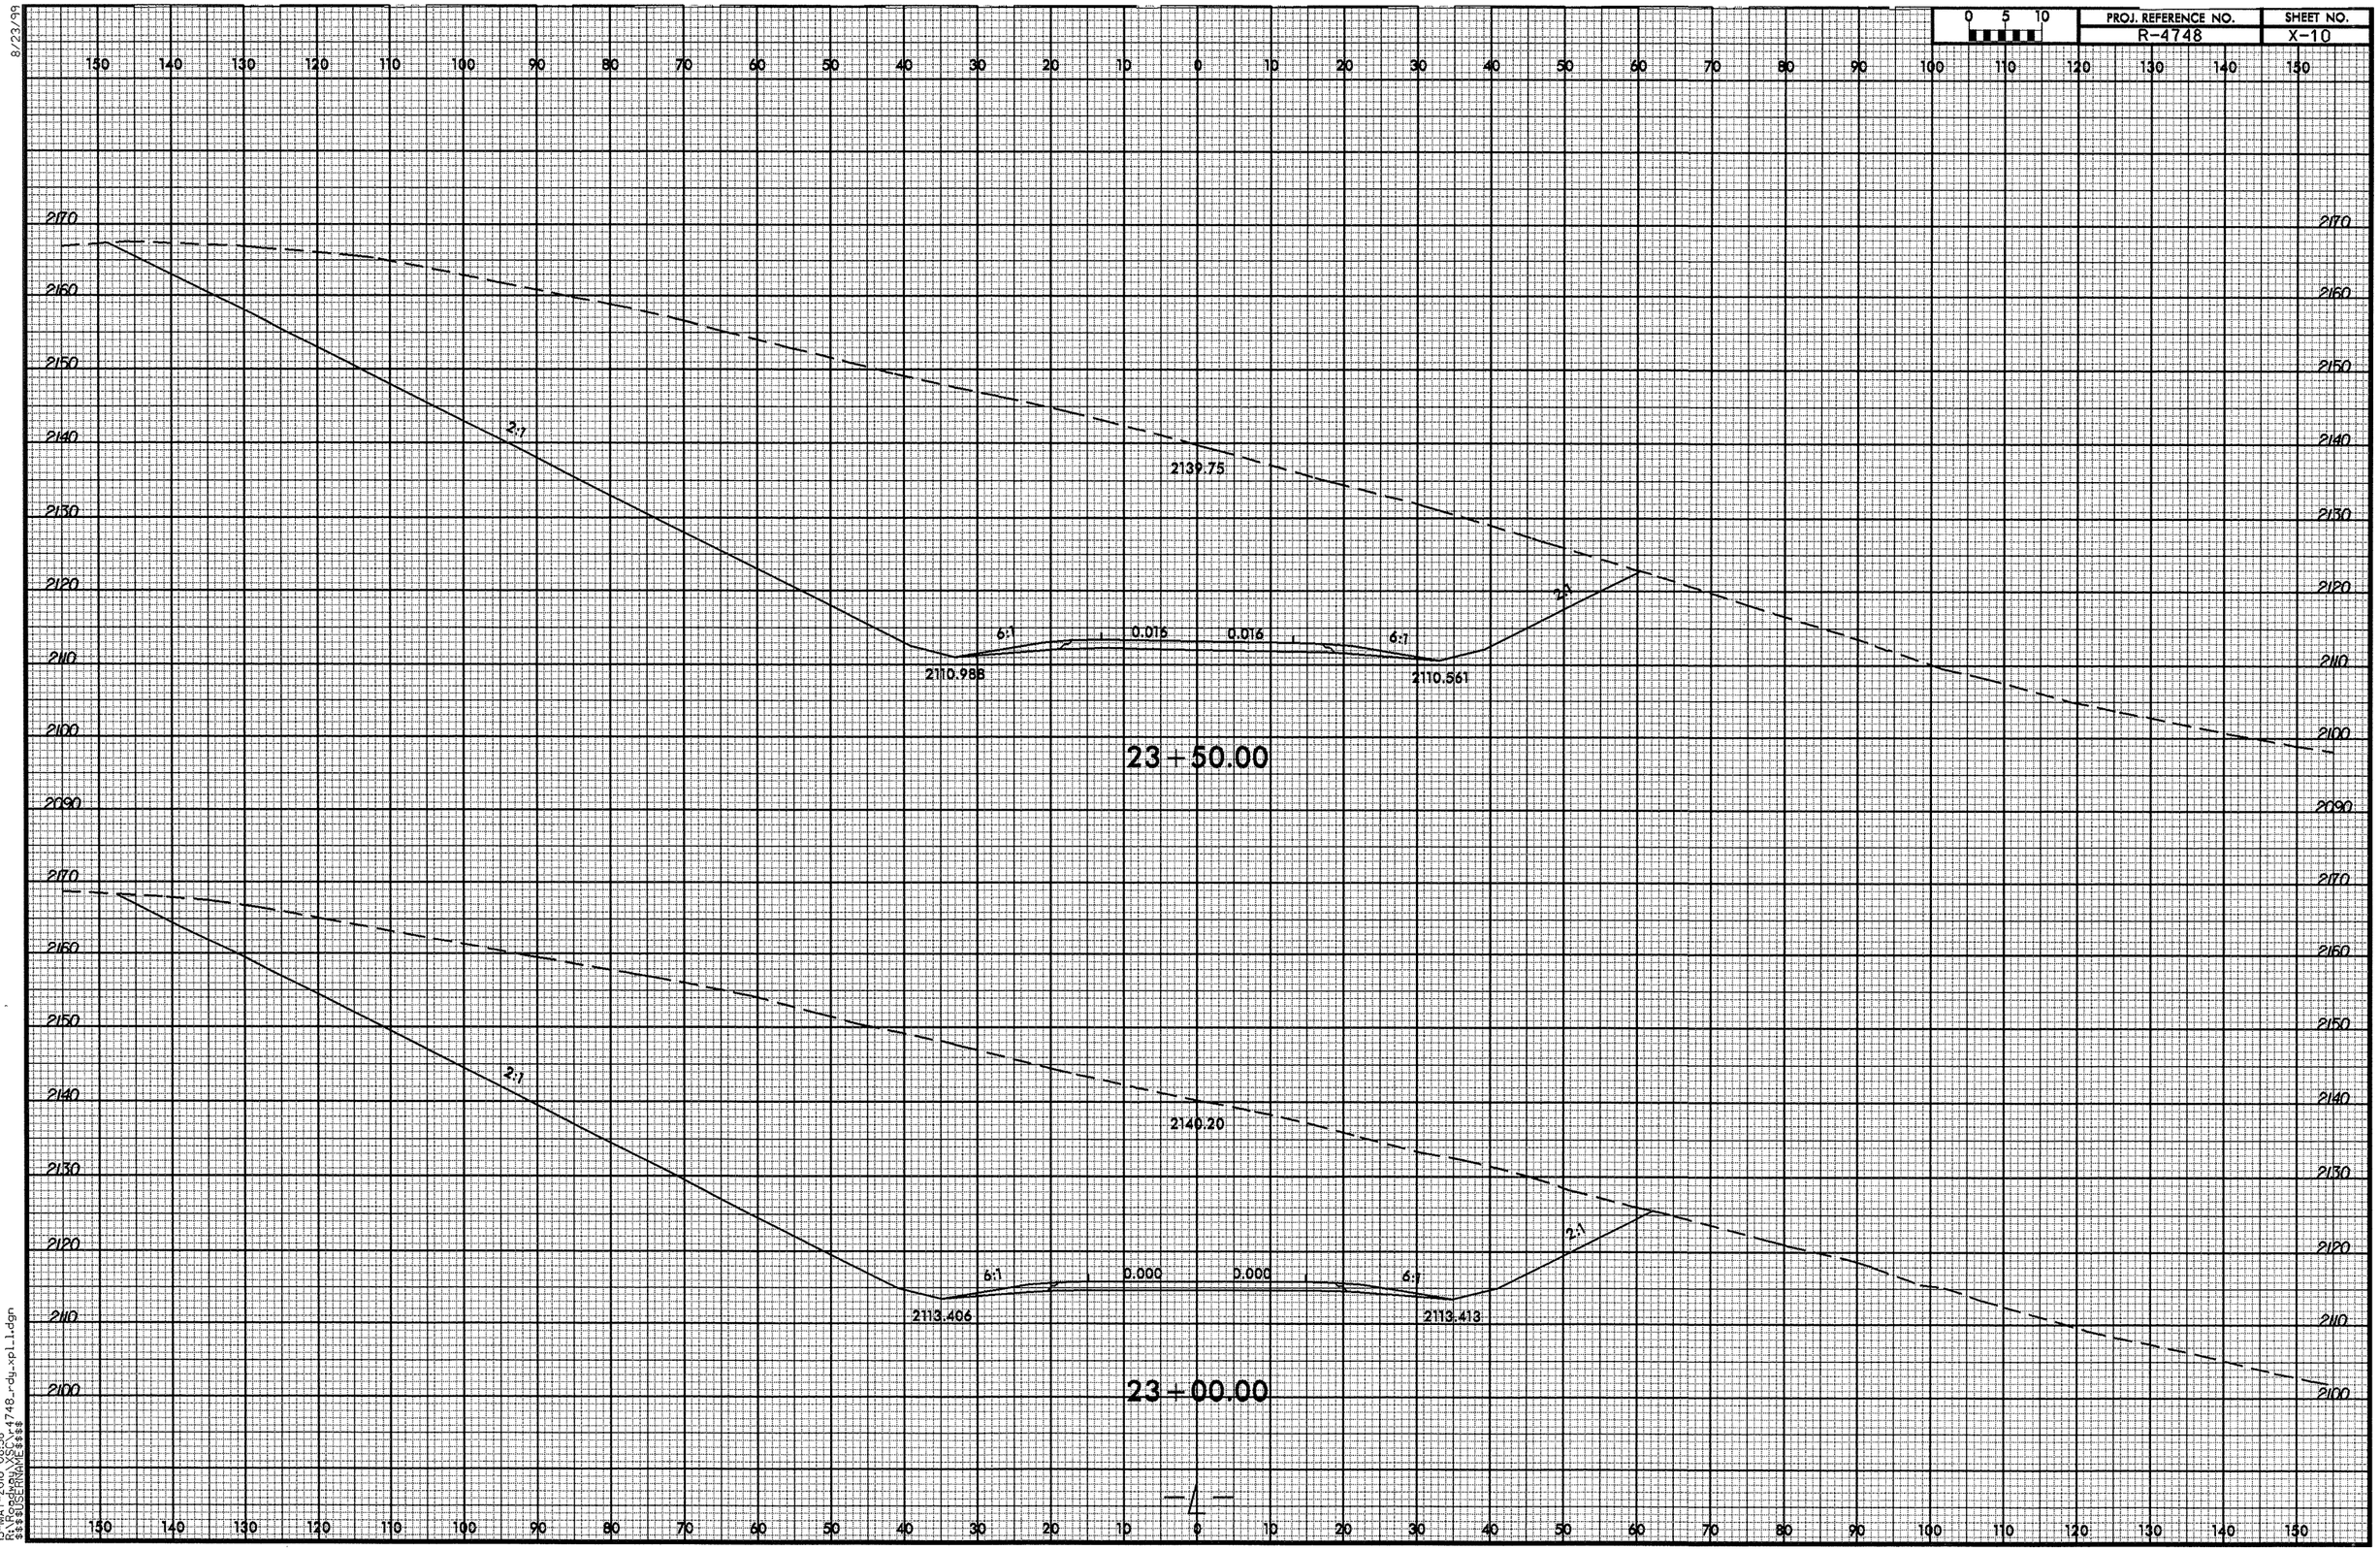

13-MAY-2010 08:38
R:\PROJECTS\R-4748_rdy_xpl1.dgn
$$$$USERNAME$$$$

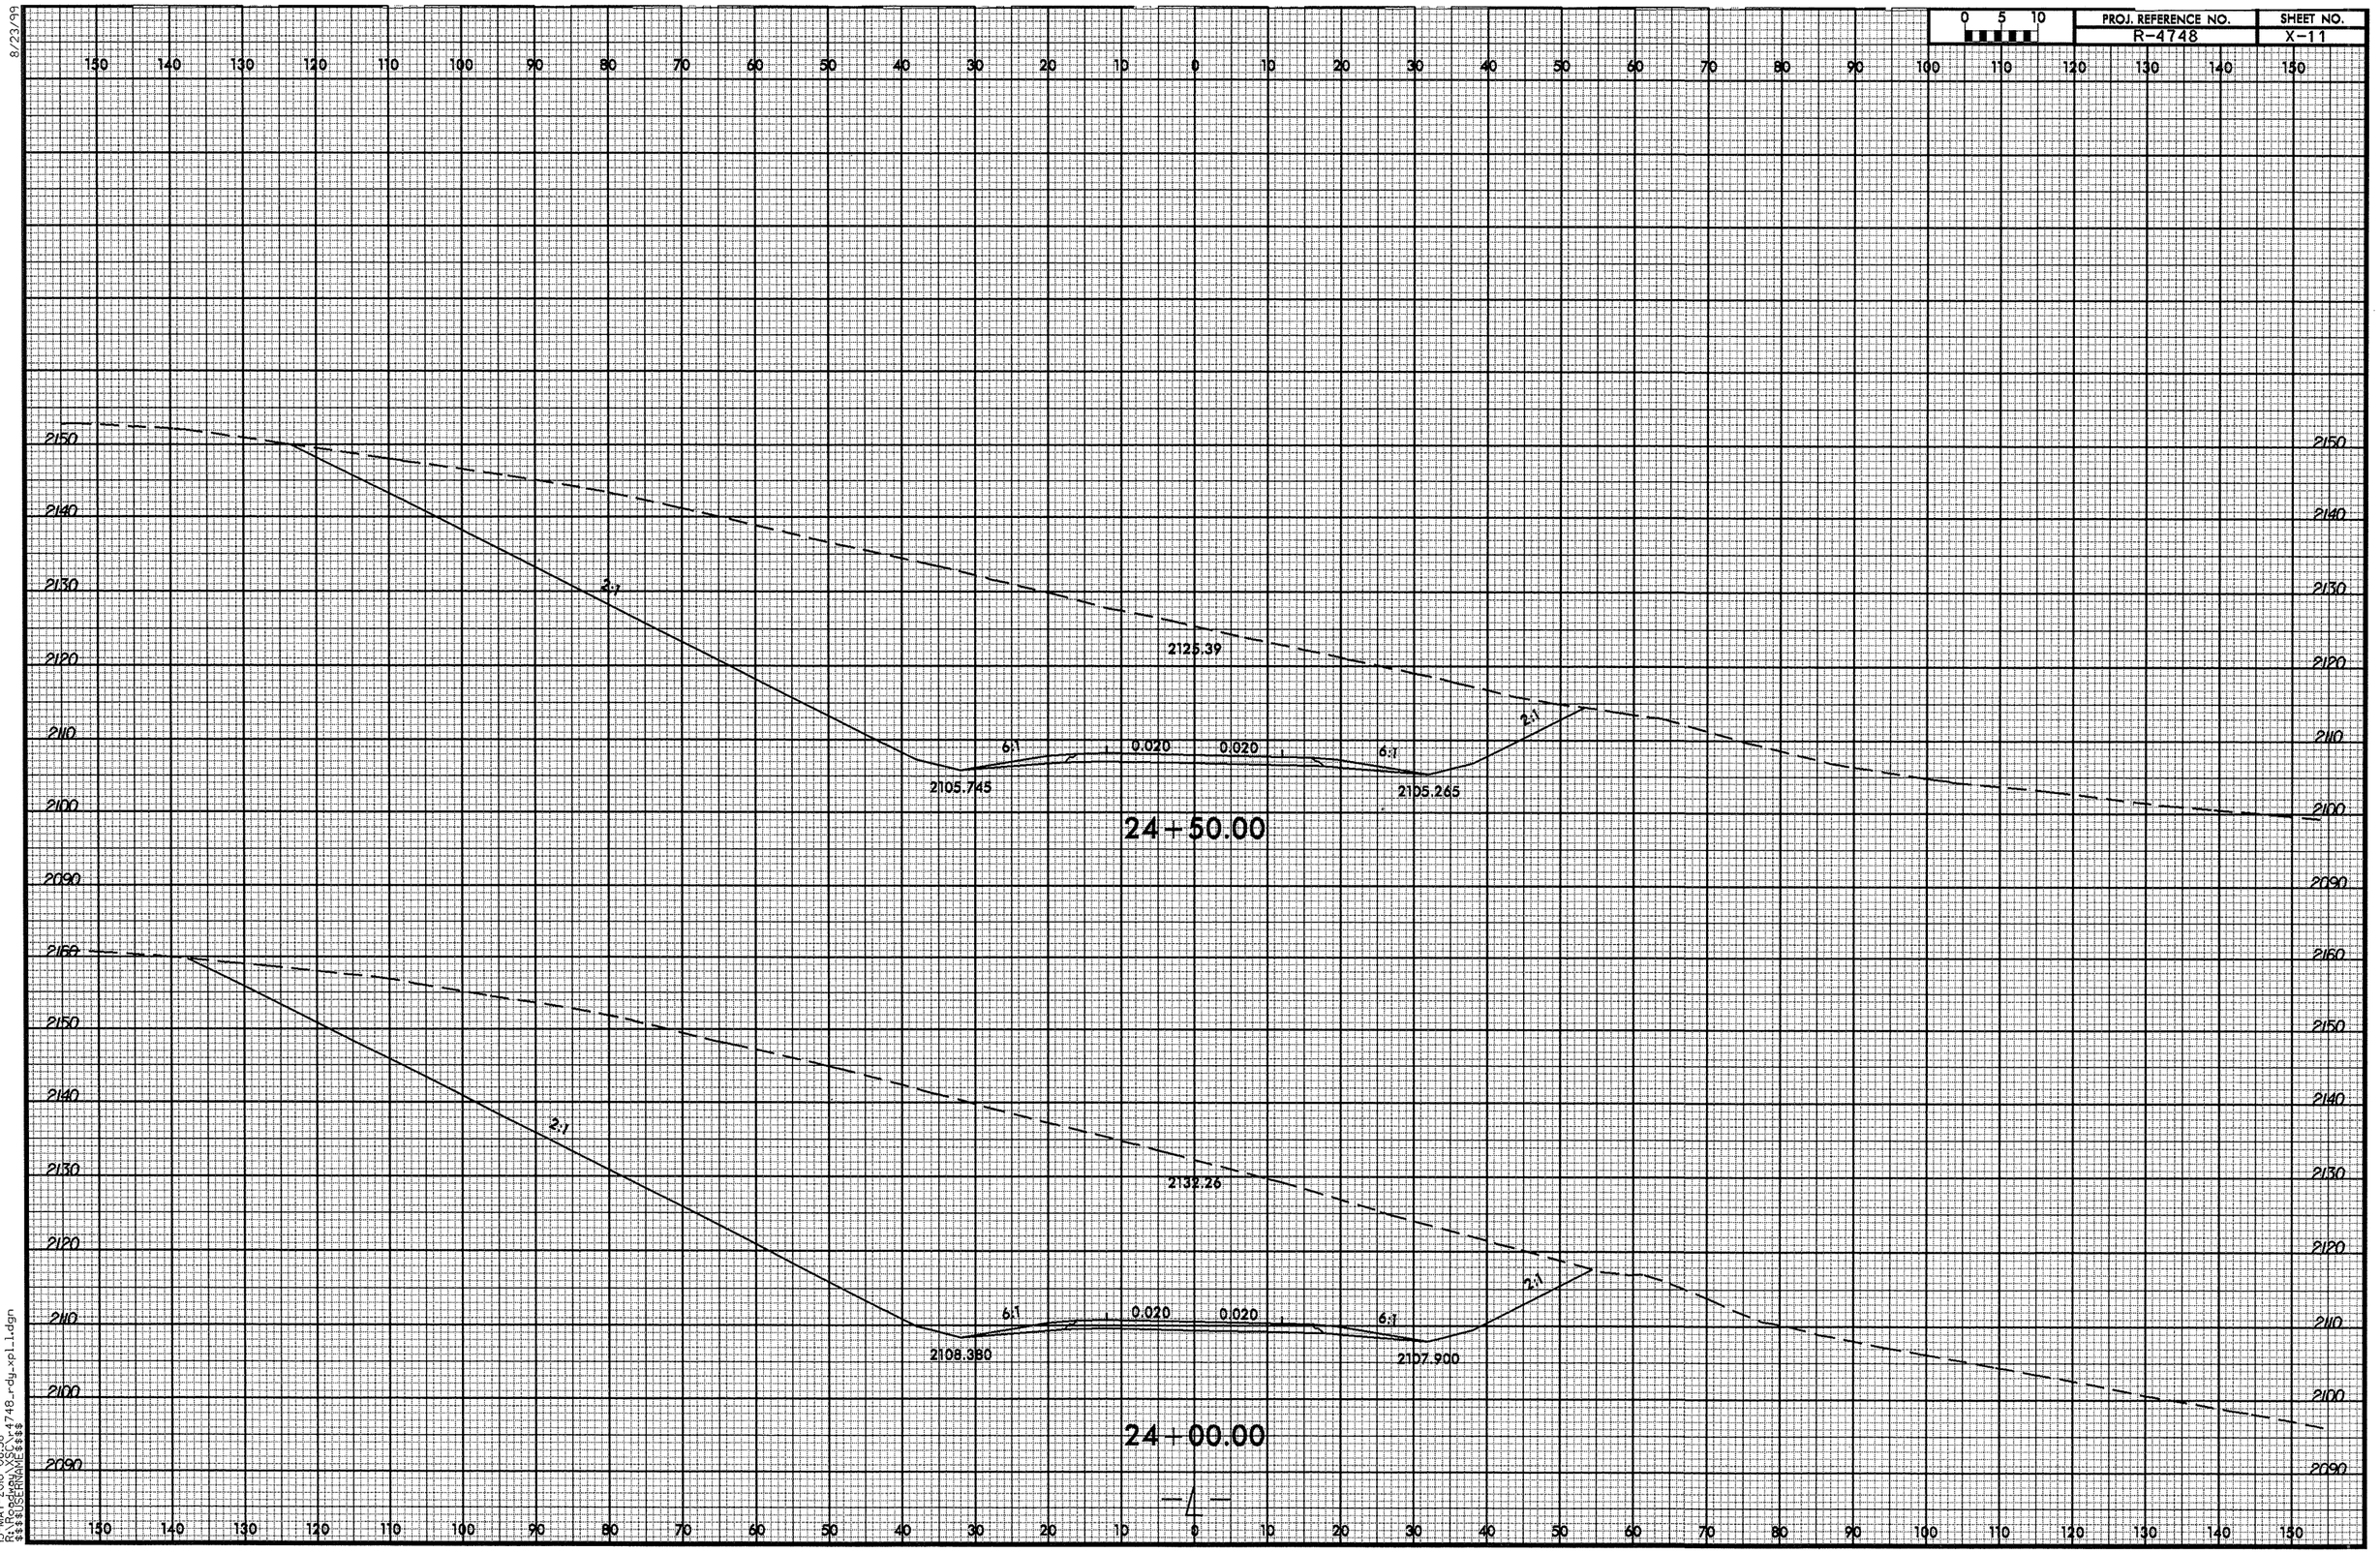

8/23/99
13-MAY-2010 08:38
R:\Roadway\XSC\r4748_rdy_xpl_1.dgn
$$$$USERNAME$$$$

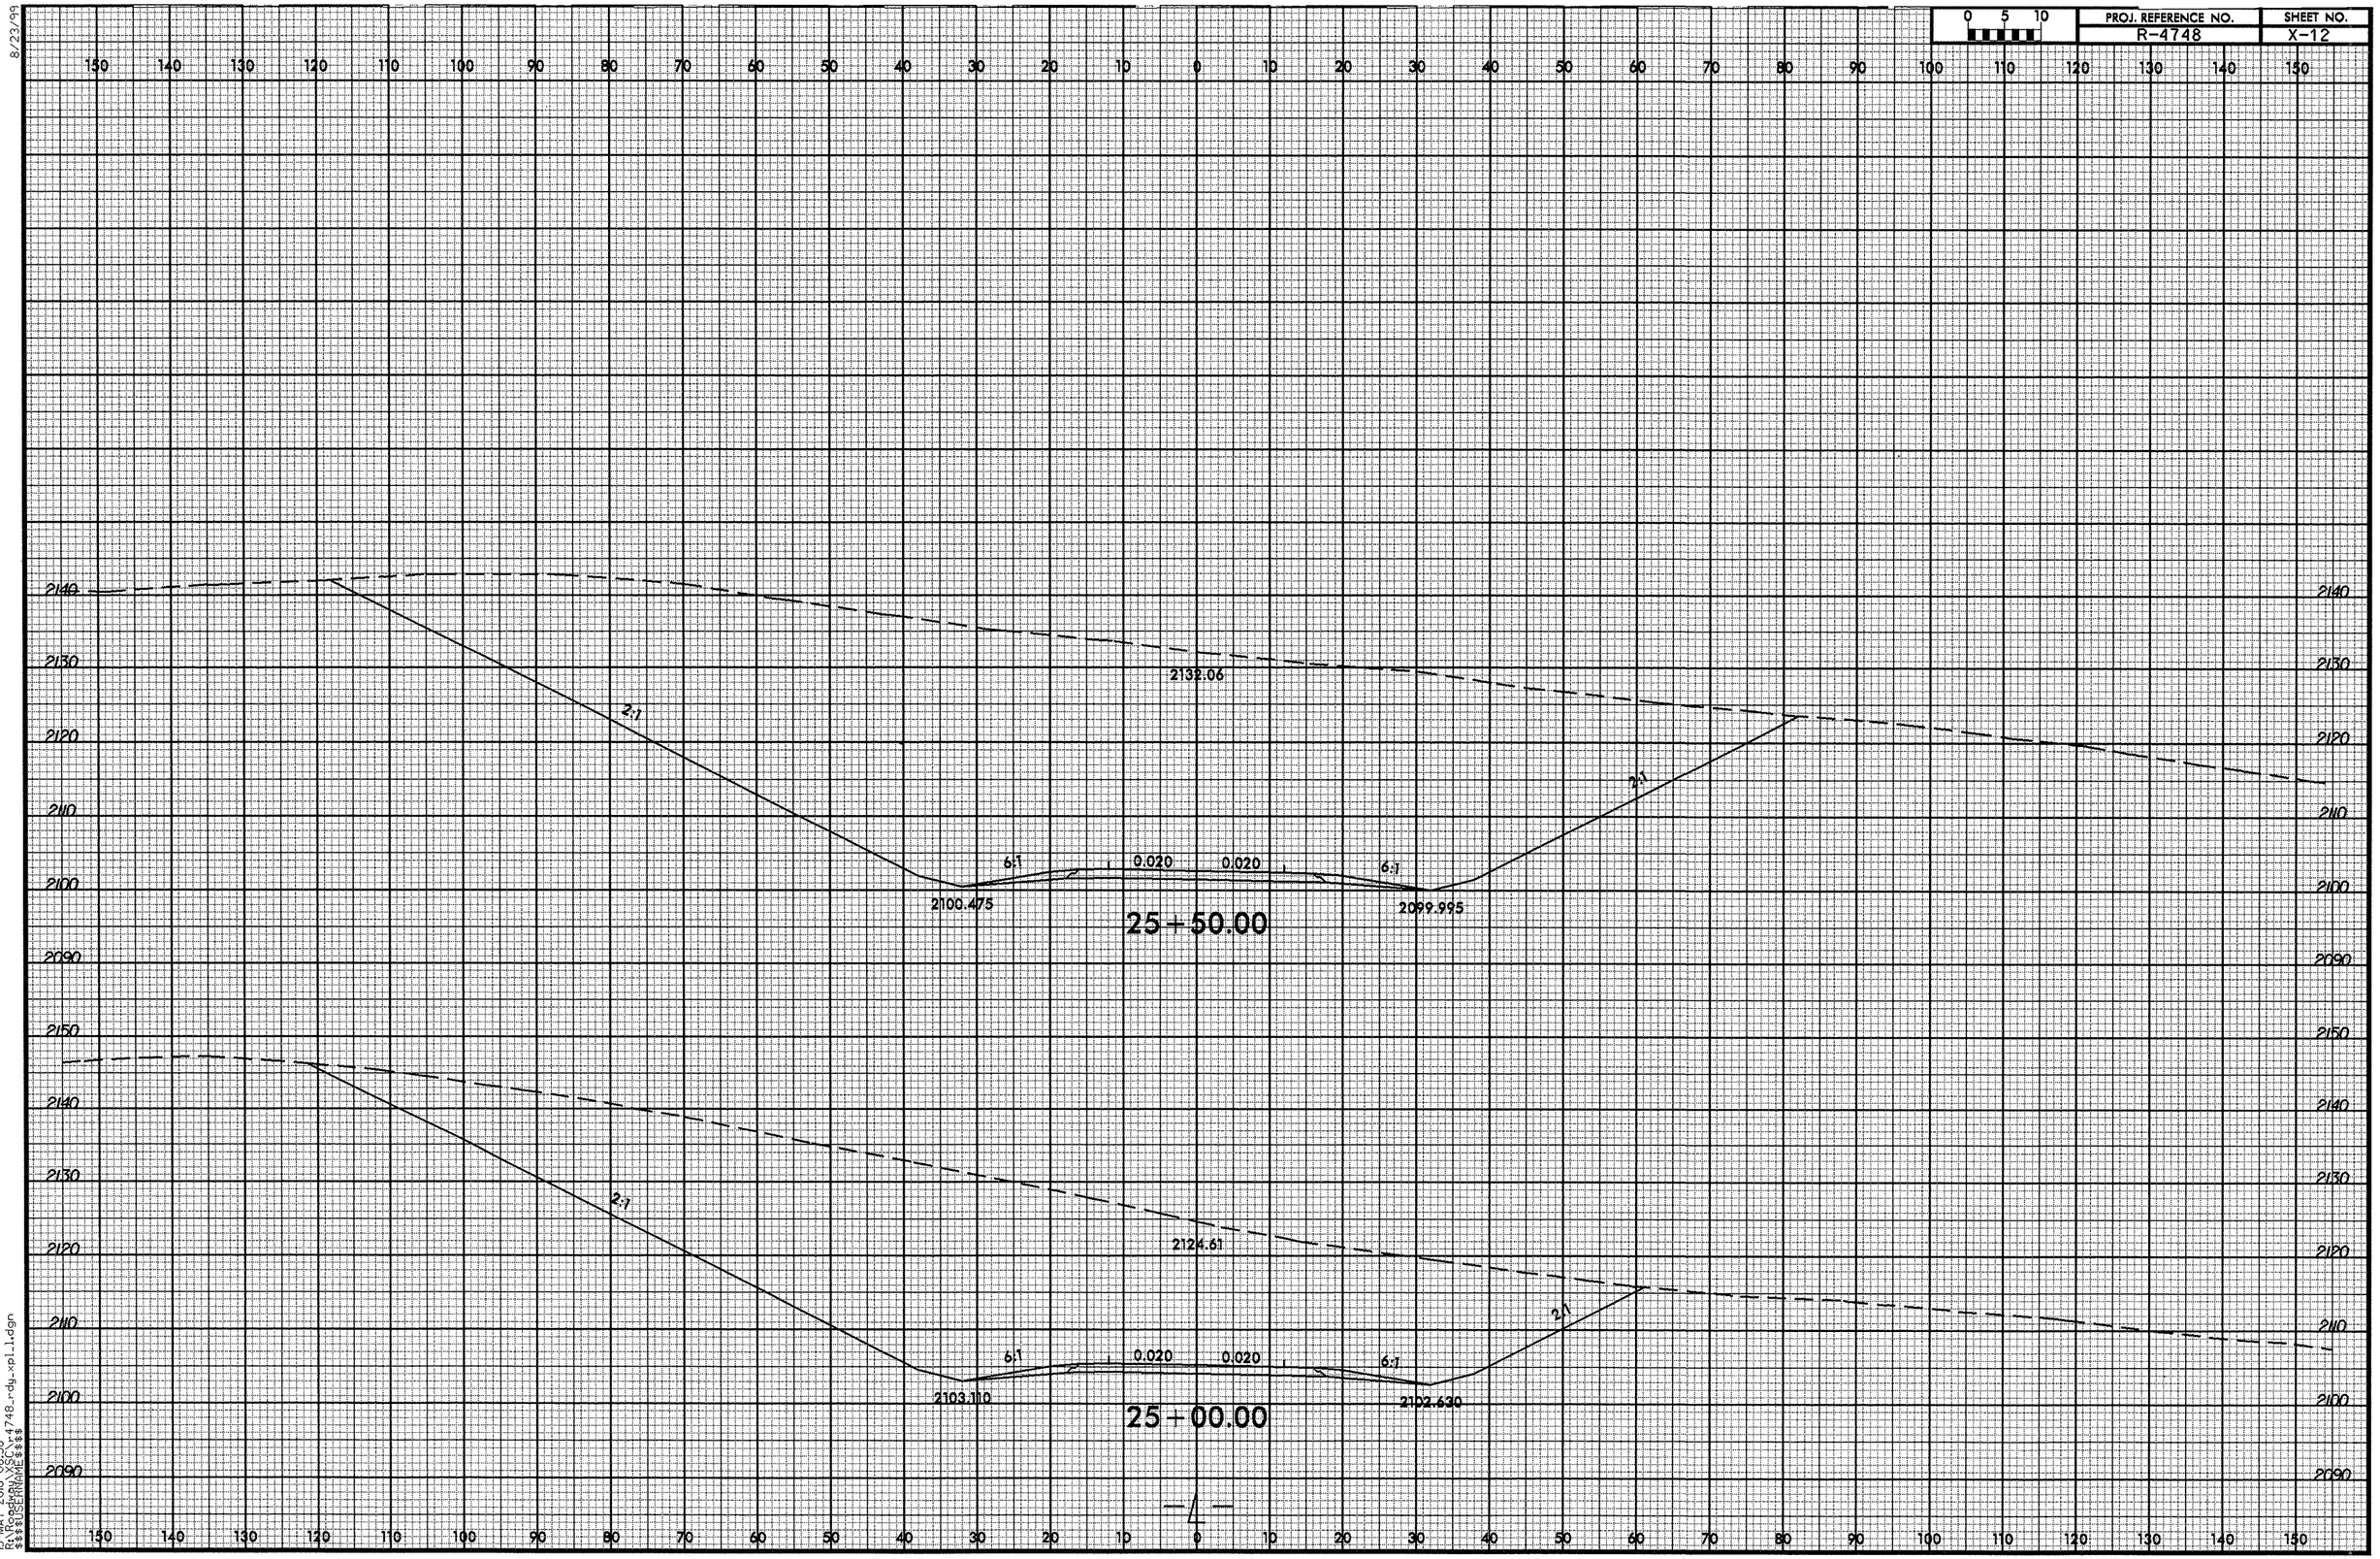

8/23/99

13-MAY-2010 08:38
R:\Roadway\XSC\r4748_rdy_xpl_1.dgn
$$$$USERNAME$$$$

0 5 10	PROJ. REFERENCE NO.	SHEET NO.
	R-4748	X-13

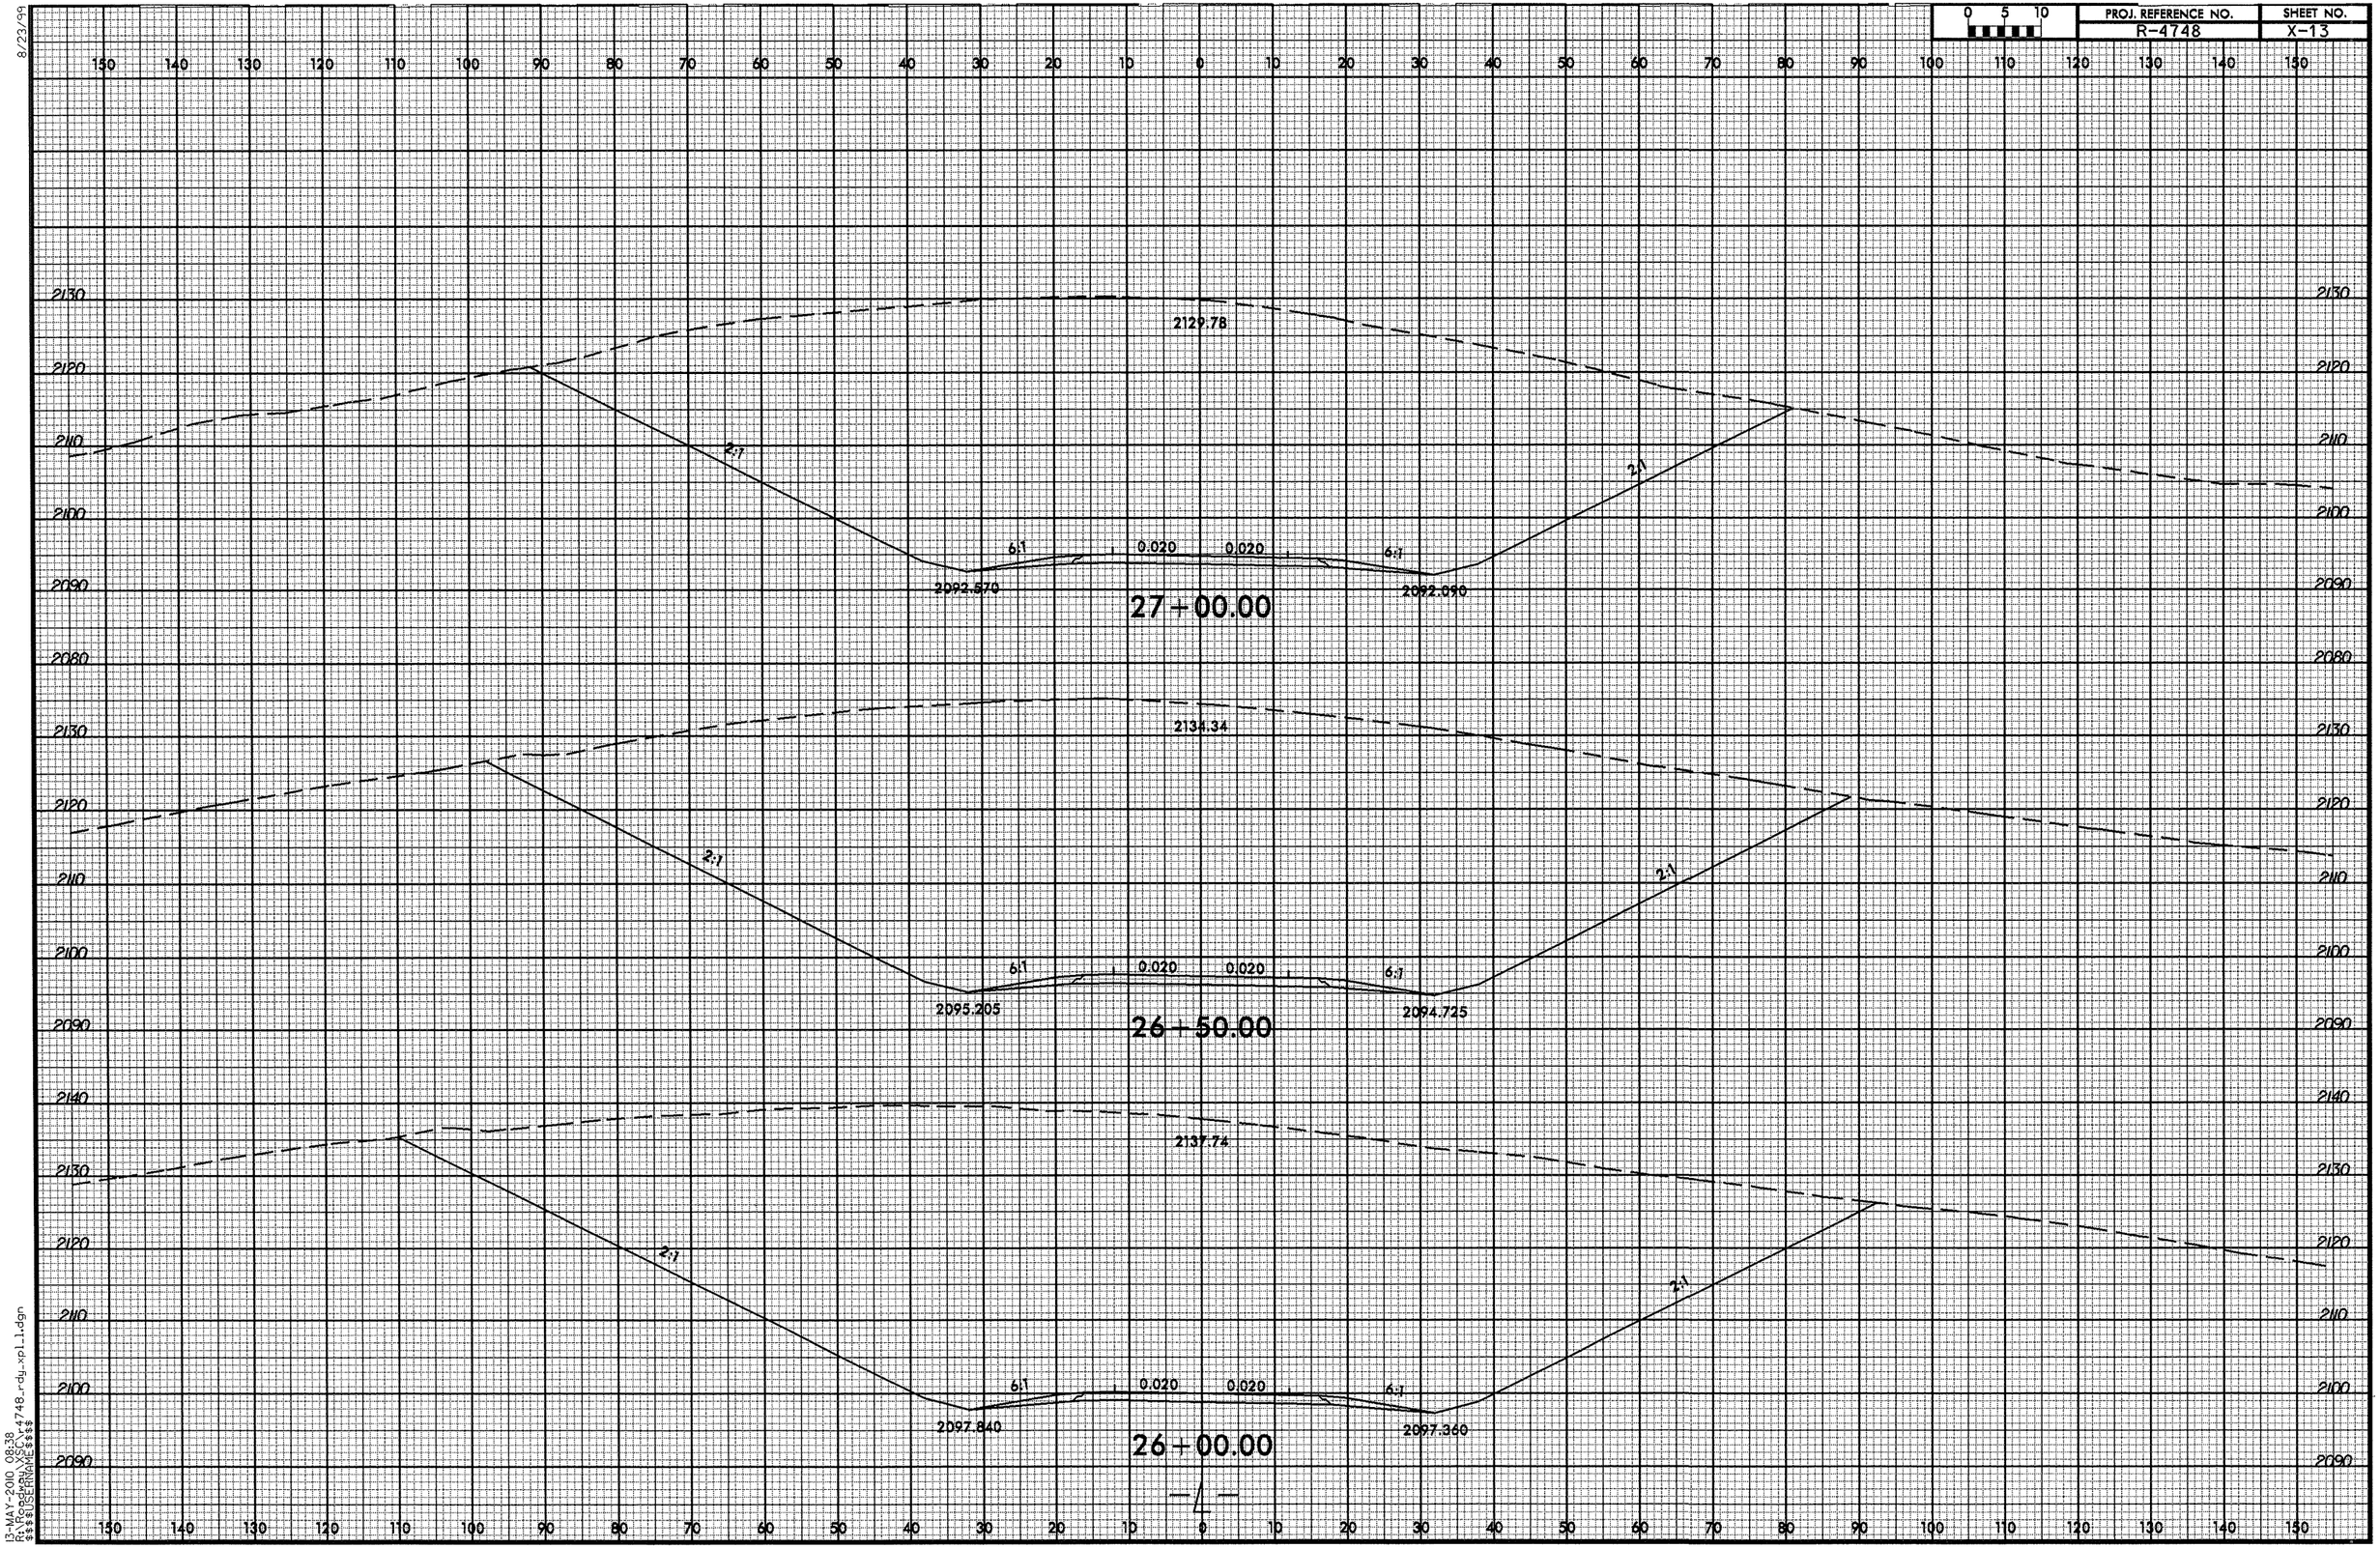

-4-

8/23/99

13-MAY-2010 08:38
R:\Projects\R-4748_rdy_xpl_1.dgn
$$$$USERNAME$$$$

8/23/99

0 5 10	PROJ. REFERENCE NO.	SHEET NO.
	R-4748	X-14

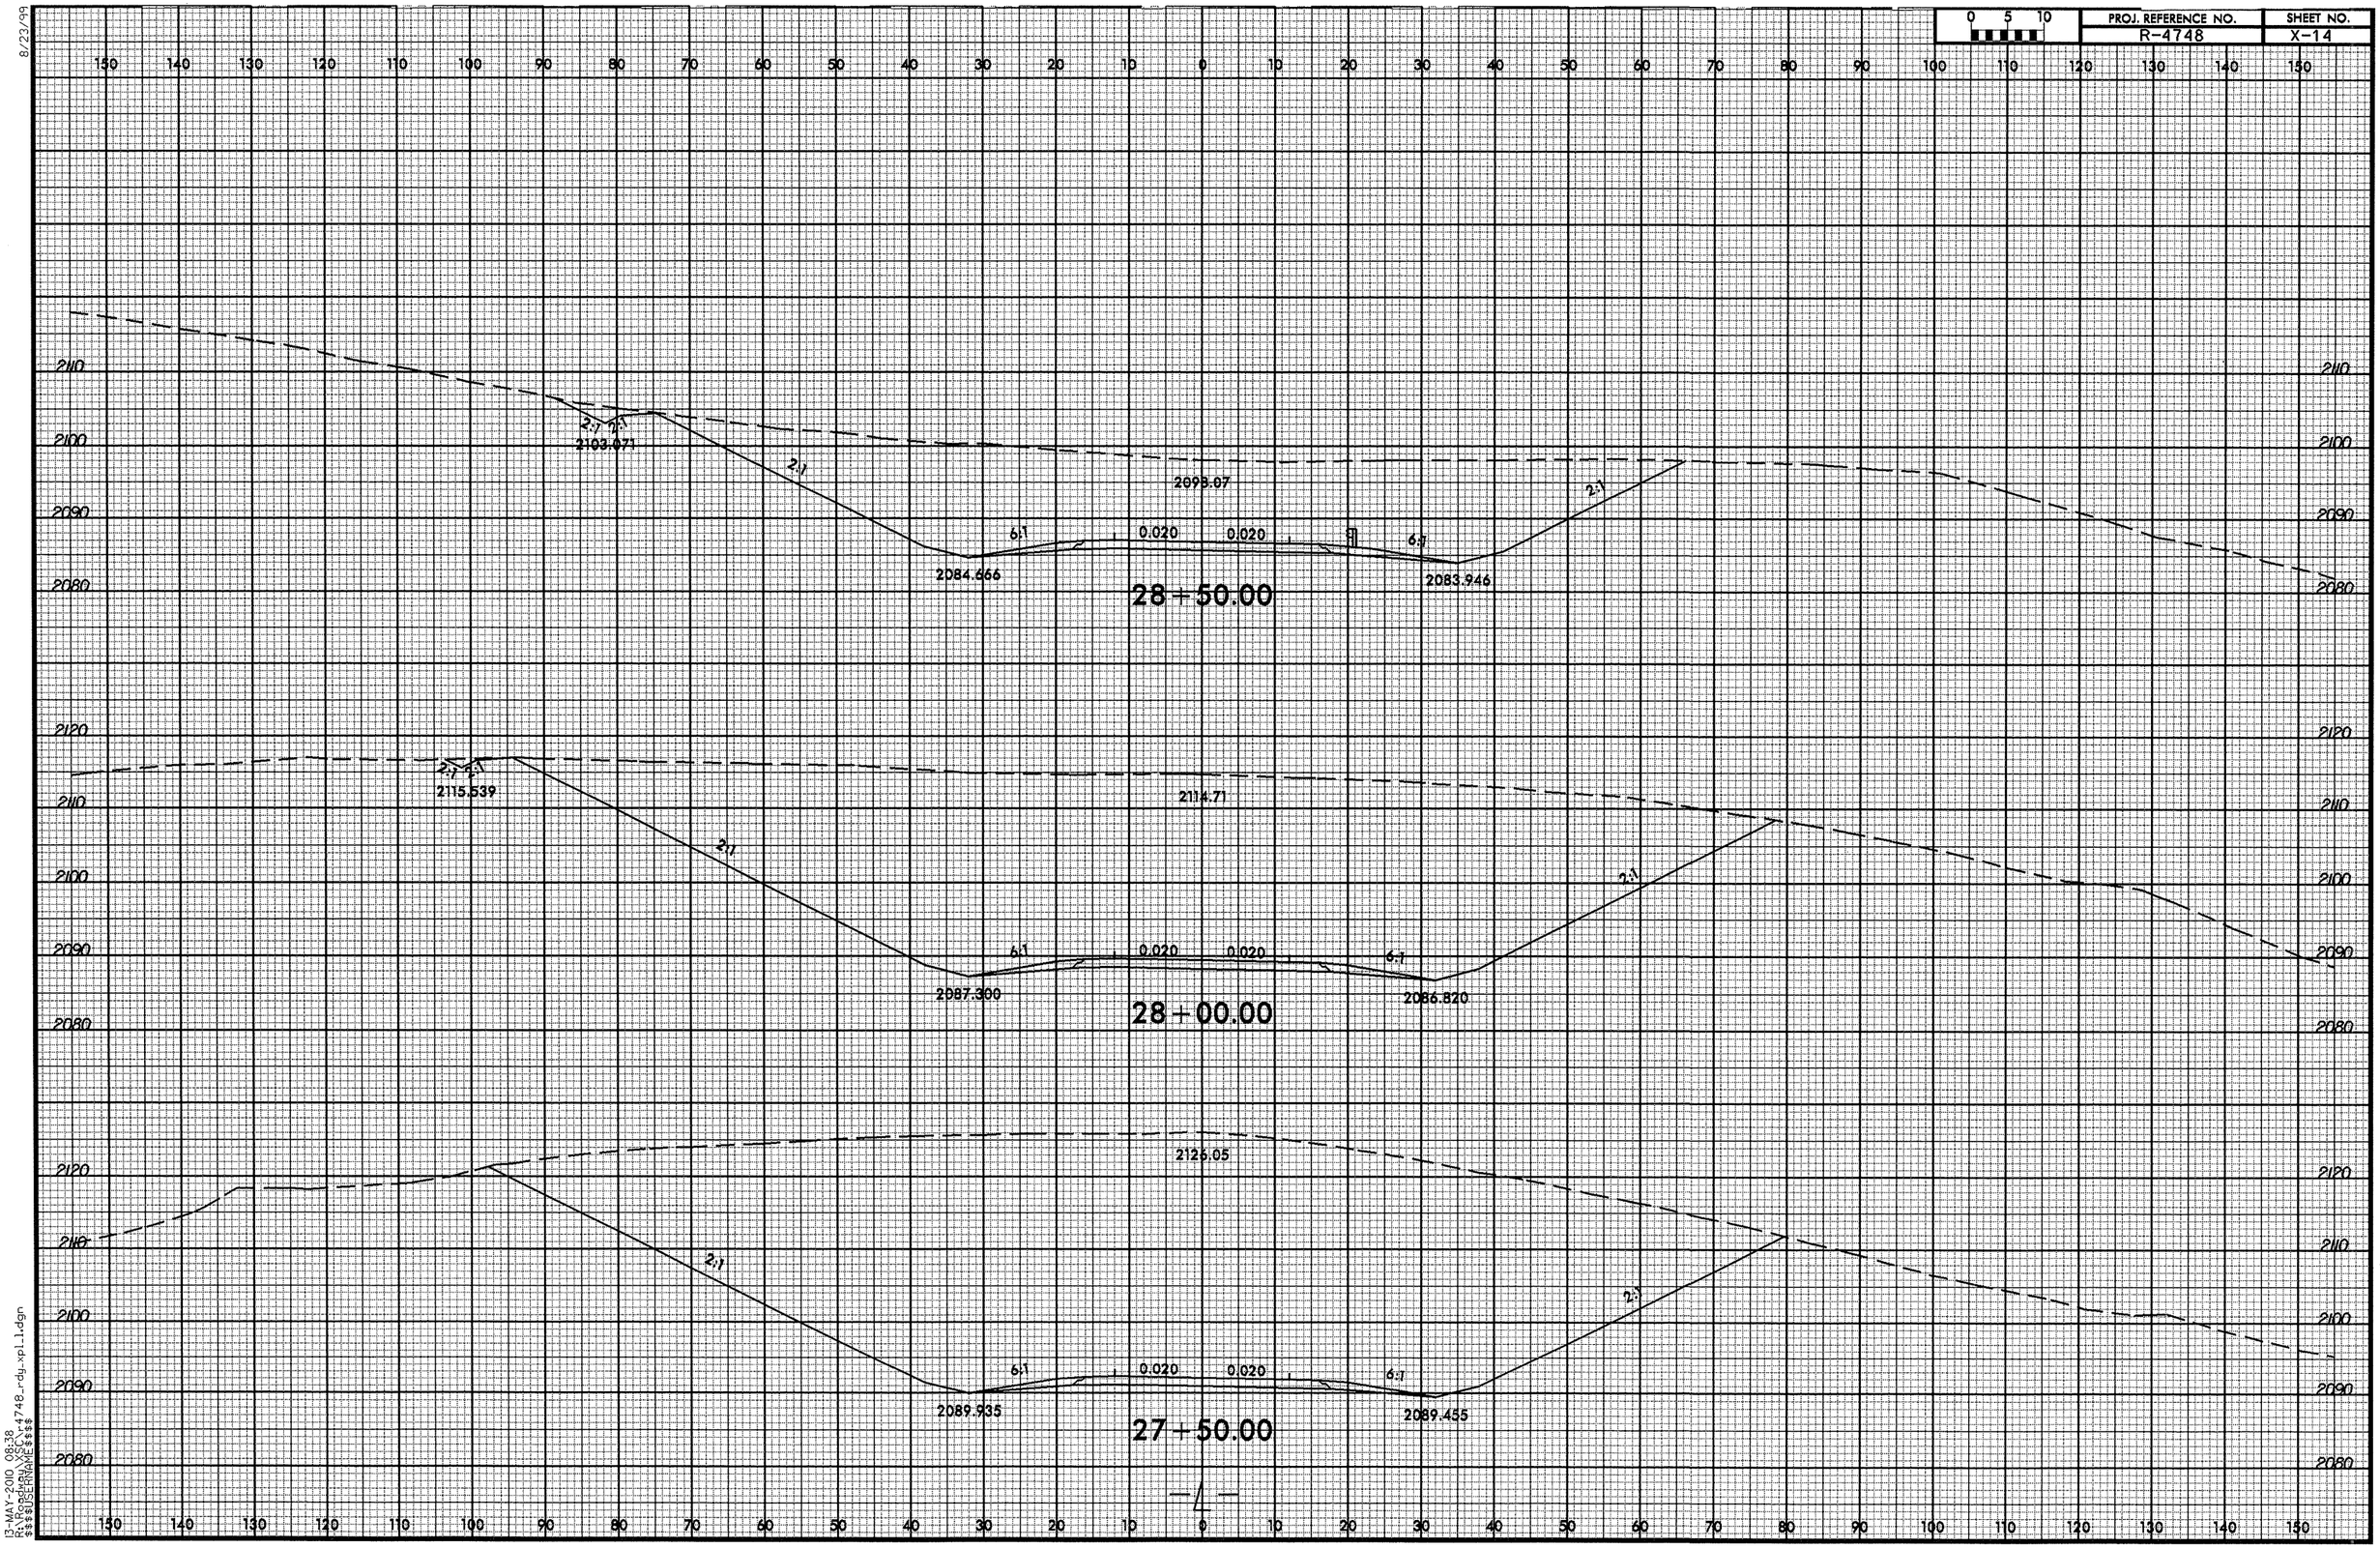

13-MAY-2010 08:38
R:\Roadway\R4748_rdy_xpl_1.dgn
$$$$USERNAME$$$$

8/23/99

0 5 10	PROJ. REFERENCE NO.	SHEET NO.
	R-4748	X-15

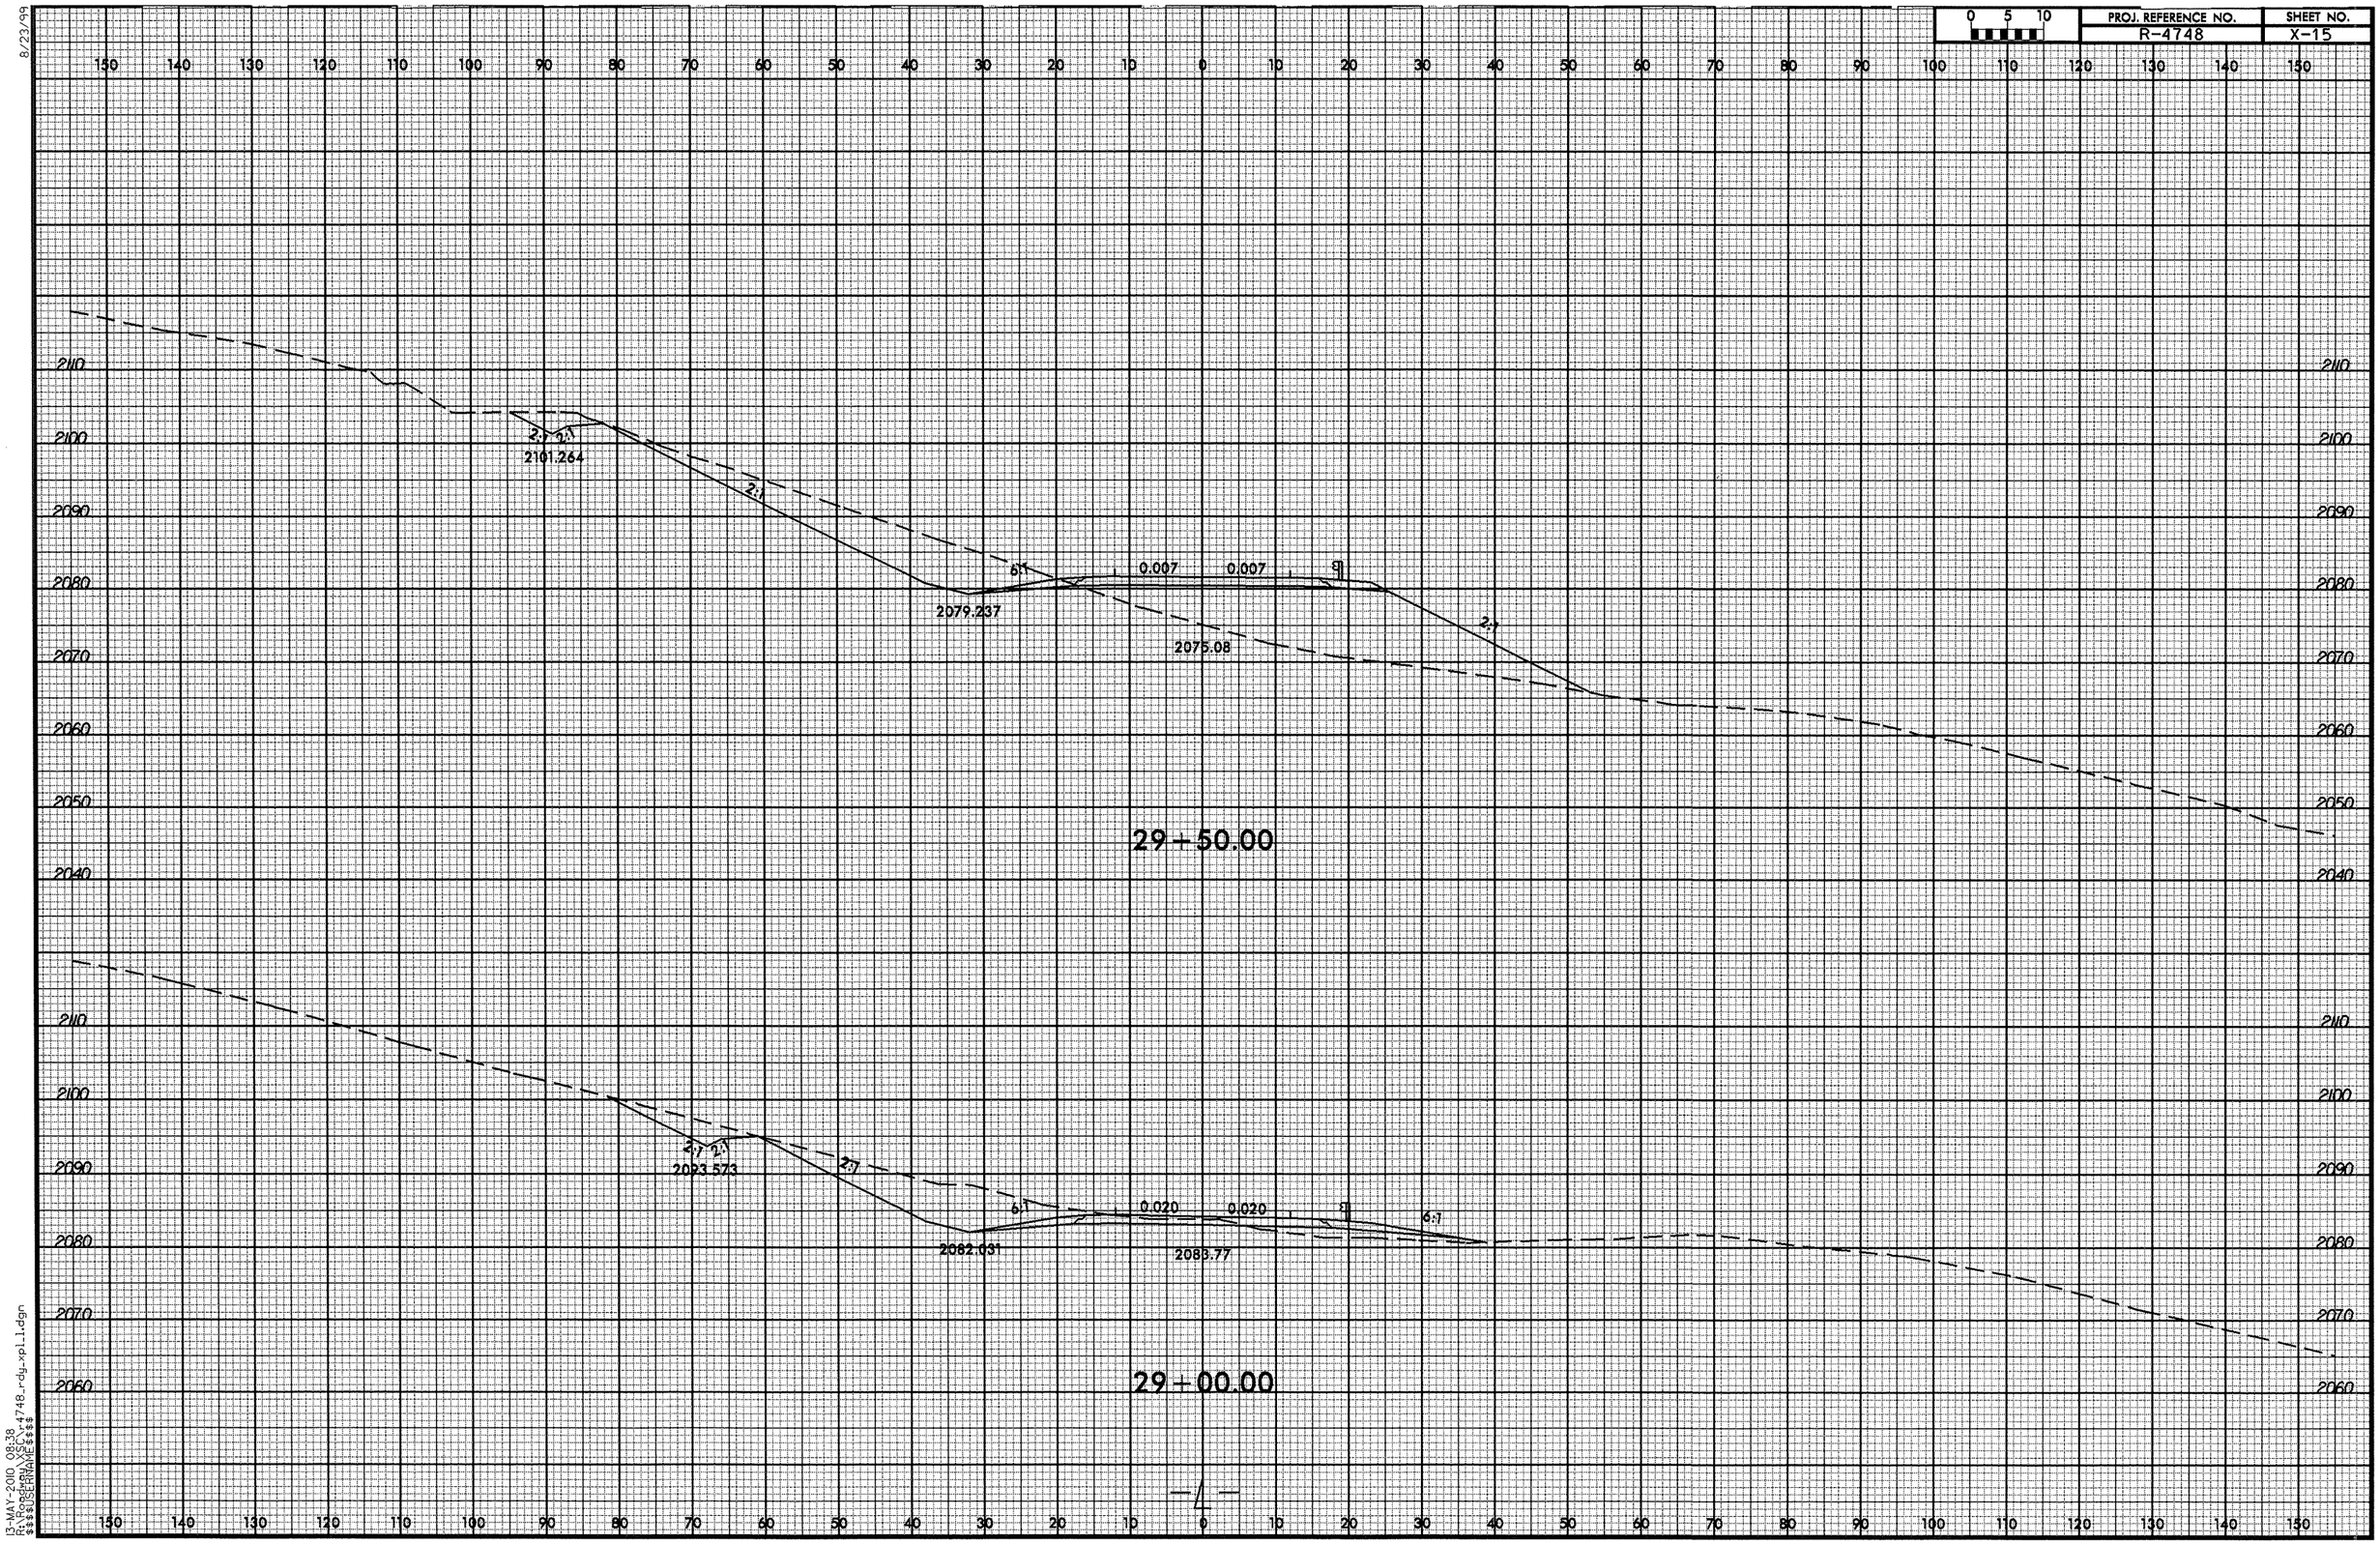

13-MAY-2010 08:38
R:\R-4748_rdy_xpl1.dgn
$$$$USERNAME$$$$

8/23/99

0 5 10	PROJ. REFERENCE NO.	SHEET NO.
	R-4748	X-16

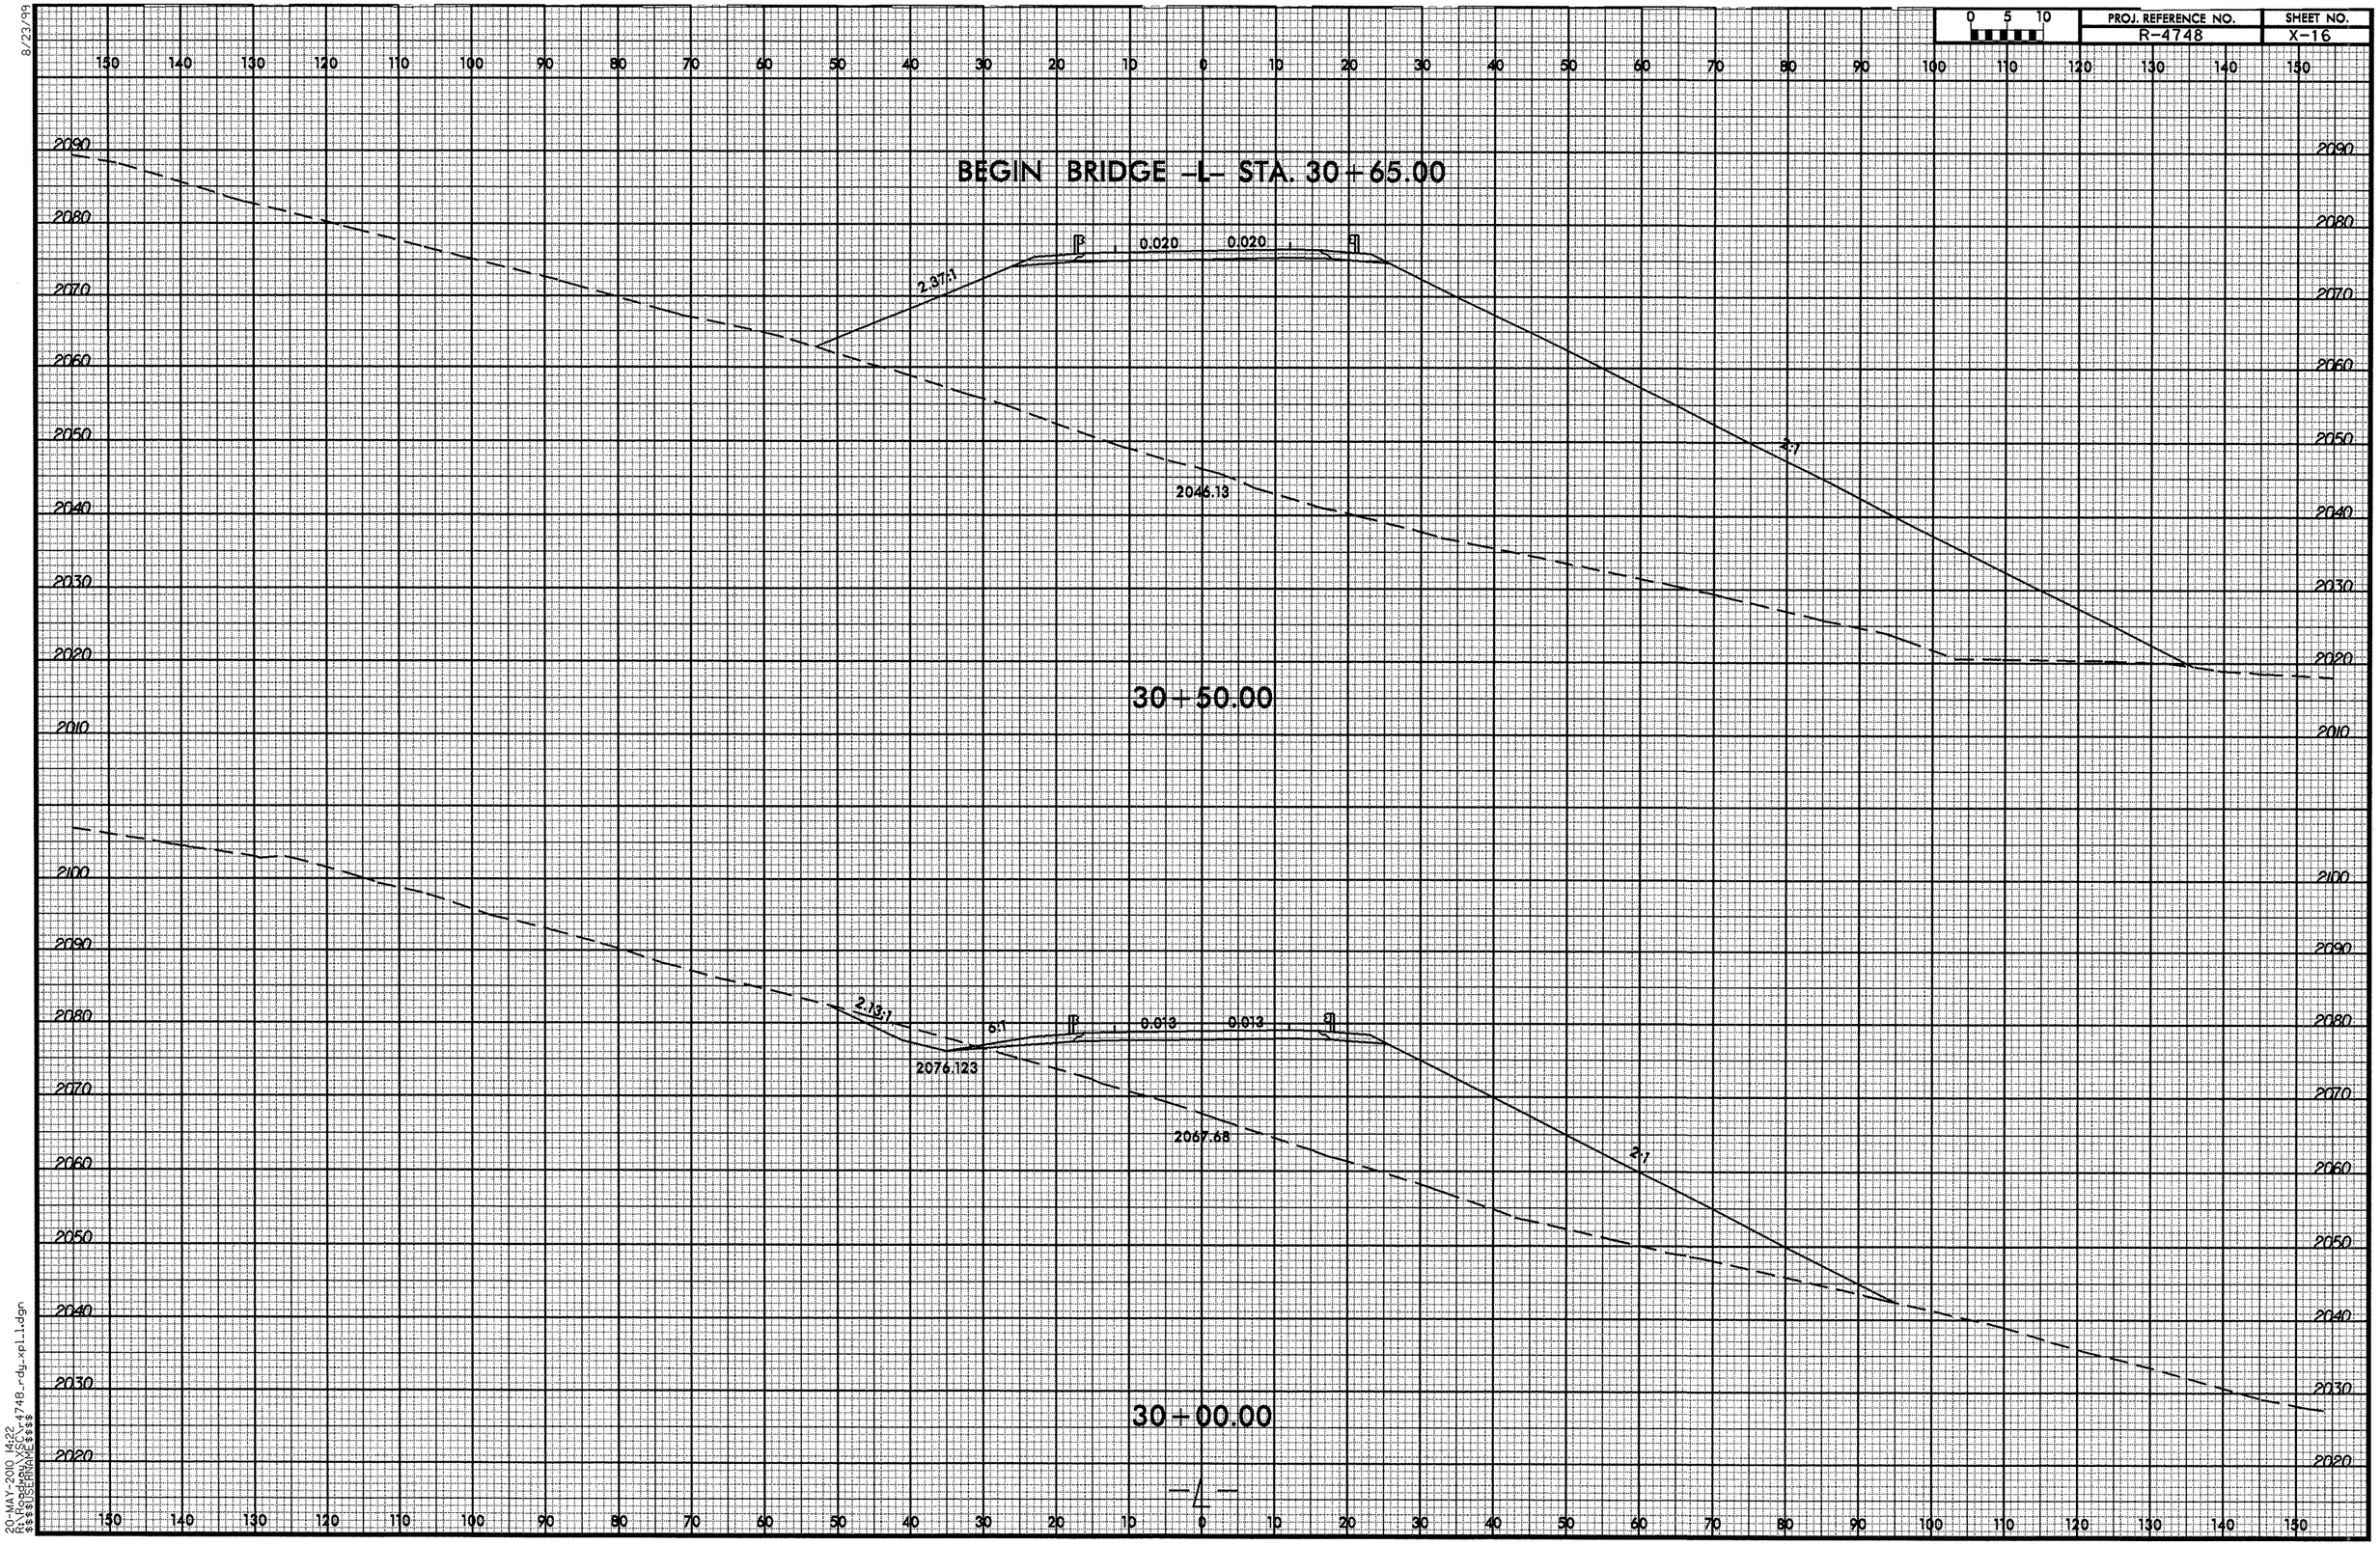

20-MAY-2010 14:22
R:\Roadway\Proj\r4748_rdy_xpl1.dgn
$$$$USERNAME$$$$

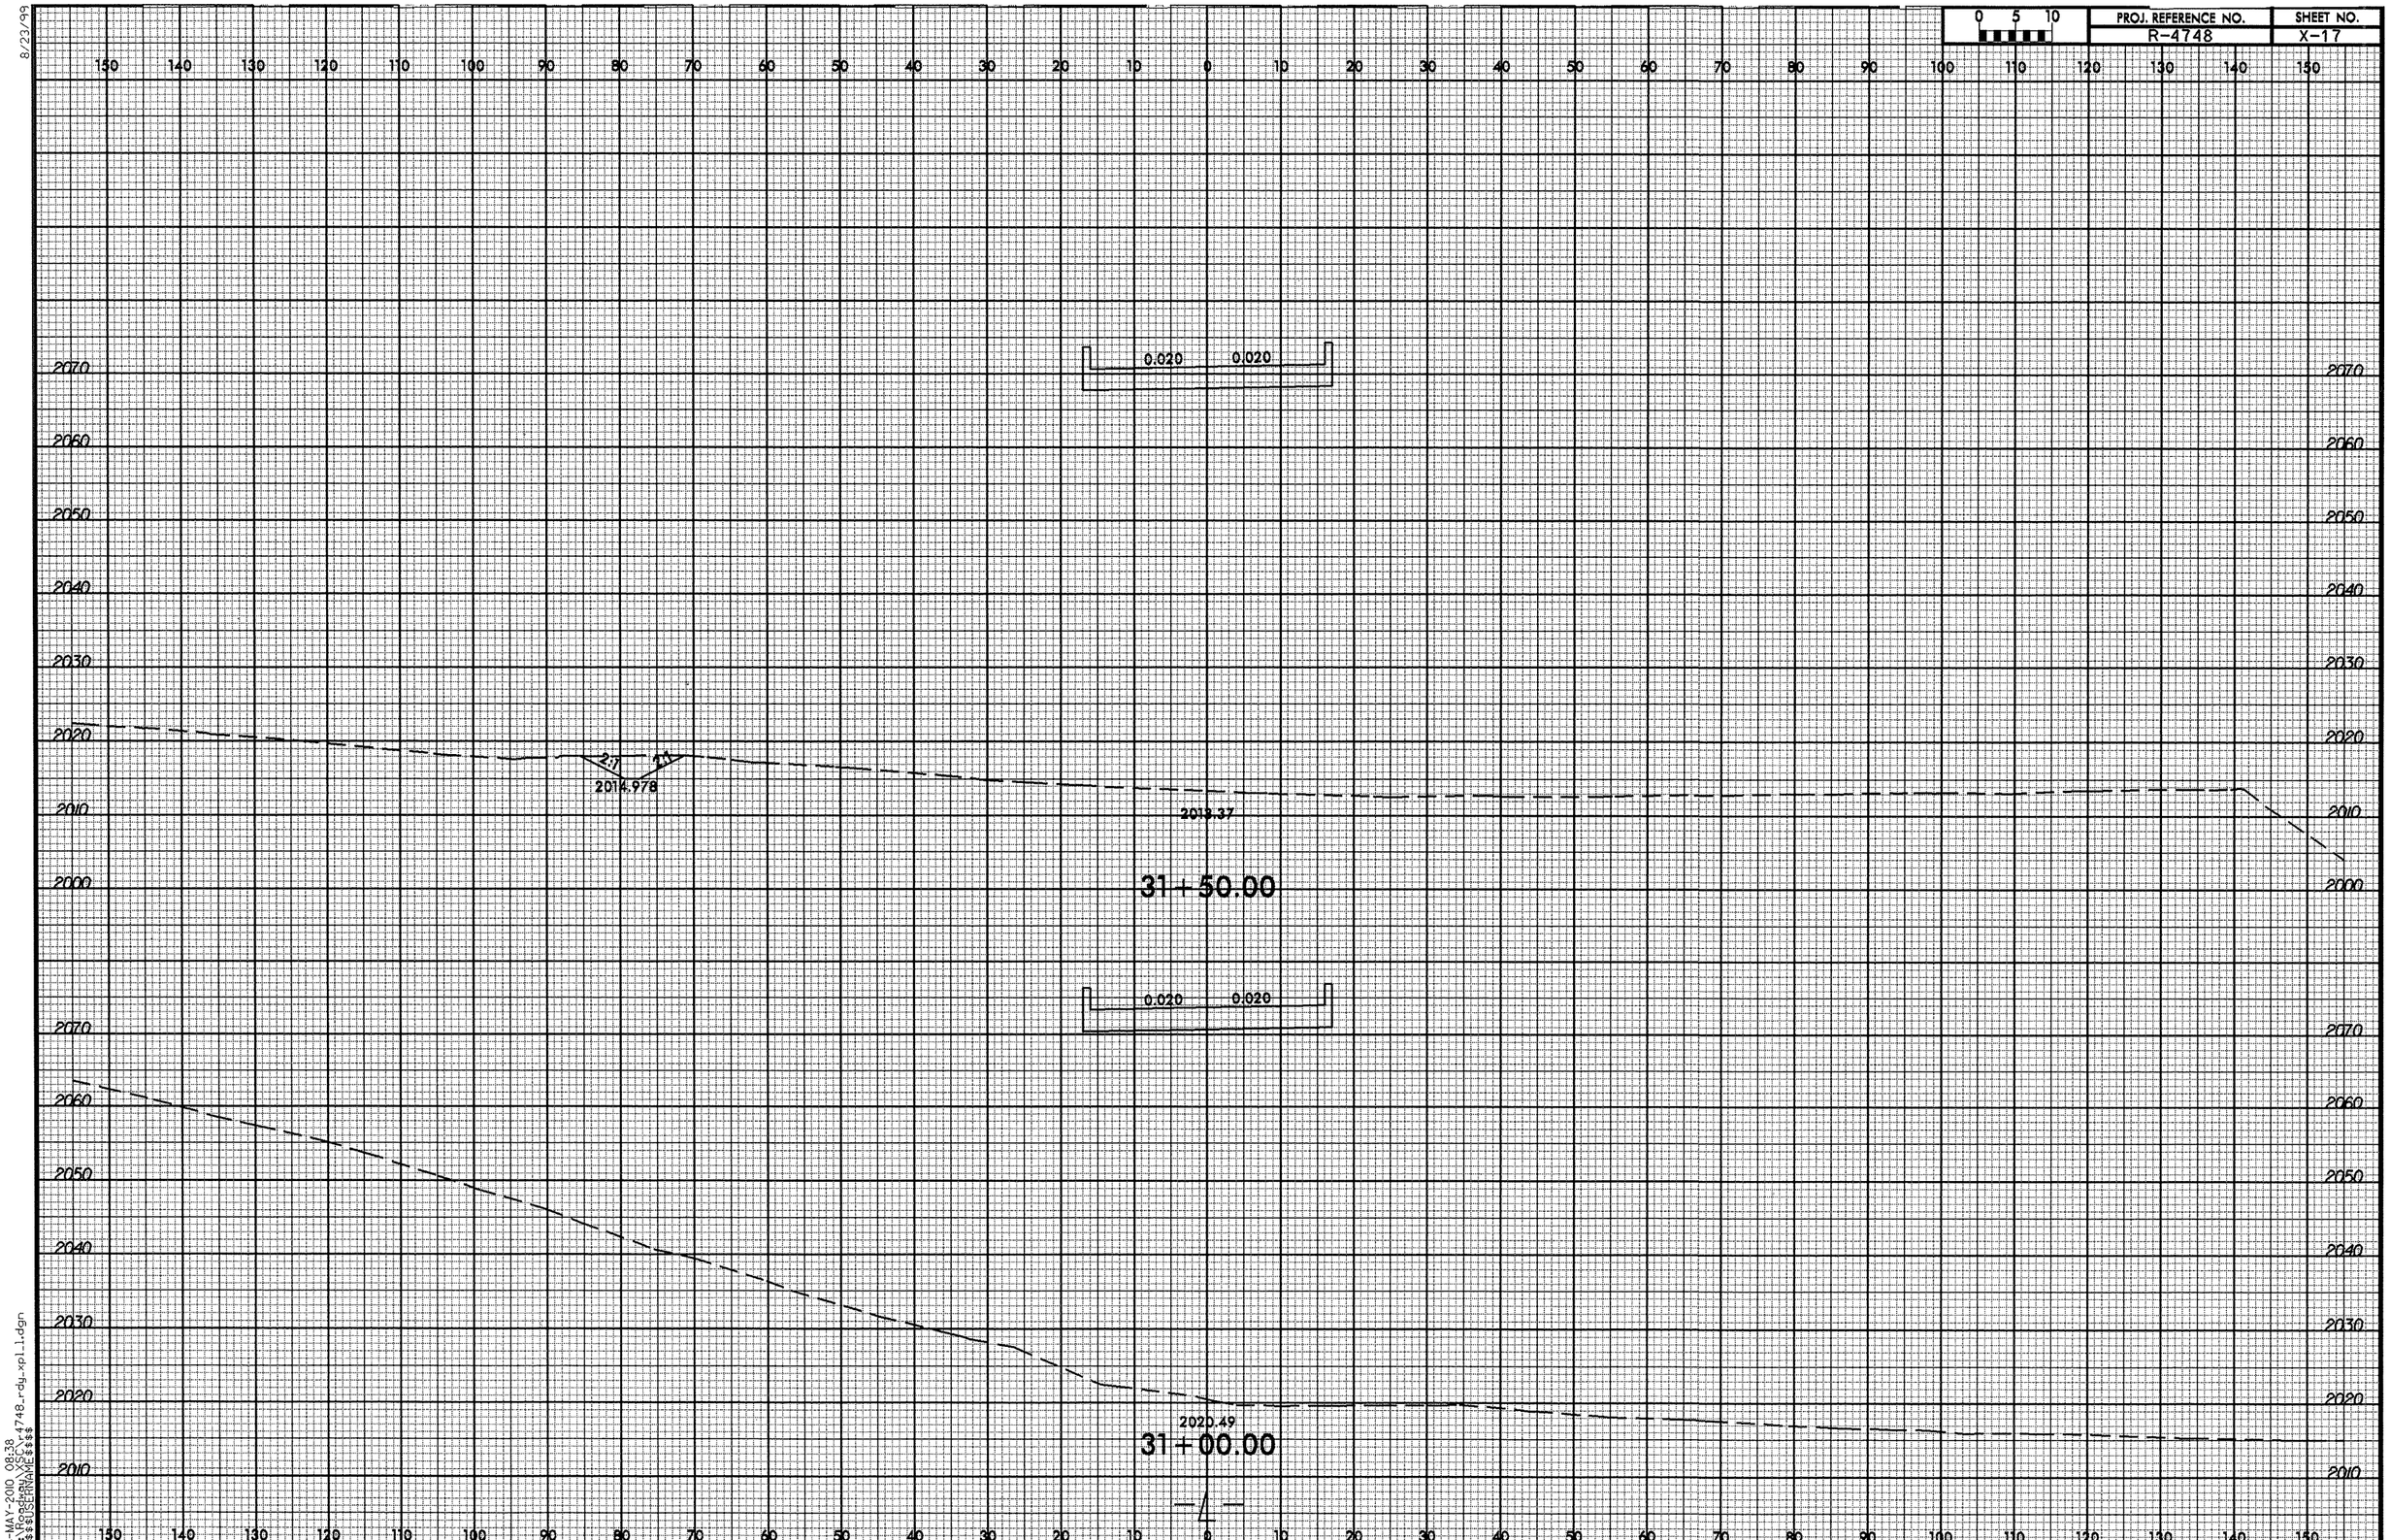

8/23/99

13-MAY-2010 08:38
R:\Roadway\XSC\r4748_rdy_xpl_1.dgn
$$$$USERNAME$$$$

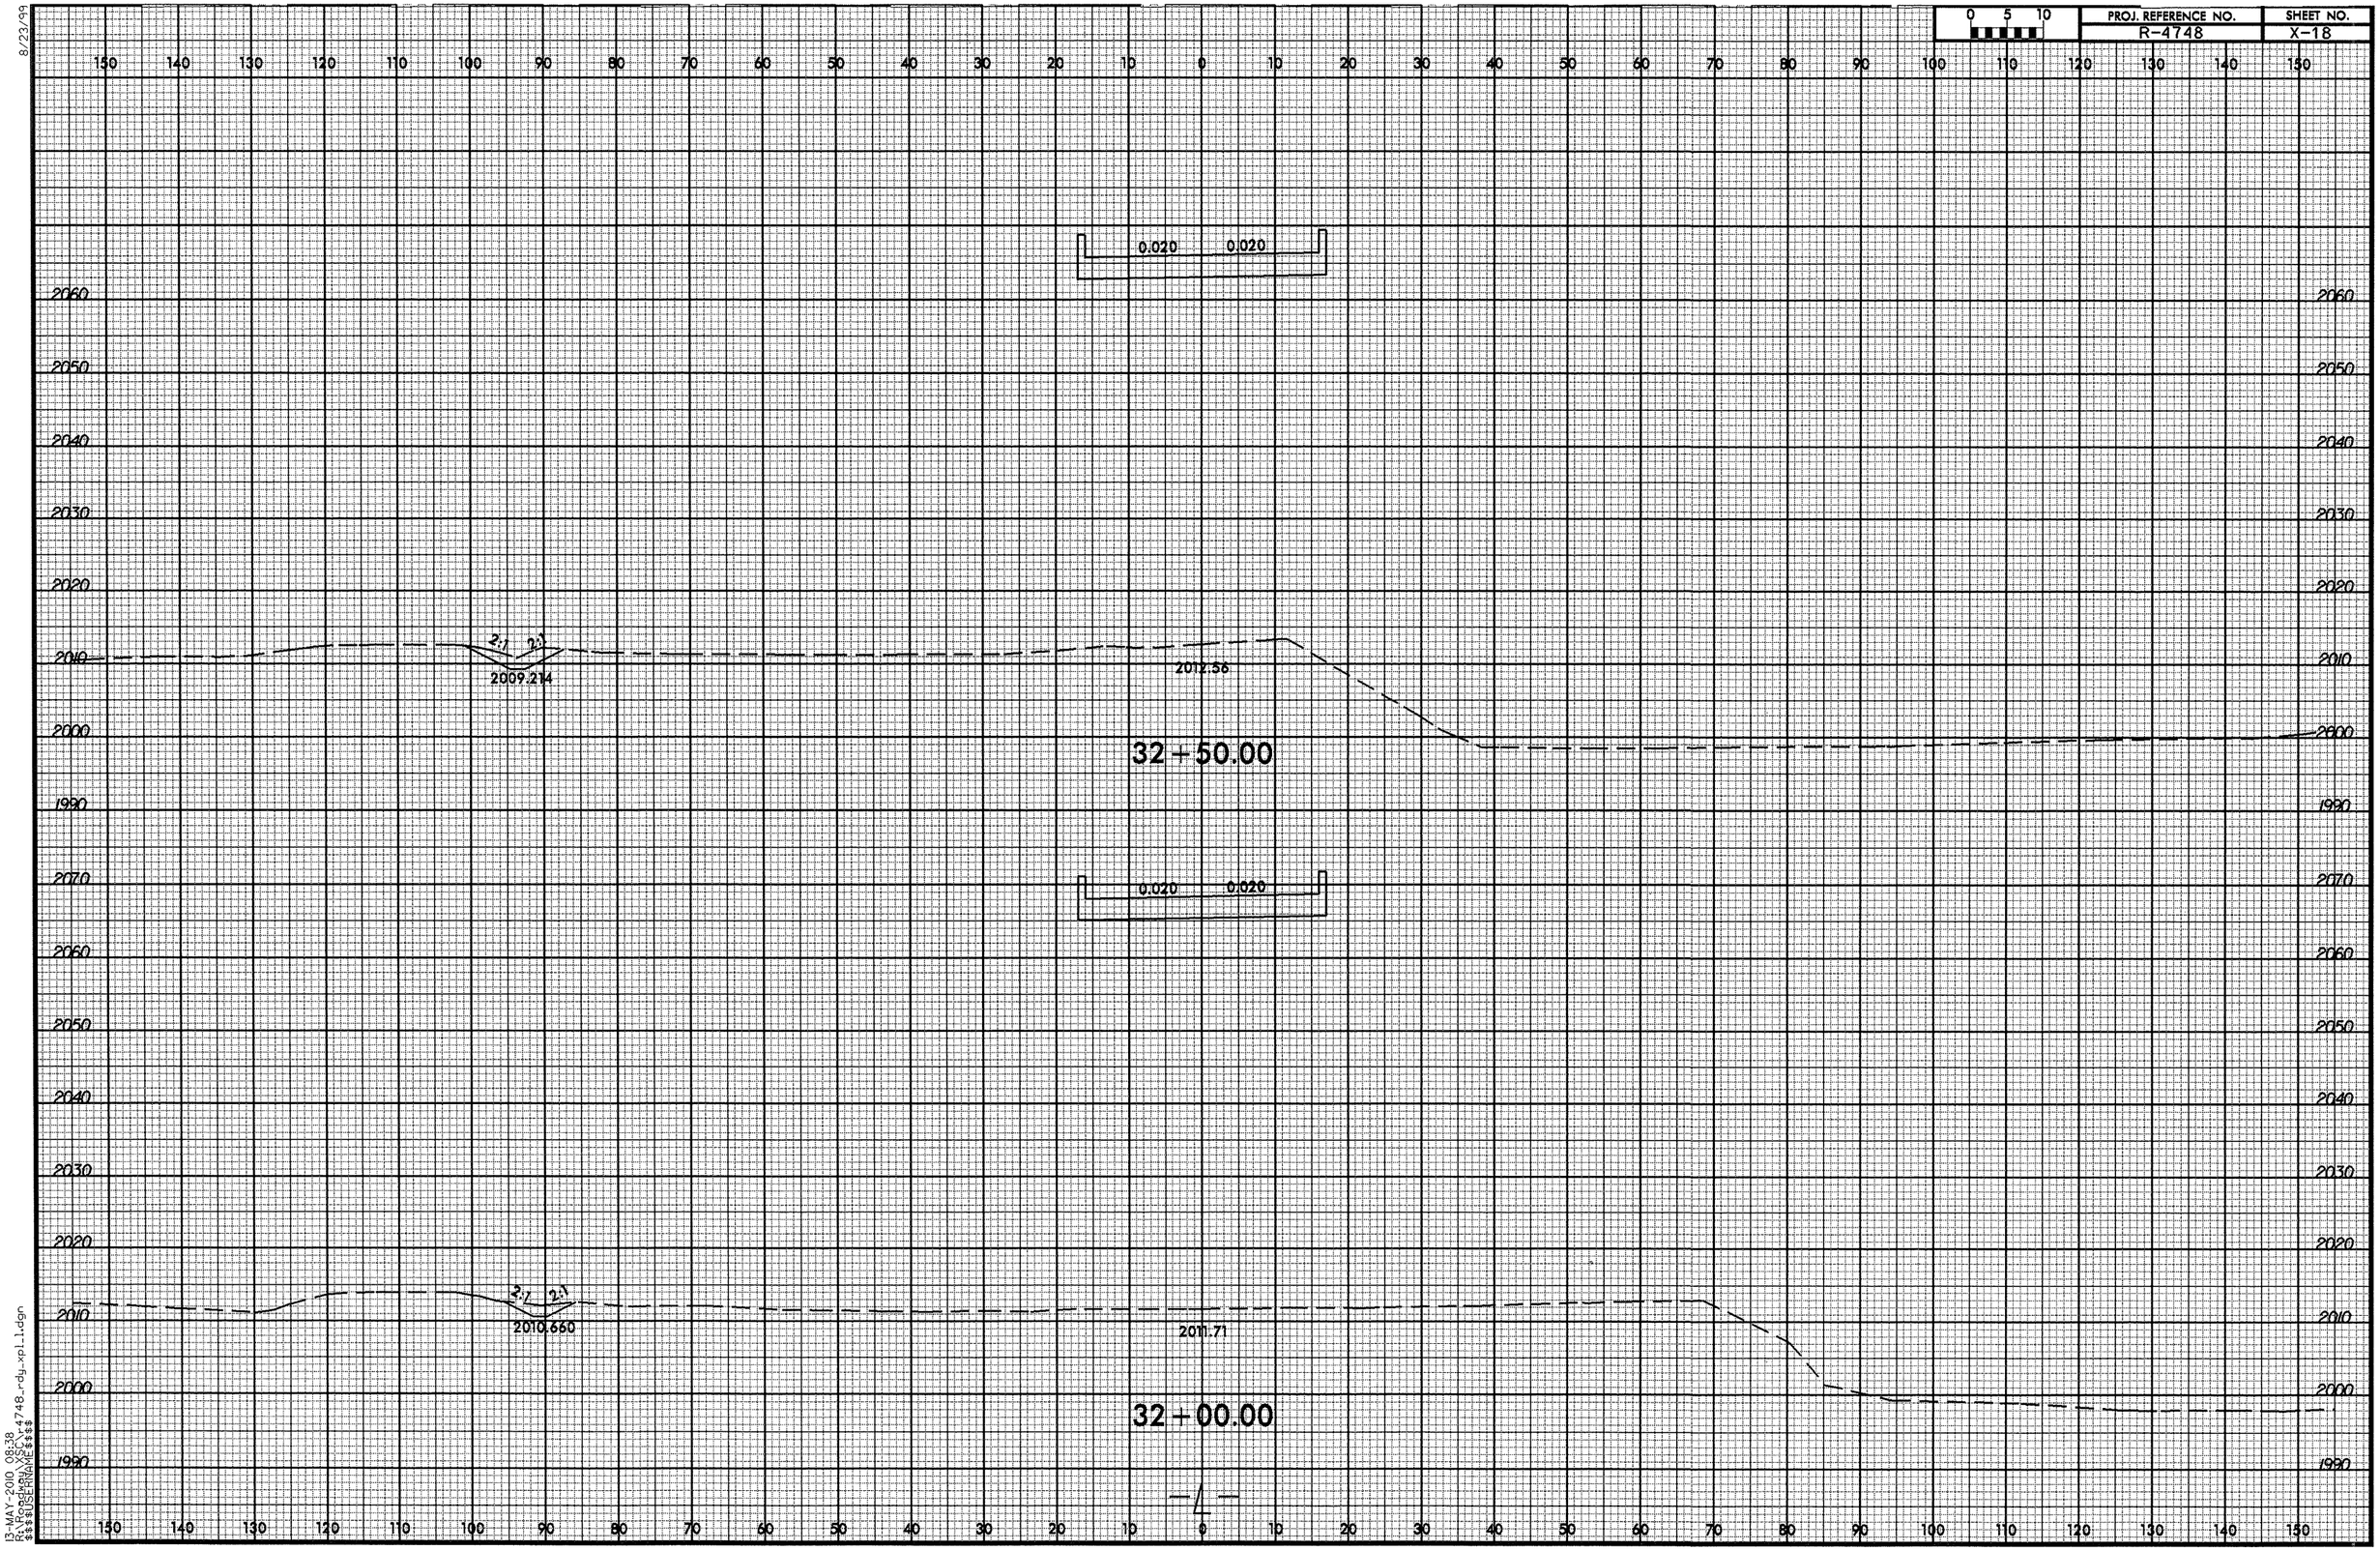

8/23/99

13-MAY-2010 08:38
R:\Roadway\XSC\r4748_rdy_xpl_1.dgn
$$$$USERNAME$$$$

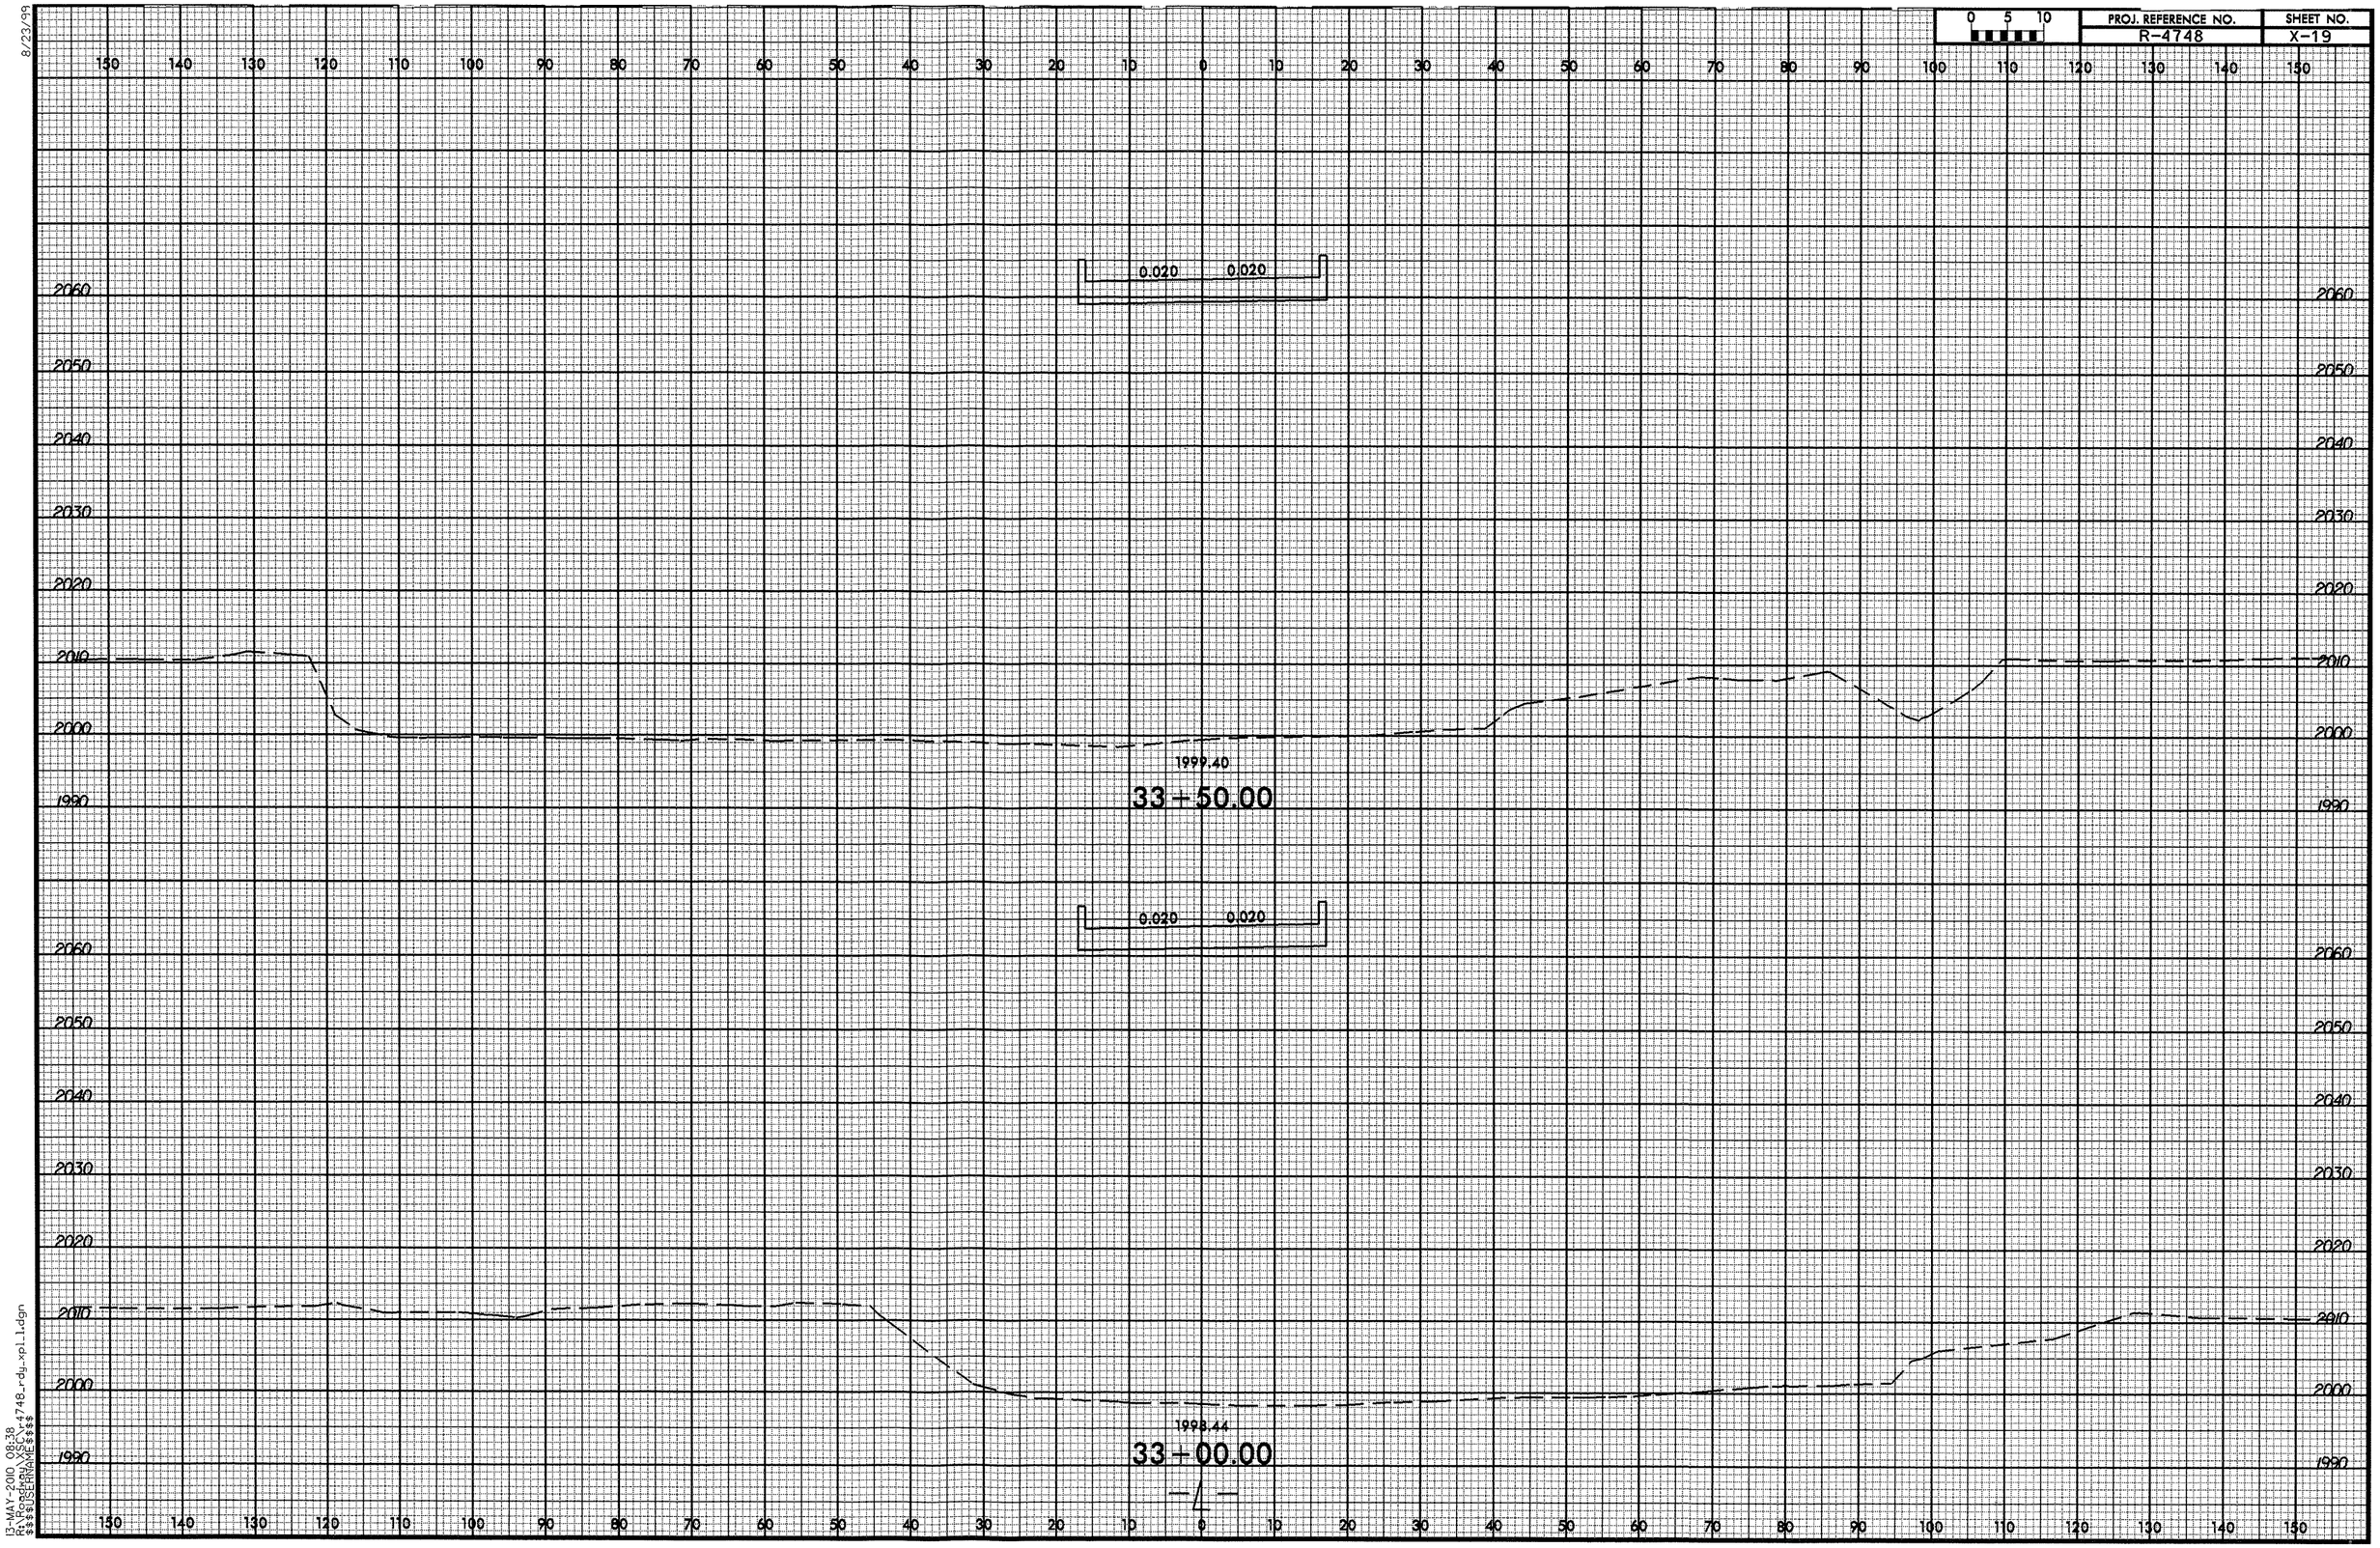

8/23/99

13-MAY-2010 08:38
R:\Roadway\XSC\r4748_rdy_xpl_1.dgn
$$$$USERNAME$$$$

8/23/99

0 5 10	PROJ. REFERENCE NO.	SHEET NO.
	R-4748	X-20

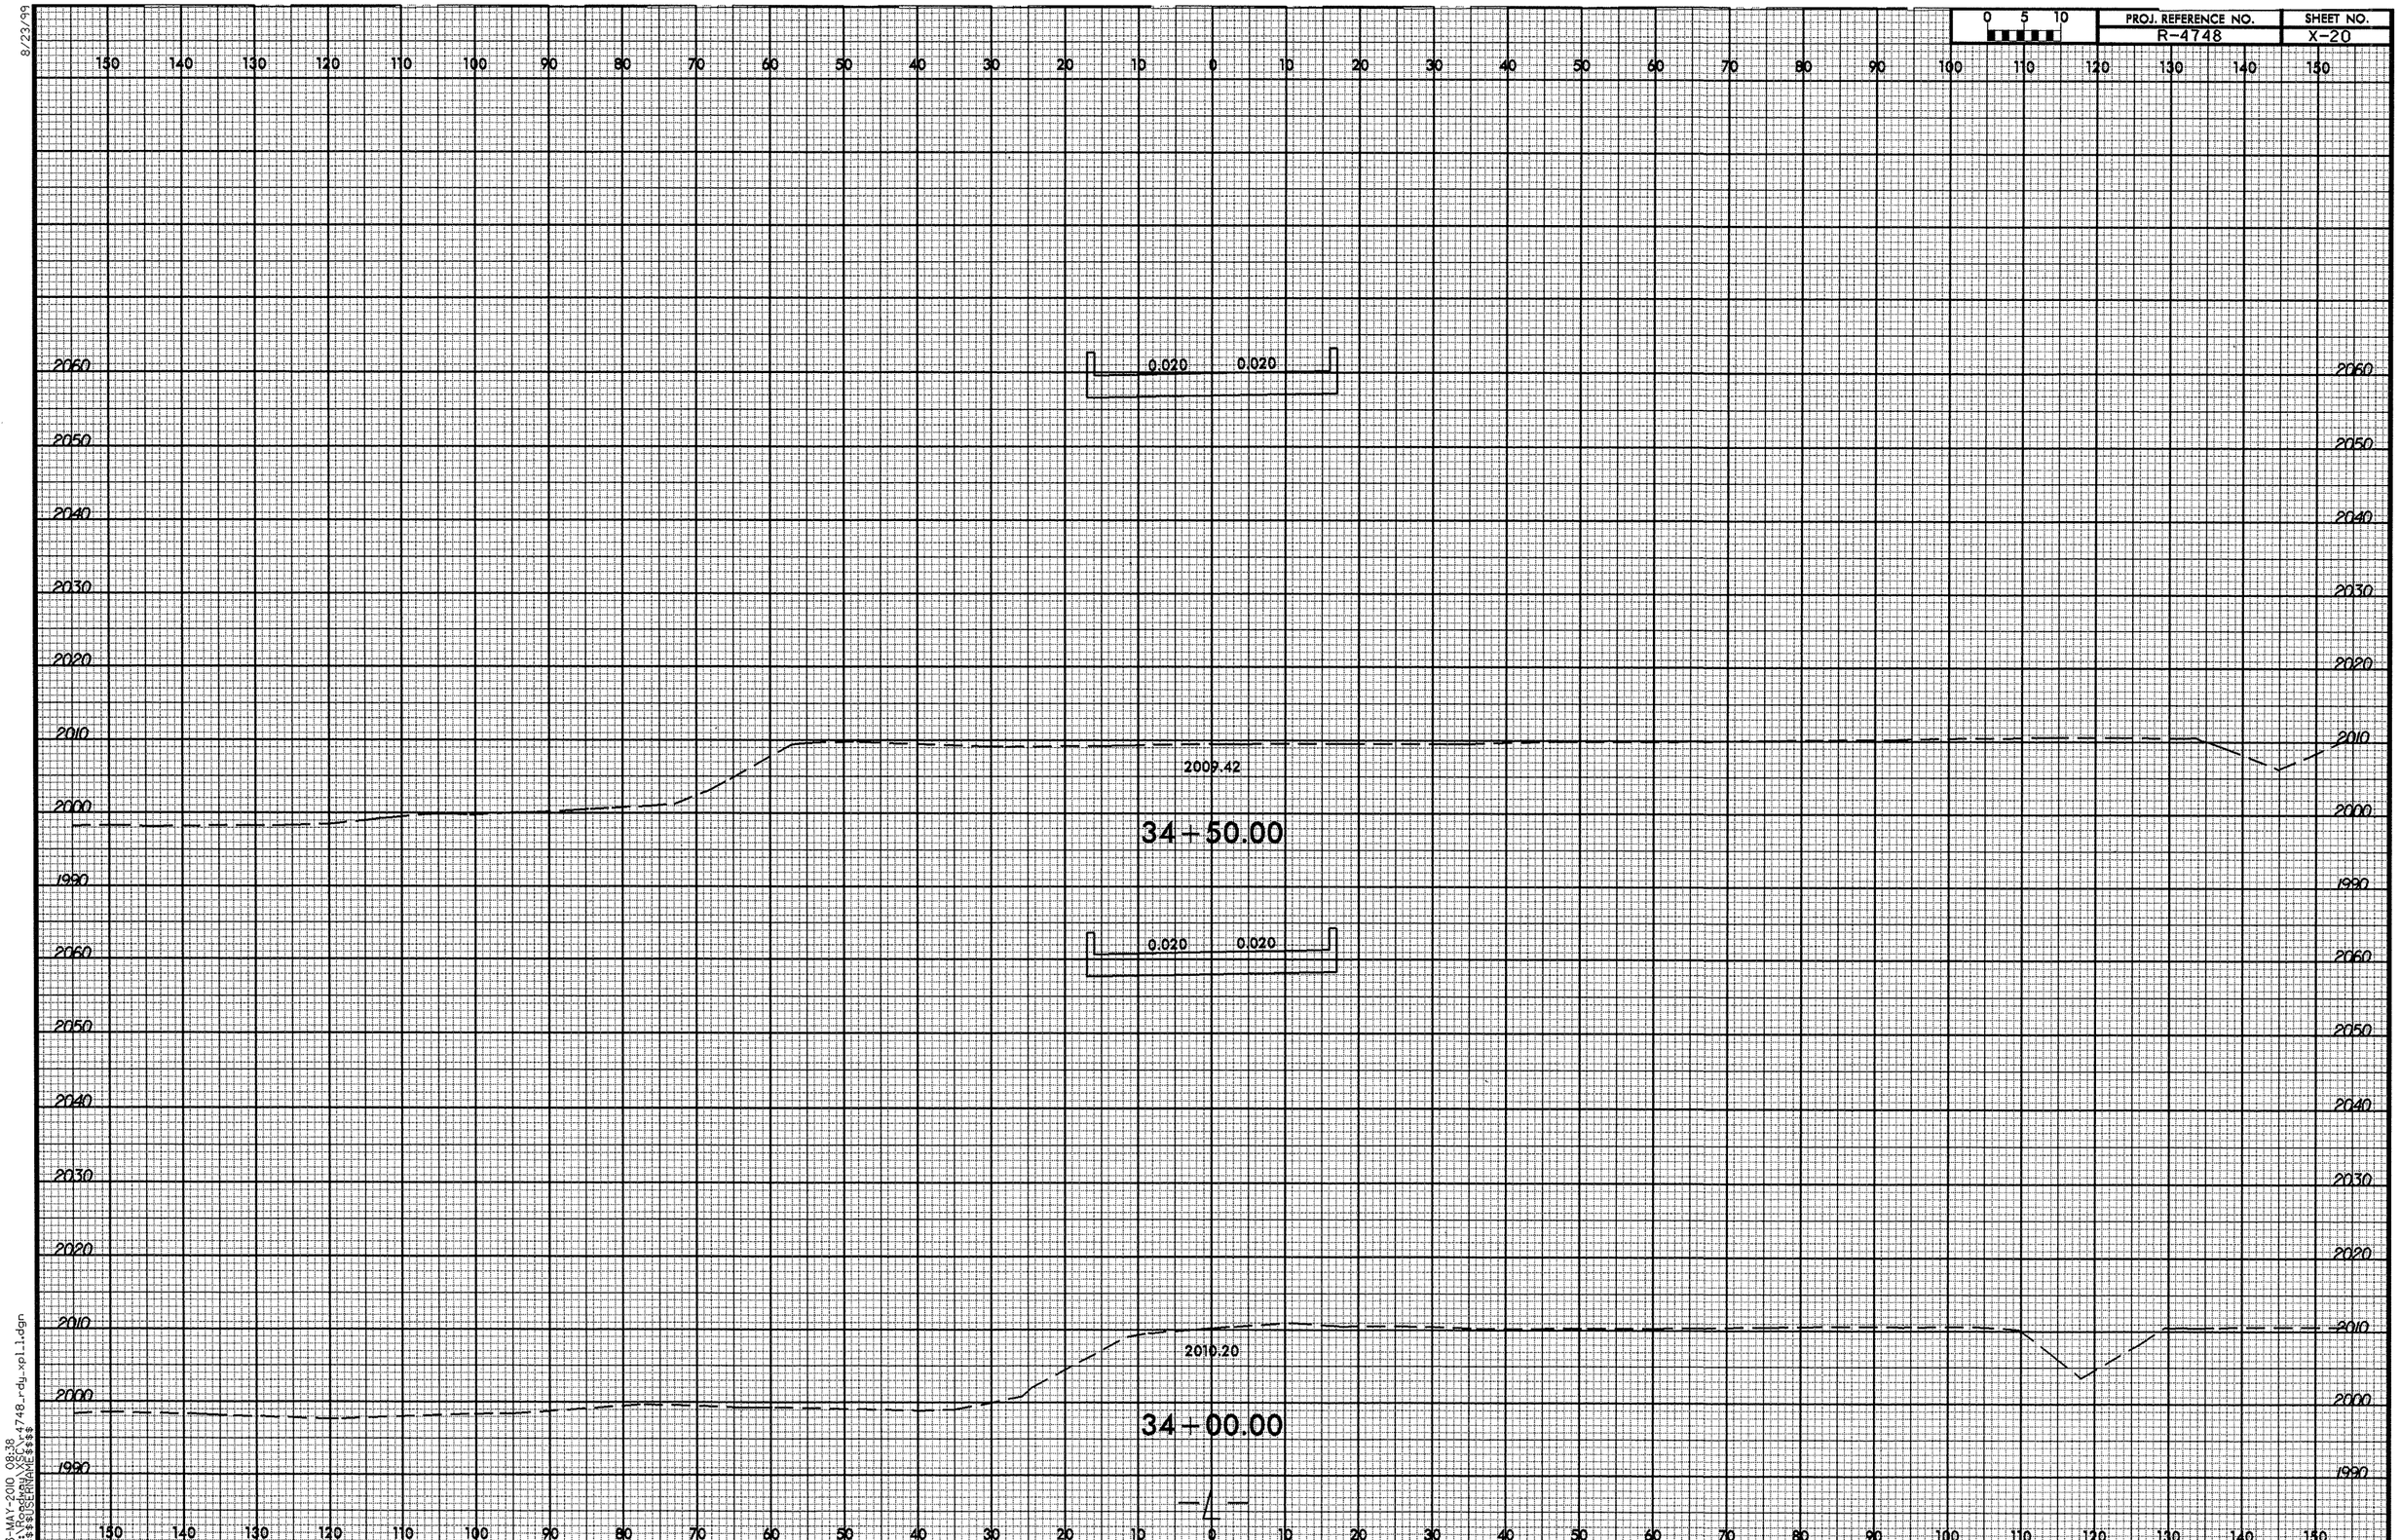

13-MAY-2010 08:38
R:\Projects\R4748_rdy_xpl_1.dgn
$$$$USERNAME$$$$

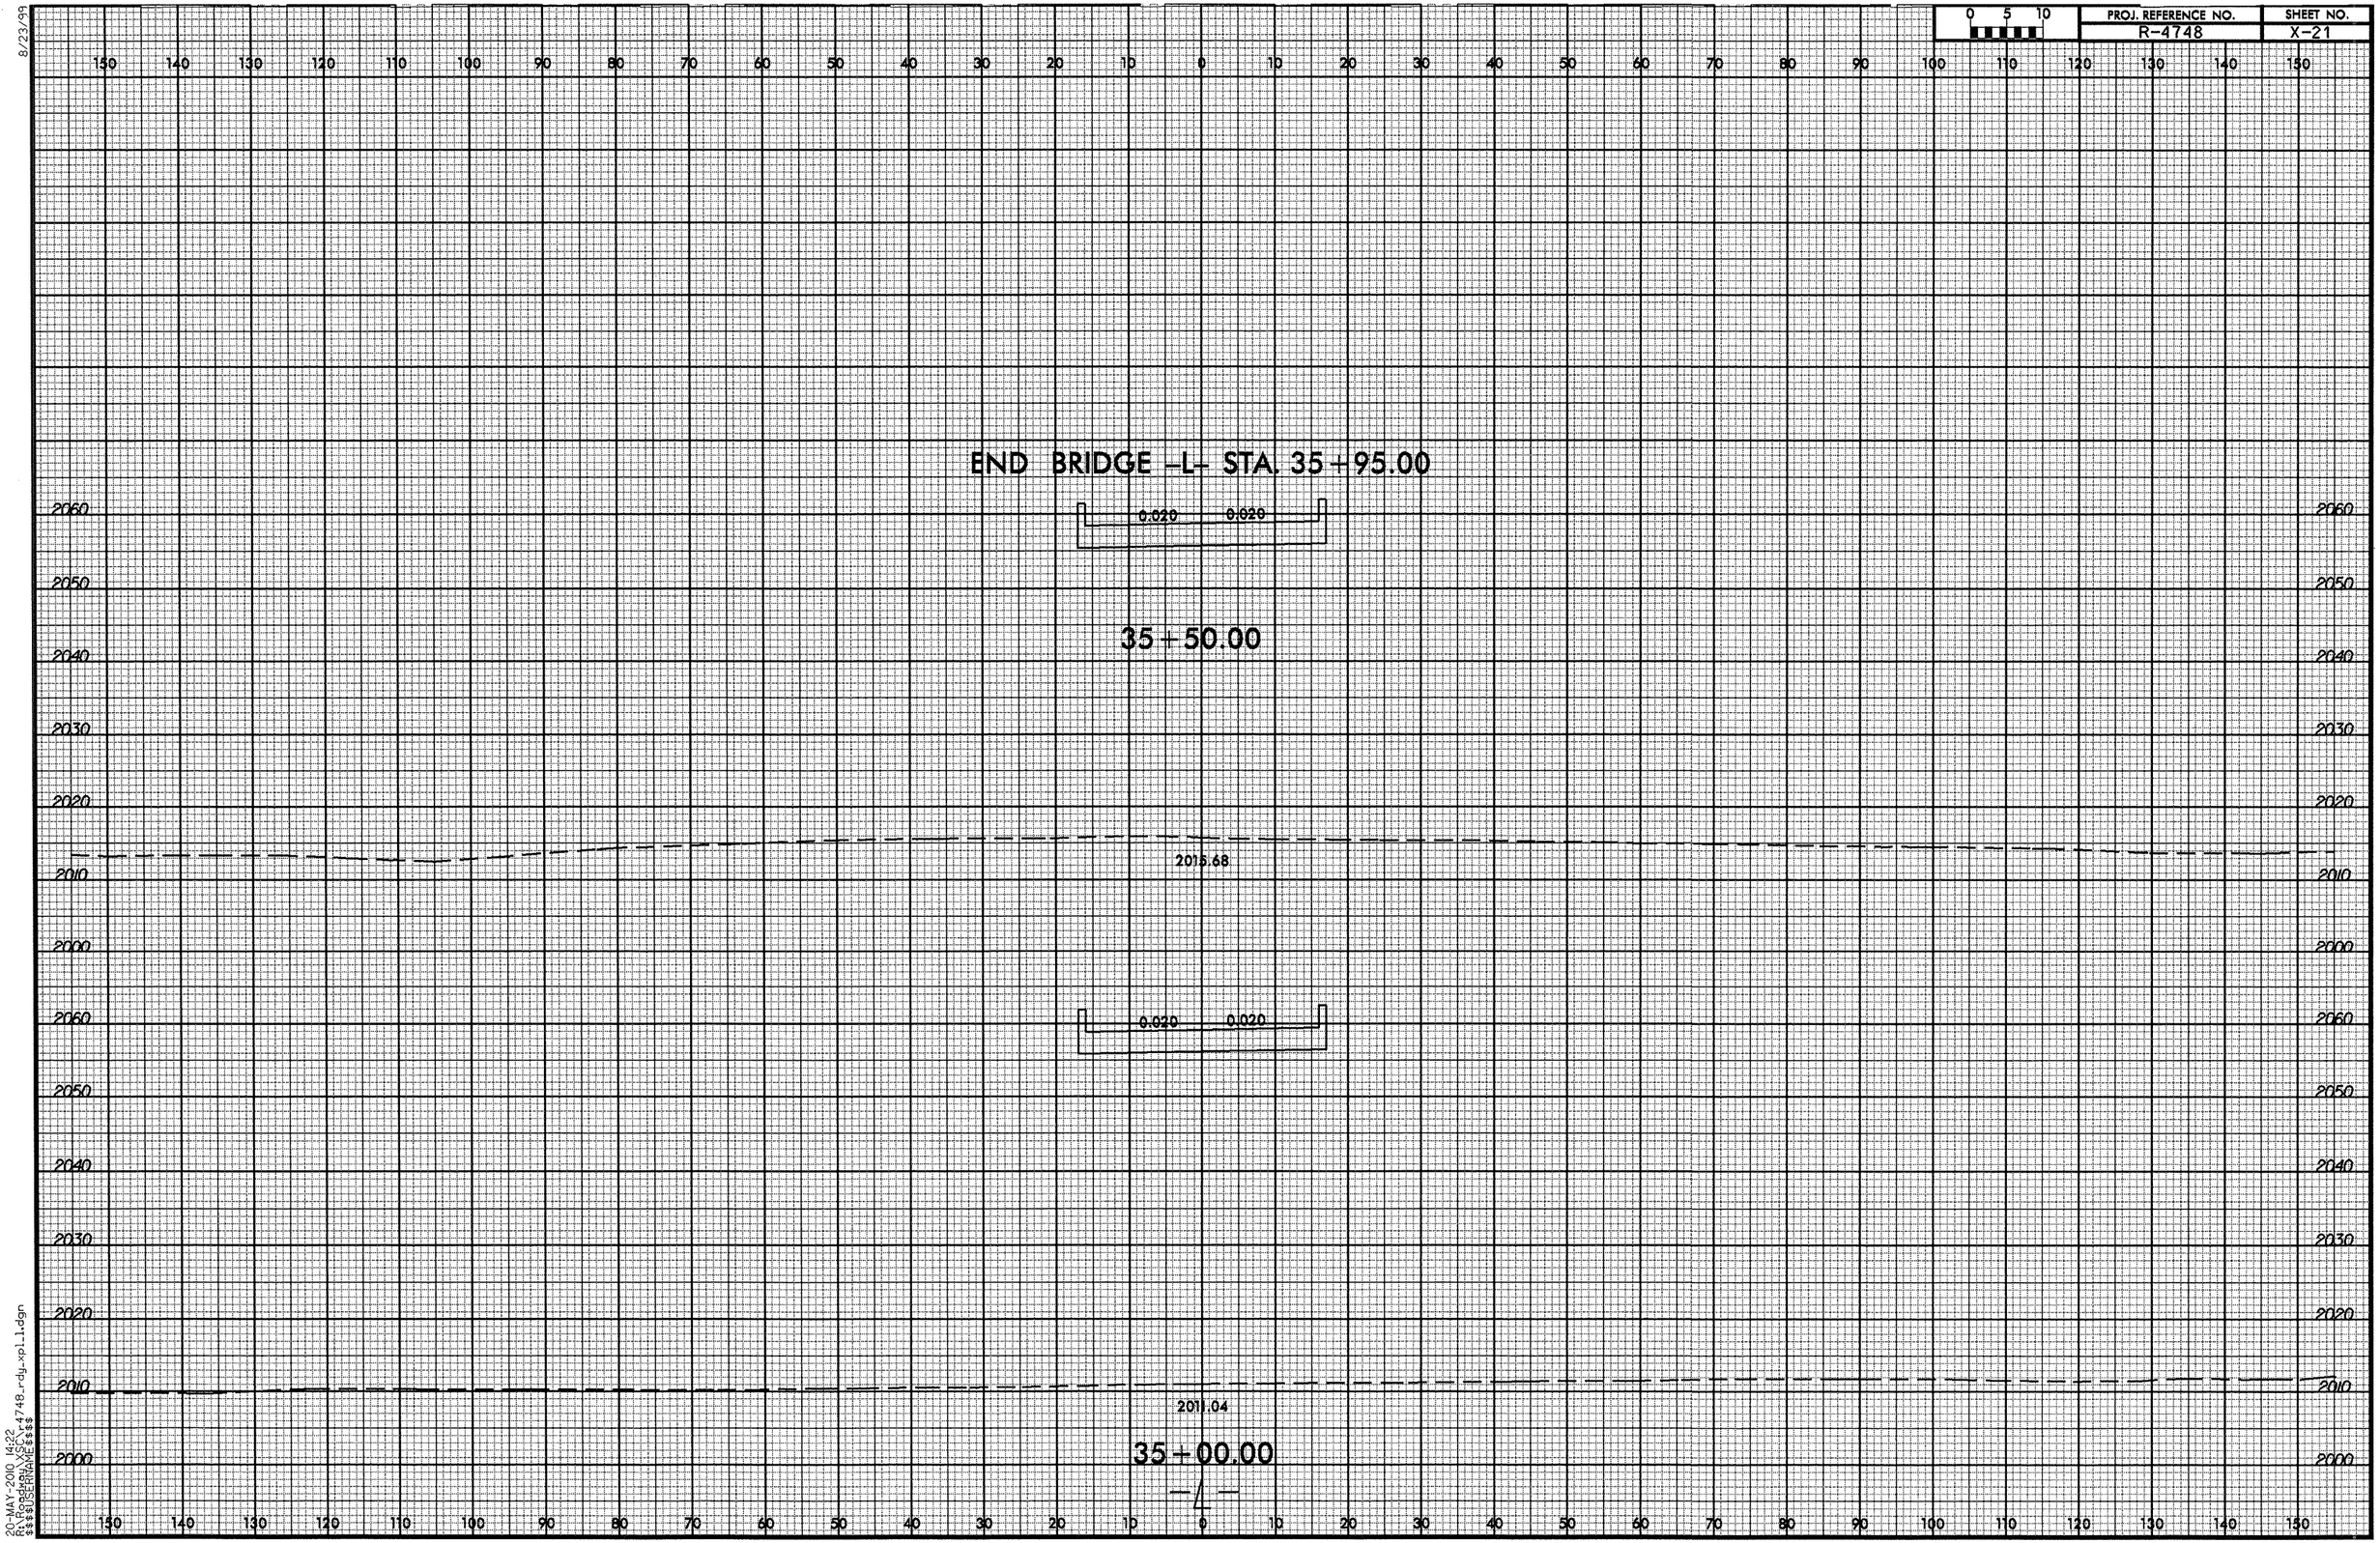

8/23/99

20-MAY-2010 14:22
R:\Roadway\XSC\r4748_rdy_xpl_1.dgn
$$$$USERNAME$$$$

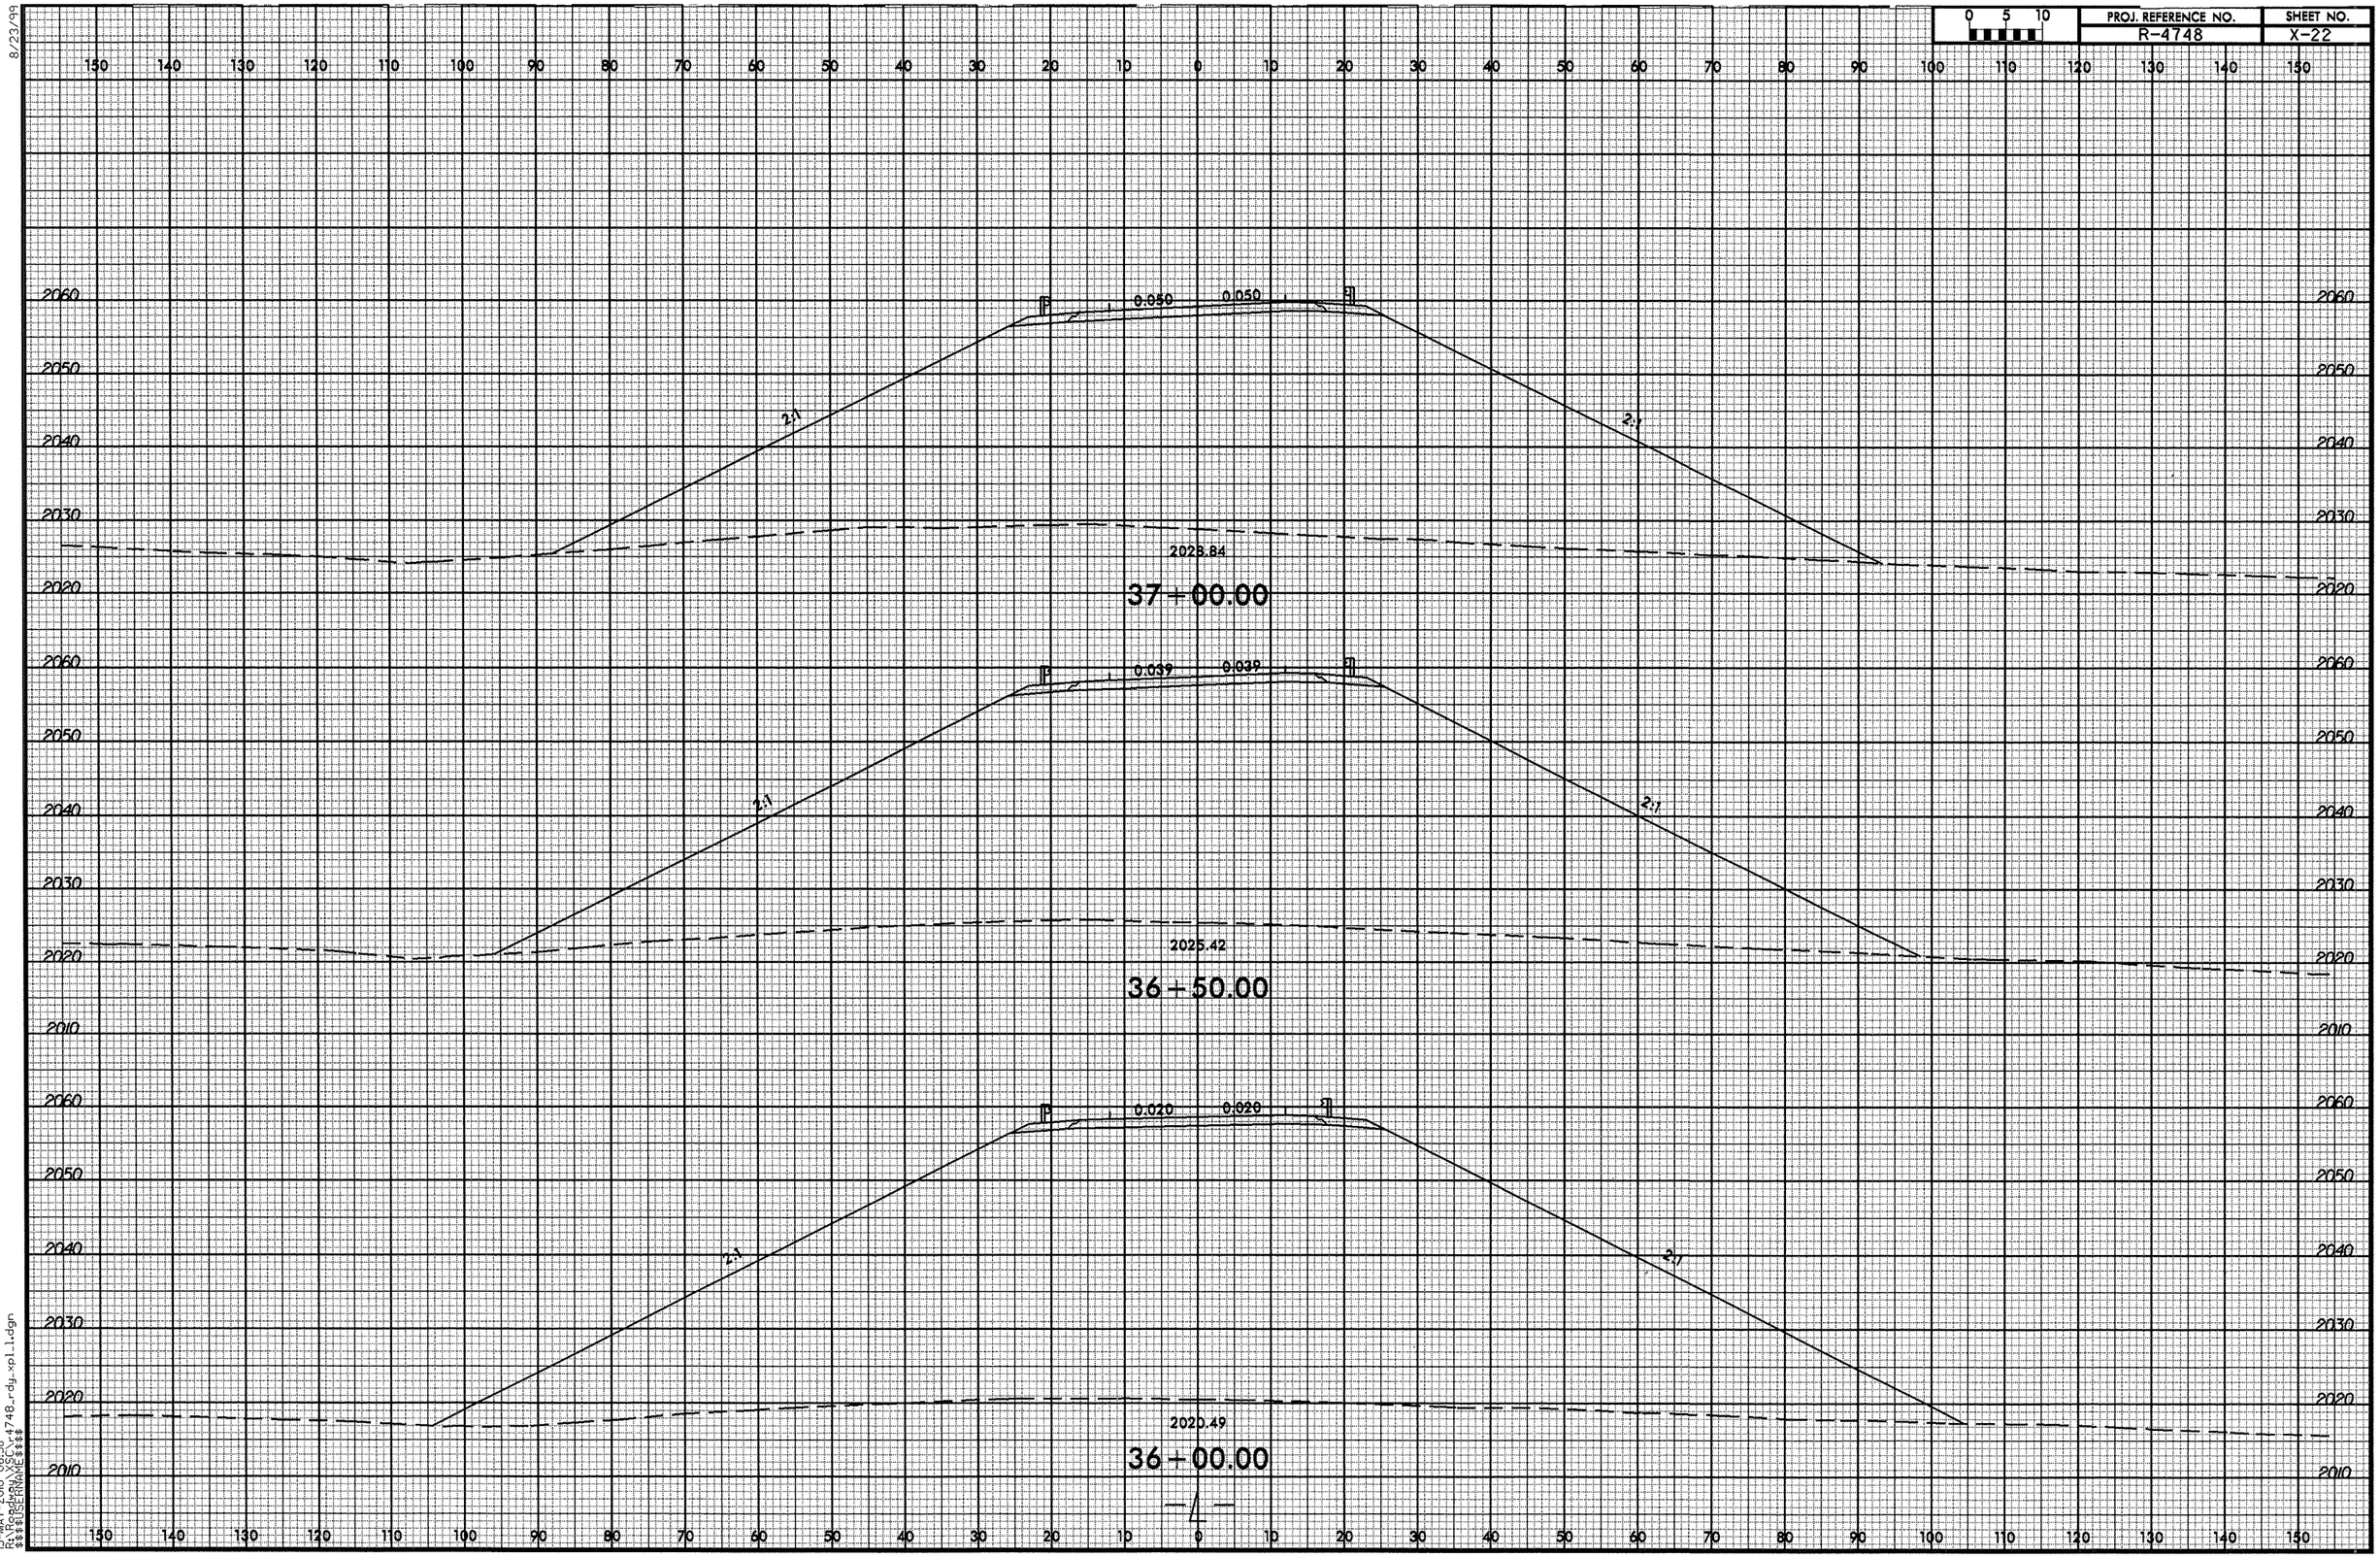

8/23/99
13-MAY-2010 08:38
R:\Roadway\Proj\R4748_rdy_xpl_1.dgn
$$$$USERNAME$$$$

0 5 10	PROJ. REFERENCE NO.	SHEET NO.
	R-4748	X-23

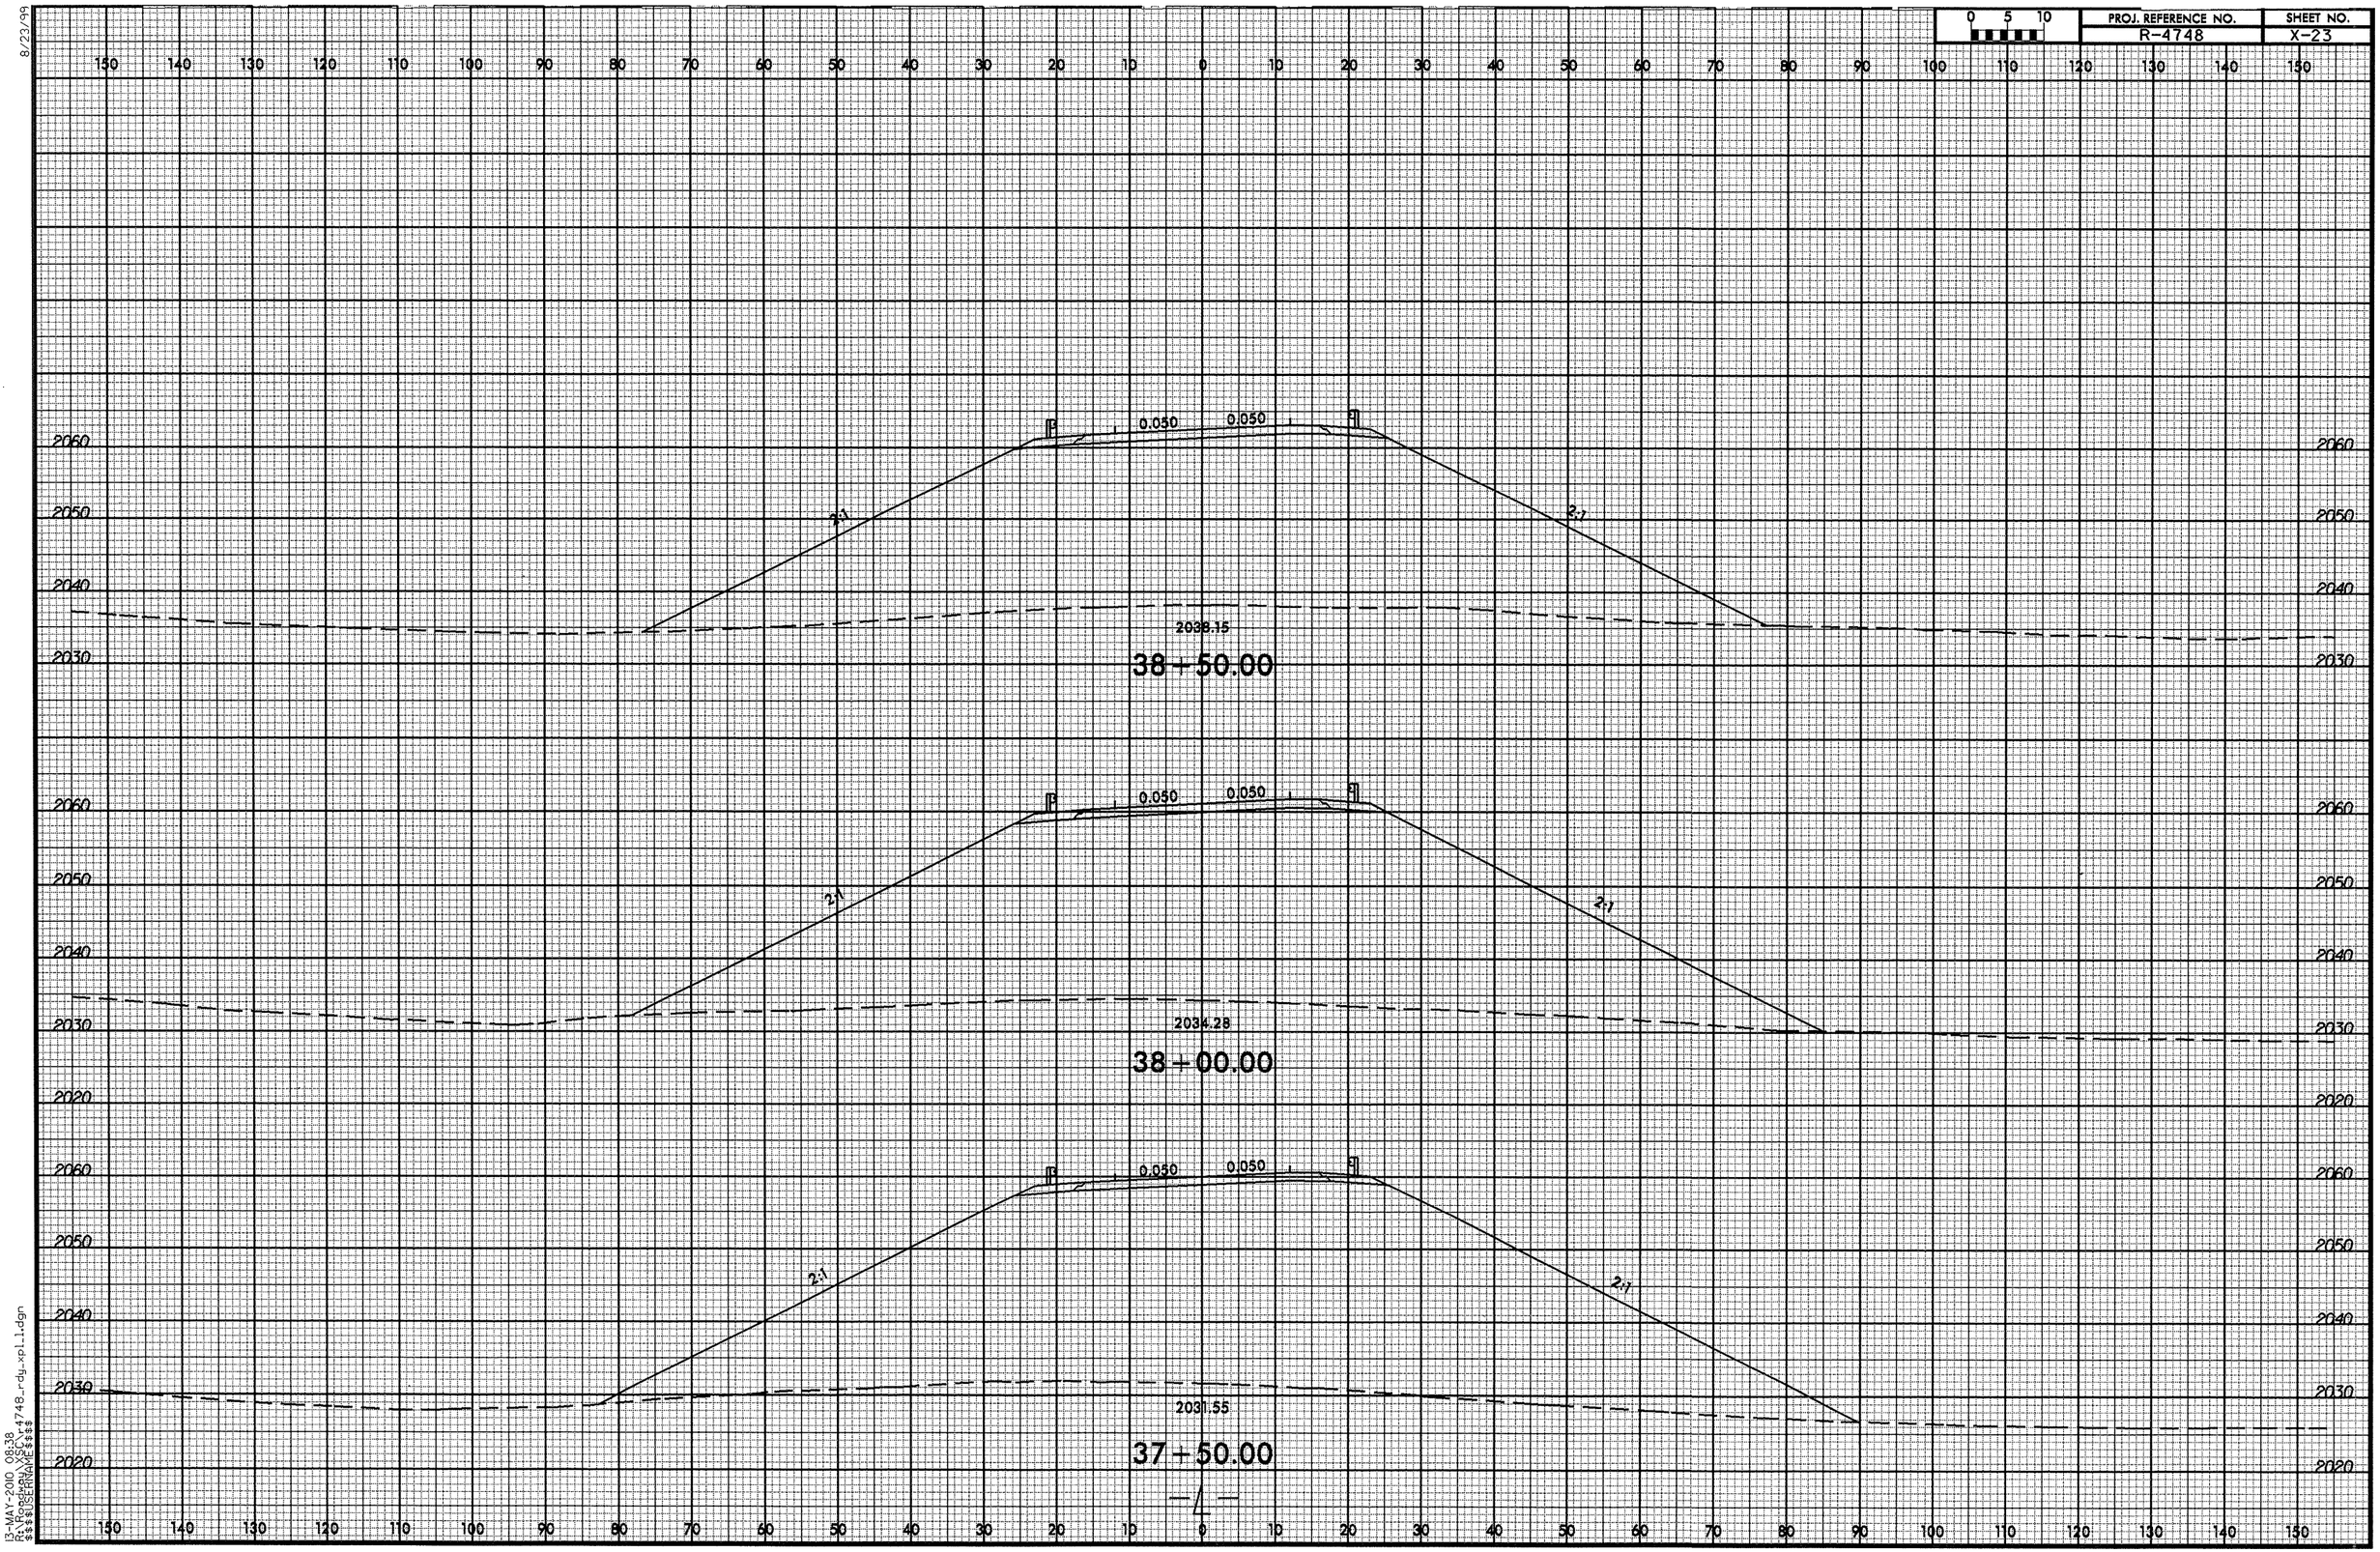

8/23/99

13-MAY-2010 08:38
X:\PROJECTS\R-4748_rdy_xpl1.dgn
$$$$USERNAME$$$$

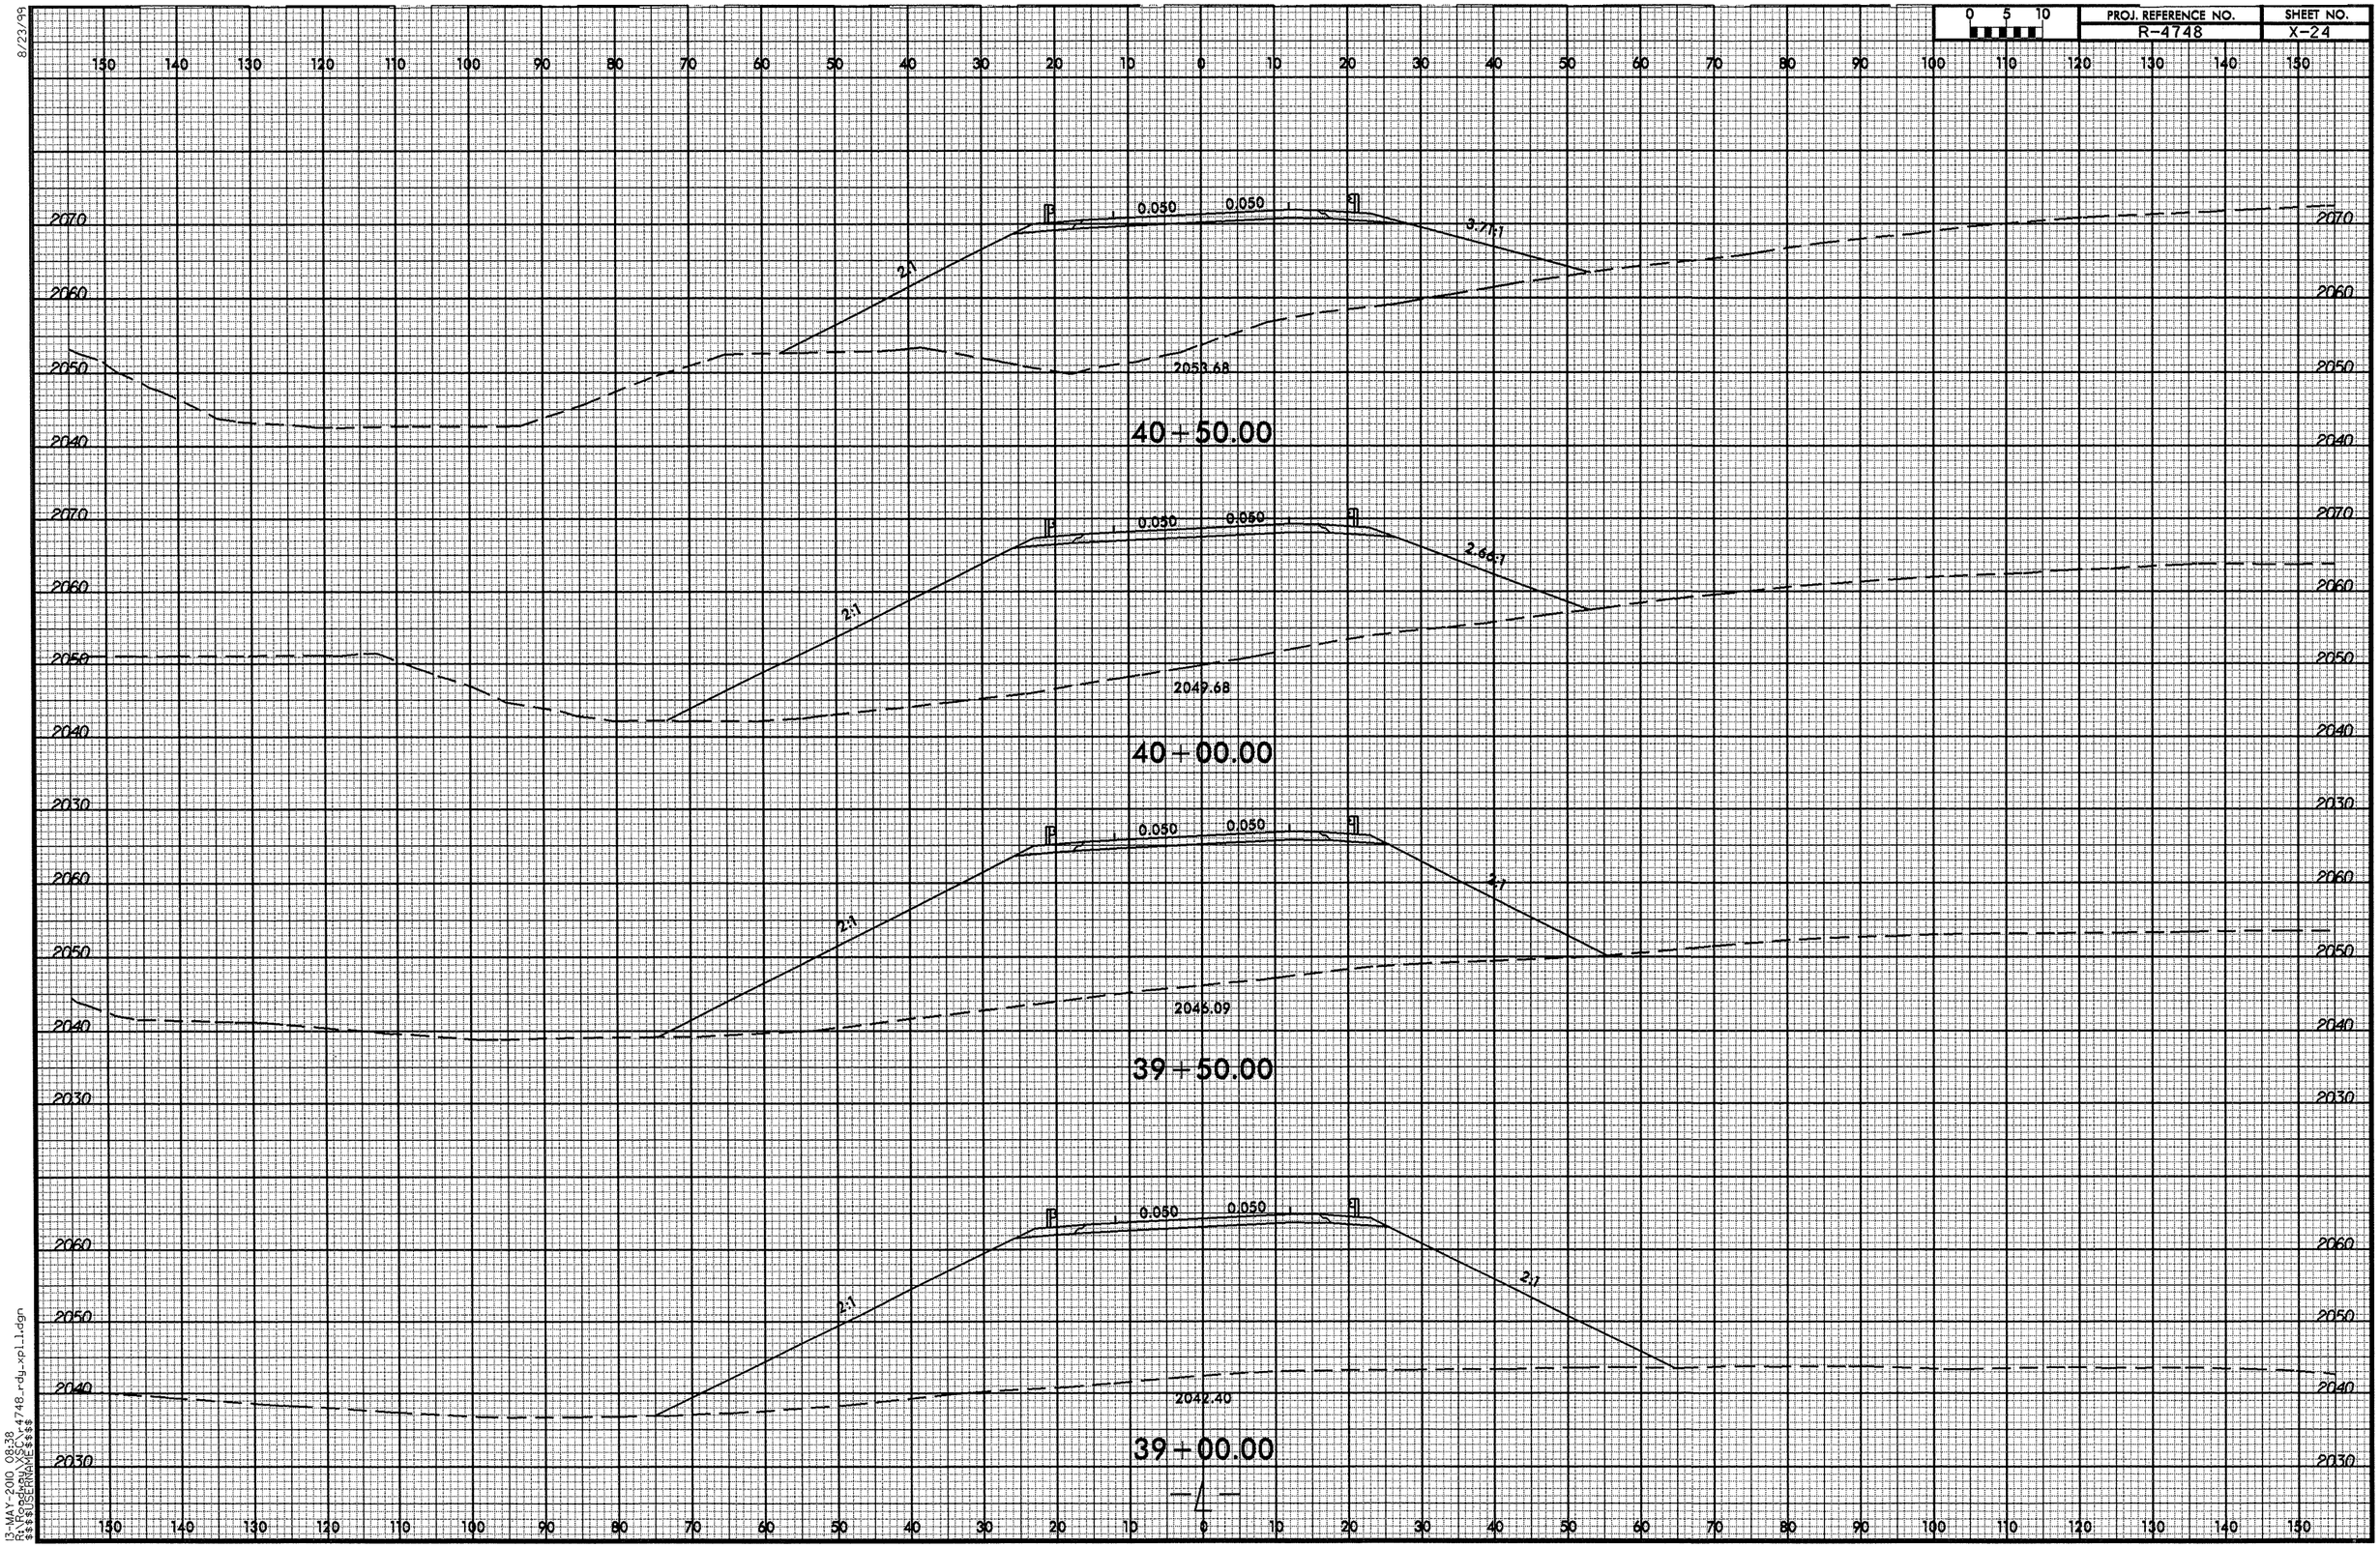

8/23/99
13-MAY-2010 08:38
R:\Roadway\XSC\r4748_rdy_xpl_1.dgn
$$$$USERNAME$$$$

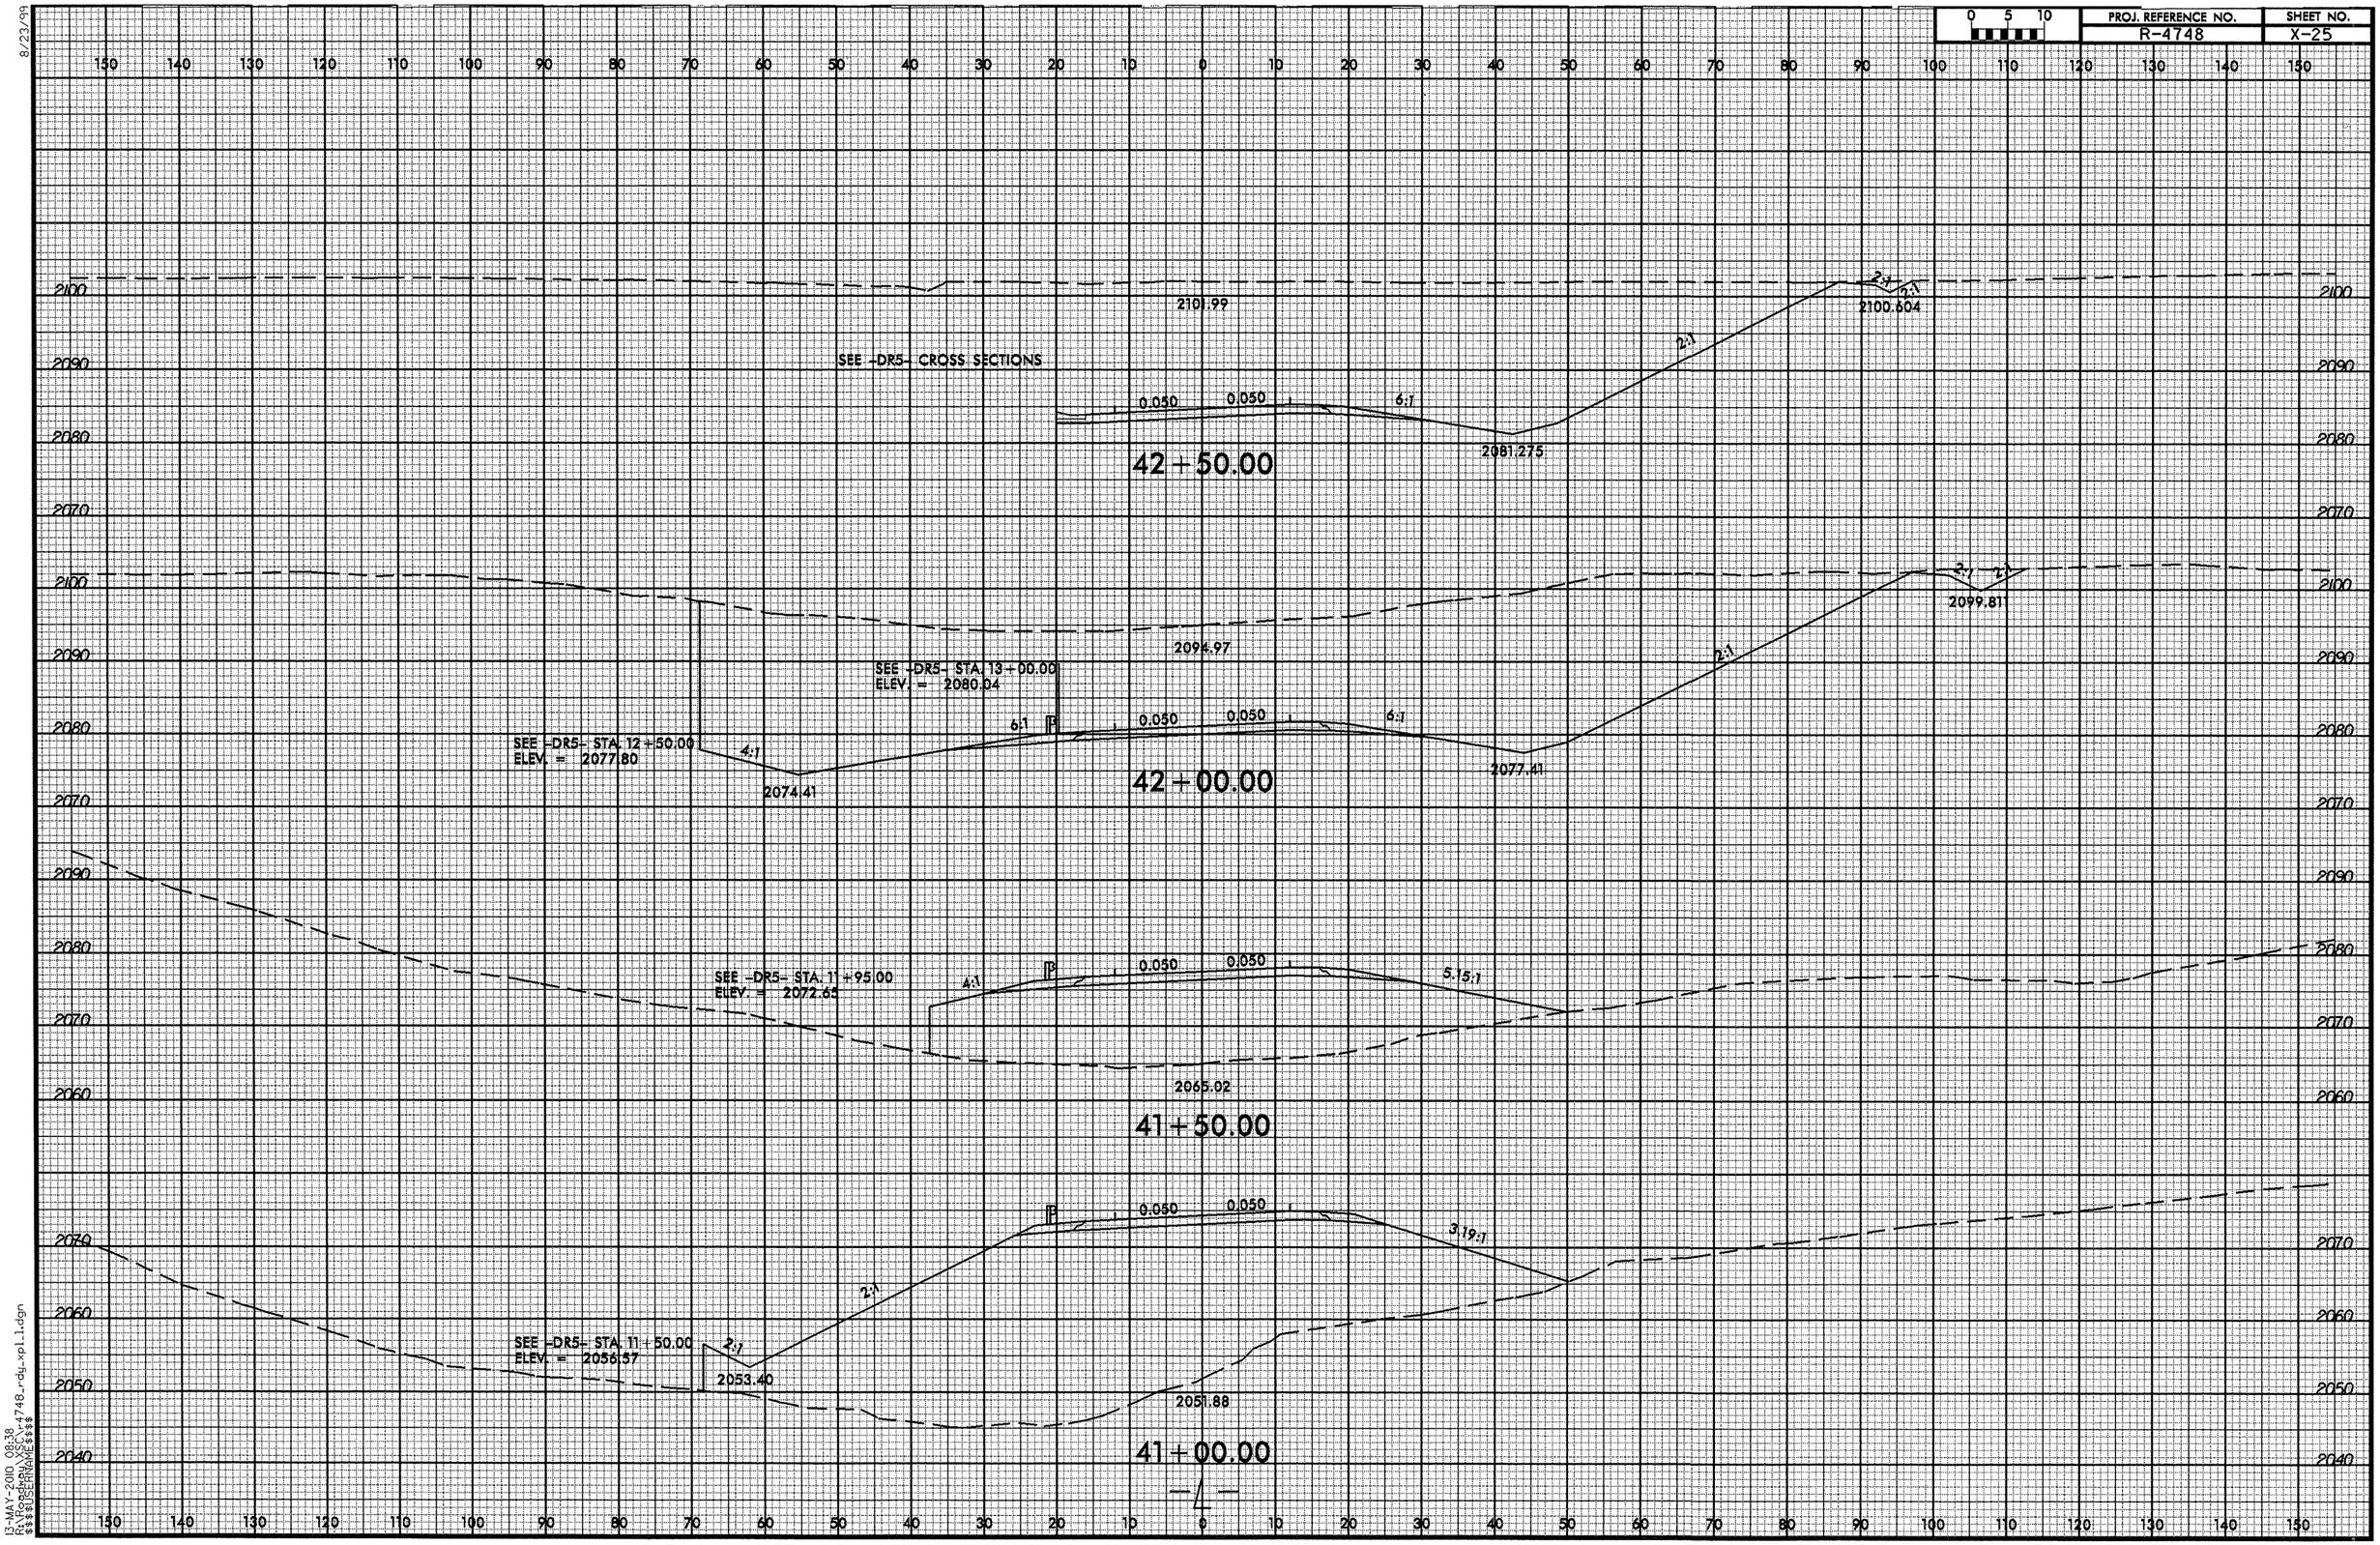

8/23/99
13-MAY-2010 08:38
R:\Roadway\Proj\4748_rdy_xpl_1.dgn
$$$$USERNAME$$$$

8/23/99

0 5 10	PROJ. REFERENCE NO.	SHEET NO.
	R-4748	X-26

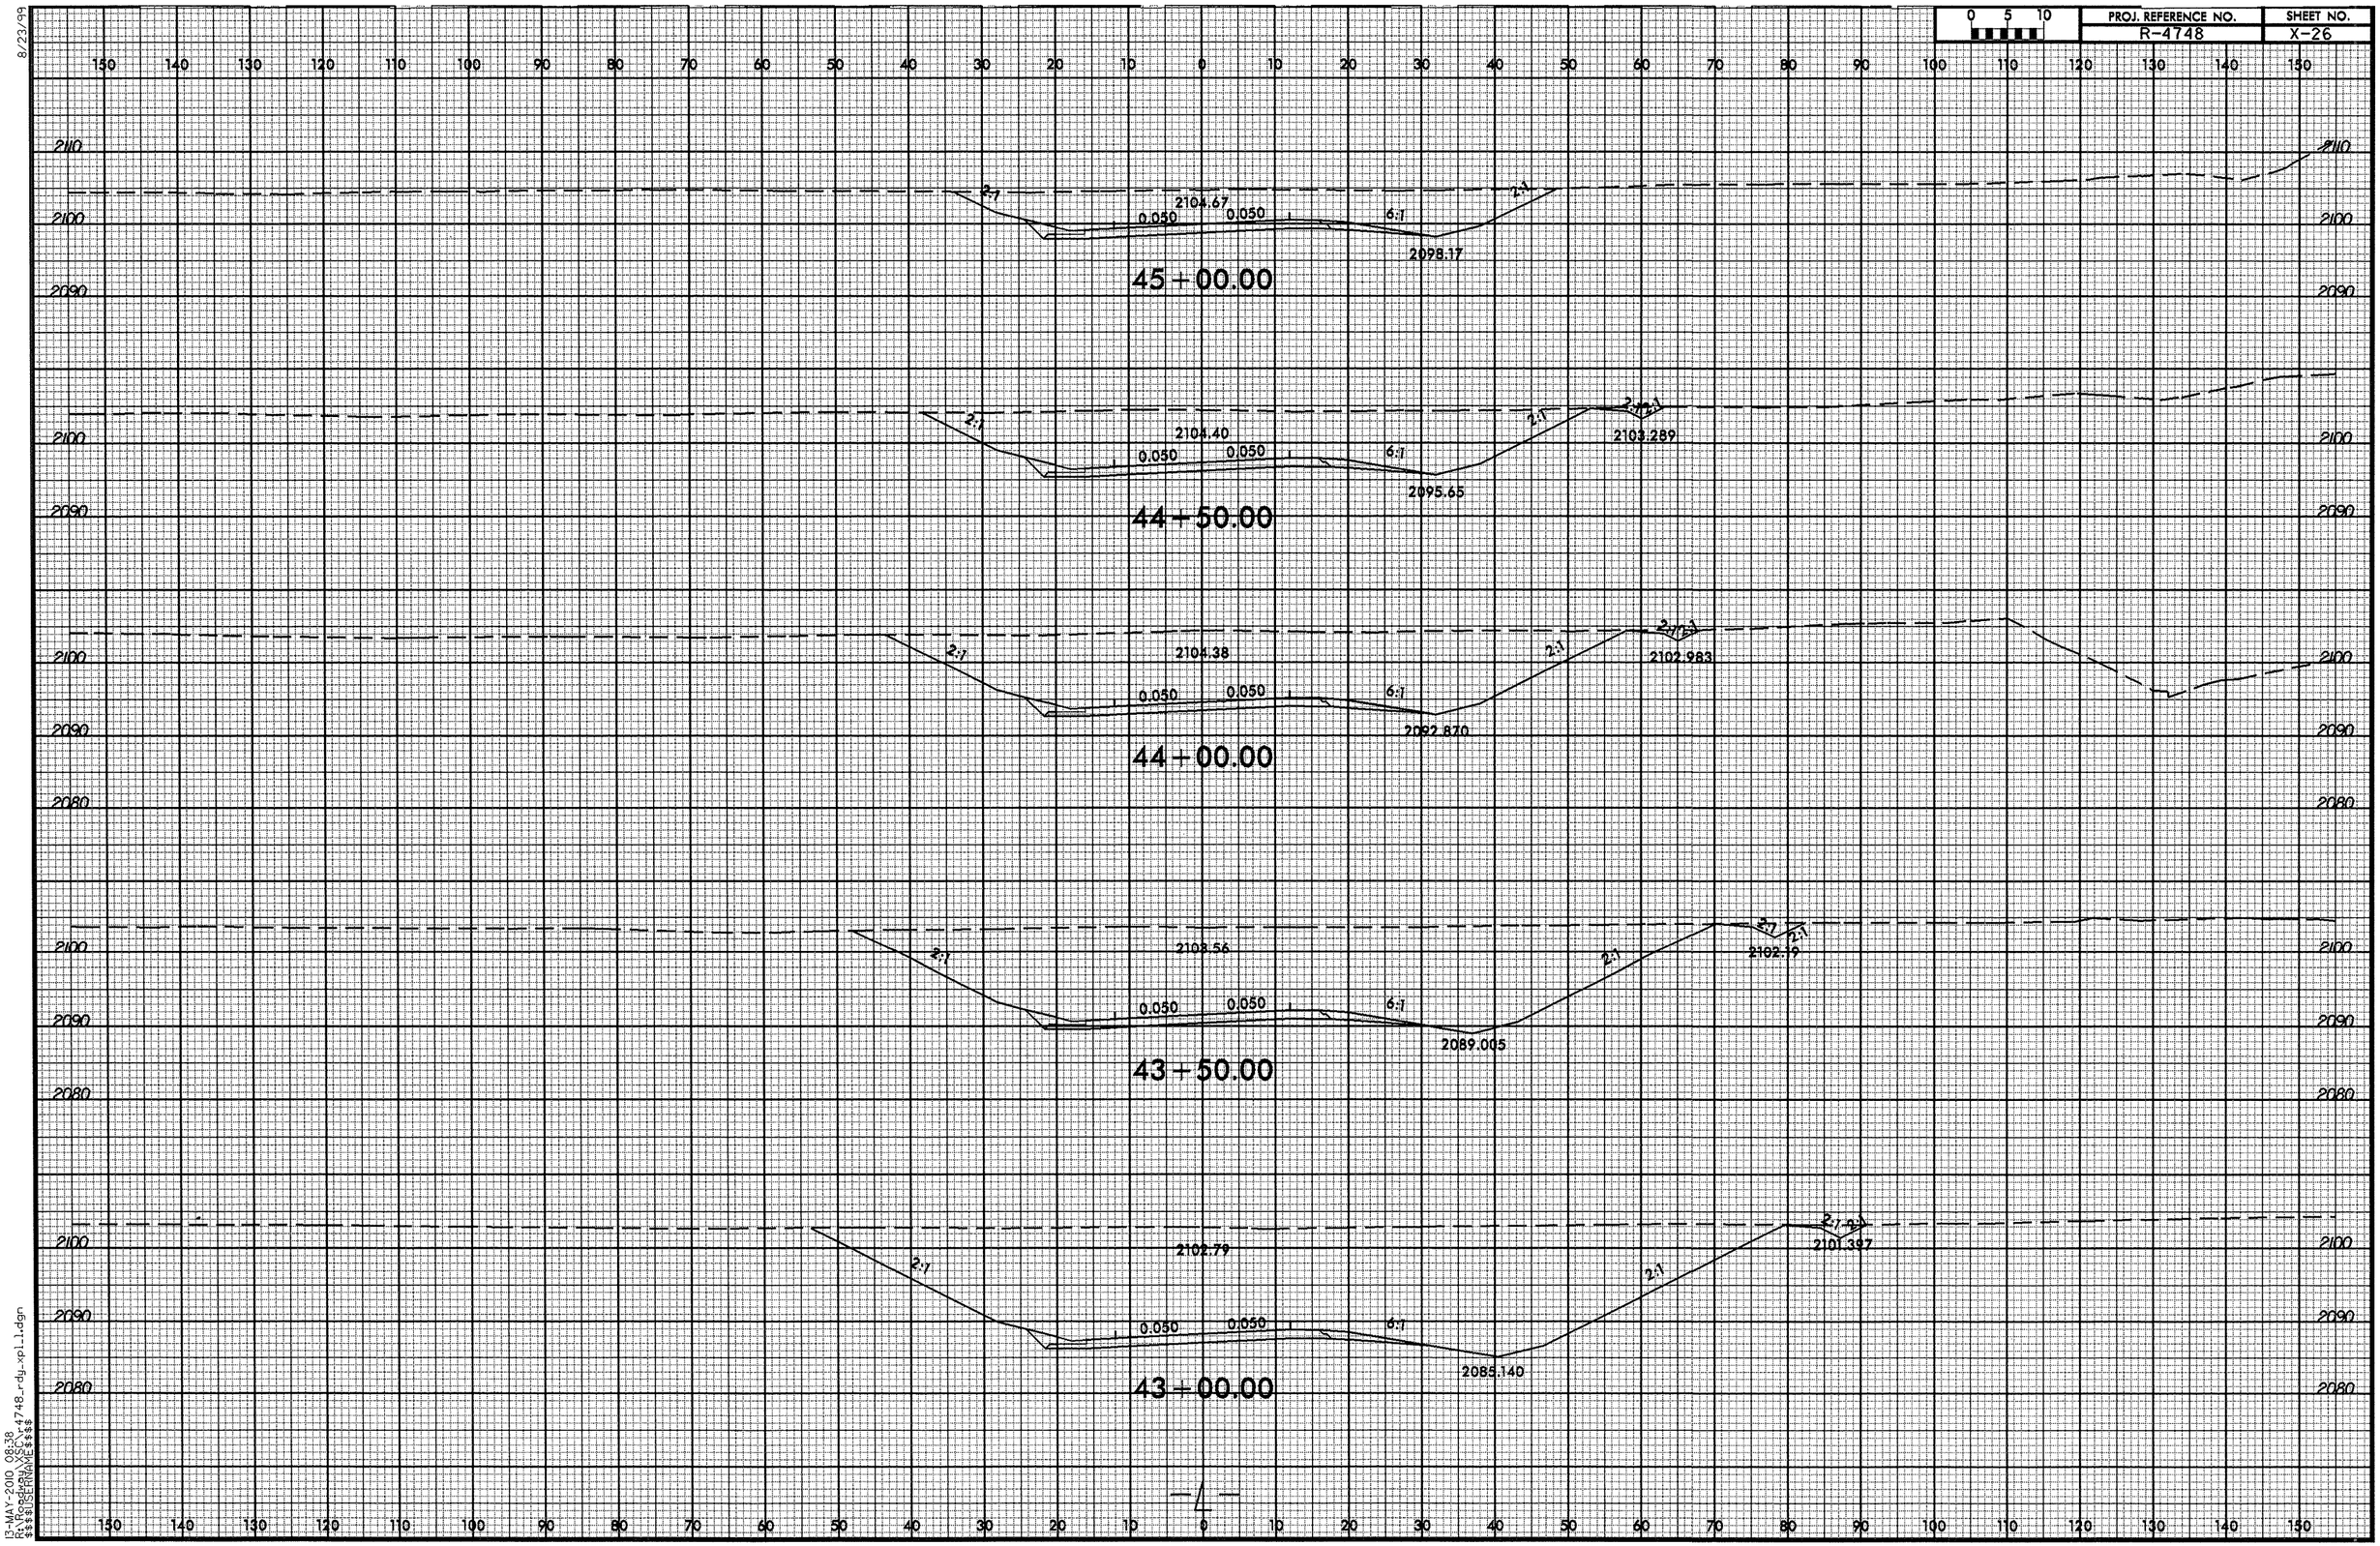

13-MAY-2010 08:38
R:\roadway\proj\r4748_rdy_xpl_1.dgn
$$$$USERNAME$$$$

8/23/99

0 5 10	PROJ. REFERENCE NO.	SHEET NO.
	R-4748	X-27

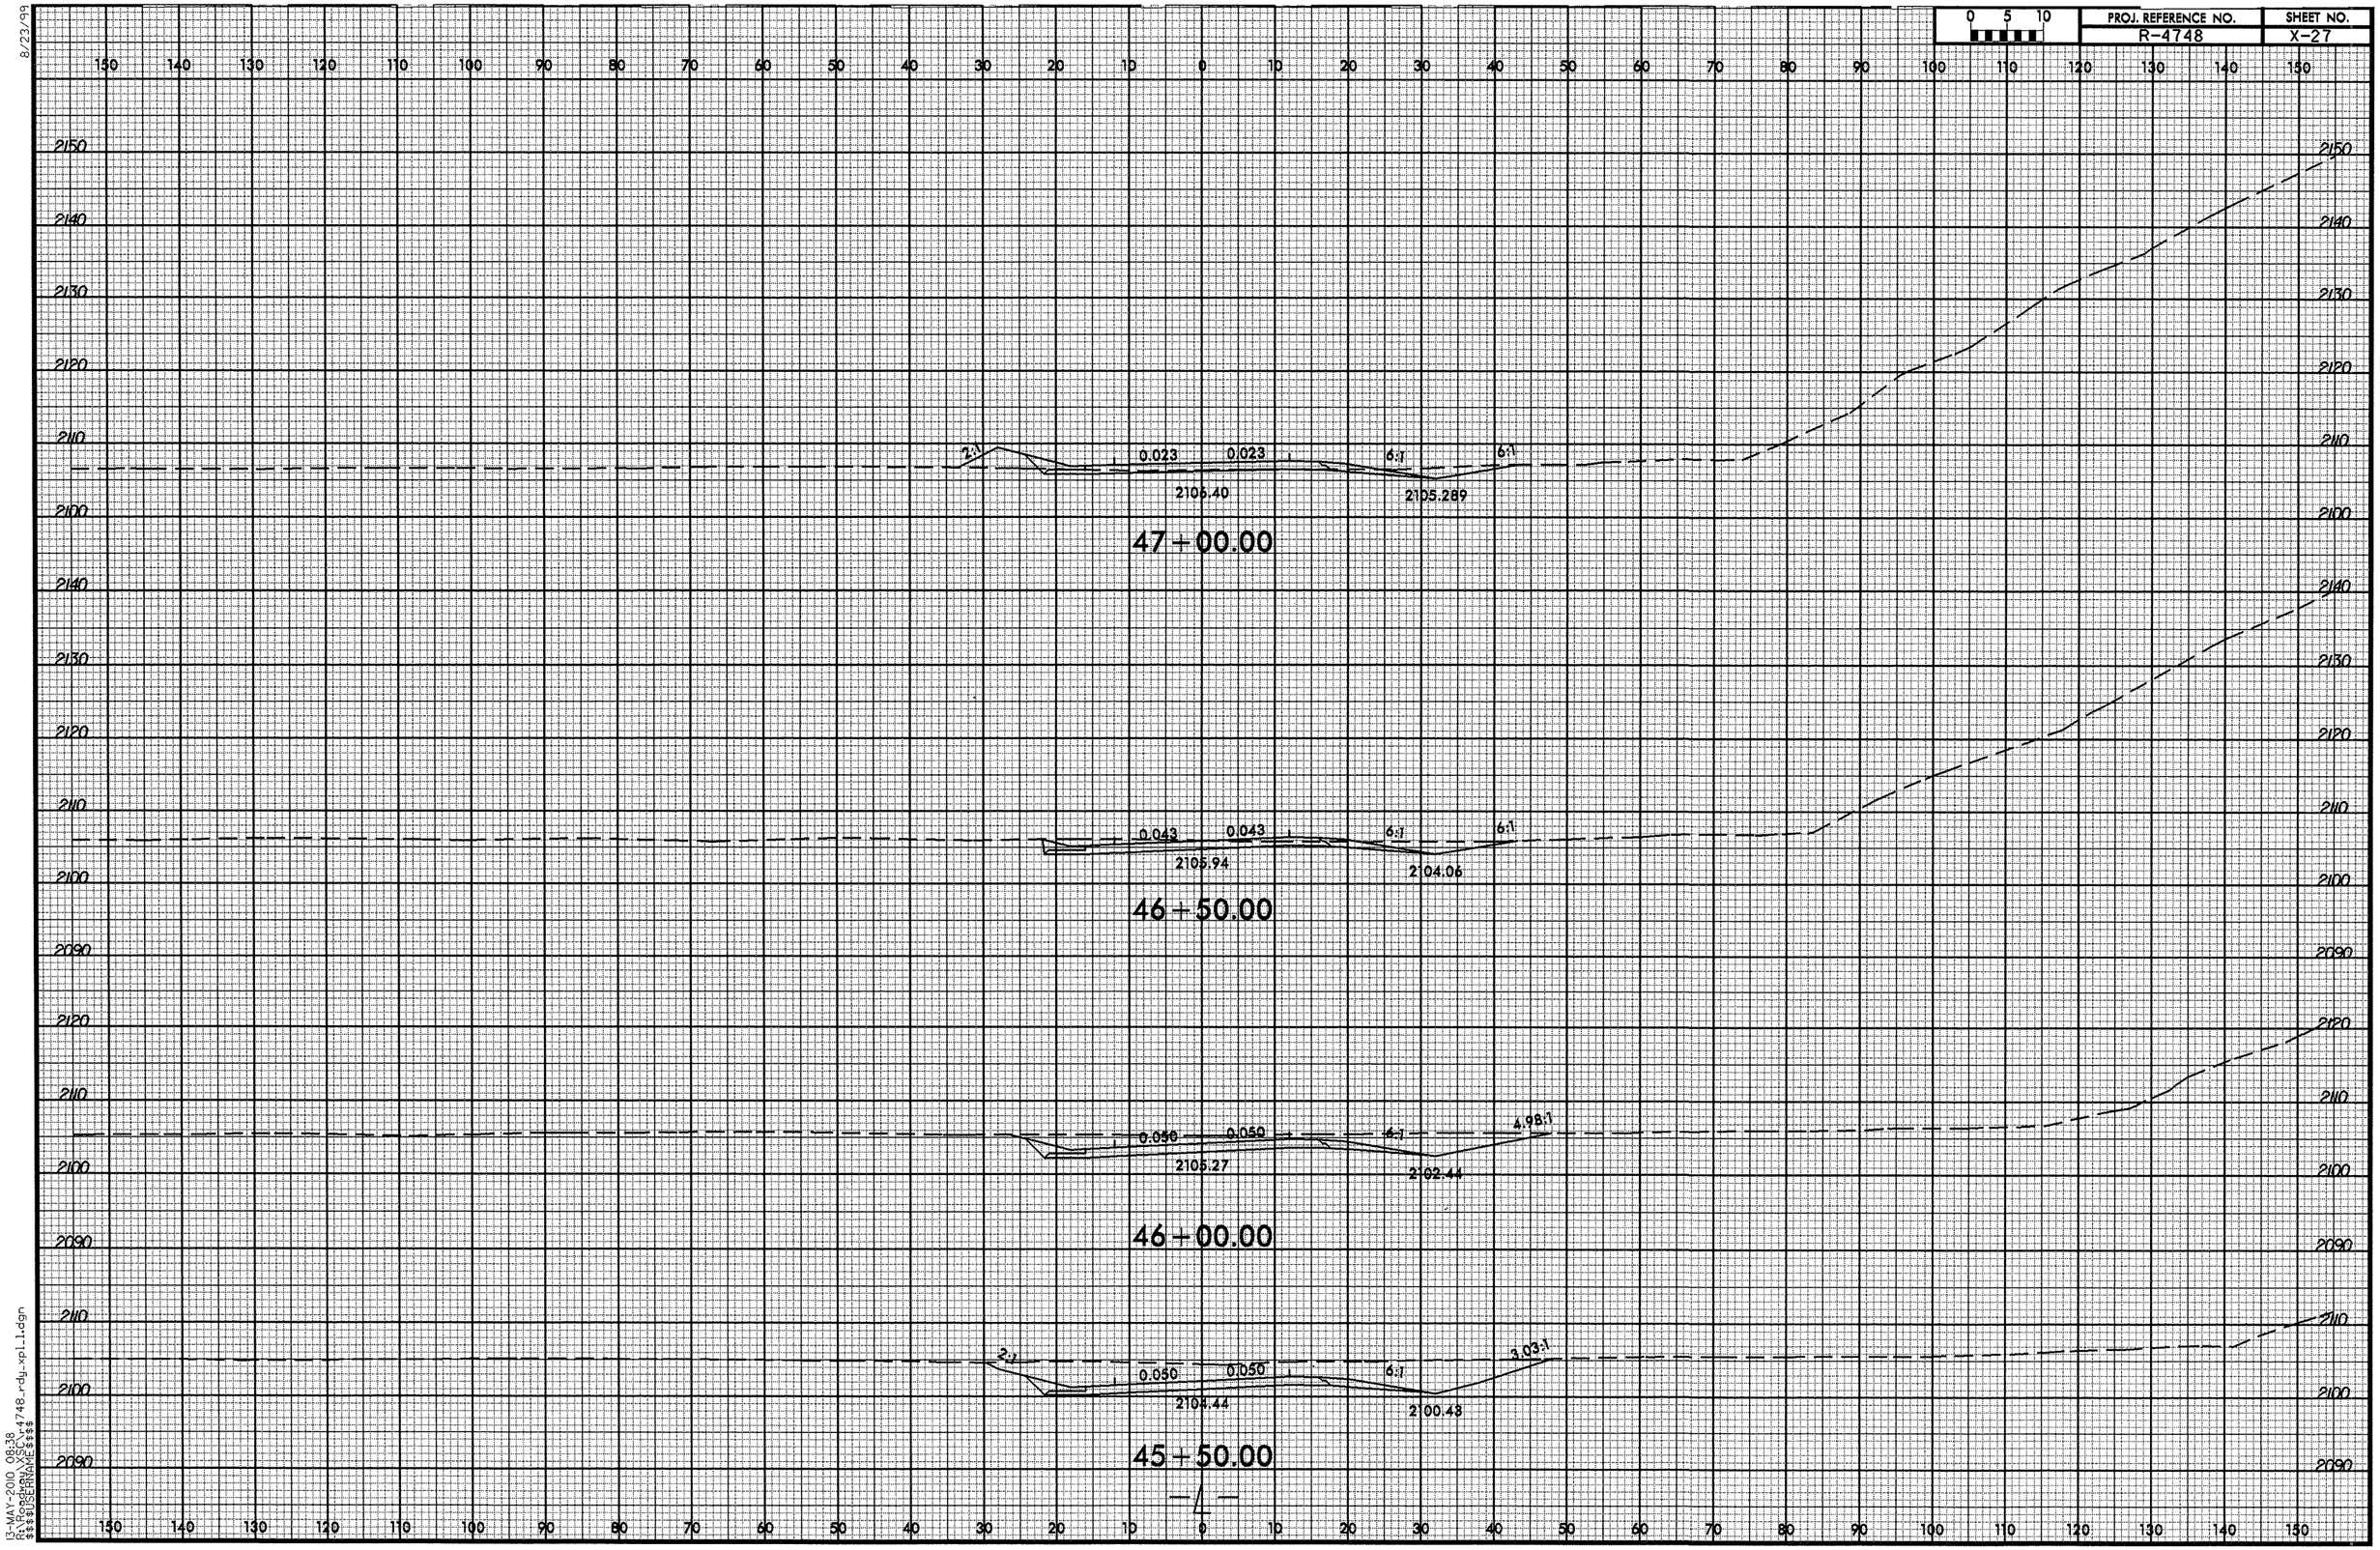

13-MAY-2010 08:38
R:\Roadway\Proj\r4748_rdy_xpl_1.dgn
$$$$USERNAME$$$$

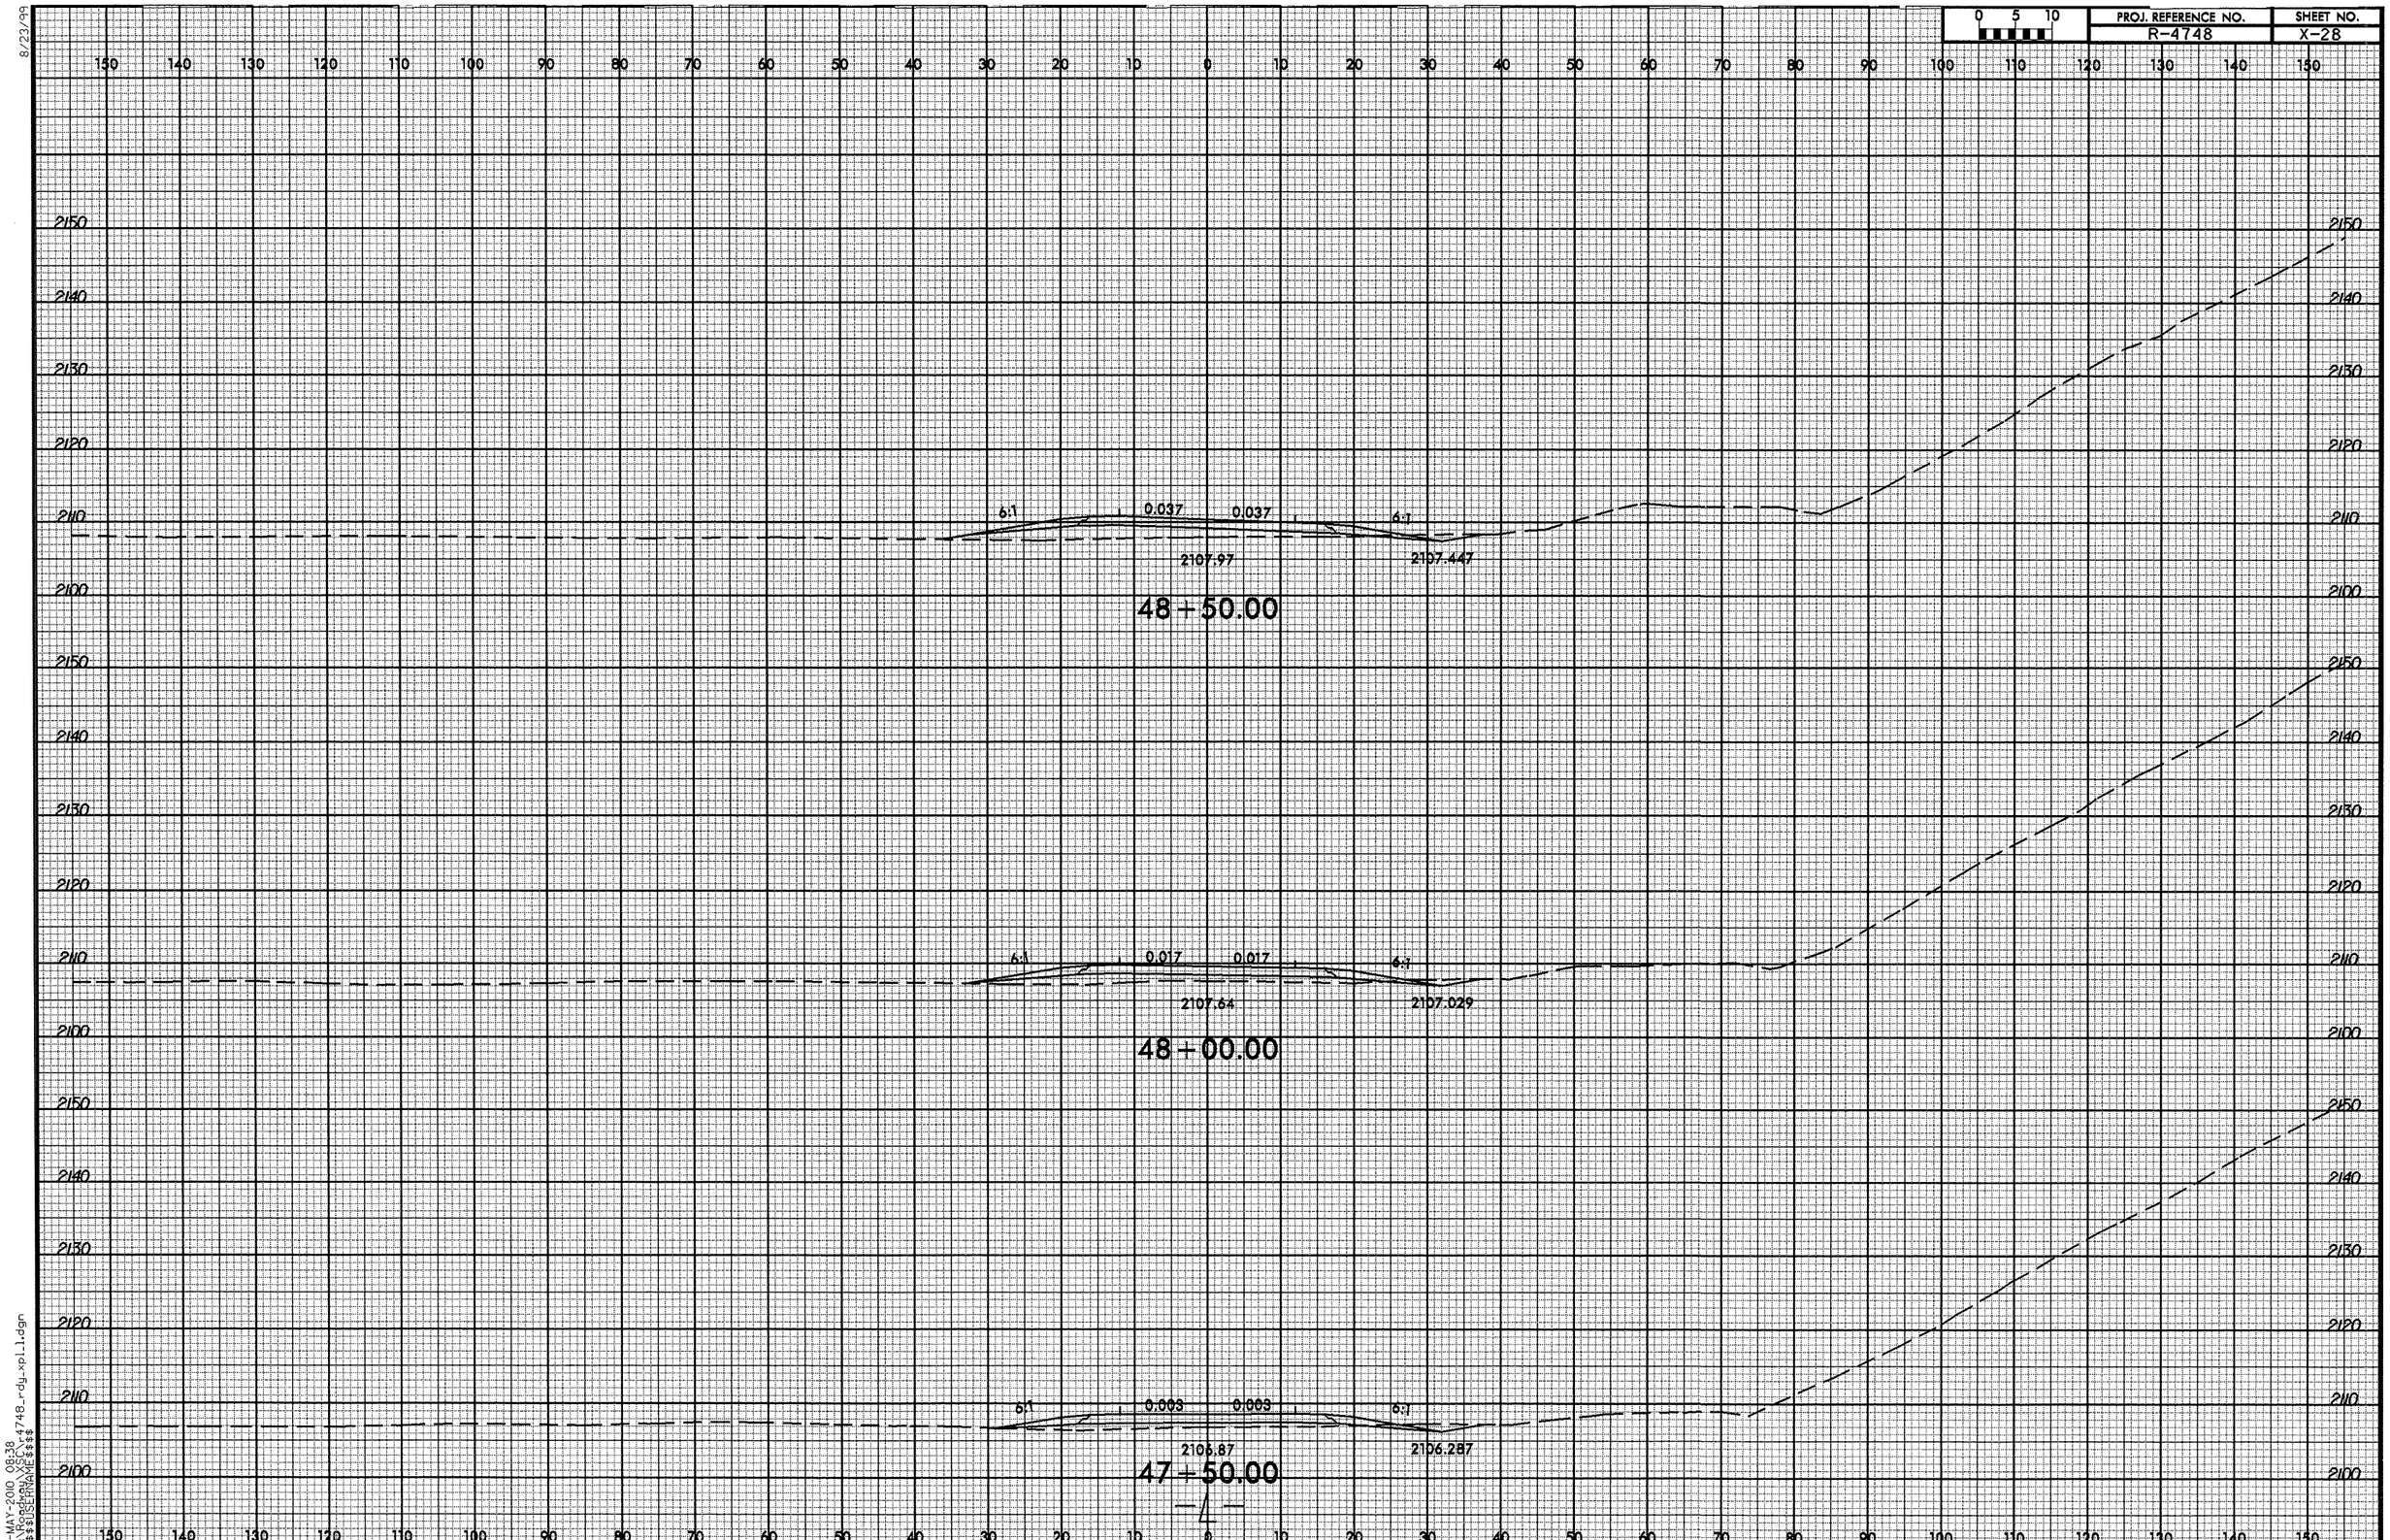

8/23/99
13-MAY-2010 09:38
R:\Roadway\Proj\4748_rdy_xpl11.dgn
$$$$USERNAME$$$$

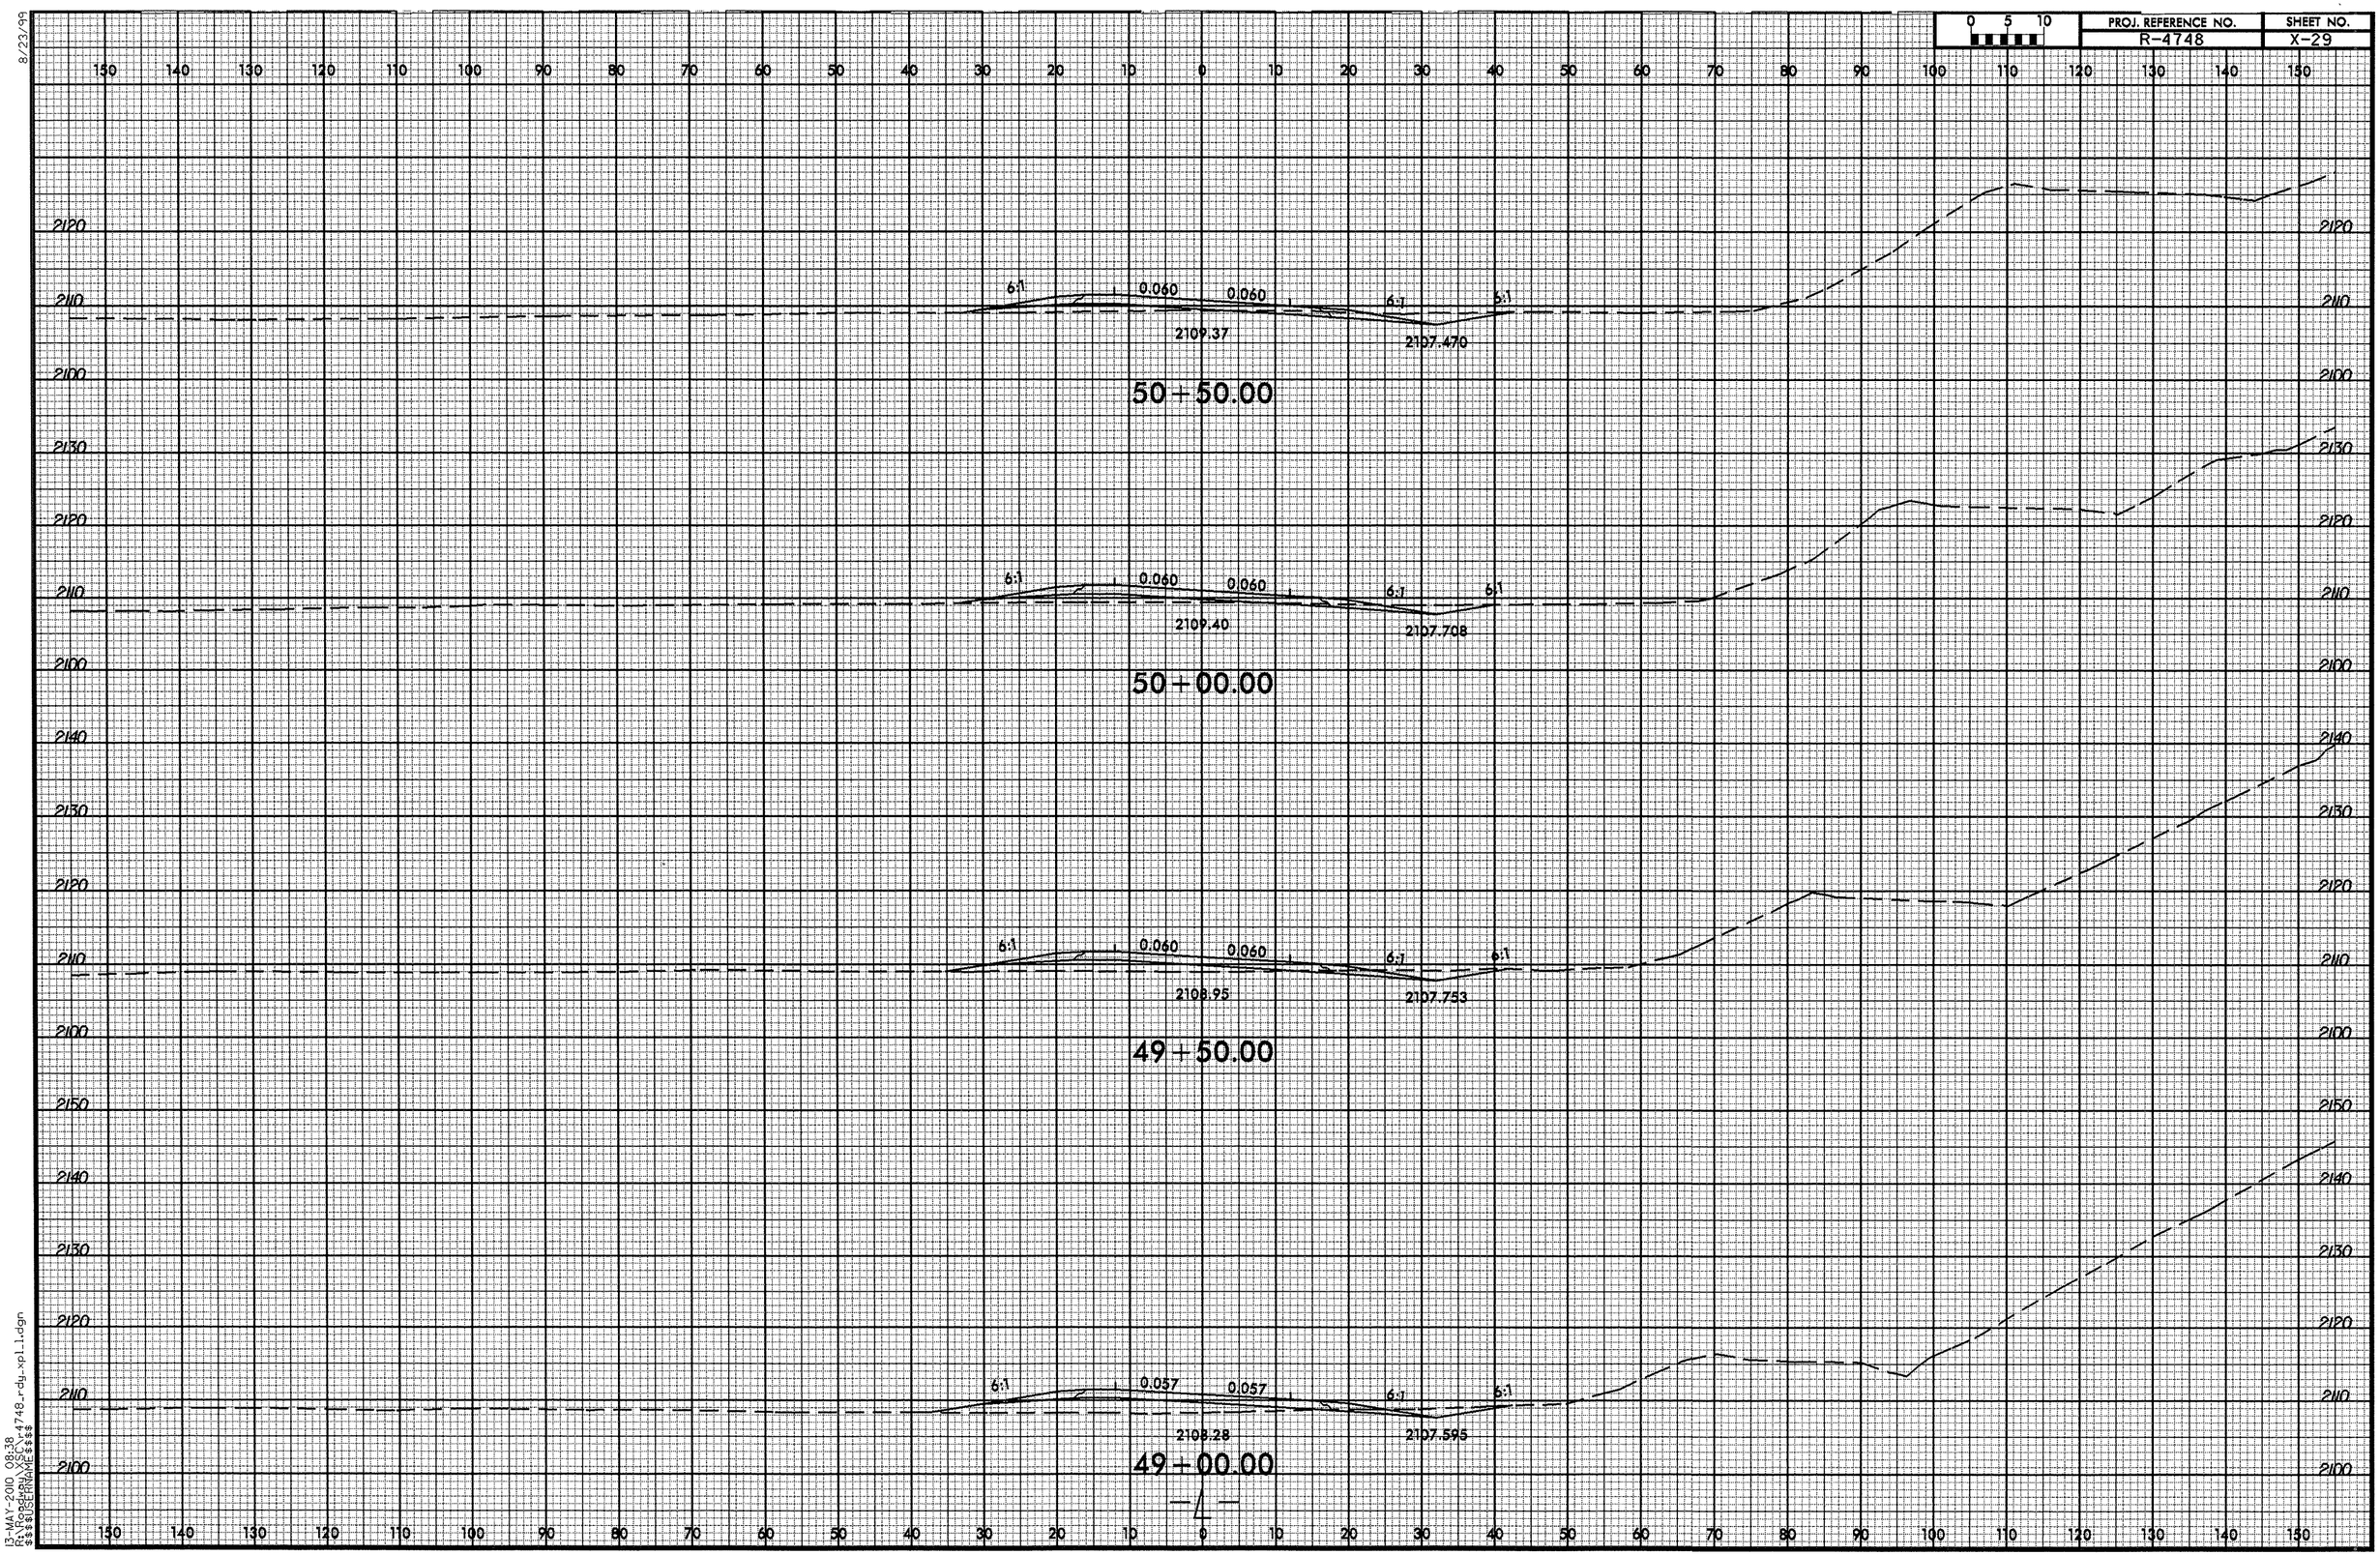

8/23/99

13-MAY-2010 08:38
R:\Roadway\XSC\r4748_rdy_xpl_1.dgn
$$$$USERNAME$$$$

8/23/99

0 5 10	PROJ. REFERENCE NO.	SHEET NO.
	R-4748	X-30

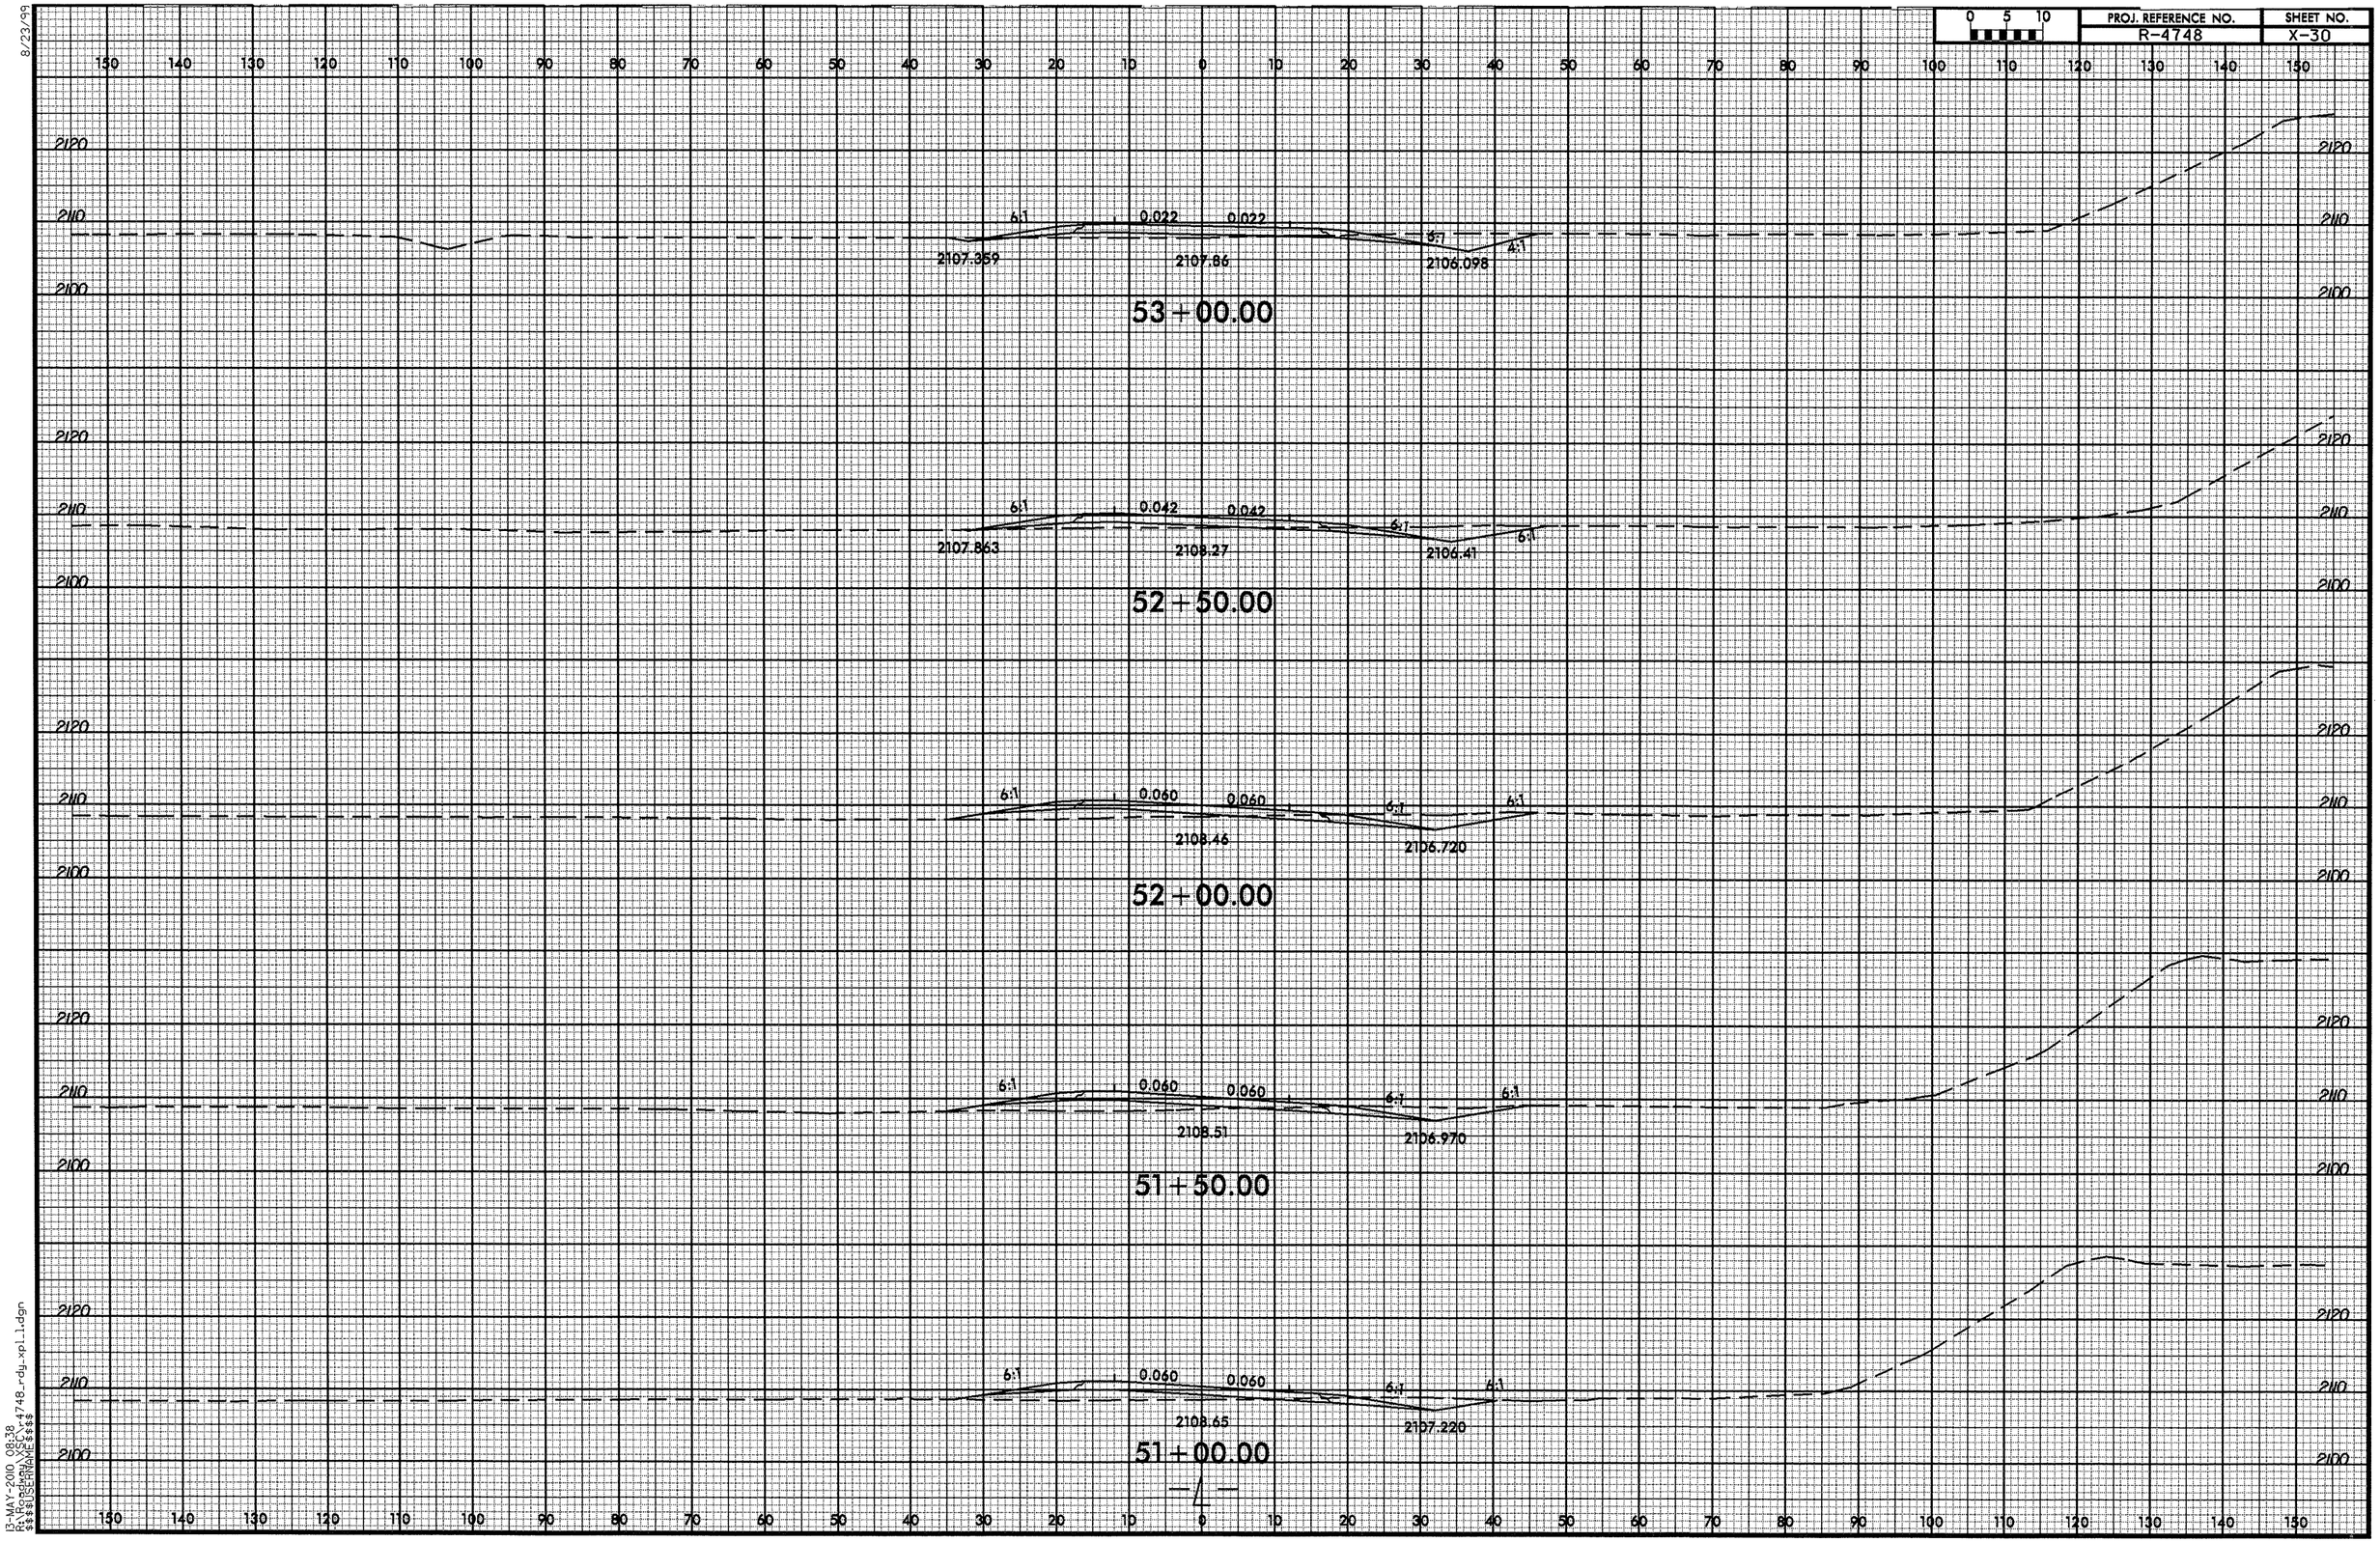

13-MAY-2010 08:38
R:\Roadway\Proj\R-4748_rdy_xpl1.dgn
$$$$USERNAME$$$$

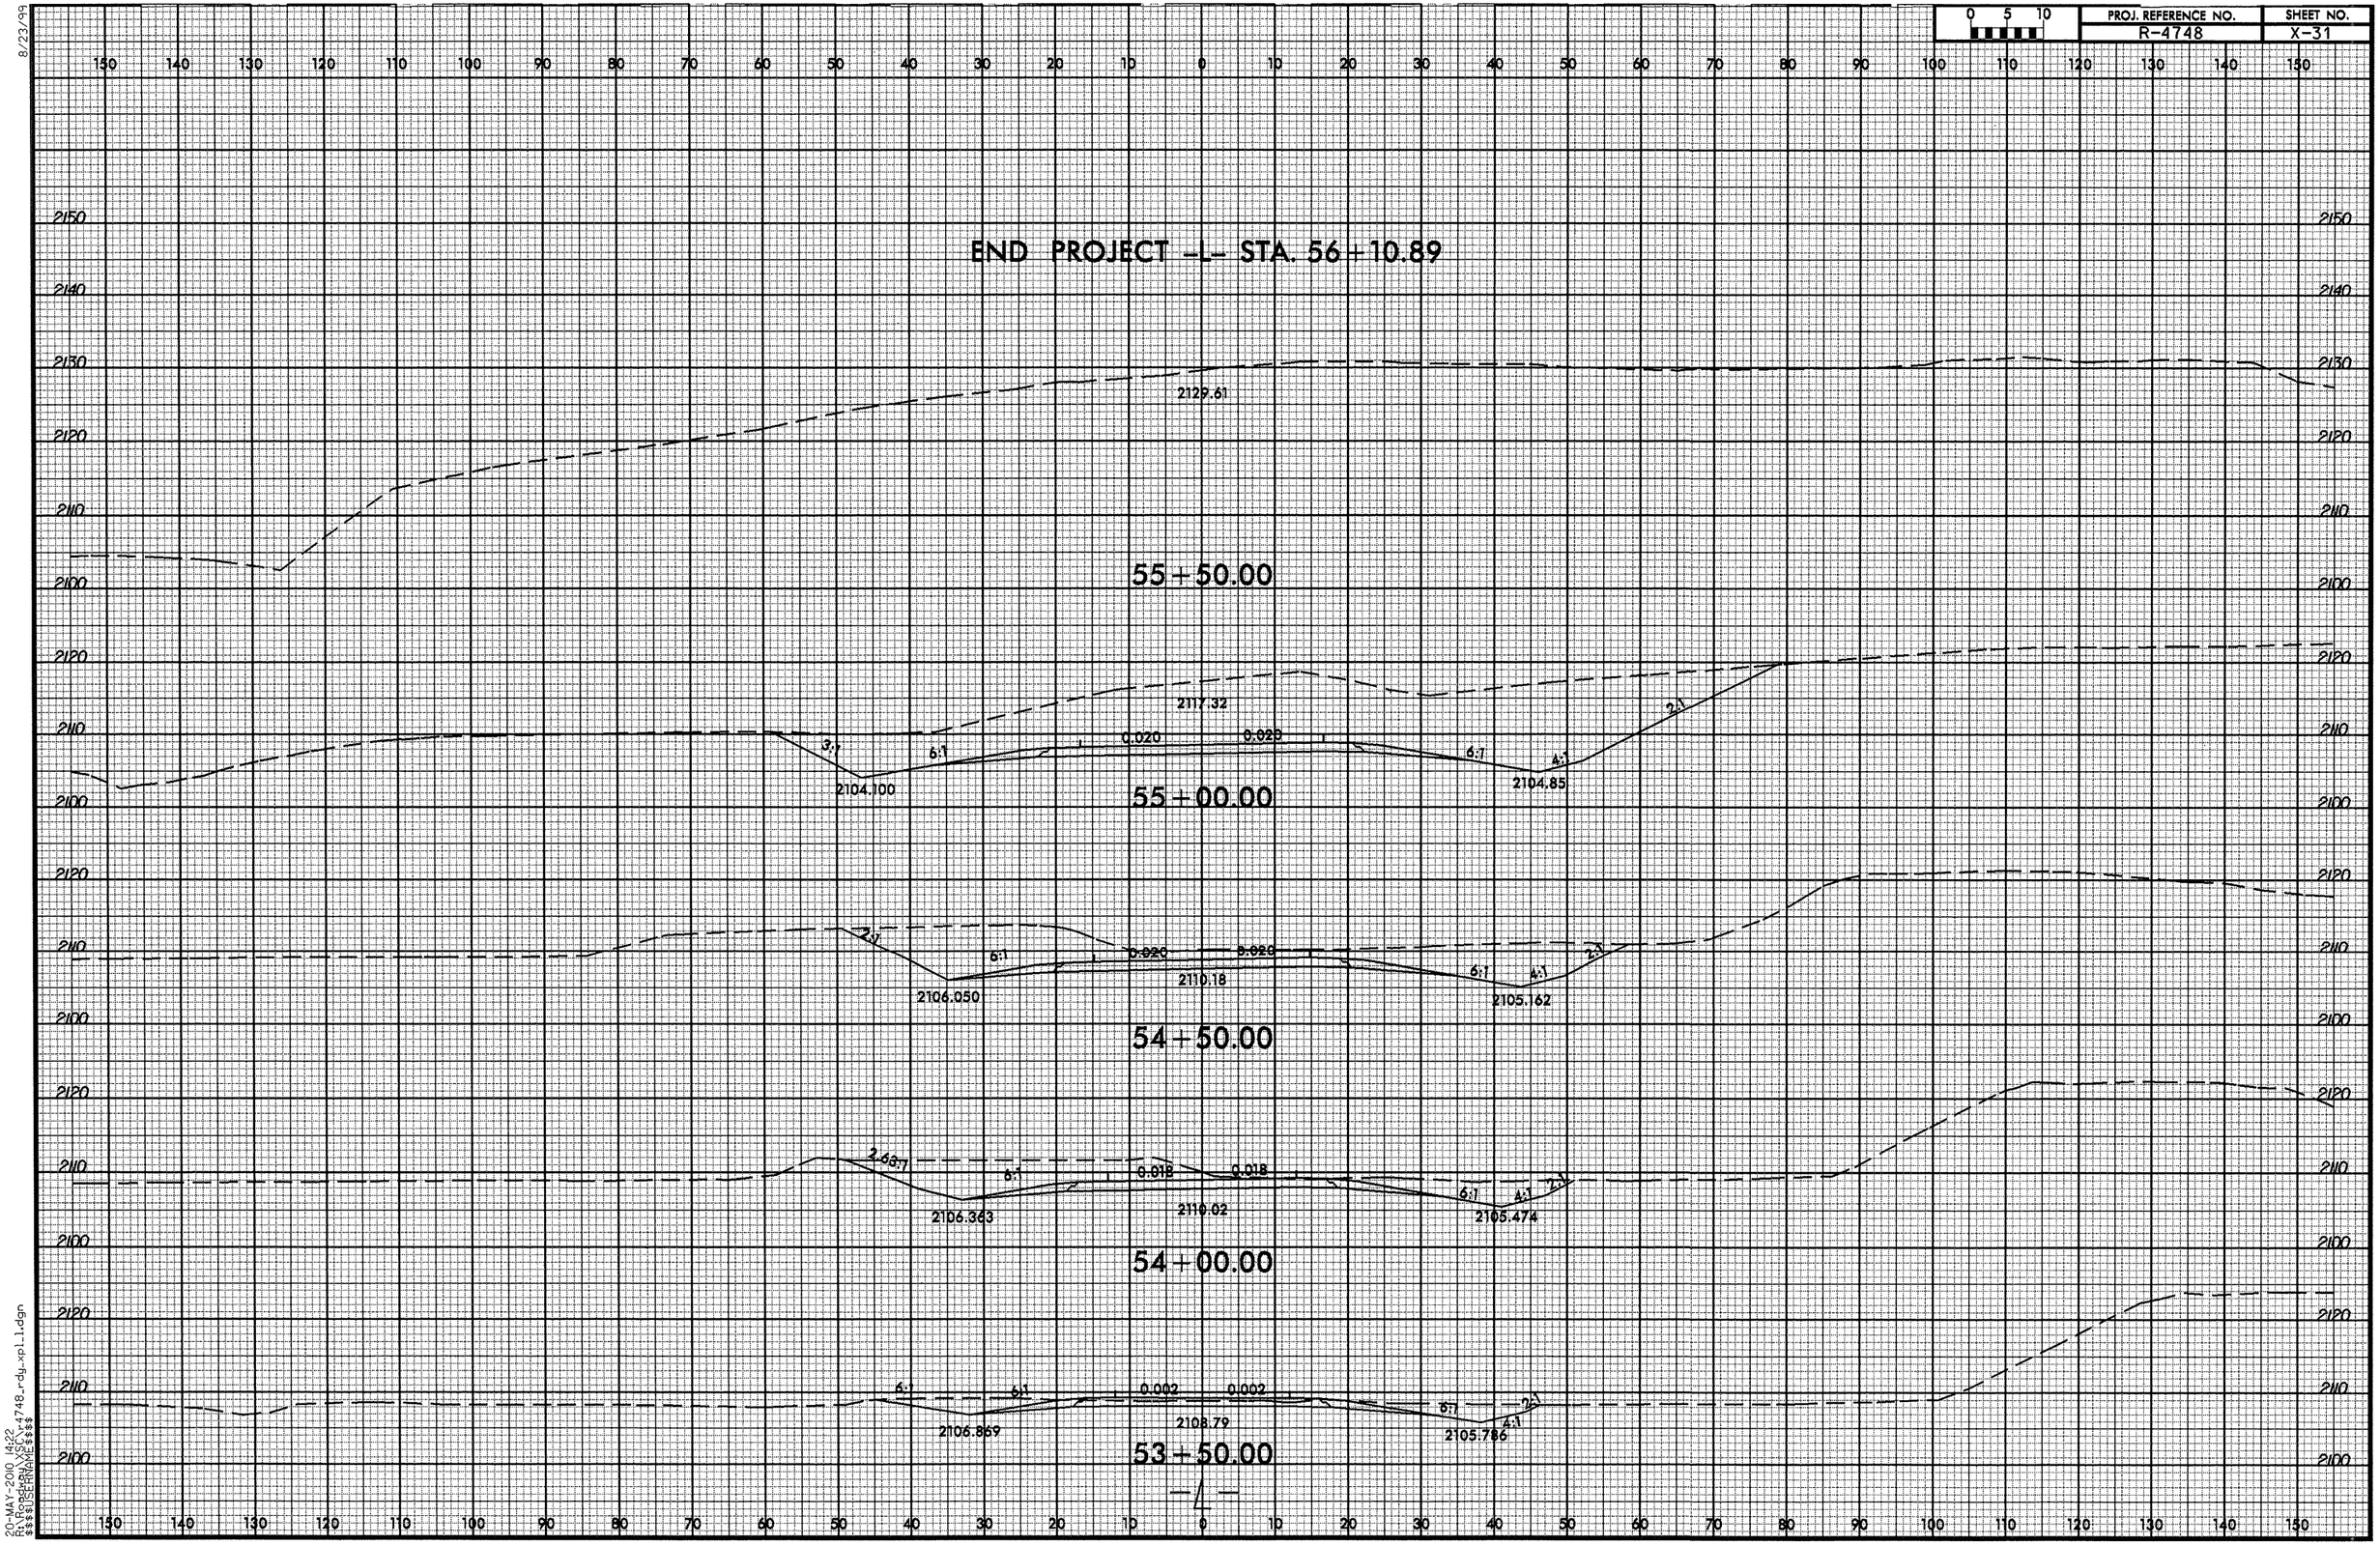

8/23/99
20-MAY-2010 14:22
R:\ROADWAY\proj\4748_rdy_xpl_1.dgn
$$$$USERNAME$$$$

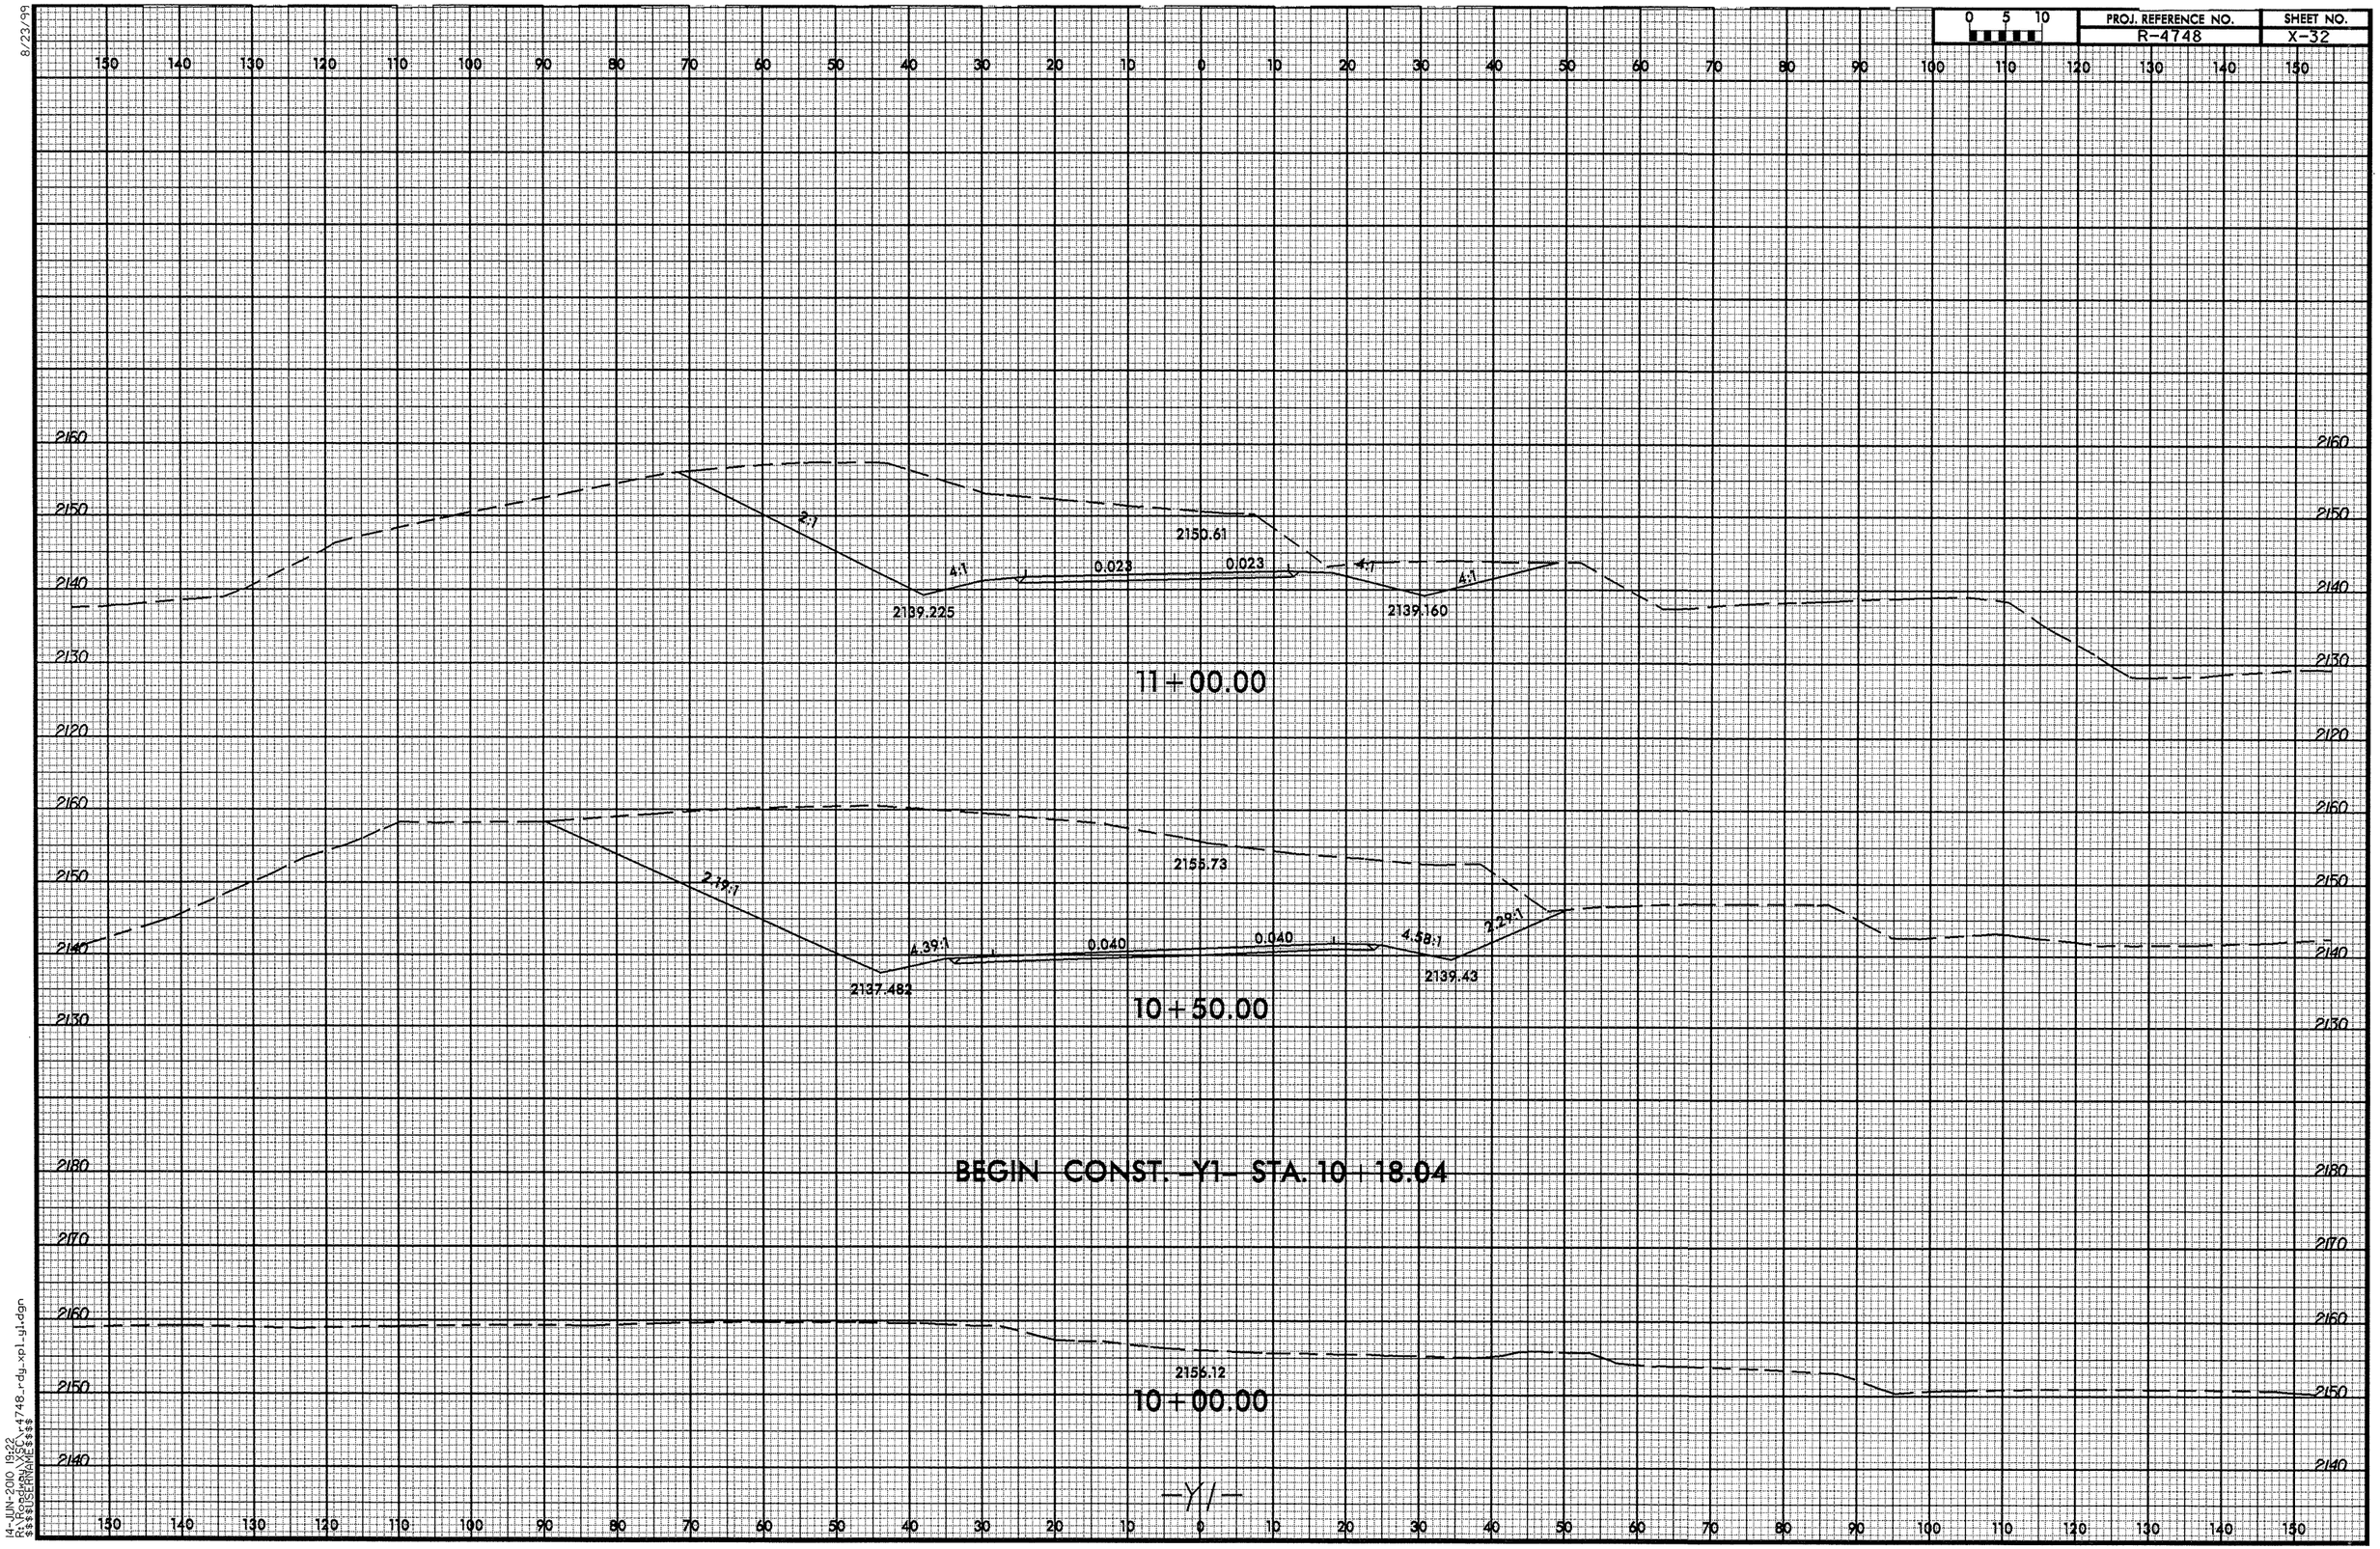

8/23/99

14-JUN-2010 19:22
R:\Roadway\XSC\r4748_rdy_xpl_y1.dgn
$$$$USERNAME$$$$

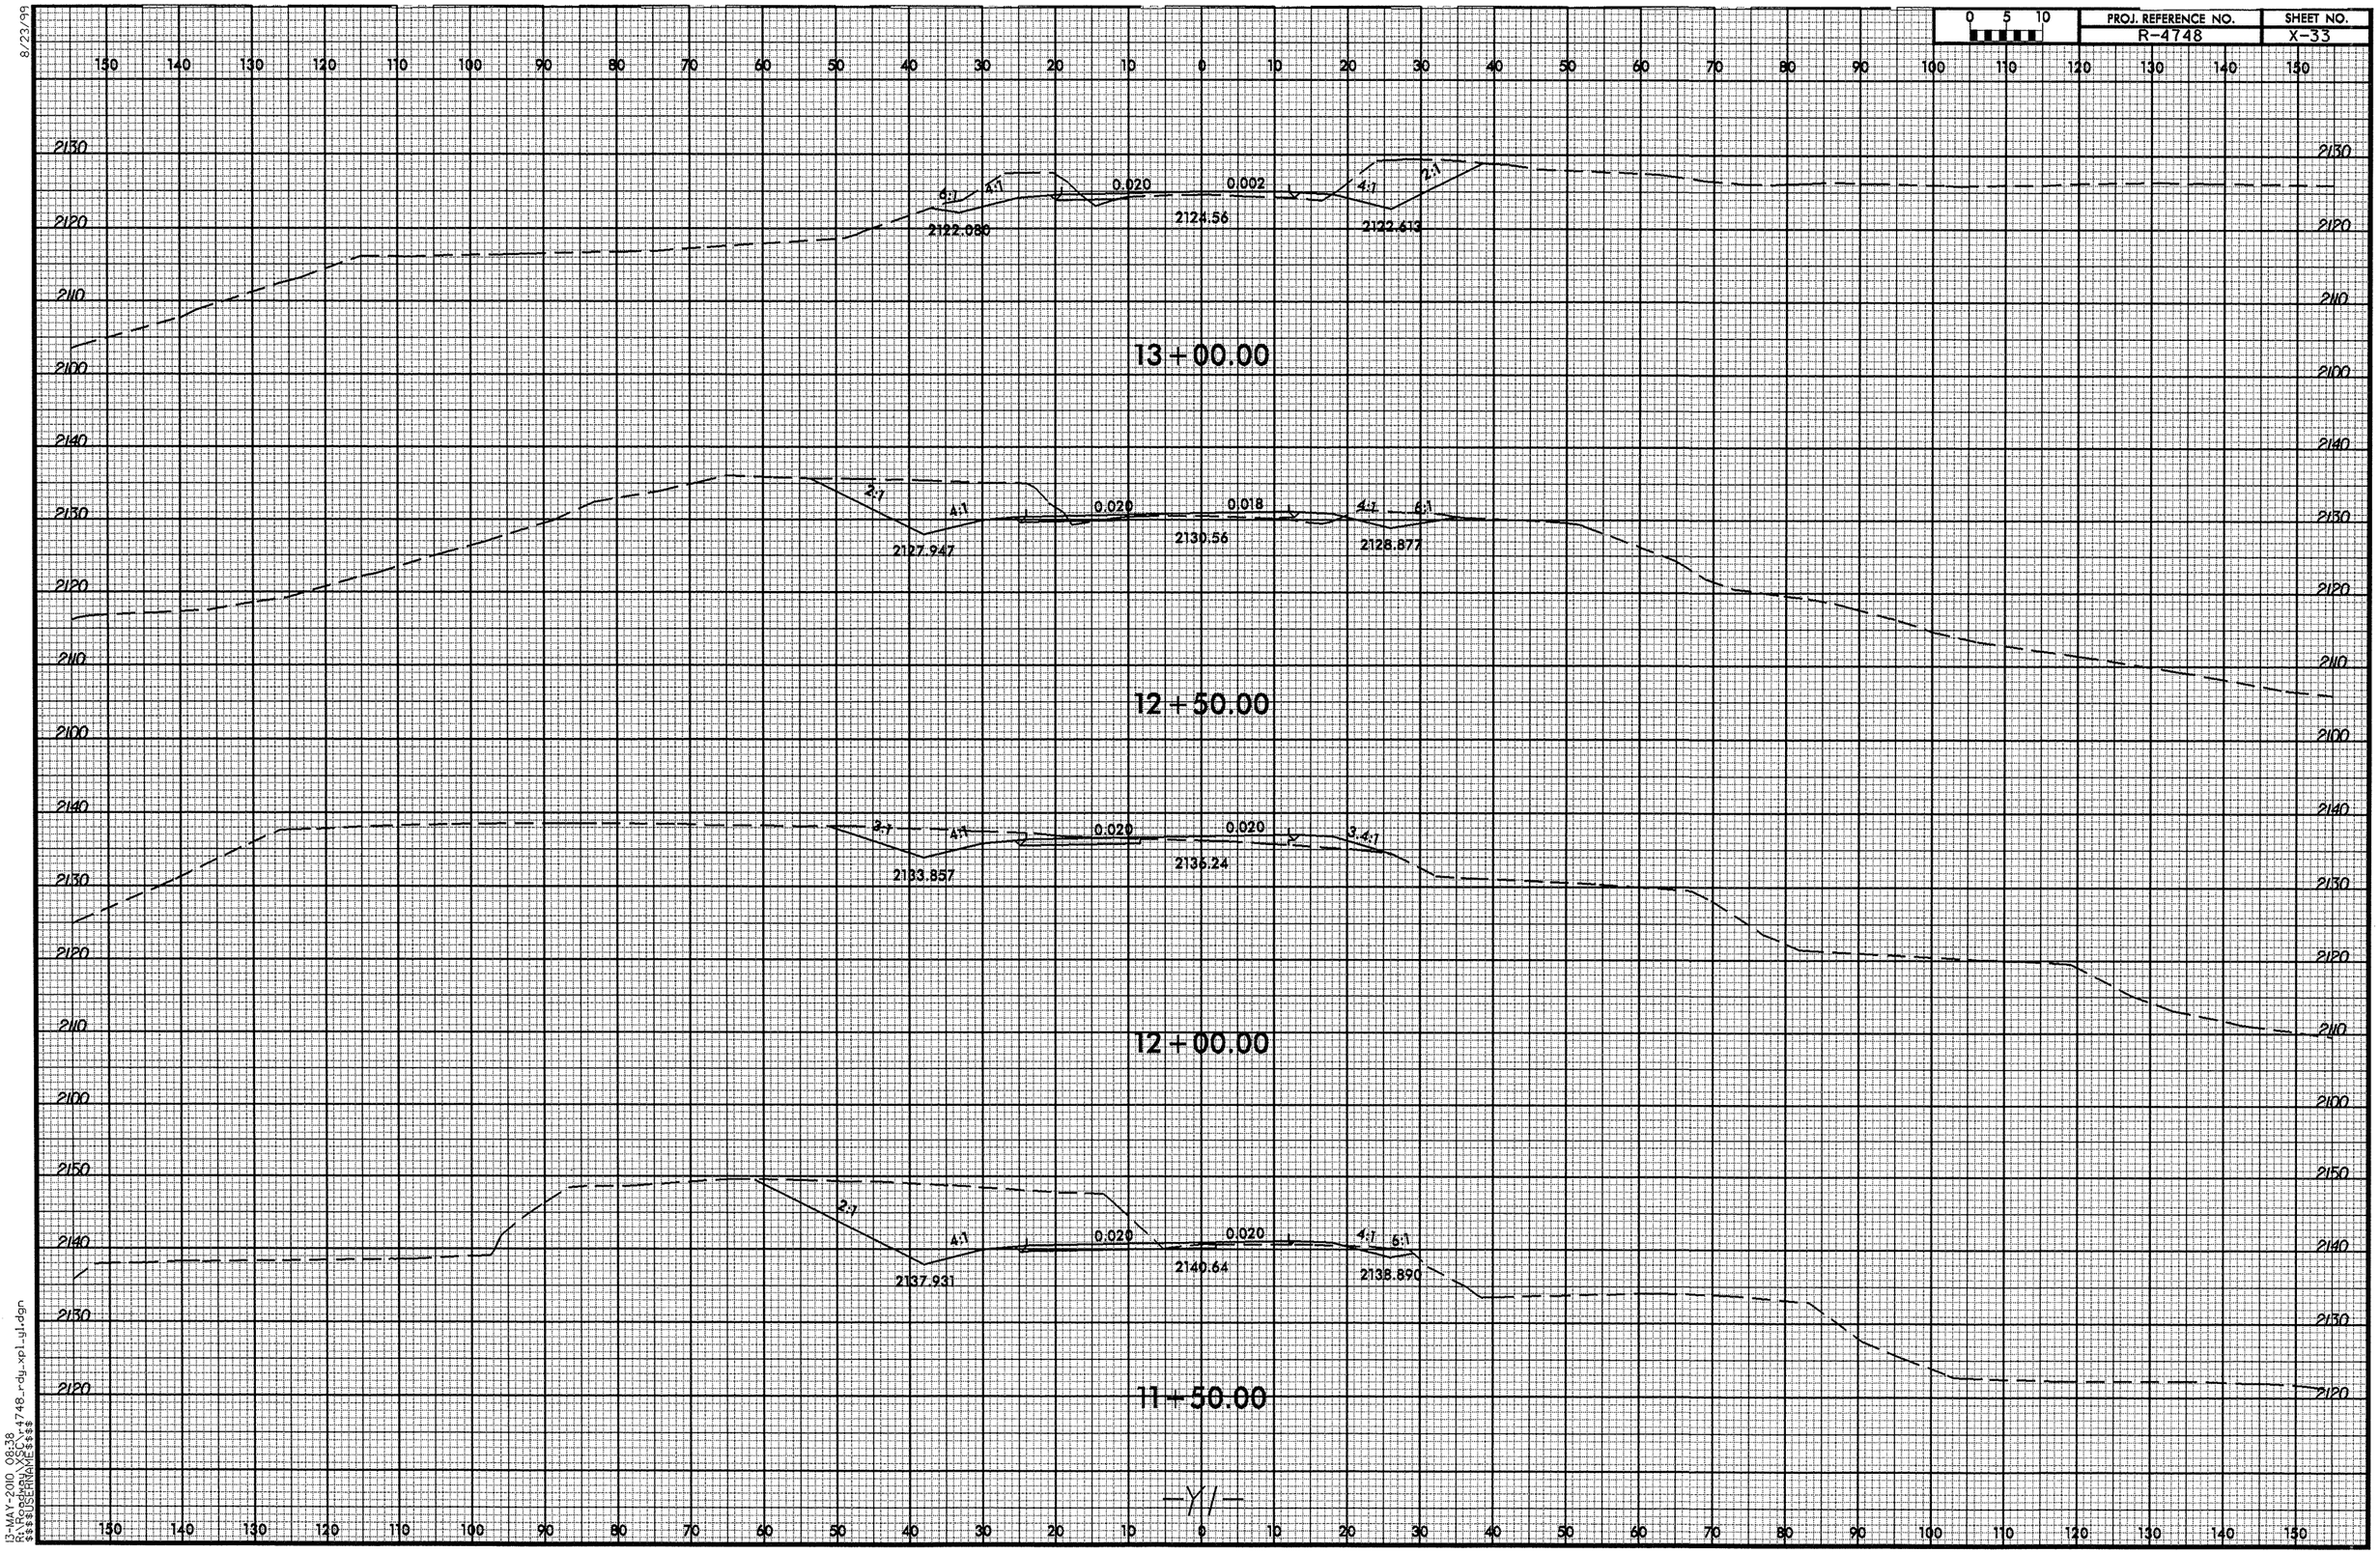

8/23/99

13-MAY-2010 08:38
R:\Roadway\XSC\r4748_rdy_xpl_yl.dgn
$$$$USERNAME$$$$

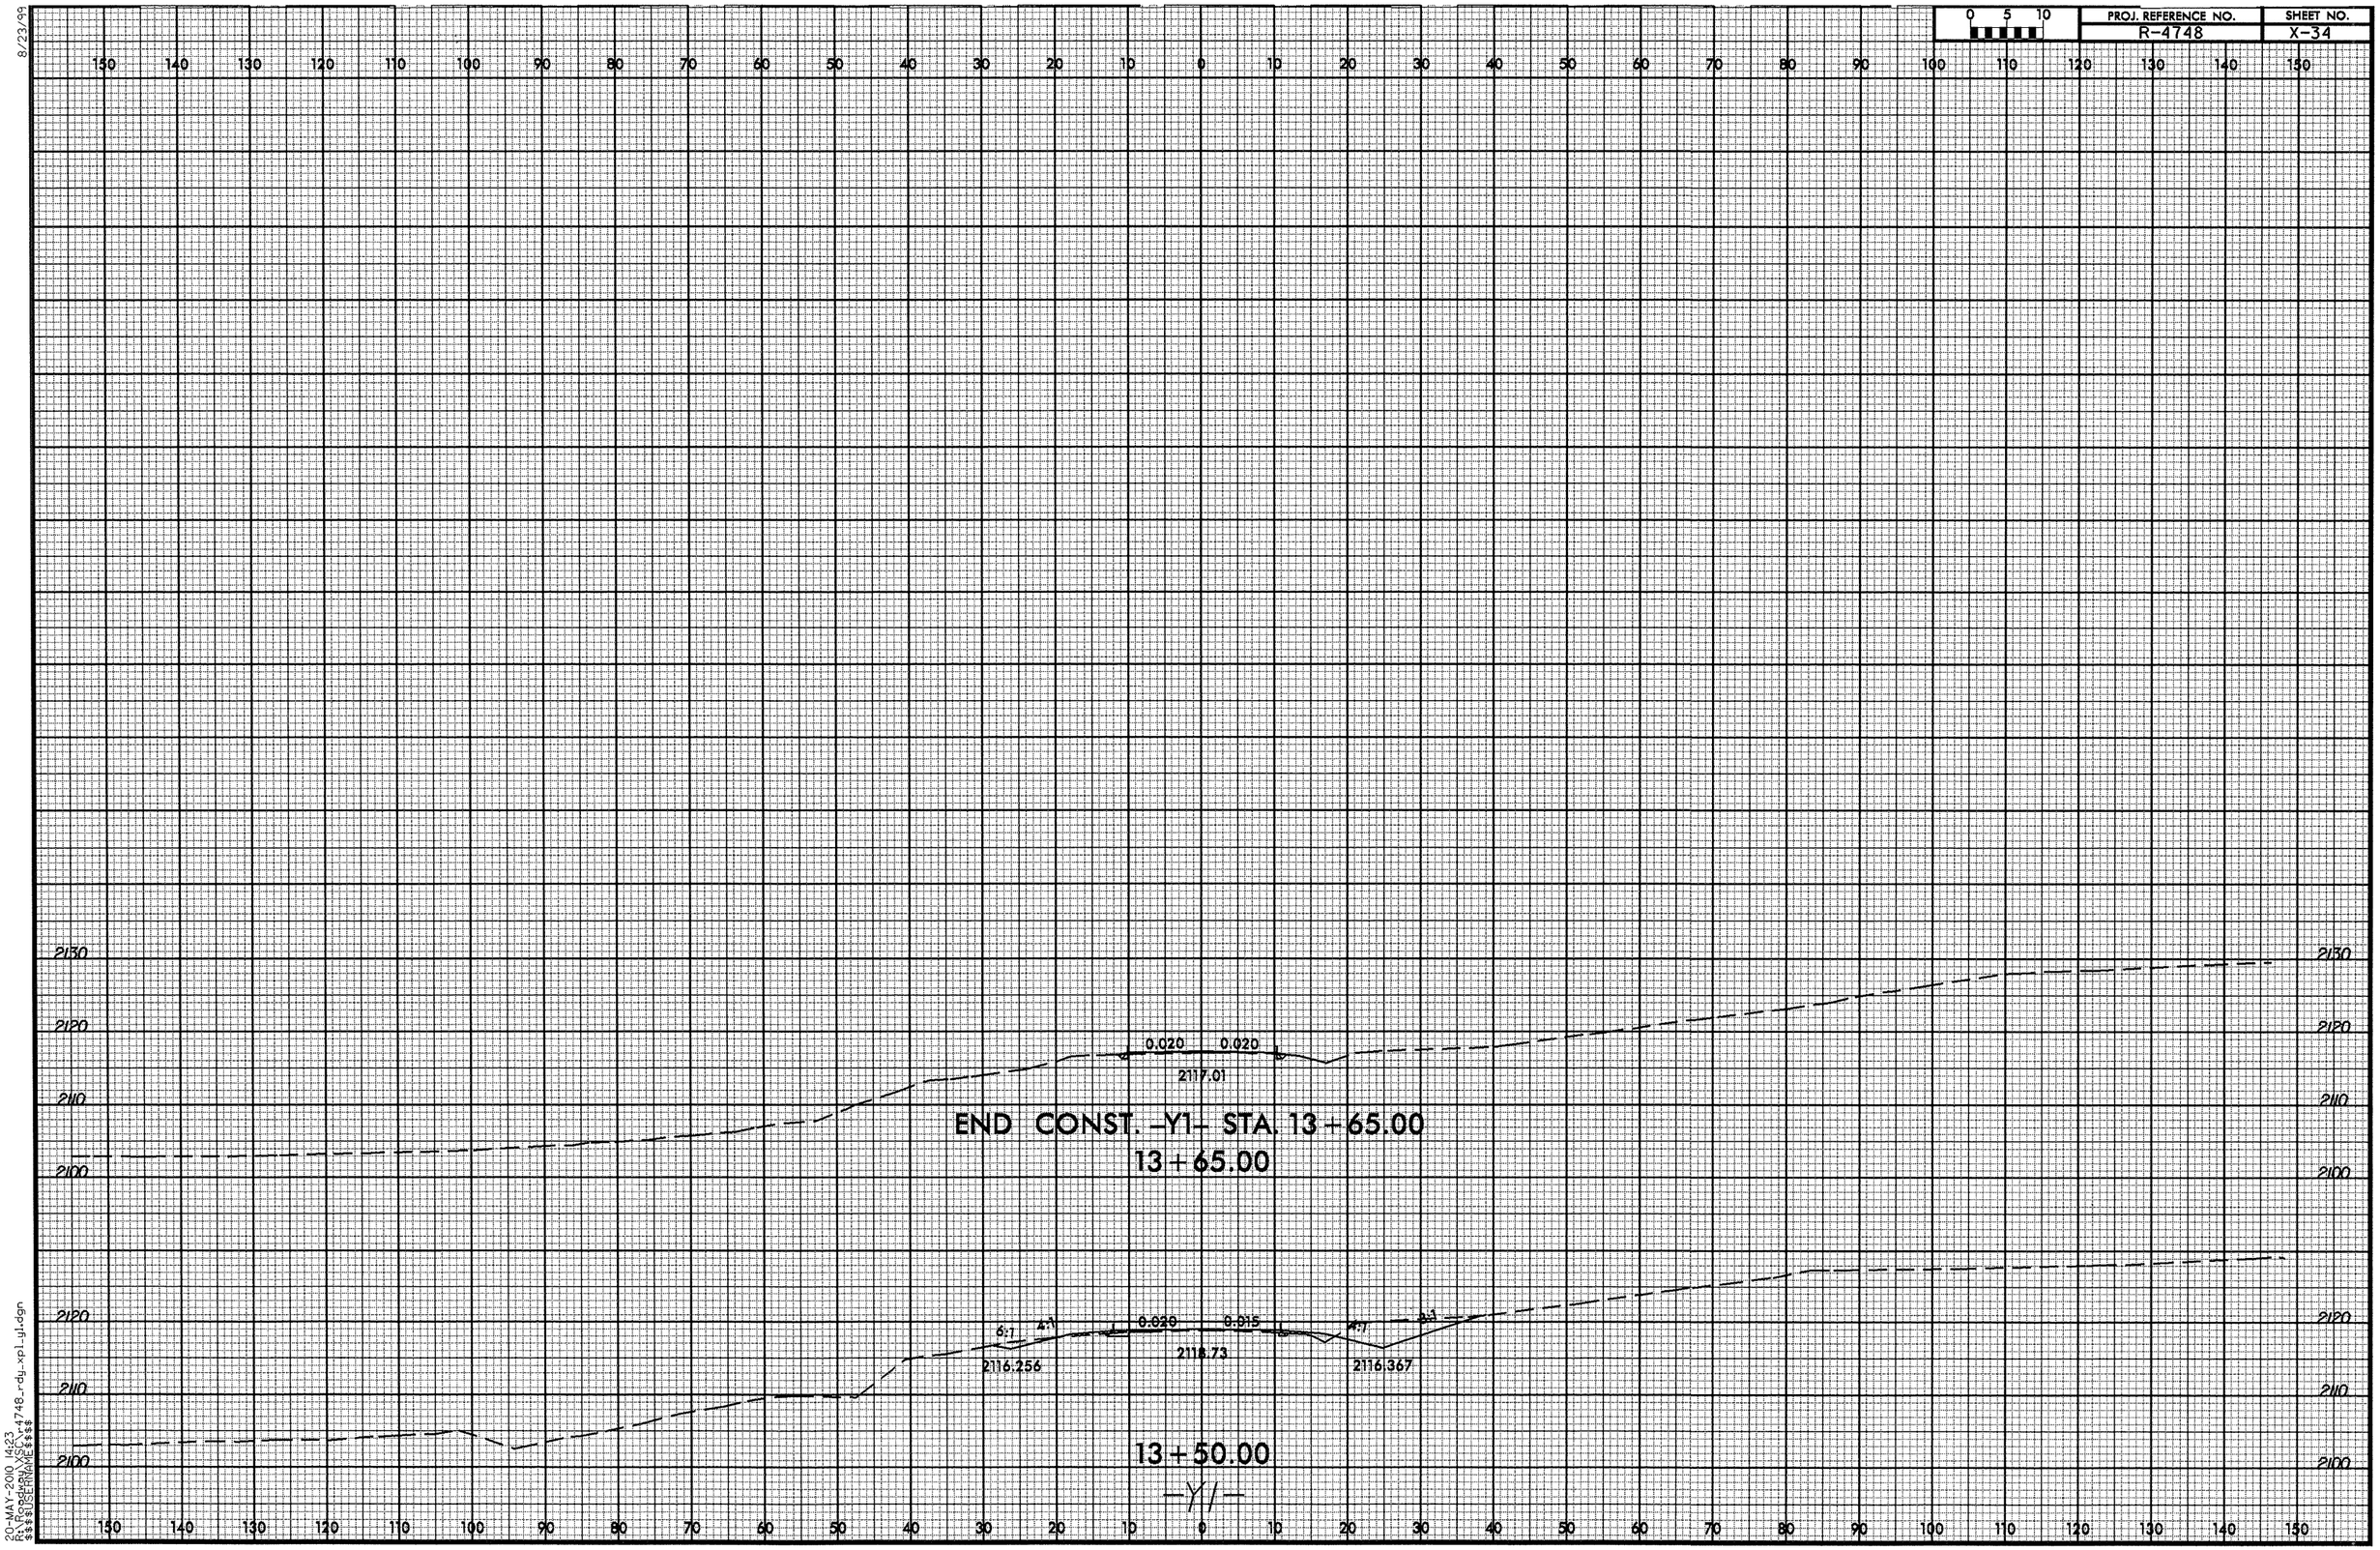

0 5 10
PROJ. REFERENCE NO.
R-4748
SHEET NO.
X-34
8/23/99
2130
2120
2110
2100
0.020
0.020
2117.01
END CONST. -Y1- STA. 13+65.00
13+65.00
6:1
4:1
0.020
0.015
4:1
4:1
2116.256
2118.73
2116.367
13+50.00
-Y1-
20-MAY-2010 14:23
R:\Roadway\XSC\r4748_rdy_xpl_y1.dgn
$$$$USERNAME$$$$

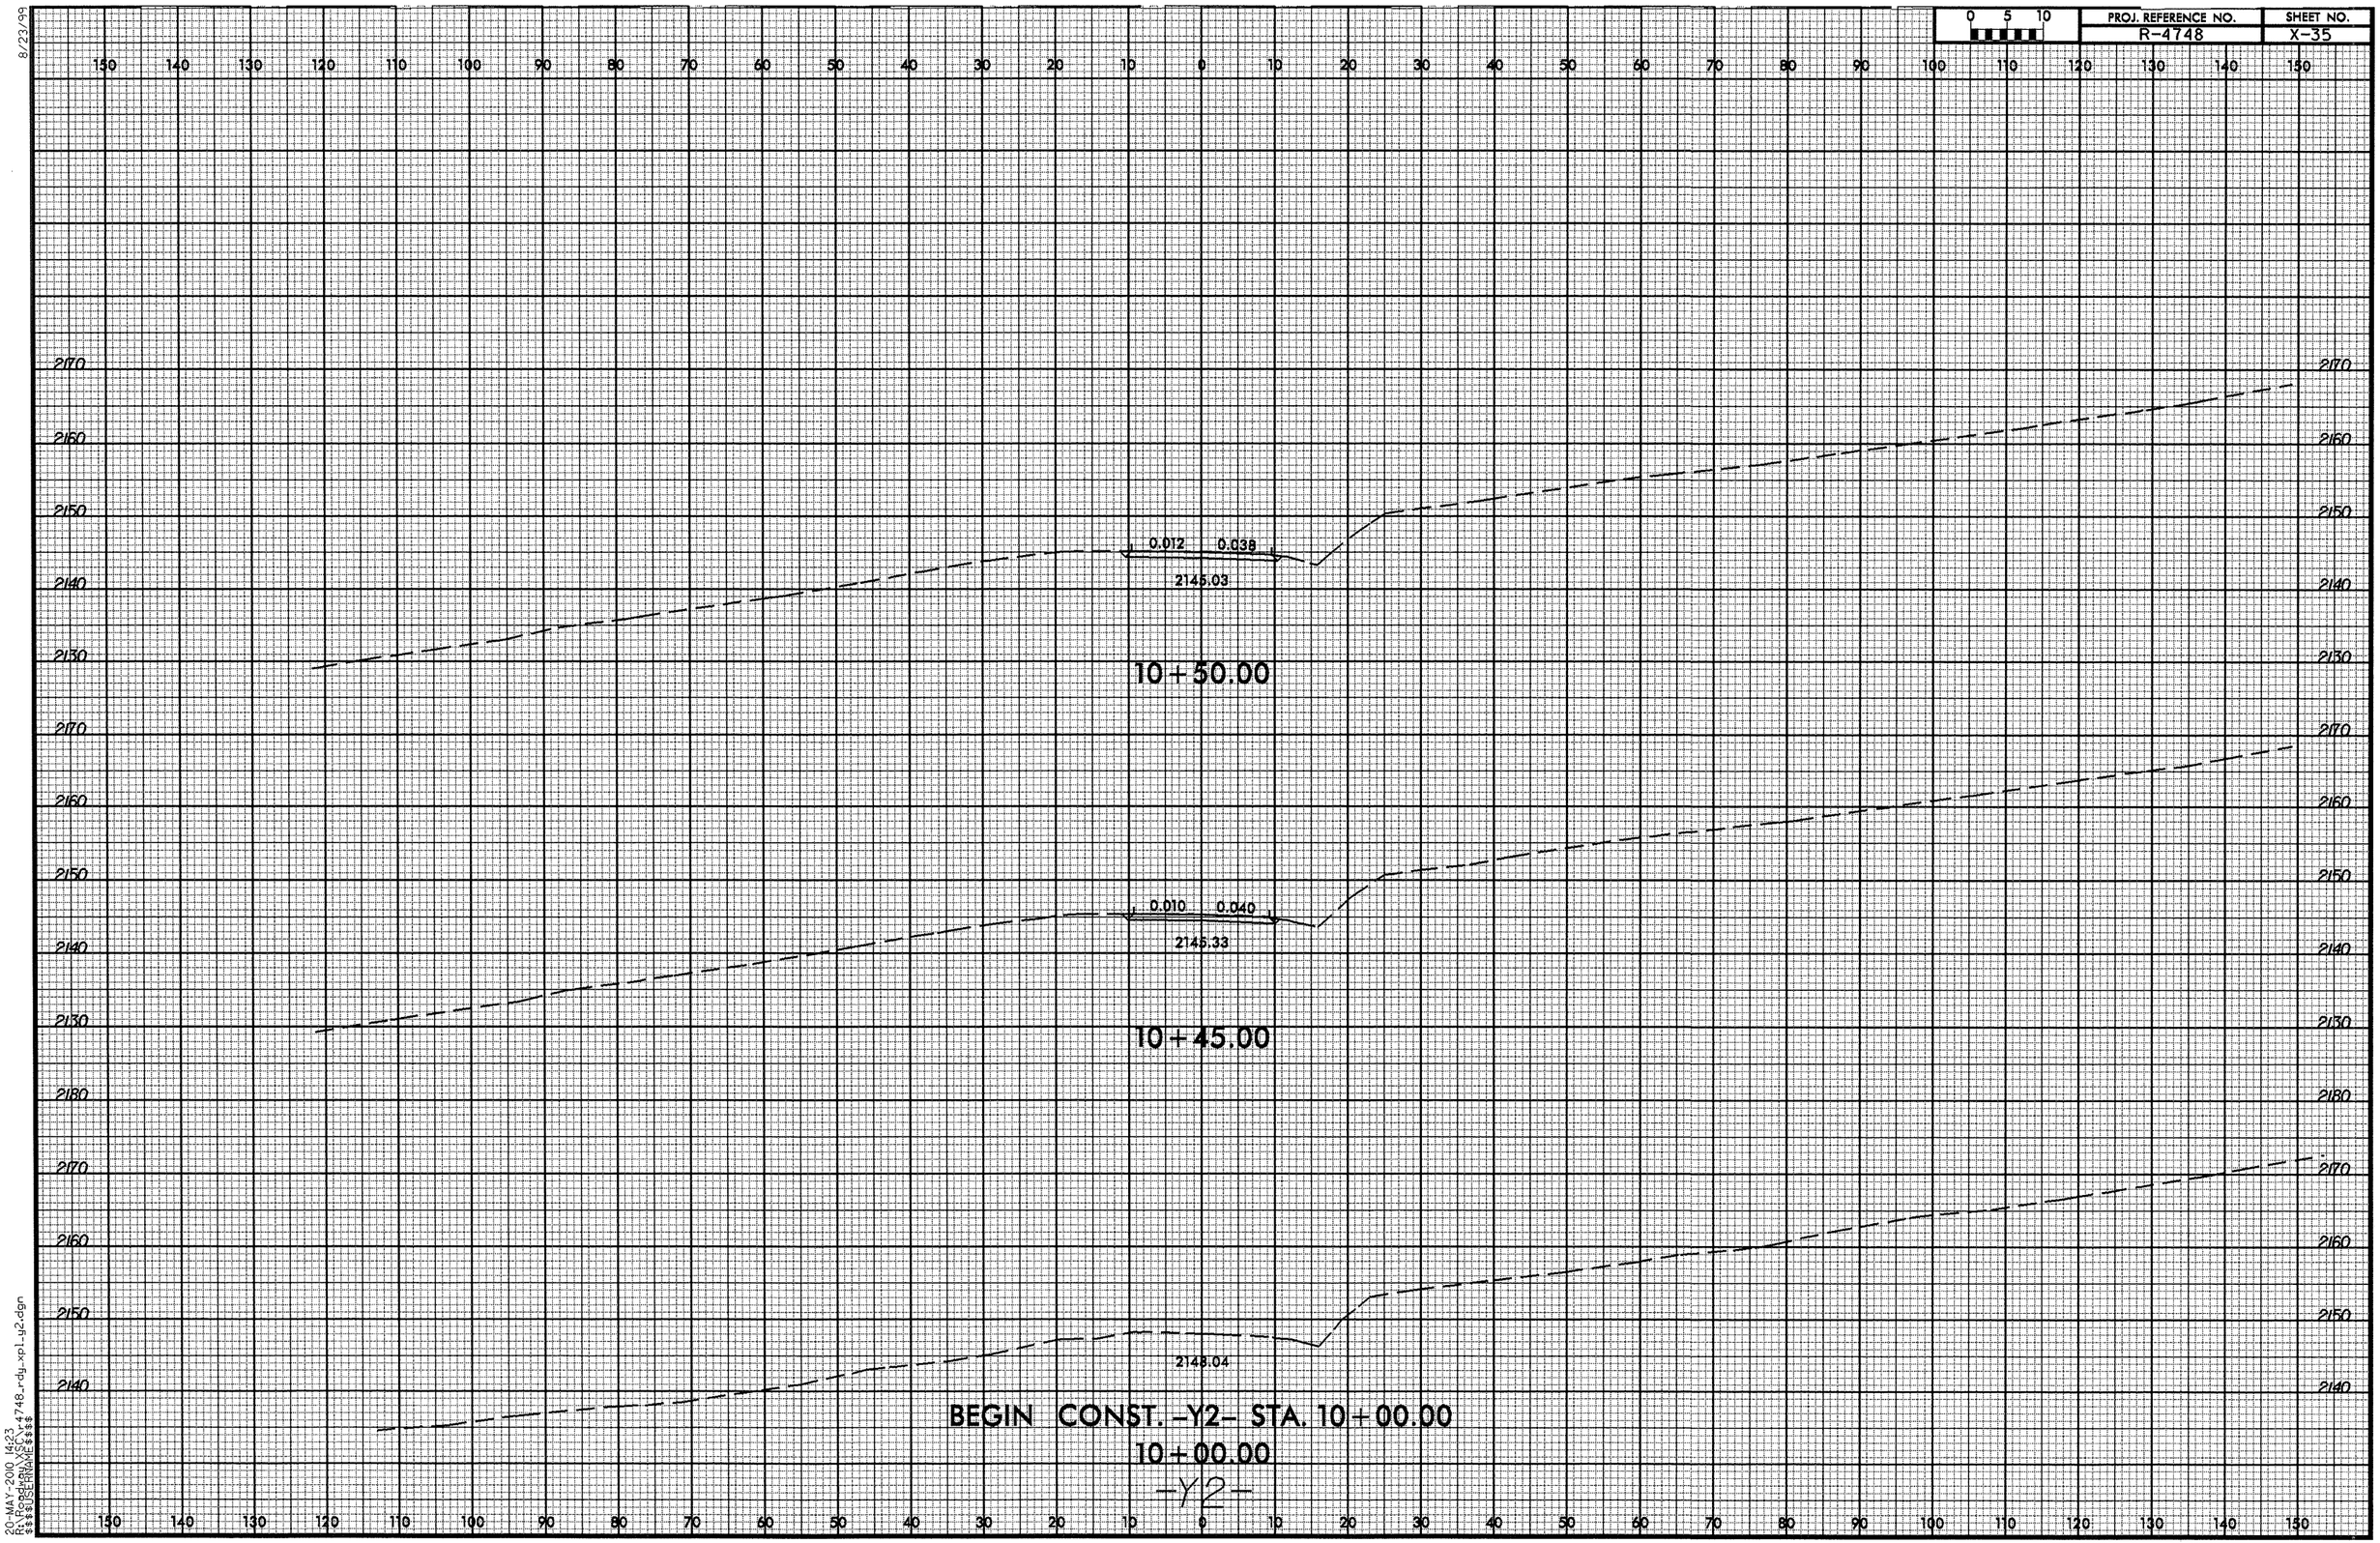

8/23/99

20-MAY-2010 14:23
R:\Roadway\XSC\r4748_rdy_xpl_y2.dgn
$$$$USERNAME$$$$

PROJ. REFERENCE NO.	SHEET NO.
R-4748	X-36

8/23/99

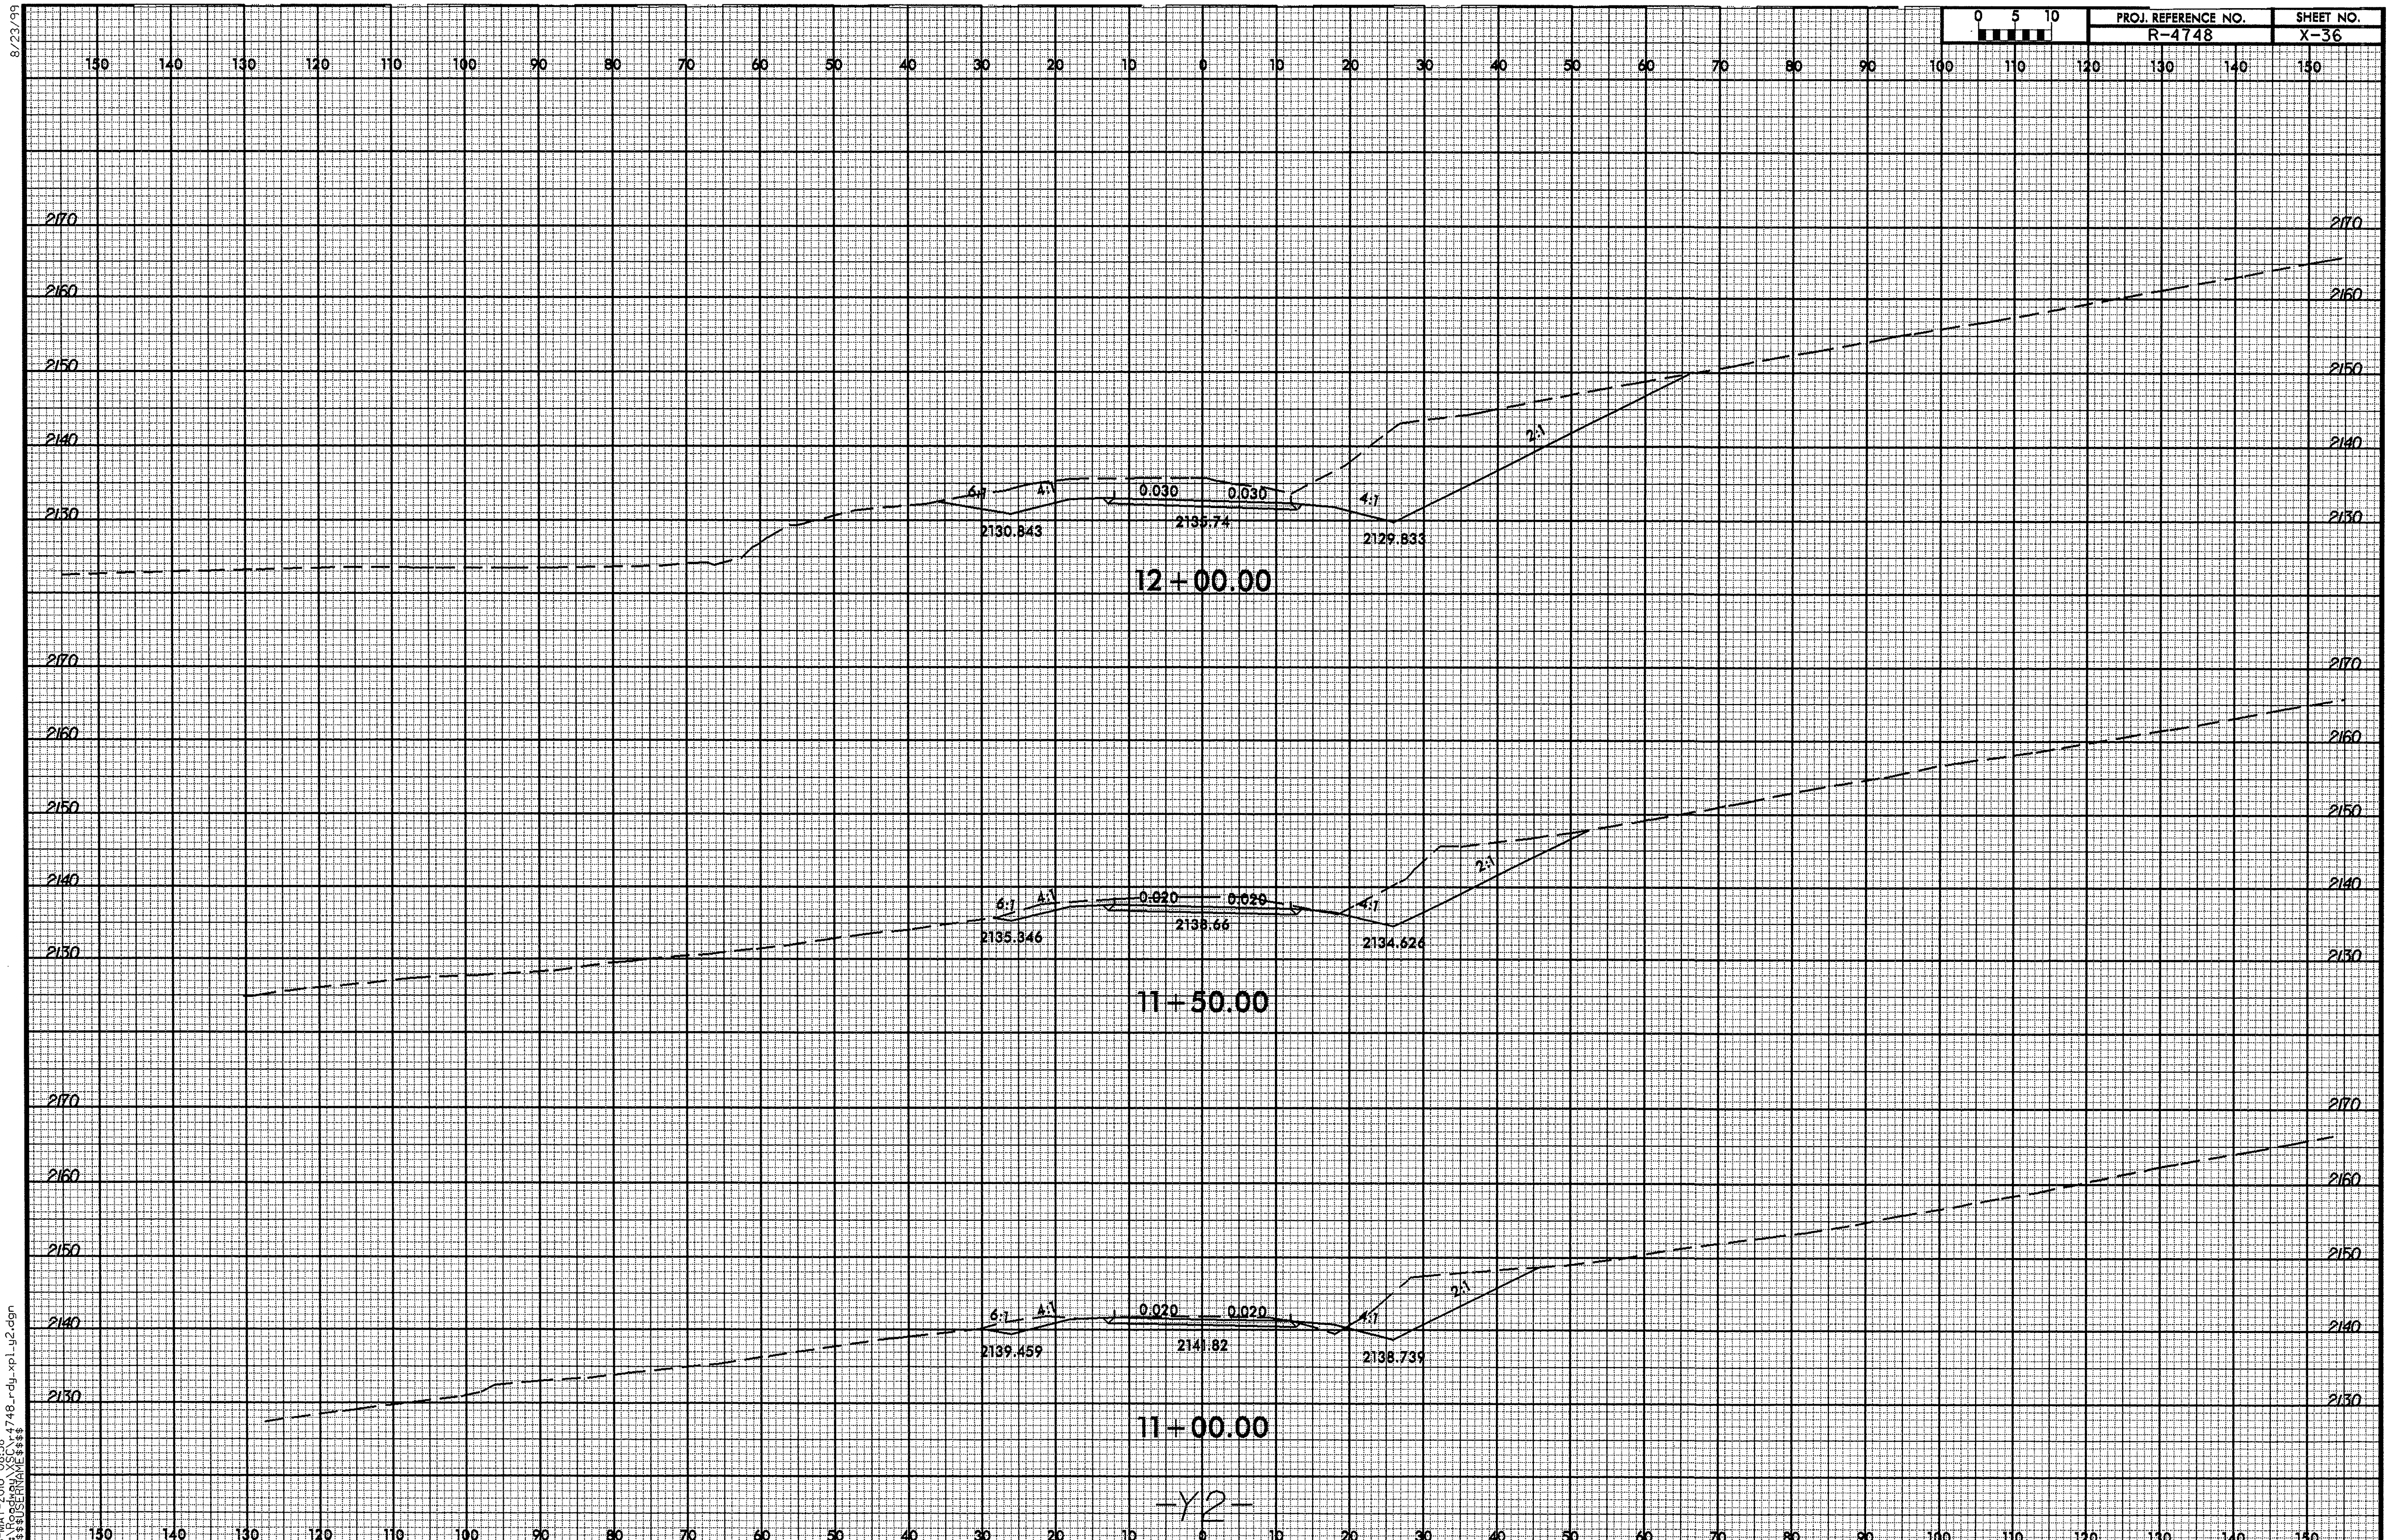

13-MAY-2010 08:38
R:\Roadway\XSC\r4748_rdy_xpl_y2.dgn
$$$$USERNAME$$$$

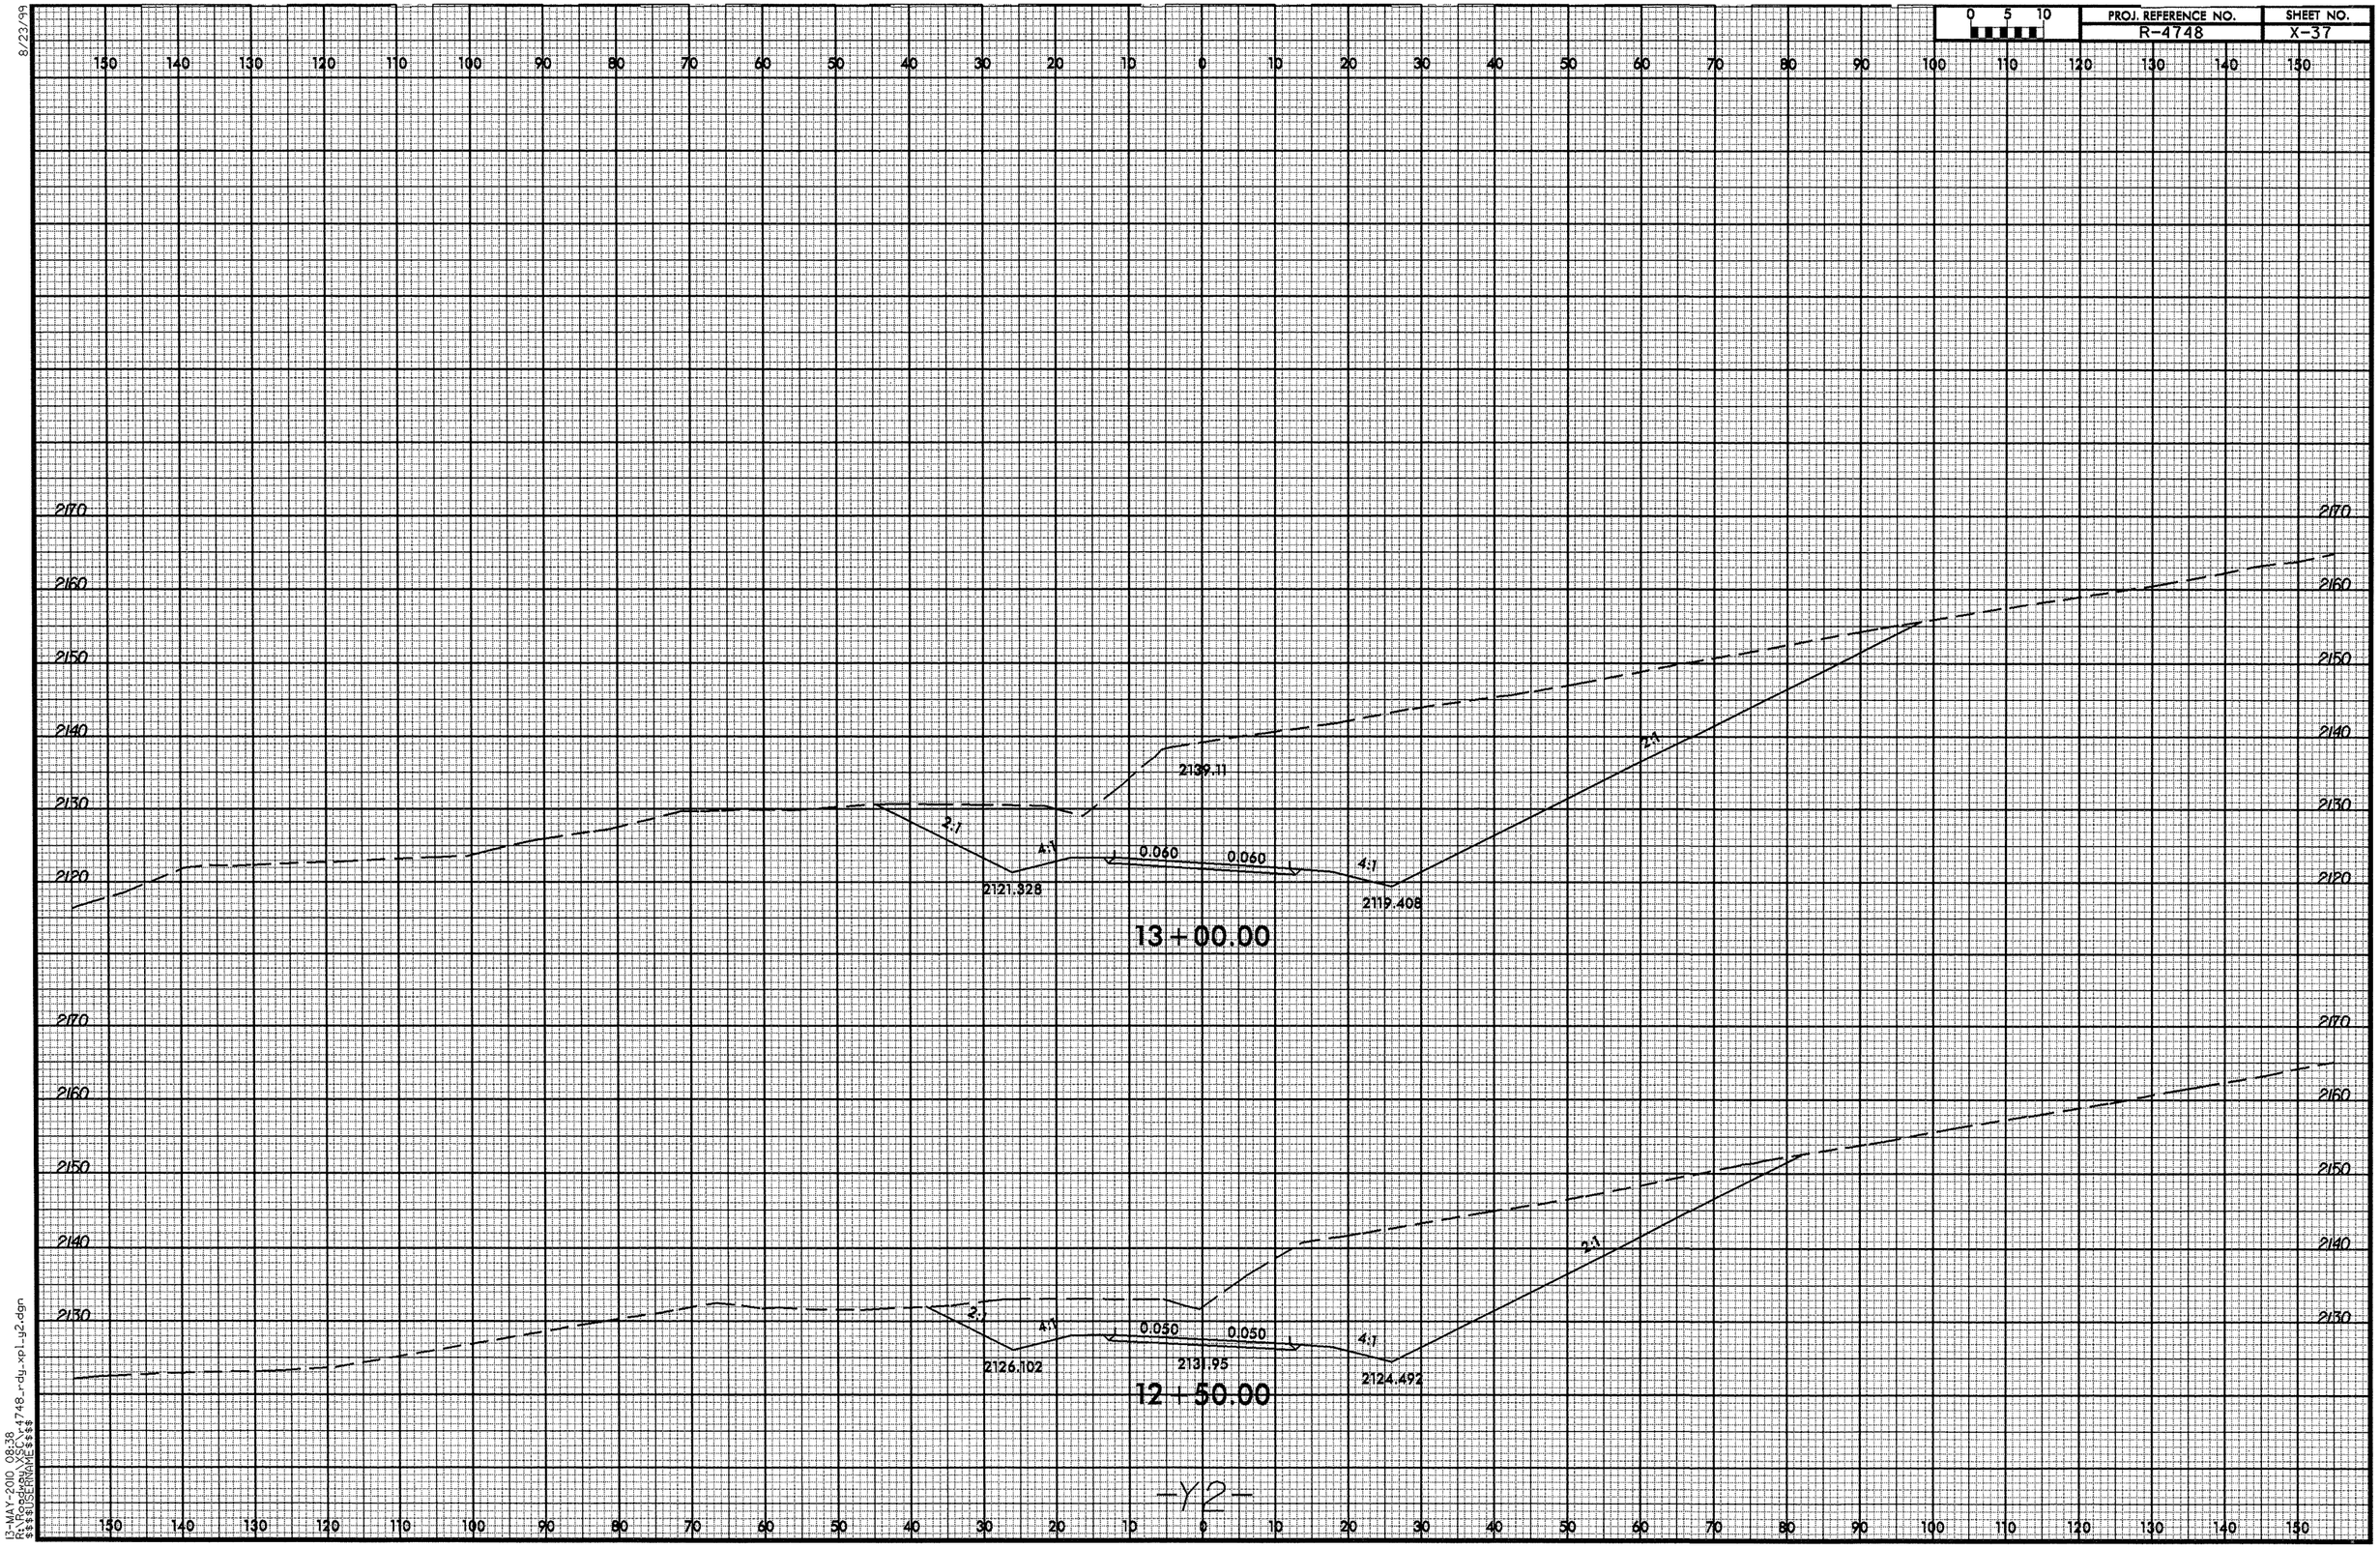

8/23/99

13-MAY-2010 08:38
R:\Roadway\XSC\r4748_rdy_xpl_y2.dgn
$$$$USERNAME$$$$

8/23/99

0 5 10	PROJ. REFERENCE NO.	SHEET NO.
	R-4748	X-38

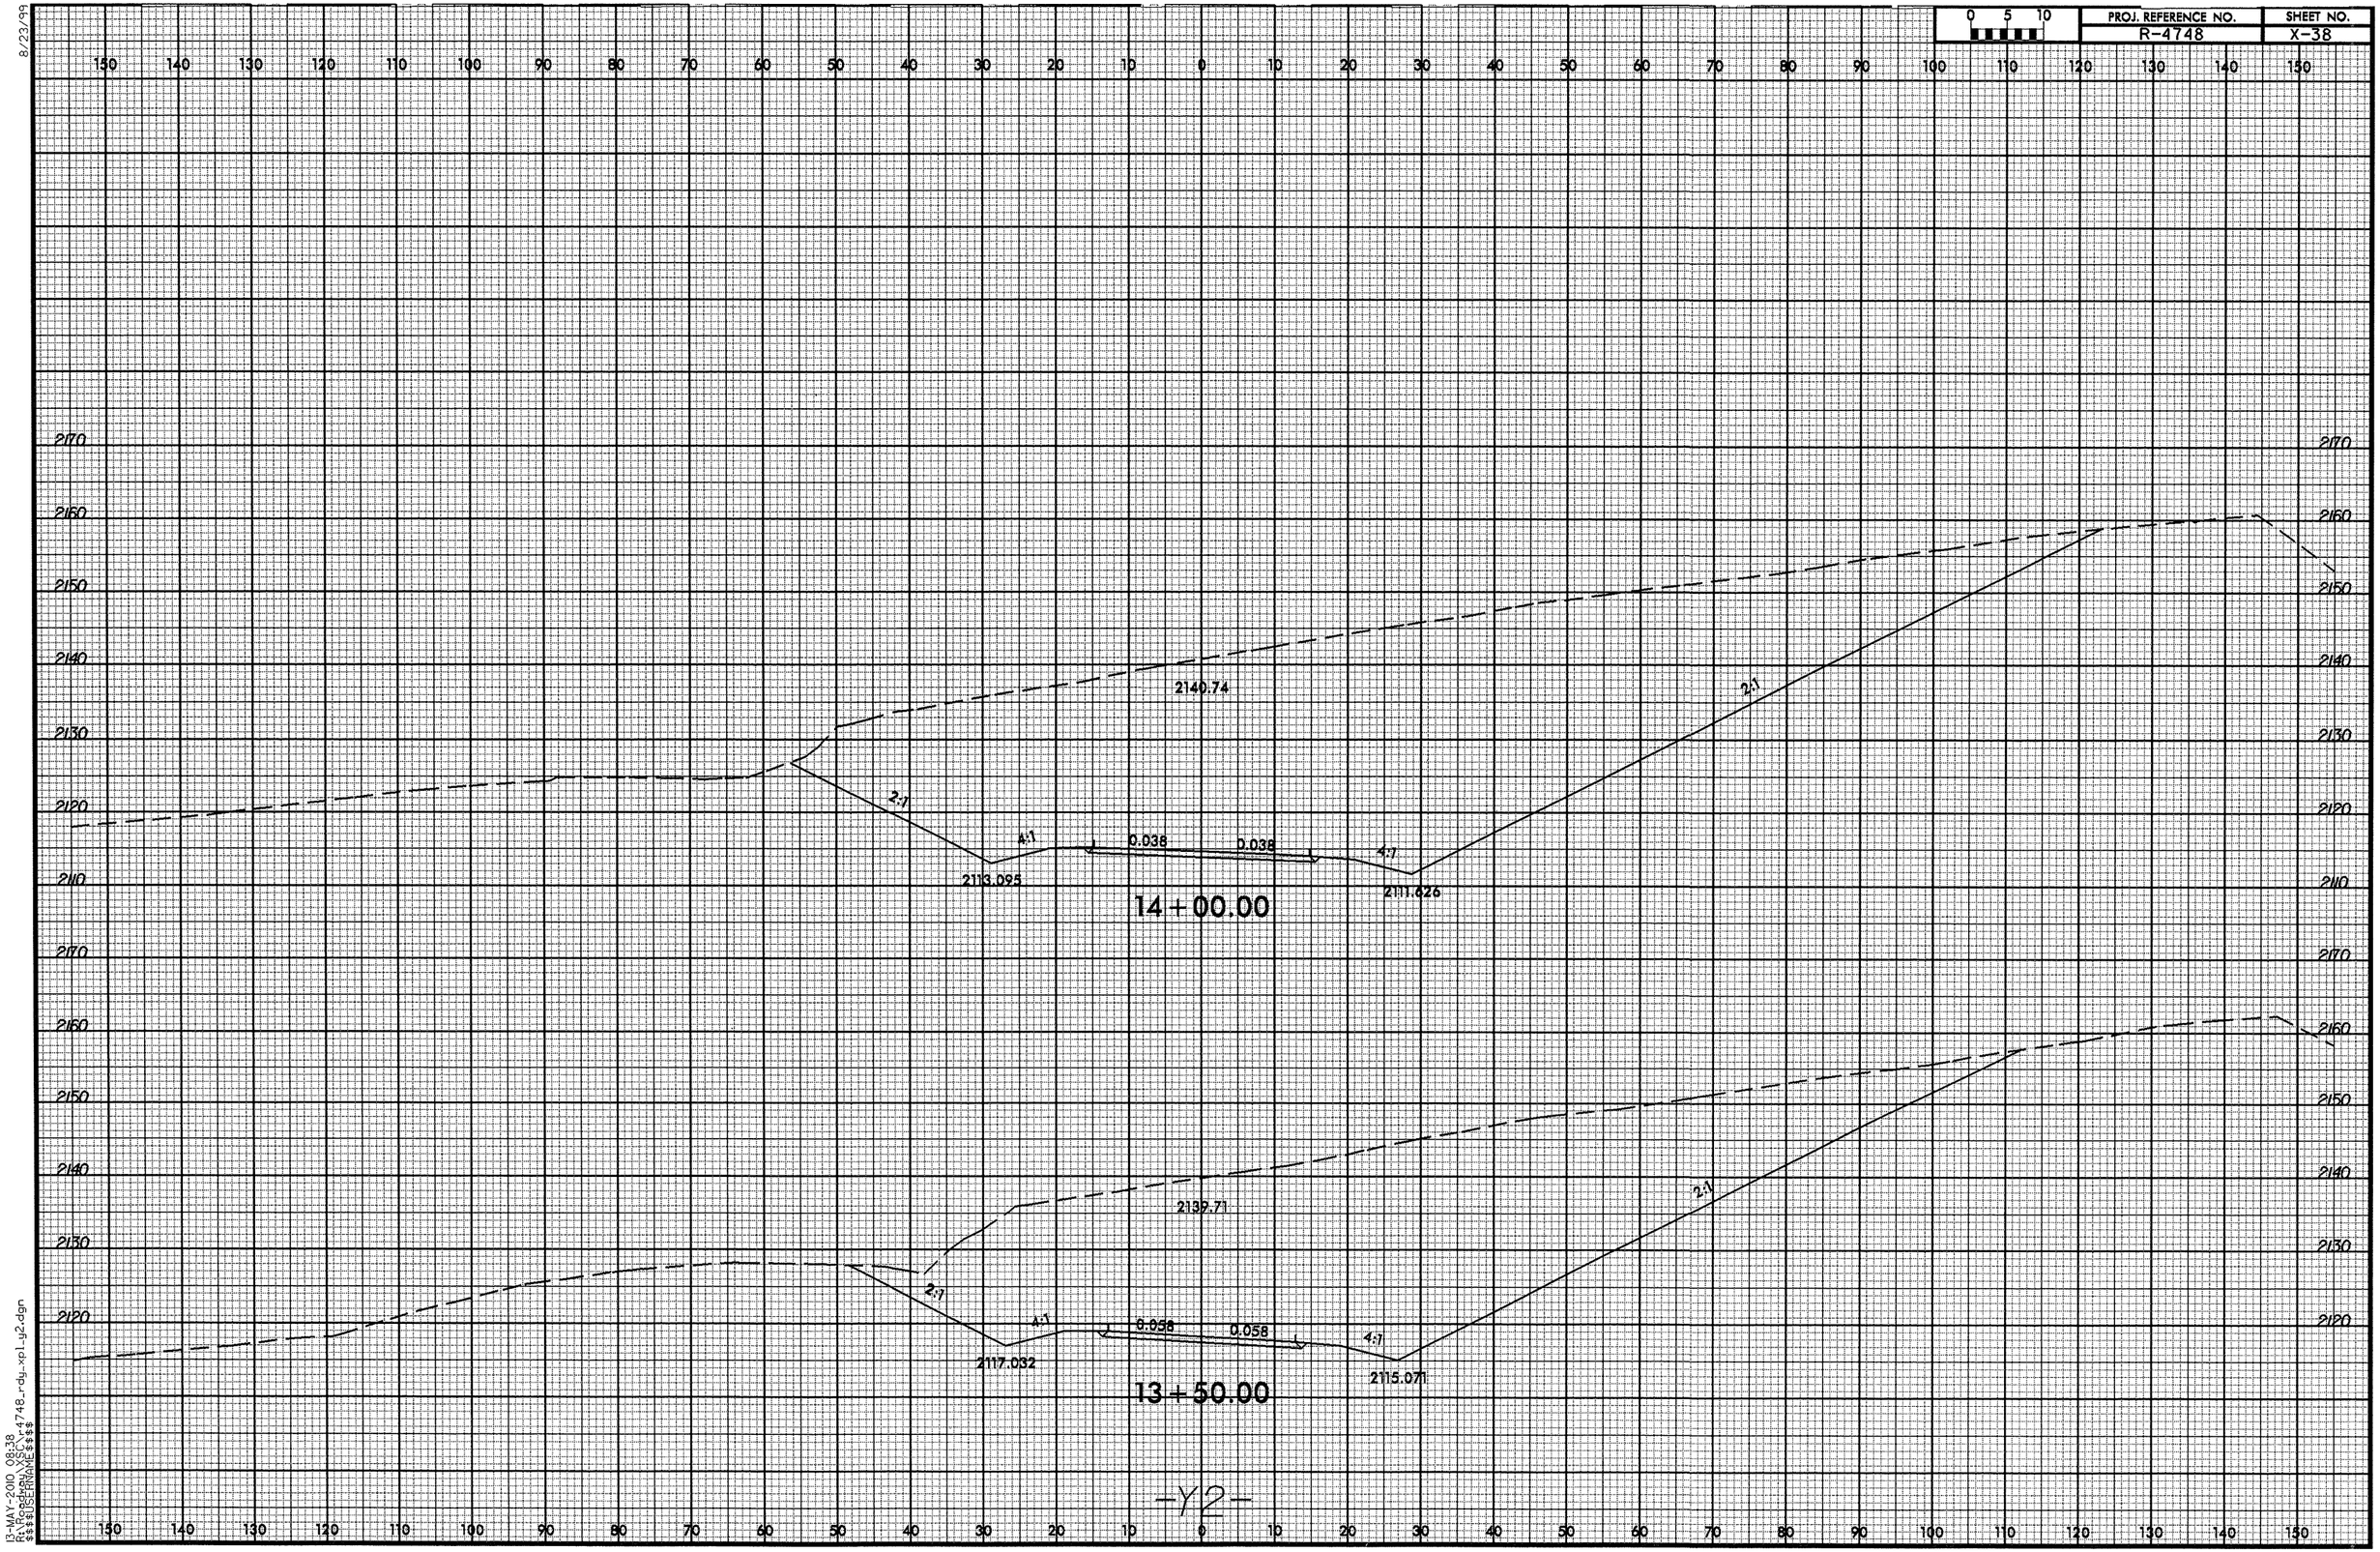

-Y2-

13-MAY-2010 08:38
R:\Projects\R-4748_rdy_xpl_y2.dgn
$$$$USERNAME$$$$

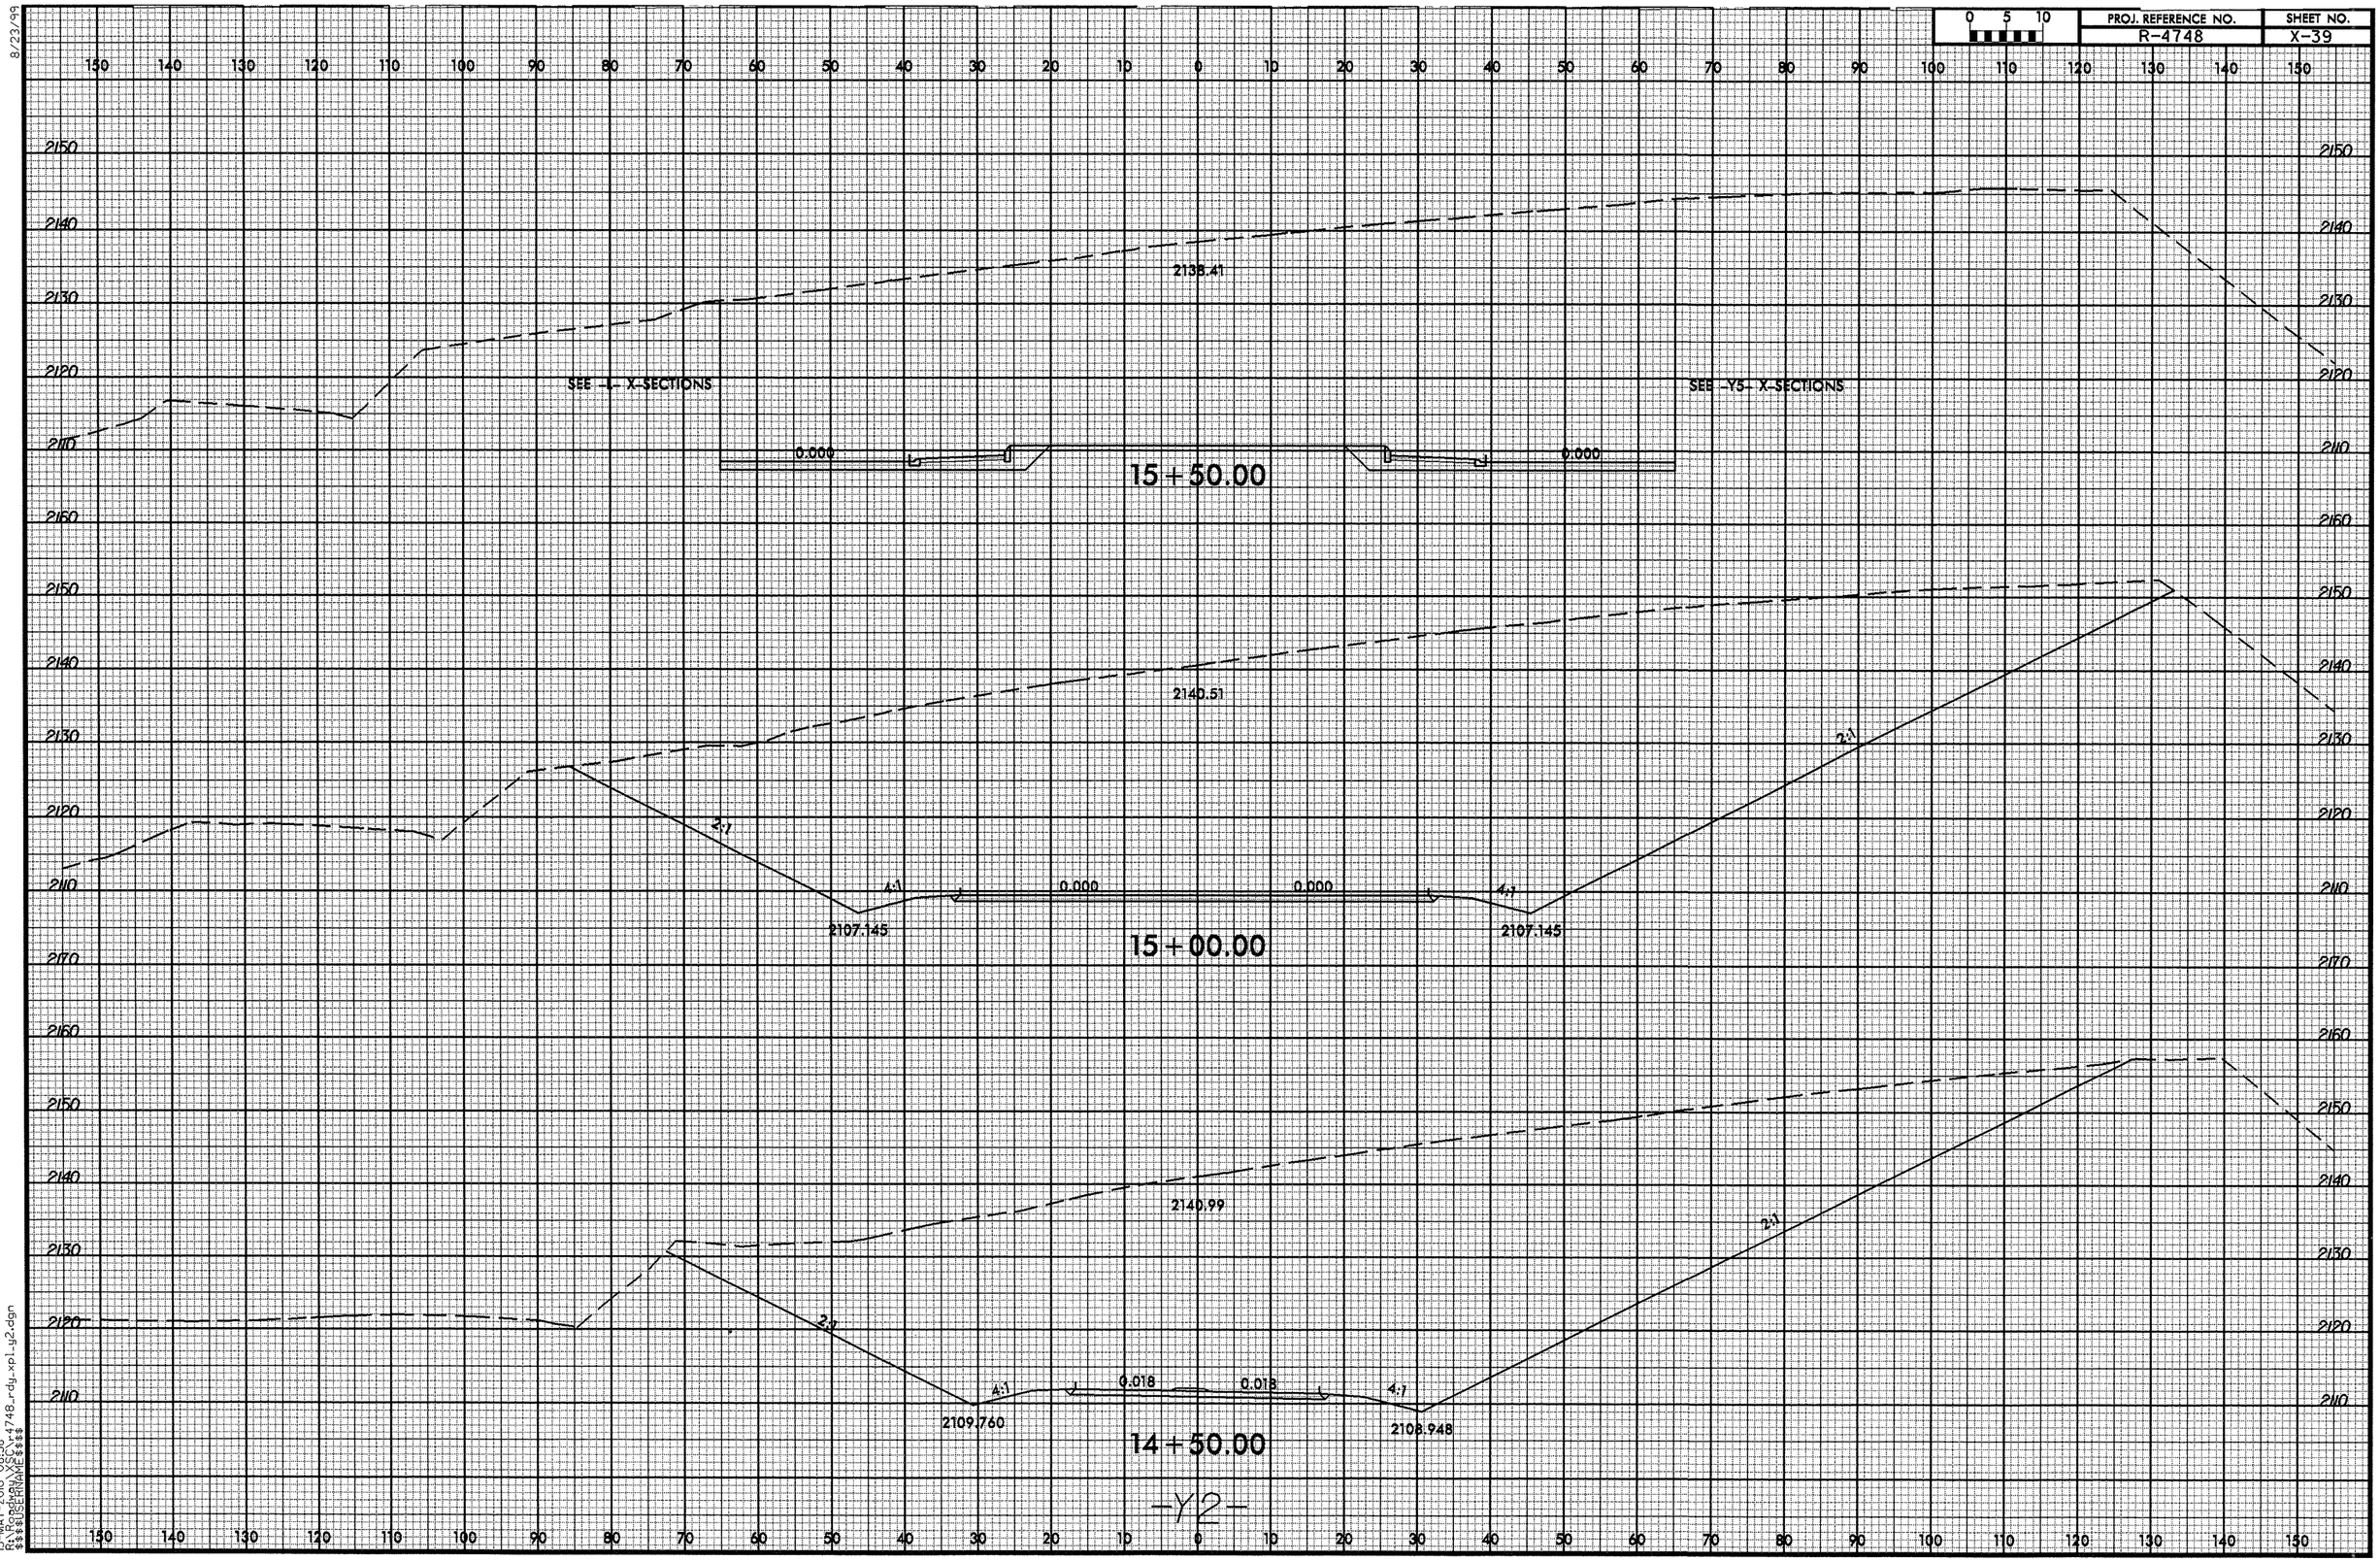

8/23/99

13-MAY-2010 08:38
R:\Roadway\XSC\r4748_rdy_xpl_y2.dgn
$$$$USERNAME$$$$

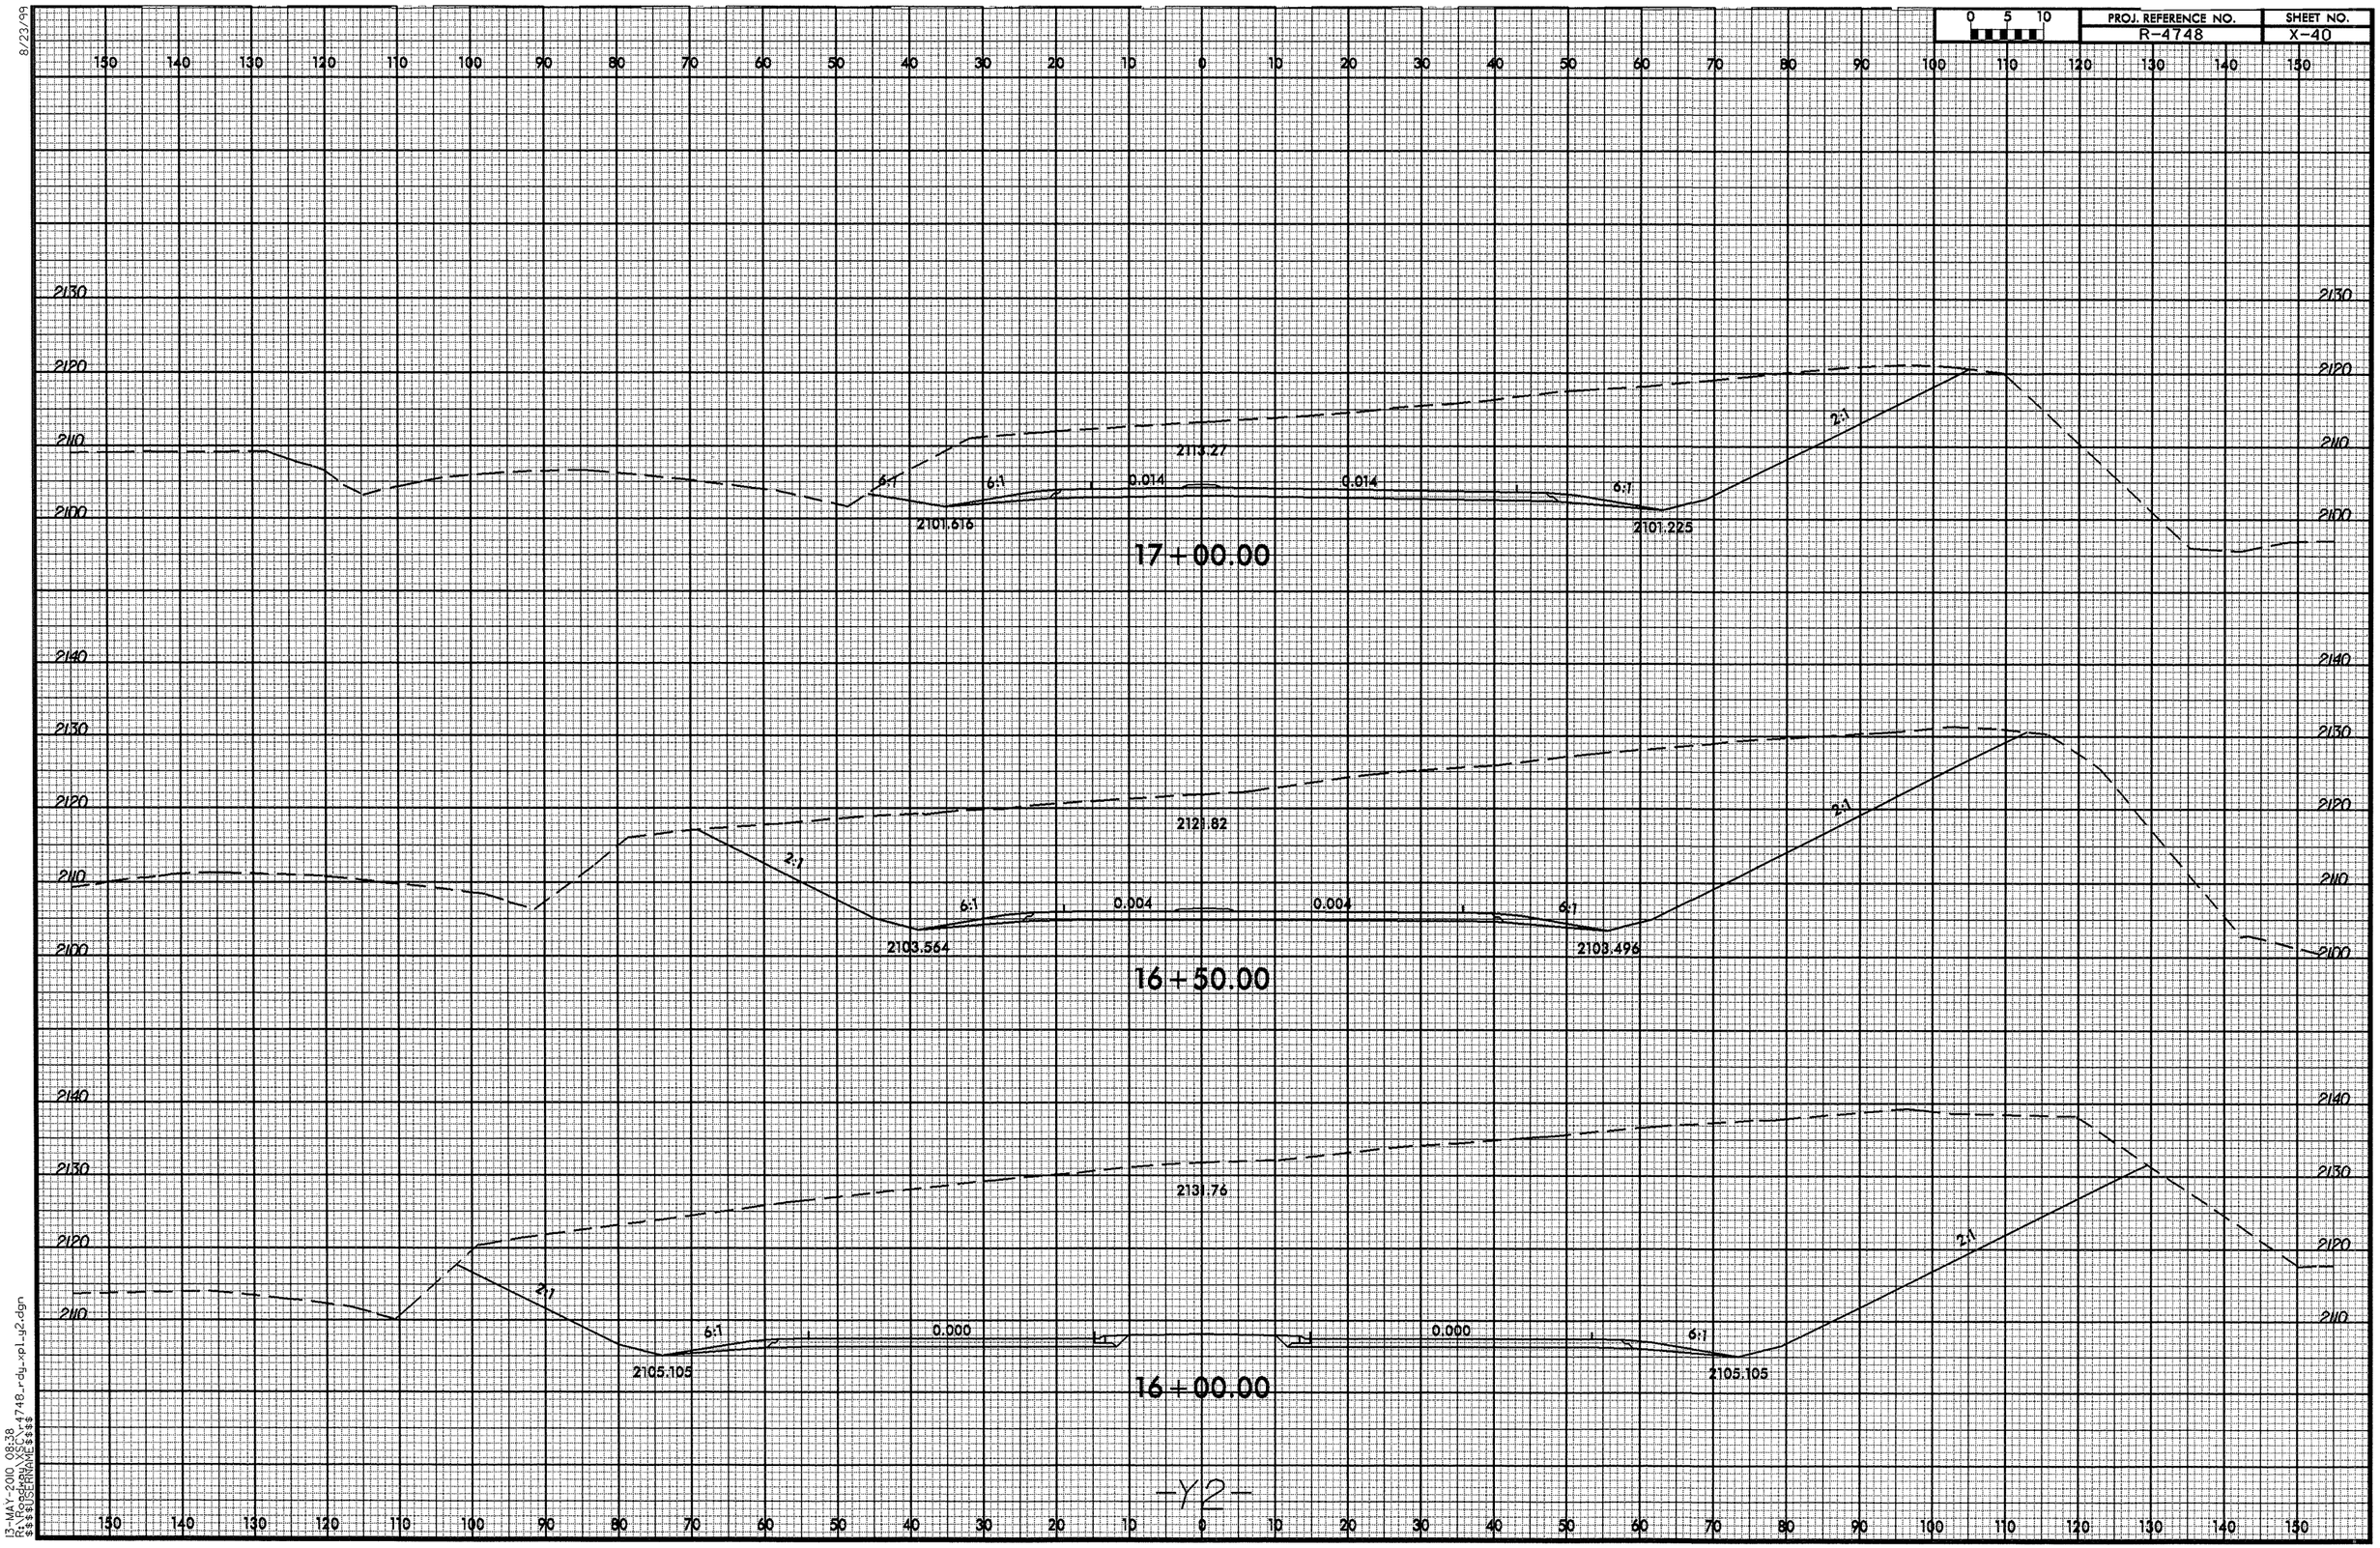

8/23/99

13-MAY-2010 08:38
R:\Roadway\XSC\r4748_rdy_xpl_y2.dgn
$$$$USERNAME$$$$

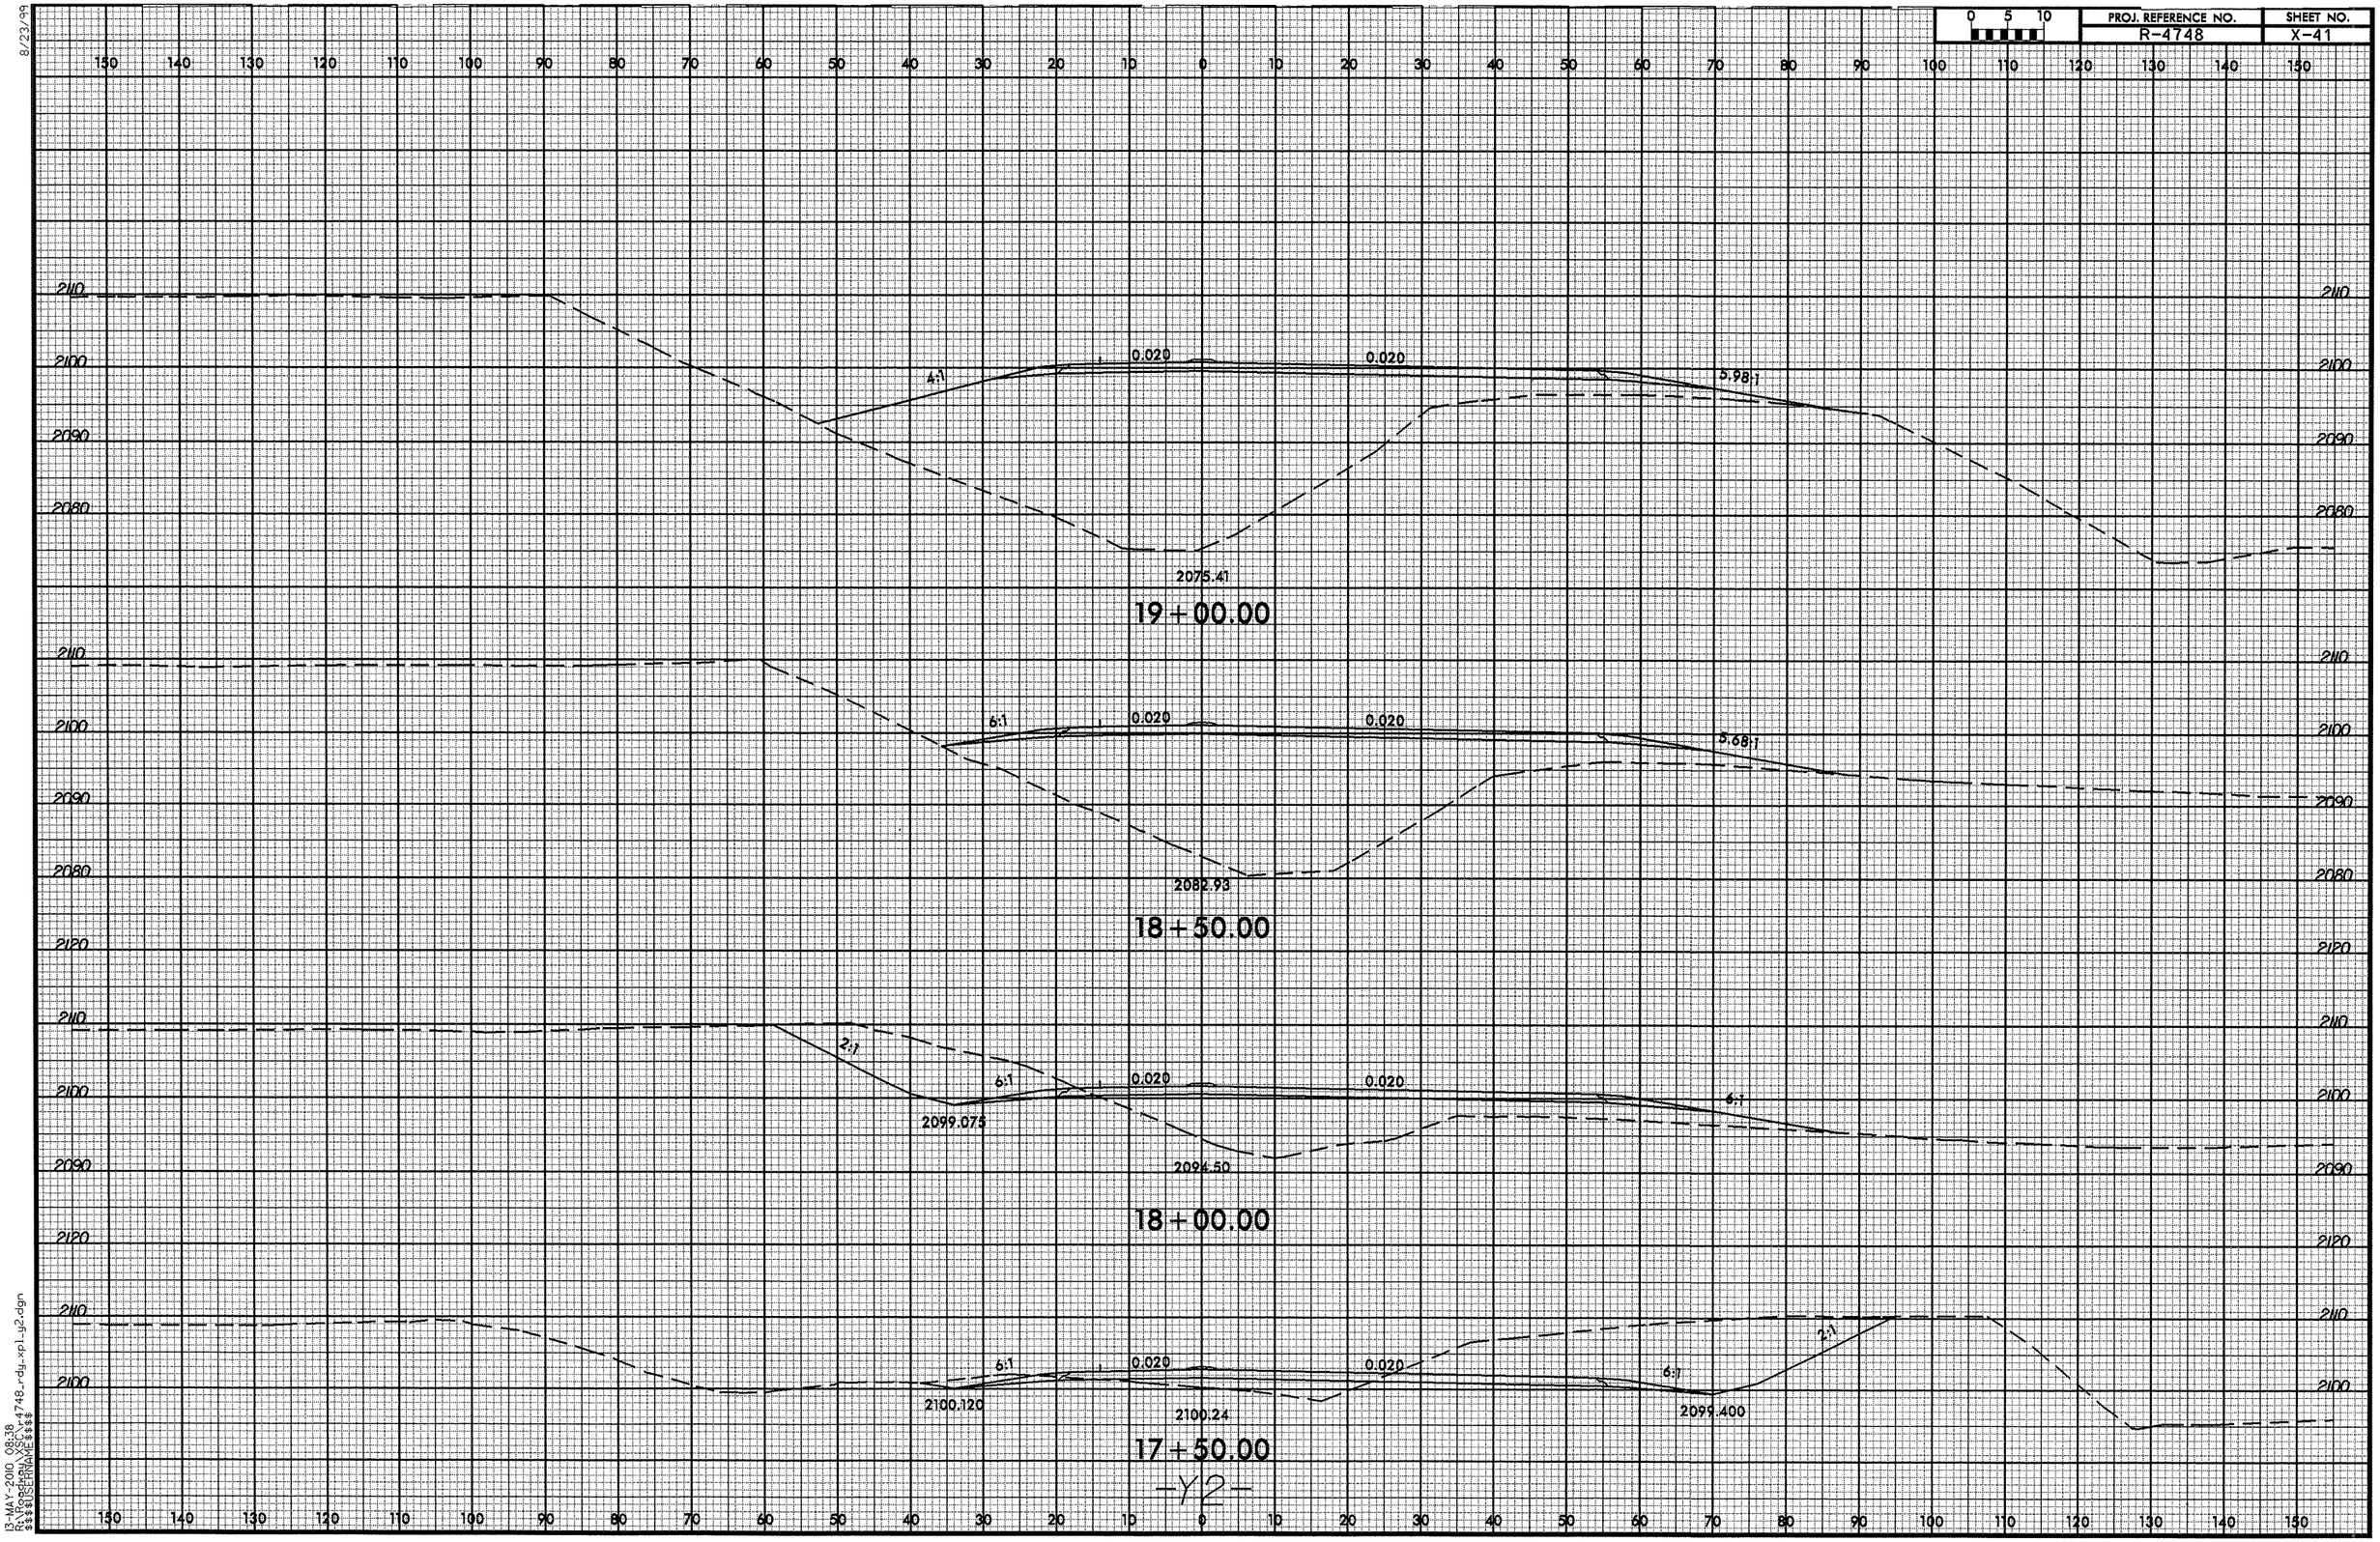

8/23/99

13-MAY-2010 08:38
R:\Roadway\XSC\r4748_rdy_xpl_y2.dgn
$$$$USERNAME$$$$

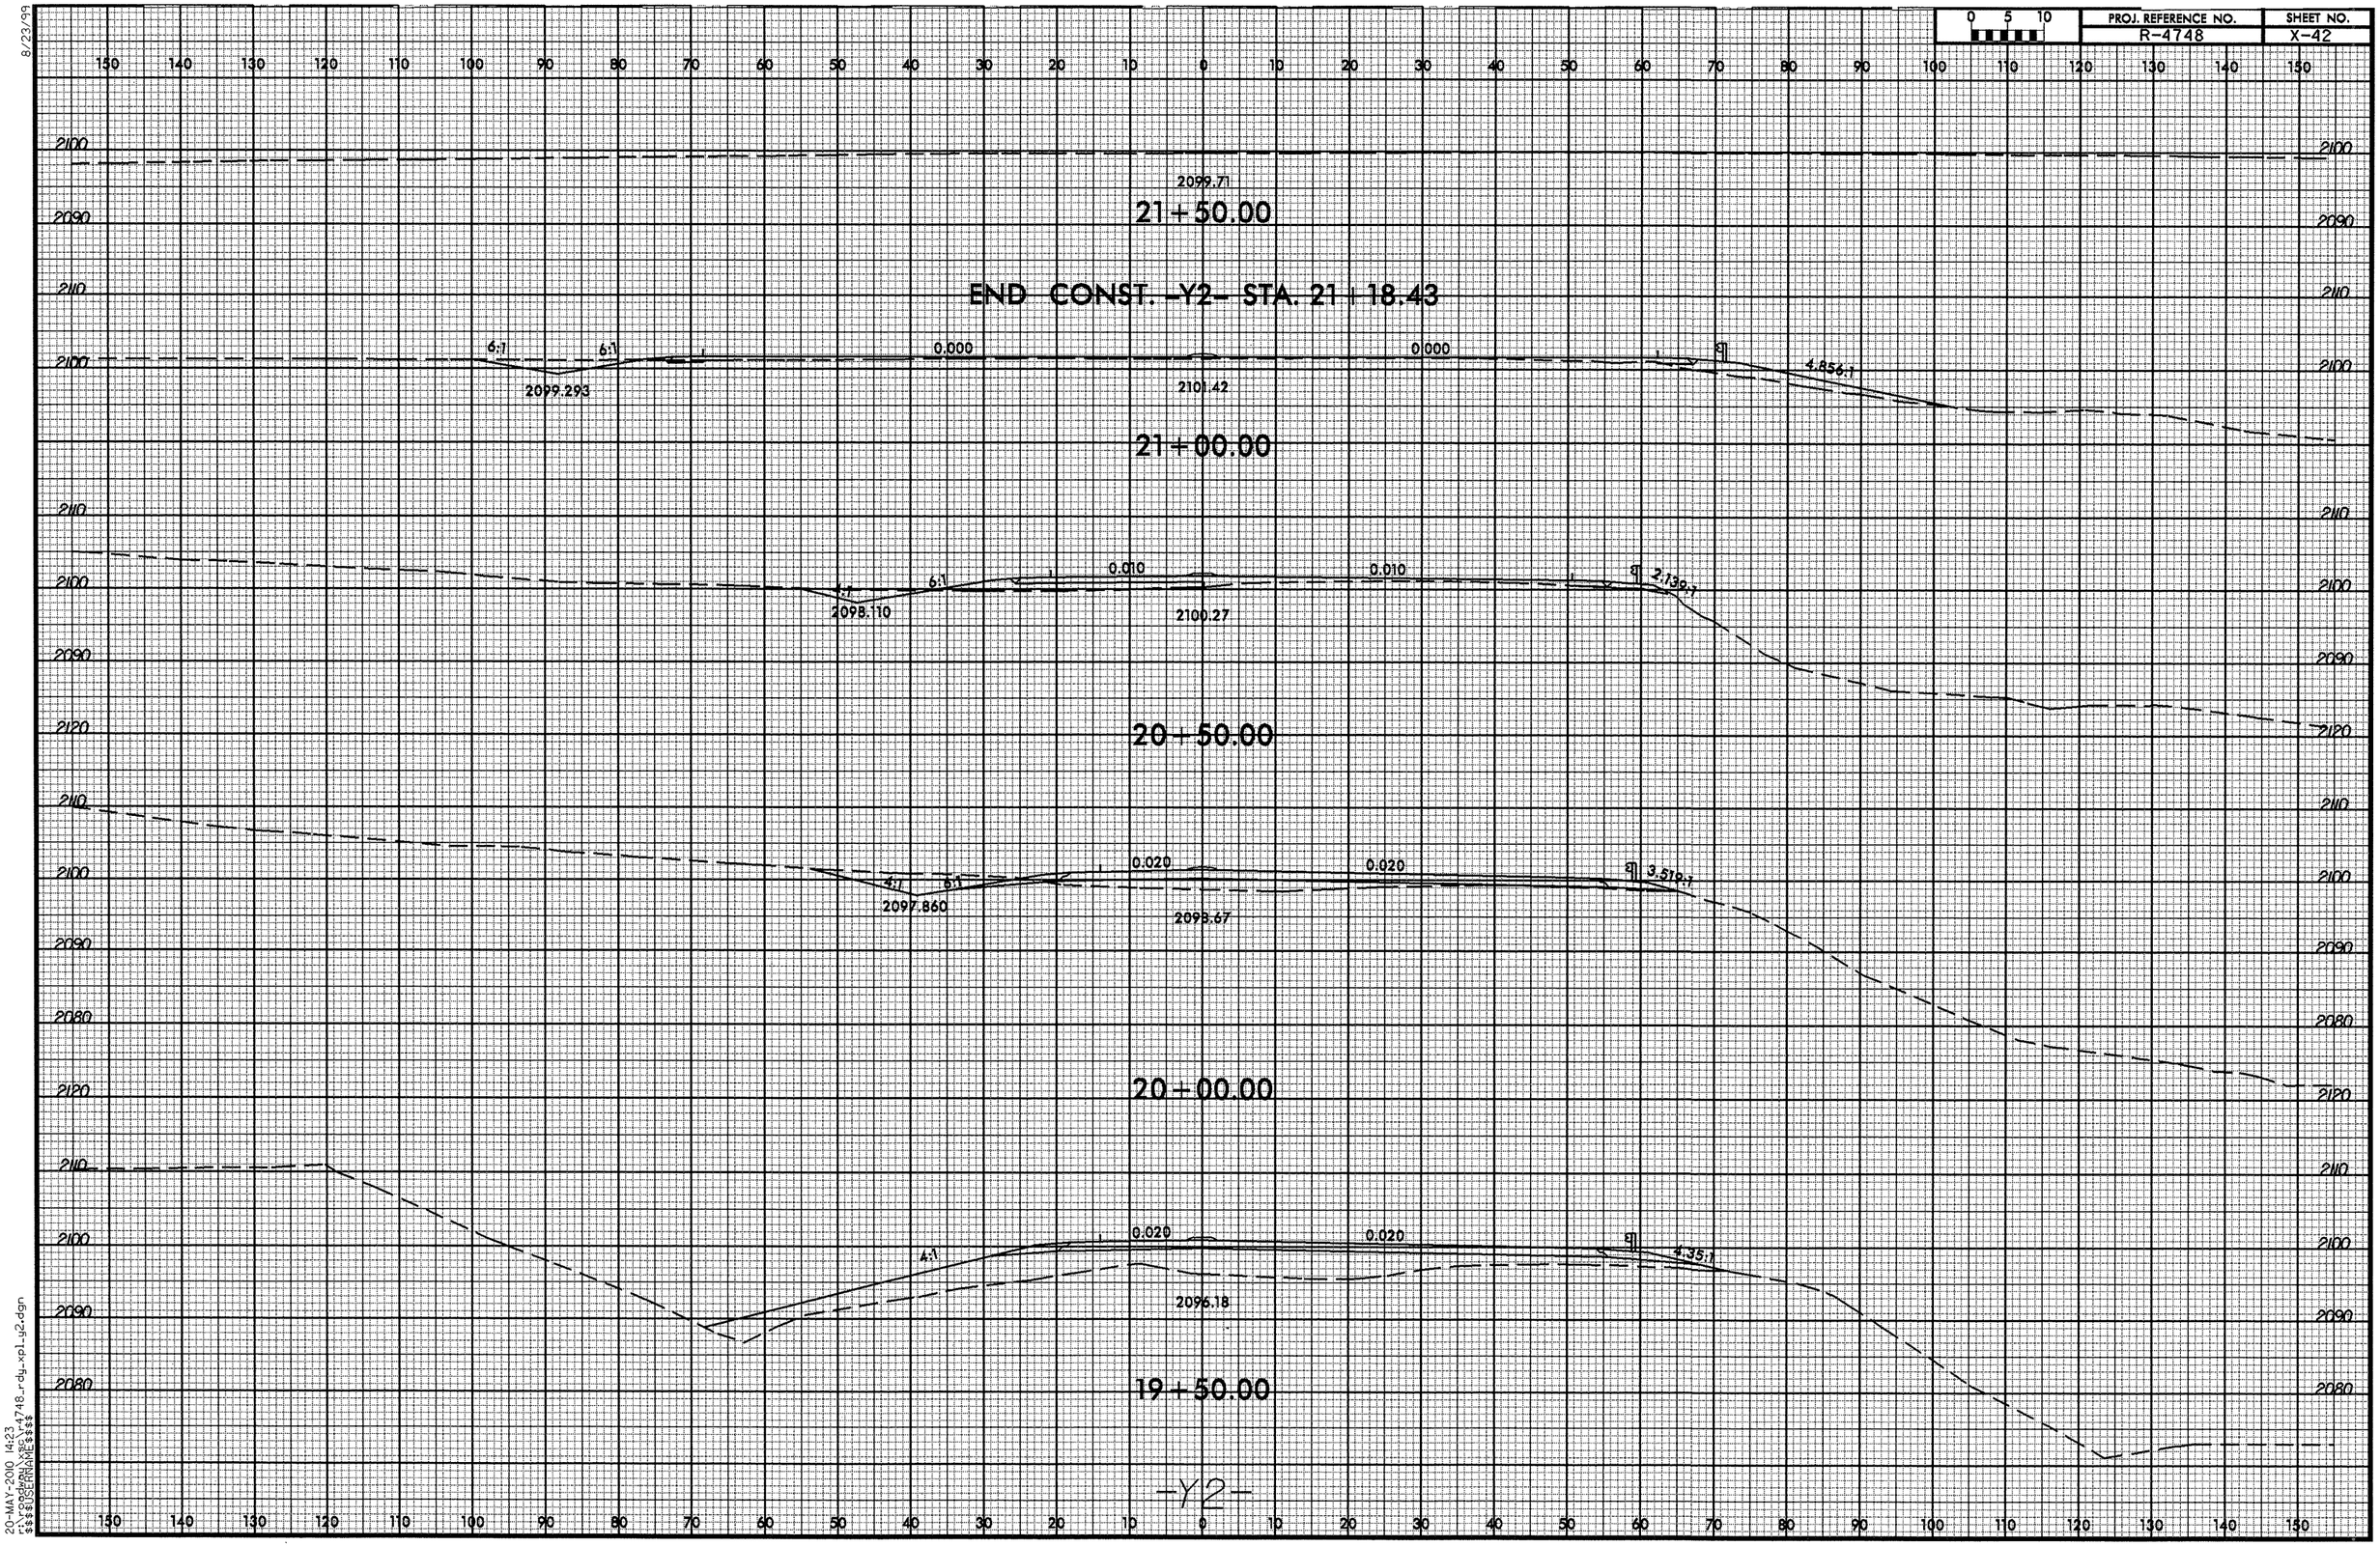

8/23/99

20-MAY-2010 14:23
r:\roadway\xsc\r4748_rdy_xpl_y2.dgn
$$$$USERNAME$$$$

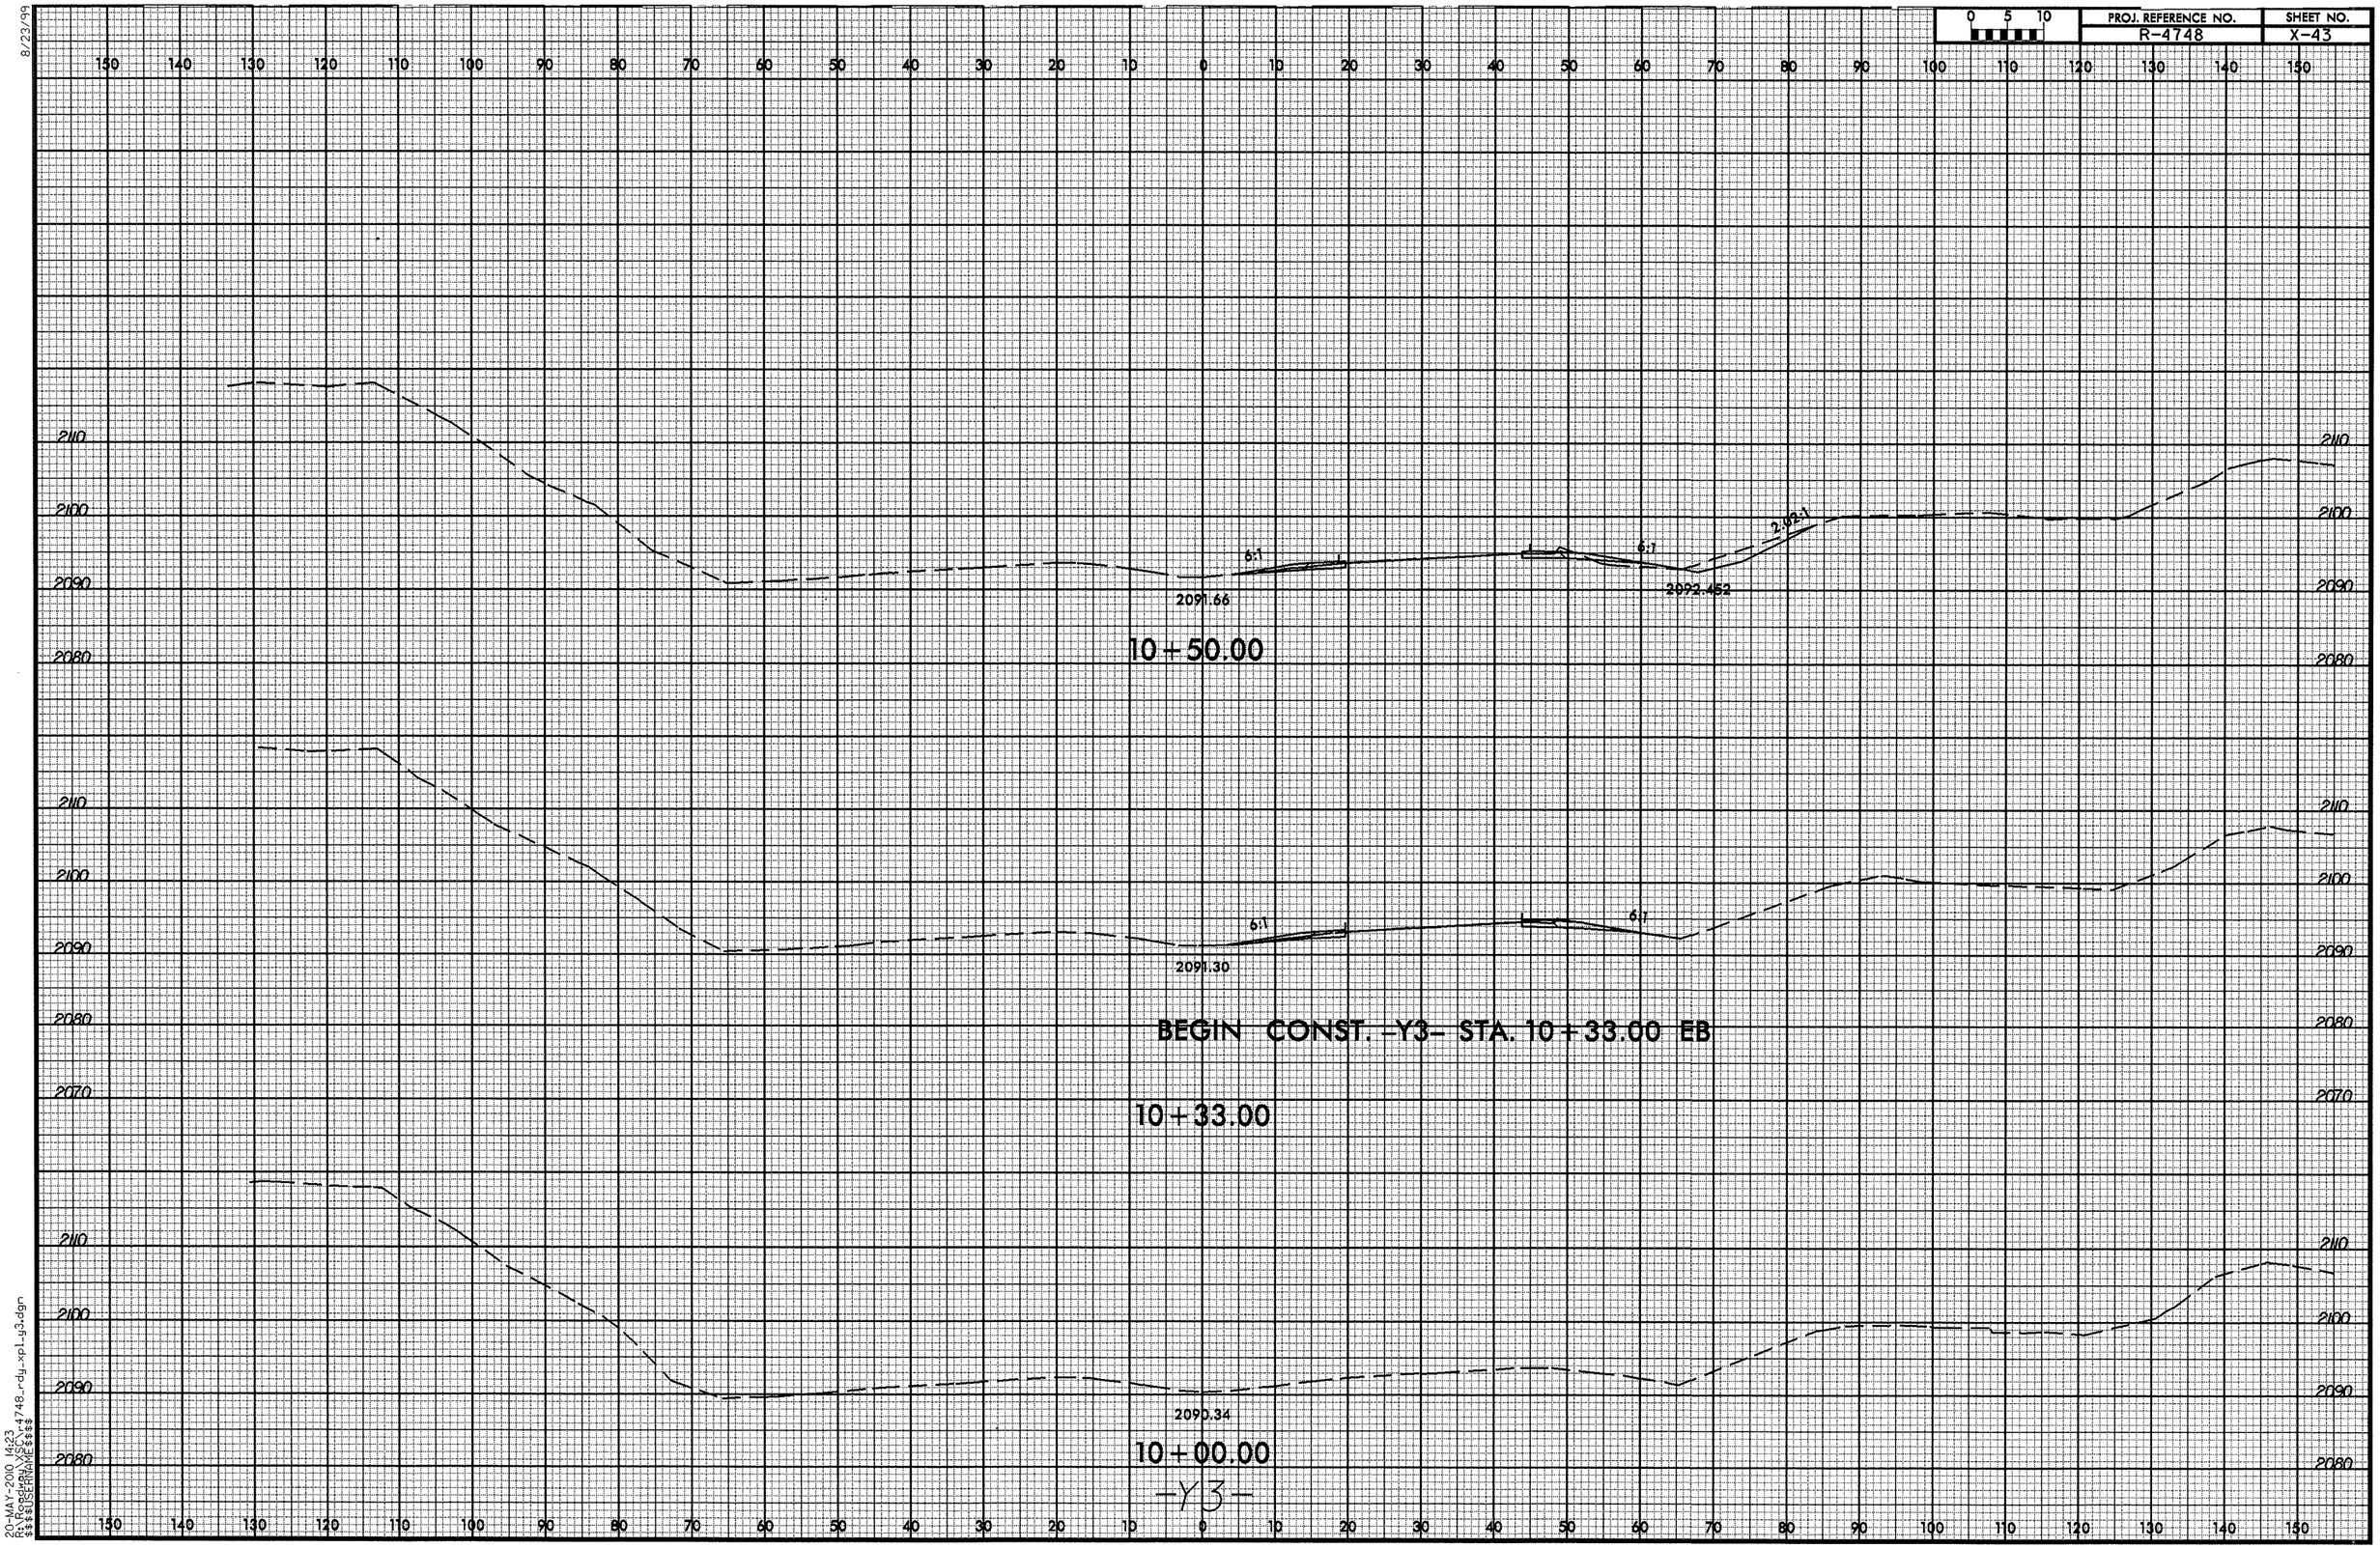

8/23/99

20-MAY-2010 14:23
R:\Roadway\XSC\r4748_rdy_xpl_y3.dgn
$$$$USERNAME$$$$

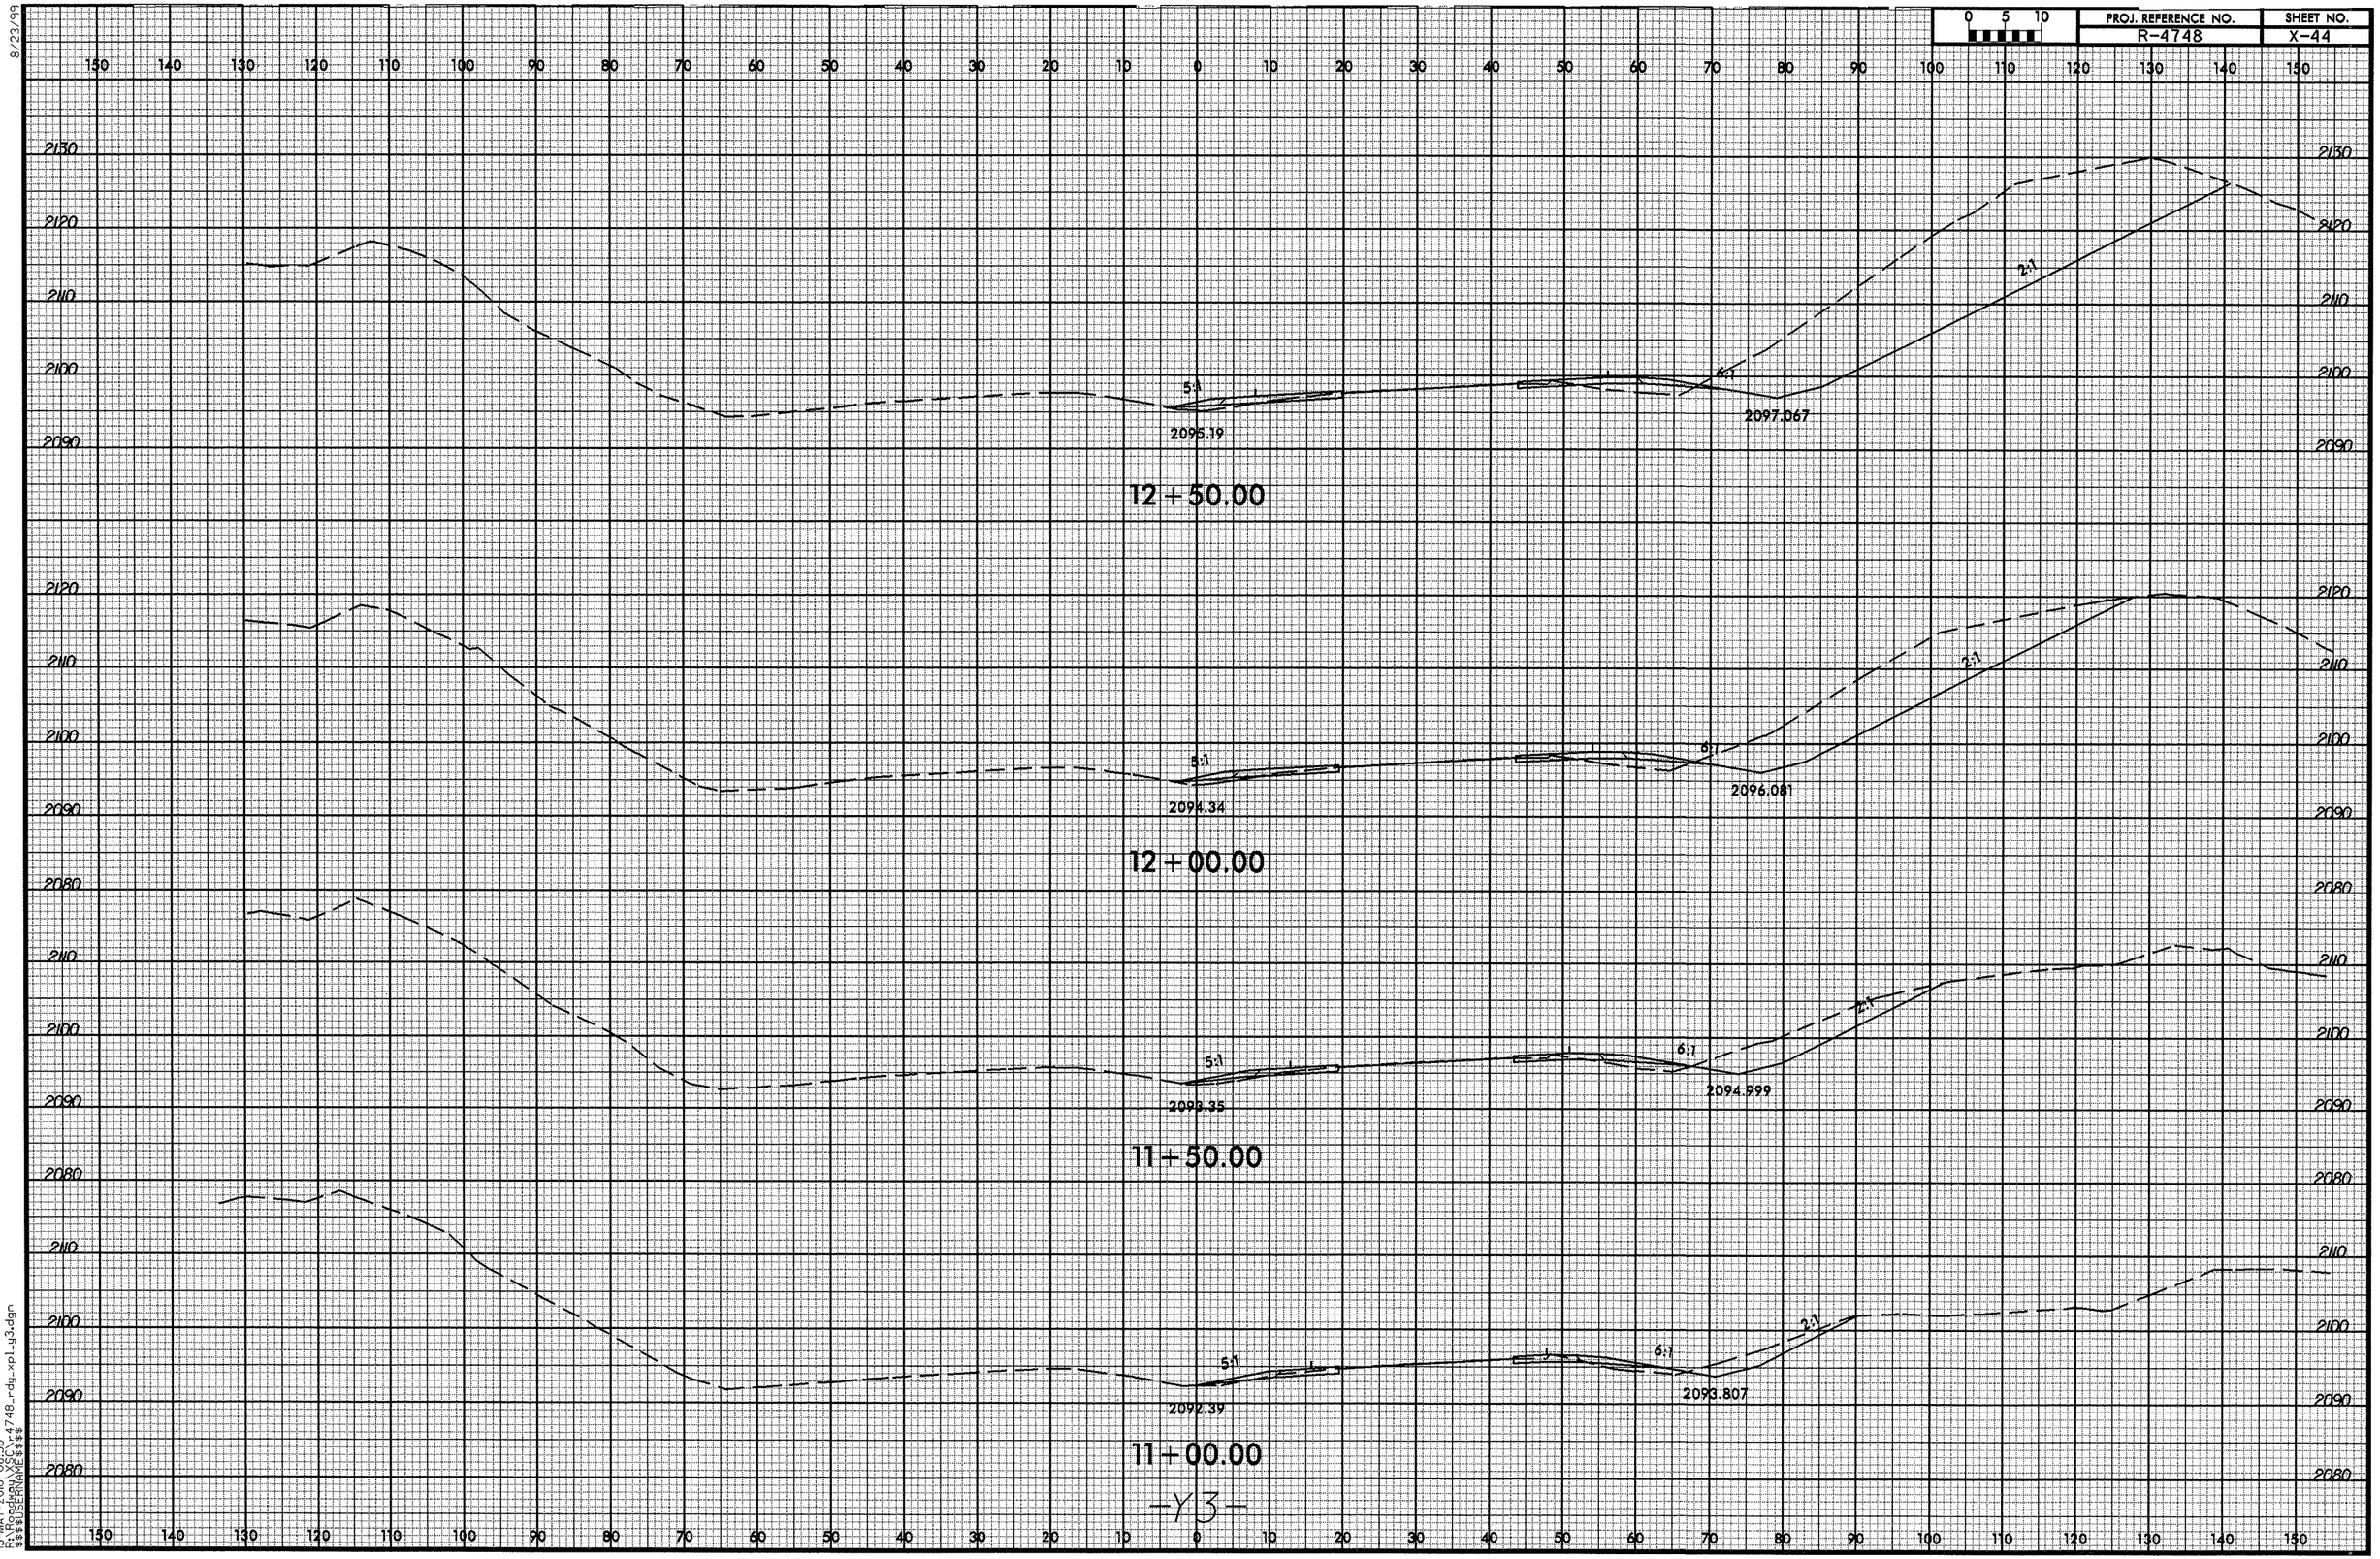

8/23/99

13-MAY-2010 08:38
R:\Roadway\XSC\r4748_rdy_xpl_y3.dgn
$$$$USERNAME$$$$

8/23/99

0 5 10	PROJ. REFERENCE NO.	SHEET NO.
	R-4748	X-45

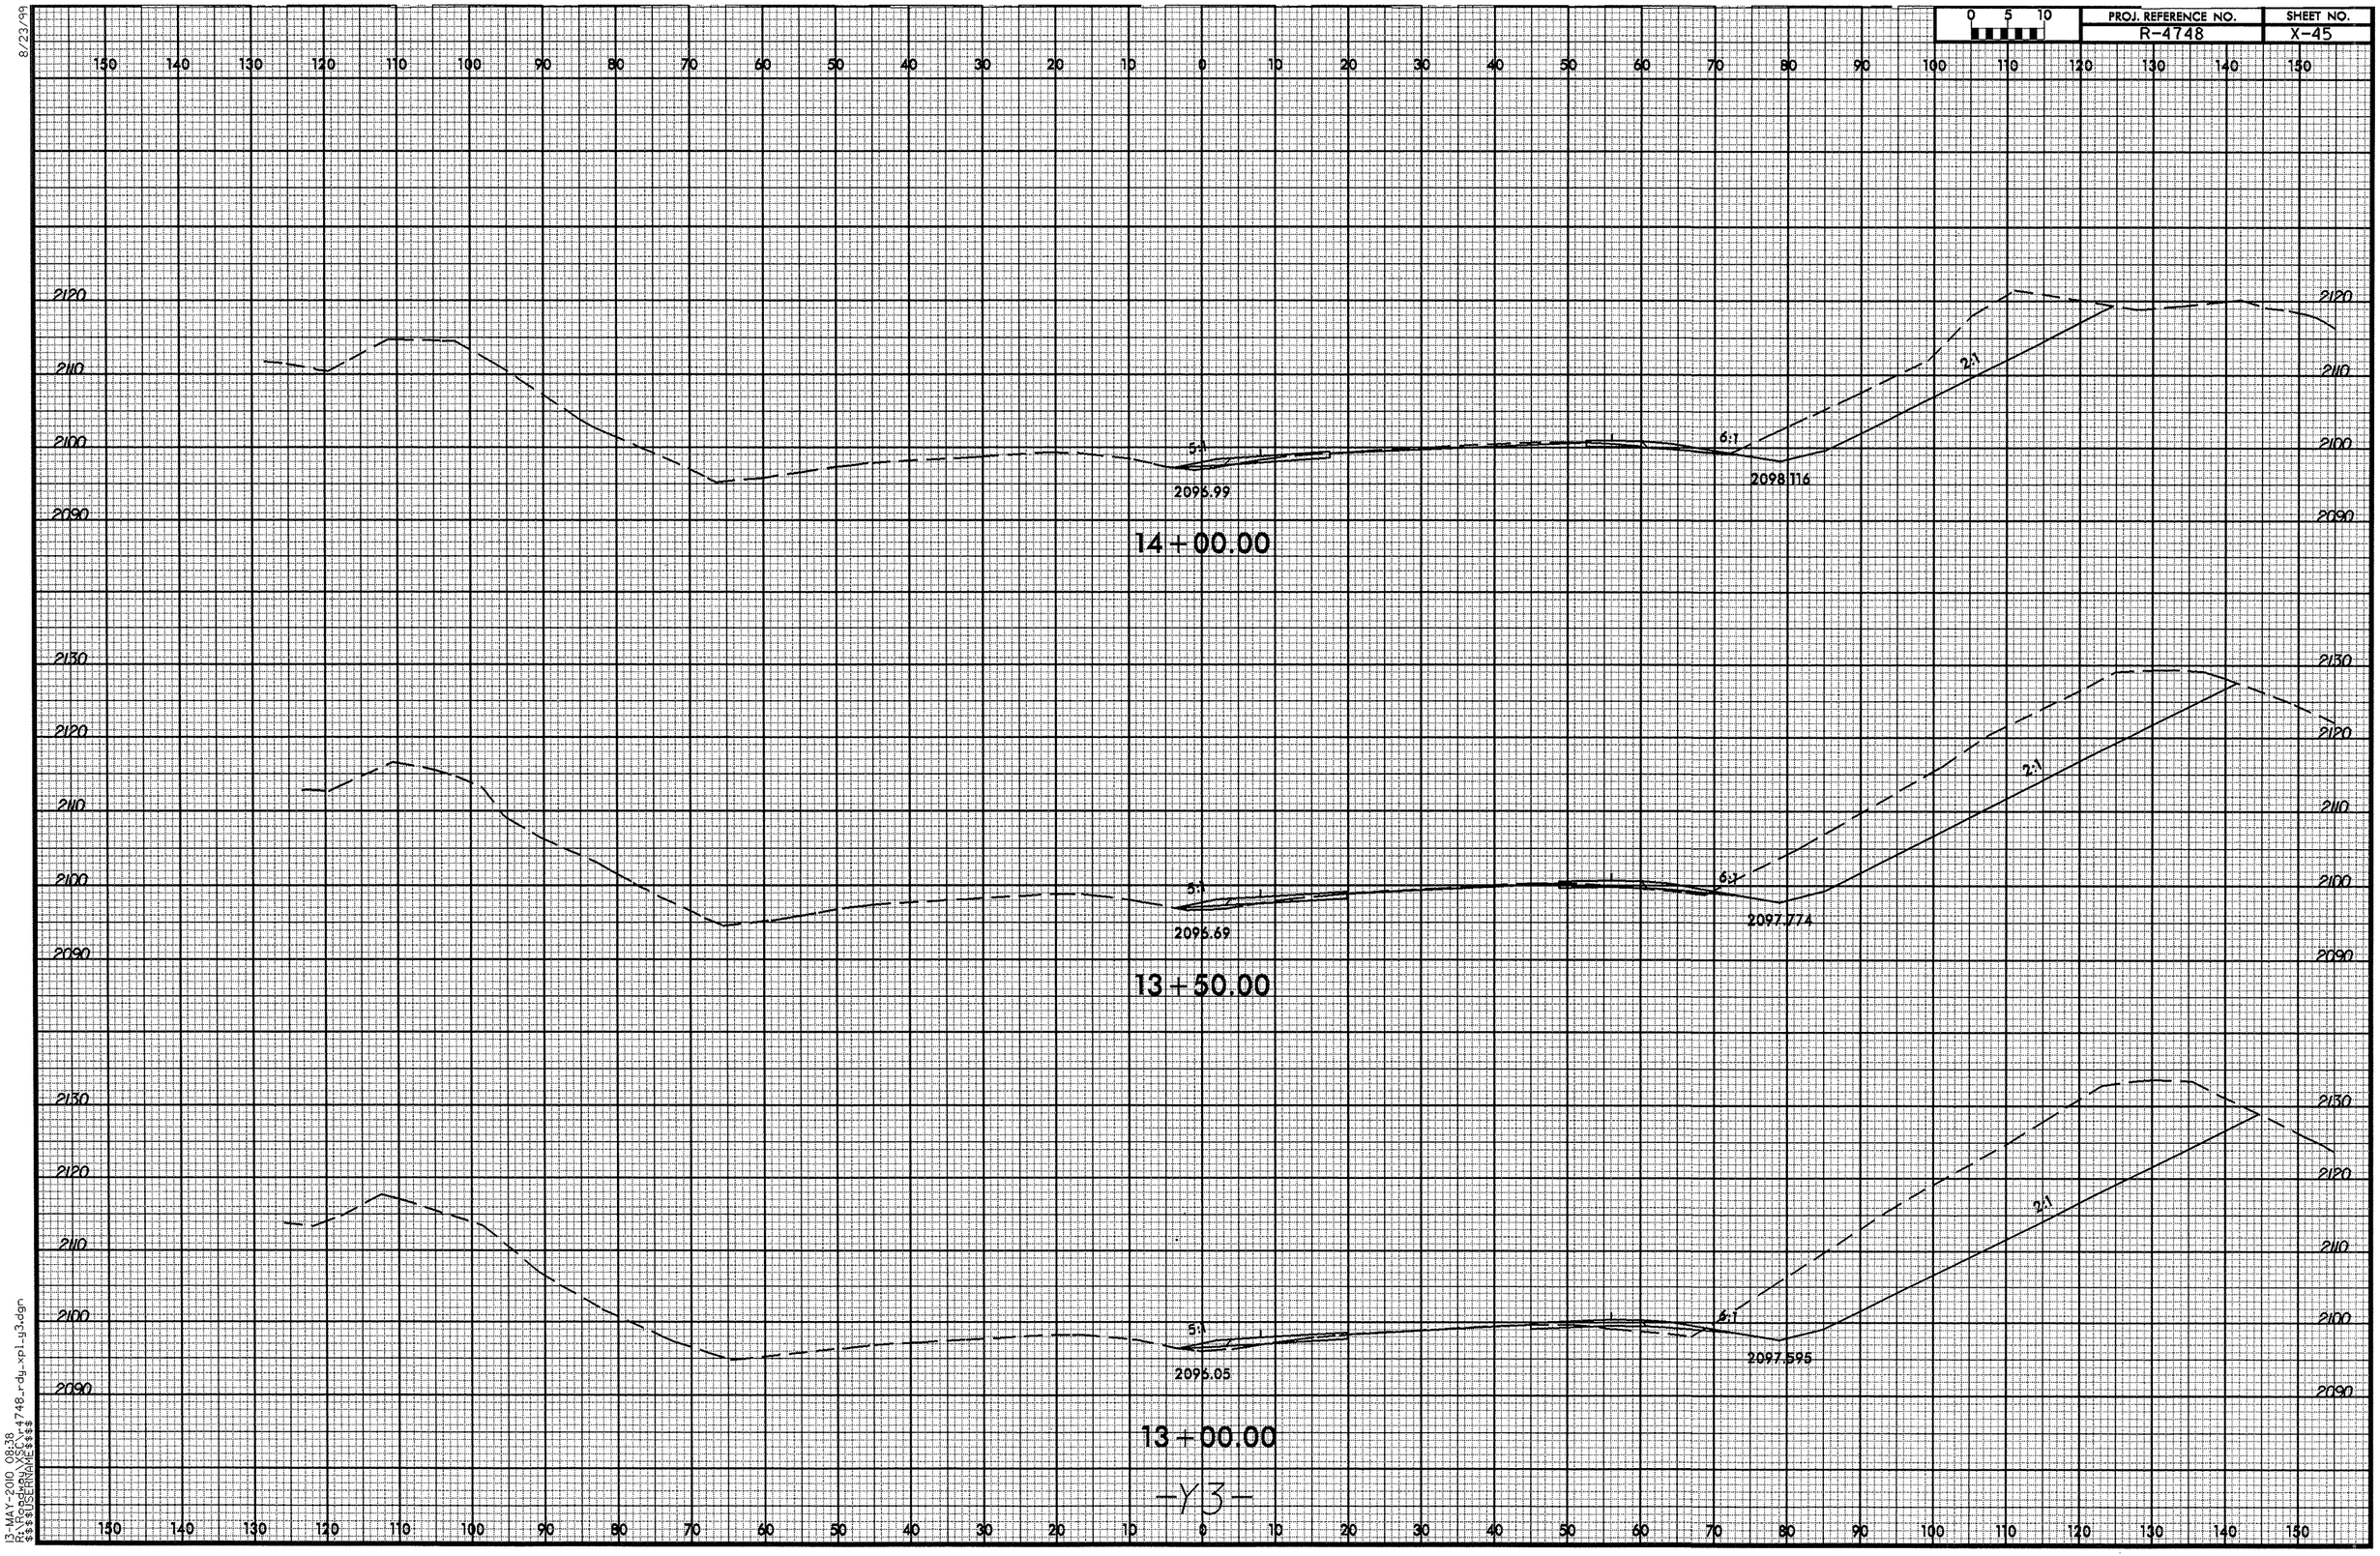

13-MAY-2010 08:38
R:\R4748_rdy_xpl_g3.dgn
$$$$USERNAME$$$$

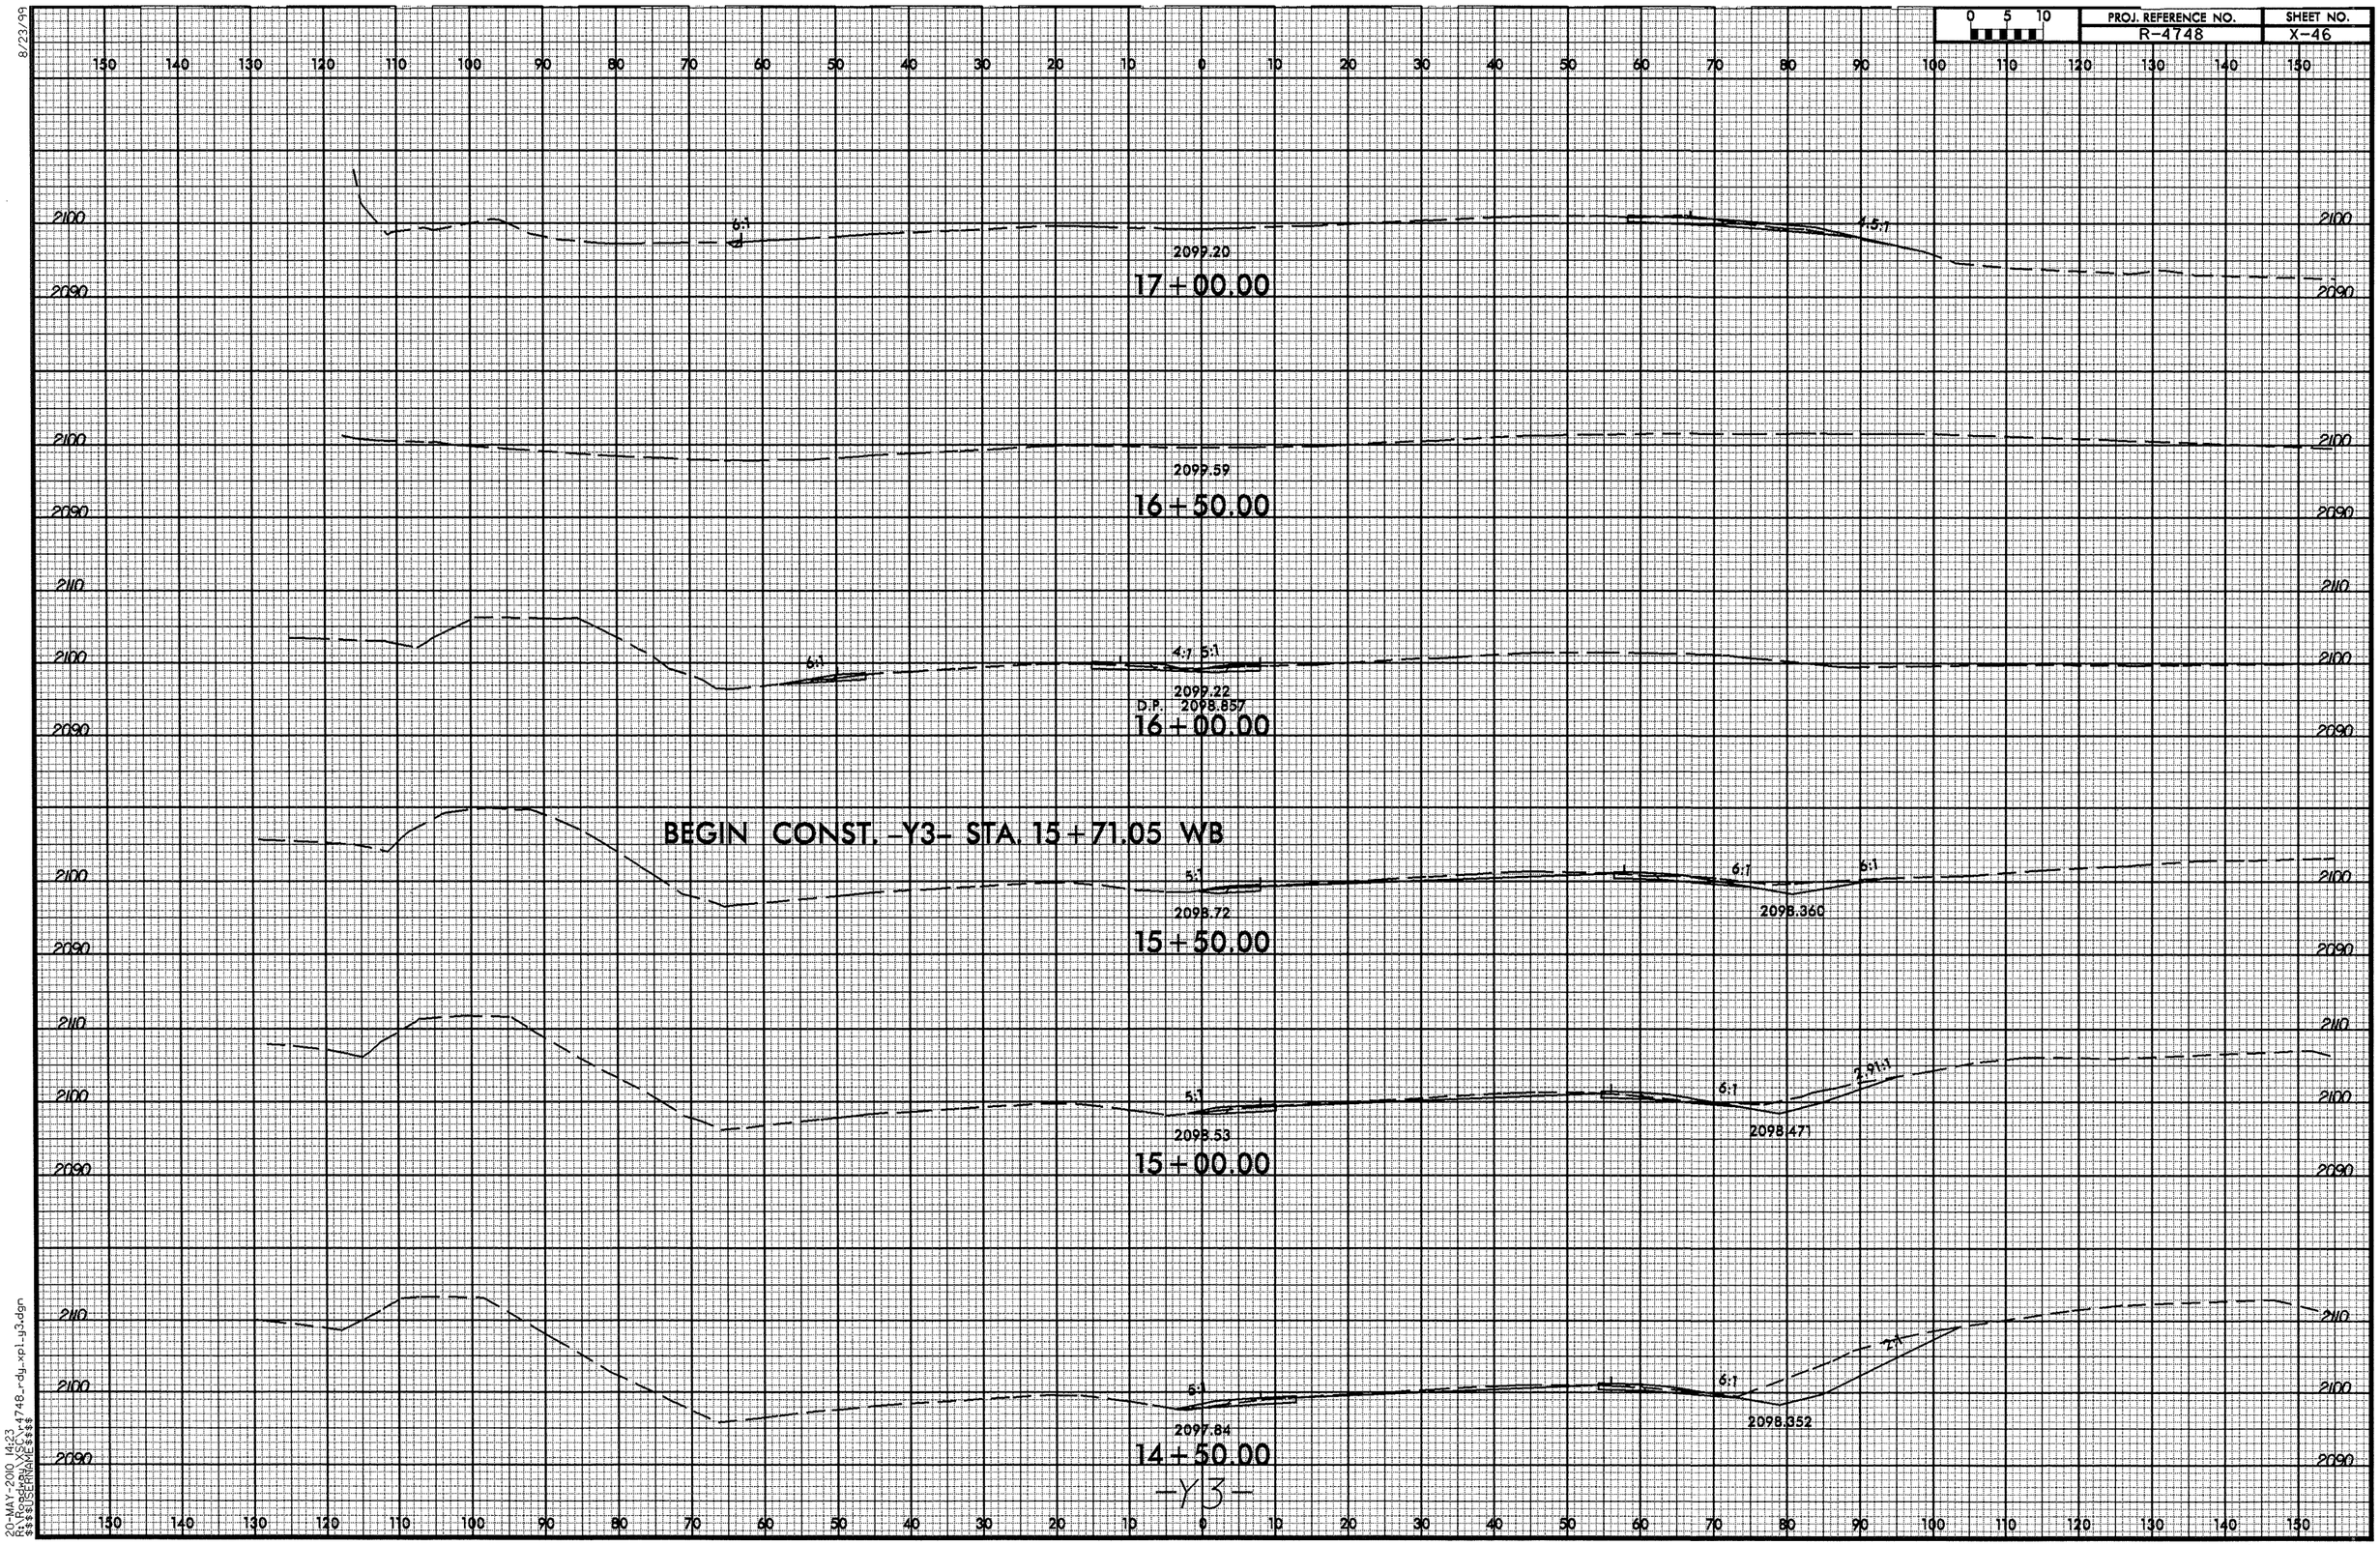

8/23/99

20-MAY-2010 14:23
R:\Roadway\XSC\r4748_rdy_xpl_y3.dgn
$$$$USERNAME$$$$

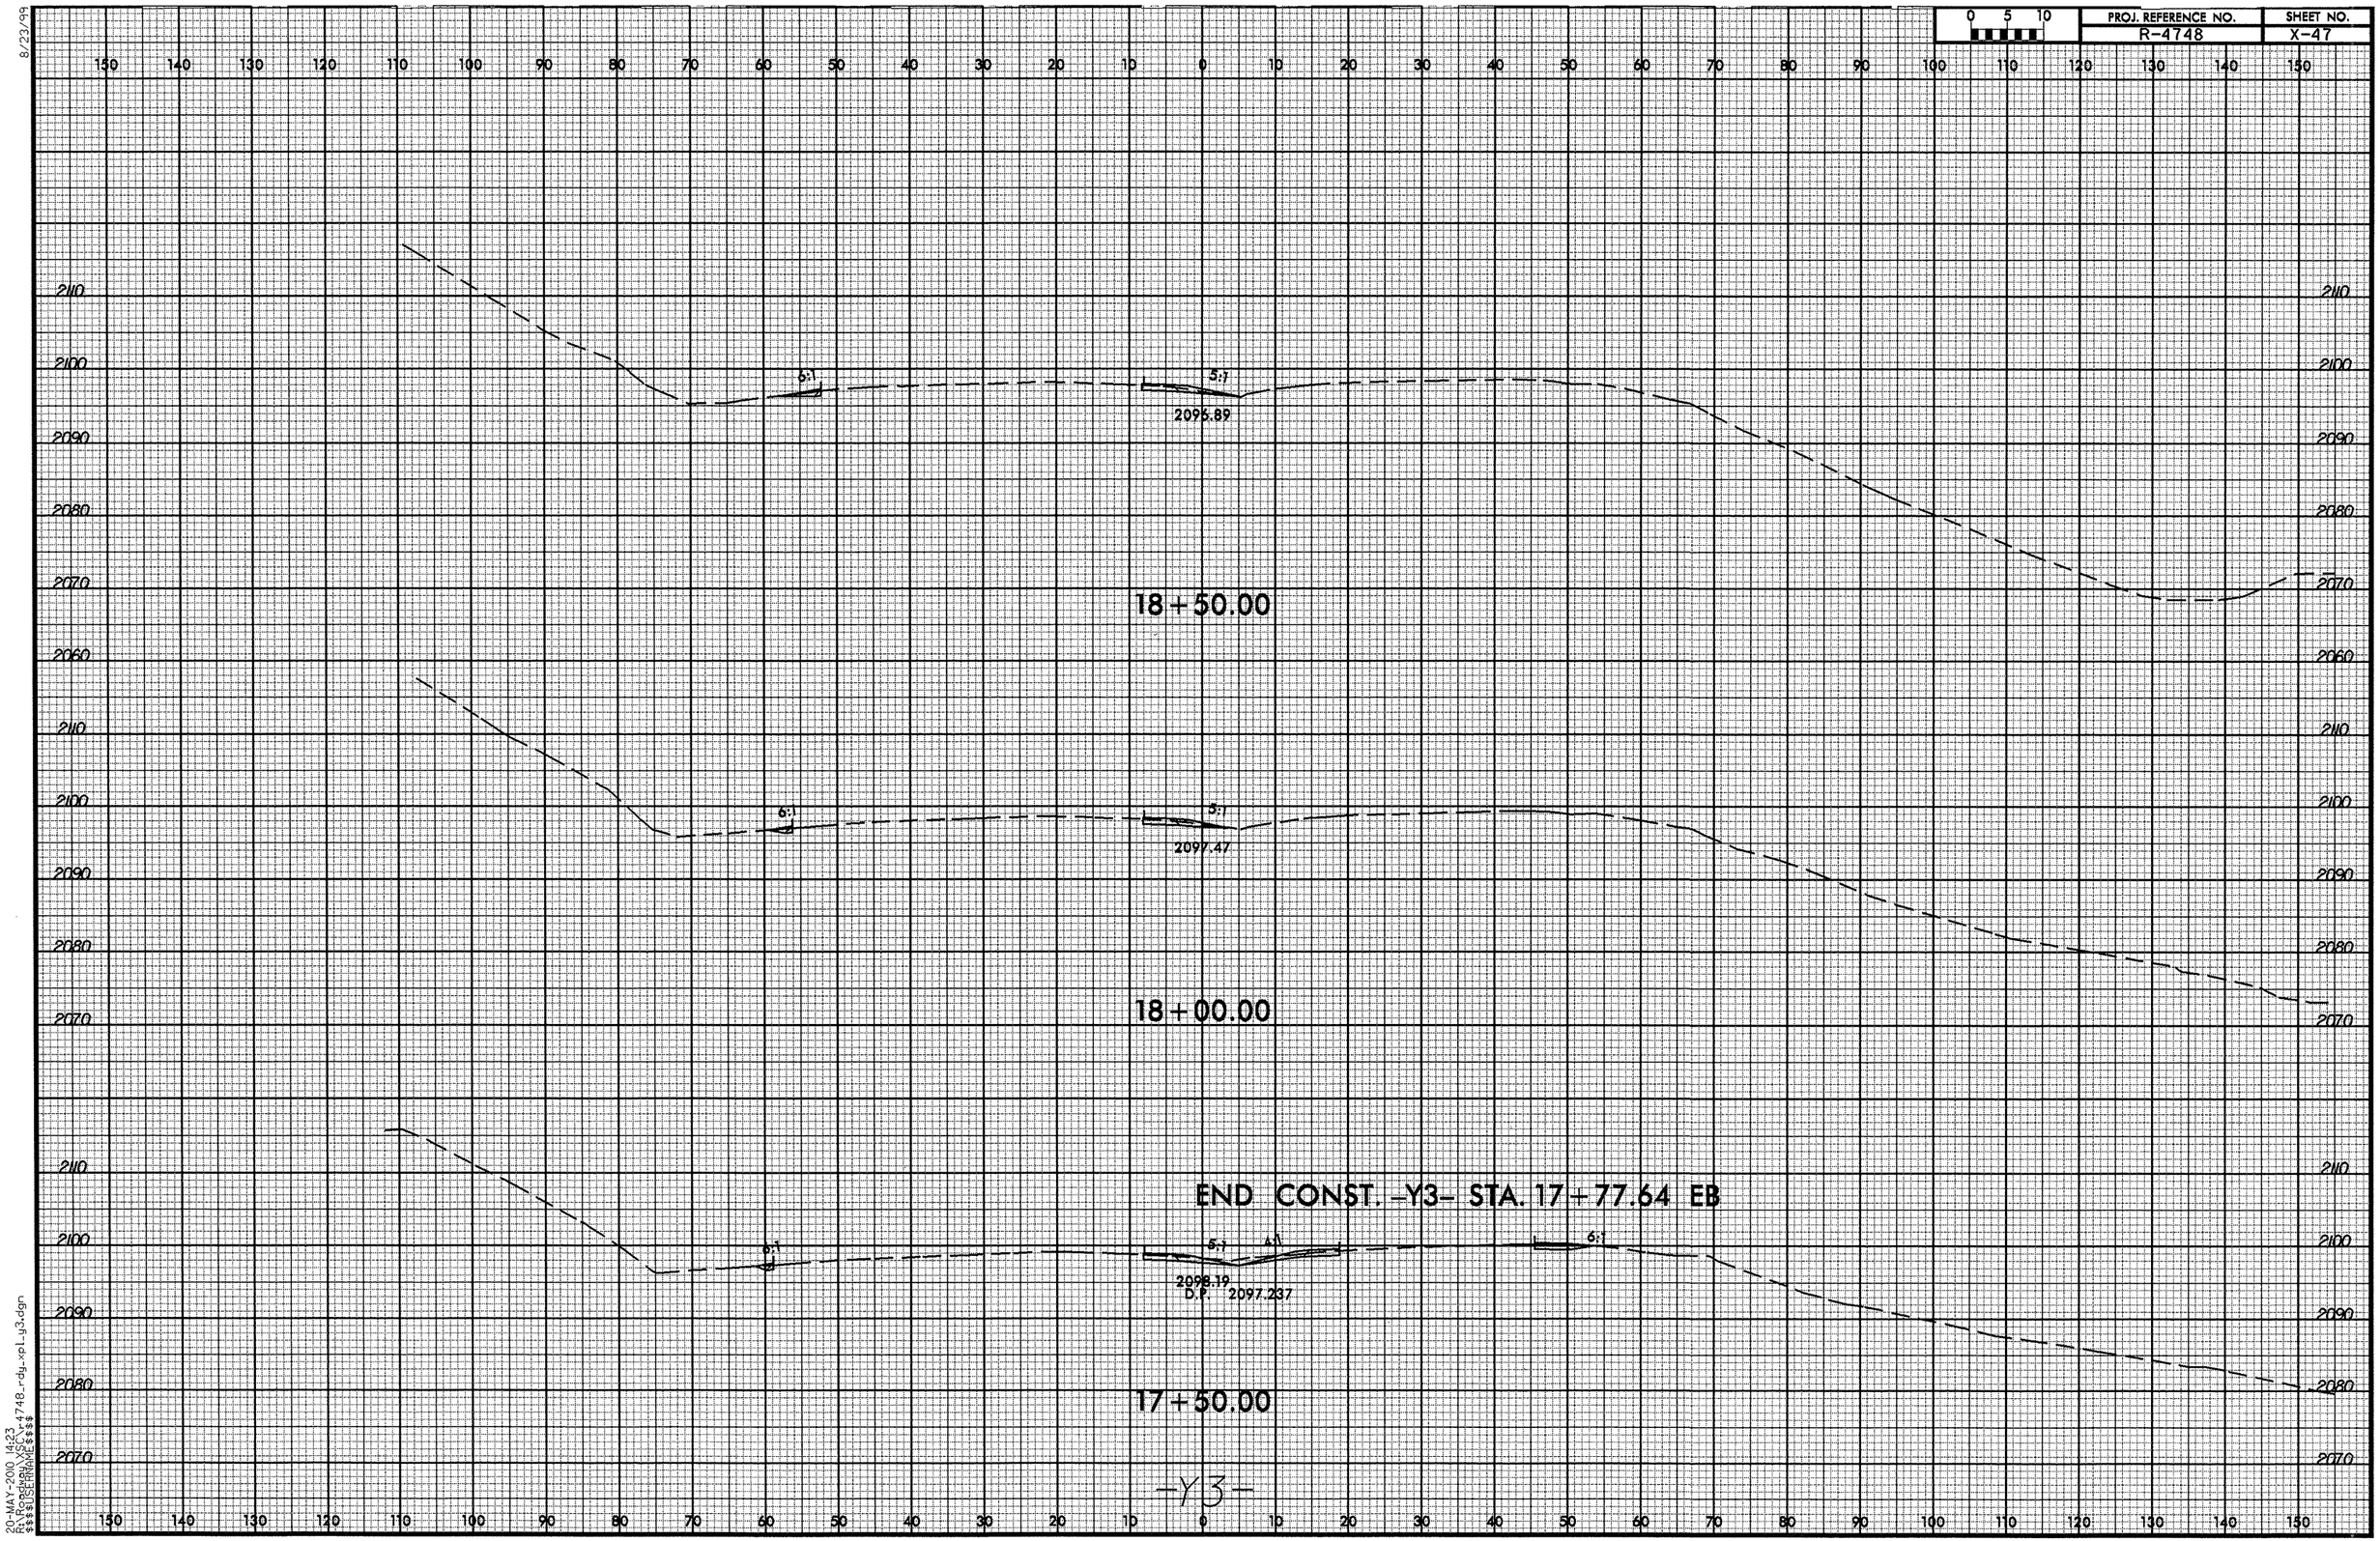

0 5 10
PROJ. REFERENCE NO.
R-4748
SHEET NO.
X-47
8/23/99
6:1
5:1
2096.89
18+50.00
6:1
5:1
2097.47
18+00.00
END CONST. -Y3- STA. 17+77.64 EB
6:1
5:1
4:1
6:1
2098.19
D.P. 2097.237
17+50.00
-Y3-
20-MAY-2010 14:23
R:\Roadway\XSC\r4748_rdy_xpl_y3.dgn
$$$$USERNAME$$$$

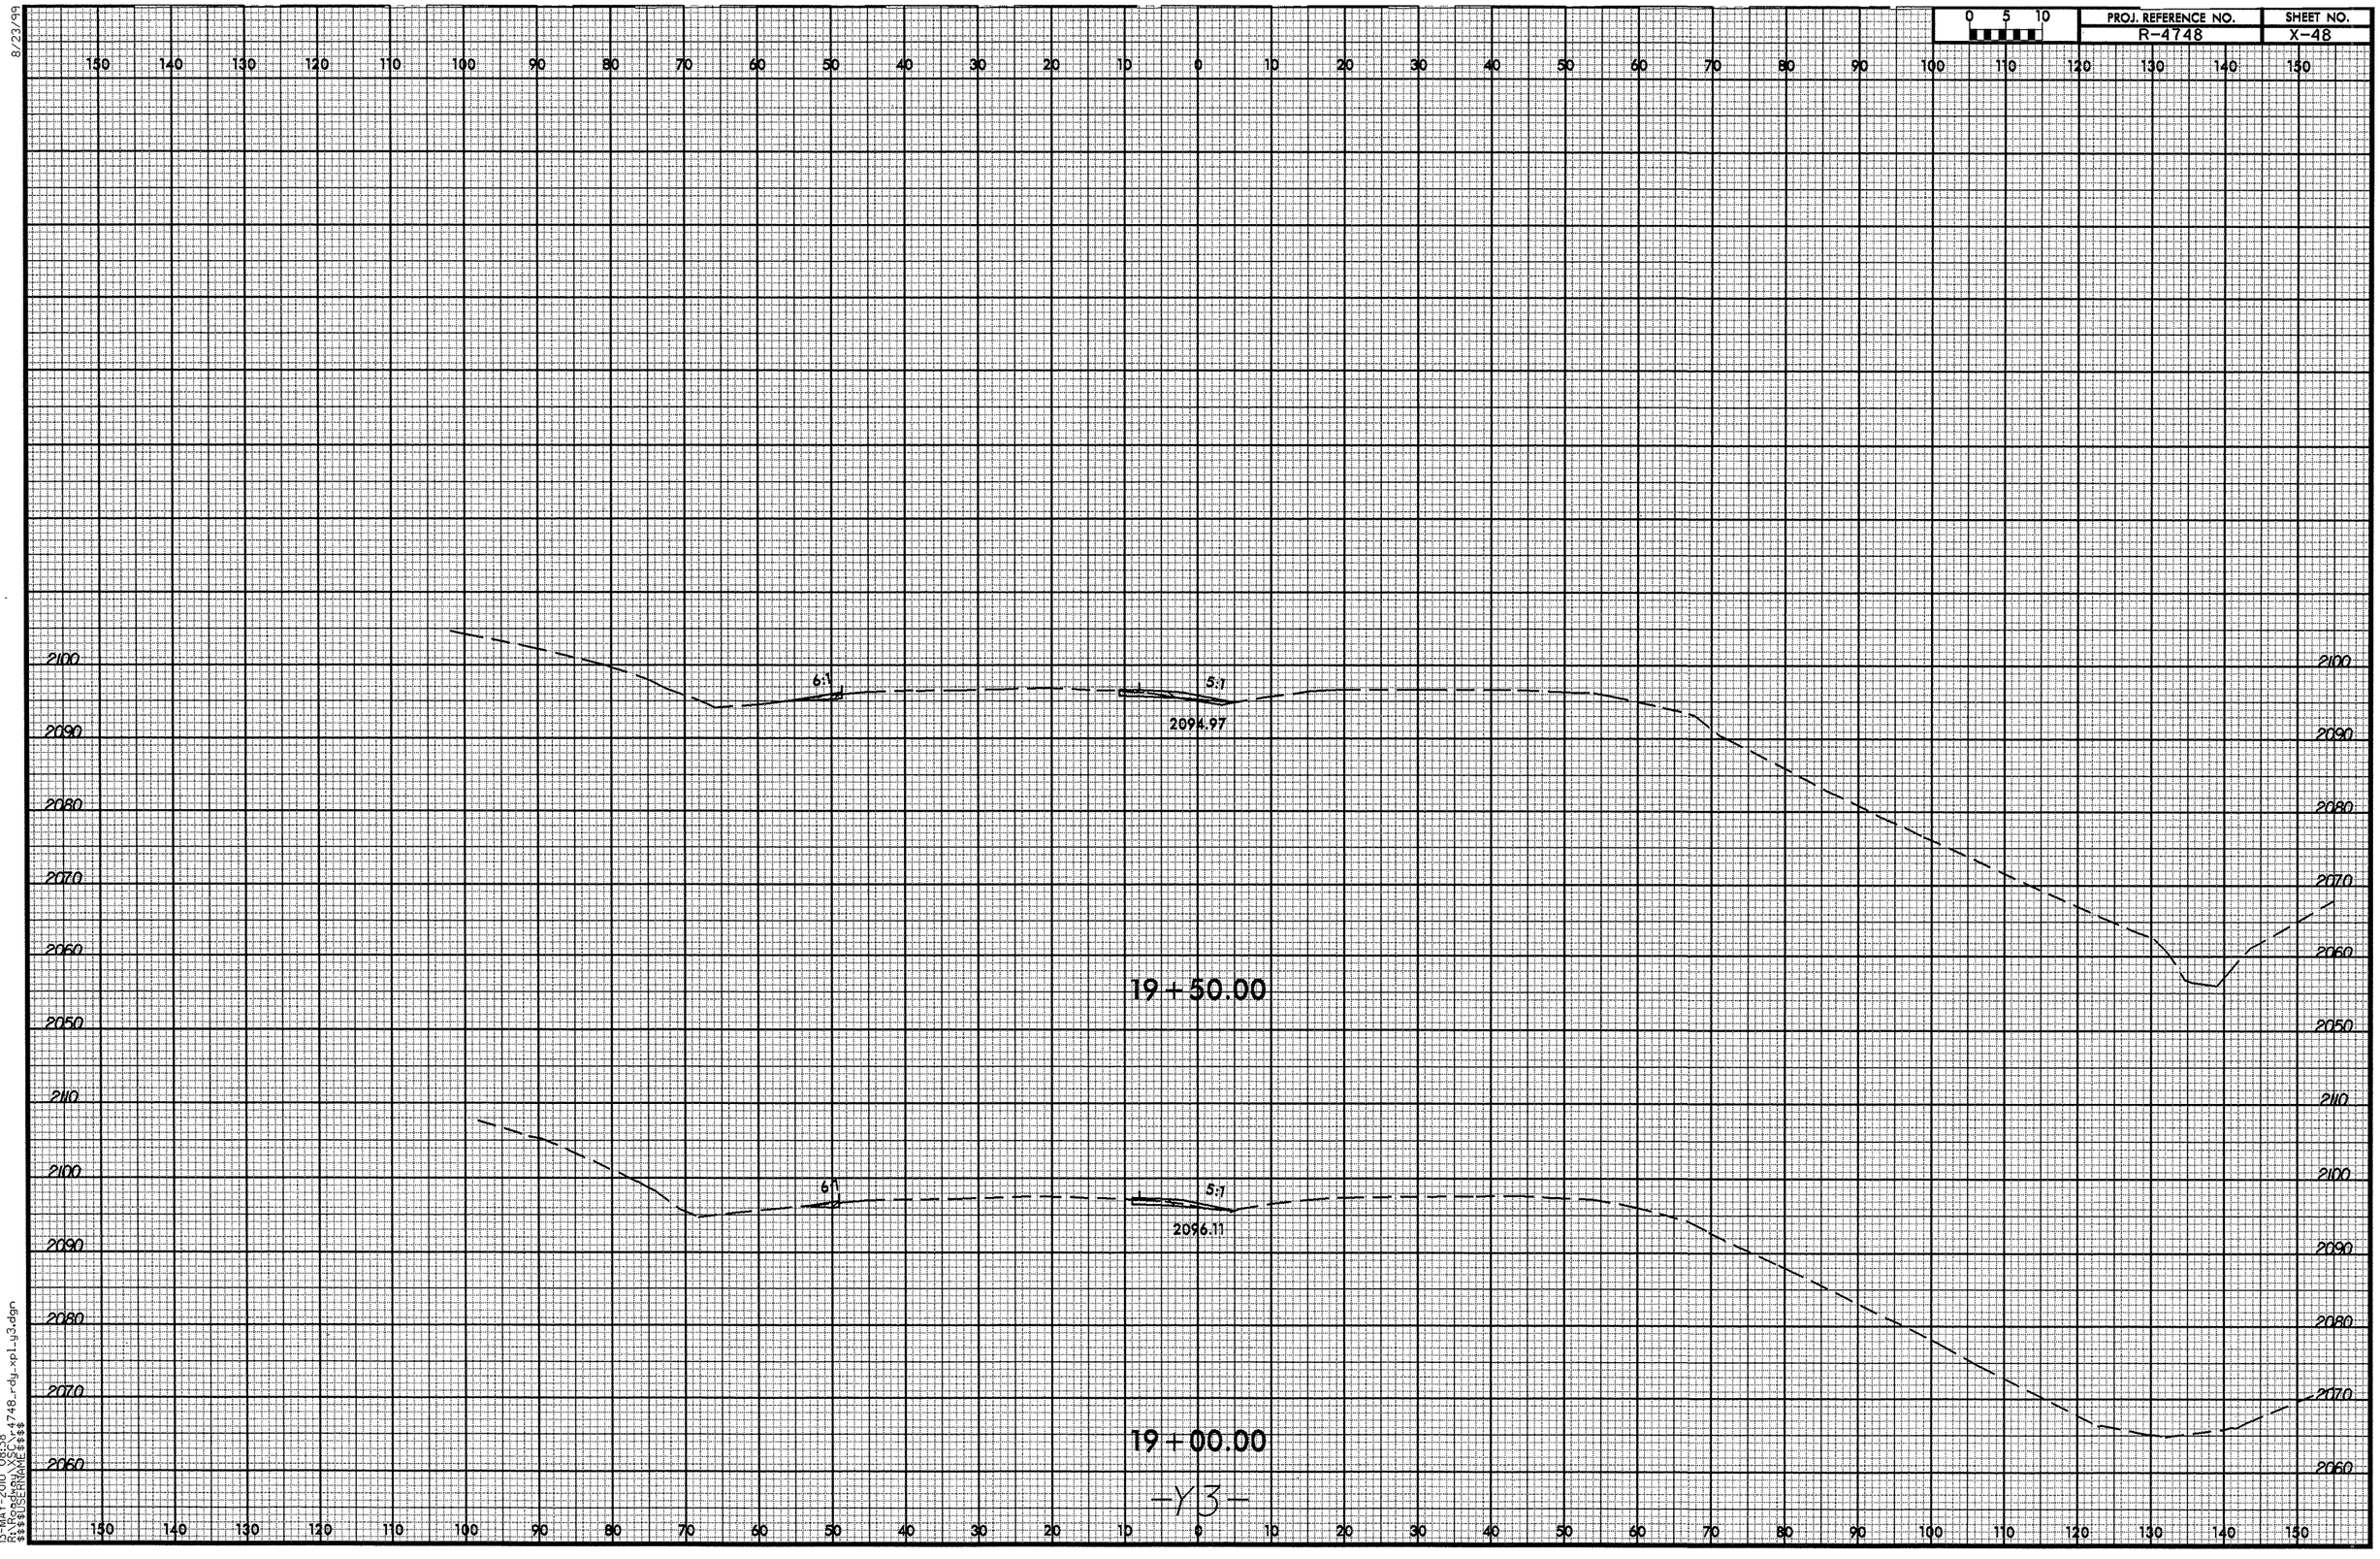

0 5 10
PROJ. REFERENCE NO.
R-4748
SHEET NO.
X-48
8/23/99
150 140 130 120 110 100 90 80 70 60 50 40 30 20 10 0 10 20 30 40 50 60 70 80 90 100 110 120 130 140 150
2100
2090
2080
2070
2060
2050
2110
6:1
5:1
2094.97
19+50.00
2096.11
19+00.00
-Y3-
13-MAY-2010 08:38
R:\Roadway\XSC\r4748_rdy_xpl_y3.dgn
$$$$USERNAME$$$$

8/23/99

0 5 10	PROJ. REFERENCE NO.	SHEET NO.
	R-4748	X-49

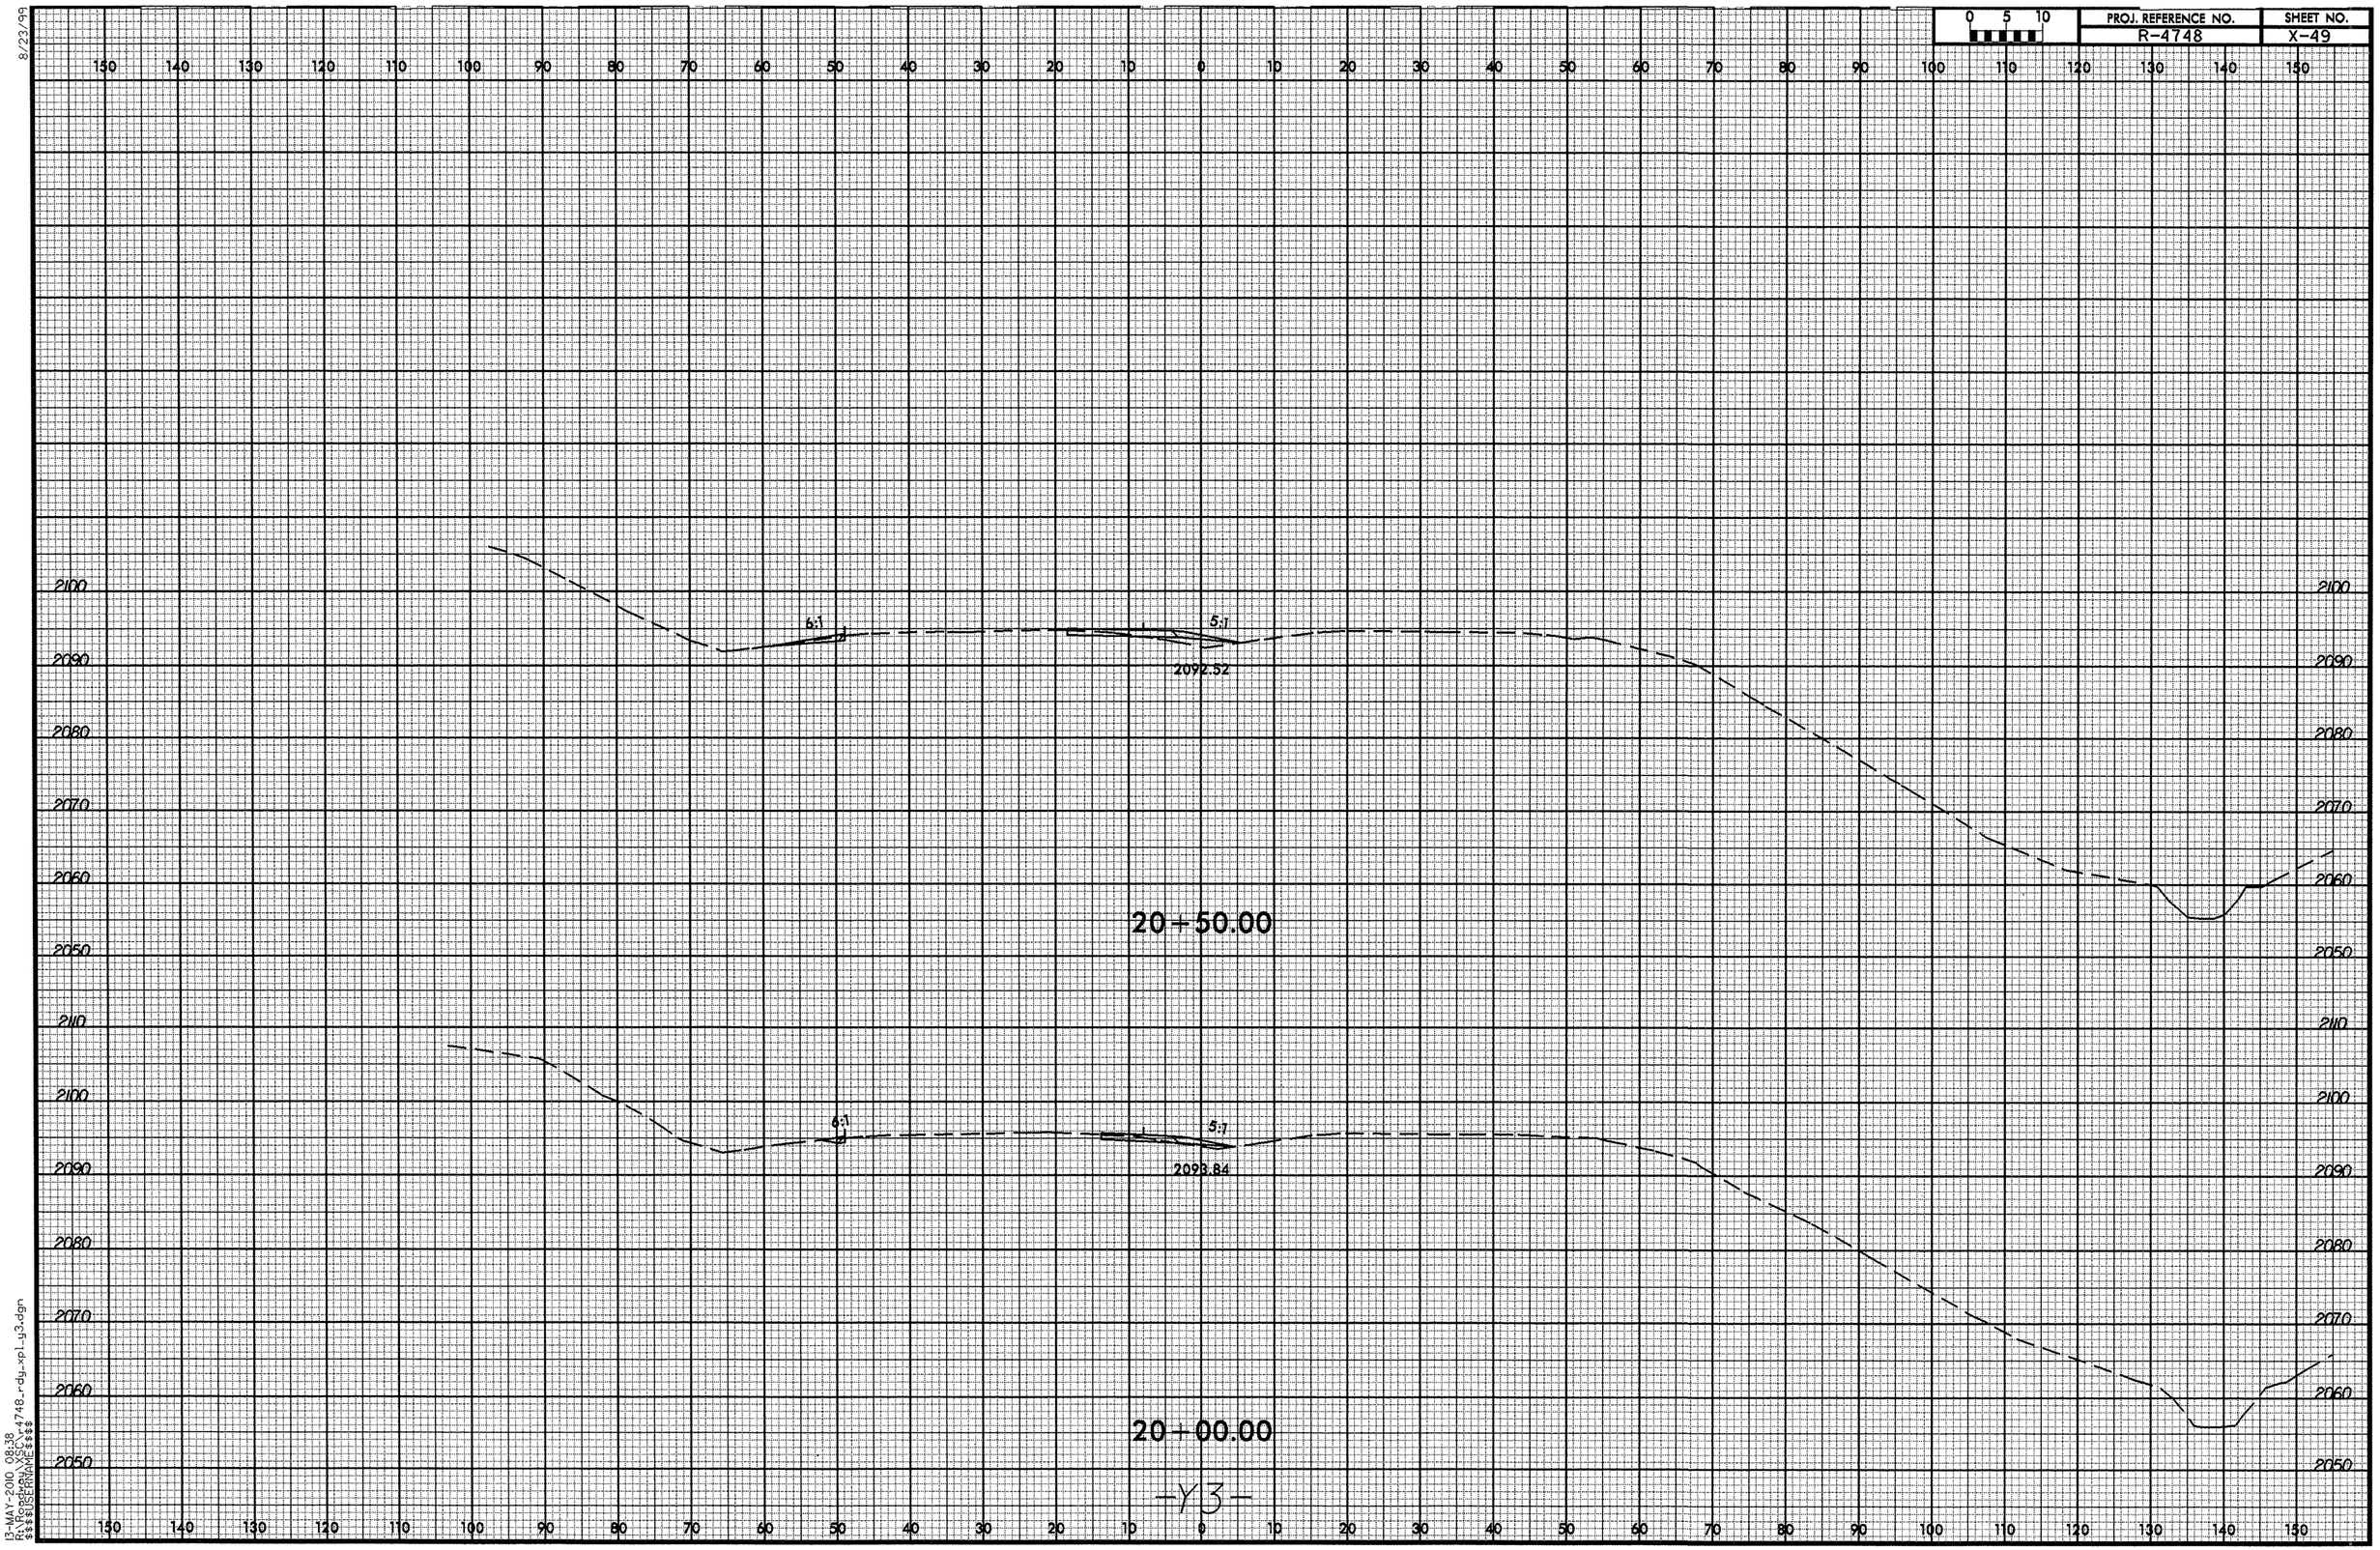

13-MAY-2010 08:38
R:\roadway\proj\r4748_rdy_xpl_y3.dgn
$$$$USERNAME$$$$

8/23/99

0 5 10	PROJ. REFERENCE NO.	SHEET NO.
	R-4748	X-50

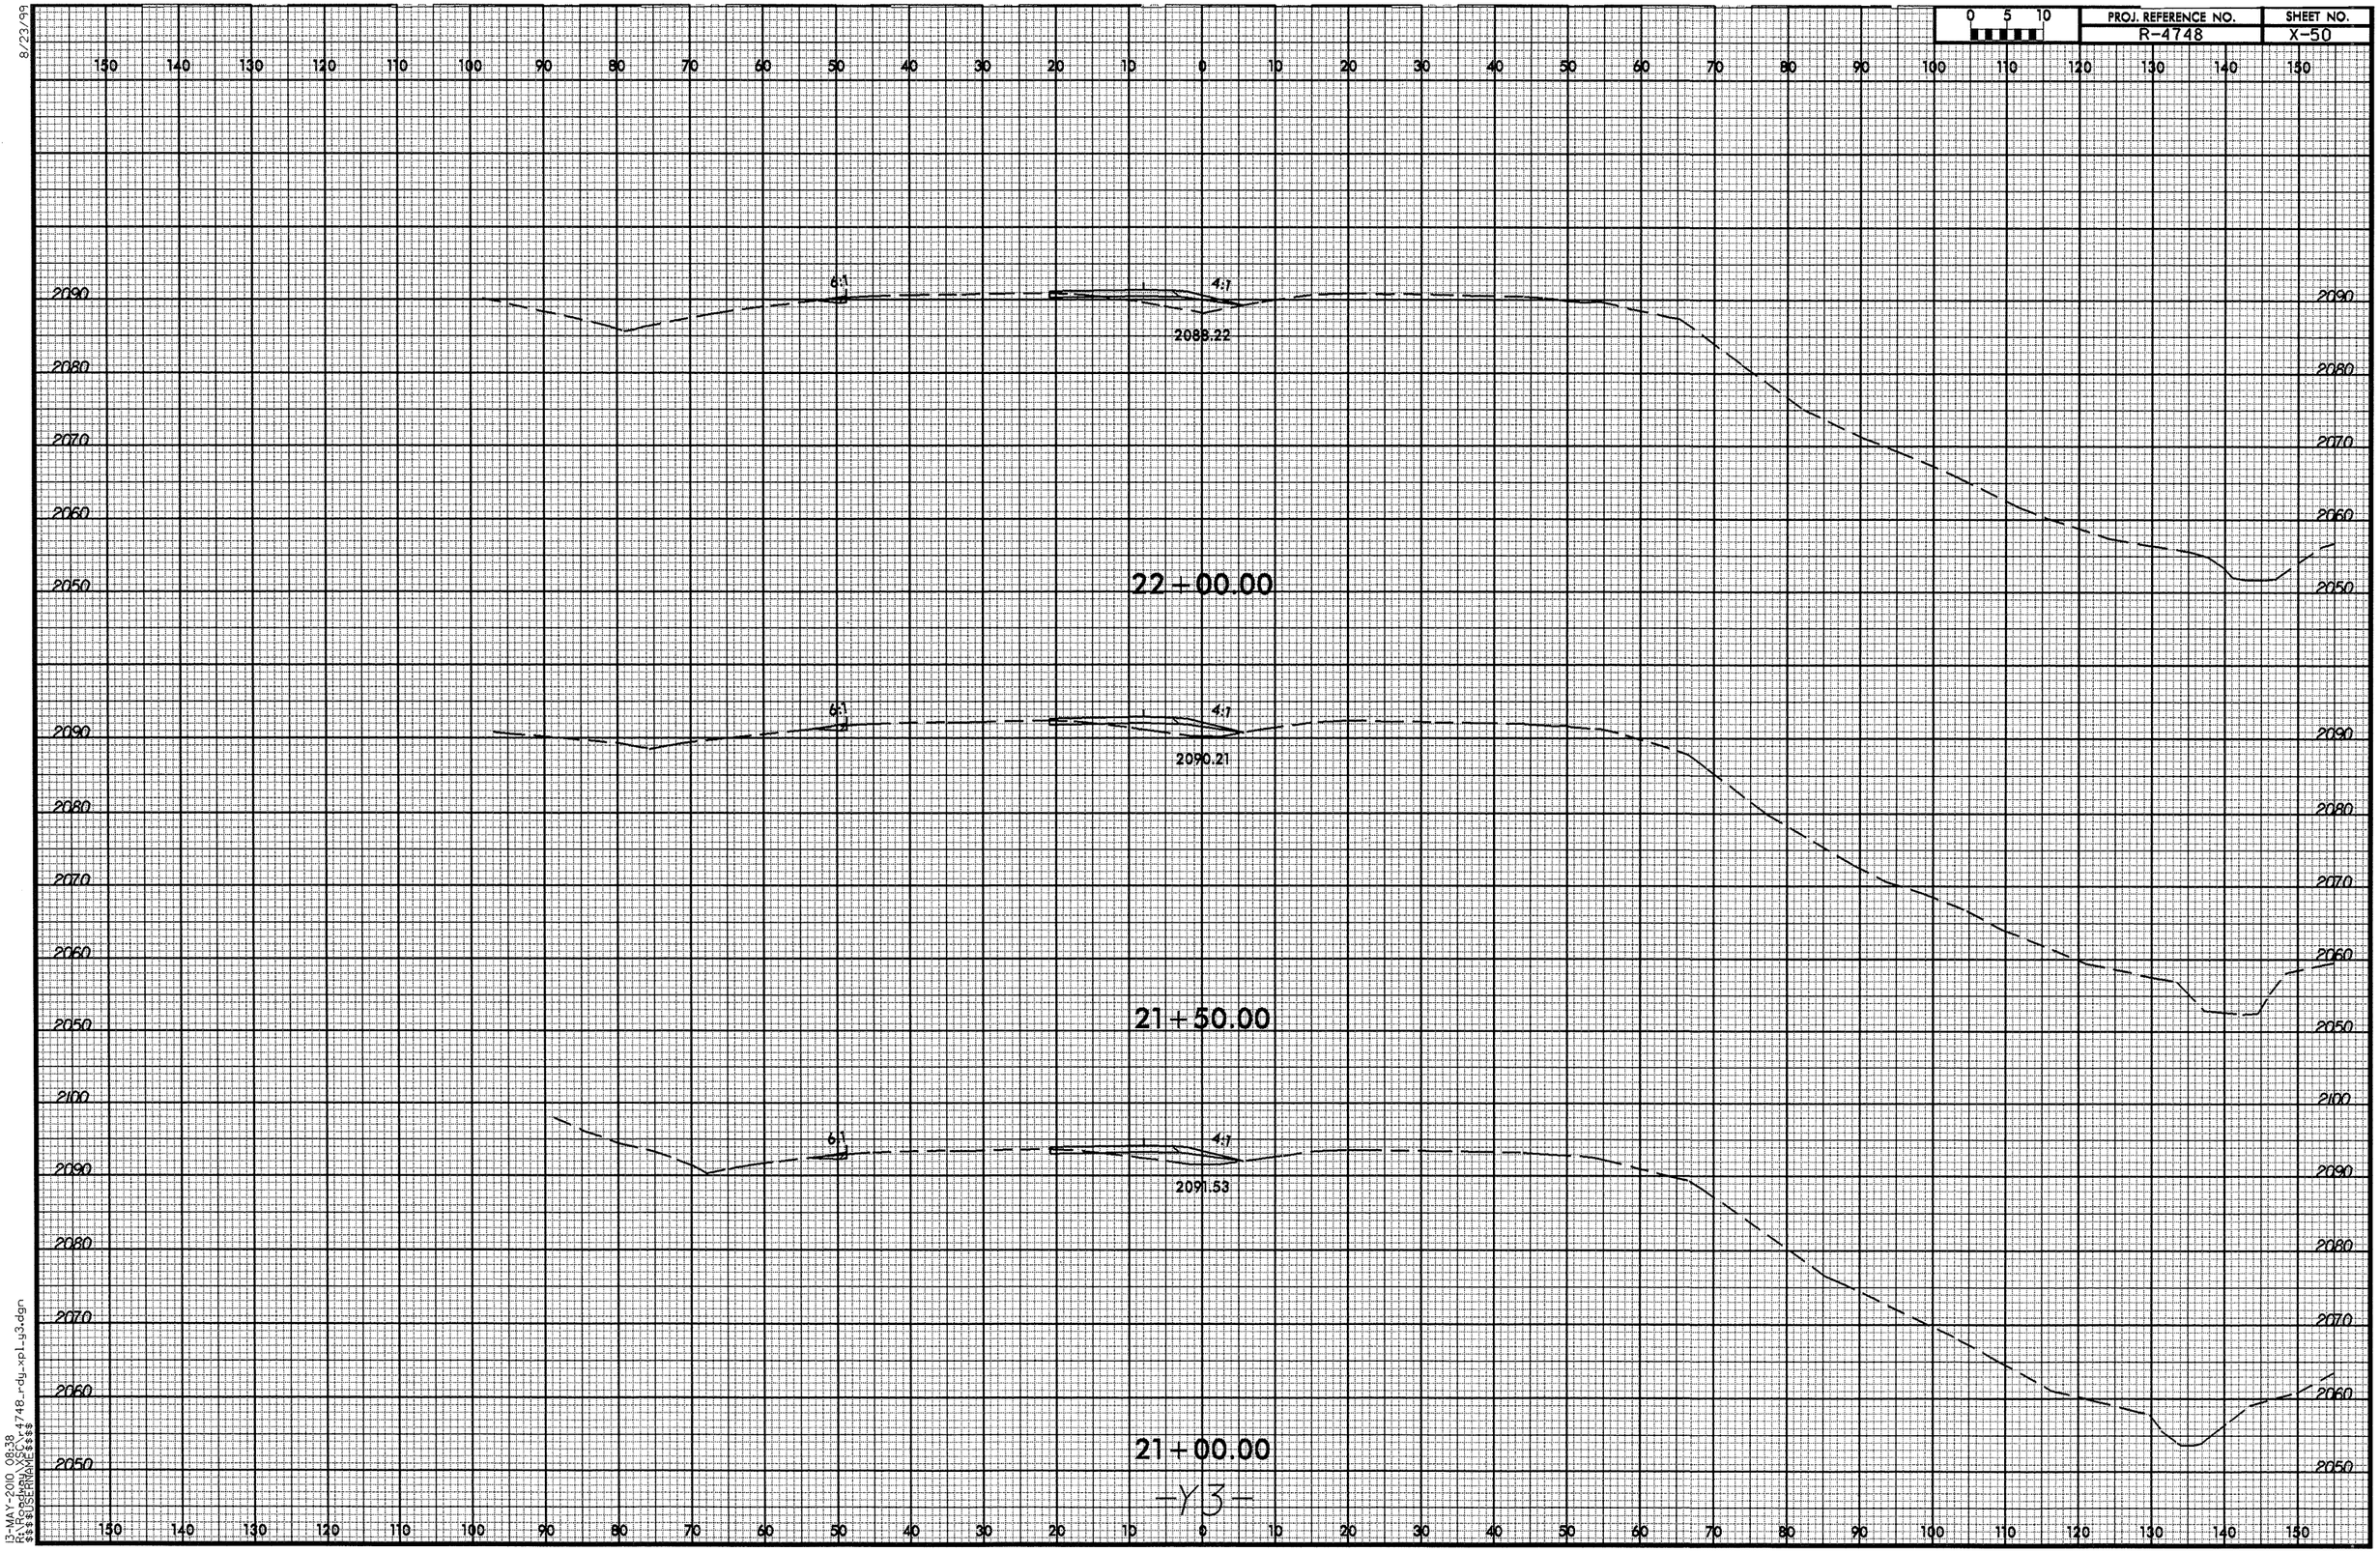

13-MAY-2010 08:38
C:\PROJECTS\4748_rdy_xpl_y3.dgn
$$$$USERNAME$$$$

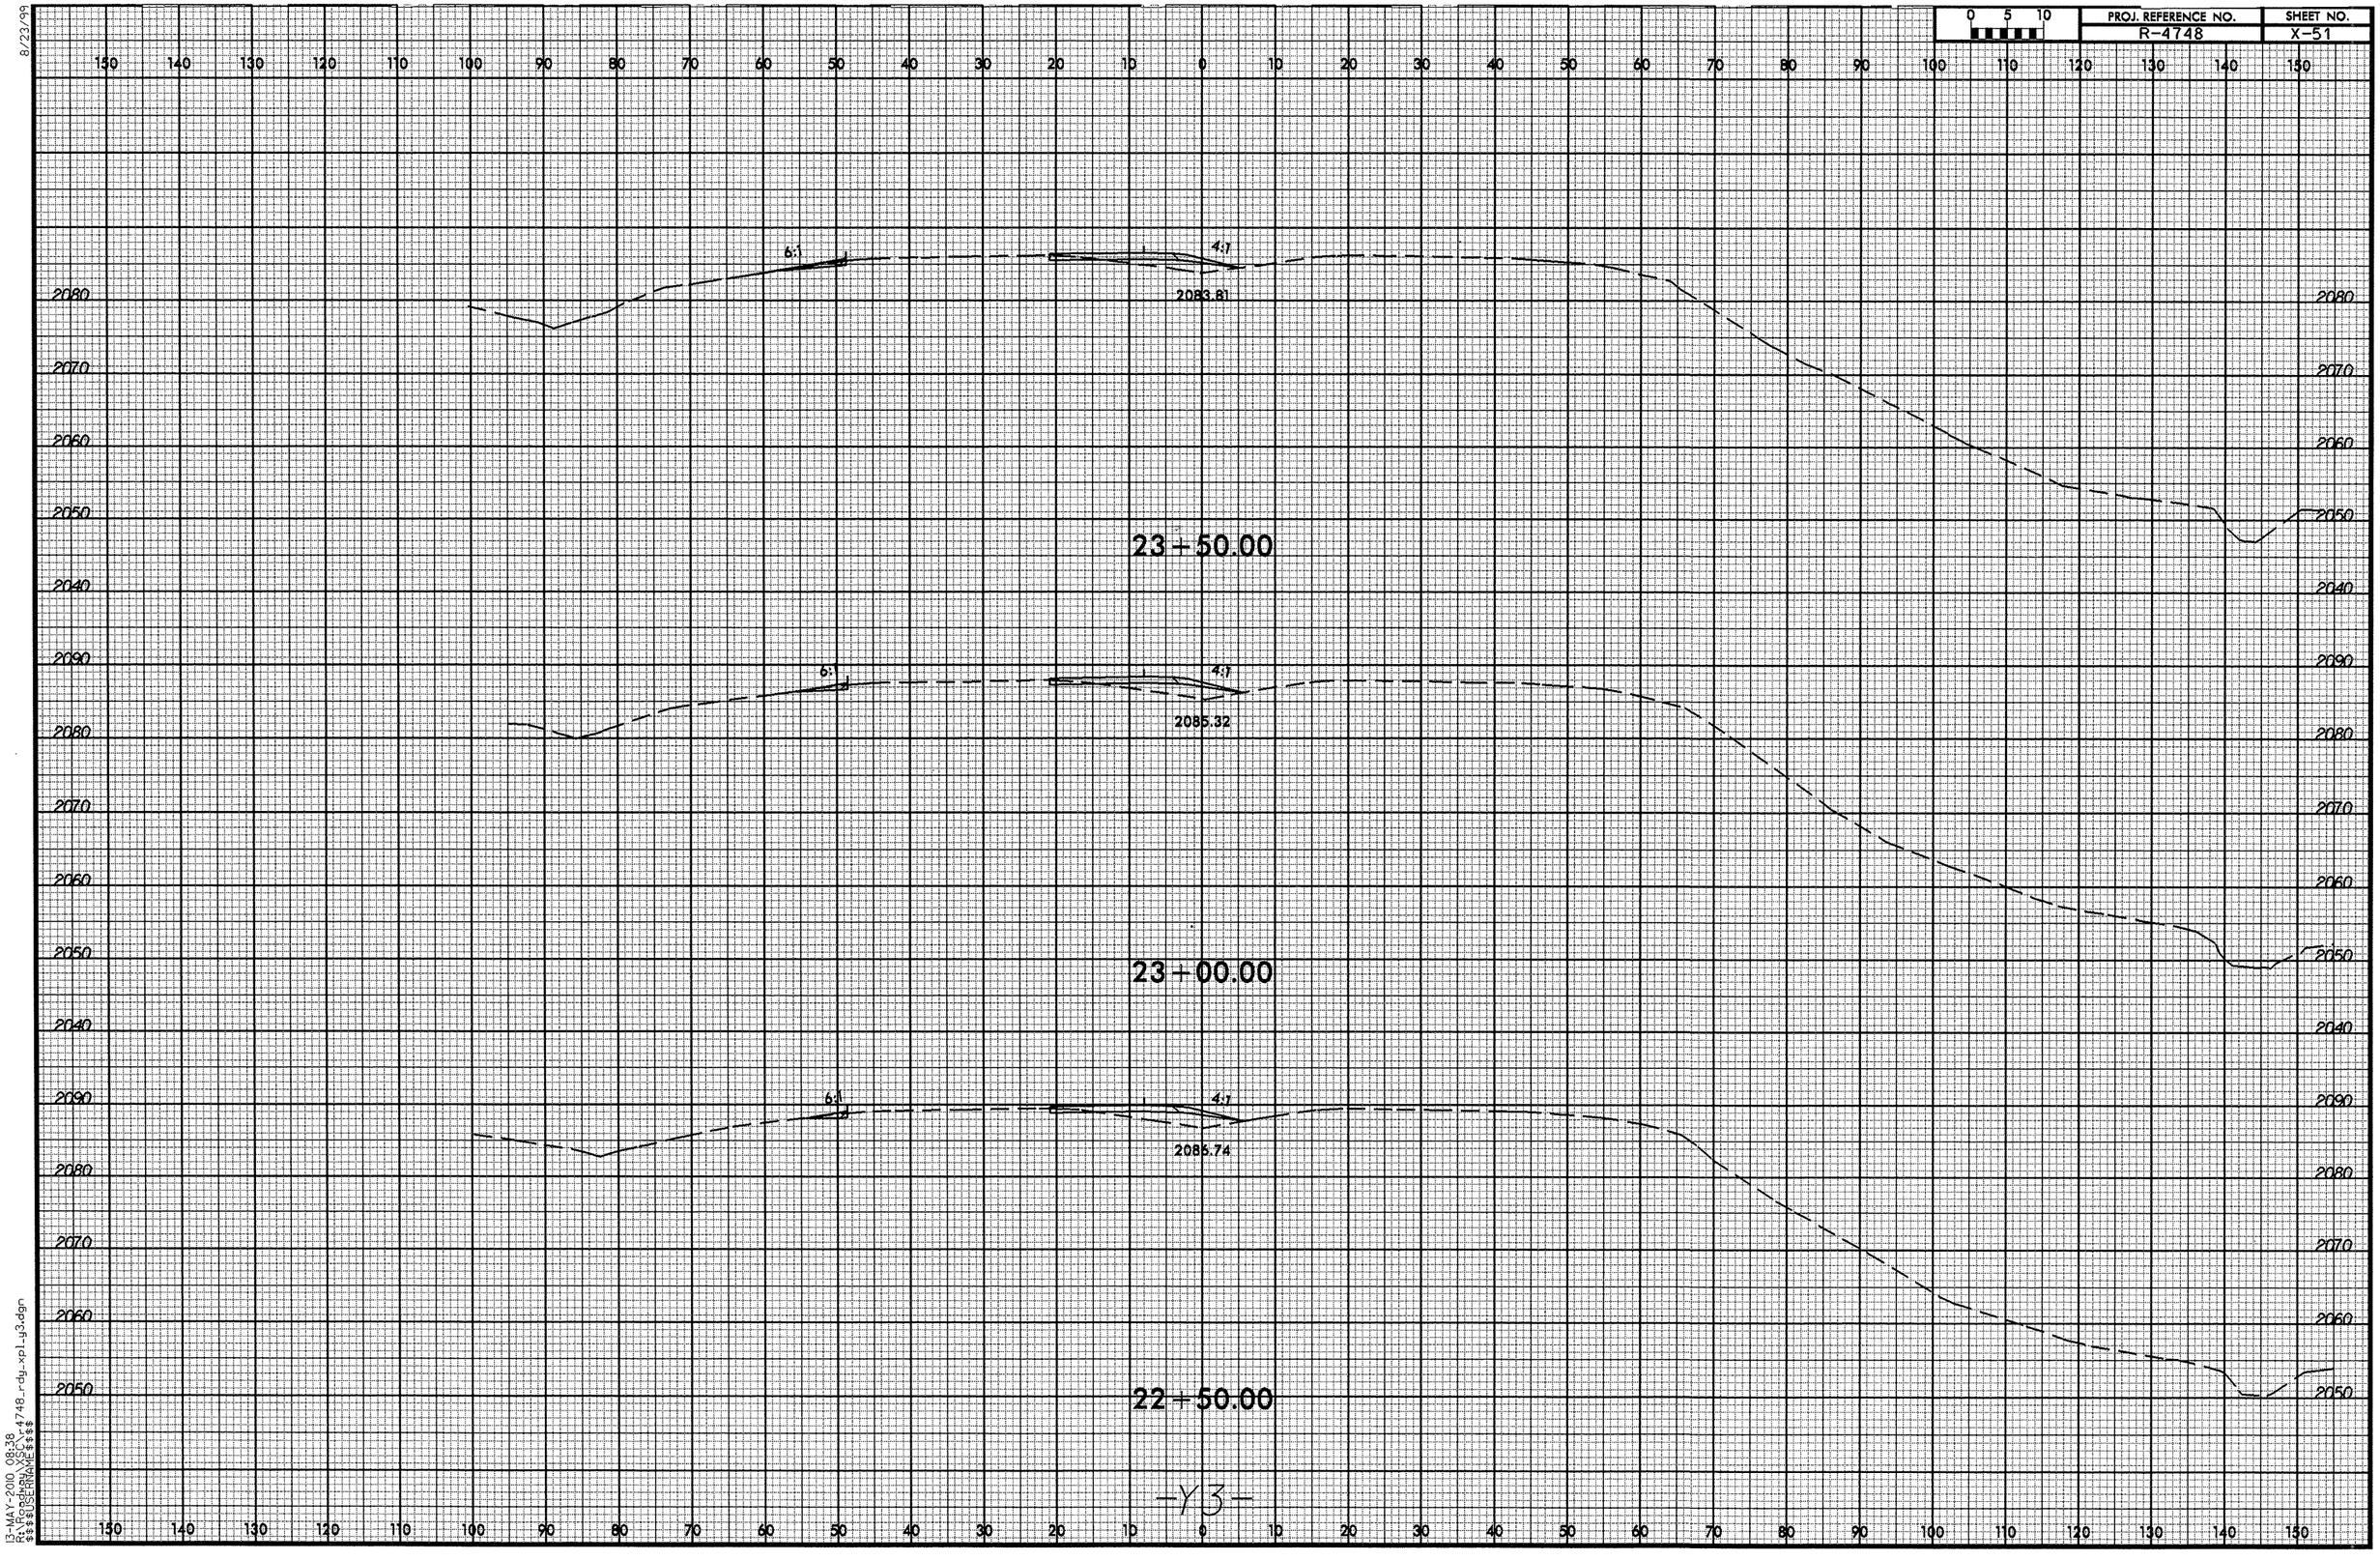

8/23/99

13-MAY-2010 08:38
R:\Roadway\XSC\r4748_rdy_xpl_y3.dgn
$$$$USERNAME$$$$

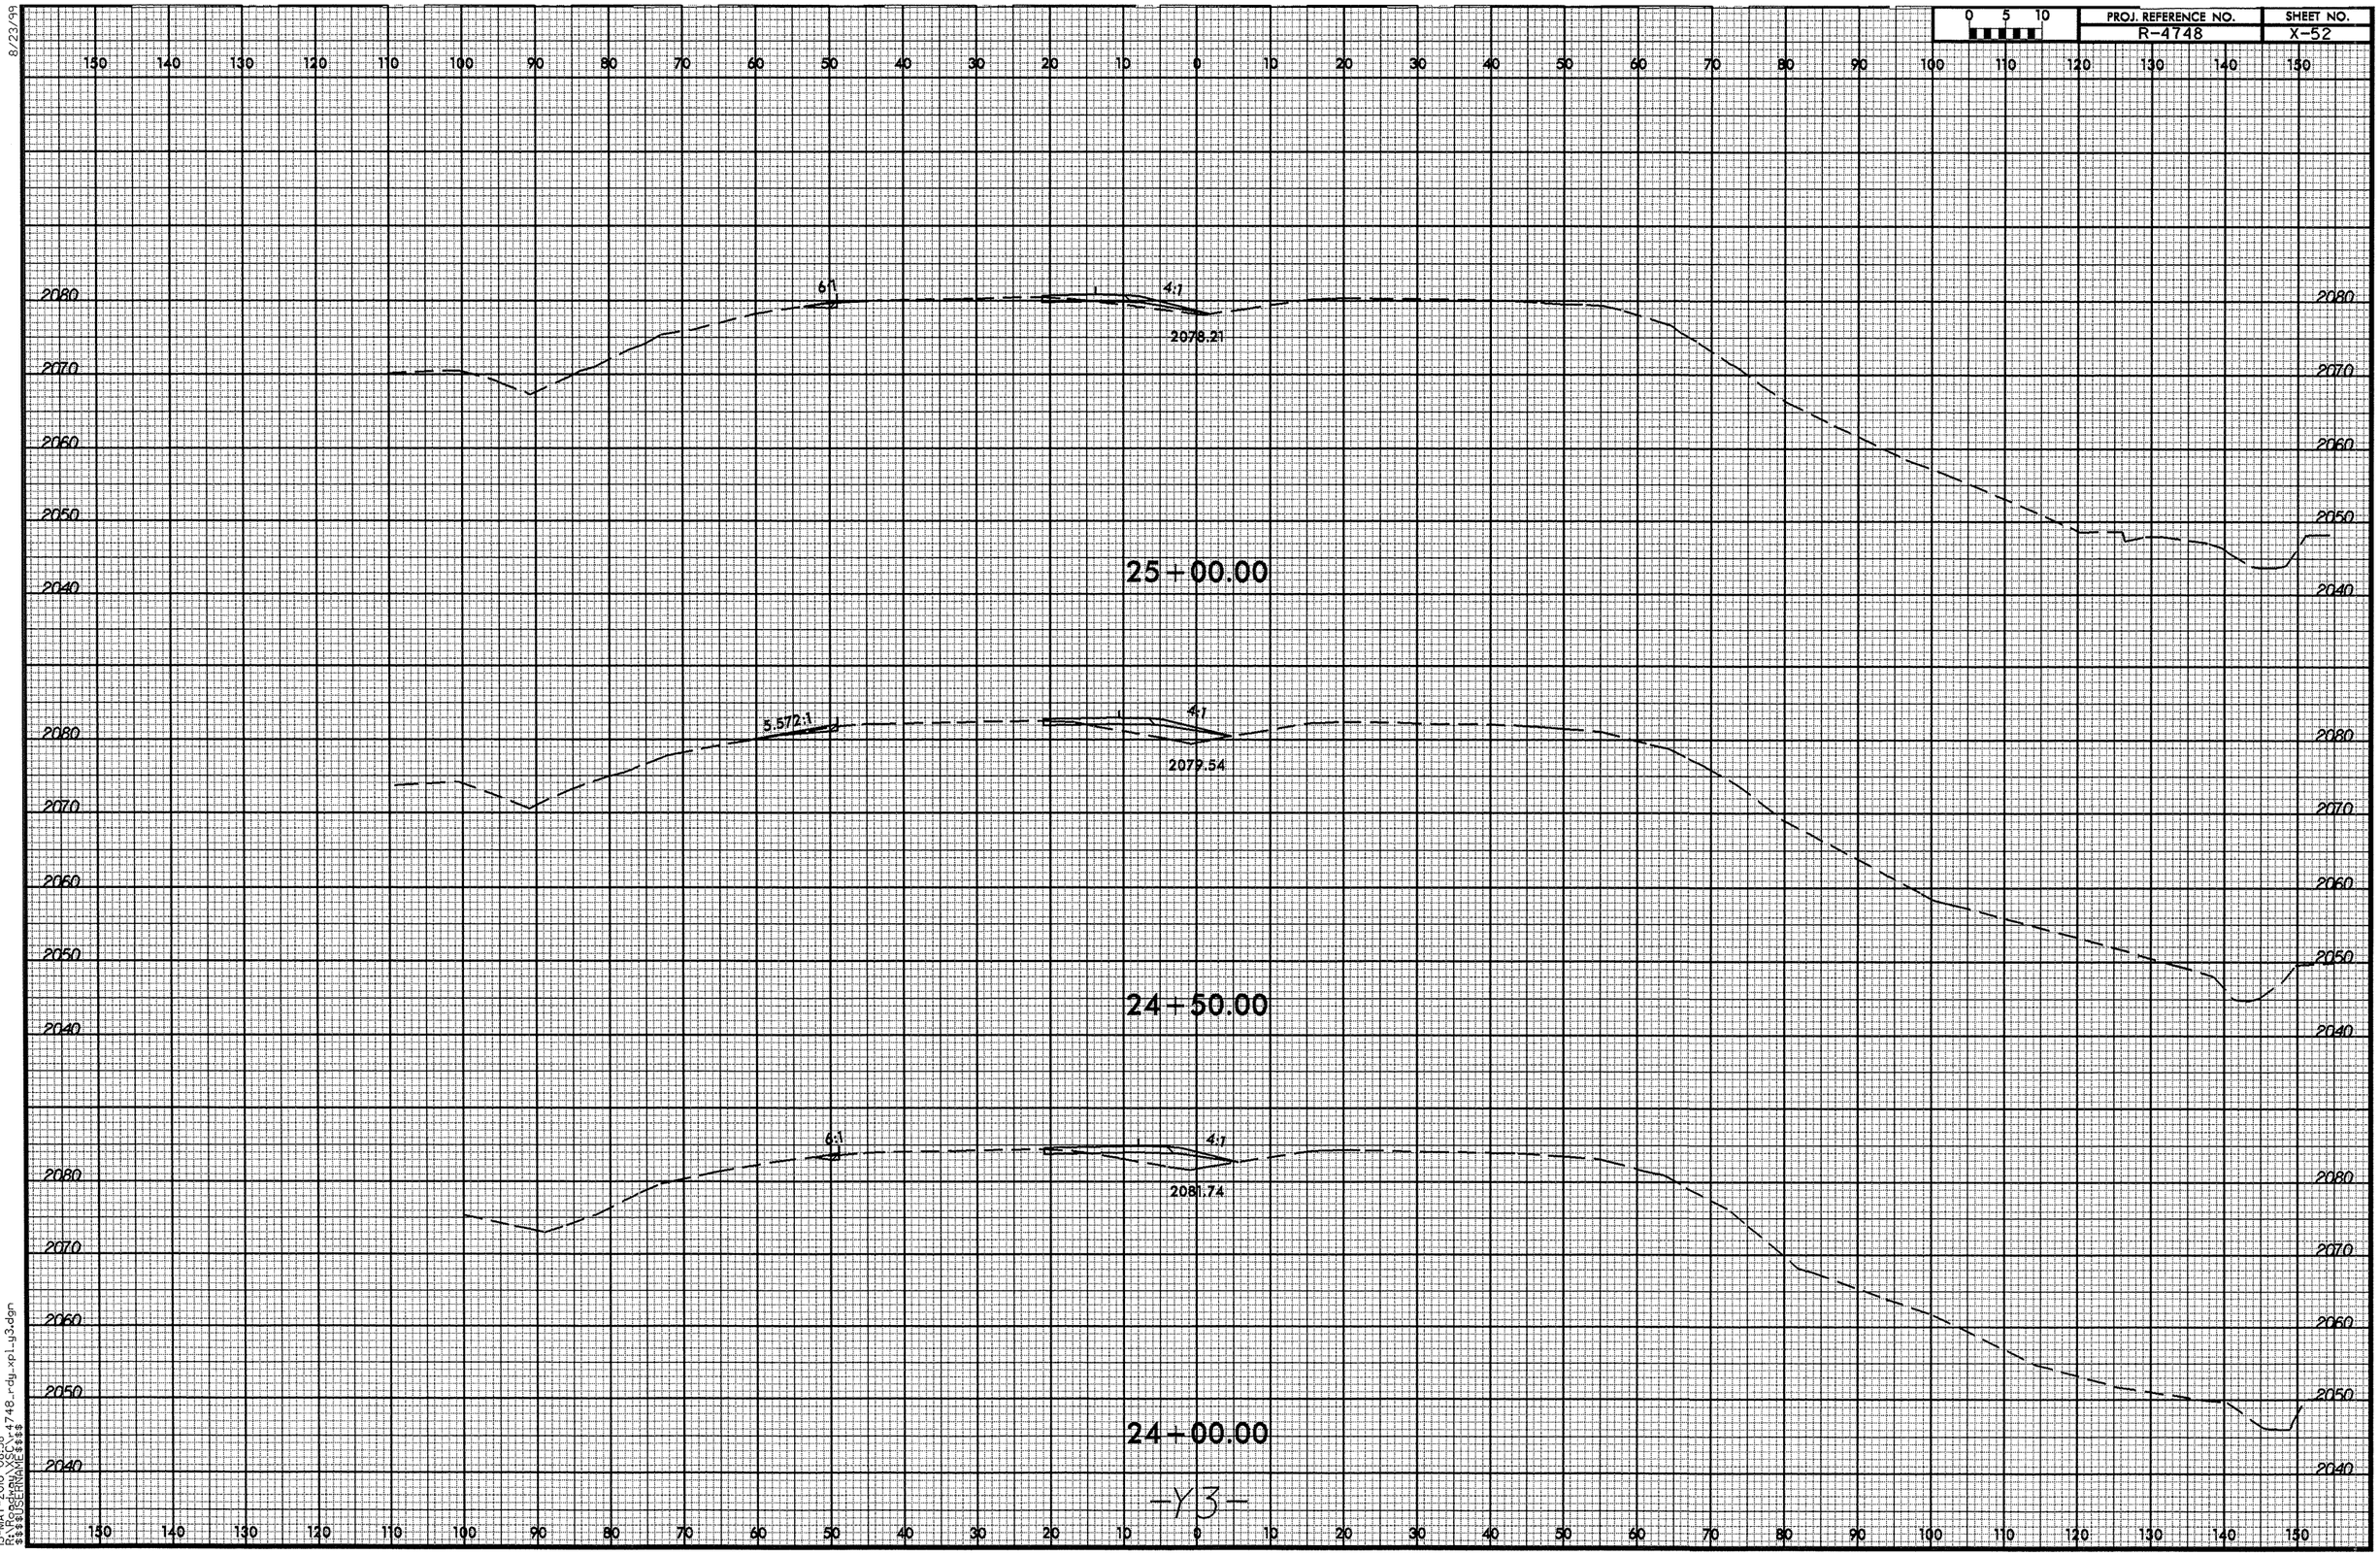

8/23/99

13-MAY-2010 08:38
R:\Roadway\XSC\r4748_rdy_xpl_y3.dgn
$$$$USERNAME$$$$

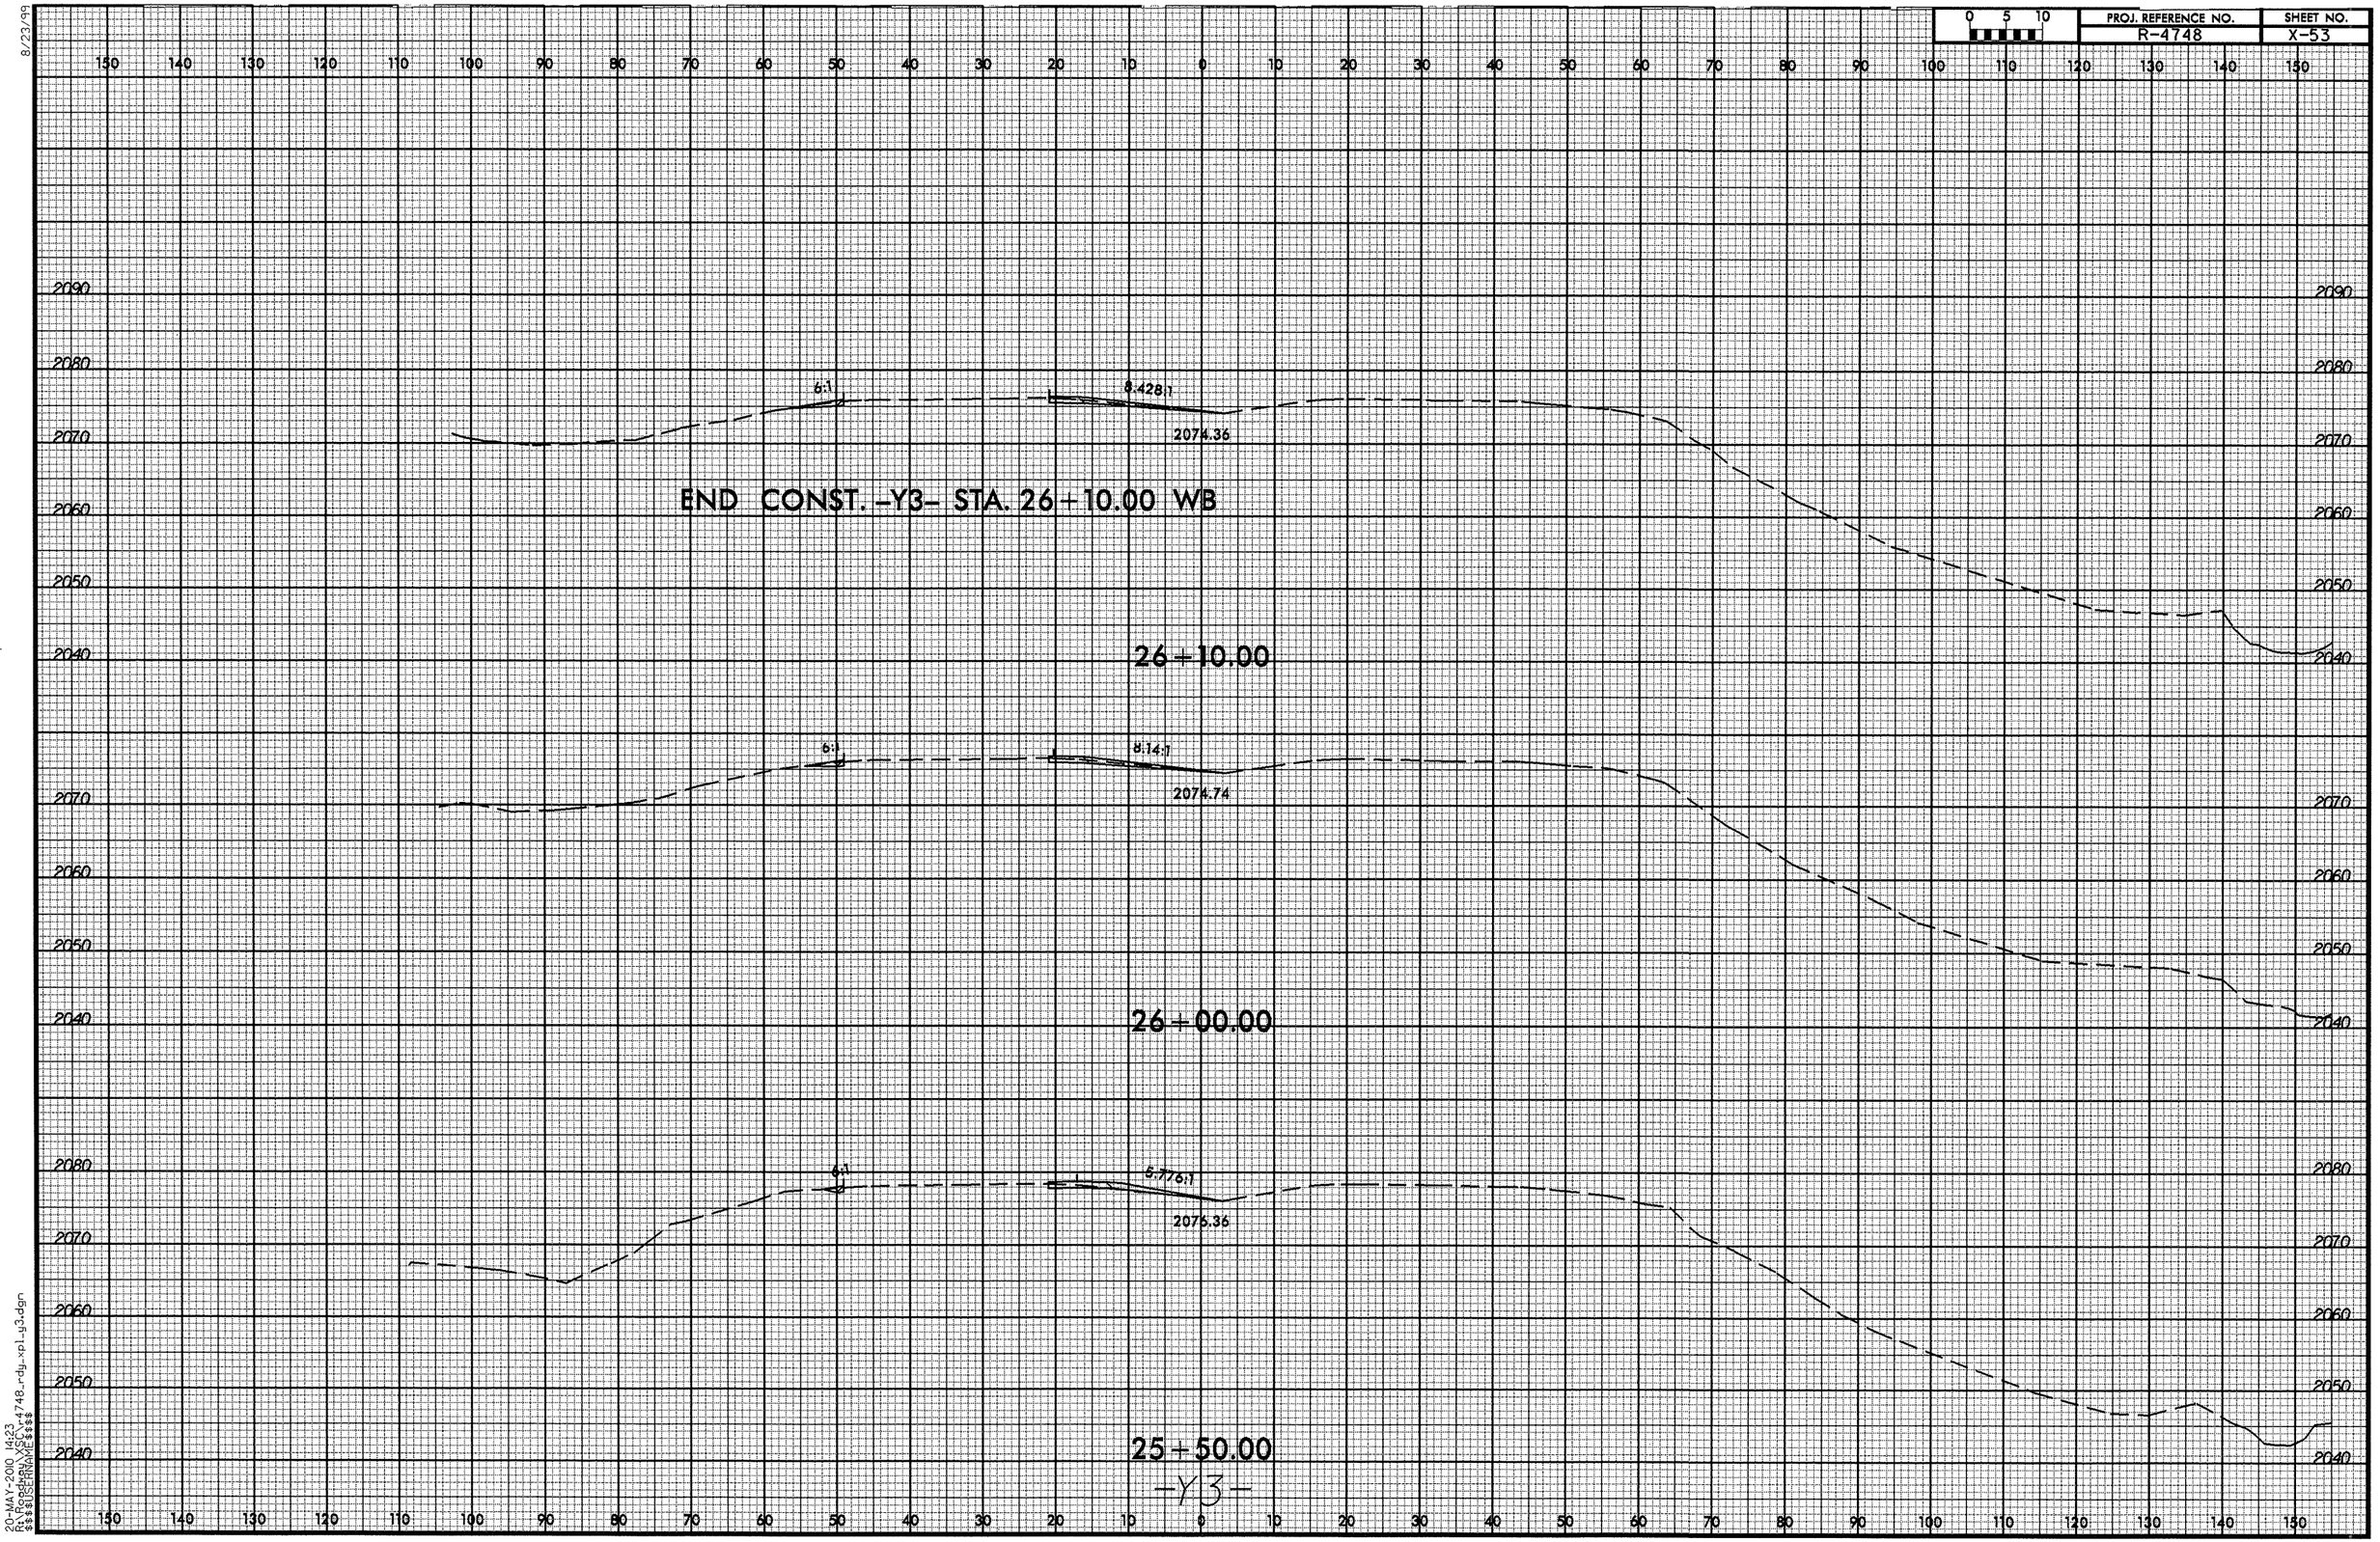

8/23/99

20-MAY-2010 14:23
R:\Roadway\XSC\r4748_rdy_xpl_y3.dgn
$$$$USERNAME$$$$

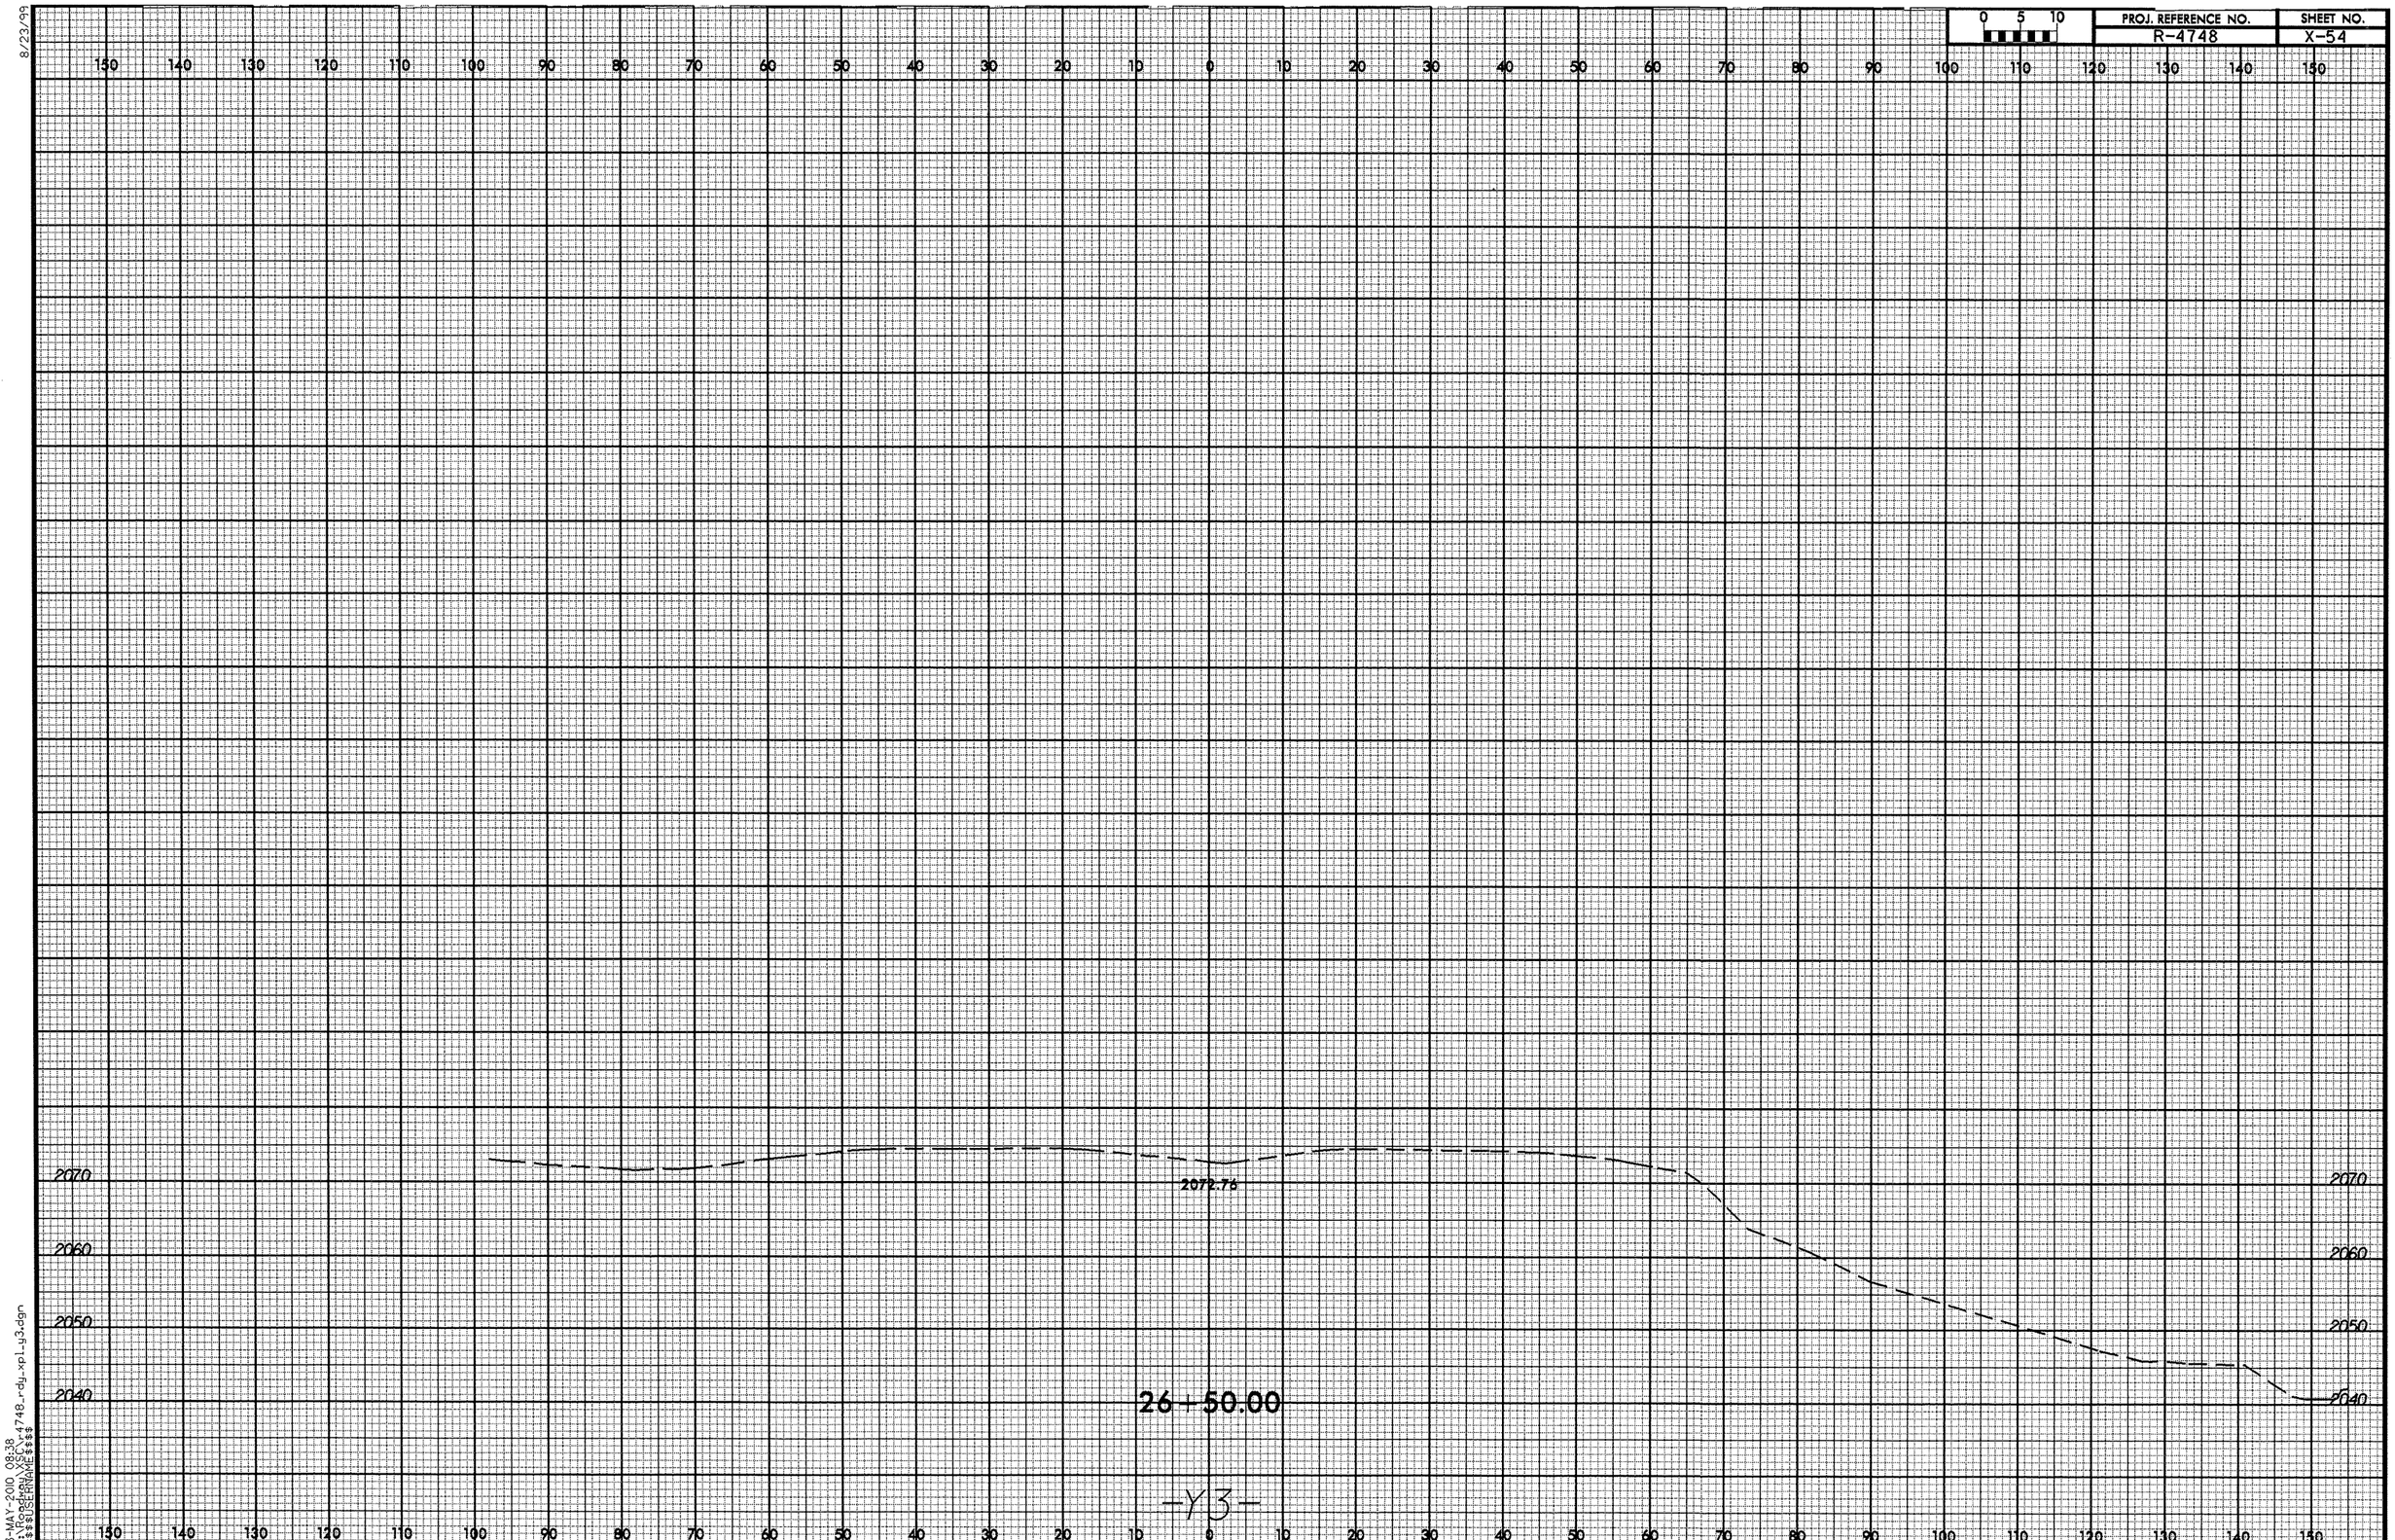

8/23/99

13-MAY-2010 08:38
R:\Roadway\XSC\r4748_rdy_xpl_y3.dgn
$$$$USERNAME$$$$

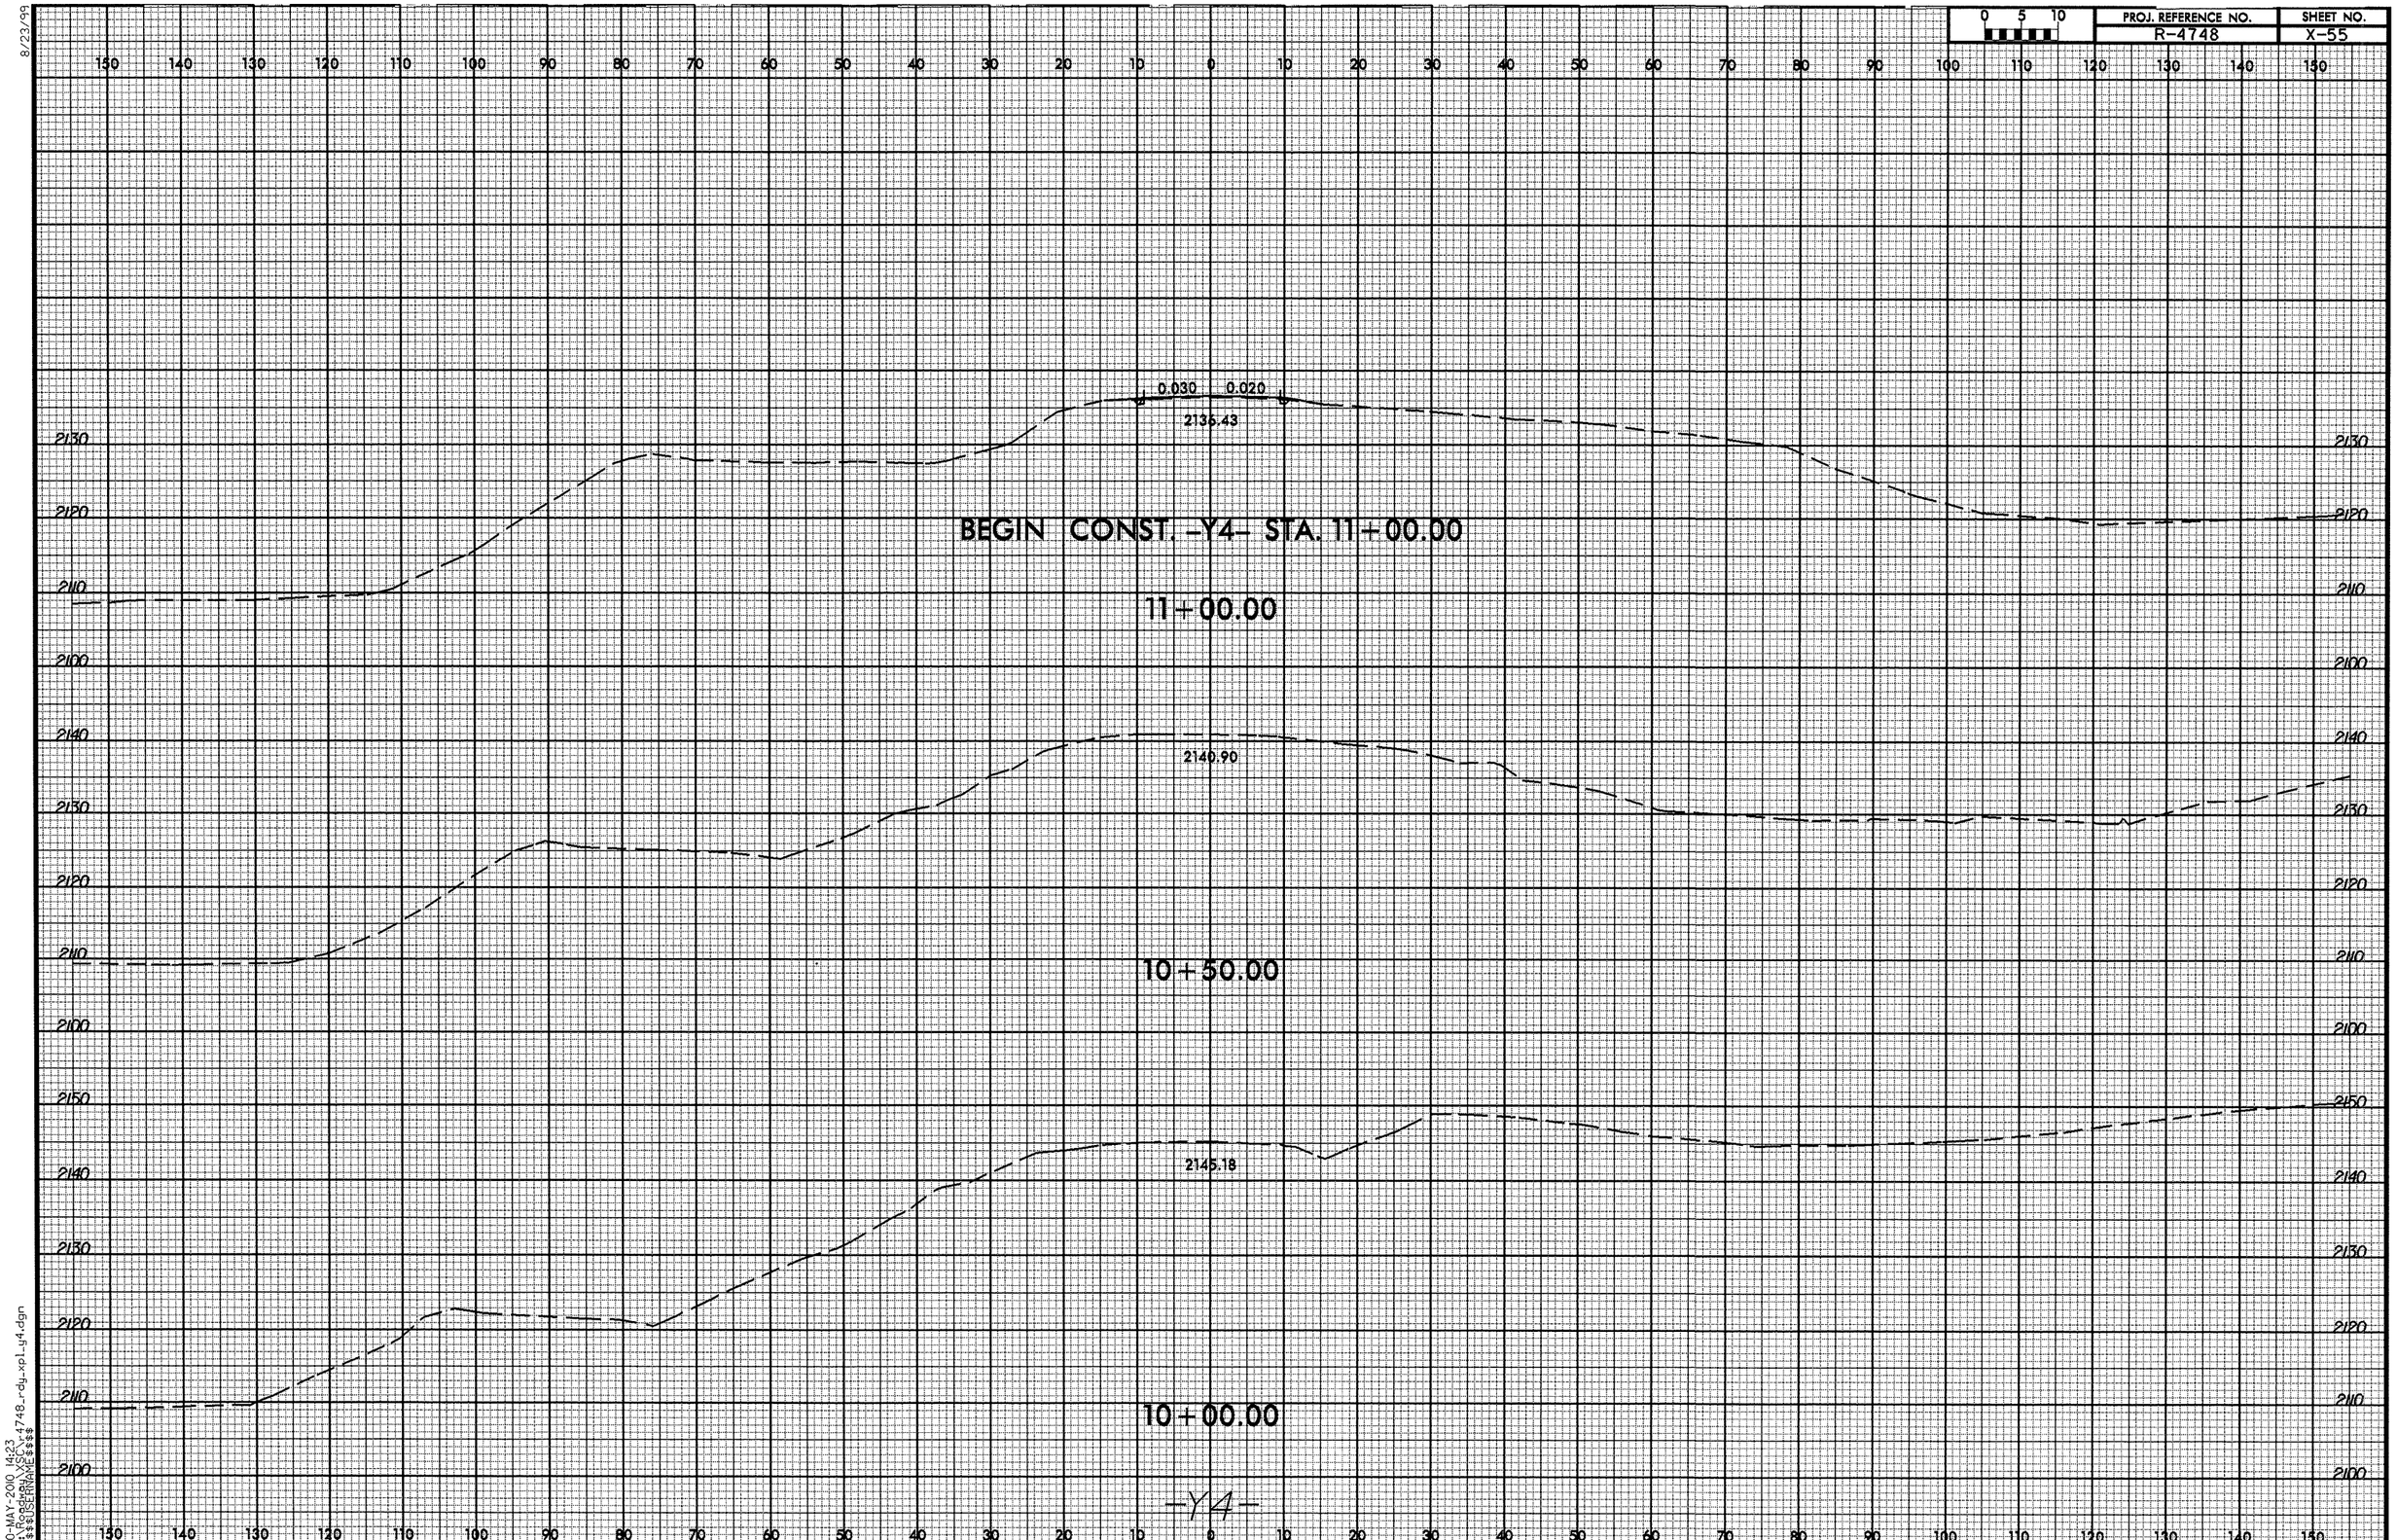

8/23/99
20-MAY-2010 14:23
R:\Roadway\SC\r4748_rdy_xpl_y4.dgn
$$$$USERNAME$$$$

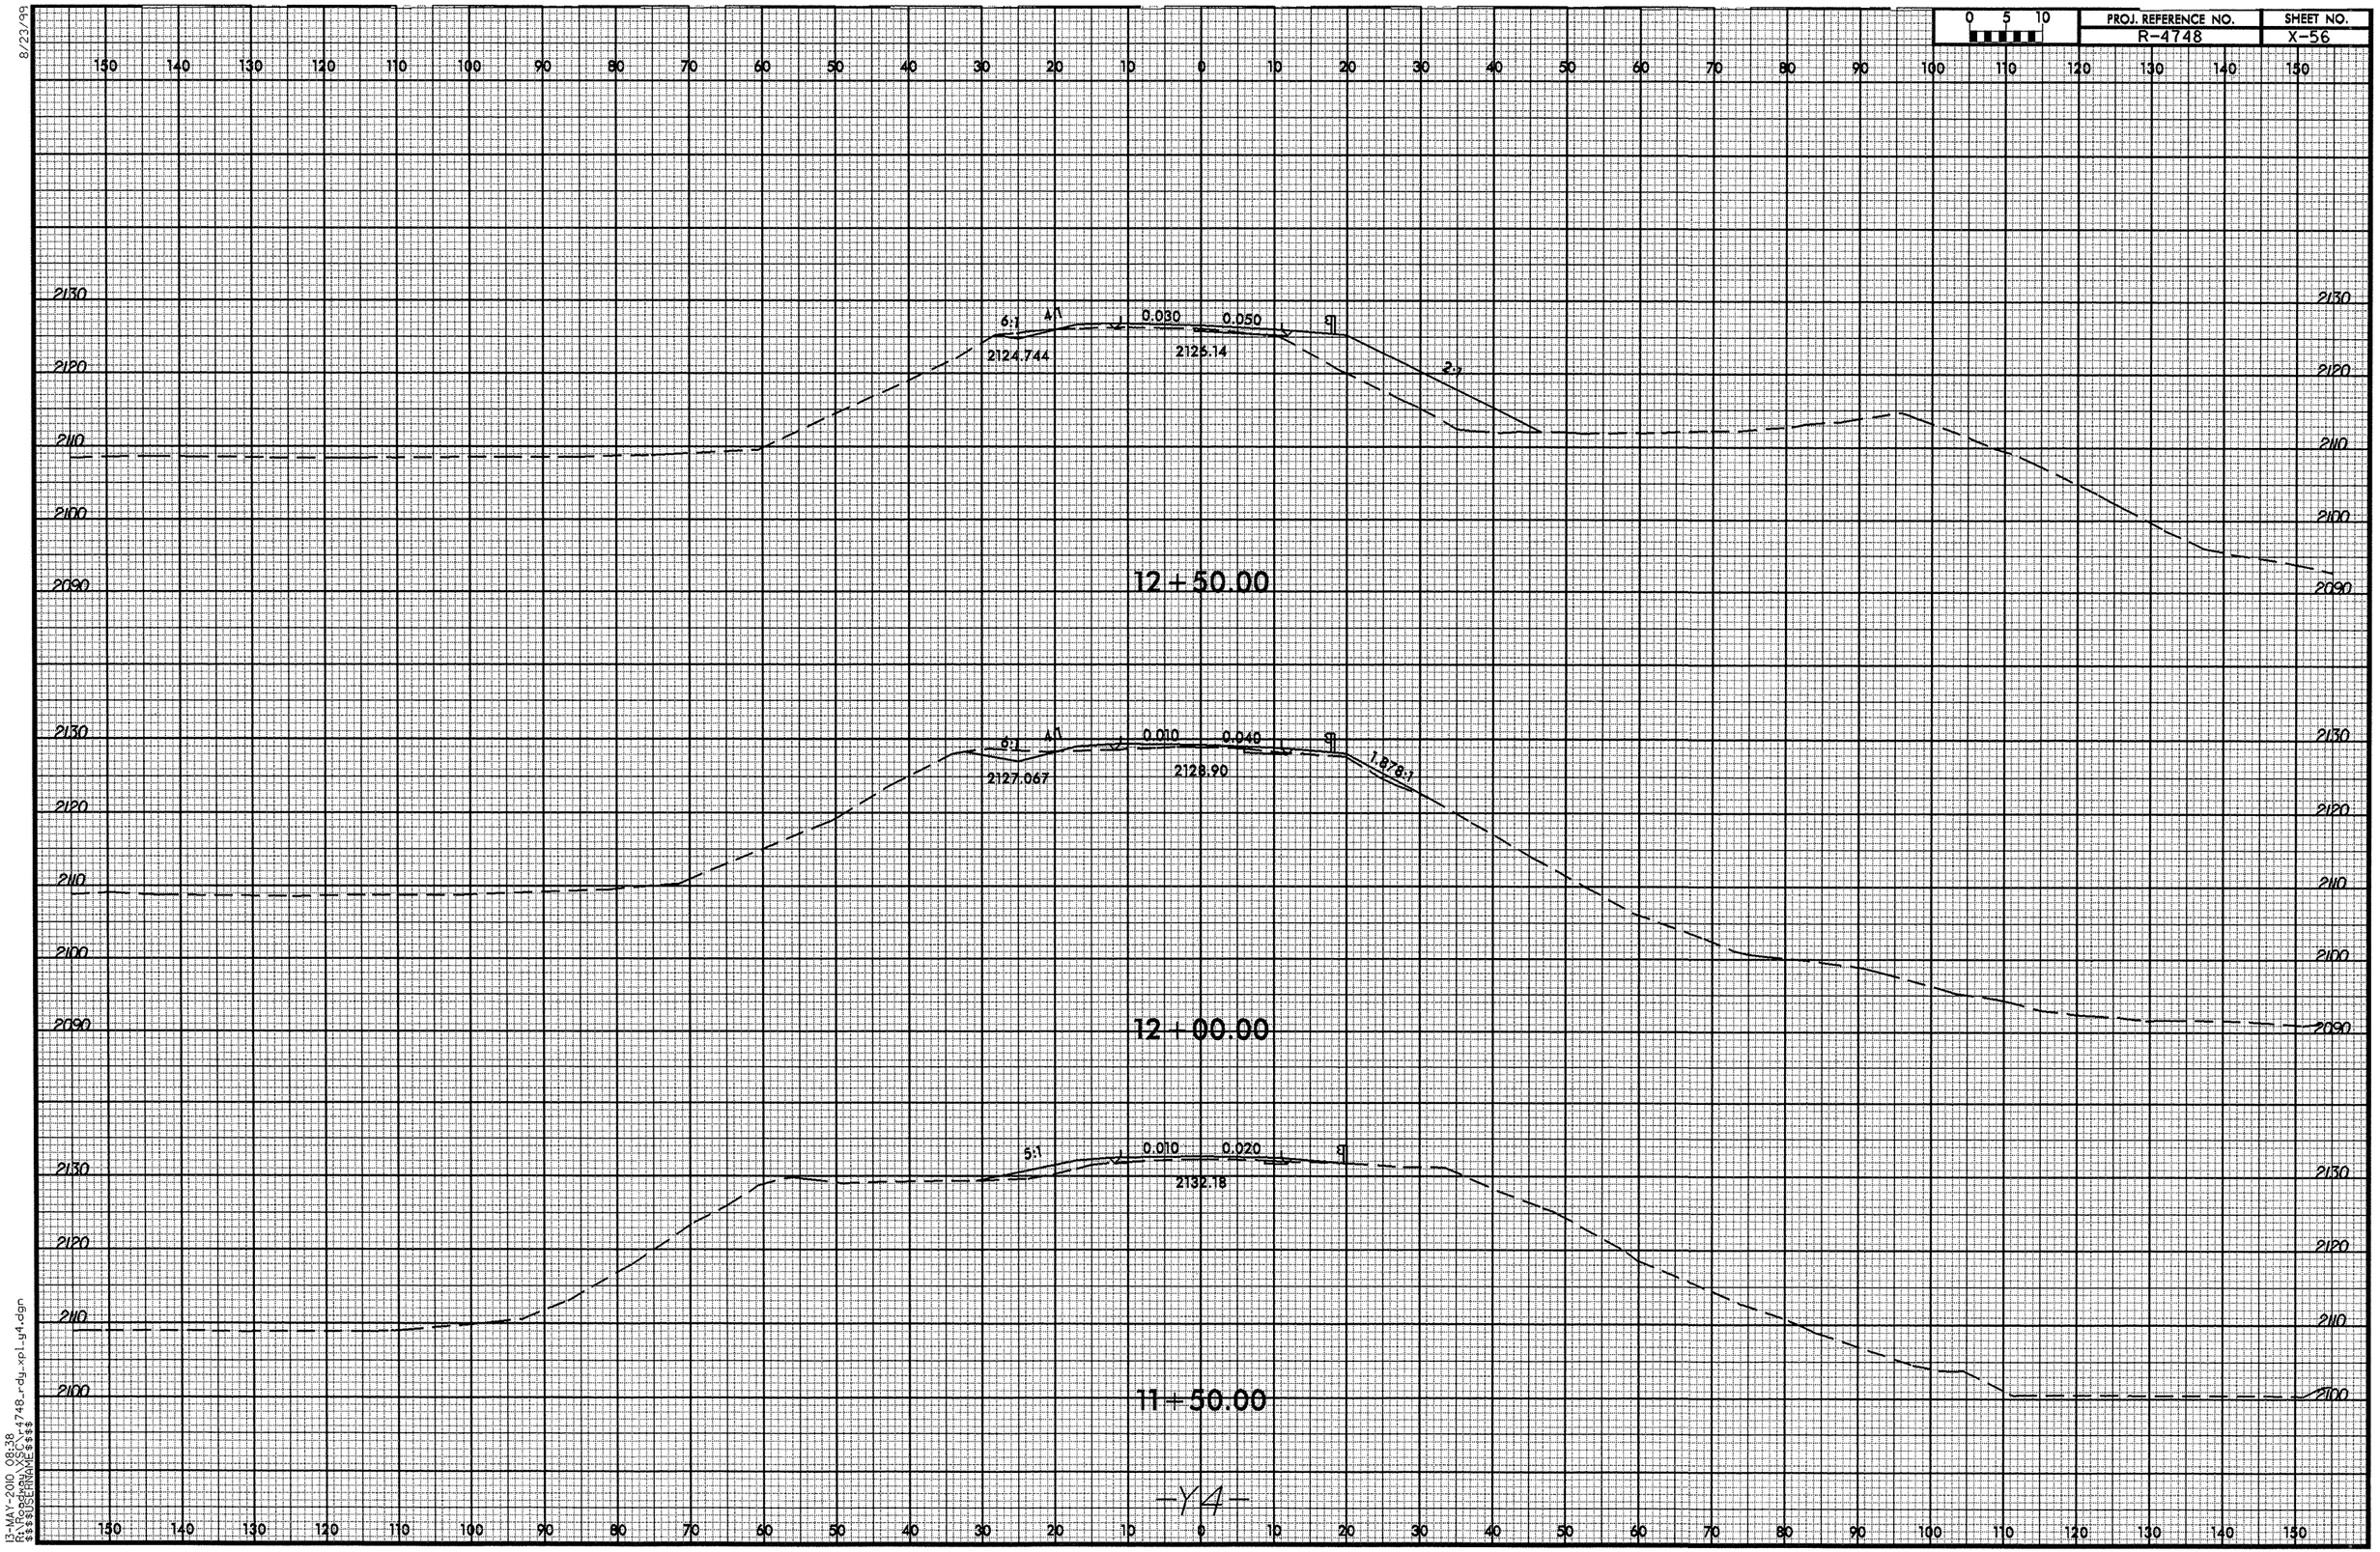

8/23/99

13-MAY-2010 08:38
R:\Roadway\XSC\r4748_rdy_xpl_y4.dgn
$$$$USERNAME$$$$

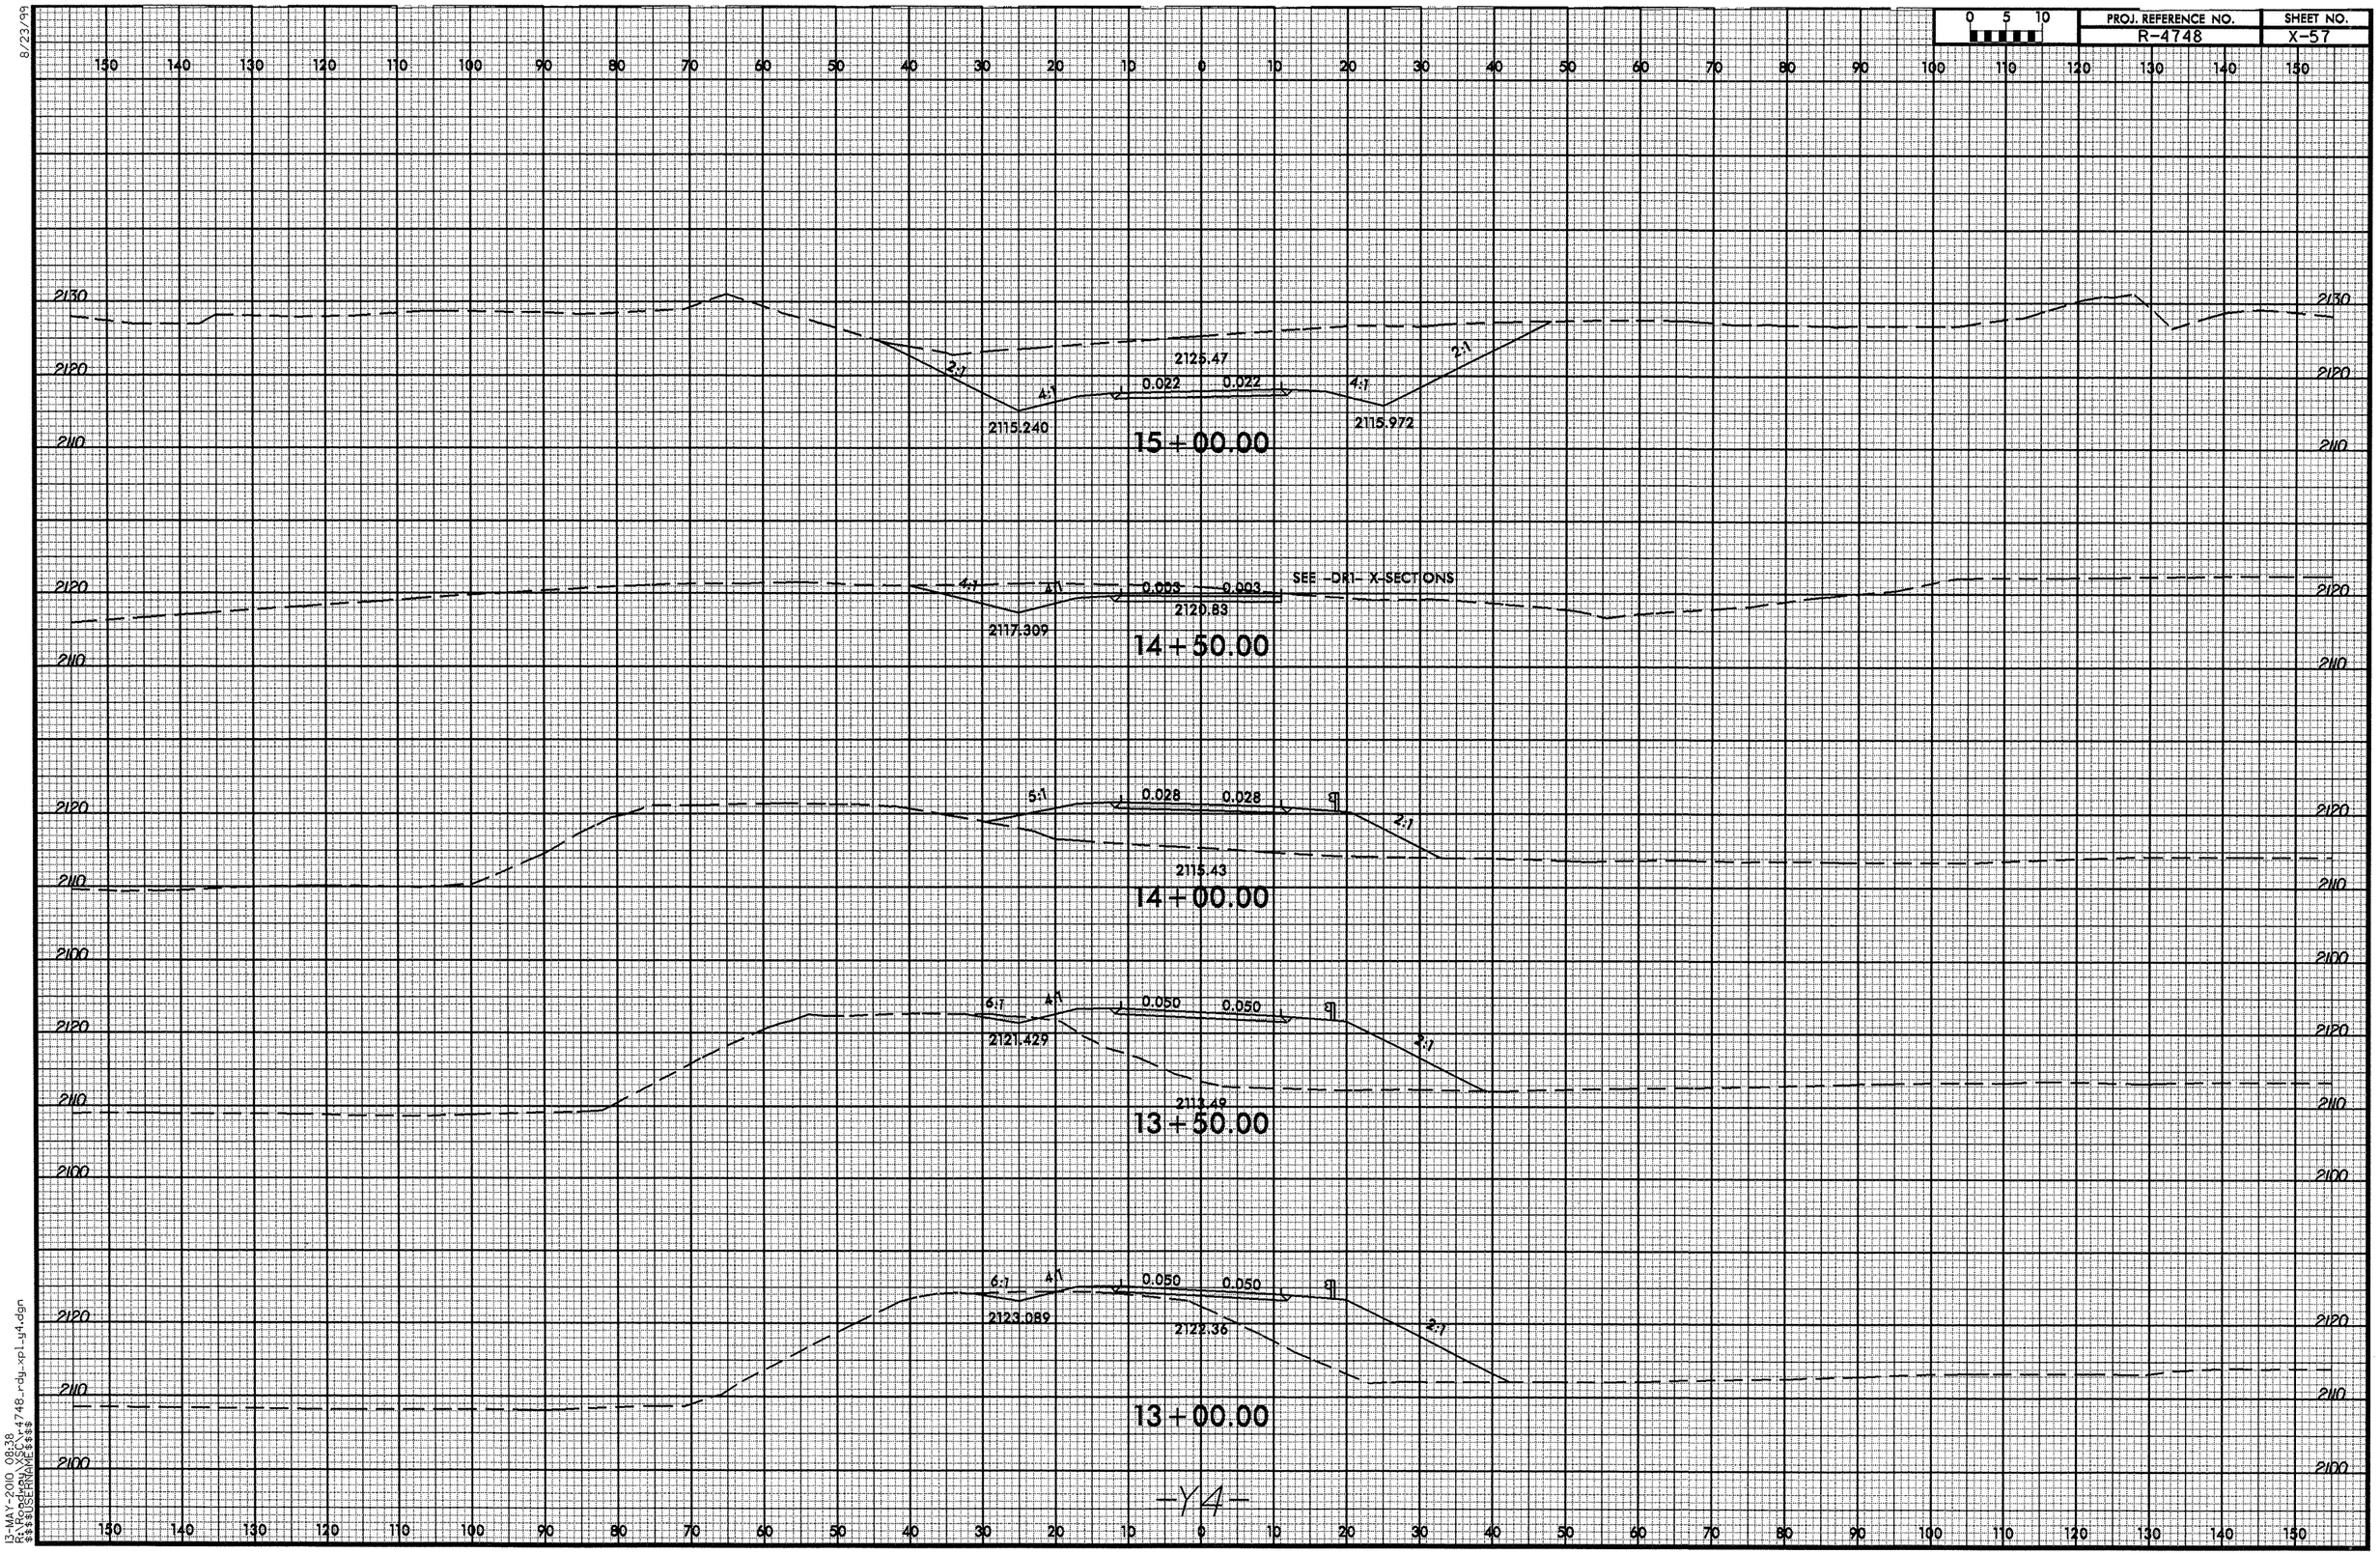

8/23/99
13-MAY-2010 08:38
R:\Roadway\R4748_rdy_xpl_y4.dgn
$$$$USERNAME$$$$

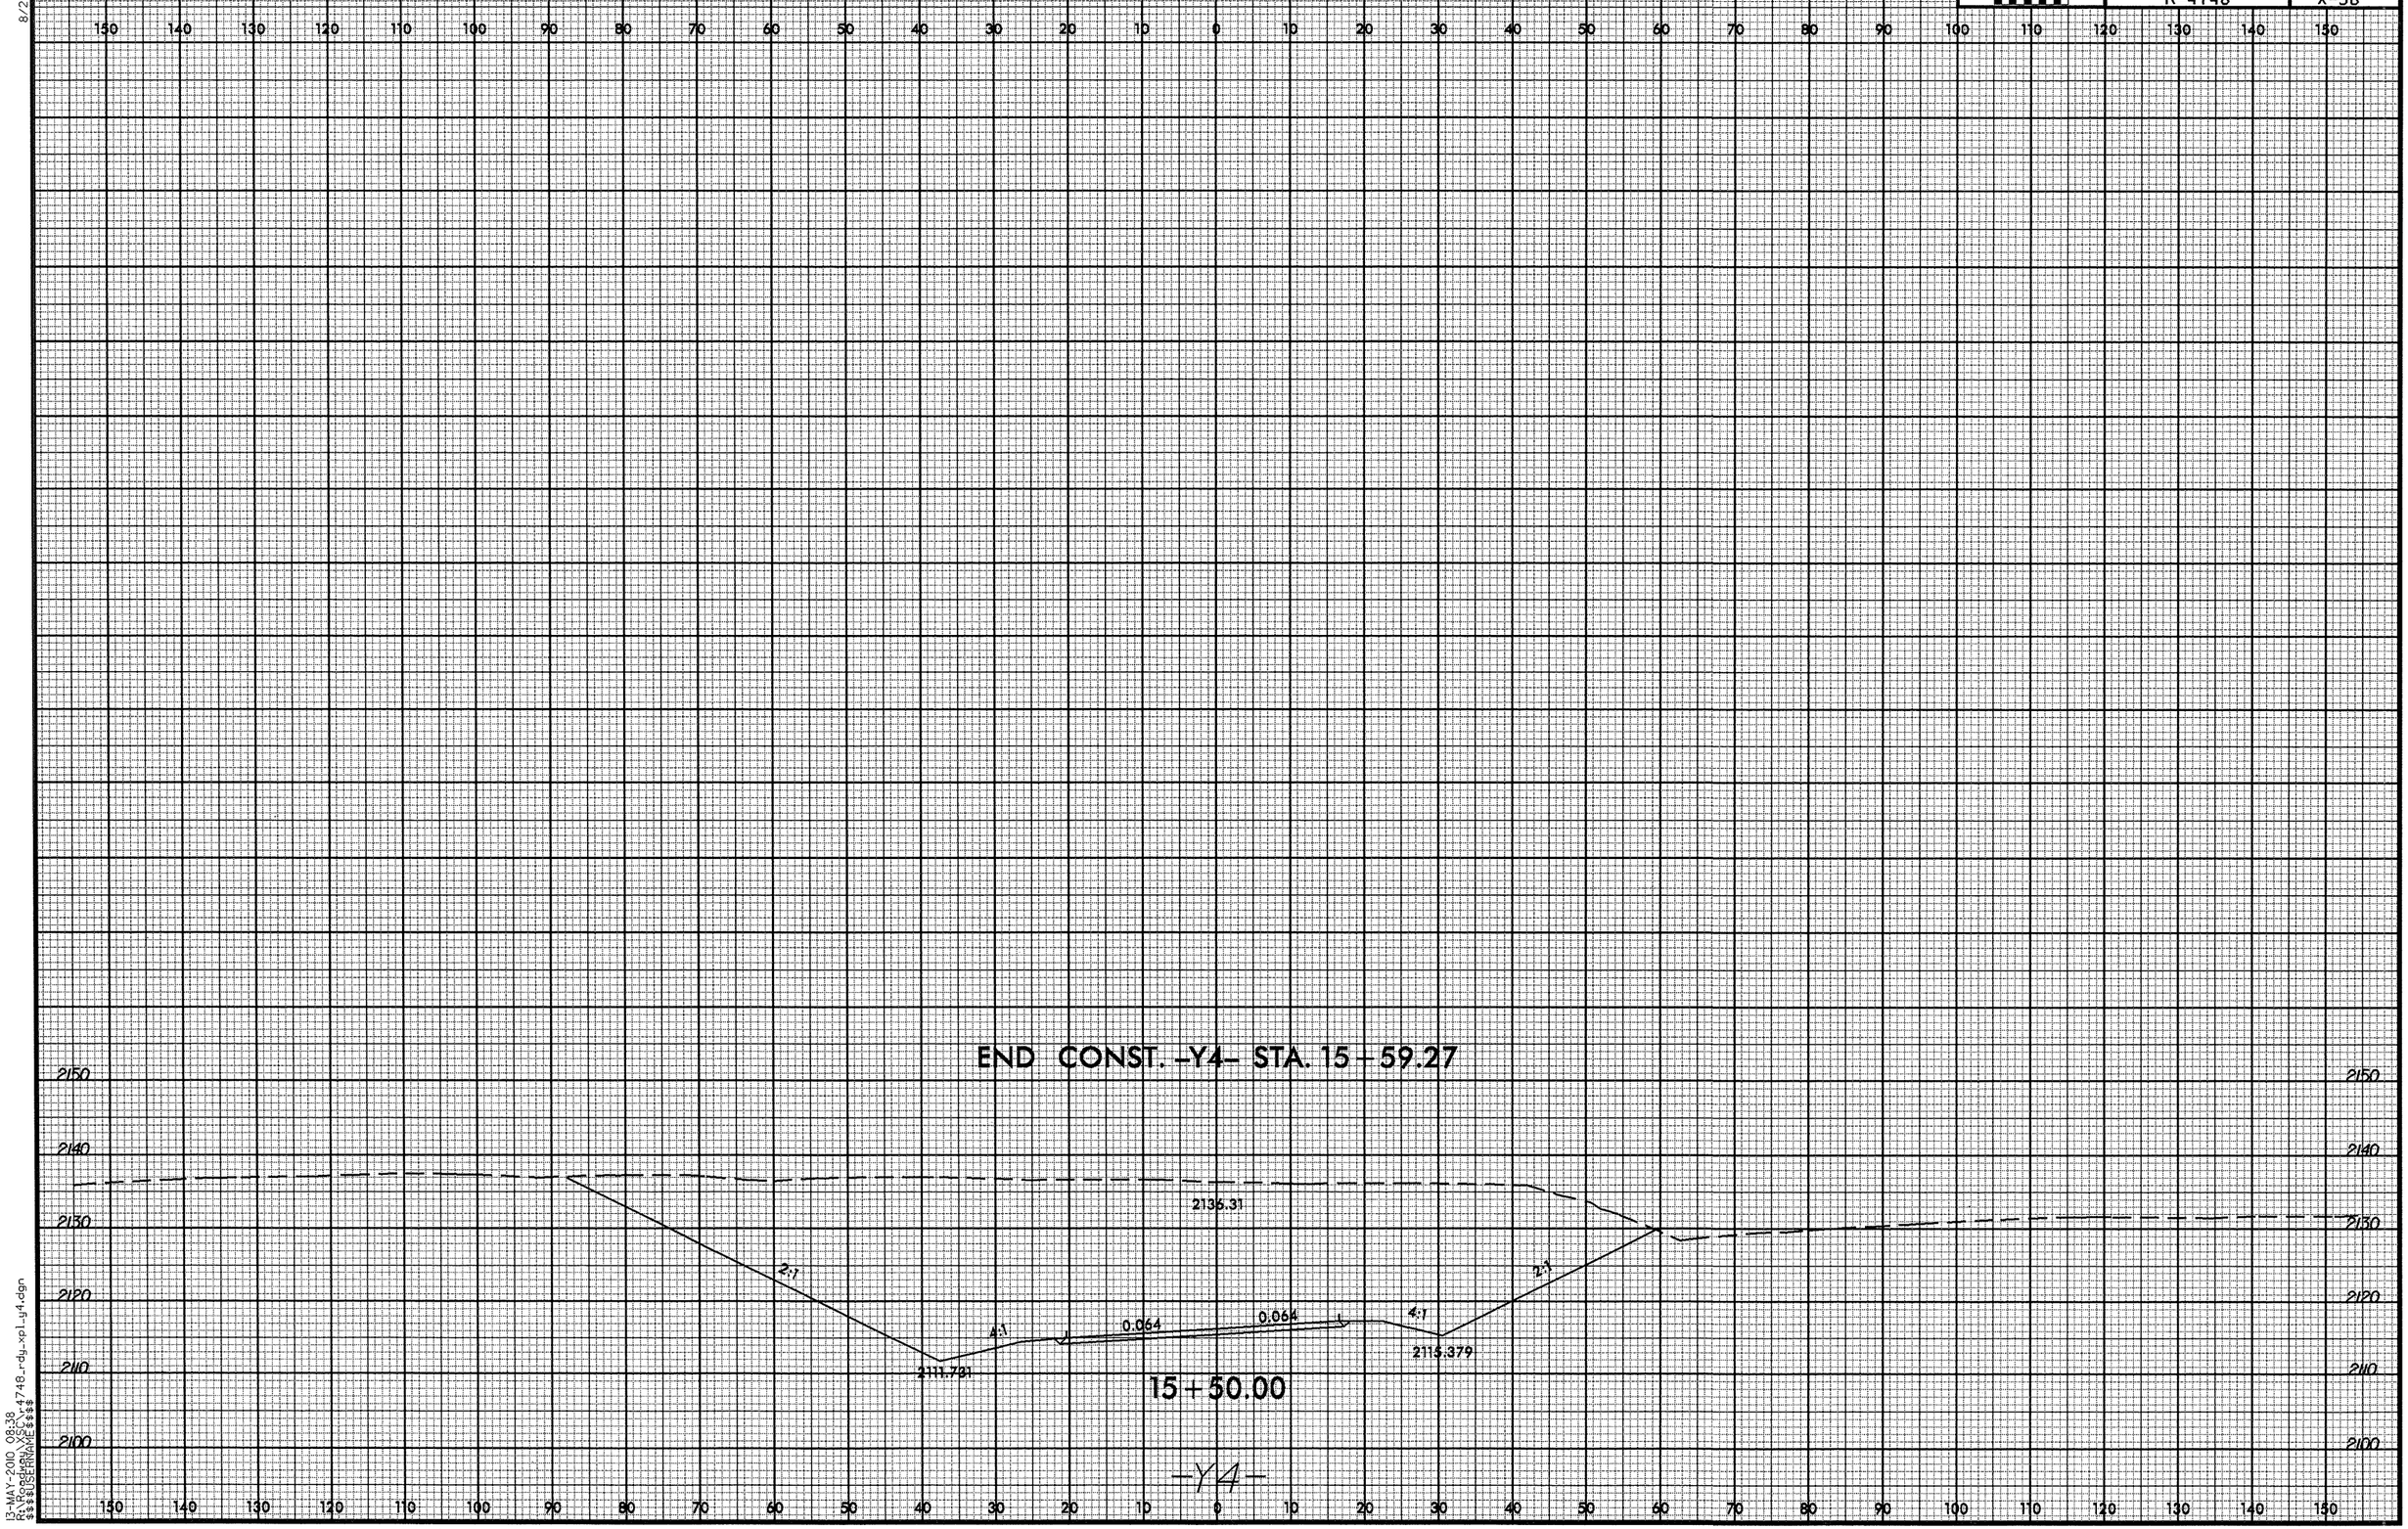

8/23/99

13-MAY-2010 08:38
R:\Roadway\XSC\r4748_rdy_xpl_y4.dgn
$$$$USERNAME$$$$

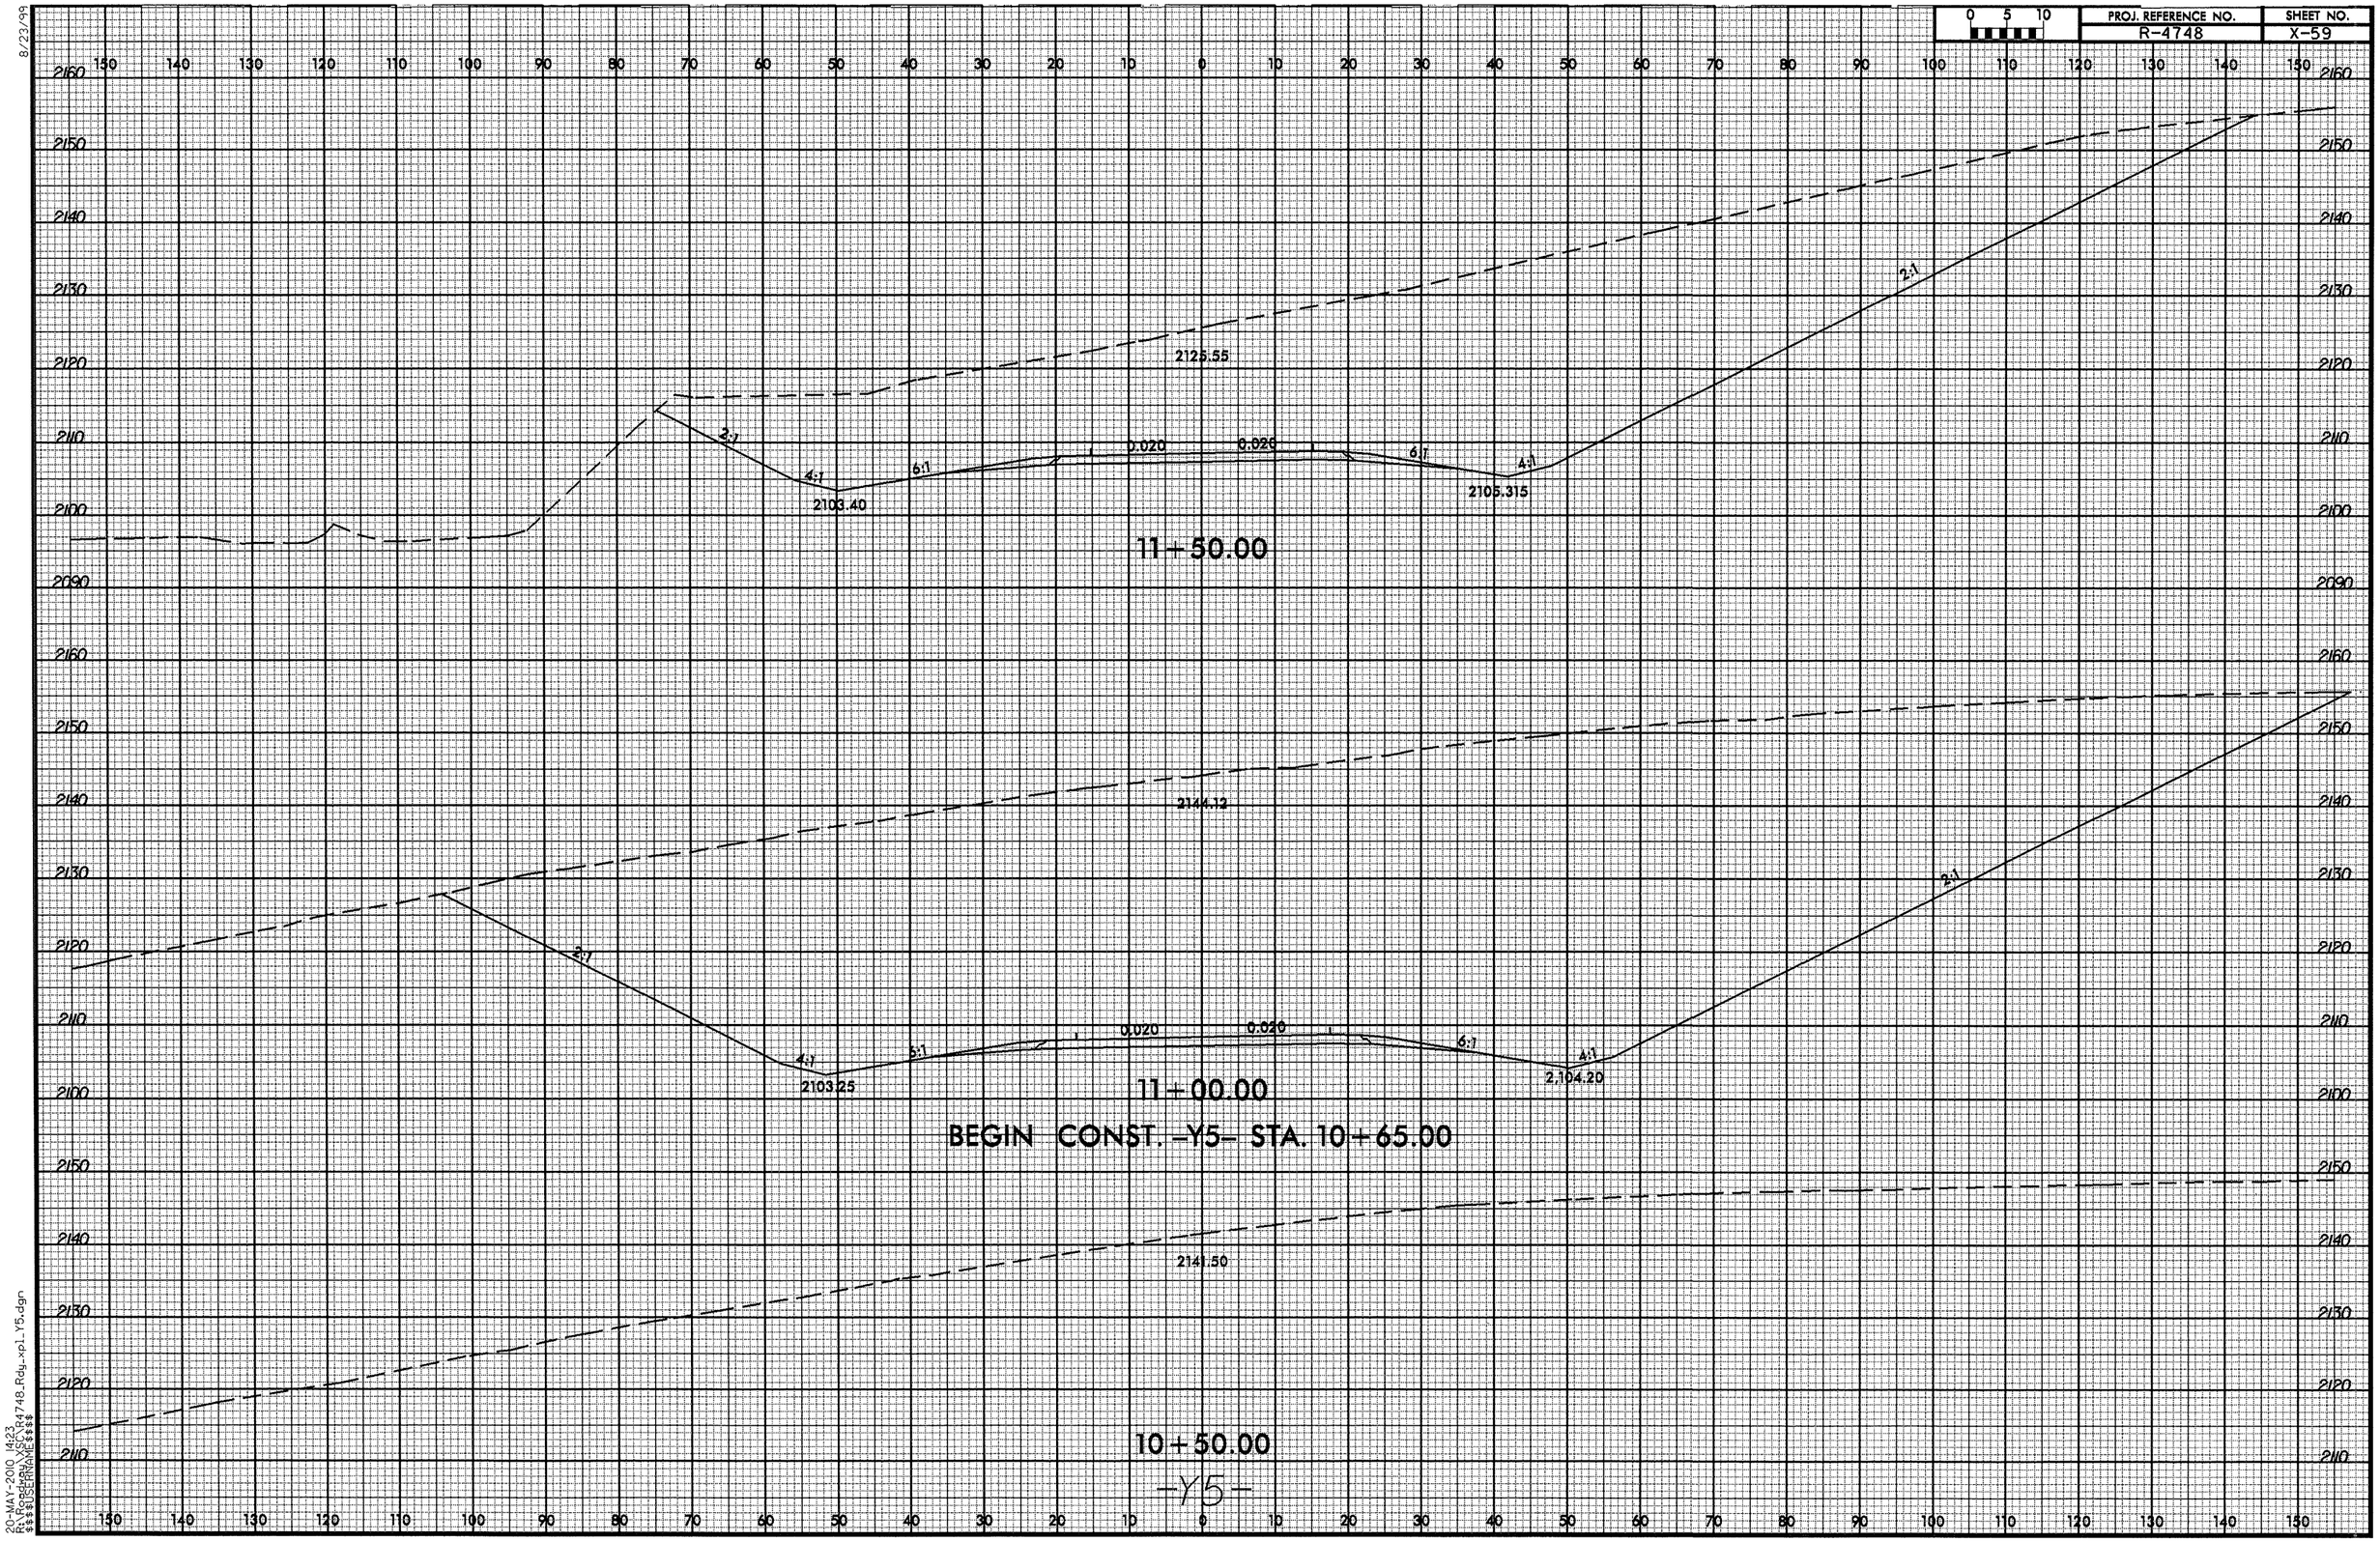

8/23/99

20-MAY-2010 14:23
R:\Roadway\XSC\R4748_Rdy_xpl_Y5.dgn
$$$$USERNAME$$$$

8/23/99

0 5 10	PROJ. REFERENCE NO.	SHEET NO.
	R-4748	X-60

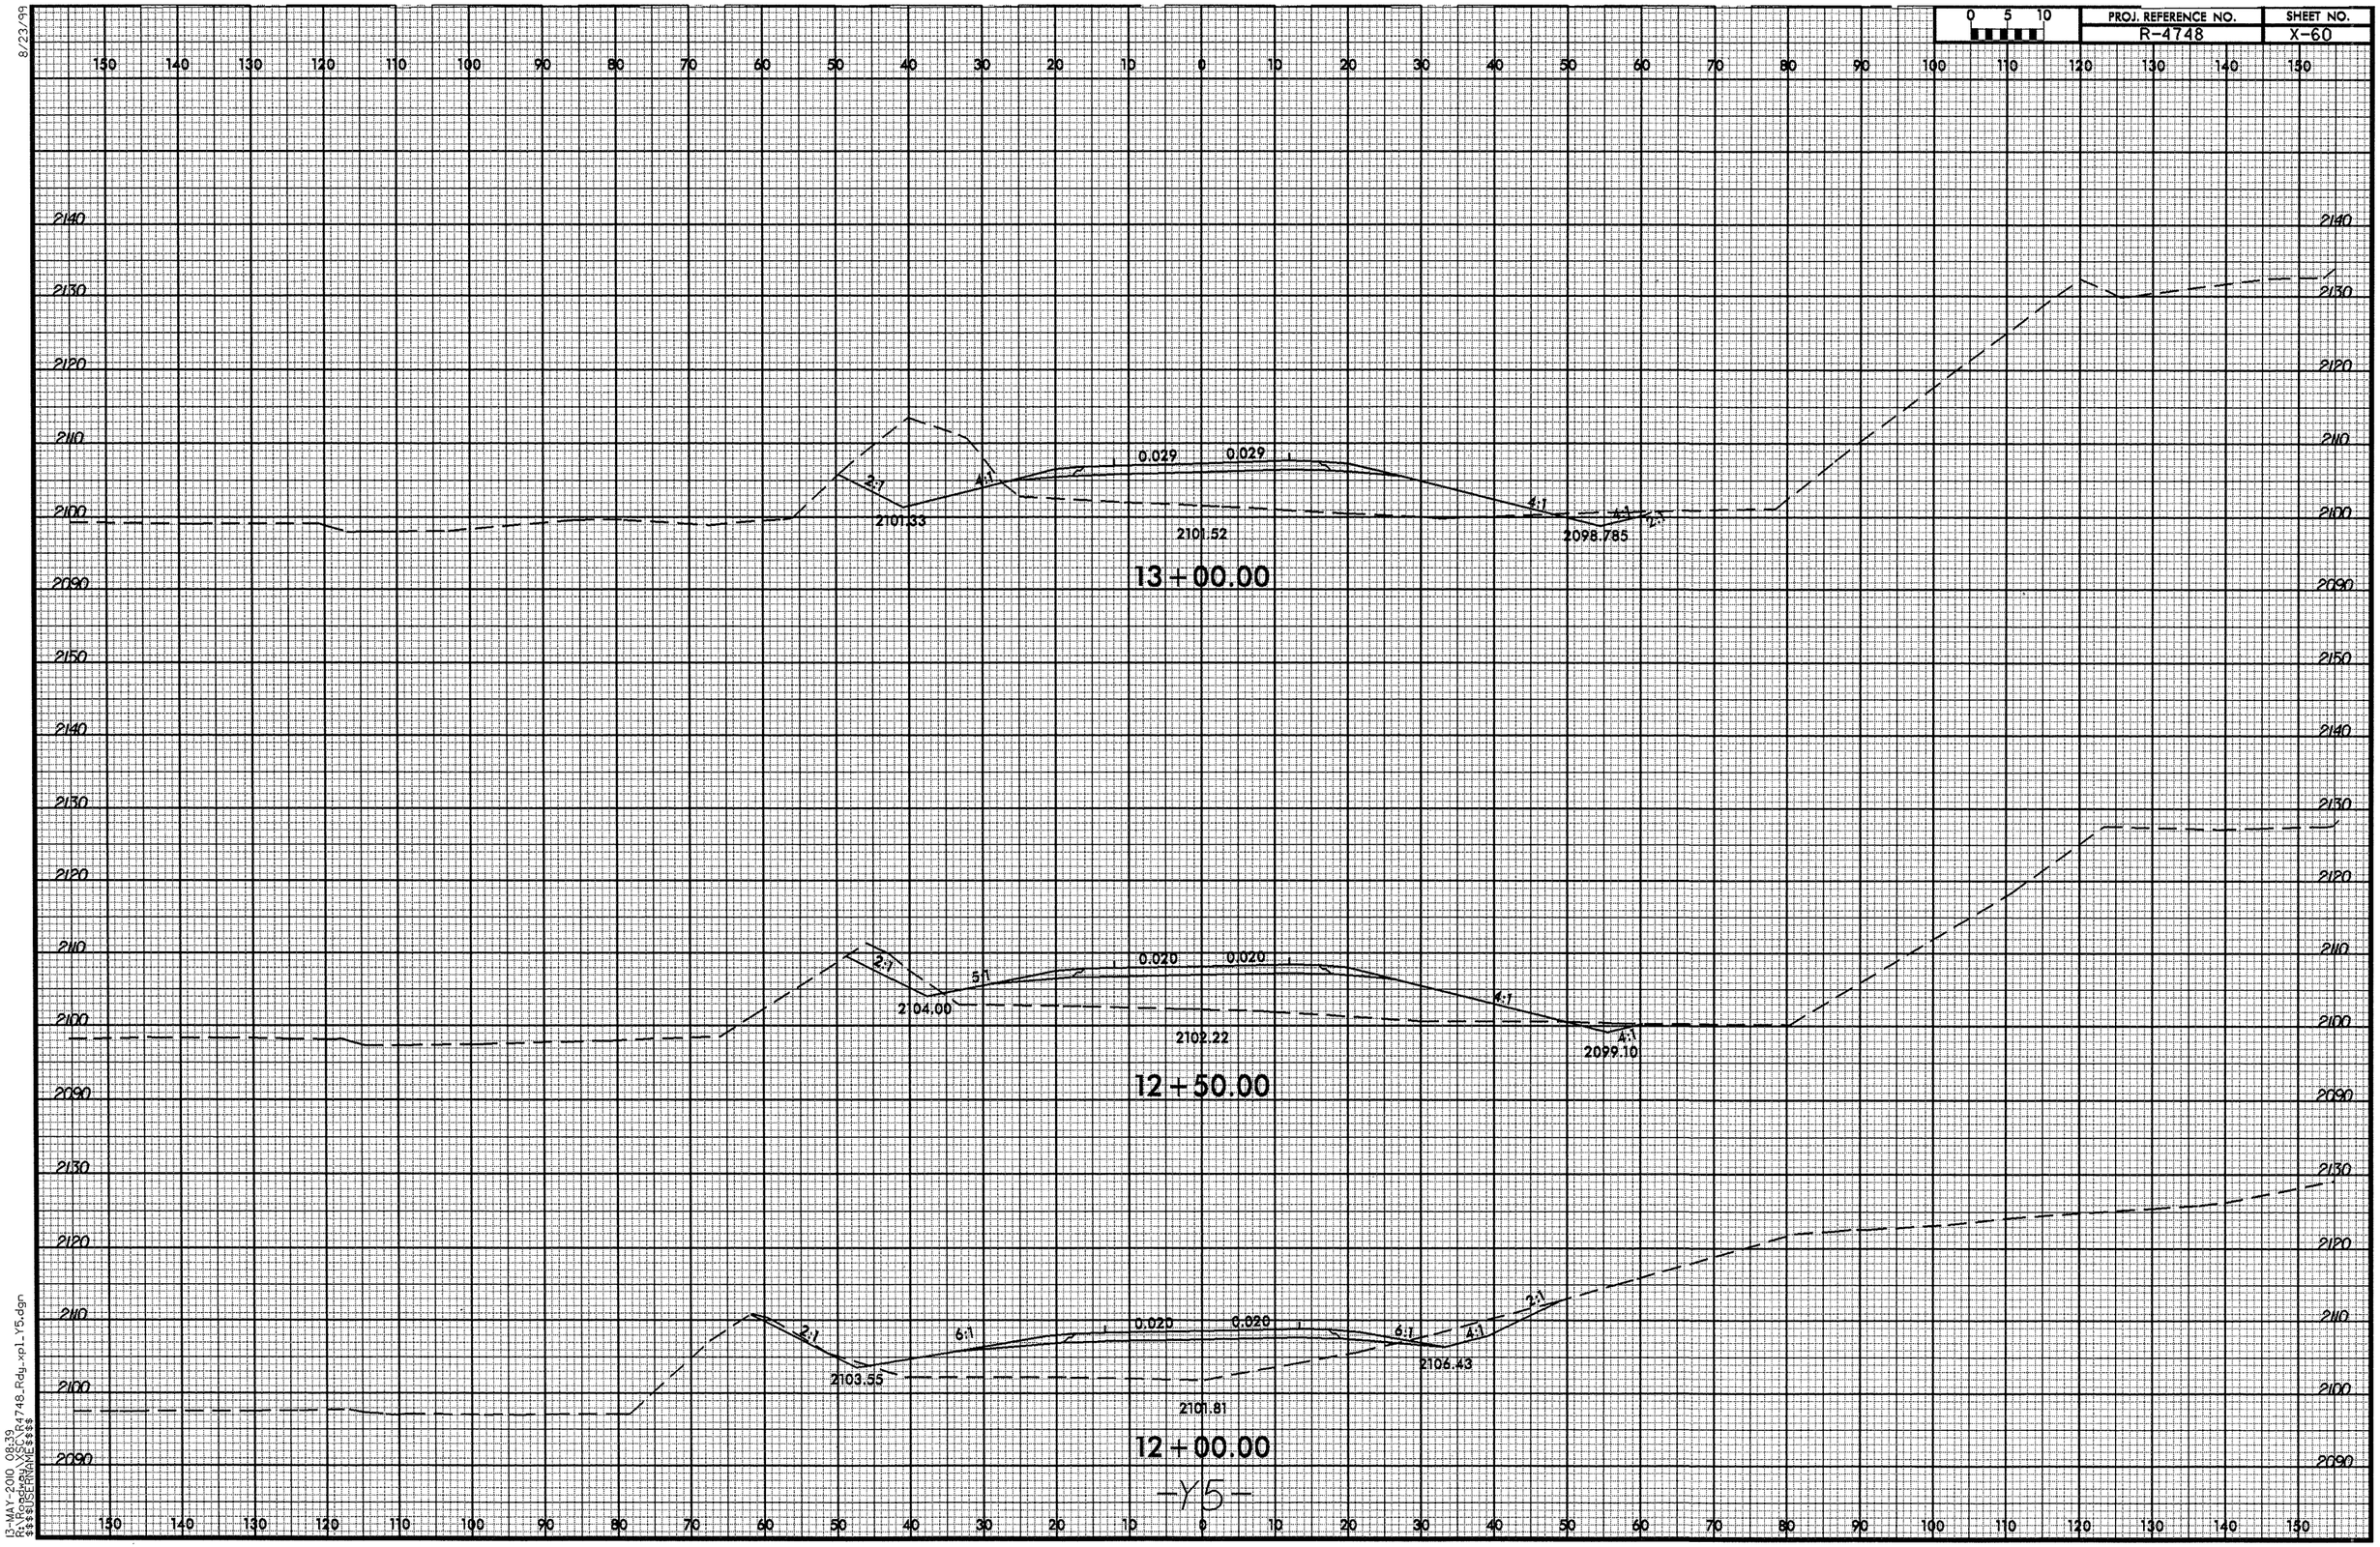

13-MAY-2010 08:39
R:\Roadway\CTR4748_Rdy_xpl_Y5.dgn
$$$$USERNAME$$$$

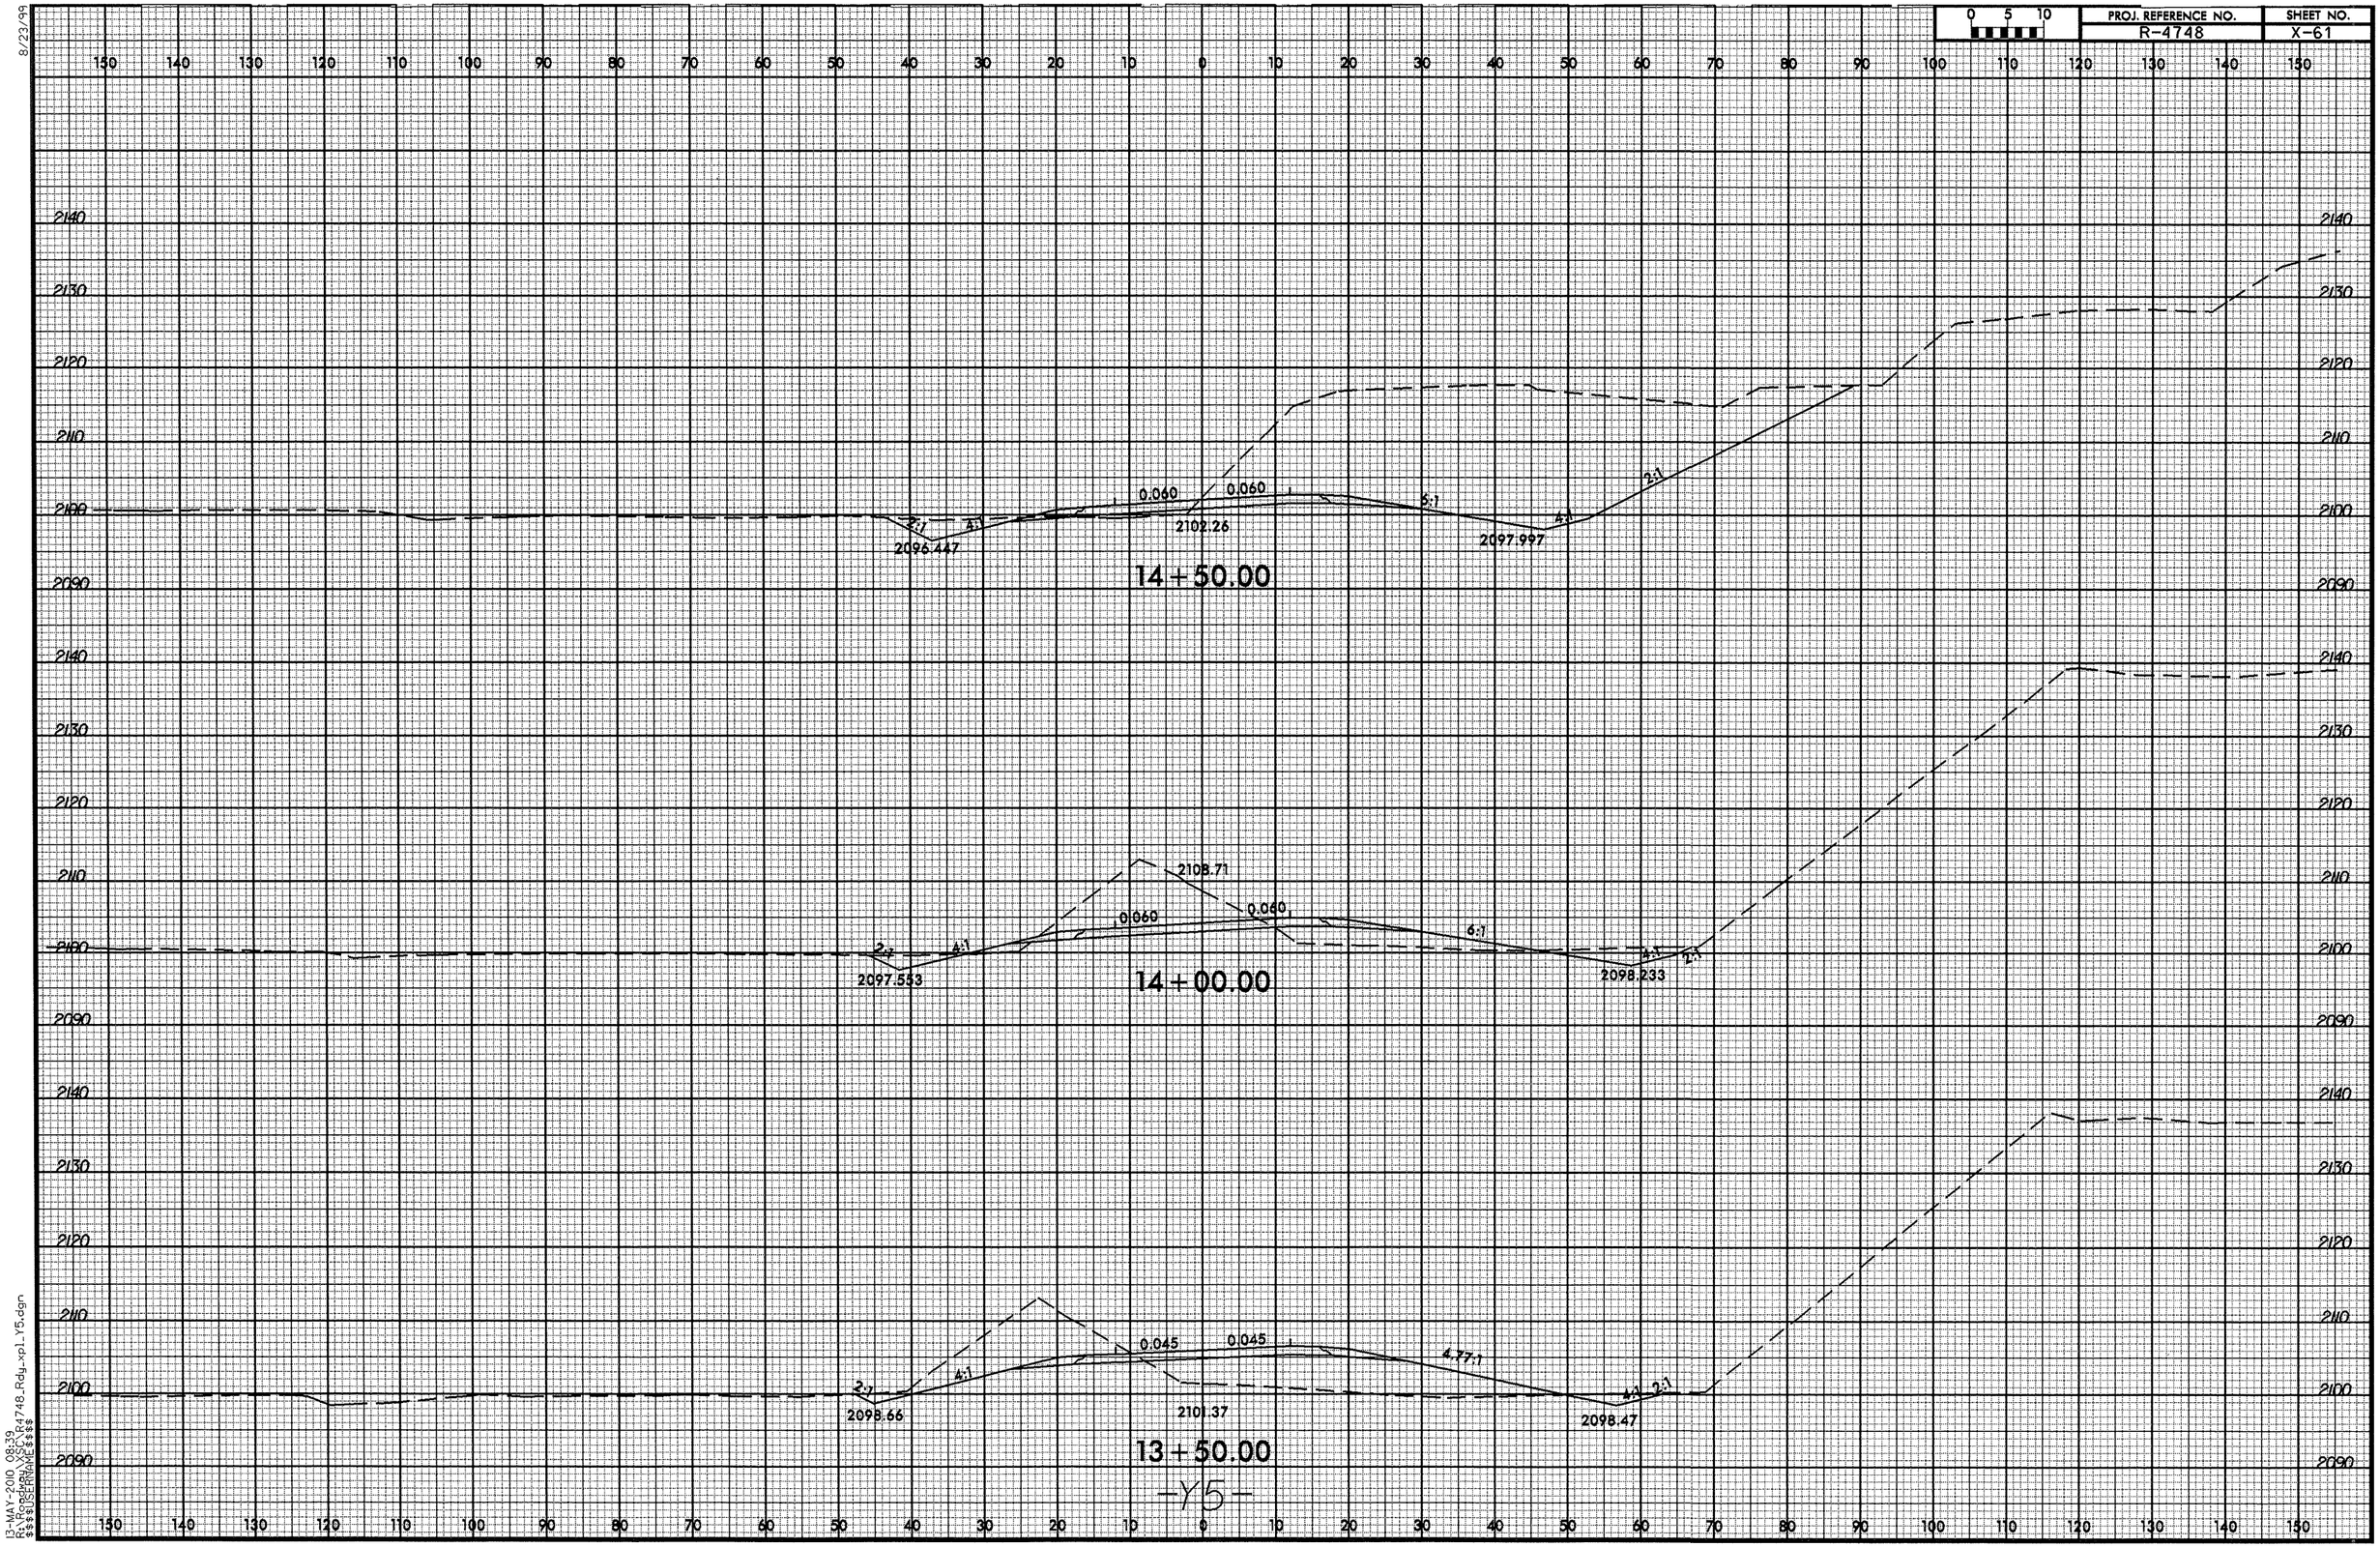

8/23/99

13-MAY-2010 08:39
R:\Roadway\XSC\R4748_Rdy_xpl_Y5.dgn
$$$$USERNAME$$$$

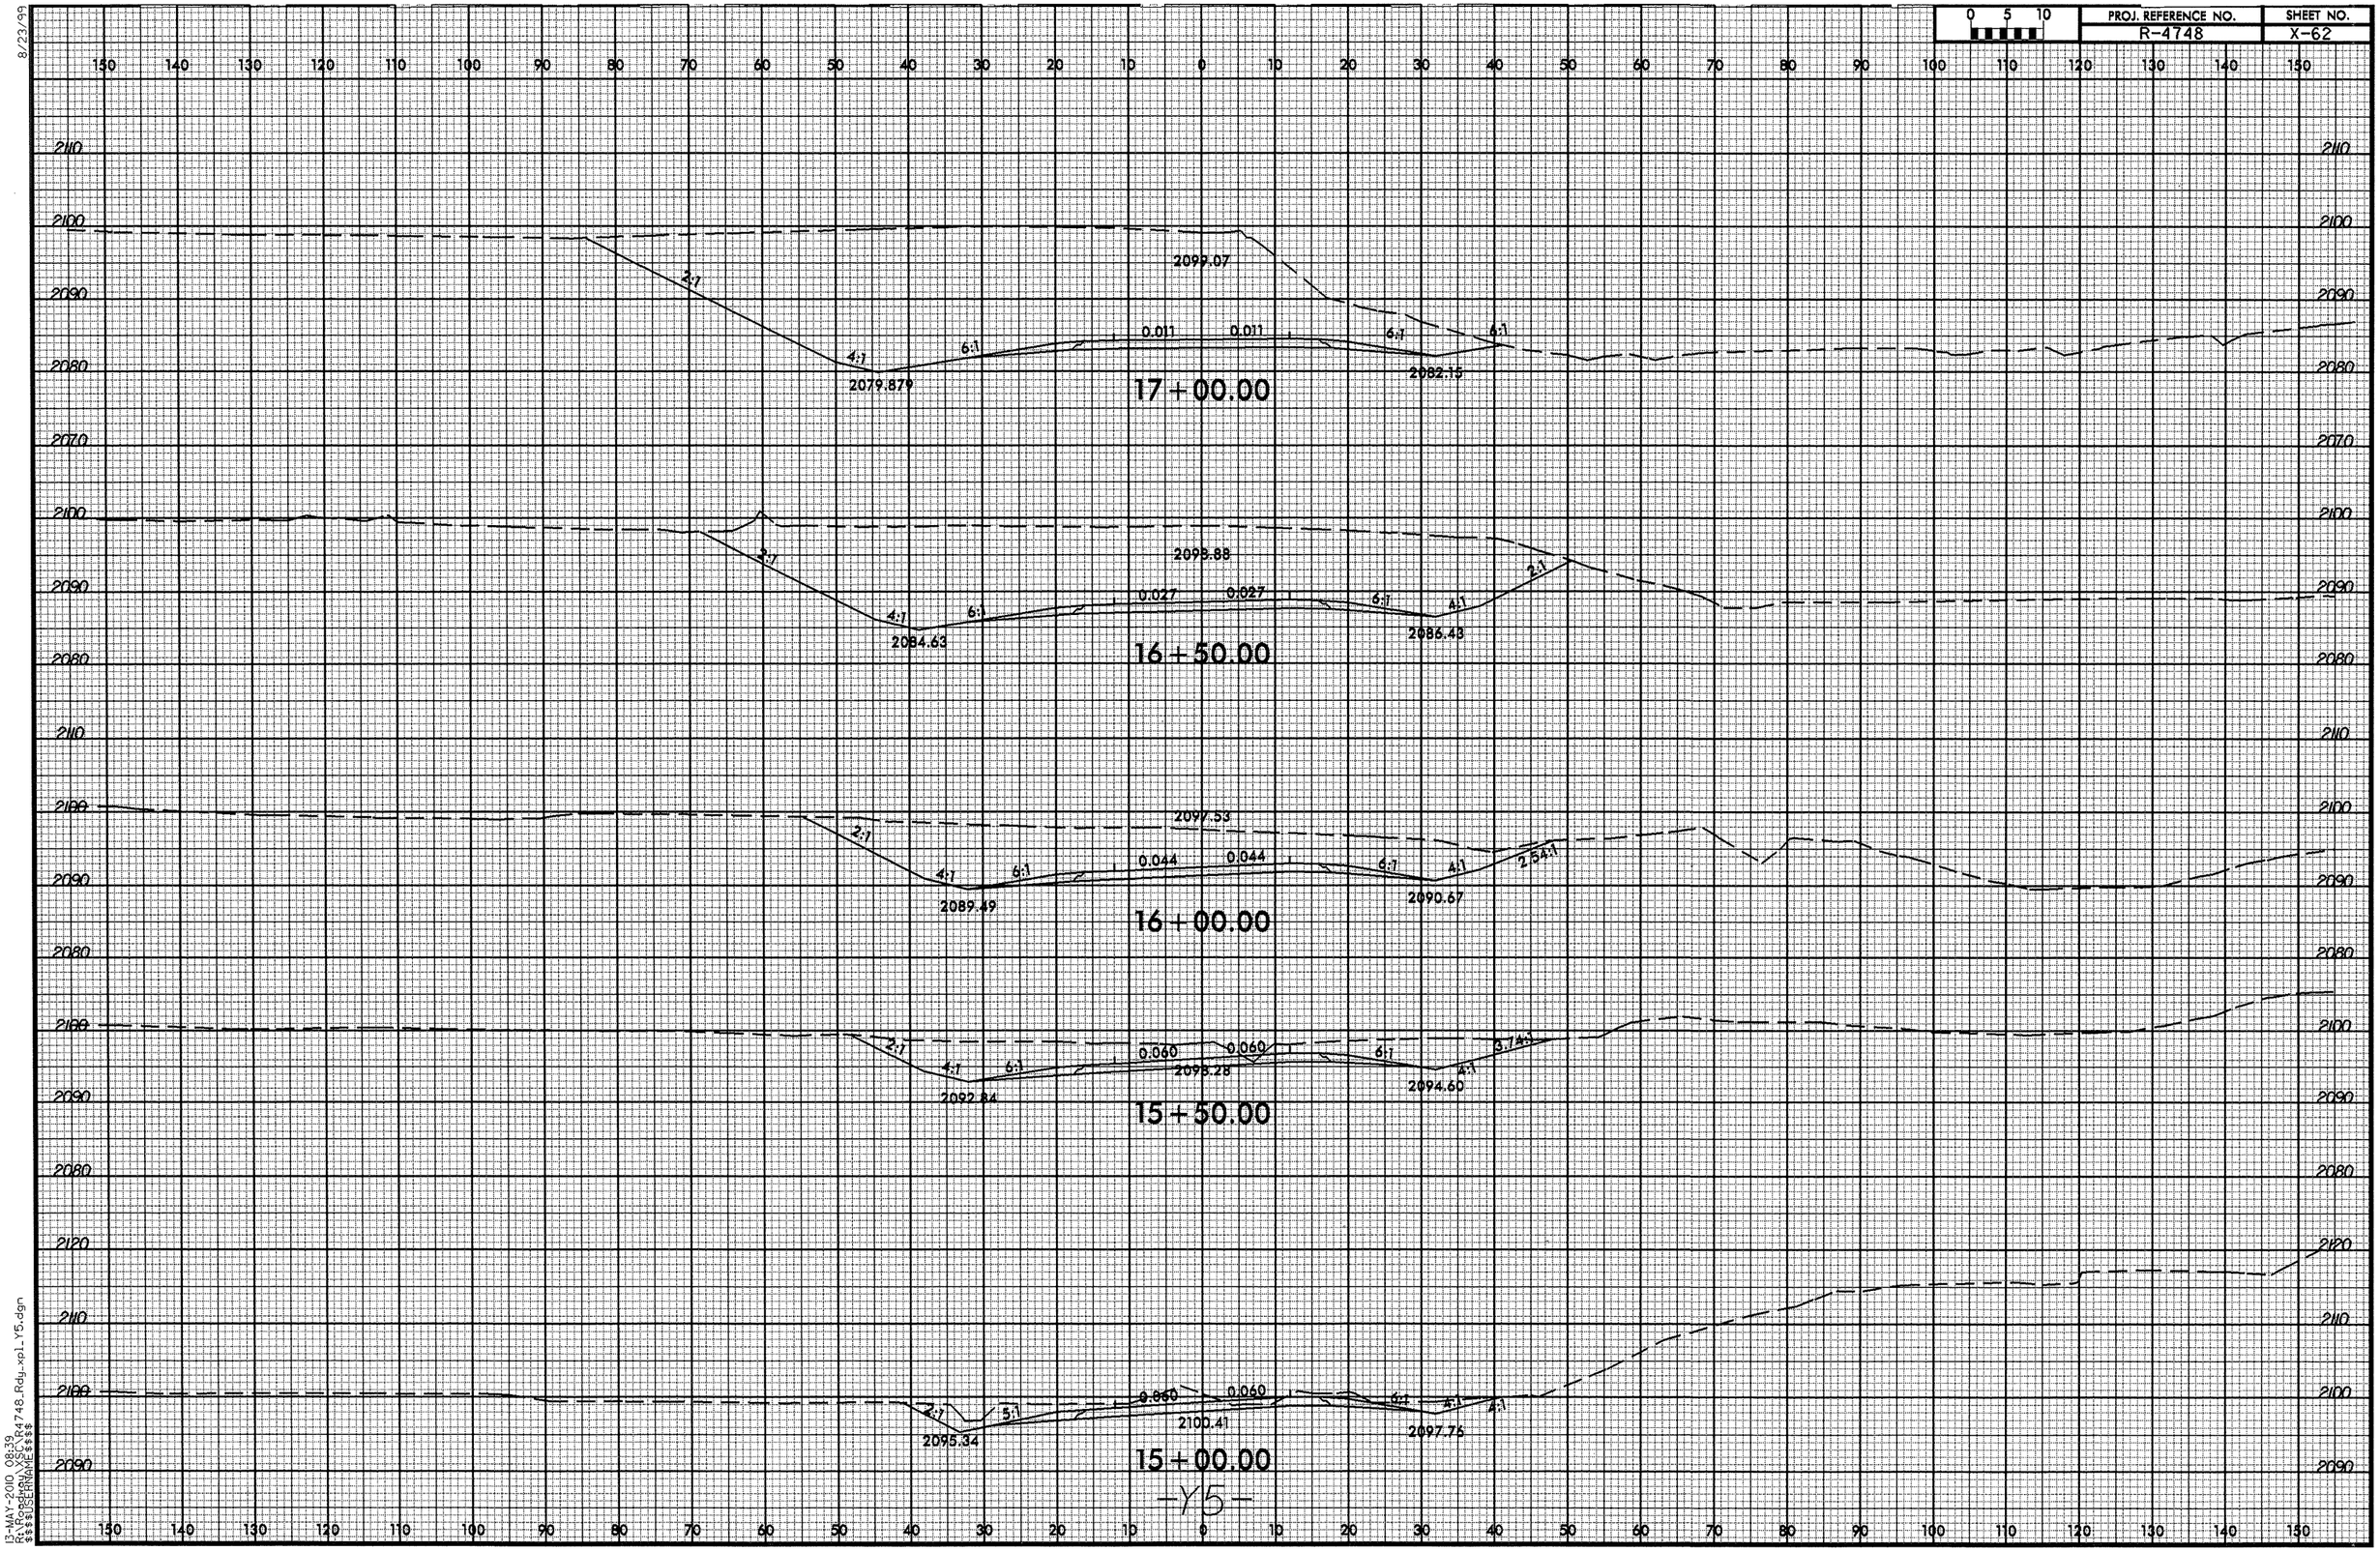

8/23/99
13-MAY-2010 08:39
R:\Roadway\Proj\R4748_Rdy_xpl_Y5.dgn
USERNAME = $$$$

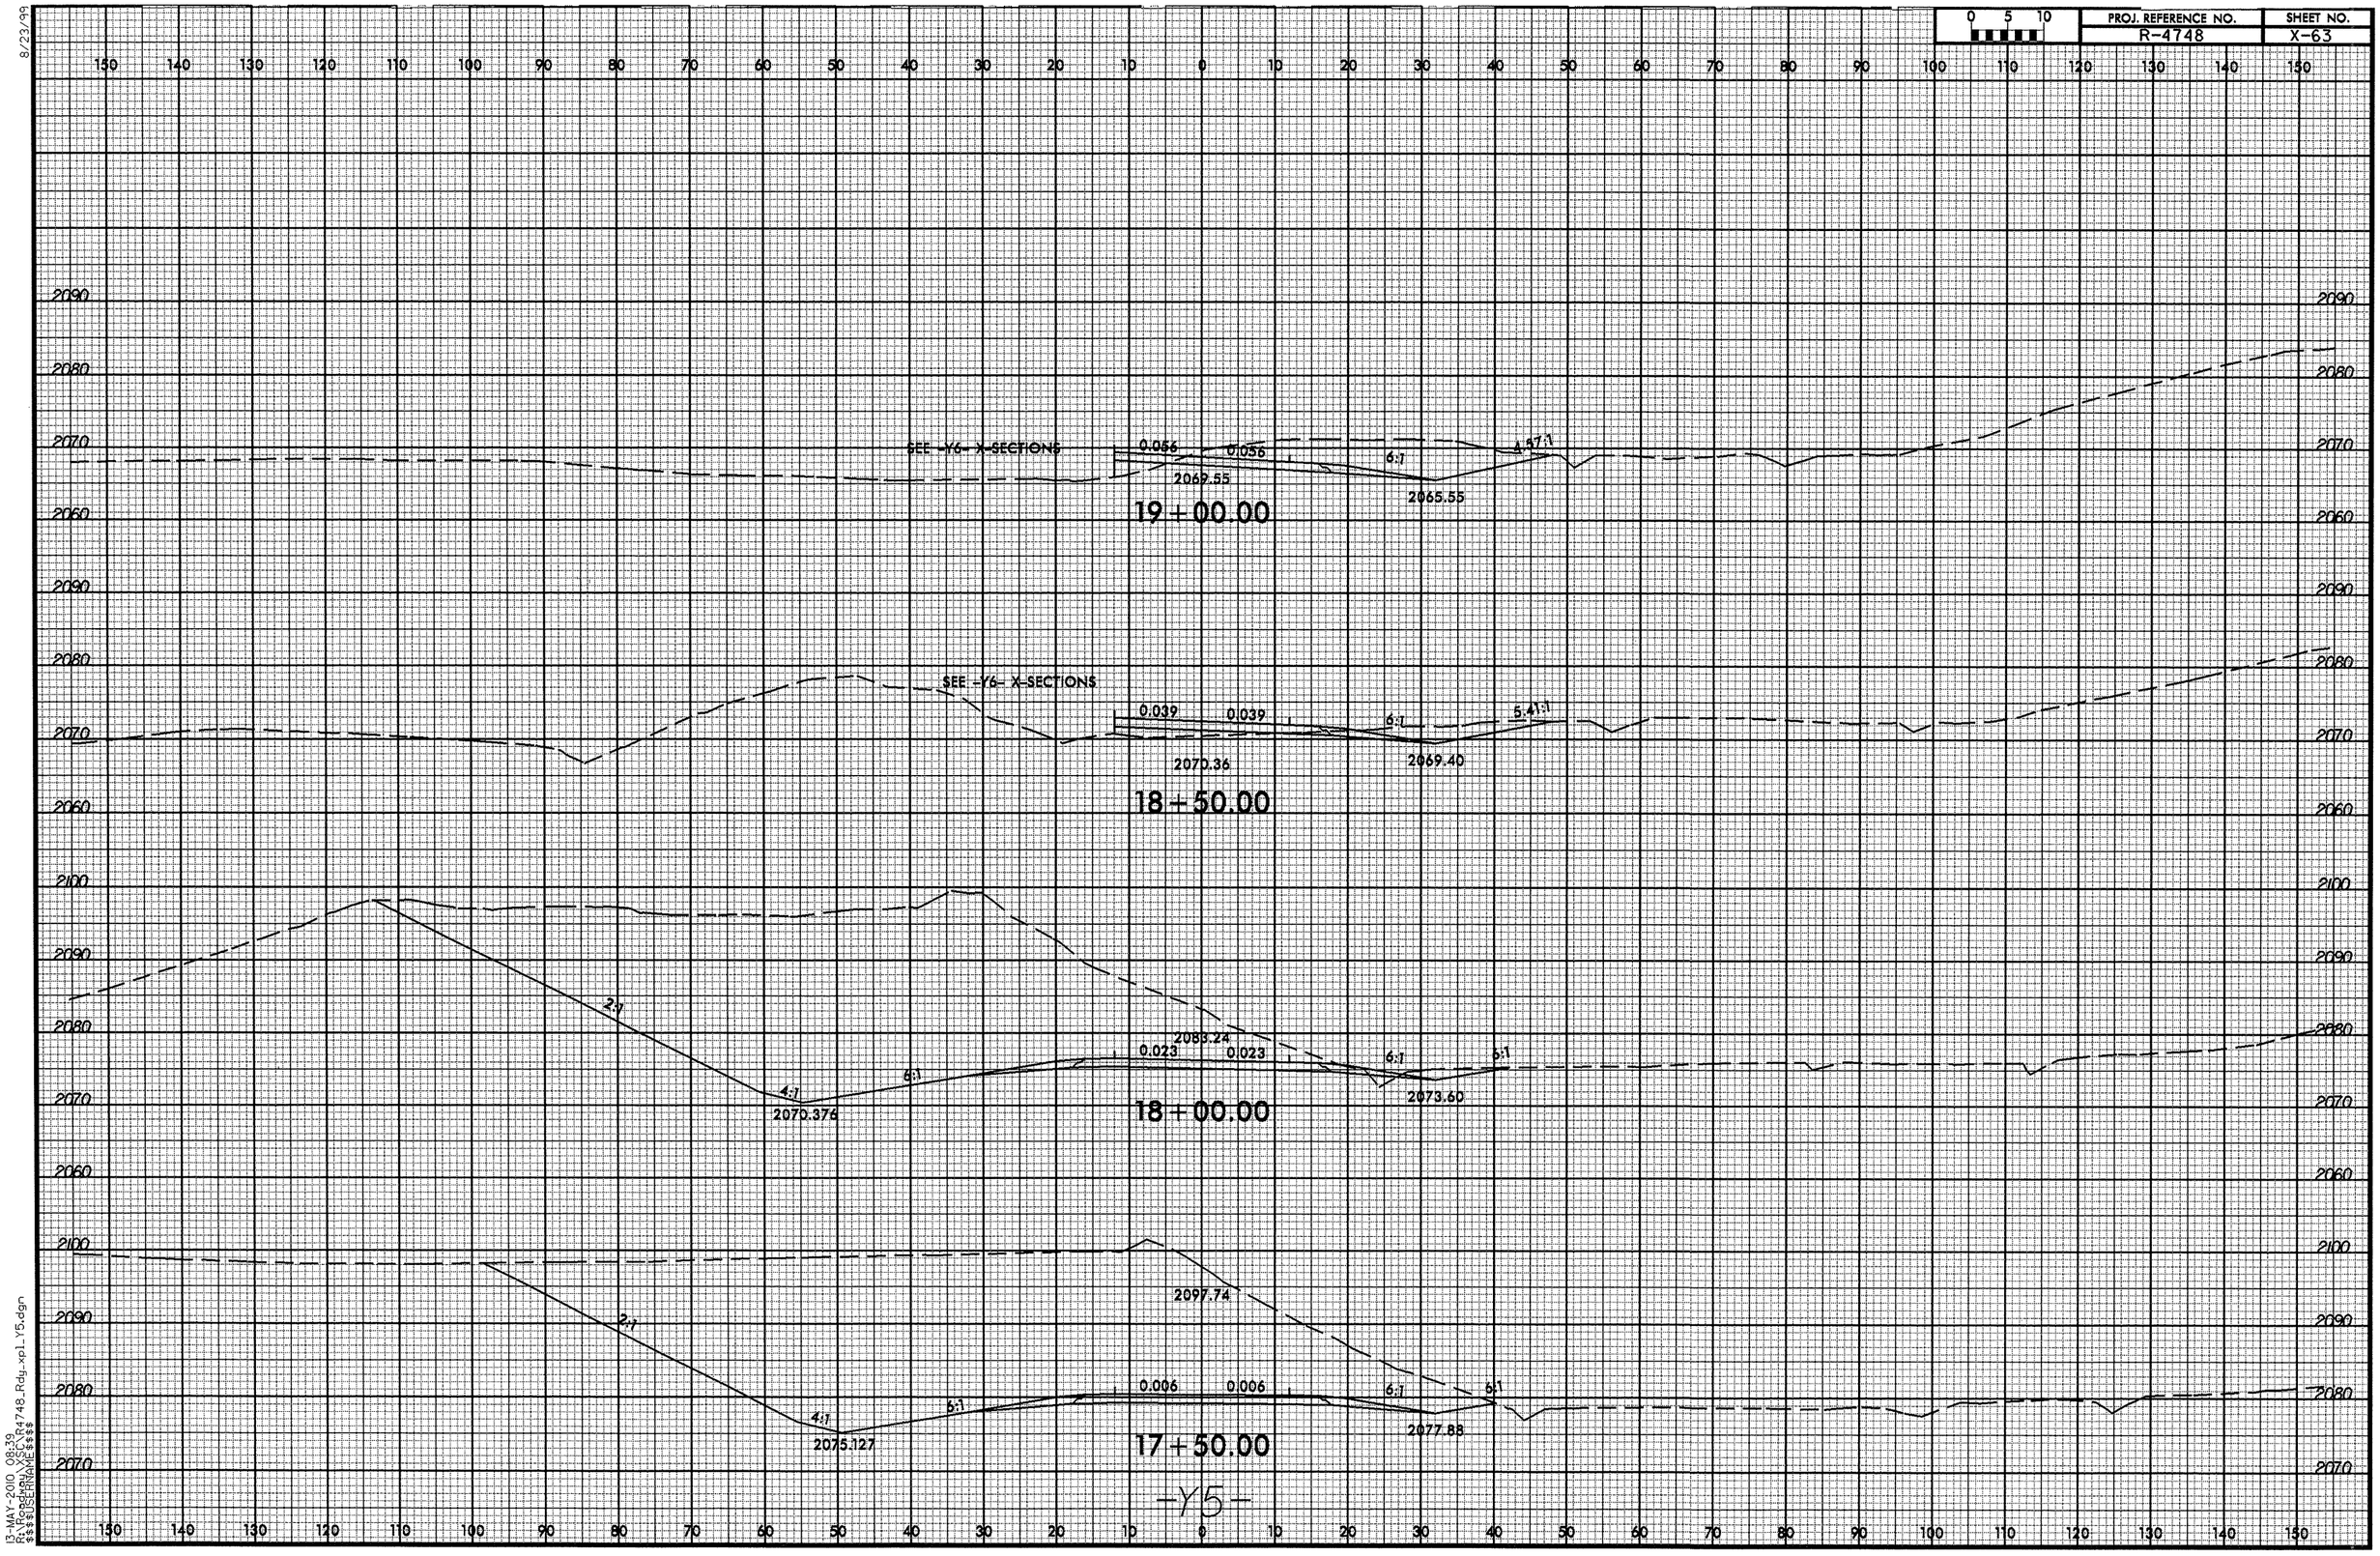

13-MAY-2010 08:39
R:\Proposals\R4748_Rdg_xpl_Y5.dgn
$$$$USERNAME$$$$

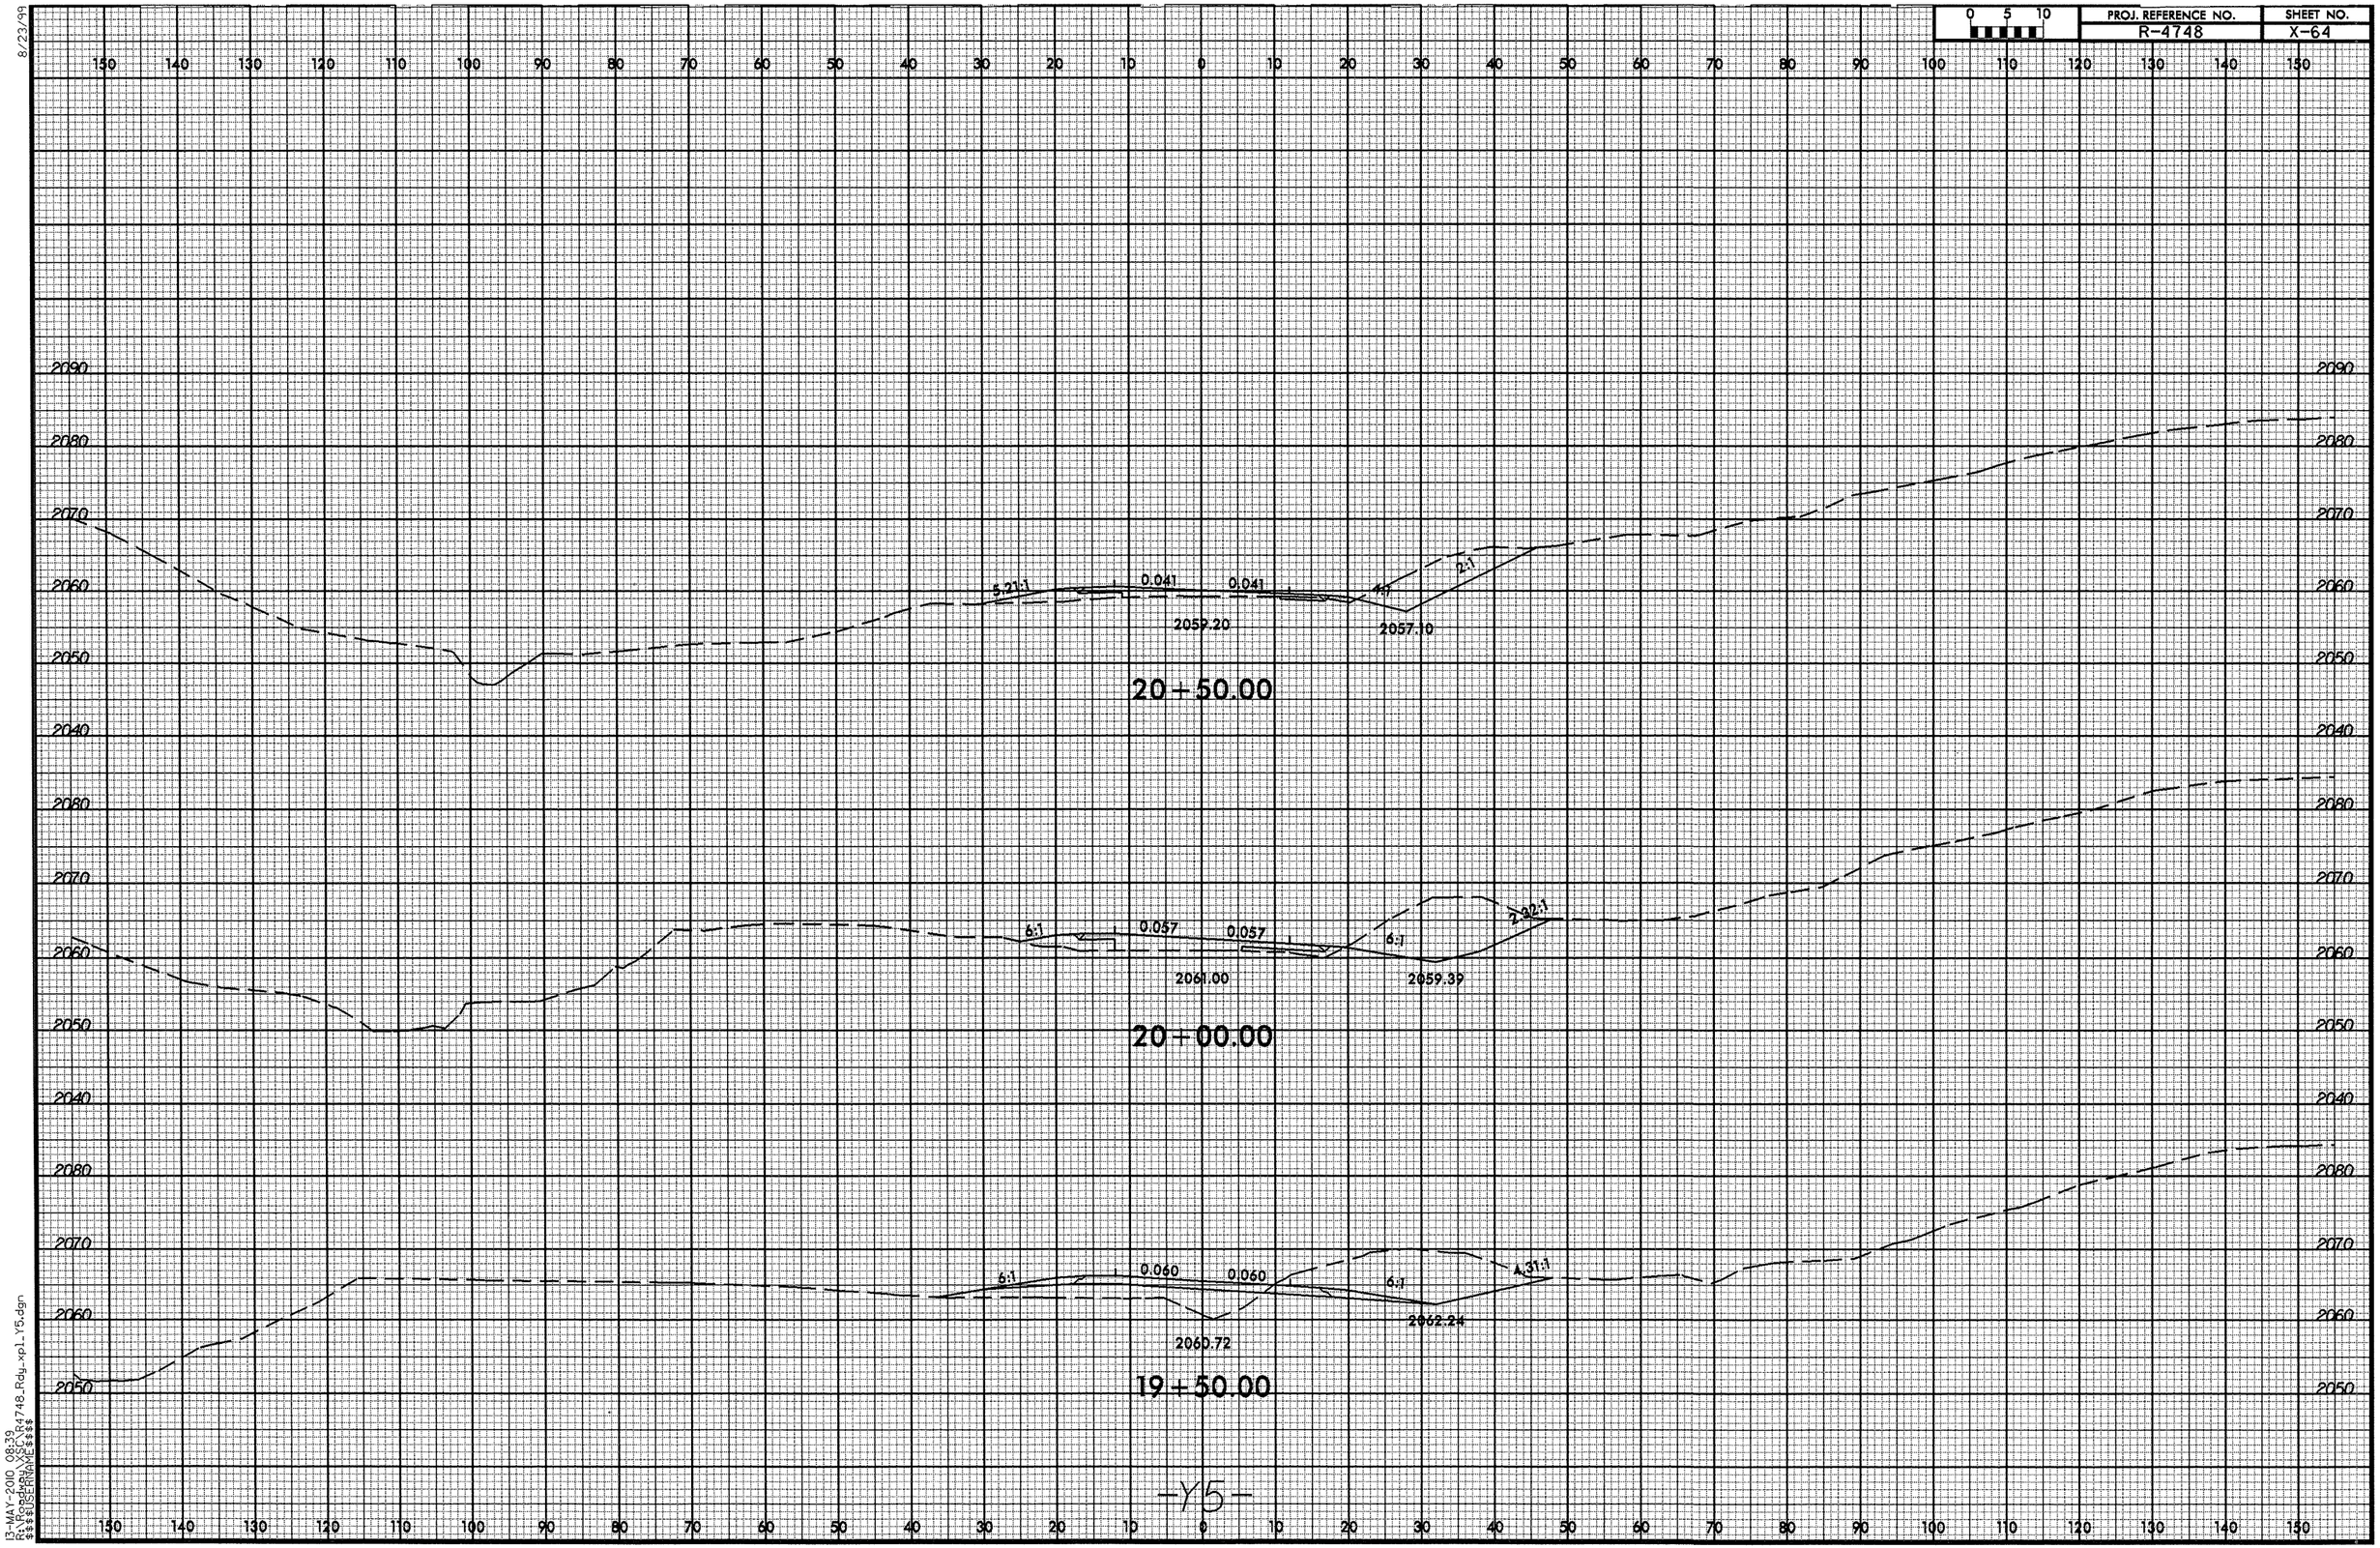

8/23/99

13-MAY-2010 08:39
R:\Roadway\XSC\R4748_Rdy_xpl_Y5.dgn
$$$$USERNAME$$$$

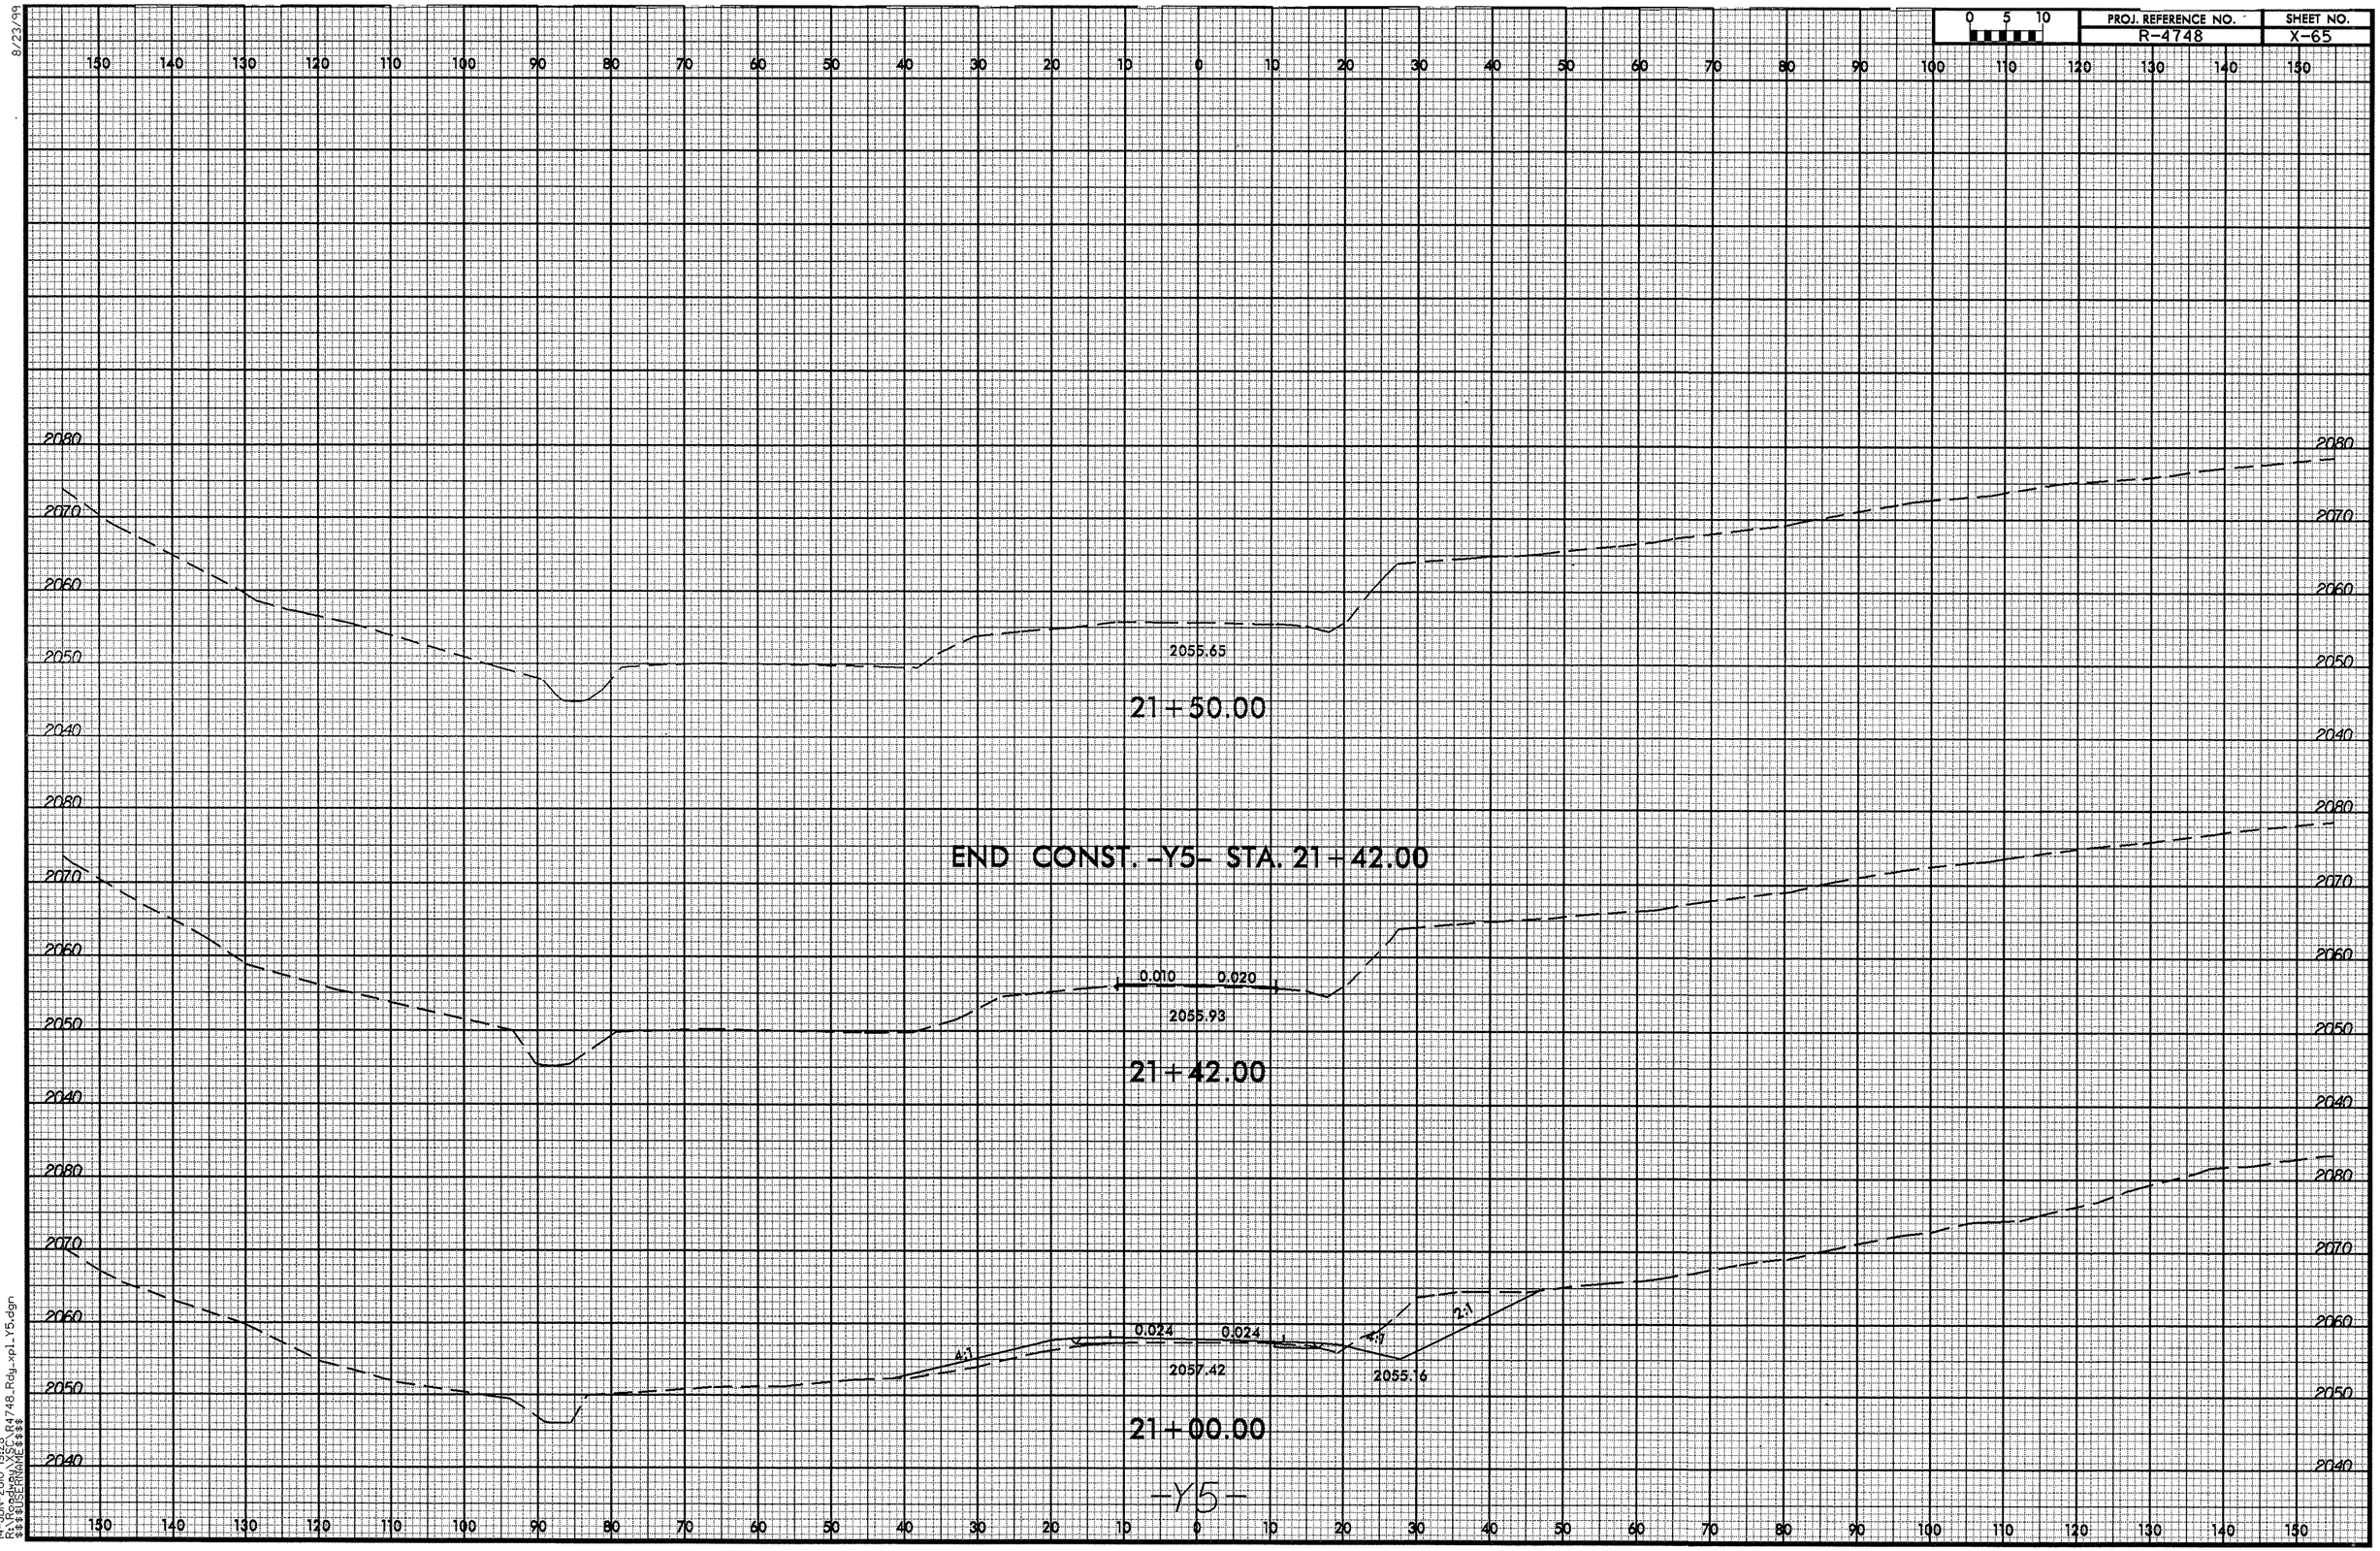

8/23/99

14-JUN-2010 19:28
R:\Roadway\XSC\R4748_Rdy_xpl_Y5.dgn
$$$$USERNAME$$$$

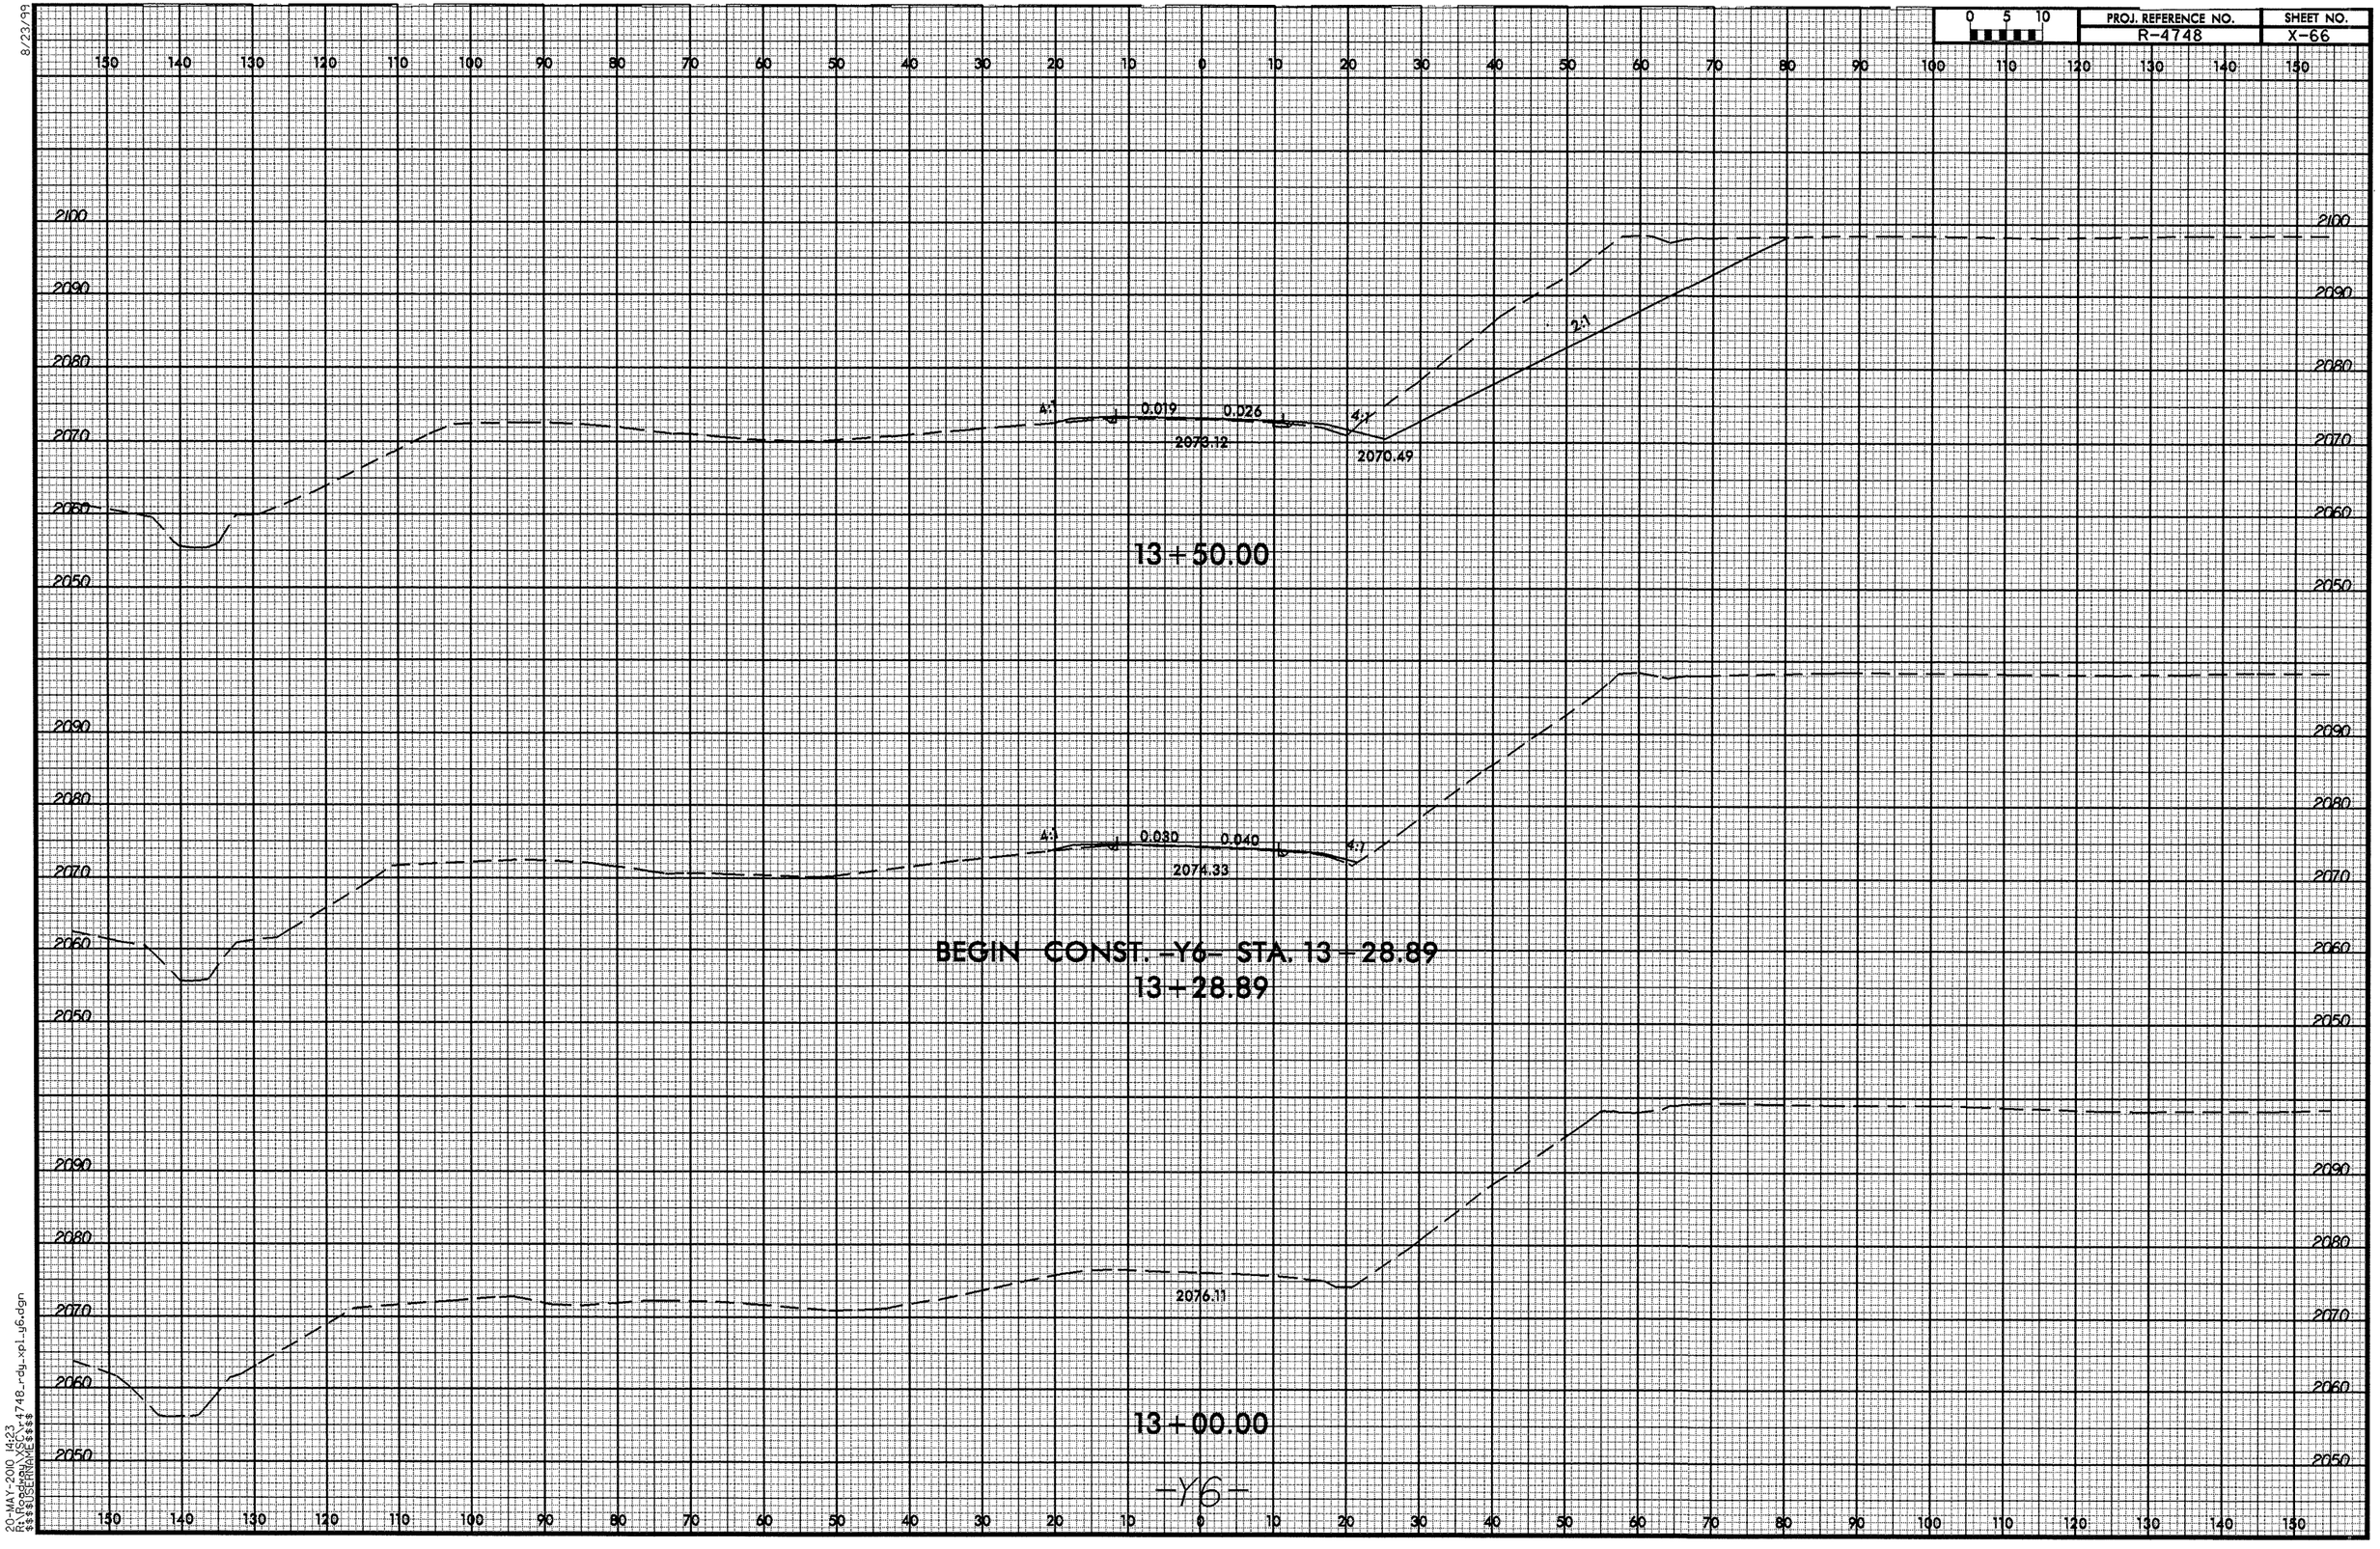

20-MAY-2010 14:23
R:\Roadway\R4748_rdy_xpl_y6.dgn
$$$$USERNAME$$$$

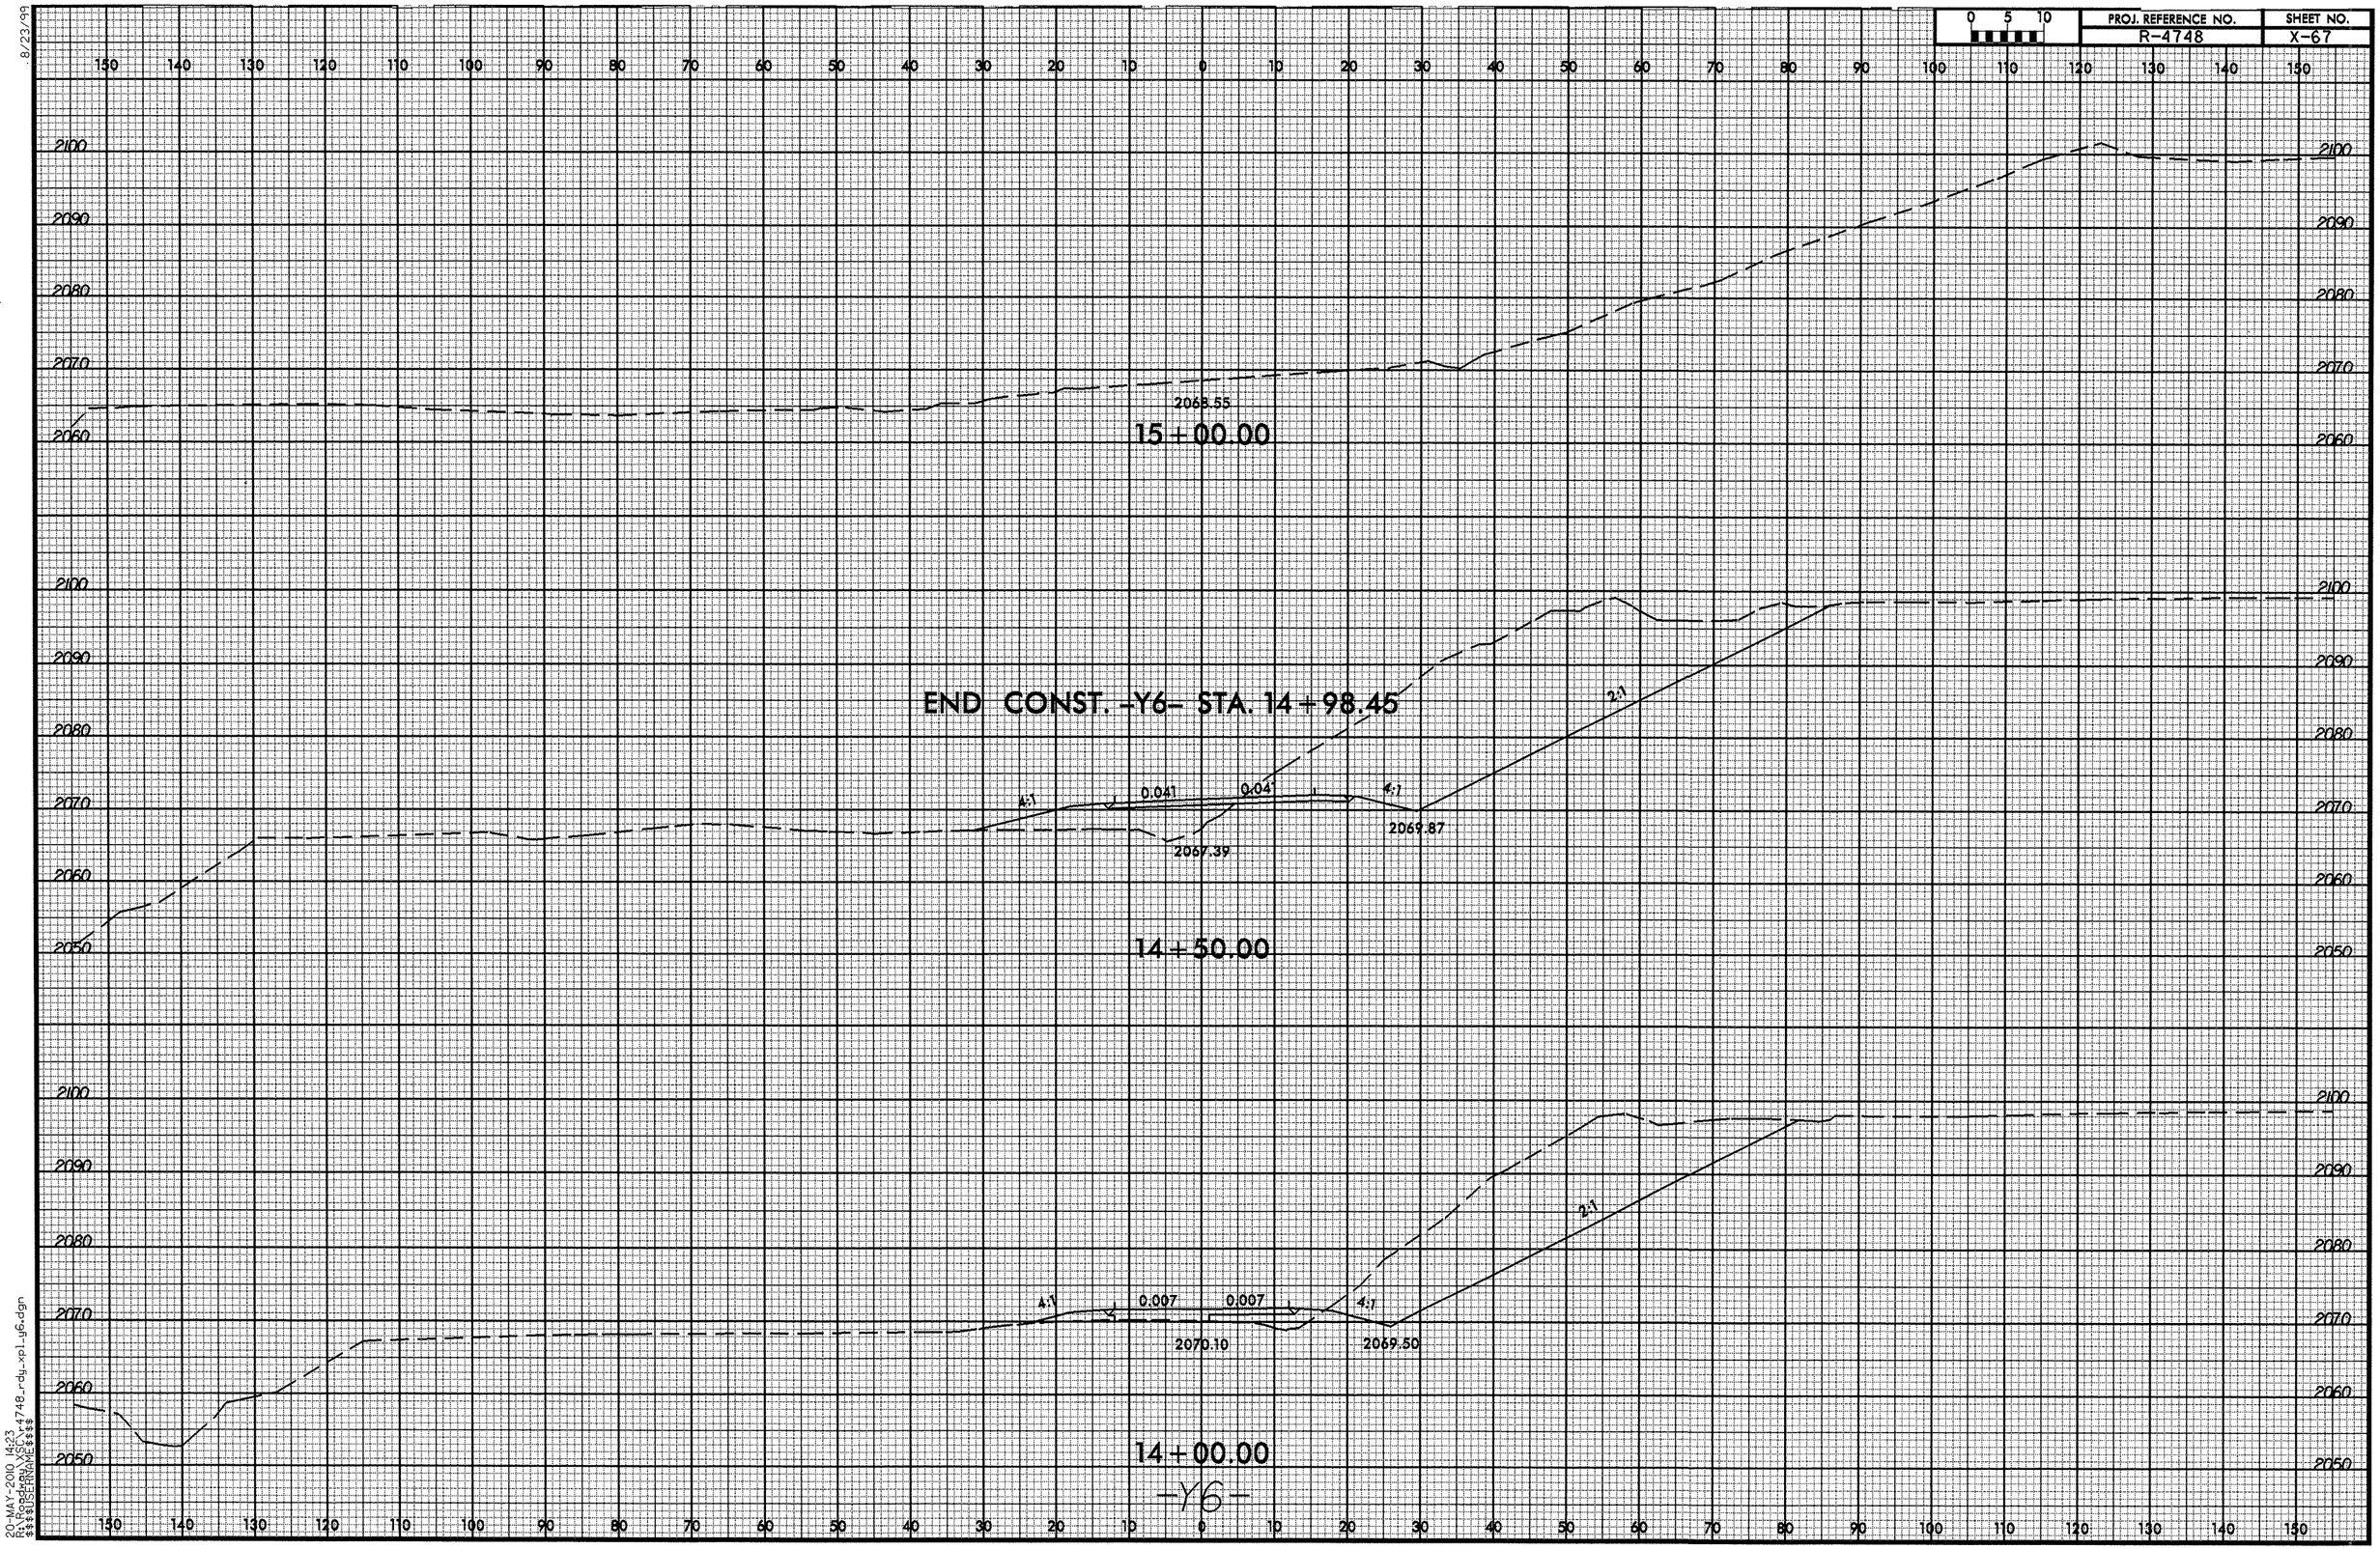

8/23/99
20-MAY-2010 14:23
R:\Roadway\Proj\r4748_rdy_xpl_y6.dgn
$$$$USERNAME$$$$

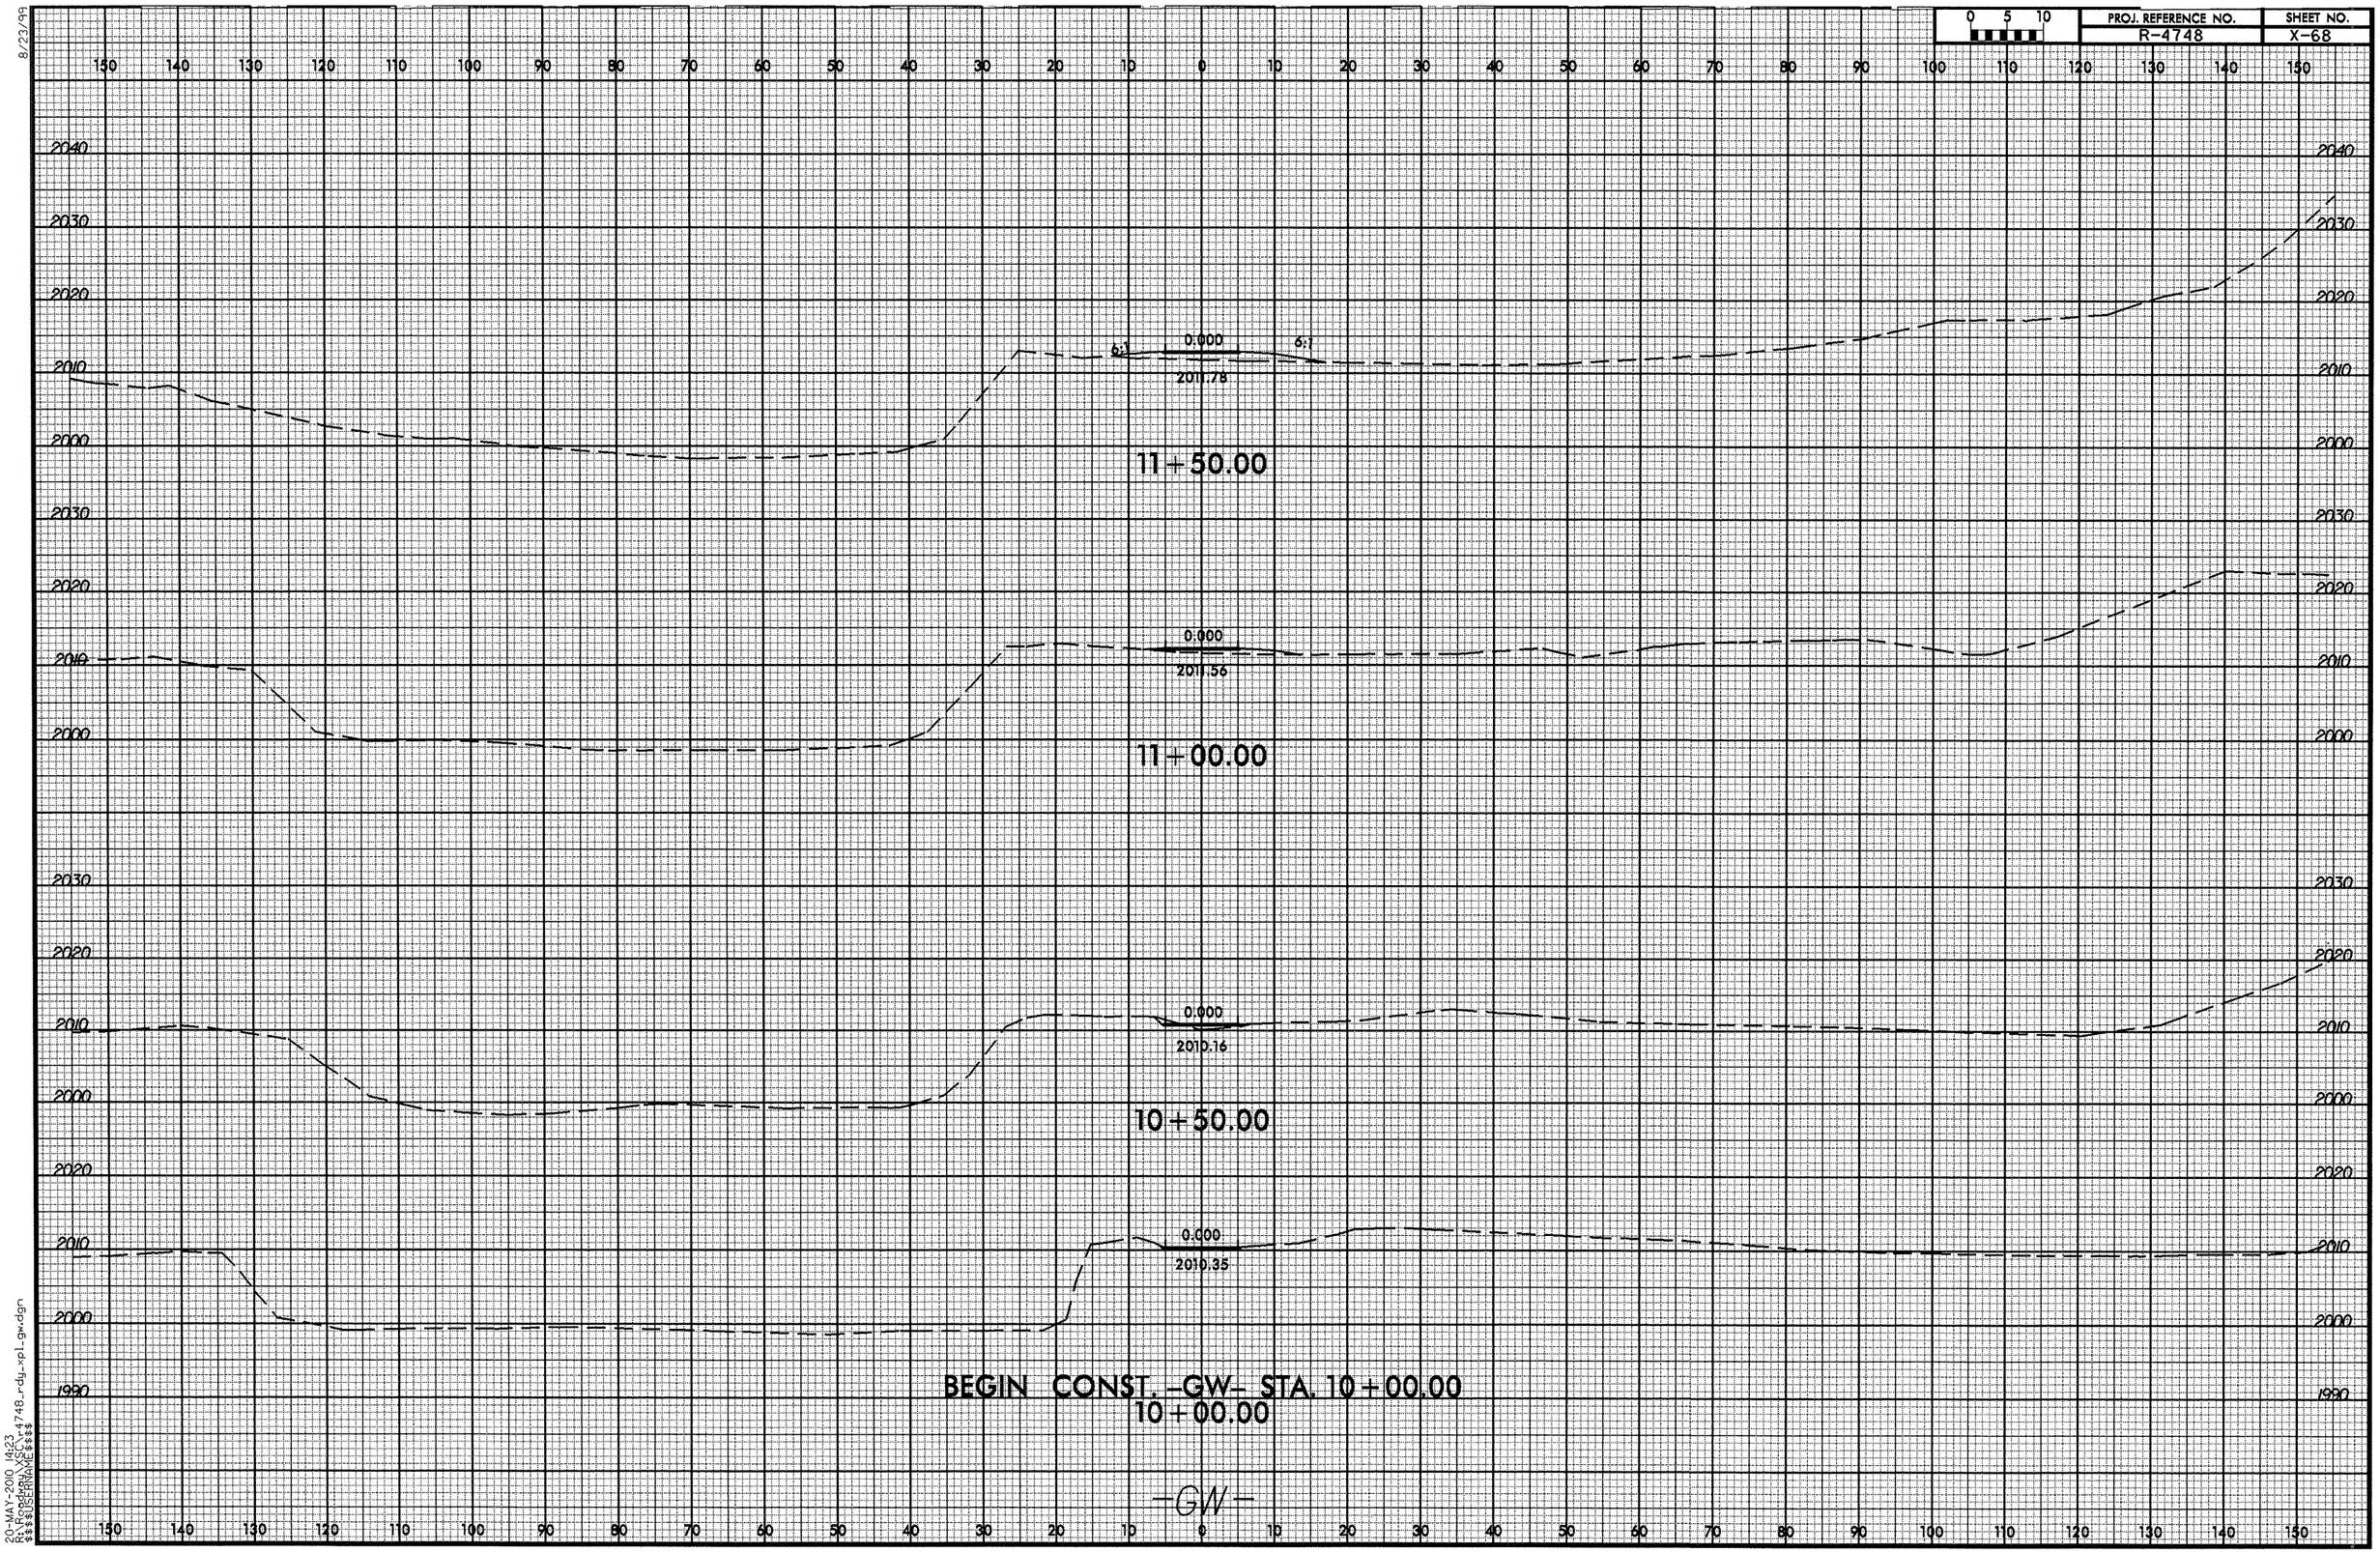

8/23/99

20-MAY-2010 14:23
R:\Roadway\XSC\r4748_rdy_xpl_gw.dgn
$$$$USERNAME$$$$

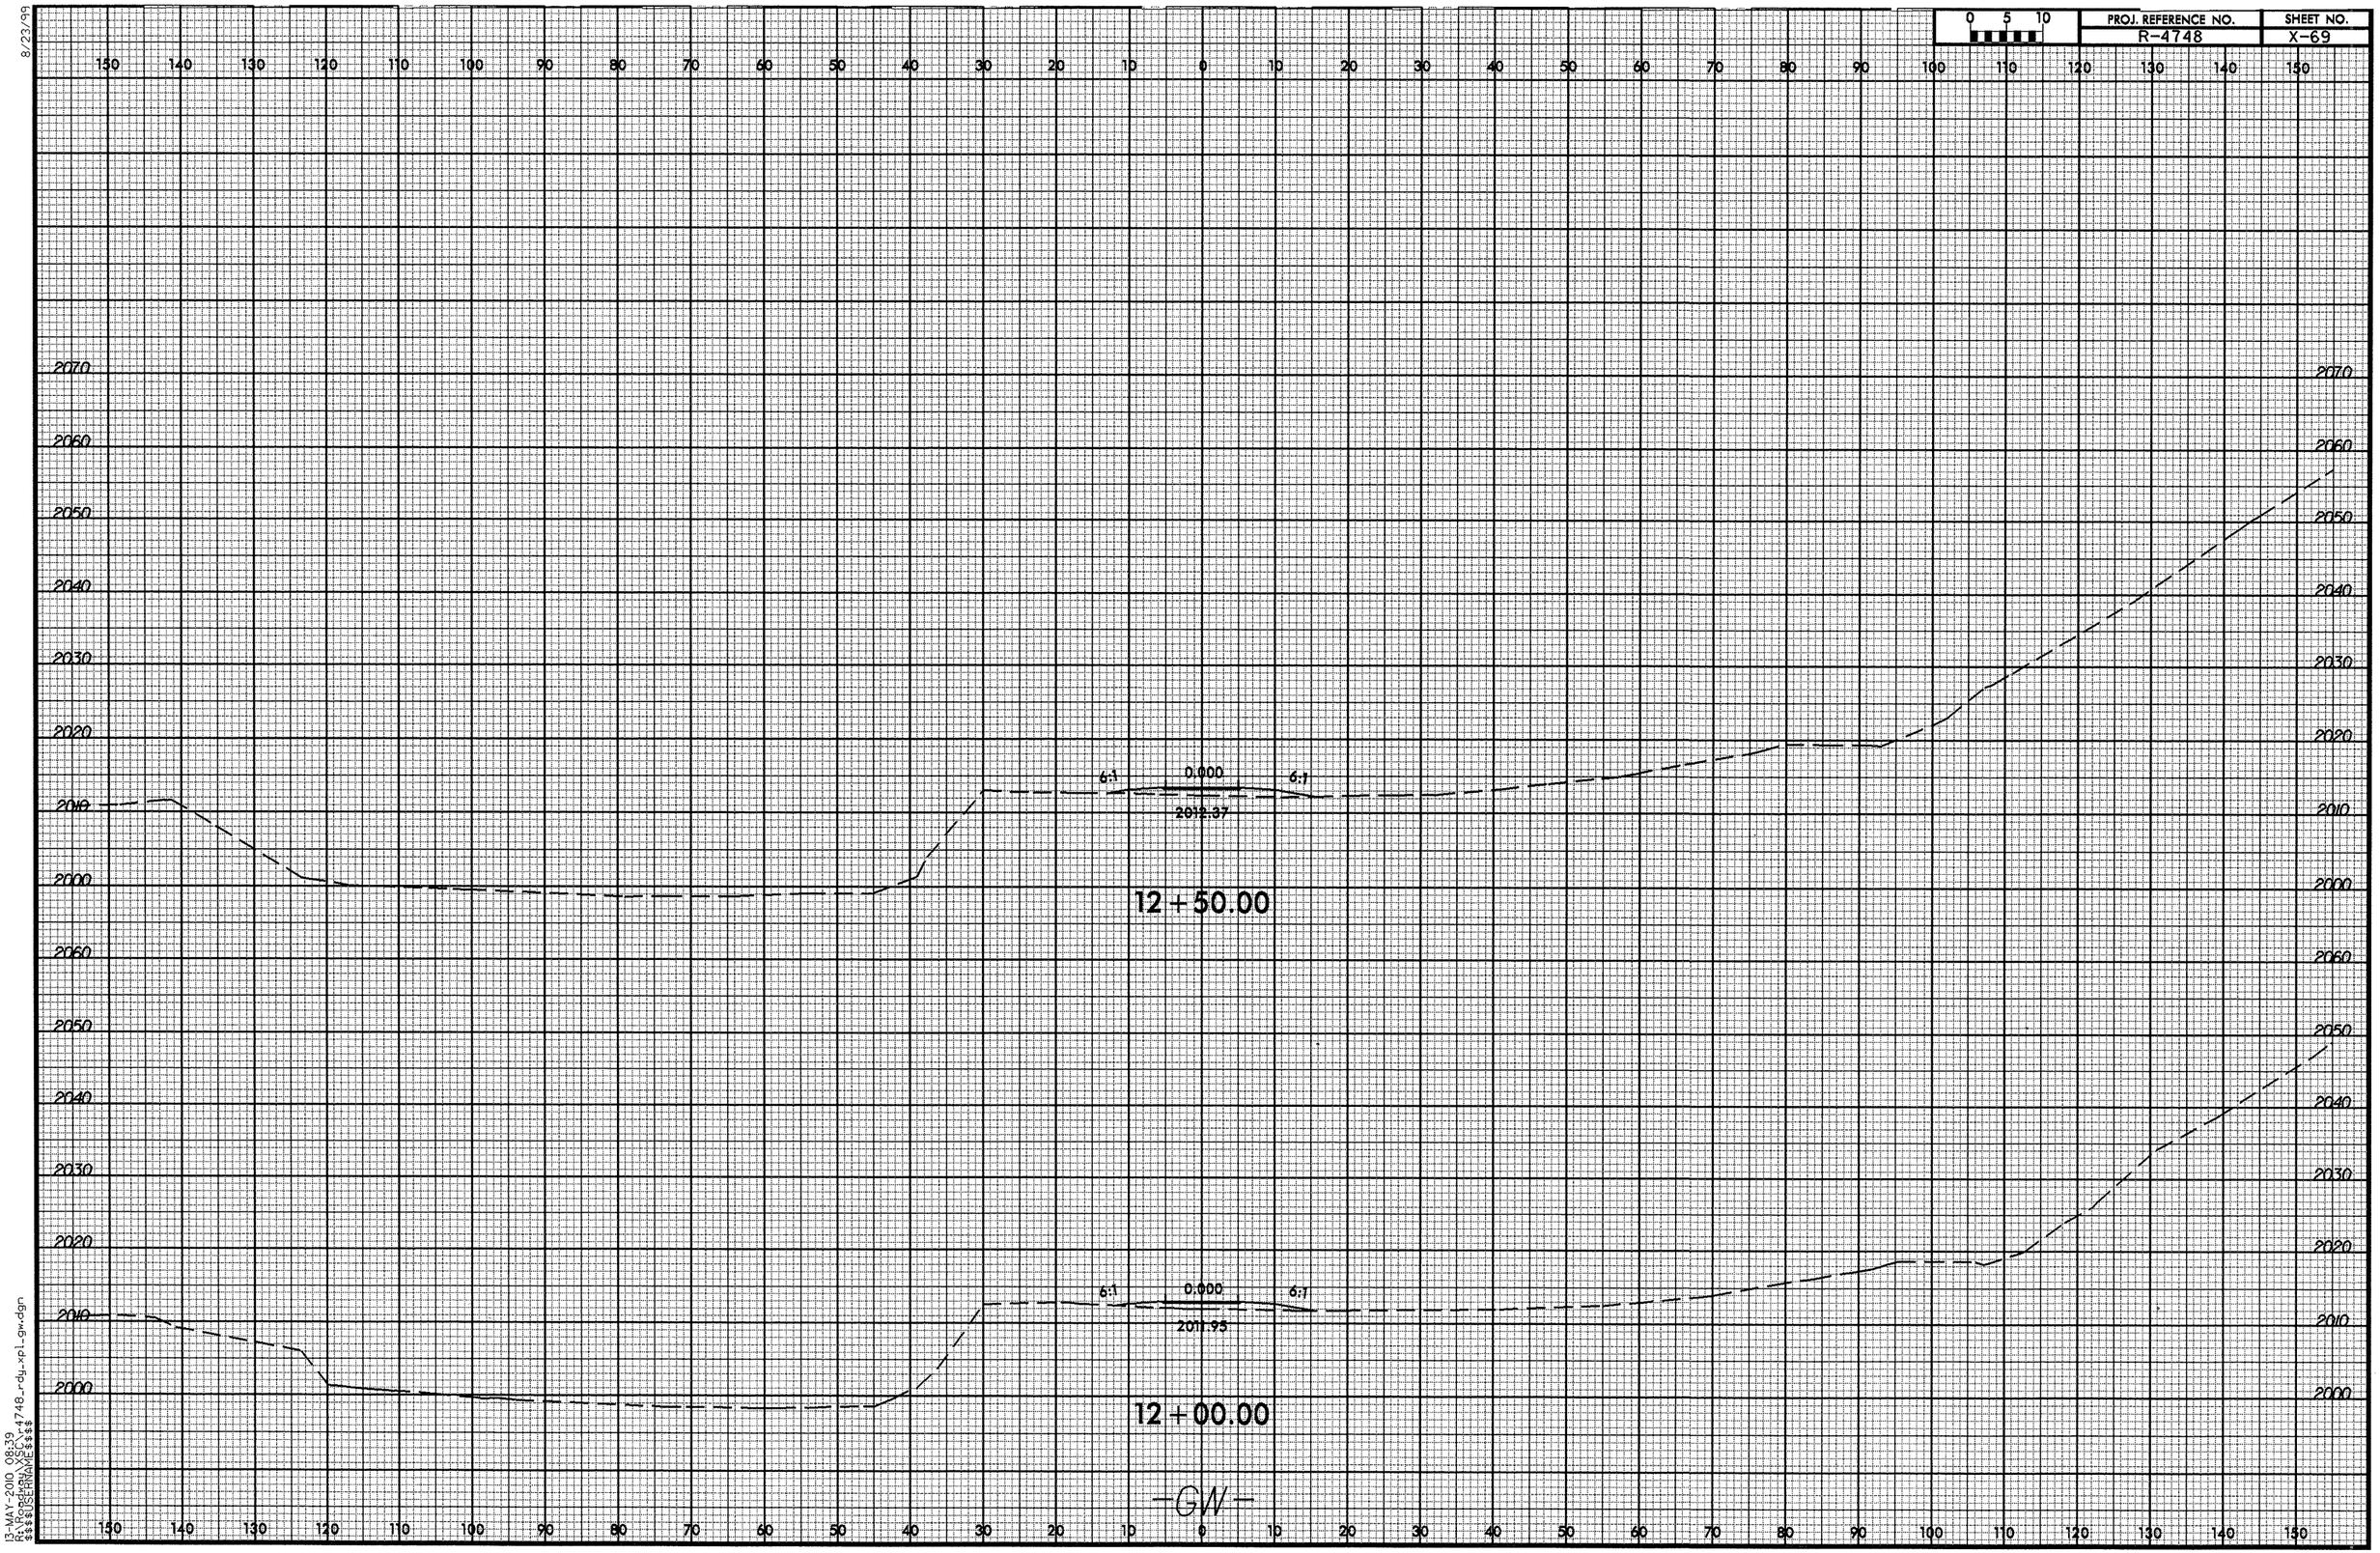

8/23/99

13-MAY-2010 08:39
R:\4748_rdy_xpl_gw.dgn
$$$$USERNAME$$$$

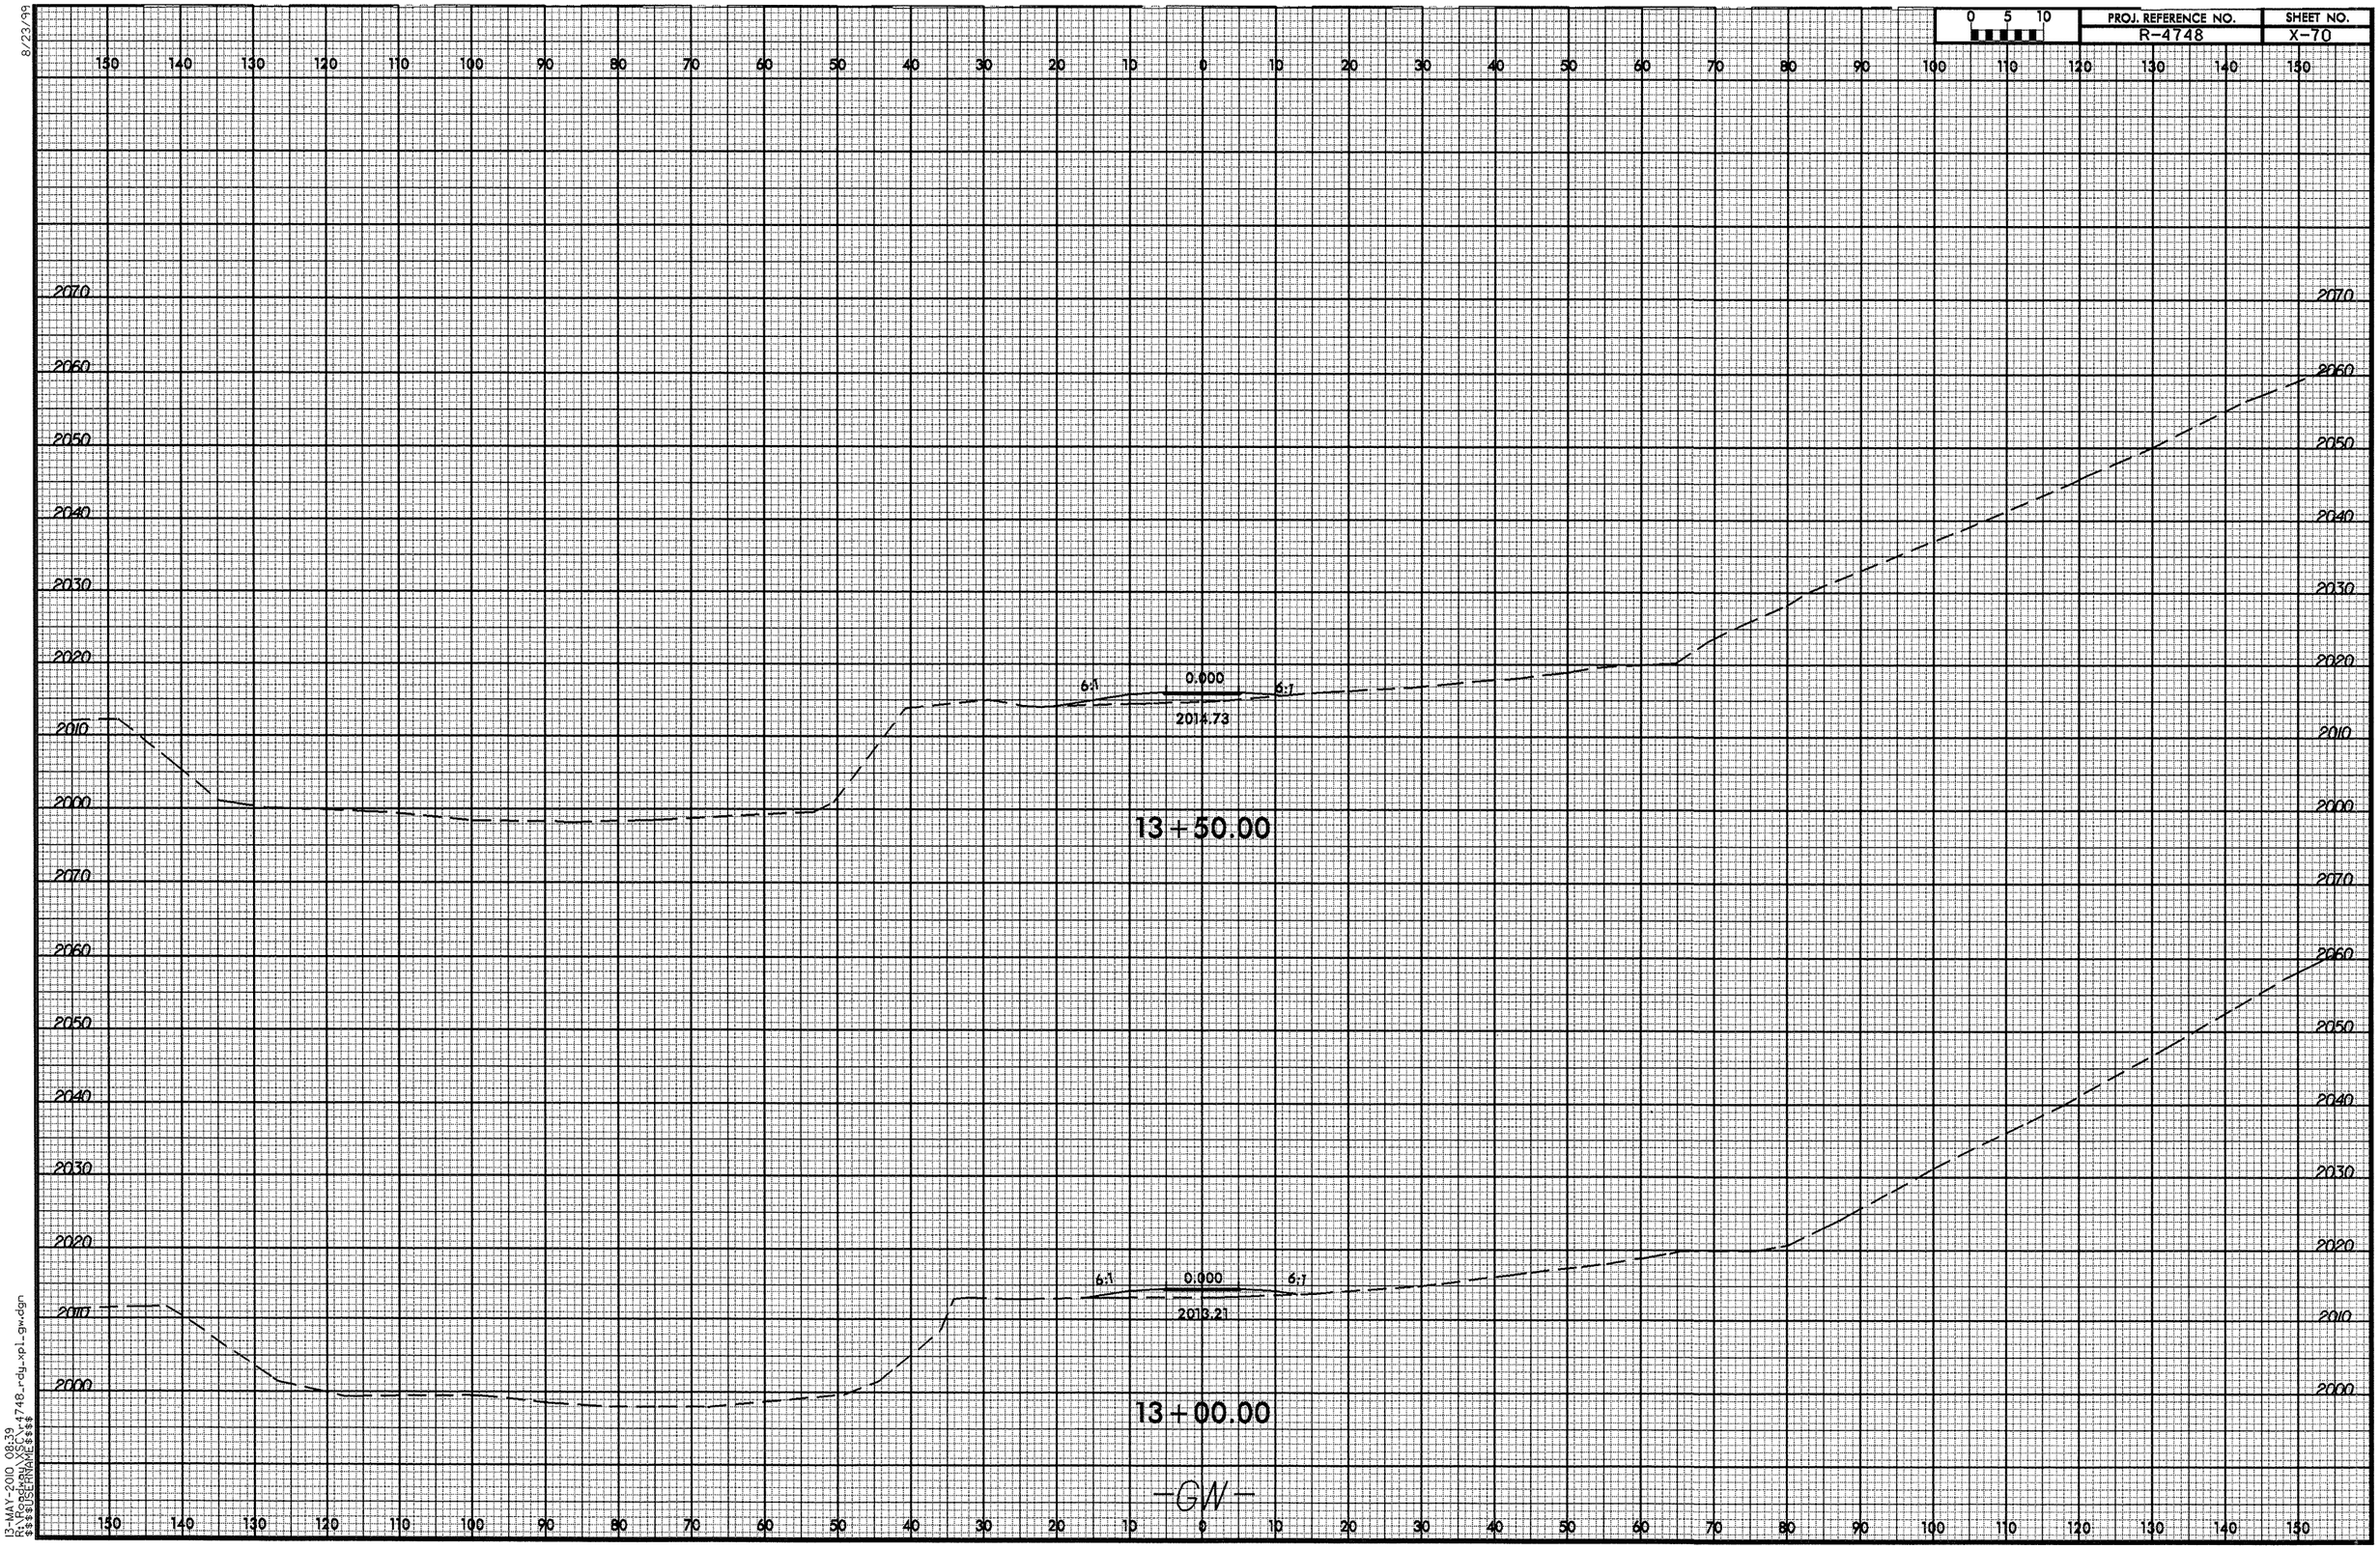

8/23/99

13-MAY-2010 08:39
R:\Roadway\XSC\r4748_rdy_xpl_gw.dgn
$$$$USERNAME$$$$

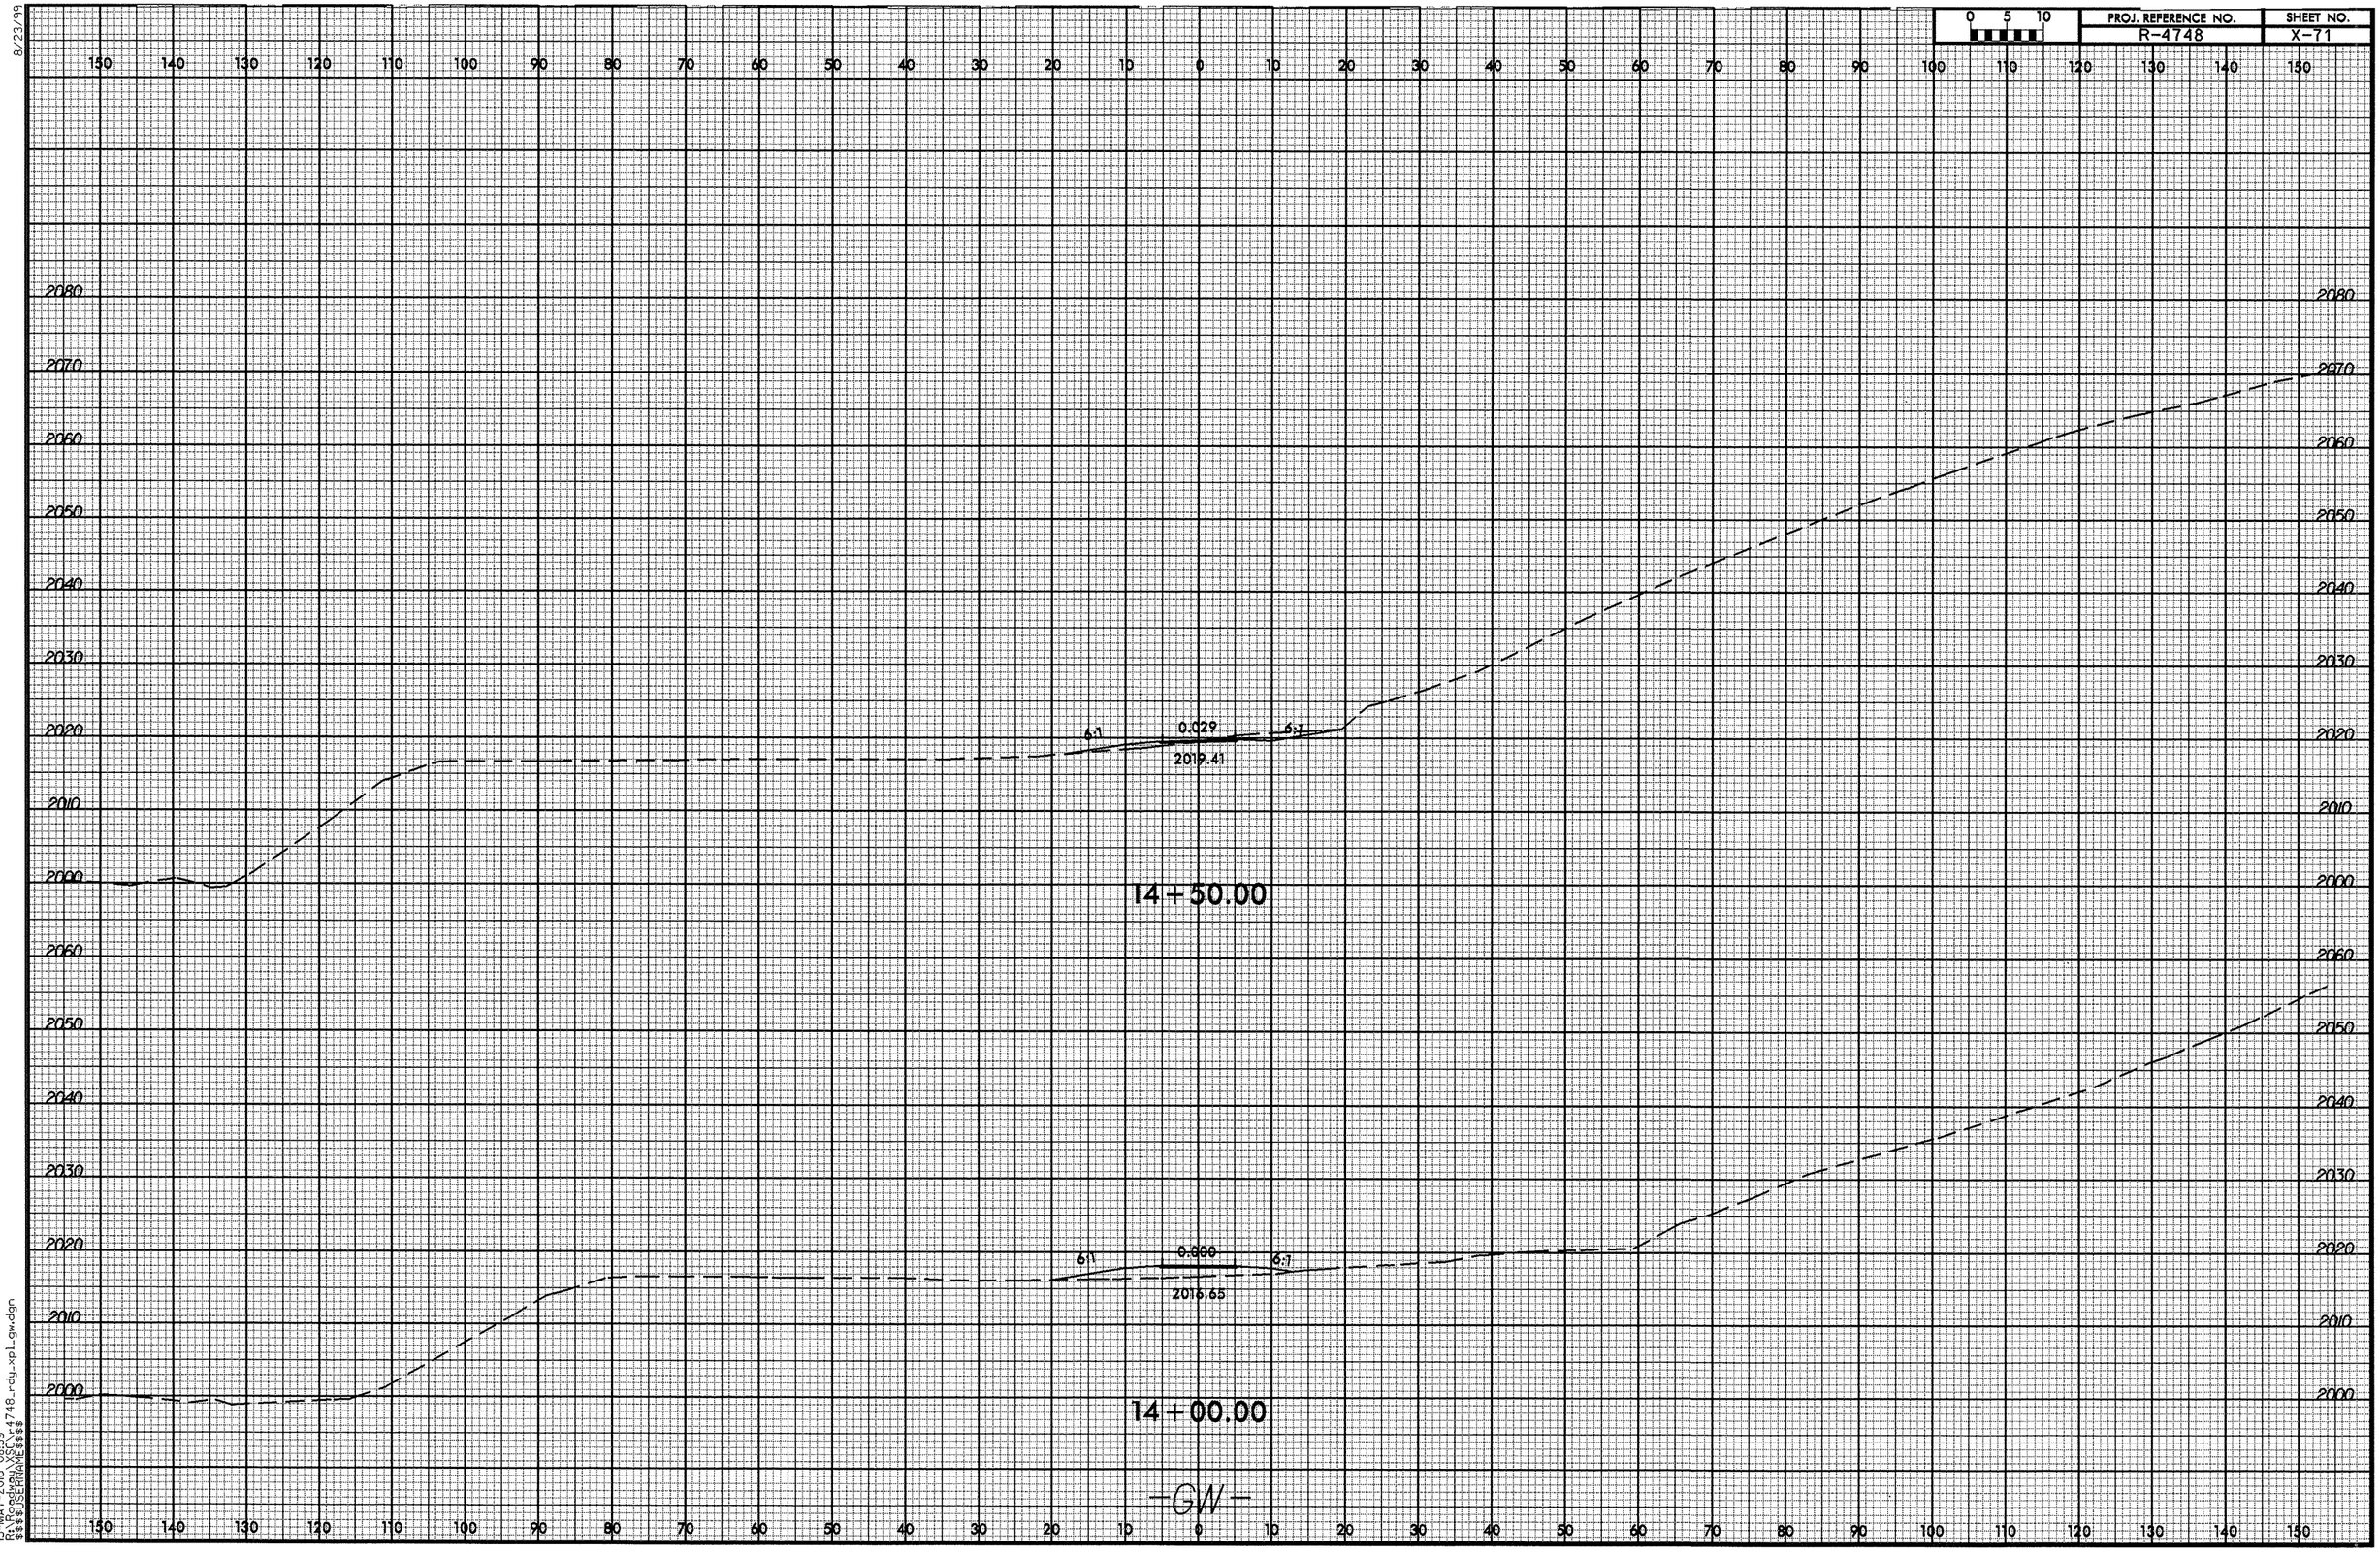

8/23/99
13-MAY-2010 08:39
R:\Roadway\SCS\r4748_rdy_xpl_gw.dgn
$$$$USERNAME$$$$

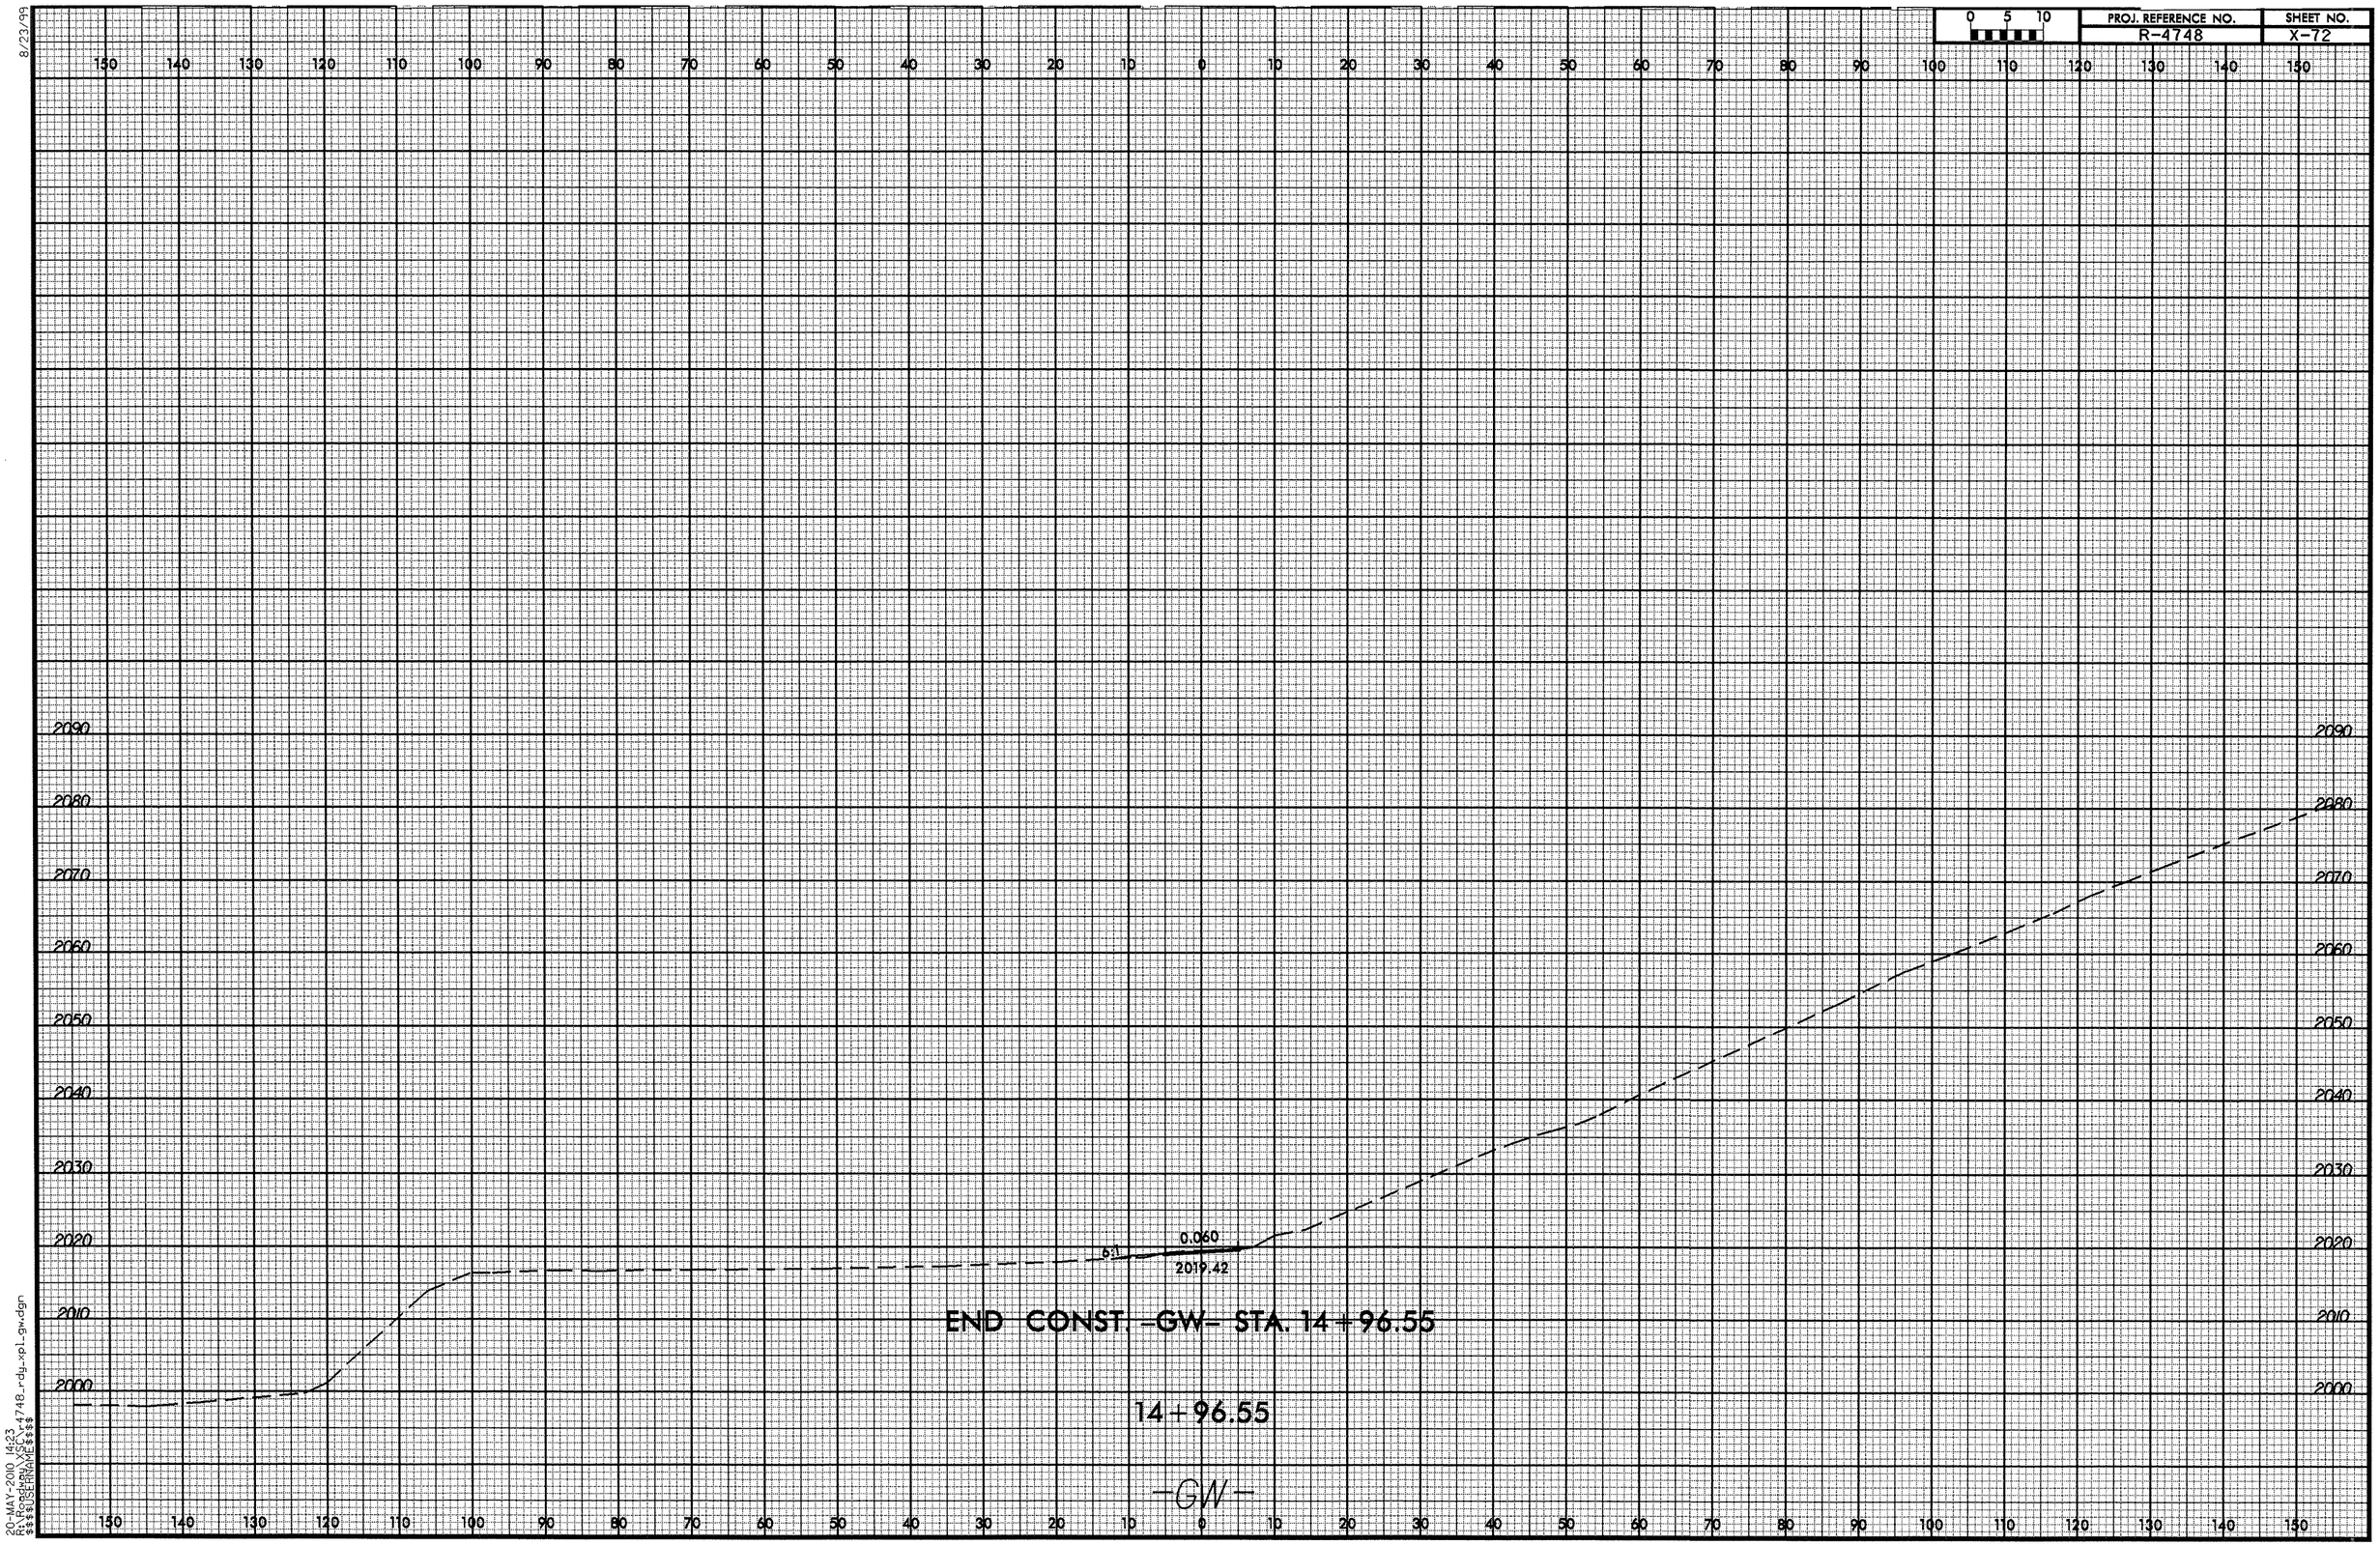

8/23/99

20-MAY-2010 14:23
R:\Roadway\XSC\r4748_rdy_xpl_gw.dgn
$$$$USERNAME$$$$

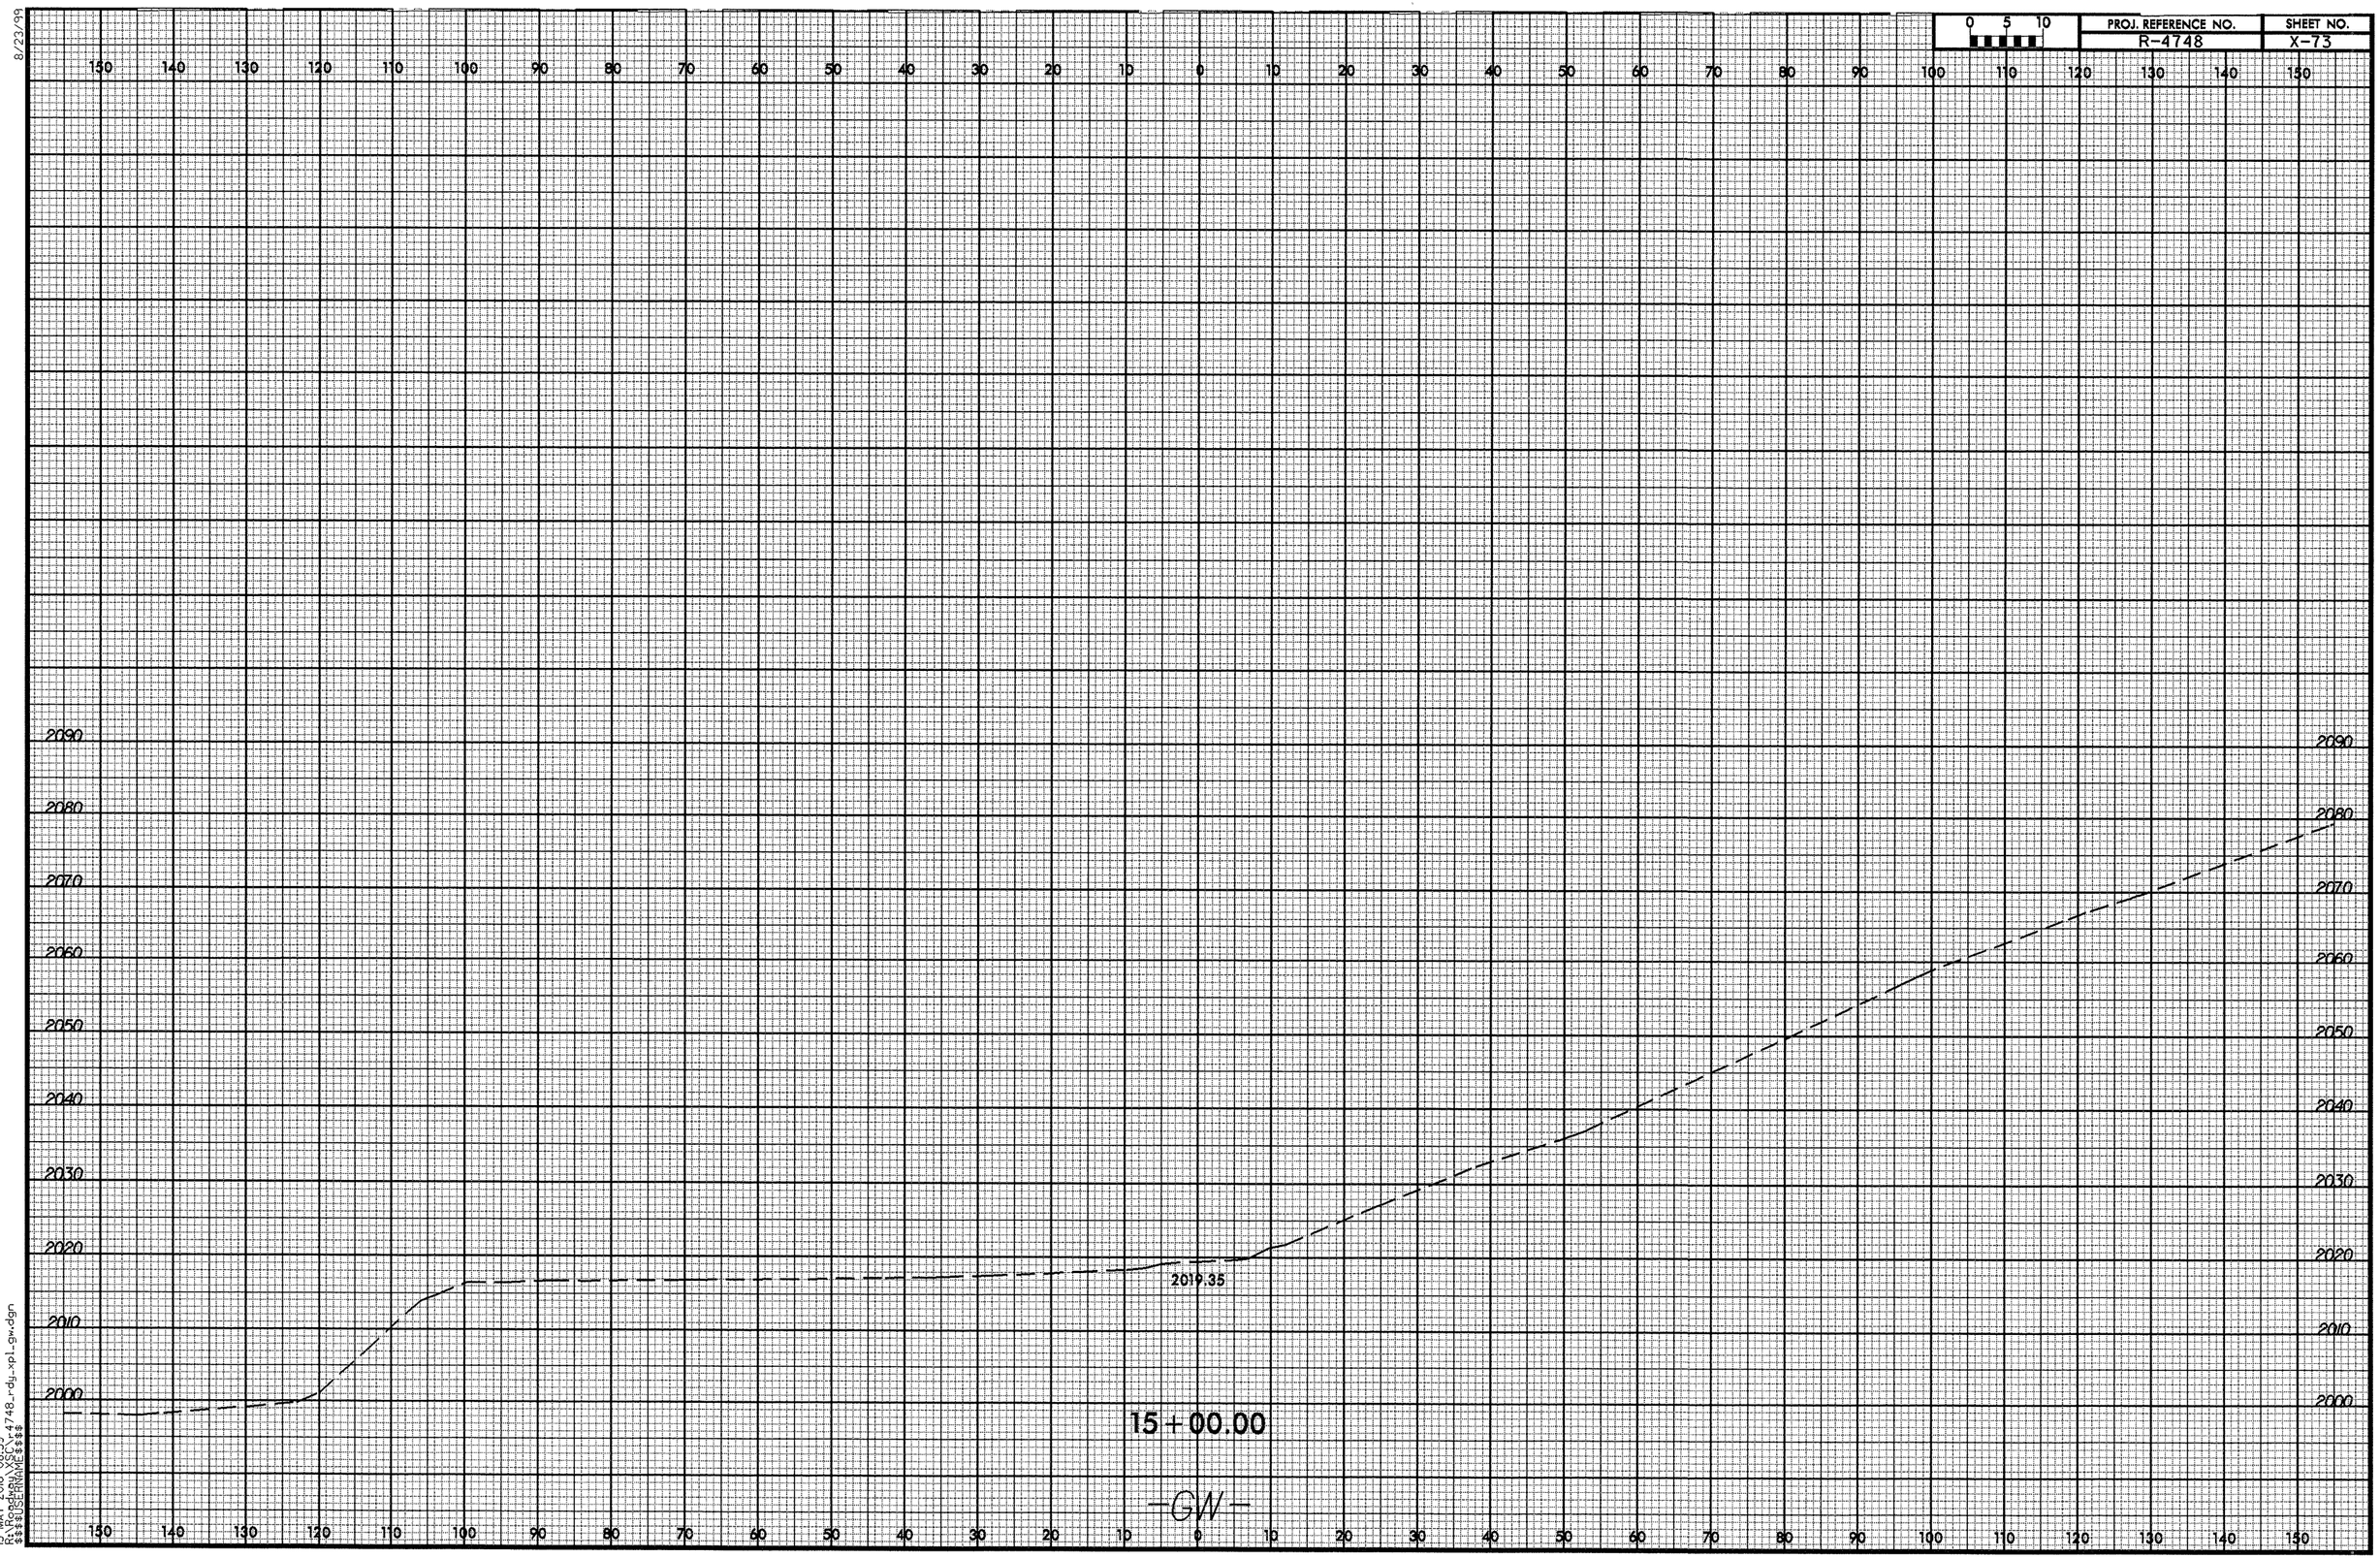

8/23/99
13-MAY-2010 08:39
R:\Roadway\Proj\4748_rdg_xpl_gw.dgn
$$$$USERNAME$$$$

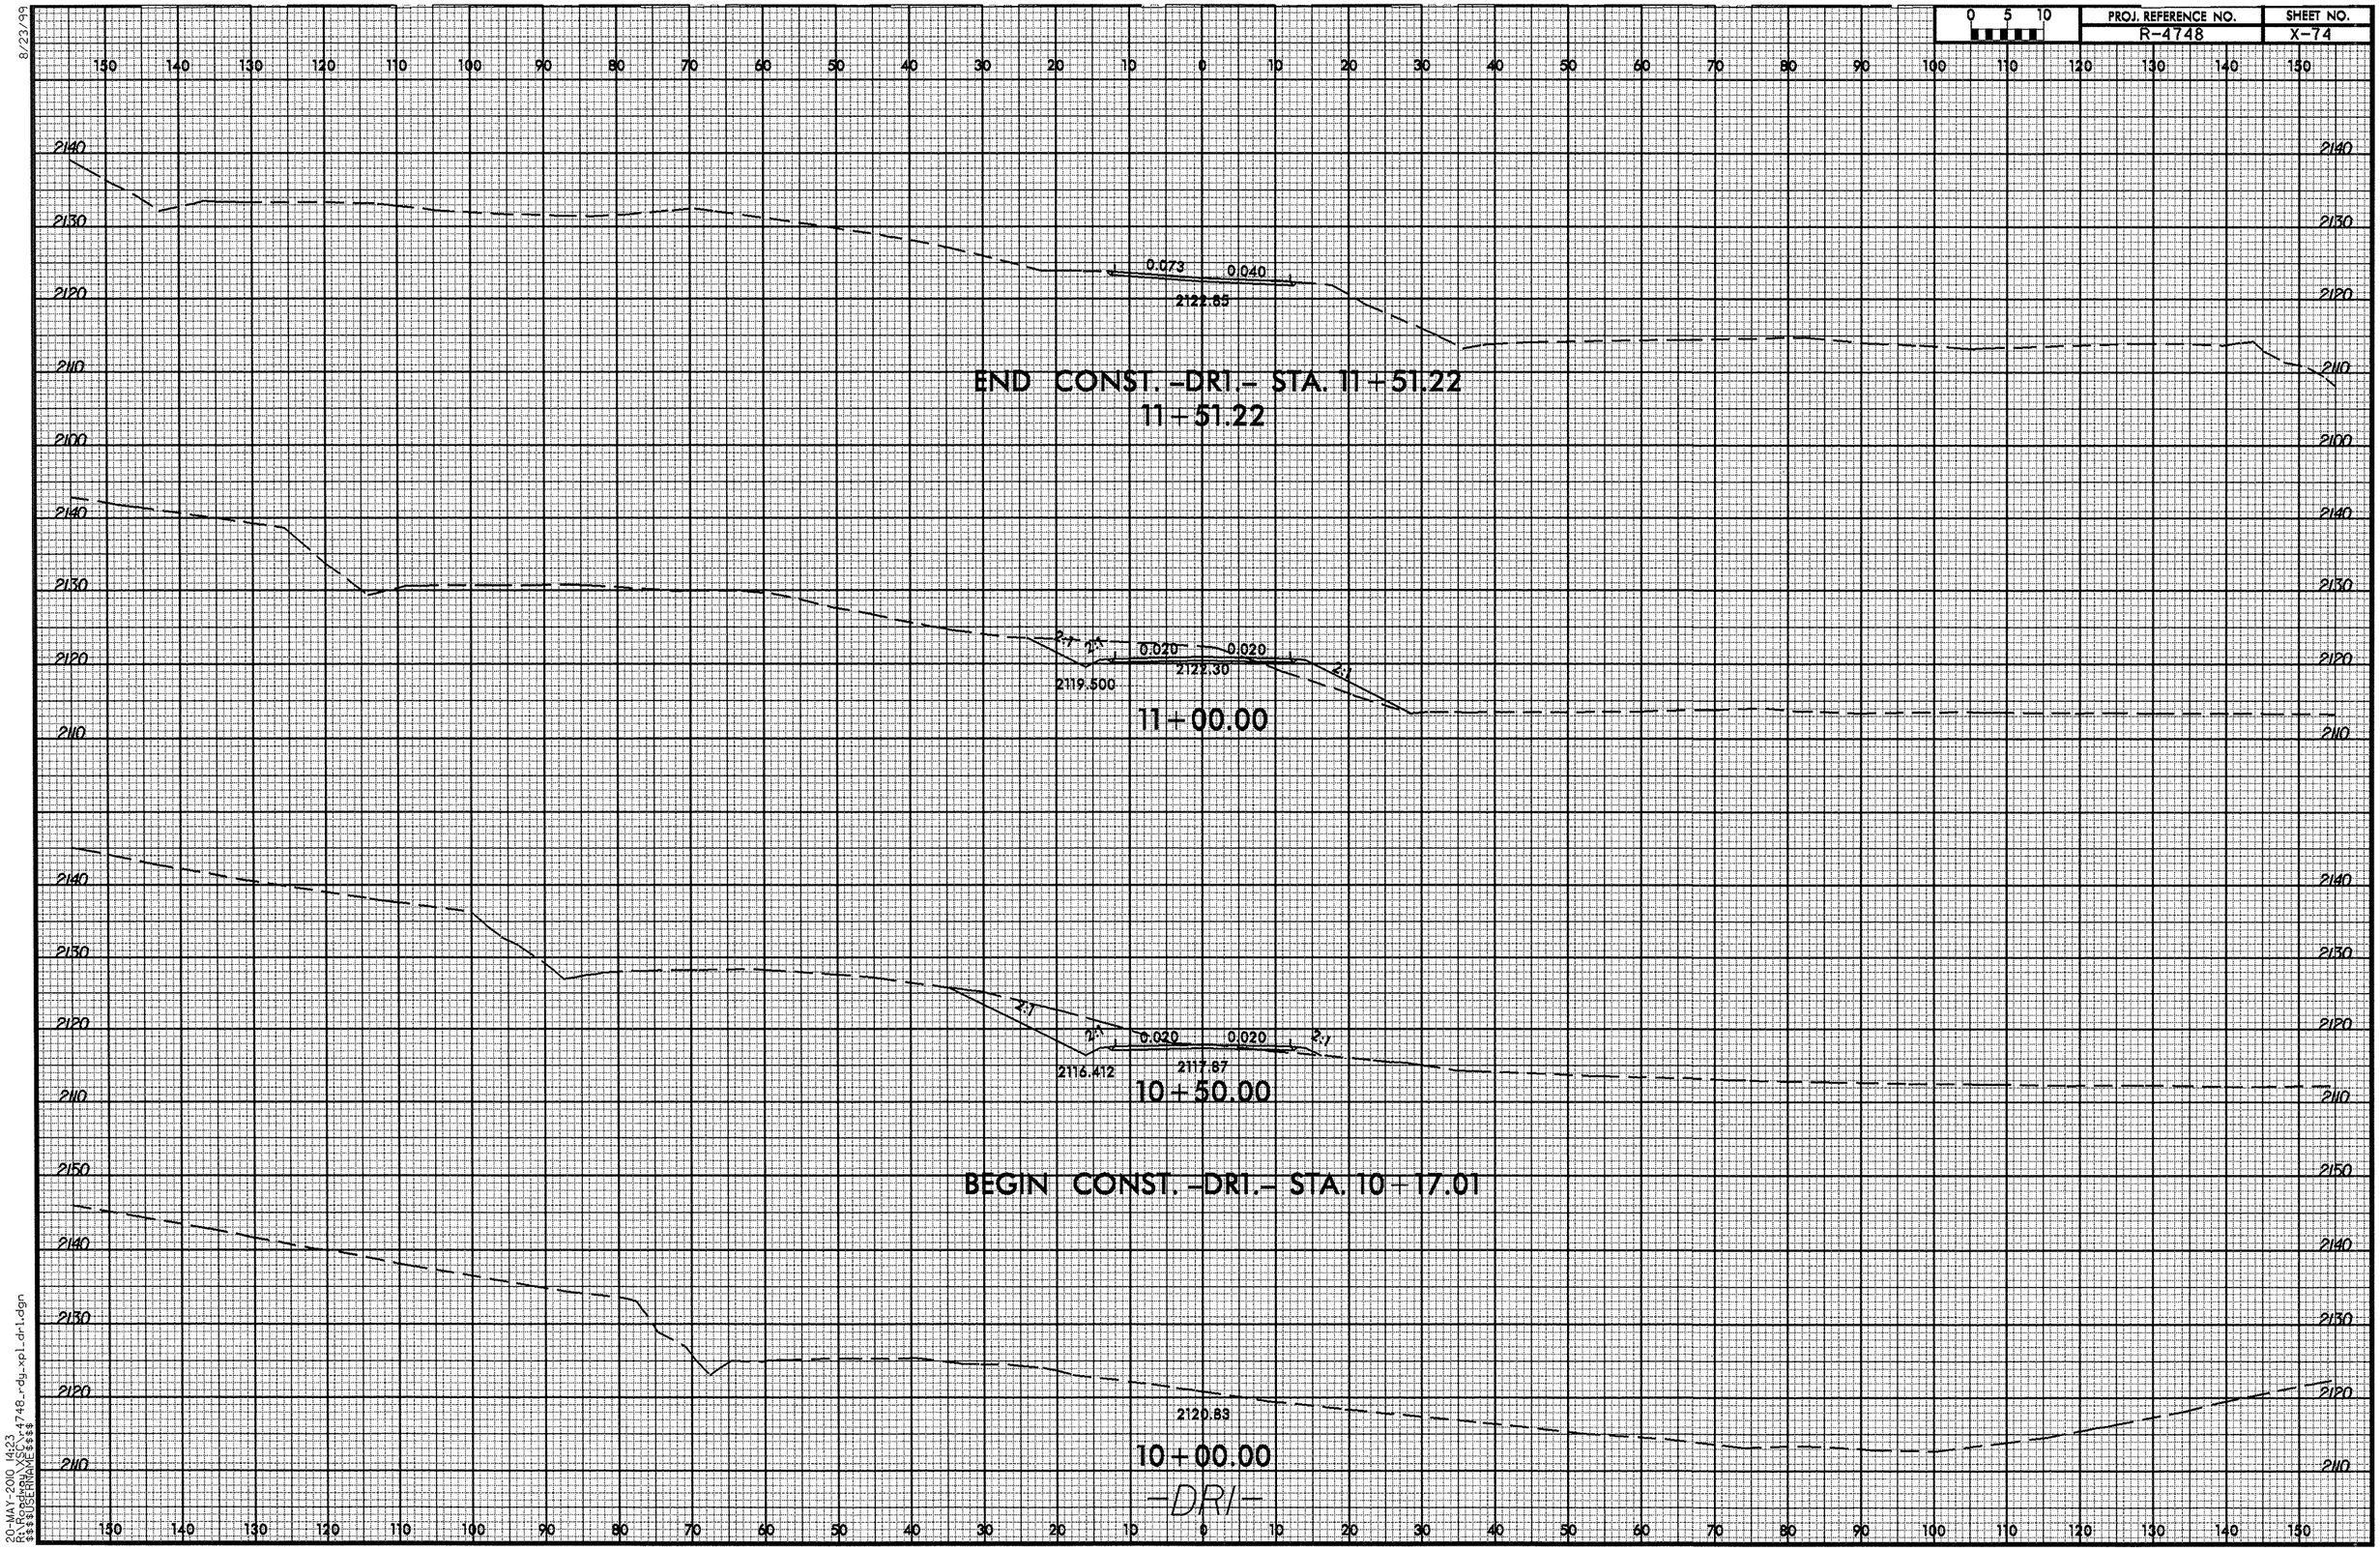

8/23/99

20-MAY-2010 14:23
R:\Roadway\XSC\r4748_rdy_xpl_dr1.dgn
$$$$USERNAME$$$$

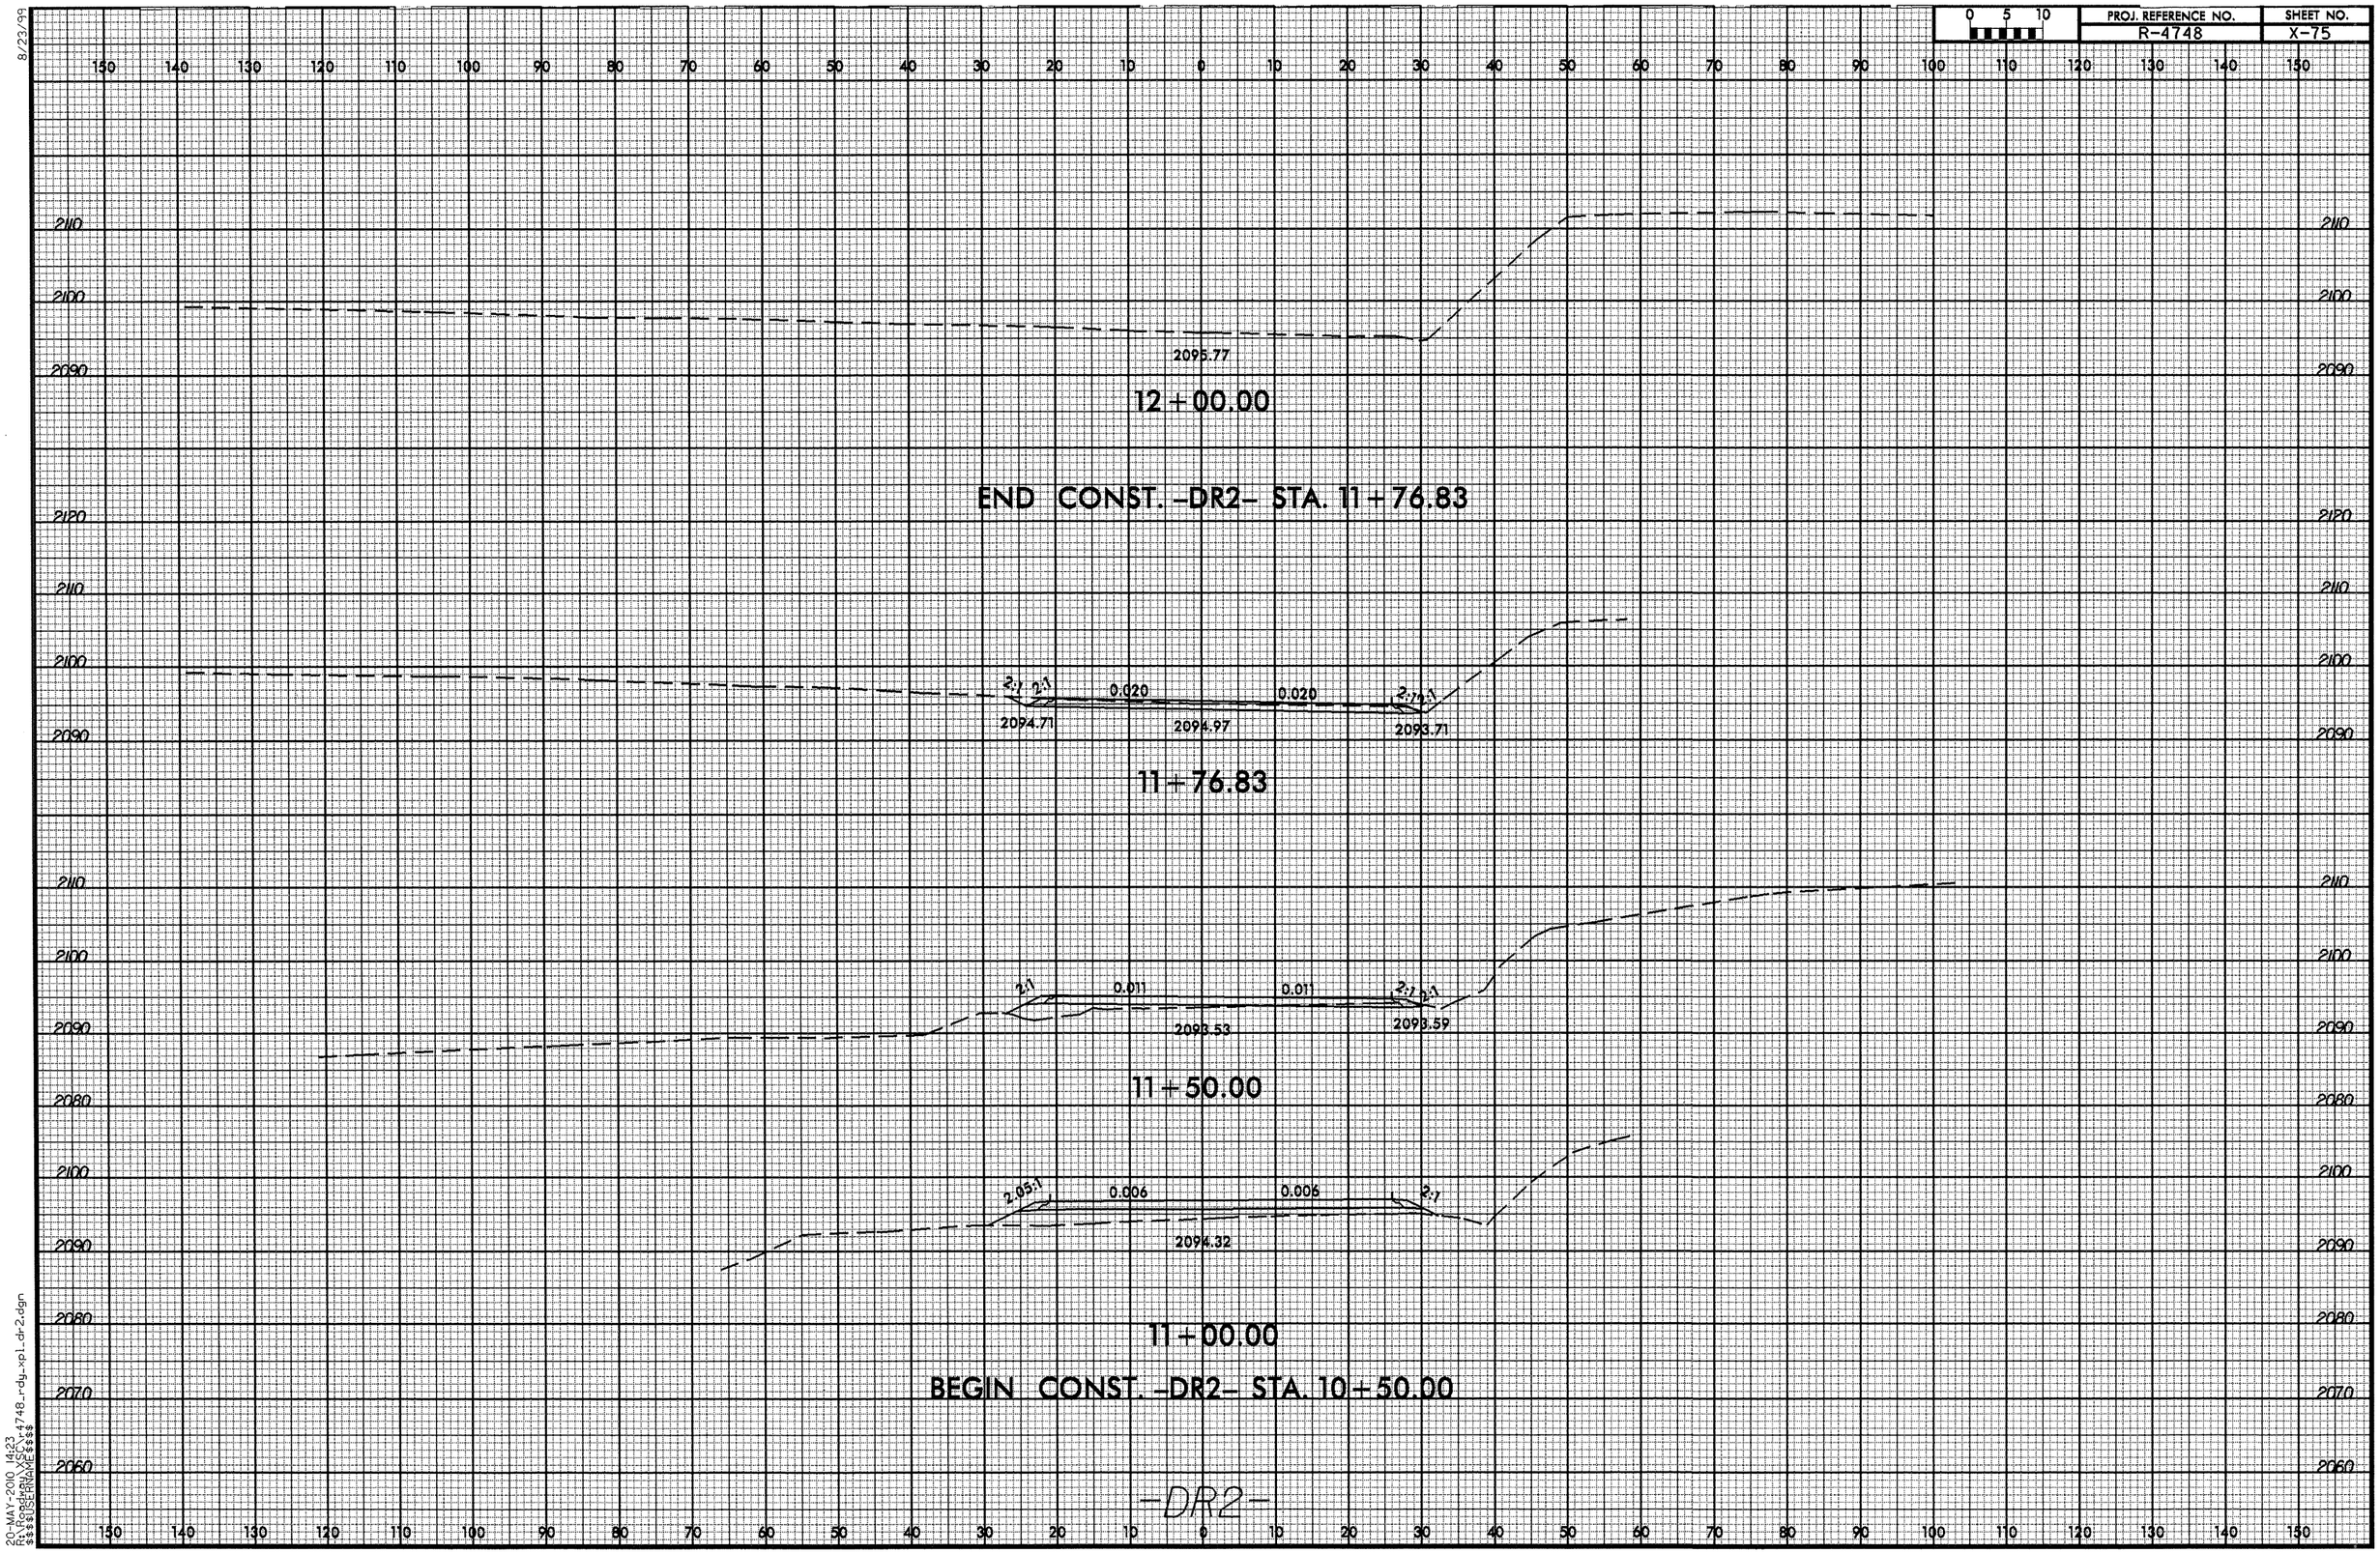

8/23/99

20-MAY-2010 14:23
R:\Roadway\XSC\r4748_rdy_xpl_dr2.dgn
$$$$USERNAME$$$$

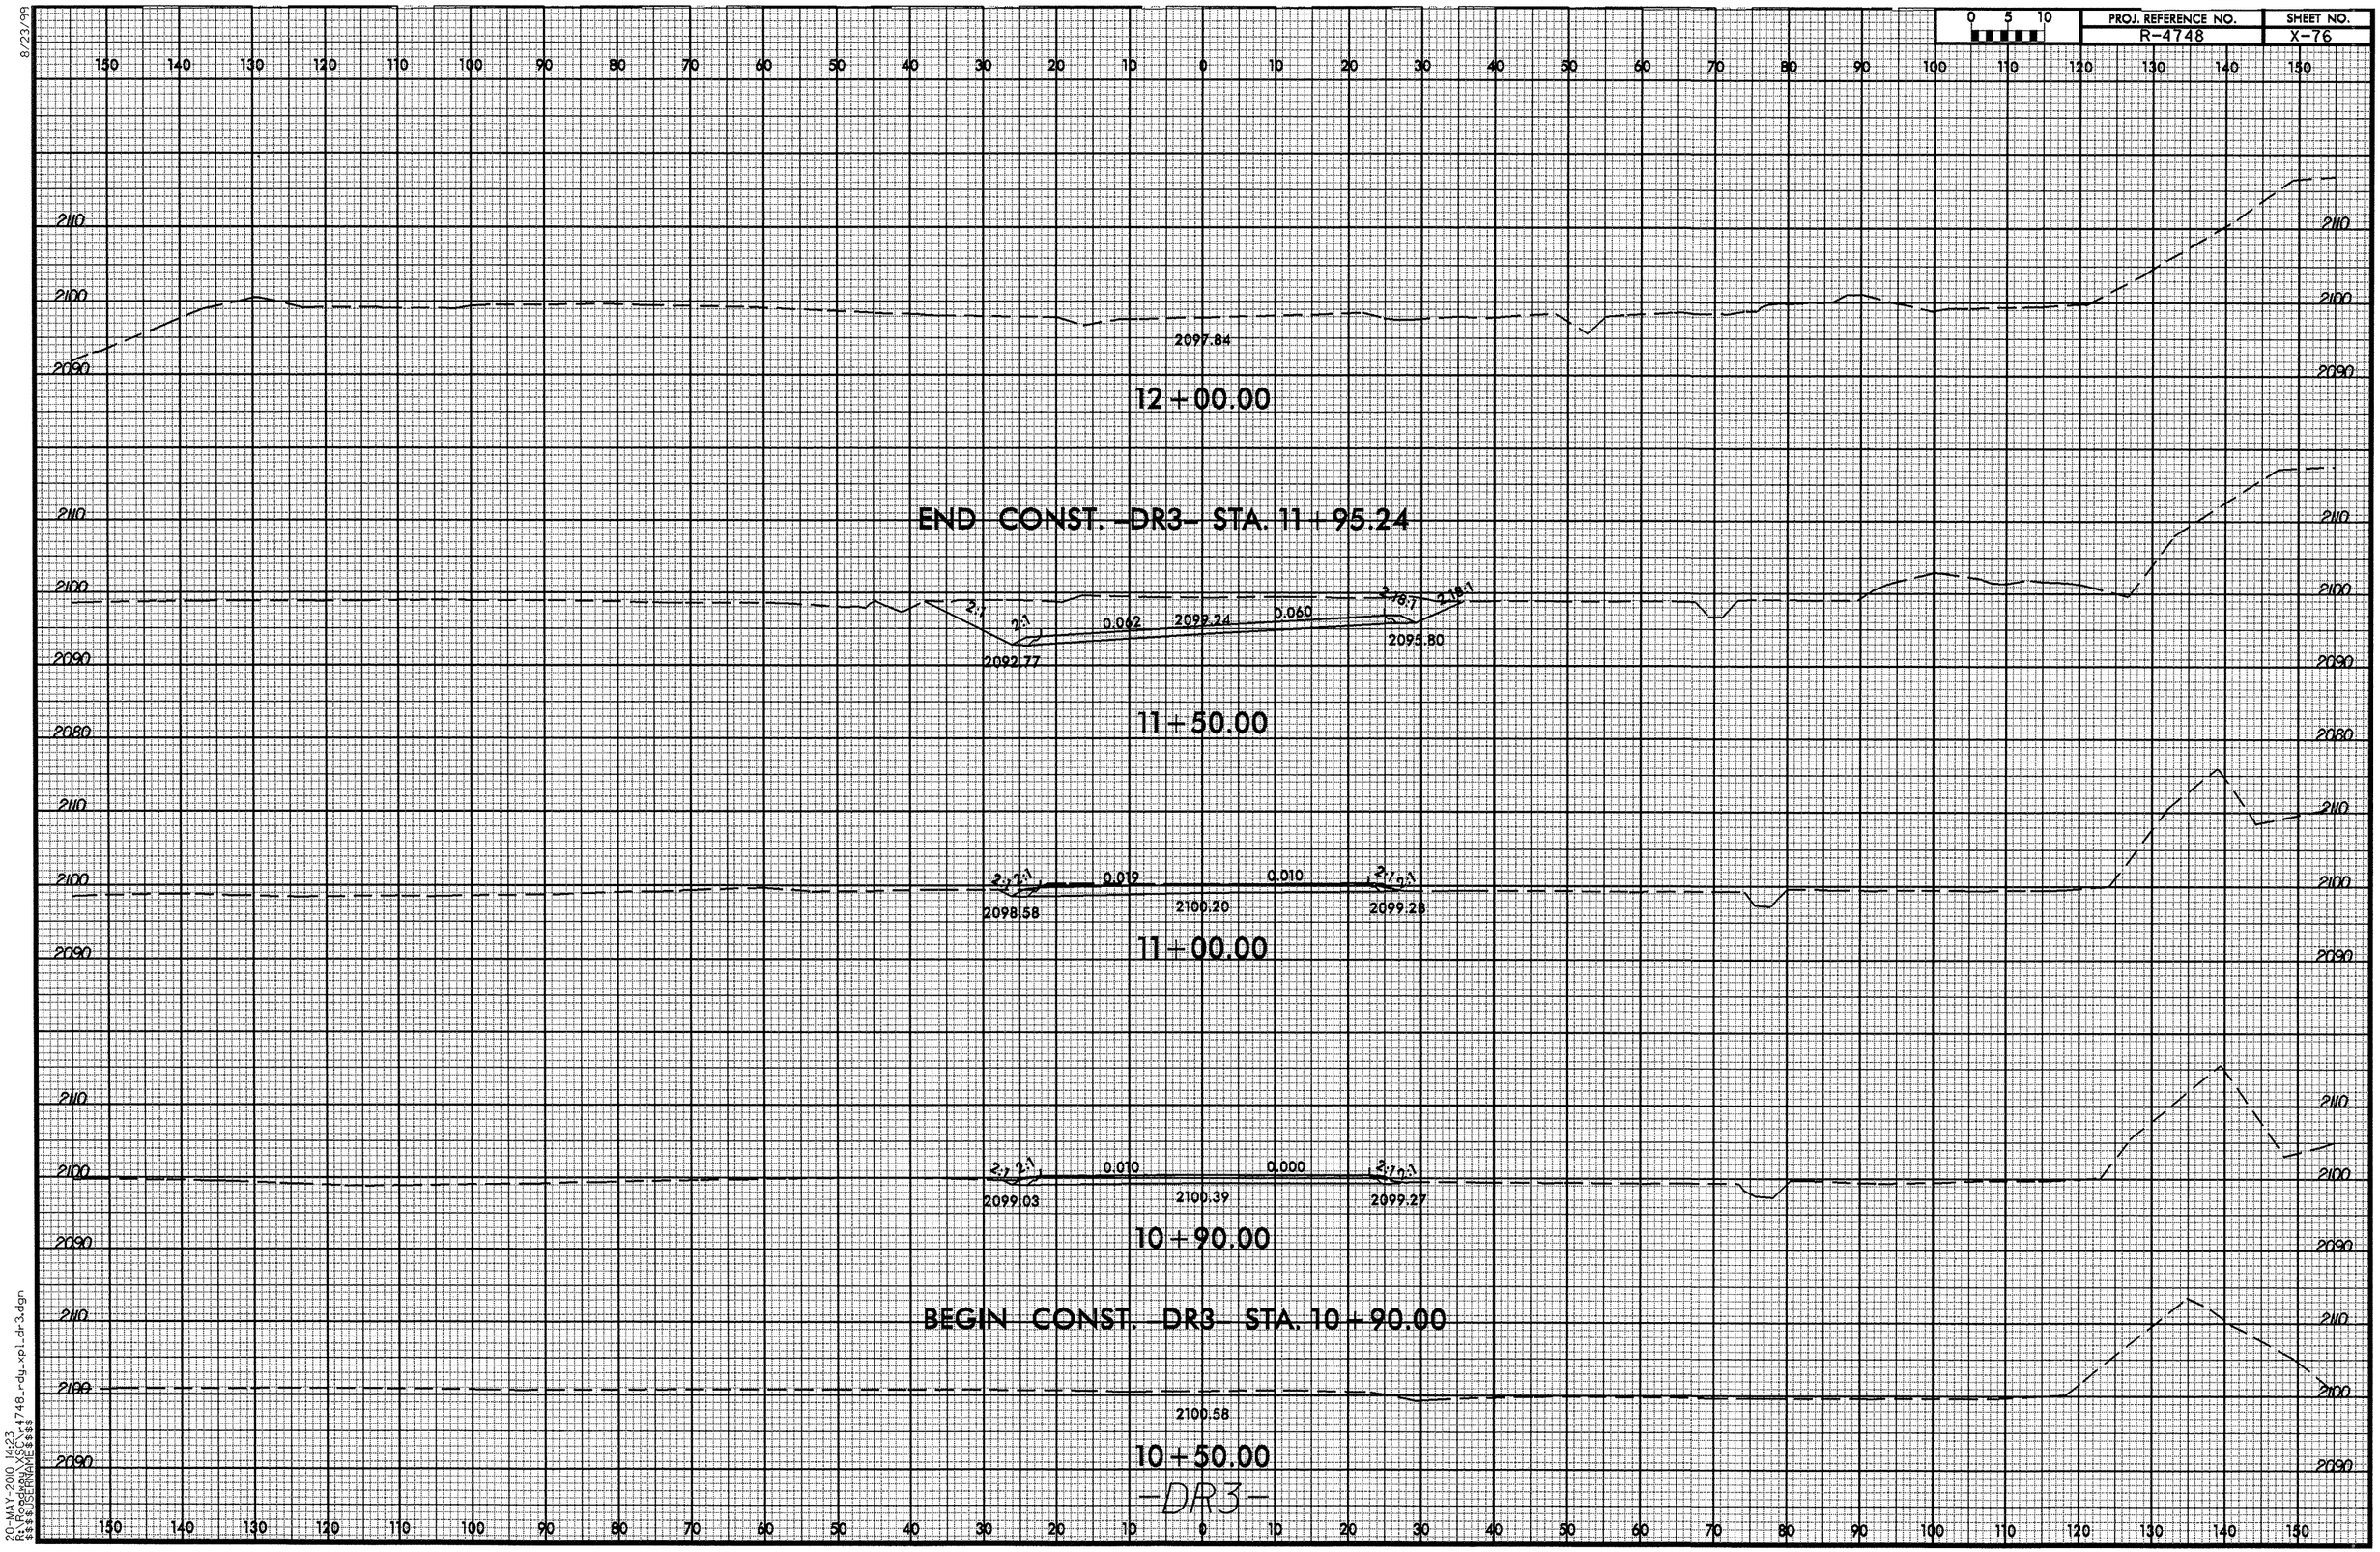

8/23/99
20-MAY-2010 14:23
R:\ROADWAY\proj\4748_rdy_xpl_dr3.dgn
$$$$USERNAME$$$$

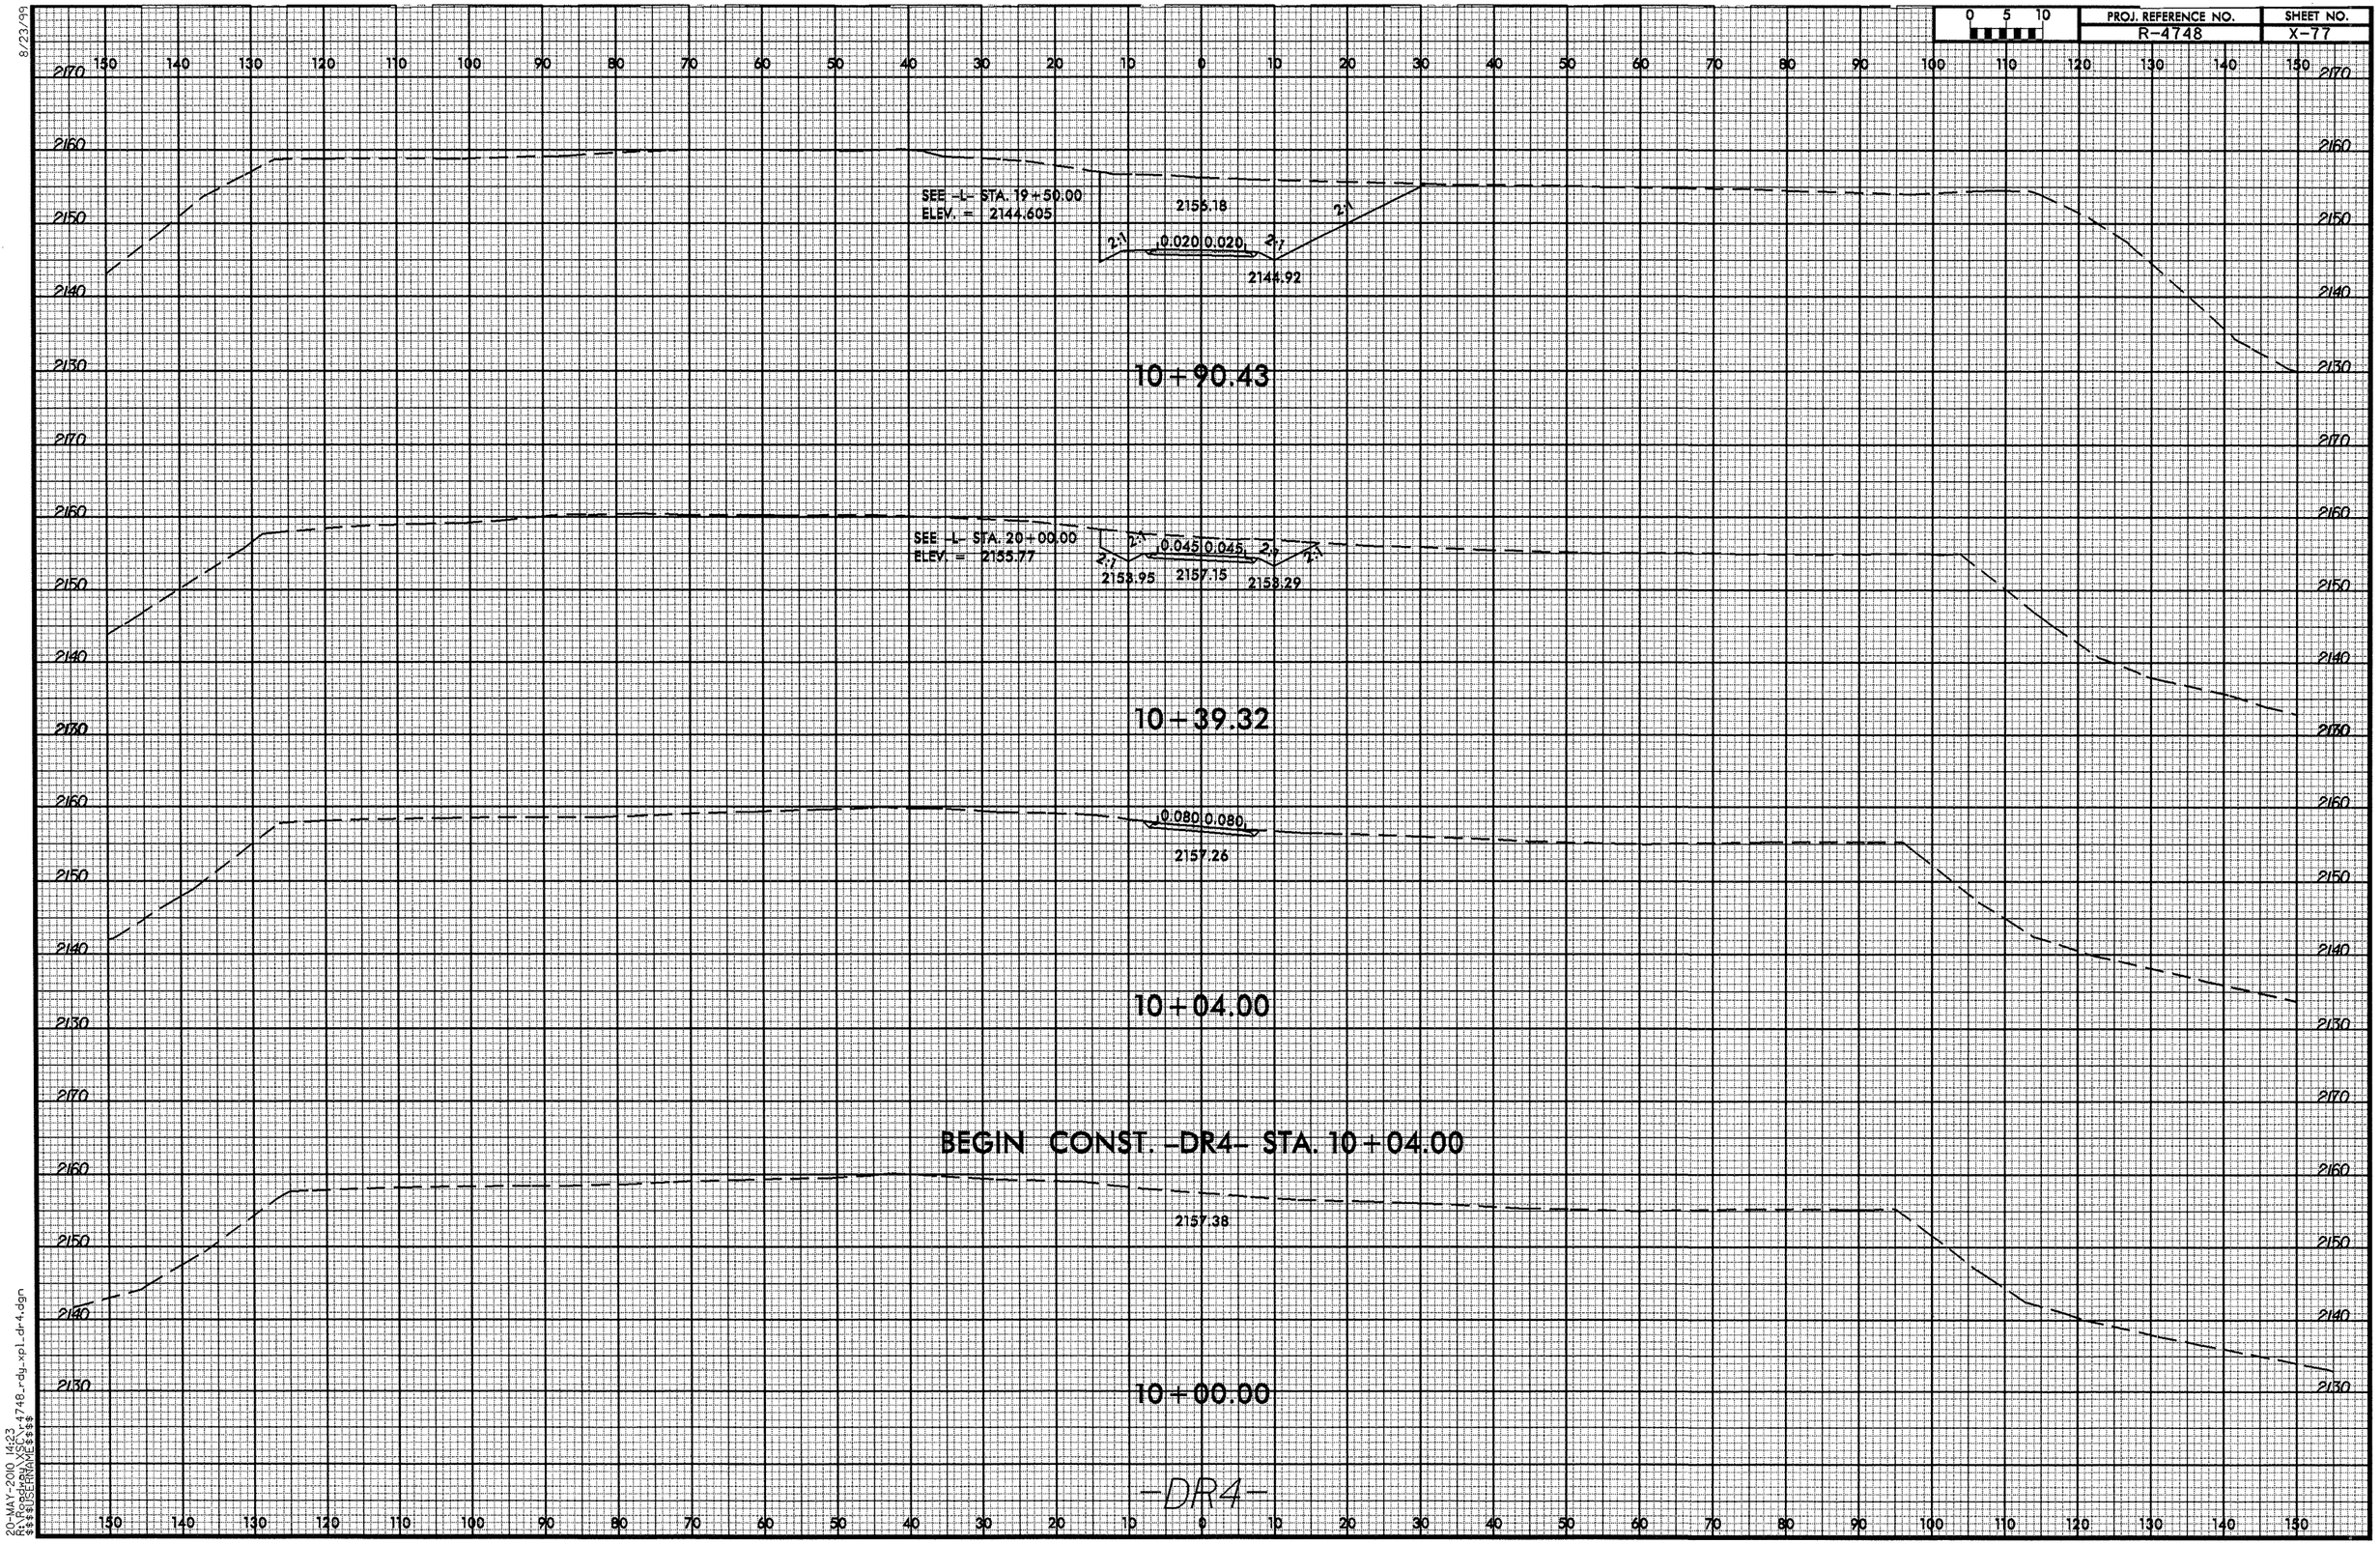

8/23/99
20-MAY-2010 14:23
R:\Roadway\Proj\r4748_rdy_xpl_dr4.dgn
$$$$USERNAME$$$$

8/23/99

0 5 10	PROJ. REFERENCE NO.	SHEET NO.
	R-4748	X-78

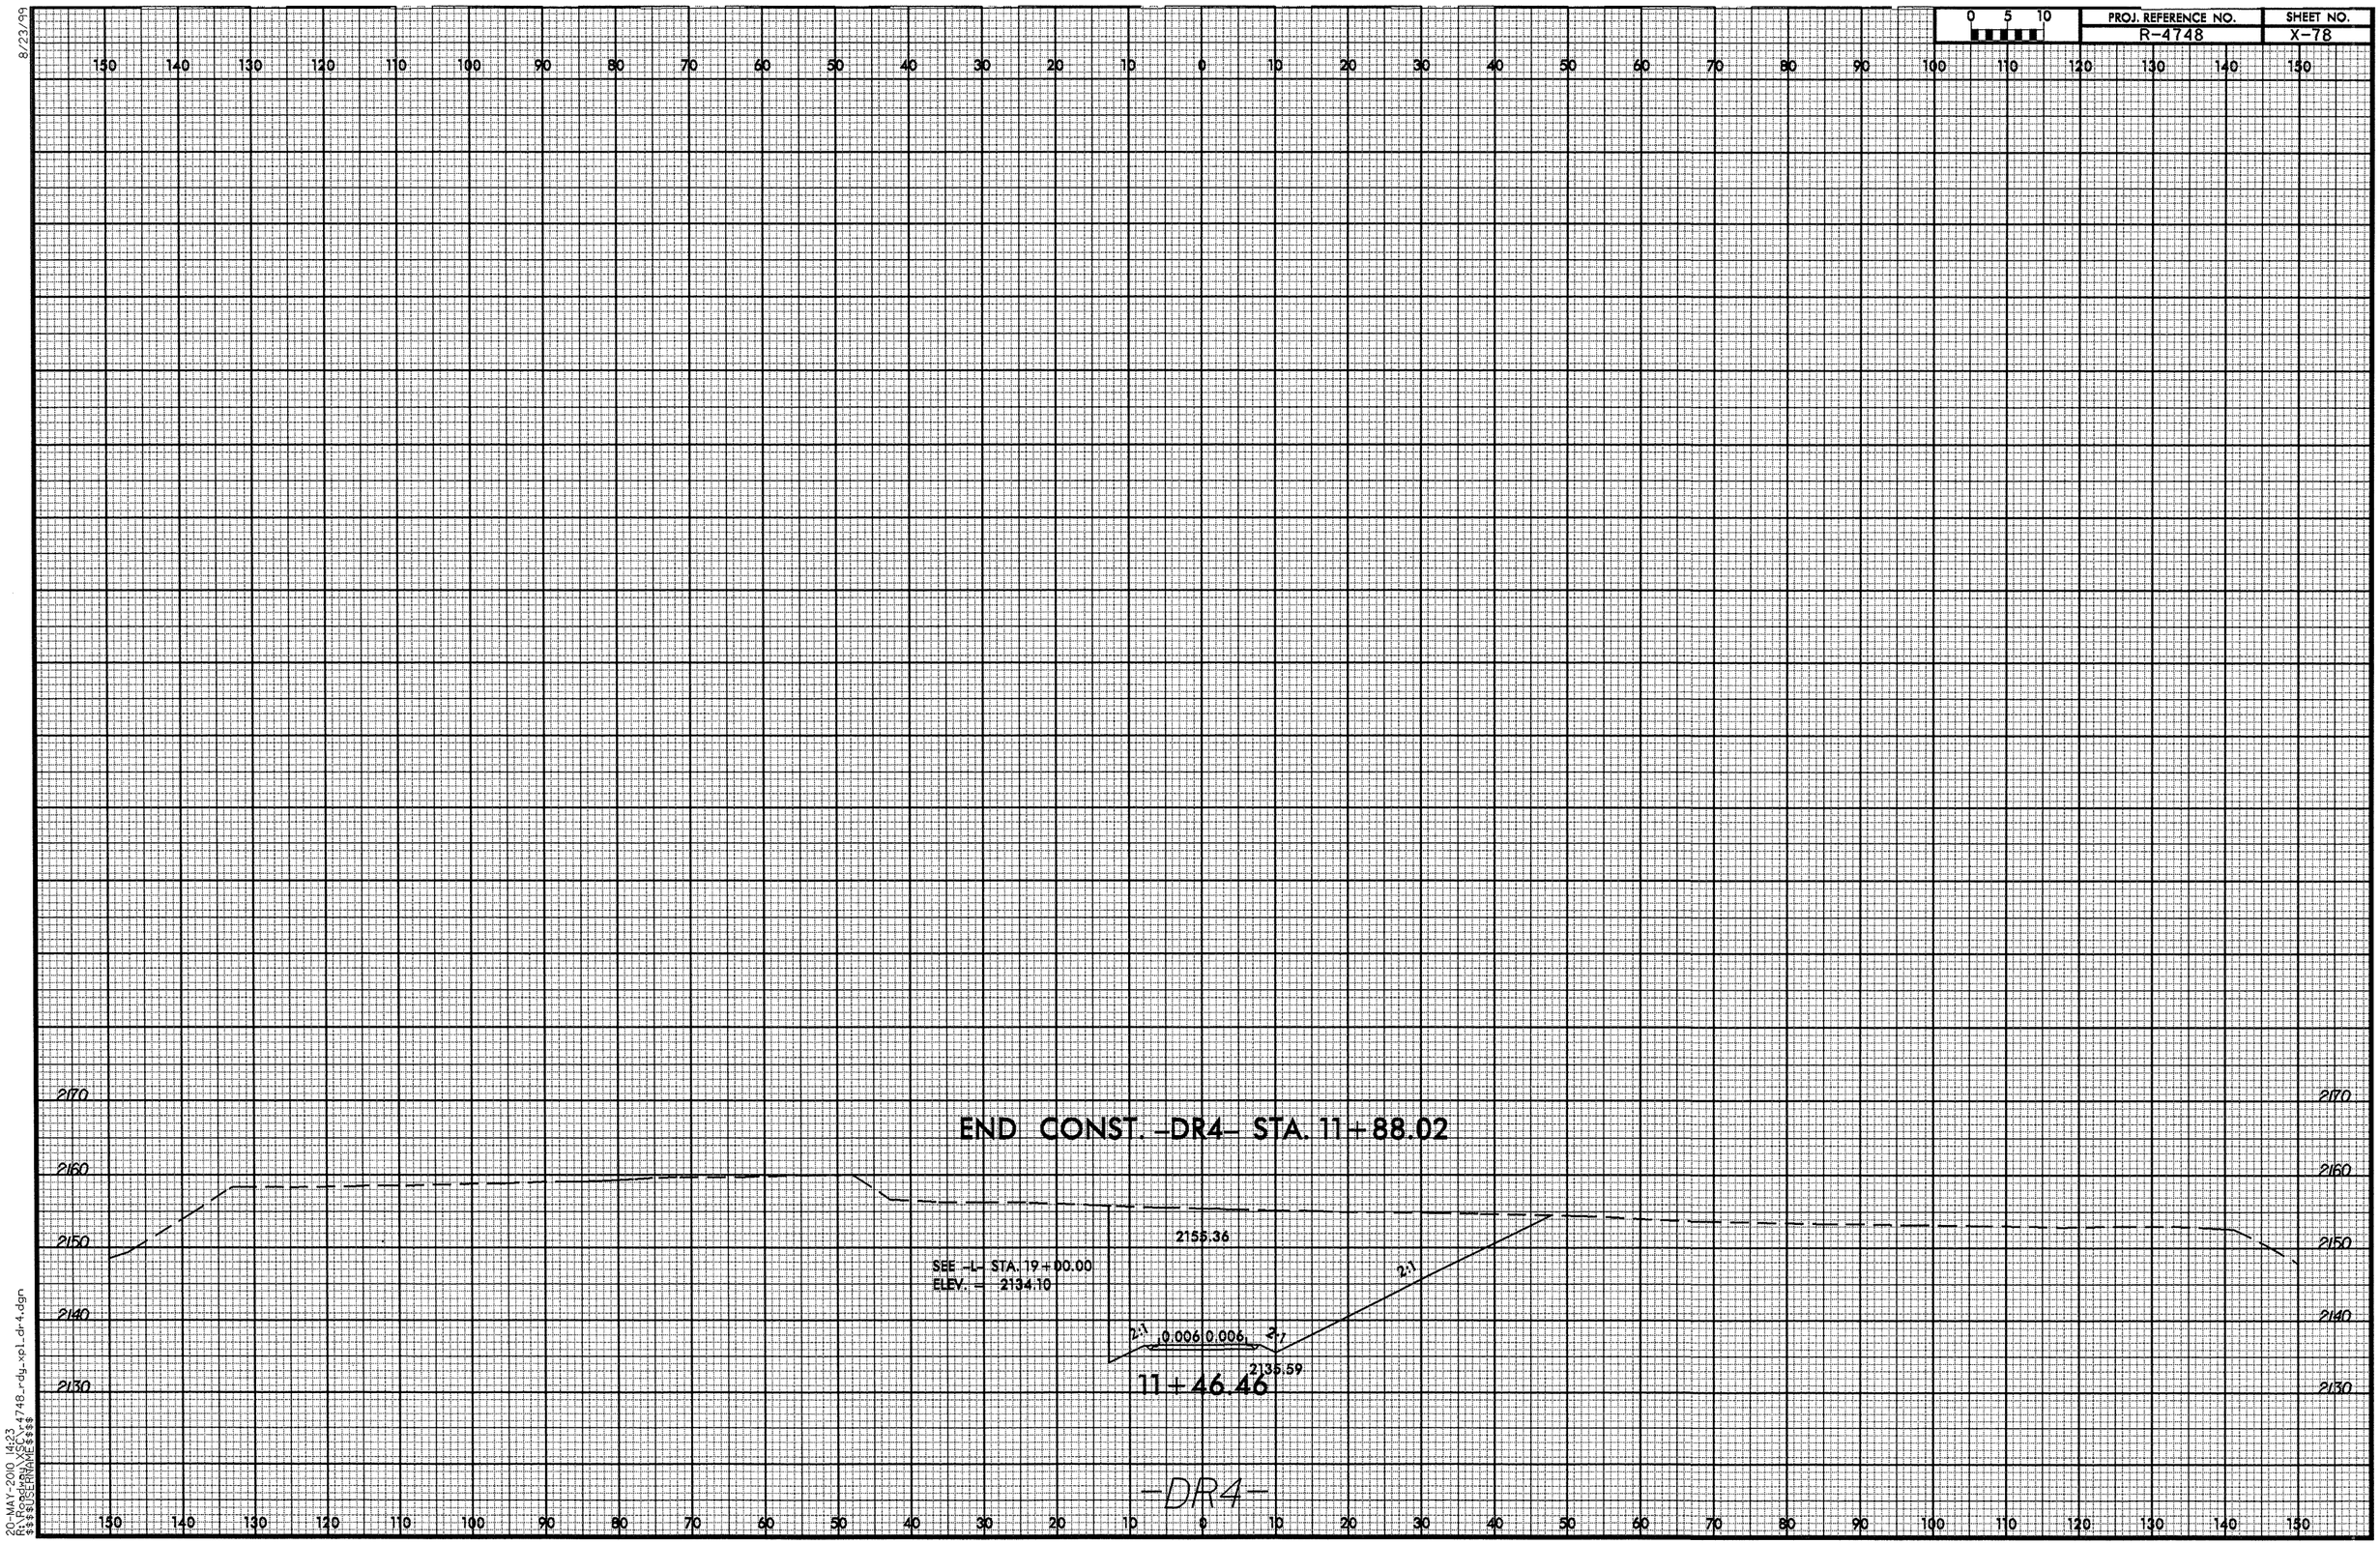

20-MAY-2010 14:23
R:\Roadway\Proj\4748_rdy_xpl_dr4.dgn
$$$$USERNAME$$$$

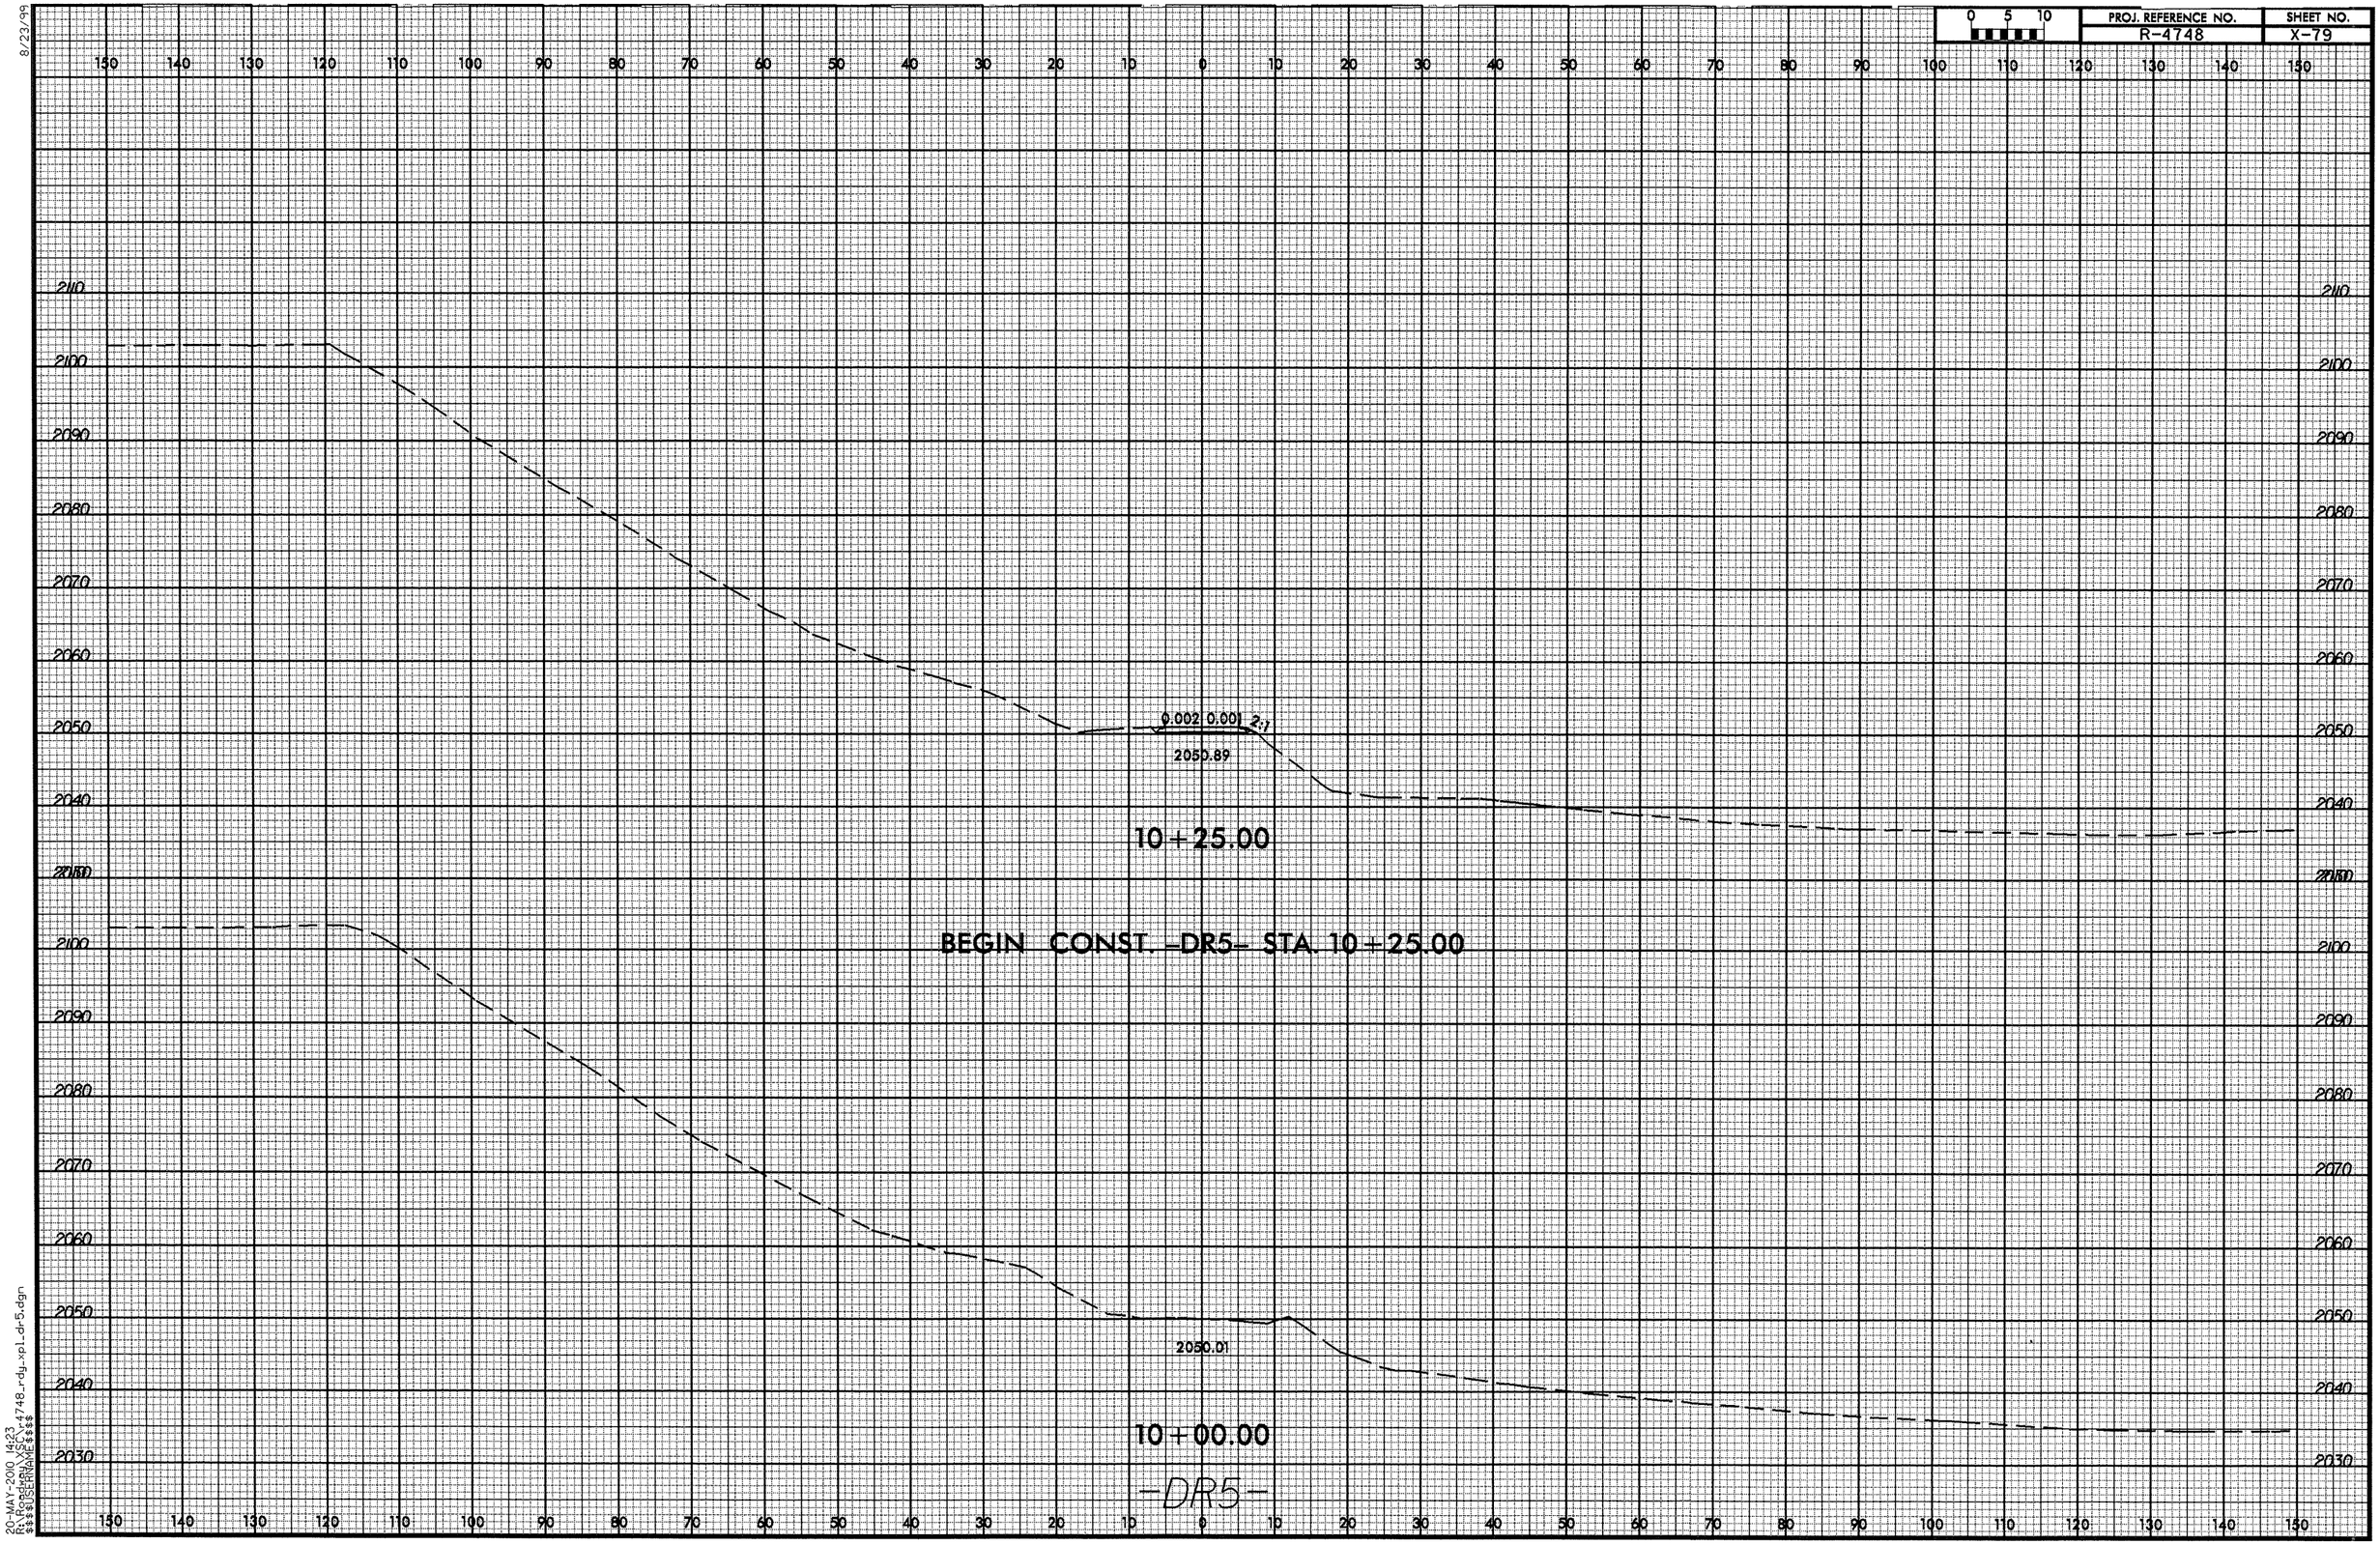

8/23/99

20-MAY-2010 14:23
R:\Roadway\Proj\4748_rdy_xpl_dr5.dgn
$$USERNAME$$

8/23/99

0 5 10	PROJ. REFERENCE NO.	SHEET NO.
	R-4748	X-80

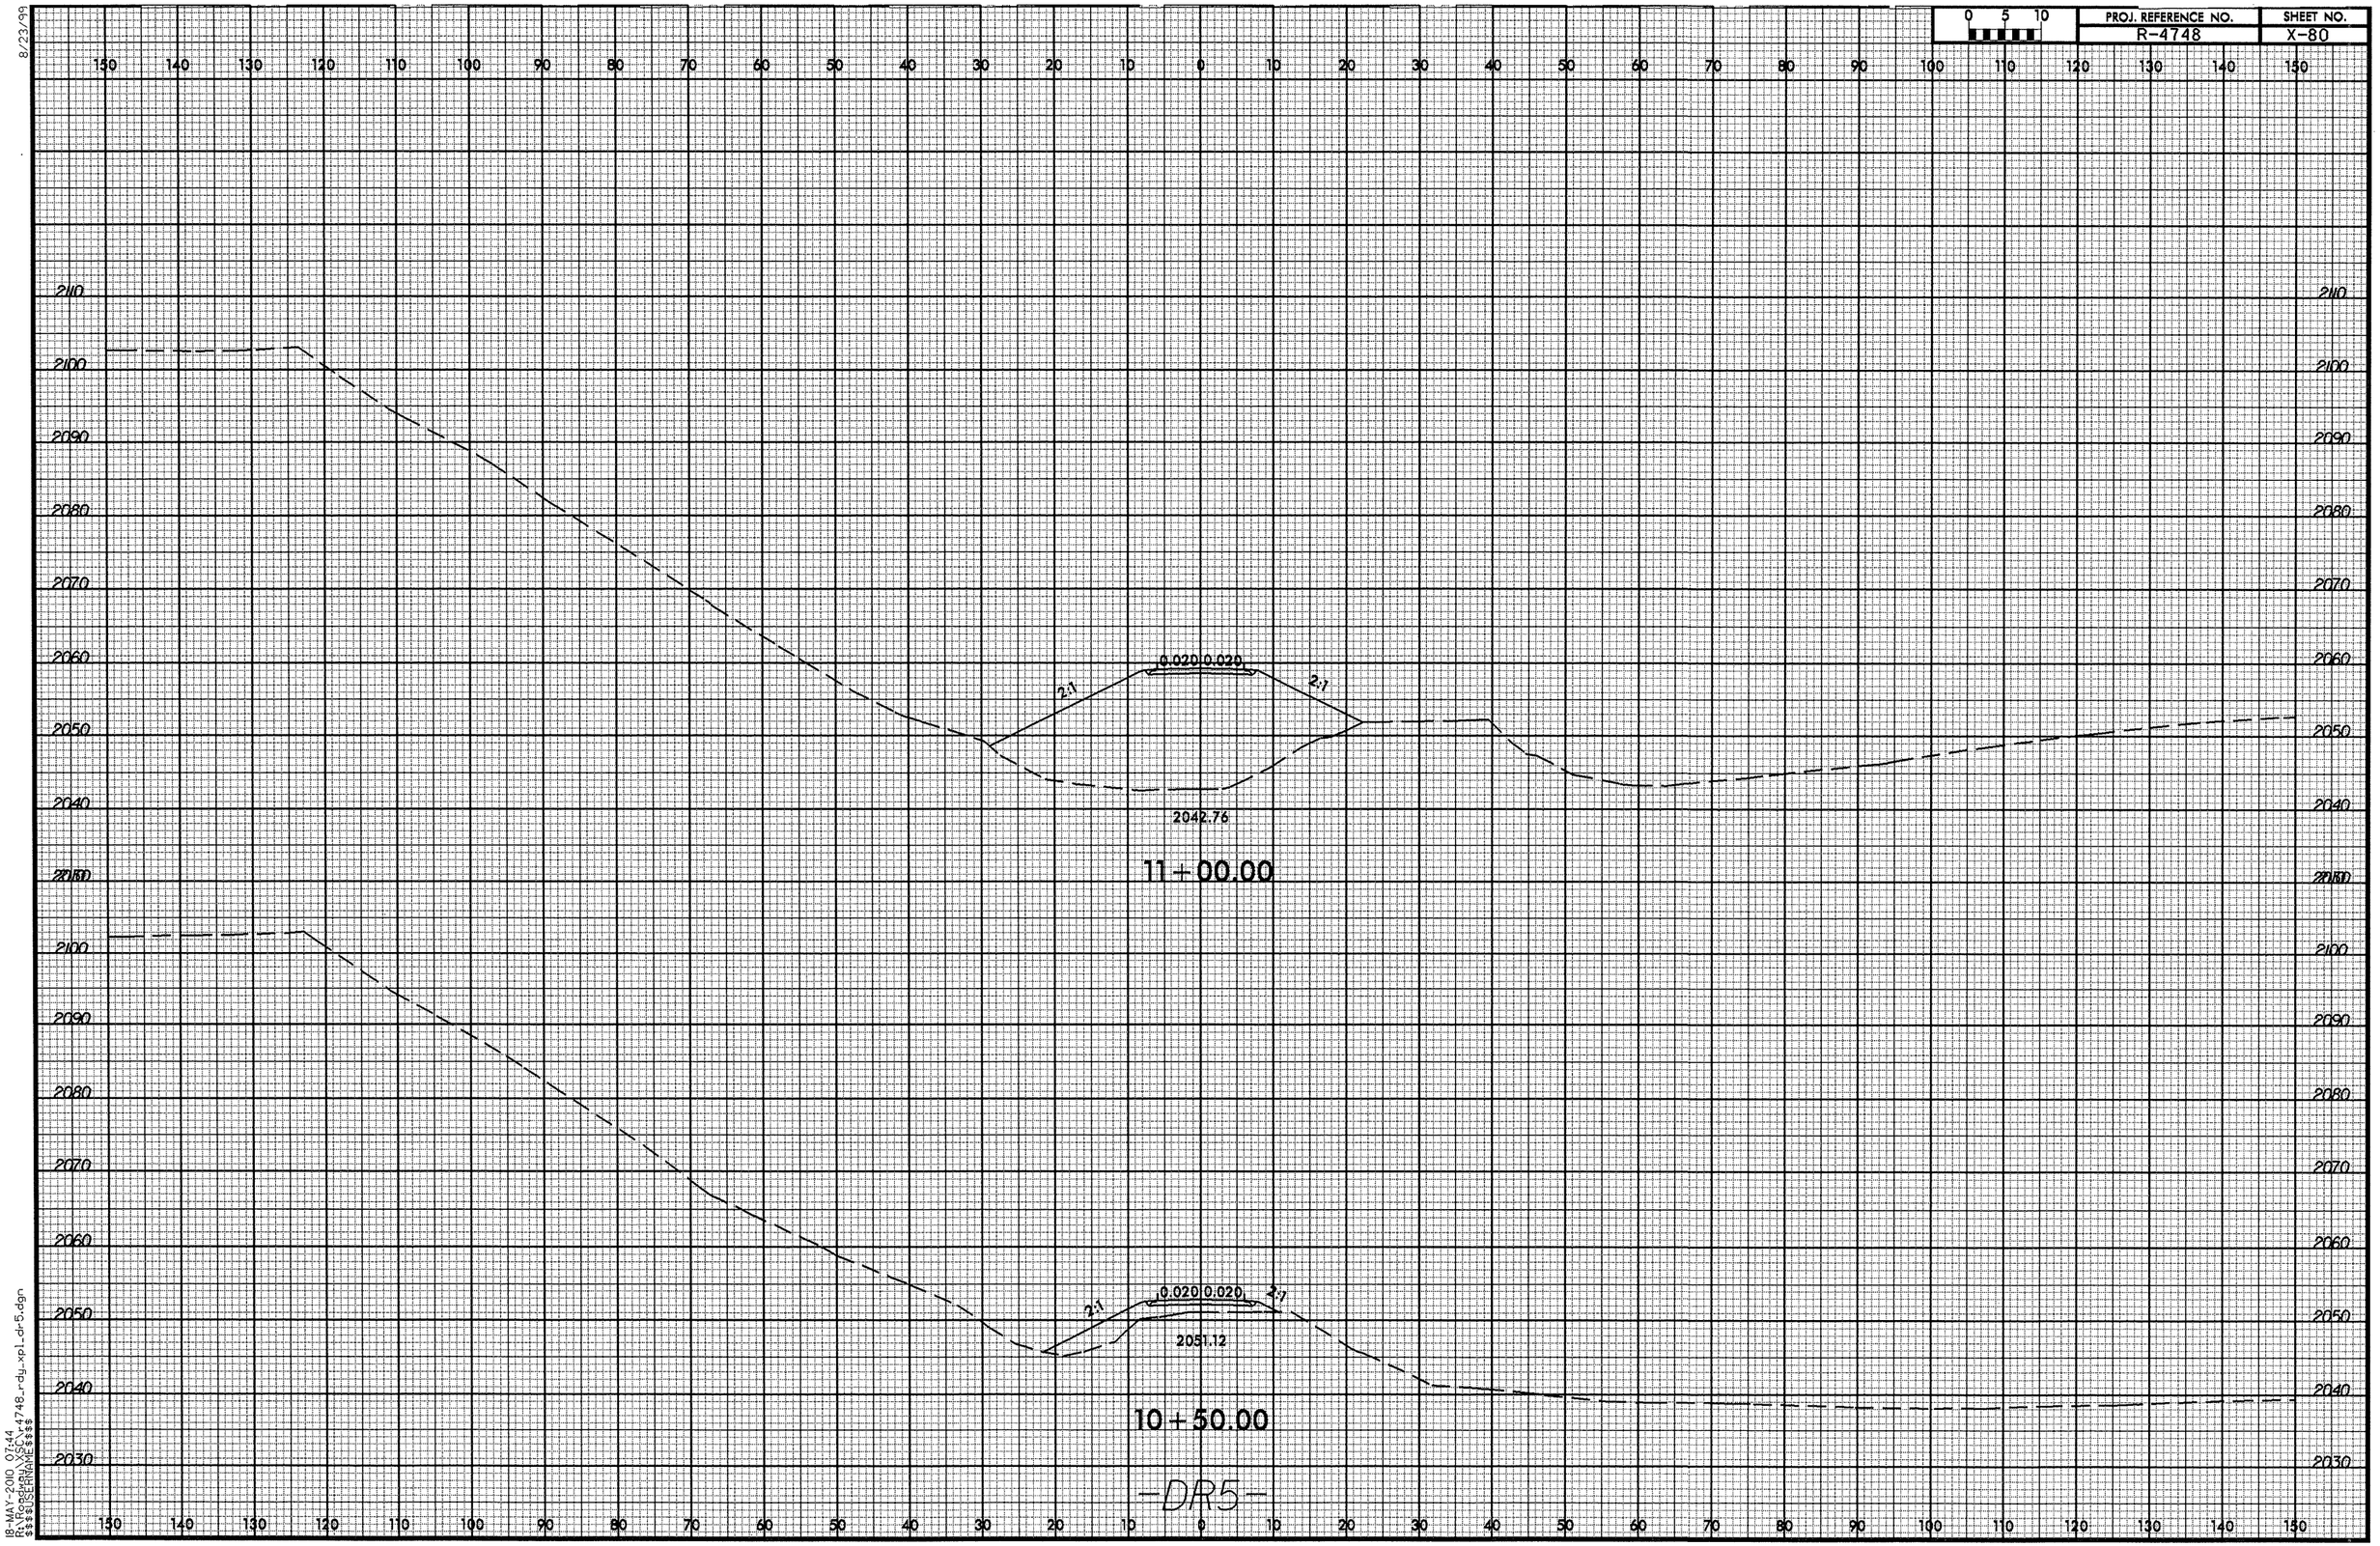

18-MAY-2010 07:44
R:\Roadway\Proj\R4748_rdy_xpl_dr5.dgn
$$$$USERNAME$$$$

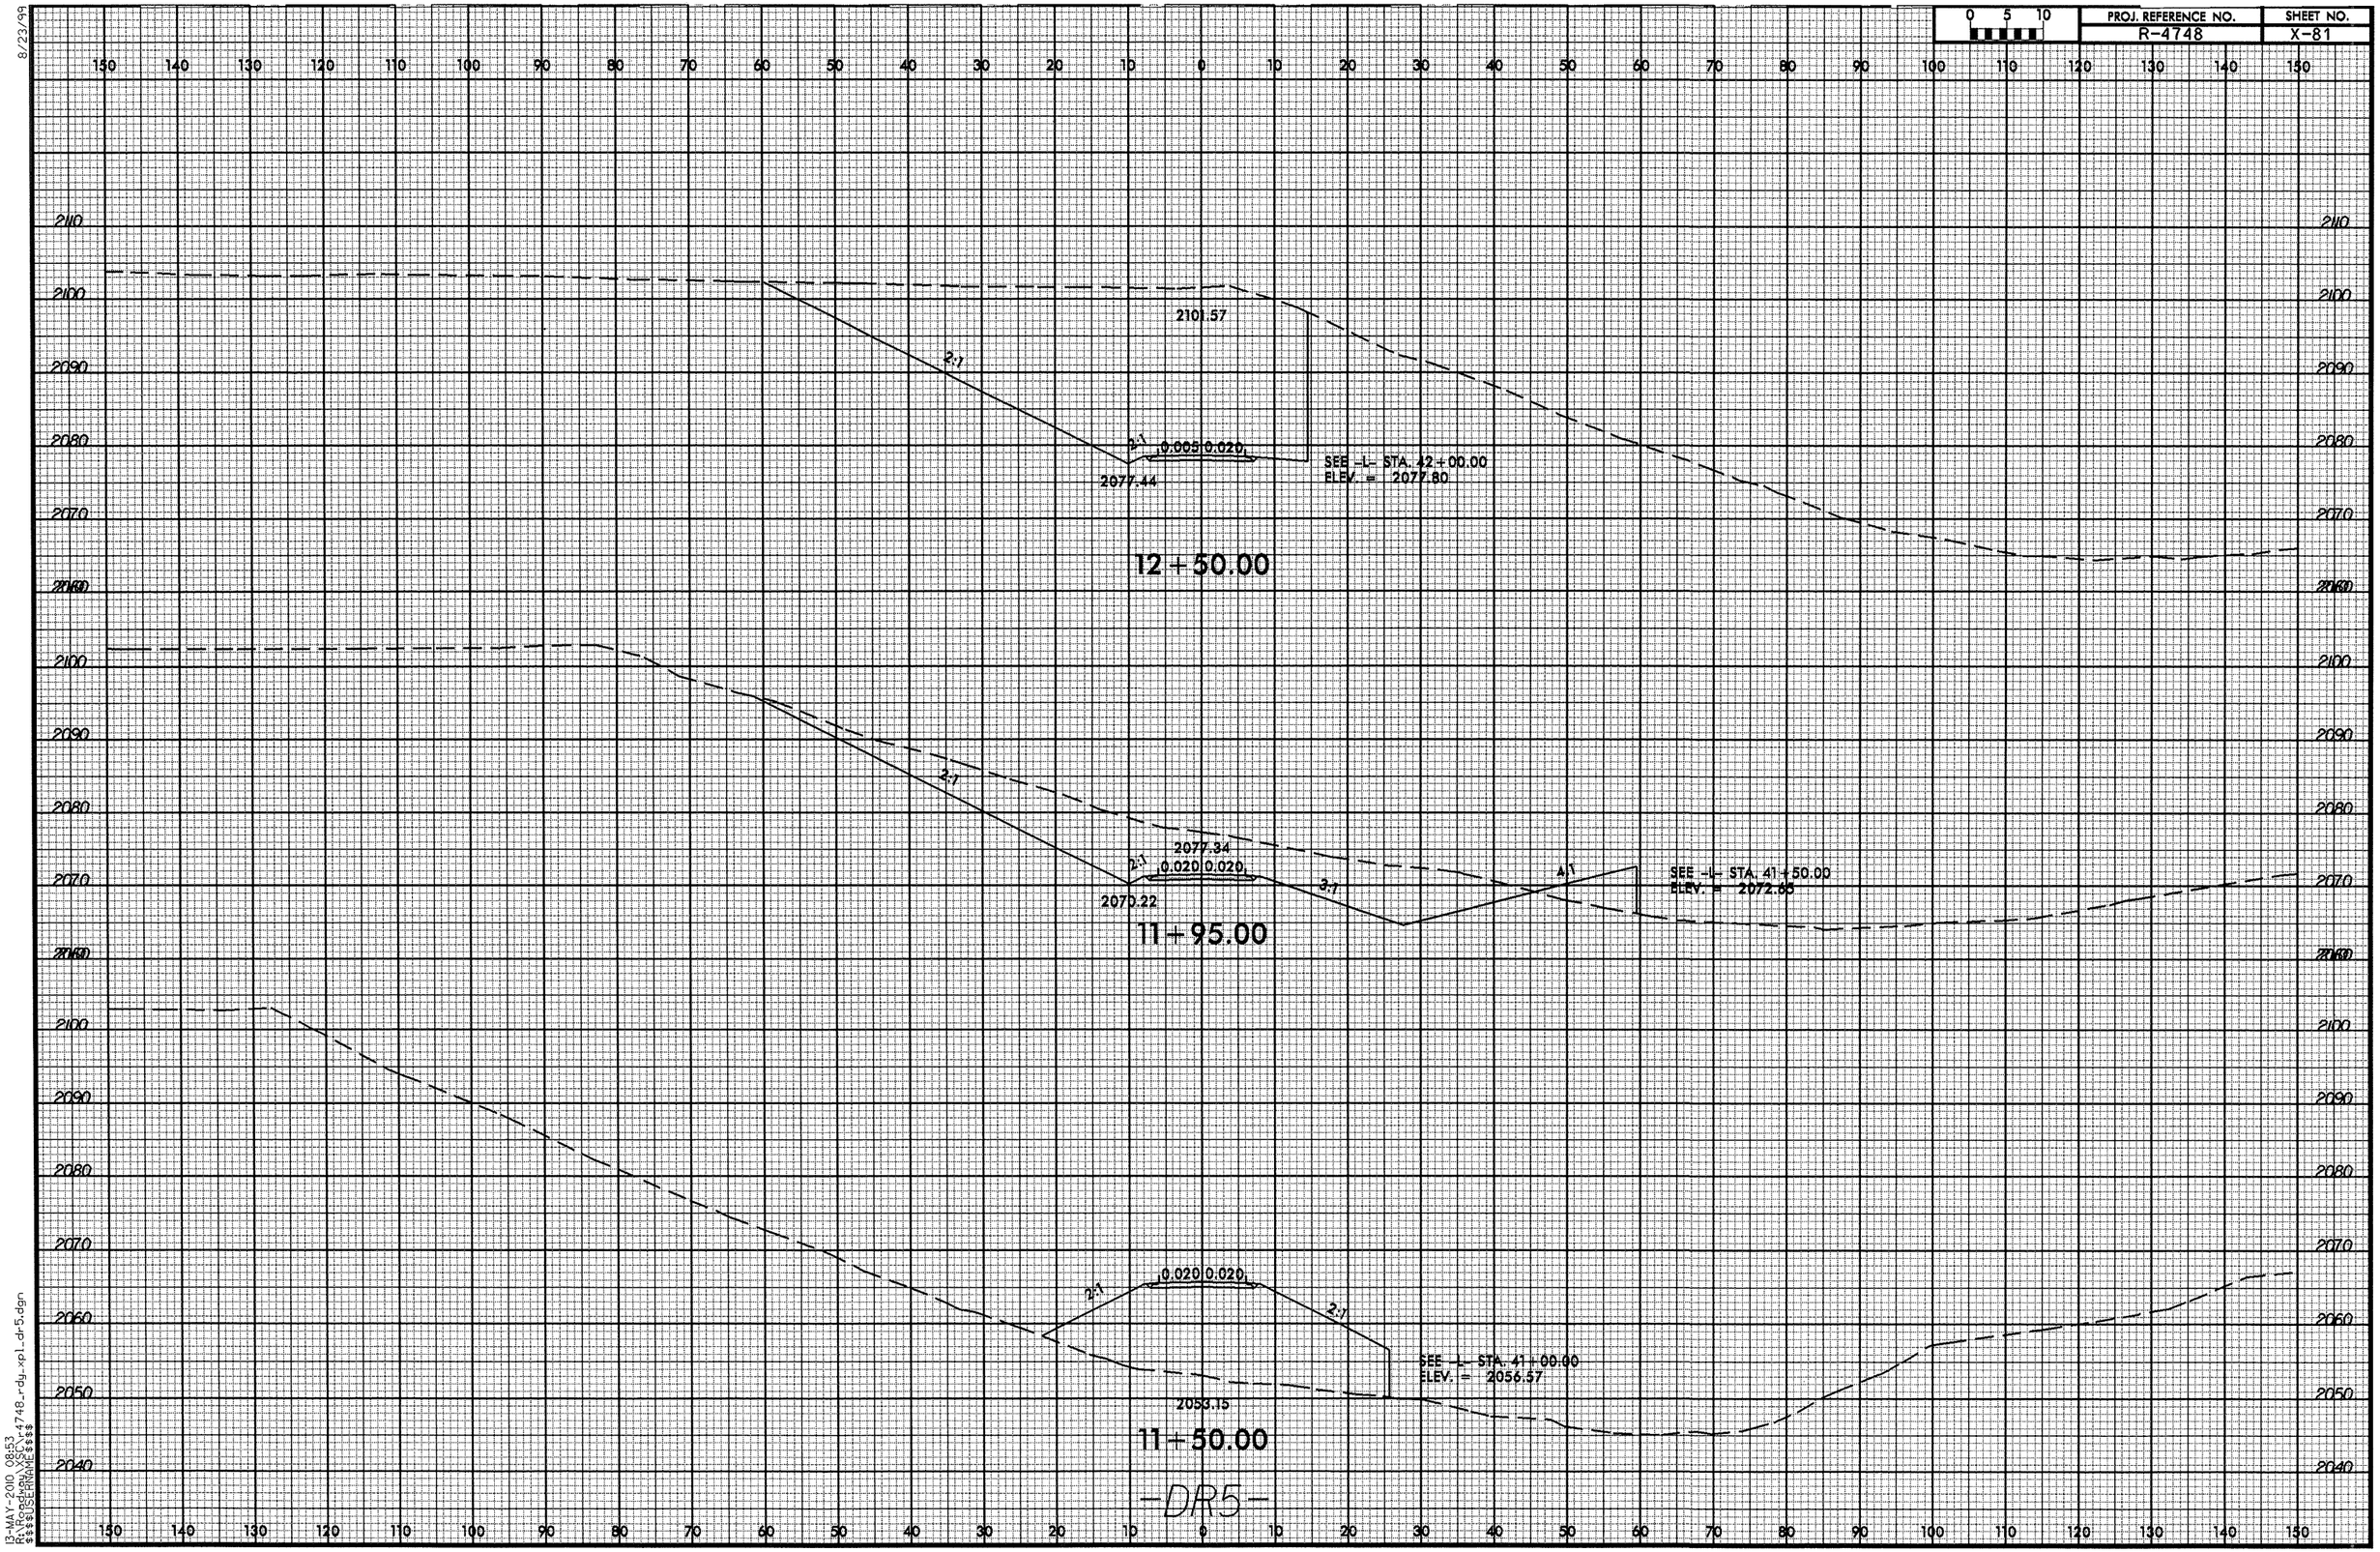

8/23/99
13-MAY-2010 08:53
R:\roadway\proj\r4748_rdy_xpl_dr5.dgn
$$$$USERNAME$$$$

8/23/99

0 5 10	PROJ. REFERENCE NO.	SHEET NO.
	R-4748	X-82

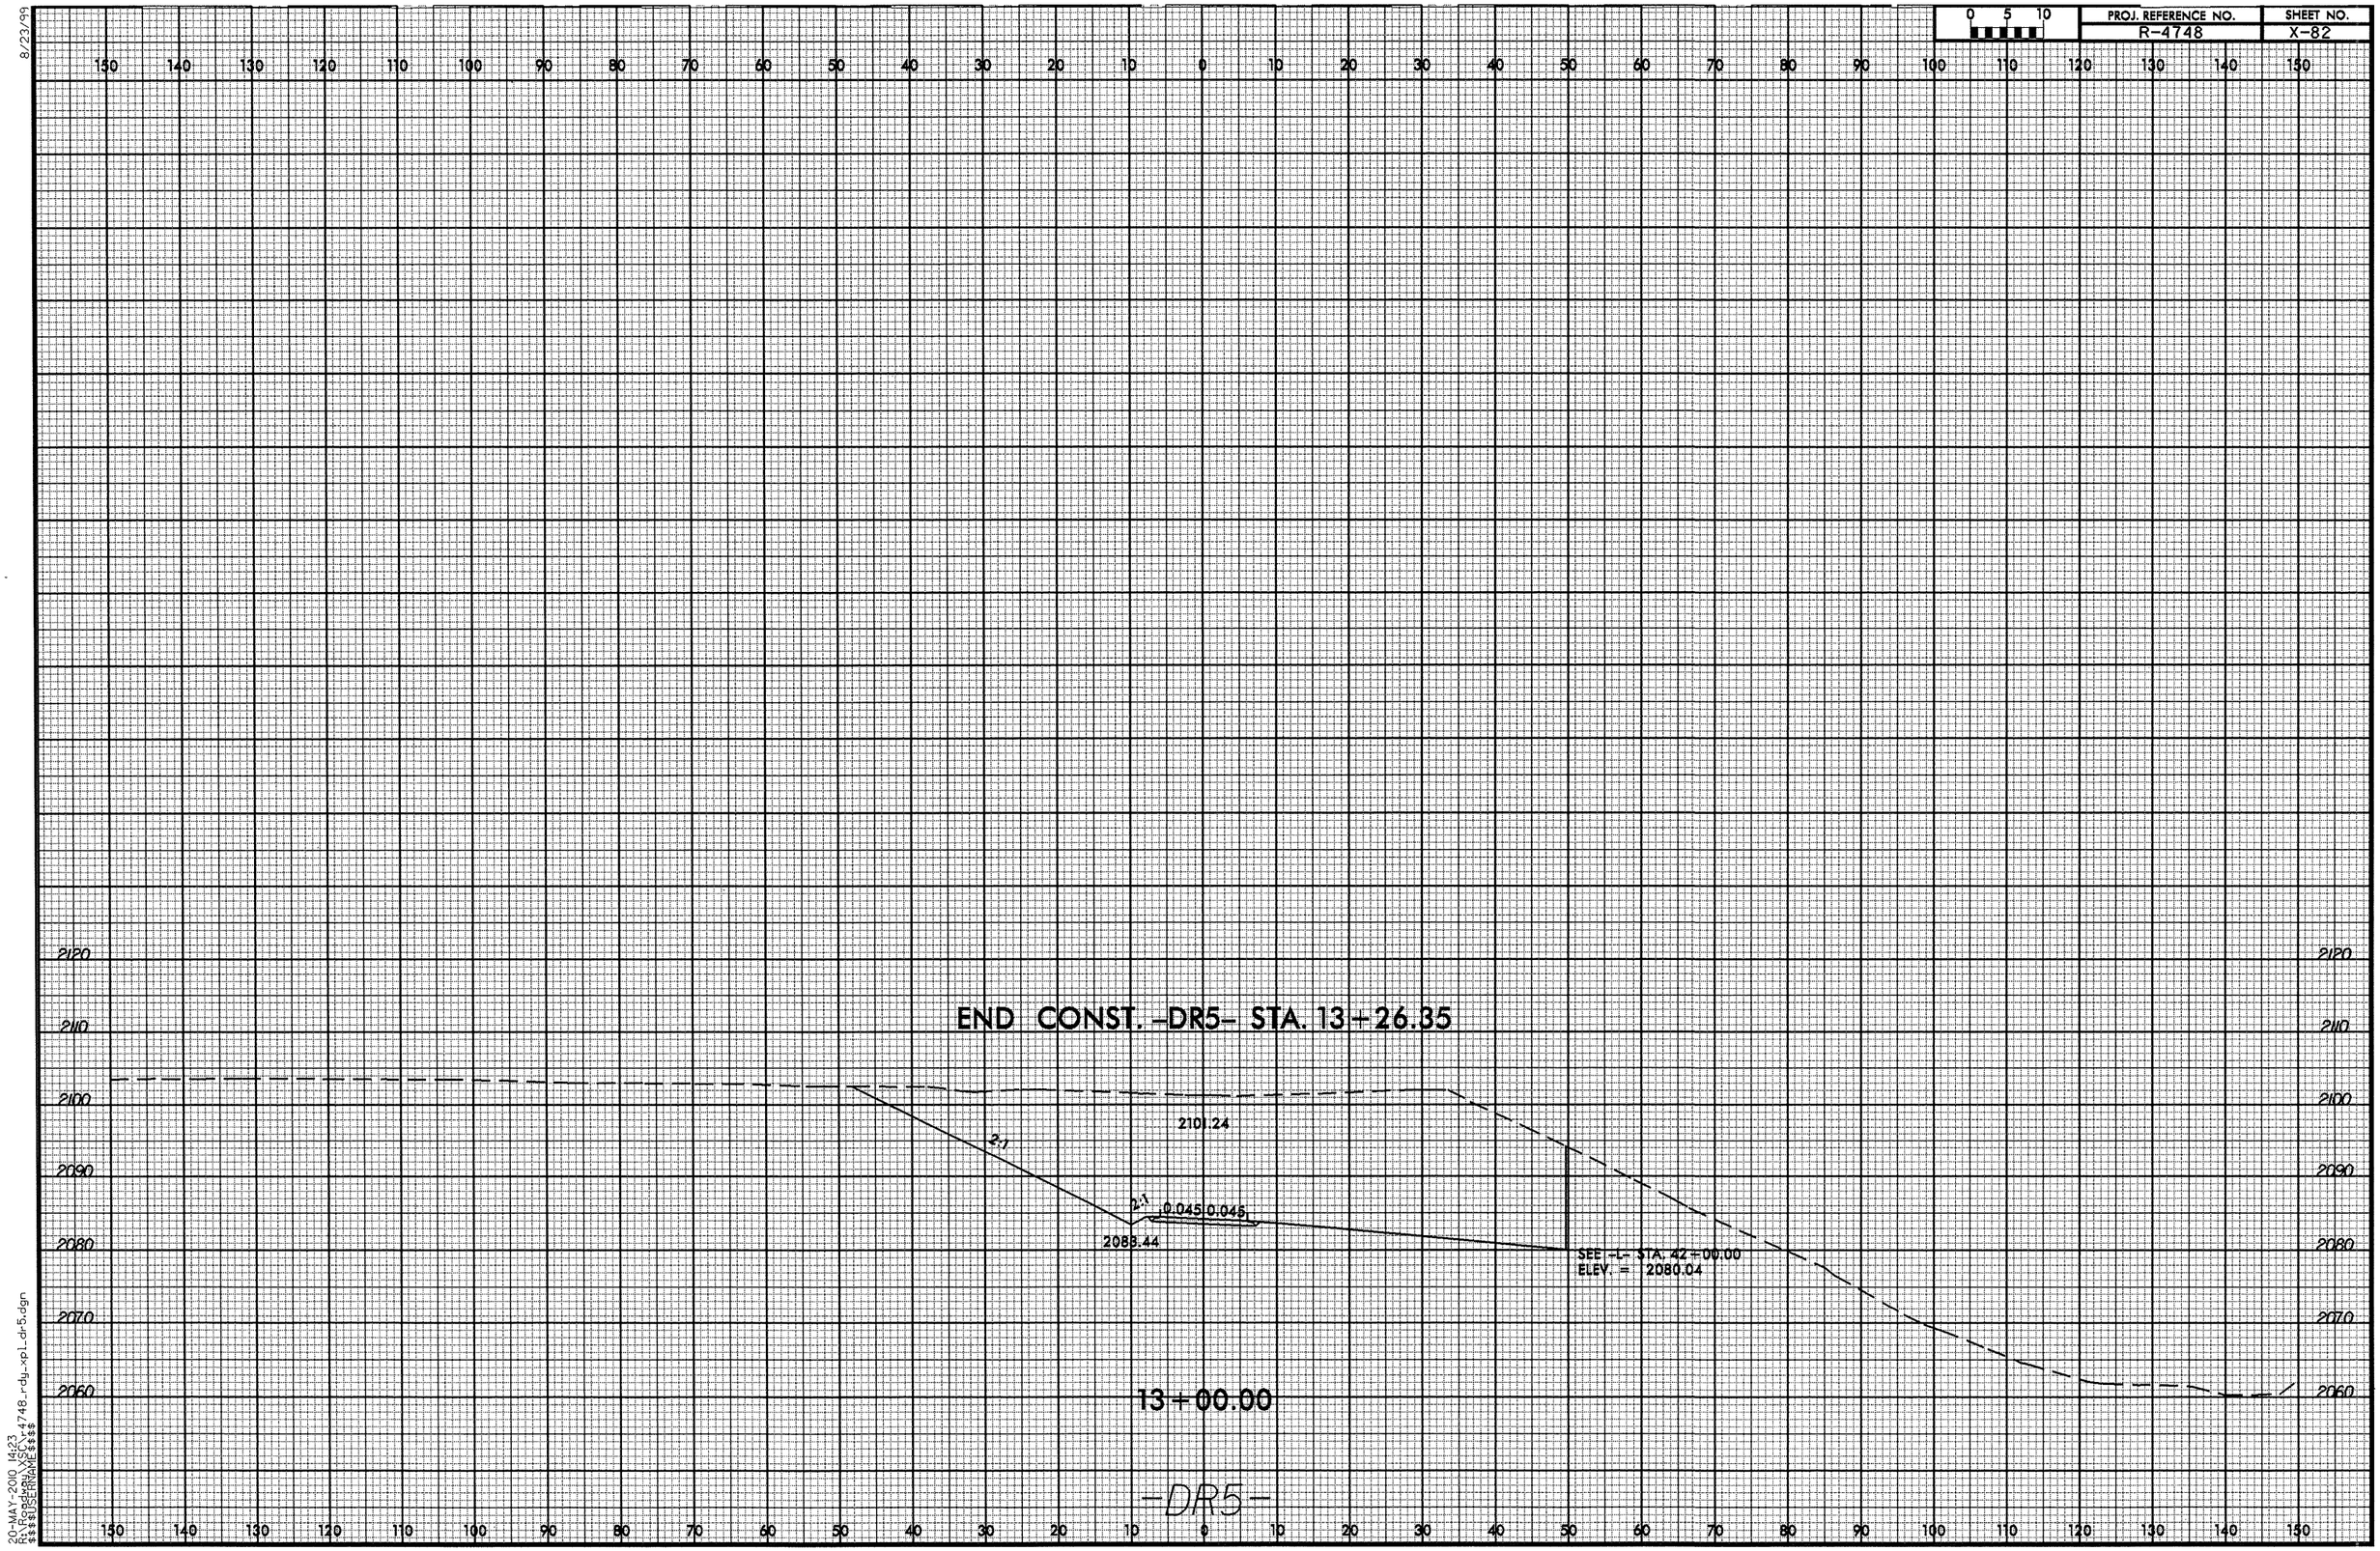

20-MAY-2010 14:23
R:\Roadway\Proj\R-4748_rdy_xpl_dr5.dgn
$$$$USERNAME$$$$