0 5 10	PROJ. REFERENCE NO.	SHEET NO.
	U-5018A	X-1

NOTE: Approximate quantities only. Unclassified excavation, Fine Grading, Clearing and Grubbing, Removal of Existing Pavement and Breaking of Existing Pavement will be paid for at the contract Lump Sum price for "Grading".

DIVISION OF HIGHWAYS
STATE OF NORTH CAROLINA

CROSS-SECTION SUMMARY

IN CUBIC YARDS

NOTE: EMBANKMENT COLUMN DOES NOT INCLUDE BACKFILL FOR UNDERCUT.
SELECT GRANULAR MATERIAL WILL BE USED TO BACKFILL UNDERCUT AS PER GEOTECHNICAL REPORT DATED APRIL 2, 2009.

LOCATION (-L-)	UNCLASSIFIED EXCAVATION	UNDERCUT	EMBANKMENT
12+25	0	0	0
12+50	0	0	0
13+00	0	0	0
13+50	112	0	92
14+00	106	0	163
14+50	97	0	217
15+00	89	0	186
15+50	95	0	155
16+00	169	0	188
16+50	215	0	203
17+00	220	113	89
17+50	166	464	111
18+00	90	376	174
18+50	95	380	125
19+00	95	408	85
19+50	108	416	77
20+00	143	408	99
20+50	220	434	83
21+00	267	457	55
21+50	288	481	22
22+00	334	346	1
22+50	309	166	4
23+00	222	67	28
23+50	142	0	68
24+00	101	73	100
24+50	116	114	103
25+00	135	83	72
25+50	138	133	33
26+00	147	234	16
26+50	160	369	7
27+00	255	503	0
27+50	338	508	3
28+00	335	461	6
28+50	345	322	4
29+00	353	0	6
29+50	279	310	16
30+00	213	441	26
30+50	165	440	34
31+00	97	437	54
31+50	83	418	90

LOCATION (-L-)	UNCLASSIFIED EXCAVATION	UNDERCUT	EMBANKMENT
32+00	88	390	138
32+50	108	414	104
33+00	155	469	26
33+50	181	478	18
34+00	183	460	28
34+50	232	450	23
35+00	226	458	9
35+50	188	462	5
36+00	233	462	5
36+50	303	466	1
37+00	300	467	0
37+50	258	509	1
38+00	265	508	1
38+50	305	475	5
39+00	366	487	8
39+50	471	486	9
40+00	539	483	12
40+50	548	483	12
41+00	548	484	11
41+50	530	484	11
42+00	498	472	8
42+50	523	506	3
43+00	478	505	6
43+50	368	462	6
44+00	306	462	6
44+50	250	464	4
45+00	207	463	10
45+50	165	464	22
46+00	155	472	23
46+50	181	94	21
47+00	209	96	17
47+50	221	394	15
48+00	166	154	23
48+50	130	80	46
49+00	162	309	55
49+50	210	467	38
50+00	331	475	16
50+50	480	469	2
51+00	535	462	3

LOCATION (-L-)	UNCLASSIFIED EXCAVATION	UNDERCUT	EMBANKMENT
51+50	701	473	27
52+00	732	449	128
52+50	436	436	328
53+00	142	295	432
53+50	0	65	803
54+00	0	0	1718
54+50	0	0	2593
55+00	0	0	3493
55+20.42	0	0	1815
57+02.08	0	0	0
57+50	0	0	2269
58+00	24	0	1394
58+50	690	0	273
59+00	1316	0	104
59+50	962	0	80
60+00	339	0	108
60+50	26	0	265
61+00	0	0	528
61+50	12	0	379
62+00	145	108	61
62+50	426	167	18

LOCATION (-L-)	UNCLASSIFIED EXCAVATION	EMBANKMENT

LOCATION (-L-)	UNCLASSIFIED EXCAVATION	EMBANKMENT

Rev 3/6/01

5/27/2010
R:\Roadway\Xsc\U5018A\U5018A_RDY_L_XPL.DGN
11:40 PM

0 5 10	PROJ. REFERENCE NO.	SHEET NO.
	U-5018A	X-2

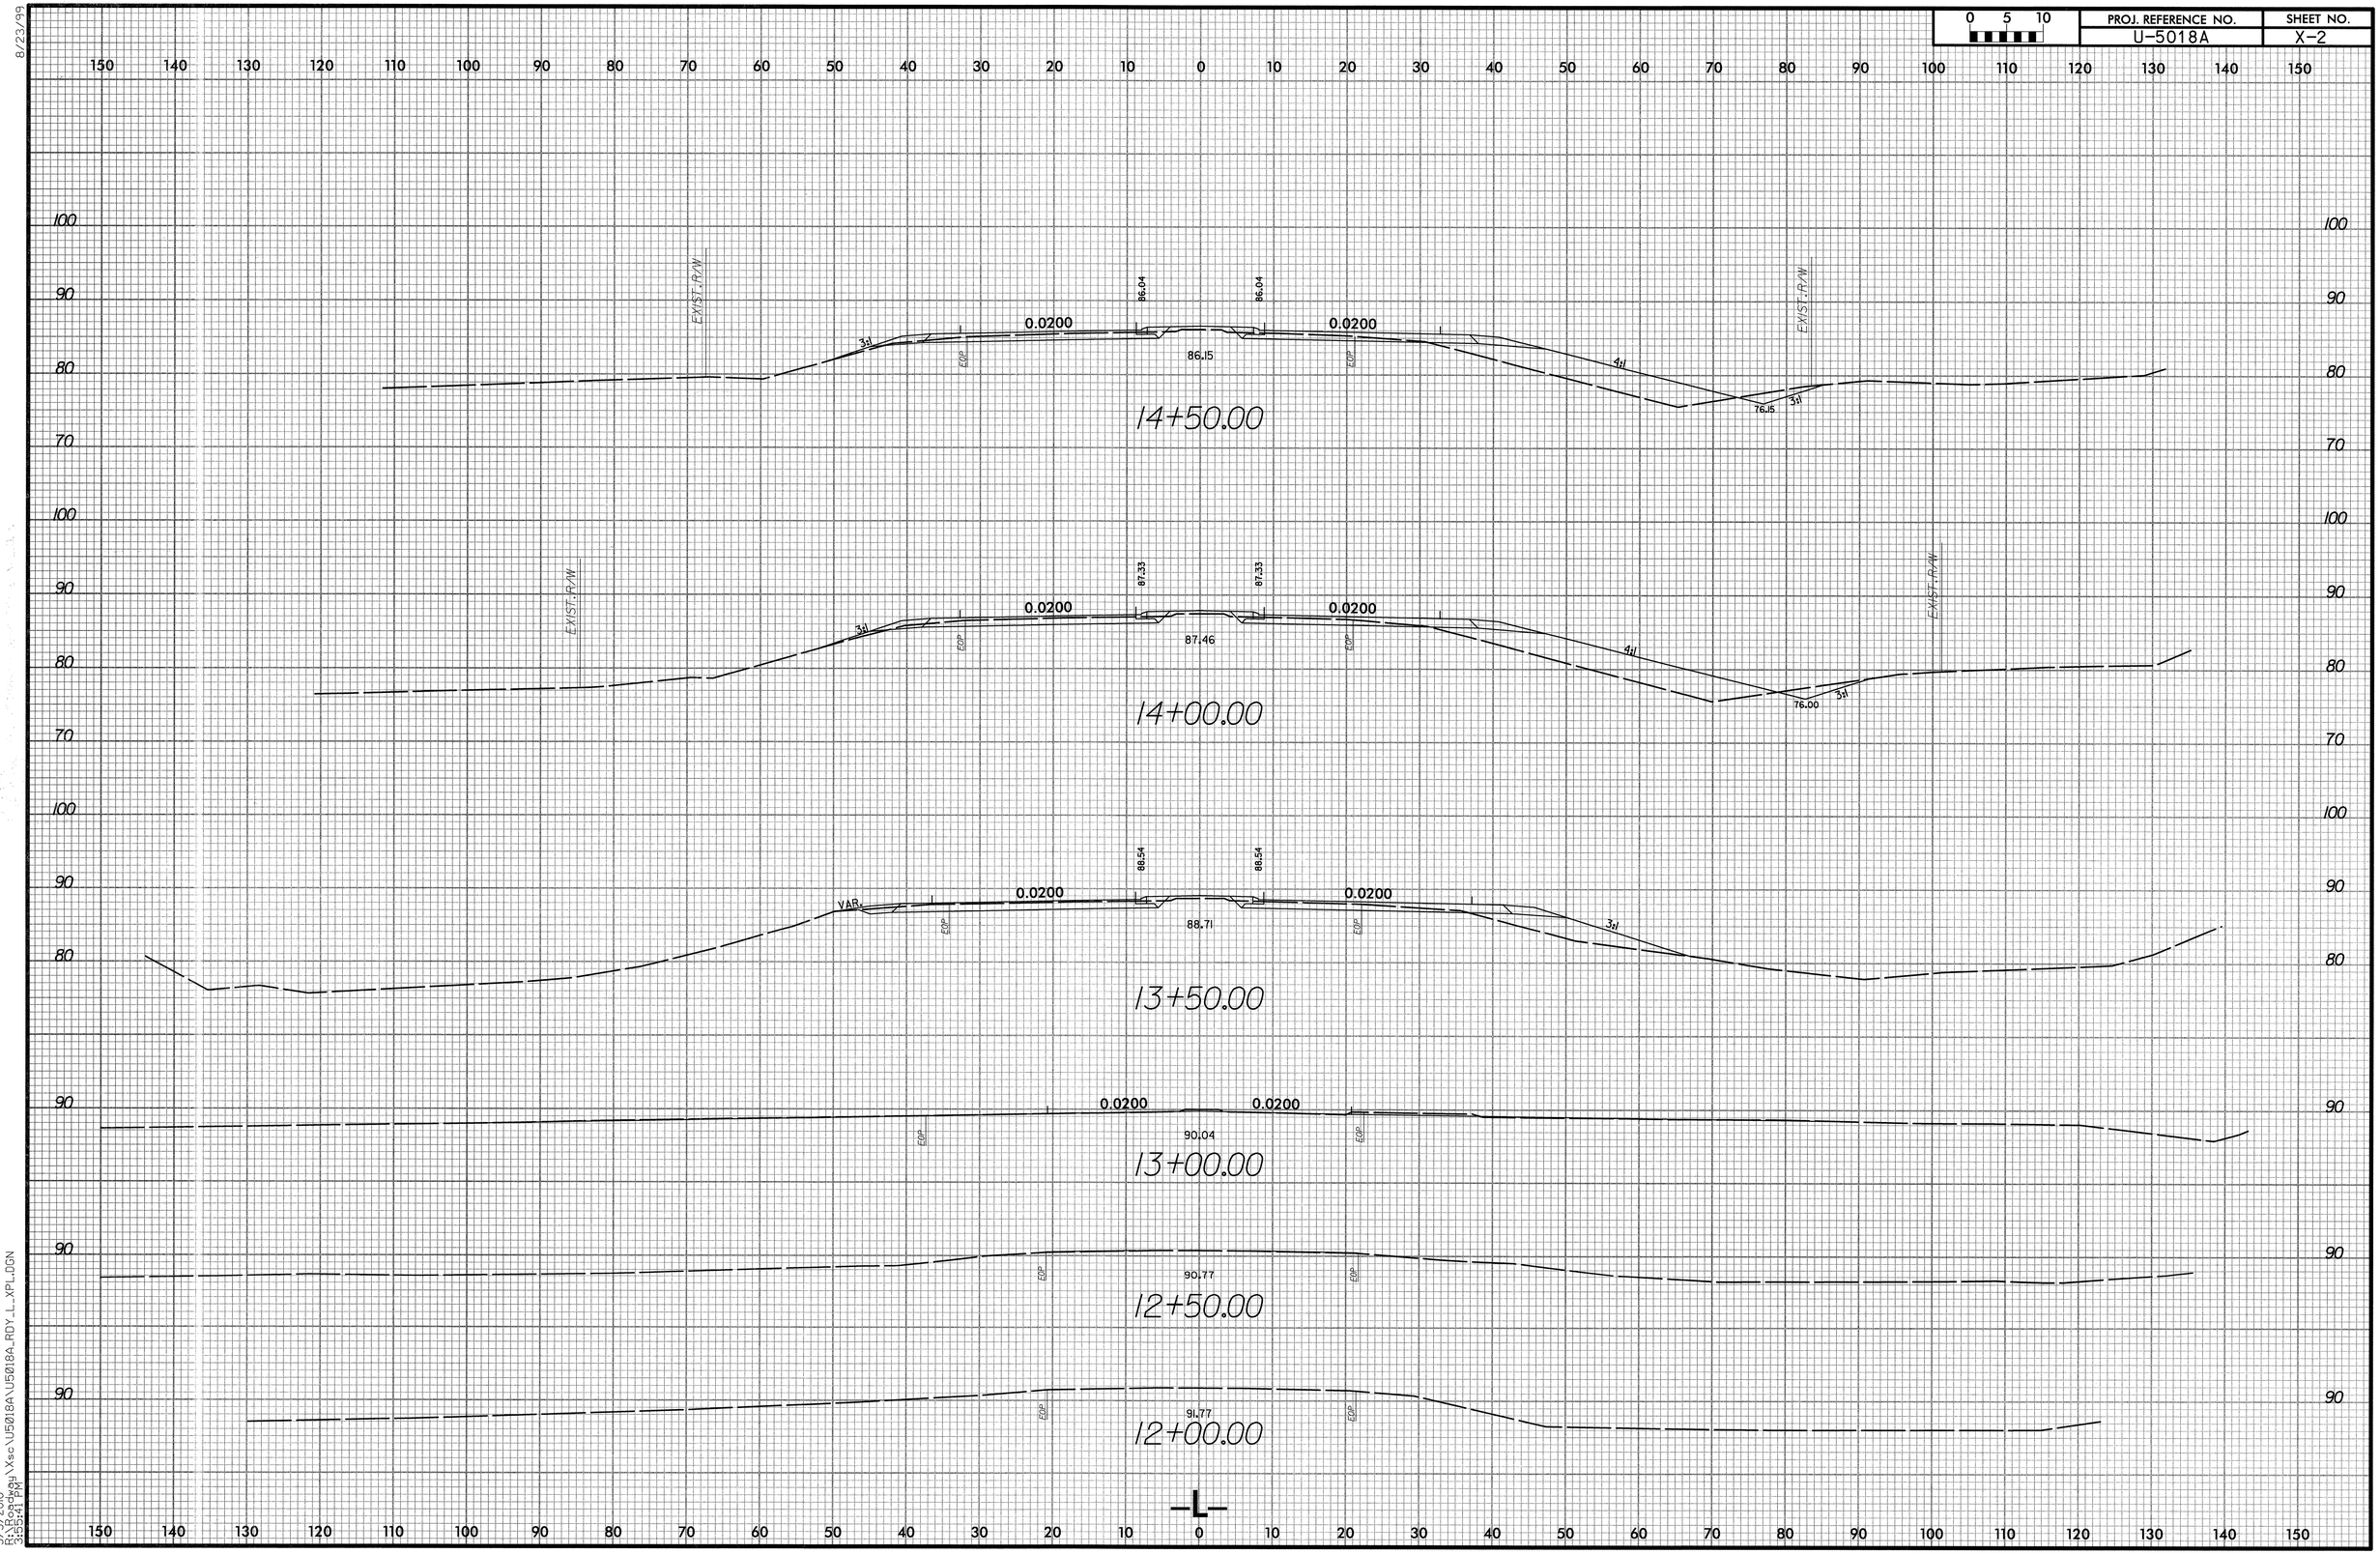

8/23/99

5/5/2010
R:\Roadway\Xsc\U5018A\U5018A_RDY_L_XPL.DGN
15:54:41 PM

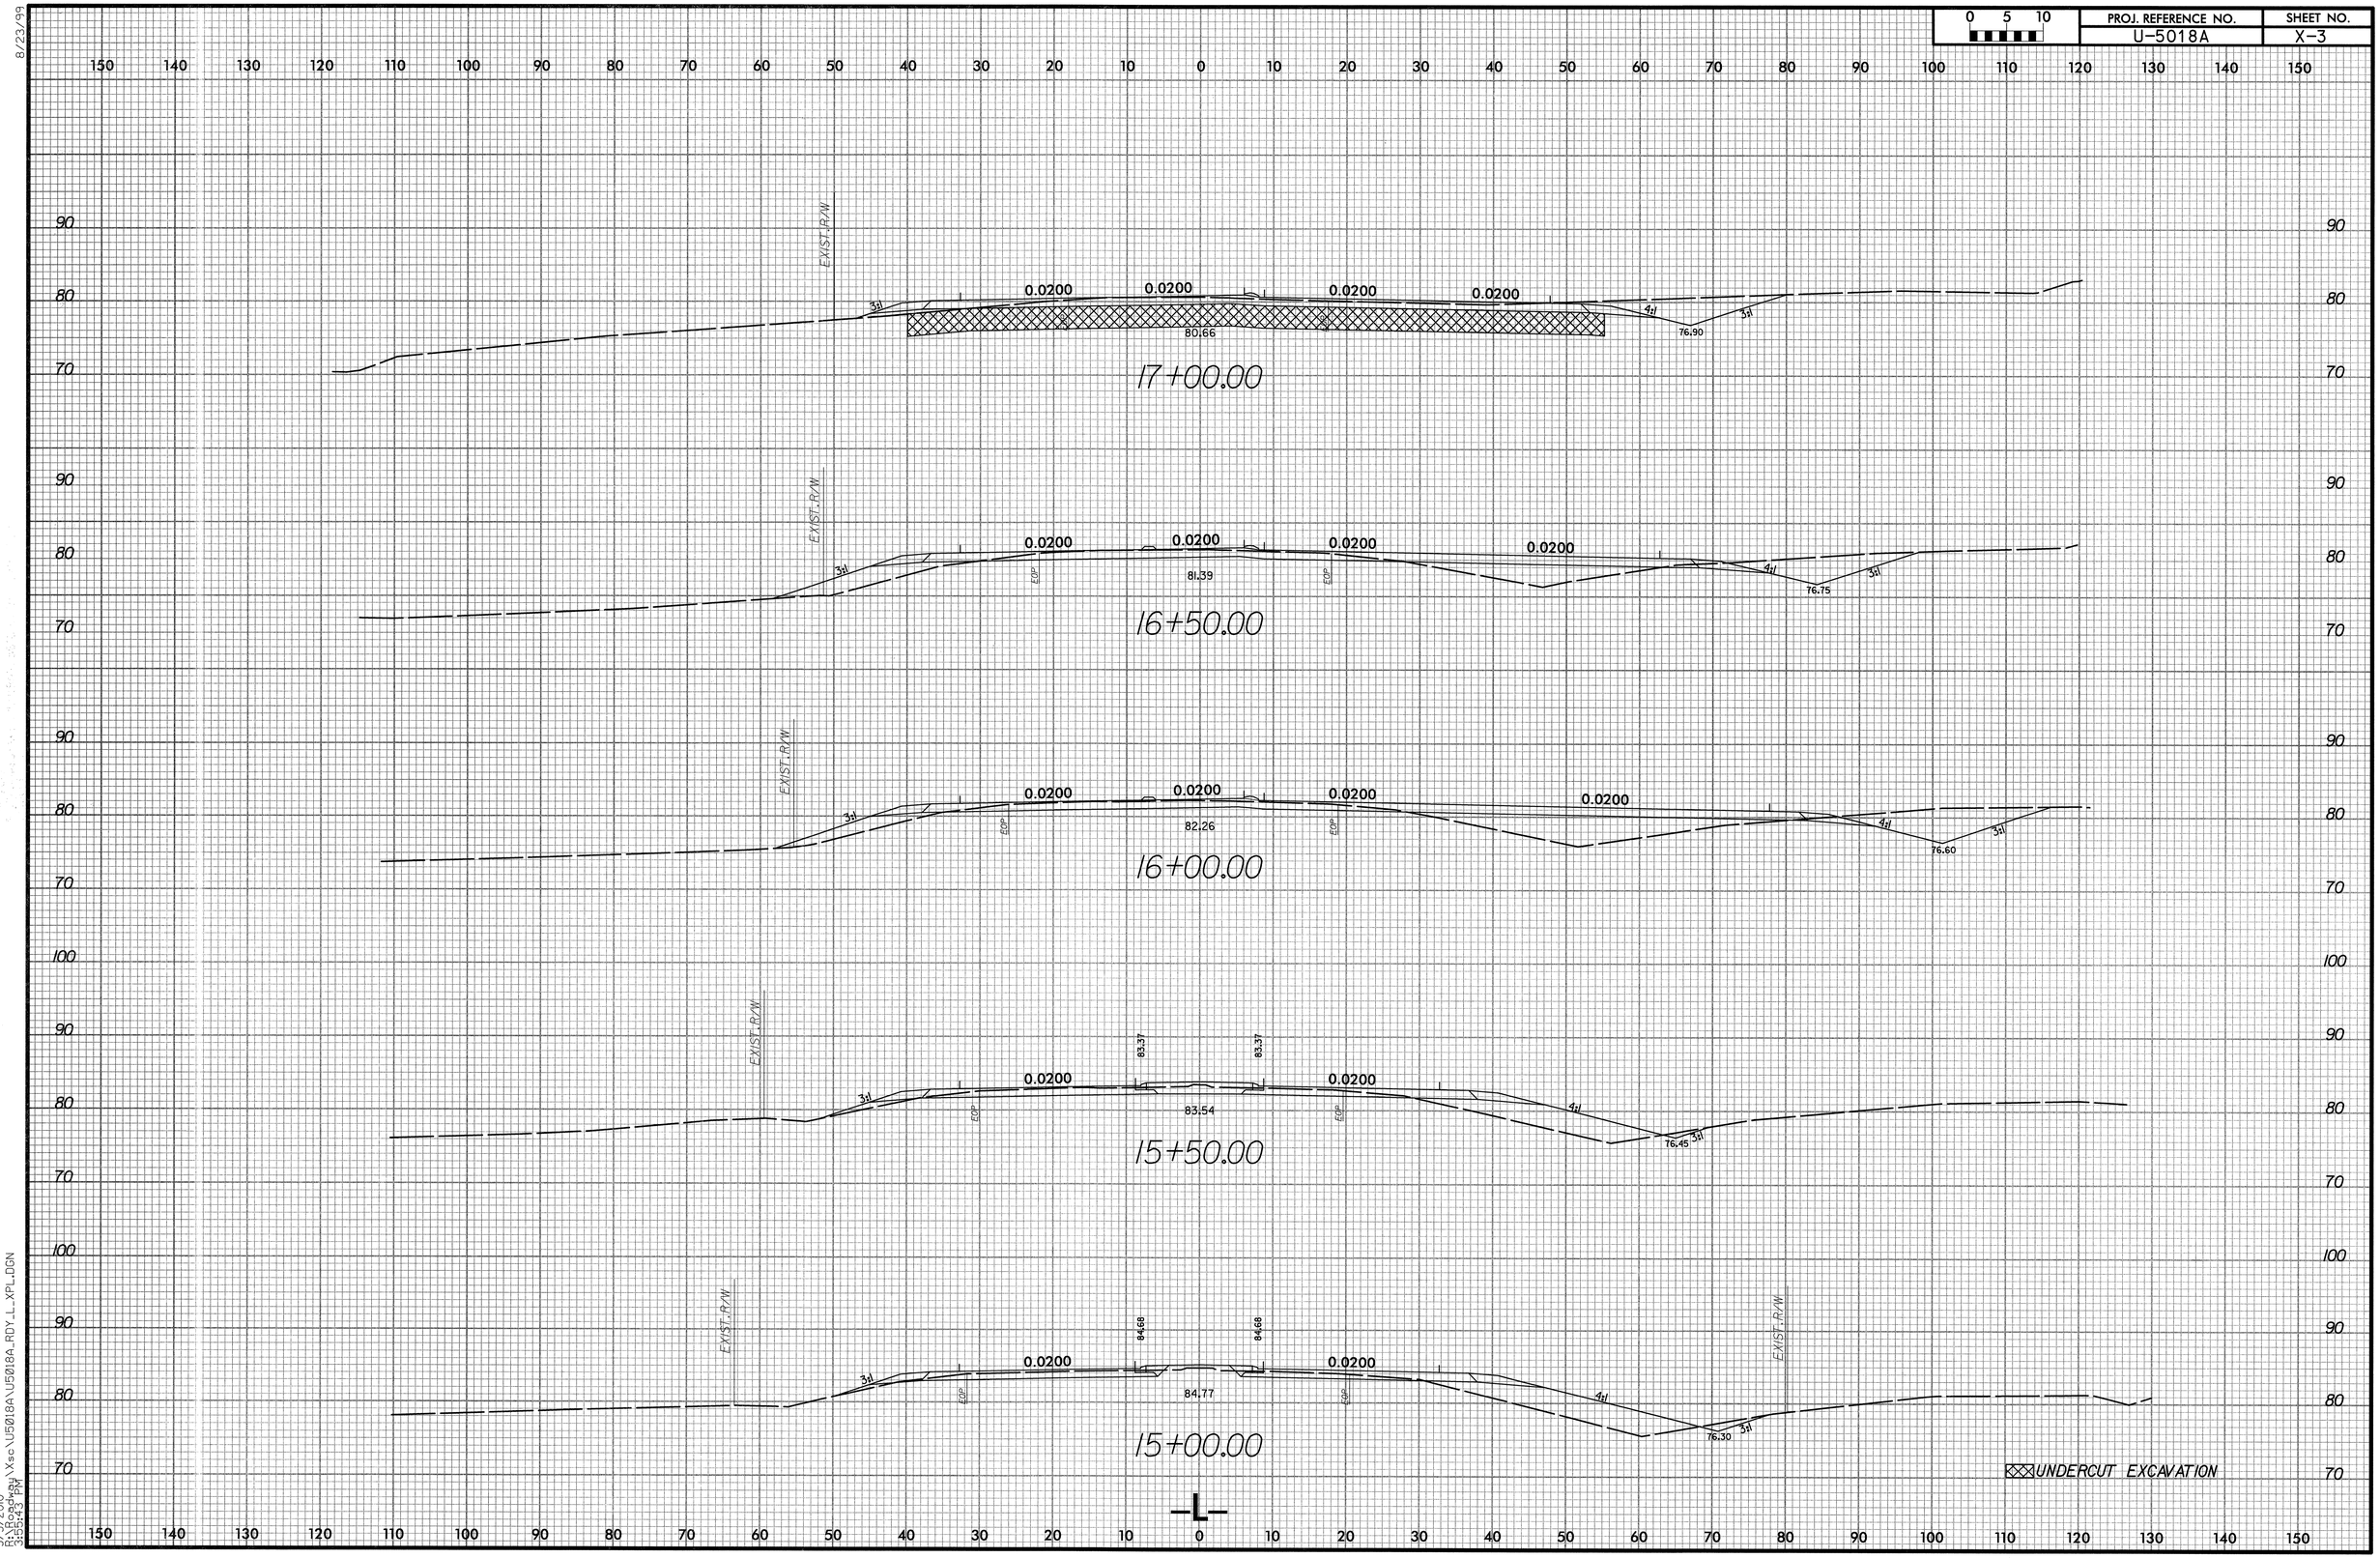

8/23/99

5/5/2010
R:\Roadway\Xsc\U5018A\U5018A_RDY_L_XPL.DGN
3:55:43 PM

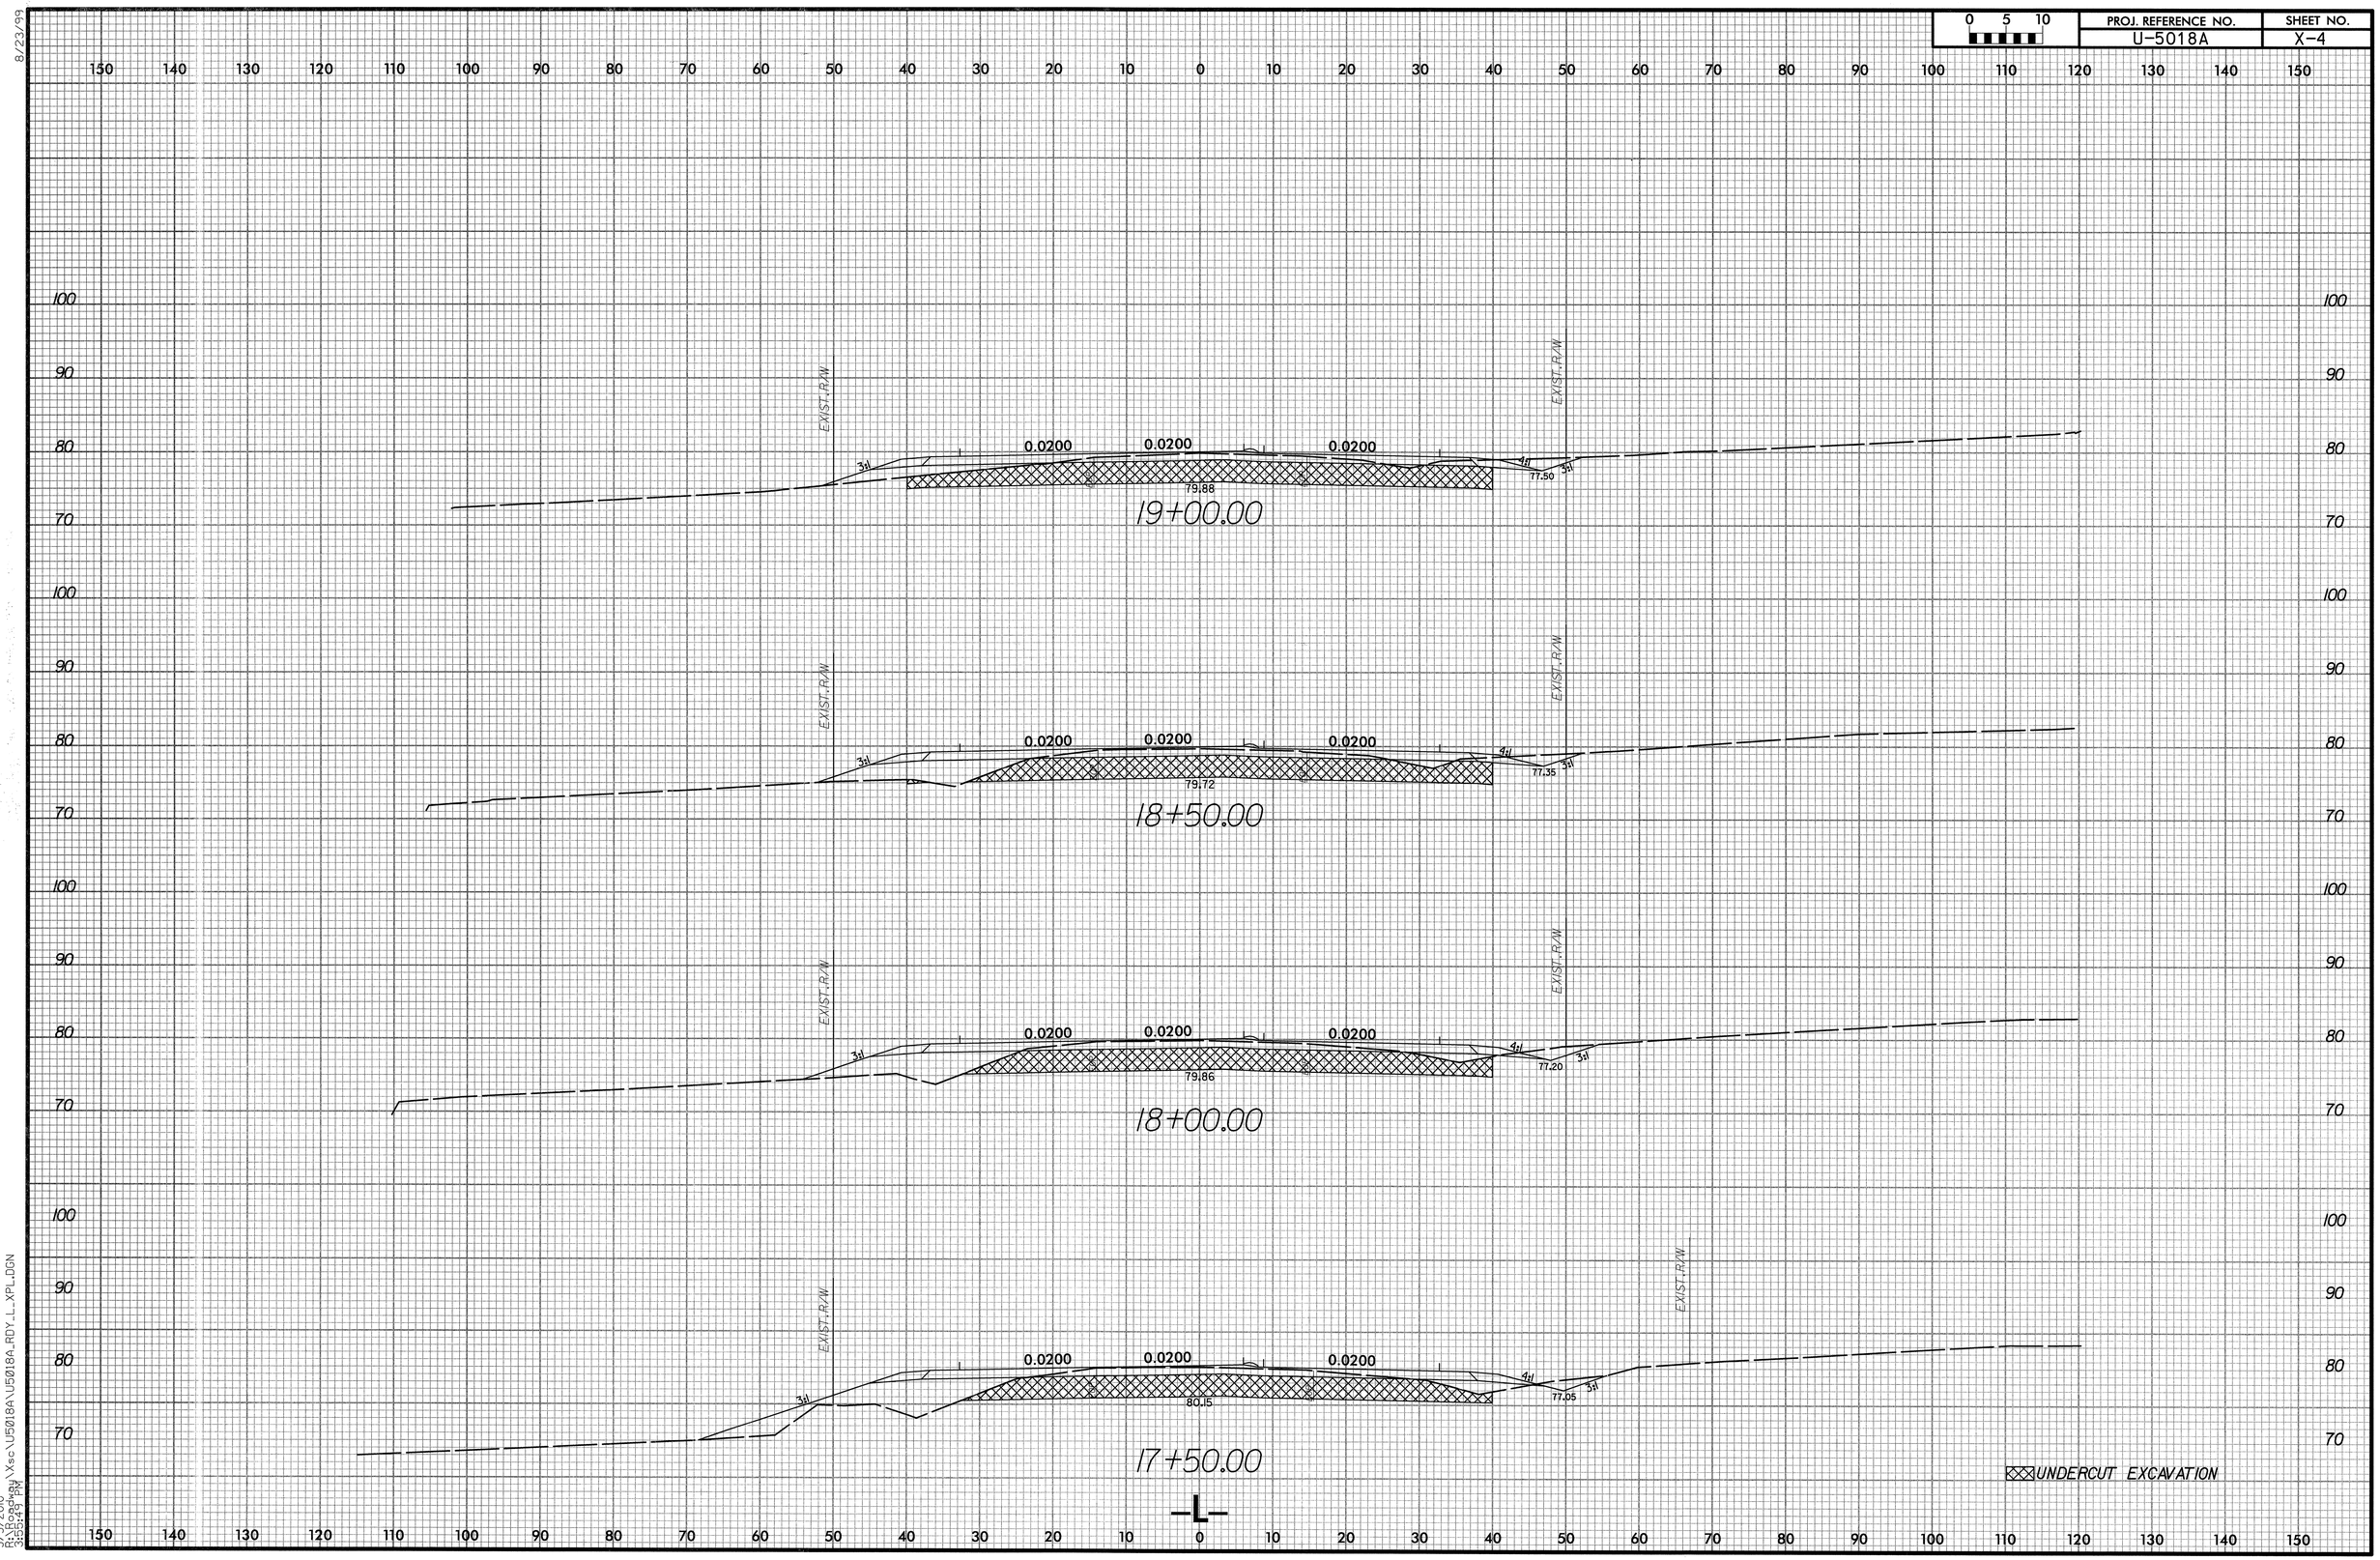

8/23/99

5/5/2010
R:\Roadway\Xsc\U5018A\U5018A_RDY_L_XPL.DGN
3:55:49 PM

PROJ. REFERENCE NO.	SHEET NO.
U-5018A	X-5

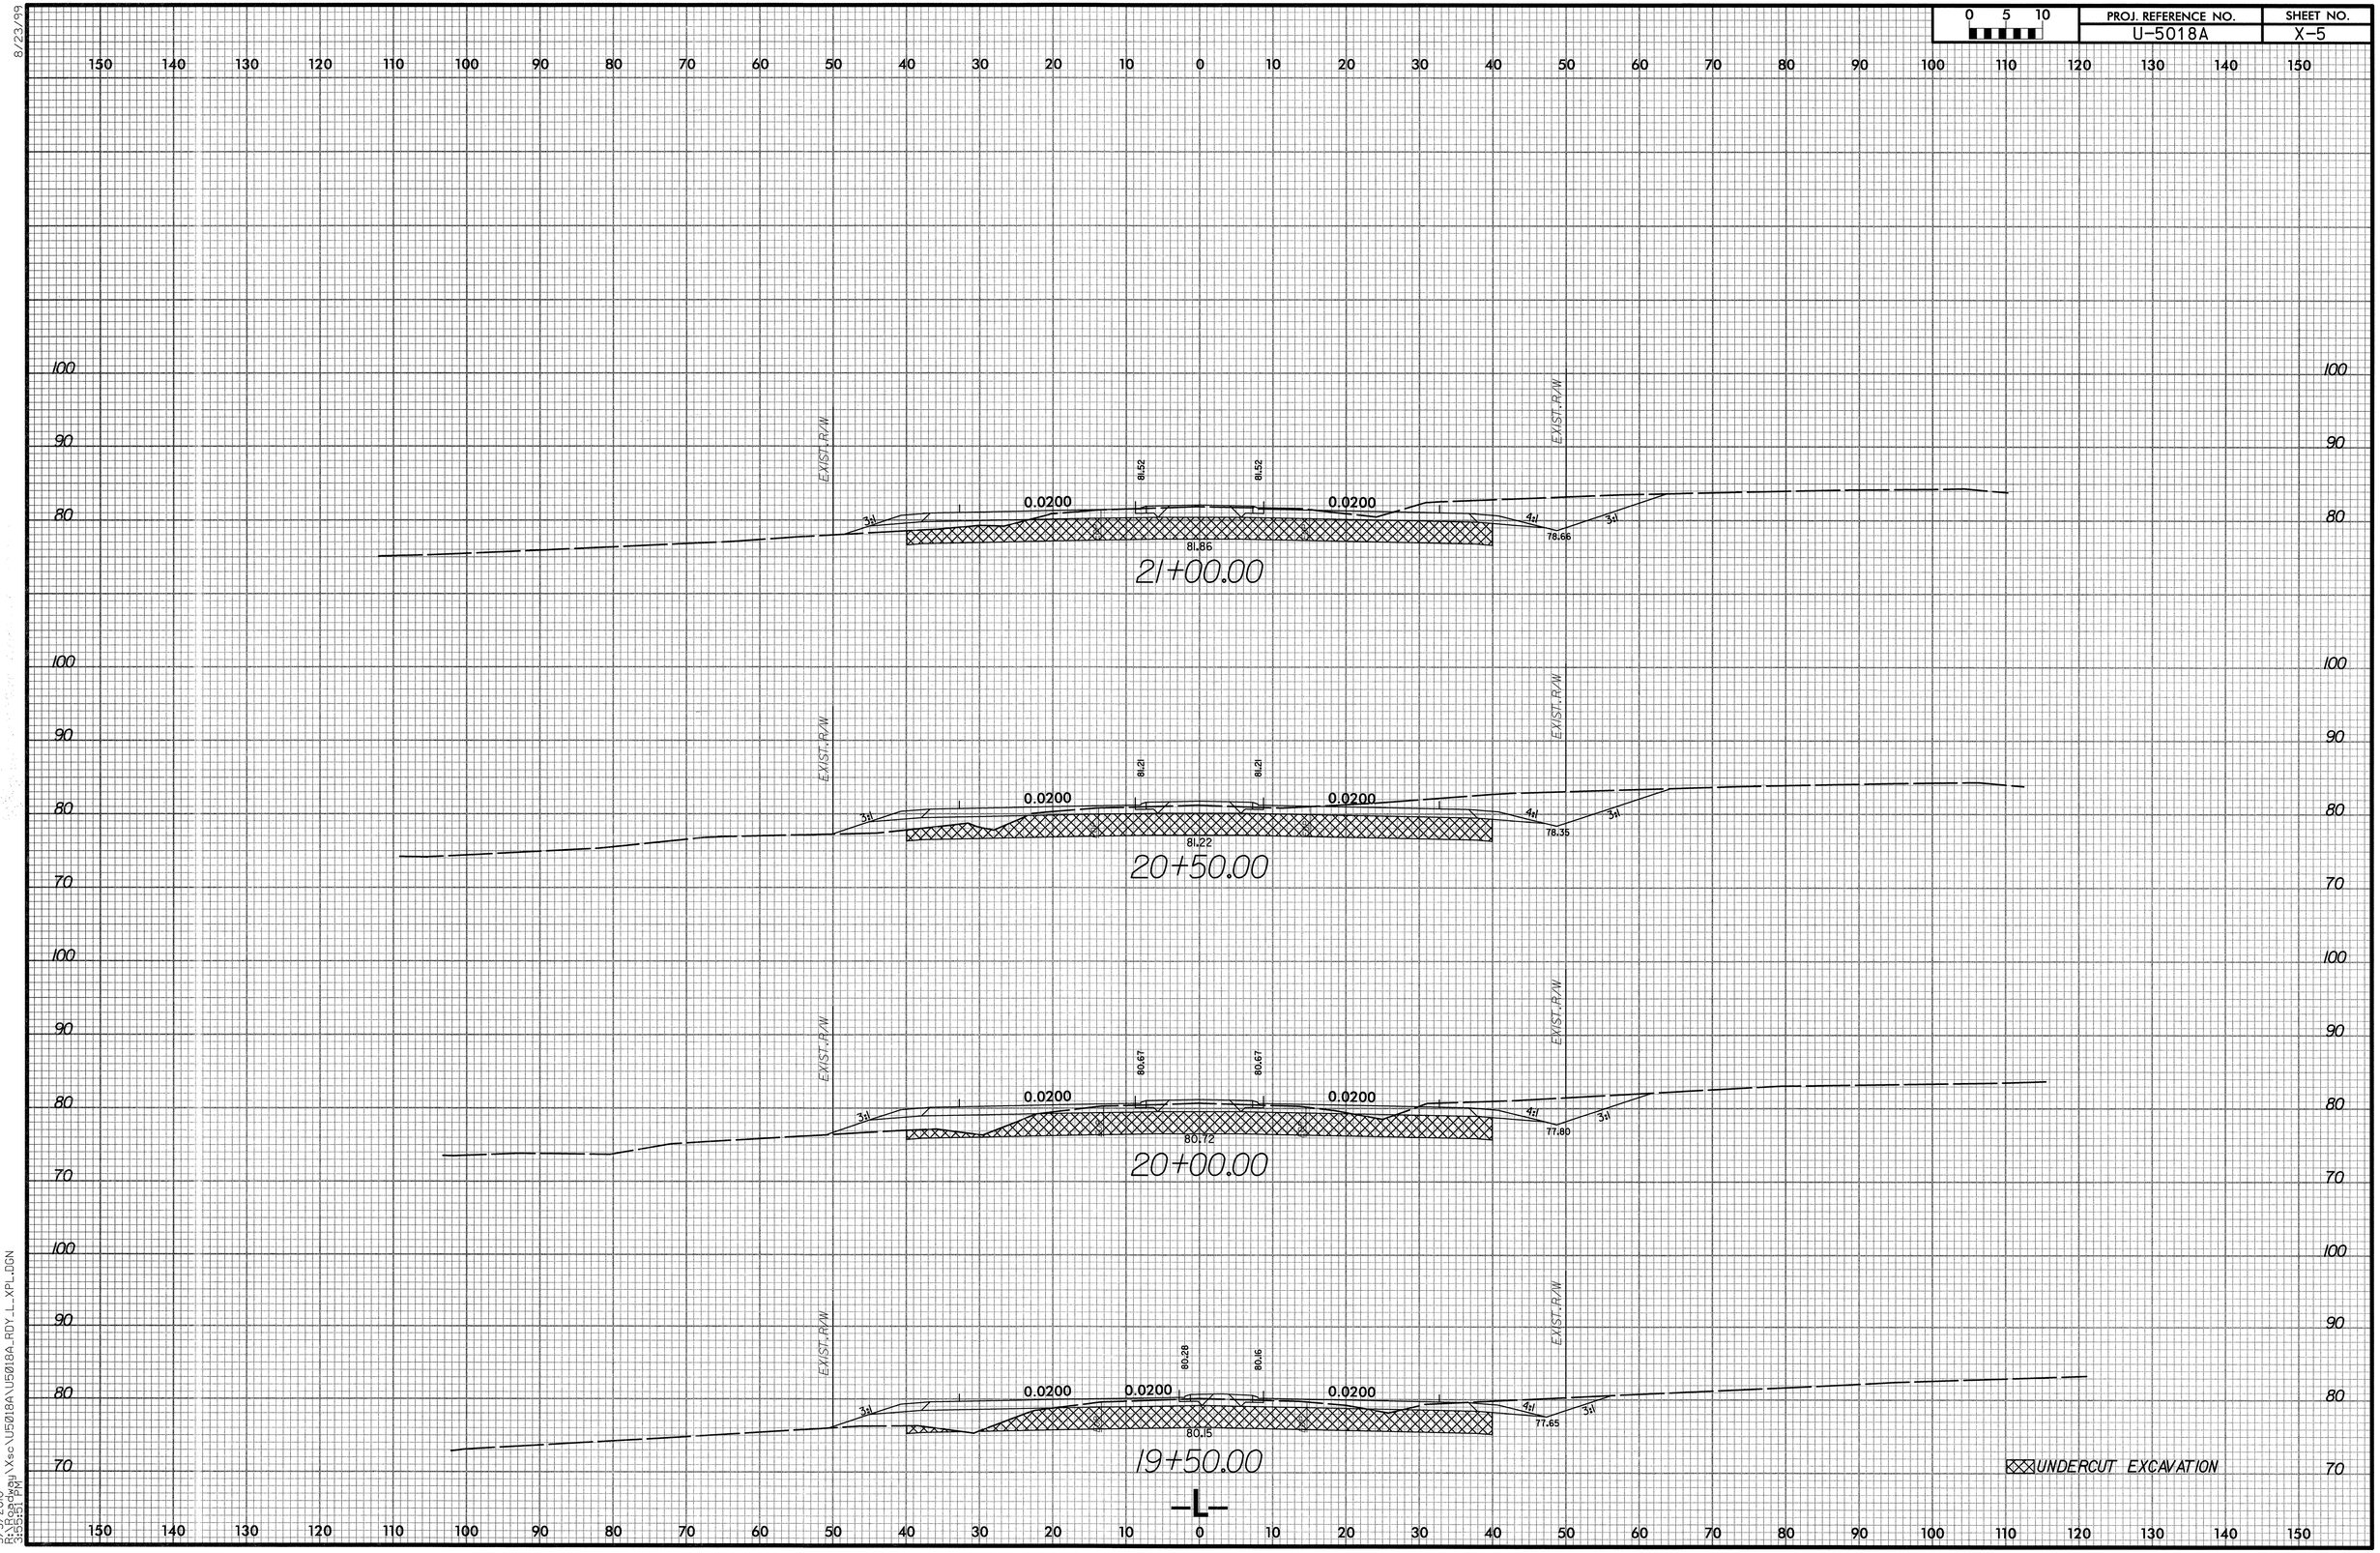

8/23/99

5/5/2010
R:\Roadway\Xsc\U5018A\U5018A_RDY_L_XPL.DGN
3:55:51 PM

8/23/99

0 5 10	PROJ. REFERENCE NO.	SHEET NO.
	U-5018A	X-6

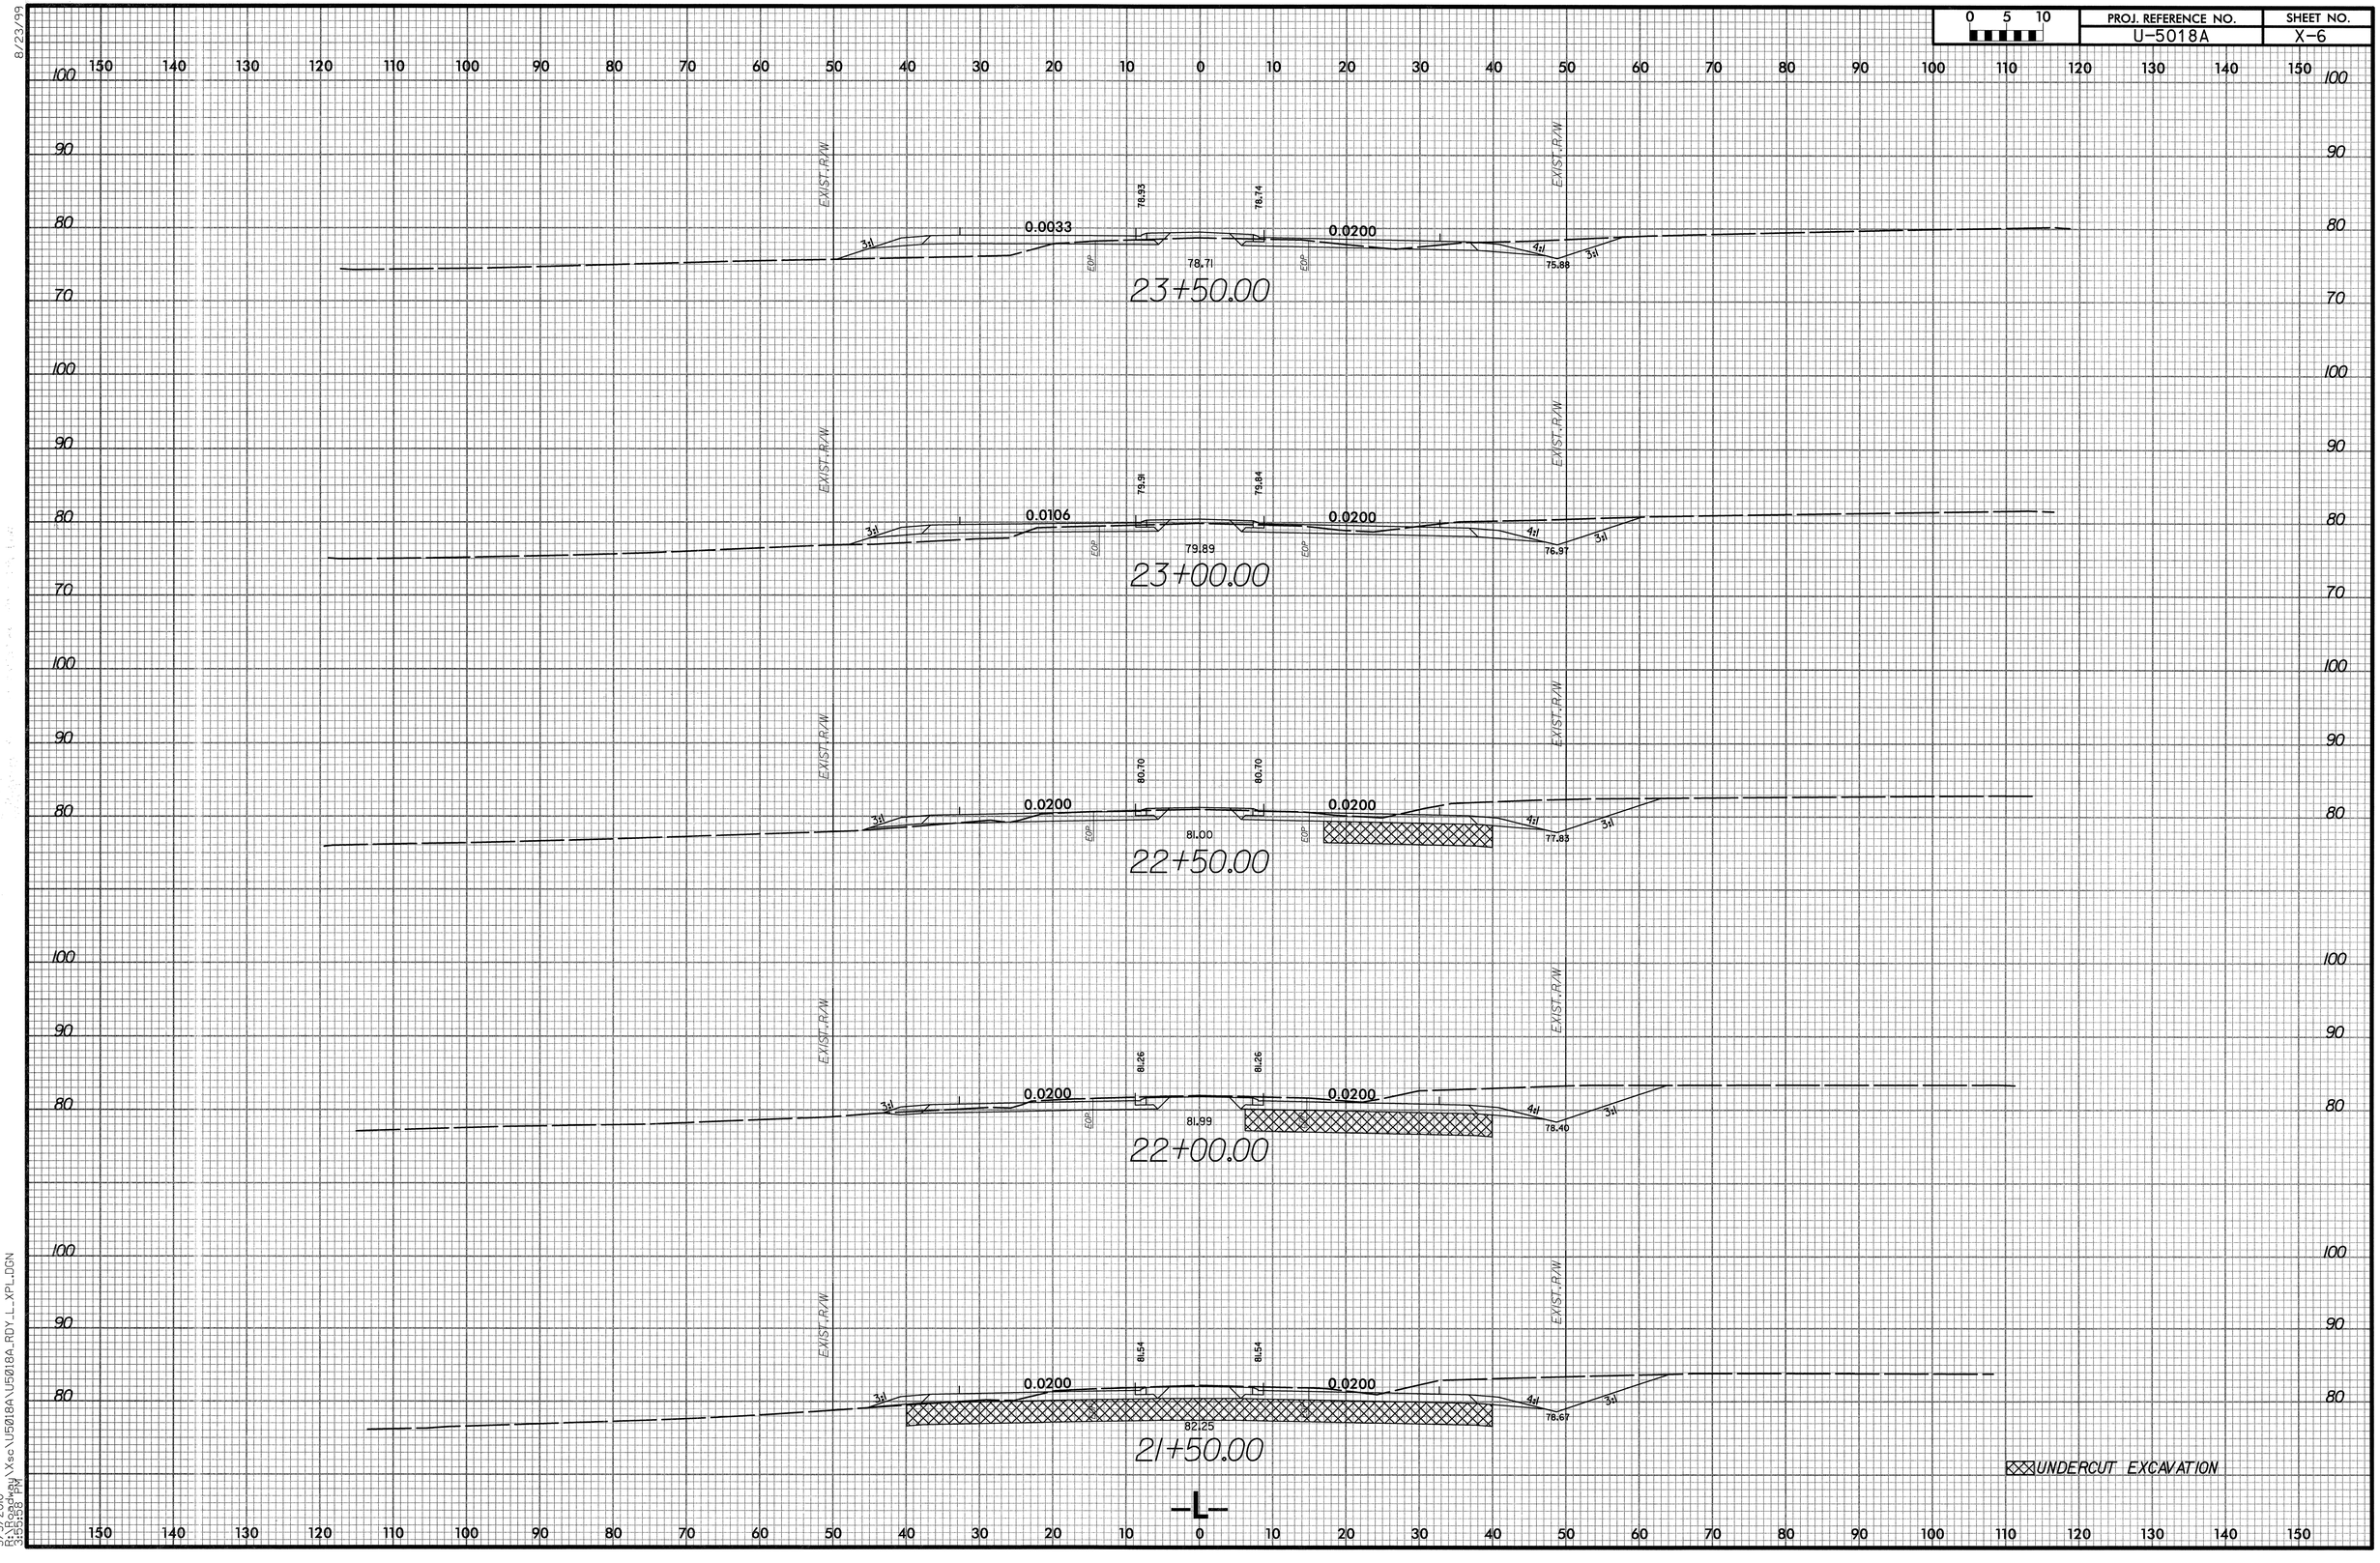

5/5/2010
R:\Roadway\Xsc\U5018A\U5018A_RDY_L_XPL.DGN
3:15:33 PM

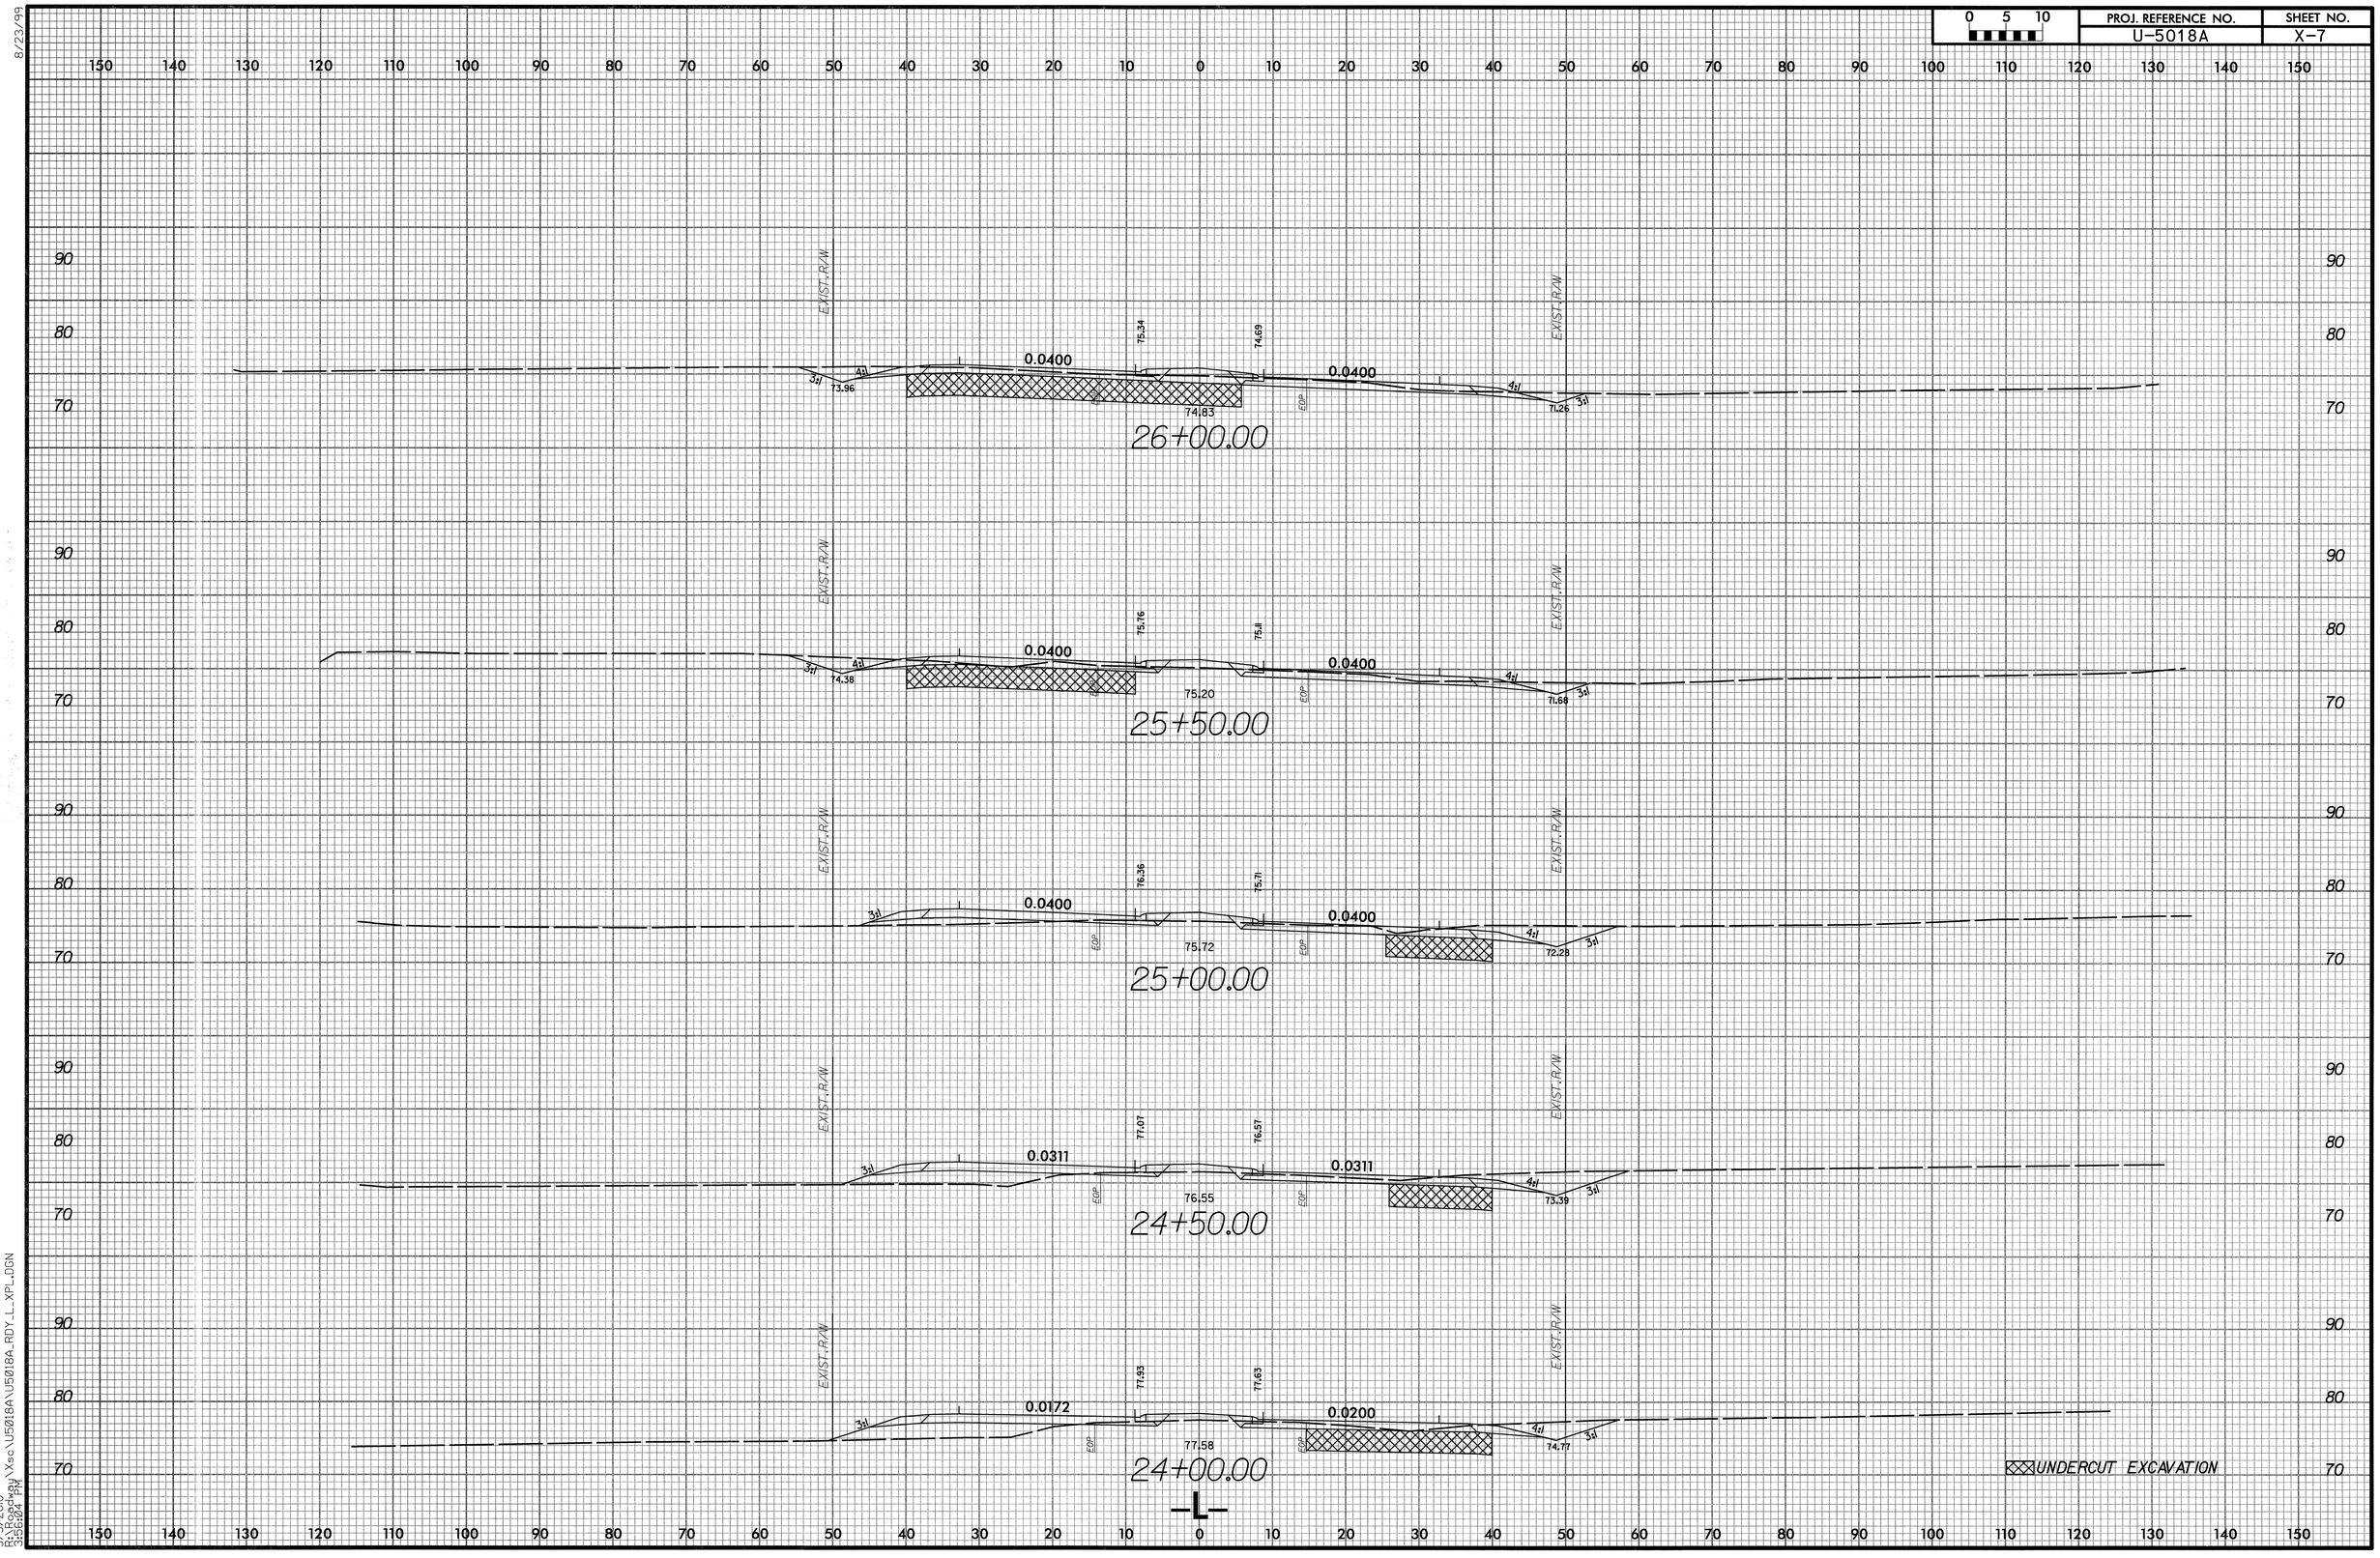

8/23/99

5/5/2010
R:\Roadway\Xsc\U5018A\U5018A_RDY_L_XPL.DGN
3:56:04 PM

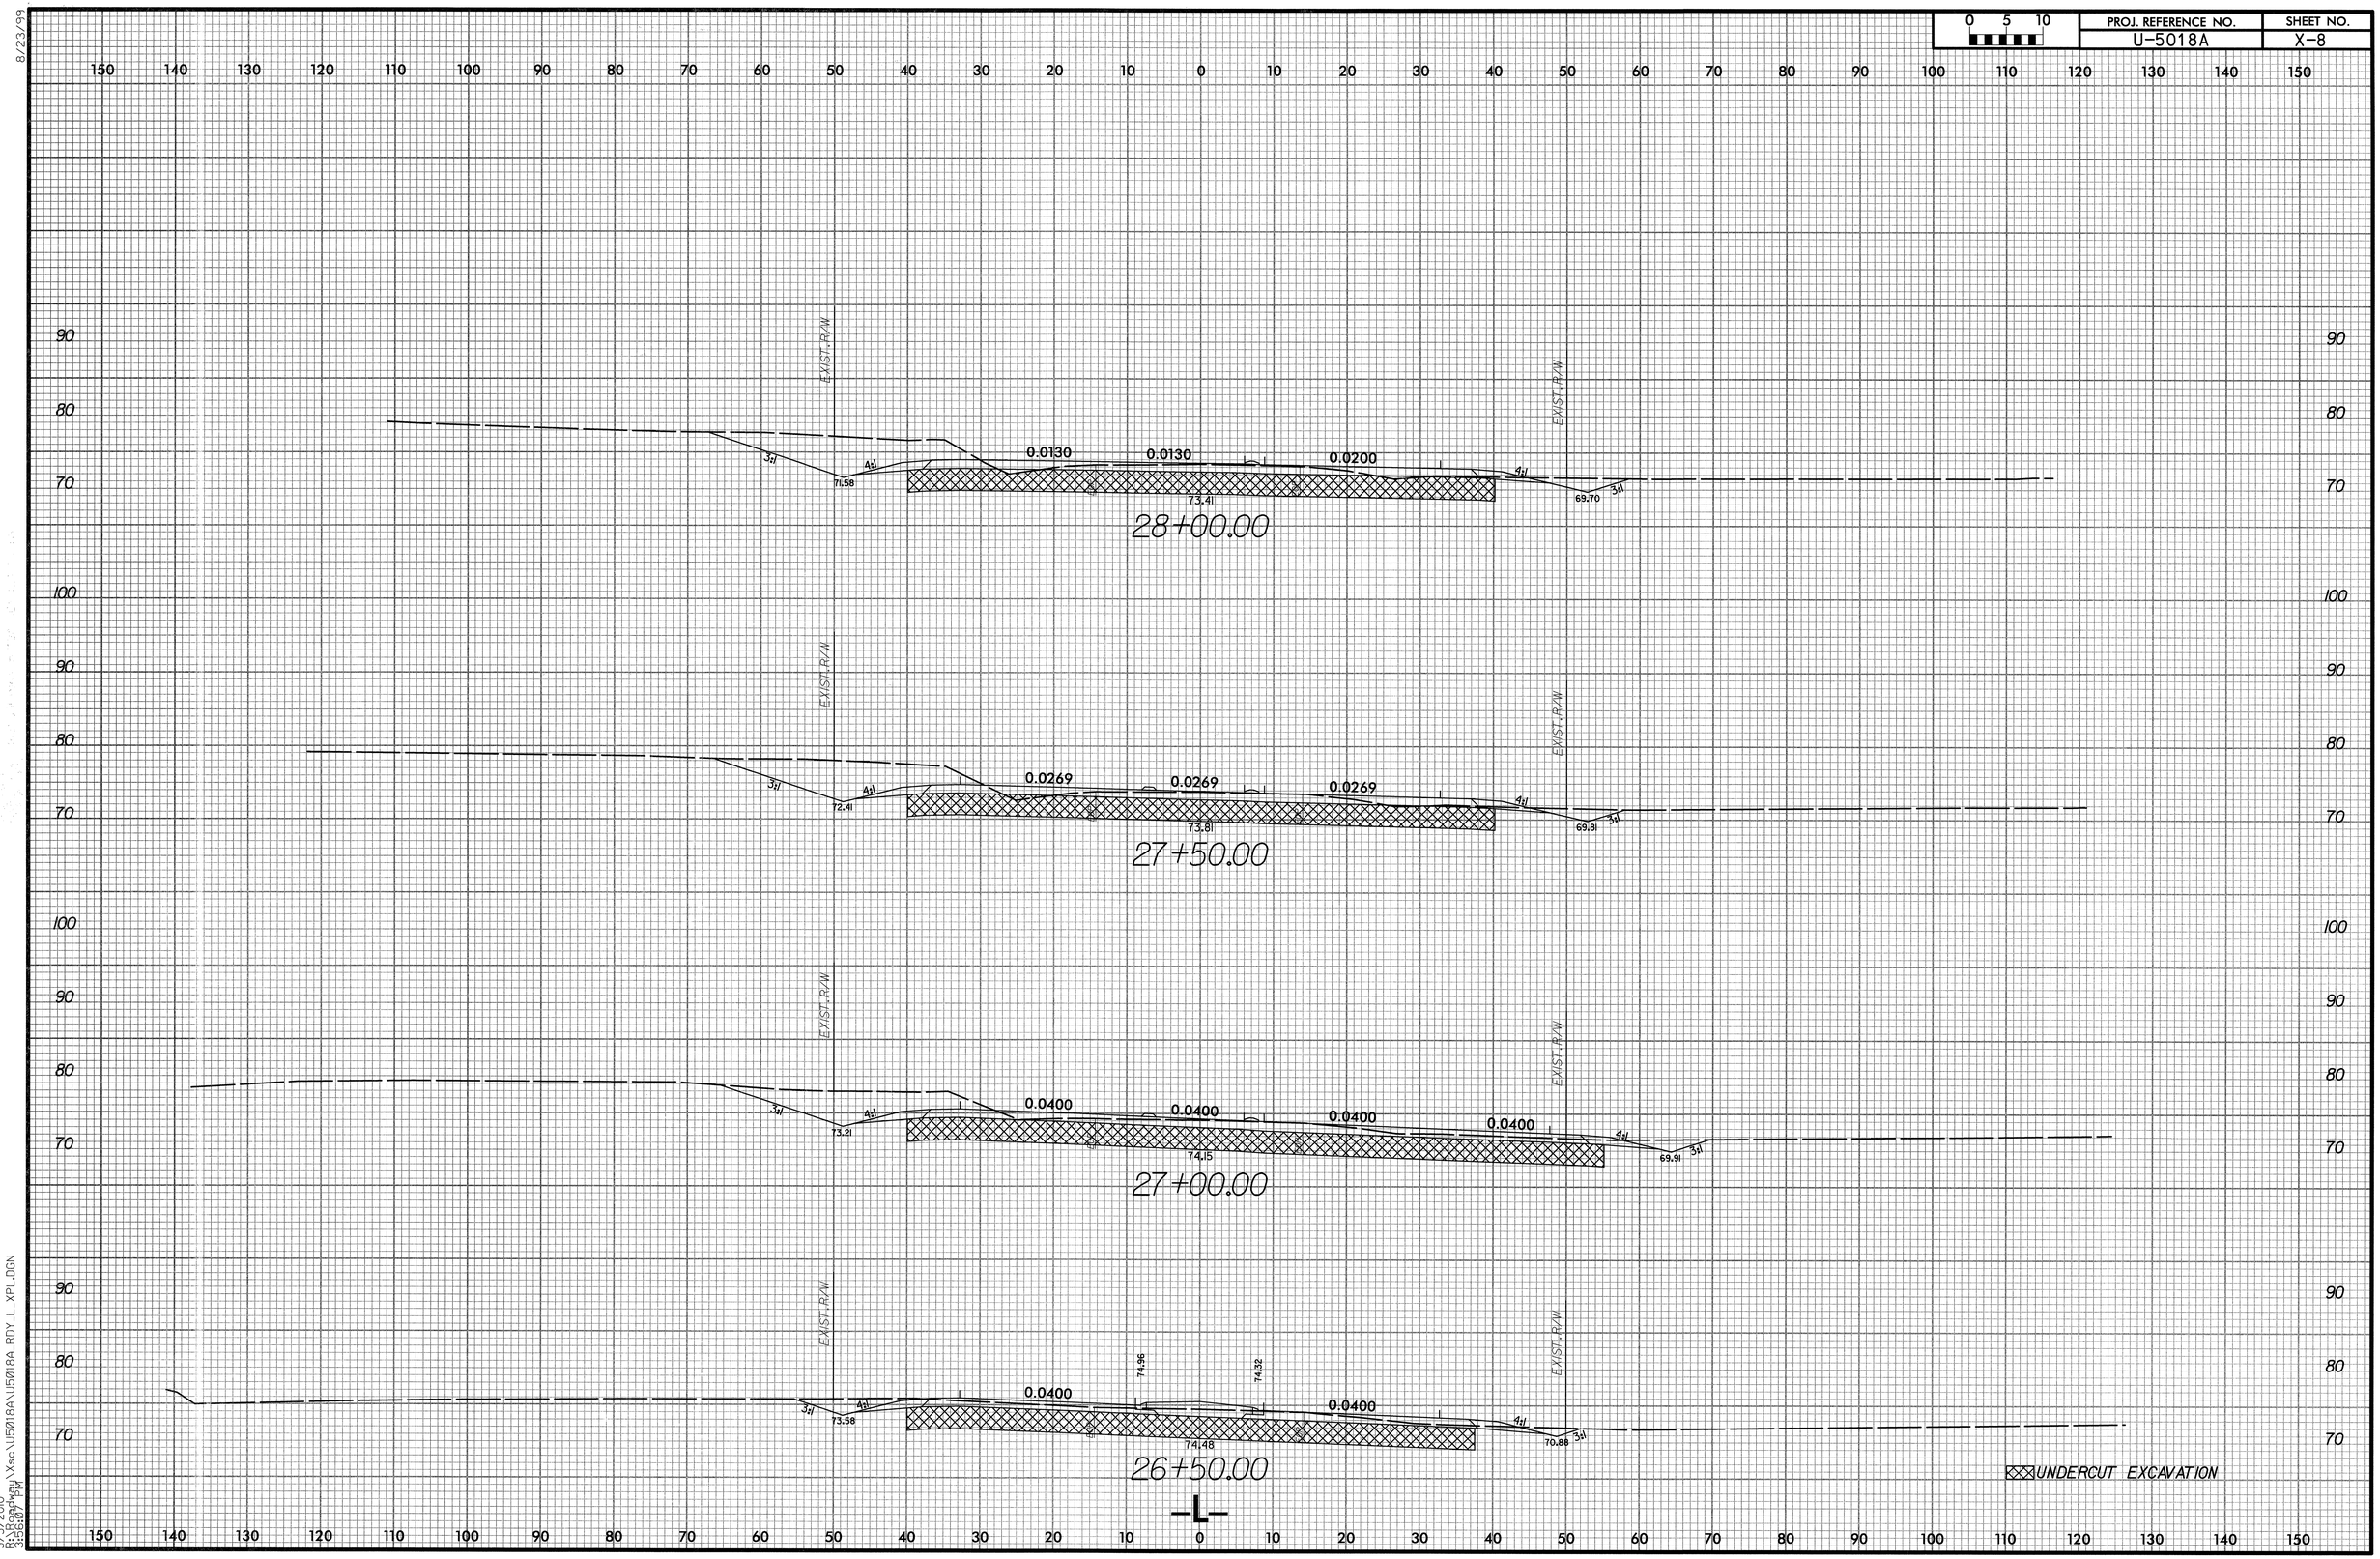

8/23/99

5/5/2010
R:\Roadway\Xsc\U5018A\U5018A_RDY_L_XPL.DGN
3:56:07 PM

0 5 10	PROJ. REFERENCE NO.	SHEET NO.
	U-5018A	X-9

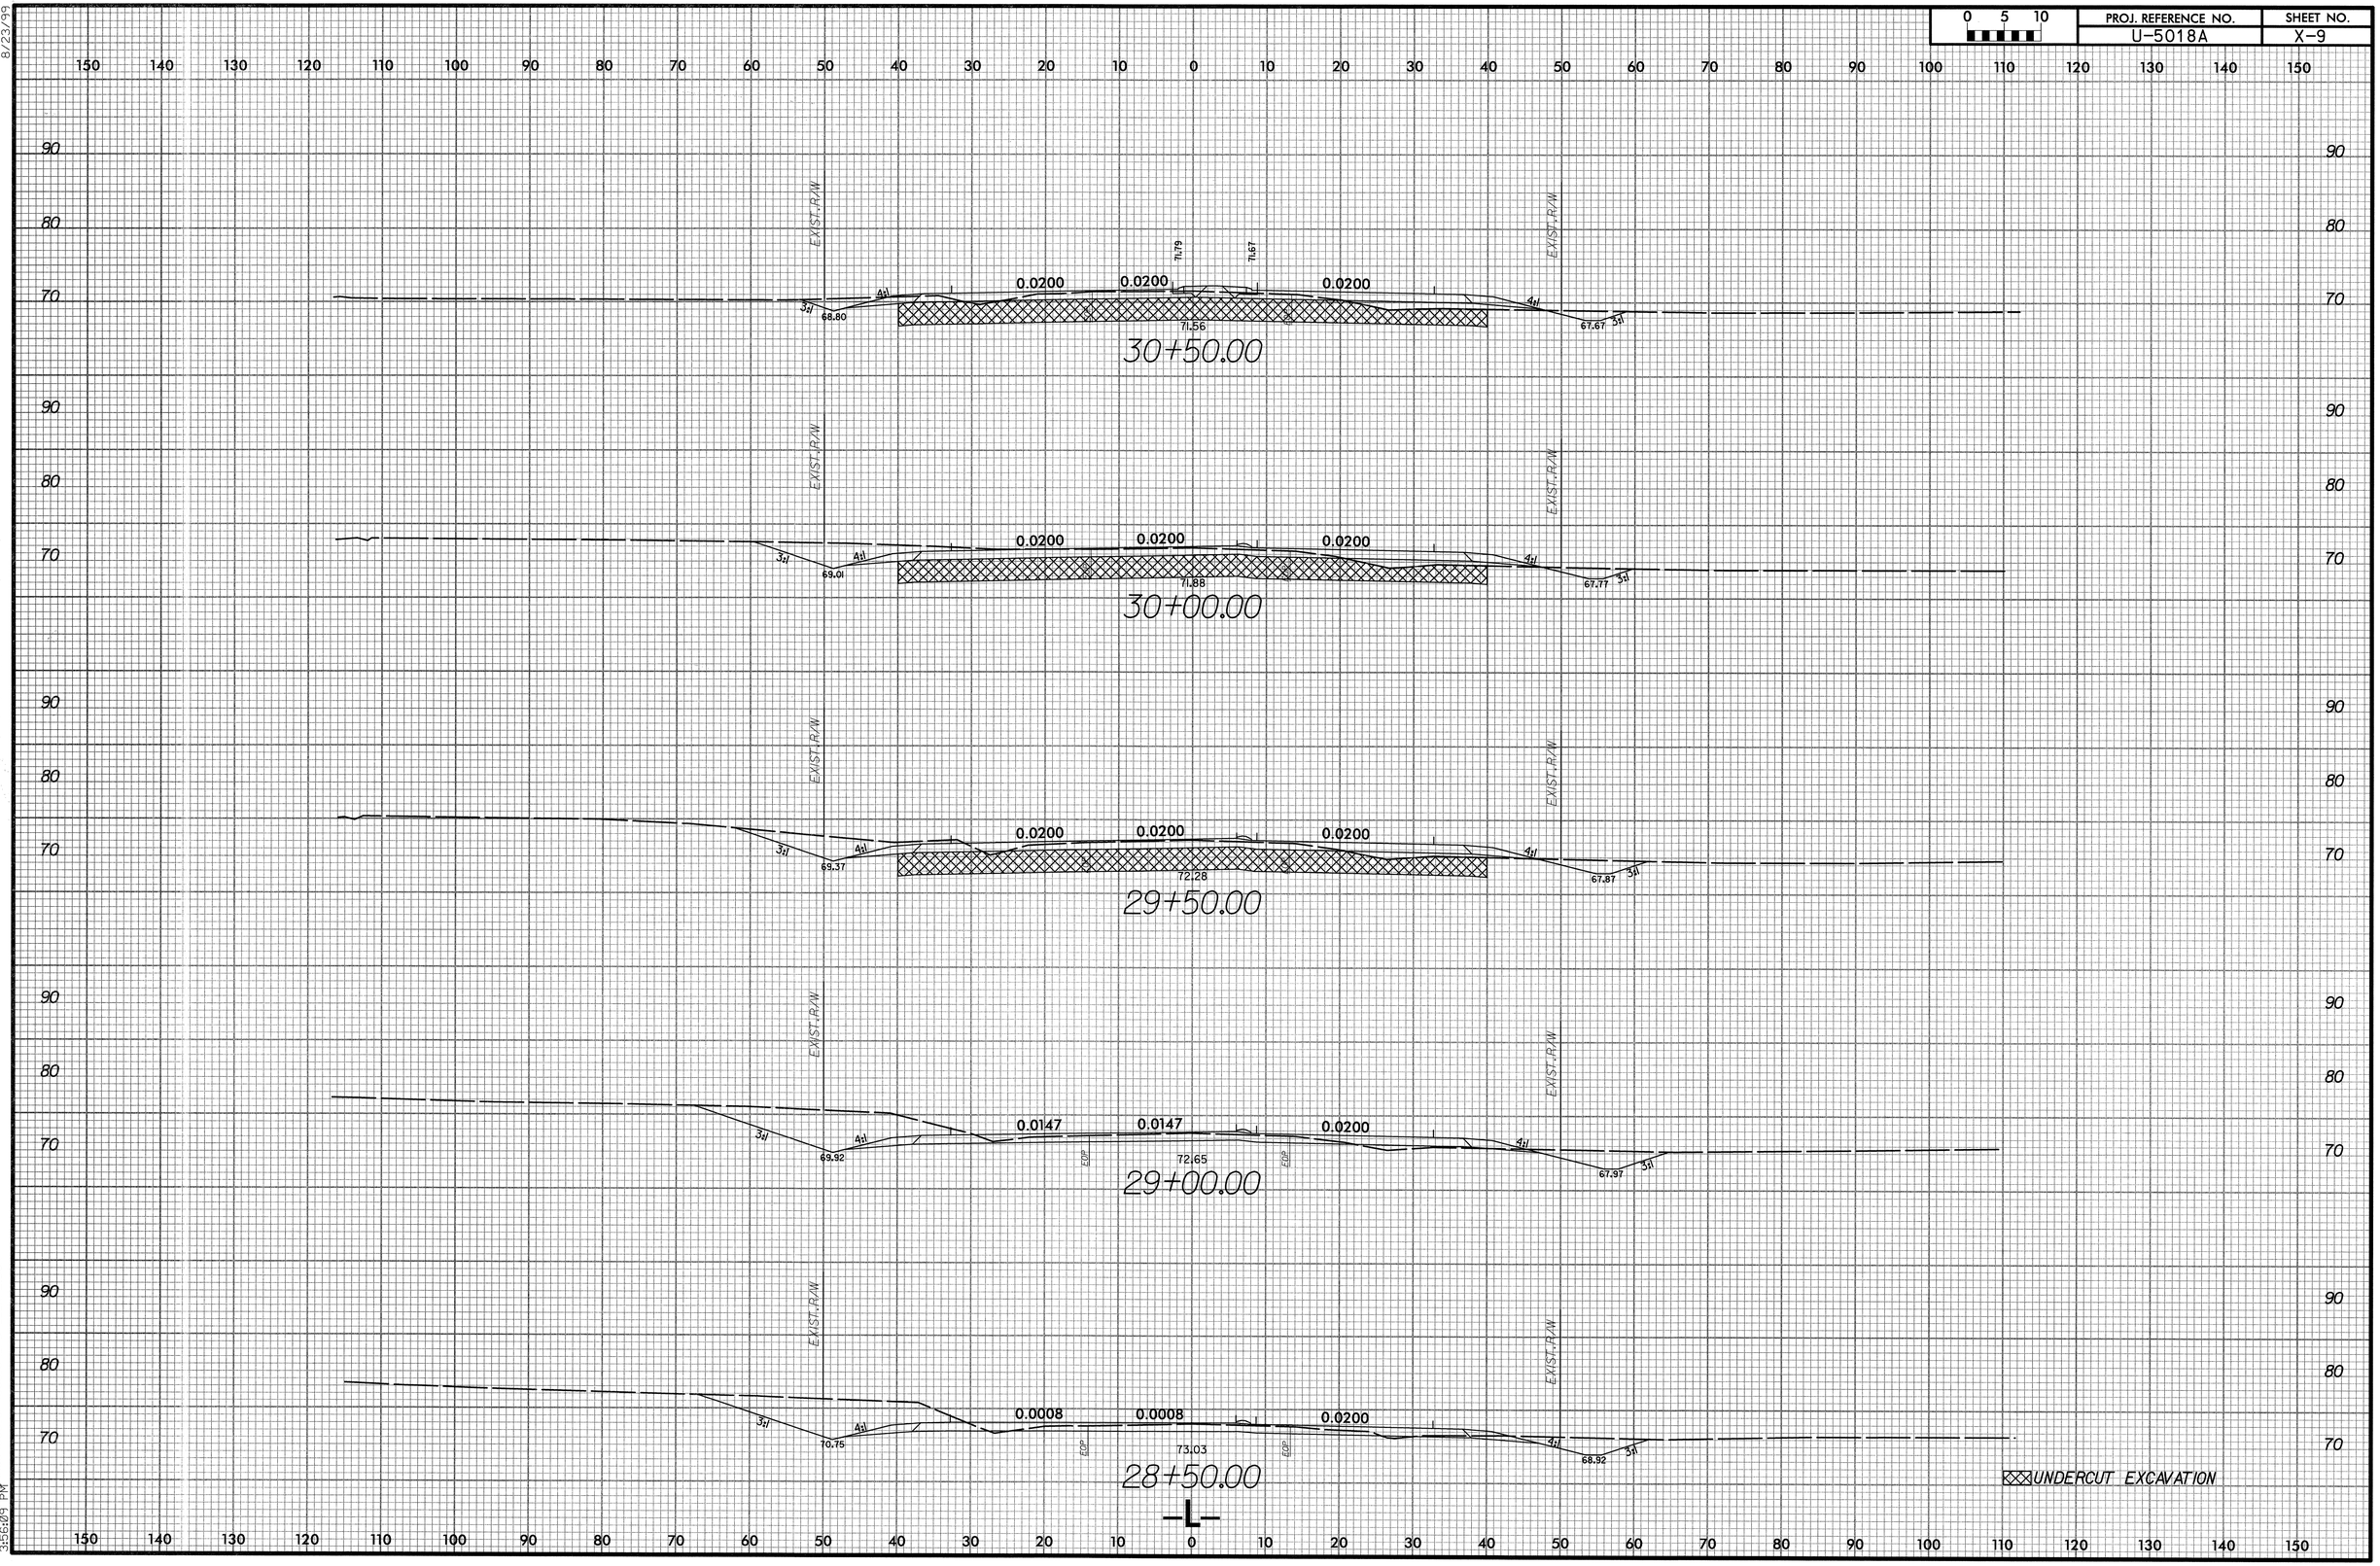

8/23/99

5/5/2010
R:\Roadway\Xsc\U5018A\U5018A_RDY_L_XPL.DGN

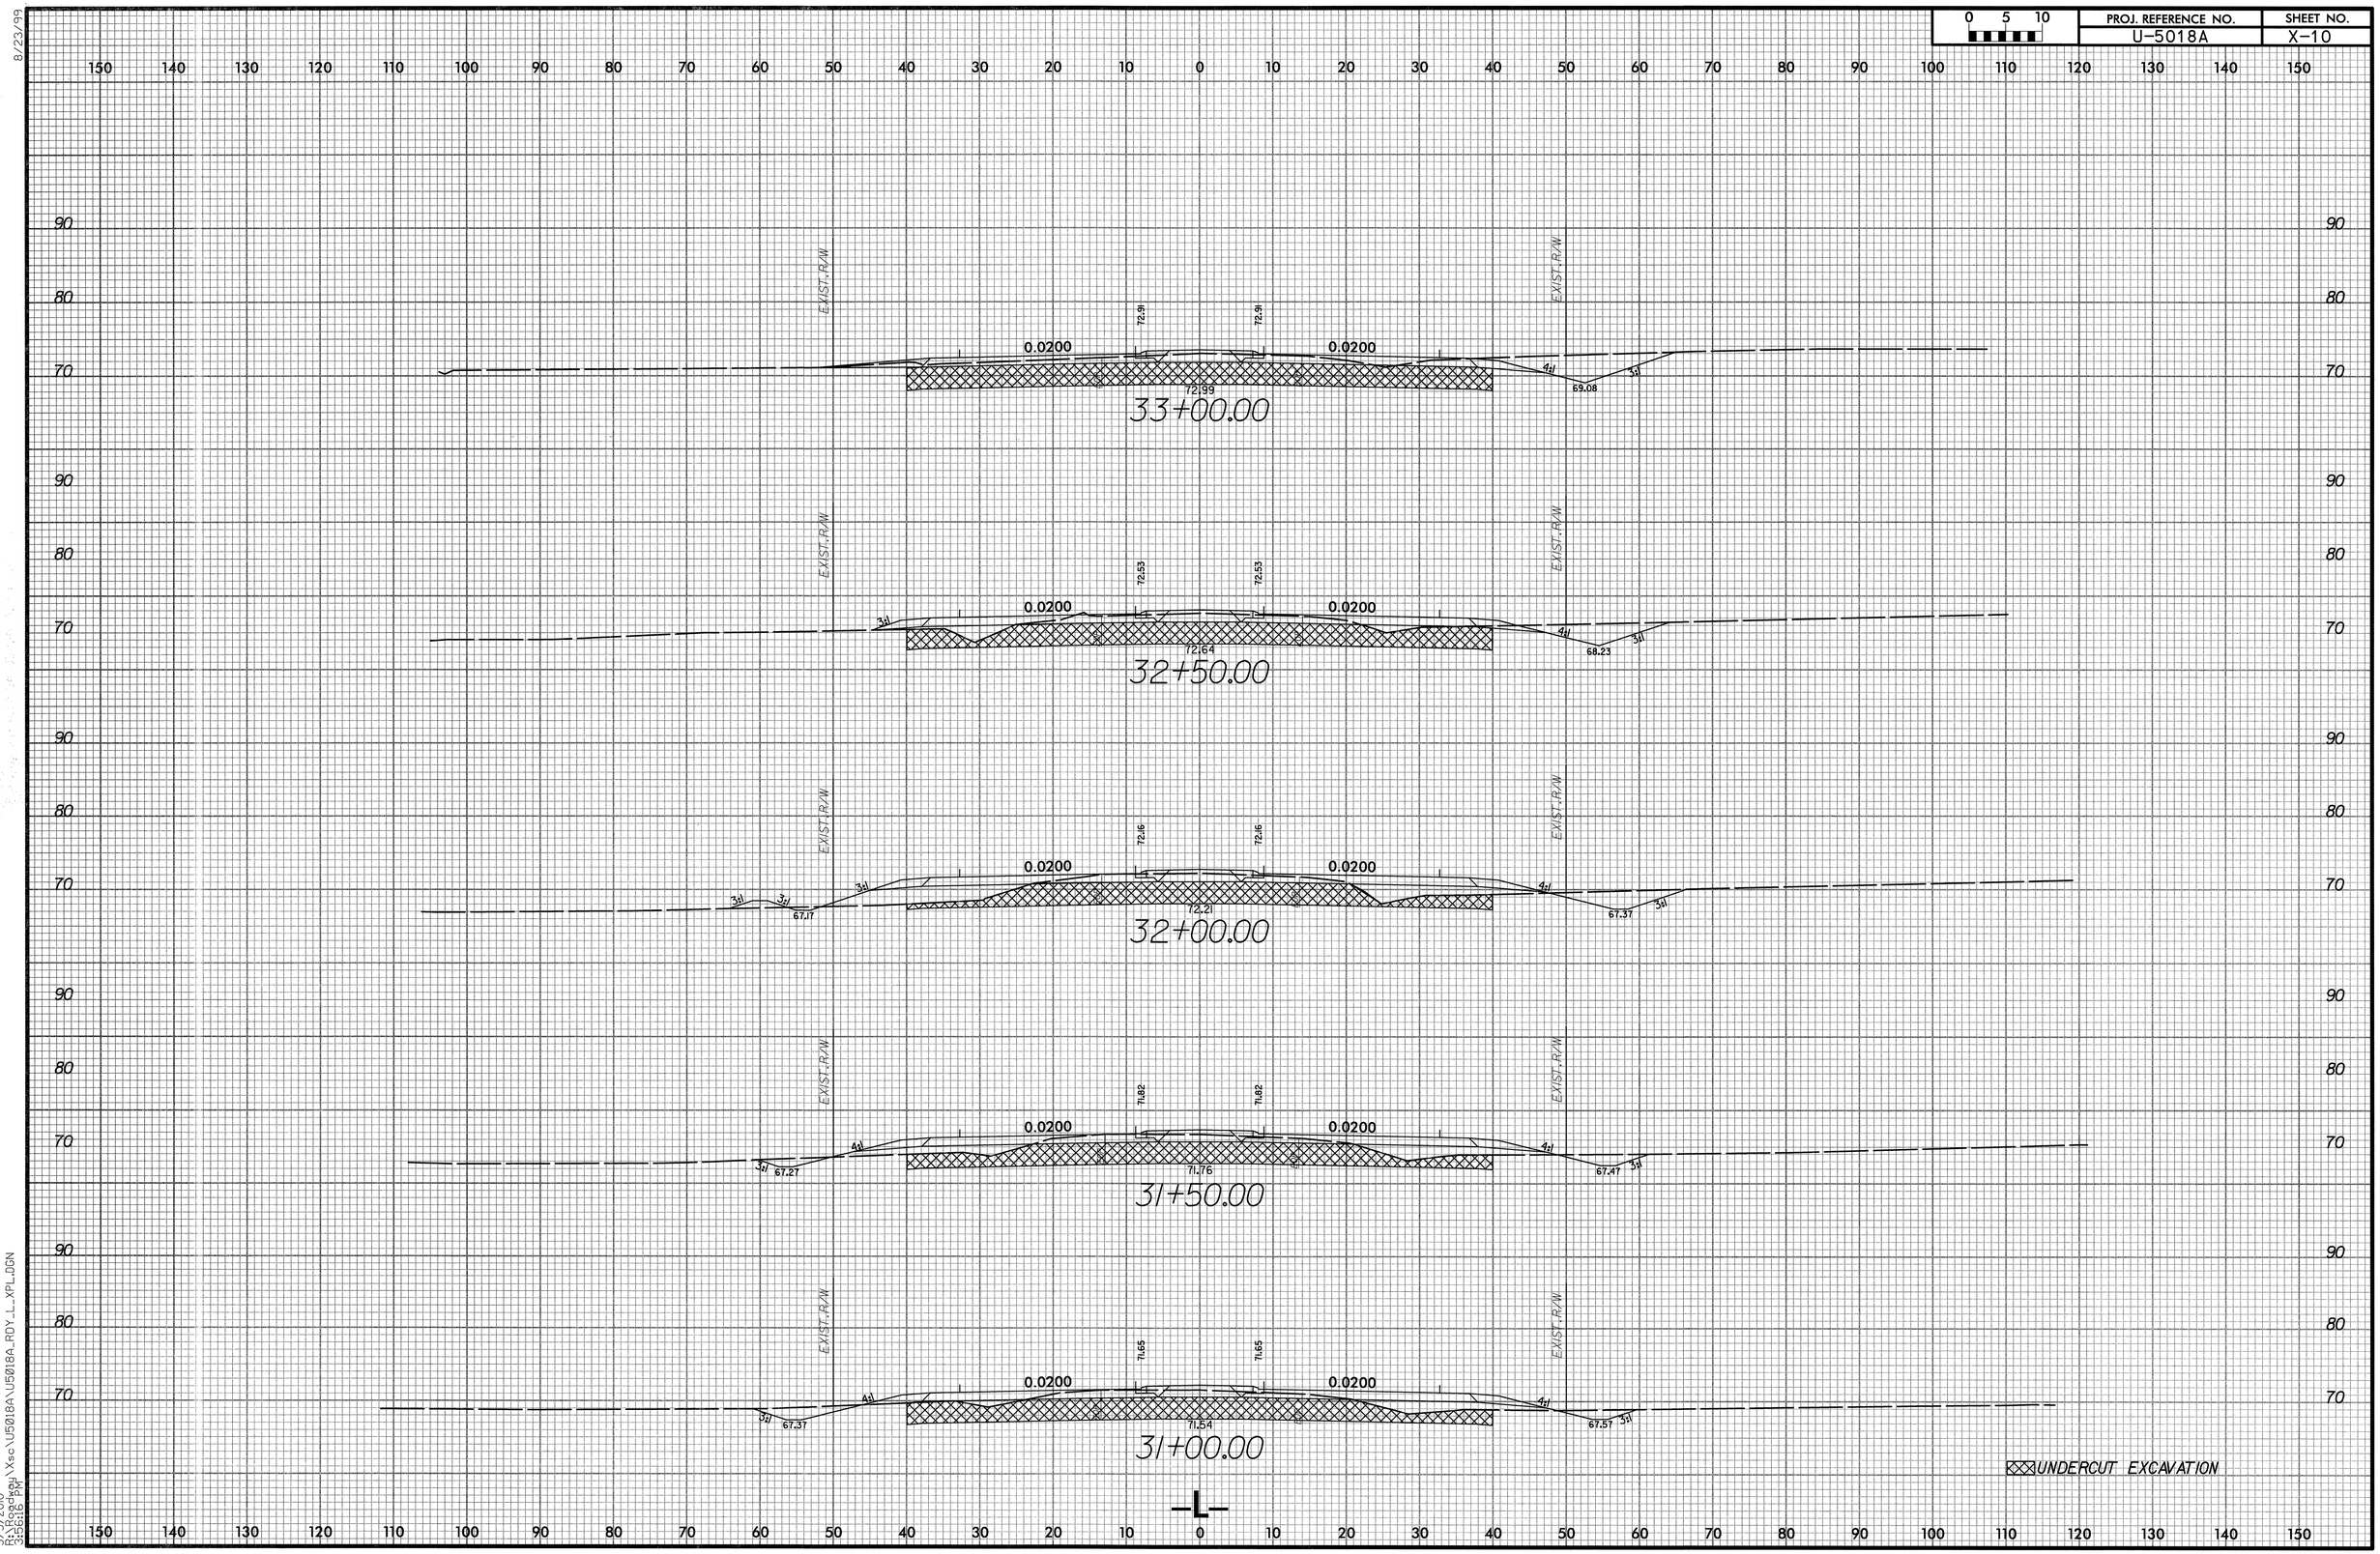

8/23/99

5/5/2010
R:\Roadway\Xsc\U5018A\U5018A_RDY_L_XPL.DGN
3:56:16 PM

0 5 10	PROJ. REFERENCE NO.	SHEET NO.
	U-5018A	X-11

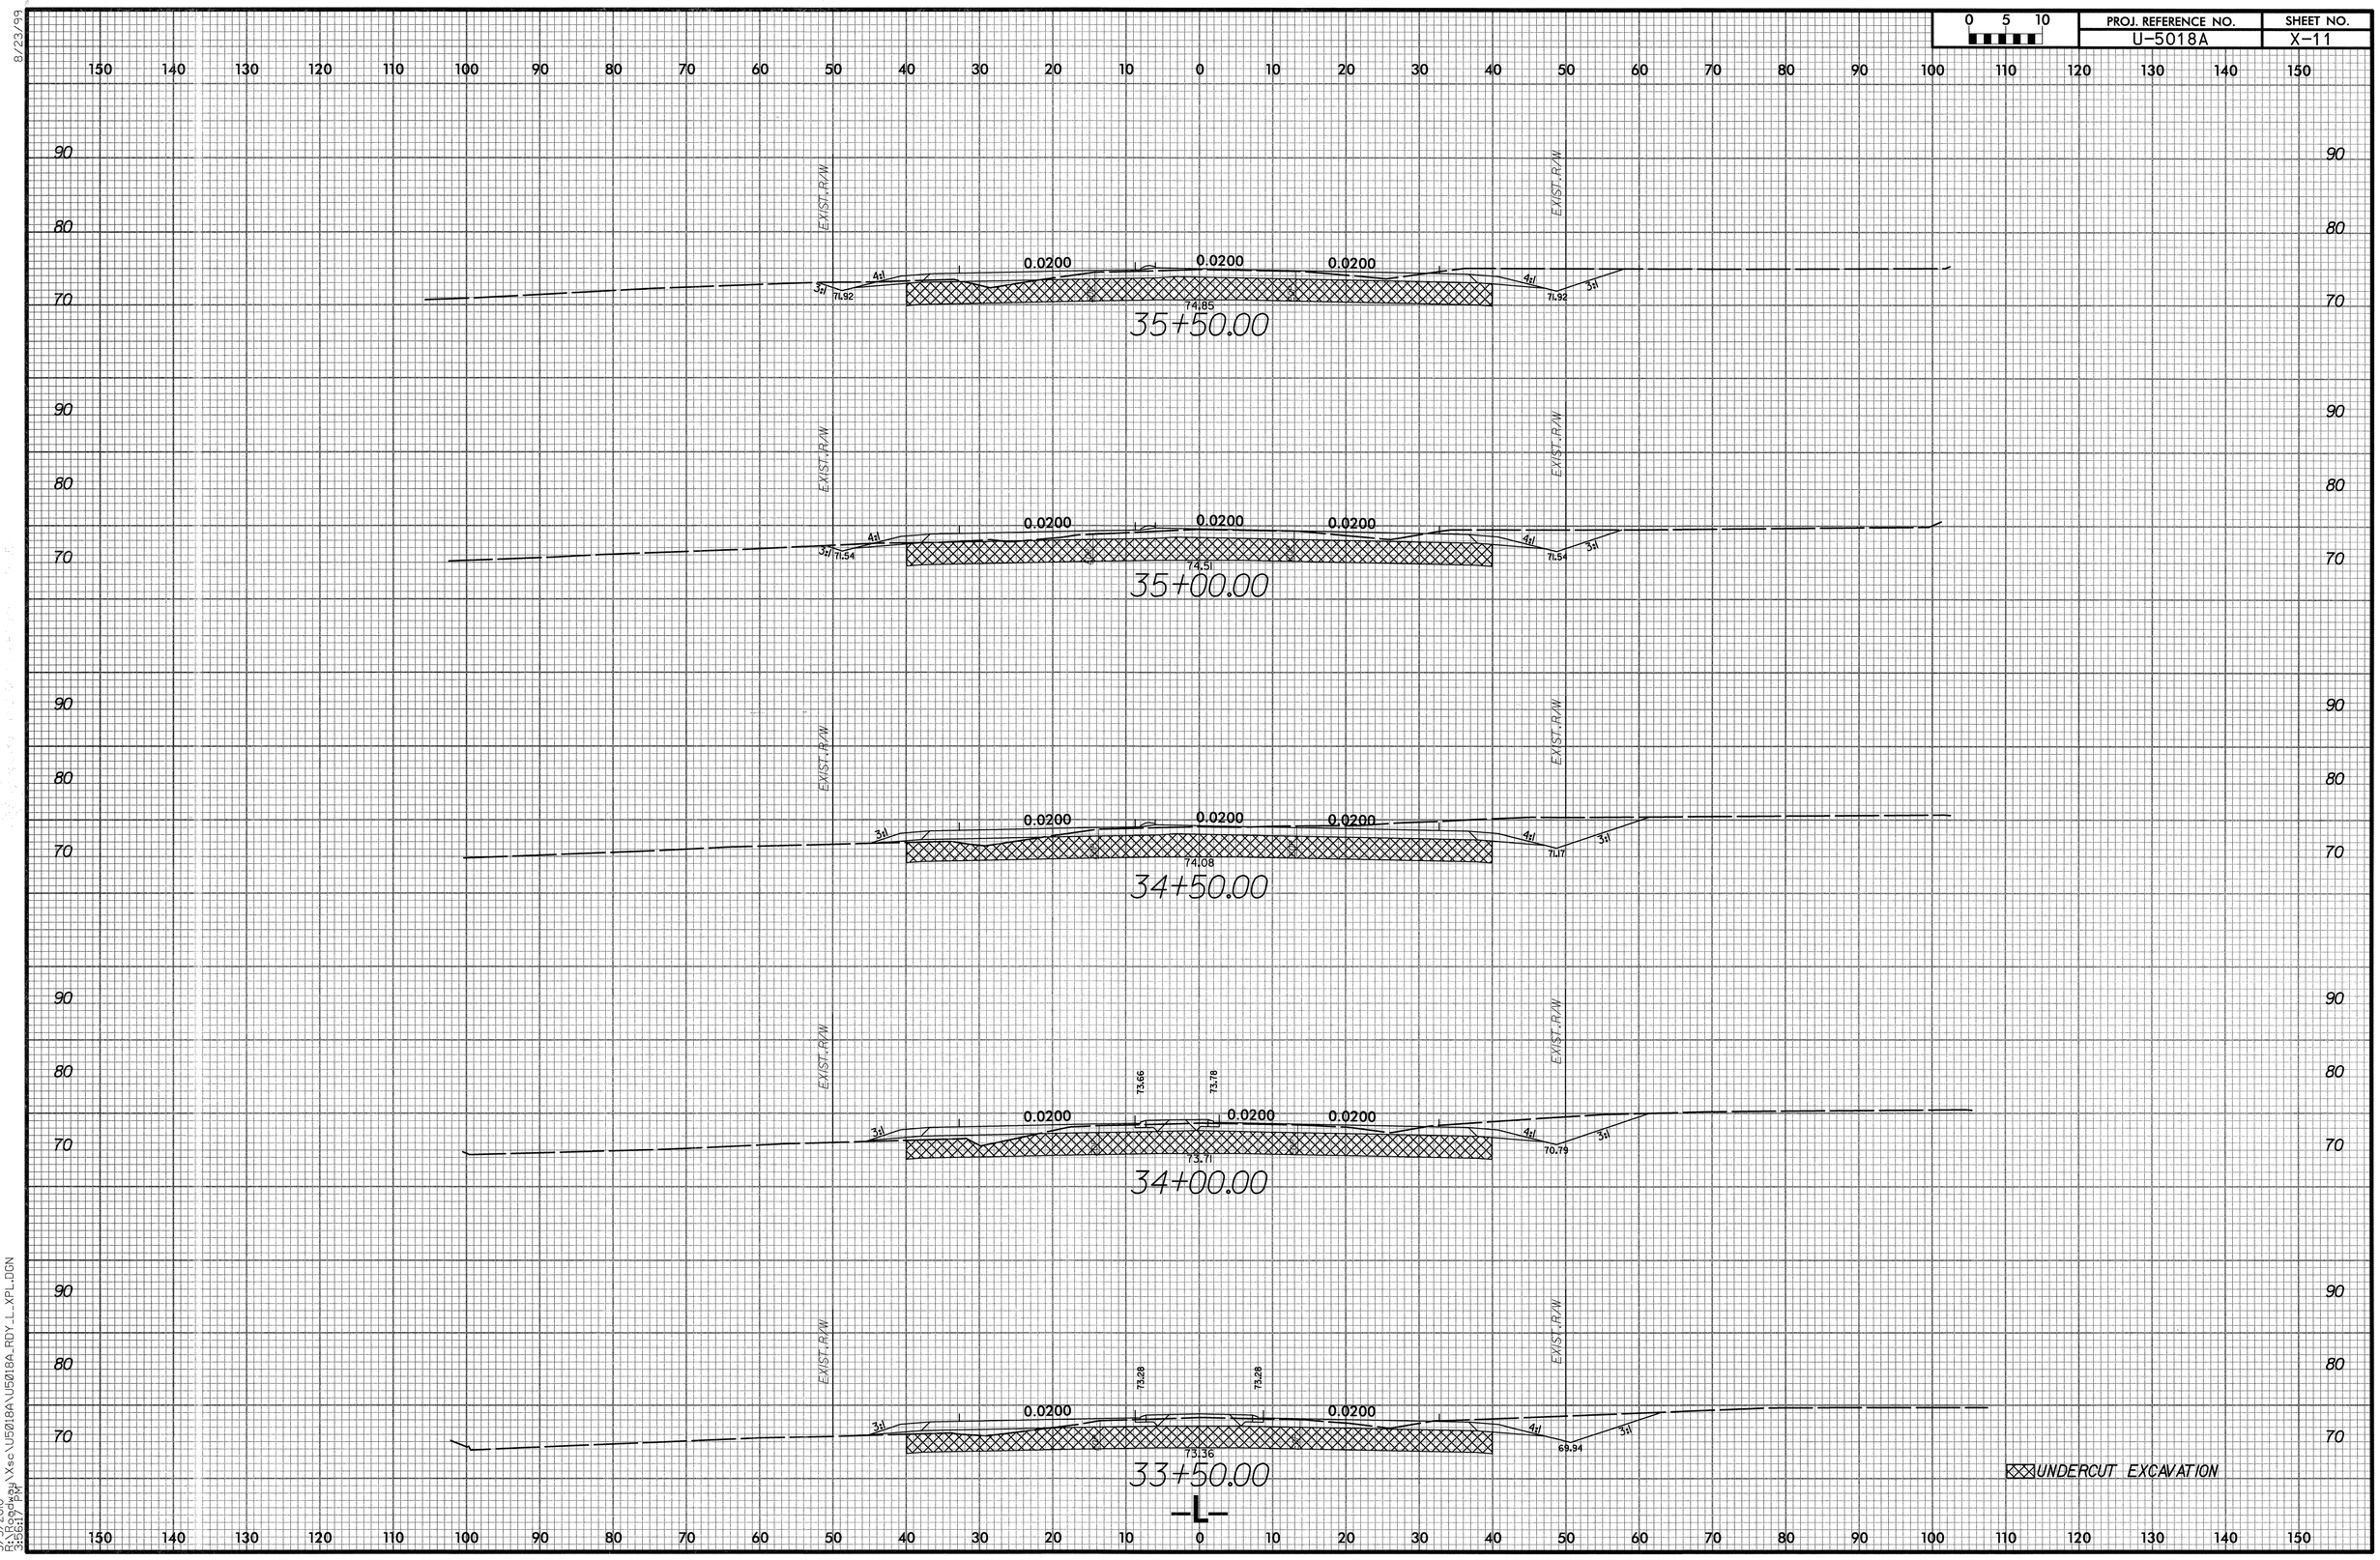

8/23/99

5/5/2010
R:\Roadway\Xsc\U5018A\U5018A_RDY_L_XPL.DGN
35:17 PM

0 5 10	PROJ. REFERENCE NO.	SHEET NO.
	U-5018A	X-12

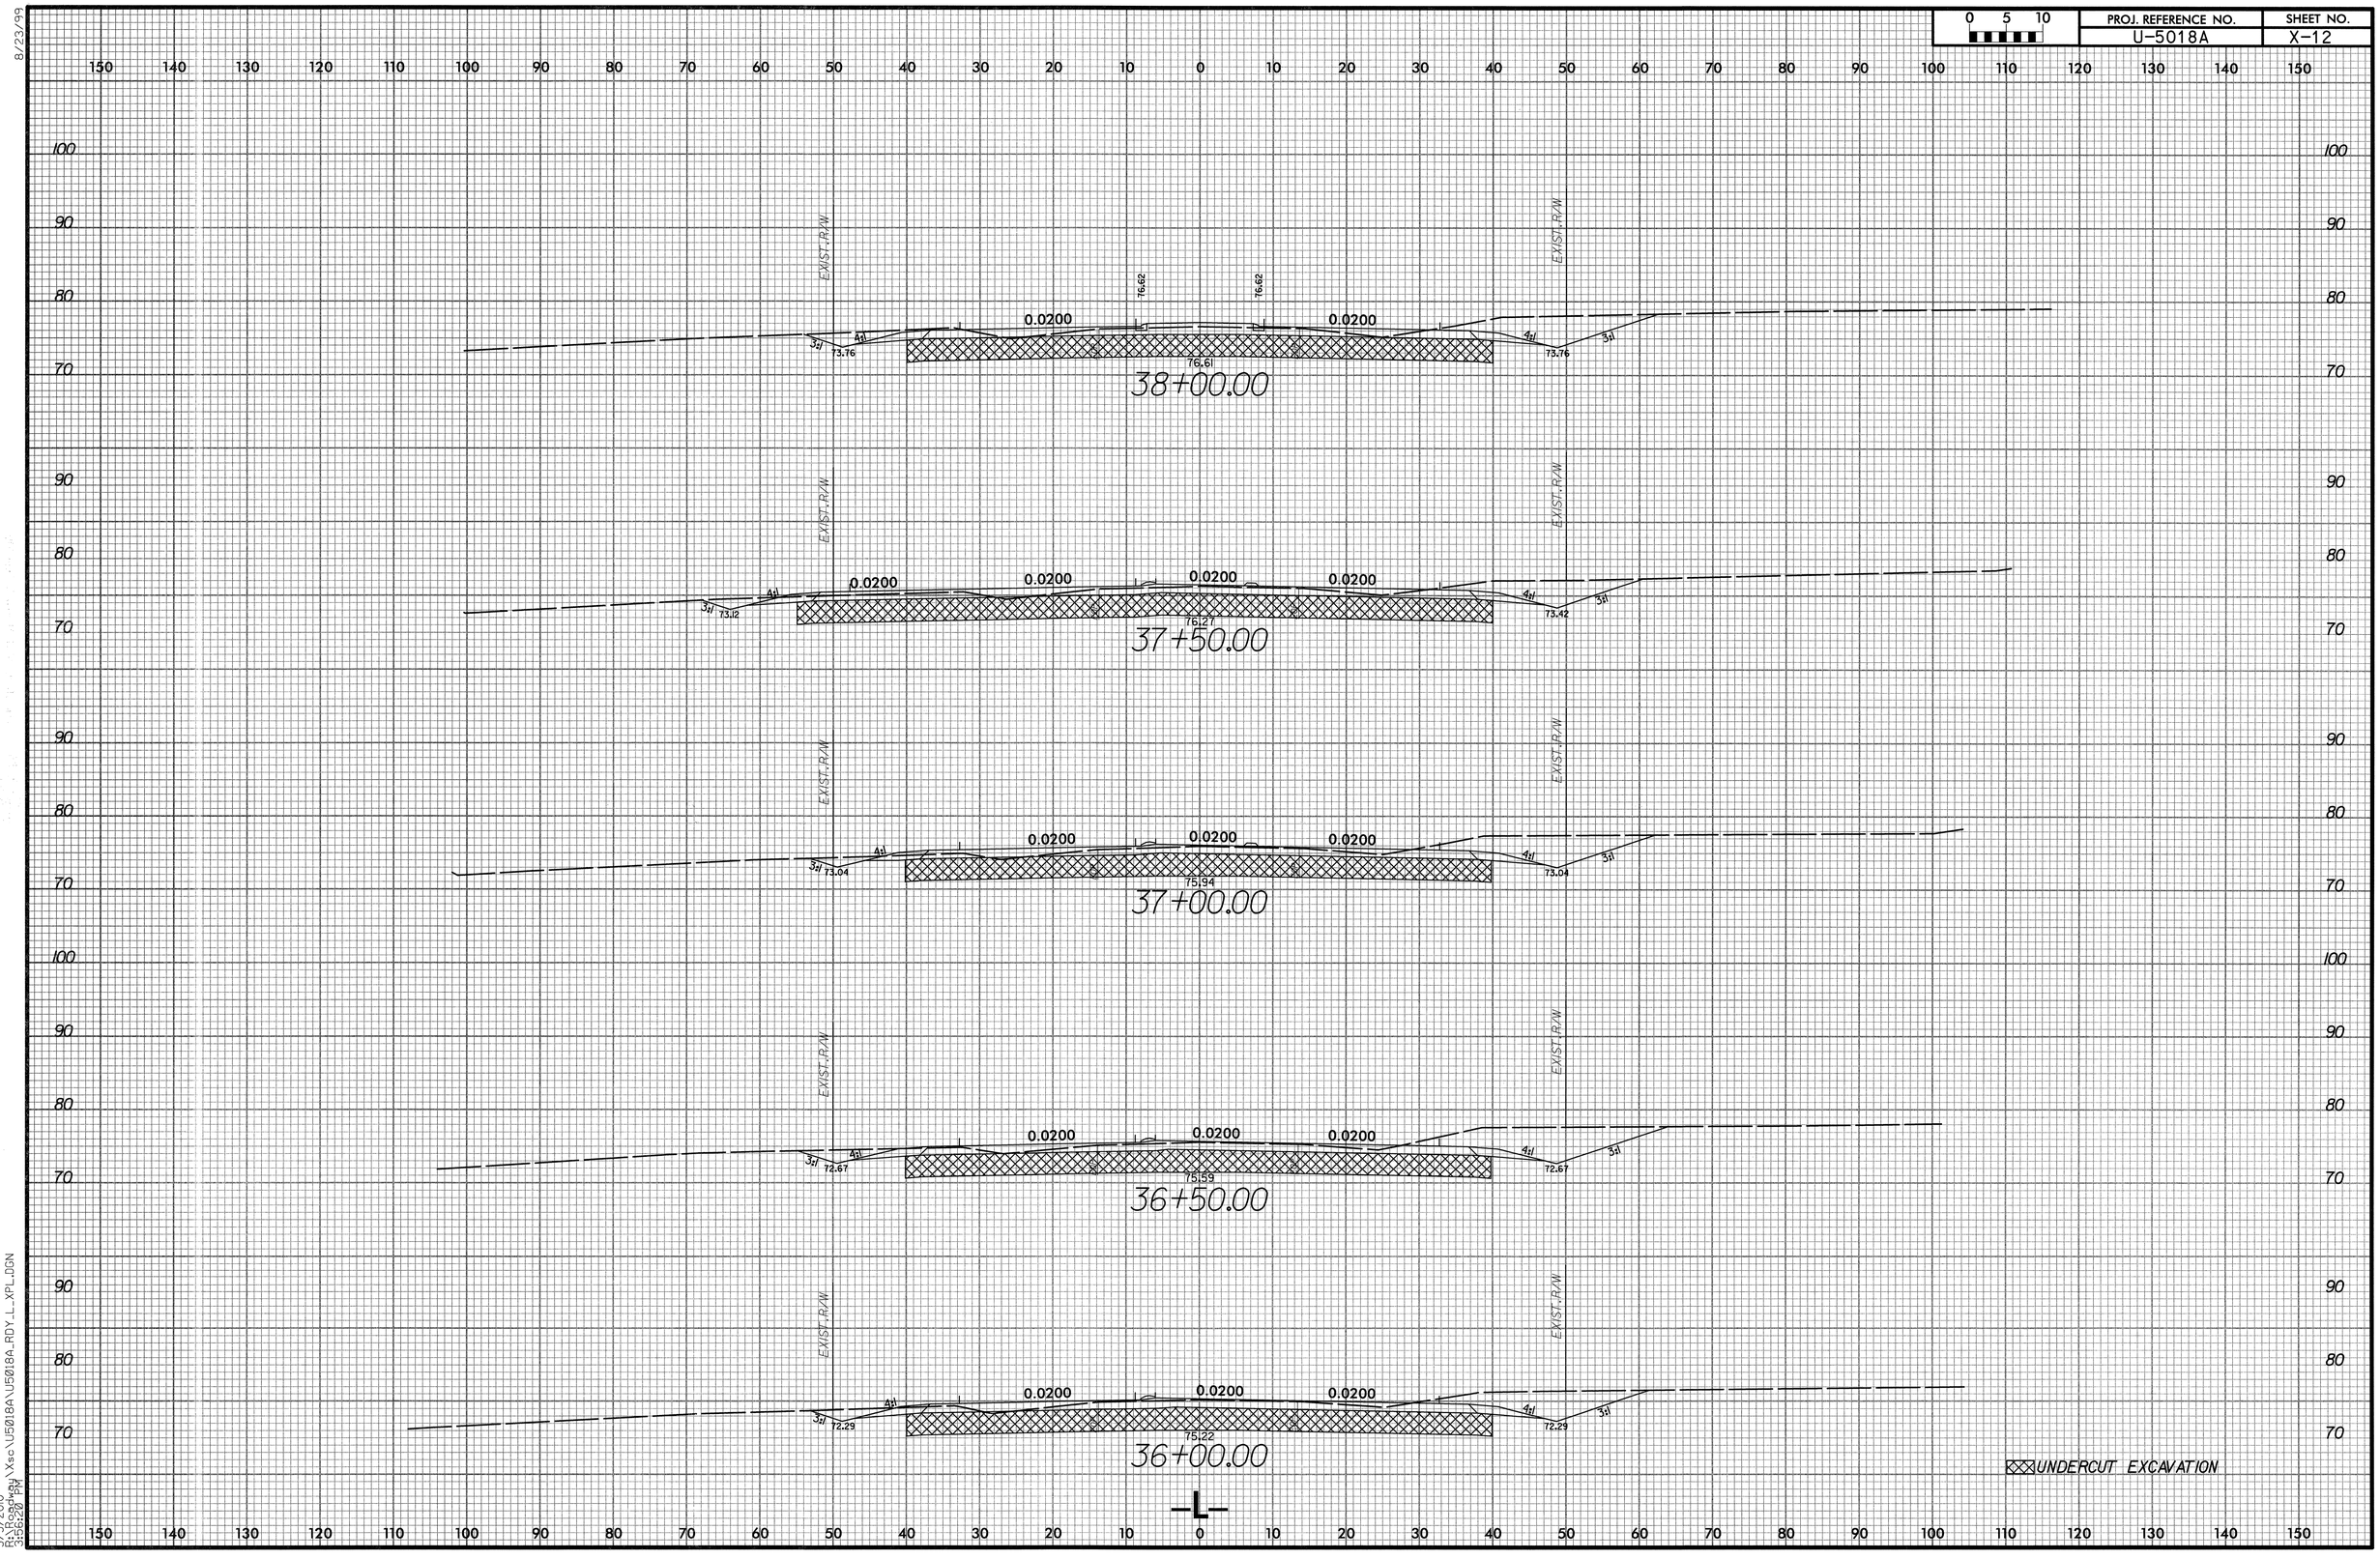

8/23/99

5/5/2010
R:\Roadway\Xsc\U5018A\U5018A_RDY_L_XPL.DGN
3:56:20 PM

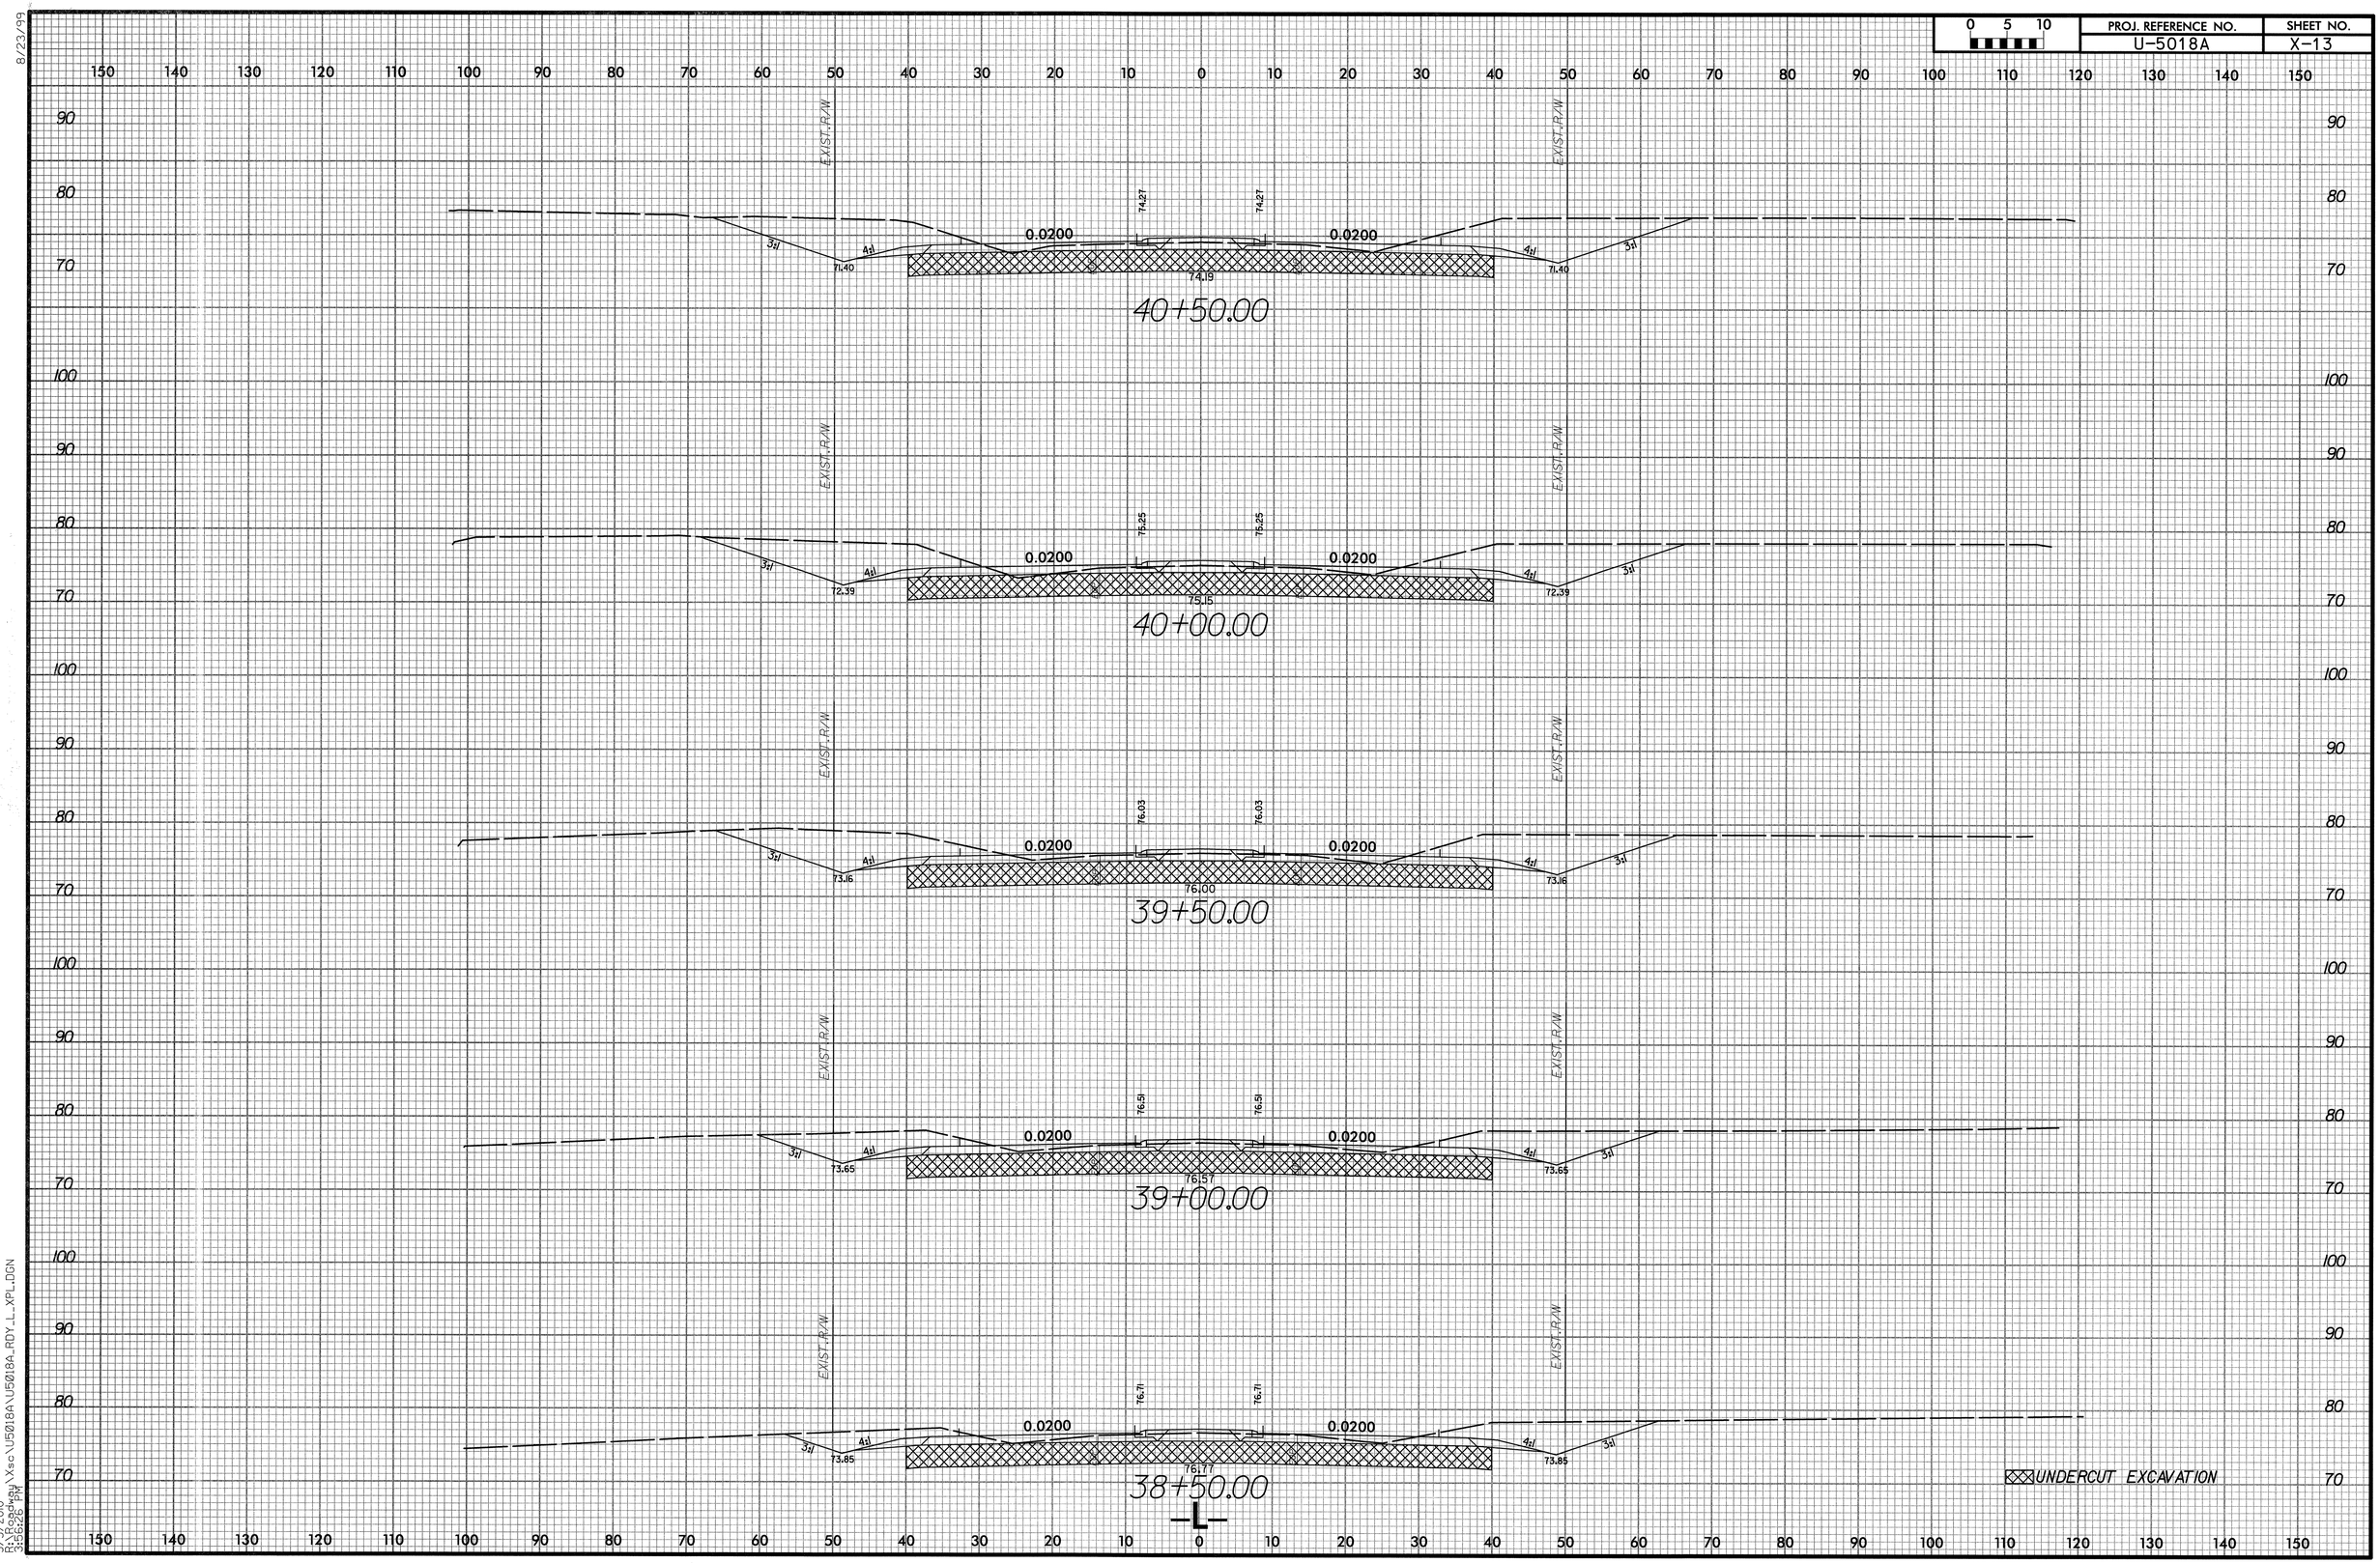

8/23/99

5/5/2010
R:\Roadway\Xsc\U5018A\U5018A_RDY_L_XPL.DGN
3:56:26 PM

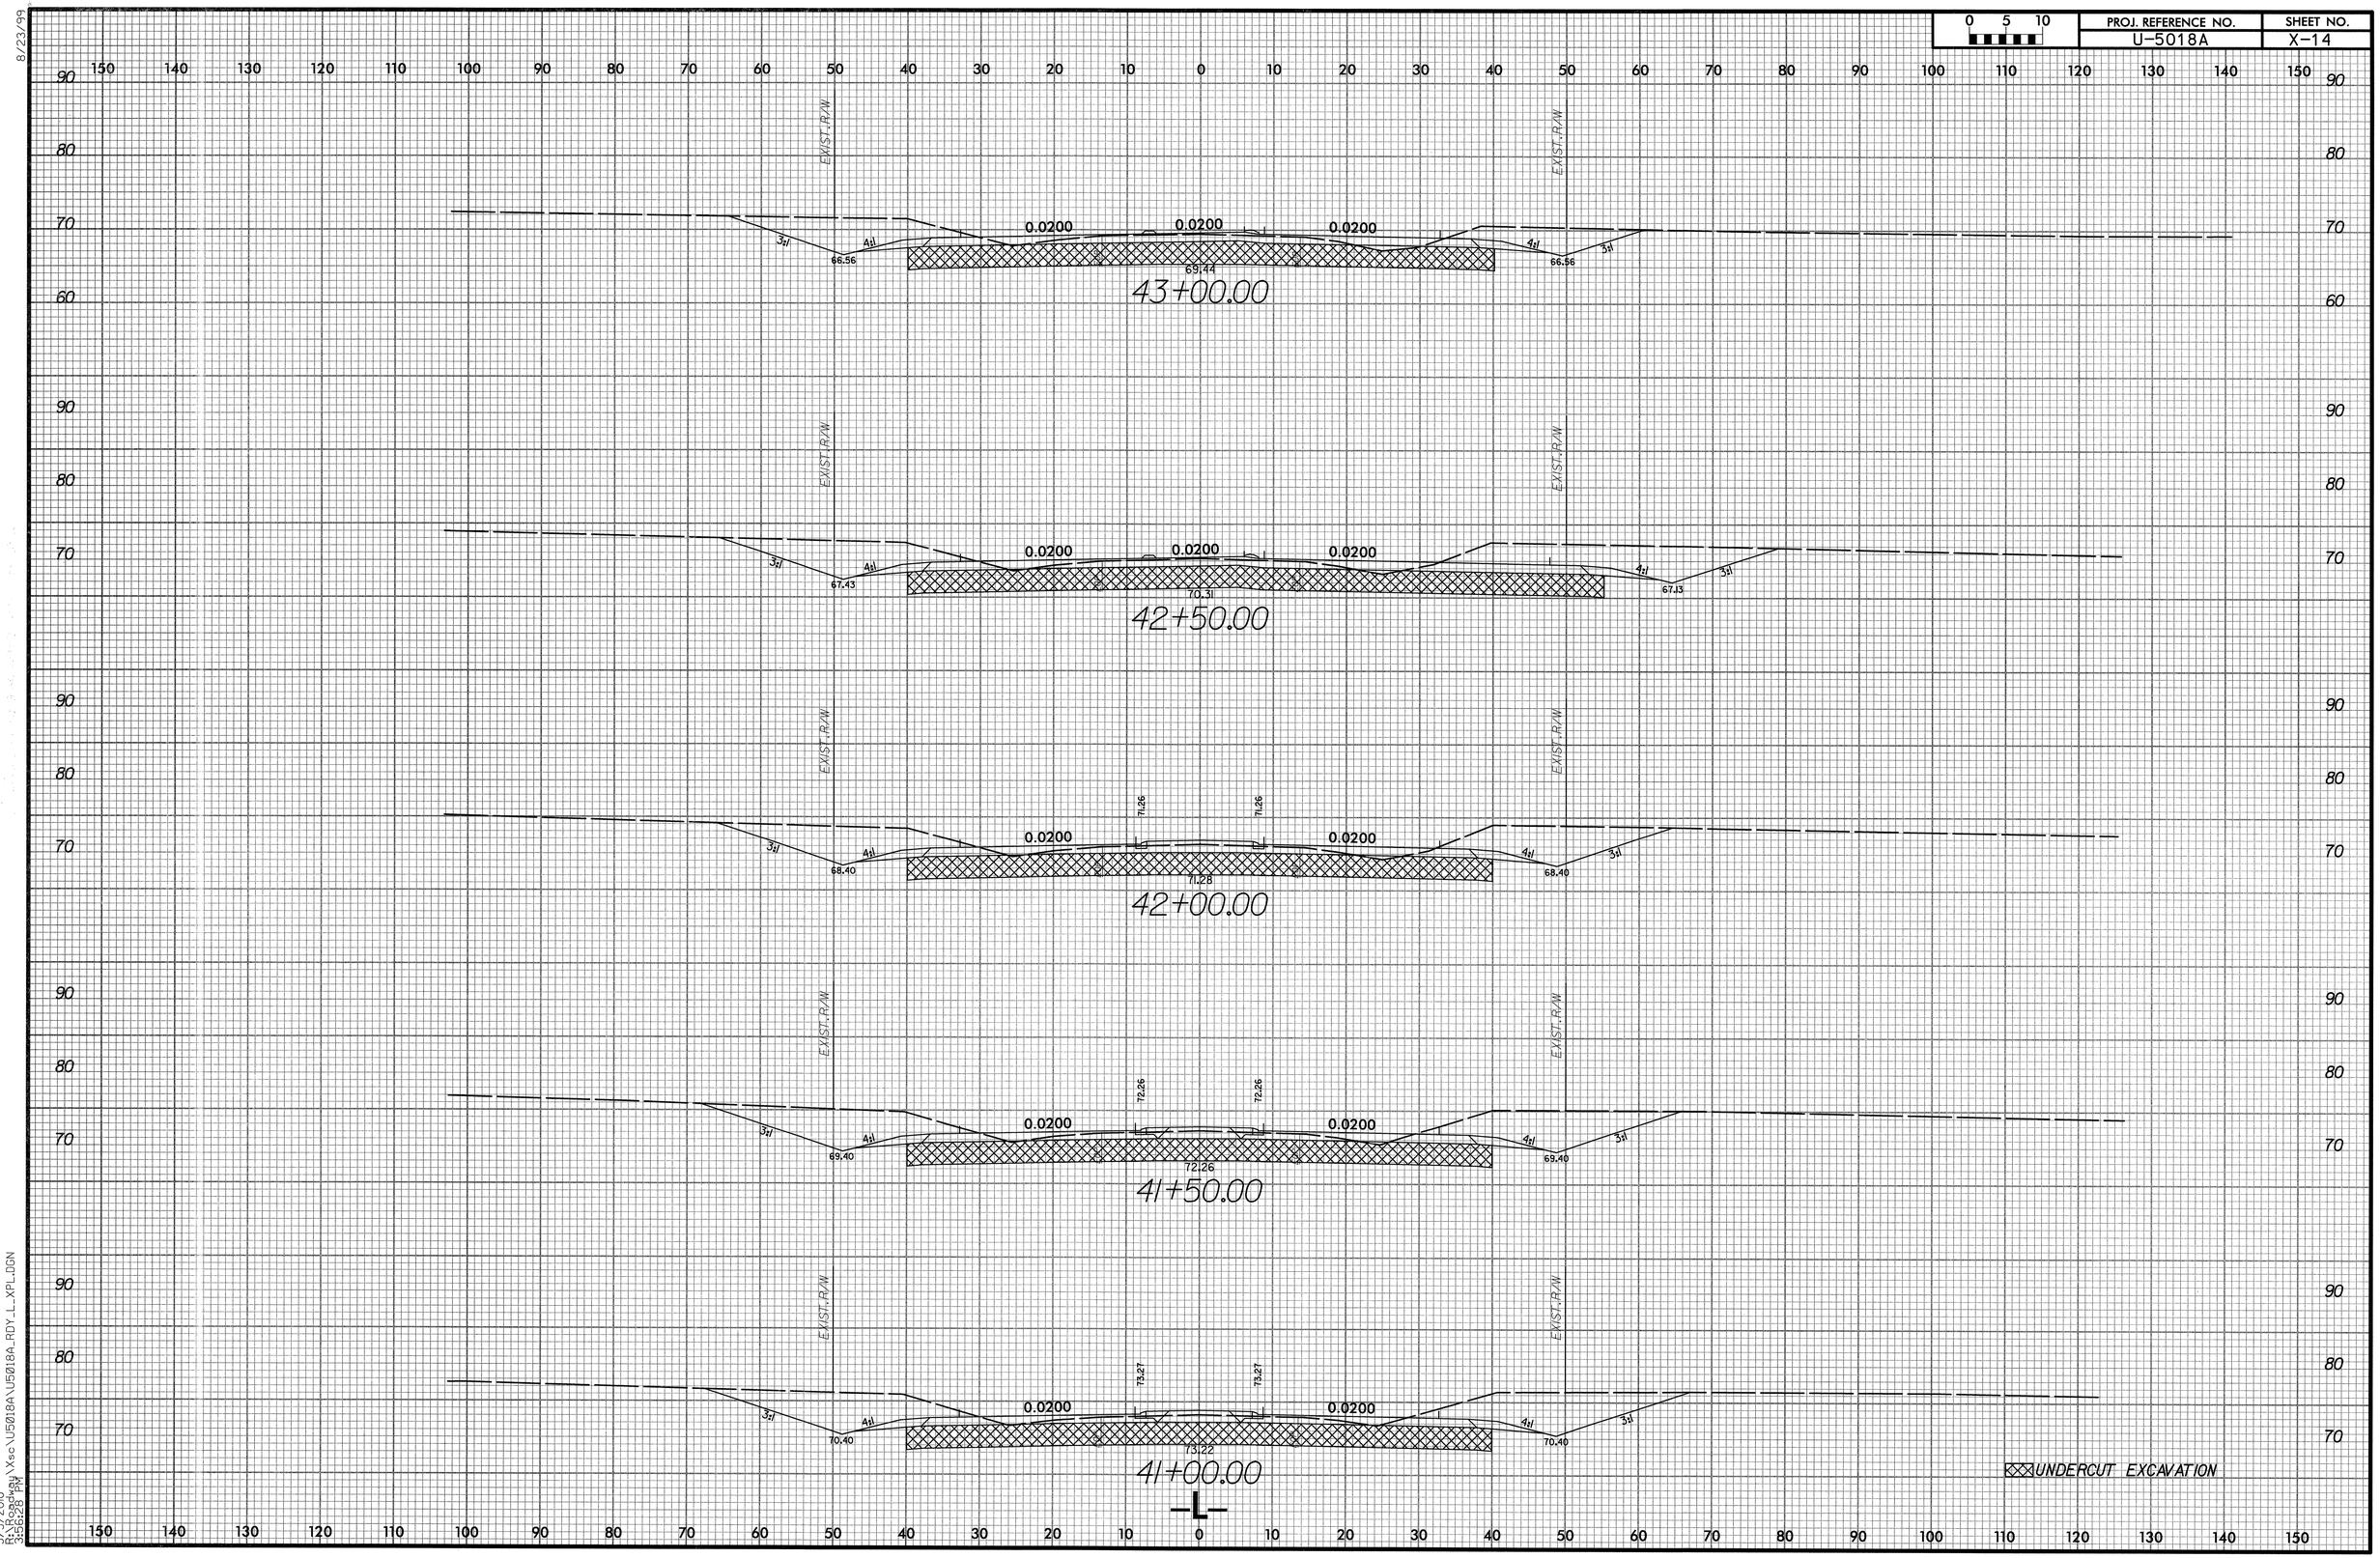

8/23/99

5/5/2010
R:\Roadway\Xsc\U5018A\U5018A_RDY_L_XPL.DGN
3:56:28 PM

0 5 10	PROJ. REFERENCE NO.	SHEET NO.
	U-5018A	X-15

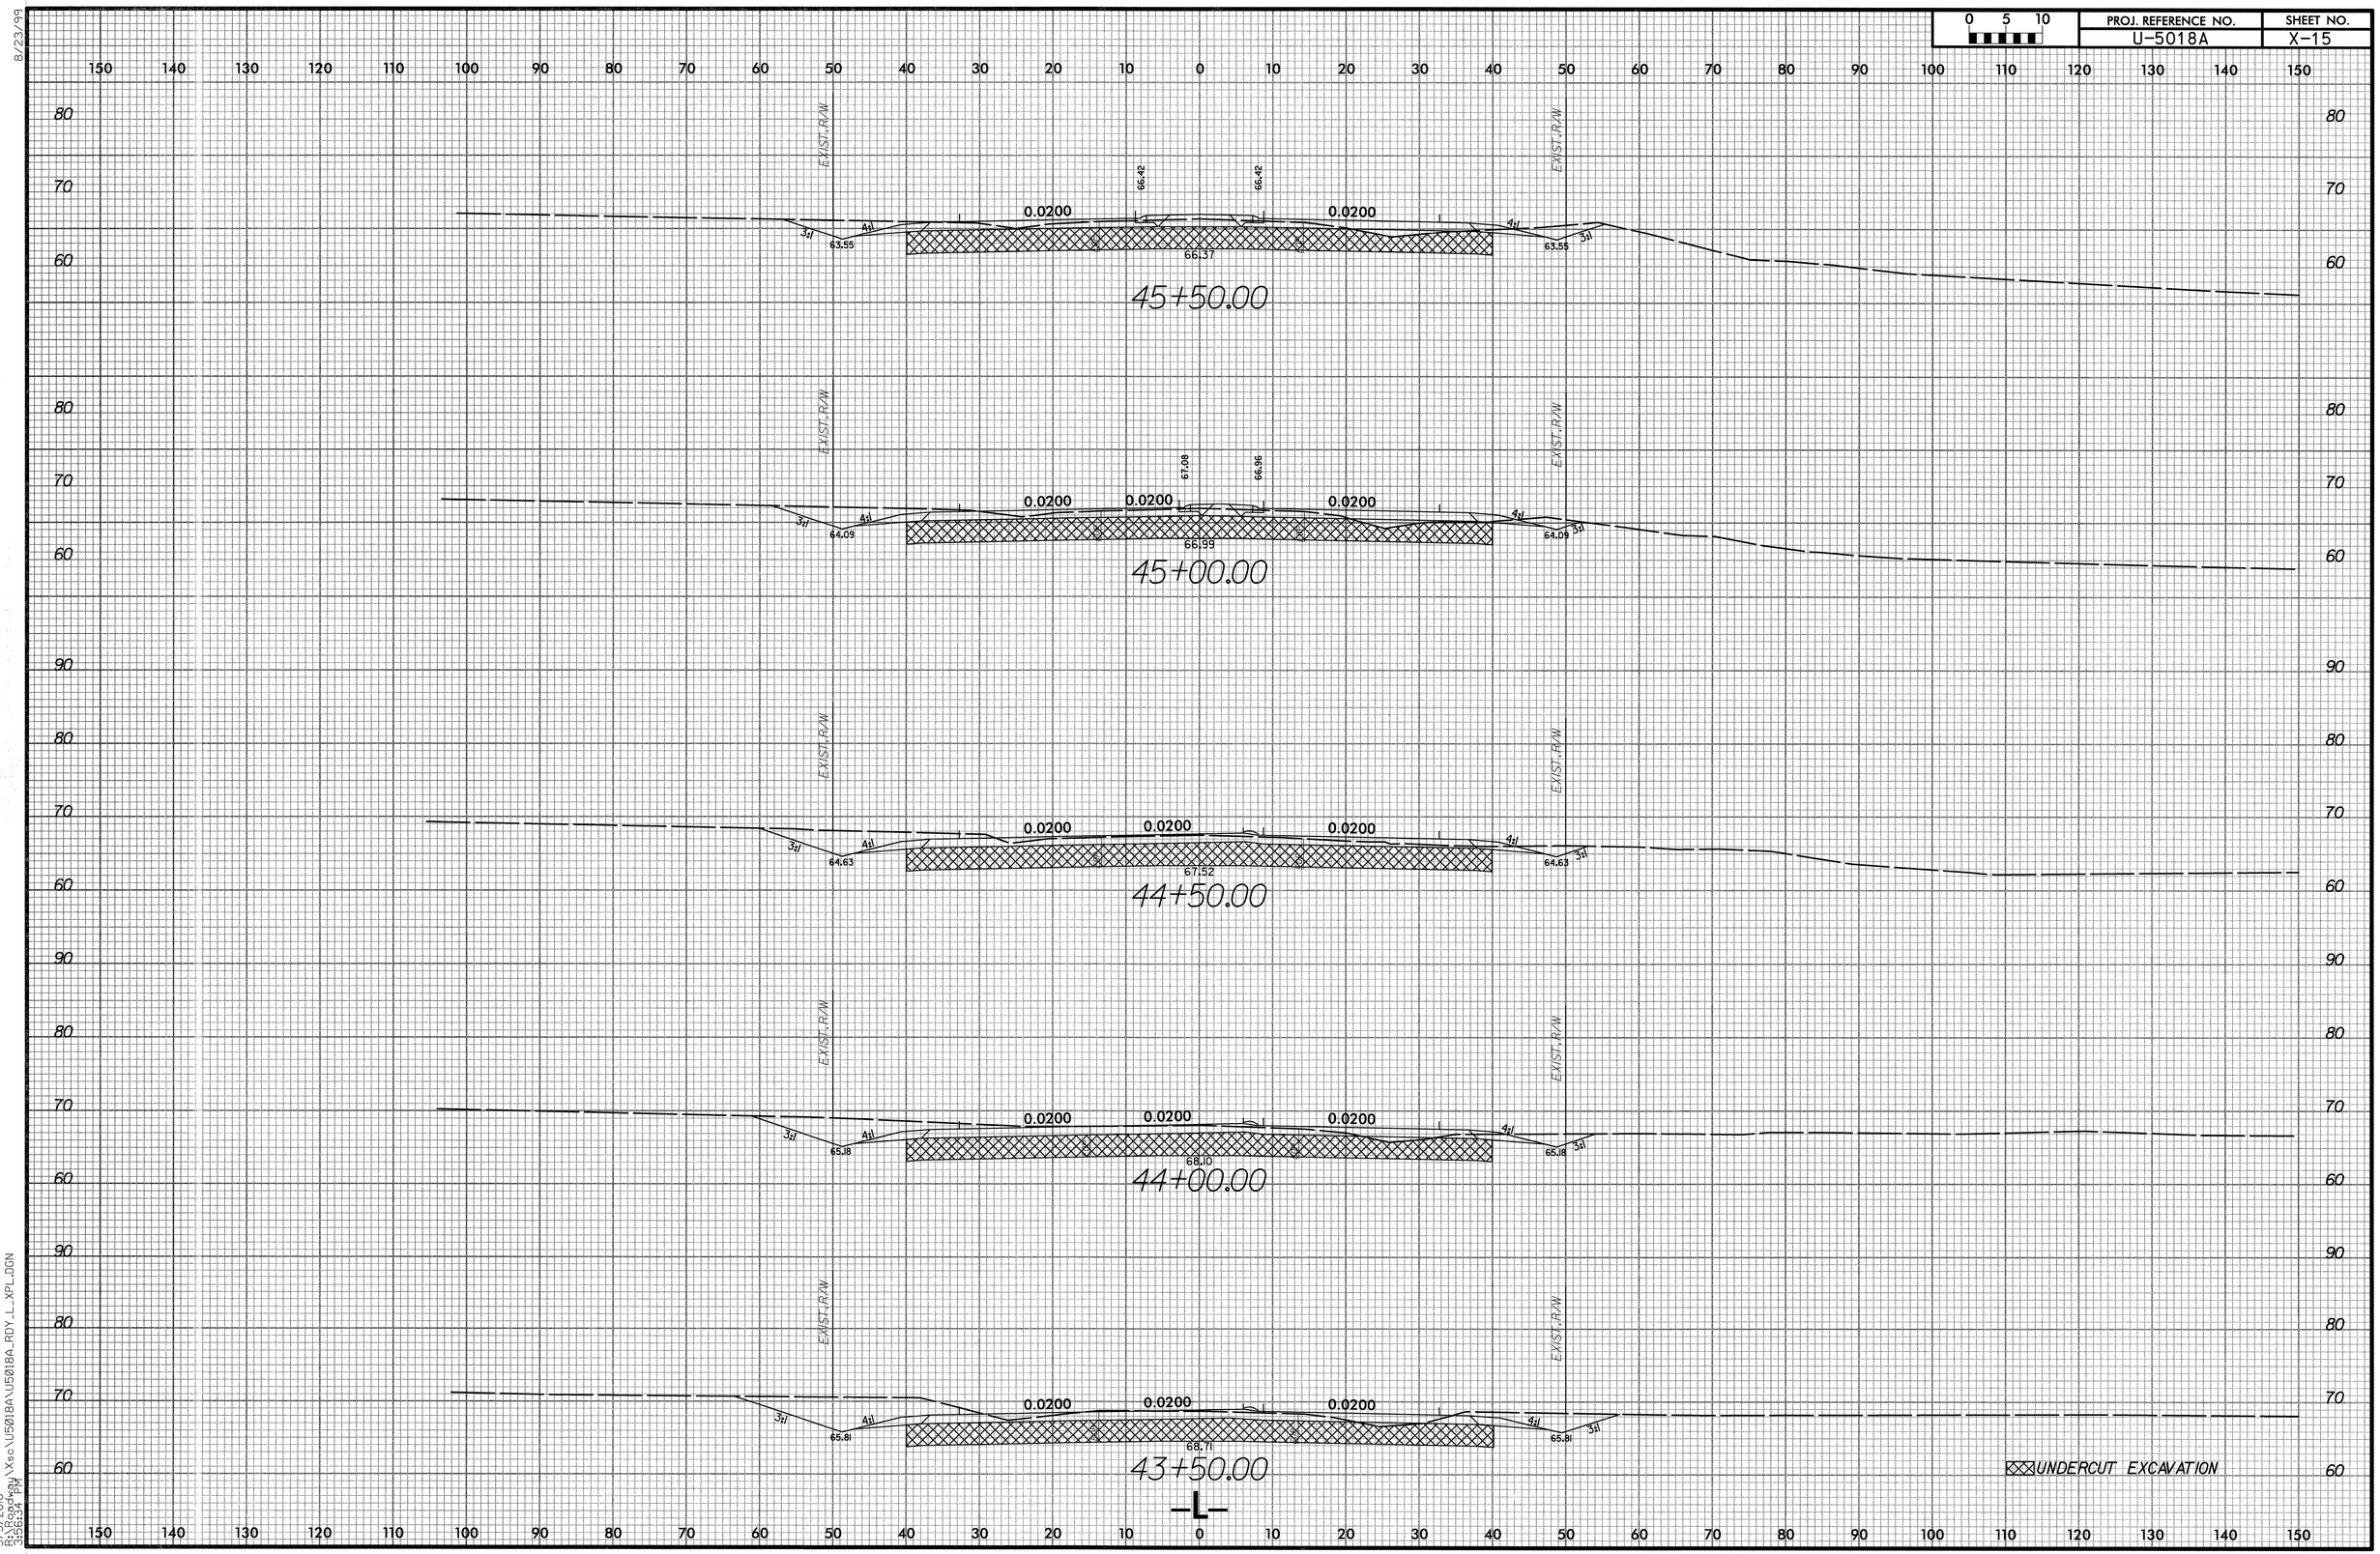

8/23/99

5/5/2010
R:\Roadway\Xsc\U5018A\U5018A_RDY_L_XPL.DGN
3:56:34 PM

0 5 10	PROJ. REFERENCE NO.	SHEET NO.
	U-5018A	X-16

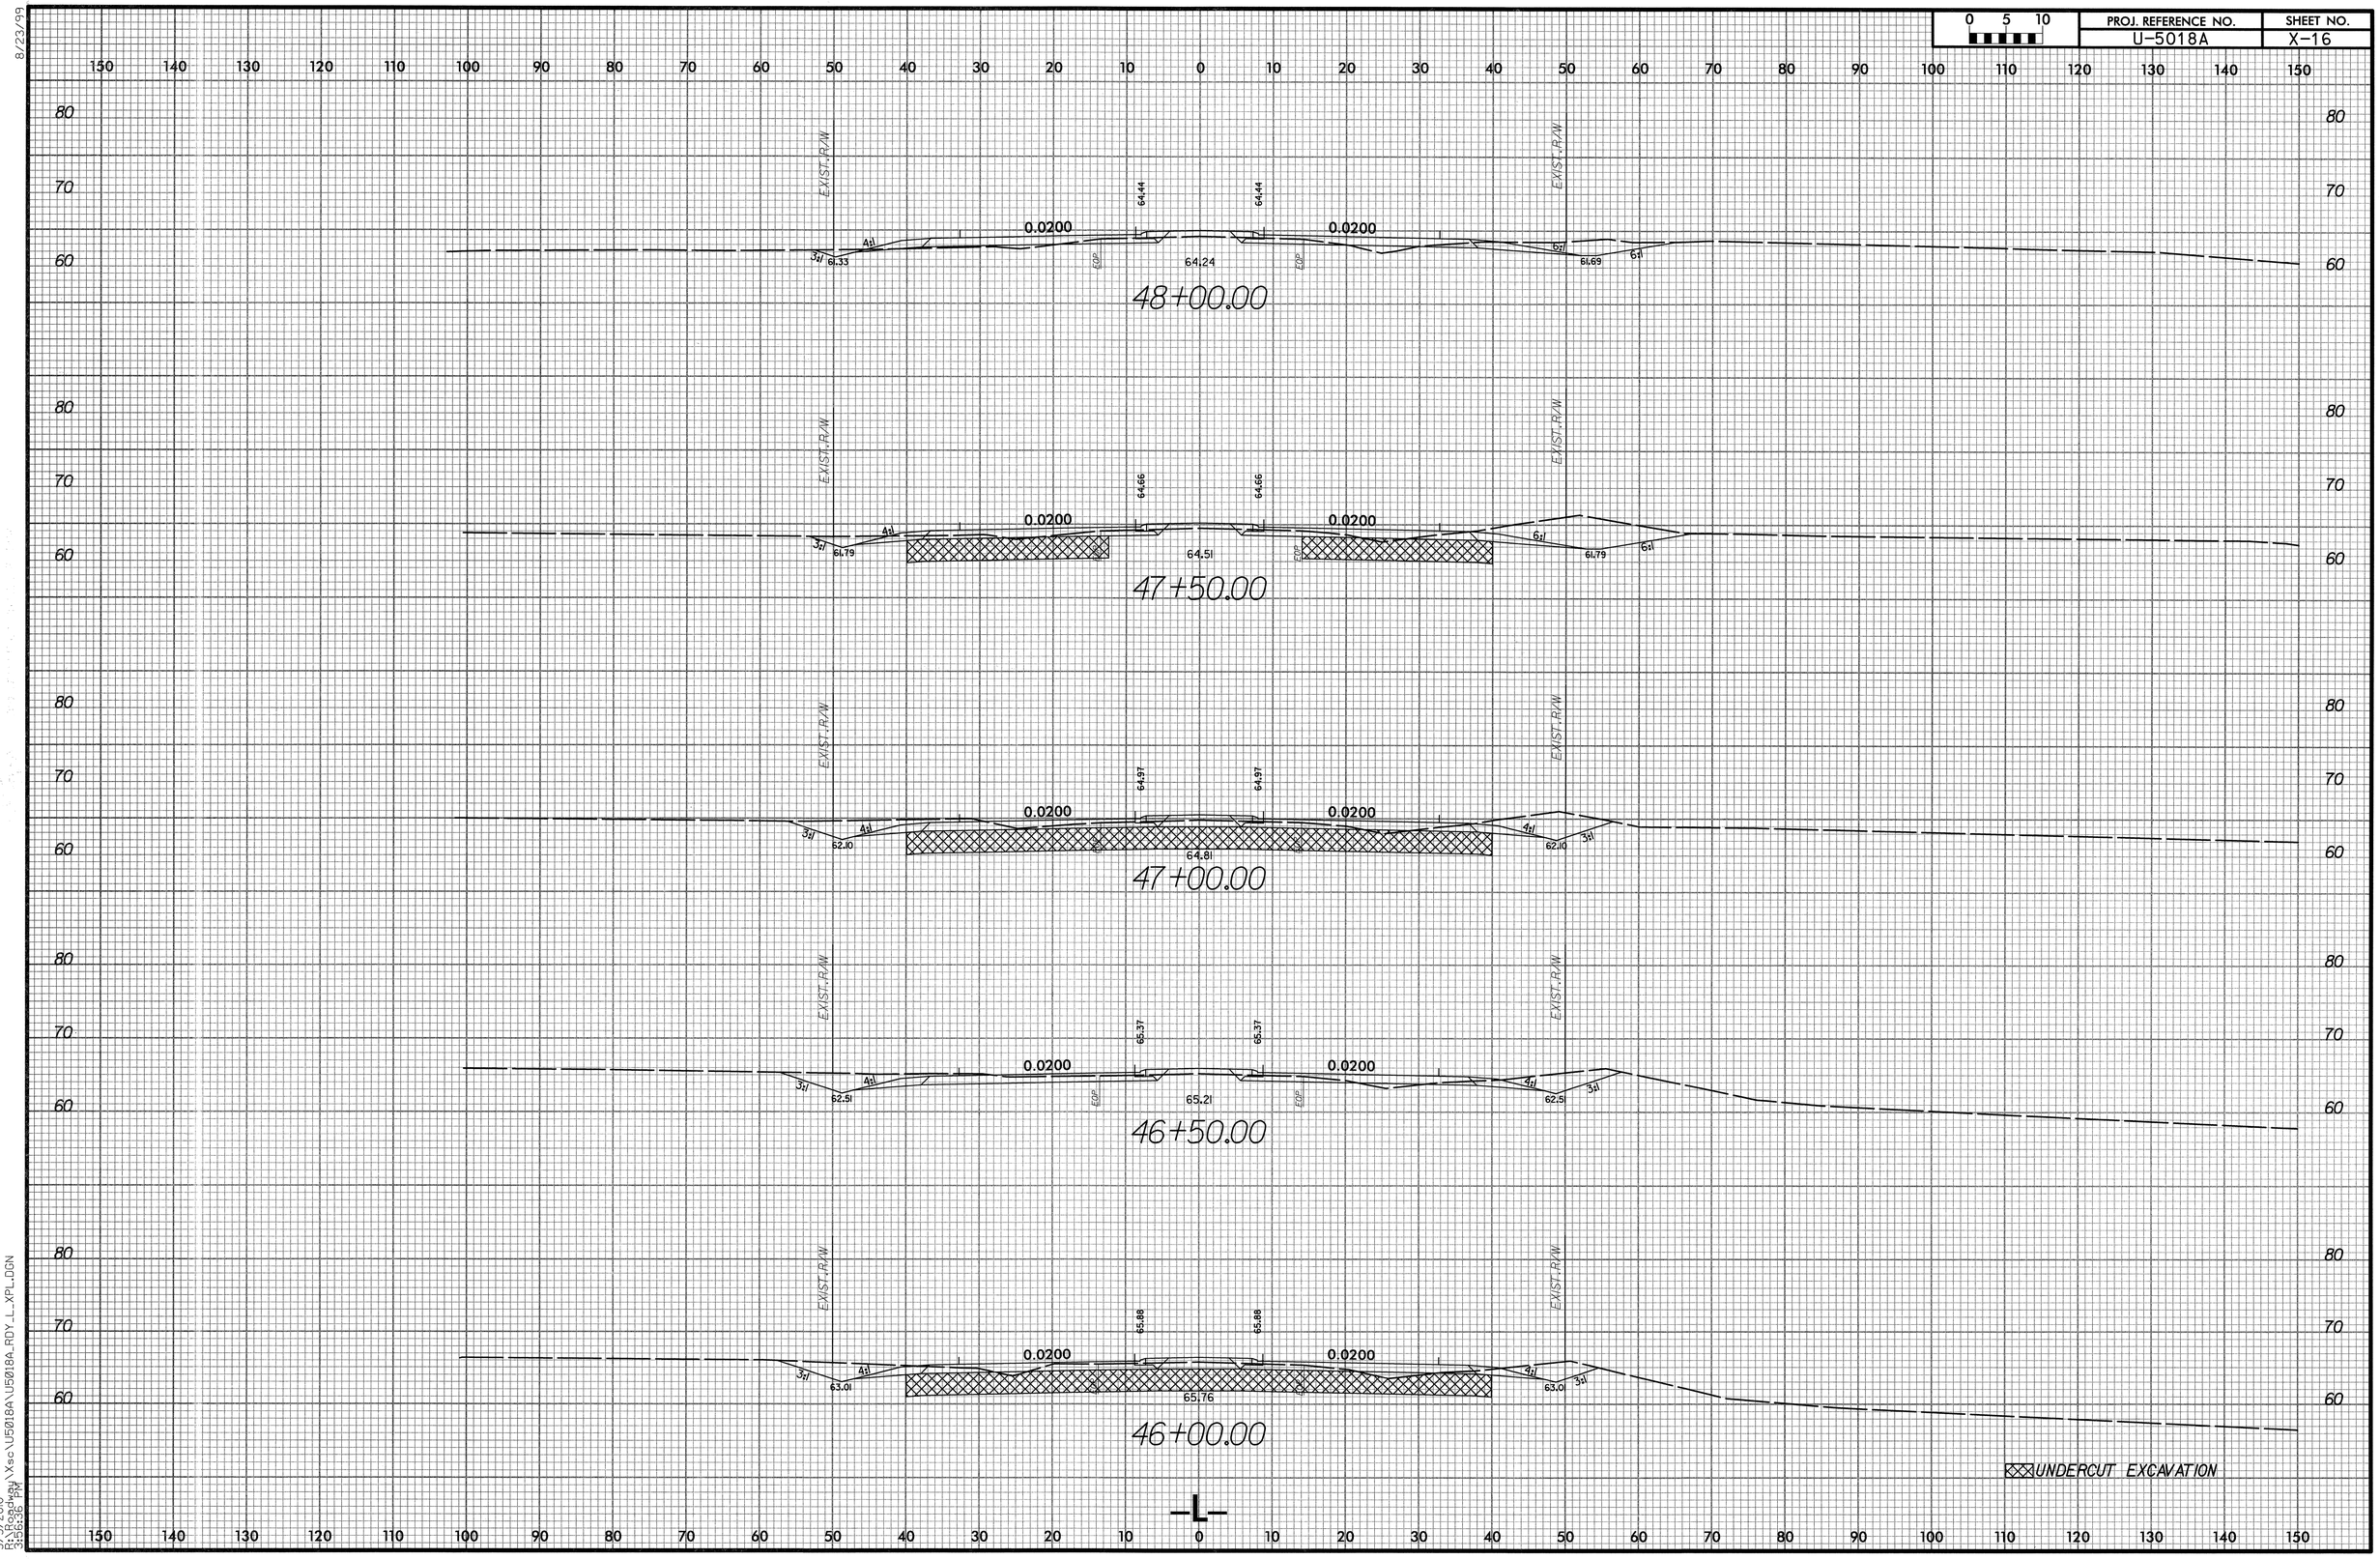

8/23/99

5/5/2010
R:\Roadway\Xsc\U5018A\U5018A_RDY_L_XPL.DGN
3:56:36 PM

0 5 10	PROJ. REFERENCE NO.	SHEET NO.
	U-5018A	X-17

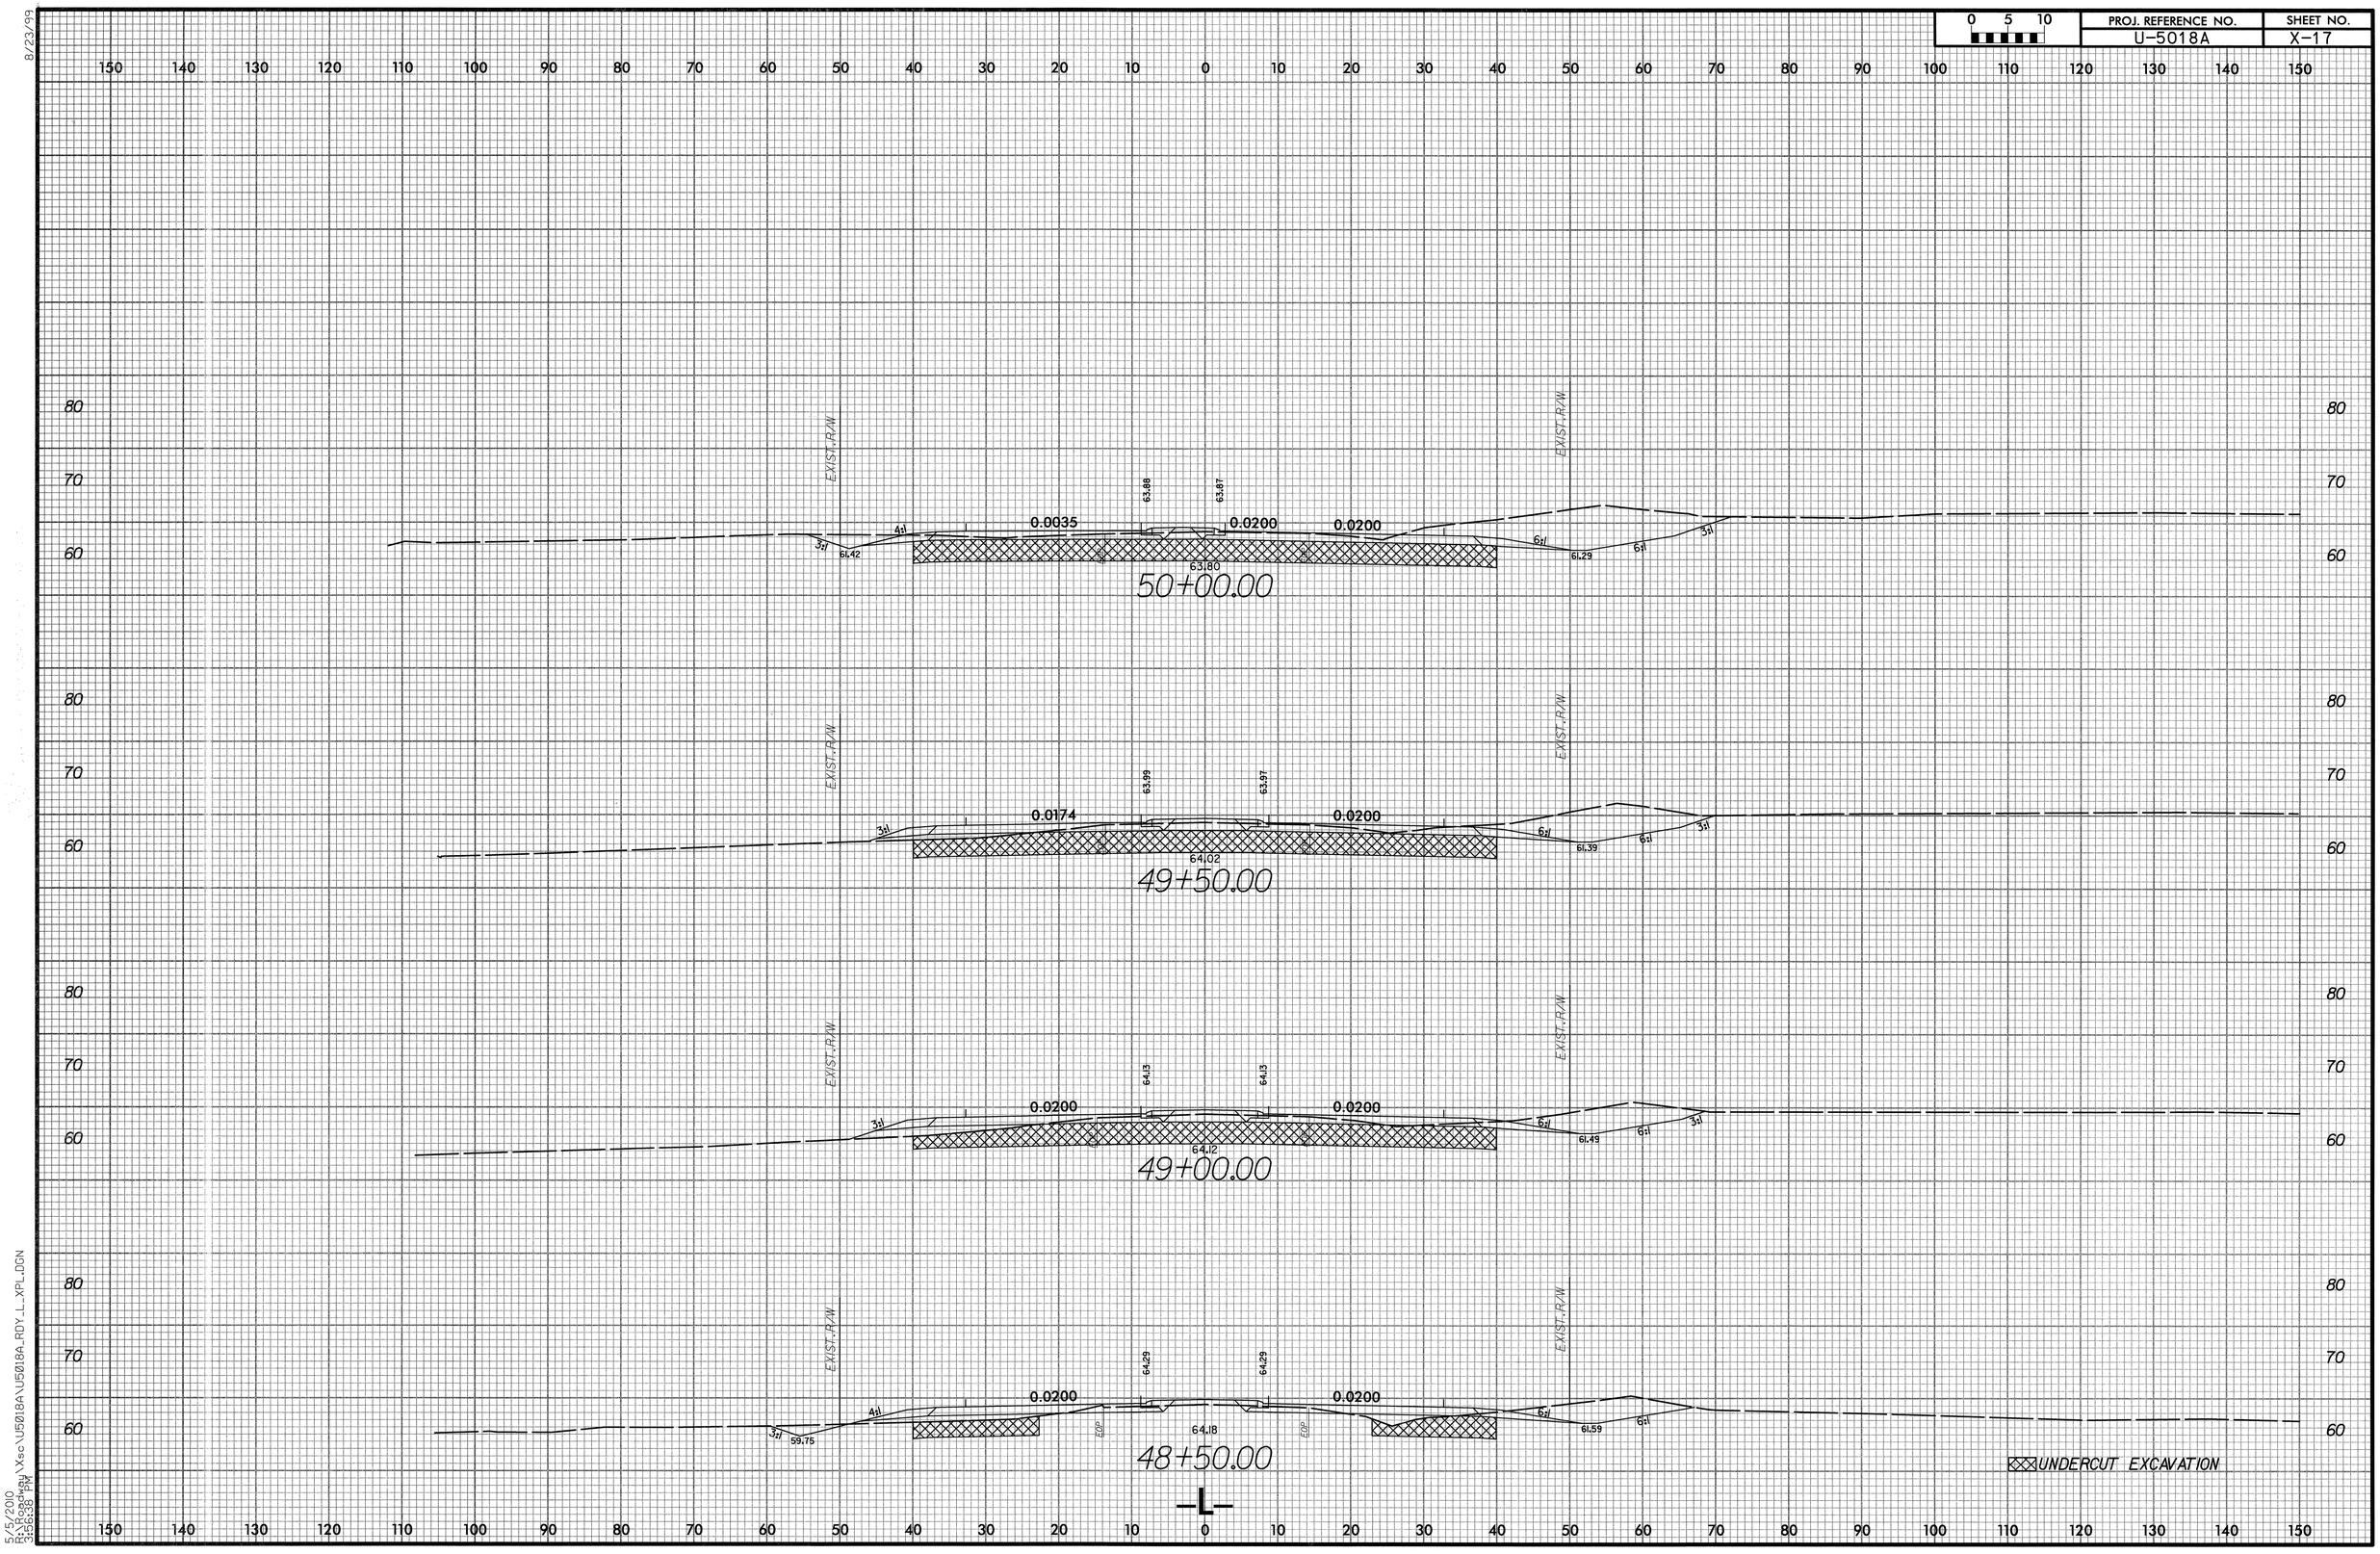

8/23/99

5/5/2010
R:\Roadway\Xsc\U5018A\U5018A_RDY_L_XPL.DGN
3:56:38 PM

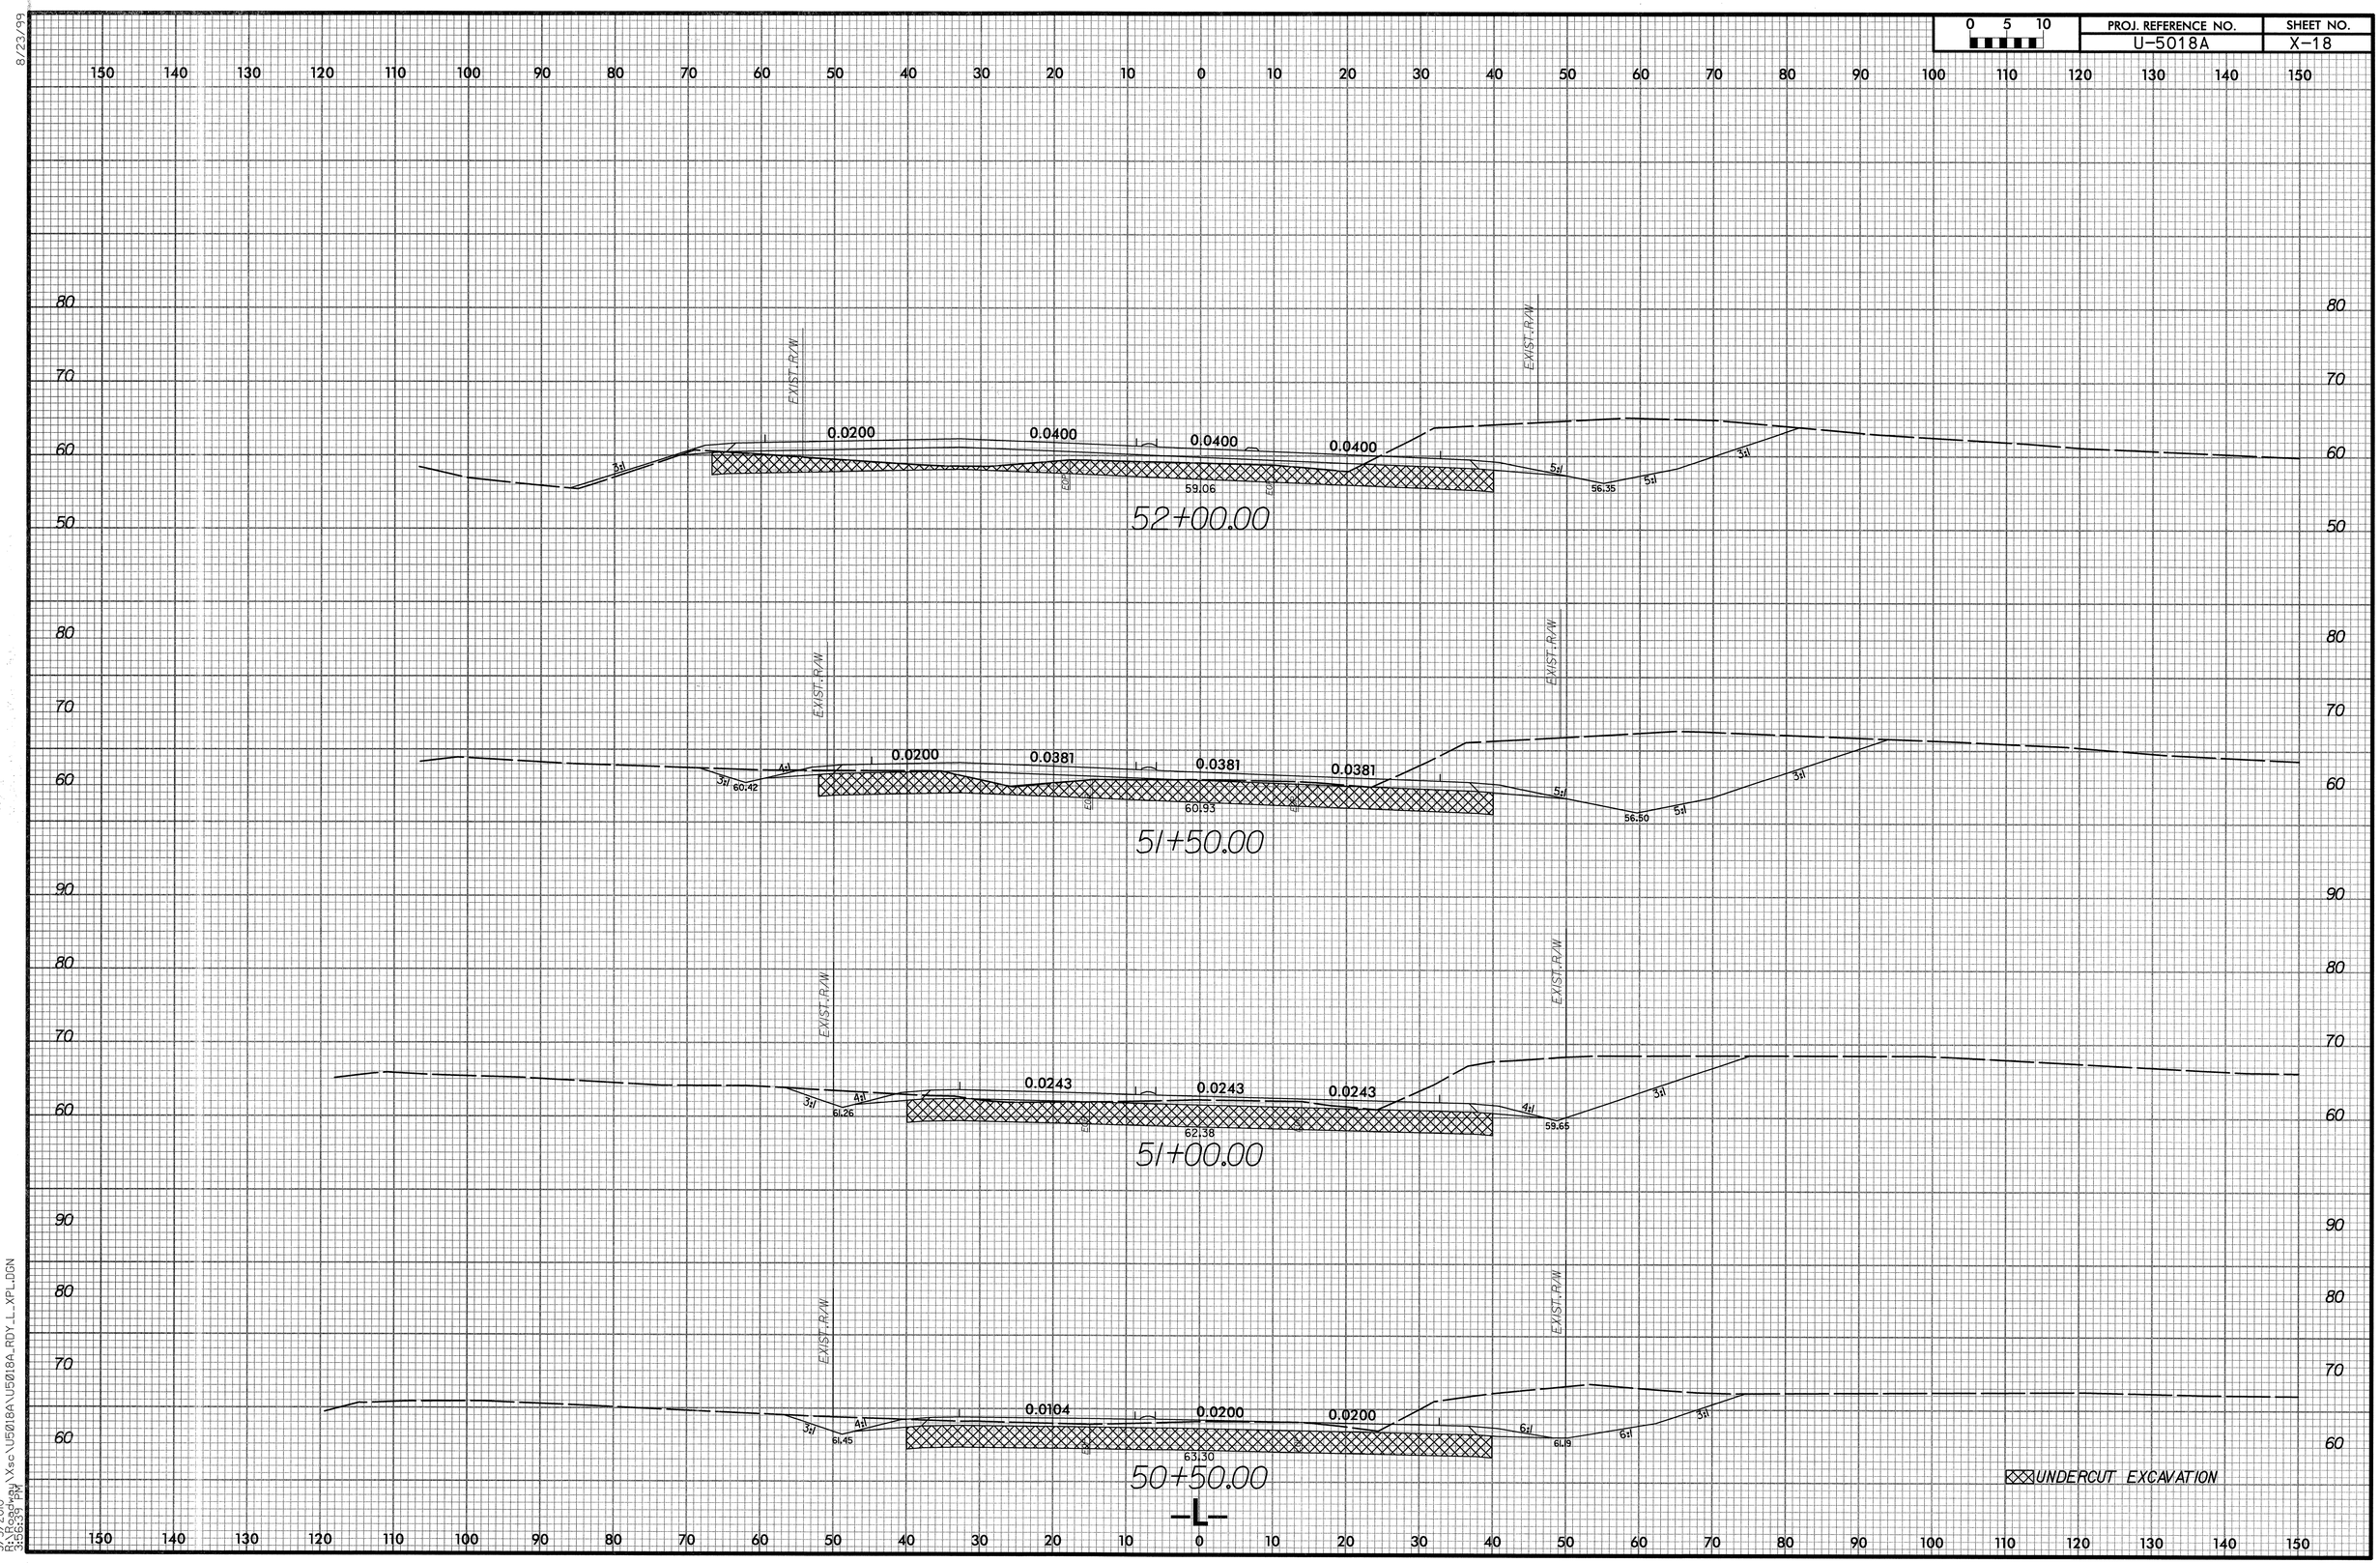

8/23/99

5/5/2010
R:\Roadway\Xsc\U5018A\U5018A_RDY_L_XPL.DGN
3:56:39 PM

0 5 10	PROJ. REFERENCE NO.	SHEET NO.
	U-5018A	X-19

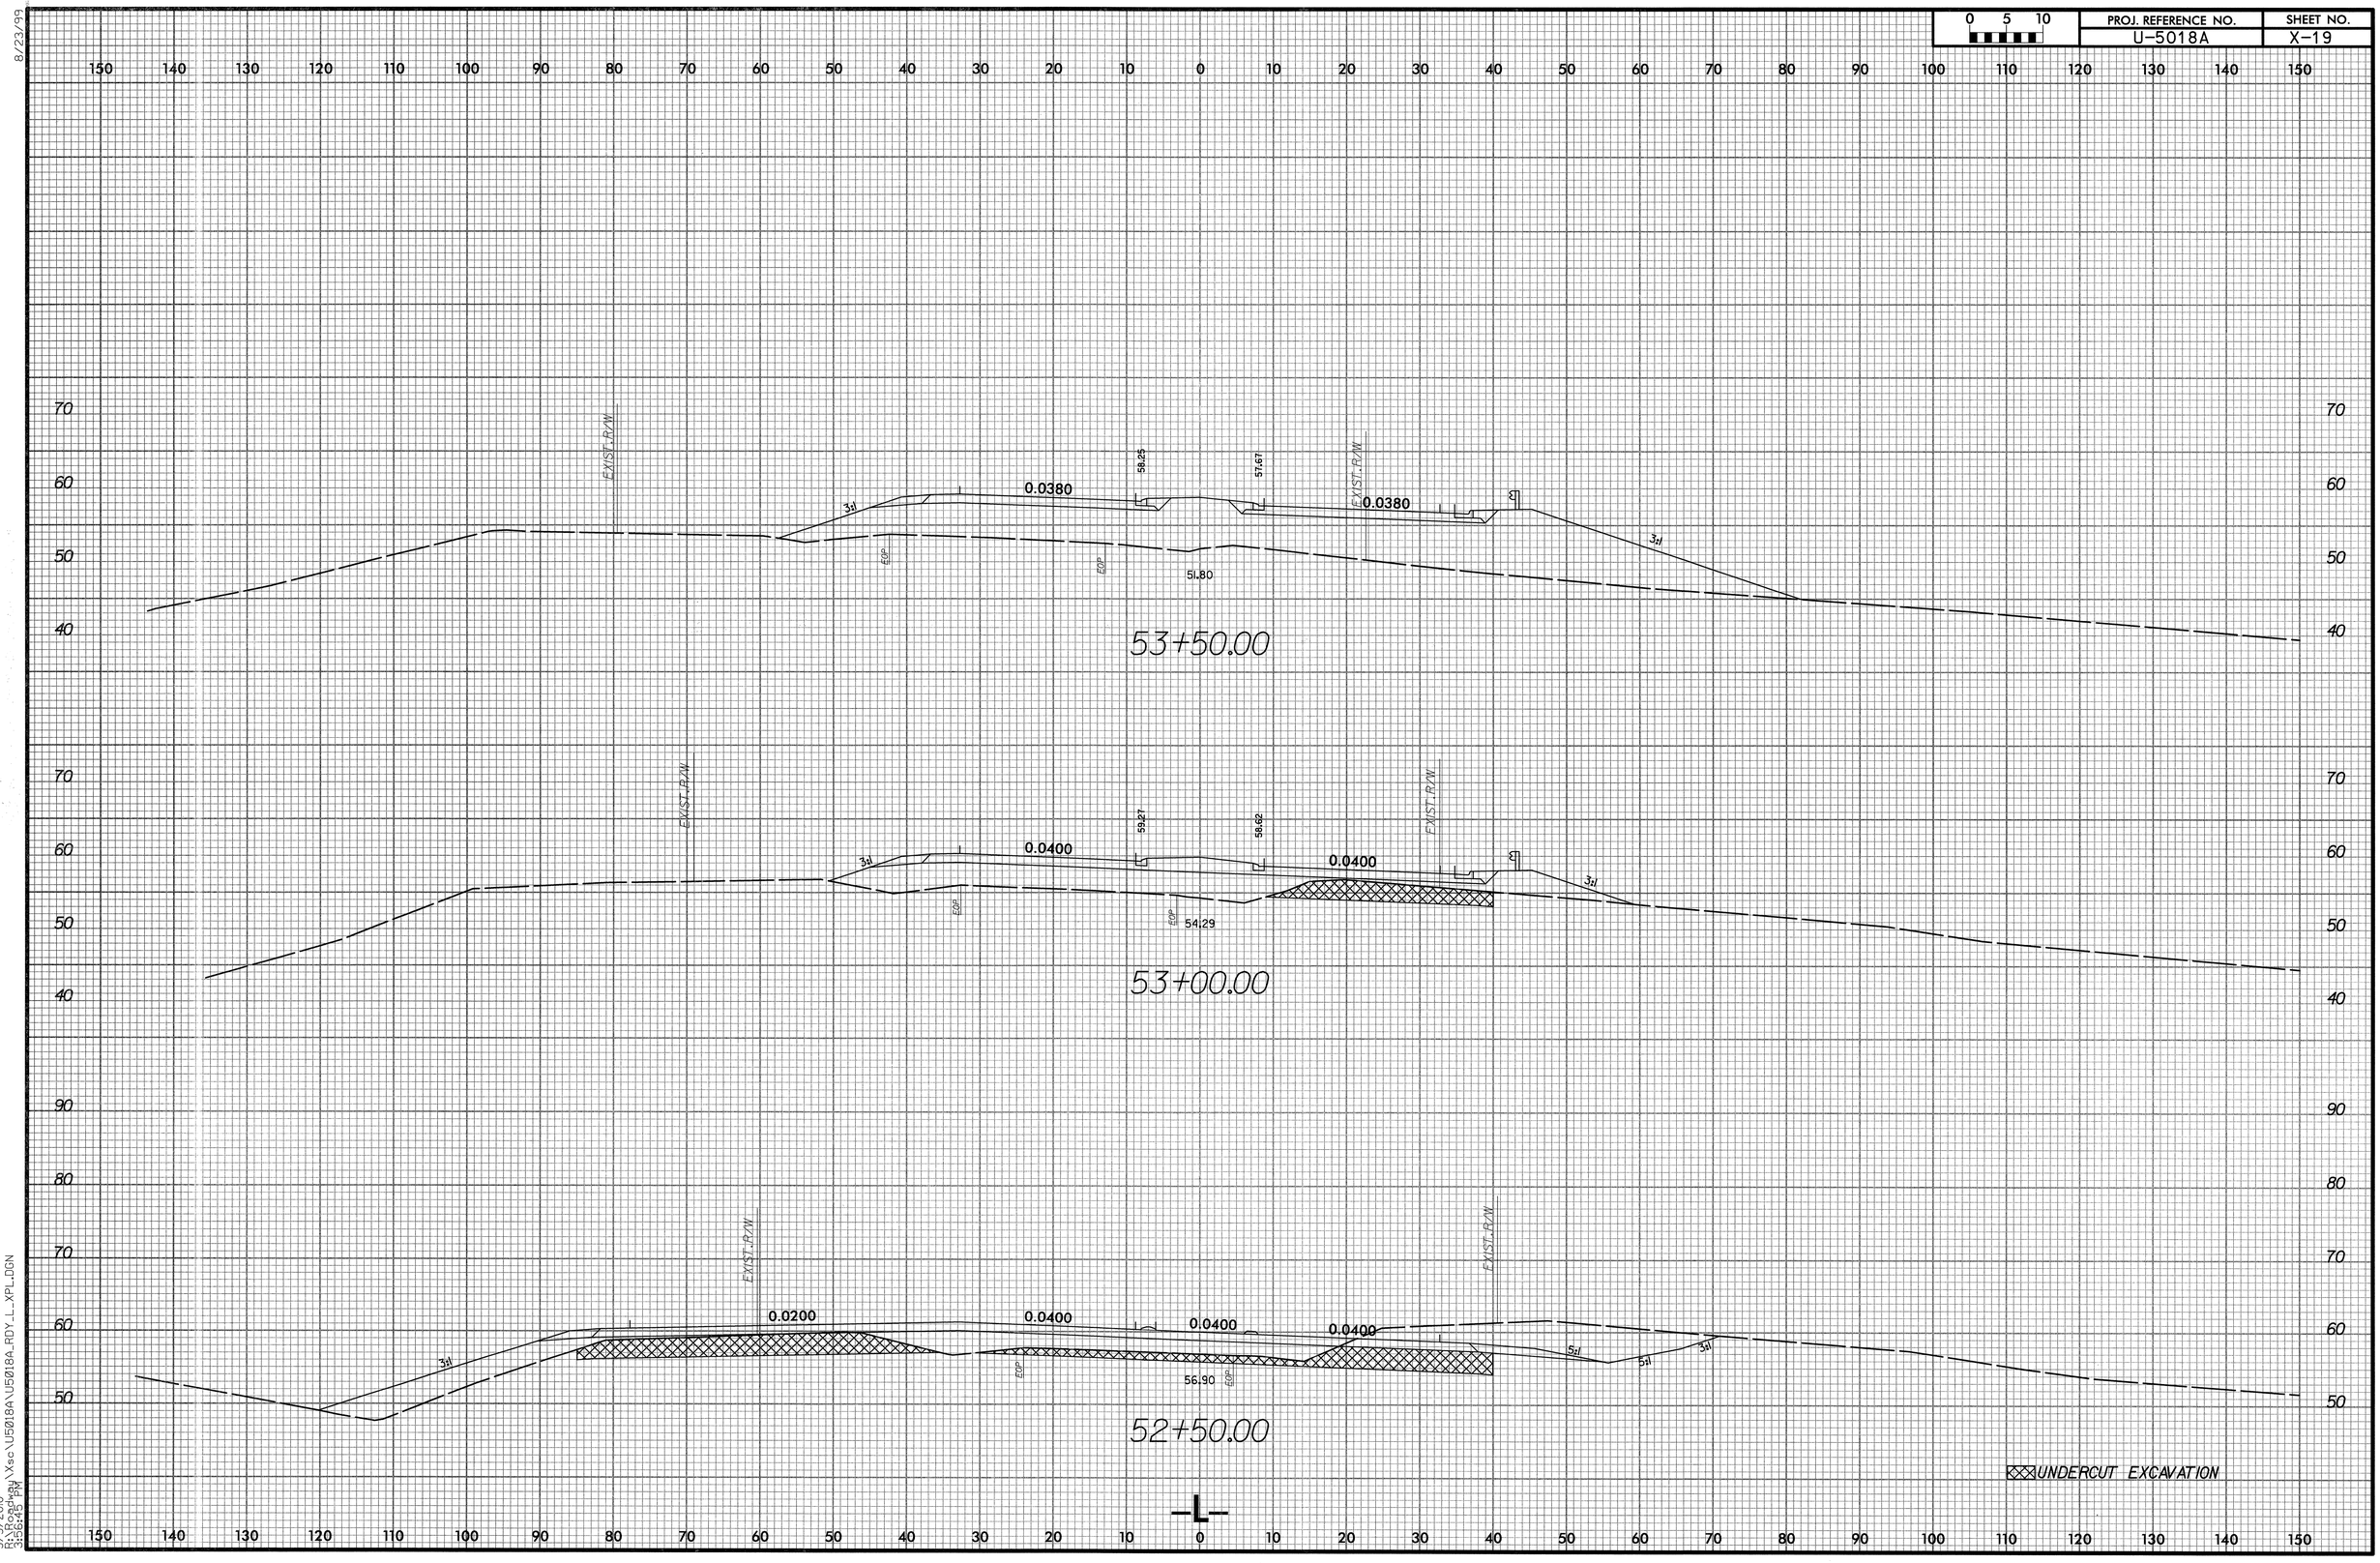

8/23/99

5/5/2010
R:\Roadway\Xsc\U5018A\U5018A_RDY_L_XPL.DGN
3:54:45 PM

0 5 10	PROJ. REFERENCE NO.	SHEET NO.
	U-5018A	X-20

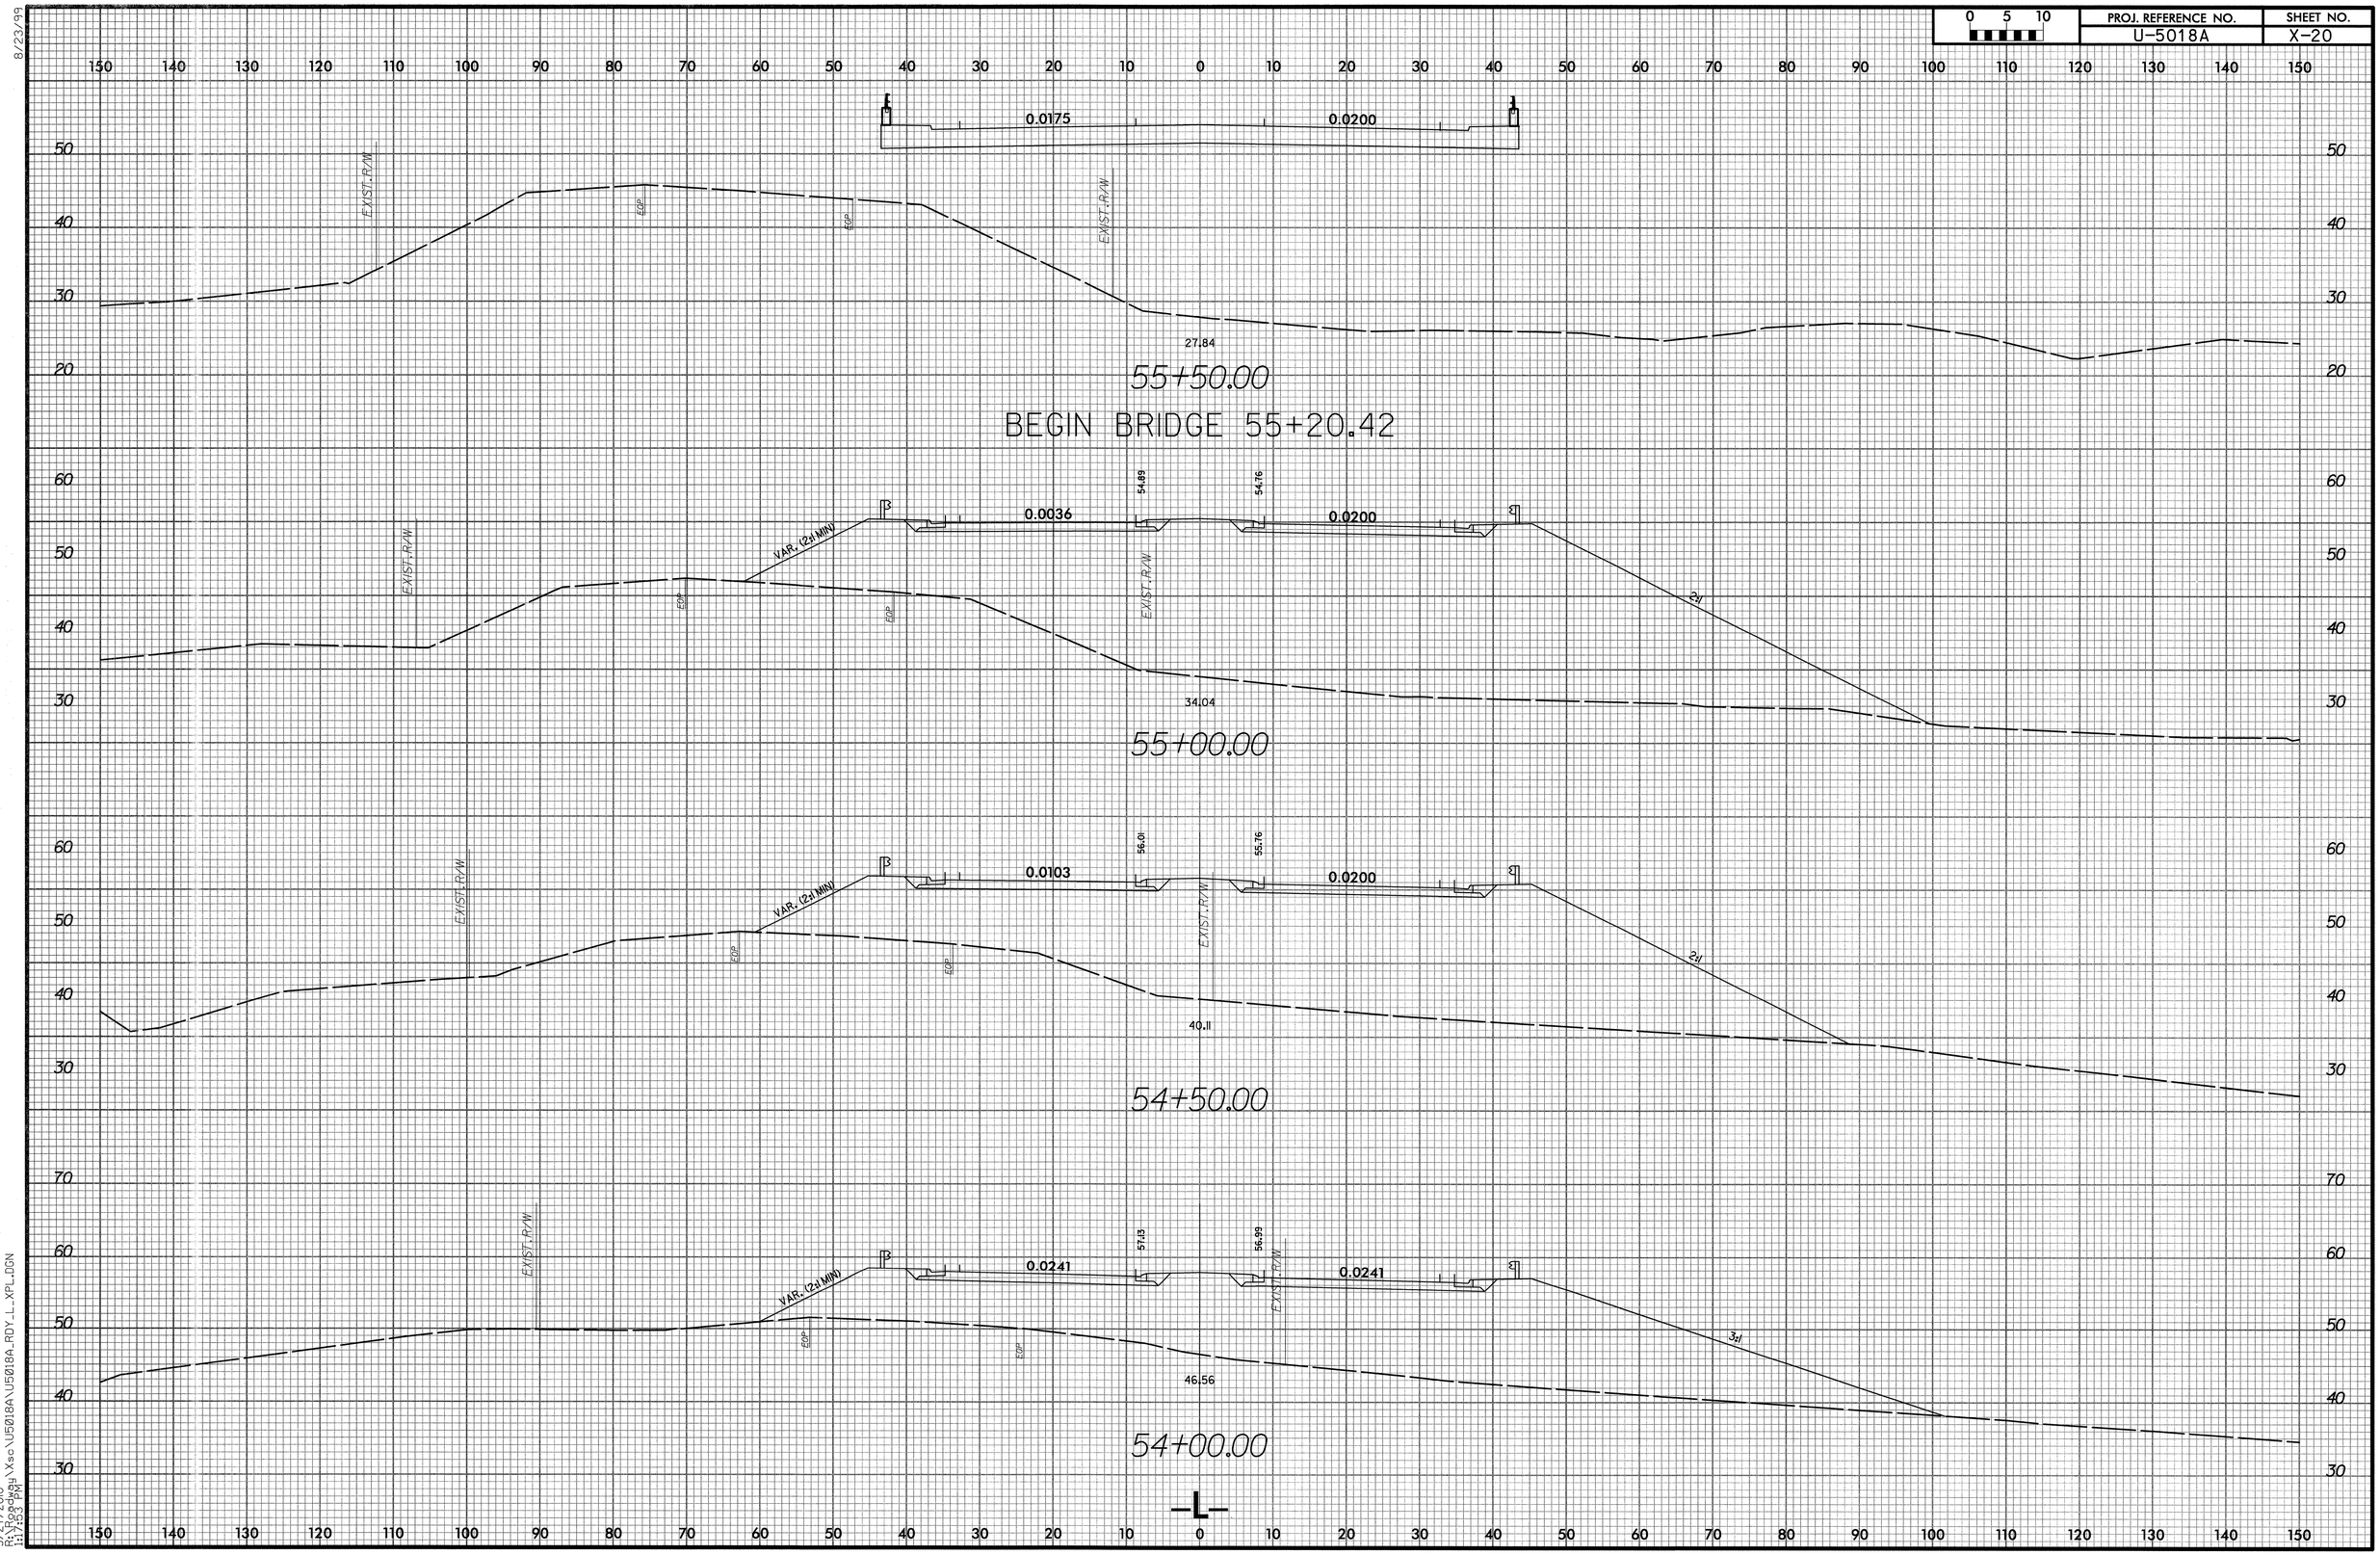

8/23/99

5/27/2010
R:\Roadway\Xsc\U5018A\U5018A_RDY_L_XPL.DGN
11:23 PM

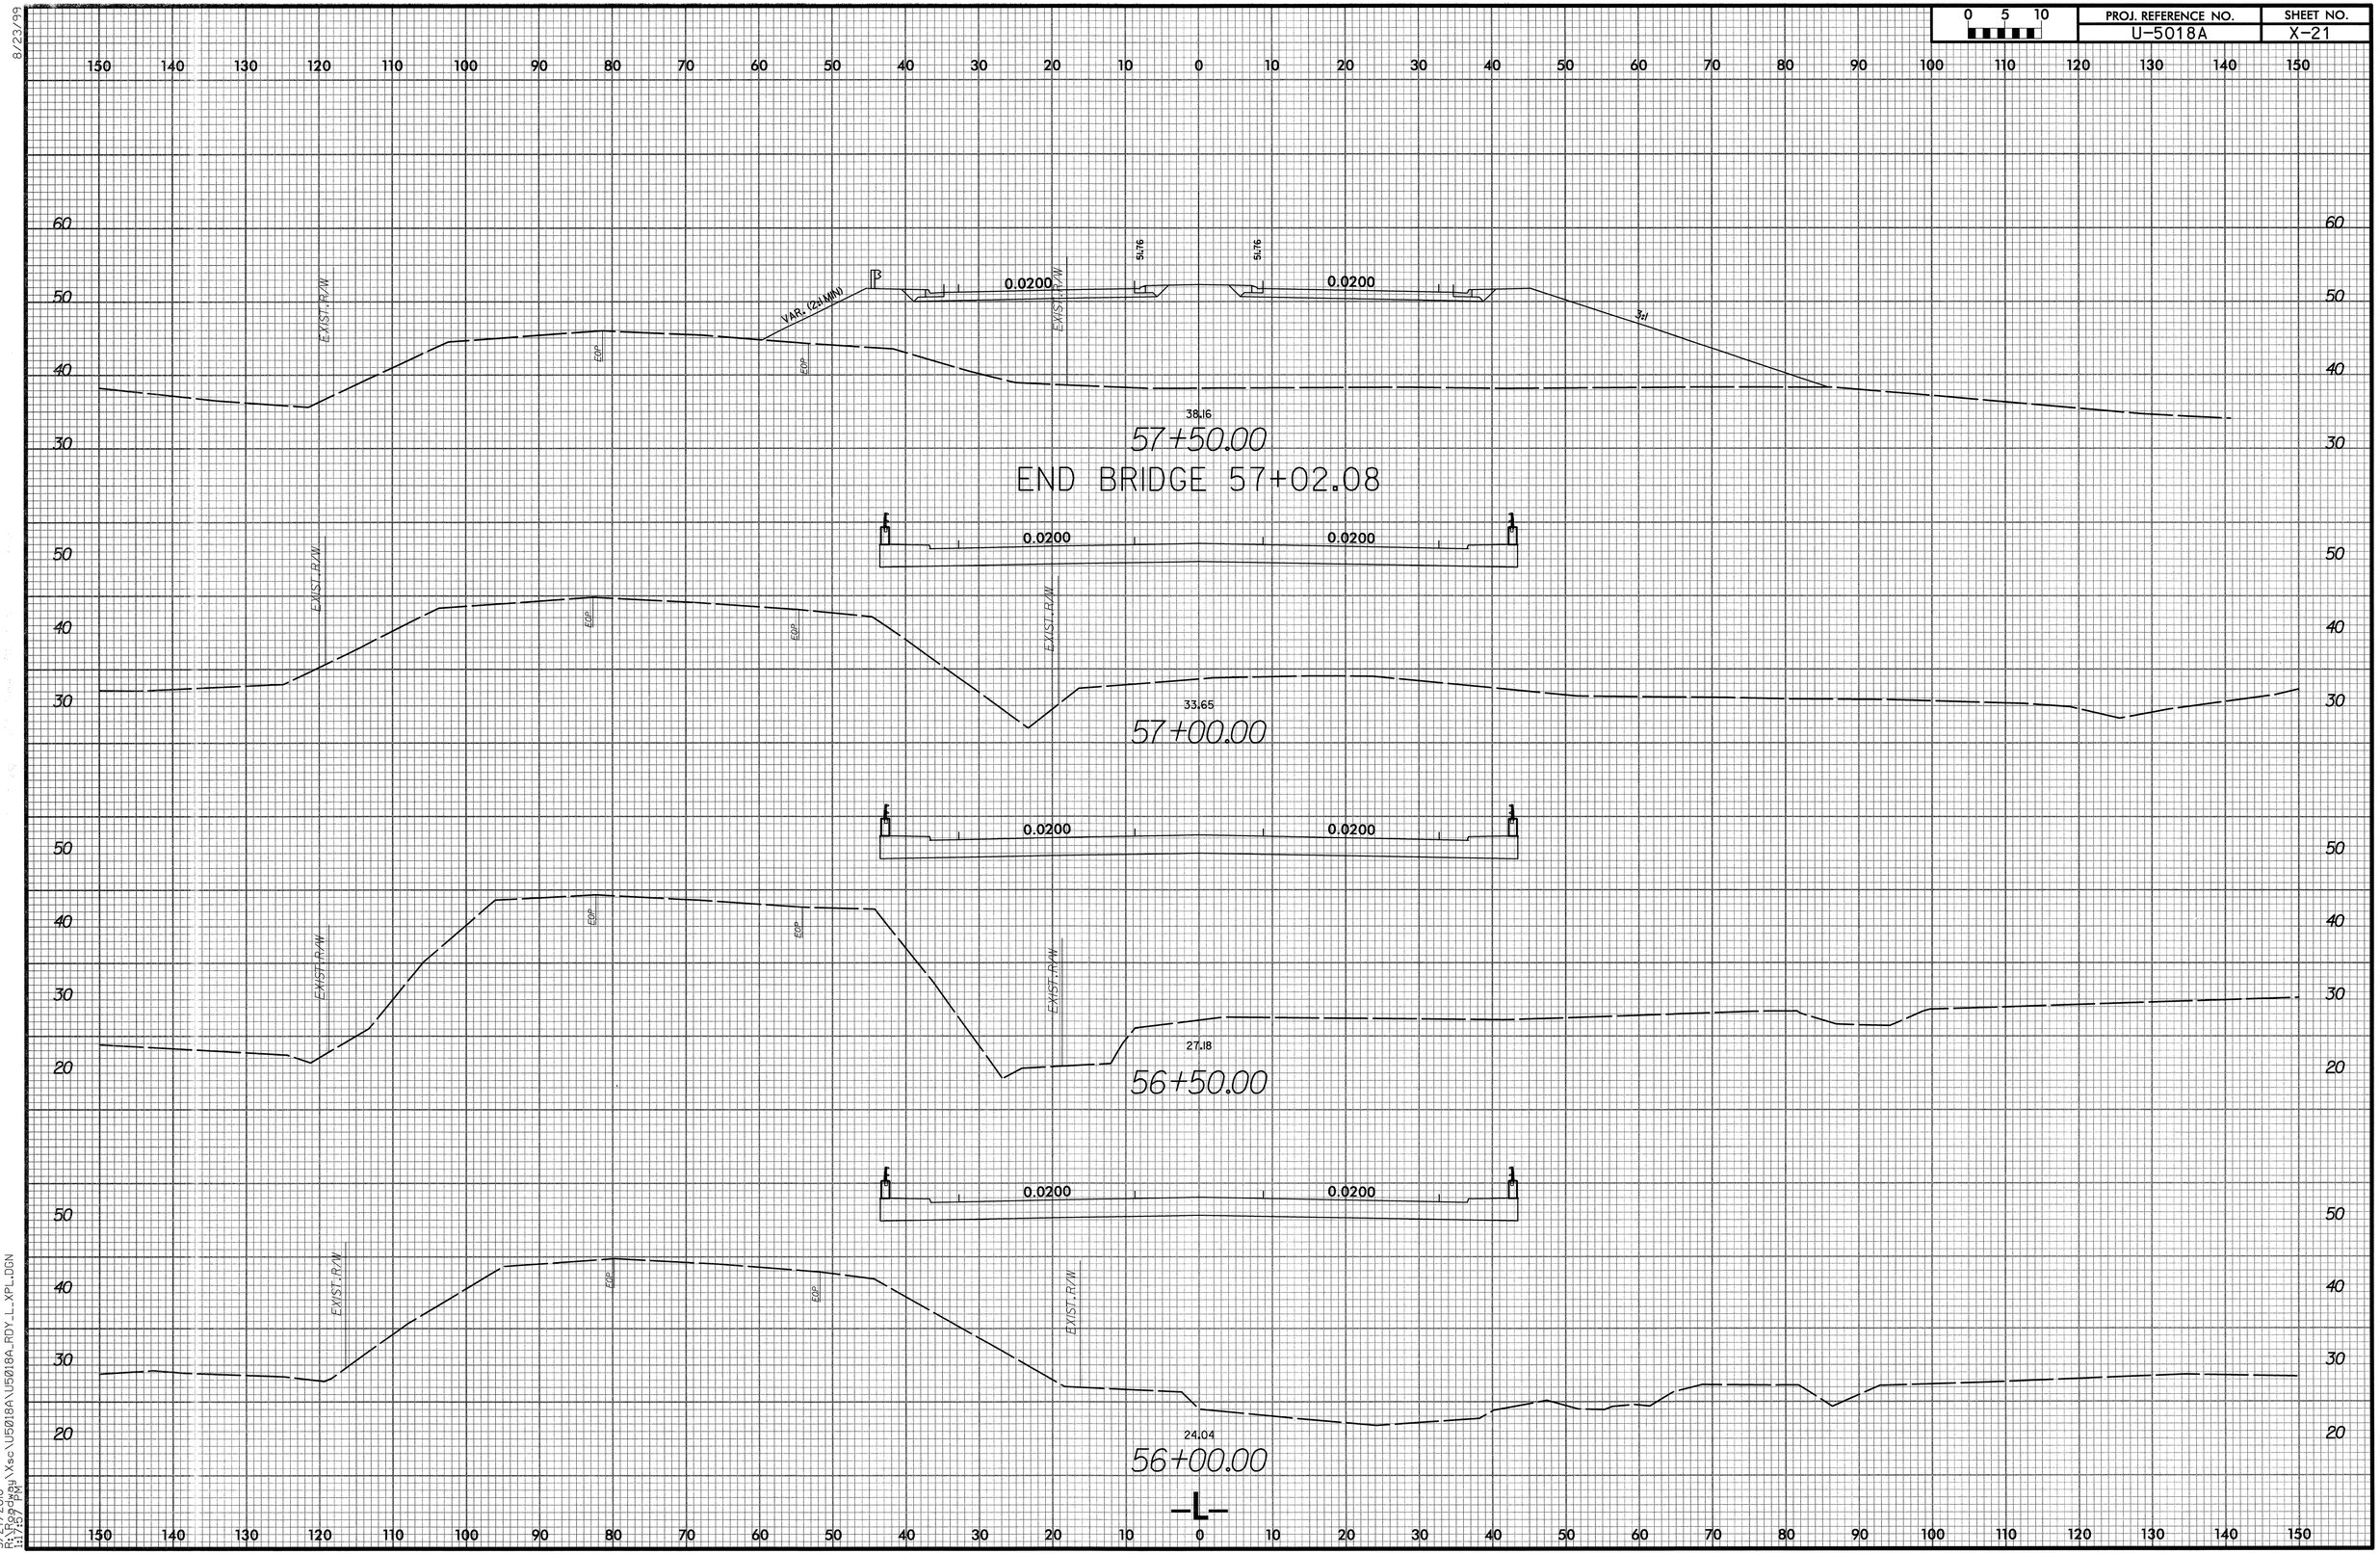

8/23/99

5/27/2010
R:\Roadway\Xsc\U5018A\U5018A_RDY_LL_XPL.DGN
11:25 PM

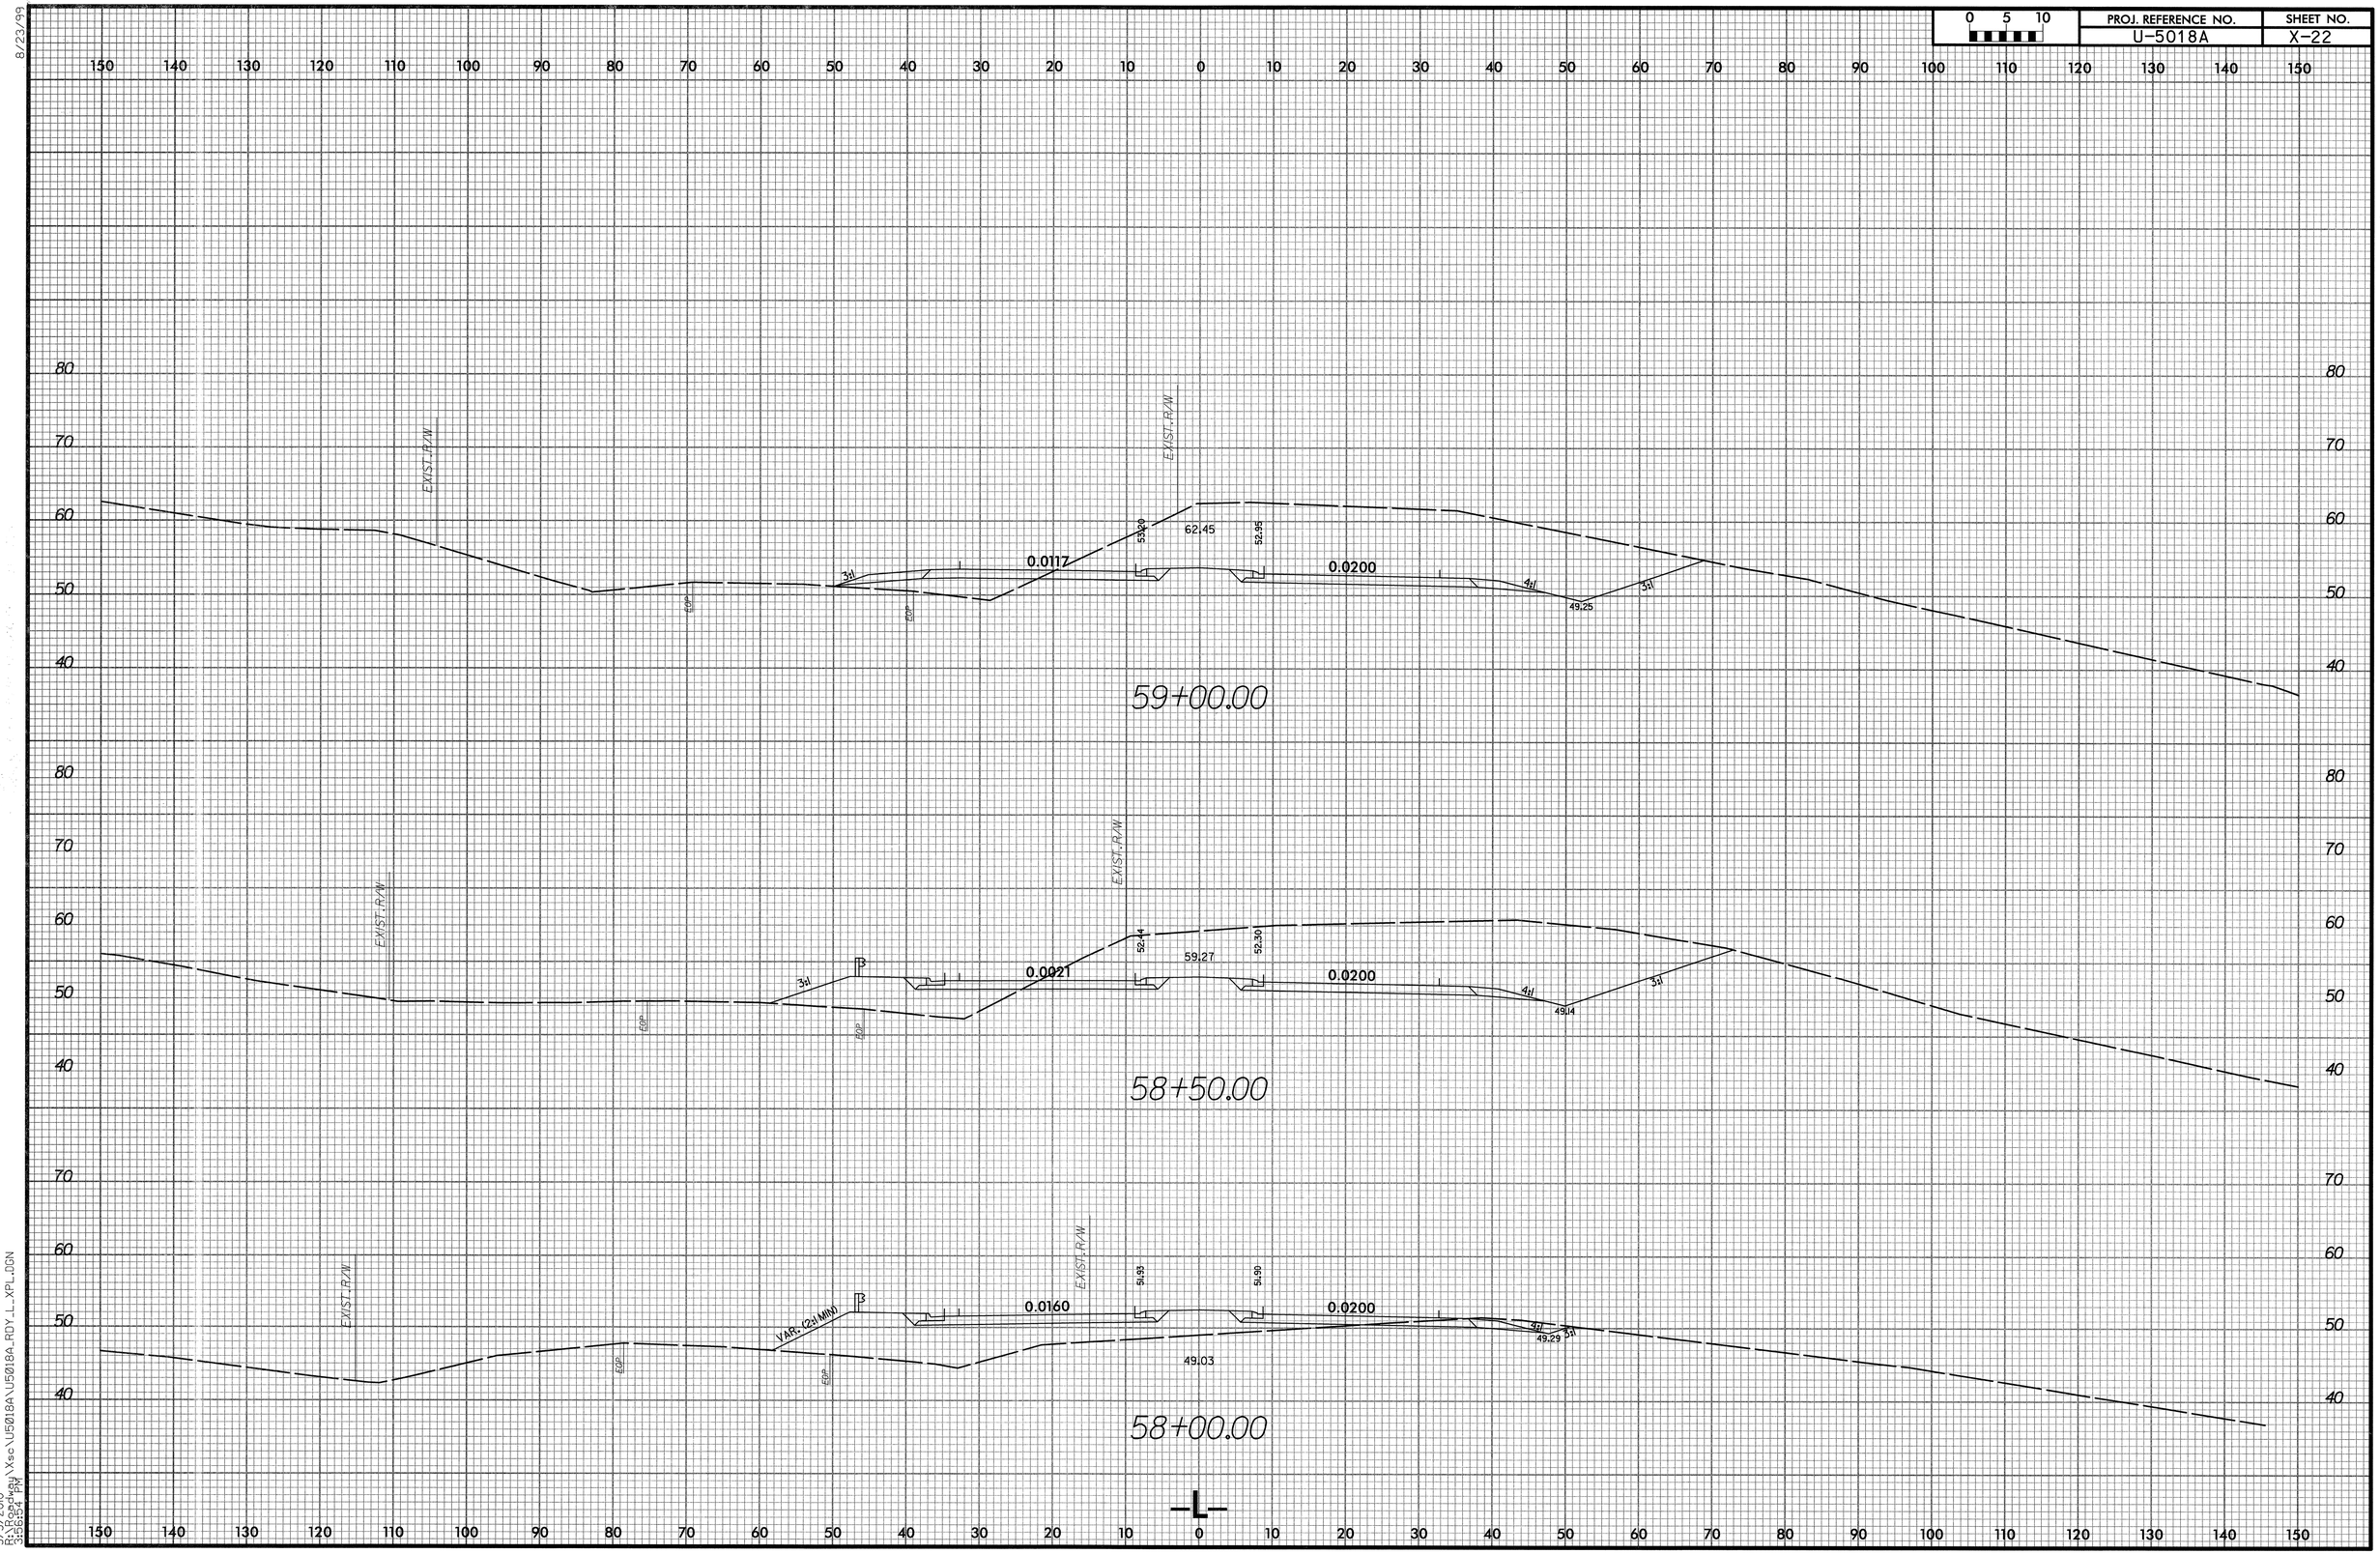

8/23/99

5/5/2010
R:\Roadway\Xsc\U5018A\U5018A_RDY_L_XPL.DGN
3:56:54 PM

0 5 10	PROJ. REFERENCE NO.	SHEET NO.
	U-5018A	X-23

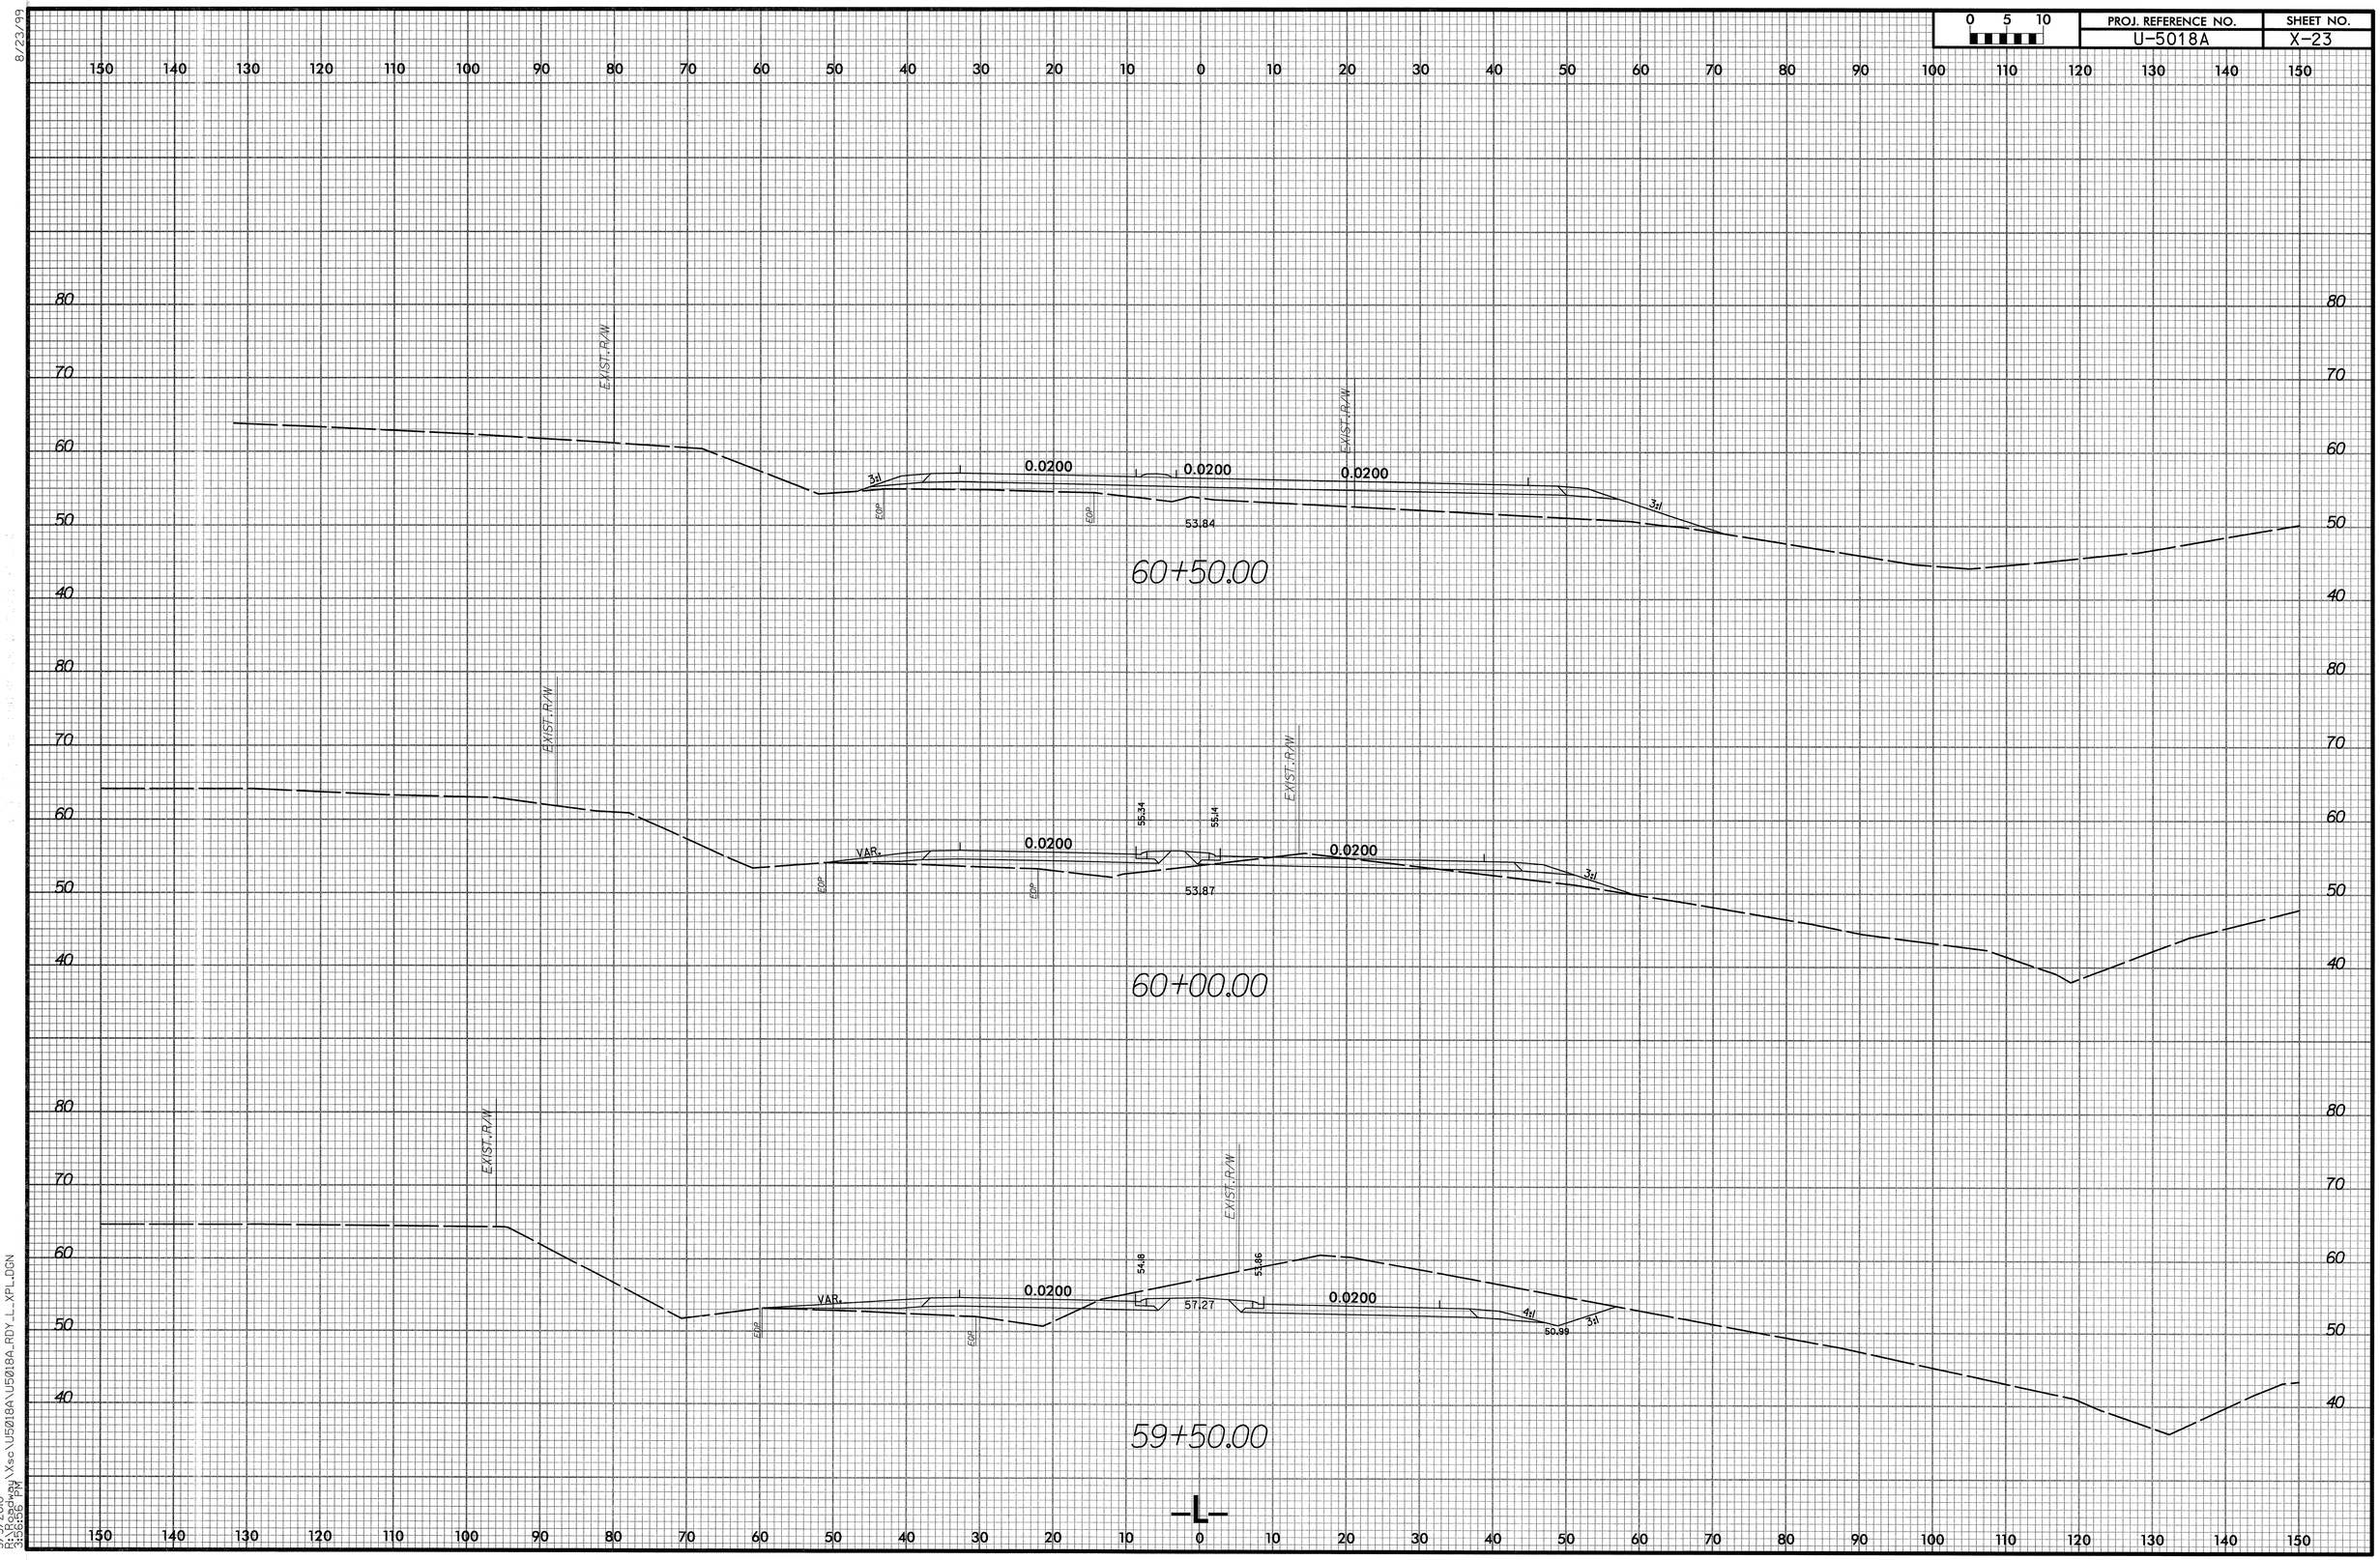

8/23/99

5/5/2010
R:\Roadway\Xsc\U5018A\U5018A_RDY_L_XPL.DGN
15:53:36 PM

PROJ. REFERENCE NO.	SHEET NO.
U-5018A	X-24

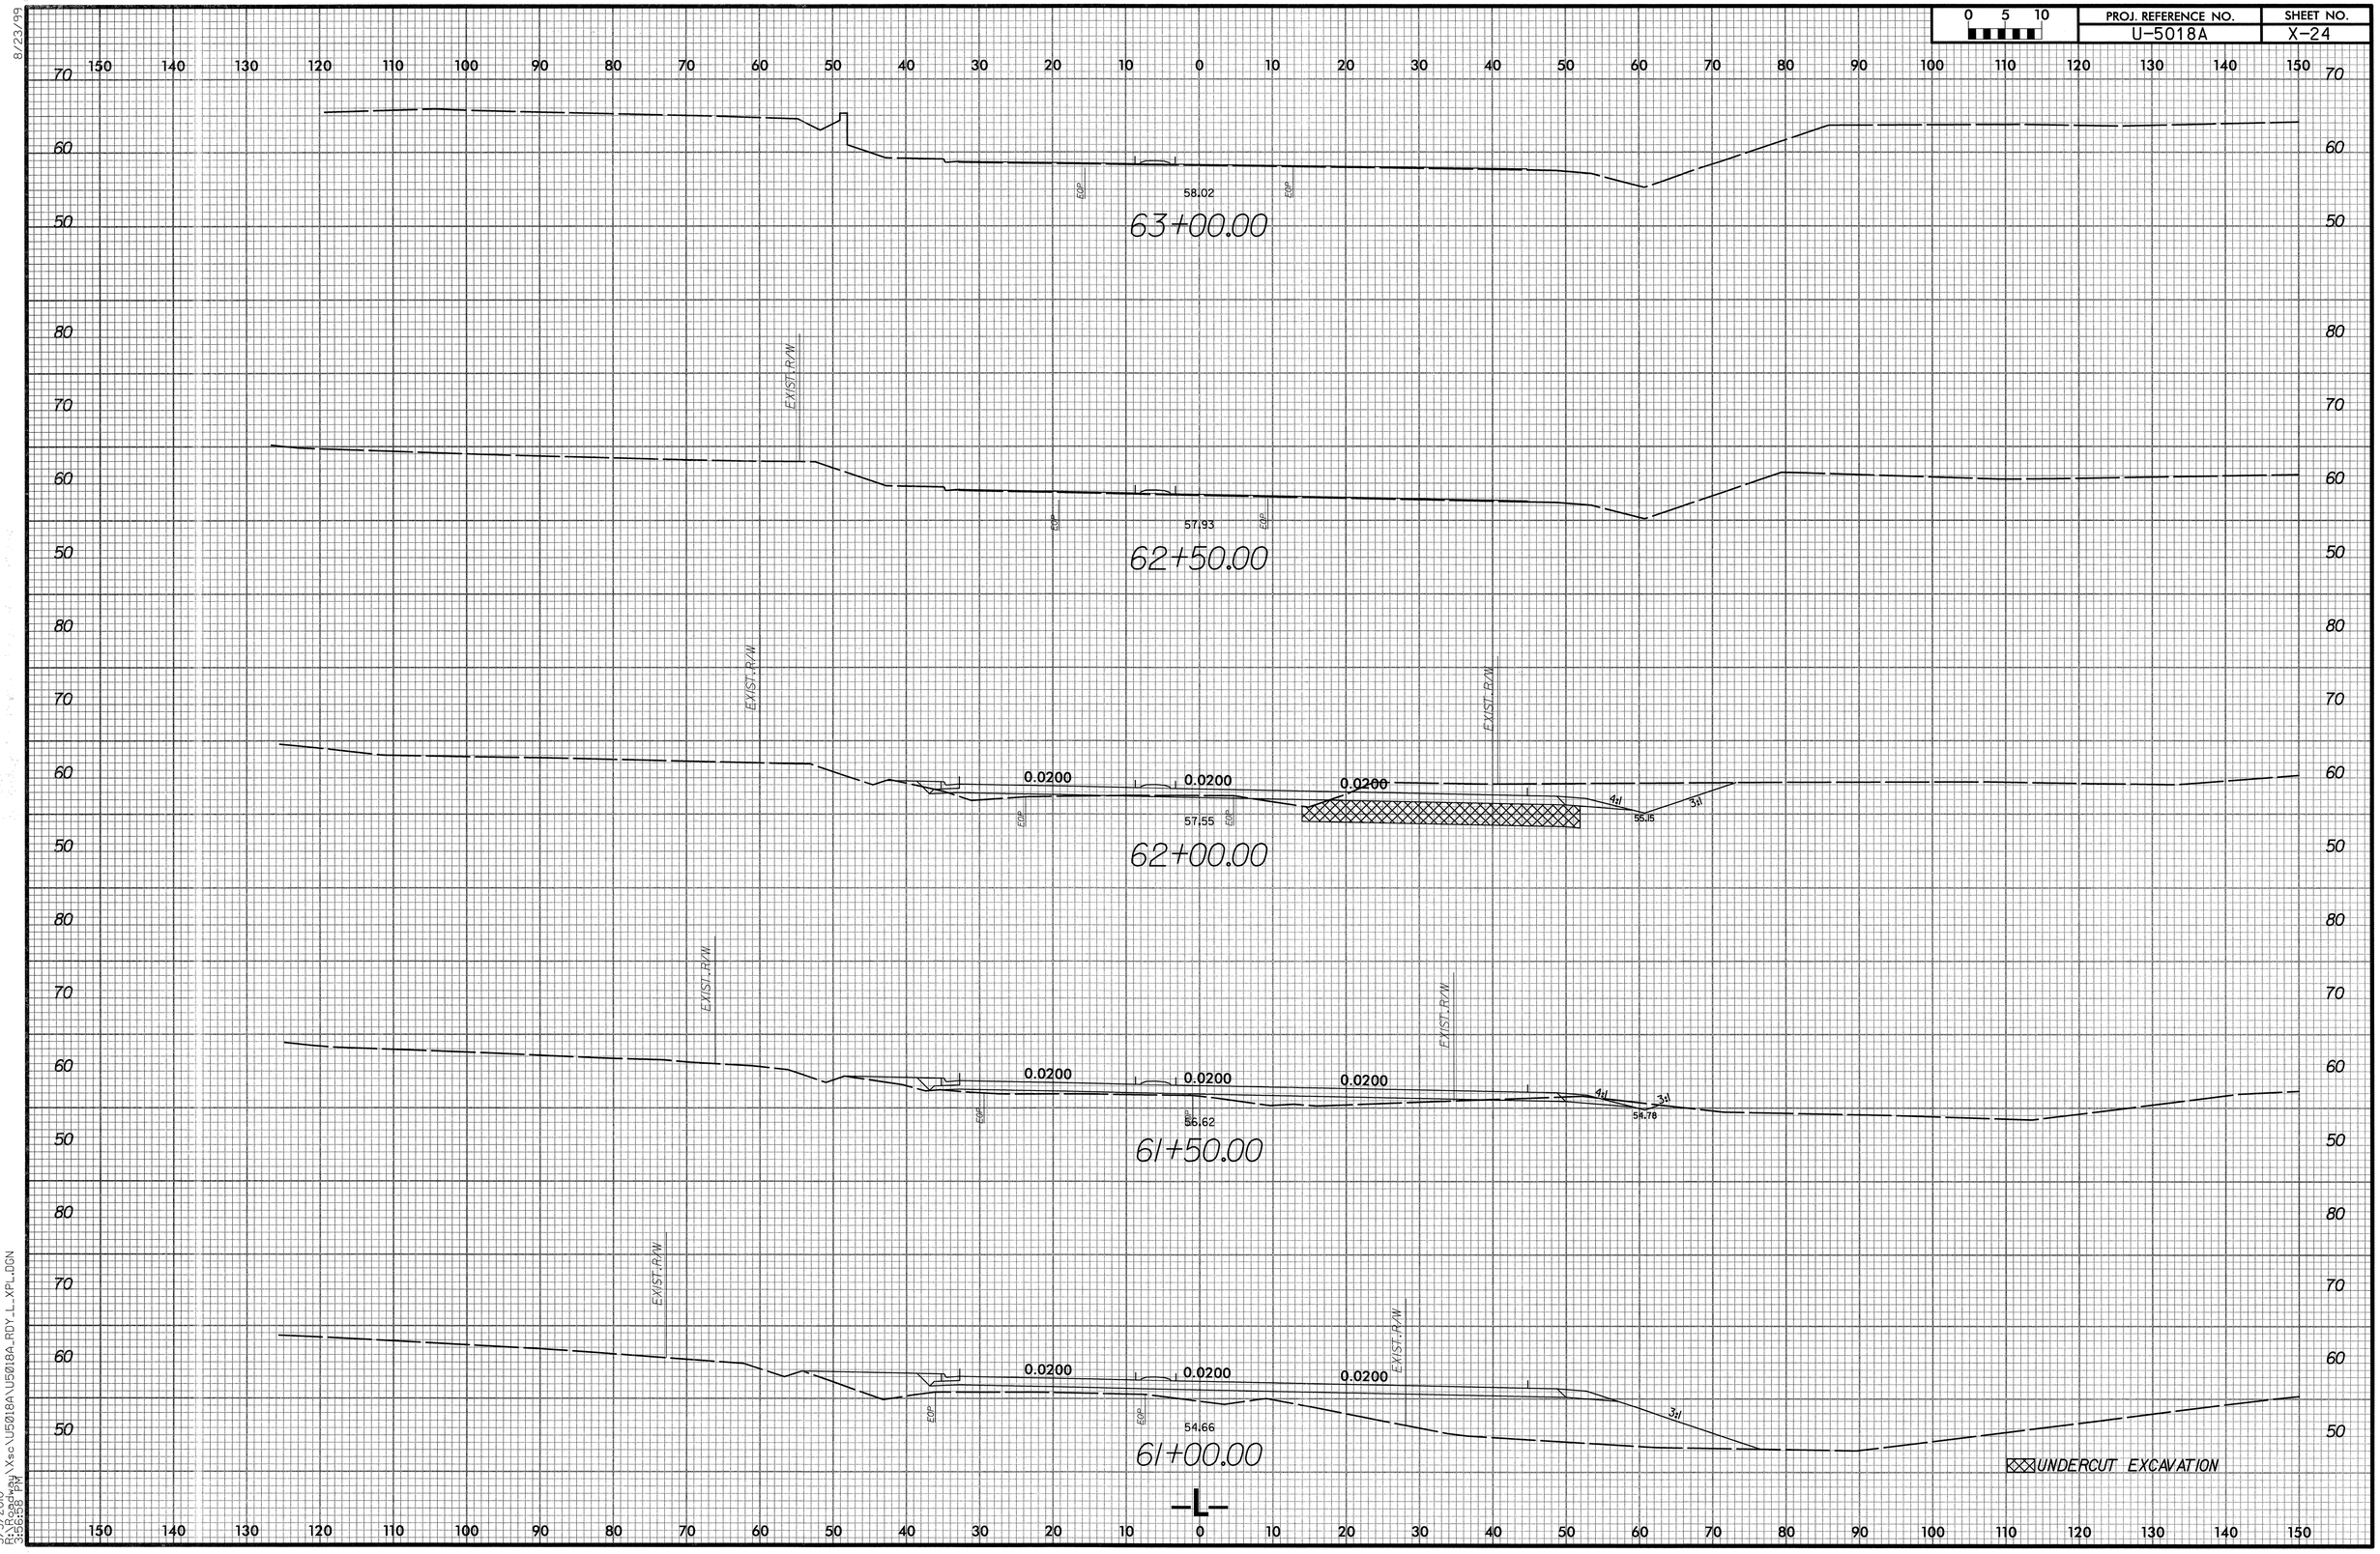

8/23/99

5/5/2010
R:\Roadway\Xsc\U5018A\U5018A_RDY_L_XPL.DGN
3:56:58 PM

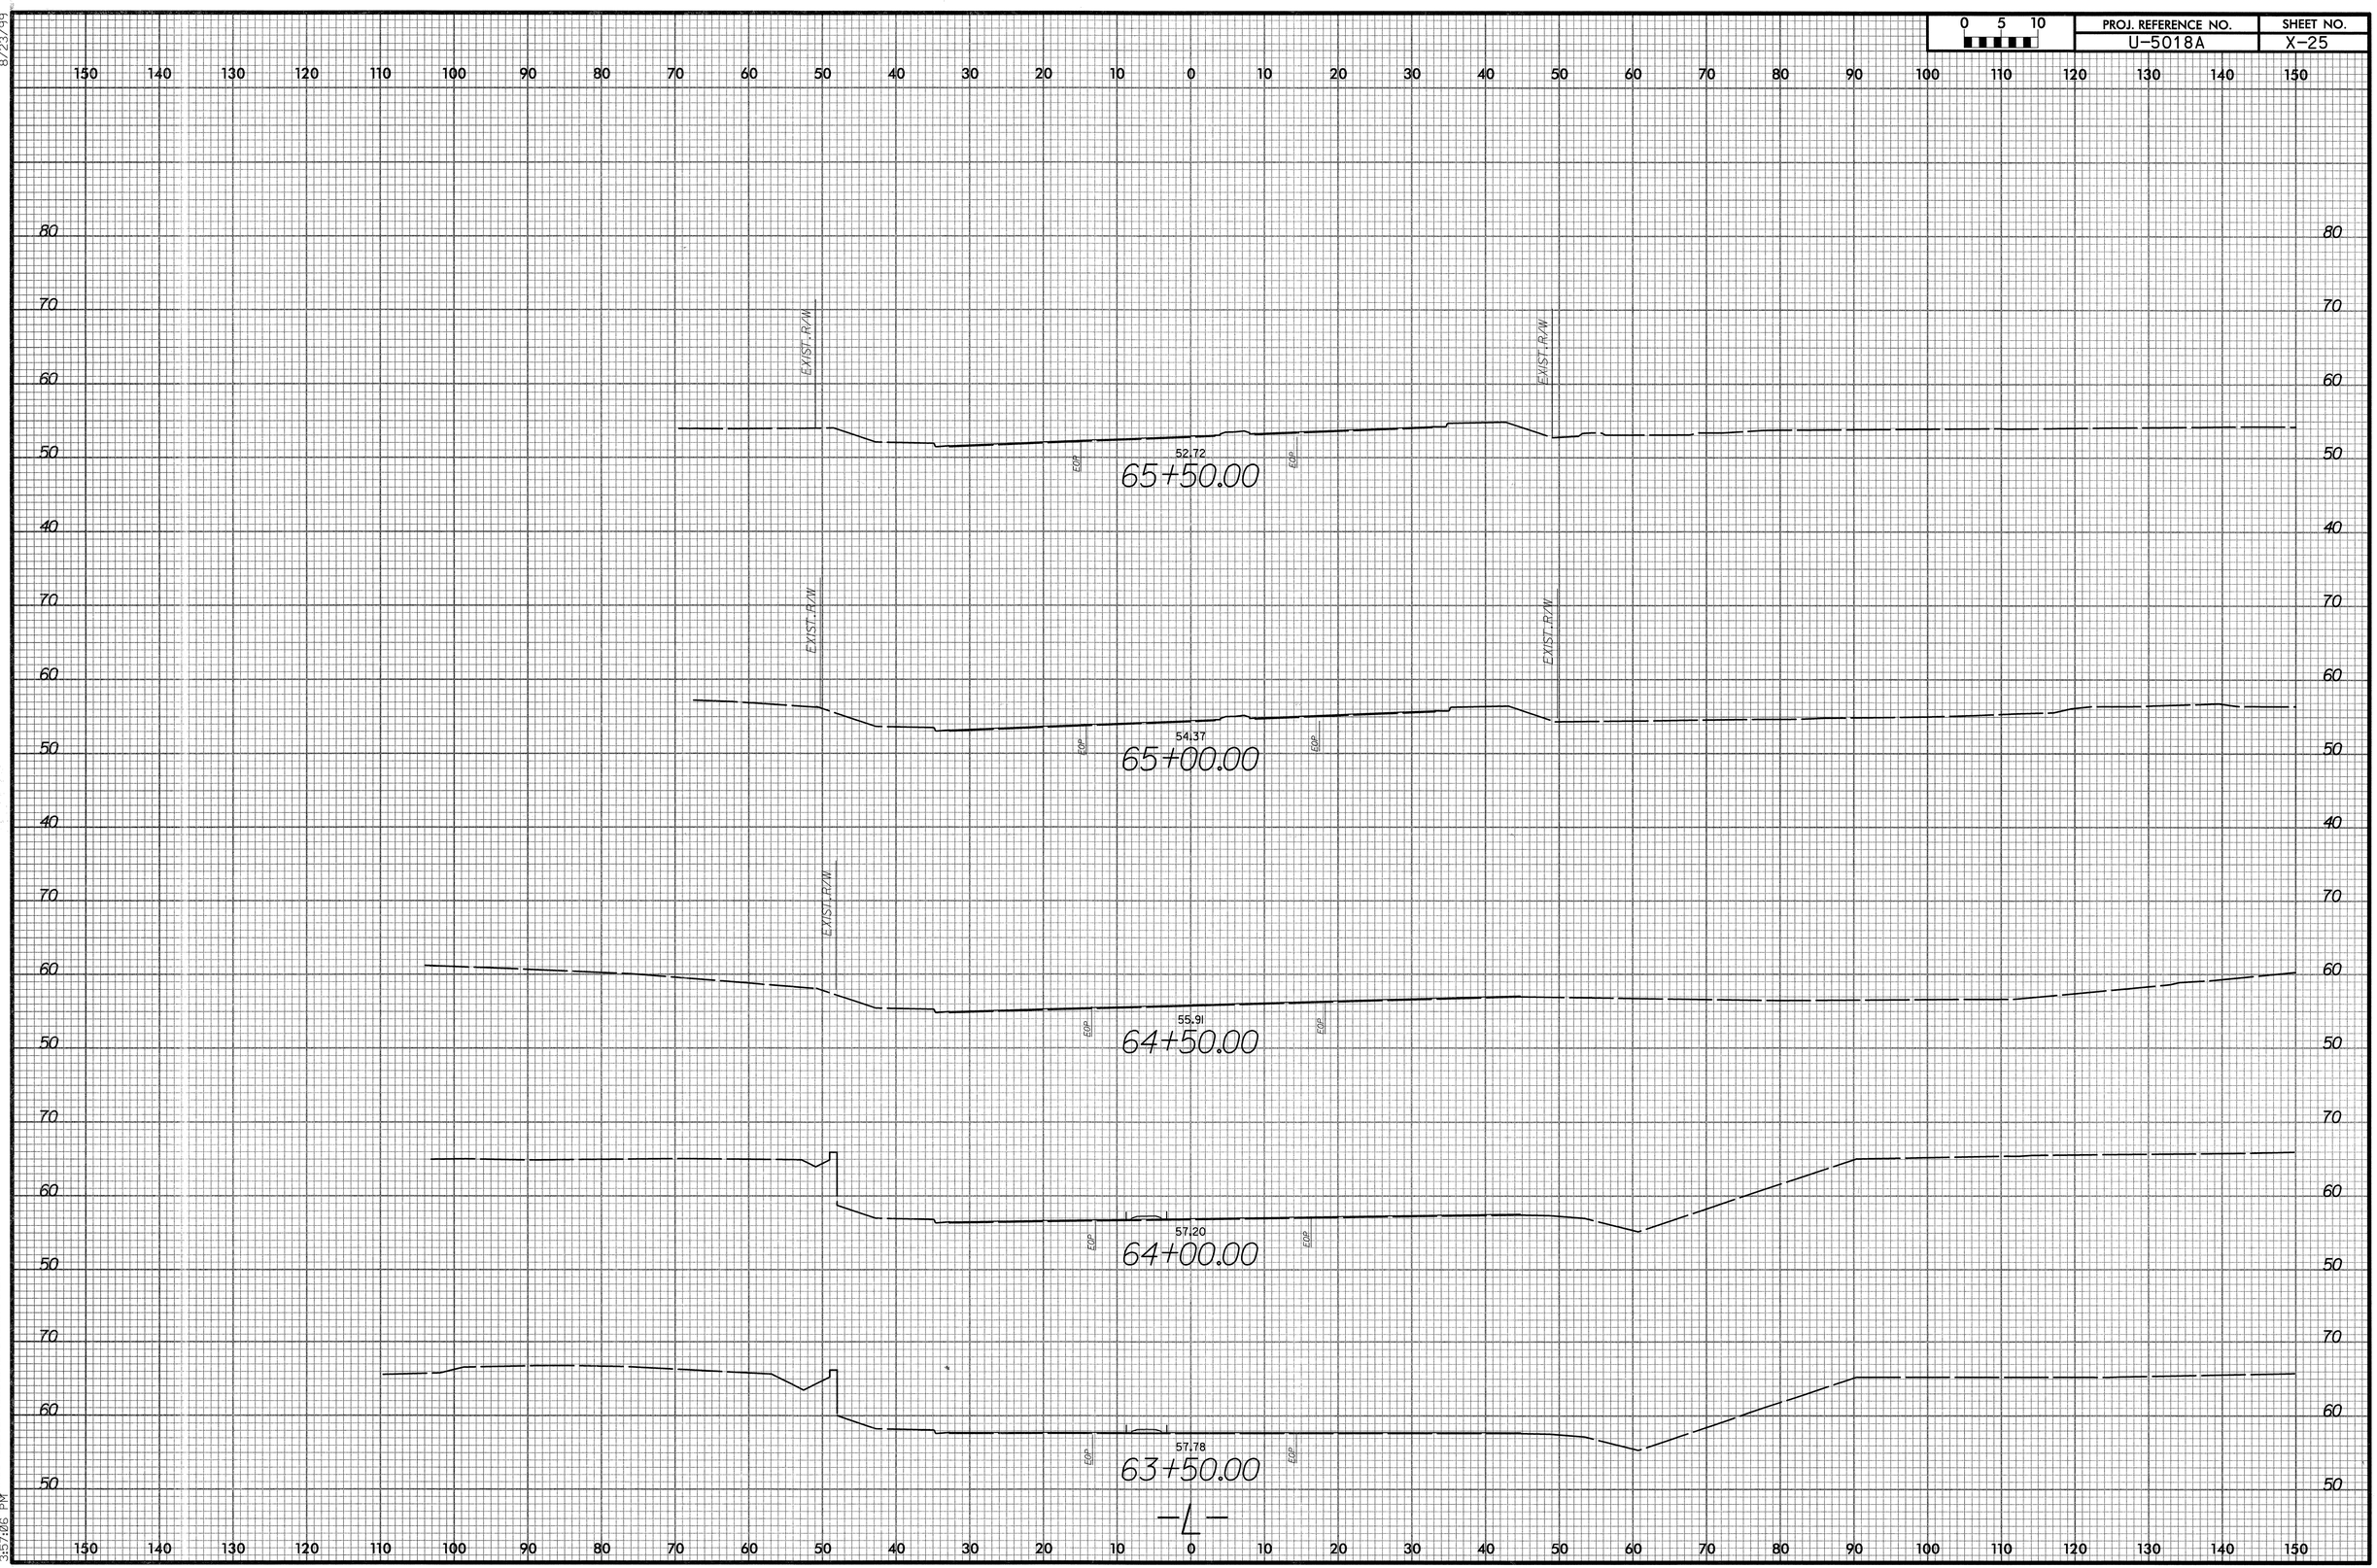

8/23/99

5/5/2010
R:\Roadway\Xsc\U5018A\U5018A_RDY_L_XPL.DGN
3:57:06 PM