PROJ. REFERENCE NO.	SHEET NO.
B-4456	X-1A

STATE OF NORTH CAROLINA
DIVISION OF HIGHWAYS

NOTE: EMBANKMENT COLUMN DOES NOT INCLUDE BACKFILL FOR UNDERCUT

CROSS-SECTION SUMMARY

Station L	Uncl. Exc. (cu. yd.)	Embt (cu. yd.)
18+70.00	0	0
18+75.00	2	0
19+00.00	9	0
19+25.00	11	2
19+50.00	9	7
19+75.00	4	31
20+00.00	1	61
20+25.00	0	61
20+50.00	0	58
20+75.00	0	75
21+00.00	0	96
21+25.00	0	128
21+50.00	0	172
21+75.00	0	205
22+00.00	0	238
22+25.00	0	275
22+50.00	0	330
22+75.00	0	488
23+00.00	0	657
23+06.38	0	177
23+31.15	0	567
23+55.92	0	489
23+75.00	0	271
24+00.00	0	173
24+25.00	0	77
24+75.00	0	0
25+00.00	0	78
25+25.00	0	135
25+36.22	0	132
25+60.99	0	458
25+85.76	0	581
26+00.00	0	417
26+25.00	0	643
26+50.00	0	402
26+75.00	0	222
27+00.00	0	174
27+25.00	0	149
27+50.00	0	113
27+75.00	0	79
28+00.00	1	59
28+25.00	1	47
28+50.00	0	40
28+75.00	0	34
29+00.00	1	35
29+25.00	1	31
29+50.00	1	15

Station Y (RT)	Uncl. Exc. (cu. yd.)	Embt (cu. yd.)
16+00.00	28	0
16+50.00	28	1
17+00.00	27	1
17+50.00	28	0
18+00.00	31	0
18+50.00	83	4
19+00.00	87	4
19+50.00	38	2
20+00.00	34	6
20+50.00	32	4
21+00.00	36	0
21+50.00	38	3
22+00.00	50	6
22+50.00	58	6
23+00.00	55	8
23+50.00	54	5
24+00.00	50	0
24+50.00	49	0
24+75.00	22	0
25+00.00	10	0

Station Y (LT)	Uncl. Exc. (cu. yd.)	Embt (cu. yd.)
16+50.00	11	1
17+00.00	22	2
17+50.00	23	3
18+00.00	26	2
18+50.00	28	0
19+00.00	28	0
19+50.00	28	0
20+00.00	29	0
20+50.00	31	2
21+00.00	35	11
21+50.00	40	12
22+00.00	48	3
22+50.00	44	0
23+00.00	31	3
23+50.00	29	6
24+00.00	26	9
24+50.00	25	8
24+75.00	13	3
25+00.00	12	5
25+50.00	23	13
26+00.00	22	9
26+50.00	24	4
26+75.00	13	1

Station Y (RT)	Uncl. Exc. (cu. yd.)	Embt (cu. yd.)
14+50.00	0	0
15+00.00	27	0
15+50.00	27	0

Approximate quantities only. Unclassified excavation, borrow excavation, fine grading, clearing and grubbing and removal of existing pavement will be paid for at the lump sum price for "Grading".

0 5 10	PROJ. REFERENCE NO.	SHEET NO.
	B-4456	X-1

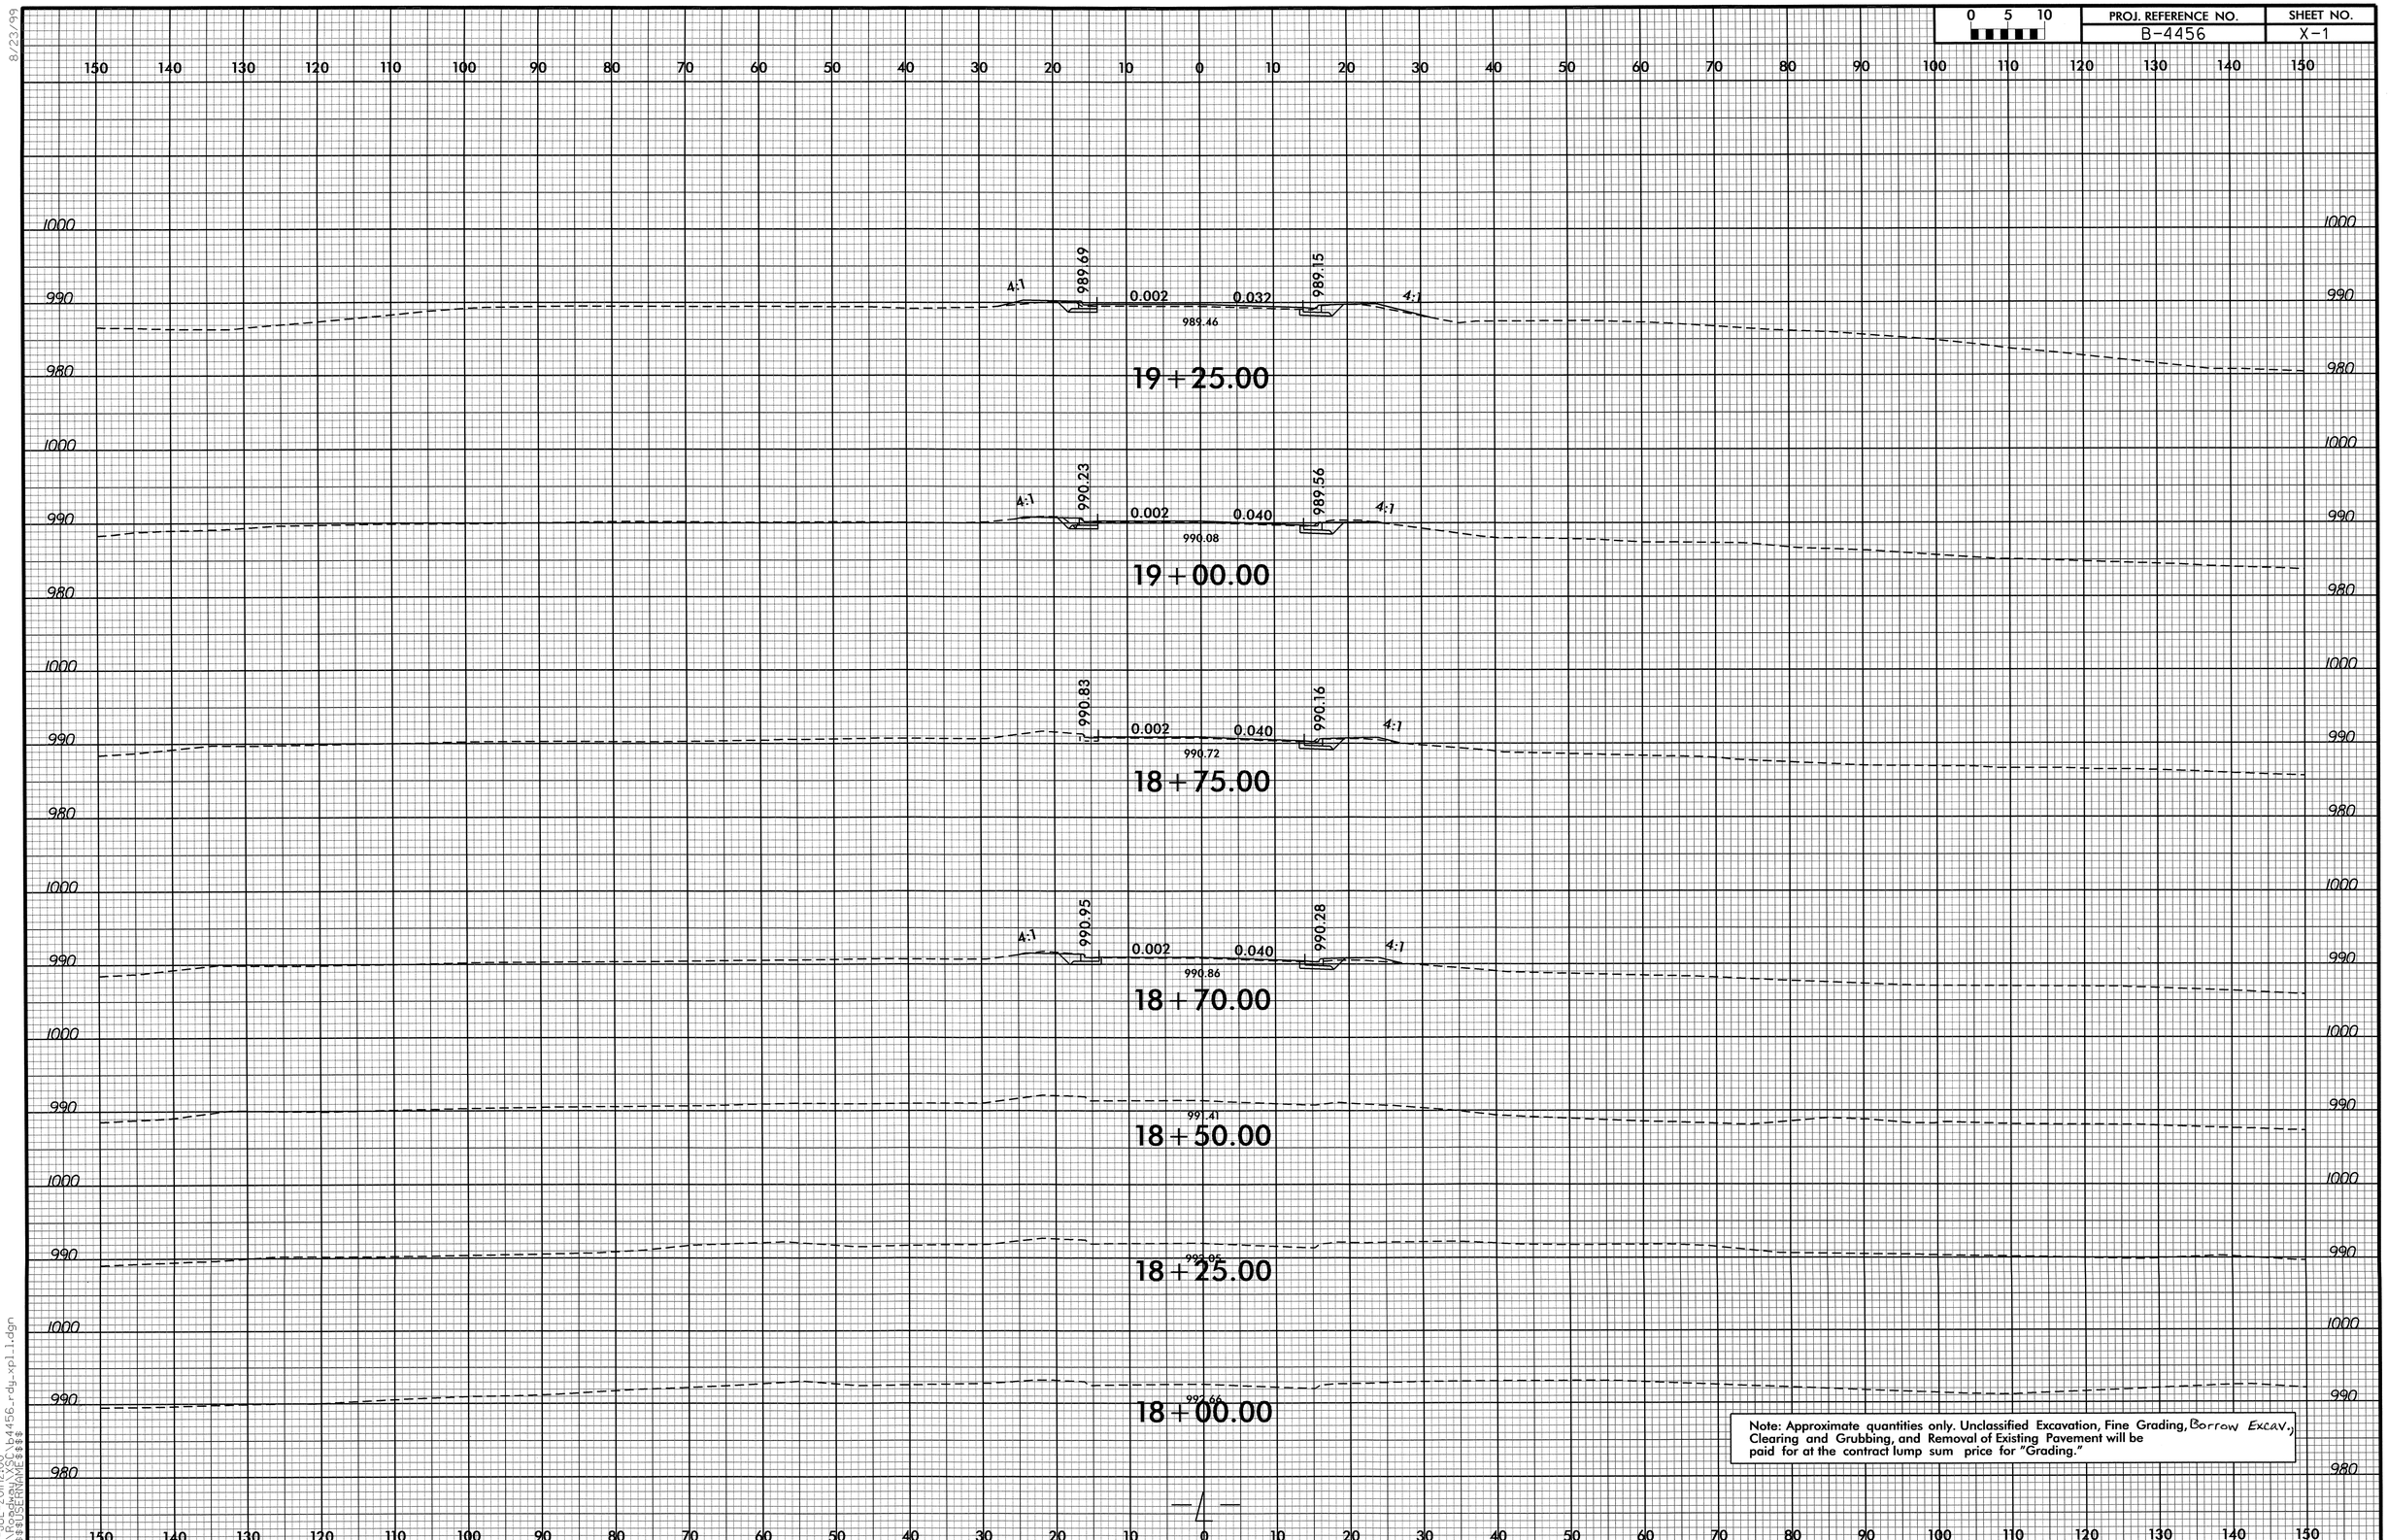

Note: Approximate quantities only. Unclassified Excavation, Fine Grading, Borrow Excav., Clearing and Grubbing, and Removal of Existing Pavement will be paid for at the contract lump sum price for "Grading."

8/23/99
27-JUL-2011 12:00
R:\Roadway\proj\b4456_rdy_xpl1.dgn
$$$$USERNAME$$$$

0 5 10	PROJ. REFERENCE NO.	SHEET NO.
	B-4456	X-2

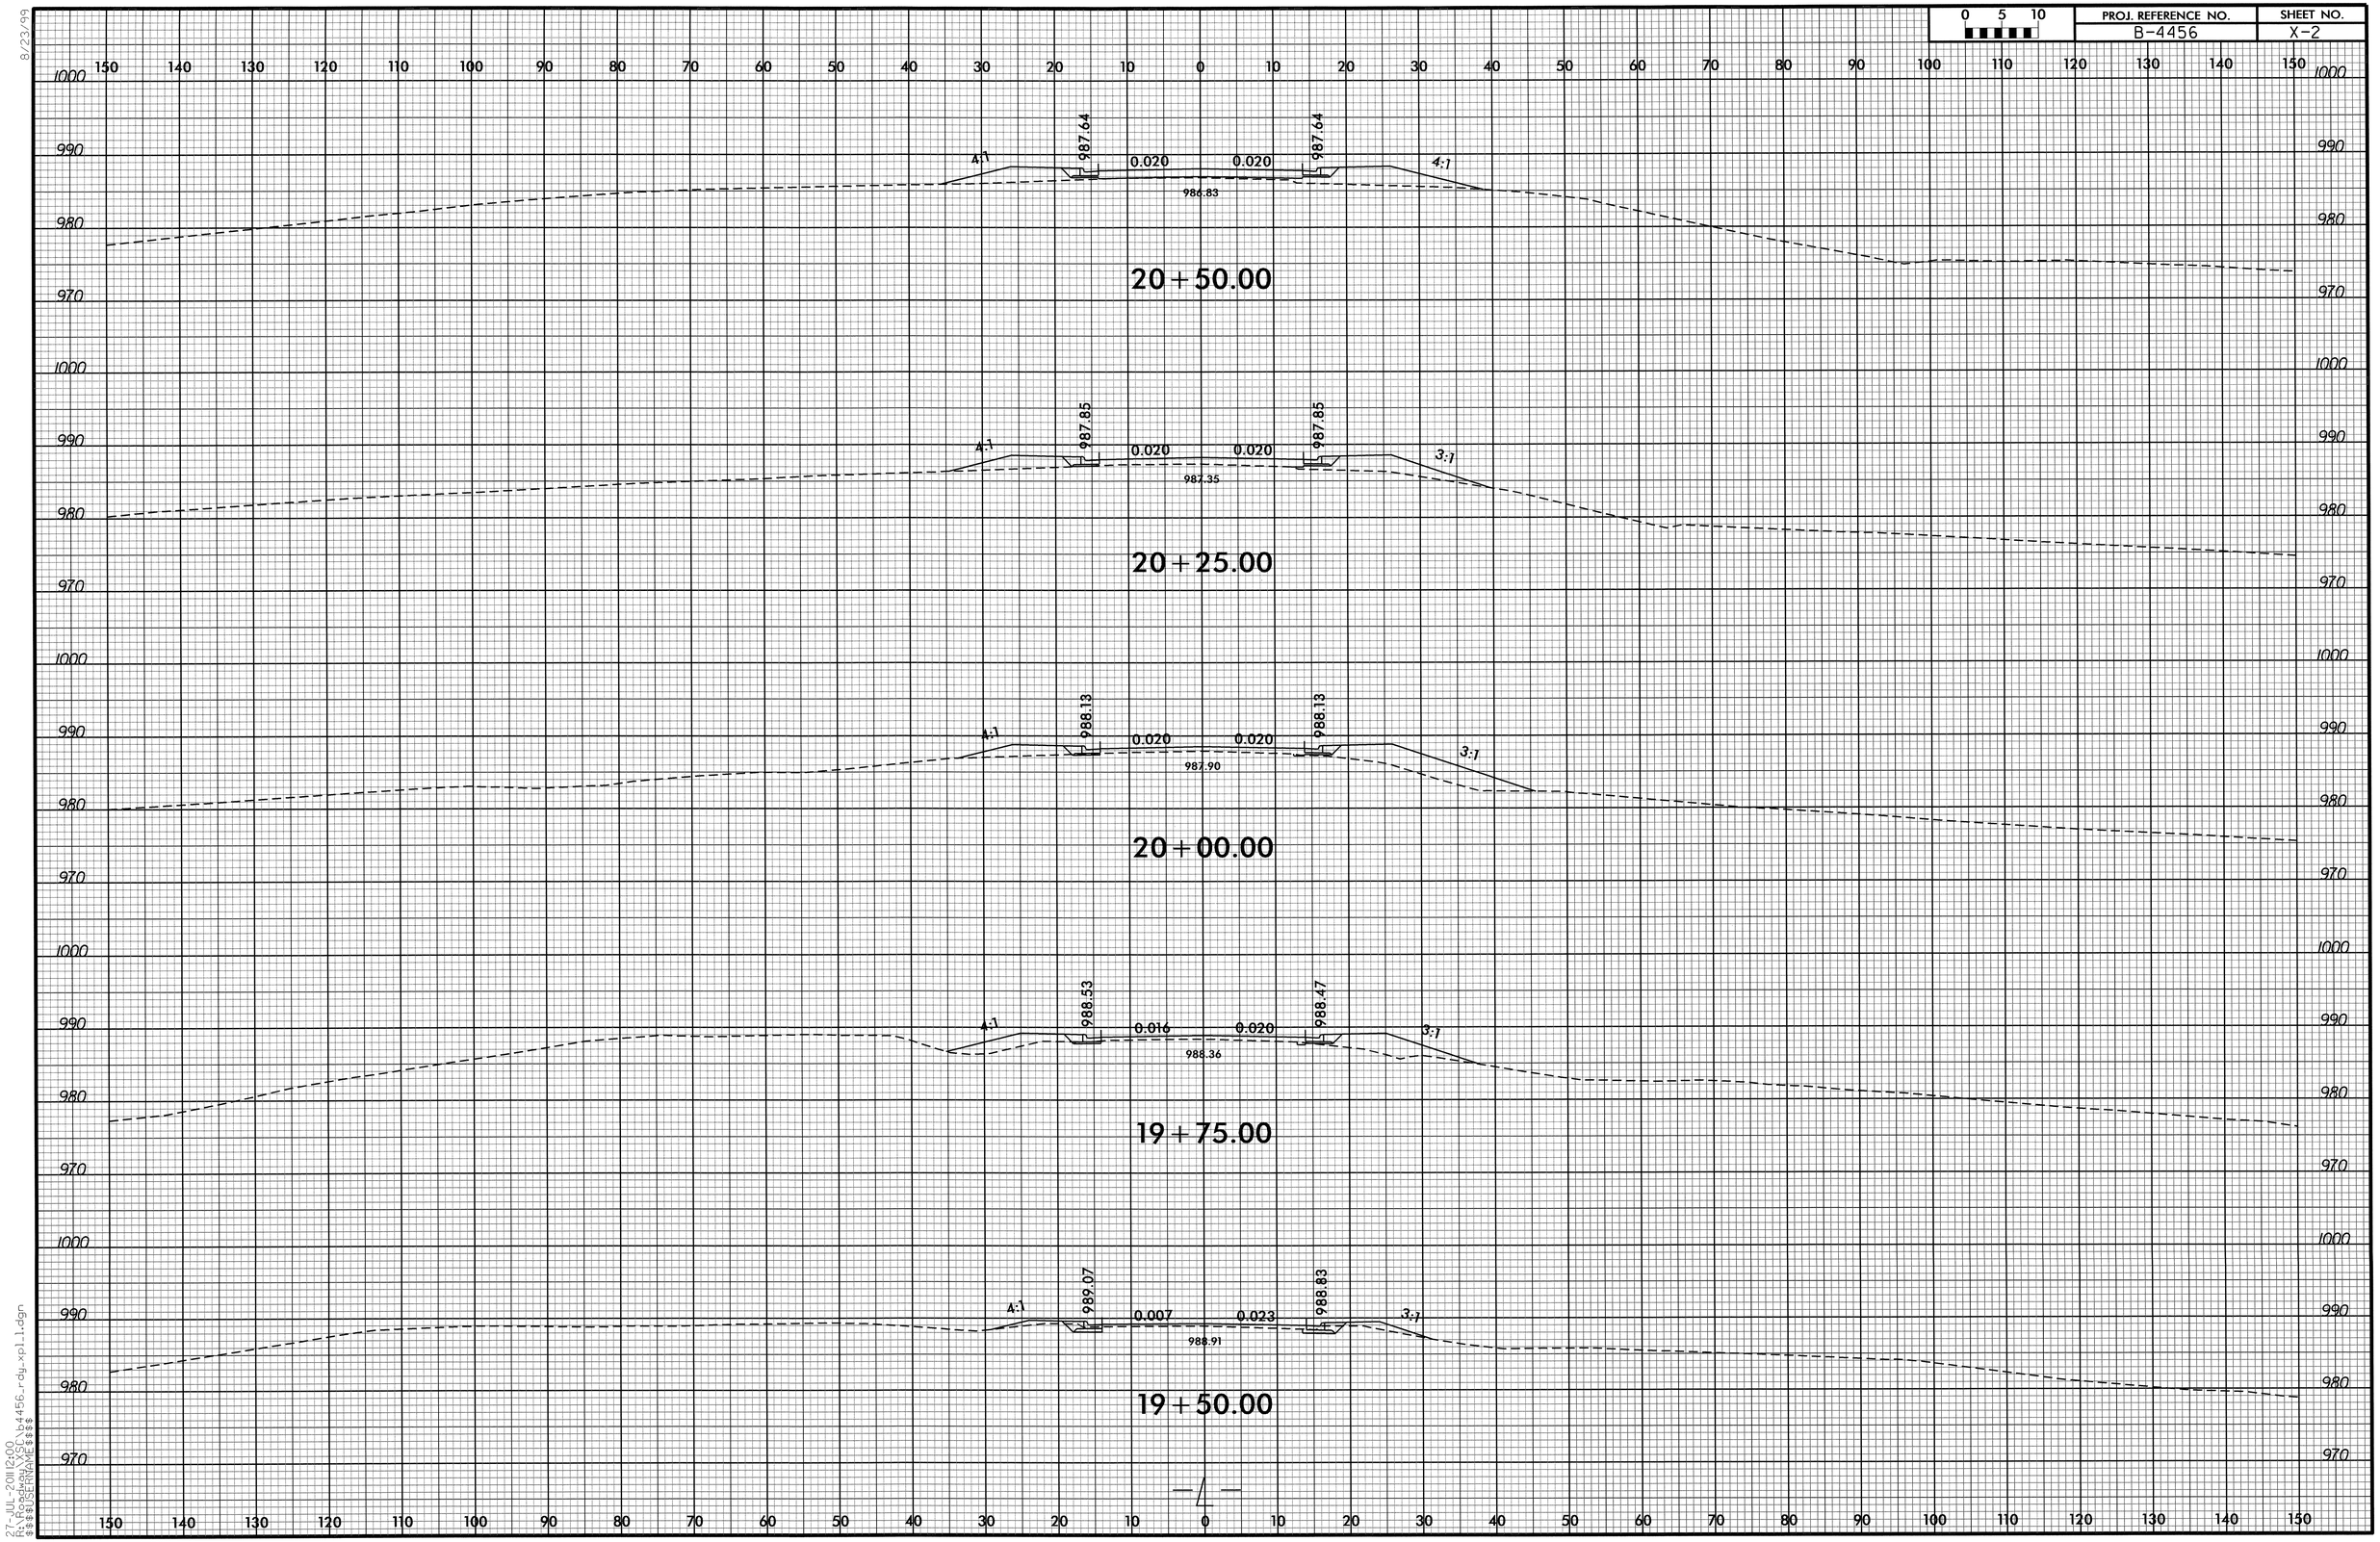

8/23/99
27-JUL-2011 2:00
R:\Roadway\X\SC\b4456_rdy_xpl_1.dgn
$$$$USERNAME$$$$

0 5 10	PROJ. REFERENCE NO.	SHEET NO.
	B-4456	X-3

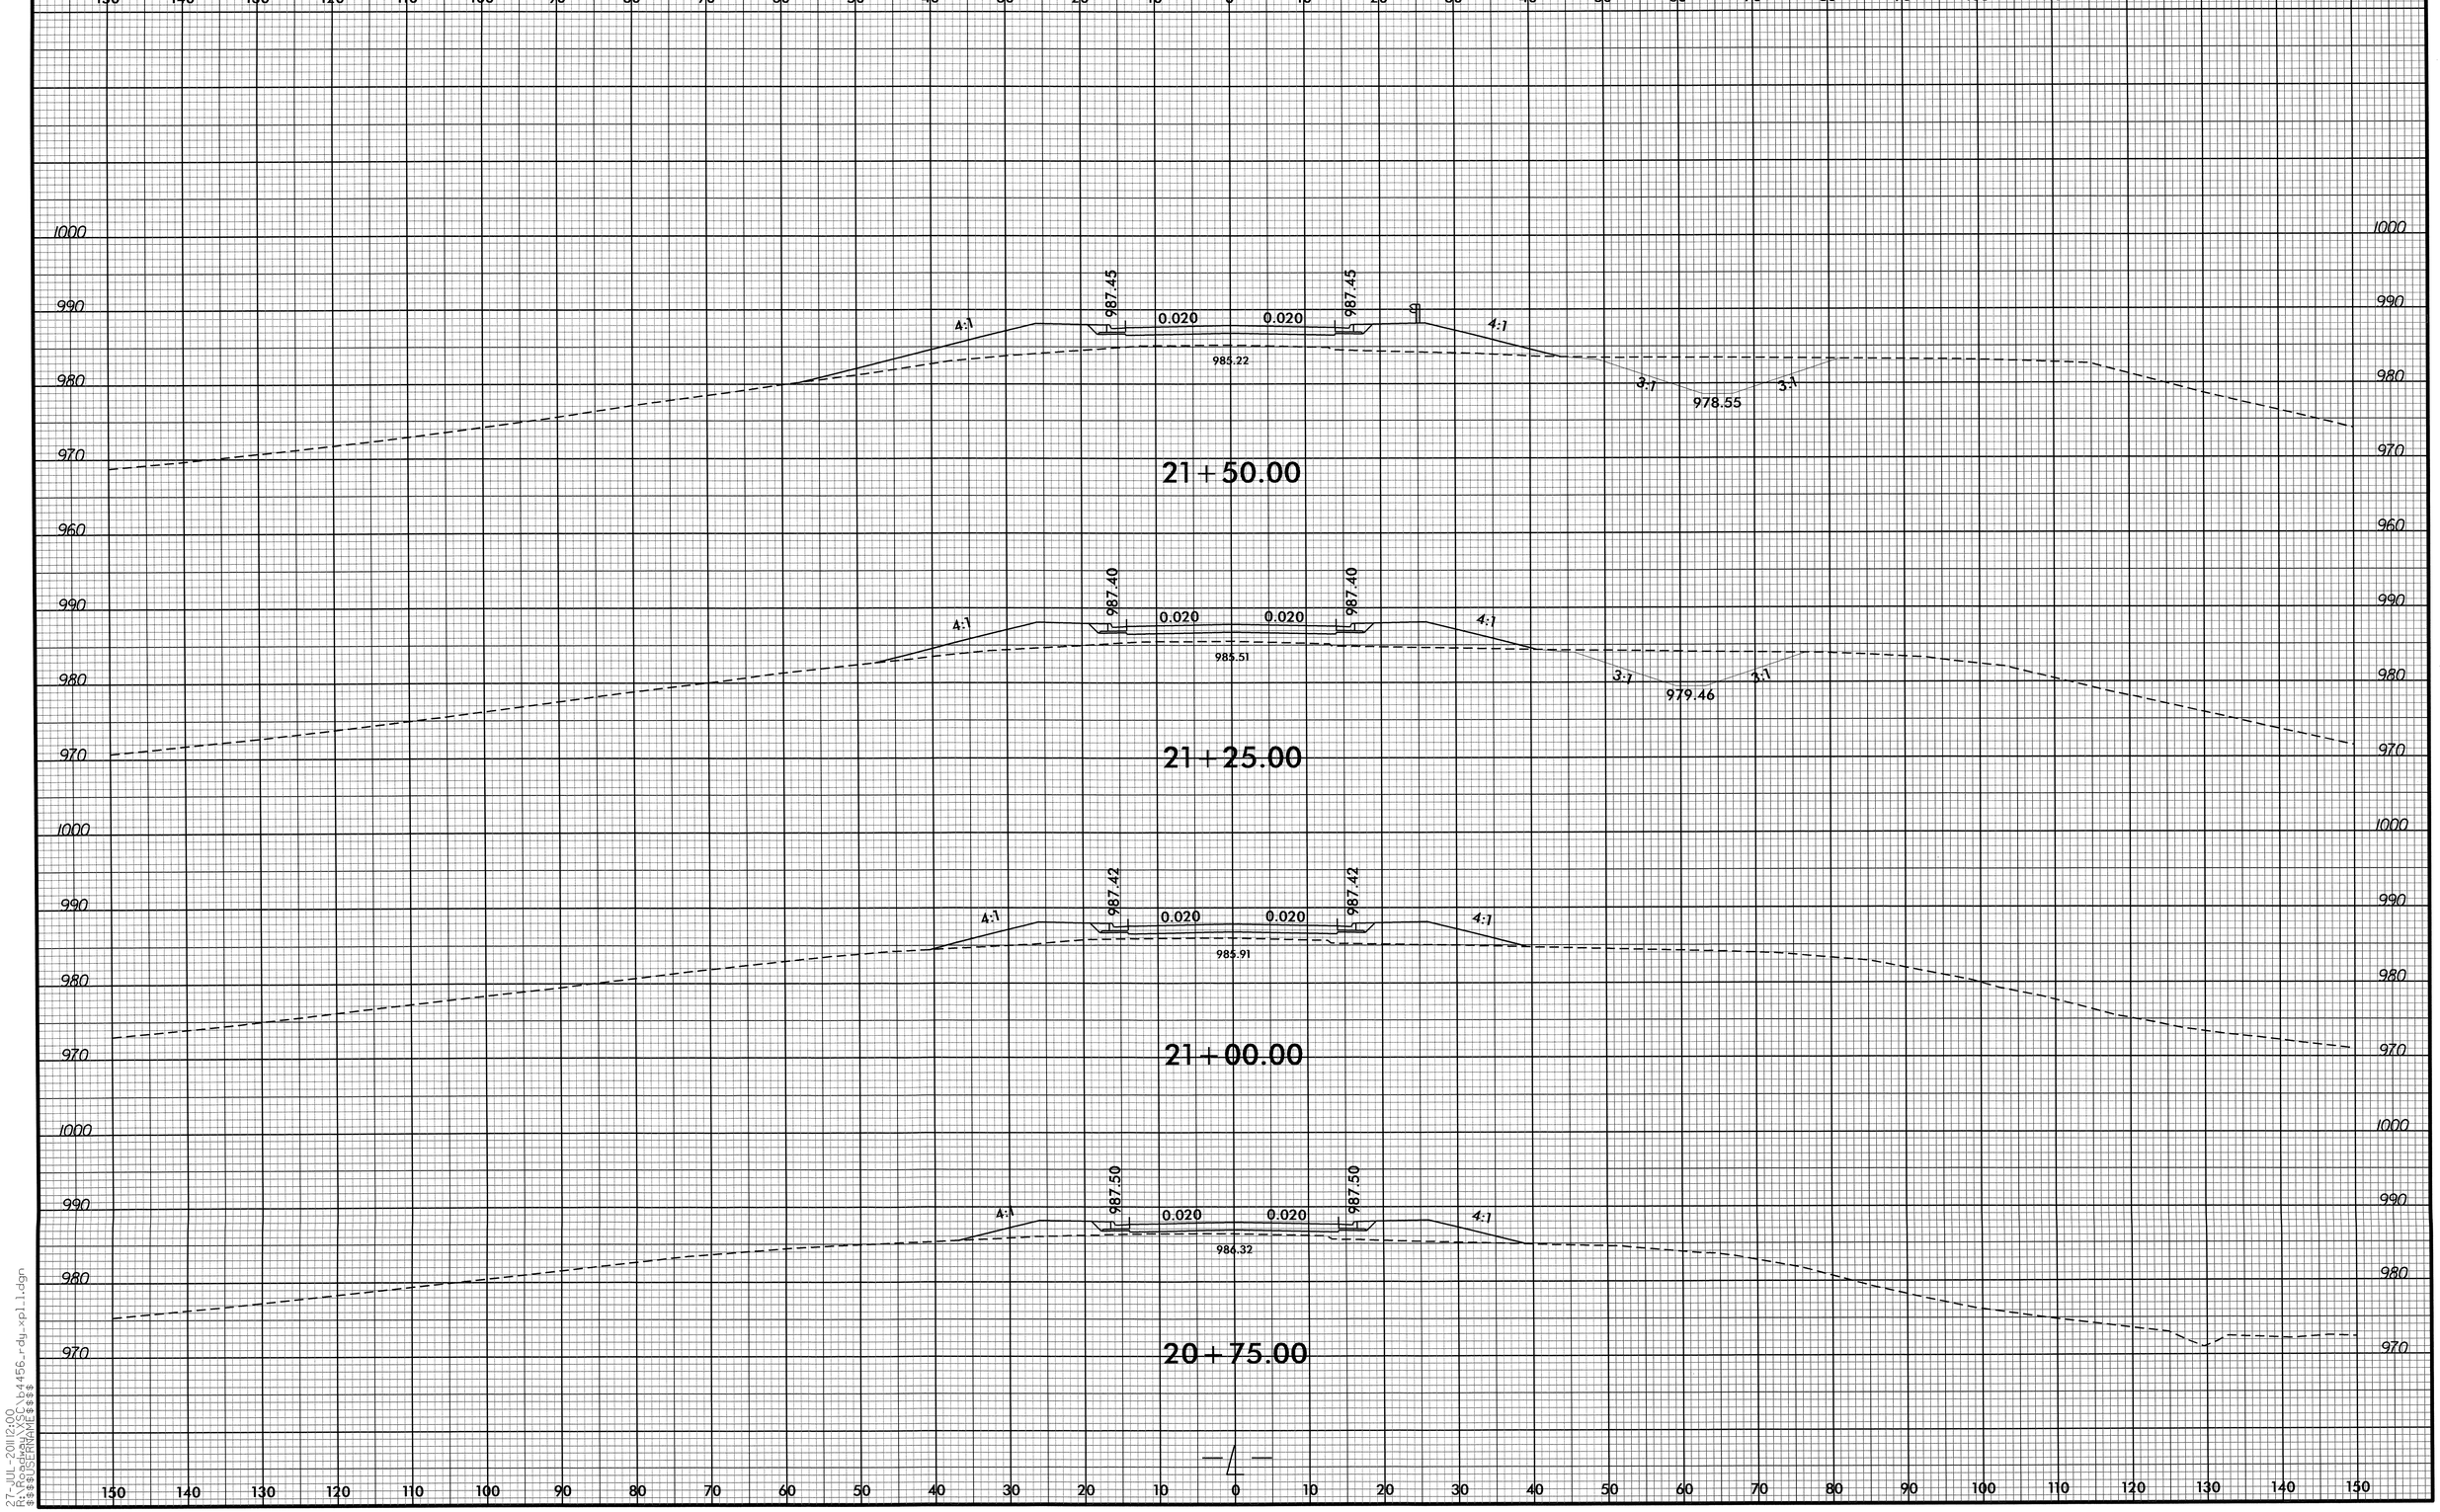

8/23/99
27-JUL-2011 2:00
R:\Roadway\XSC\b4456_rdy_xpl1.dgn
$$$$USERNAME$$$$

0 5 10	PROJ. REFERENCE NO.	SHEET NO.
	B-4456	X-4

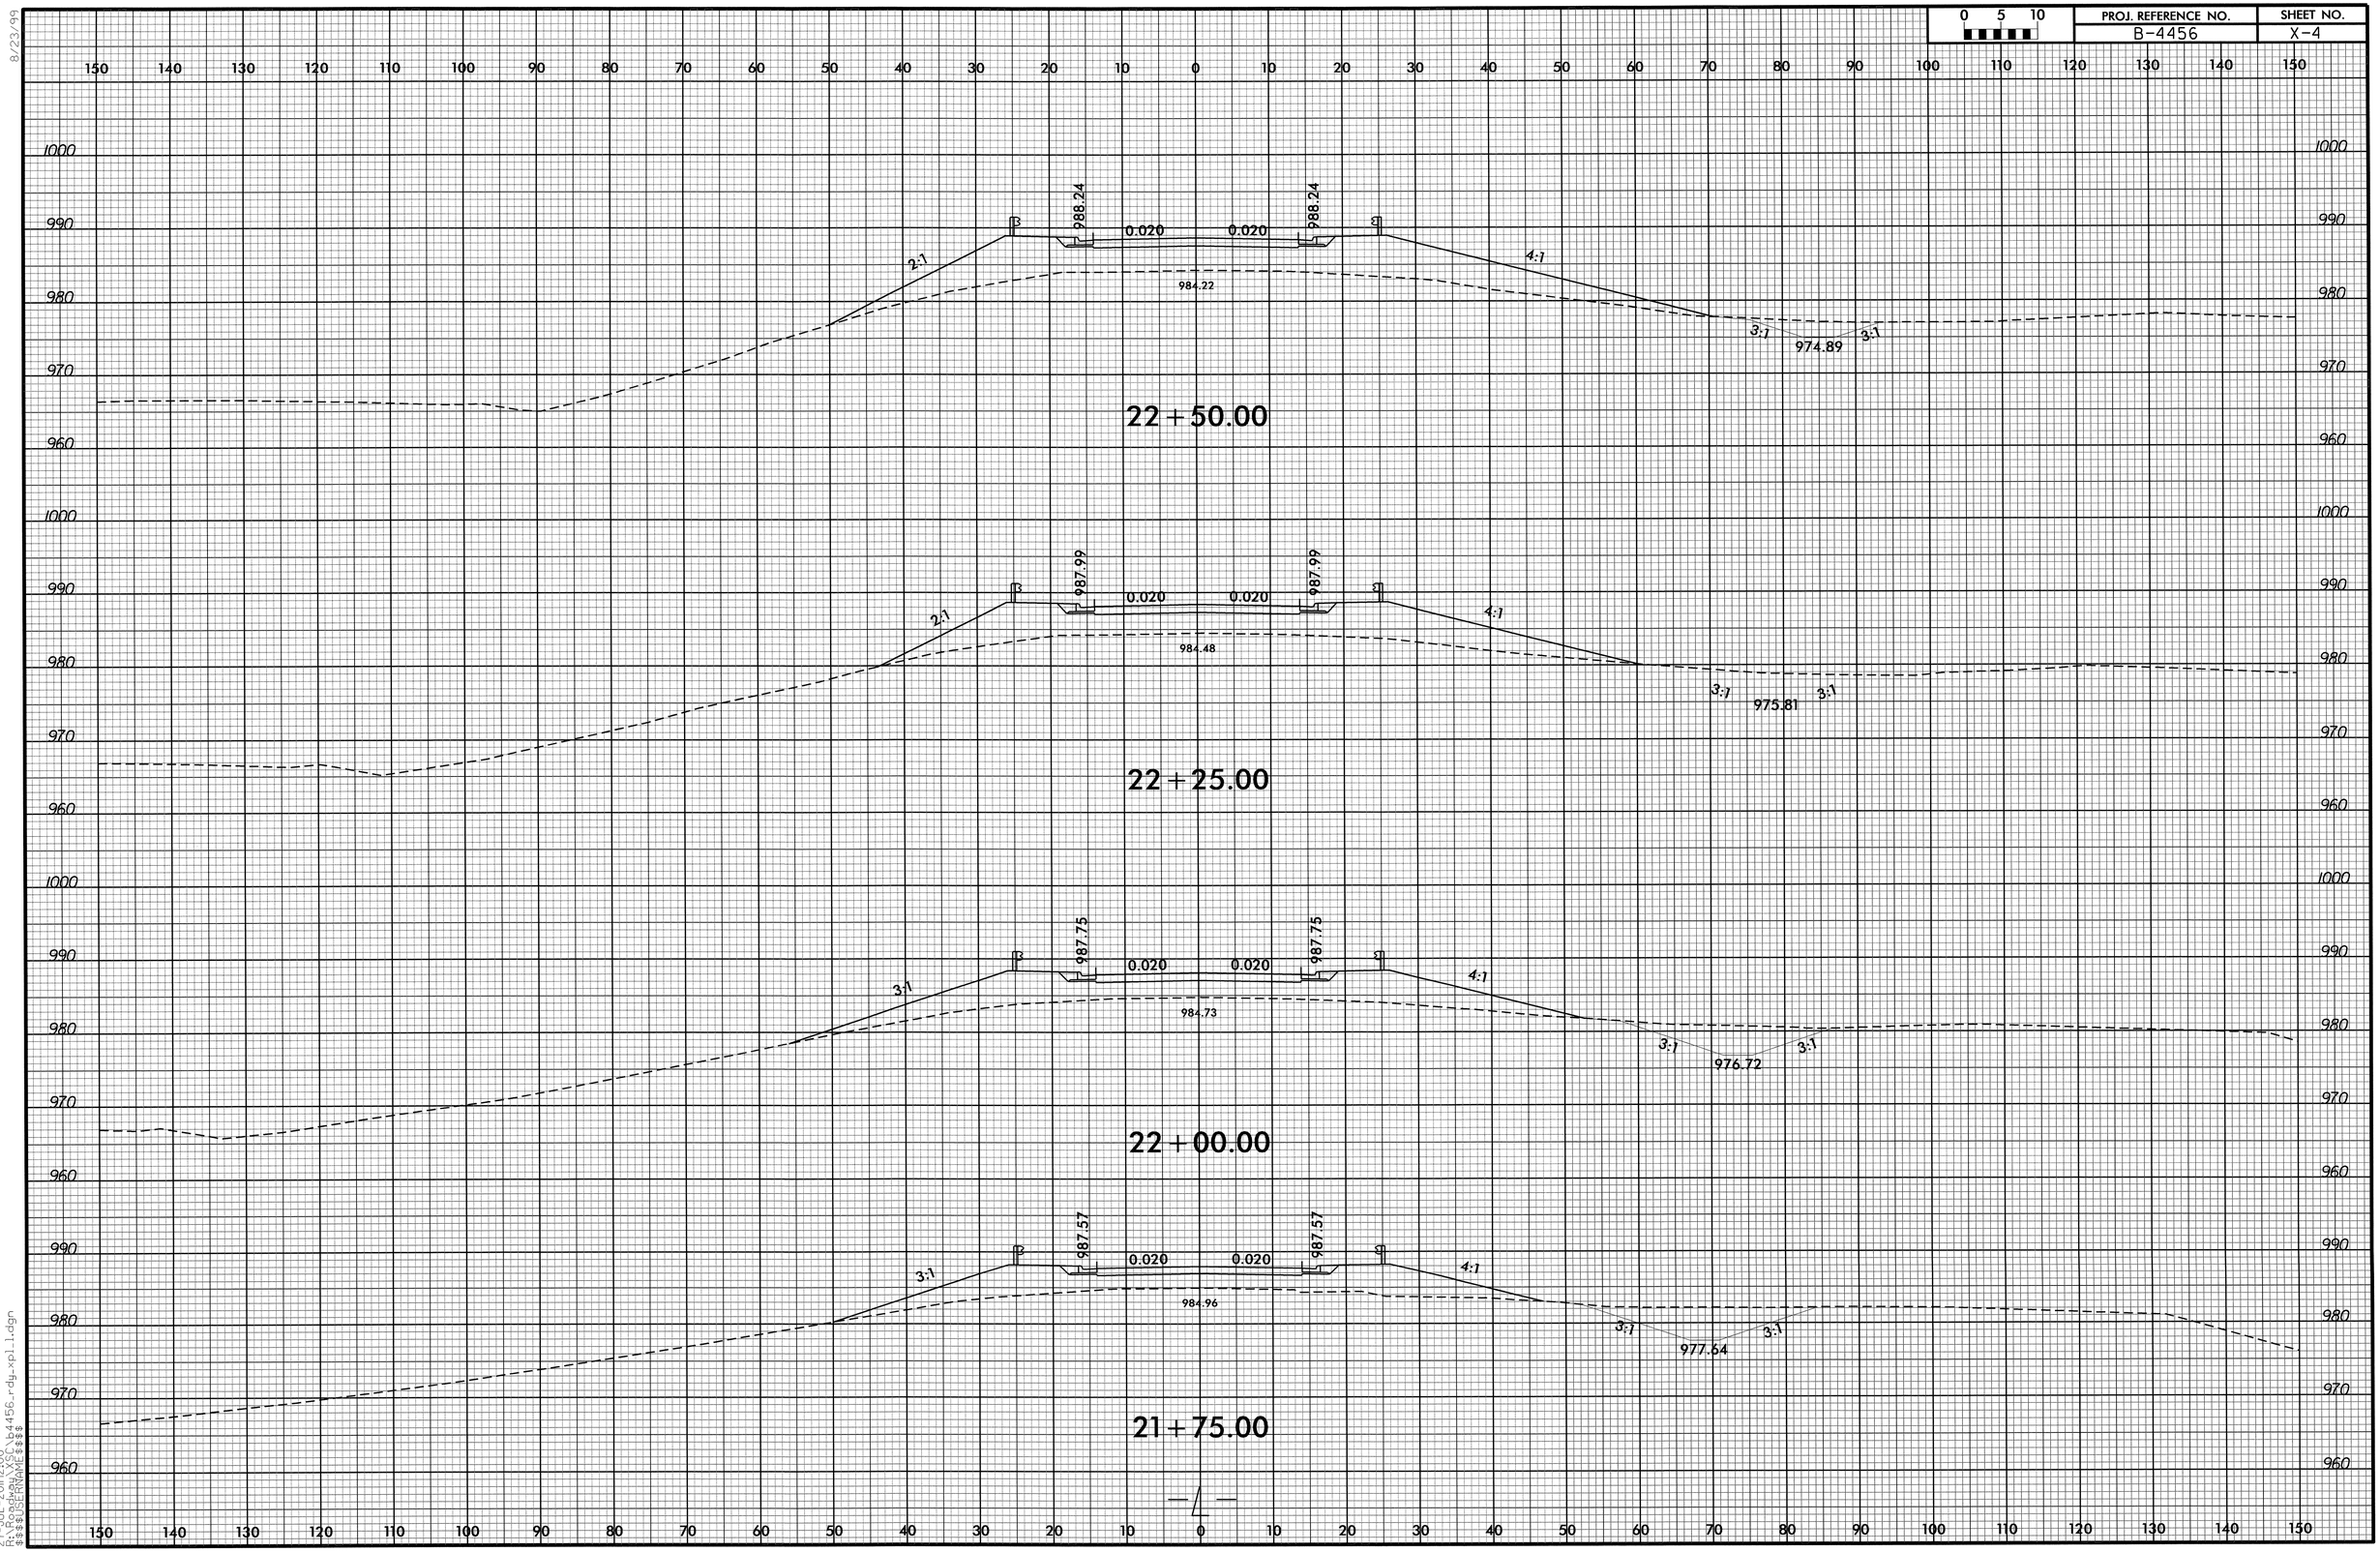

8/23/99

27-JUL-2011 2:00
R:\Roadway\XSC\b4456_rdy_xpl_1.dgn
$$$$USERNAME$$$$

0 5 10	PROJ. REFERENCE NO.	SHEET NO.
	B-4456	X-5

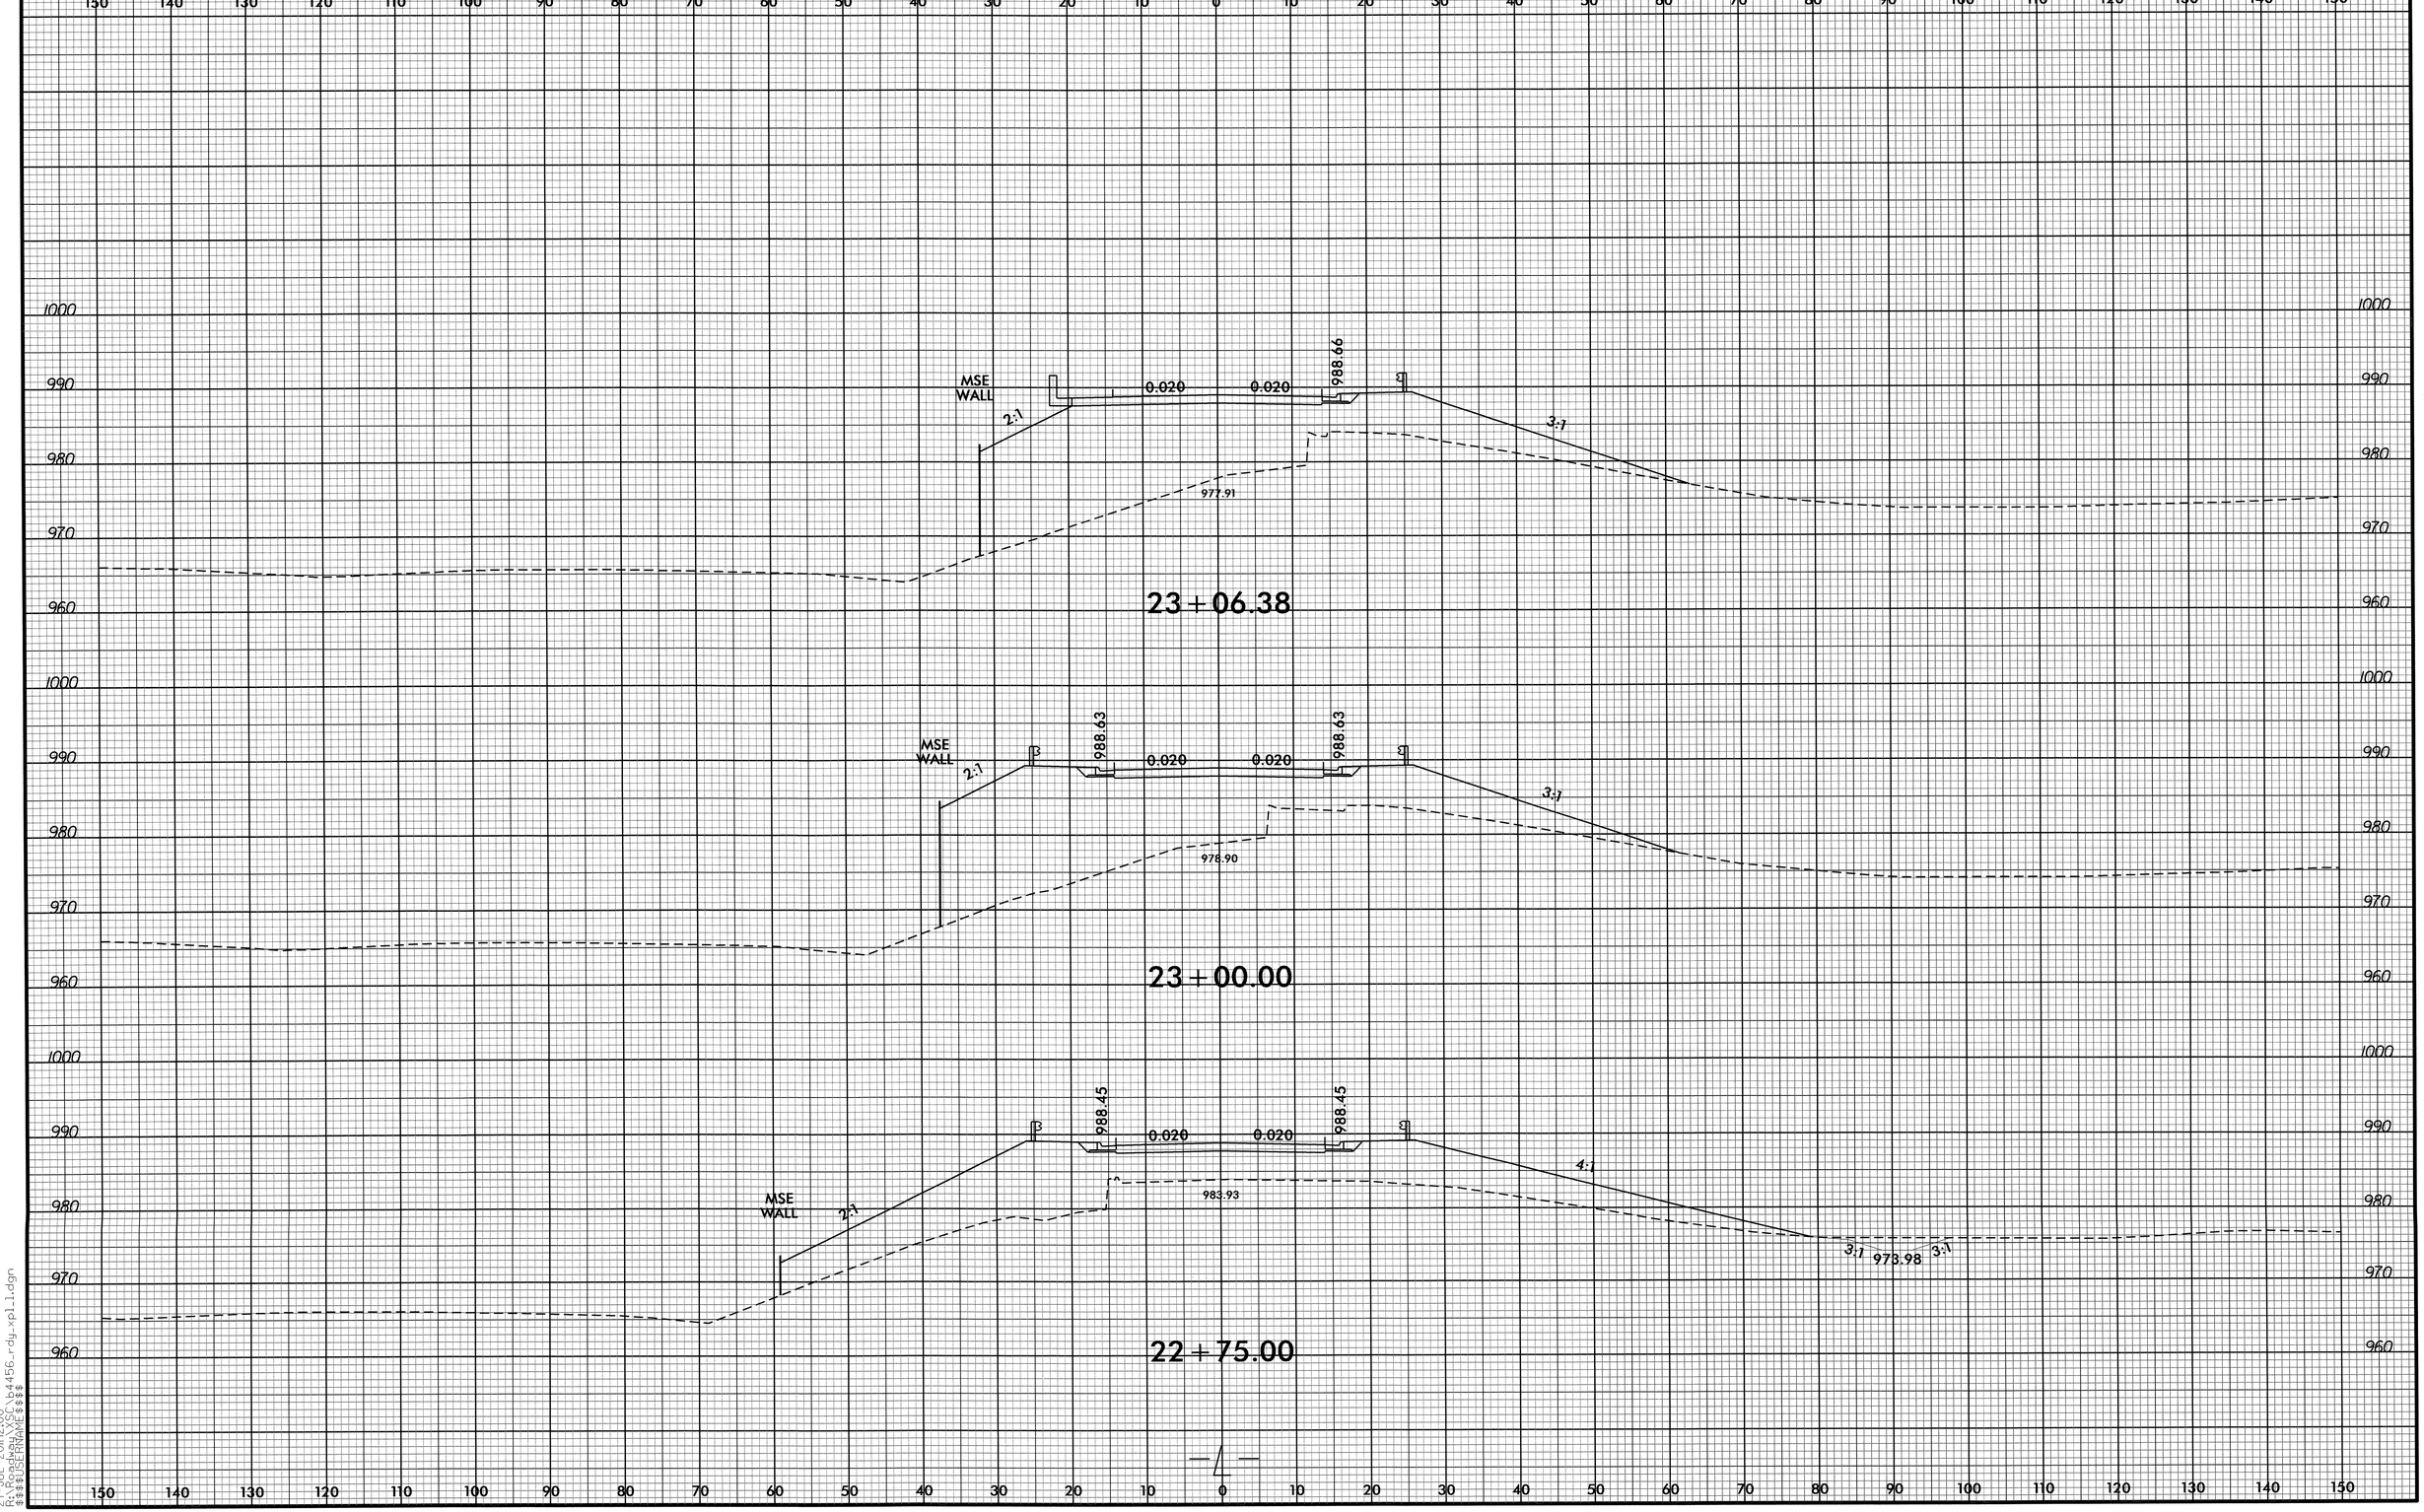

8/23/99

27-JUL-2011 2:00
R:\Roadway\XSC\b4456_rdy_xpl1.dgn
$$$$USERNAME$$$$

0 5 10	PROJ. REFERENCE NO.	SHEET NO.
	B-4456	X-6

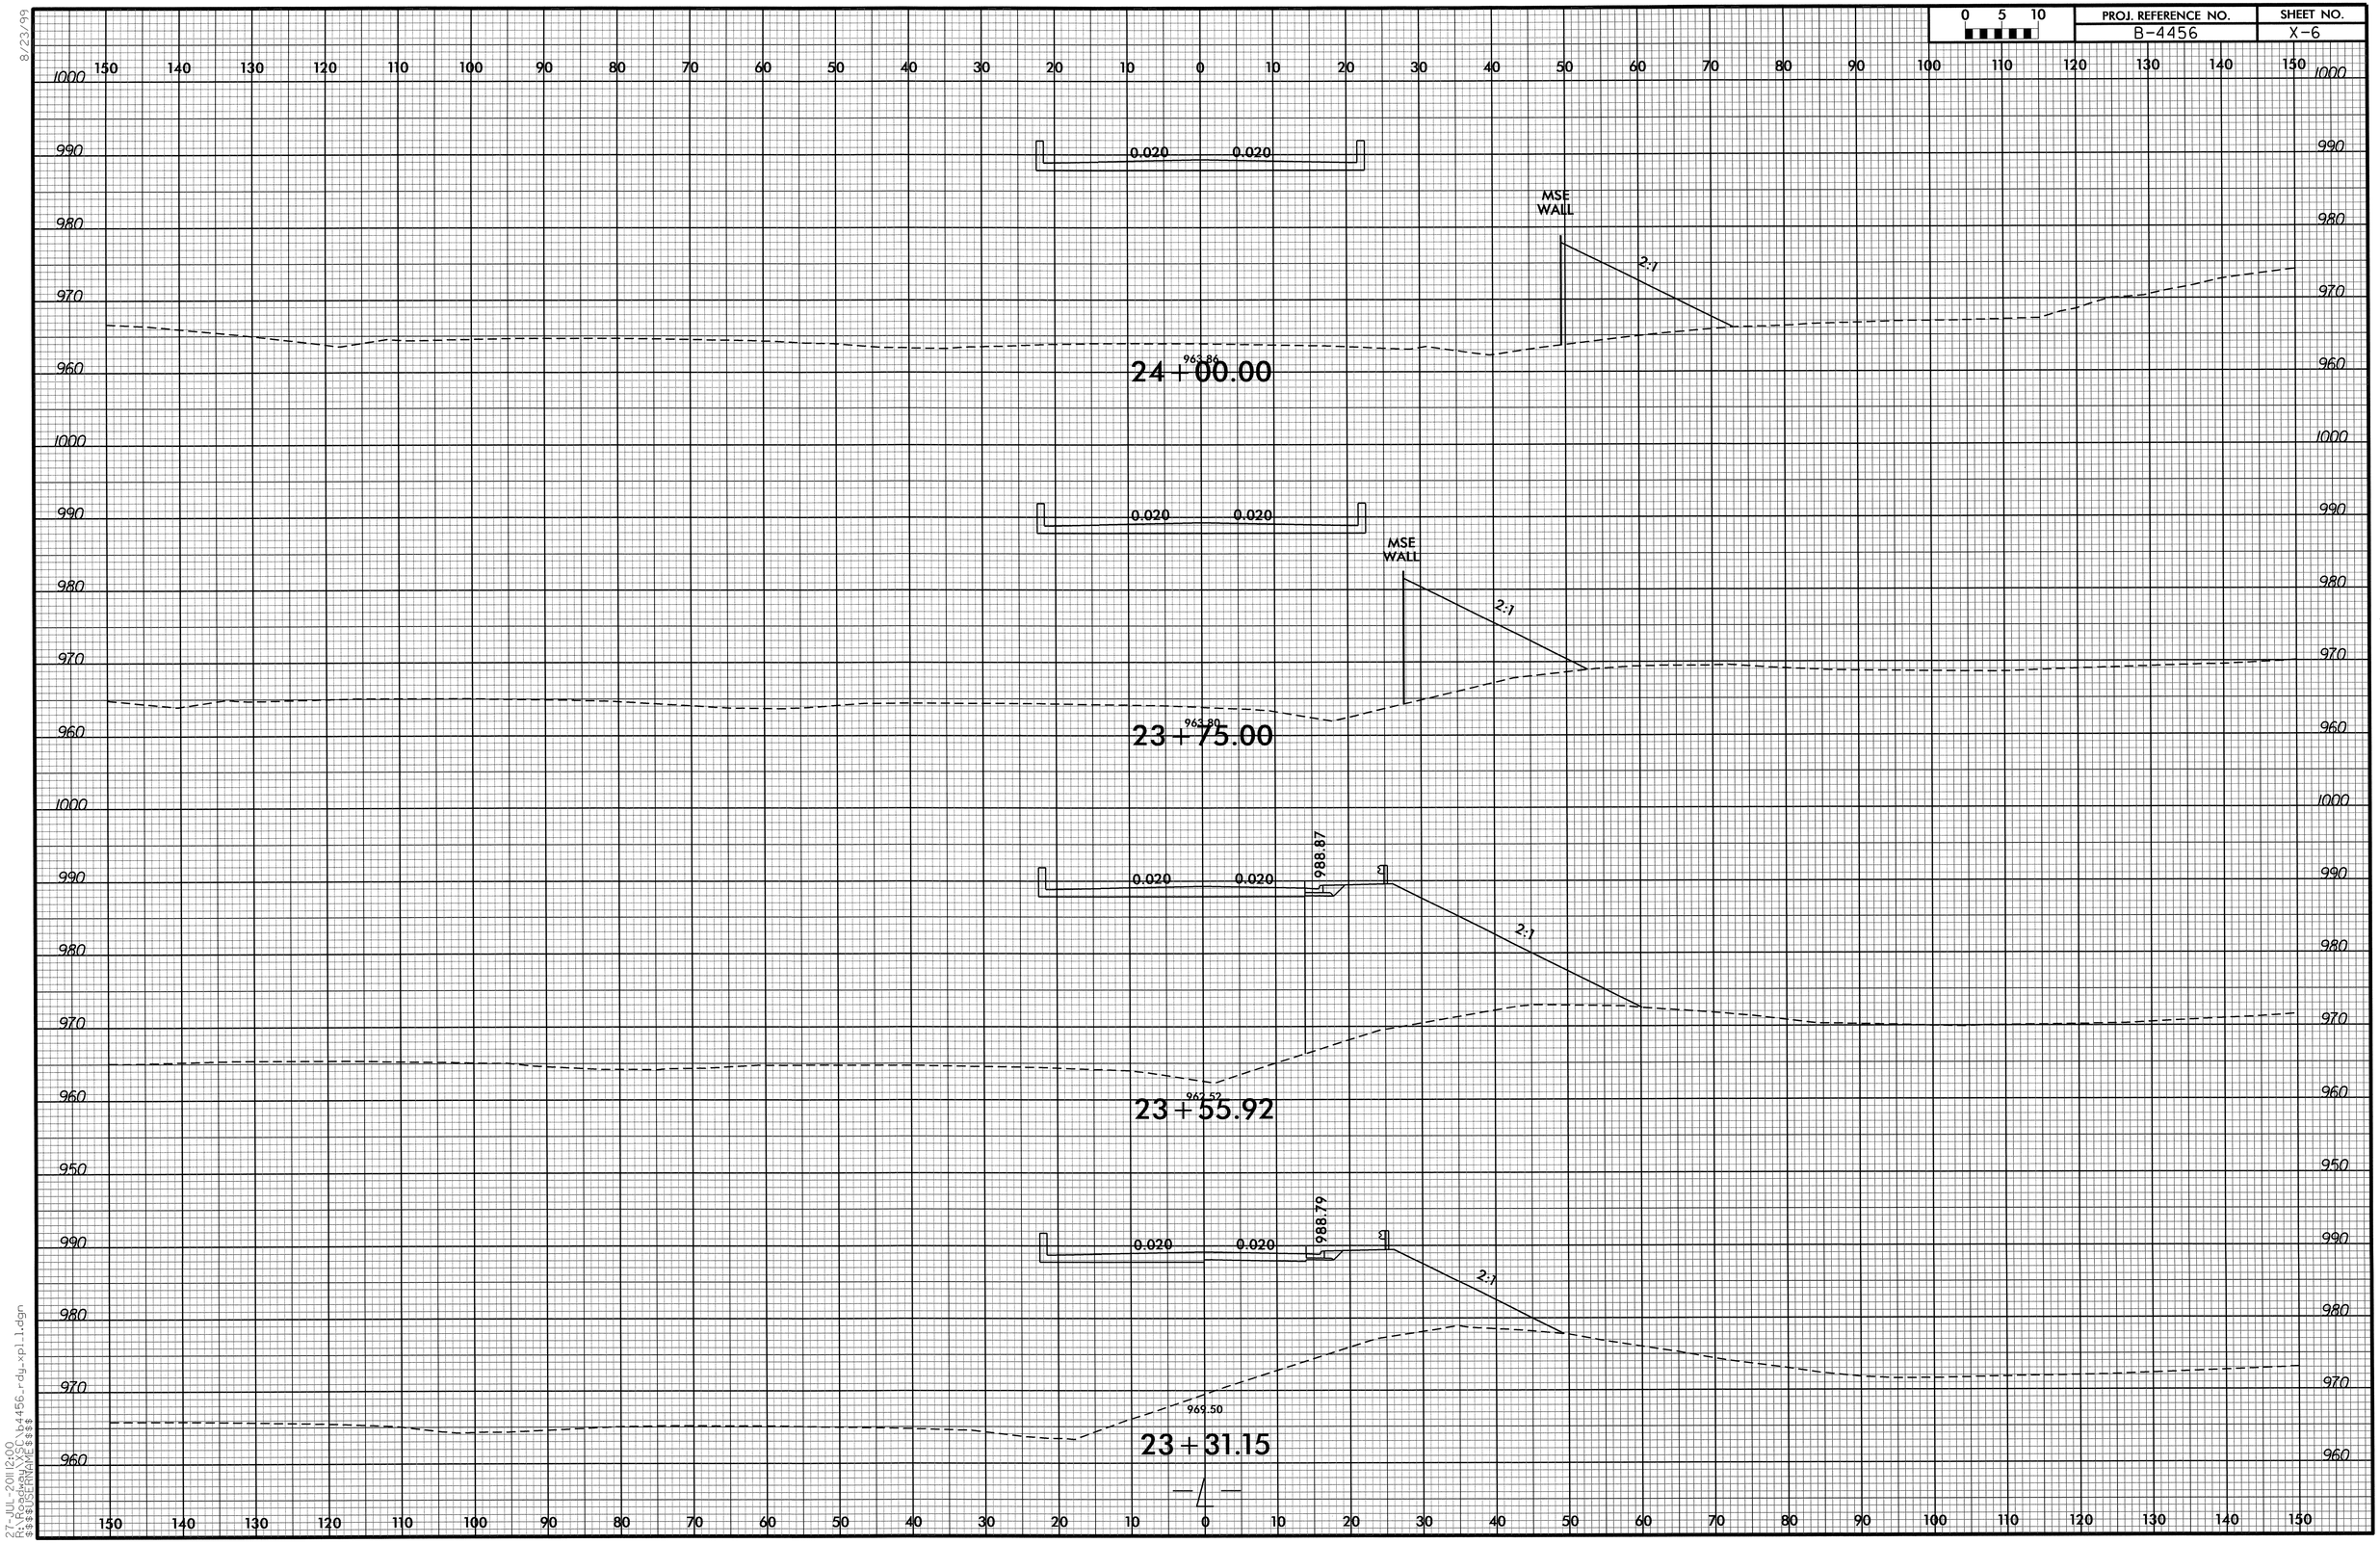

8/23/99

27-JUL-2011 2:00
R:\Roadway\SCL\b4456_rdy_xpl_1.dgn
$$$$USERNAME$$$$

0 5 10	PROJ. REFERENCE NO.	SHEET NO.
	B-4456	X-7

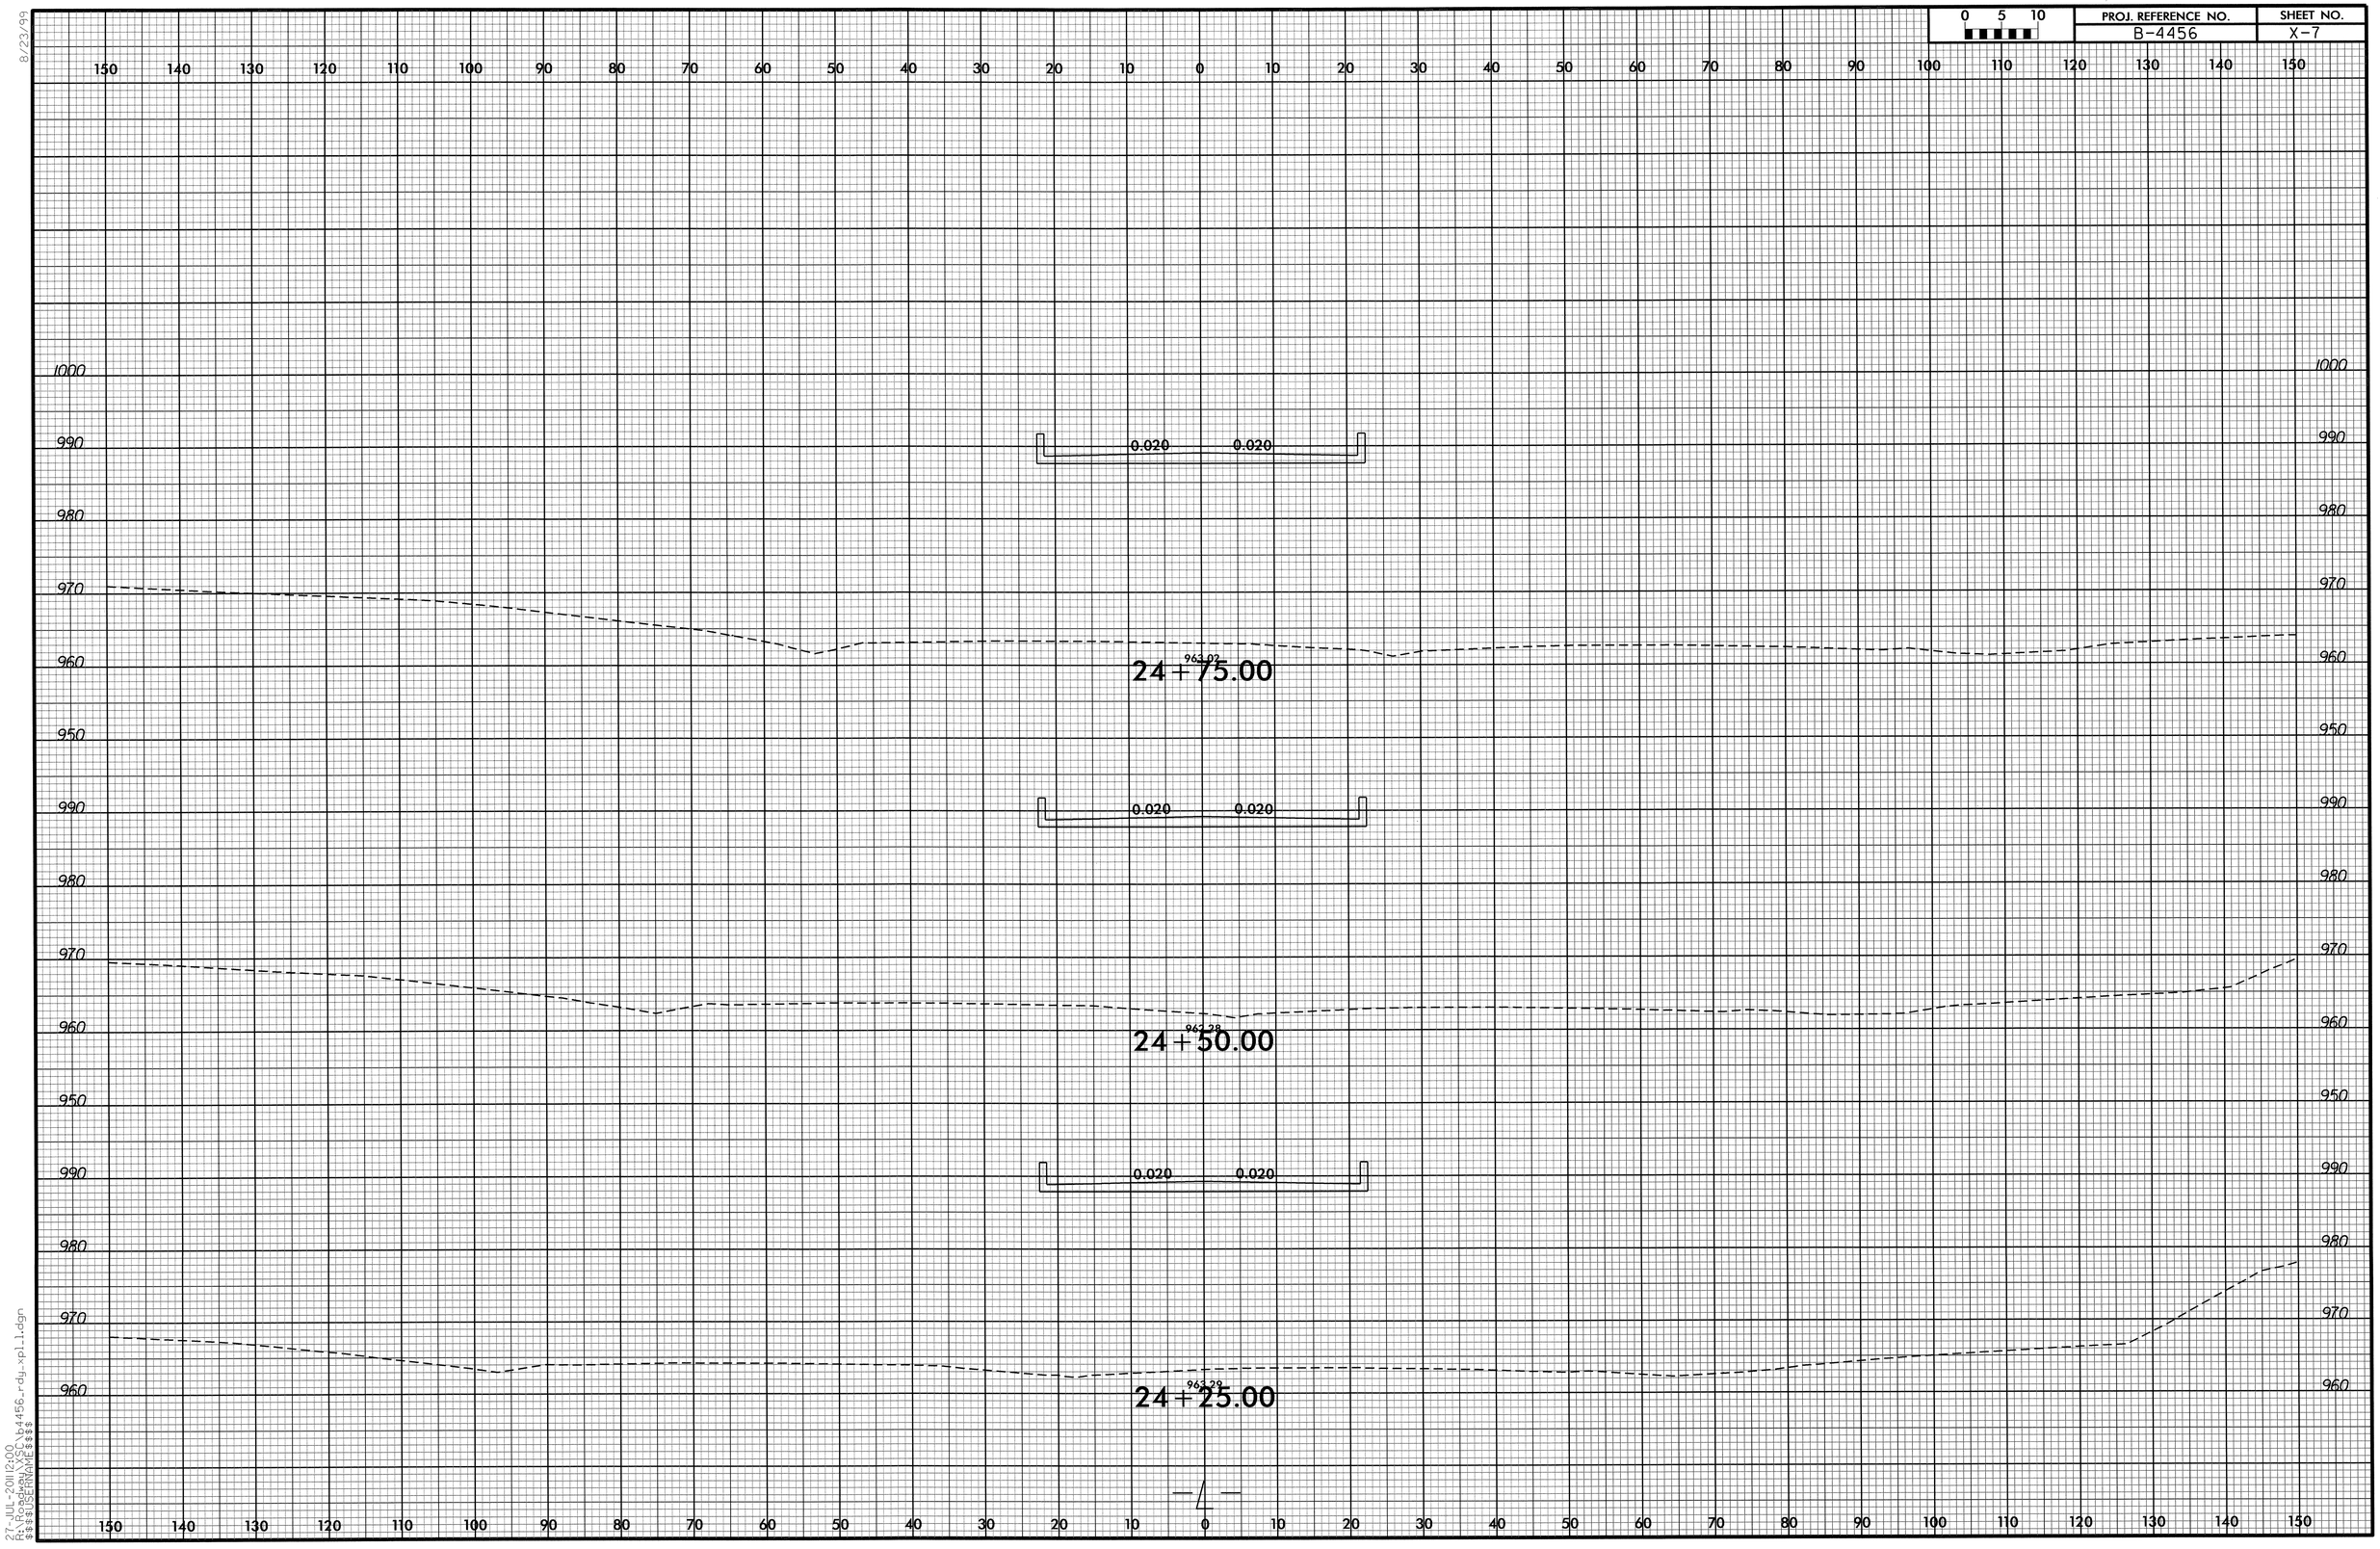

8/23/99

27-JUL-2011 2:00
R:\Roadway\SC\b4456_rdy_xpl_1.dgn
$$$$USERNAME$$$$

0 5 10	PROJ. REFERENCE NO.	SHEET NO.
	B-4456	X-8

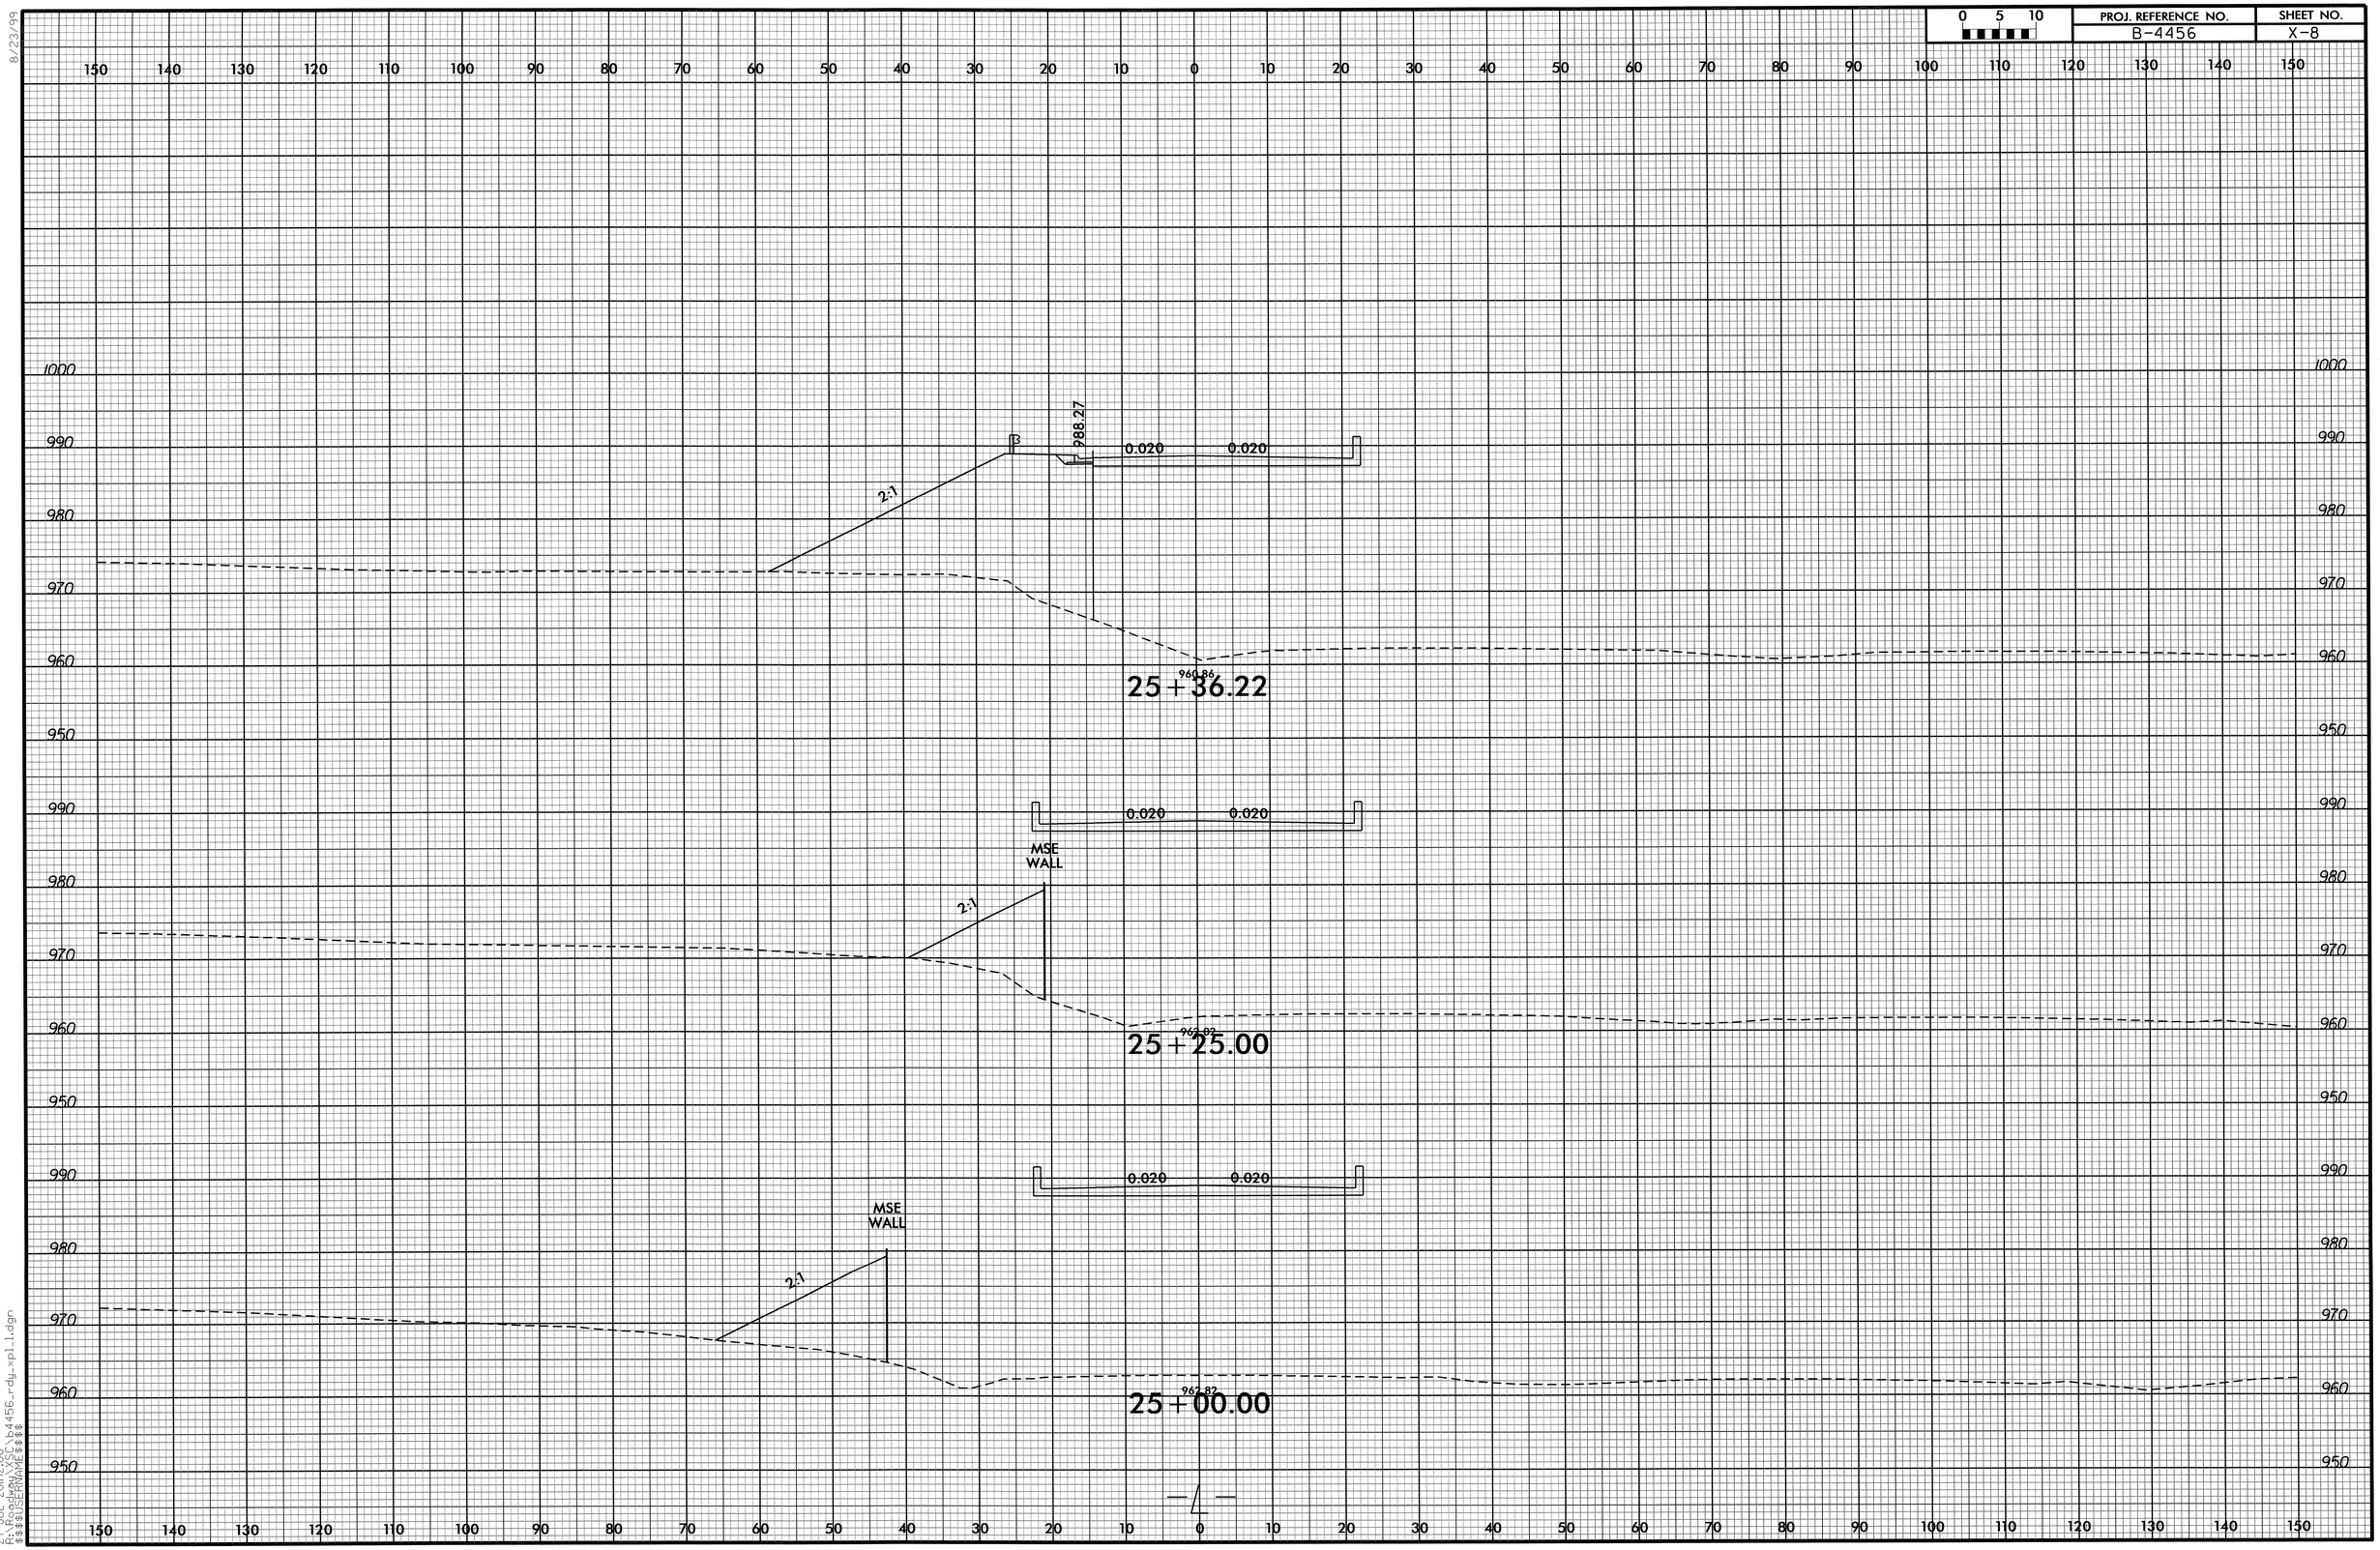

8/23/99
27-JUL-2011 2:00
R:\Roadway\Proj\b4456_rdy_xpl_1.dgn
$$$$USERNAME$$$$

0 5 10	PROJ. REFERENCE NO.	SHEET NO.
	B-4456	X-9

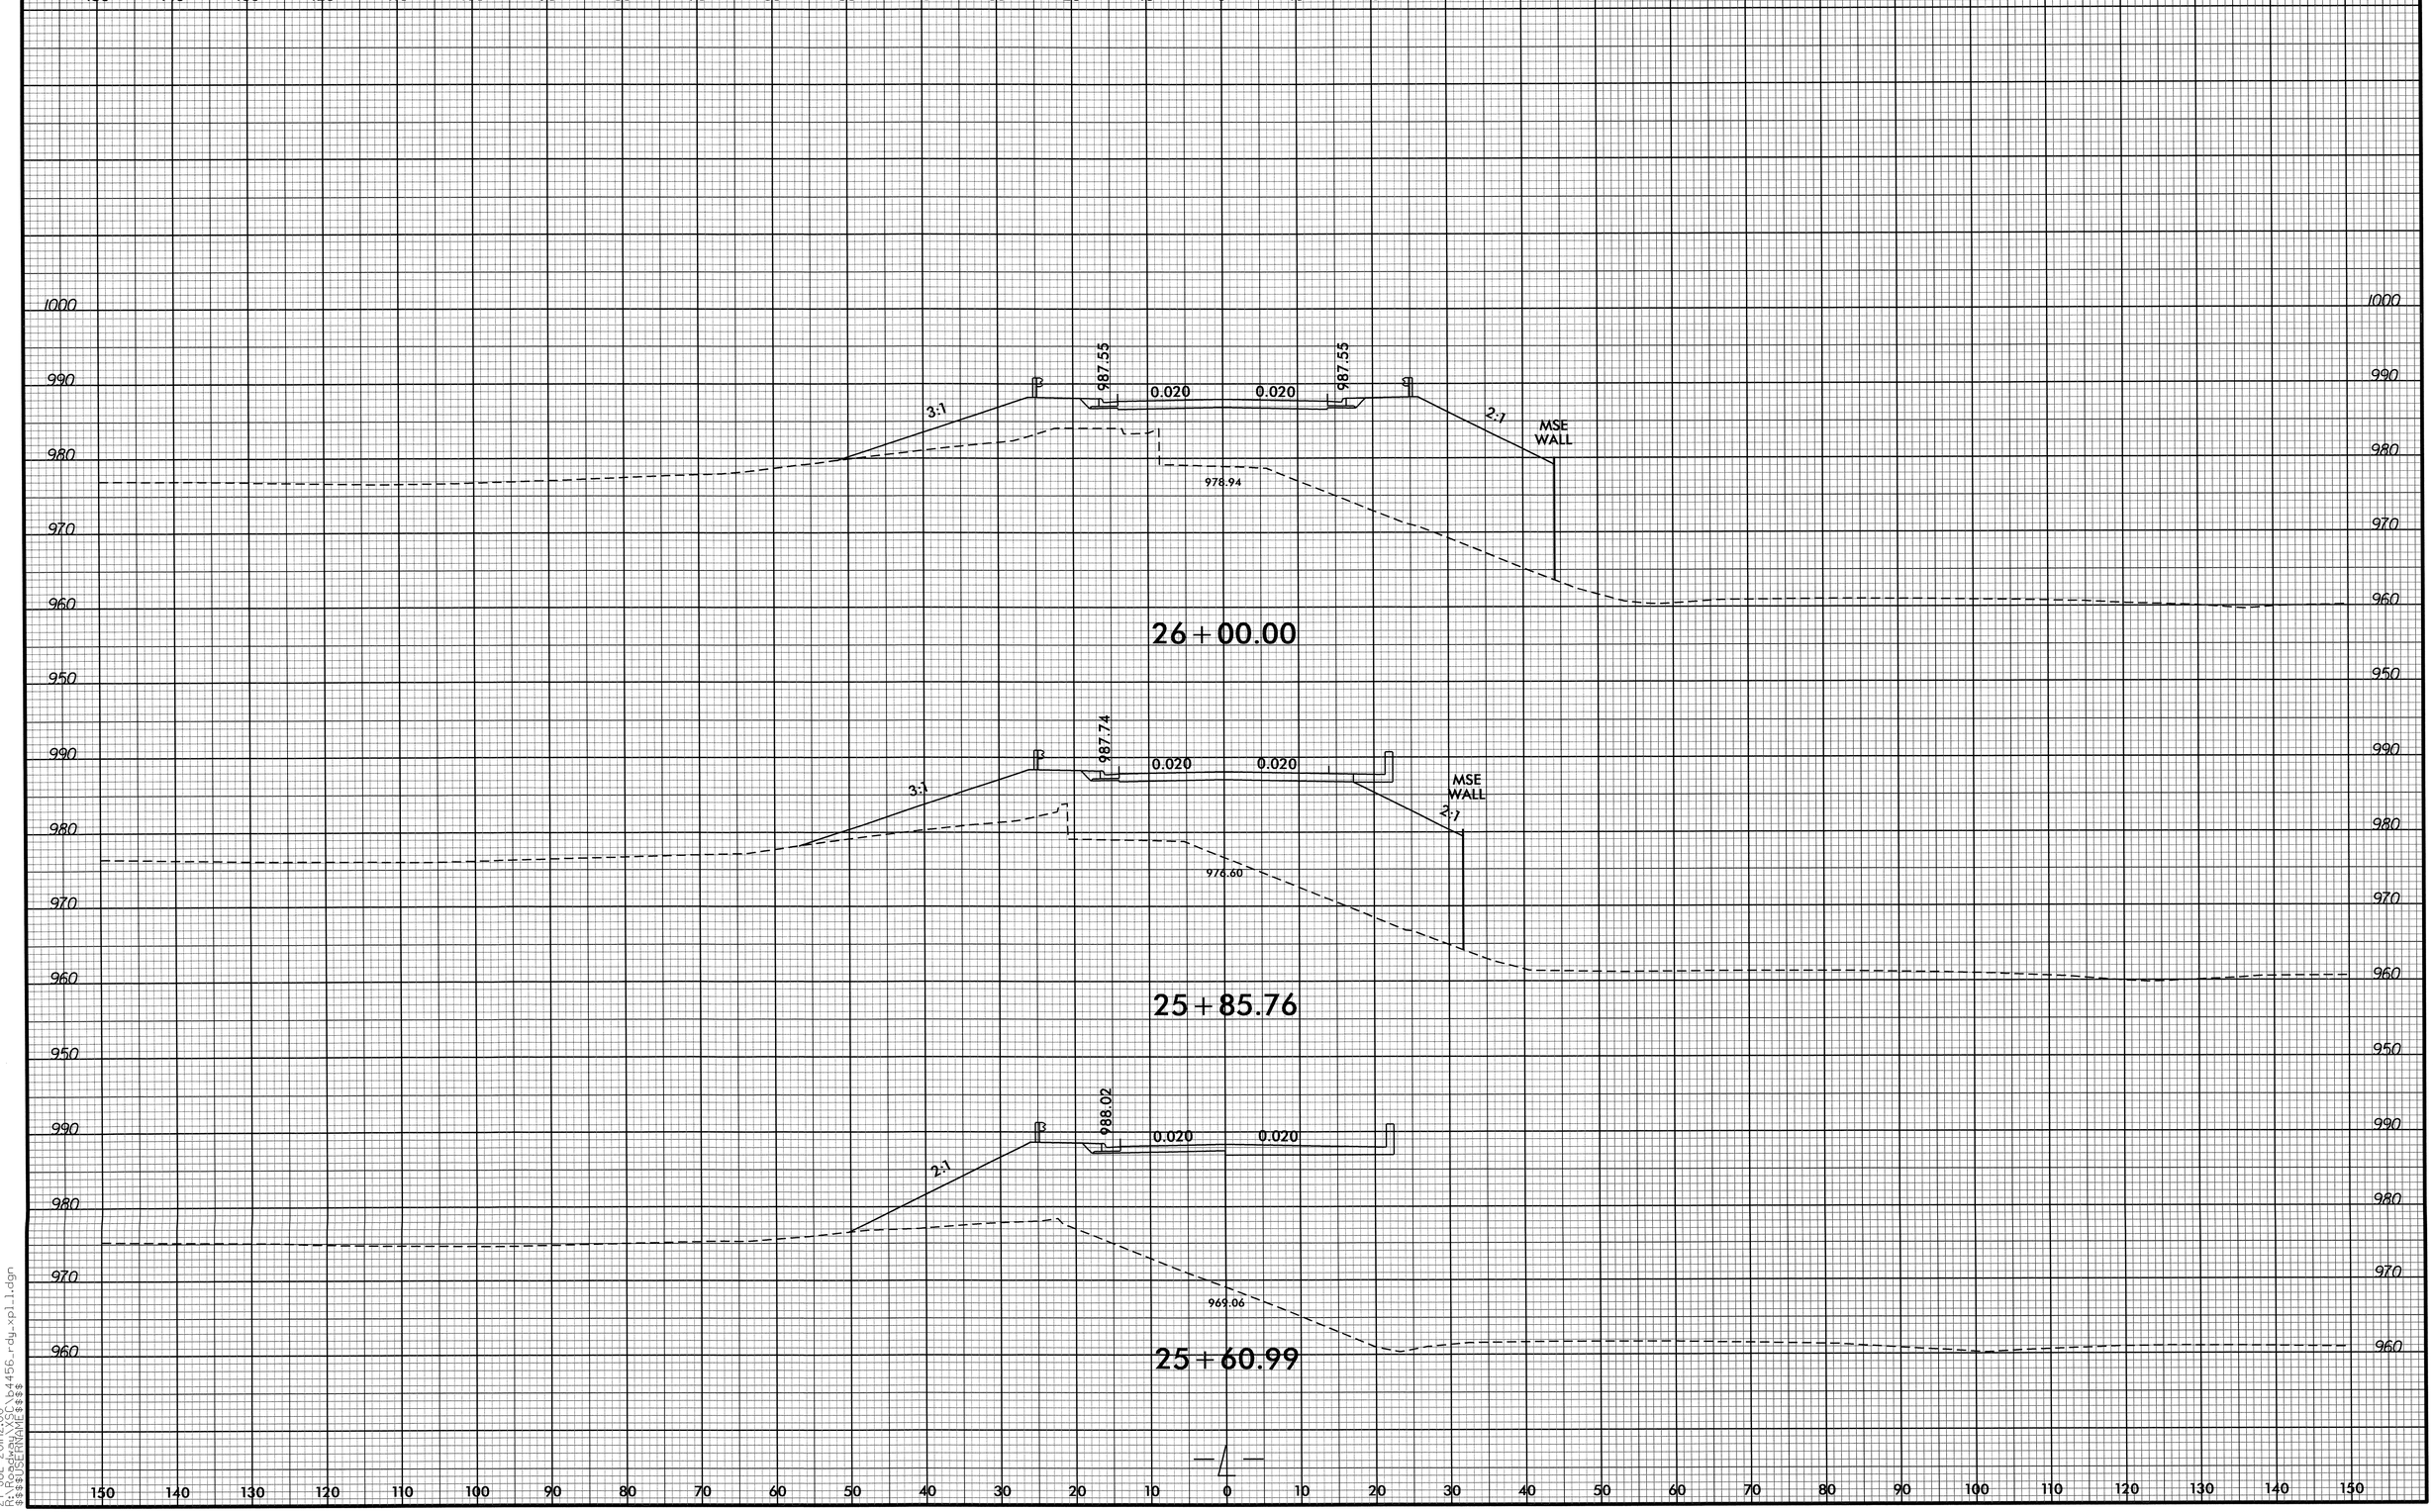

8/23/99

27-JUL-2011 12:00
R:\Roadway\XSC\b4456_rdy_xpl1.dgn
$$$$USERNAME$$$$

PROJ. REFERENCE NO.	SHEET NO.
B-4456	X-10

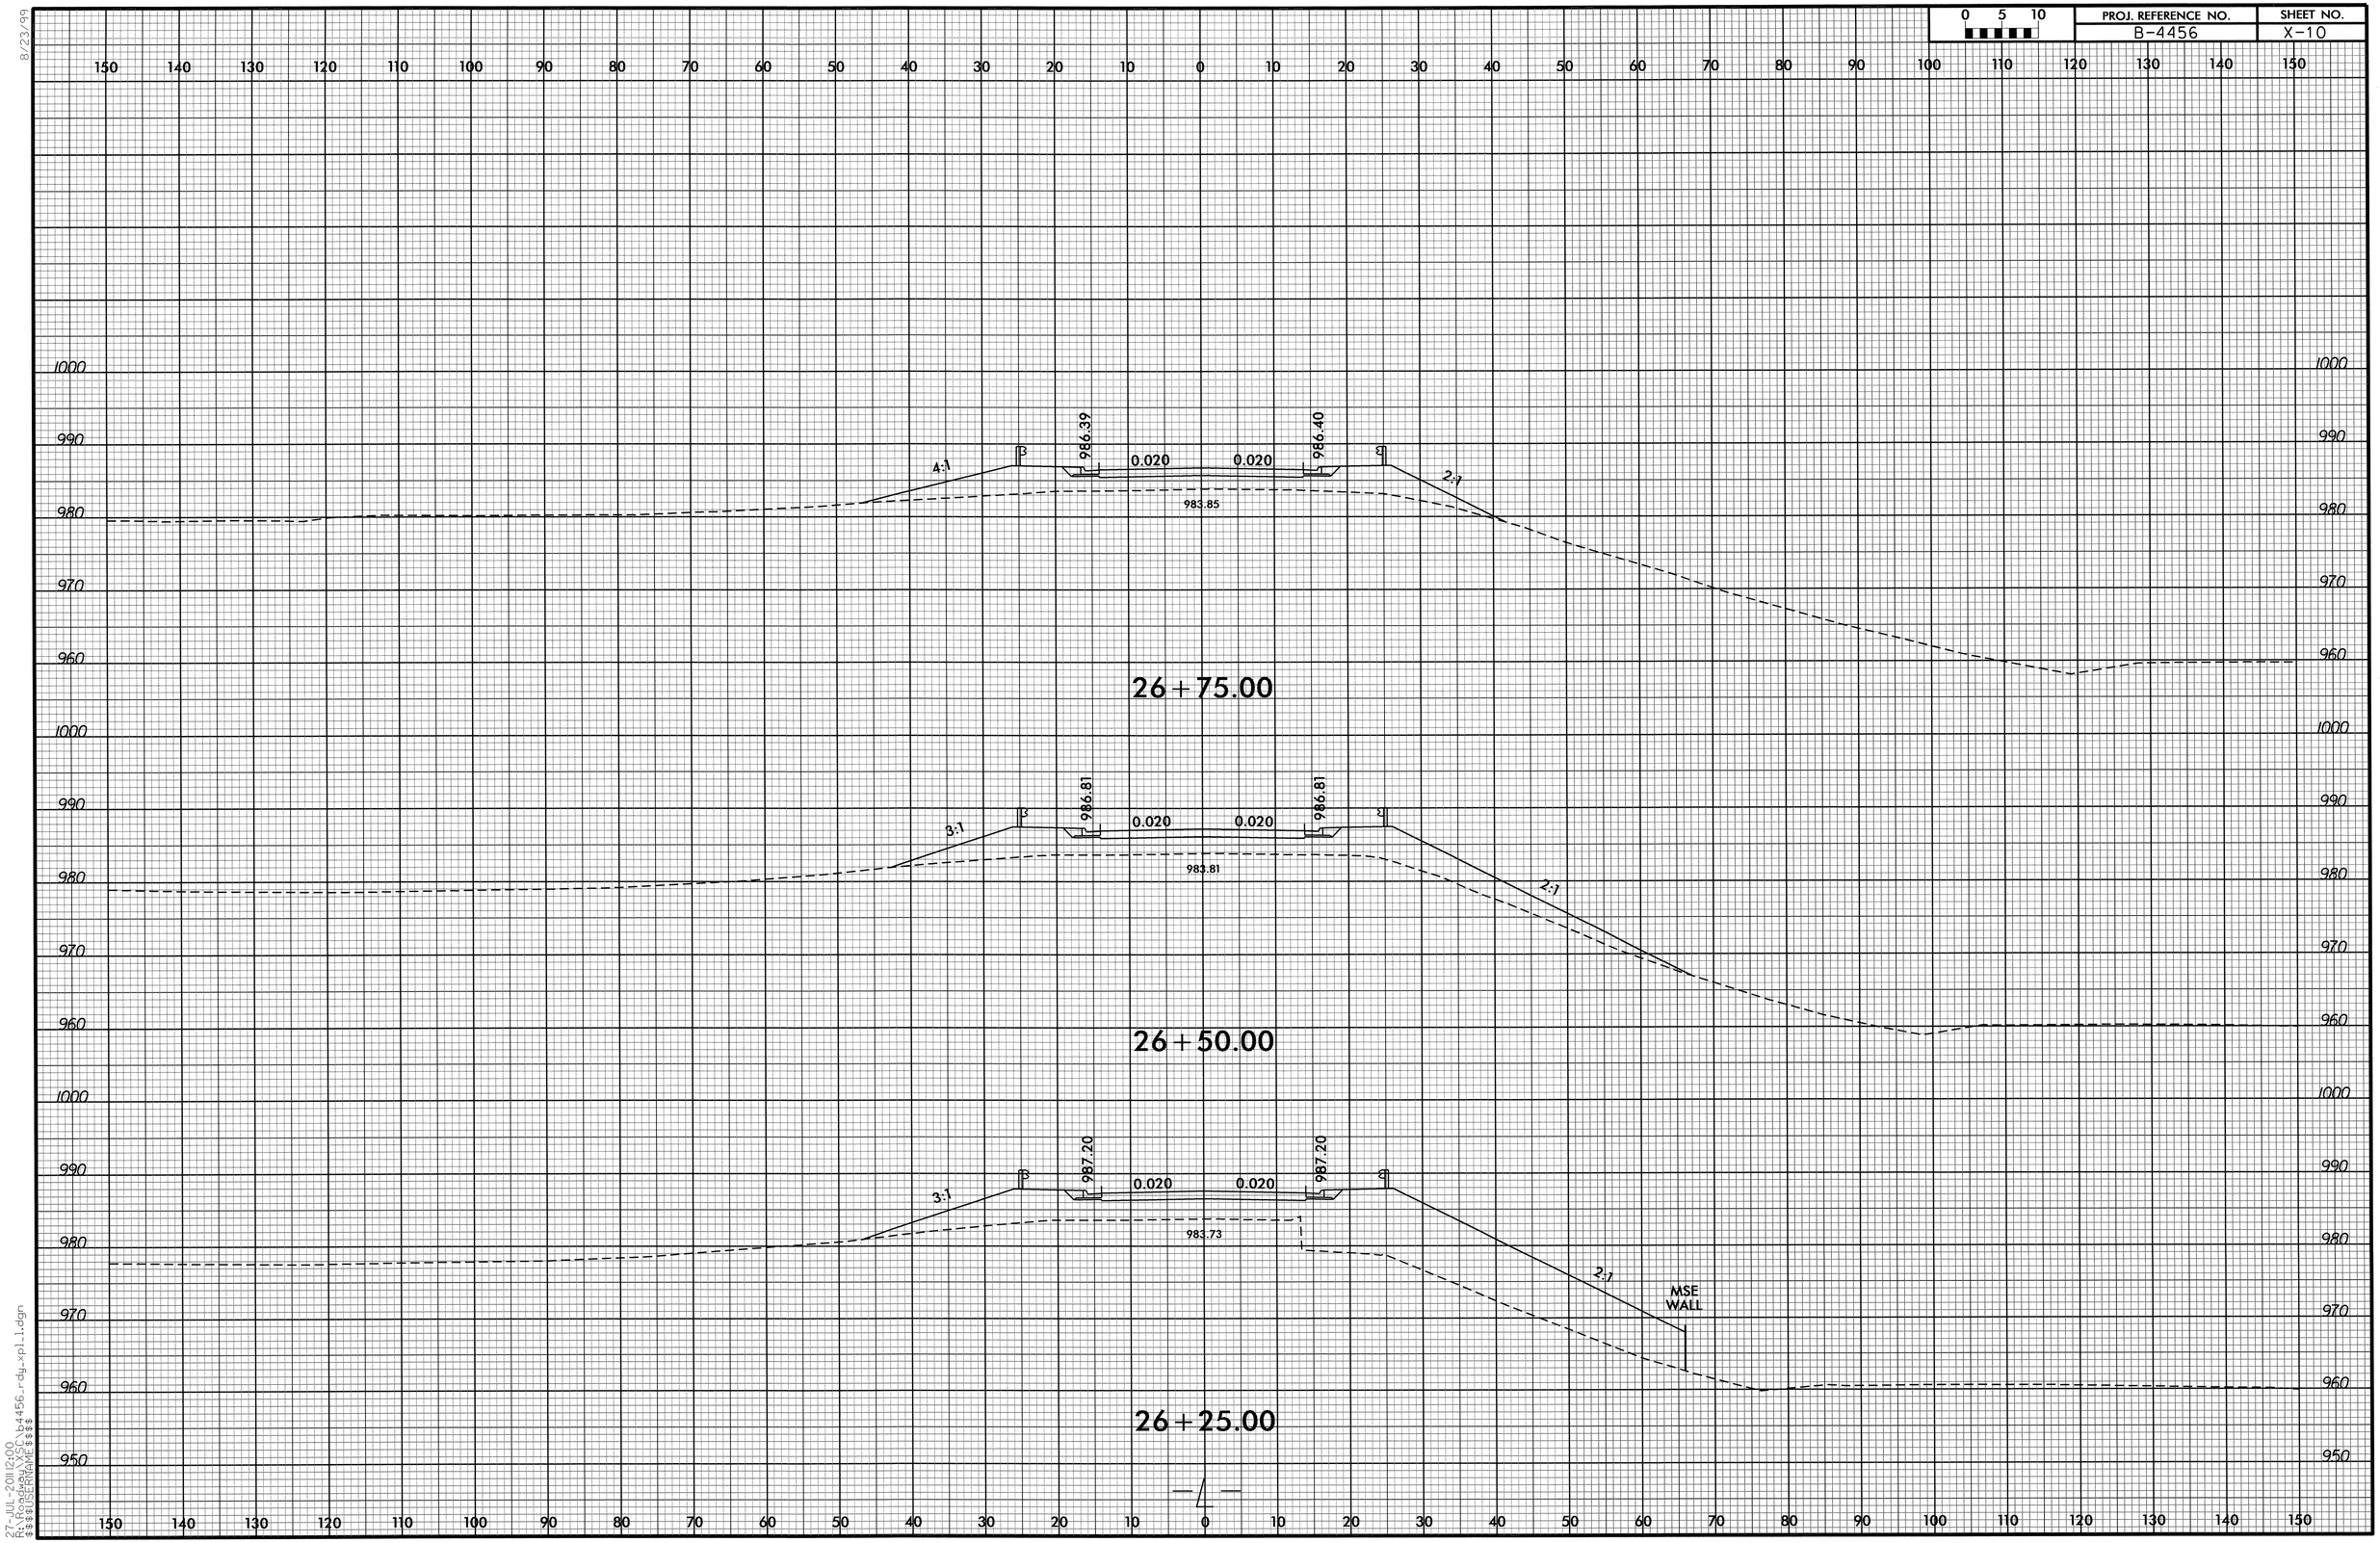

8/23/99

27-JUL-2011 12:00
R:\Roadway\XSC\b4456_rdy_xpl_1.dgn
$$$$USERNAME$$$$

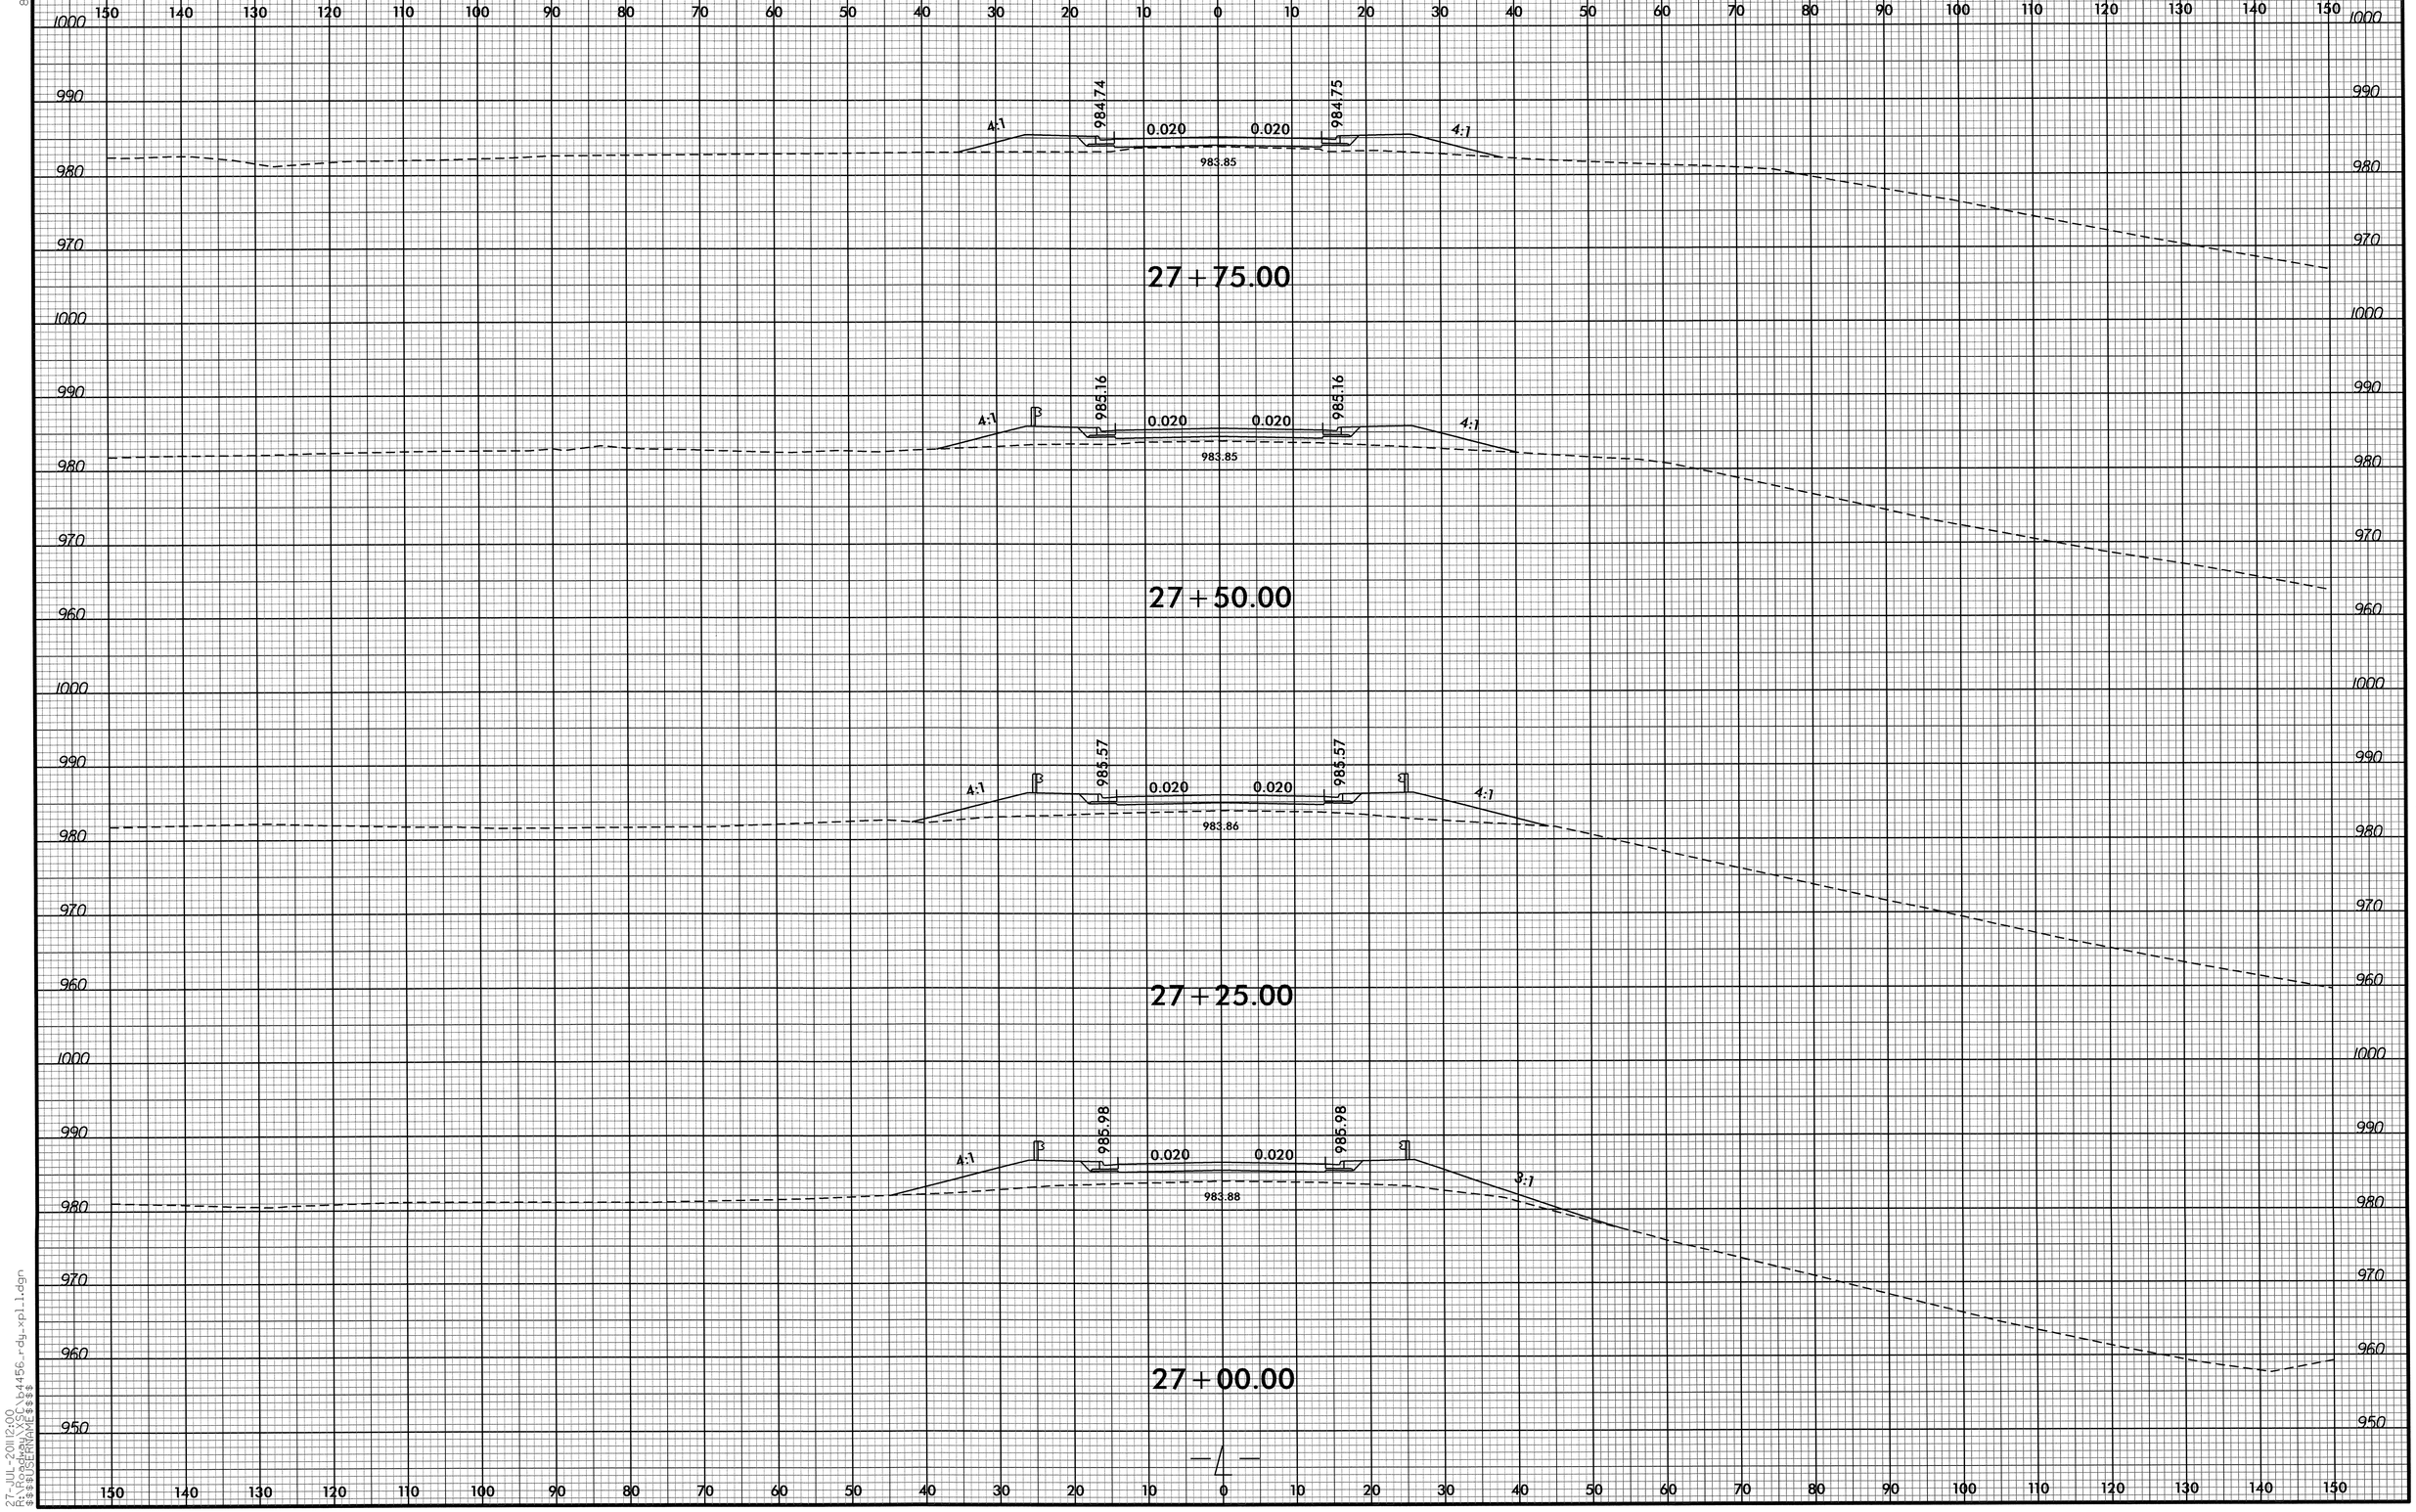

8/23/99

27-JUL-2011 12:00
R:\Roadway\XSC\b4456_rdy_xpl_1.dgn
$$$$USERNAME$$$$

PROJ. REFERENCE NO.	SHEET NO.
B-4456	X-12

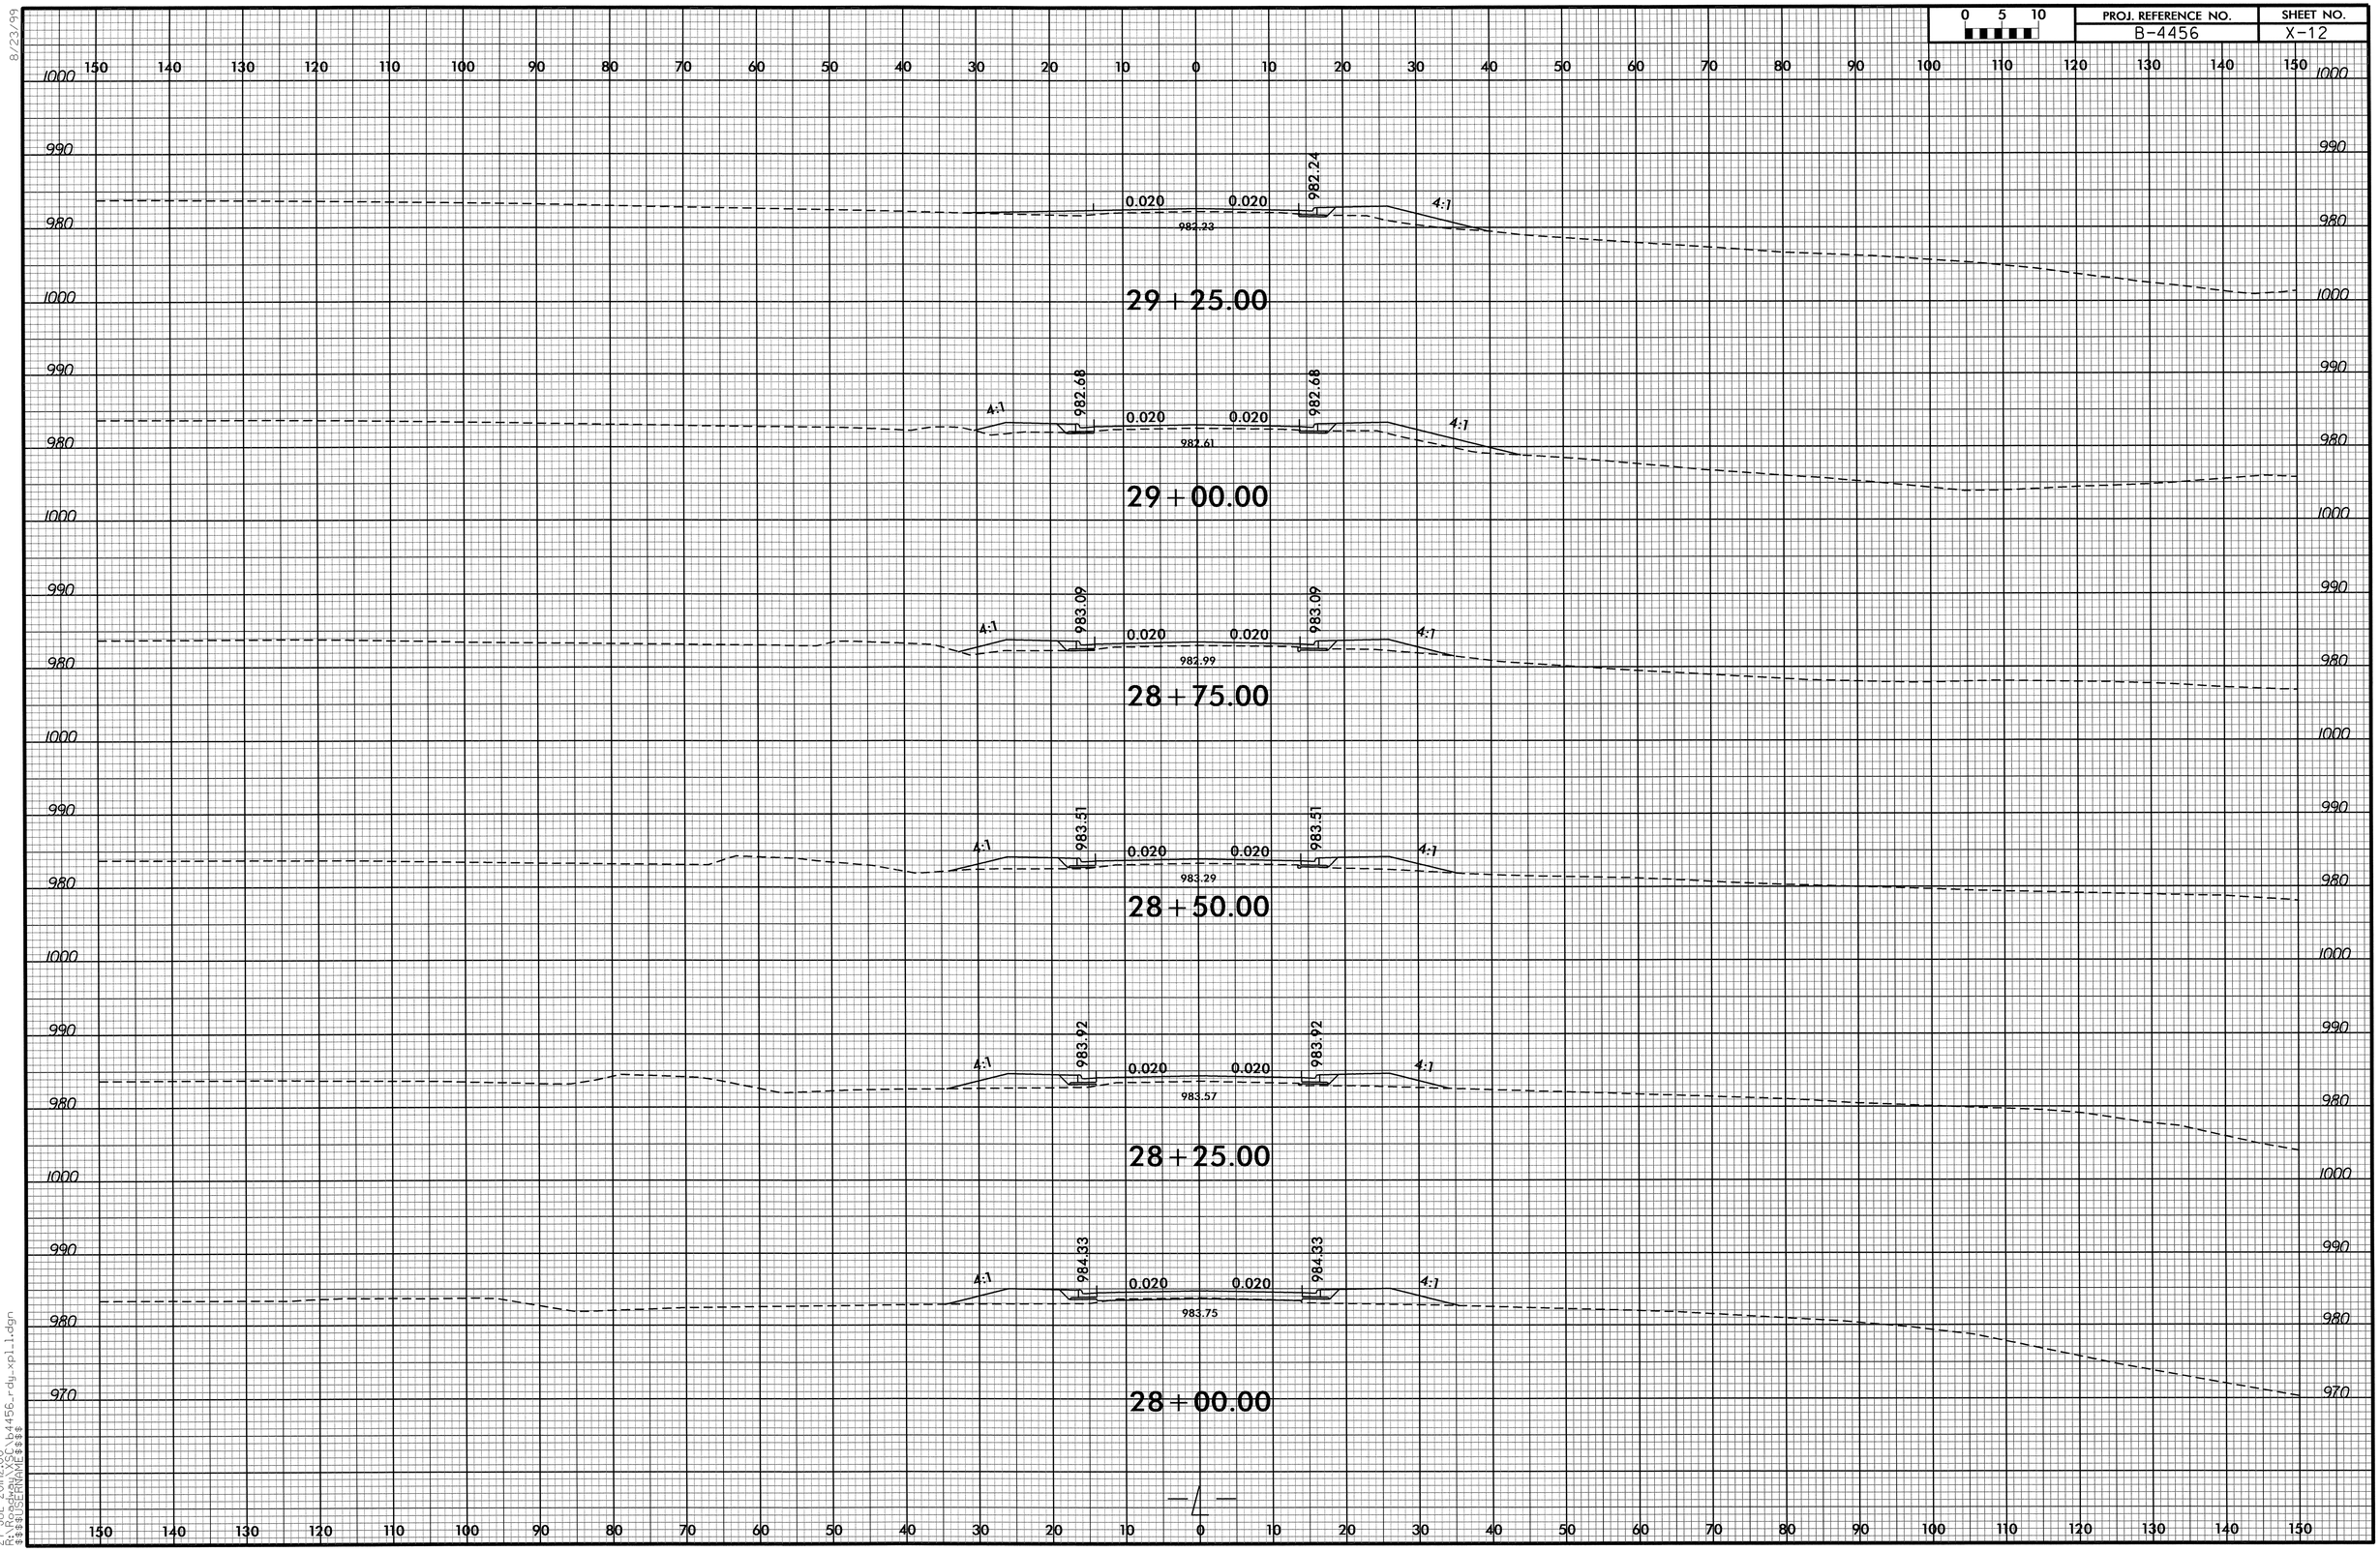

8/23/99

27-JUL-2011 12:00
R:\Roadway\XSC\b4456_rdy_xpl_1.dgn
$$$$USERNAME$$$$

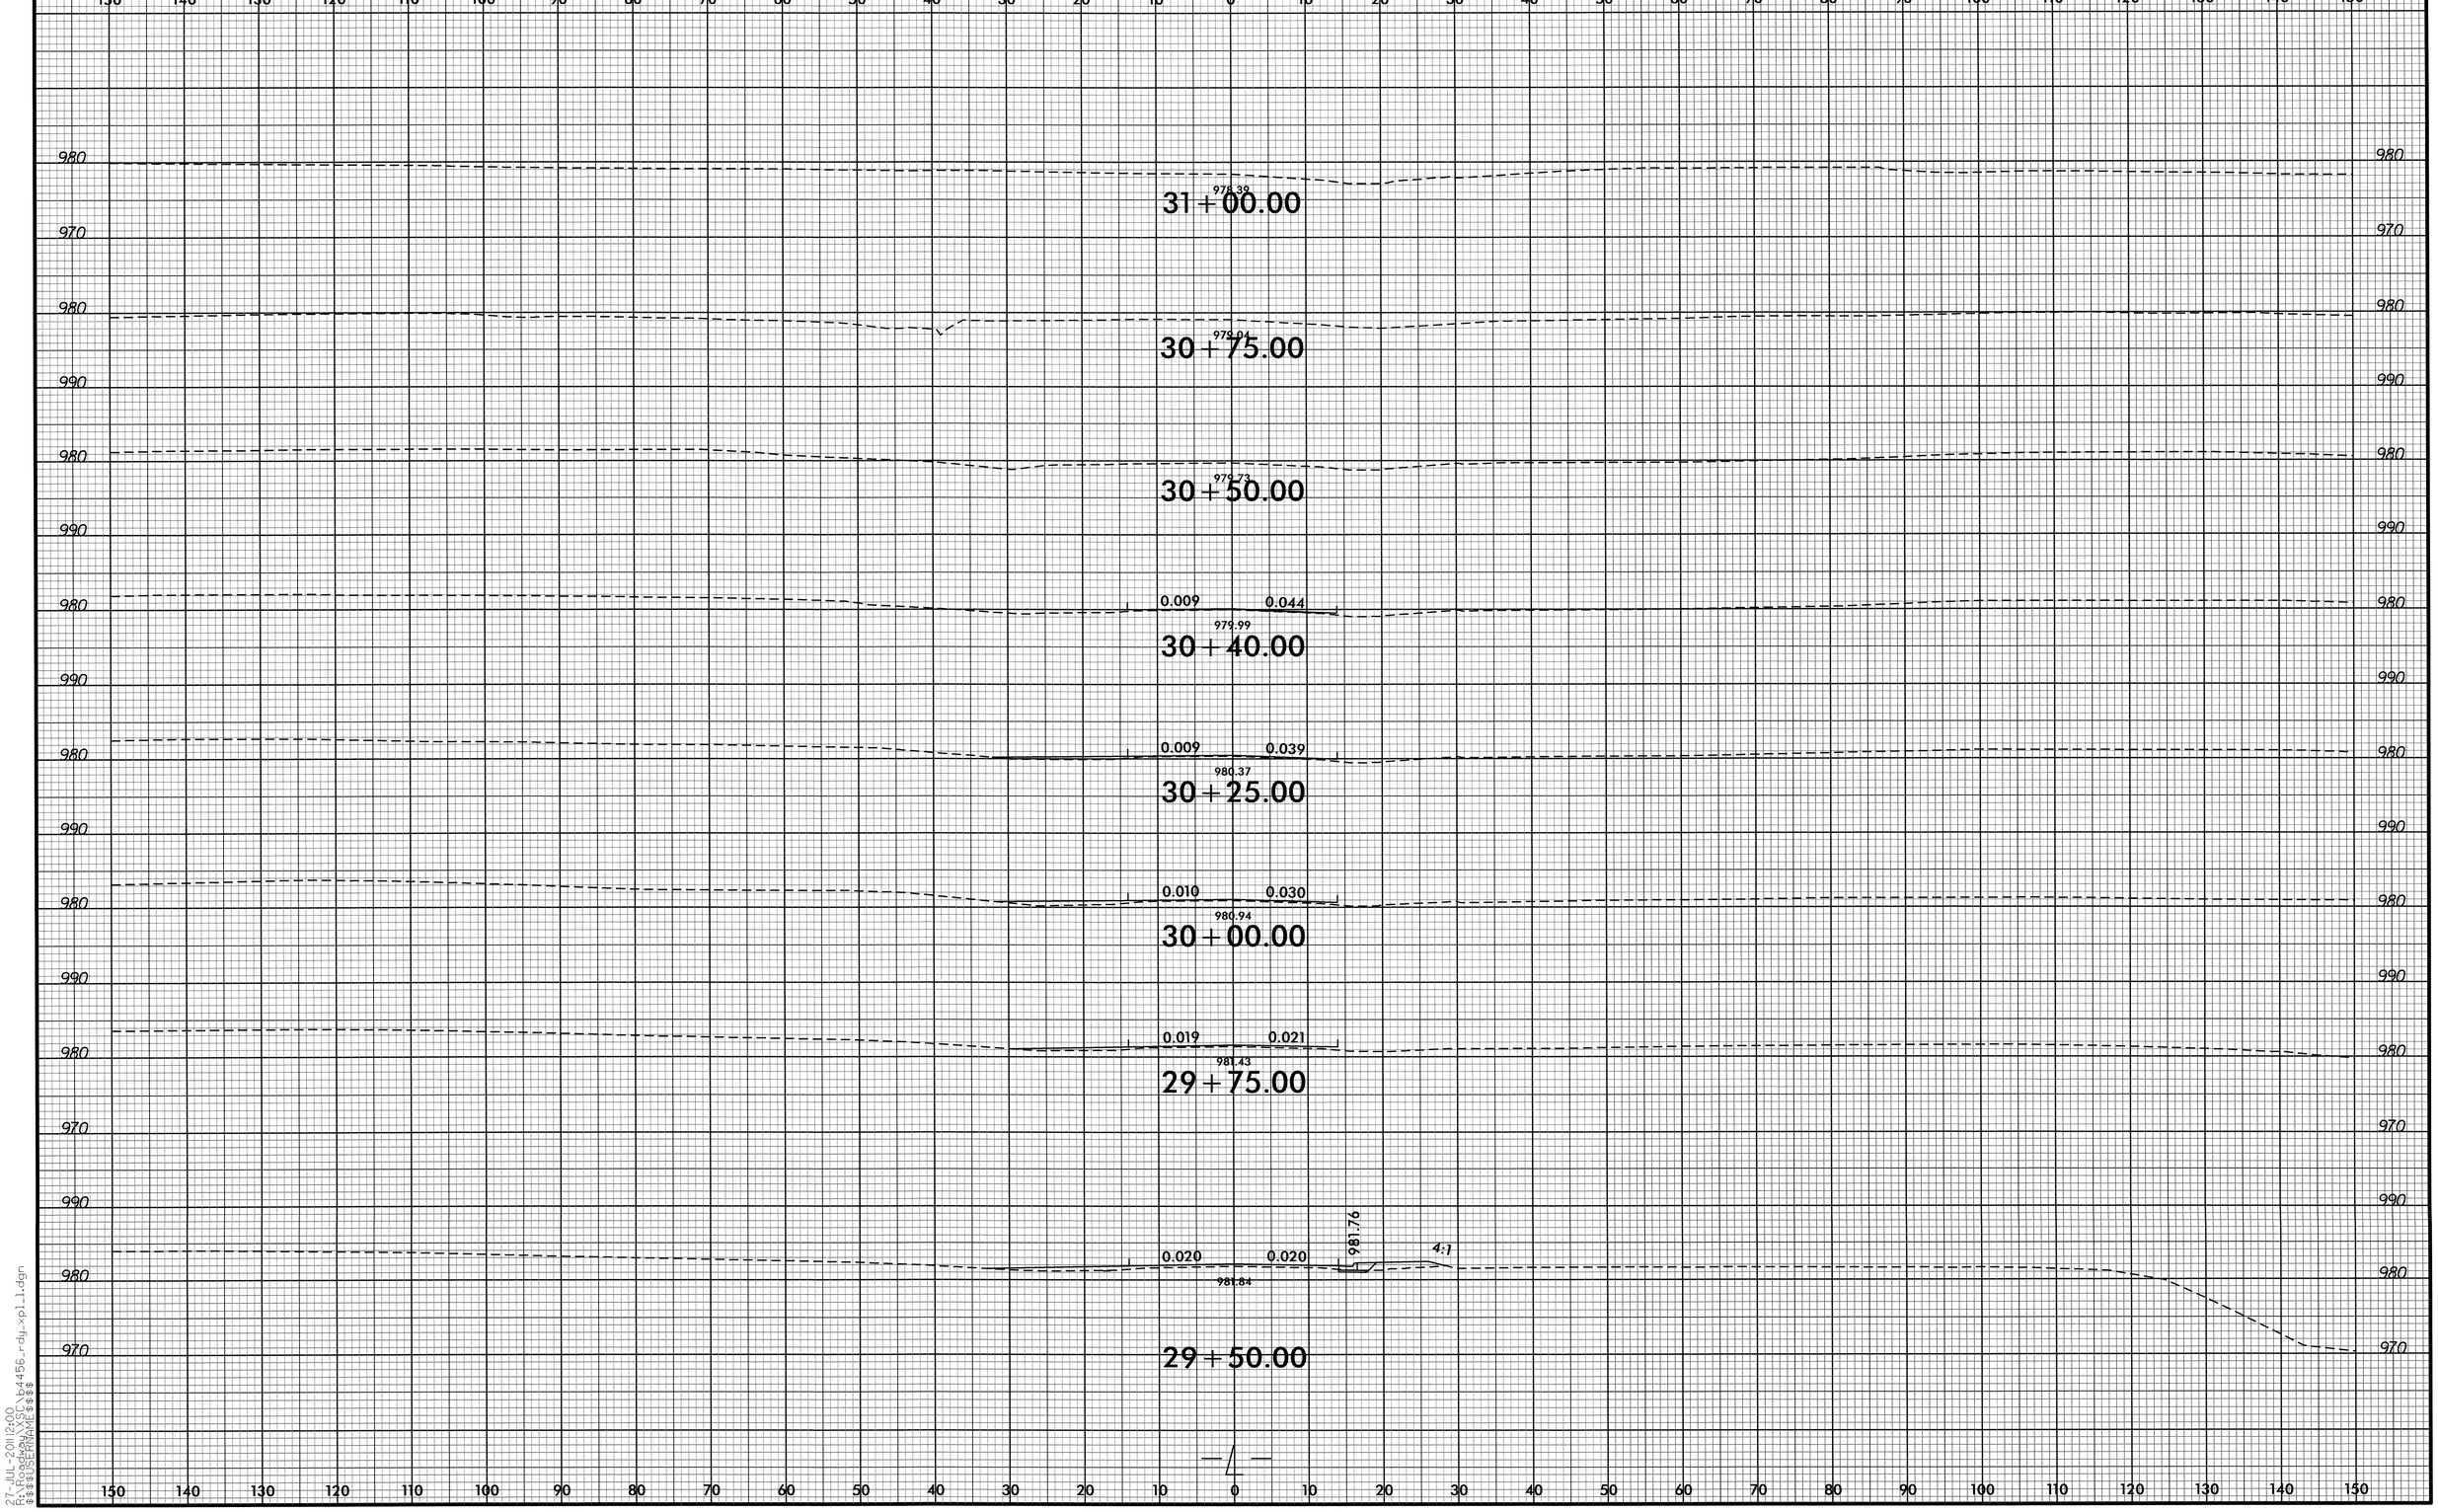

8/23/99
27-JUL-2011 2:00
R:\Roadway\SC\b4456_rdy_xpl1.dgn
$$$$USERNAME$$$$

0 5 10	PROJ. REFERENCE NO.	SHEET NO.
	B-4456	X-14

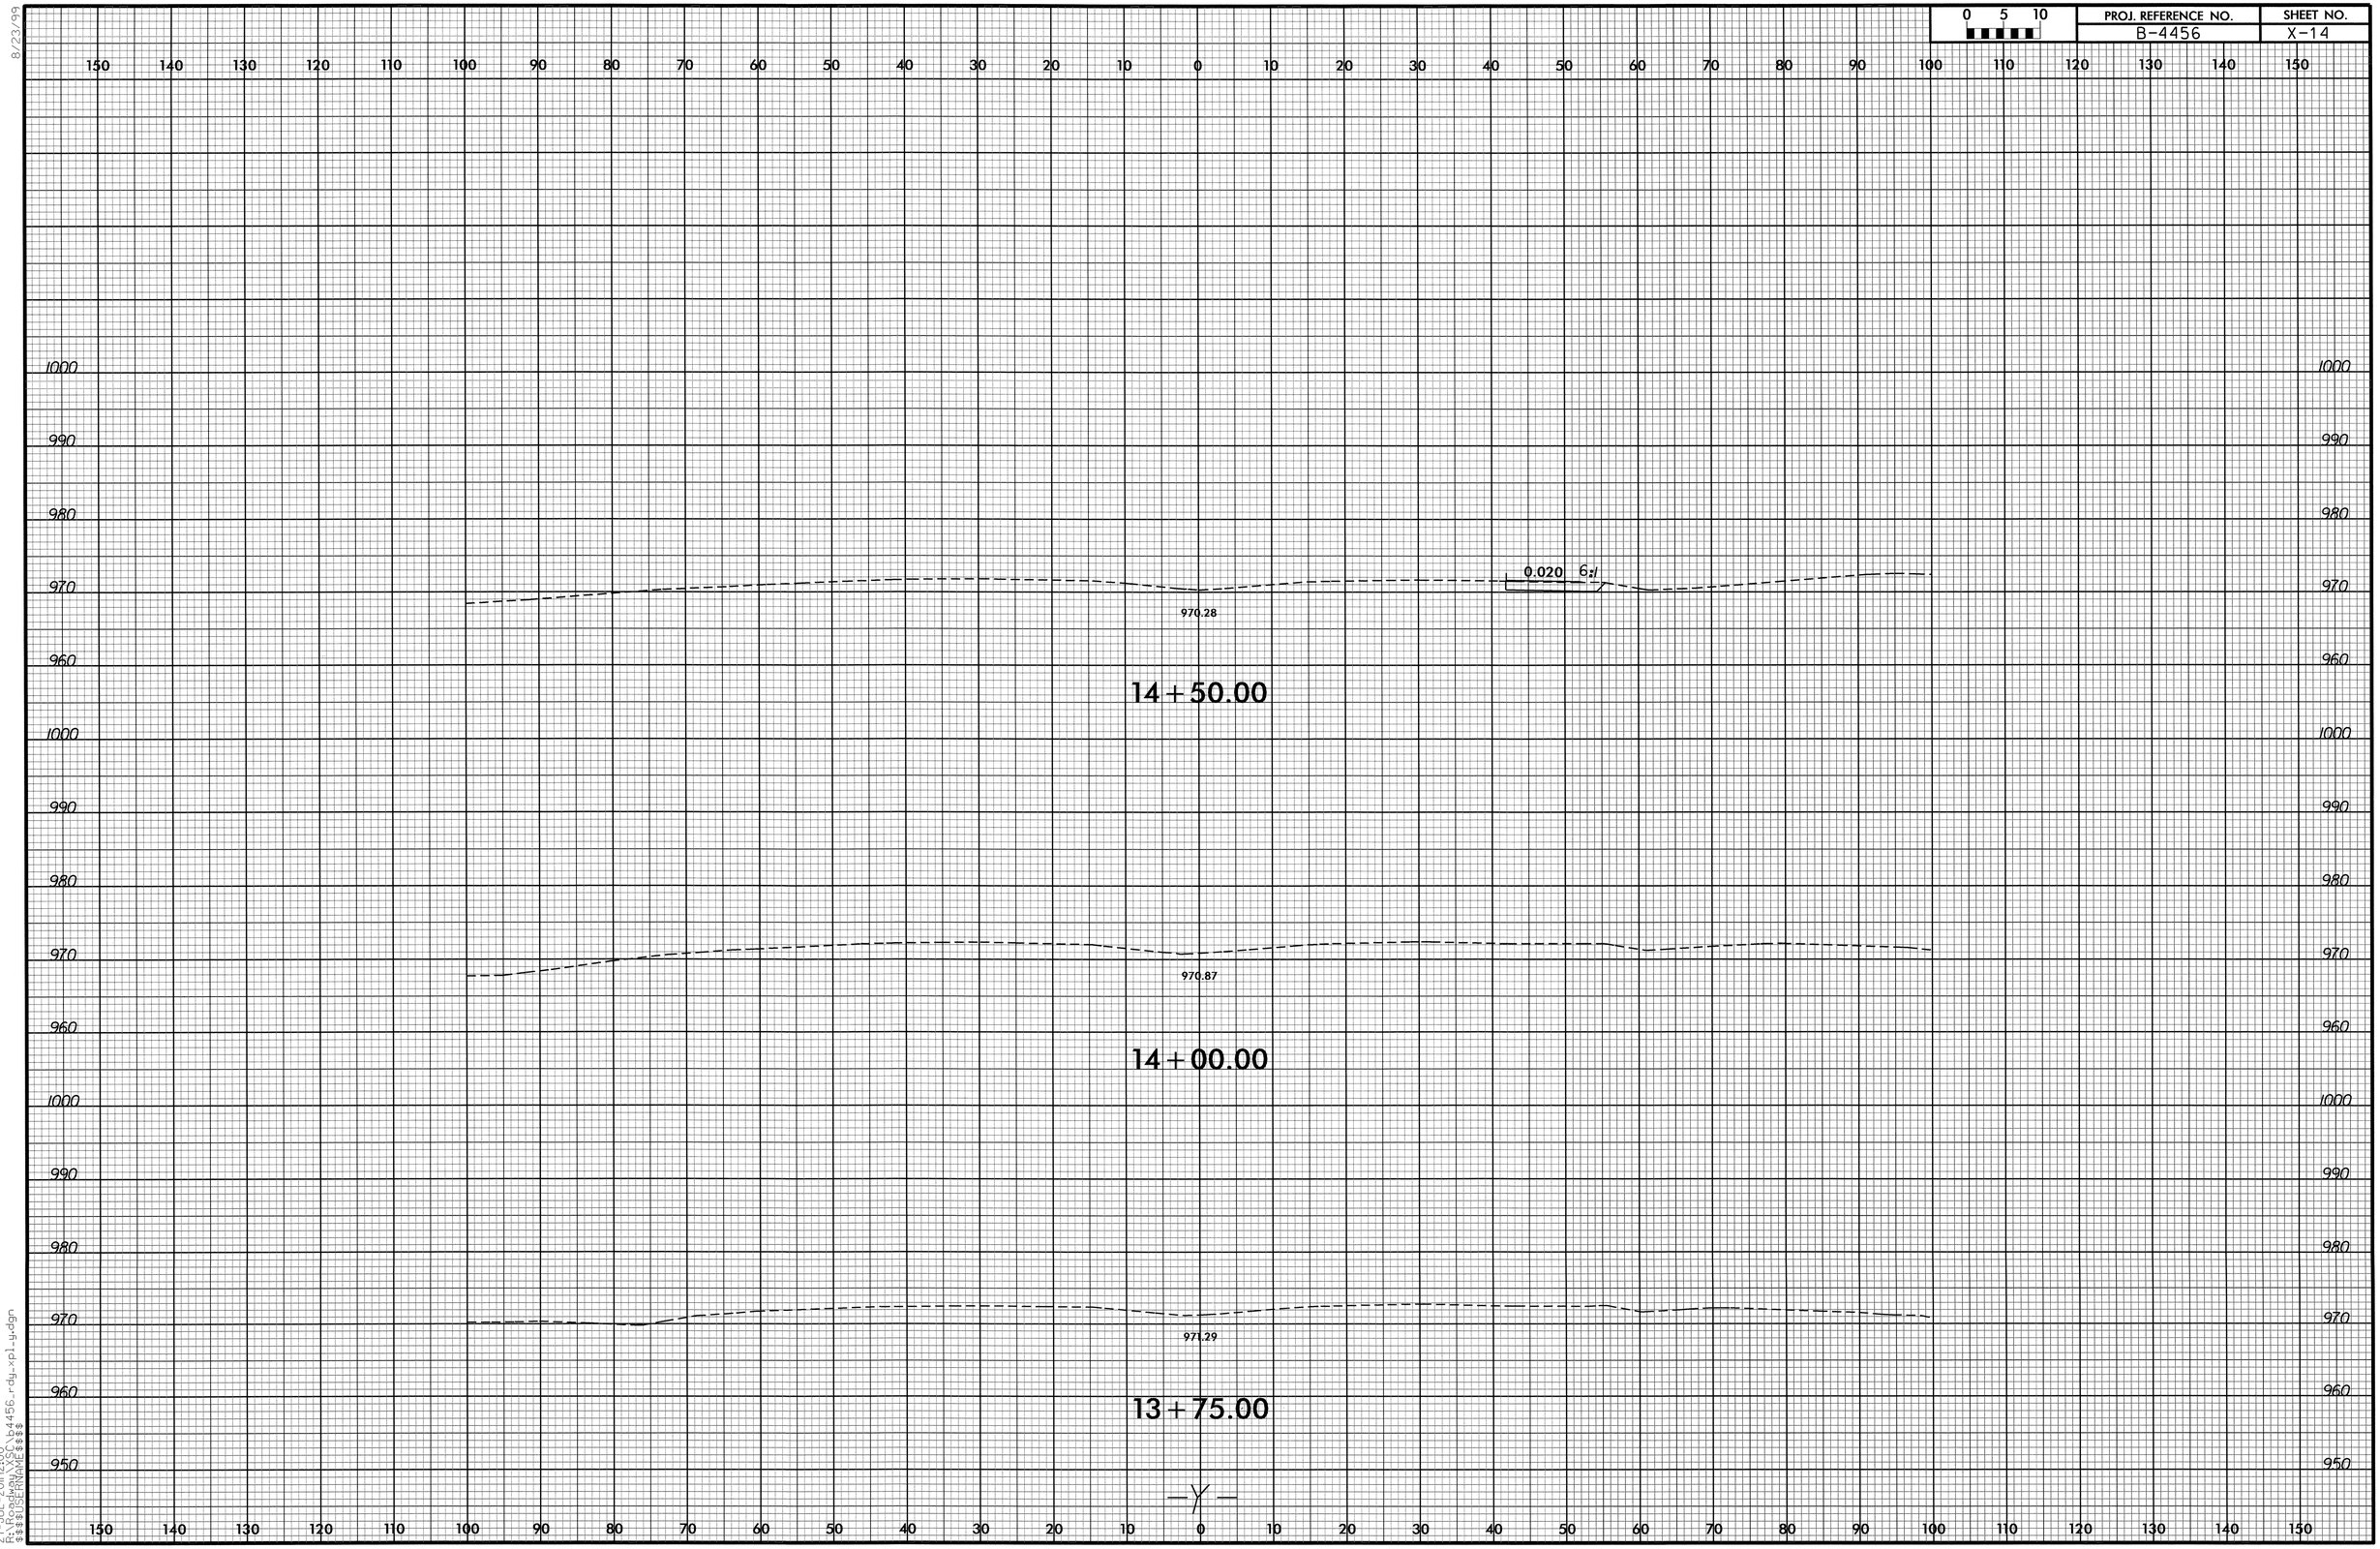

8/23/99

27-JUL-2011 12:00
R:\Roadway\XSC\b4456_rdy_xpl_y.dgn
$$$$USERNAME$$$$

0 5 10	PROJ. REFERENCE NO.	SHEET NO.
	B-4456	X-15

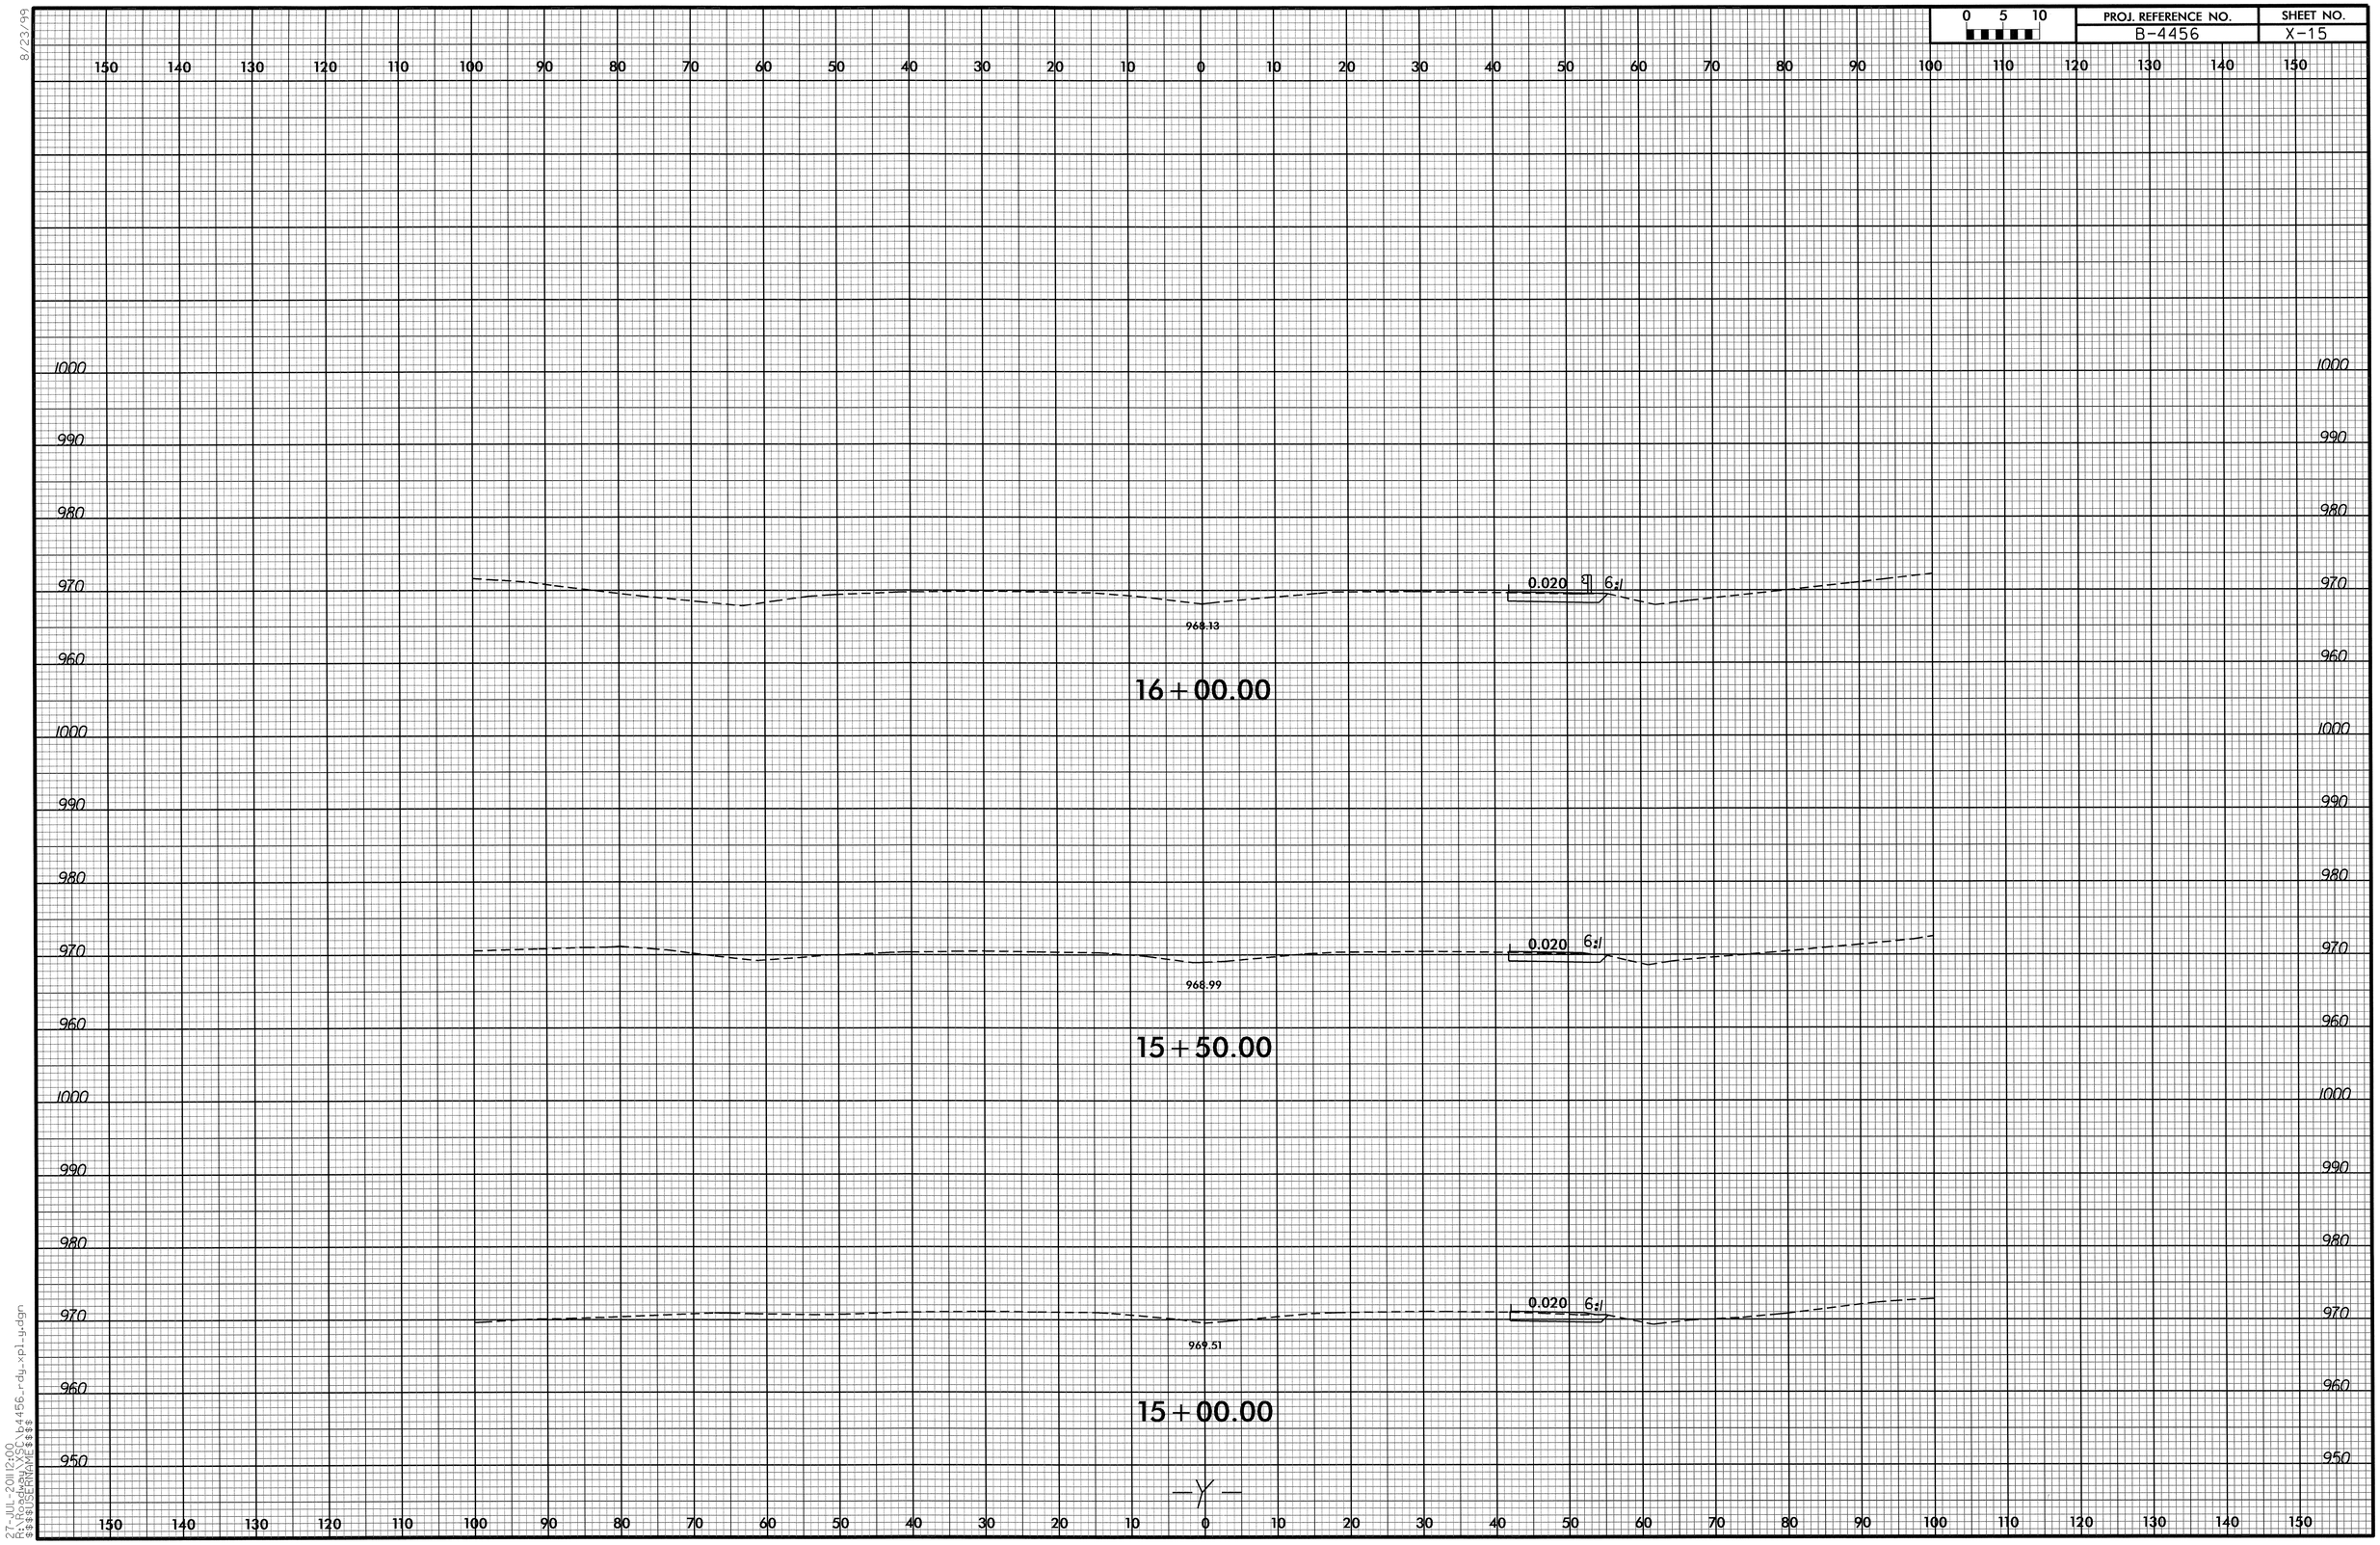

8/23/99

27-JUL-2011 12:00
R:\Roadway\XSC\b4456_rdy_xpl_y.dgn
$$$$USERNAME$$$$

0 5 10	PROJ. REFERENCE NO.	SHEET NO.
	B-4456	X-16

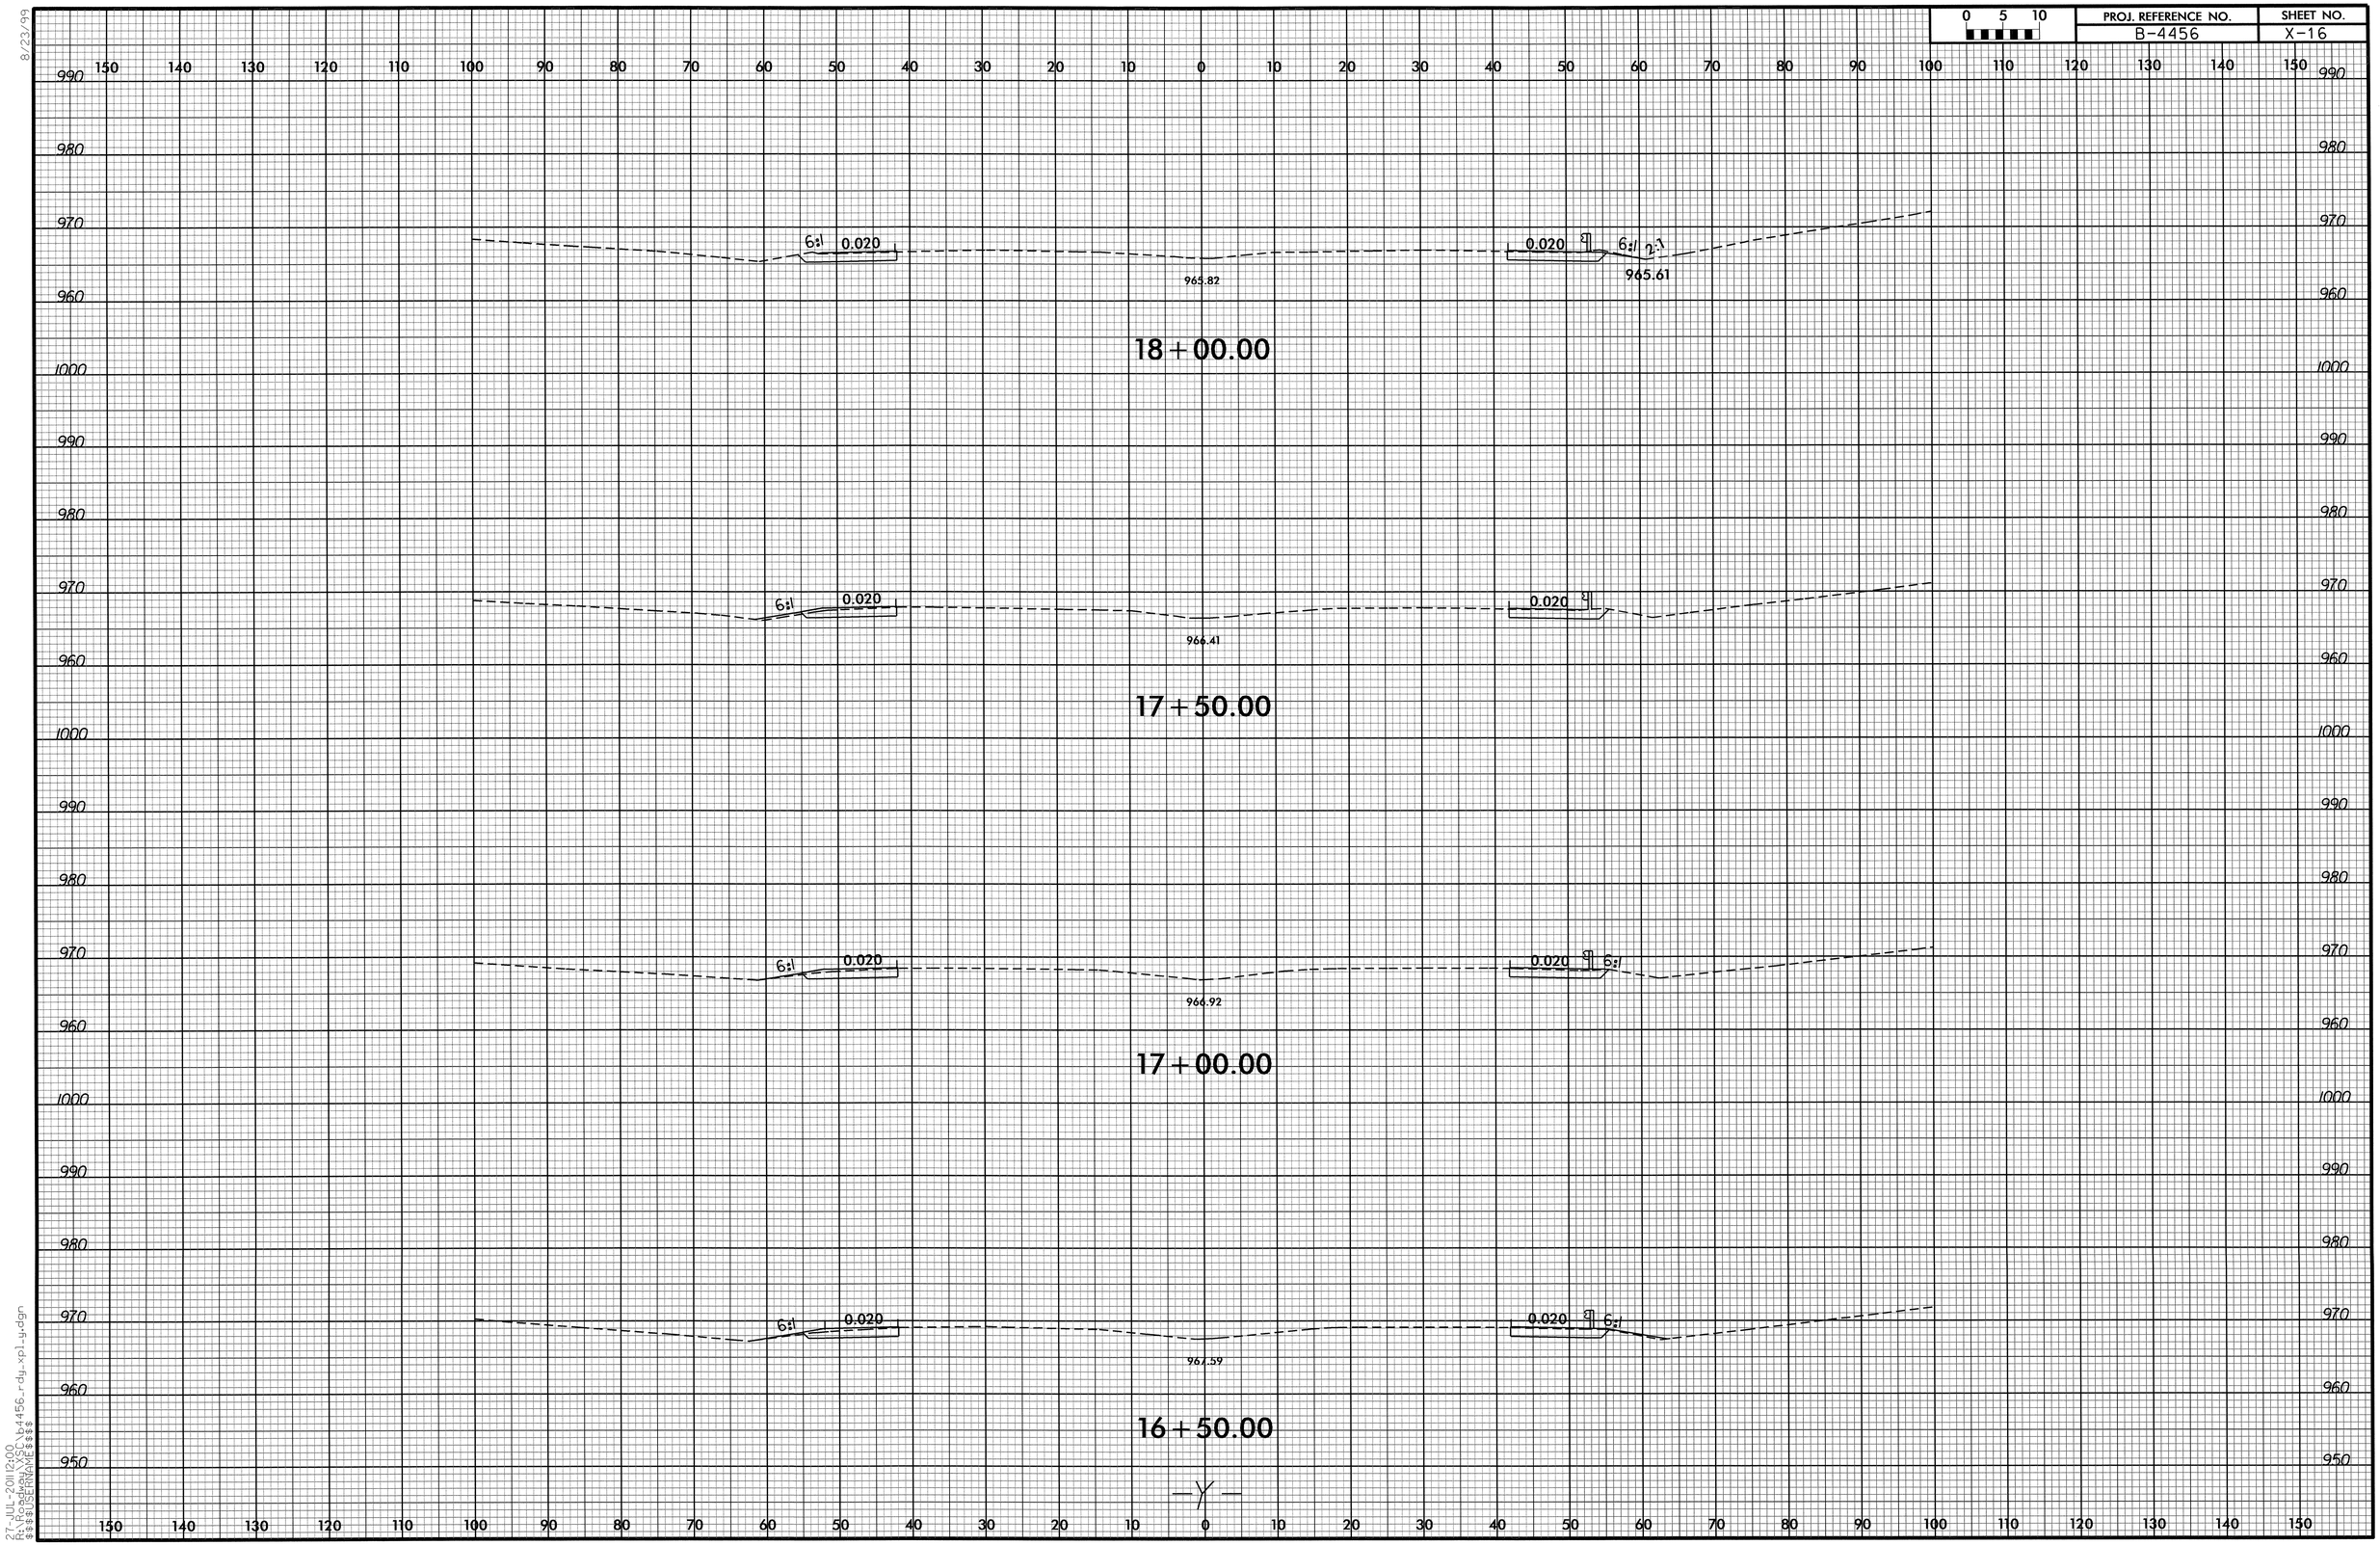

8/23/99
27-JUL-2011 12:00
R:\Roadway\SC\b4456_rdy_xpl_u.dgn
$$$$USERNAME$$$$

0 5 10	PROJ. REFERENCE NO.	SHEET NO.
	B-4456	X-17

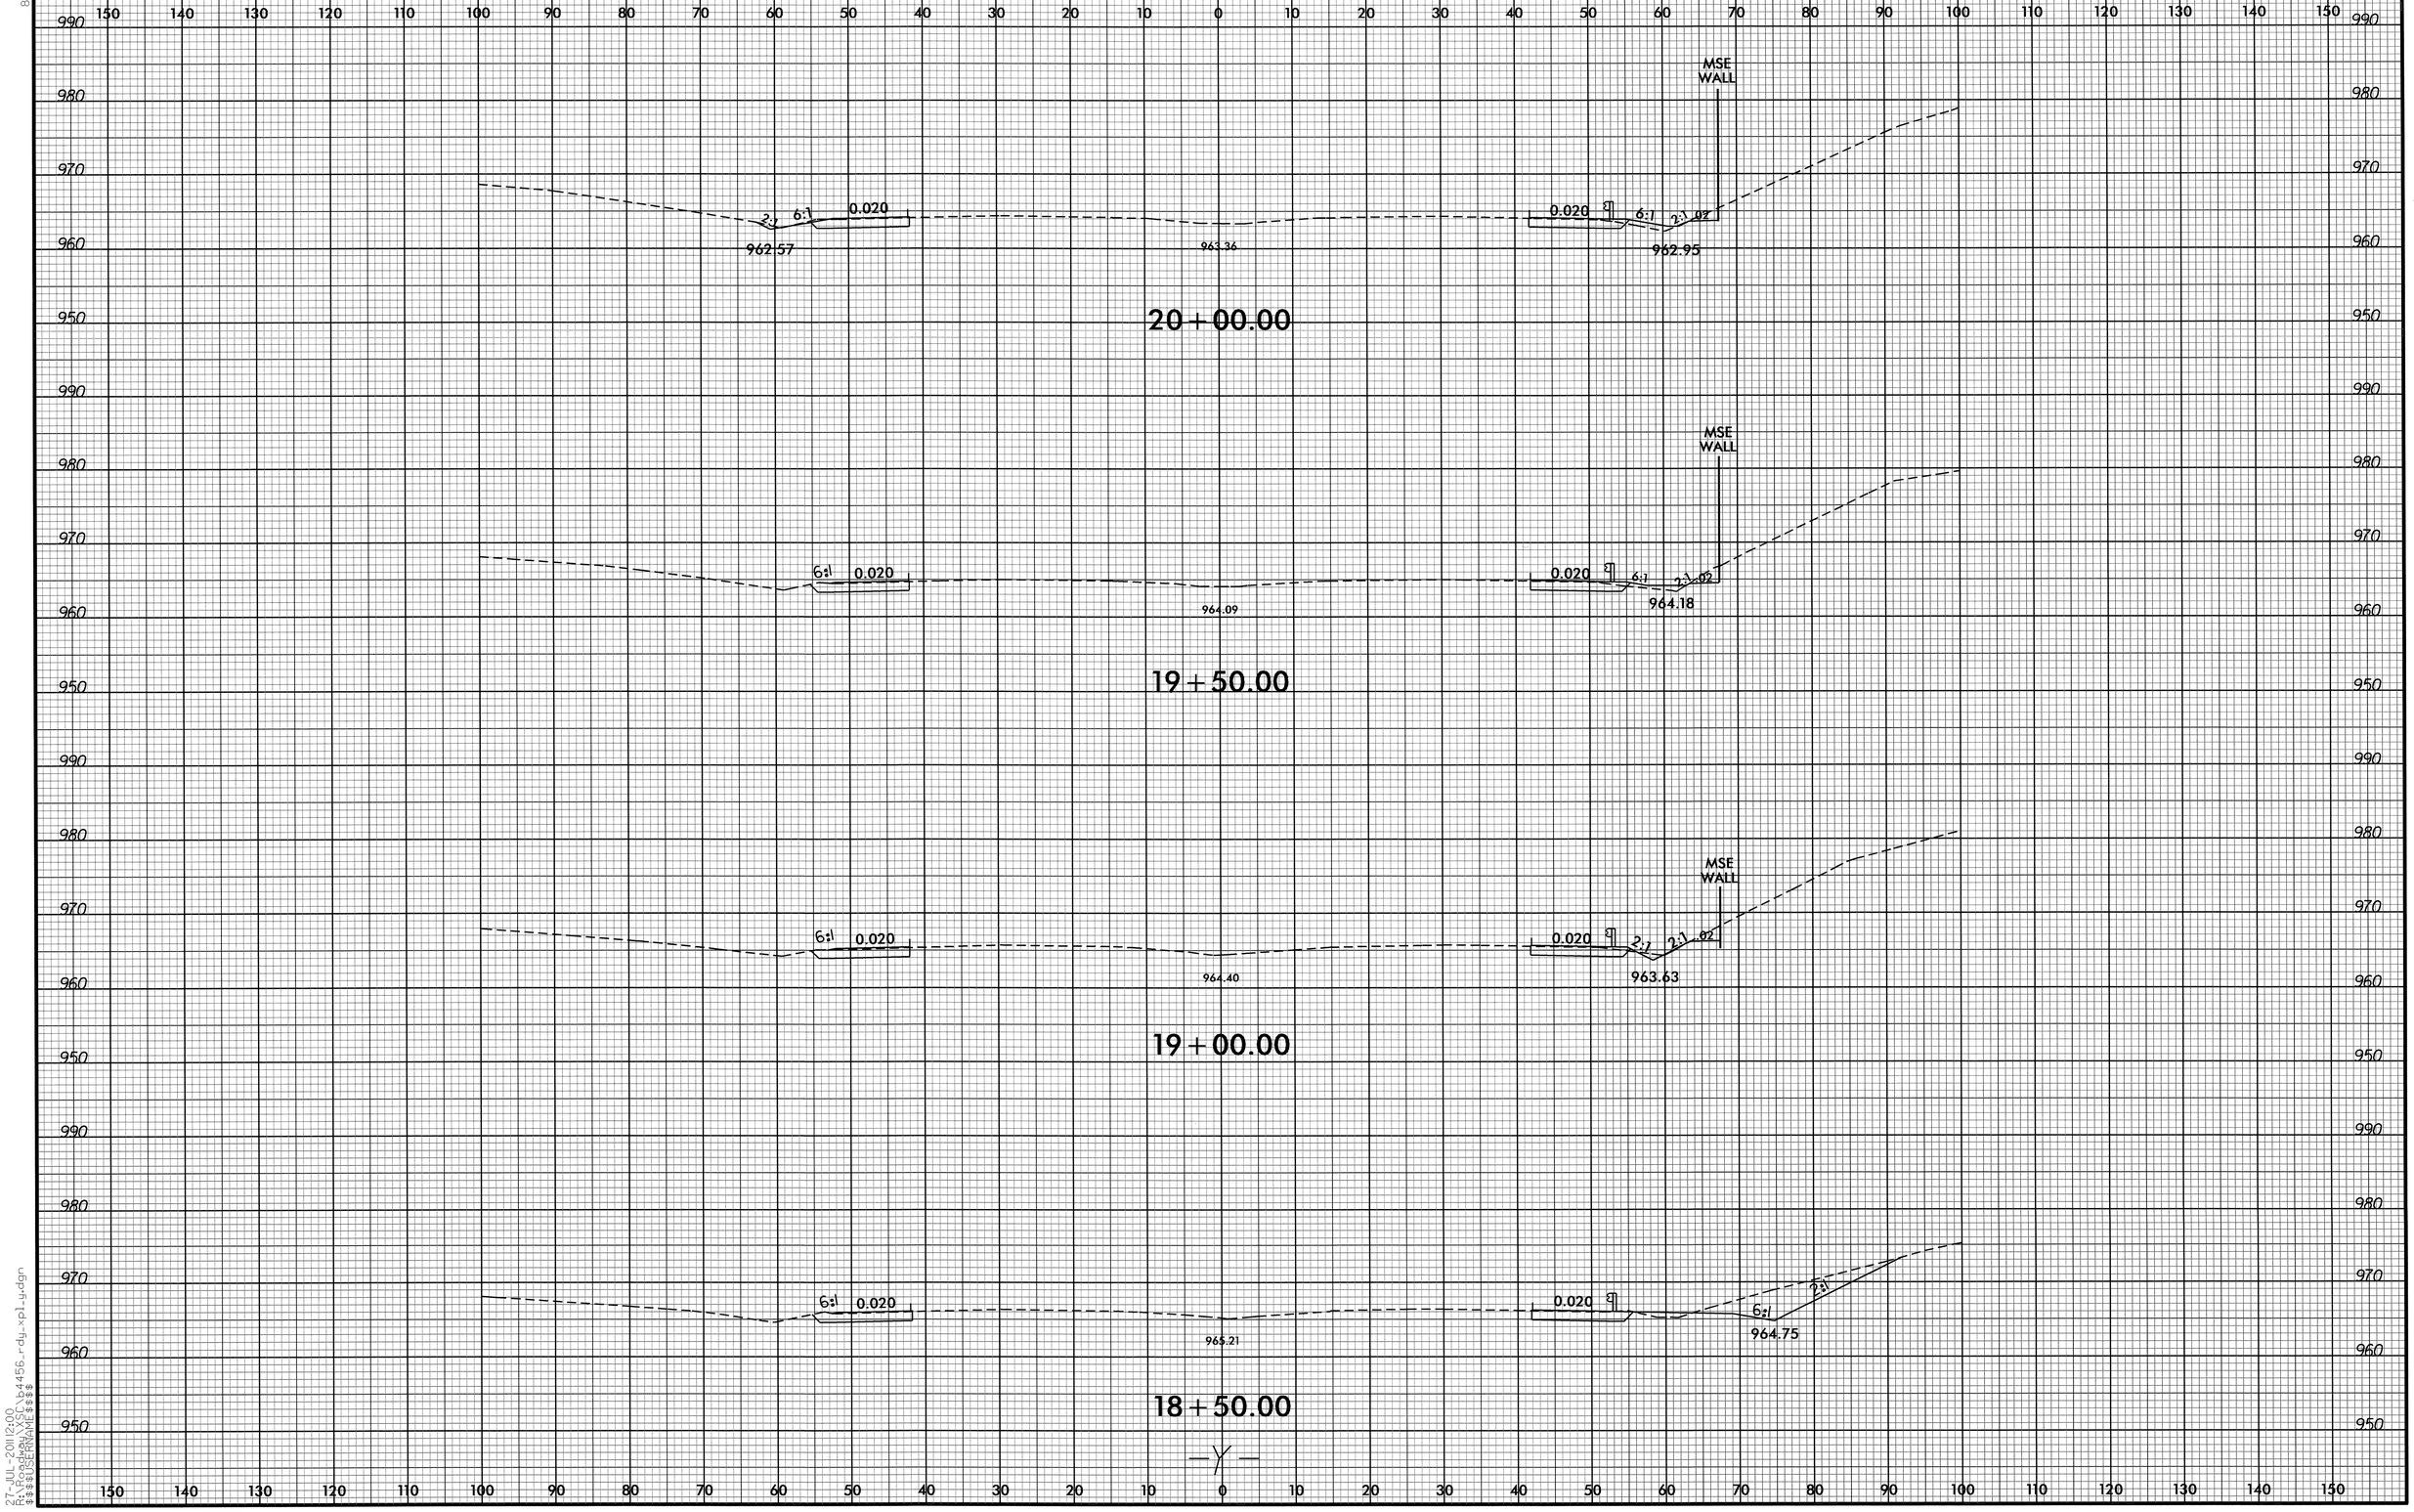

8/23/99

27-JUL-2011 2:00
R:\Roadway\SC\b4456_rdy_xpl_y.dgn
$$$$USERNAME$$$$

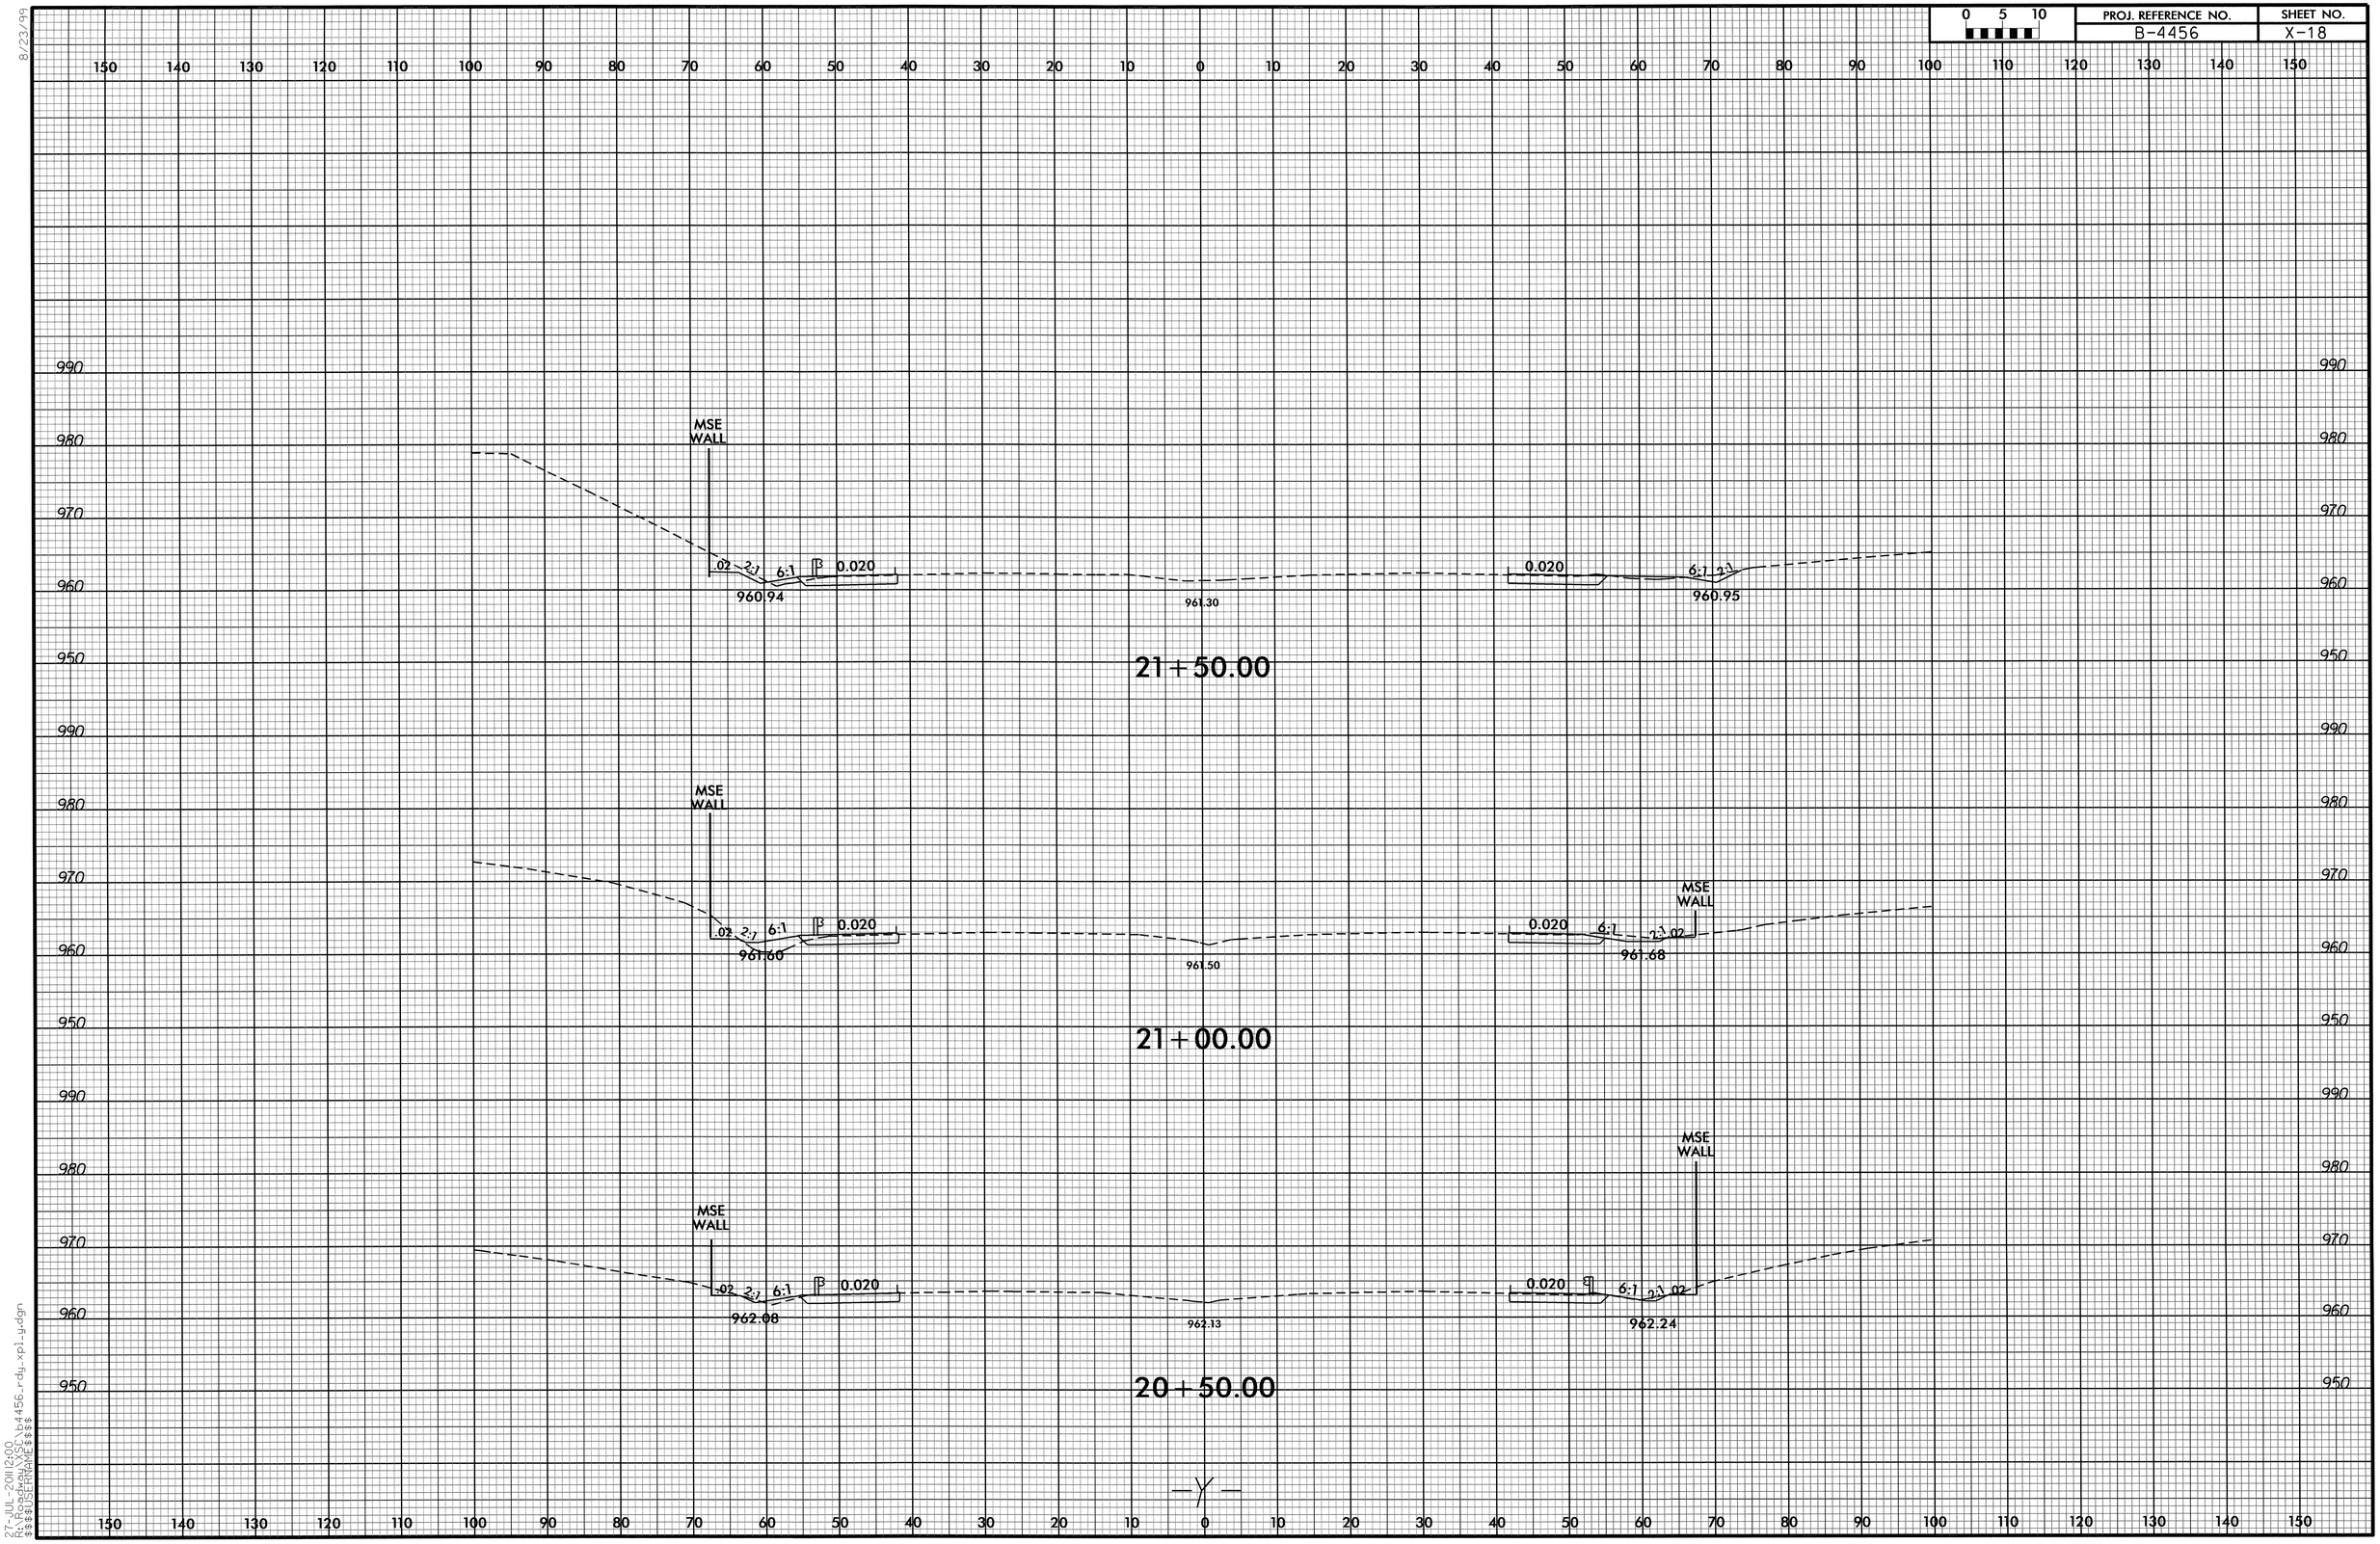

8/23/99

27-JUL-2011 12:00
R:\Roadway\XSC\b4456_rdy_xpl_y.dgn
$$$$USERNAME$$$$

0 5 10	PROJ. REFERENCE NO.	SHEET NO.
	B-4456	X-19

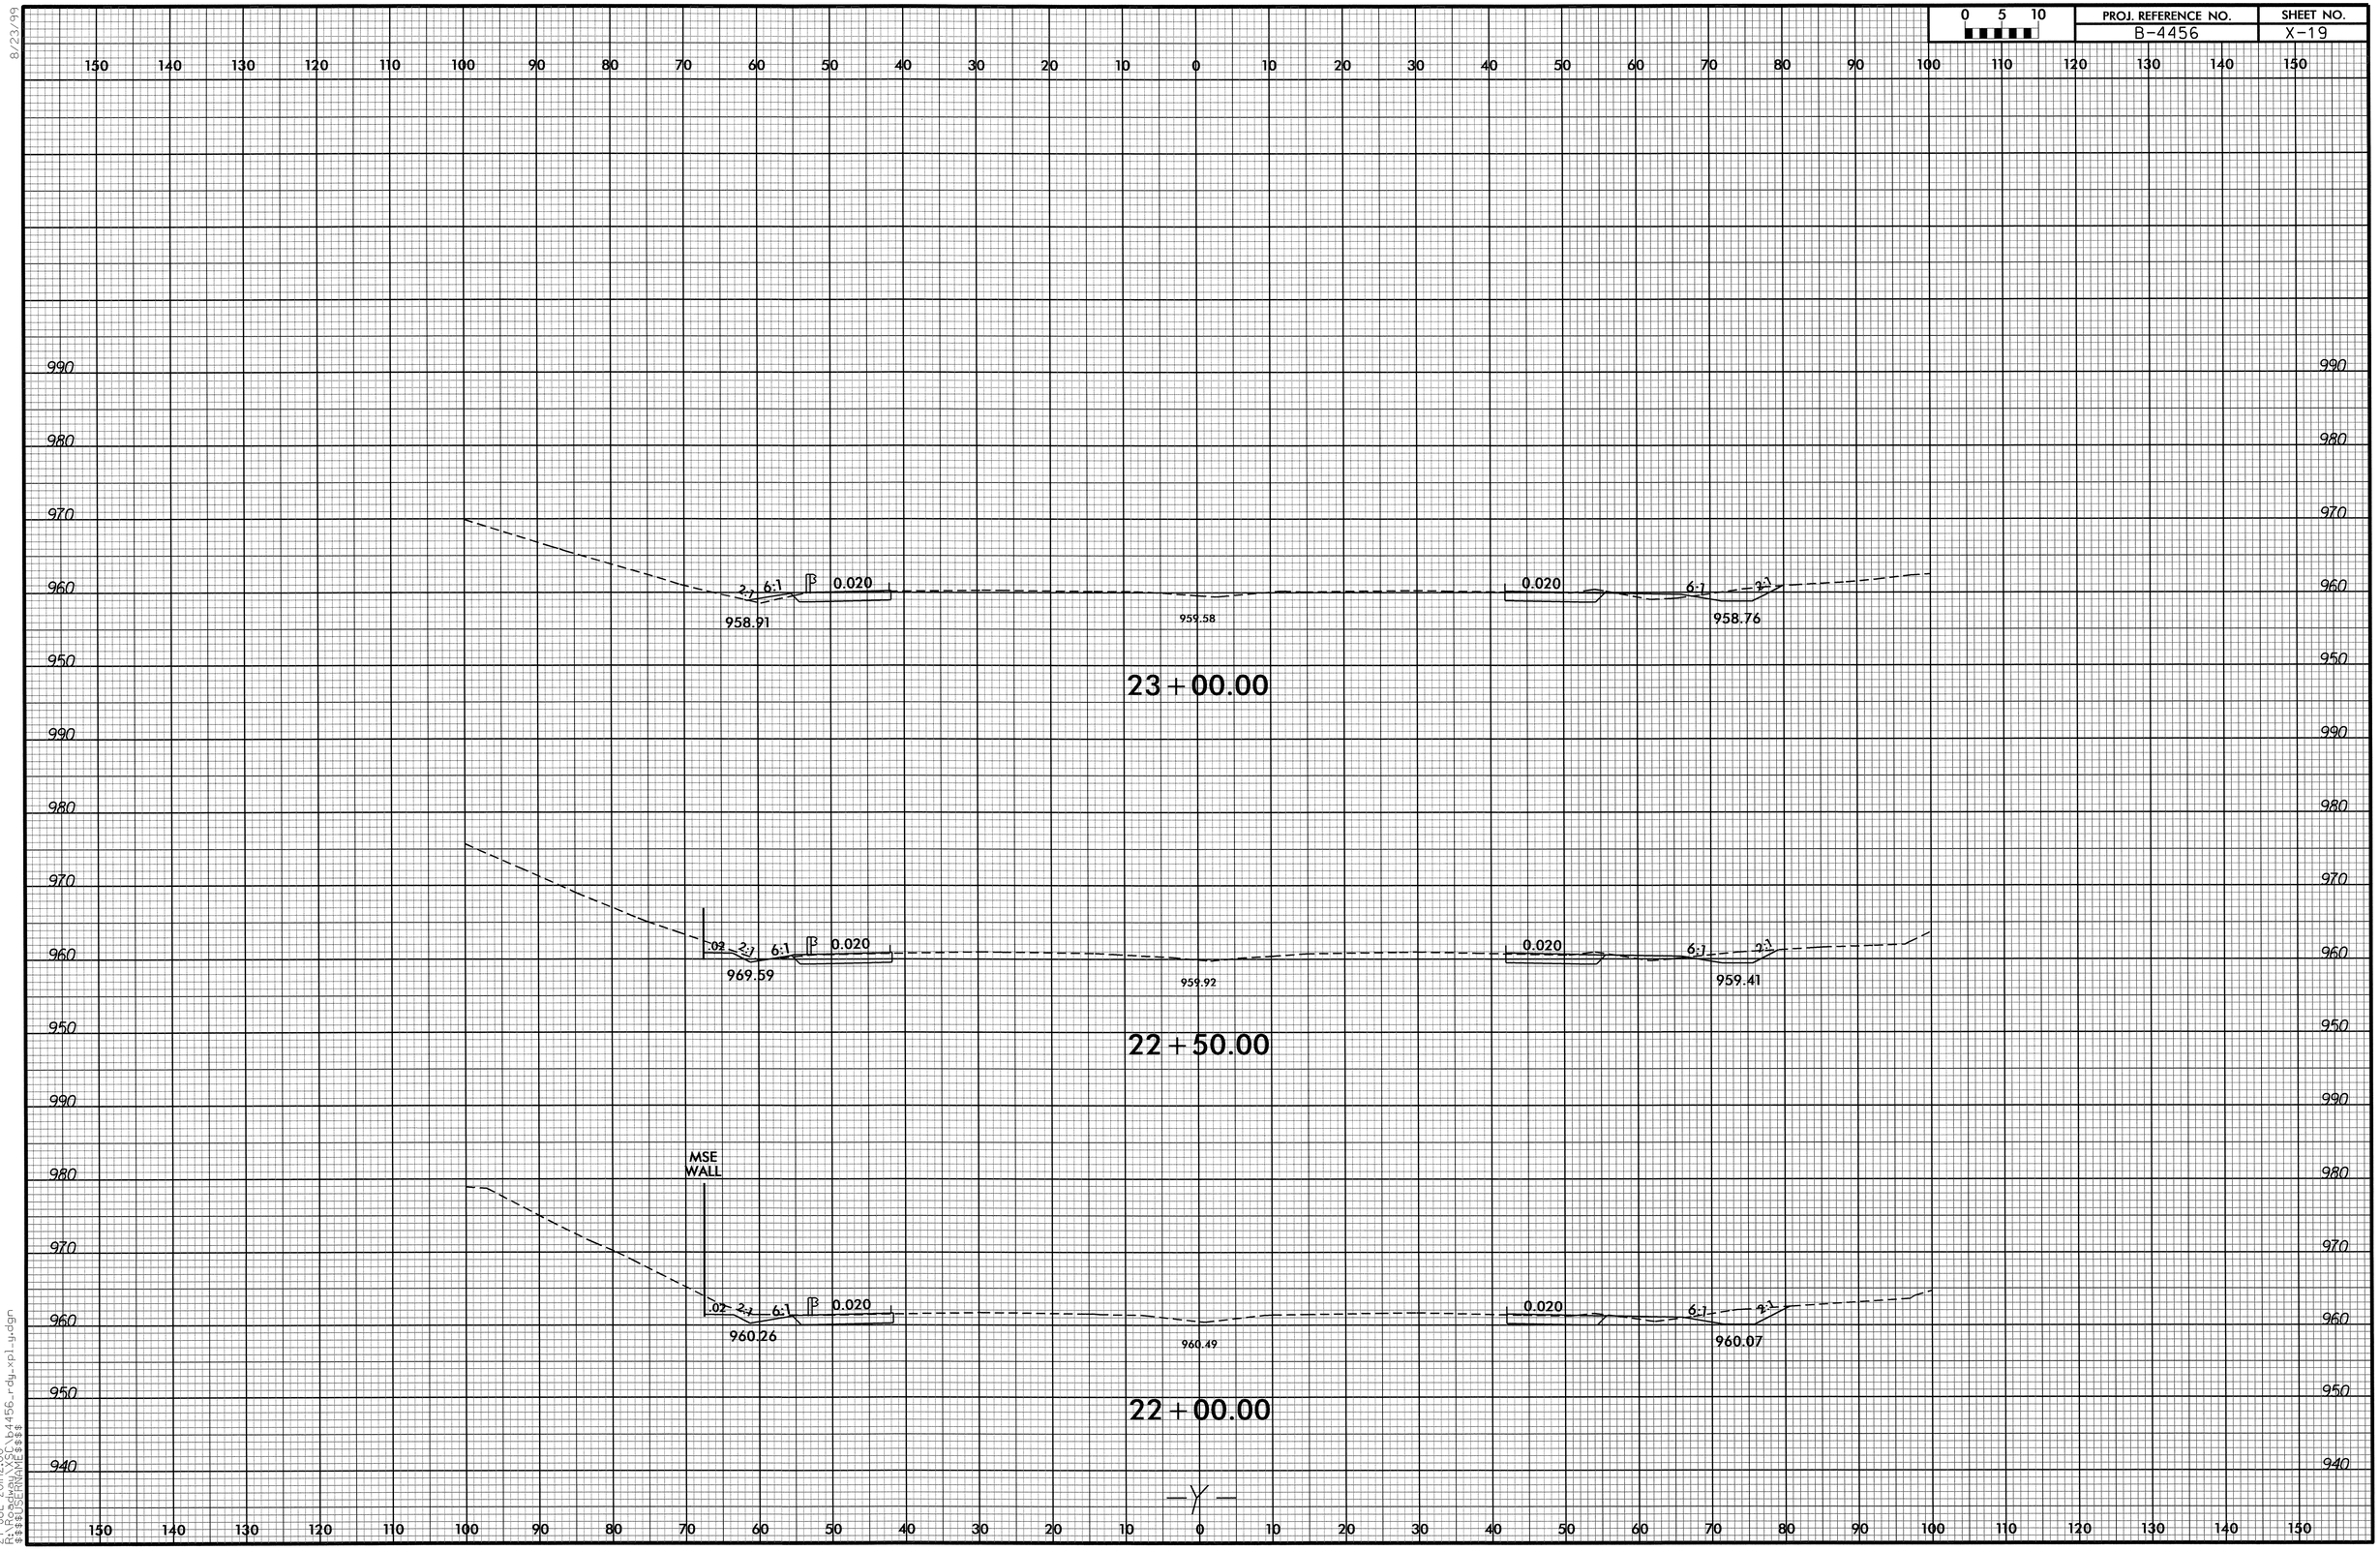

8/23/99

27-JUL-2011 2:30
R:\Roadway\proj\b4456_rdy_xpl_y.dgn
$$$$USERNAME$$$$

0 5 10	PROJ. REFERENCE NO.	SHEET NO.
	B-4456	X-20

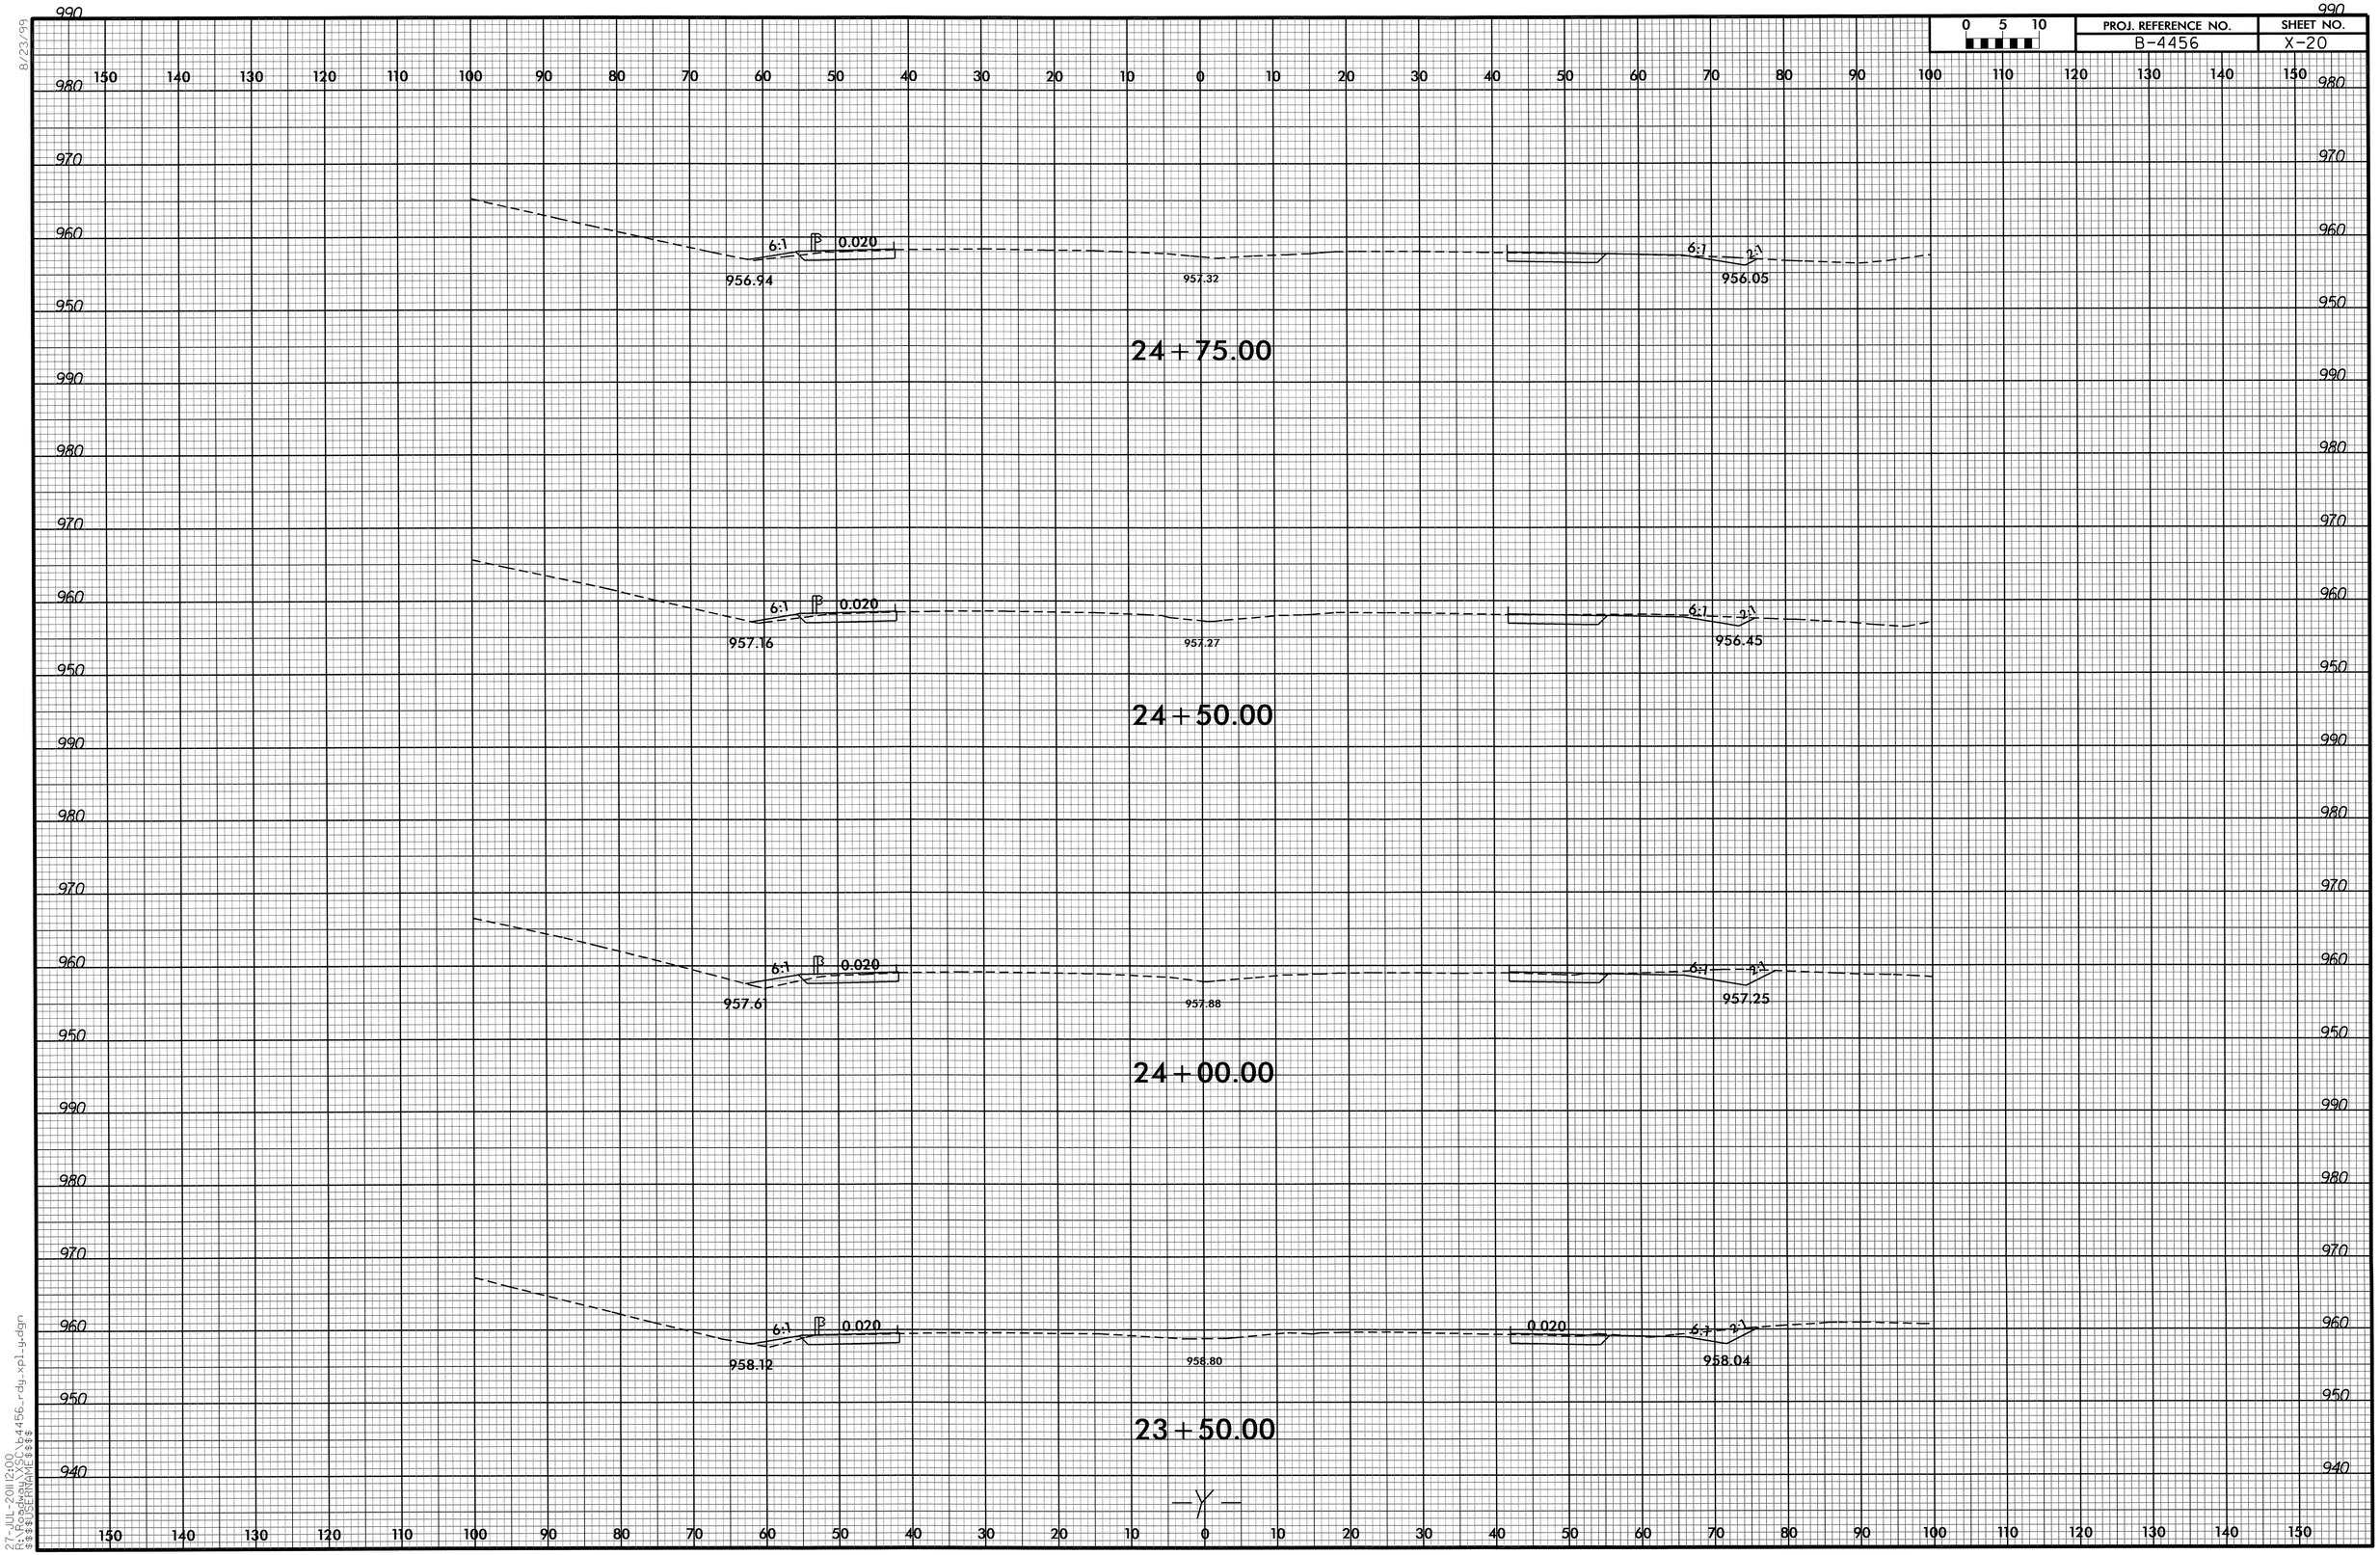

8/23/99

27-JUL-2011 12:00
F:\Roadway\XSC\b4456_rdy_xpl_y.dgn
$$$$USERNAME$$$$

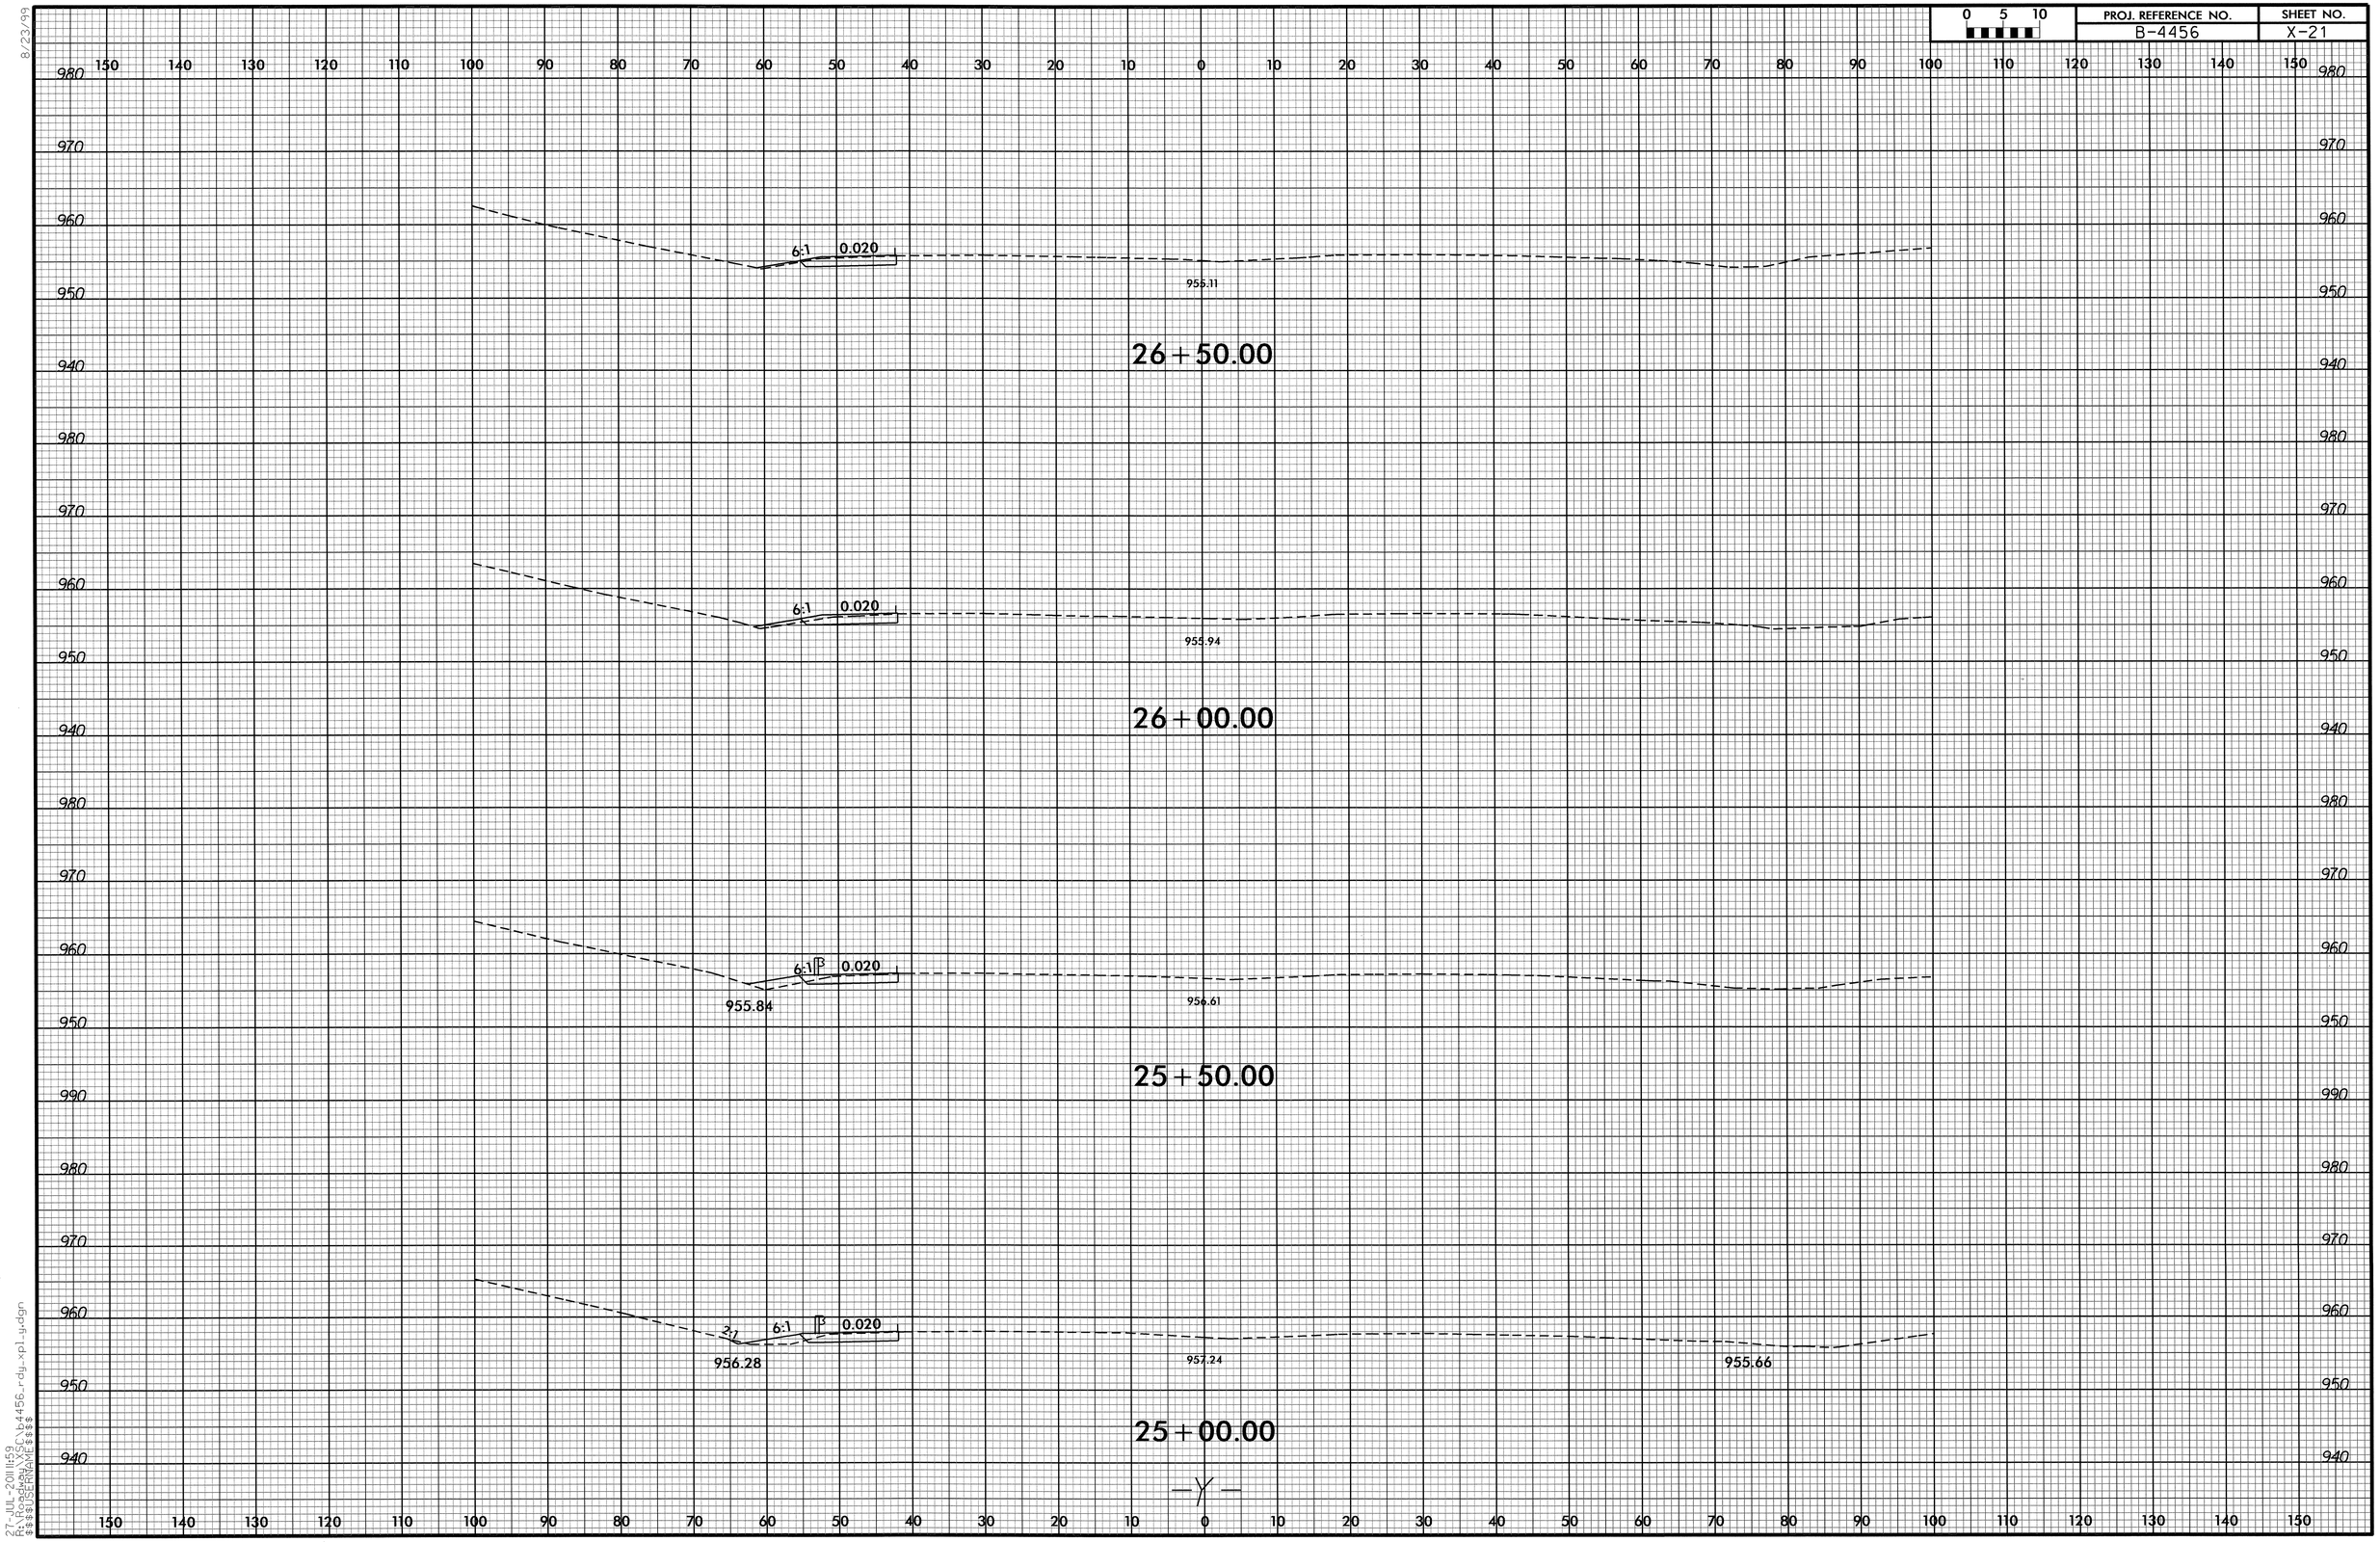

8/23/99

27-JUL-2011 11:59
R:\Roadway\XSC\b4456_rdy_xpl_y.dgn
$$$$USERNAME$$$$

0 5 10	PROJ. REFERENCE NO.	SHEET NO.
	B-4456	X-22

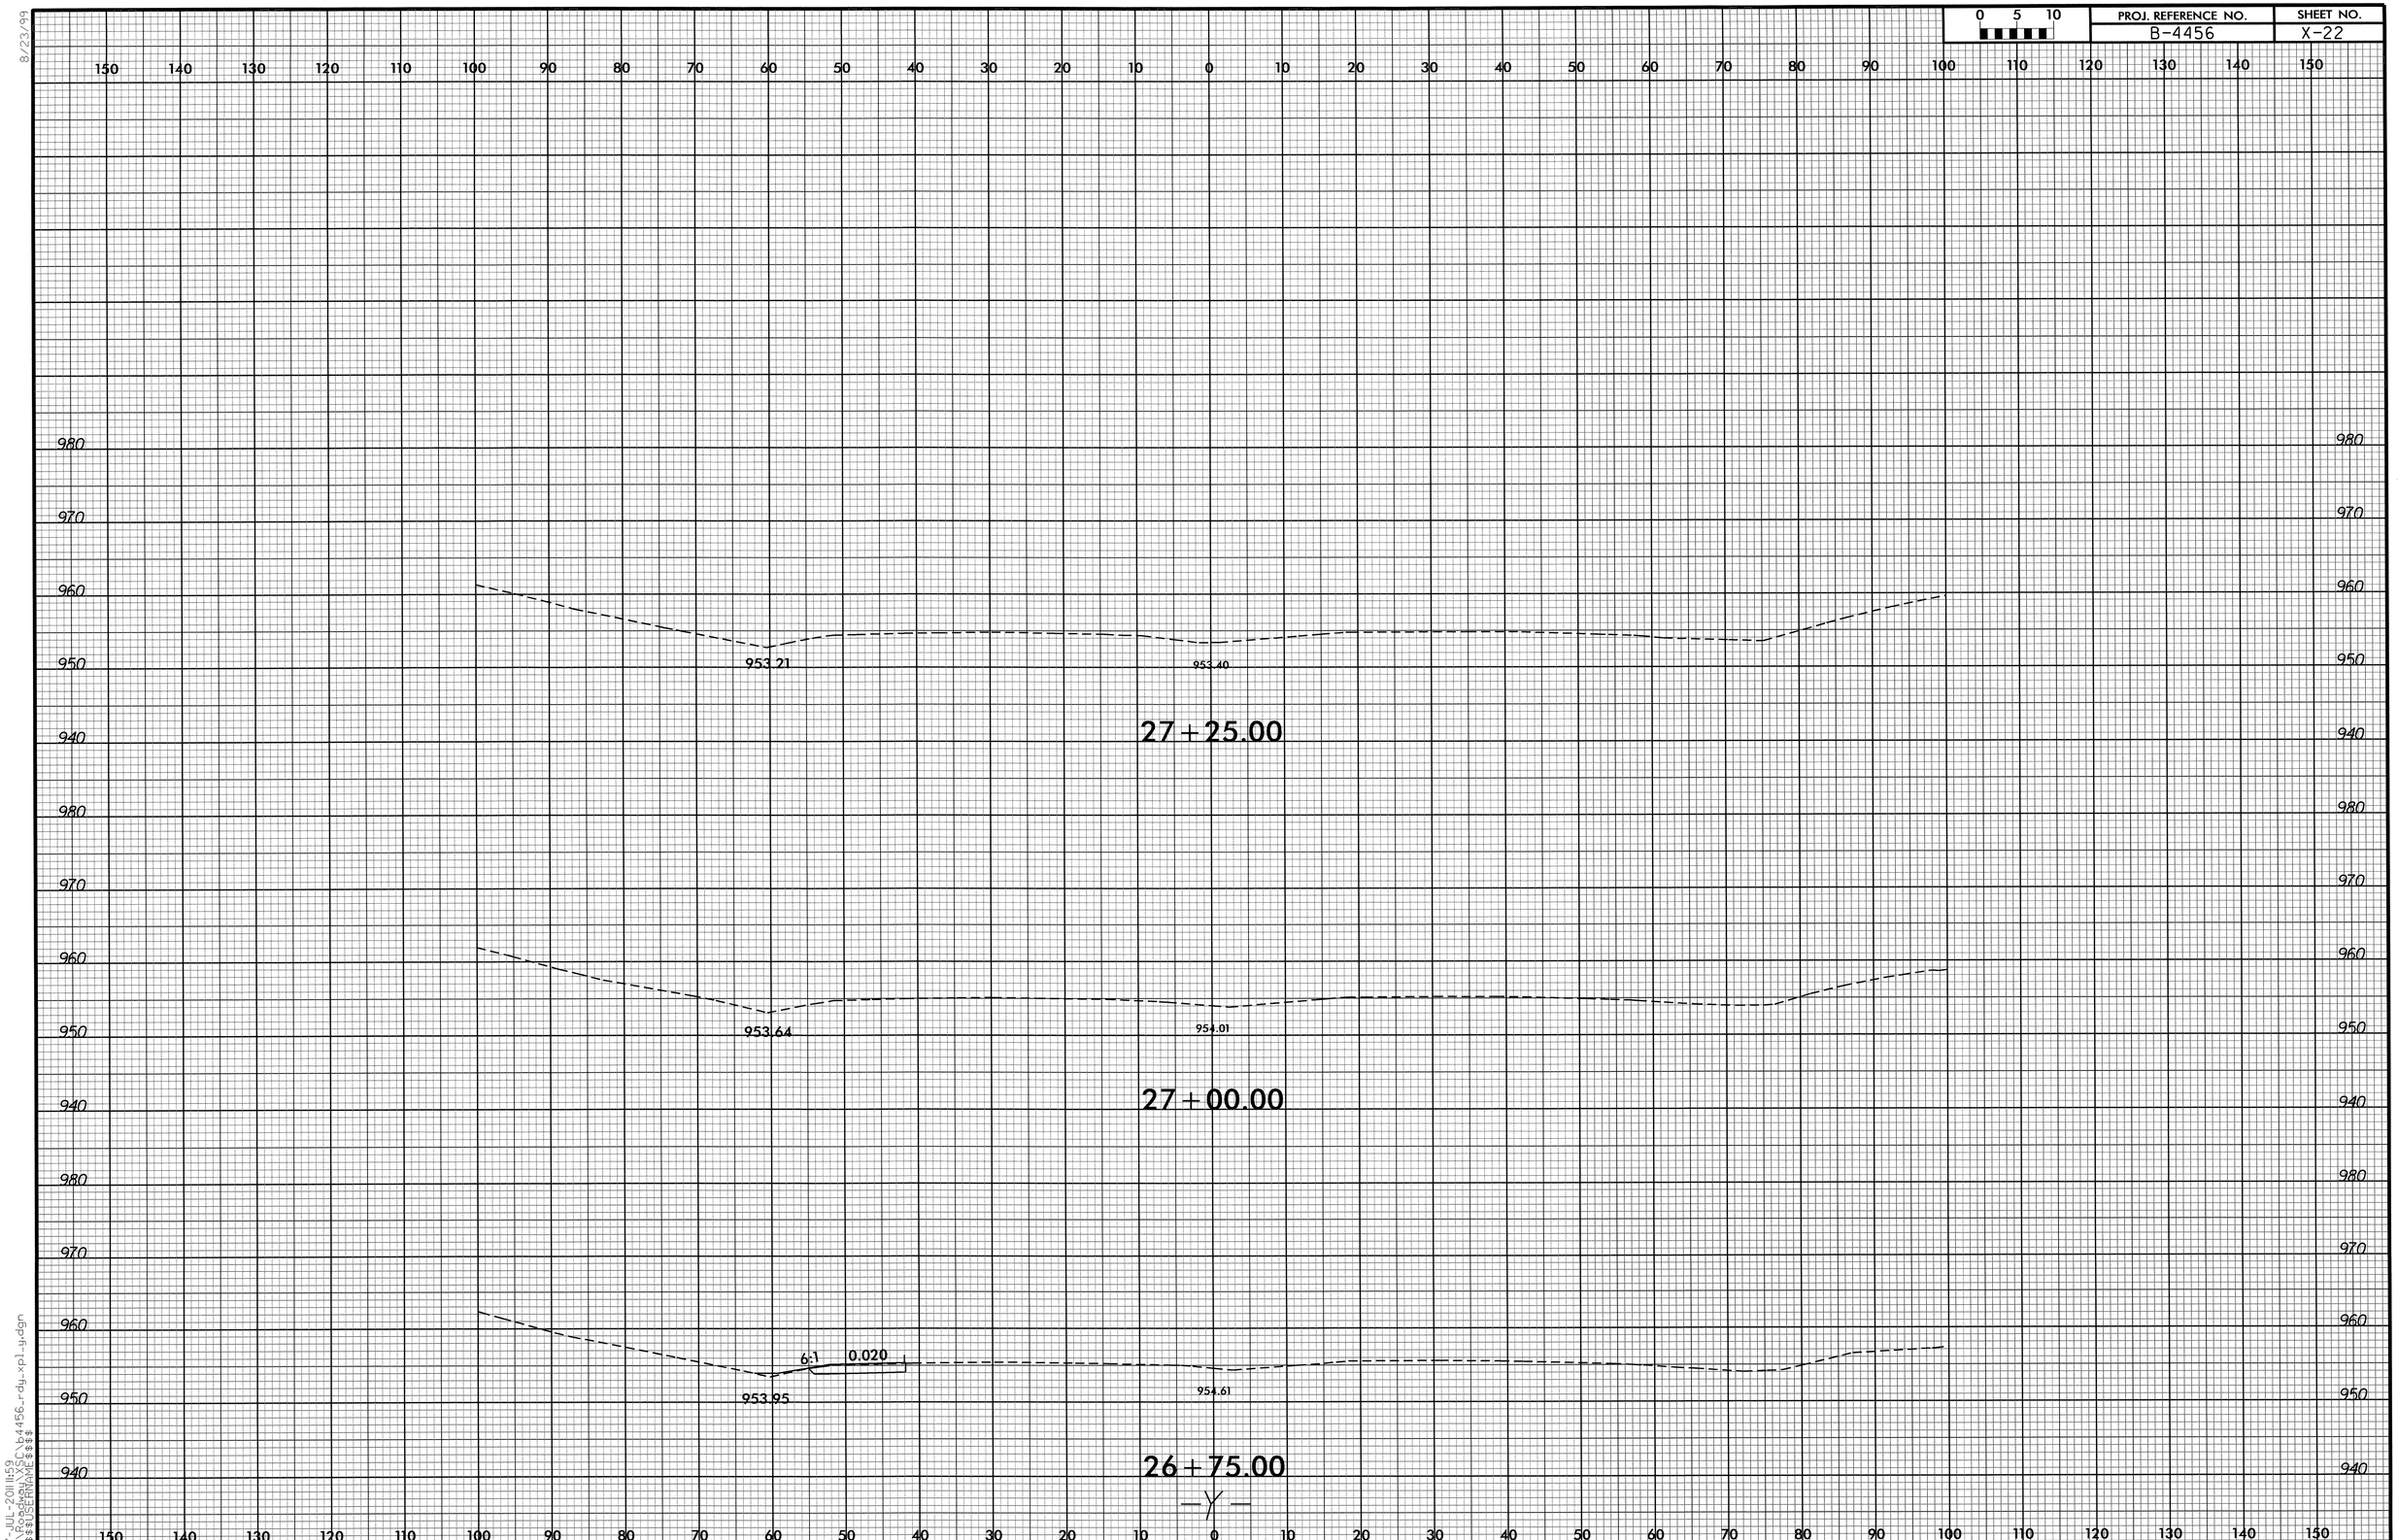

8/23/99

27-JUL-2011:59
R:\Roadway\XS\b4456_rdy_xpl_y.dgn
$$$$USERNAME$$$$